

| INDEX OF SHEETS |                                                  |
|-----------------|--------------------------------------------------|
| No.             | DESCRIPTION                                      |
| <b>A Sheets</b> | <b>Title Sheets</b>                              |
| A.1             | Title Sheet                                      |
| A.2             | Location Map Sheet                               |
| * A.3 - 8       | Final Concept                                    |
| <b>B Sheets</b> | <b>Typical Cross Sections and Details</b>        |
| B.1 - 2         | Typical Cross Sections and Details               |
| <b>D Sheets</b> | <b>Mainline Plan and Profile Sheets</b>          |
| * D.1           | Plan & Profile Legend & Symbol Information Sheet |
| * D.2           | US 6                                             |
| <b>G Sheets</b> | <b>Survey Sheets</b>                             |
| * G.1           | Survey Legend                                    |
| G.2             | Reference Ties and Bench Marks                   |
| G.3             | Alignment Coordinates                            |
| <b>J Sheets</b> | <b>Traffic Control and Staging Sheets</b>        |
| J.1             | Traffic Control Plan                             |
| JD.1            | Poweshiek County Detour Route                    |
| <b>V Sheets</b> | <b>Bridge Situation Plans</b>                    |
| V.1             | Bridge Situation Plans                           |
| <b>W Sheets</b> | <b>Mainline Cross Sections</b>                   |
| W.1             | Cross Sections Legend & Symbol Information Sheet |
| W.2 - 12        | US 6 Cross Sections                              |
| <b>Z Sheets</b> | <b>Entrance Cross Sections</b>                   |
| Z.100 - 101     | US 6 Entrances                                   |
|                 | * Color Plan Sheets                              |



PLANS OF PROPOSED IMPROVEMENT ON THE  
PRIMARY ROAD SYSTEM  
POWESHIEK COUNTY  
Bridge-Unspecified  
Stony Creek 0.4 mi W of W Jct Co Rd V18

SCALES: As Noted

Refer to the Proposal Form for list of applicable specifications.

Value Engineering Saves. Refer to Article 1105.14 of the Specifications.



REVISIONS

|                               |       |
|-------------------------------|-------|
|                               | TOTAL |
|                               | ..    |
| PROJECT IDENTIFICATION NUMBER |       |
| 23-79-006-010                 |       |
| PROJECT NUMBER                |       |
| BRF-006-5(026)--38-79         |       |
| R.O.W. PROJECT NUMBER         |       |
|                               |       |
|                               |       |
|                               |       |

| DESIGN DATA RURAL |        |      |        |
|-------------------|--------|------|--------|
| 2040              | AADT   | 2600 | V.P.D. |
| 20                | - AADT | -    | V.P.D. |
| 20                | - DHV  | -    | V.P.H. |
| TRUCKS            |        | 9    | %      |
| Total             |        |      |        |
| Design ESALs      |        | -    |        |

| INDEX OF SEALS |               |                         |                     |
|----------------|---------------|-------------------------|---------------------|
| SHEET NO.      | NAME          | TYPE                    | BID QUANTITY SHEETS |
| A.1            | Kelly C. Bell | Primary Signature Block | X                   |
| X              | X             | X                       | X                   |
|                |               |                         |                     |
|                |               |                         |                     |
|                |               |                         |                     |
|                |               |                         |                     |




D03: Jul 1, 2025  
D05: Nov 14, 2025  
P09: Apr 19, 2026  
D04: Sep 22, 2026  
B03: Nov 2, 2026

PRELIMINARY PLANS

Subject to change by final design.

D2 PLAN - June 02, 2025

PROJECT LOCATION:  
BRIDGE  
US-6 over Stony Creek  
FHWA#: 45760 (EXST)  
Maint. No. 7900.9S006

 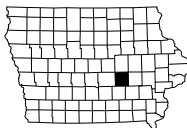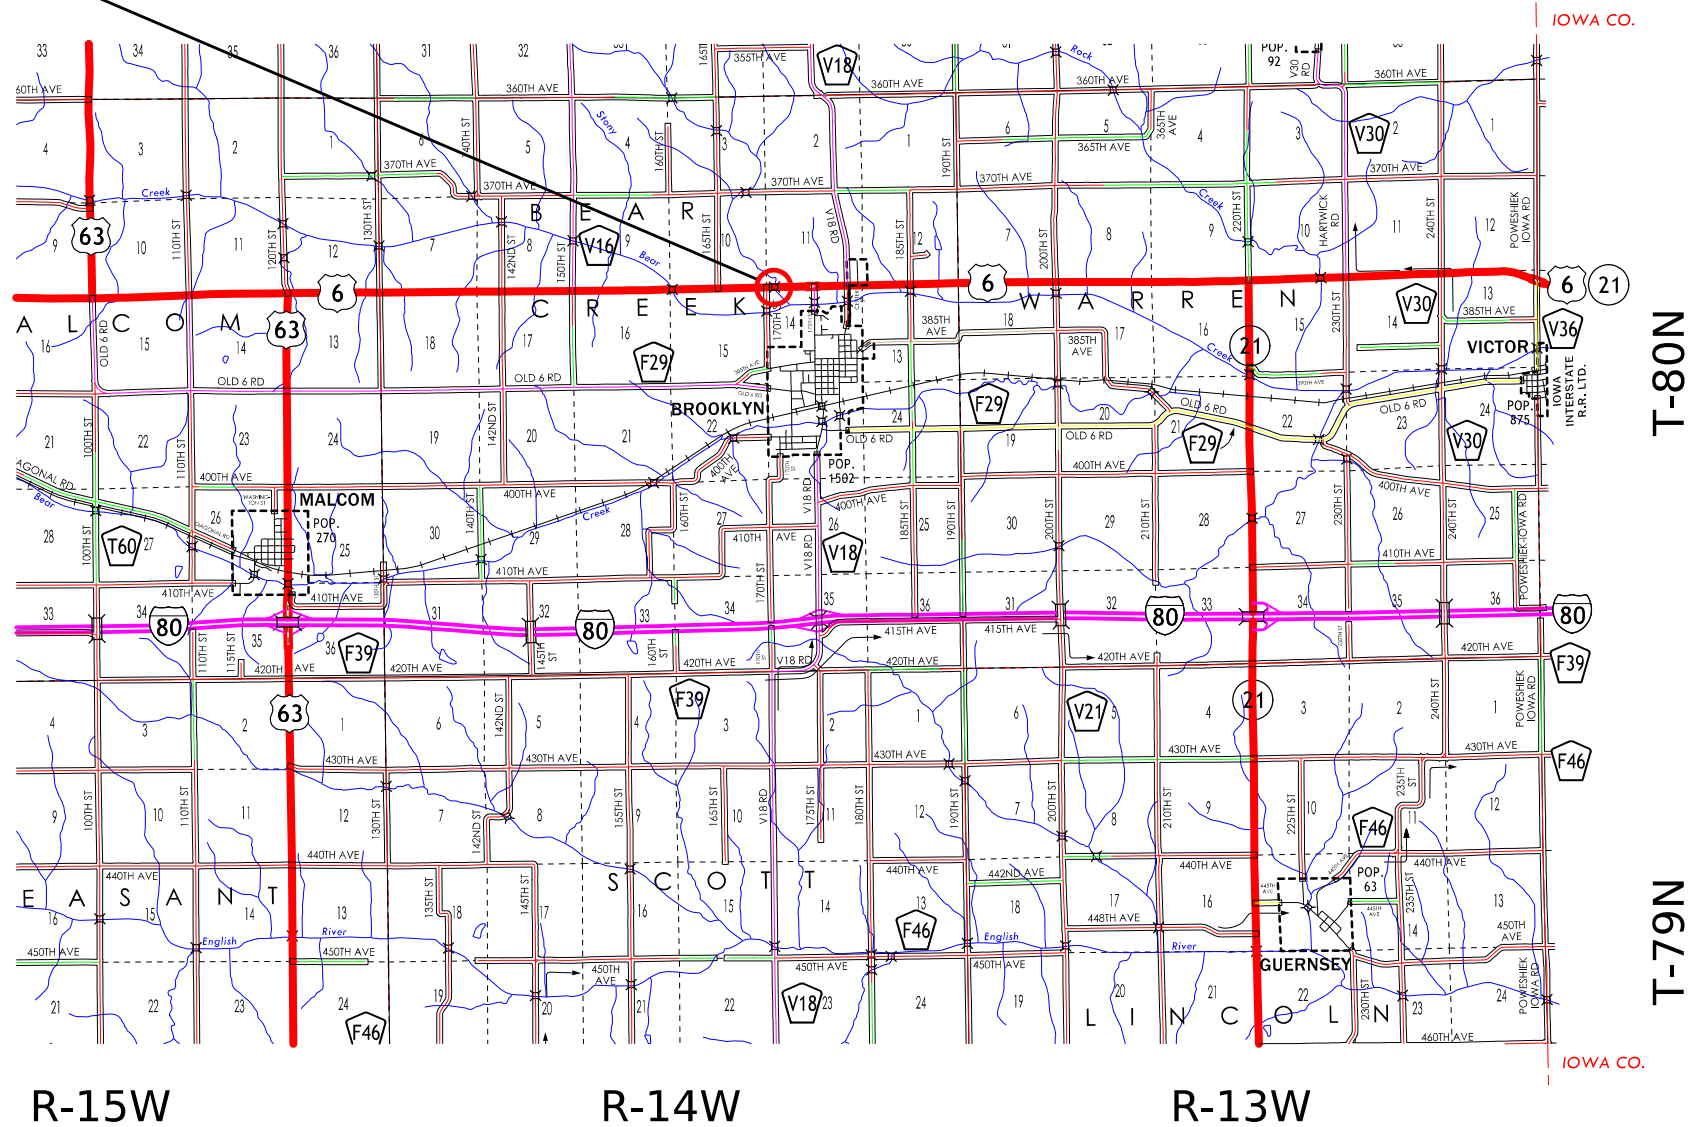



IOWA DEPARTMENT OF TRANSPORTATION

TO OFFICE:

District 1

ATTENTION:

Allison, Smyth

FROM:

John Bartholomew

DATE:

Jul 25, 2024

PROJECT:

Poweshiek County  
BRF-006-5(026)--38-79  
PIN: 23-79-006-010  
Stony Creek 0.4 mi W of W Jct

BUREAU:

Design

SUBJECT:

Project Concept Statement; (Final Approval, D0)

Maint. No. 7900.9S006  
FHWA: 45760  
Design: 2453

This project involves the Replacement of the US 6 bridge (Maint. No 7900.9S006) over Stony Creek 0.4 mi W of W Jct Co Rd V18.

A concept review was held on June 6, 2024. Those present included Jeremy Vortherms from the District 1 Office; Abraham Kuol, Mohamad Dokmak, Jimmy Ellis, Christian Kennel from Bridge and Structures Bureau and Kevin Patel, John Bartholomew, Anthony Aplan from the Design Bureau.

- The two alternatives considered were:
1. Remove and replace the existing 102 ft. x 28 ft. bridge with a 150 ft. x 44 ft. , CCS bridge utilizing an off-site detour. Estimated cost of this alternative is **\$1,938,200.**

2. Remove and replace the existing 102 ft. x 28 ft. bridge with a Culvert utilizing an off-site detour. This Alternate was discussed and dismissed.

Alternative 1 is the preferred alternative. Additional right of way/right of entry will be required. Traffic will be maintained by an off-site Detour.

The Draft Project Concept Statement was sent out for review and comment with concerns to be resolved by 7/9/2024. Comments received during the review period have been considered and resolved.

This project is recommended for construction in FY2028 . The Bridges and Structures Bureau will coordinate plan preparation with assistance from the Design Bureau.

JEB: ARA  
Attach.  
cc:

C. Purcell  
M. Dell  
M. Swenson  
S. Majors  
D. Newell  
W. Sorenson  
A. Welch  
B. Hofer  
S. Anderson  
K. Patel  
B. Dolan  
J. Bartholomew  
S. Nixon  
A. Loonan  
R. Ellis  
R. Meyer  
S. Neubauer

M. Kennerly  
J. Nelson  
D. Sprengeler  
A. Poole  
B. Bradley  
E. Wright  
J. Harris  
G. Karssen  
D. Stokes  
R. Harris  
T. Lovan  
J. Vortherms  
S. Passick  
S. Ebel  
J. Ellis  
M. Khoda  
K. Olson

K. Nicholson  
M. Nop  
C. Poole  
K. Brink  
J. Laaser-webb  
M. Ross  
M. Van Dyke  
B. Azeltine  
T. Jerman  
M. Todsens  
Z. Abrams  
A. Swisher  
J. Garton  
J. Becker  
S. Sersland  
J. Hauber  
FHWA

FINAL PROJECT CONCEPT STATEMENT

US 6 Bridge over Stony Creek 0.4 mi W of W Jct Co Rd V18.

Poweshiek County  
BRF-006-5(026)--38-79  
PIN: 23-79-006-010  
Maint. No. 7900.9S006  
FHWA No. 45760

Highway Division  
Design Bureau

John Bartholomew, P.E.  
515-239-1540

July 31, 2024

I. STUDY AREA

A. Project Description

This project involves the replacement of the US 6 bridge (Maint. No 7900.9S006) over Stony Creek 0.4 mi W of W Jct Co Rd V18.

Two alternatives were considered for this project:

1. Remove and replace the existing 102 ft. x 28 ft. bridge with a 150 ft. x 44 ft. , CCS bridge utilizing an offsite detour. Estimated cost of this alternative is **\$1,938,200.**
2. Remove and replace the existing 102 ft. x 28 ft. bridge with a Culvert utilizing an offsite detour.

Alternate #1 is the preferred alternative because of the Creek’s flow requirement, Alternative #2 was discussed and dismissed.

B. Need for Project

This is a 102 ft. x 28 ft. concrete slab bridge that was built in 1954, overlaid in 1994, and is near the end of its useful life. The bridge is in poor condition. The deck has several wide cracks, heavy leaching, rust staining, hollows, and is breaking up around the expansion joints. The far abutment has a leaching crack and hollow and scaled areas with exposed steel. Support beams were added in 2020 at the end sections due to concerns with the concrete condition. The bridge was designed for live loads below the current standards. Due to its condition, the bridge should be replaced.

Poweshiek County  
BRF-006-5(026)--38-79  
PIN: 23-79-006-010  
Page: 2



C. Present Facility

The existing structure is a 102 ft. x 28 ft. , CCSB bridge constructed in 1954. US 6 in the project area is 24 ft. wide HMA pavement with 2 ft. wide HMA shoulders and 3:1 foreslopes, constructed in 1954. HMA resurfacing was accomplished in 1994.

D. Traffic Estimates

The 2028 construction year and 2048 design year average daily traffic estimates are 2200 ADT with 13% trucks and 2600 ADT with 13% trucks, respectively.

E. Sufficiency Ratings

US 6 is classified as an Access route and is a maintenance service level A roadway. The Bridge Condition Index is 47 and the Bridge Condition Rating is Poor.

F. Access Control

Access rights will not be acquired for this project.

G. Crash History

During the five-year study period from January 1, 2019 through December 31, 2023, there were 3 crashes including, 3 personal property crashes. The PCR rating is “Negligible” with a value of “-0.12”.

II. PROJECT CONCEPT

A. Alternative #1 - Replace with a bridge utilizing an offside detour

The existing 102 ft. x 34.9 ft. , continuous concrete slab bridge (CCS) will be replaced with a 3 span, 150 ft. x 44 ft. , CCS bridge. The typical cross section adjacent to the bridge will consist of a 24 ft. roadway with 10 ft. effective shoulders (2 ft. additional paved and 8 ft. granular) and 3:1 foreslopes.

There is a field entrance in the Northeast quadrant of the existing bridge that will have to be relocated east of the bridge, due to conflicts with the new bridge and overhead utility poles.

This bridge will be constructed on the existing vertical and horizontal alignment. New bridge approaches will be constructed. The existing guardrail will be replaced with new guardrail and the shoulders will be paved 20 ft. beyond the ends of the guardrail. Class 10 will be necessary to flatten the existing foreslopes and to construct the new guardrail blisters. Class E revetment will be placed under the bridge for slope protection. New bridge end drains will be constructed on both ends of the bridge. Apply erosion control and rural seeding and fertilizing to all disturbed areas.

Based on preliminary backwater results, a new wing dike may be needed.

A regulated material issue has been identified for the U.S. 6 bridge. Asbestos was found in the expansion joint/joint filler material in the vertical joints of the abutment notches. the quantity is estimated at 120 sq. ft. for removal.

It appears that right of way will be required for this project.

Traffic will be maintained by an off-site detour.

| Bridge Items       | Estimated Costs |
|--------------------|-----------------|
| New Bridge         | \$ 938,800      |
| Bridge Removal     | 28,000          |
| Cofferdam          | 50,000          |
| Revetment          | 44,000          |
| Asbestos Removal   | 5,000           |
| Mobilization - 10% | 106,100         |
| M & C - 15%        | 233,400         |
| Bridge Costs       | \$ 1,405,300    |

**Roadway Items**

|                                 |            |
|---------------------------------|------------|
| Bridge Approaches               | \$152,100  |
| Removal of Pavement             | 9,400      |
| Excavation Class 13             | 29,200     |
| Guardrail (Includes Removal)    | 30,600     |
| Paved Shoulders for Guardrail   | 14,400     |
| Class 10 for Guardrail Blisters | 44,100     |
| Bridge End Drains               | 3,000      |
| Seeding and Fertilizing         | 1,200      |
| Right of Way                    | 10,000     |
| Pavement Markings               | 32,200     |
| Erosion Control                 | 50,000     |
| Traffic Control - 5%            | 26,200     |
| Mobilization - 5%               | 26,200     |
| M & C - 20%                     | 104,600    |
| Roadway costs                   | \$ 532,900 |

**Project Total** **\$1,938,200**

B. Detour Analysis

US 6 will be closed and an offsite detour will be utilized. It is anticipated the detour will be in place for approximately 180 days. The detour would follow Highway 398 South at the junction of U.S. 6 and Highway 398 to Historic U.S. 6, then West on Historic U.S. 6 to U.S. 63 then North to the junction of U.S. 6. Out of distance travel is 2.2 miles. The total distance user cost is anticipated to be \$232,187. The cost for county road maintenance will be \$8,862 as calculated by the Gas Tax Method. Detour signing costs will be \$10,000.

C. Recommendations

It is recommended that the present structure be Replacement, as described in Alternative #1.

D. Construction Sequence

It is anticipated that all work on this project will be awarded to one prime contractor. The Bridges and Structures Bureau will coordinate the plan preparation with assistance from the Design Bureau.



E. ADA Accommodations

There are no bike paths or sidewalks adjacent to US 6; therefore, no ADA accommodations are planned in conjunction with this project.

F. Special Considerations

This will not be a traffic critical project.

The ABC Rating Score of 21 is less than the first stage filter threshold of 50, therefore this bridge will be considered further for Accelerated bridge construction.

No bike path or sidewalk will be required as part of this project.

Waterway is not on a state water trail or paddling route.

Right of Way will be required for this project.

District 1 Design team will be completing the roadway design plans of this project.

The Location and Environment Bureau has not reviewed this project at this time.


G. Program Status

Site data has been developed by the Design Bureau. This project is listed in the 2024-2028 Iowa Transportation Improvement Program, with \$10,000 programmed for right of way in FY 2028, and \$1,250,000 for Replacement in FY 2028. Costs for this project may be eligible for bridge replacement funds. A schedule of events will be developed following approval of the Project Concept.

JEB: ara





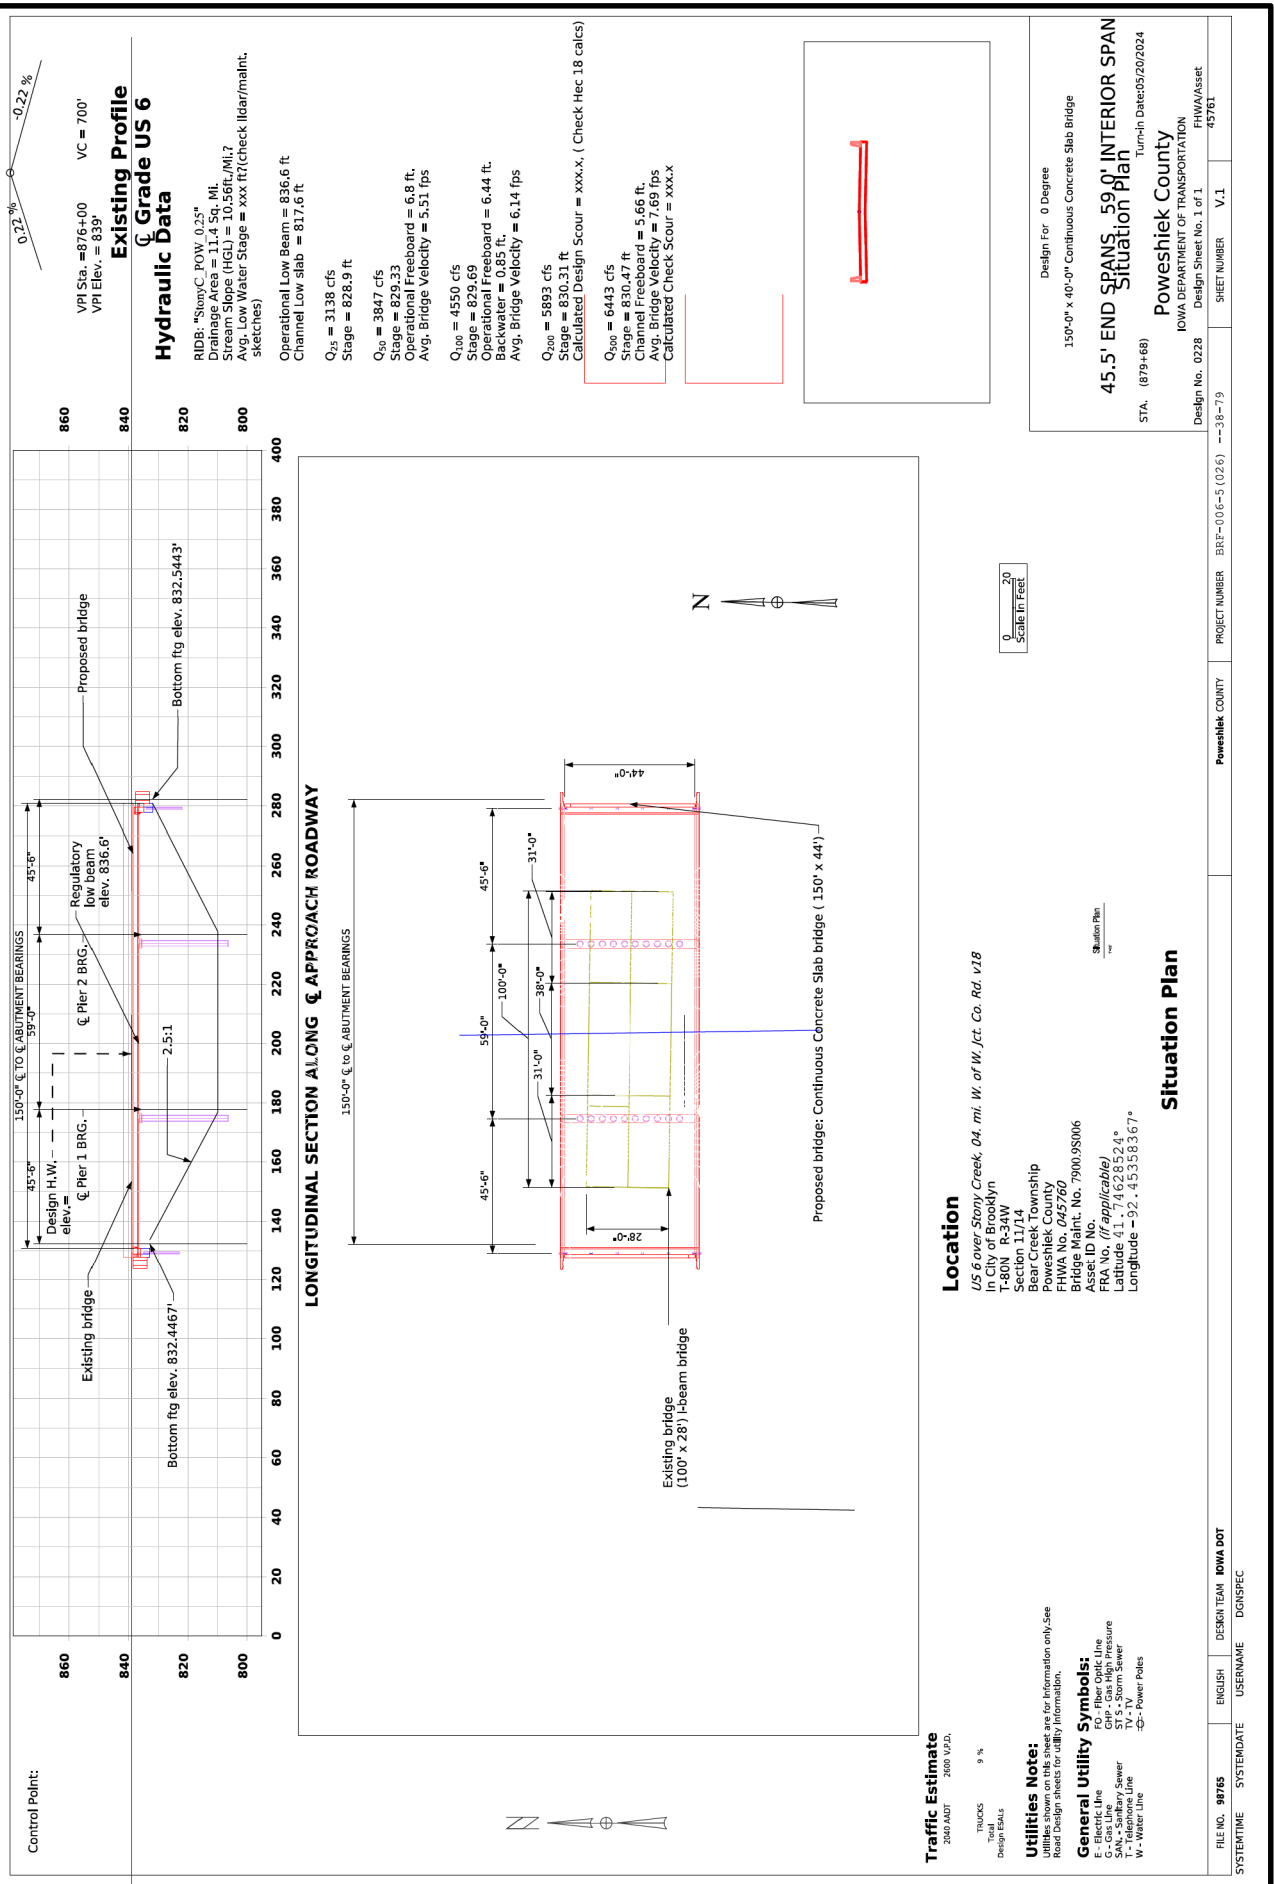



Poweshiek County, STPN-006-5(027)--2J-79(ROW), BRF-006-5(026)--38-79 (Bridge)


|   |   |
|---|---|
| Jeff Klocko<br>OSP Engineer<br>Aureon Network Services <i>(Fiber Transmission)</i><br>7760 Office Plaza Drive South<br>West Des Moines, IA 50266<br>(515) 830-0445<br>jeff.klocko@aureon.com                                                | Jeff Klocko<br>OSP Engineer<br>Aureon Network Services <i>(Fiber Distribution)</i><br>7760 Office Plaza Drive South<br>West Des Moines, IA 50266<br>(515) 830-0445<br>jeff.klocko@aureon.com                                           |
| Tim Atkinson<br>General Manager<br>Brooklyn Mutual Telecommunications Cooperative <i>(Telephone)</i><br>129 Jackson St<br>Brooklyn, IA 52211<br>(641) 522-9211<br>brookmt@netins.net                                                        | Chad Coburn<br>Executive Director<br>Poweshiek Water Association <i>(Water)</i><br>125 Industrial Drive<br>Brooklyn, IA 52211<br>(641) 522-7416<br>chad@poweshiekwater.com                                                             |
| Cole Calkins<br>Staking Technician/Member Service<br>T.I.P. Rural Electric Cooperative <i>(Electric Distribution)</i><br>612 W Des Moines St PO Box 534<br>Brooklyn, IA 52211<br>(641) 522-9221 Cell: (641) 990-5402<br>ccalkins@tiprec.com | Clark Lundy<br>Construction Manager<br>Unite Private Networks <i>(Telephone)</i><br>2320 Wakonda View Dr.<br>Des Moines, IA 50321<br>(515) 321-3336<br>clark.lundy@upnfiber.com                                                        |
| Clark Lundy<br>Construction Manager<br>Unite Private Networks <i>(Fiber Transmission)</i><br>2320 Wakonda View Dr.<br>Des Moines, IA 50321<br>(515) 321-3336<br>clark.lundy@upnfiber.com                                                    | Clark Lundy<br>Construction Manager<br>Unite Private Networks <i>(Fiber Distribution)</i><br>2320 Wakonda View Dr.<br>Des Moines, IA 50321<br>(515) 321-3336<br><a href="mailto:clark.lundy@upnfiber.com">clark.lundy@upnfiber.com</a> |

City of Brooklyn Needed

Utility Company Contacts





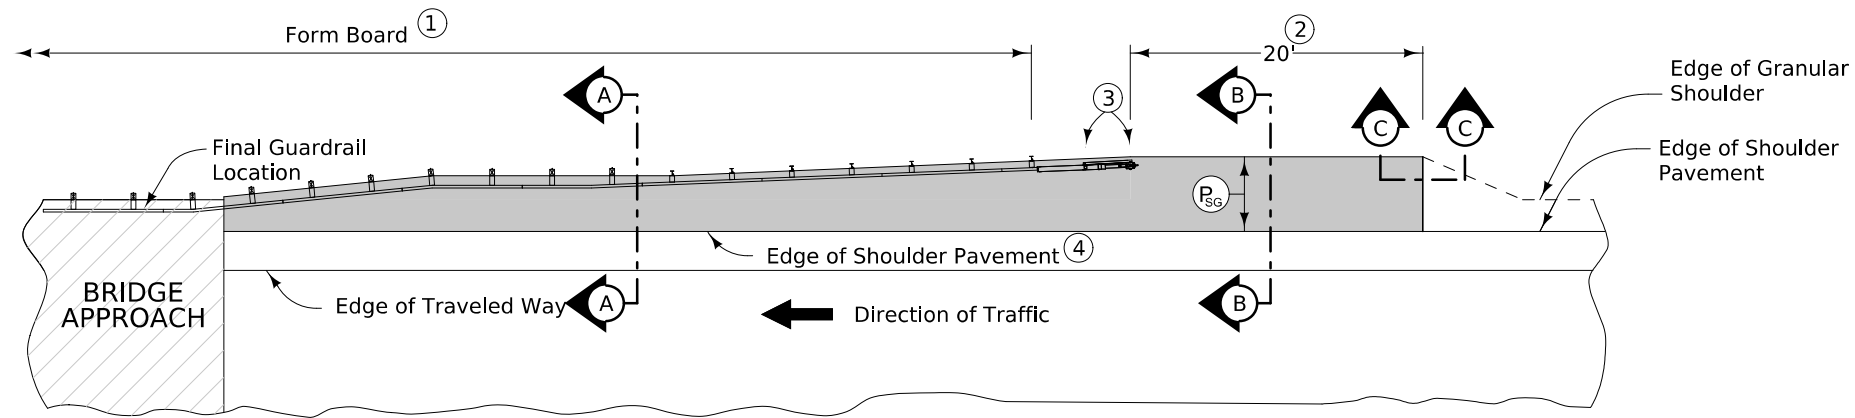


PLAN VIEW

8" PCC Paved Shoulder at guardrail with the following jointing layout:


Match mainline pavement joint spacing. When mainline pavement is 8" or greater in thickness, place additional transverse 'C' joints in shoulder at mid-panel of the mainline pavement. Place longitudinal 'C' joint at P/2 from edge of mainline pavement when P is greater than 10' wide. Terminate longitudinal joint at transverse joint less than 10' in length.

Refer to Tabulation 112-9 for shoulder quantities.


- ① When guardrail posts are installed prior to construction of PCC paved shoulder, fasten form board to the face of guardrail posts for the length shown.
- ② Continue paved shoulder 20 feet beyond the center of the first post.
- ③ Shoulder may be notched for first 2 posts or post sleeves may be installed through pavement. Do not drive posts through pavement.
- ④ 'BT' joint (per PV-101) for PCC shoulder.
- ⑤ Match shoulder slope.
- ⑥ The Contractor has the option to pave the paved shoulder at guardrail and the partial width paved shoulder as one operation.
- ⑦ Refer to other details in the plan.

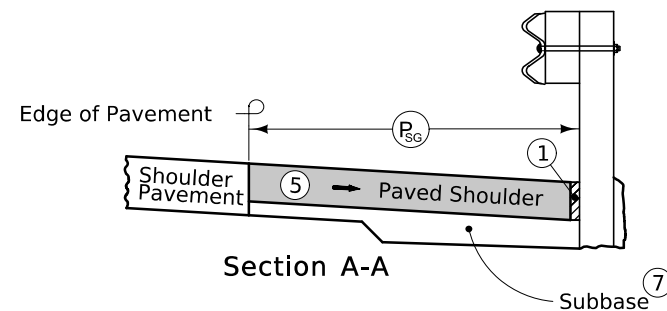


NEW CONSTRUCTION

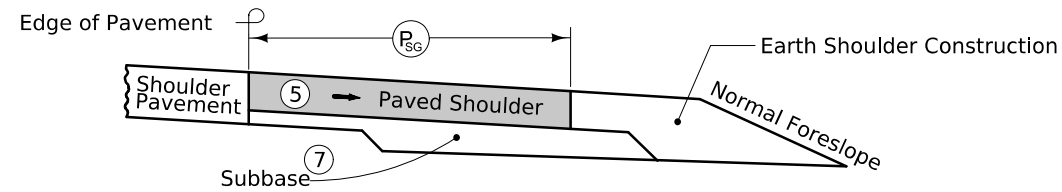


Section B-B

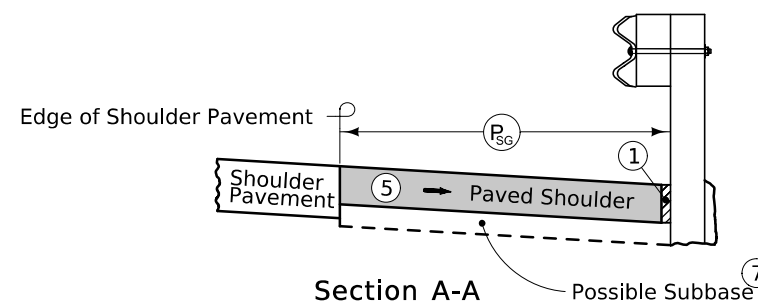

EXISTING SHOULDER

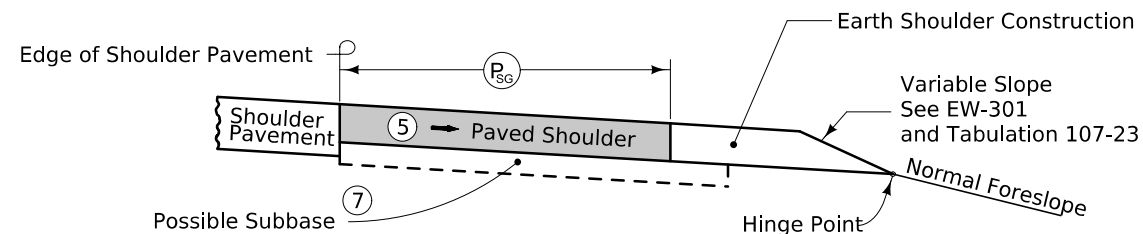

Section B-B

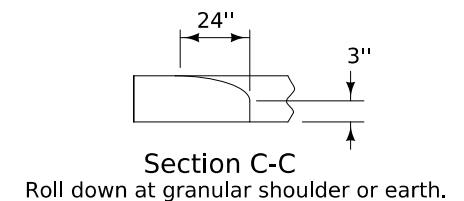

PAVED SHOULDER AT GUARDRAIL  
(ADJACENT TO PARTIAL WIDTH PAVED SHOULDER)

|  |                                   |
|--|-----------------------------------|
|  | Interstate Highway Symbol         |
|  | U.S. Highway Symbol               |
|  | Iowa Highway Symbol               |
|  | County Road Highway Symbol        |
|  | Evergreen Tree                    |
|  | Deciduous Tree                    |
|  | Fruit Tree                        |
|  | Shrub (Bushes)                    |
|  | Timber                            |
|  | Hedge                             |
|  | Stump                             |
|  | Swamp                             |
|  | Rock Outcrop                      |
|  | Broken Concrete                   |
|  | Revetment (Rip Rap)               |
|  | Cemetery                          |
|  | Grave                             |
|  | Cave                              |
|  | Sink Hole                         |
|  | Board Fence                       |
|  | Chain Link or Security Fence      |
|  | Wire Fence                        |
|  | Terrace                           |
|  | Earth Dam or Dike (Existing)      |
|  | Tile Outlet                       |
|  | Edge of Water                     |
|  | Existing Drainage                 |
|  | Right of Way Rail or Lot Corner   |
|  | Concrete Monument                 |
|  | Well                              |
|  | Windmill                          |
|  | Beehive Intake                    |
|  | Existing Intake                   |
|  | Existing Utility Access (Manhole) |
|  | Fire Hydrant                      |
|  | Water Hydrant (Rural)             |

|  |                                   |
|--|-----------------------------------|
|  | Interstate Highway Symbol         |
|  | U.S. Highway Symbol               |
|  | Iowa Highway Symbol               |
|  | County Road Highway Symbol        |
|  | Evergreen Tree                    |
|  | Deciduous Tree                    |
|  | Fruit Tree                        |
|  | Shrub (Bushes)                    |
|  | Timber                            |
|  | Hedge                             |
|  | Stump                             |
|  | Swamp                             |
|  | Rock Outcrop                      |
|  | Broken Concrete                   |
|  | Revetment (Rip Rap)               |
|  | Cemetery                          |
|  | Grave                             |
|  | Cave                              |
|  | Sink Hole                         |
|  | Board Fence                       |
|  | Chain Link or Security Fence      |
|  | Wire Fence                        |
|  | Terrace                           |
|  | Earth Dam or Dike (Existing)      |
|  | Tile Outlet                       |
|  | Edge of Water                     |
|  | Existing Drainage                 |
|  | Right of Way Rail or Lot Corner   |
|  | Concrete Monument                 |
|  | Well                              |
|  | Windmill                          |
|  | Beehive Intake                    |
|  | Existing Intake                   |
|  | Existing Utility Access (Manhole) |
|  | Fire Hydrant                      |
|  | Water Hydrant (Rural)             |

Sub-Surface Utility Mapping Quality Level is in accordance with CI/ASCE 38-02 Standard Guidelines for the Collection and Depiction of Existing Subsurface Utility Data.

Remark Abbreviations

QLA Quality Level A Highest guideline quality level

QLD Quality Level D Lowest guideline quality level

— W — Poweshiek Water Association

— F0 — Brooklyn Mutual Telecom Co-op

— F02 — Aureon Network Services

— F03 — Unite Private Networks

| LINEWORK | Design Color No. |   |
|----------|------------------|---|
| Green    | (2)              |  Existing Topographic Features and Labels                            |
| Blue     | (1)              |  Proposed Alignment, Stationing, Tic Marks, and Alignment Annotation |
| Magenta  | (5)              |  Existing Utilities                                                  |

| SHADING       | Design Color No. | Transparency   |
|---------------|------------------|---|
| Pink, Dark    | (13)             |  Temporary Pavement Shading 50%                    |
| Yellow        | (4)              |  Proposed Pavement Shading 50%                     |
| Orange        | (6)              |  Proposed Granular Shading 50%                     |
| Orange        | (70)             |  Proposed Shoulder Granular Shading 50%            |
| Yellow        | (68)             |  Proposed Shoulder Paved Full Depth Shading 50%    |
| Yellow        | (132)            |  Proposed Shoulder Paved Partial Depth Shading 50% |
| Brown, Light  | (236)            |  Grading Shading 50%                               |
| Orange, Light | (134)            |  Proposed Granular Entrance Shading 50%            |
| Yellow        | (220)            |  Proposed Paved Entrance Shading 50%               |
| Tan           | (8)              |  Proposed Sidewalk Shading 50%                     |
| Blue, Light   | (230)            |  Proposed Sidewalk Landing Shading 50%             |
| Pink          | (11)             |  Proposed Sidewalk Ramp Shading 50%                |
| Red           | (3)              |  Proposed Structure Shading 50%                    |
| Red           | (3)              |  Delineates Restricted Areas 0%                    |

| LINEWORK    | Design Color No. |   |
|-------------|------------------|---|
| Green       | (10)             |  Existing Ground Line Profile    |
| Blue        | (1)              |  Proposed Profile and Annotation |
| Magenta     | (5)              |  Existing Utilities              |
| Blue, Light | (230)            |  Proposed Ditch Grades, Left     |
| Black       | (0)              |  Proposed Ditch Grades, Median   |
| Rust        | (14)             |  Proposed Ditch Grades, Right    |

|                                                                                       |                          |                                                                                       |
|---------------------------------------------------------------------------------------|--------------------------|---------------------------------------------------------------------------------------|
|                                                                                       | Reference Point          |                                                                                       |
|    | Station                  |   |
|  | Section Corner           |  |
|  | Saw Cut                  |  |
|  | Trench Drain             |  |
|  | Sheet Pile               |  |
|  | Clearing & Grubbing Area |                                                                                       |

|                                                                                       |                                    |
|---------------------------------------------------------------------------------------|------------------------------------|
|  | Proposed Right-of-Way Symbol       |
|  | Proposed Right-of-Way Line         |
|  | Existing Right of Way              |
|  | Existing and Proposed Right-of-Way |
|  | Easement and Existing Right-of-Way |
|  | Easement (Temporary) Symbol        |
|  | Easement (Temporary) Line          |
|  | Easement                           |
| <b>C/A</b>                                                                            | Access Control                     |
|  | Property Line Symbol               |
|  | Property Line                      |

(COVERS SHEET SERIES D, E, F, & K)



|  |                                   |
|--|-----------------------------------|
|  | Interstate Highway Symbol         |
|  | U.S. Highway Symbol               |
|  | Iowa Highway Symbol               |
|  | County Road Highway Symbol        |
|  | Evergreen Tree                    |
|  | Deciduous Tree                    |
|  | Fruit Tree                        |
|  | Shrub (Bushes)                    |
|  | Timber                            |
|  | Hedge                             |
|  | Stump                             |
|  | Swamp                             |
|  | Rock Outcrop                      |
|  | Broken Concrete                   |
|  | Revetment (Rip Rap)               |
|  | Cemetery                          |
|  | Grave                             |
|  | Cave                              |
|  | Sink Hole                         |
|  | Board Fence                       |
|  | Chain Link or Security Fence      |
|  | Wire Fence                        |
|  | Terrace                           |
|  | Earth Dam or Dike (Existing)      |
|  | Tile Outlet                       |
|  | Edge of Water                     |
|  | Existing Drainage                 |
|  | Right of Way Rail or Lot Corner   |
|  | Concrete Monument                 |
|  | Well                              |
|  | Windmill                          |
|  | Beehive Intake                    |
|  | Existing Intake                   |
|  | Existing Utility Access (Manhole) |
|  | Fire Hydrant                      |
|  | Water Hydrant (Rural)             |

|                                                                                   |                              |
|-----------------------------------------------------------------------------------|------------------------------|
|  | Septic Tank                  |
|  | Cistern                      |
|  | L.P. Gas Tank (No Footing)   |
|  | Underground Storage Tank     |
|  | Latrine                      |
|  | Satellite TV Dish            |
|  | Water Hook Up                |
|  | Radio Tower                  |
|  | Tower Anchor                 |
|  | Guardrail (Beam or Cable)    |
|  | Guard Post (one or two)      |
|  | Guard Post (over two)        |
|  | Filler Pipe                  |
|  | Gas Valve                    |
|  | Water Valve                  |
|  | Speed Limit Sign             |
|  | Mile Marker Post             |
|  | Sign                         |
|  | Traffic Signal Control Box   |
|  | Rail Road Signal Control Box |
|  | Telephone Switch Box         |
|  | Electric Box                 |

Sub-Surface Utility Mapping Quality Level is in accordance with CI/ASCE 38-02 Standard Guidelines for the Collection and Depiction of Existing Subsurface Utility Data.

Remark Abbreviations

QLA Quality Level A Highest guideline quality level

QLD Quality Level D Lowest guideline quality level

— W — Poweshiek Water Association


— F0 — Brooklyn Mutual Telecom Co-op

— F02 — Aureon Network Services

— F03 — Unite Private Networks



| LINEWORK      | Design Color No. |                                                                                     |                                                                     |     |
|---------------|------------------|-------------------------------------------------------------------------------------|---------------------------------------------------------------------|-----|
| Green         | (2)              |  | Existing Topographic Features and Labels                            |     |
| Blue          | (1)              |  | Proposed Alignment, Stationing, Tic Marks, and Alignment Annotation |     |
| Magenta       | (5)              |  | Existing Utilities                                                  |     |
| SHADING       | Design Color No. |                                                                                     | Transparency                                                        |     |
| Pink, Dark    | (13)             |  | Temporary Pavement Shading                                          | 50% |
| Yellow        | (4)              |  | Proposed Pavement Shading                                           | 50% |
| Orange        | (6)              |  | Proposed Granular Shading                                           | 50% |
| Orange        | (70)             |  | Proposed Shoulder Granular Shading                                  | 50% |
| Yellow        | (68)             |  | Proposed Shoulder Paved Full Depth Shading                          | 50% |
| Yellow        | (132)            |  | Proposed Shoulder Paved Partial Depth Shading                       | 50% |
| Brown, Light  | (236)            |  | Grading Shading                                                     | 50% |
| Orange, Light | (134)            |  | Proposed Granular Entrance Shading                                  | 50% |
| Yellow        | (220)            |  | Proposed Paved Entrance Shading                                     | 50% |
| Tan           | (8)              |  | Proposed Sidewalk Shading                                           | 50% |
| Blue, Light   | (230)            |  | Proposed Sidewalk Landing Shading                                   | 50% |
| Pink          | (11)             |  | Proposed Sidewalk Ramp Shading                                      | 50% |
| Red           | (3)              |  | Proposed Structure Shading                                          | 50% |
| Red           | (3)              |  | Delineates Restricted Areas                                         | 0%  |

| LINEWORK    | Design Color No.   |
|-------------|---|
| Green       | (10)  Existing Ground Line Profile   |
| Blue        | (1)  Proposed Profile and Annotation |
| Magenta     | (5)  Existing Utilities              |
| Blue, Light | (230)  Proposed Ditch Grades, Left   |
| Black       | (0)  Proposed Ditch Grades, Median   |
| Rust        | (14)  Proposed Ditch Grades, Right   |

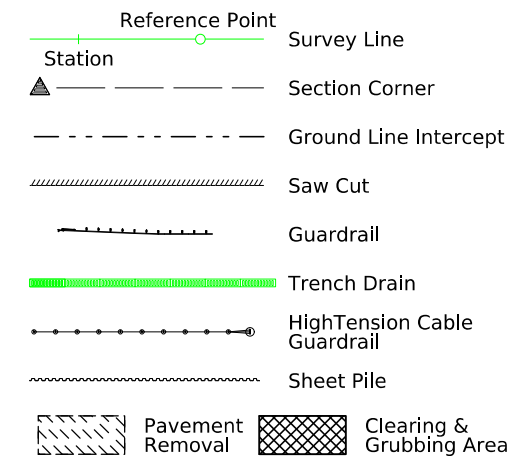

|                                                                                       |                                    |
|---------------------------------------------------------------------------------------|------------------------------------|
|  | Proposed Right-of-Way Symbol       |
|  | Proposed Right-of-Way Line         |
|  | Existing Right of Way              |
|  | Existing and Proposed Right-of-Way |
|  | Easement and Existing Right-of-Way |
|  | Easement (Temporary) Symbol        |
|  | Easement (Temporary) Line          |
|  | Easement                           |
|  | Access Control                     |
|  | Property Line Symbol               |
|  | Property Line                      |

(COVERS SHEET SERIES D, E, F, & K)

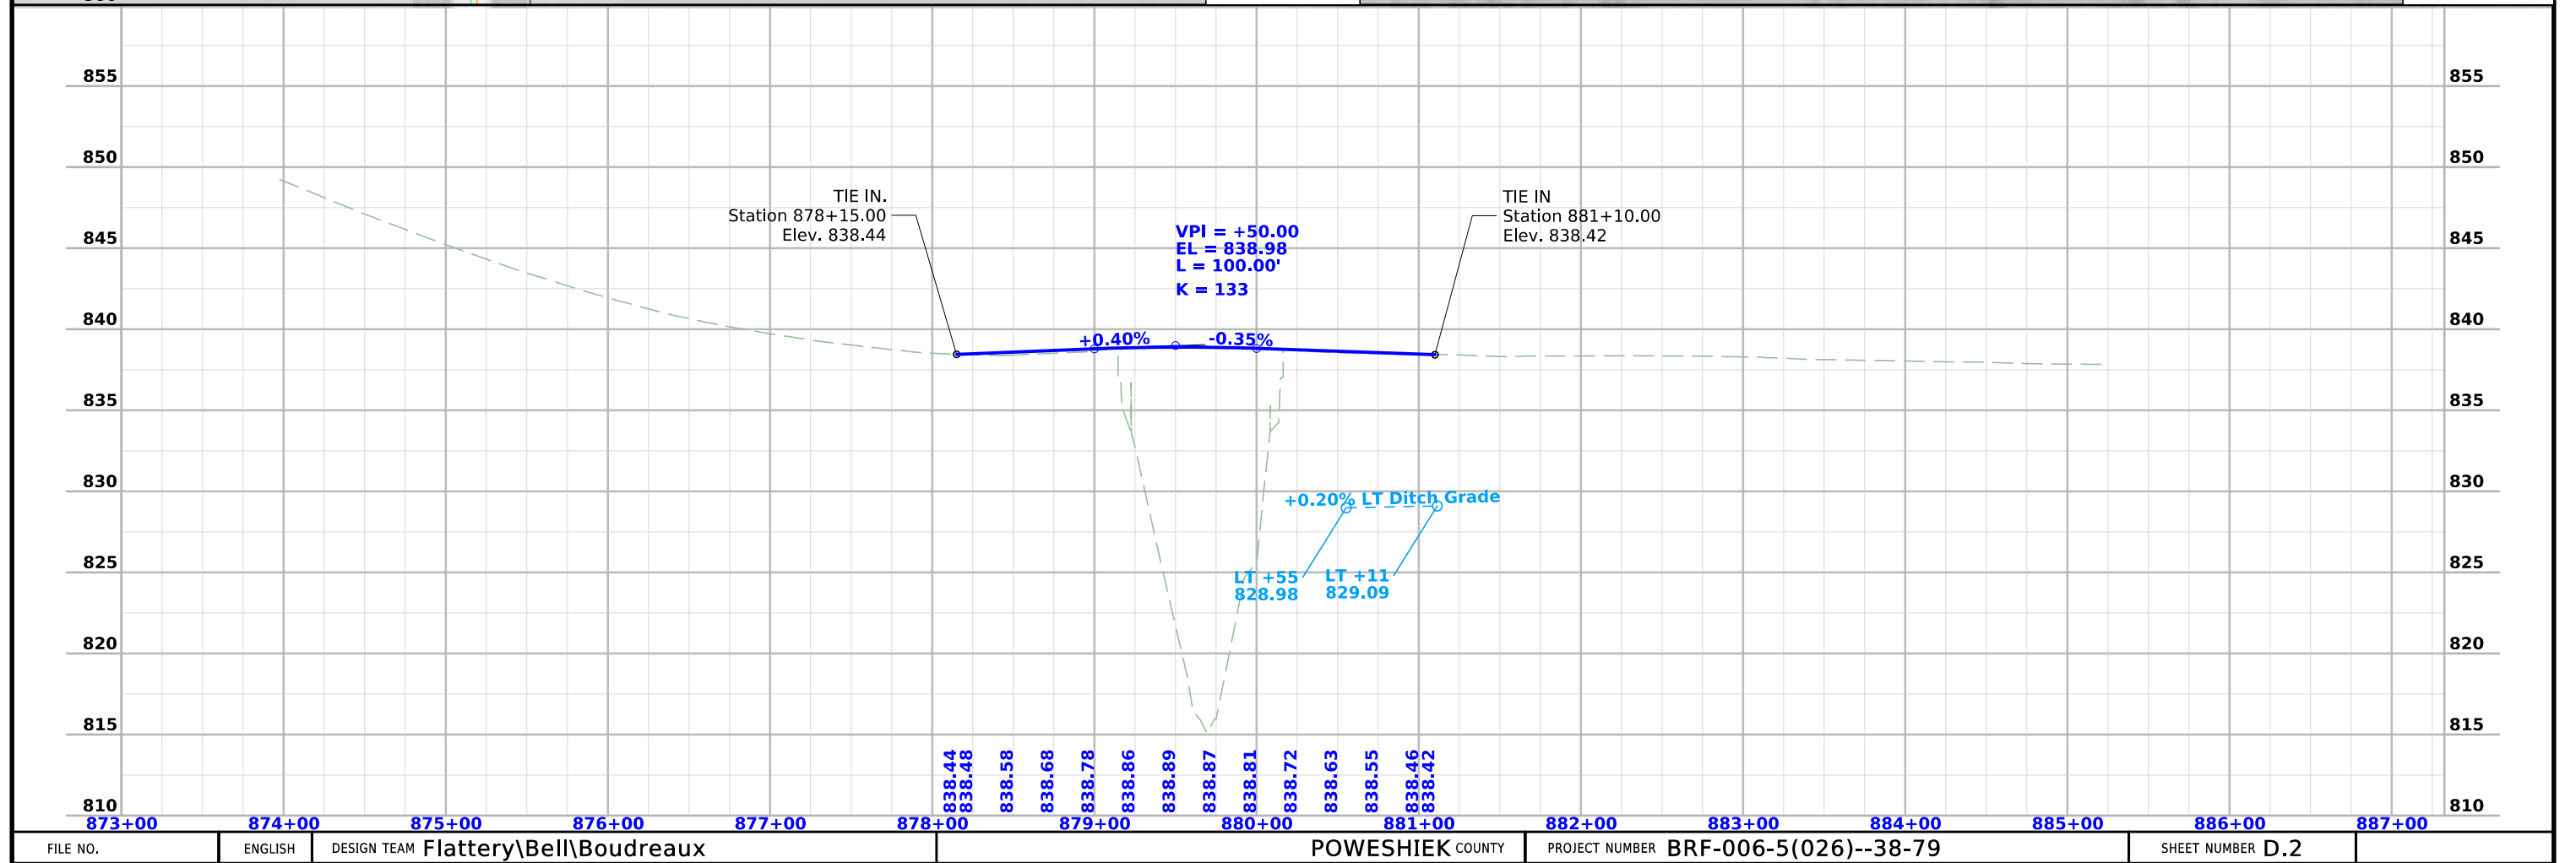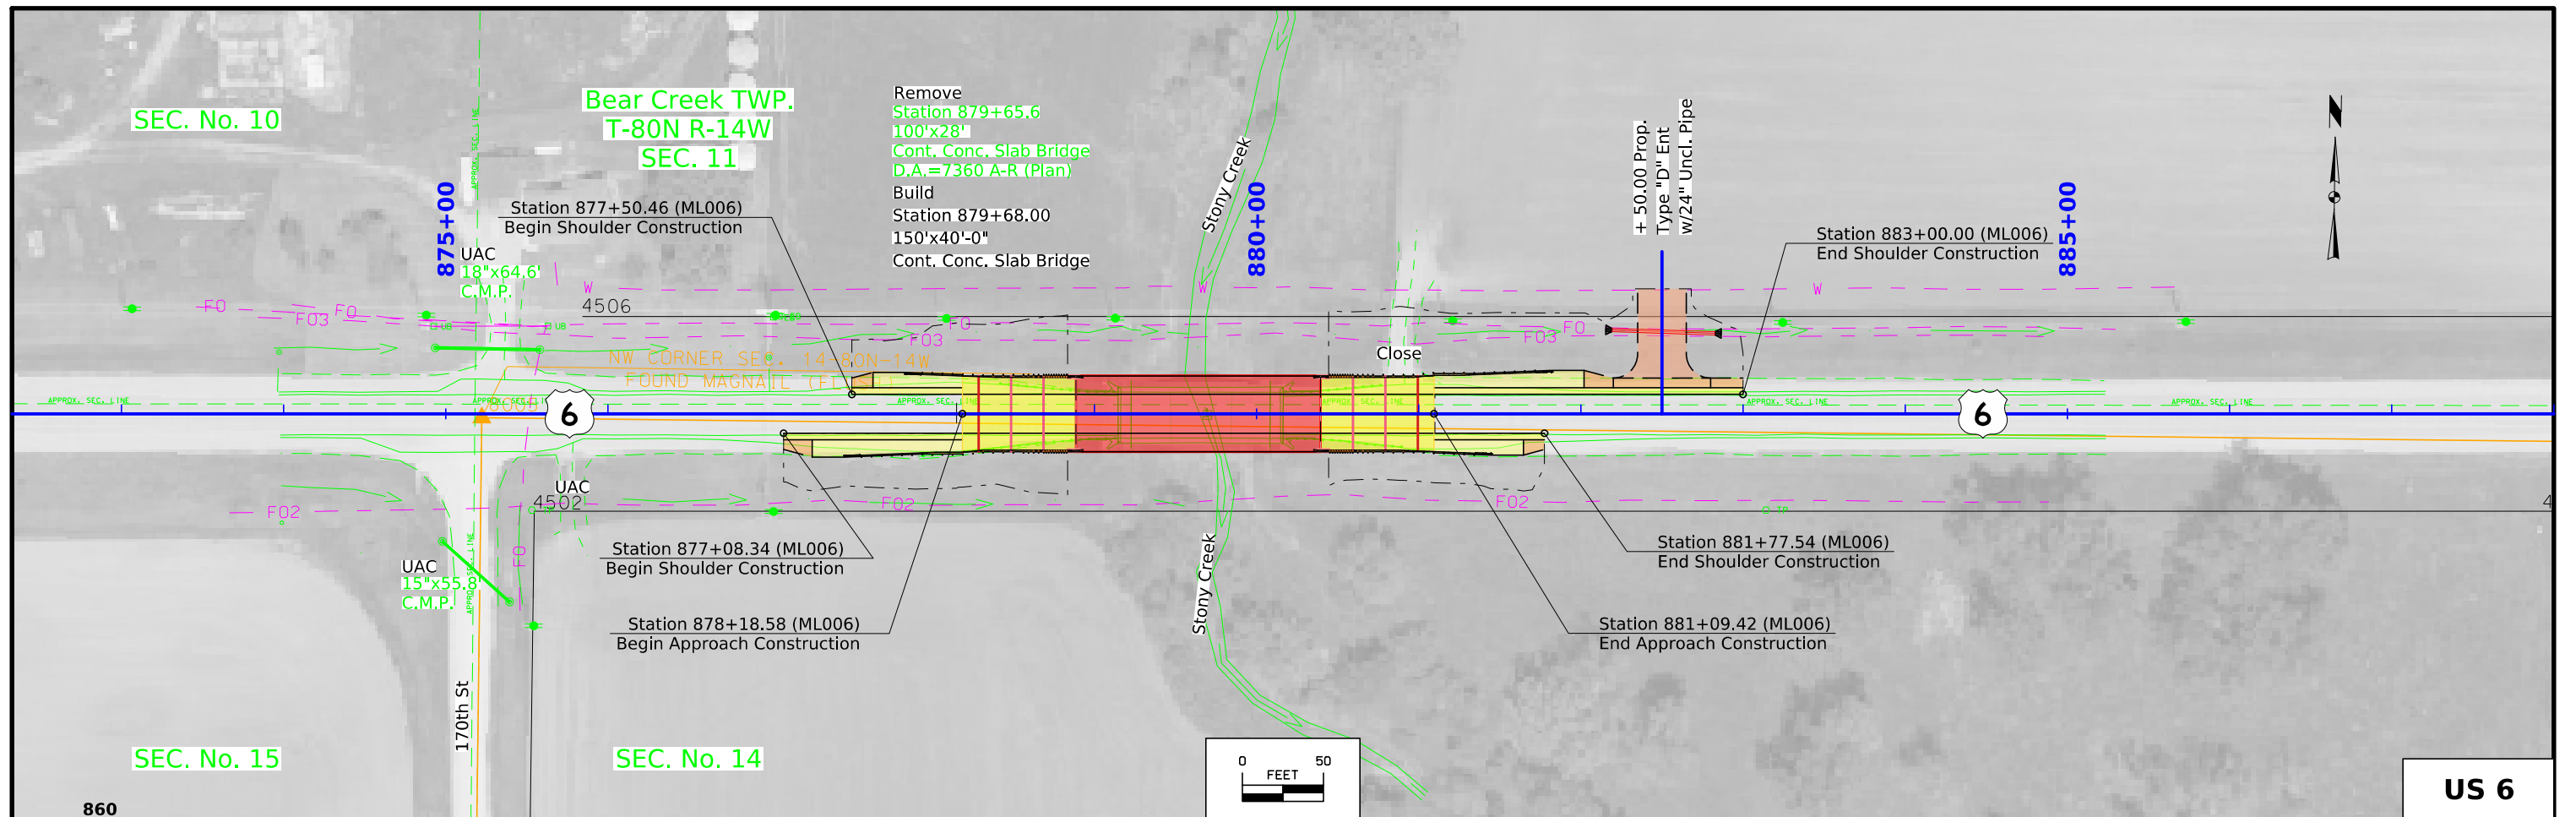

108-23A  
08-01-08

TRAFFIC CONTROL PLAN

US 6 will be closed to thru traffic during construction.  
US 6 traffic shall be maintained via offsite detour. See Sheet JD.1 for detour.

|                         |           |        |                                              |                 |             |                                                    |                        |                         |                             |                                          |                                      |         |
|-------------------------|-----------|--------|----------------------------------------------|-----------------|-------------|----------------------------------------------------|------------------------|-------------------------|-----------------------------|------------------------------------------|--------------------------------------|---------|
| 108-25<br>10-21-14      |           |        |                                              |                 |             |                                                    |                        |                         |                             |                                          |                                      |         |
| 511 TRAVEL RESTRICTIONS |           |        |                                              |                 |             |                                                    |                        |                         |                             |                                          |                                      |         |
| Route                   | Direction | County | Location Description                         | Feature Crossed | Object Type | Maint. Bridge No.,<br>Structure ID,<br>or FHWA No. | Type of<br>Restriction | Existing<br>Measurement | Construction<br>Measurement | Construction<br>Measurement<br>as Signed | Projected<br>As Built<br>Measurement | Remarks |
|                         |           |        | No Travel Restrictions expected at this time |                 |             |                                                    |                        |                         |                             |                                          |                                      |         |
|                         |           |        |                                              |                 |             |                                                    |                        |                         |                             |                                          |                                      |         |
111-01  
04-17-12

COORDINATED OPERATIONS

Other work in progress during the same period of time will include the construction of the projects listed. Coordinate operations with those of other contractors working within the same area.

|               |              |
|---------------|--------------|
| Project       | Type of Work |
| None provided |              |
|               |              |
|               |              |
|               |              |



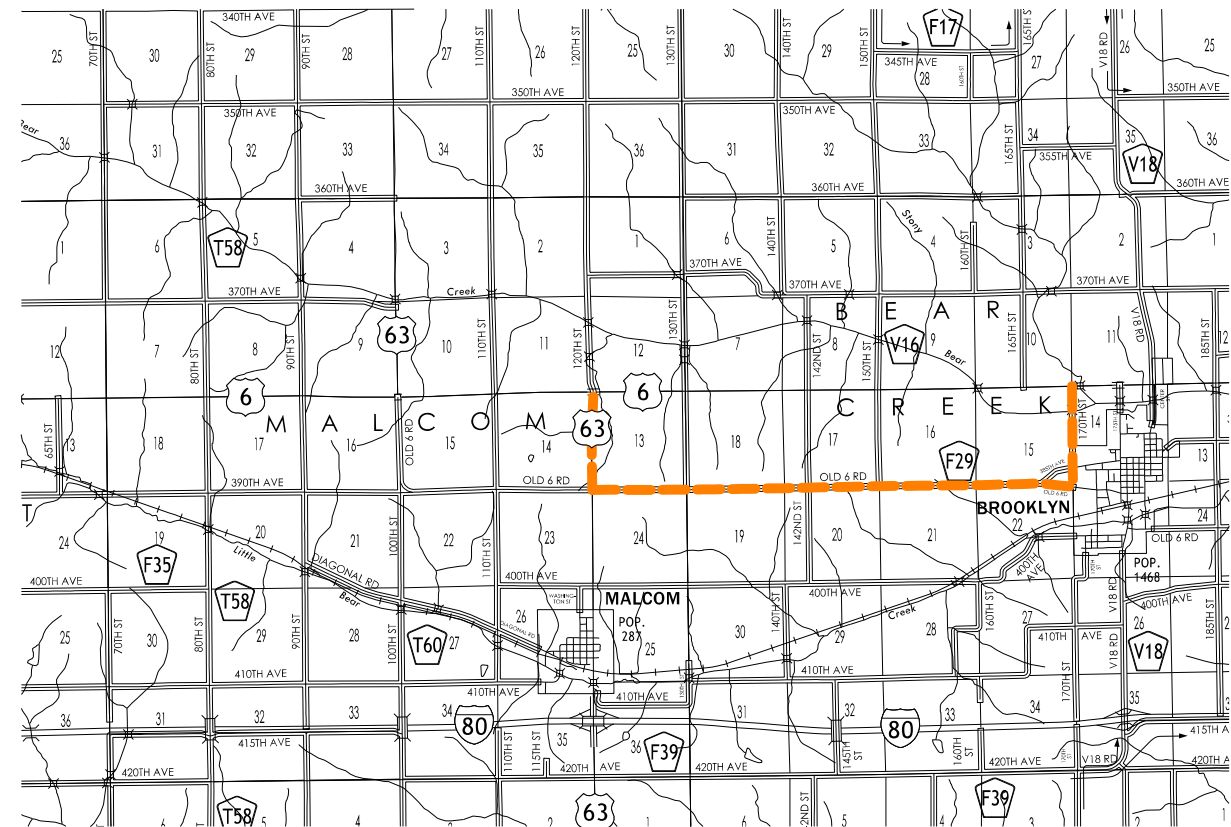

T-80N


R-15W

R-14W


NOT TO SCALE

**DETOUR**  
Stony Creek 0.4 mi W of W Jct  
BRF-006-5(026)--38-79  
PIN: 23-79-006-010

| LEGEND               |                                                                                       |
|----------------------|---------------------------------------------------------------------------------------|
| DETOUR ROUTE         |  |
| US 6<br>DETOUR ROUTE |                                                                                       |

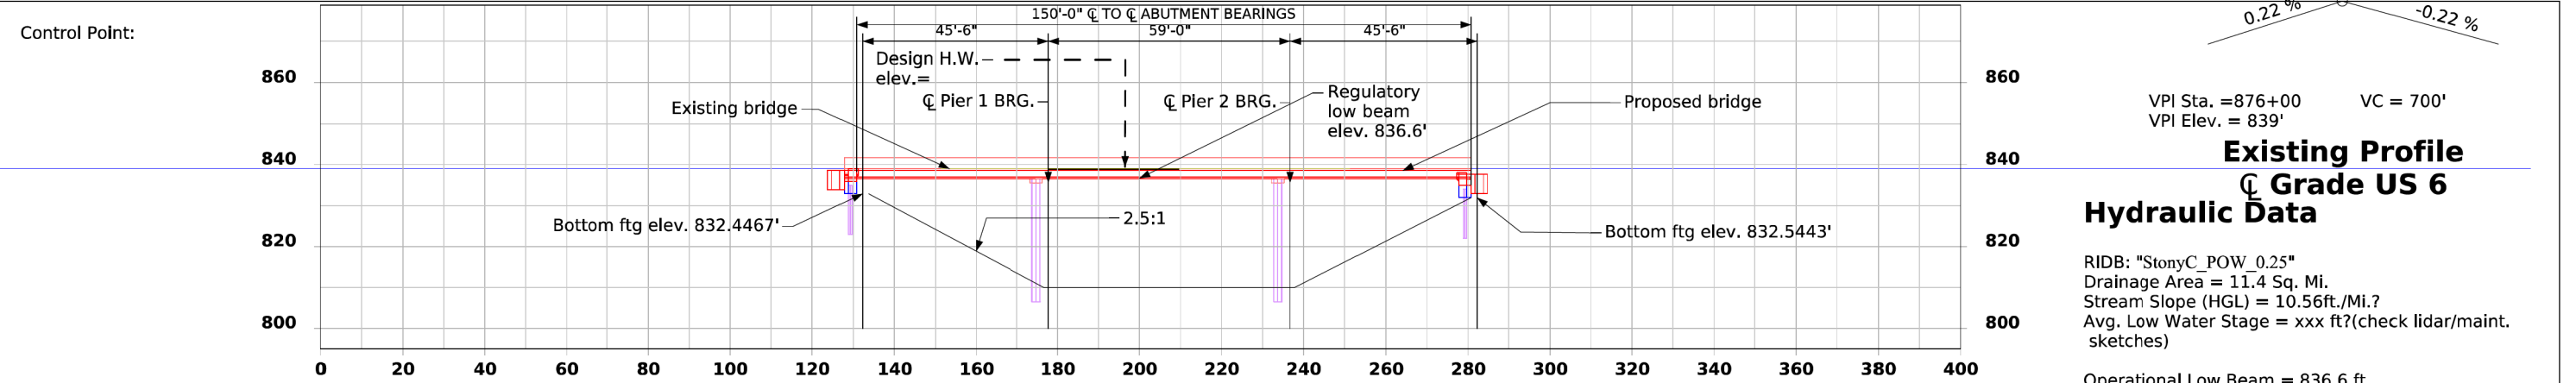

LONGITUDINAL SECTION ALONG  $\bar{C}$  APPROACH ROADWAY

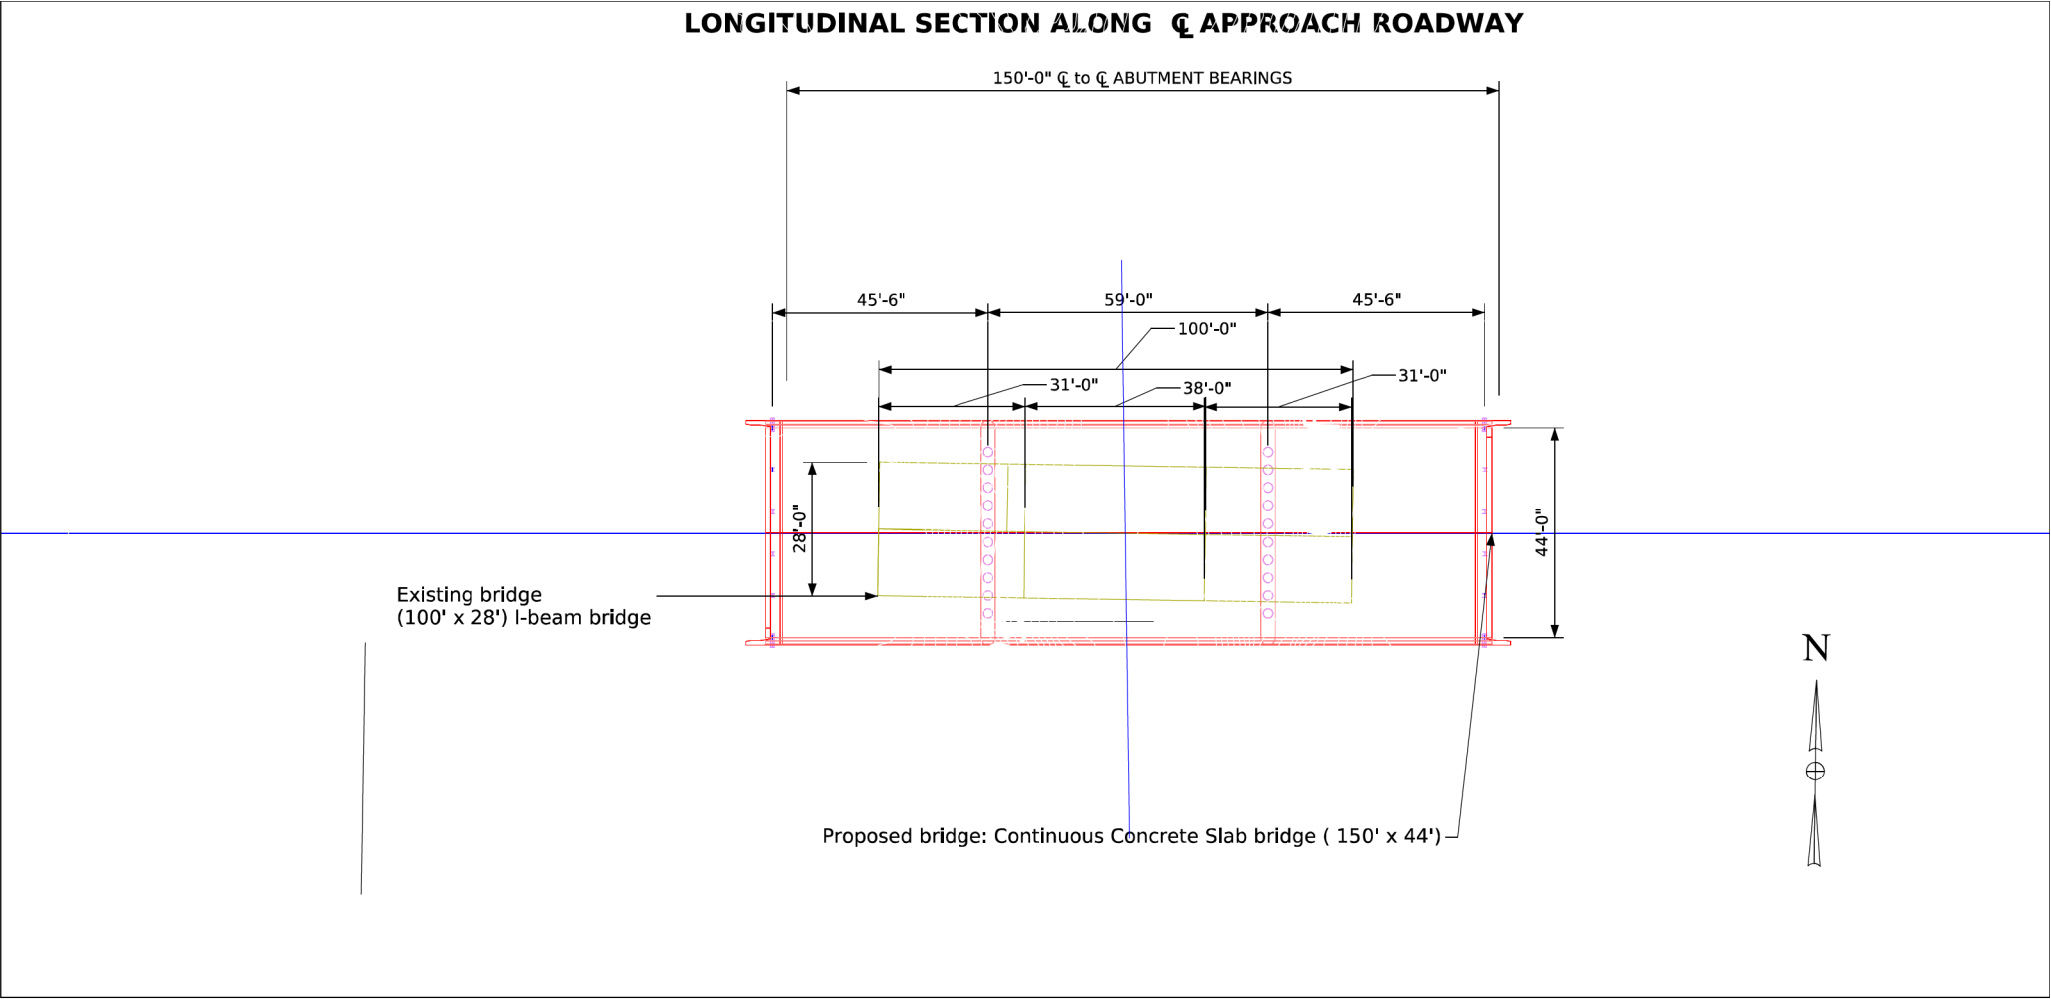

Traffic Estimate

2040 AADT 2600 V.P.D.

TRUCKS 9 %  
Total  
Design ESALs

Utilities Note:

Utilities shown on this sheet are for information only. See Road Design sheets for utility information.

General Utility Symbols:

E - Electric Line  
G - Gas Line  
SAN. - Sanitary Sewer  
T - Telephone Line  
W - Water Line  
FO - Fiber Optic Line  
GHP - Gas High Pressure  
ST S - Storm Sewer  
TV - TV  
Power Poles

Location

US 6 over Stony Creek, 04. mi. W. of W. Jct. Co. Rd. v18  
In City of Brooklyn  
T-80N R-34W  
Section 11/14  
Bear Creek Township  
Poweshiek County  
FHWA No. 045760  
Bridge Maint. No. 7900.9S006  
Asset ID No.  
FRA No. (if applicable)  
Latitude 41.74628524°  
Longitude -92.45358367°

Situation Plan

Situation Plan

0 20  
Scale in Feet

Not to Scale

For Information Only

0.22 %  
-0.22 %

VPI Sta. = 876+00  
VPI Elev. = 839'

Existing Profile

$\bar{C}$  Grade US 6

Hydraulic Data

RIDB: "StonyC\_POW 0.25"  
Drainage Area = 11.4 Sq. Mi.  
Stream Slope (HGL) = 10.56ft./Mi.?  
Avg. Low Water Stage = xxx ft?(check lidar/maint. sketches)

Operational Low Beam = 836.6 ft  
Channel Low slab = 817.6 ft

Q<sub>25</sub> = 3138 cfs  
Stage = 828.9 ft

Q<sub>50</sub> = 3847 cfs  
Stage = 829.33  
Operational Freeboard = 6.8 ft.  
Avg. Bridge Velocity = 5.51 fps

Q<sub>100</sub> = 4550 cfs  
Stage = 829.69  
Operational Freeboard = 6.44 ft.  
Backwater = 0.85 ft.  
Avg. Bridge Velocity = 6.14 fps

Q<sub>200</sub> = 5893 cfs  
Stage = 830.31 ft  
Calculated Design Scour = xxx.x, ( Check Hec 18 calcs)

Q<sub>500</sub> = 6443 cfs  
Stage = 830.47 ft  
Channel Freeboard = 5.66 ft.  
Avg. Bridge Velocity = 7.69 fps  
Calculated Check Scour = xxx.x



Design For 0 Degree  
150'-0" x 40'-0" Continuous Concrete Slab Bridge

45.5' END SPANS, 59.0' INTERIOR SPAN  
Situation Plan

STA. (879+68) Turn-In Date:05/20/2024

Poweshiek County

IOWA DEPARTMENT OF TRANSPORTATION

Design No. 0228 Design Sheet No. 1 of 1 FHWA/Asset 45791

| CROSS SECTION VIEW COLOR LEGEND |                           |                    |                                 |
|---------------------------------|---------------------------|--------------------|---------------------------------|
| Design Color No.                | Feature                   | Design Color No.   | Feature                         |
| Aggregate                       |                           | Structural         |                                 |
| (64)                            | Choke Stone               | (112)              | Noise Wall                      |
| (42)                            | Engineering Fabric        | (112)              | Noise Wall Footing              |
| (8)                             | Flooded Backfill          | (112)              | Retaining Wall Back             |
| (92)                            | Macadam Stone             | (112)              | Retaining Wall Back Excavate    |
| (20)                            | Modified                  | (112)              | Retaining Wall Face             |
| (12)                            | Plowing Shaping           | (112)              | Retaining Wall Front Excavate   |
| (14)                            | Porous Backfill           | (112)              | Retaining Wall Front Footing    |
| (8)                             | Revetment Class A         | (112)              | Retaining Wall MSE Gutter       |
| (6)                             | Revetment Class B         | (112)              | Retaining Wall Reinforced Earth |
| (62)                            | Revetment Class C         | Grading            |                                 |
| (188)                           | Revetment Class D         | (8)                | Behind Curb Cut                 |
| (28)                            | Revetment Class E         | (6)                | Granular                        |
| (12)                            | Shoulder Special Backfill | (13)               | Granular Back Fill              |
| (12)                            | Special Backfill          | (48)               | Rock Undercut                   |
| (20)                            | Subbase                   | (8)                | Shoulder Earth Fill             |
| (20)                            | Subbase Lower             | (2)                | Side Slopes                     |
| (20)                            | Subbase Upper             | (226)              | Side Slopes Dressing            |
| (118)                           | Subgrade Treatment        | Substrata          |                                 |
| Asphalt                         |                           | (128)              | Boulder Substrata               |
| (207)                           | HMA Base Course           | (48)               | Broken Weathered Substrata      |
| (207)                           | HMA Interim Course        | (3)                | Core Out Substrata              |
| (207)                           | HMA Surface Course        | (203)              | Existing Pavement Substrata     |
| Concrete                        |                           | (6)                | Loam Substrata                  |
| (0)                             | Barrier Concrete          | (80)               | Rock Substrata                  |
| (0)                             | Barrier Concrete Footing  | (4)                | Select Sand Substrata           |
| (0)                             | Curb Gutter               | (3)                | Shale Substrata                 |
| (48)                            | Flowable Mortar           | (10)               | Topsoil Substrata               |
| (0)                             | Median Concrete           | Unsuitable / Waste |                                 |
| (0)                             | PCC Pavement              | (3)                | Unsuitable Type A               |
| (0)                             | Sidewalk                  | (13)               | Unsuitable Type B               |
| Shoulder                        |                           | (11)               | Unsuitable Type C               |
| (209)                           | Shoulder HMA              | (3)                | Waste                           |
| (0)                             | Shoulder PCC              |                    |                                 |
| (6)                             | Shoulder Granular         |                    |                                 |
| Existing                        |                           |                    |                                 |
| (0)                             | Existing Pavement         |                    |                                 |

NOTES:

Text




NOTES:




Text




CROSS SECTIONS  
LEGEND AND INFORMATION SHEET

(COVERS SHEET SERIES W, X, Y, & Z)






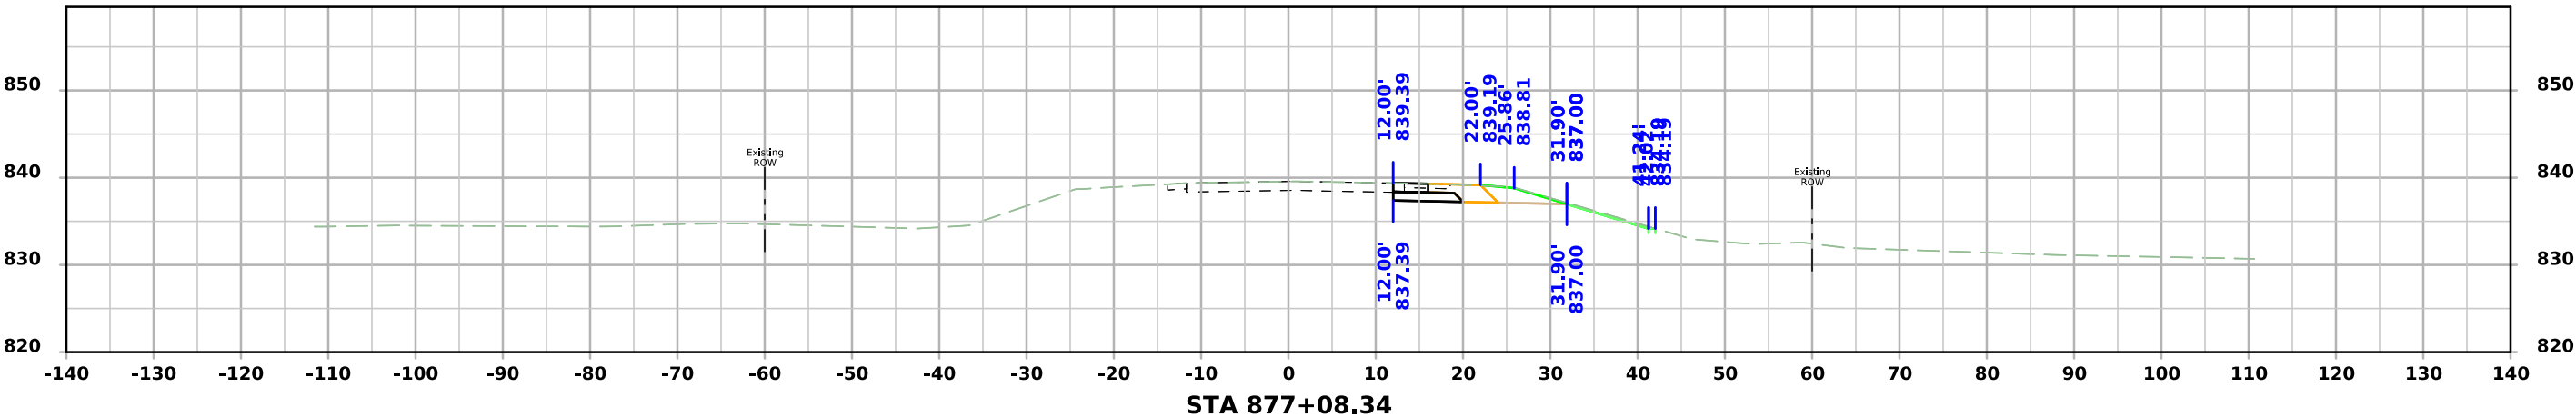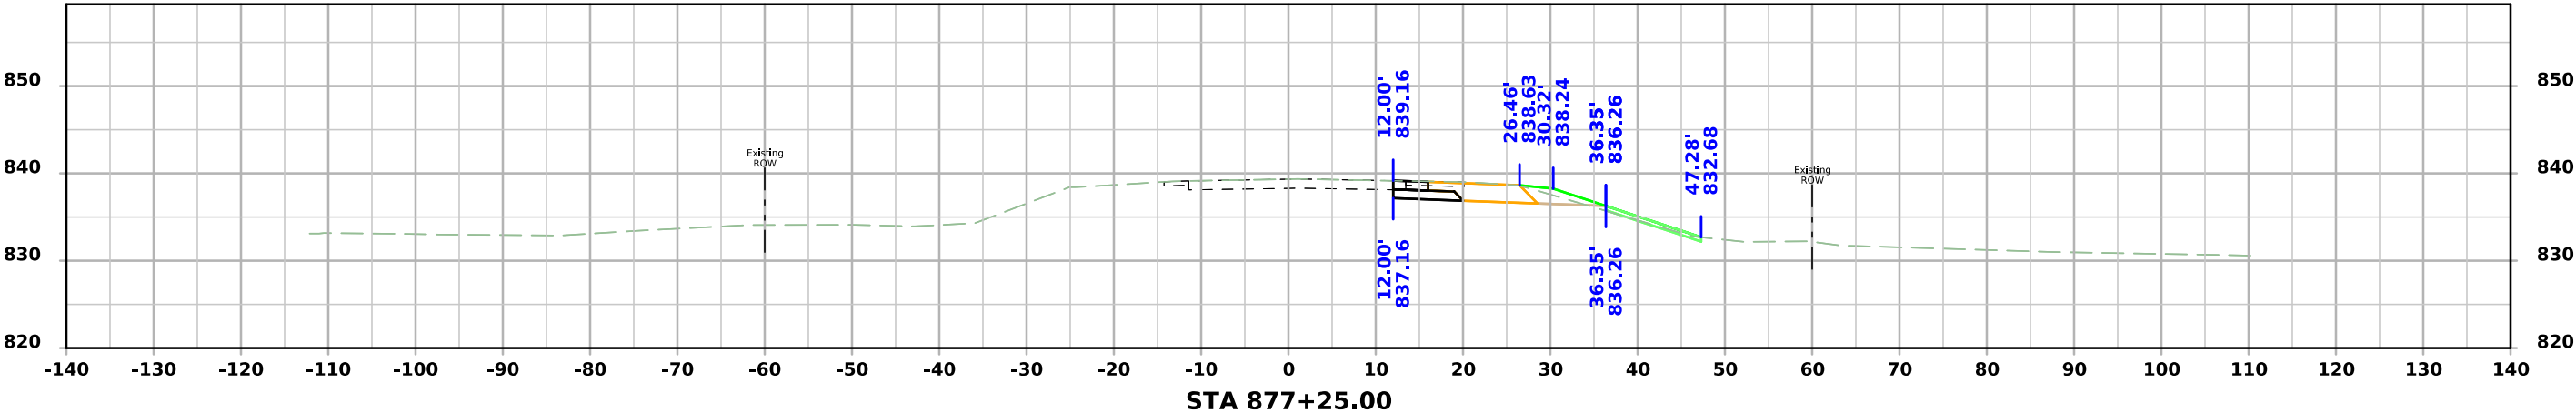
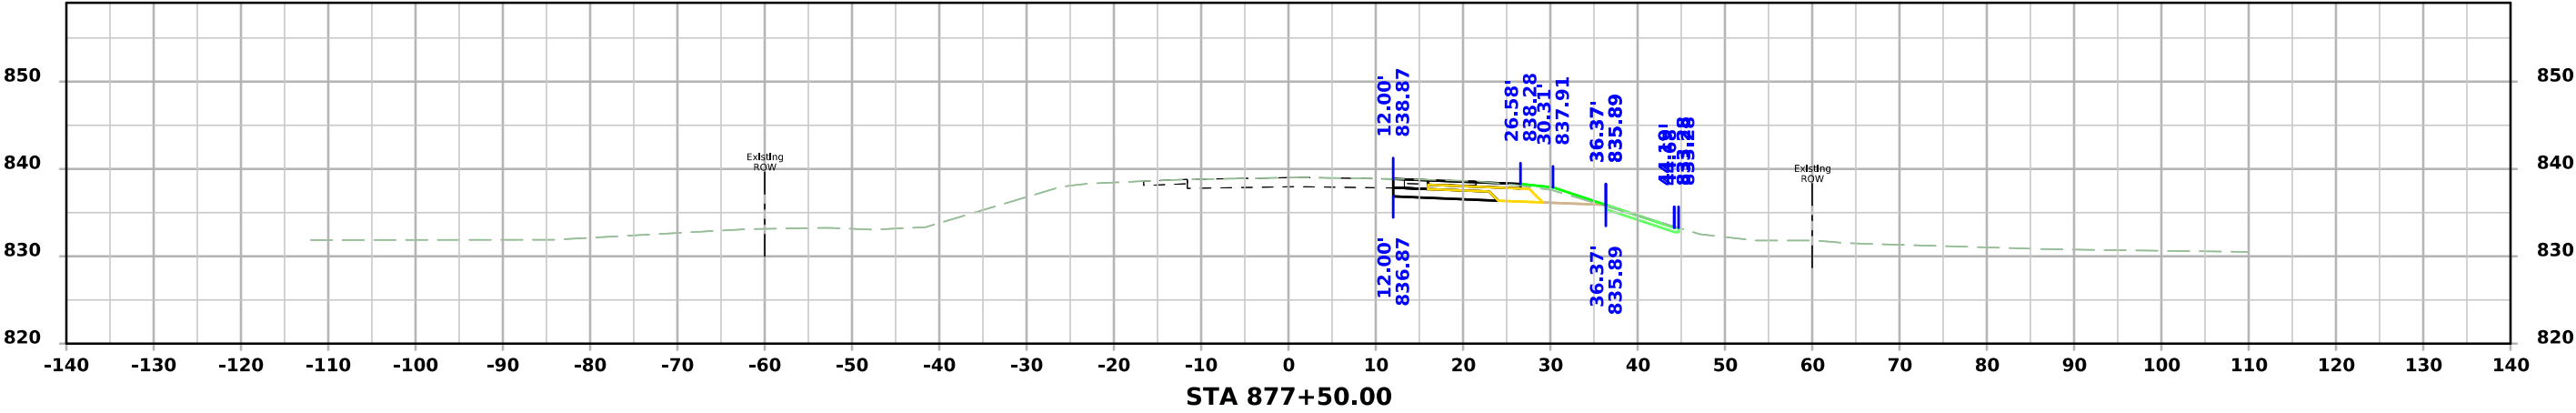


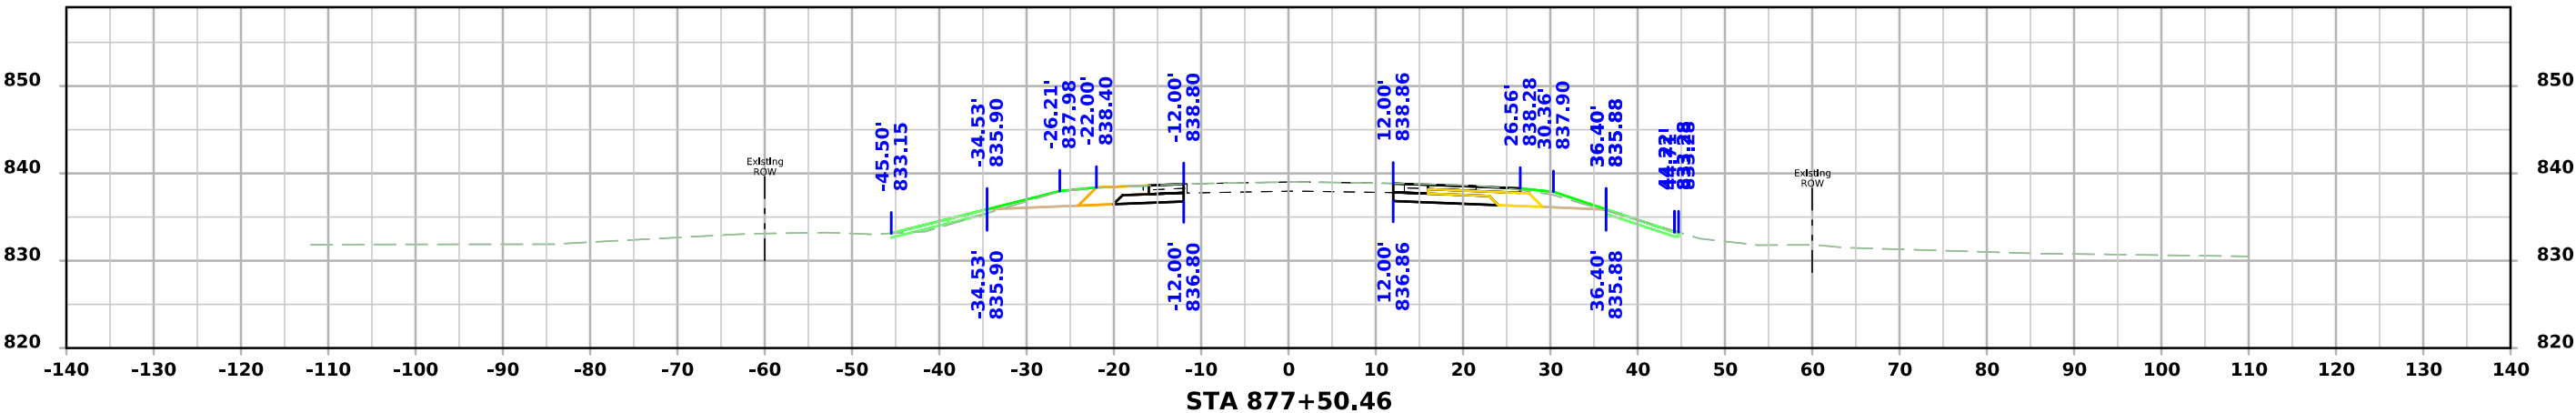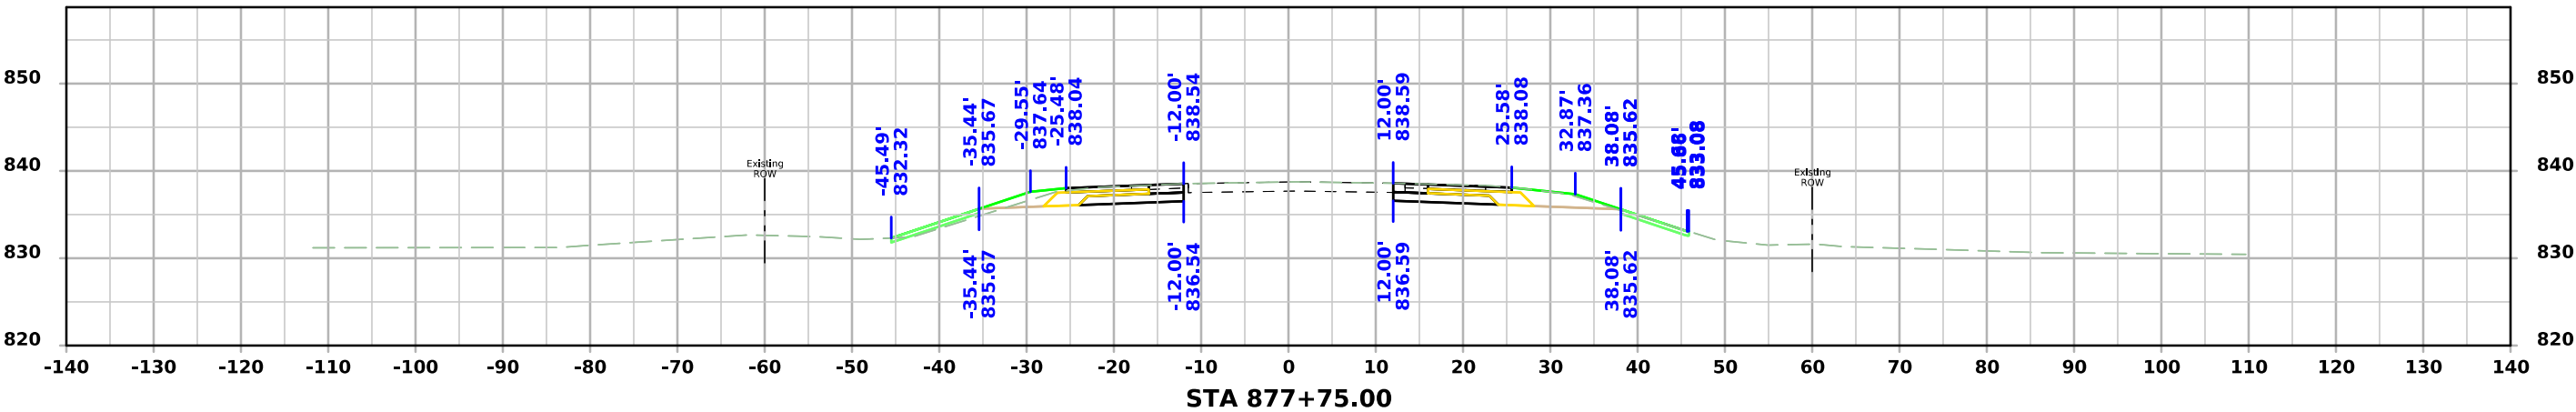
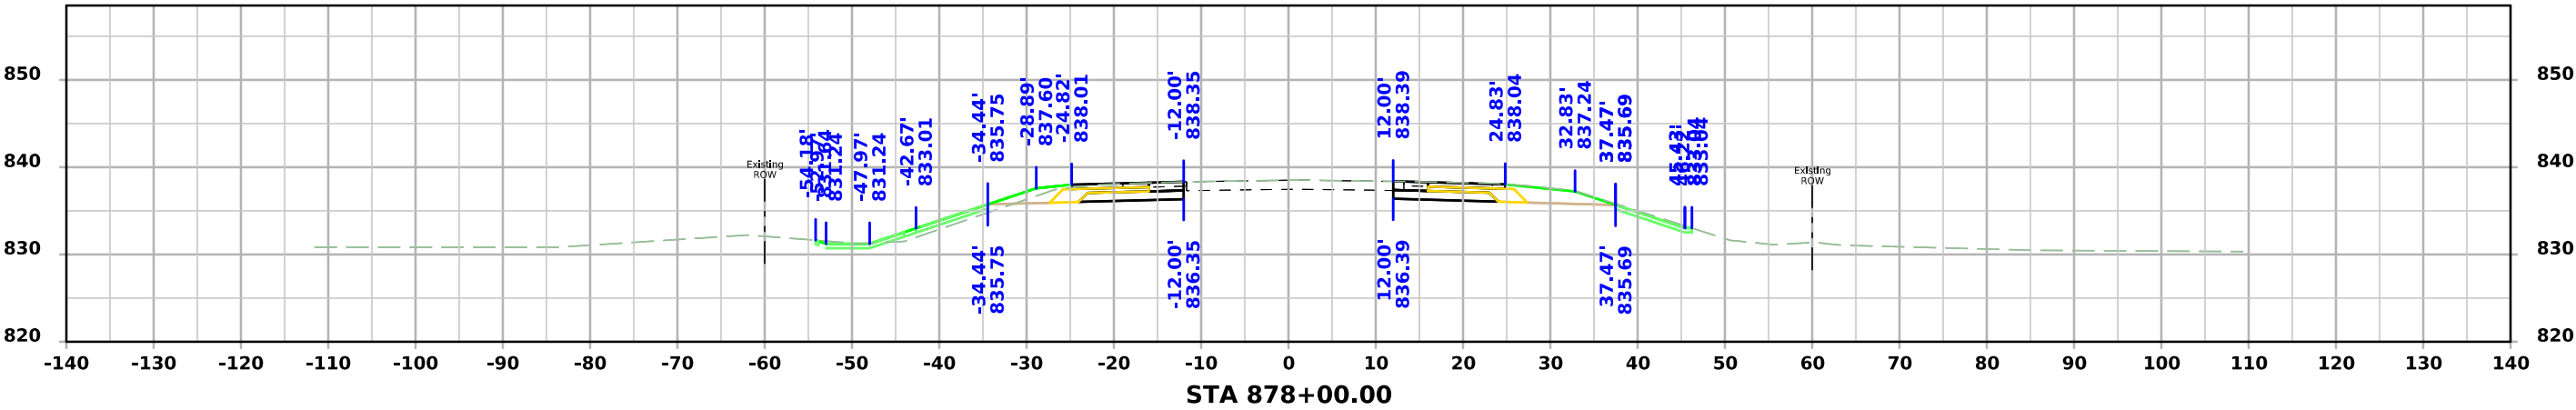


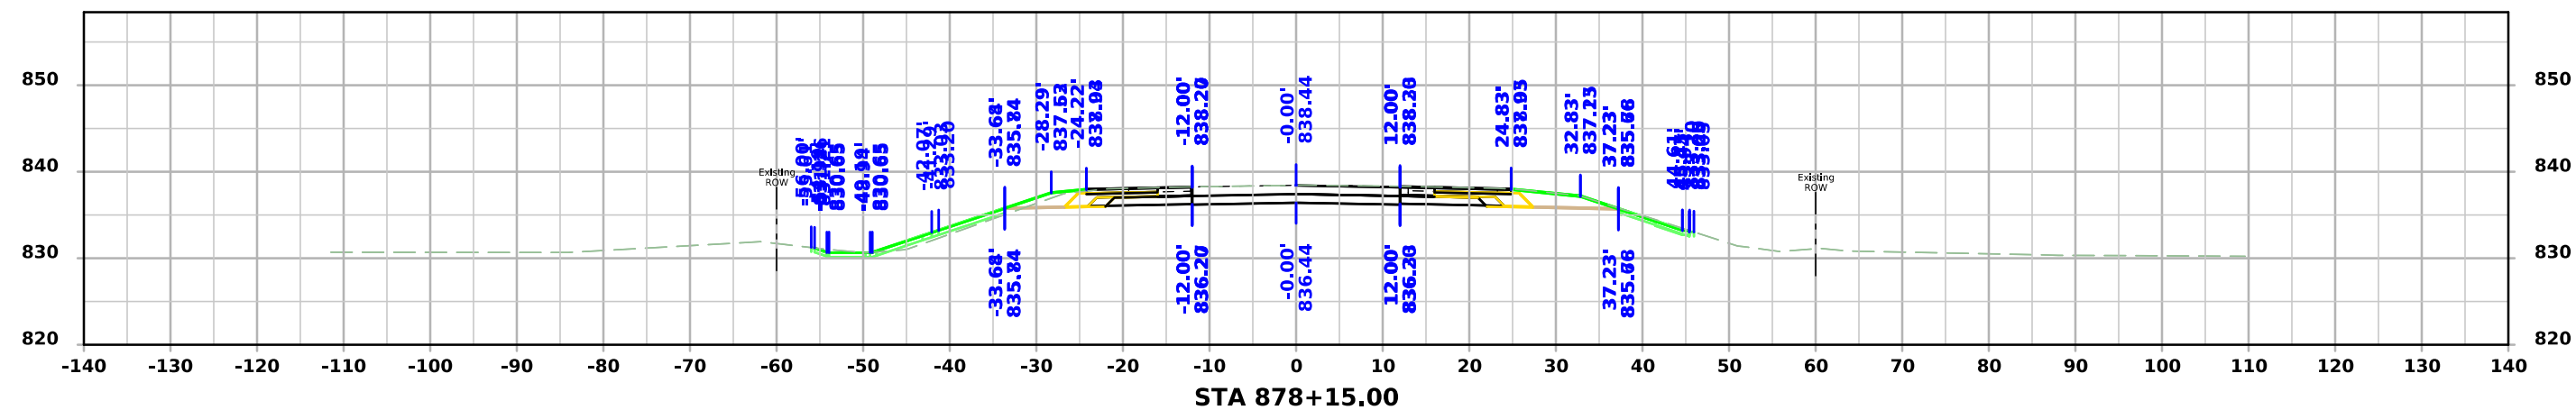
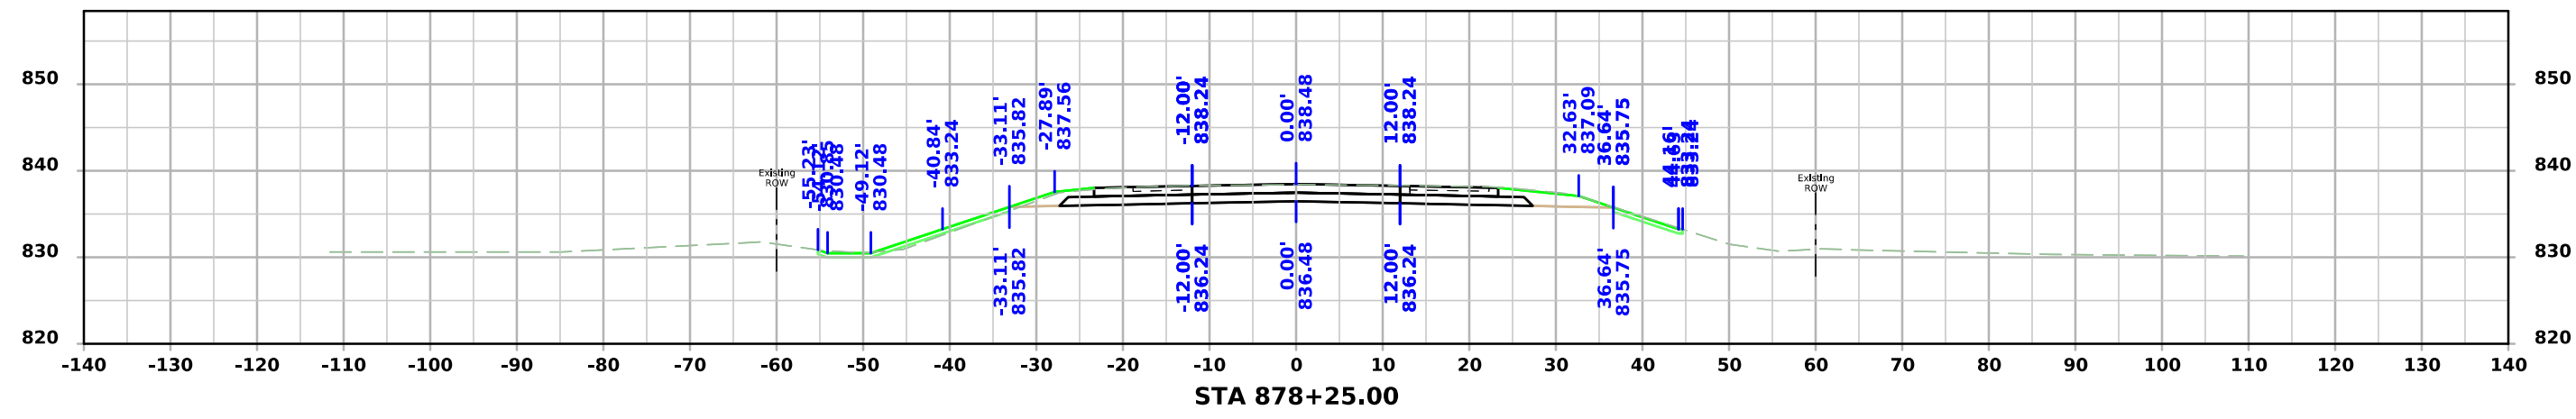
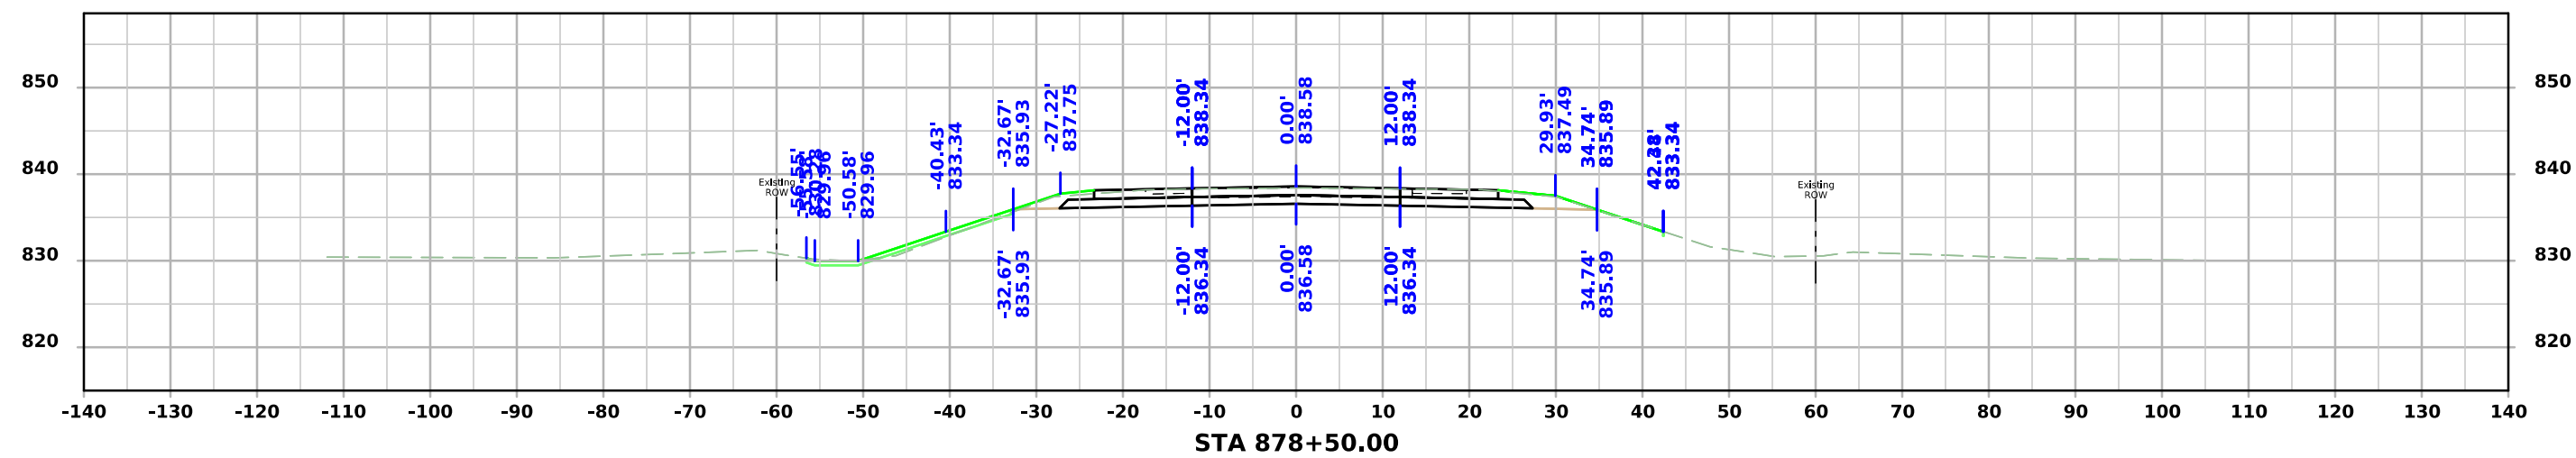




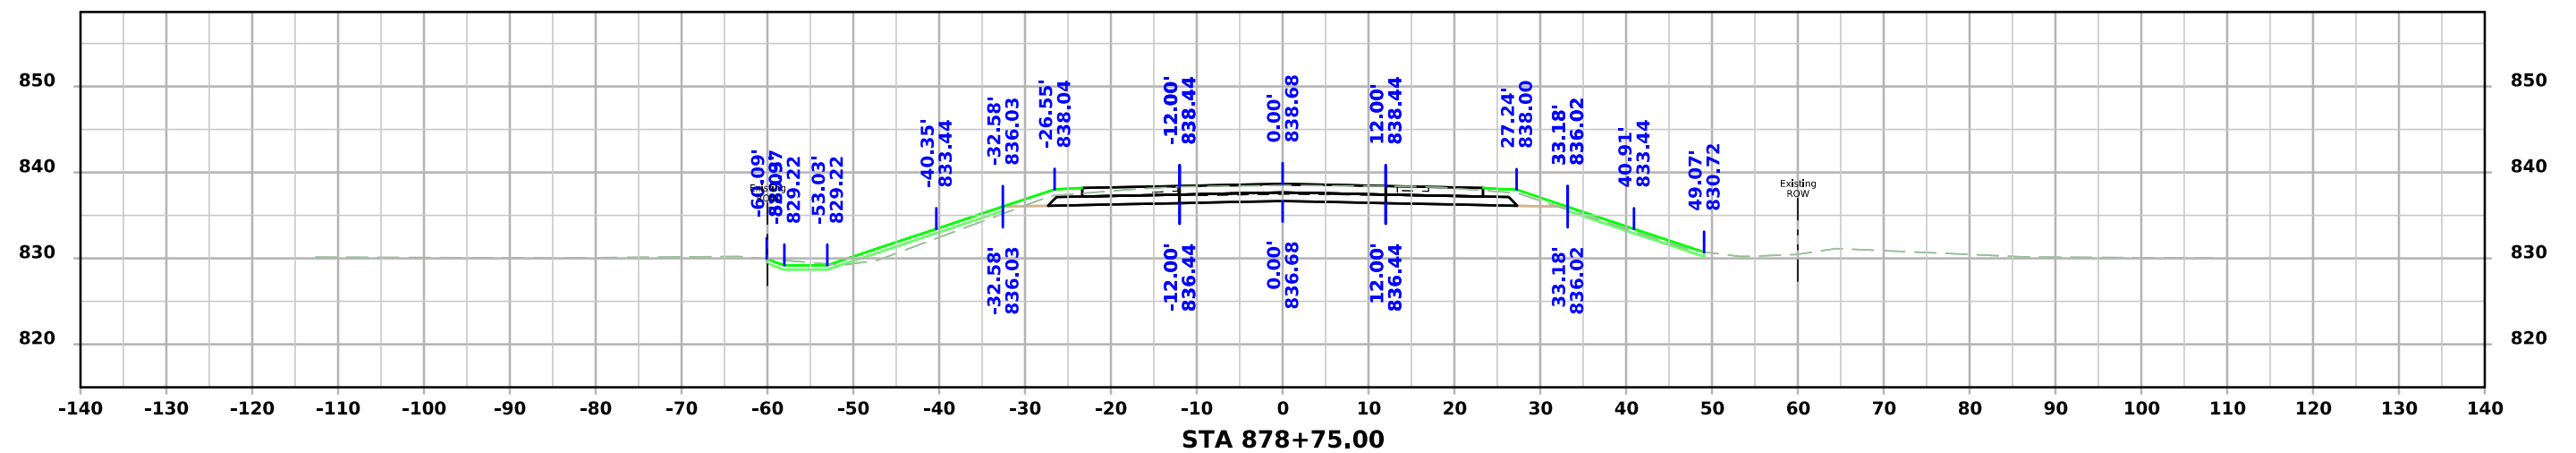
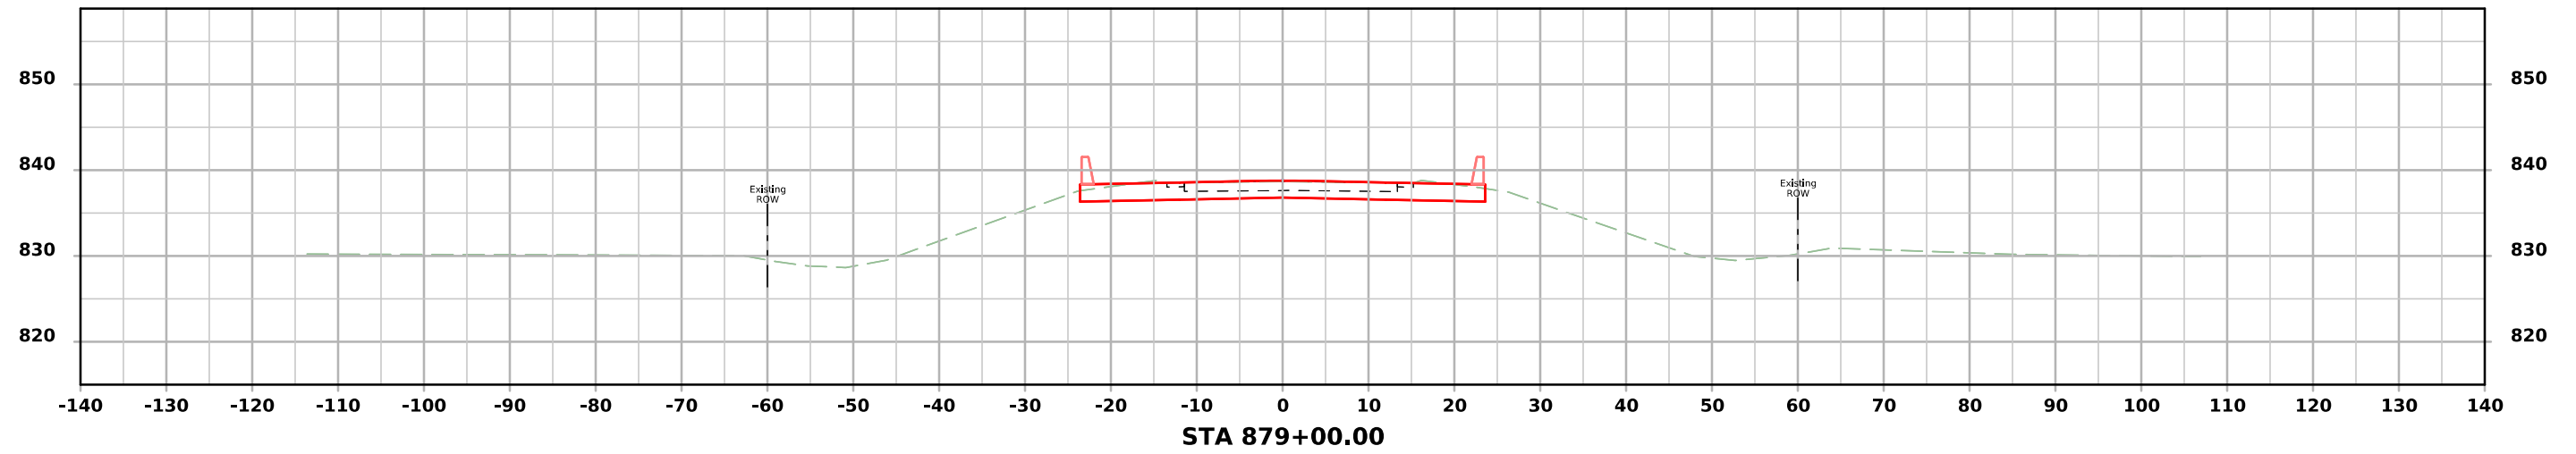
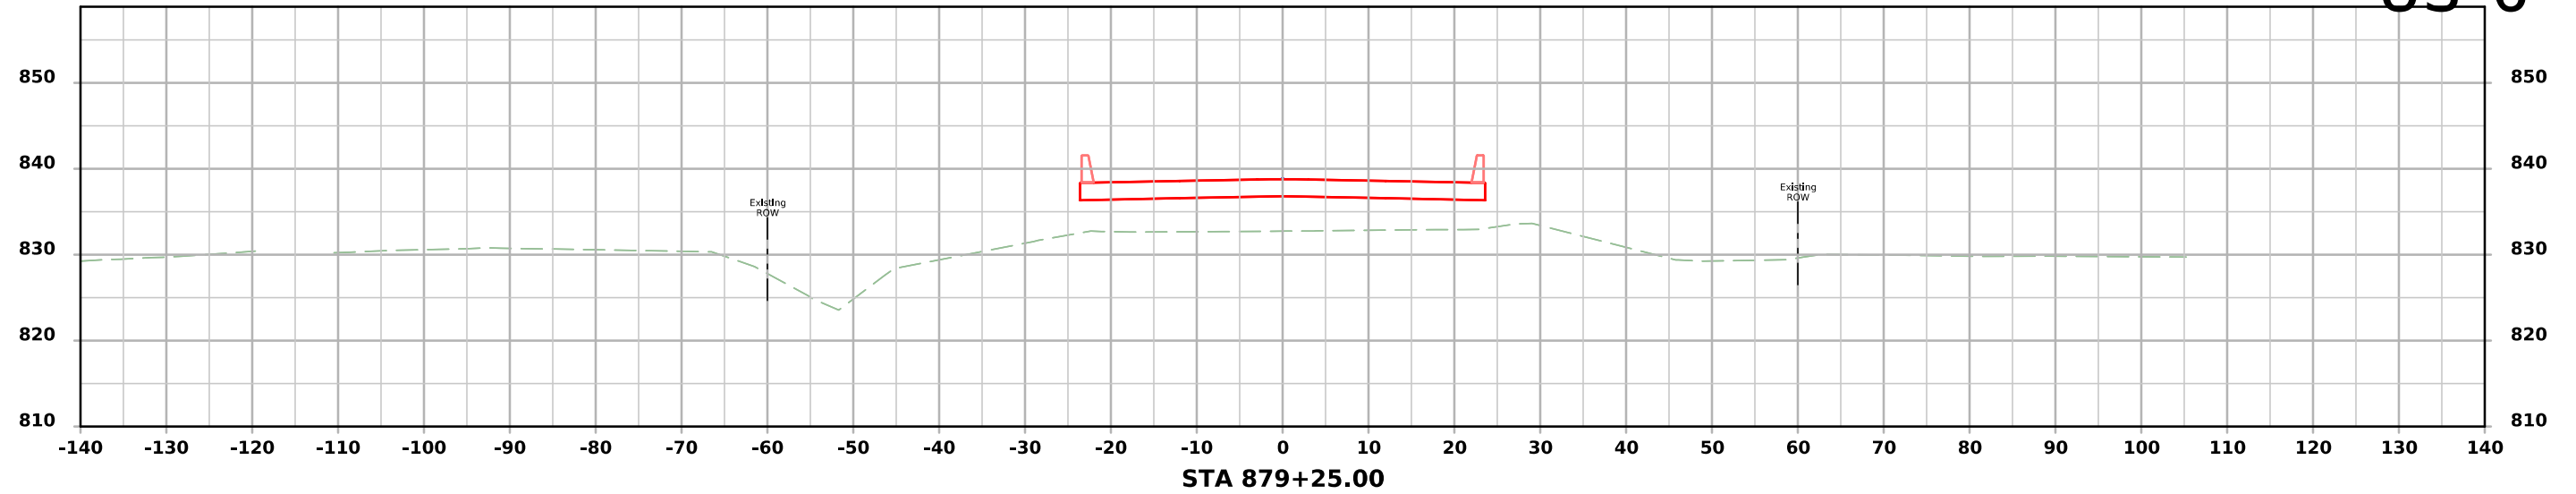



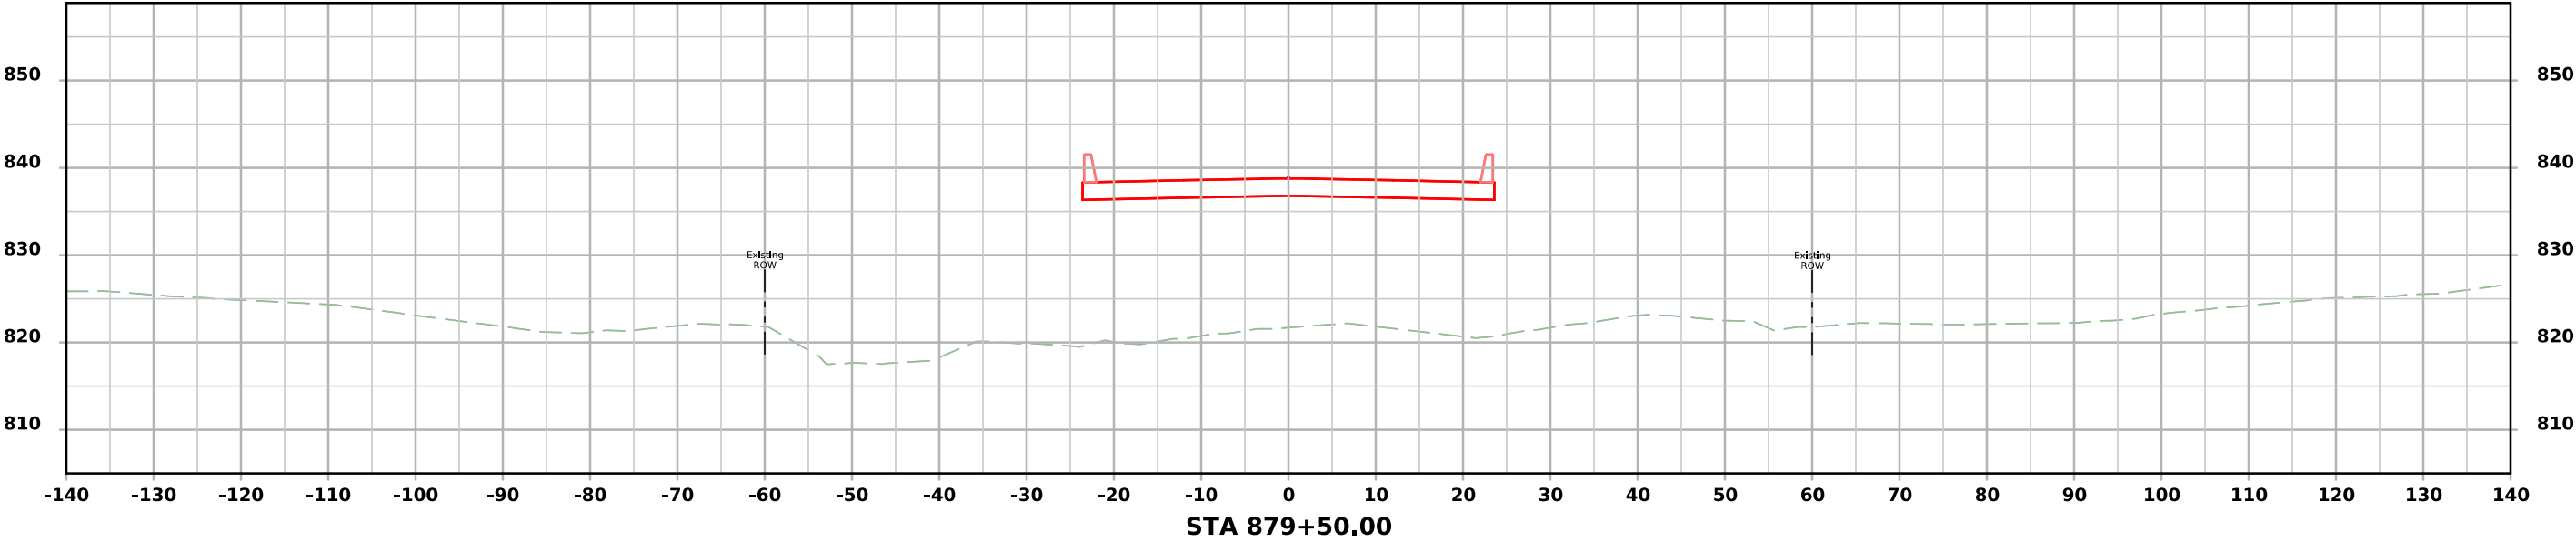
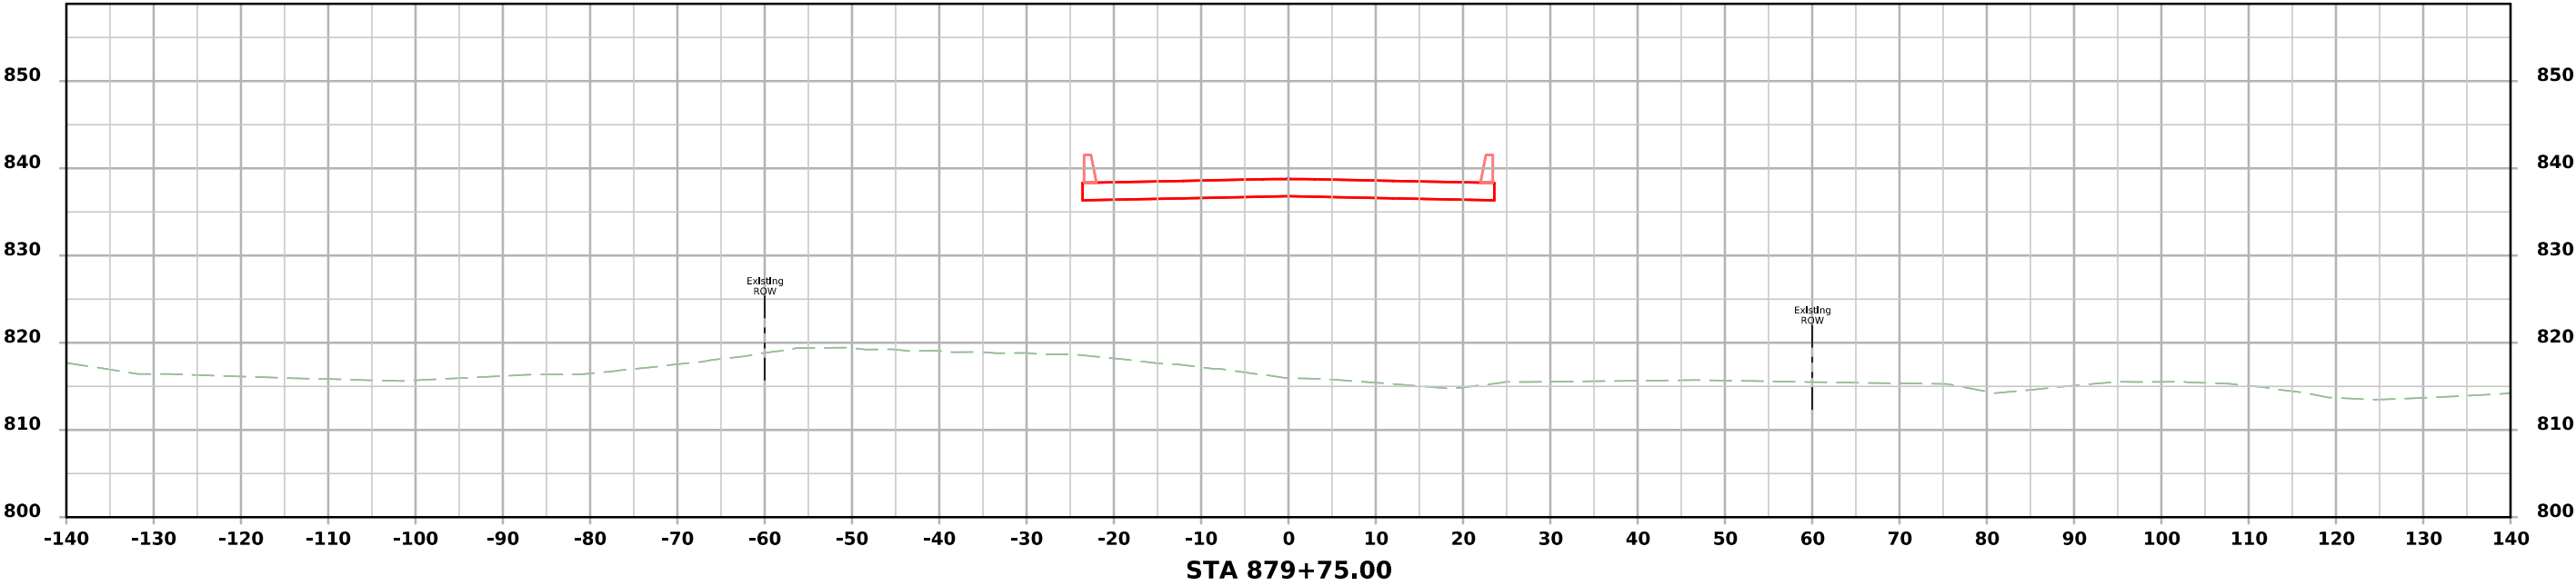


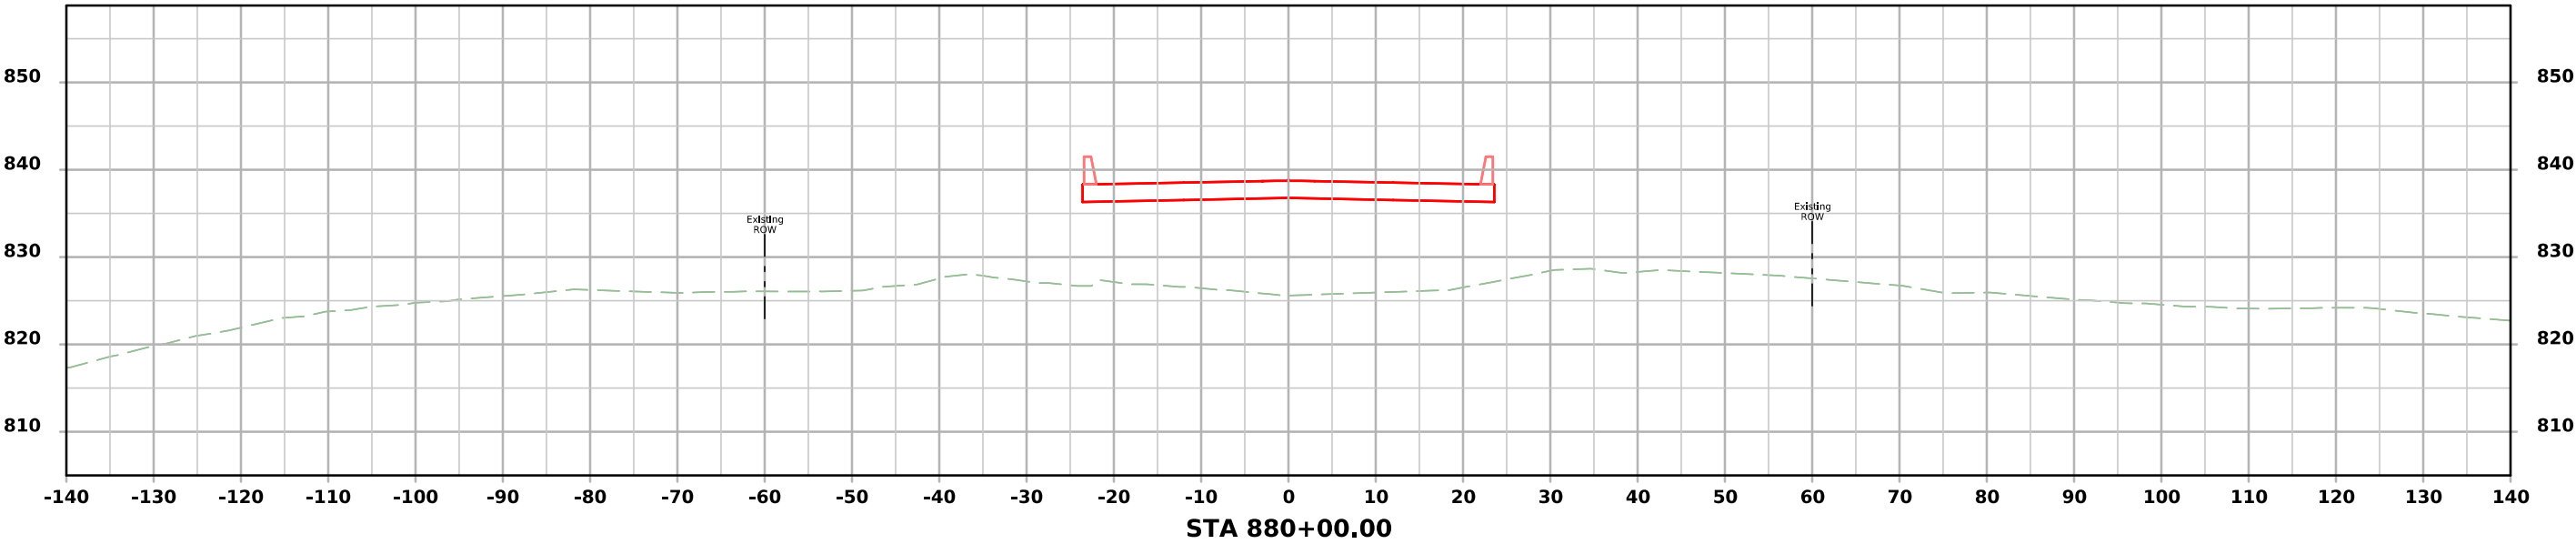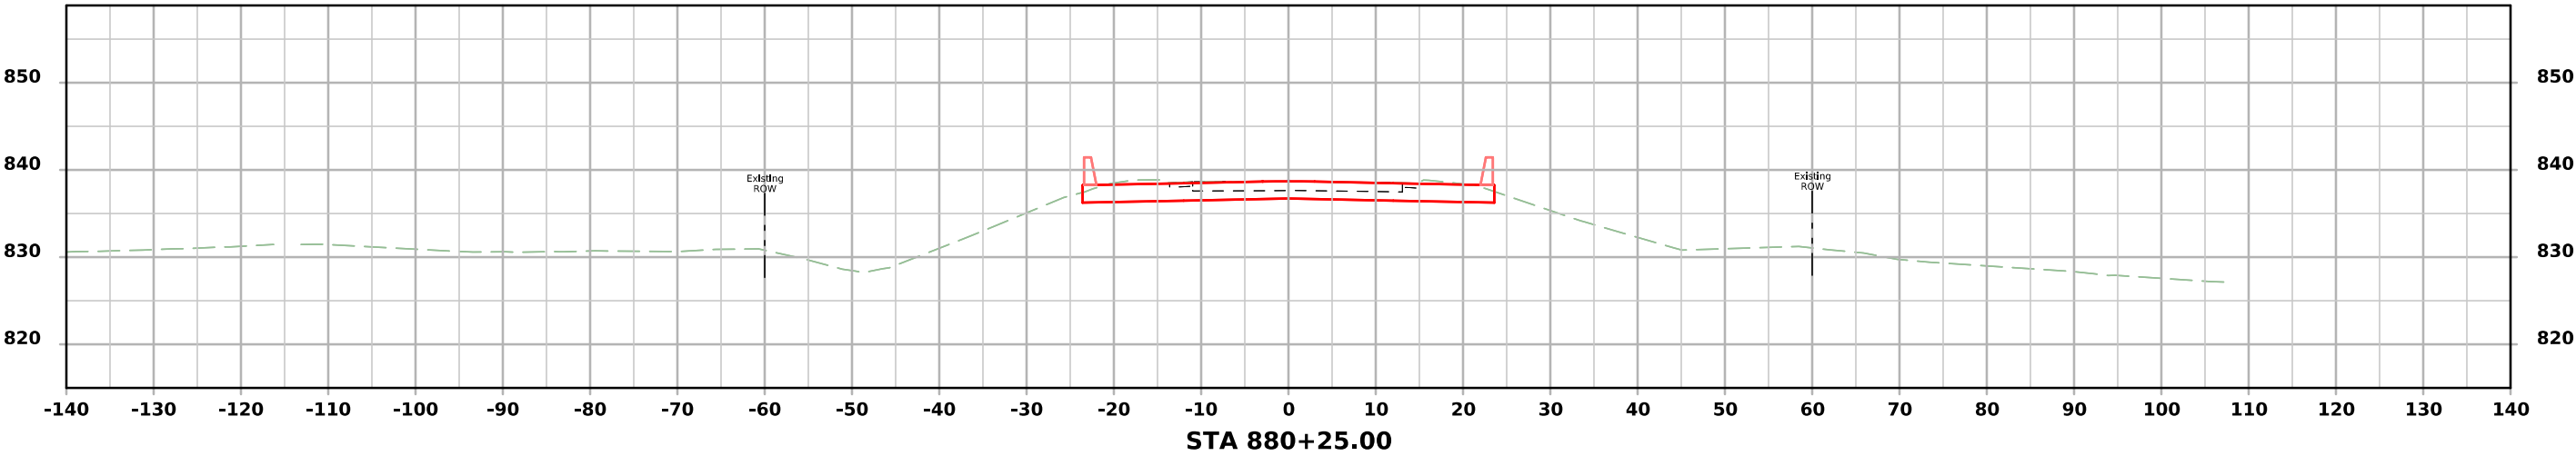

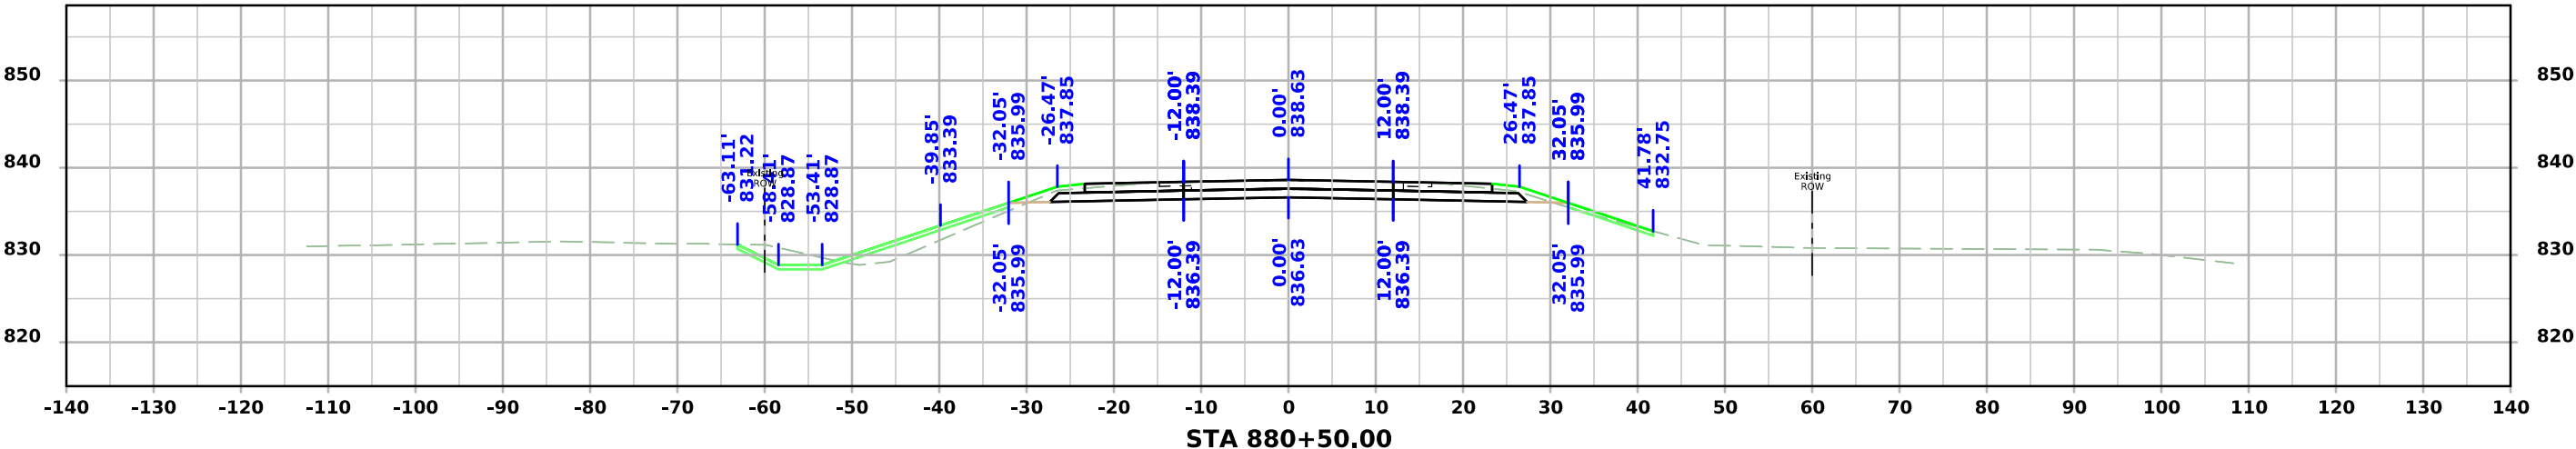
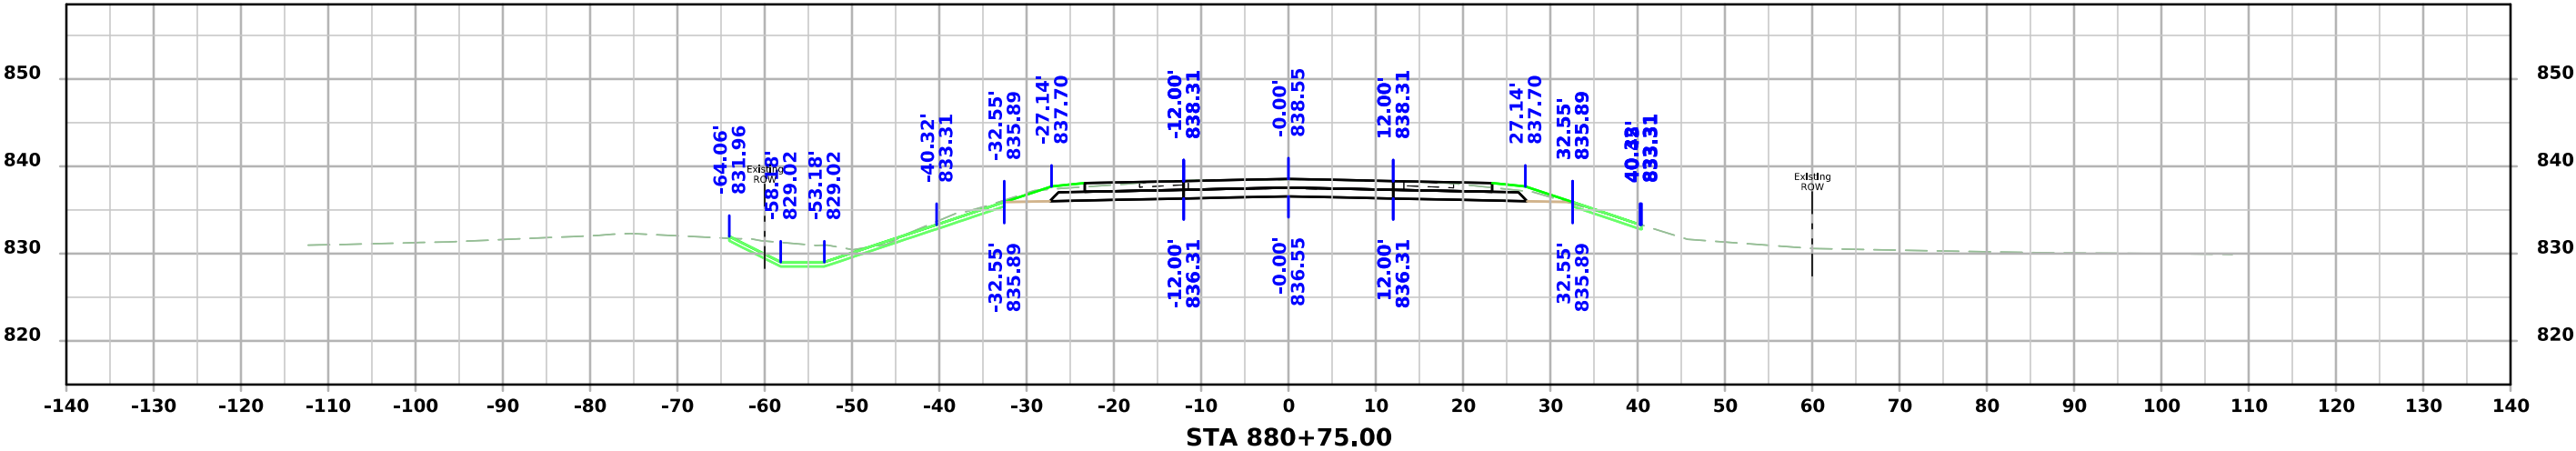
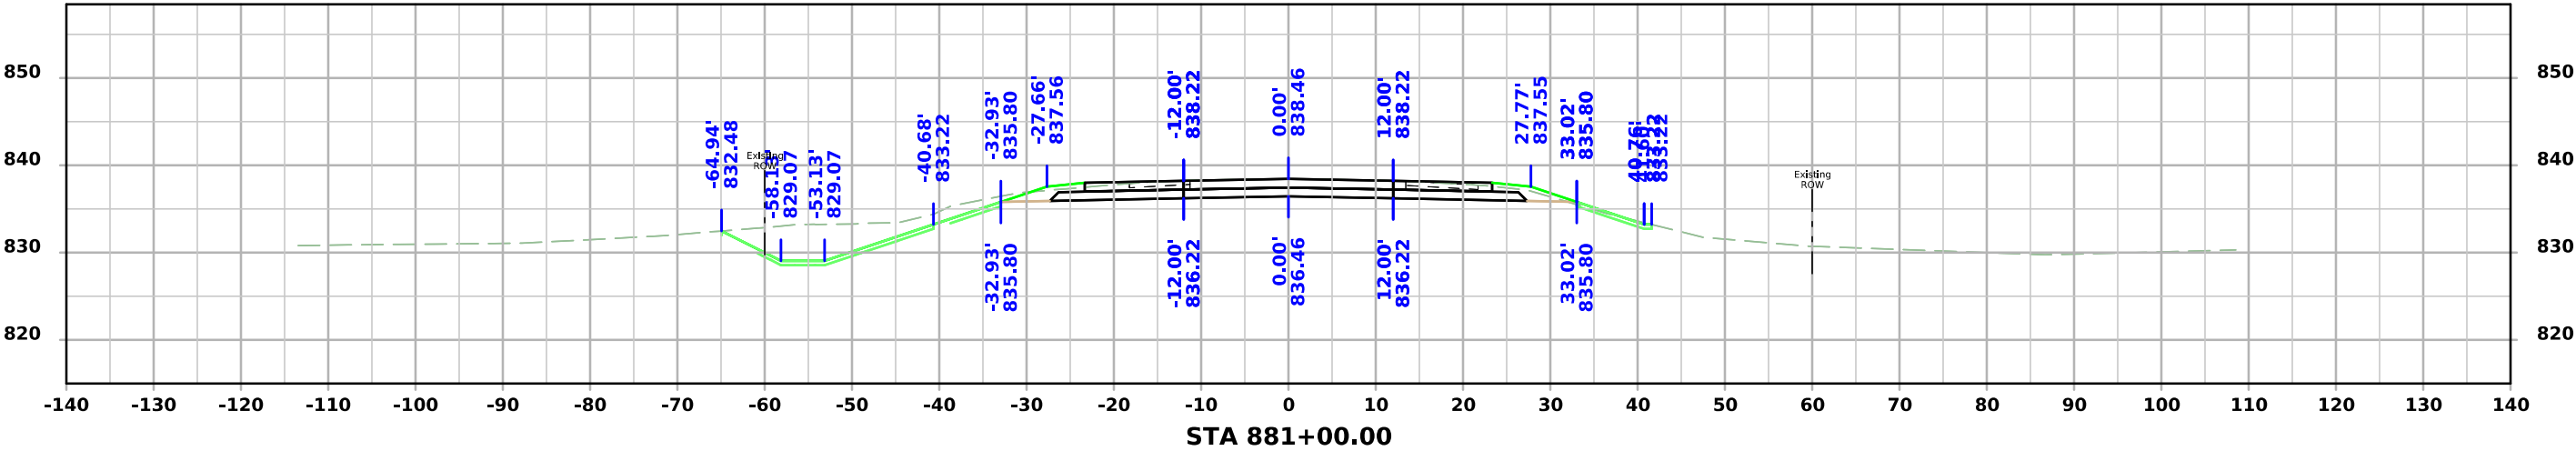





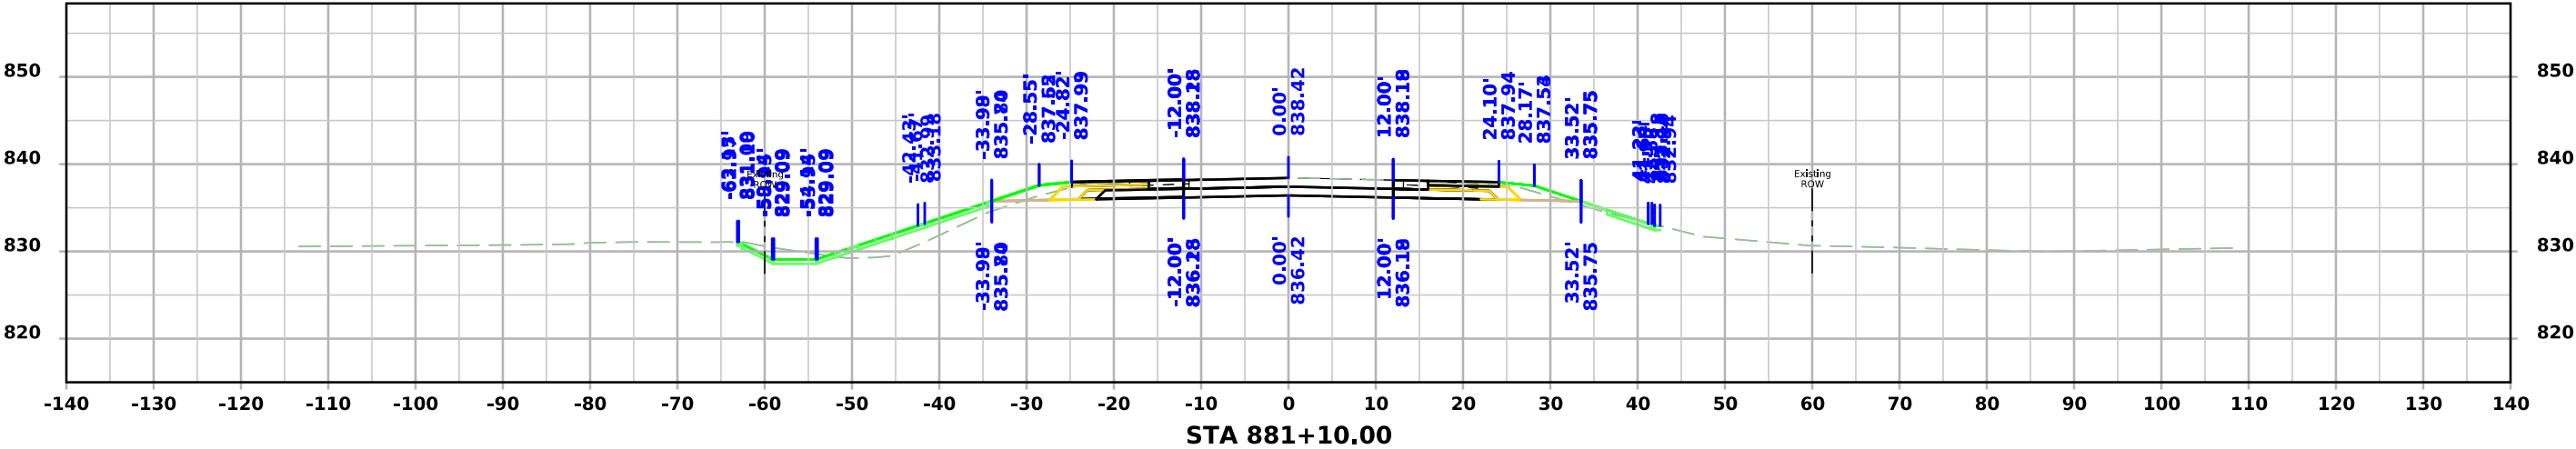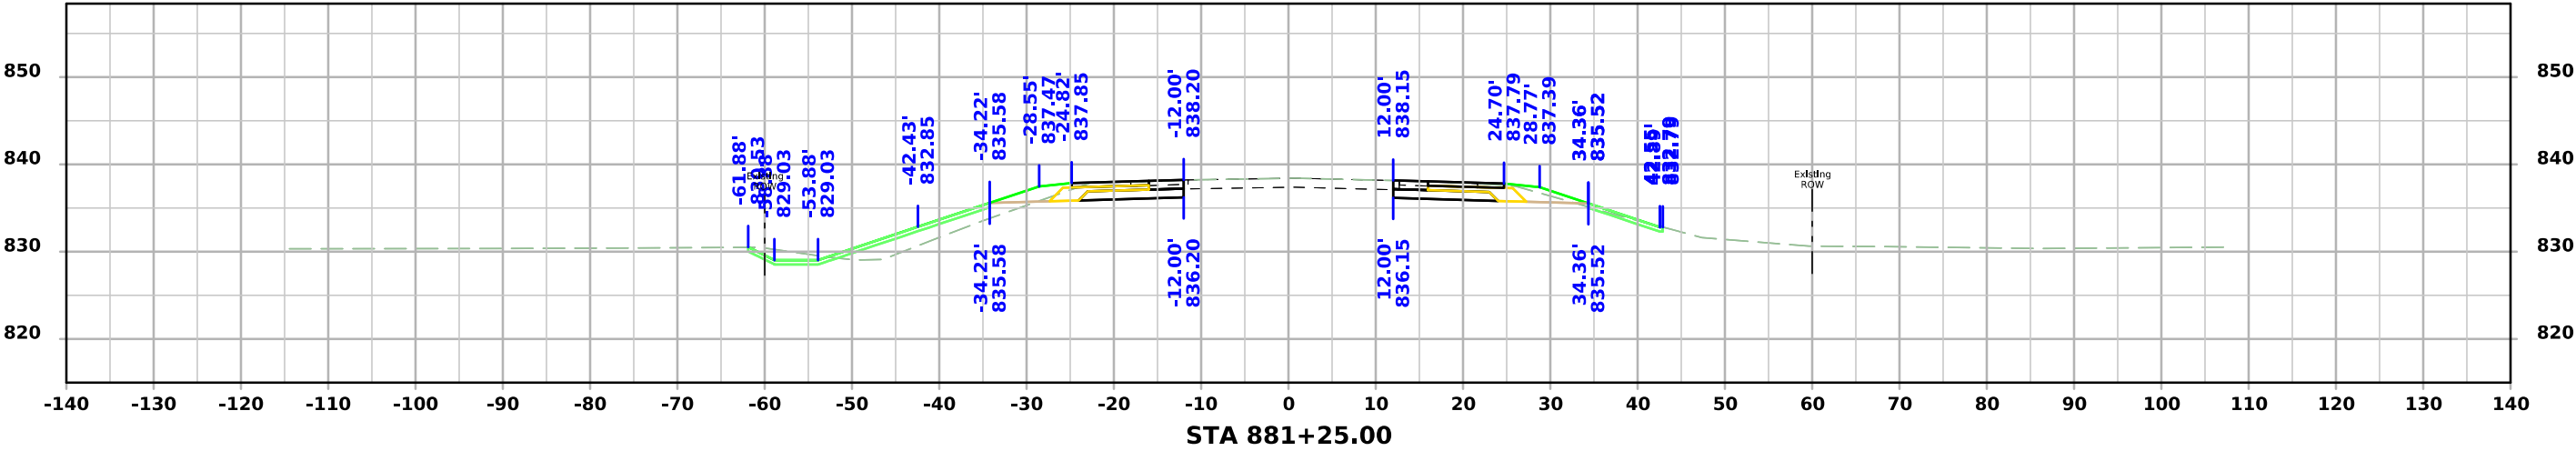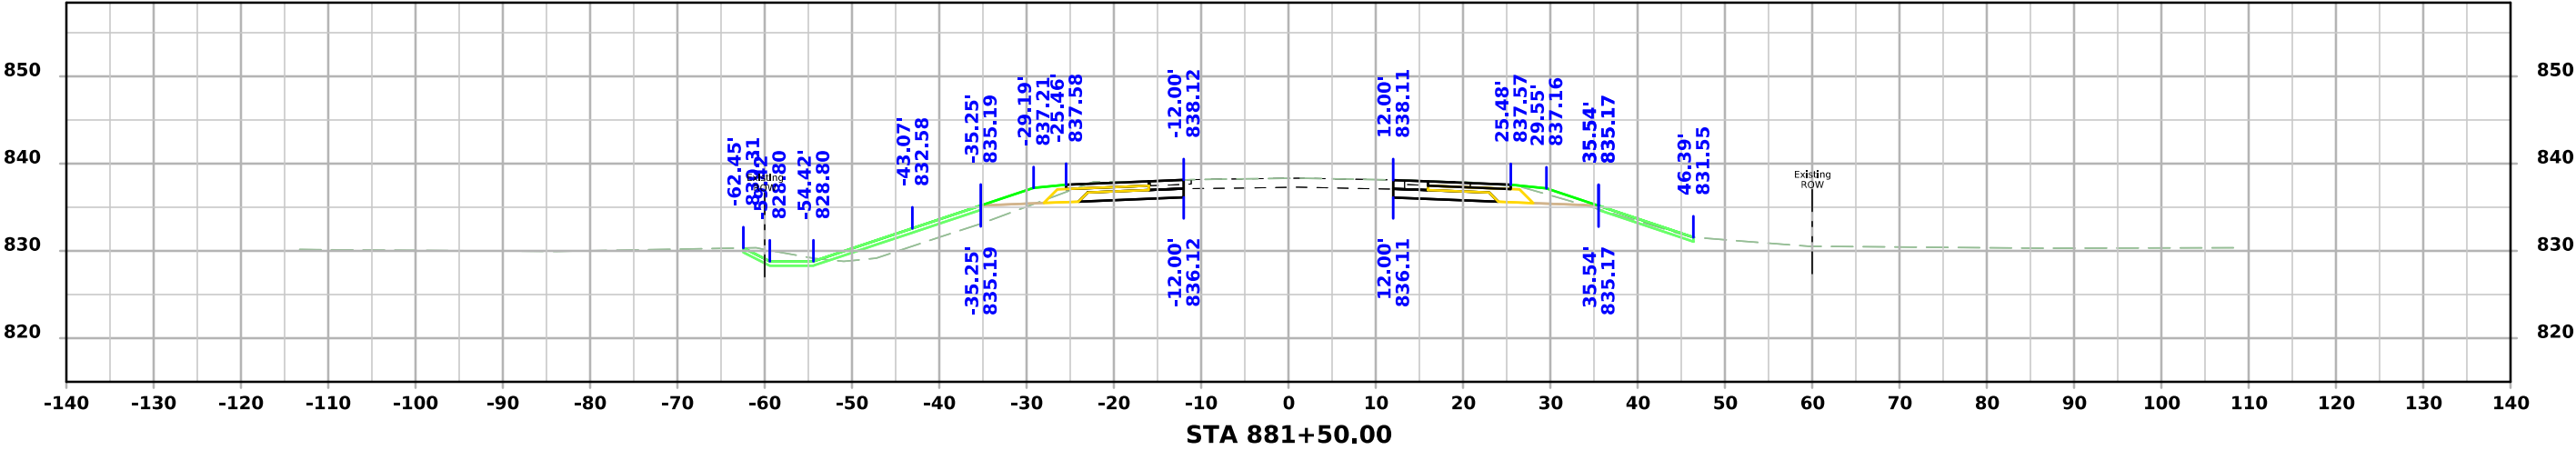

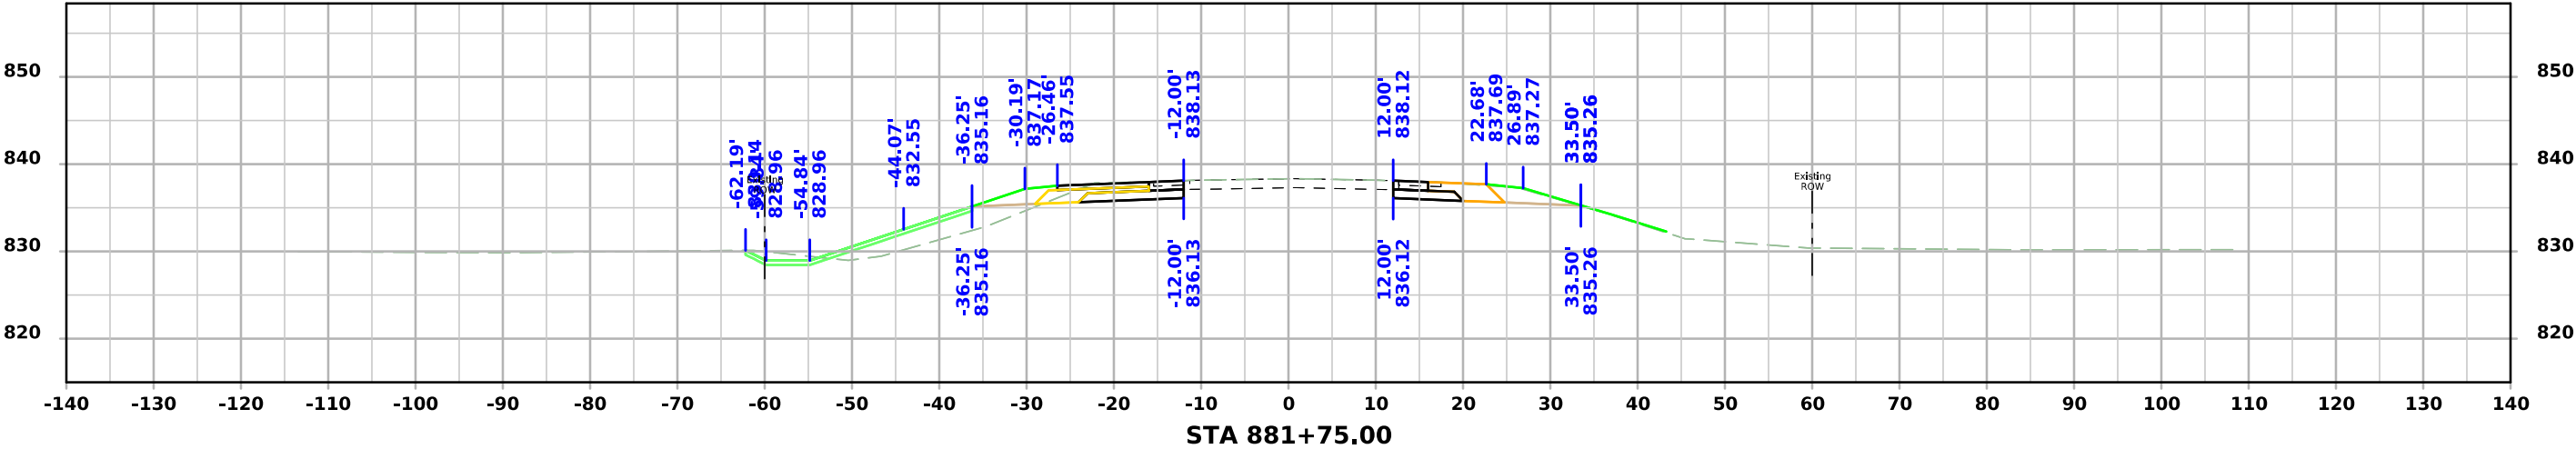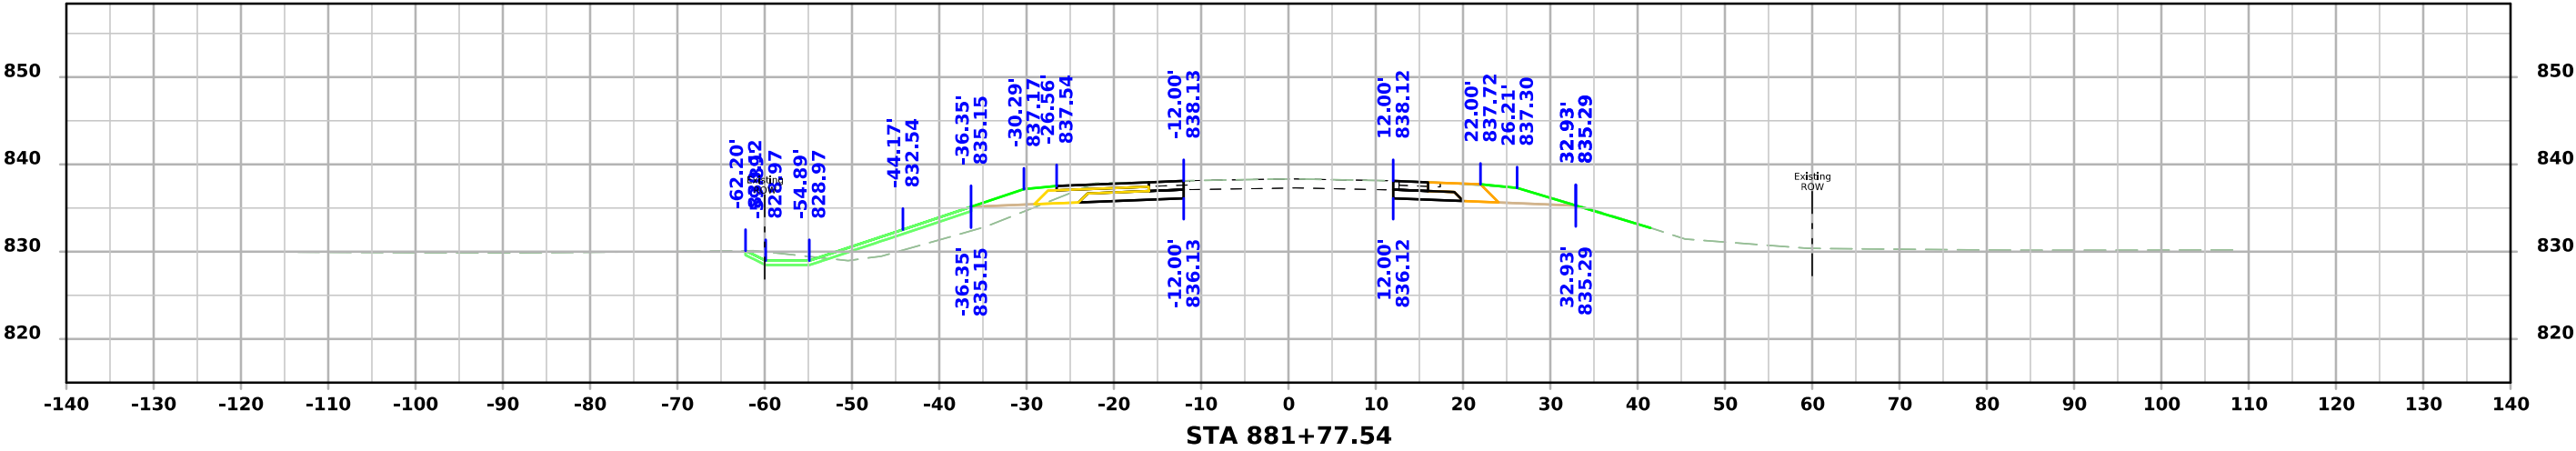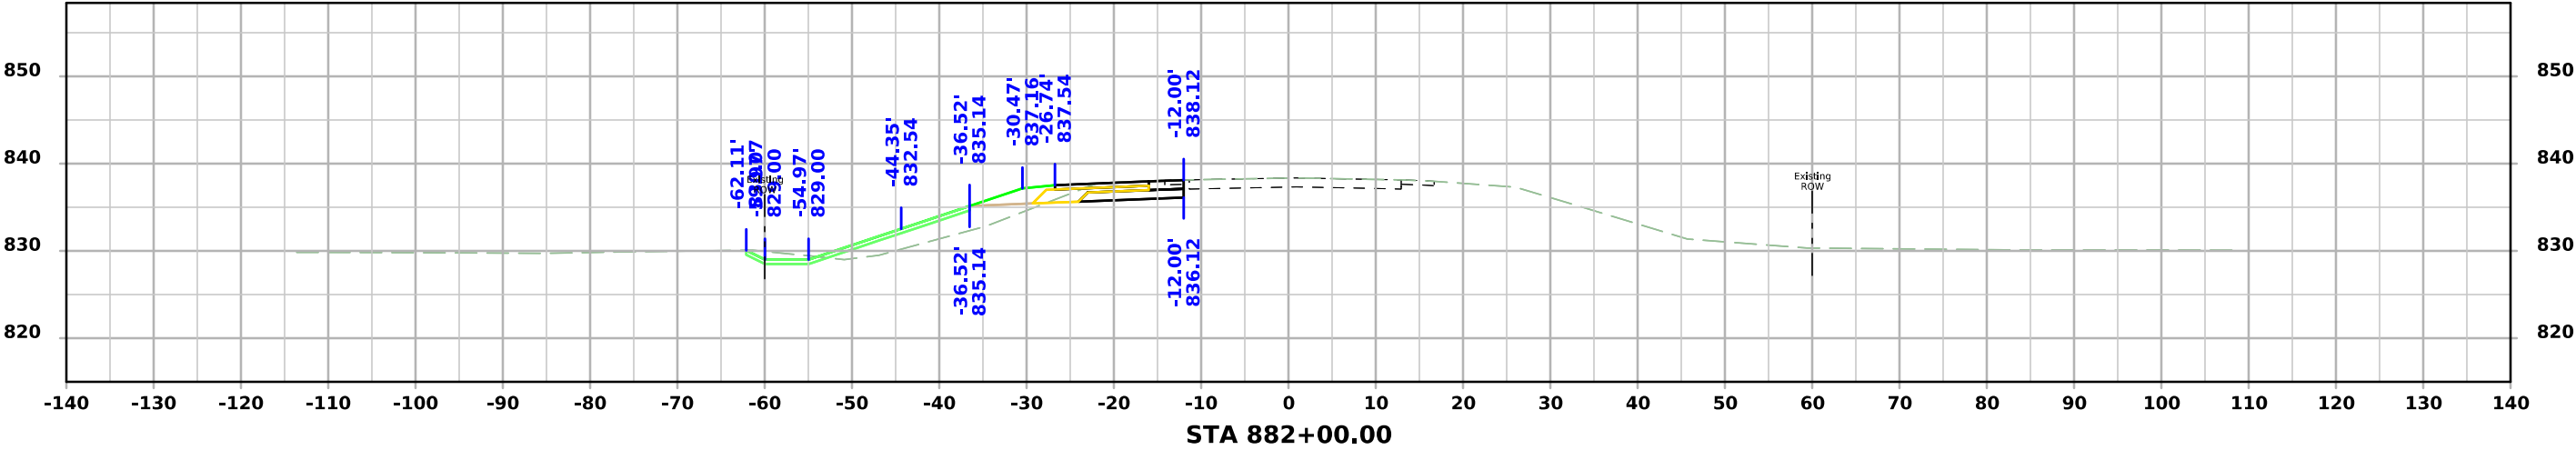

# US 6

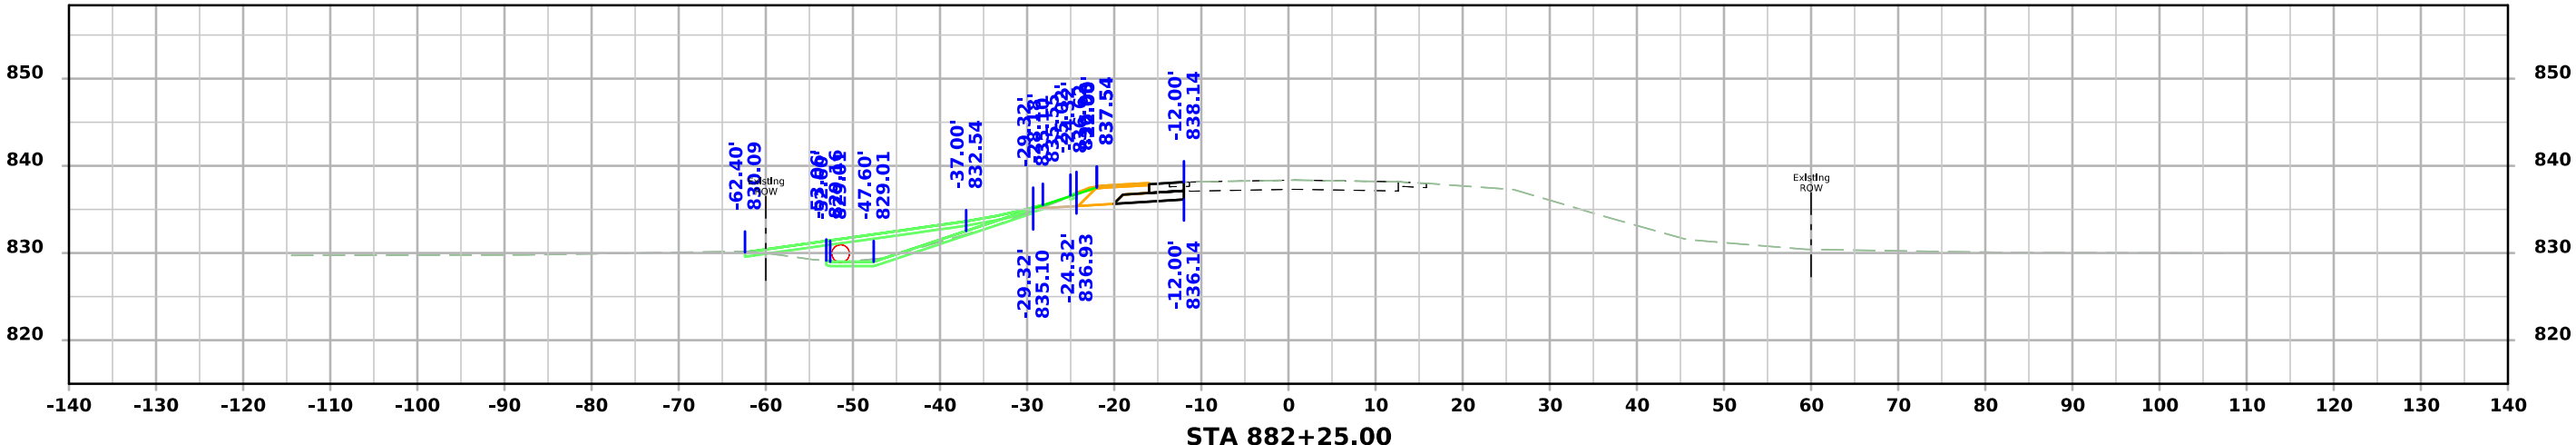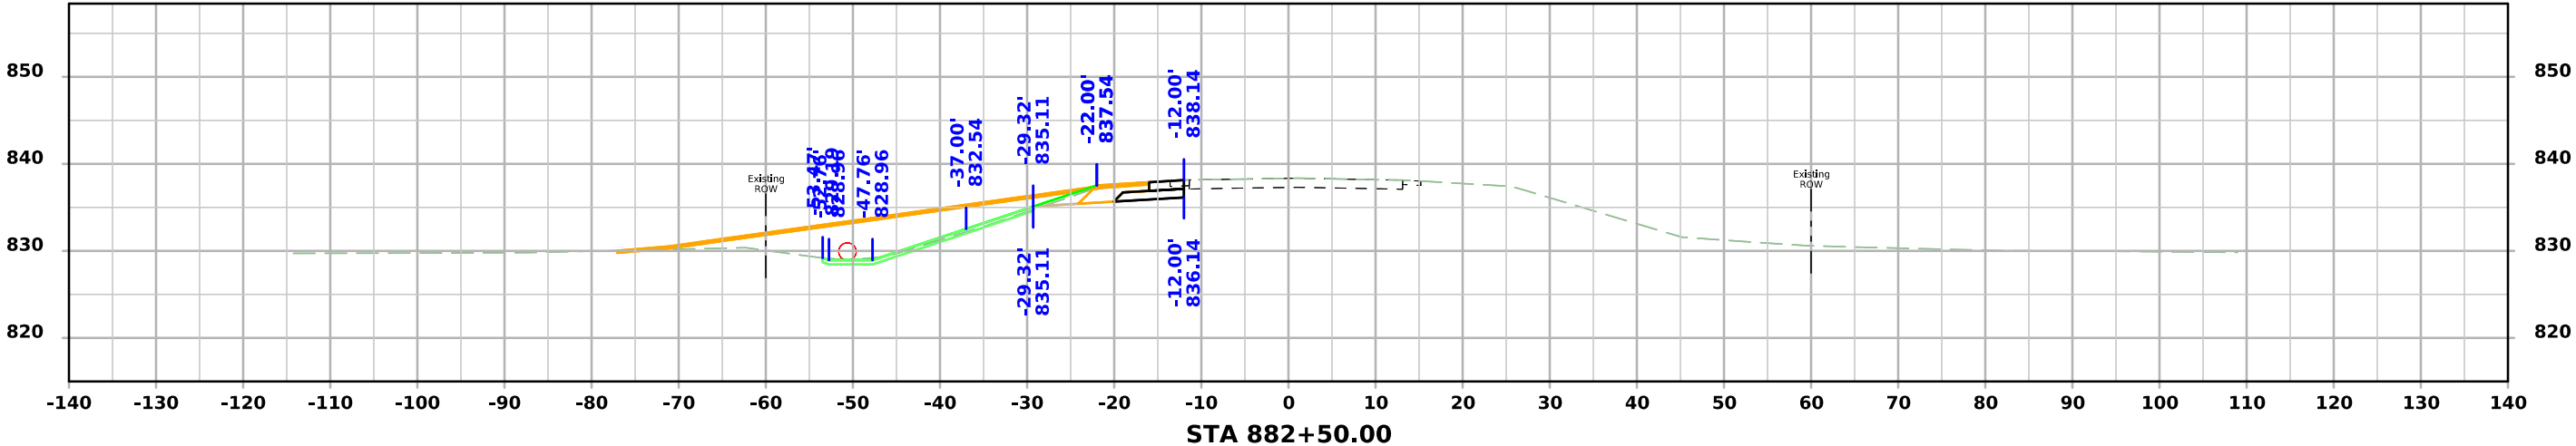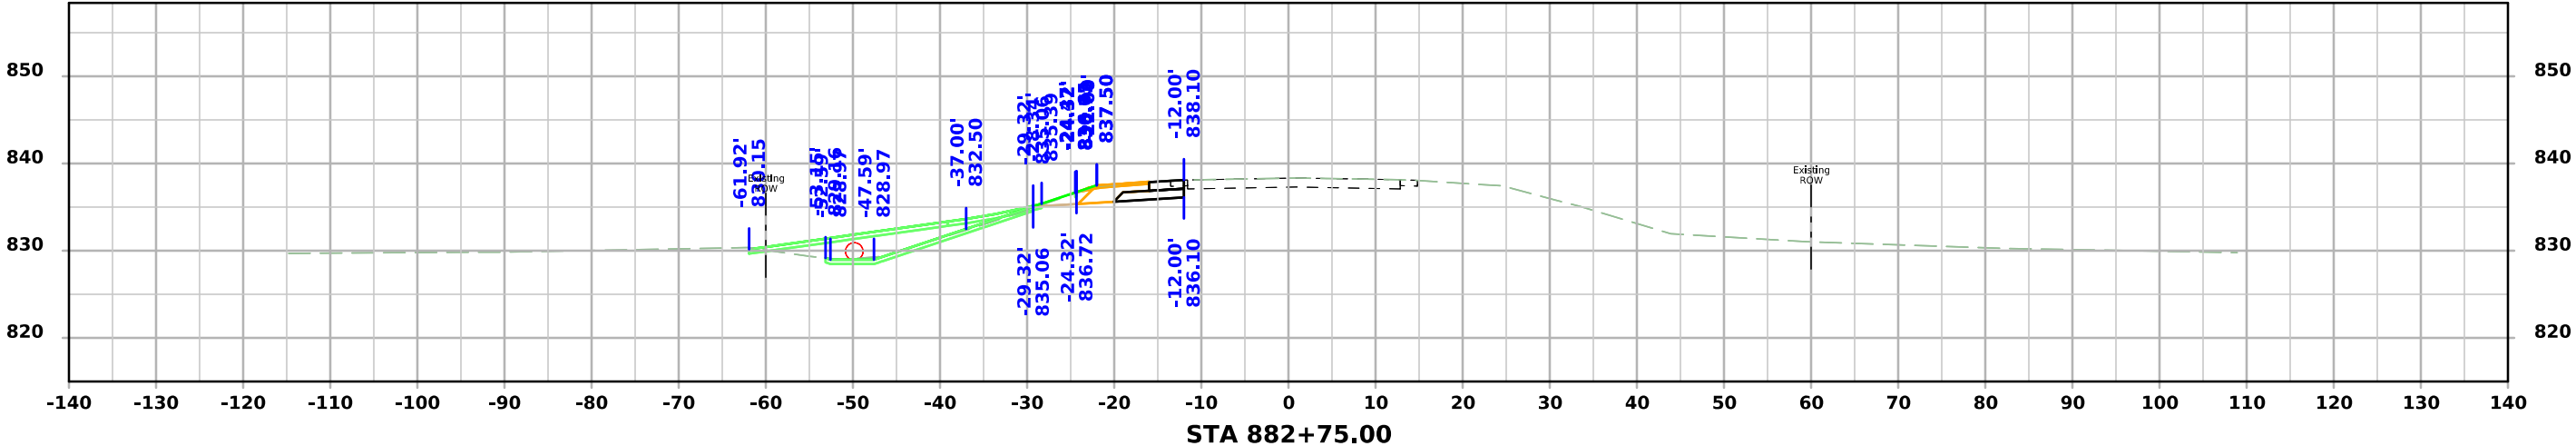

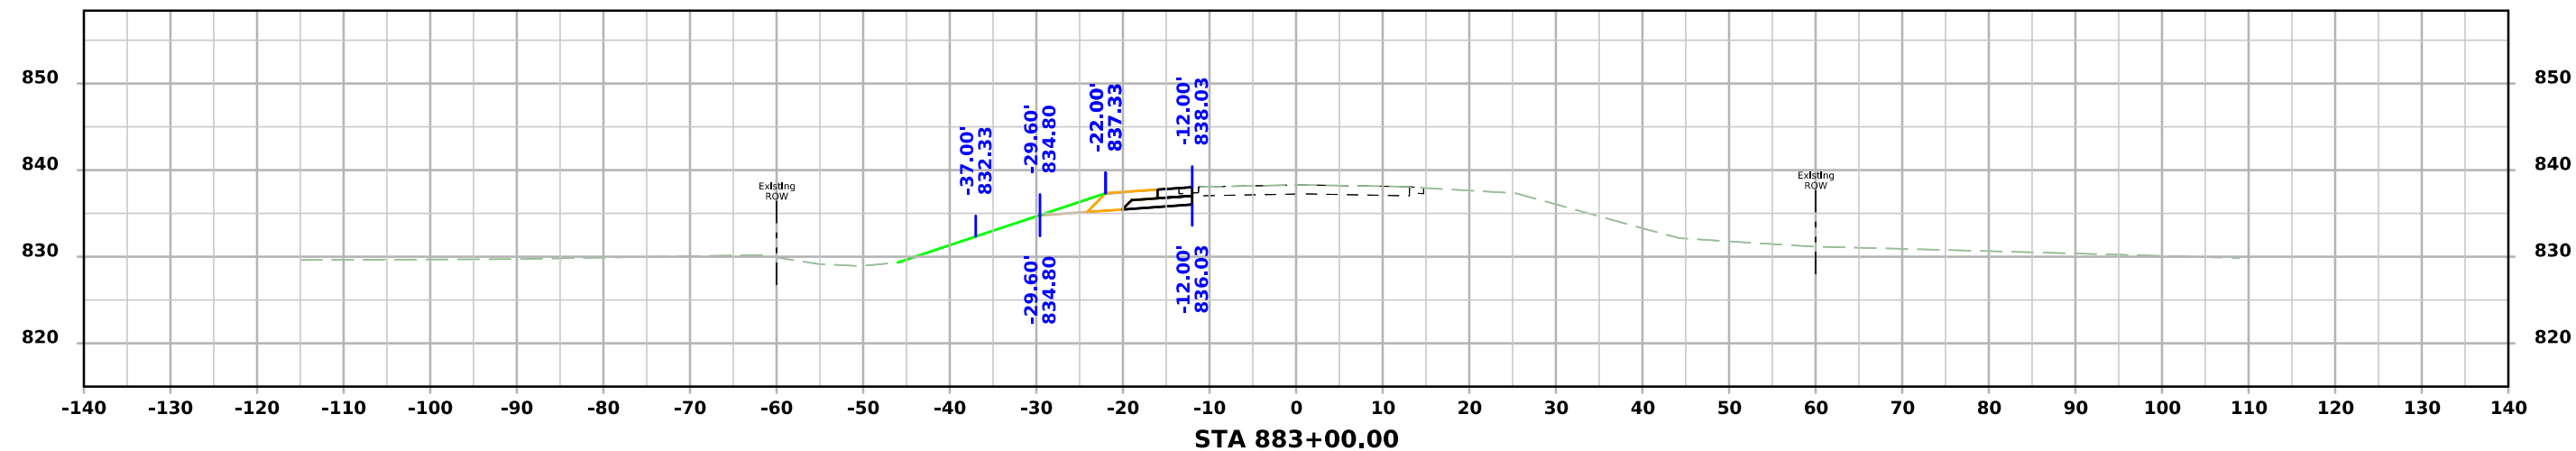



Entrance 882L

