
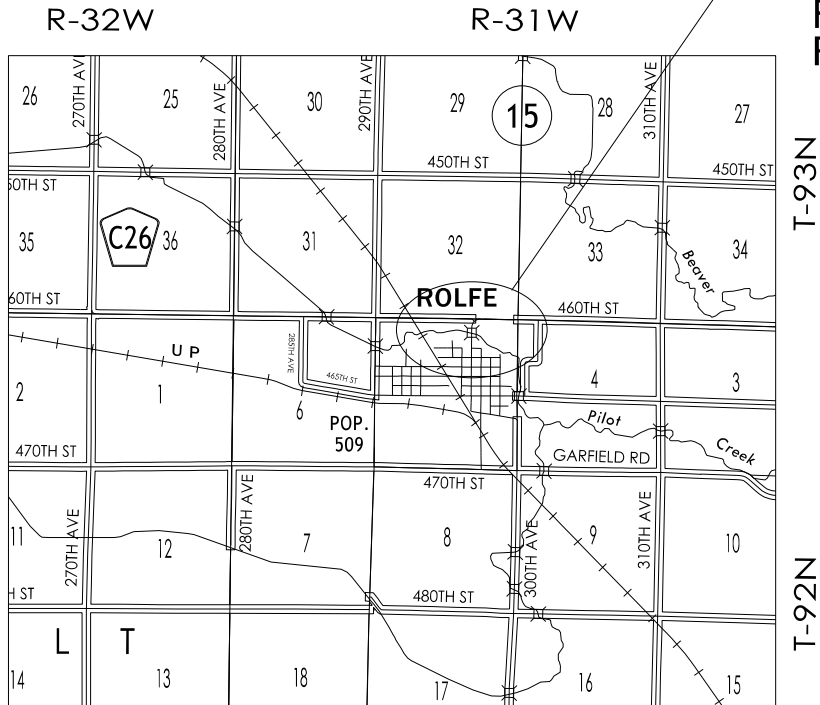


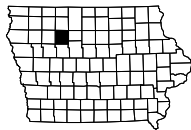

DESIGN DATA RURAL			
2027	AADT	500	V.P.D.
2047	AADT	600	V.P.D.
20 --	DHV	--	V.P.H.
TRUCKS		17	%
Total			
Design ESALs		--	

INDEX OF SEALS			
SHEET NO.	NAME	TYPE	BID QUANTITY SHEETS
A.1	X	Primary Signature Block	X
X	X	X	X

P9 PLAN - Date: 1/22/25
D4 PLAN - Date: 7/21/26

PRELIMINARY PLANS

Subject to change by final design.

D5 PLAN - Date: 8/30/24



PLANS OF PROPOSED IMPROVEMENT ON THE
PRIMARY ROAD SYSTEM
POCAHONTAS COUNTY
Bridge Replacement-PPCB
IA 15 Bridge over Pilot Creek
at the N Jct Co Rd C26

SCALES: As Noted

Refer to the Proposal Form for list of applicable specifications.

Value Engineering Saves. Refer to Article 1105.14 of the Specifications.



REVISIONS

TOTAL

PROJECT IDENTIFICATION NUMBER

22-76-015-010

PROJECT NUMBER

BRF-015-1(013)--38-76


R.O.W. PROJECT NUMBER

STPN-015-1(014)--2J-76

Full Depth PCC Shoulder with
Paved Shoulder at Guardrail

Shoulder Jointing:
Longitudinal joint: BT-2, L-2 or KT-2
Transverse joints: C at 17' spacing

2_P_FullPCC_04-20-21		
STATION TO STATION		Feet
5+32.31	5+52.31	3.6
5+52.31	5+83.59	Varies
8+96.41	9+37.71	Varies
9+37.71	9+56.35	3.8

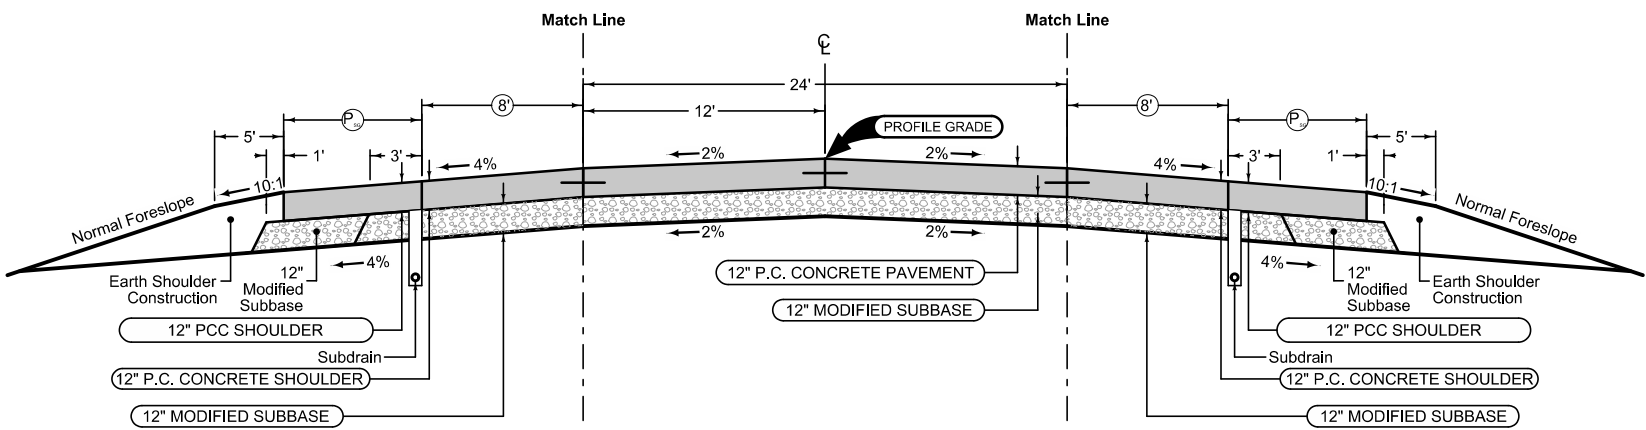

Full Depth PCC Shoulder with
Paved Shoulder at Guardrail

Shoulder Jointing:
Longitudinal joint: BT-2, L-2 or KT-2
Transverse joints: C at 17' spacing



2_P_FullPCC_04-20-21		
STATION TO STATION		Feet
5+21.60	5+41.60	3.6
5+41.60	5+83.59	Varies
8+96.41	9+27.68	Varies
9+27.68	9+49.22	3.6

Mainline Jointing:
Transverse joints: CD at 17' spacing
Longitudinal joint: L-2

2P_04-21-20	
STATION TO STATION	
4+77.86	5+83.59
8+96.41	9+65.59

Full Depth
PCC Shoulder


STATION TO STATION	
4+77.86	5+32.31
9+56.35	9+65.59

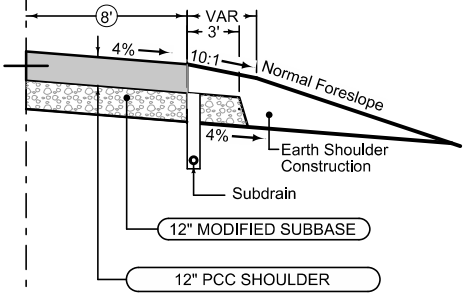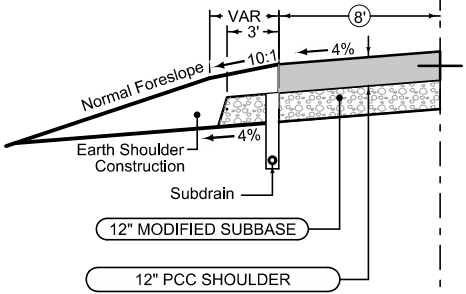

Full Depth
PCC Shoulder

STATION TO STATION	
4+77.86	5+21.60
9+49.22	9+65.59

IA 15

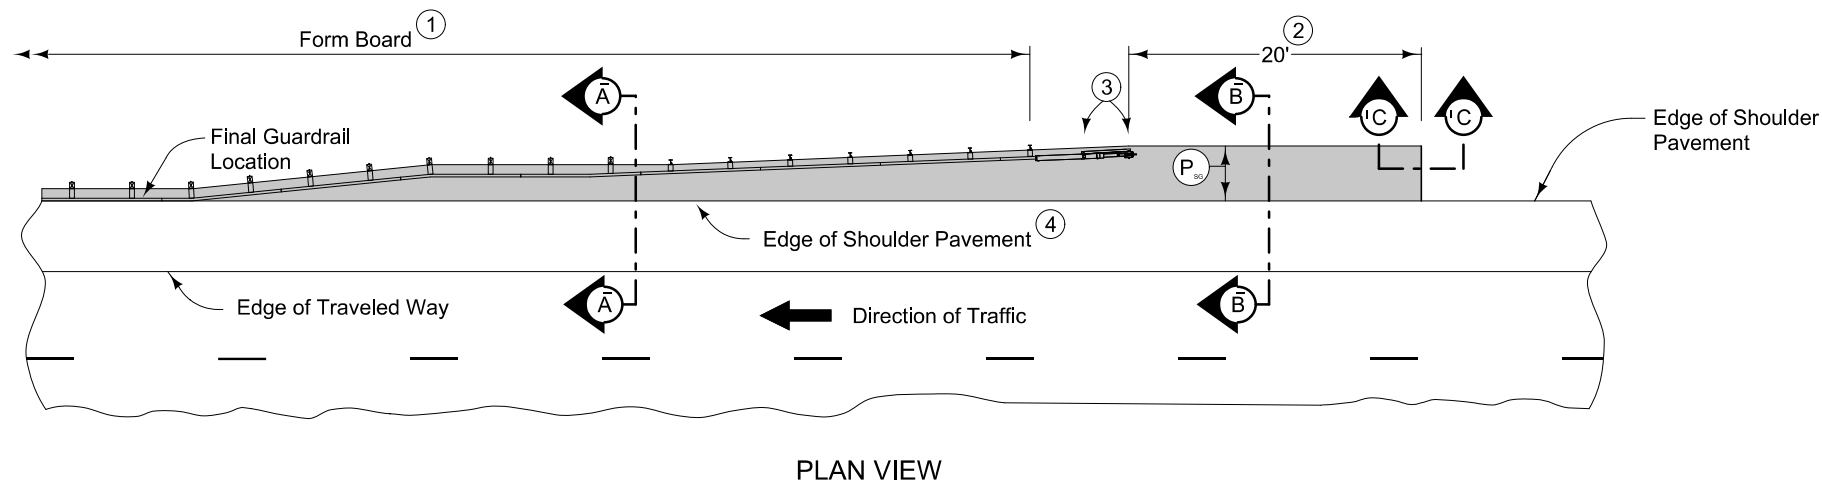

DESIGNER
INFO




7158M
MODIFIED

12" PCC Paved Shoulder at guardrail.

Match mainline pavement joint spacing. When mainline pavement is 8" or greater in thickness, place additional transverse 'C' joints in shoulder at mid-panel of the mainline pavement. Place longitudinal 'C' joint at $P/2$ from edge of mainline pavement when P is greater than 10' wide. Terminate longitudinal joint at transverse joint less than 10' in length.

Refer to Tabulation 112-9 for shoulder quantities.

- ① When guardrail posts are installed prior to construction of PCC paved shoulder, fasten form board to the face of guardrail posts for the length shown.
- ② Continue paved shoulder 20 feet beyond the center of the first post.
- ③ Shoulder may be notched for first 2 posts or post sleeves may be installed through pavement. Do not drive posts through pavement.
- ④ 'KT' (per PV-101) joint for PCC shoulder.
- ⑤ Match shoulder slope.
- ⑥ The Contractor has the option to pave the paved shoulder at guardrail and the full width paved shoulder as one operation.
- ⑦ Refer to other details in the plan.

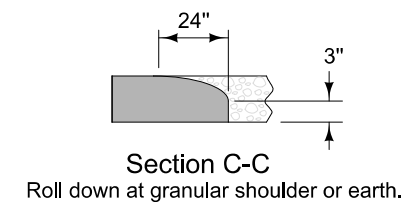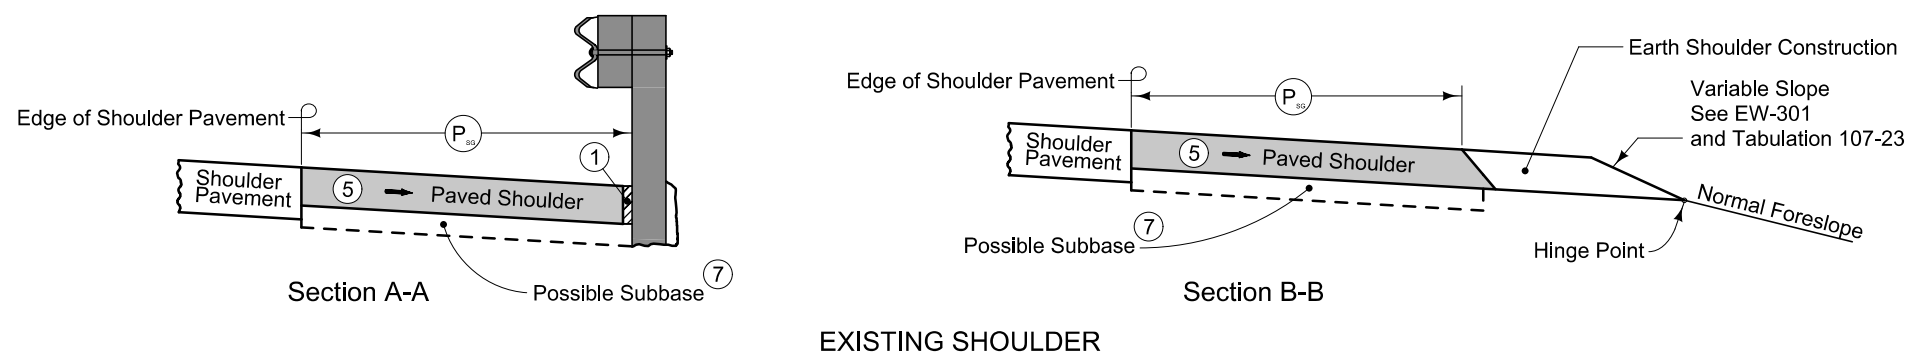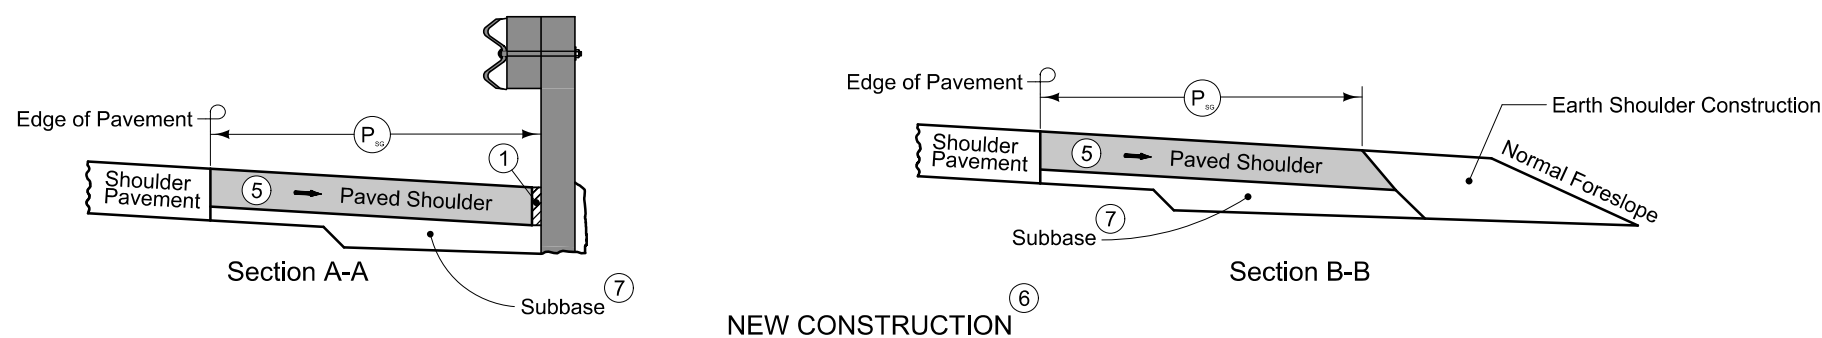

PAVED SHOULDER AT GUARDRAIL
(ADJACENT TO FULL WIDTH PAVED SHOULDER)

102_03
10/15/24

ACCESS POINTS AND SAFETY RAMPS
Refer to Cross-Sections

Length of Unclassified Pipe calculated is based on using Corrugated Metal Pipe.
(1) Refer to MI-210.
(2) Refer to EW-501.
(3) Refer to EW-501 or EW-502.
*Predetermined for access point not constructed with this project.

Line No.	Station	Side	Access Type	Descriptor	Case	Curb Type	Curb Length (1) (LF)	Width (FT)	PR (1) (2) (FT)	SR (2) (FT)	Pipe Culvert (H) (3) (FT)	Pipe Culvert Size (3) (IN)	Culvert Length (3) (LF)	Pipe Culvert Lt. (3) (LF)	Pipe Culvert Rt. (3) (LF)	Culvert Aprons (3) (No.)	Driveway Surface Type	Driveway Surface Area (SY)	Driveway Surfacing Material (TON)	Remarks
1.0	4+98.00	Right	C					20.0		10.0	1.3	18.0	40.0	28.10	23.28	2		63.8	0.372	

SURVEY SYMBOLS

	Interstate Highway Symbol		Septic Tank
	U.S. Highway Symbol		Cistern
	Iowa Highway Symbol		L.P. Gas Tank (No Footing)
	County Road Highway Symbol		Underground Storage Tank
	Evergreen Tree		Latrine
	Deciduous Tree		Satellite TV Dish
	Fruit Tree		Water Hook Up
	Shrub (Bushes)		Radio Tower
	Timber		Tower Anchor
	Hedge		Guardrail (Beam or Cable)
	Stump		Guard Post (one or two)
	Swamp		Guard Post (over two)
	Rock Outcrop		Filler Pipe
	Broken Concrete		Gas Valve
	Revetment (Rip Rap)		Water Valve
	Cemetery		Speed Limit Sign
	Grave		Mile Marker Post
	Cave		Sign
	Sink Hole		Traffic Signal Control Box
	Board Fence		Rail Road Signal Control Box
	Chain Link or Security Fence		Telephone Switch Box
	Wire Fence		Electric Box
	Terrace		
	Earth Dam or Dike (Existing)		
	Tile Outlet		
	Edge of Water		
	Existing Drainage		
	Right of Way Rail or Lot Corner		
	Concrete Monument		
	Well		
	Windmill		
	Beehive Intake		
	Existing Intake		
	Existing Utility Access (Manhole)		
	Fire Hydrant		
	Water Hydrant (Rural)		

UTILITY LEGEND

	E1	Utilities Contact Information
	T1	Billie Reid Real Estate and ROW Representative II Alliant Energy 200 1st St SE Cedar Rapids, IA 5240 (319) 786-3703 billiereid@alliantenergy.com
	G	Bruce Schany Plant Tech Northwest Communications 844 Wood Street Havelock, IA 50546 (712) 776-2222 bschany@ncn.net
	W	Angela Montag City Clerk ROLFE 319 Garfield Street Rolfe, IA 50581-1119 (712) 848-3124 rolfeclerk@ncn.net
	F0	John Thatcher OSP Engineer Windstream Communications 901 E Taylor St. Creston, IA 50801 (641) 782-4546 Cell: (641) 990-3291 John.Thatcher@windstream.com
	T2	

PLAN VIEW COLOR LEGEND OF PLAN AND PROFILE SHEETS

LINEWORK	Design Color No.		
Green	(2)		Existing Topographic Features and Labels
Blue	(1)		Proposed Alignment, Stationing, Tic Marks, and Alignment Annotation
Magenta	(5)		Existing Utilities
SHADING	Design Color No.		Transparency
Pink, Dark	(13)		Temporary Pavement Shading 50%
Yellow	(4)		Proposed Pavement Shading 50%
Orange	(6)		Proposed Granular Shading 50%
Orange	(70)		Proposed Shoulder Granular Shading 50%
Yellow	(68)		Proposed Shoulder Paved Full Depth Shading 50%
Yellow	(132)		Proposed Shoulder Paved Partial Depth Shading 50%
Brown, Light	(236)		Grading Shading 50%
Orange, Light	(134)		Proposed Granular Entrance Shading 50%
Yellow	(220)		Proposed Paved Entrance Shading 50%
Tan	(8)		Proposed Sidewalk Shading 50%
Blue, Light	(230)		Proposed Sidewalk Landing Shading 50%
Pink	(11)		Proposed Sidewalk Ramp Shading 50%
Red	(3)		Proposed Structure Shading 50%
Red	(3)		Delineates Restricted Areas 0%

PROFILE VIEW COLOR LEGEND OF PLAN AND PROFILE SHEETS



LINEWORK	Design Color No.		
Green	(10)		Existing Ground Line Profile
Blue	(1)		Proposed Profile and Annotation
Magenta	(5)		Existing Utilities
Blue, Light	(230)		Proposed Ditch Grades, Left
Black	(0)		Proposed Ditch Grades, Median
Rust	(14)		Proposed Ditch Grades, Right

Reference Point			
	Survey Line		Section Corner
	Ground Line Intercept		Saw Cut
	Guardrail		Trench Drain
	HighTension Cable Guardrail		Sheet Pile
	Pavement Removal		Clearing & Grubbing Area

RIGHT-OF-WAY LEGEND	
	Proposed Right-of-Way Symbol
	Proposed Right-of-Way Line
	Existing Right of Way
	Existing and Proposed Right-of-Way
	Easement and Existing Right-of-Way
	Easement (Temporary) Symbol
	Easement (Temporary) Line
	Easement
	C/A Access Control
	Property Line Symbol
	Property Line

PLAN AND PROFILE
LEGEND AND SYMBOL
INFORMATION SHEET

(COVERS SHEET SERIES D, E, F, & K)

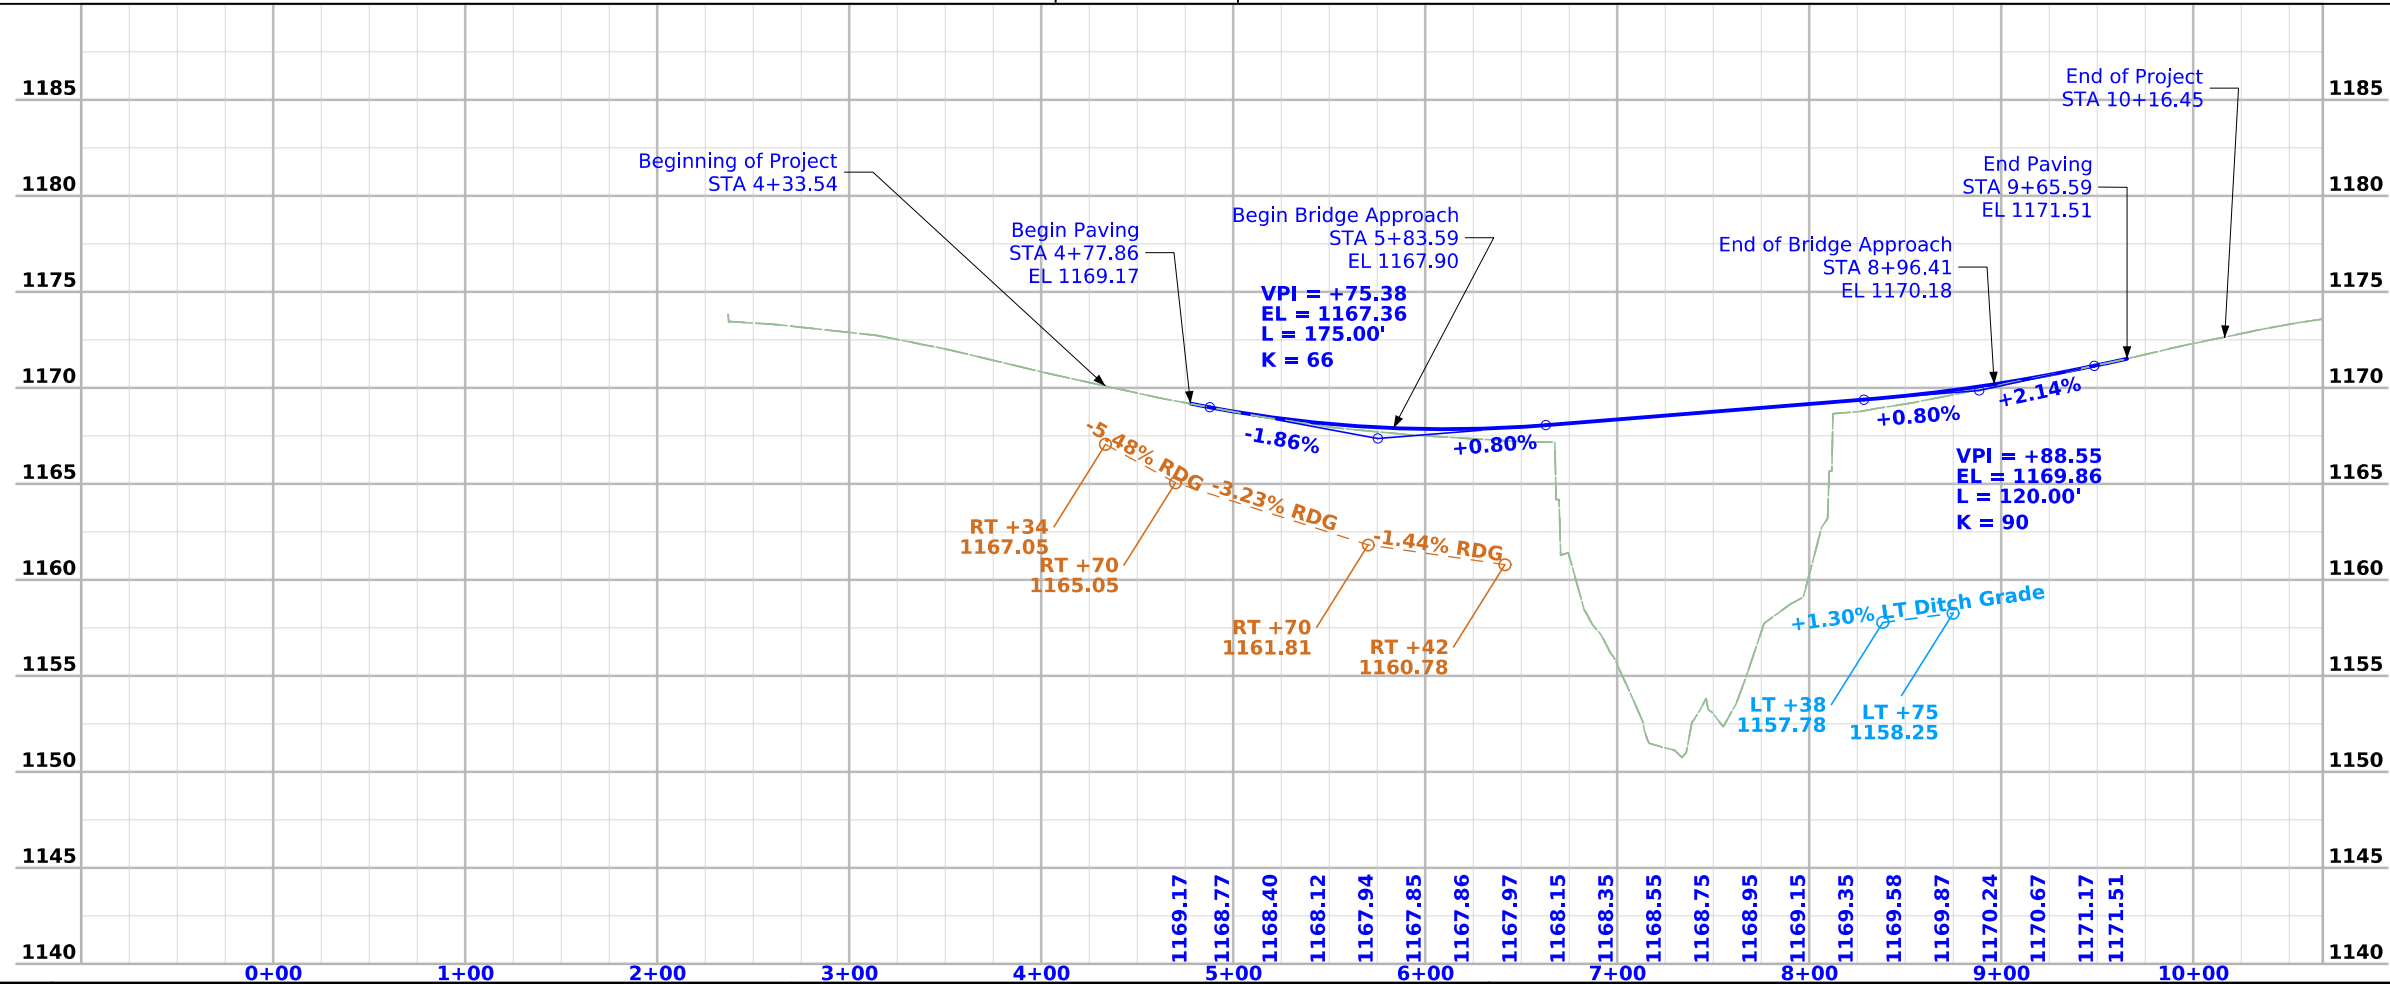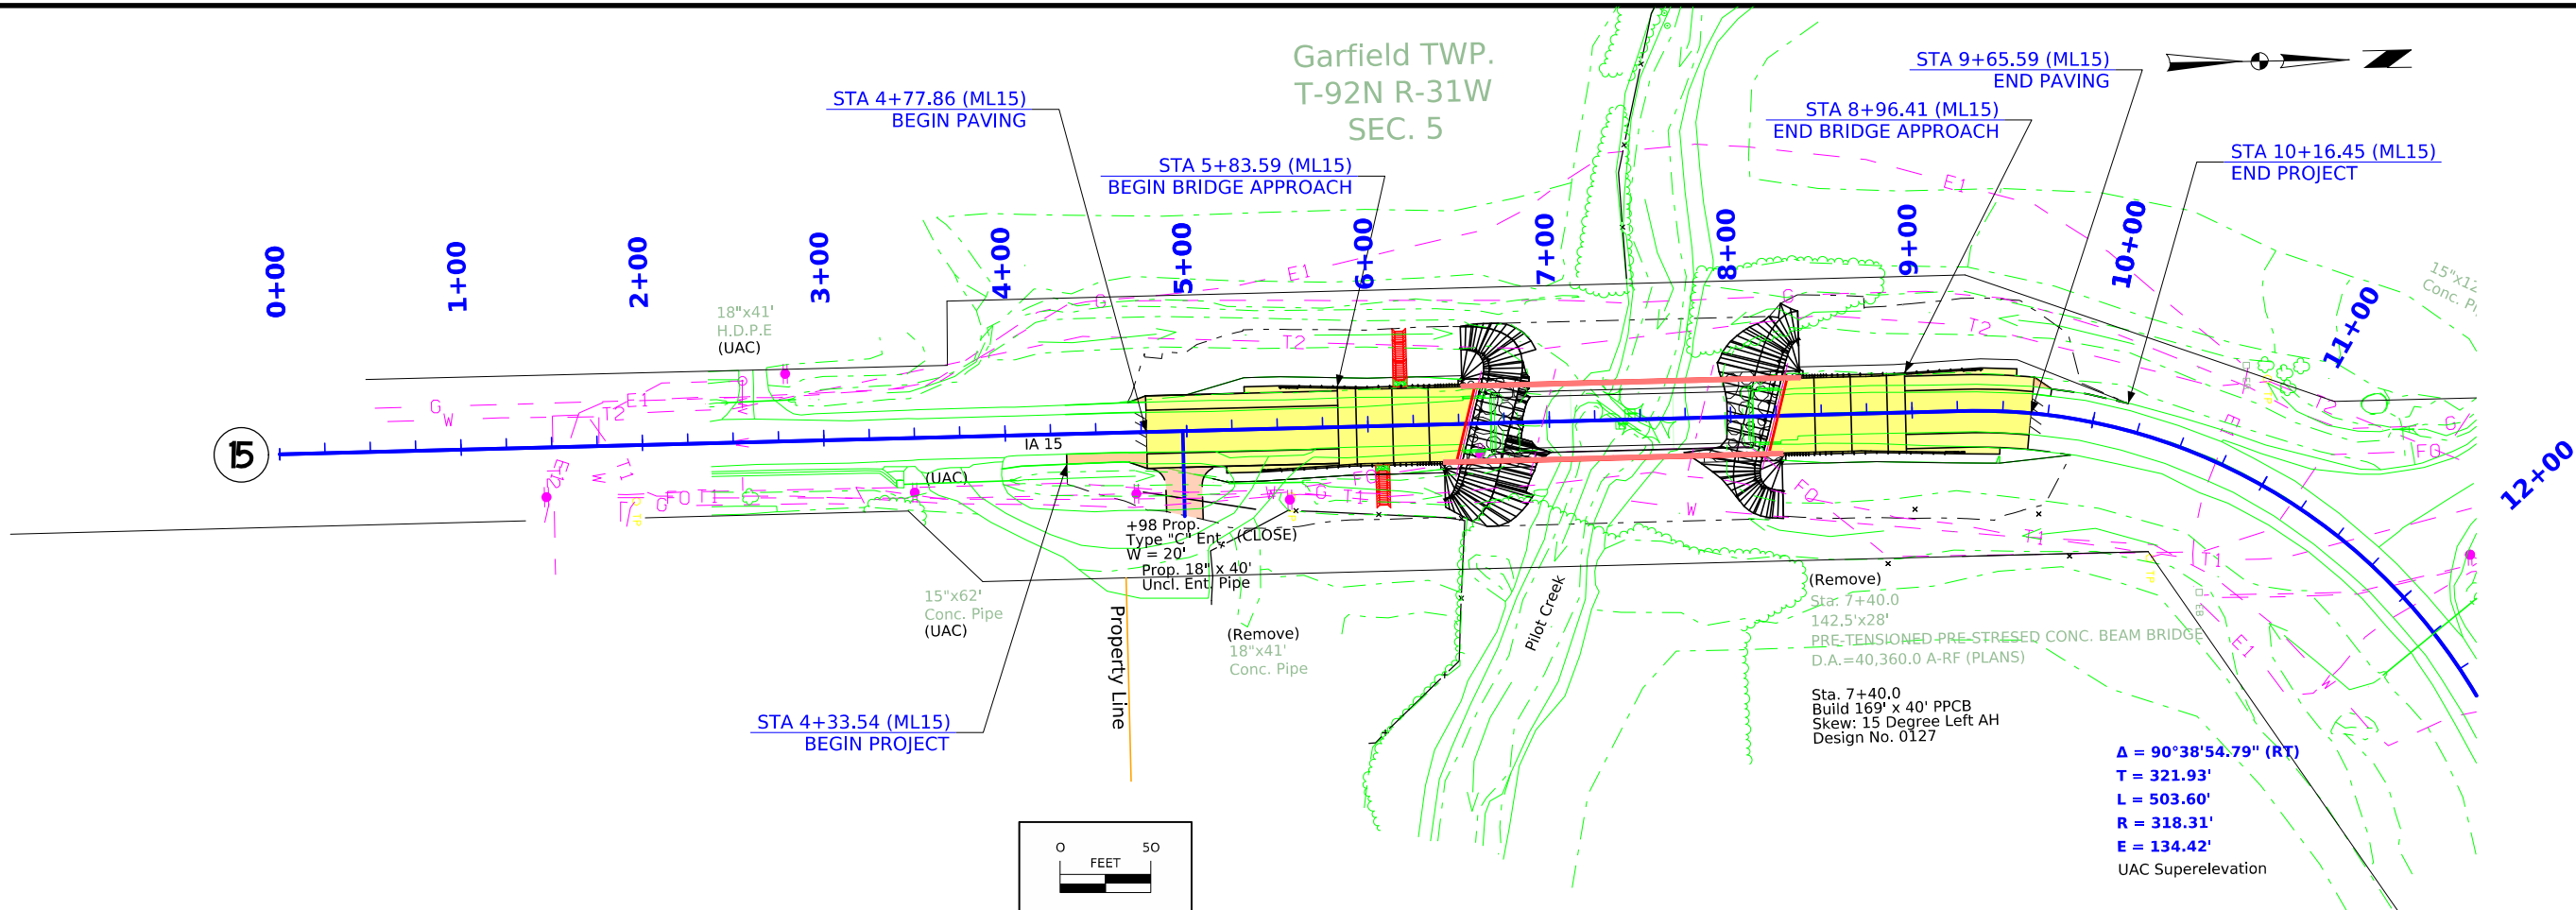

Survey Information

SURVEY INDEX

Pocahontas County
BRF-015-1(13)--38-76
Pilot Creek at the N Jct Co Rd C26
PIN: 22-76-015-010
Type of Work: Bridge Replacement
Project Directory: 7601501022

Survey Personnel

Daniel Duncan – Survey Party Chief

Date(s) of Survey

Begin Date 09/20/2023
End Date 11/14/2023

General Information

This survey is for IA Hwy 15 Bridge replacement of the bridge that crosses Pilot Creek approximately 0.1 miles South of the Intersection of 460th Street and IA 15, on the North end of the town of Rolfe. This project is a Full Field DTM survey.

Utility Information

For logging data and other utility details see Utility Survey and Ownership Report in the Utility folder of the PrelimSurvey project directory.

Project Control

Coordinates were determined for primary project control points by conducting concurrent six-hour static observations. Post processing is constrained to nearby Iowa Real Time Network reference stations. For additional details of the control survey, contact the Preliminary Survey department.

PROJECT DATUM: NAD83(2011) for EPOCH 2010.00 (IaRTN 2019 ADJUSTMENT)
COORDINATE SYSTEM: IOWA REGIONAL COORDINATE SYSTEM ZONE 04
(U.S. SURVEY FOOT)
VERTICAL DATUM: NAVD88
GEOID MODEL: 2018u3

Alignment Information

The horizontal alignment for Iowa Hwy. 15 this survey is a retrace of As-built Plans No. F-1062(2). Survey stationing was equated to the plan center of bridge Sta. 7+40.0 and carried back and ahead without equation throughout the survey.

Survey stationing relates to as built plan stationing as follows:

PC Sta. 9+28.6 As-built Plans Project No. F-1062(2)
Survey PC Sta. 9+28.43

PI Sta. 12+51.4 As-built Plans Project No. F-1062(2)
Survey PI Sta. 12+50.37

PI Sta. 28+25.0 As-built Plans Project No. F-1062(2)
Survey PI Sta. 28+24.97

CONTROL POINT VICINITY MAP

This map is a guide to the vicinity of the primary project control points. Primary control is for use with RTK base stations and for RTN validation. Future surveys will use primary project control to establish temporary control as needed for construction or other surveying applications.



HORIZ. DATUM: NAD83(2011) for EPOCH 2010.00 (IaRTN 2019 Adjustment) - Iowa RCS Zone 04 (U.S. Survey Foot)

VERT. DATUM: NAVD88 - Geoid Model: 2018u3

Coordinate listing from next sheet will be used with IaRTN for monument recovery. No other reference ties are given.

HORIZONTAL AND VERTICAL PROJECT CONTROL COORDINATE LISTING
HORIZ. DATUM: NAD83(2011) for EPOCH 2010.00 (IaRTN 2019 Adjustment)
Ia. Regional Coordinate System Zone 04 (U.S. Survey Foot)
VERT. DATUM: NAVD88
Geoid Model: 2018u3

Point Name	Northing	Easting	Elevation	Feature Definition - Description
76300CP1	8703287.7	14583961.29	1158.62	CP SET IDOT FENO MONUMENT 3 IN DEEP LOCATED .25MI NORTH OF 465TH STREET ON 300TH AVE IN THE NORTH DITCH
76300CP2	8704315.25	14584427.29	1182.6	CP SET IDOT FENO MONUMENT 3 IN DEEP LOCATED .1MI SOUTH OF 460TH STREET ON 300TH AVE IN THE EAST DITCH
760150085	8704205.29	14581936.62	1166.65	CP SET 5/8 X 40 RBR 3 IN DEEP LOCATED .25MI NORTH OF OAK STREET ON IA15 ON THE WEST SHOULDER
760150089	8704880.4	14582848.08	1183.48	CP FND IDOT ROW RAIL 6 IN ABOVE GROUND SET DIMPLE IN FLANGE LOCATED .3MI WEST OF THE 460TH STREET/300TH AVE INTERSECTION IN THE NORTH DITCH OF IA15

108_23A
8/15/22

TRAFFIC CONTROL PLAN

IA 15 will be closed during construction. Traffic will be maintained by an off-site detour. See Sheet J.4 for detour route.

511 TRAVEL RESTRICTIONS

Line No.	Route	Direction	County	Location Description	Feature Crossed	Object Type	Maint. Bridge No. or Structure ID or FHWA No.	Type of Restriction	Existing Measurement	Construction Measurement	Construction Measurement as Signed	Projected As Built Measurement	Remarks
1.0	IA 15		Pocahontas					None					No Restrictions

111_01
10/14/22


COORDINATED OPERATIONS

Other work in progress during the same period of time will include the construction of the projects listed. Coordinate operations with those of other contractors working within the same area.

Project	Type of Work
None Provided	


3/22/2024 11:23:08 AM

jonathan.ryan@iowadot.us

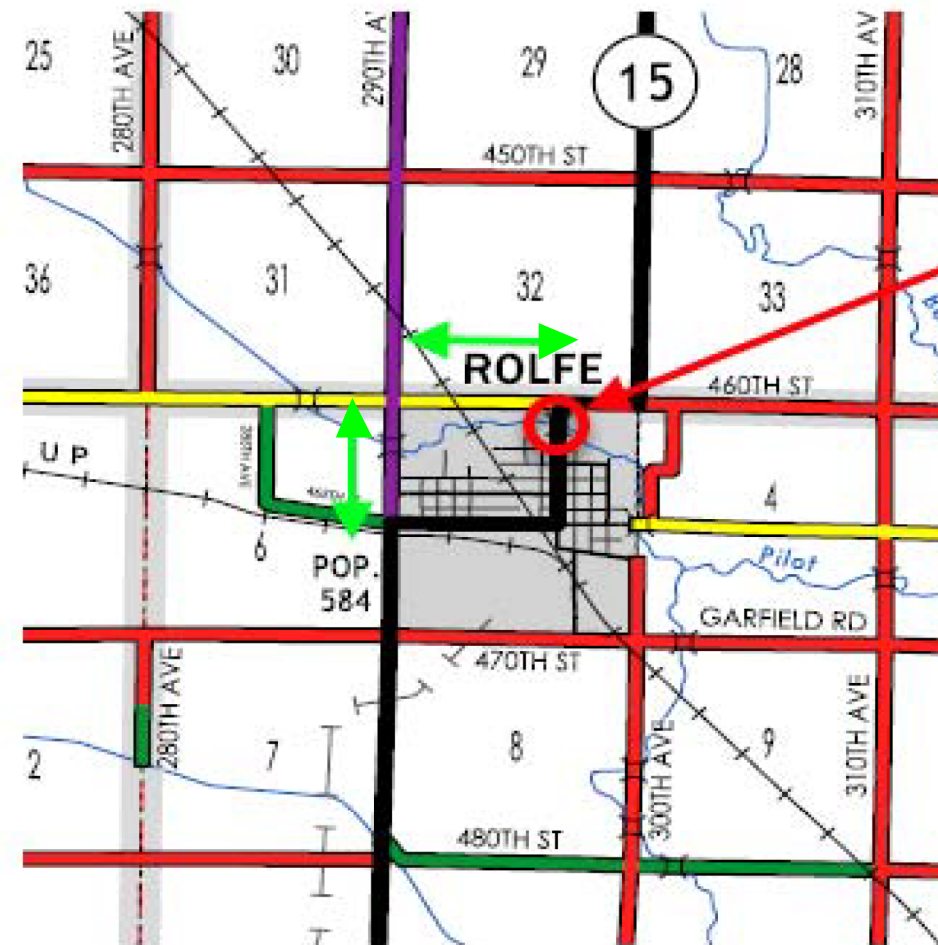

PROJECT LOCATION

←→ DETOUR

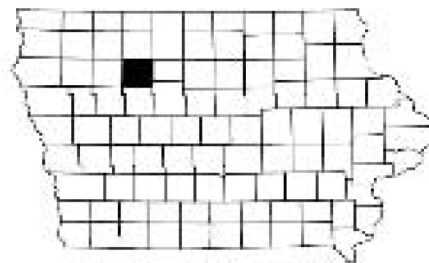



Pocahontas County

Pilot Creek at the N Jct Co Rd C26

BRF-015-1(013)- -38-76


PIN: 22-76-015-010

Control Point: 760150089 FND IDOT ROW RAIL 6 IN ABOVE GROUND SET DIMPLE IN FLANGE LOCATED .3MI WEST OF THE 460TH STREET/300TH AVE INTERSECTION IN THE NORTH DITCH OF IA15, N=8704880.4, E=14582848.08, EL.=1183.48
760150085 SET 5/8 X 40 RBR 3 IN DEEP LOCATED 0.25 MI NORTH OF OAK STREET ON IA 14 ON THE WEST SHOULDER, N=8704205.29, E=14581936.62, EL.=1166.65

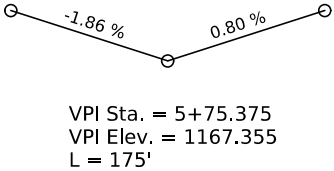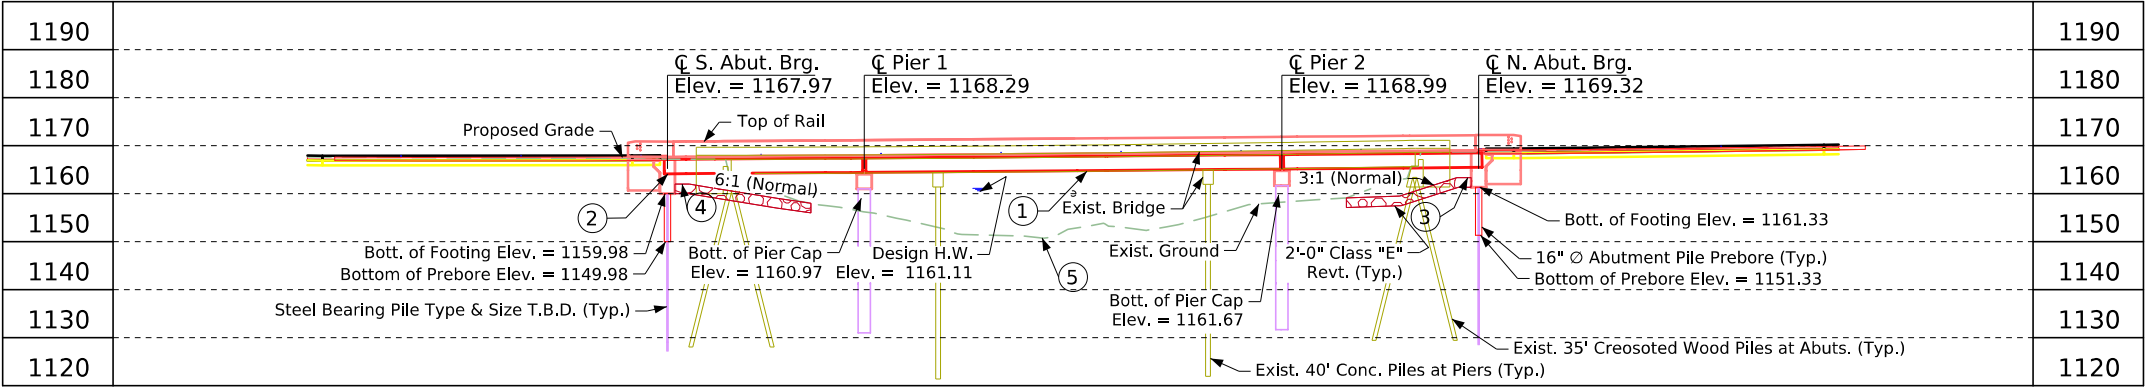


Proposed Profile Grade IA 15


- ① Channel Low Beam = See Hydraulic Data
- ② Operational Low Beam = See Hydraulic Data
- ③ Top of North Berm Elev. = 1163.33
- ④ Top of South Berm Elev. = 1161.98
- ⑤ Streambed Elev. = 1150.74 ±

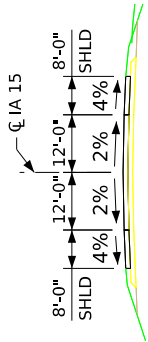

Typical Roadway Section

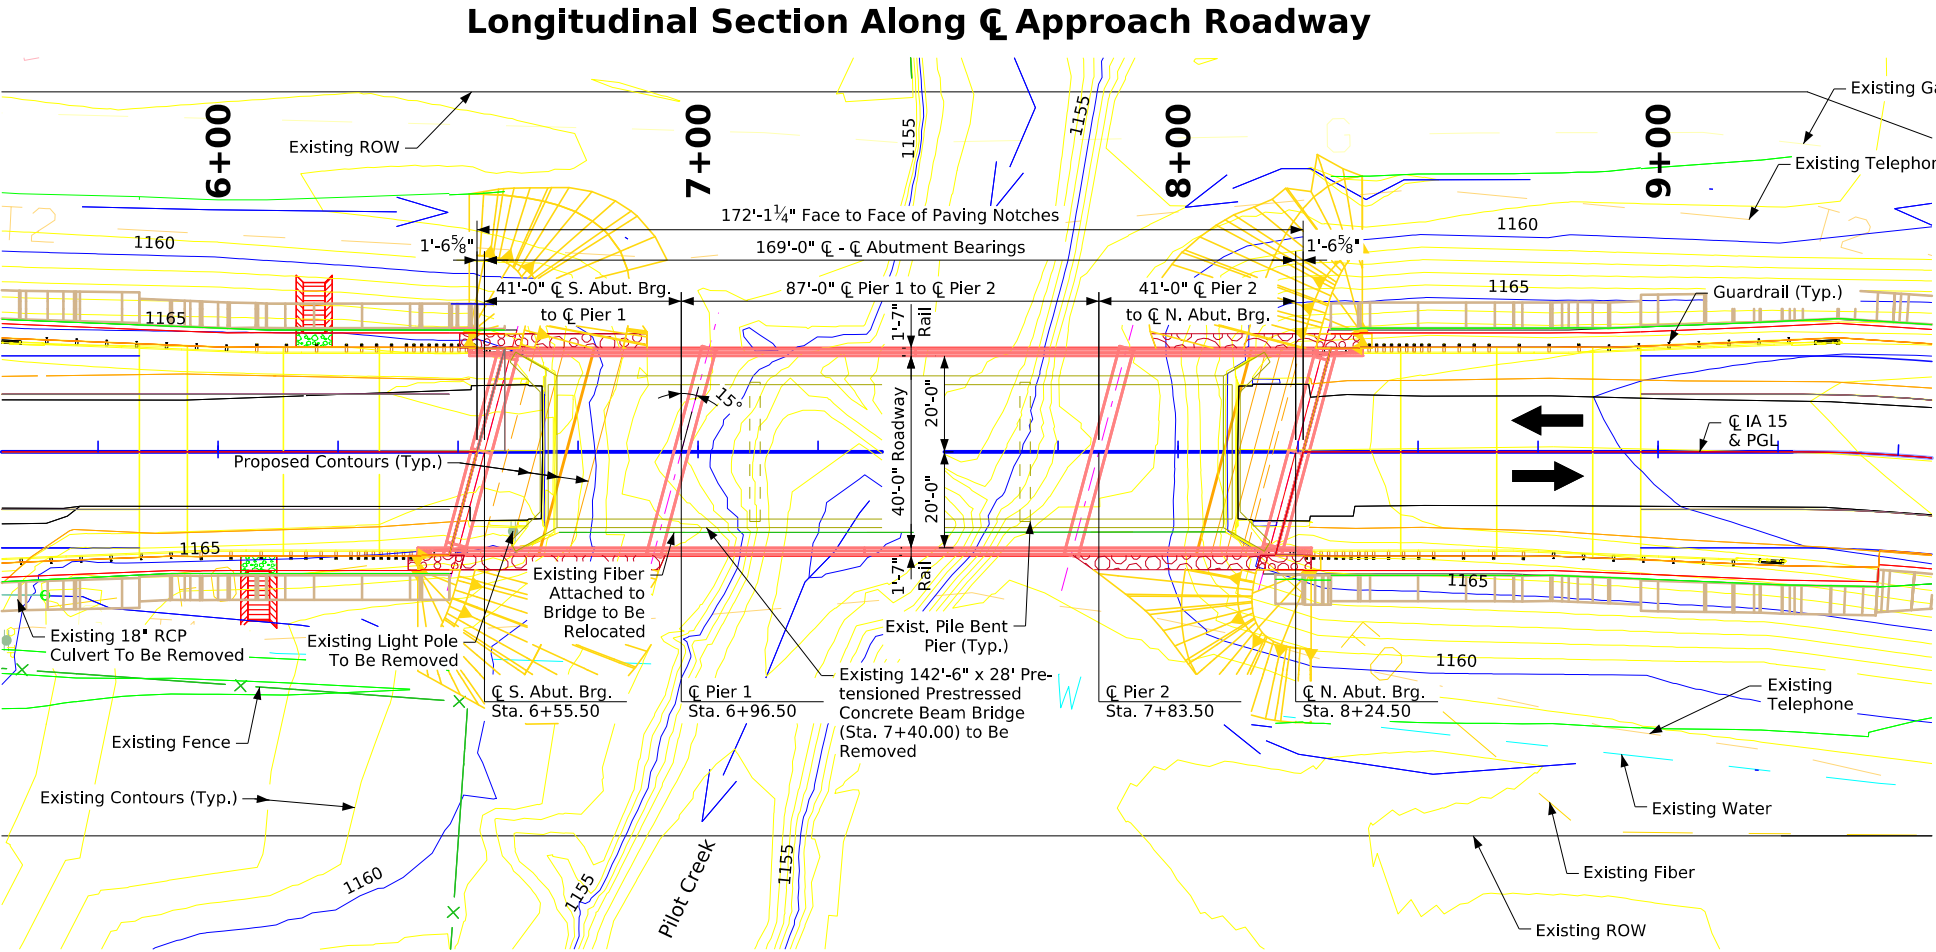

Situation Plan

 

General Notes:

--This design is for the replacement of the existing 142'-6 x 28' Prestressed Pretensioned Concrete Beam Bridge, Pocahontas Co. Design 556, FHWA No. 40310, Maint. No. 7606.65015.

Design Notes:

--TL-4 Bridge Railing Proposed
--Pier type - Pile Bent (individually encased) Assumed Width = 2'-0"
--An Iowa DNR Flood Plain Permit is required. Preliminary Design will submit the application and place the permit in the PW Regulatory_Permits subdirectory folder upon receipt.

Plan Notes:

--Top of bridge deck at centerline roadway is 0.03' below the profile grade to account for deck cross slope and parabolic crown.
--Class E revetment stone is embedded.
--The bridge will be designed to withstand the applicable effects of ice and the horizontal stream loads and uplift forces associated with the Q₁₀₀ flood.

Utilities Note:

Utilities shown on this sheet are for information only. See Road Design sheets for utility information.

General Utility Symbols:

E - Electric Line
T - Telephone Line
W - Water Line
FO - Fiber Optic Line
G - Gas Line
● - Power Poles

Traffic Data

2027 AADT TRUCKS
500 V.P.D.
17 %

Location

IA 15 over Pilot Creek
In City of Rolfe
T-92N R-31W
Section 5
Garfield Township
Pocahontas County
FHWA No. 40310 (Existing)
FHWA No. 40311 (Proposed)
Bridge Maint. No. 7606.65015
Latitude 42.818936°
Longitude -94.527898°

Hydraulic Design

I hereby certify that this engineering document was prepared by me or under my direct personal supervision and that I am a duly licensed Professional Engineer under the laws of the State of Iowa.

Signature: *Brian J. Birkland* Date: 7-26-2024

Printed or Typed Name: Brian J. Birkland

My license renewal date is December 31, 2024

Pages or sheets covered by this seal: V.1-V.3

PRELIMINARY

Design For 15° LA

169'-0" x 40'-0" Pretensioned Prestressed Concrete Beam Bridge

41'-0" End Spans BTB Beams 87'-0" Interior Span


Situation Plan

STA. 7+40.00 (IA 15) Turn-in Date: July, 2024

Pocahontas County

IOWA DEPARTMENT OF TRANSPORTATION

Design No. 0127 Design Sheet No. 1 of 3 FHWA No. 40311

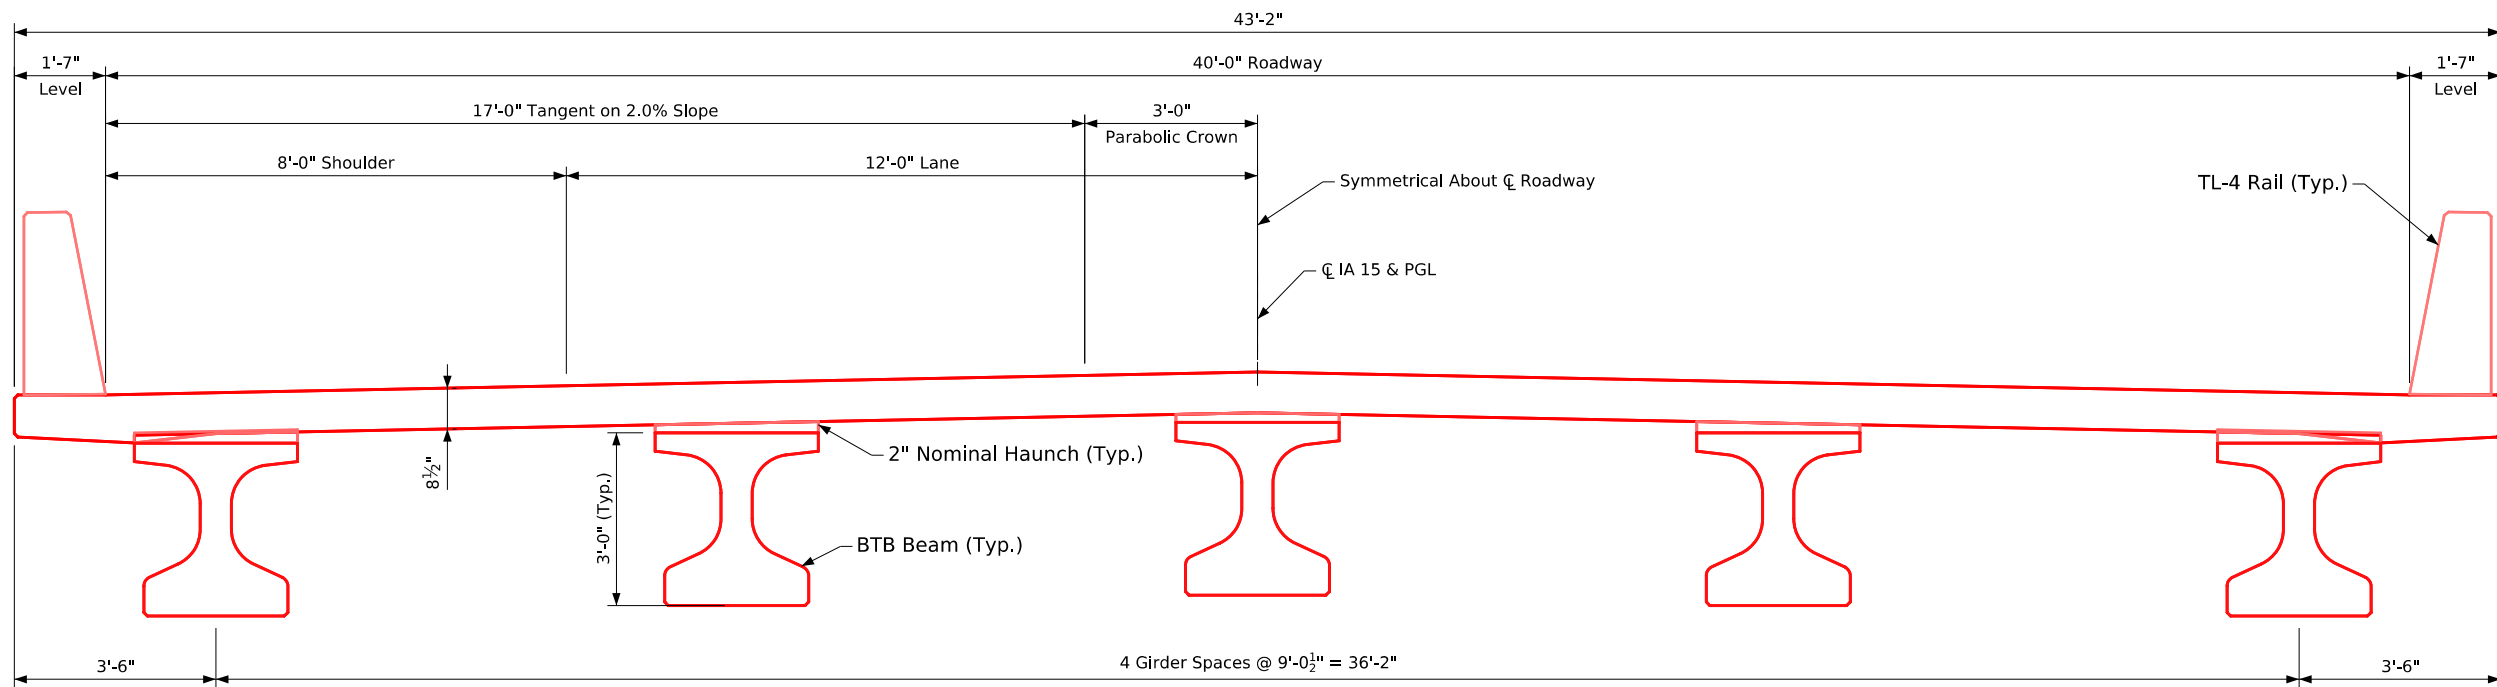

Transverse Section
(Looking North)

PRELIMINARY

Design For 15° LA

169'-0" x 40'-0" Pretensioned
Prestressed Concrete Beam Bridge

41'-0" End Spans 87'-0" Interior Span

Situation Plan - Misc.

STA. 7+40.00 (IA 15)

Turn-in Date: July, 2024

Pocahontas County

IOWA DEPARTMENT OF TRANSPORTATION

Design No. 0127

Design Sheet No. 2 of 3

FHWA No. 40311

FILE NO. 32449

ENGLISH



DESIGN TEAM WHKS & Co.

Pocahontas COUNTY

PROJECT NUMBER BRF-015-1(13)--38-76

SHEET NUMBER V.2

Control Point: 760150089 FND IDOT ROW RAIL 6 IN ABOVE GROUND SET DIMPLE IN FLANGE LOCATED .3MI WEST OF THE 460TH STREET/300TH AVE INTERSECTION IN THE NORTH DITCH OF IA15, N=8704880.4, E=14582848.08, EL.=1183.48
760150085 SET 5/8 X 40 RBR 3 IN DEEP LOCATED 0.25 MI NORTH OF OAK STREET ON IA 14 ON THE WEST SHOULDER, N=8704205.29, E=14581936.62, EL.=1166.65

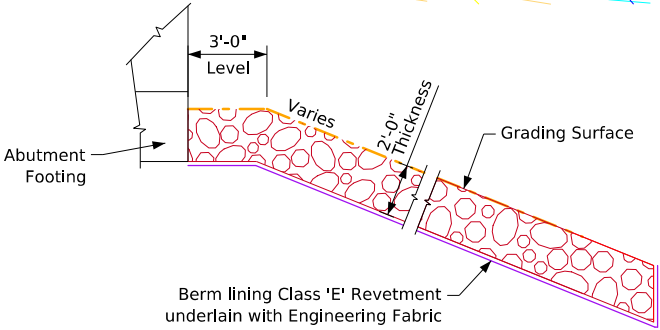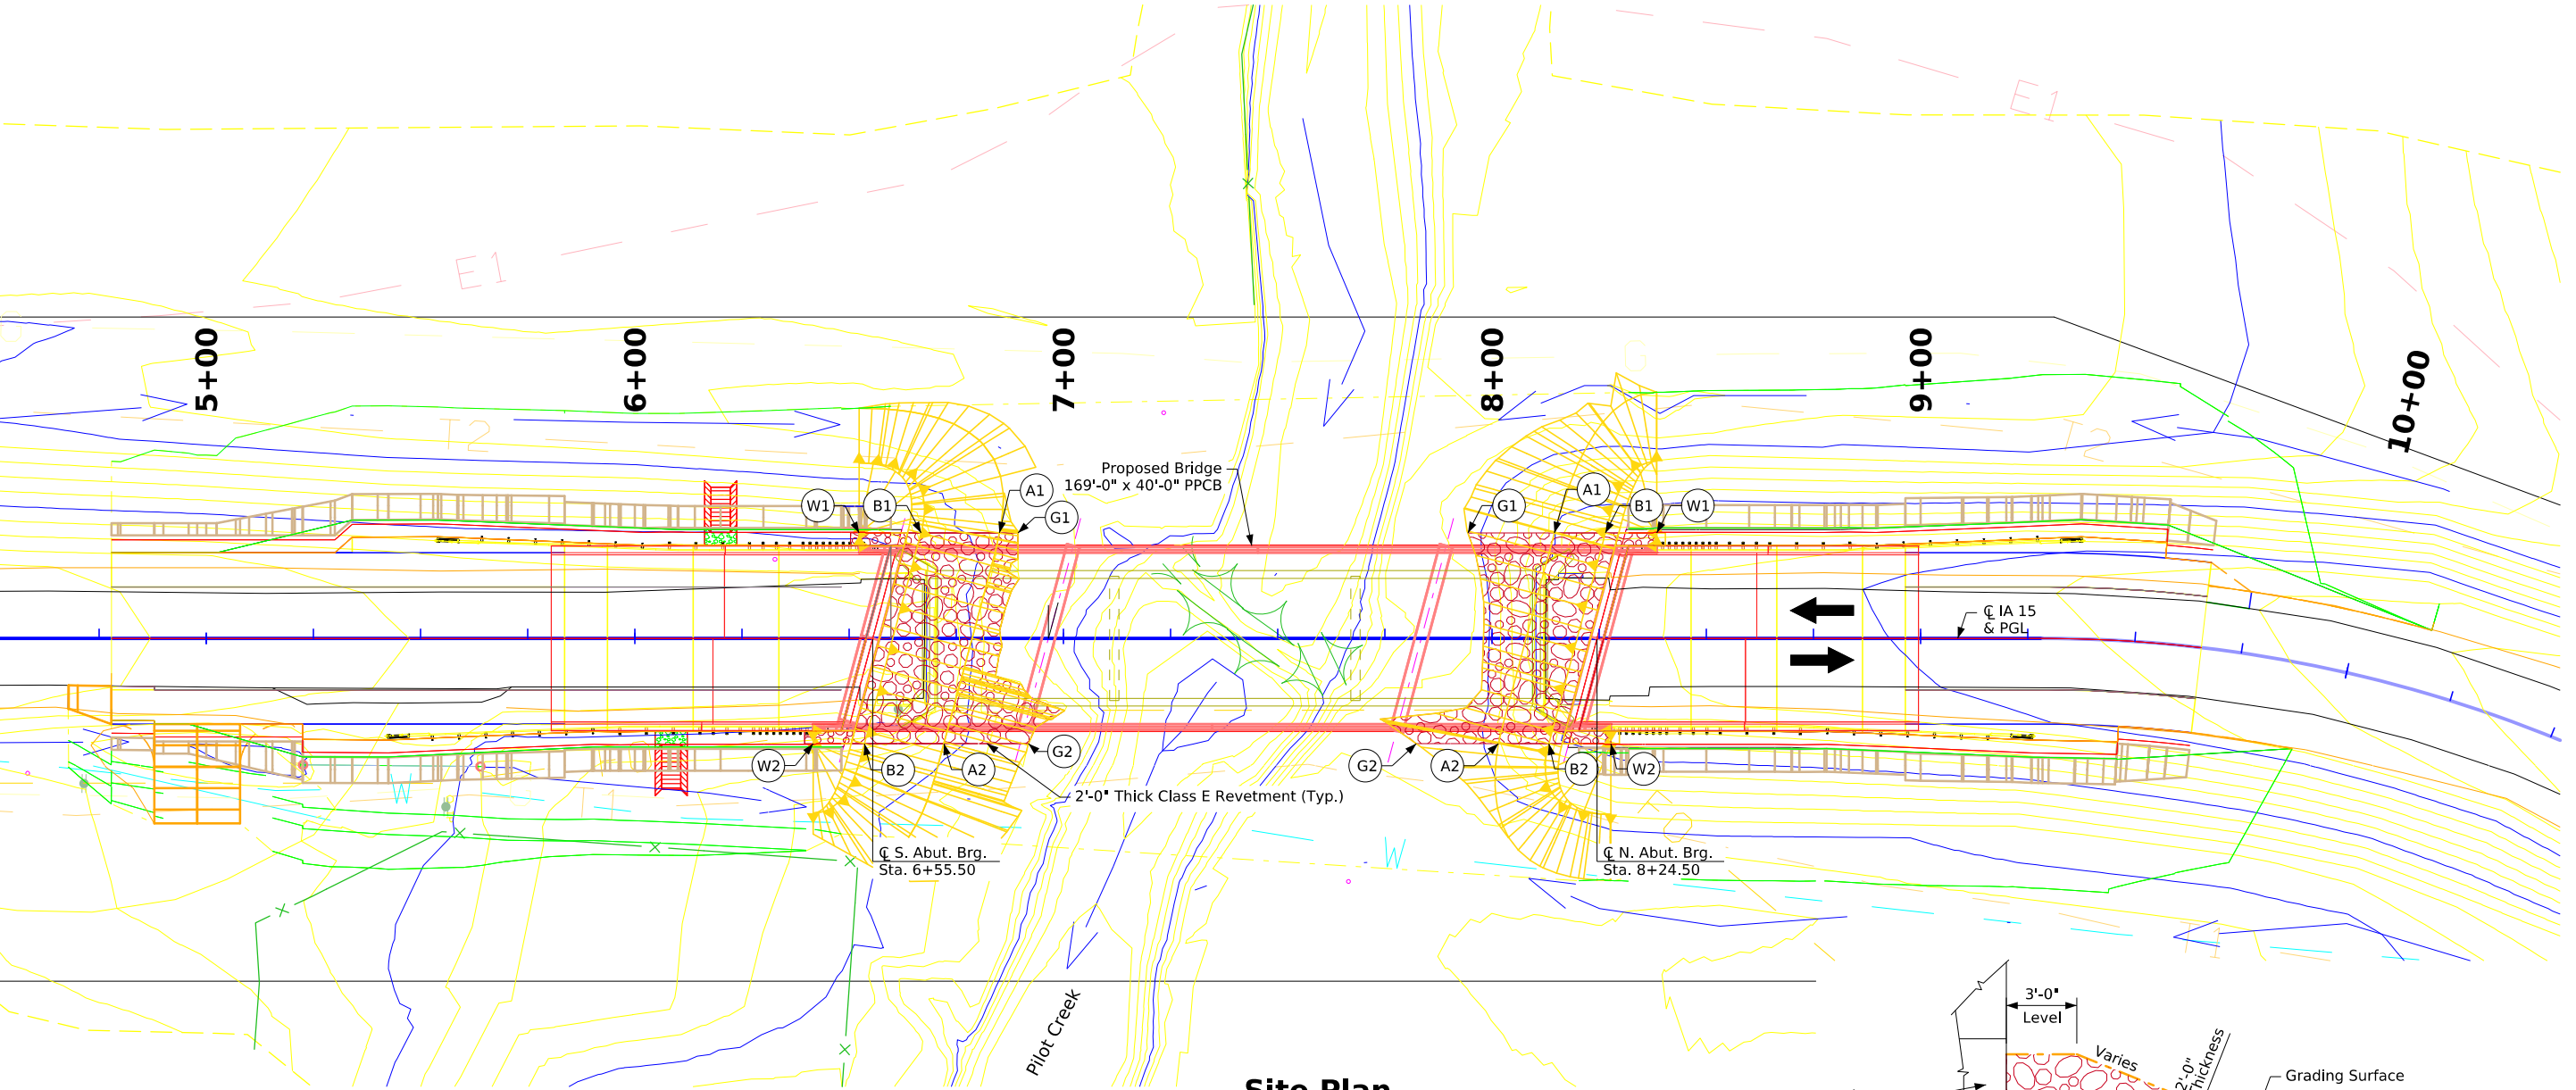

Berm Slope Location Table						
Points	South Abutment			North Abutment		
	Station	Offset	Elev.	Station	Offset	Elev.
A1	6+85.07	24.58' Lt.	1158.0	8+14.53	24.58' Lt.	1159.5
A2	6+72.08	24.58' Rt.	1158.0	8+01.48	24.58' Rt.	1159.5
B1	6+66.75	24.58' Lt.	1161.98	8+26.43	24.58' Lt.	1163.33
B2	6+53.37	24.58' Rt.	1161.98	8+13.25	24.58' Rt.	1163.33
G1	6+89.40	24.58' Lt.	1158.0	7+94.35	24.58' Lt.	1159.5
G2	6+91.83	24.58' Rt.	1158.0	7+82.31	24.58' Rt.	1159.5
W1	6+52.31	24.58' Lt.	1167.43	8+38.41	24.58' Lt.	1168.91
W2	6+41.59	24.58' Rt.	1167.37	8+27.69	24.58' Rt.	1168.82

Berm slope elevations reflect the grading surface.

Estimated Berm Armoring Quantities			
Location	Revetment CL. E (Ton)	Engineering Fabric (SY)	CL. 10 Channel Excavation (CY)
South Abutment Berm	171.3	215.8	120.9
North Abutment Berm	154.1	199.3	108.7
Totals	325.4	415.1	229.6

Excavation quantity calculated from grading surface. Excavation quantity if for embedded revetment core out only, and does not include excavation to the grading surface. Excavation quantity to the grading surface is determined by Road Design and included in the Road Plans.

Section Thru Embedded Berm Lining
Normal to Berm Slope

PRELIMINARY

Design For 15° LA

169'-0" x 40'-0" Prestressed

Prestressed Concrete Beam Bridge

41'-0" End SpansBTB Beams87'-0" Interior Span

Situation Plan - Site

STA. 7+40.00 (IA 15)Turn-in Date: July, 2024

Pocahontas County

IOWA DEPARTMENT OF TRANSPORTATION

Design No. 0127Design Sheet No. 3 of 3FHWA No. 40311

CROSS SECTION VIEW COLOR LEGEND			
Design Color No.	Feature	Design Color No.	Feature
Aggregate		Grading	
(64)	Choke Stone	(8)	Behind Curb Cut
(42)	Engineering Fabric	(6)	Granular
(8)	Flooded Backfill	(13)	Granular Back Fill
(92)	Macadam Stone	(48)	Rock Undercut
(20)	Modified	(8)	Shoulder Earth Fill
(12)	Plowing Shaping	(2)	Side Slopes
(14)	Porous Backfill	(226)	Side Slopes Dressing
(8)	Revetment Class A	Substrata	
(6)	Revetment Class B	(128)	Boulder
(62)	Revetment Class C	(209)	Boulder Removed
(188)	Revetment Class D	(48)	Broken Weathered
(28)	Revetment Class E	(210)	Broken Weathered Removed
(12)	Shoulder Special Backfill	(3)	Core Out
(12)	Special Backfill	(115)	Core Out Remove Only
(20)	Subbase	(195)	Core Out Remove and Replace
(20)	Subbase Lower	(203)	Existing Pavement
(20)	Subbase Upper	(184)	Existing Pavement Remove Only
(118)	Subgrade Treatment	(200)	Existing Pavement Remove and Replace
Asphalt		(6)	Loam
(207)	HMA Base Course	(211)	Loam Removed
(207)	HMA Interim Course	(80)	Rock
(207)	HMA Surface Course	(212)	Rock Removed
Bridge		(4)	Select Sand
(0)	Bridge	(214)	Select Sand Removed
Concrete		(3)	Shale
(0)	Barrier Concrete	(215)	Shale Removed
(0)	Barrier Concrete Footing	(10)	Topsoil
(0)	Curb Gutter	(2)	Topsoil Remove Only
(48)	Flowable Mortar	(4)	Topsoil Remove and Replace
(0)	Median Concrete	Unsuitable / Waste	
(0)	PCC Pavement	(3)	Unsuitable Type A
(0)	Sidewalk	(216)	Unsuitable Type A Removed
Existing		(13)	Unsuitable Type B
(0)	Existing Pavement	(217)	Unsuitable Type B Removed
Shoulder		(11)	Unsuitable Type C
(209)	Shoulder HMA	(218)	Unsuitable Type C Removed
(0)	Shoulder PCC	(3)	Waste
(6)	Shoulder Granular	(219)	Waste Removed
Structural			
(112)	Noise Wall		
(112)	Noise Wall Footing		
(112)	Retaining Wall Back		
(112)	Retaining Wall Back Excavate		
(112)	Retaining Wall Face		
(112)	Retaining Wall Front Excavate		
(112)	Retaining Wall Front Footing		
(112)	Retaining Wall MSE Gutter		
(112)	Retaining Wall Reinforced Earth		

NOTES:

Text




NOTES:

Text




CROSS SECTIONS
LEGEND AND INFORMATION SHEET

(COVERS SHEET SERIES W, X, Y, & Z)




ML - IA15

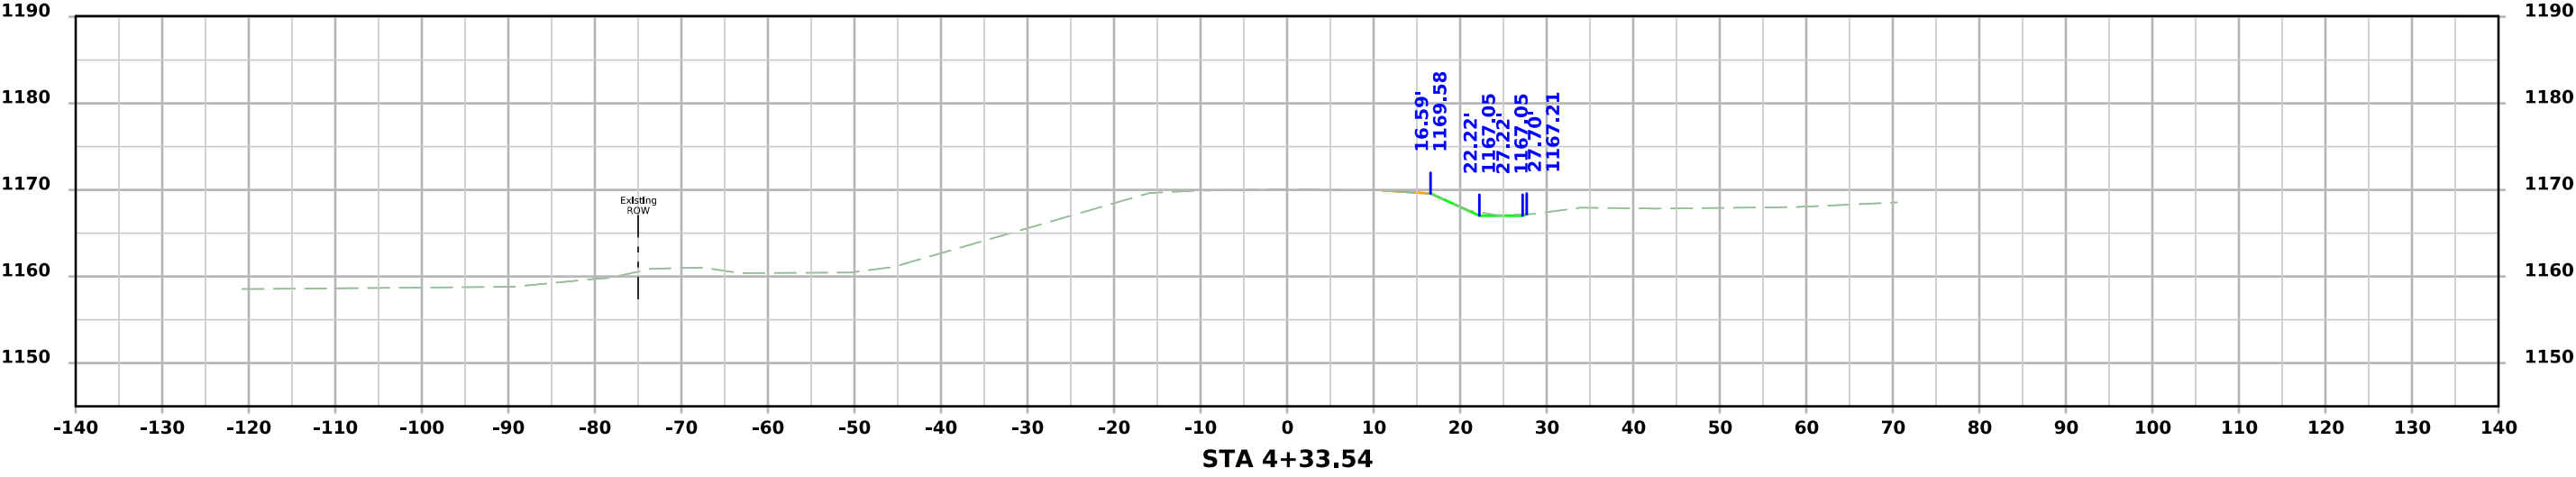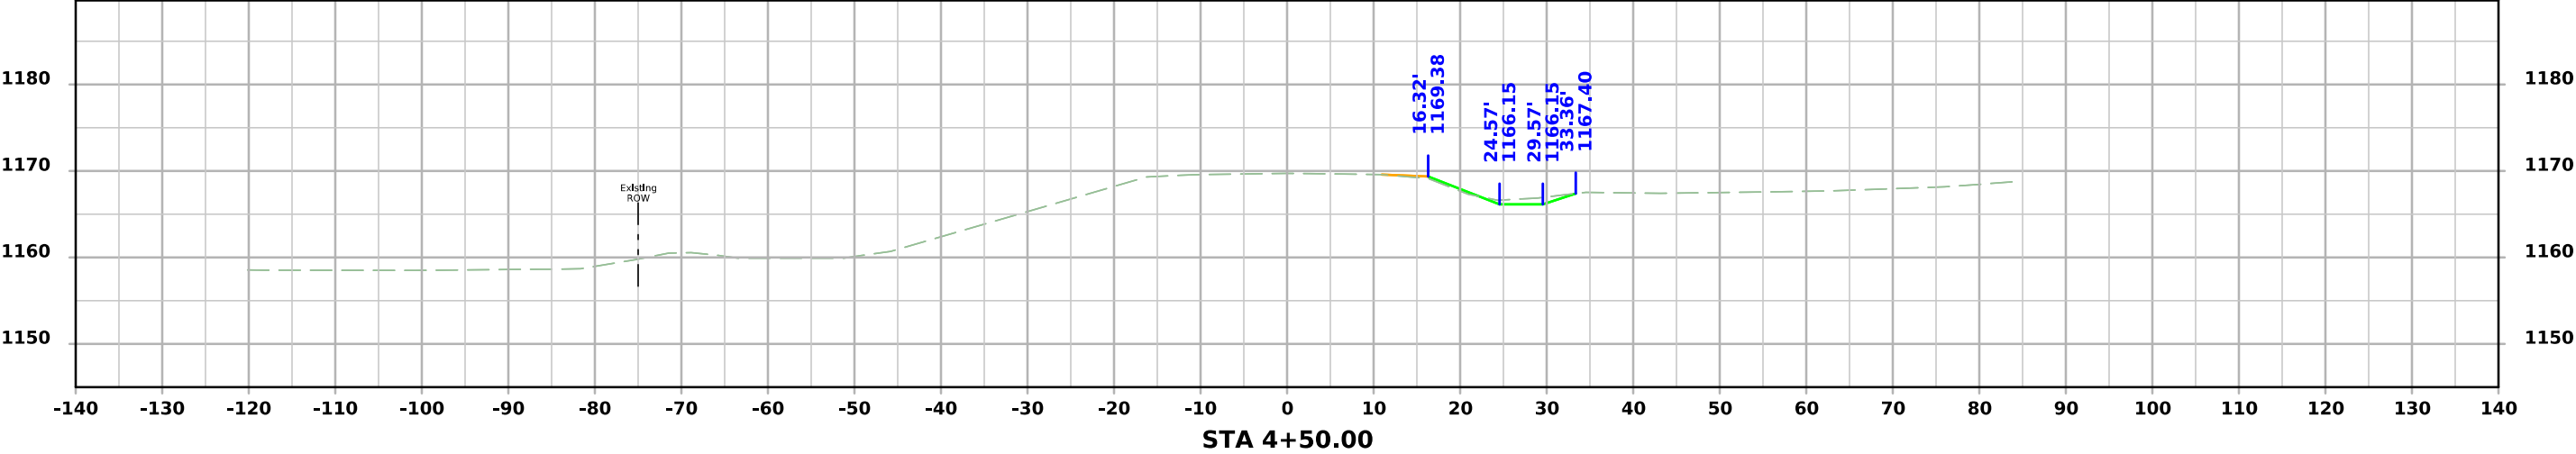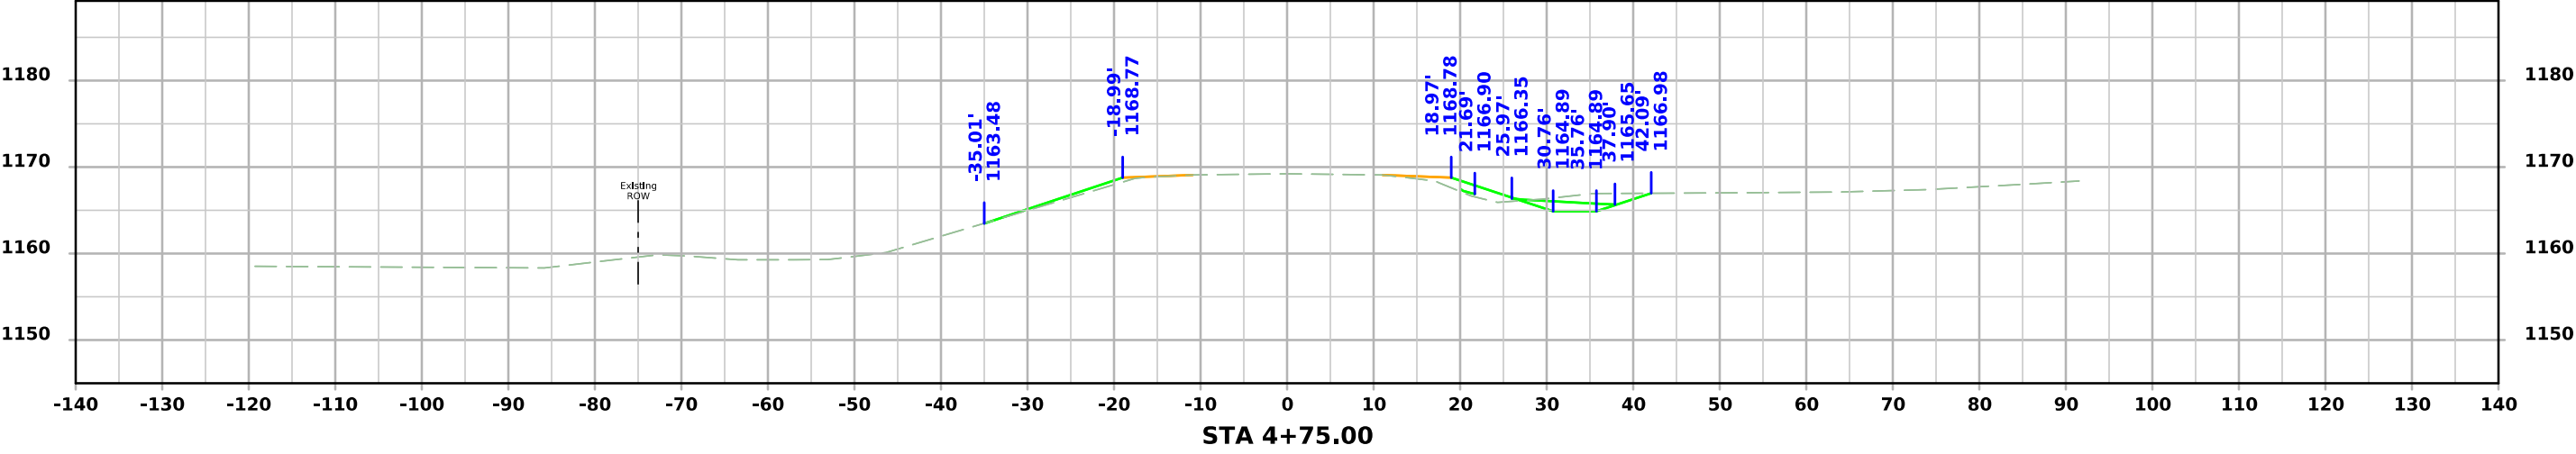




ML - IA15

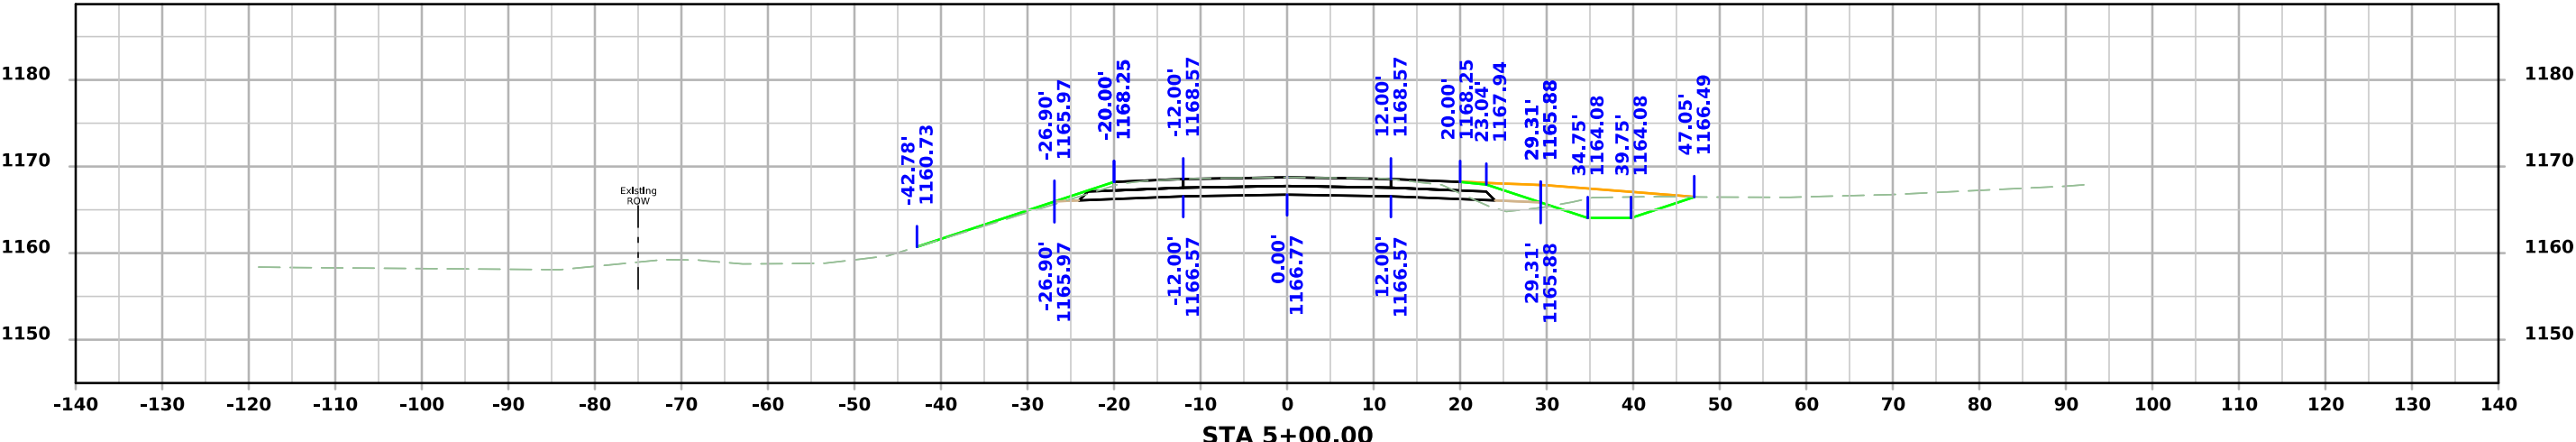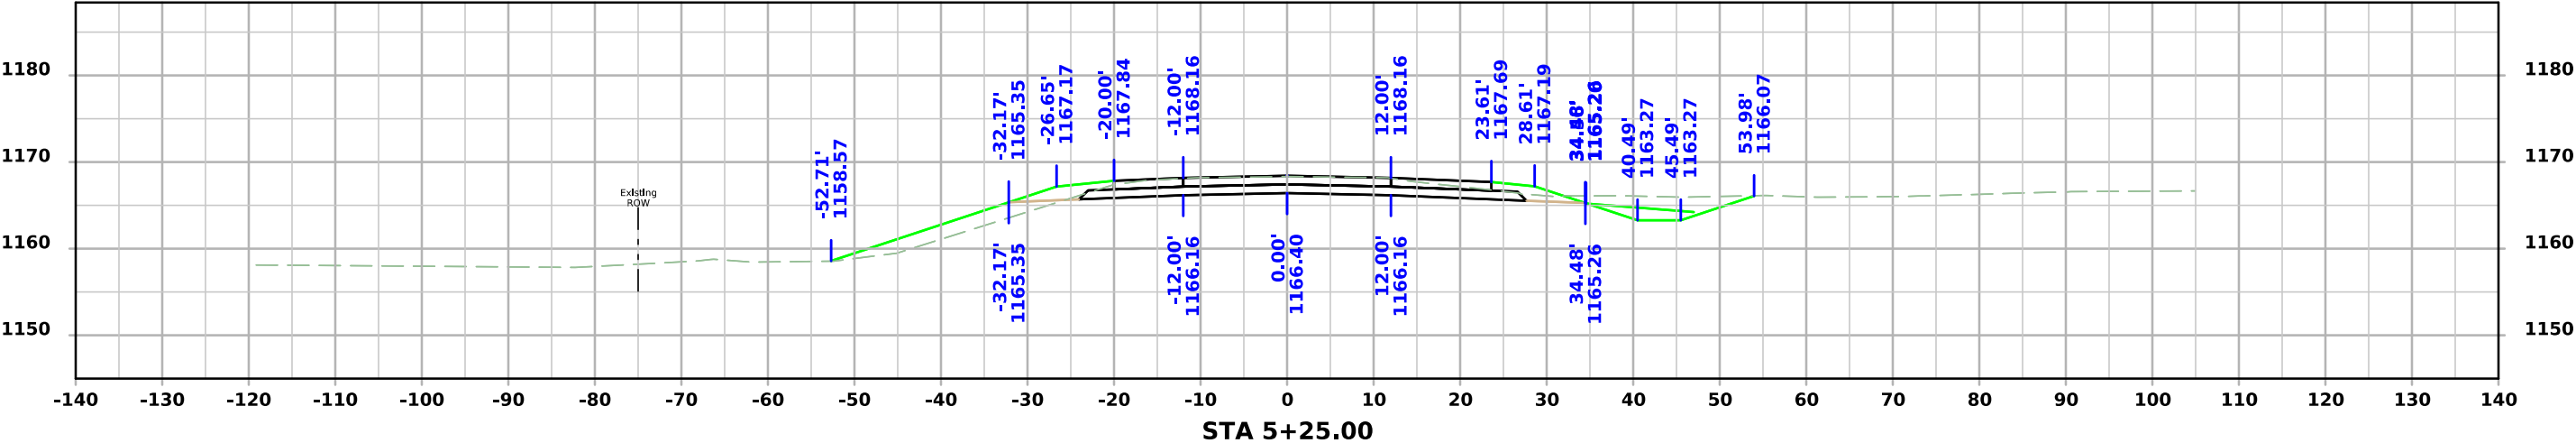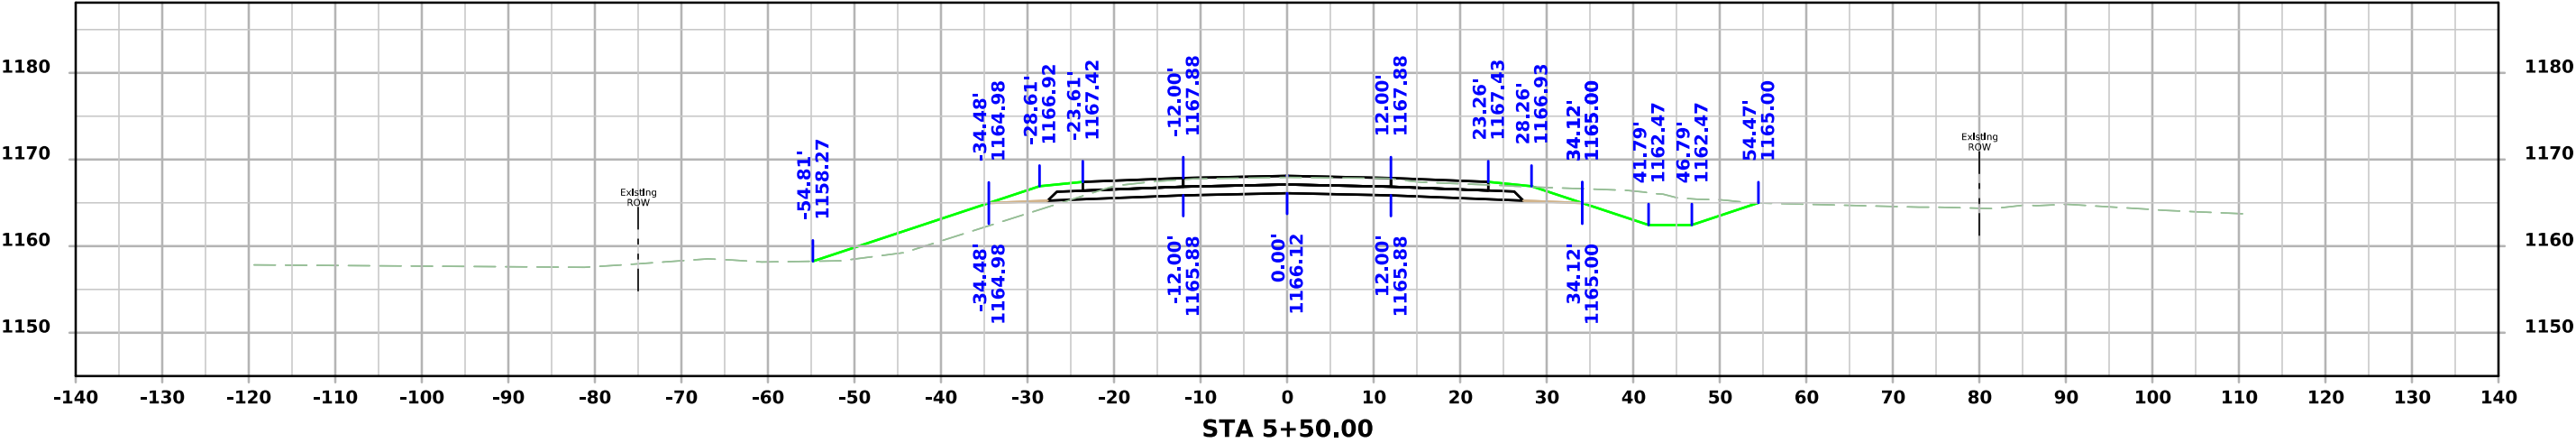



ML - IA15

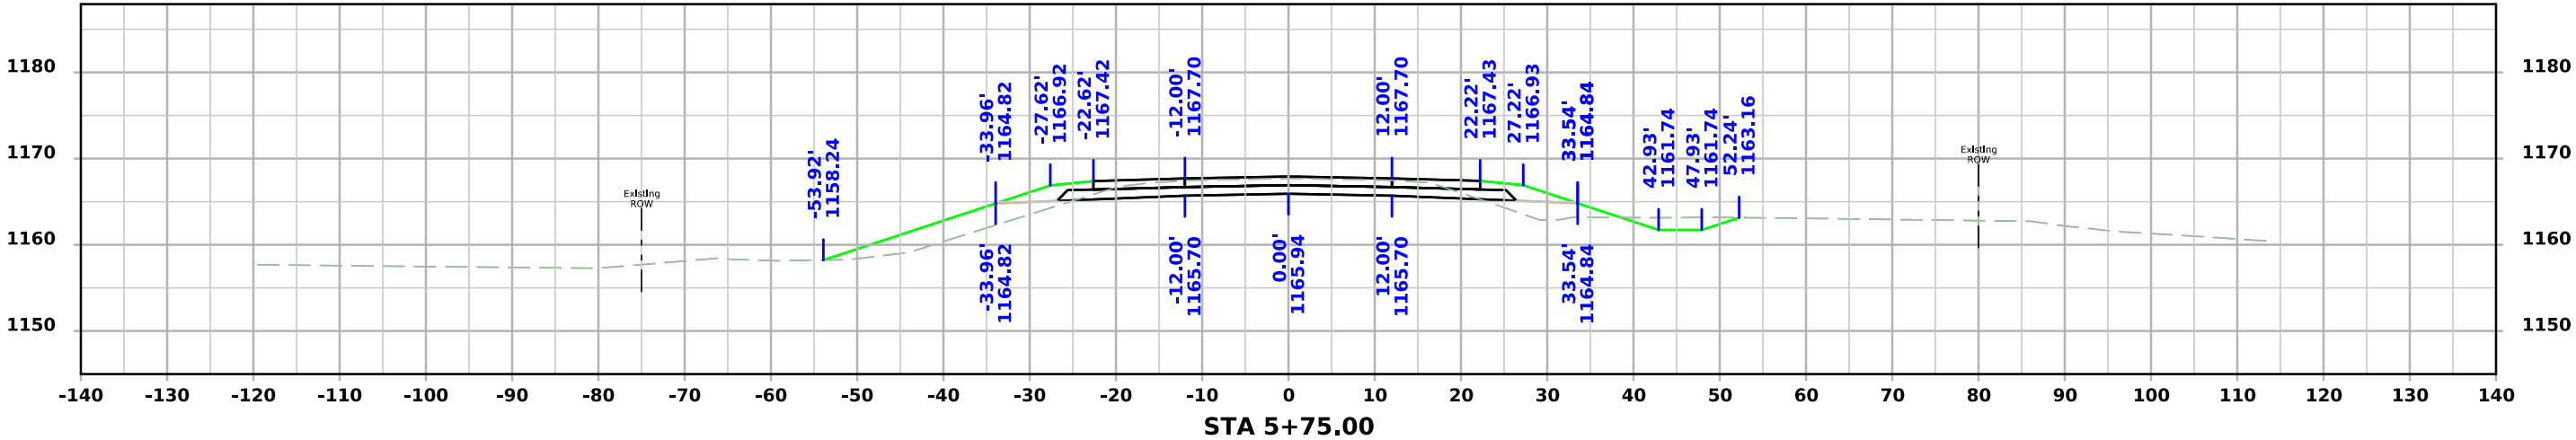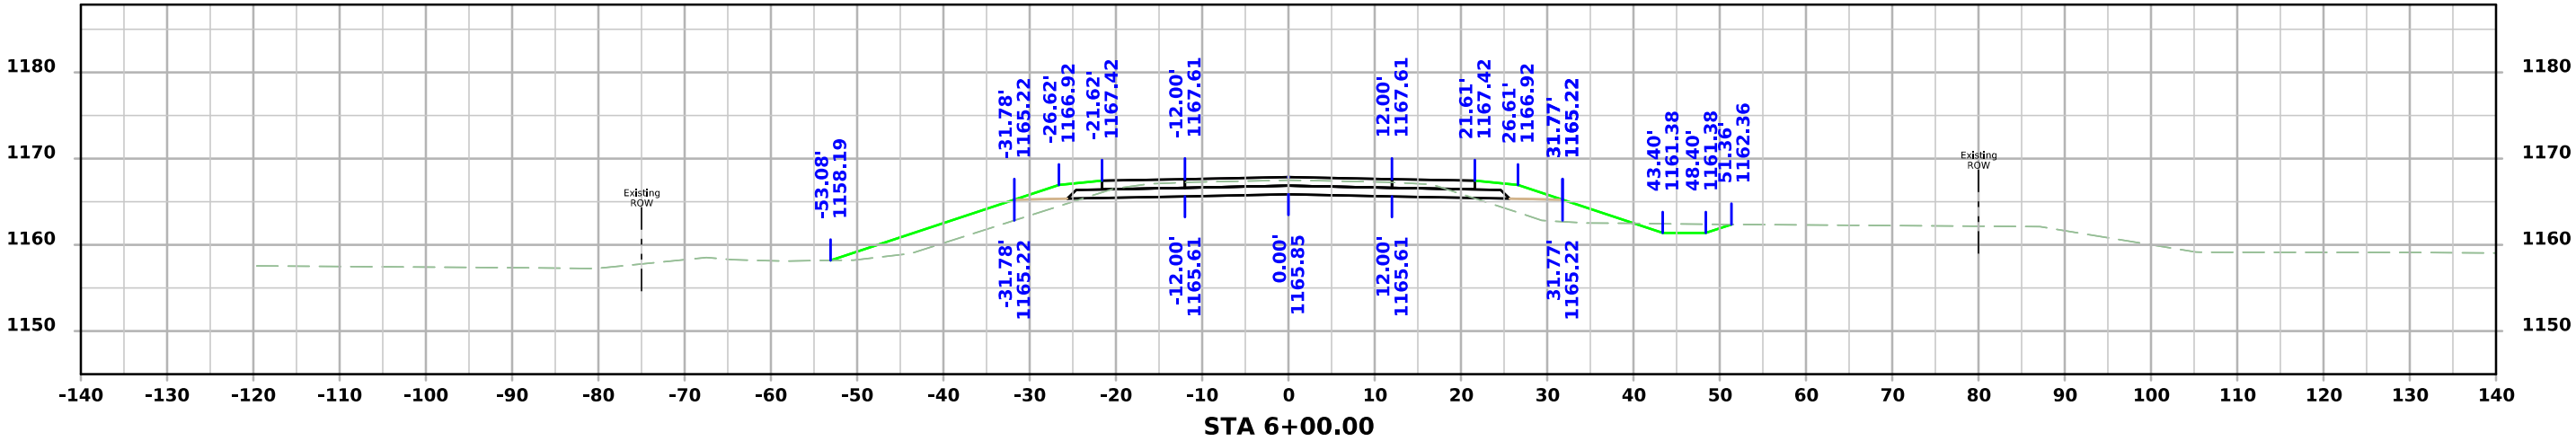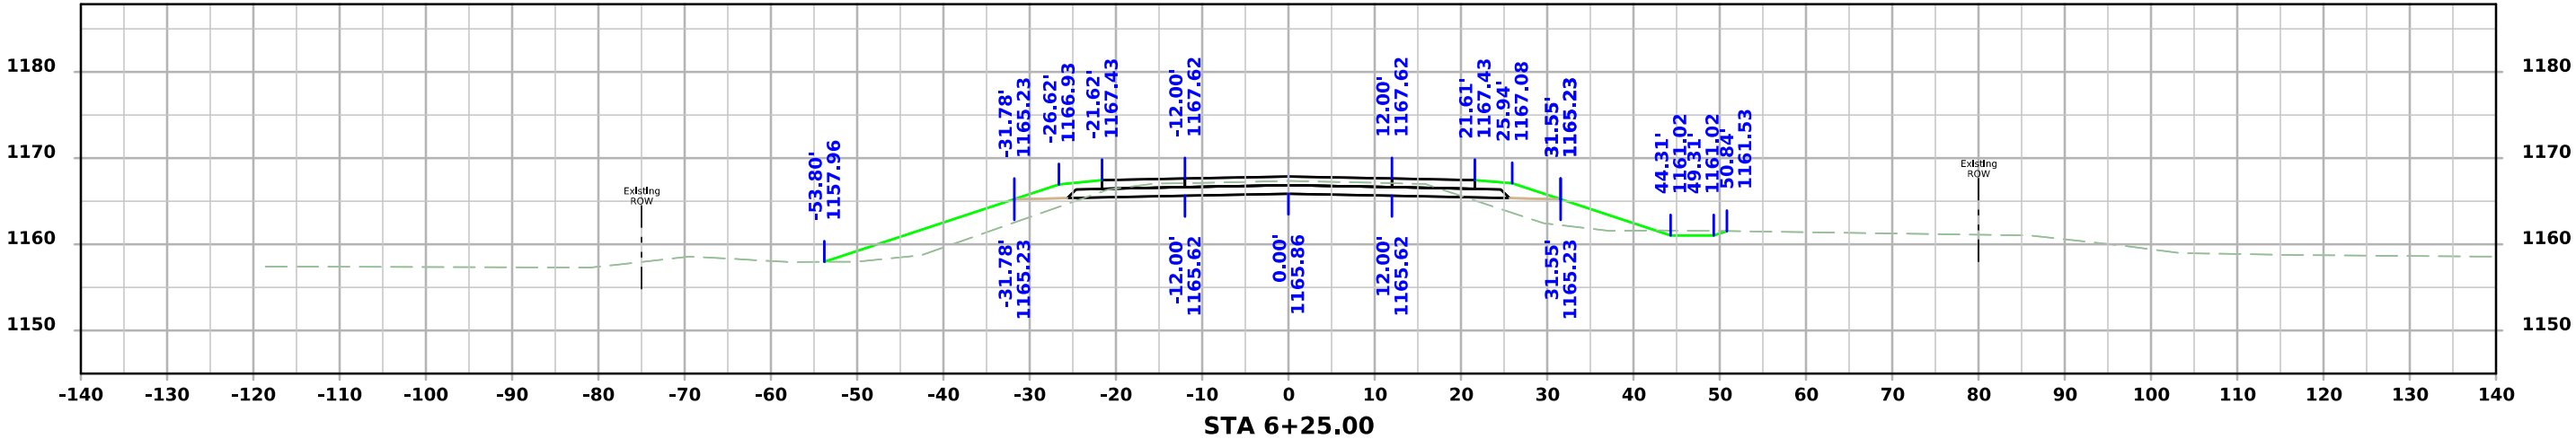




ML - IA15

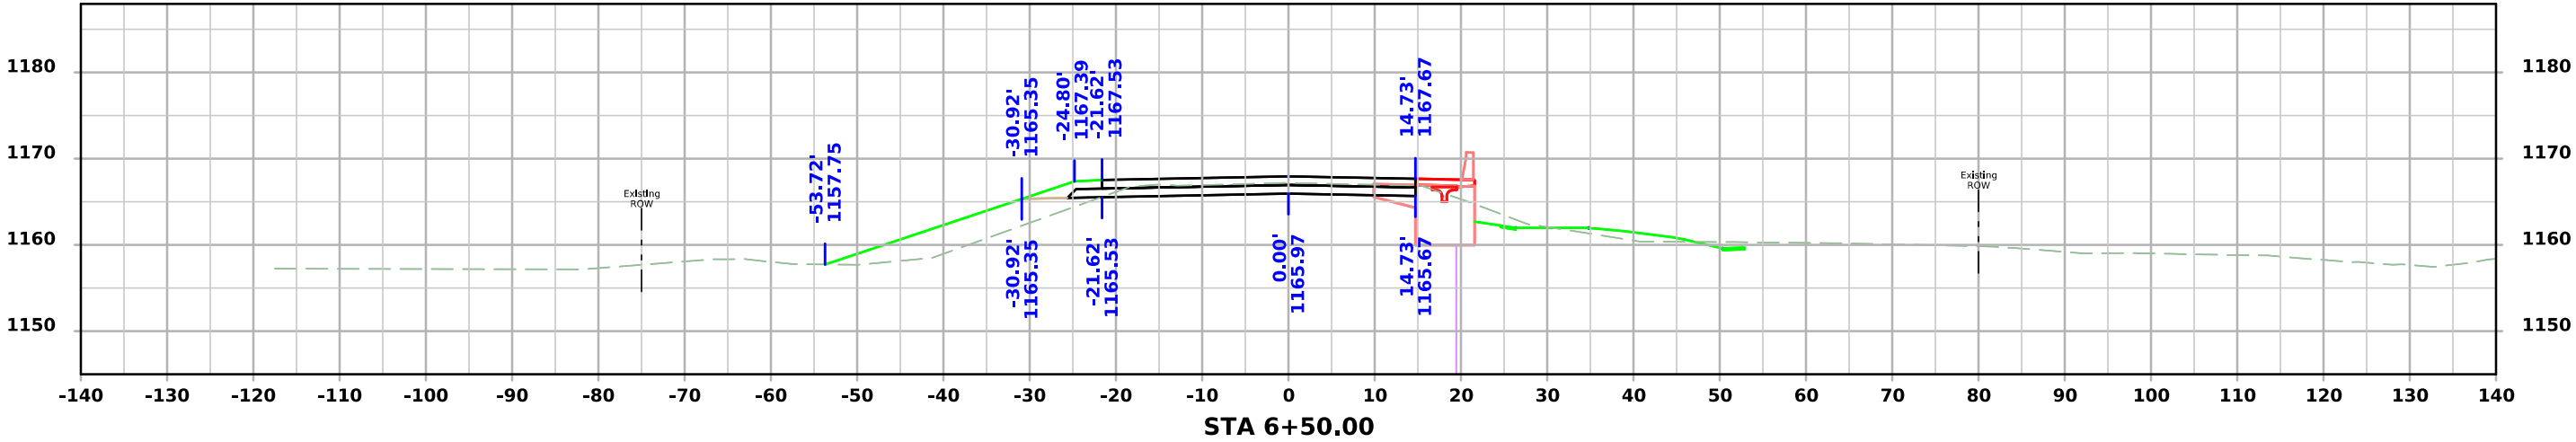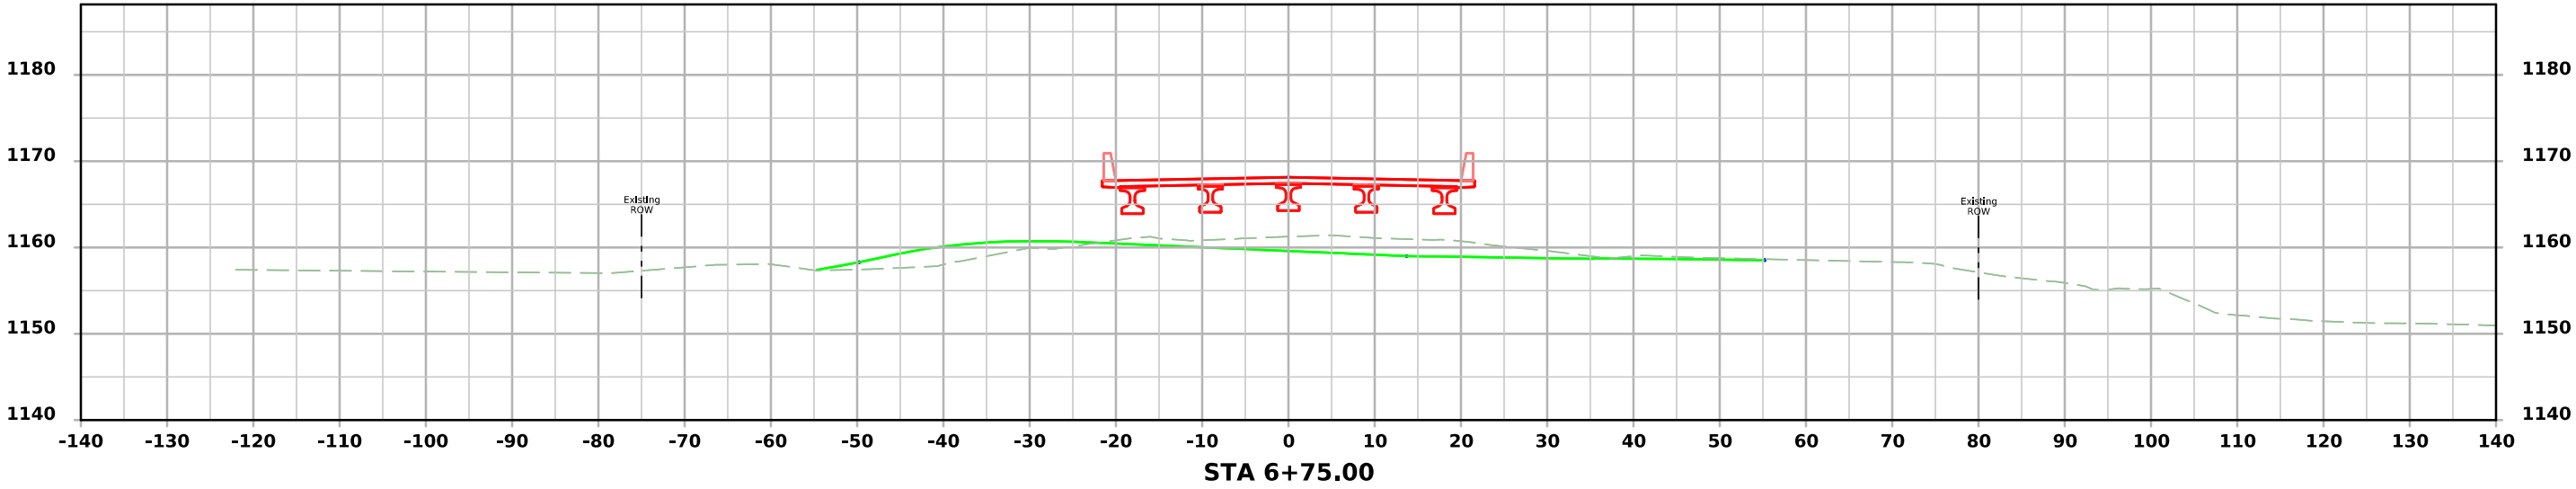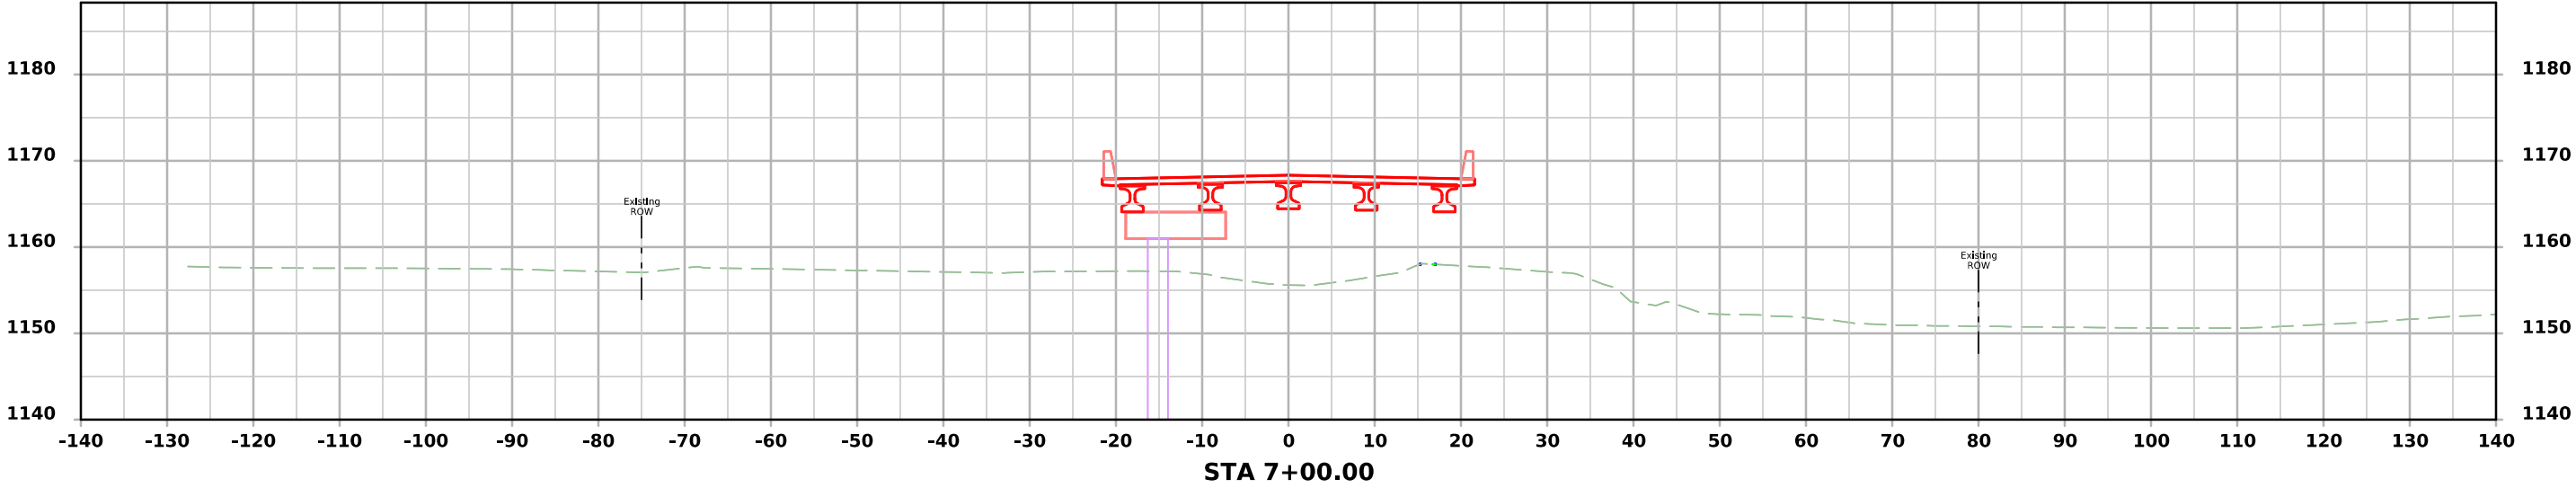




ML - IA15

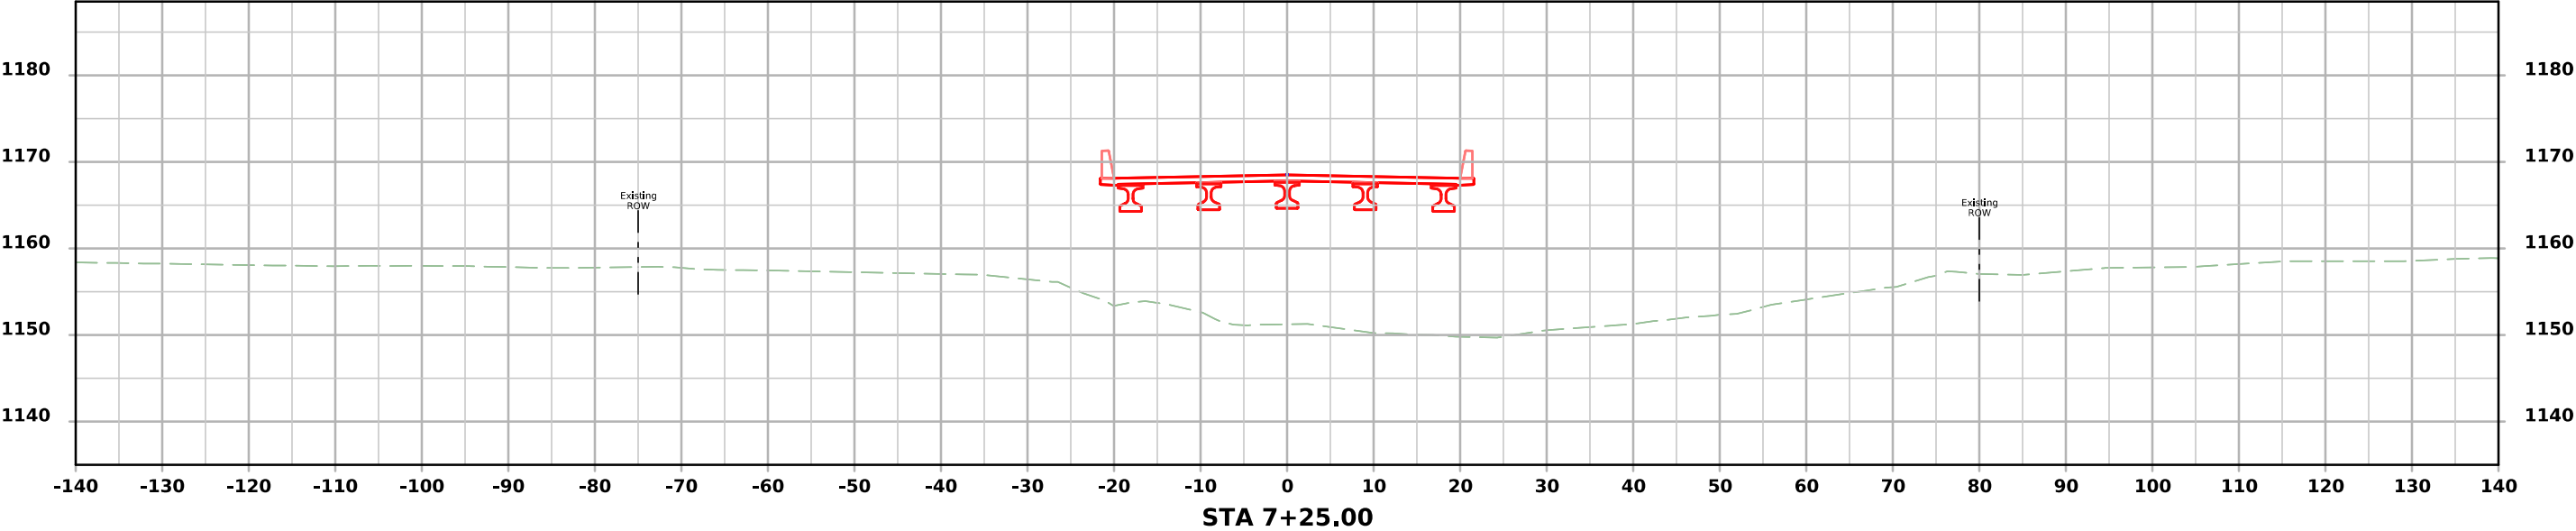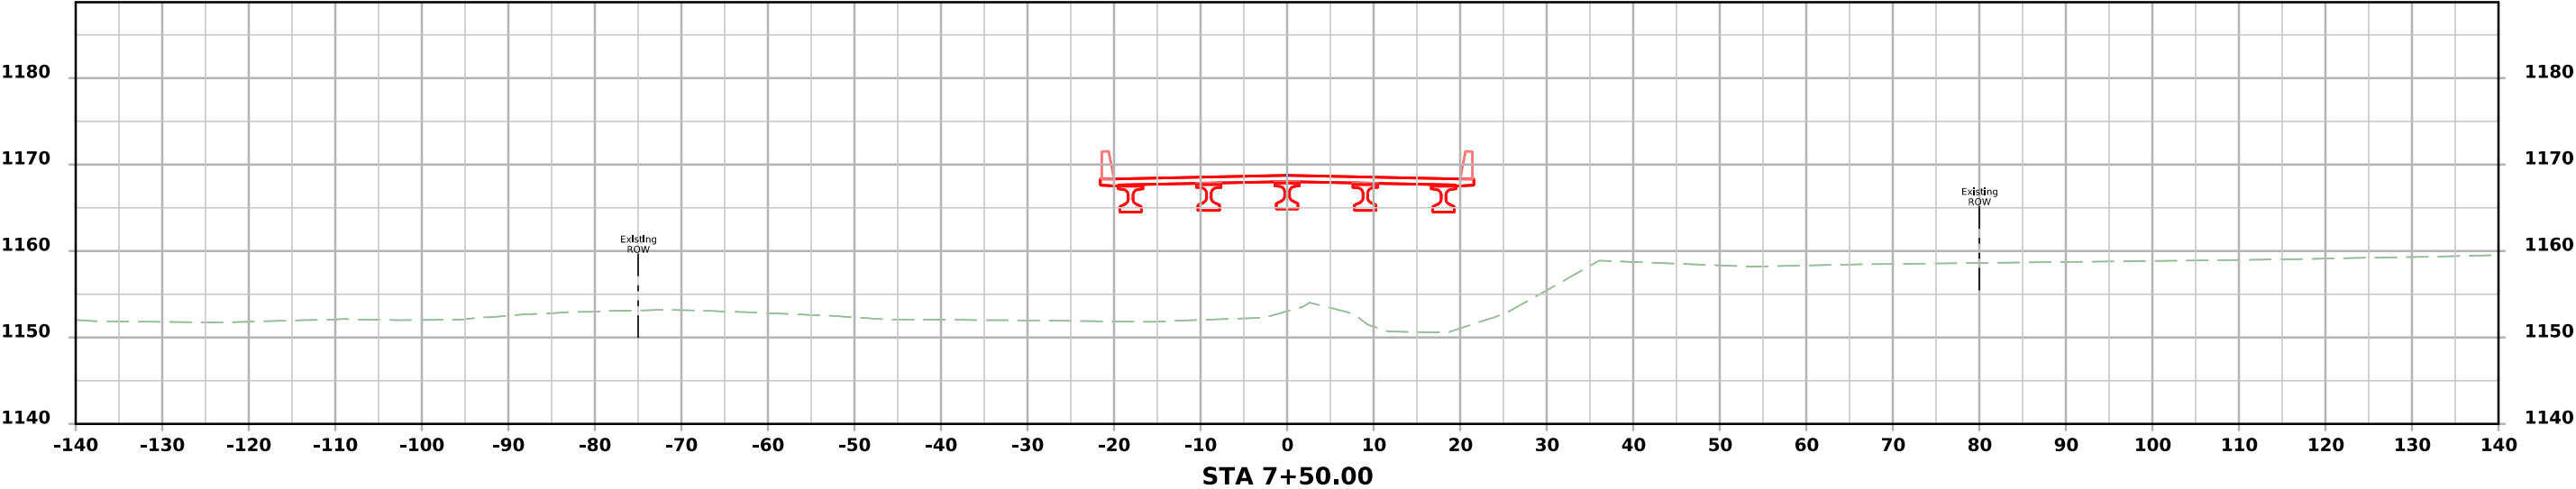




ML - IA15

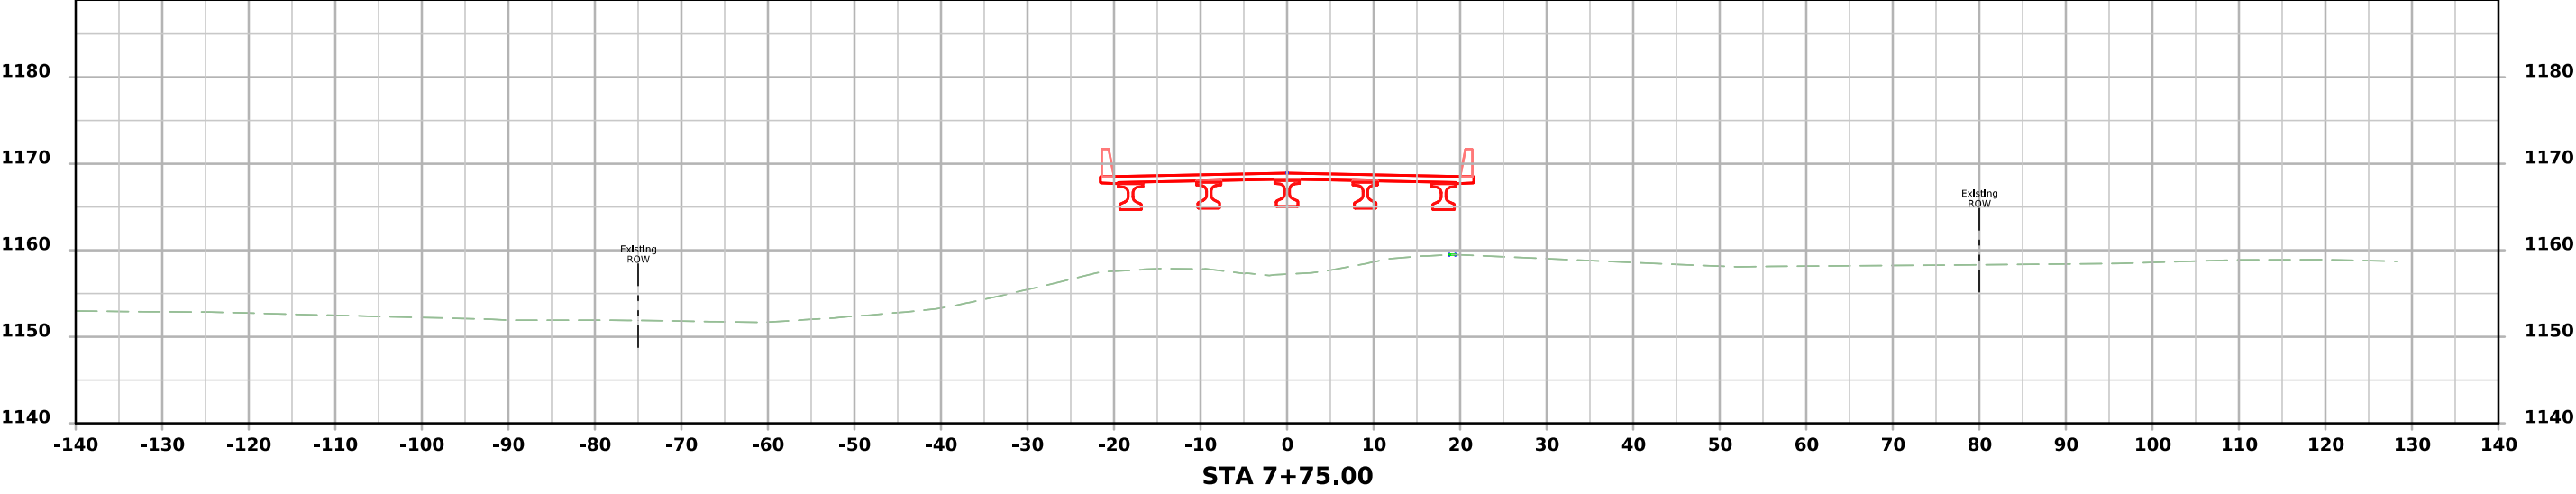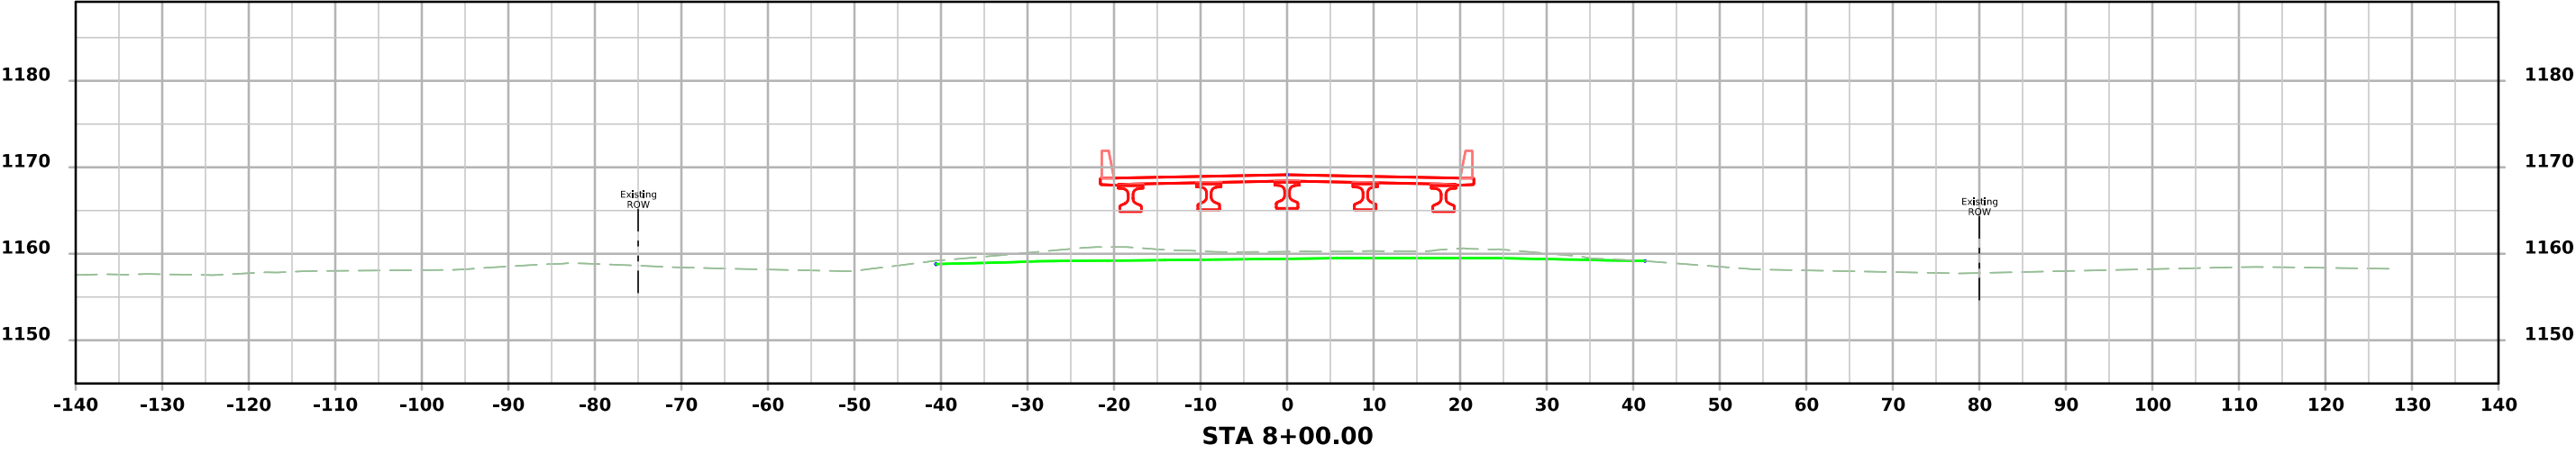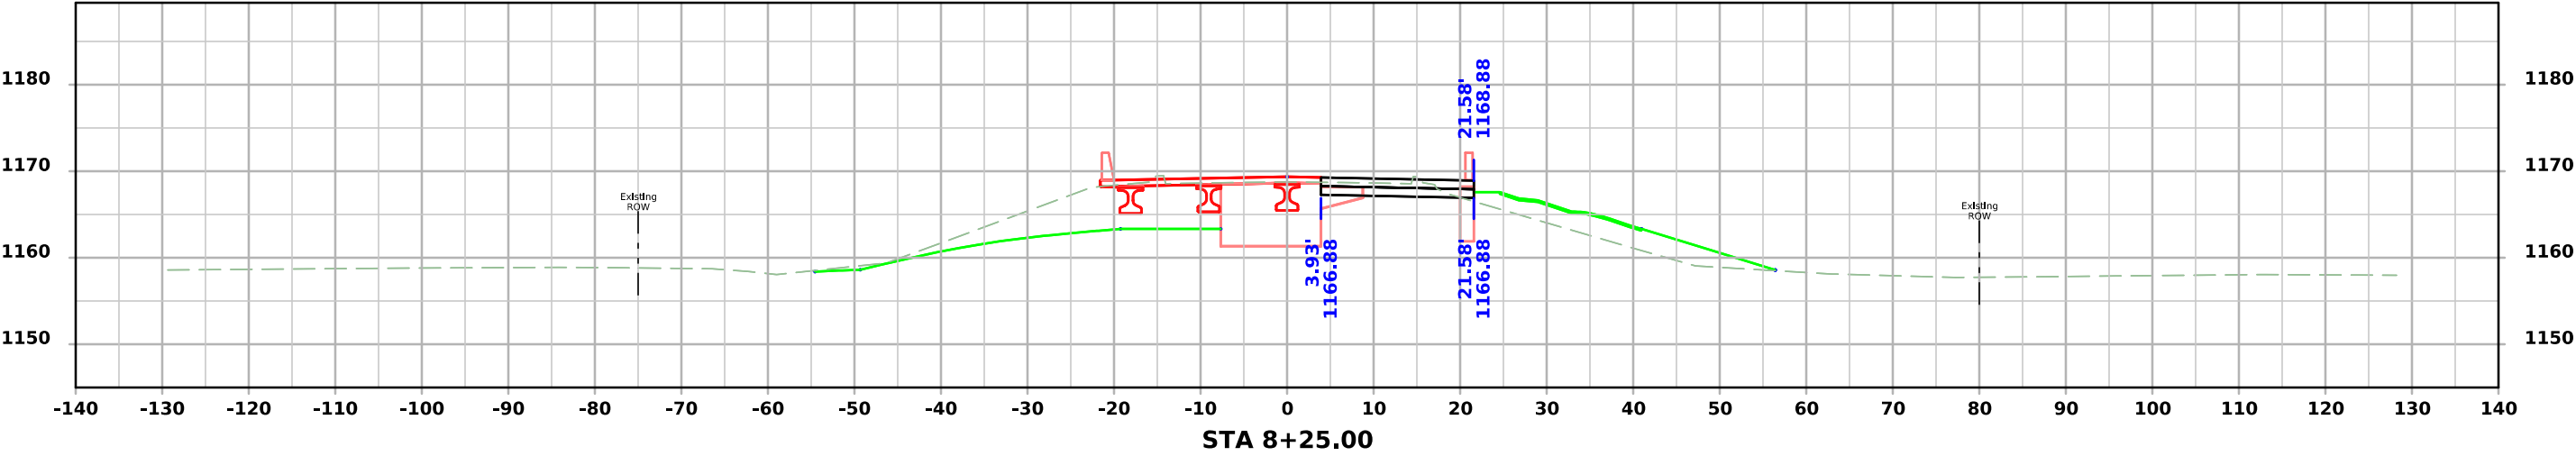



ML - IA15

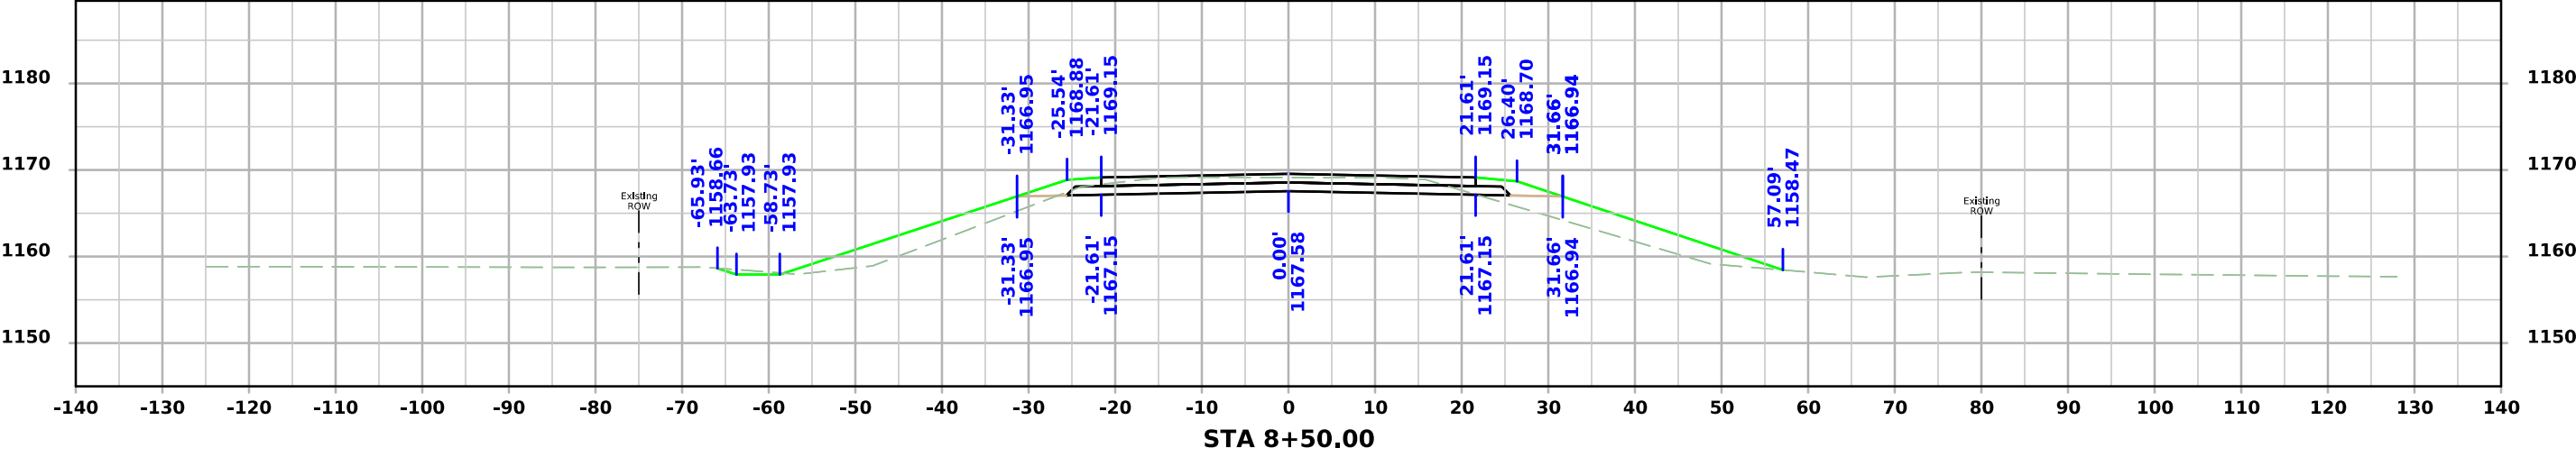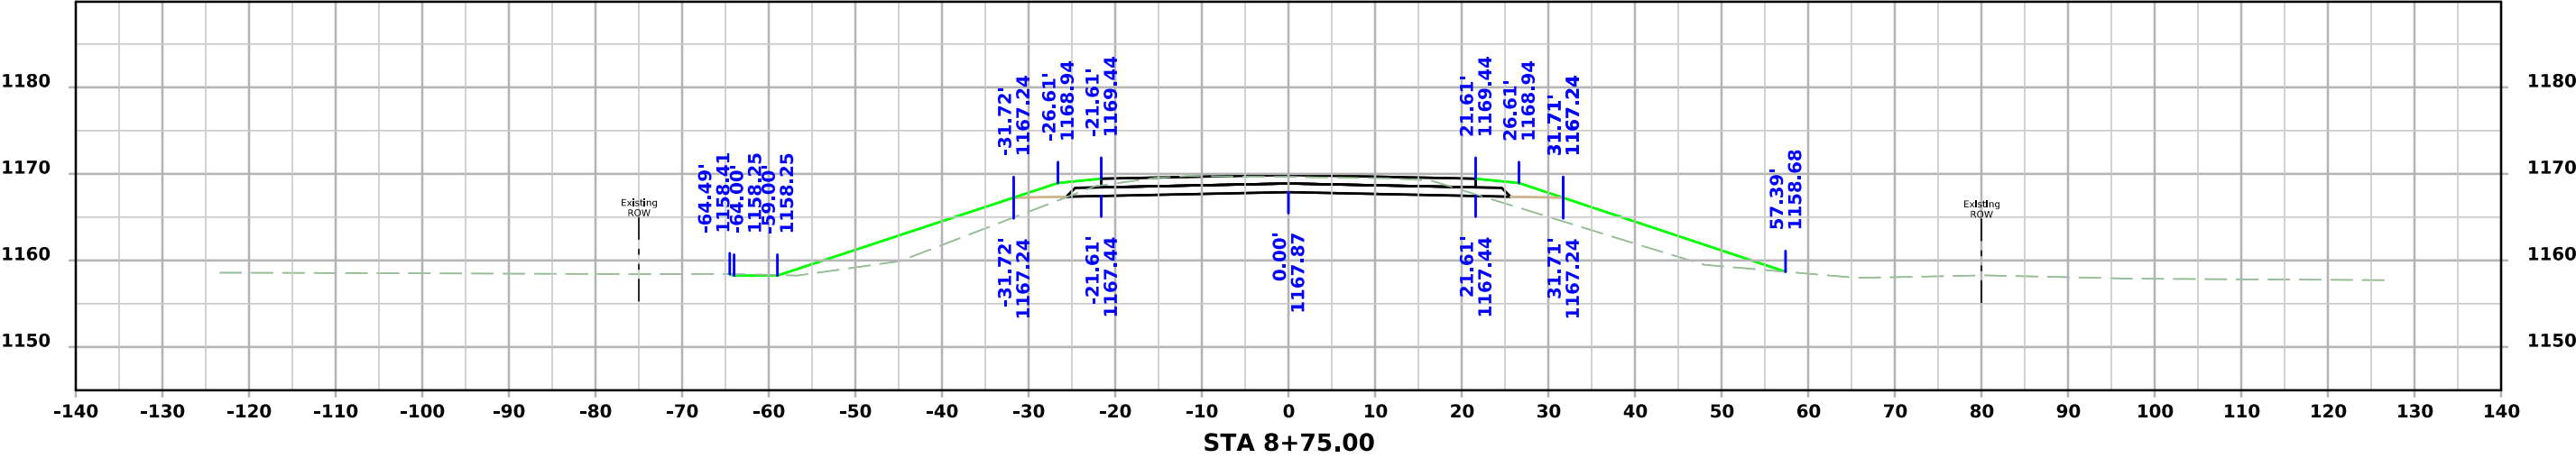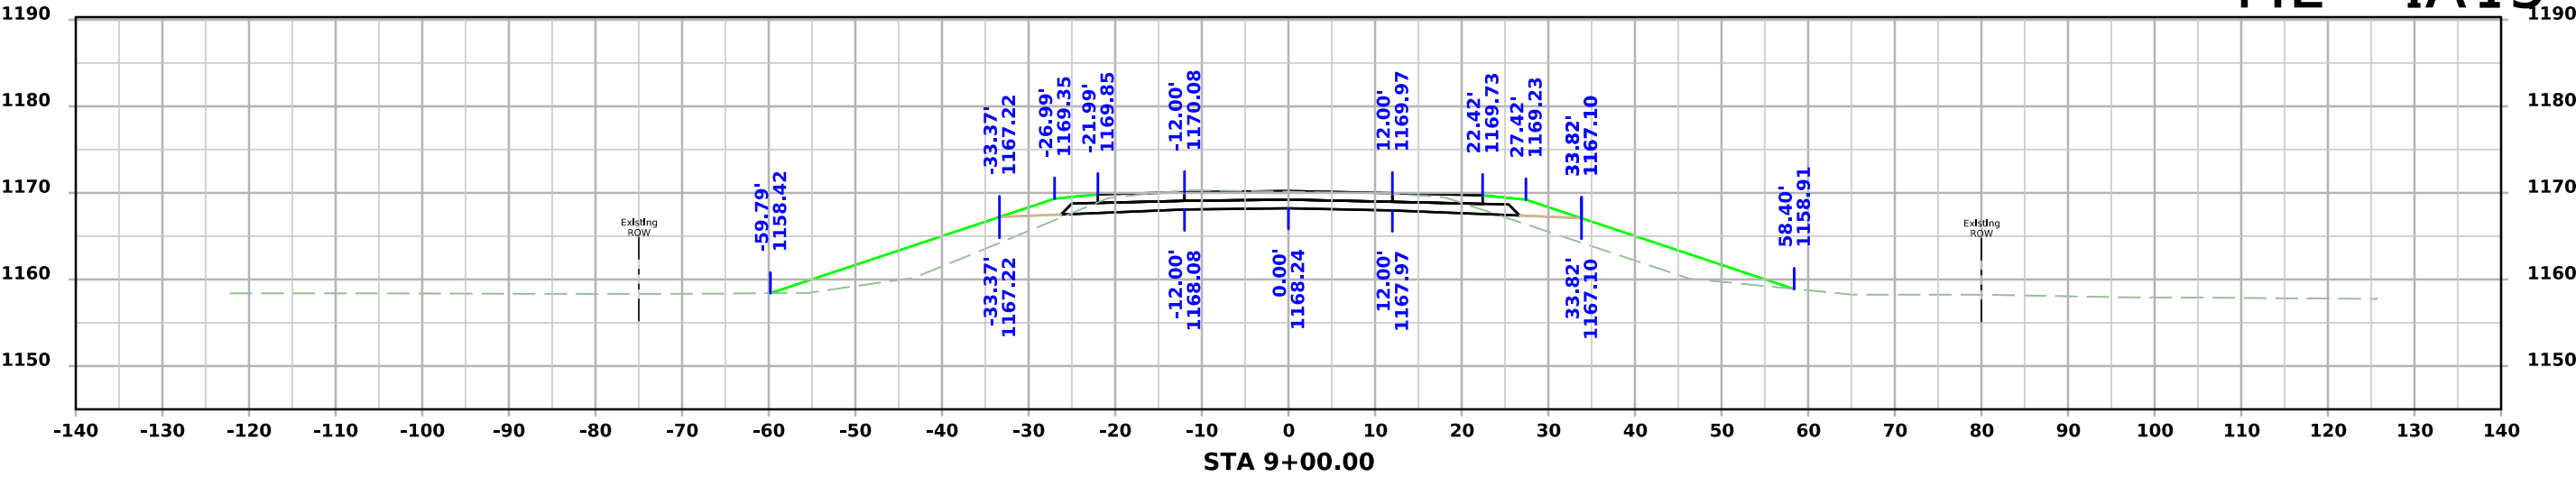


ML - IA15

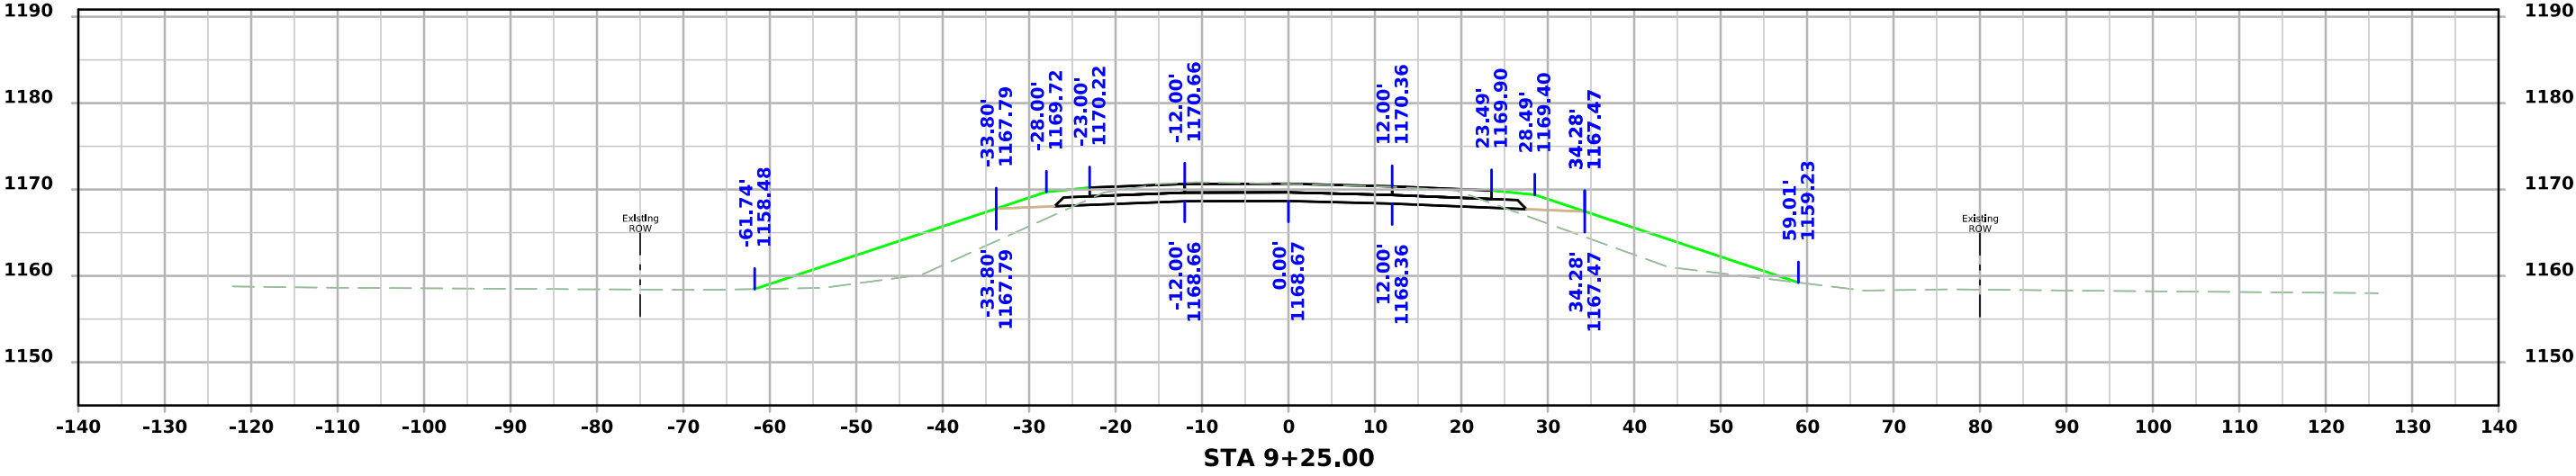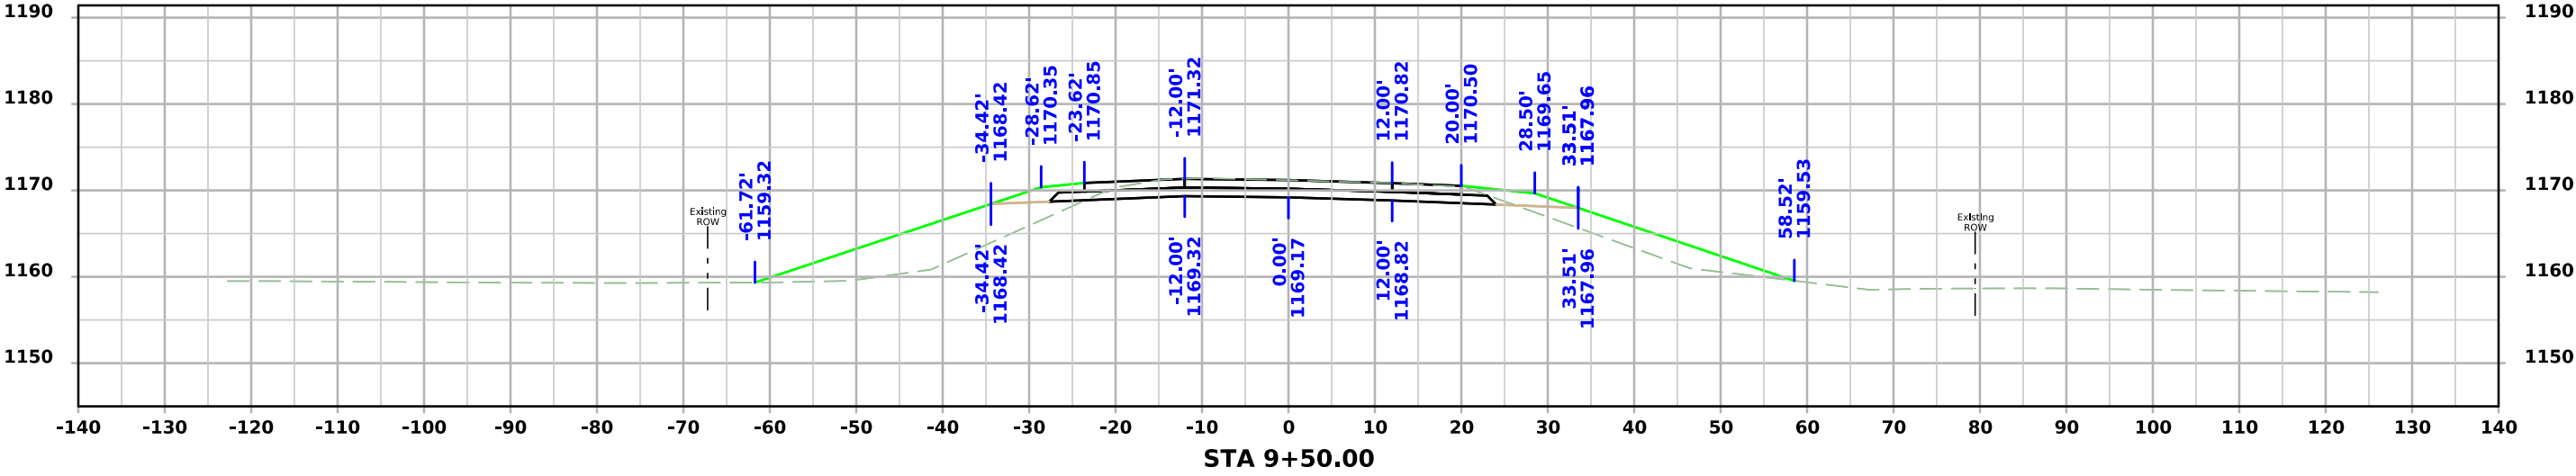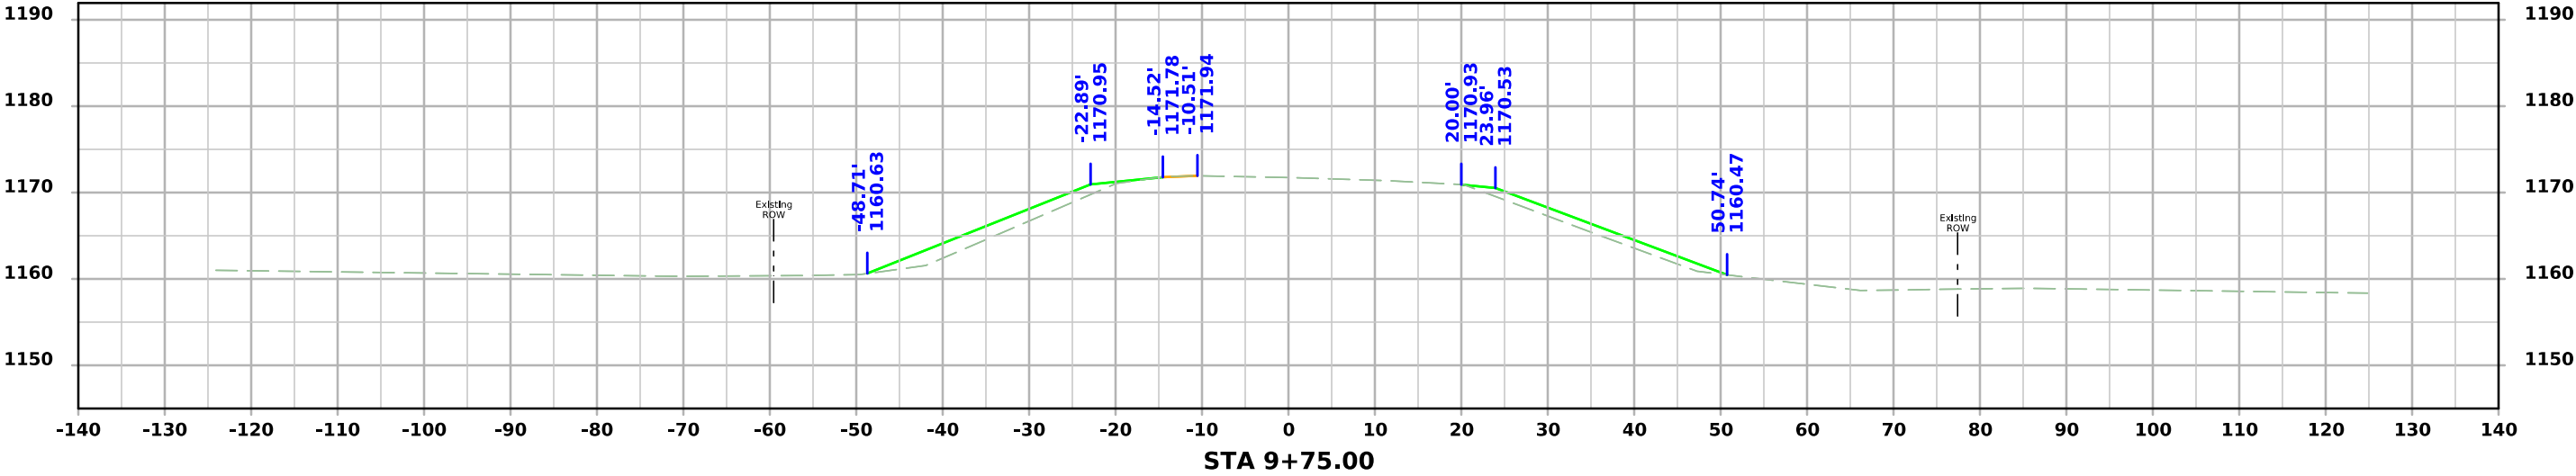

ML - IA15

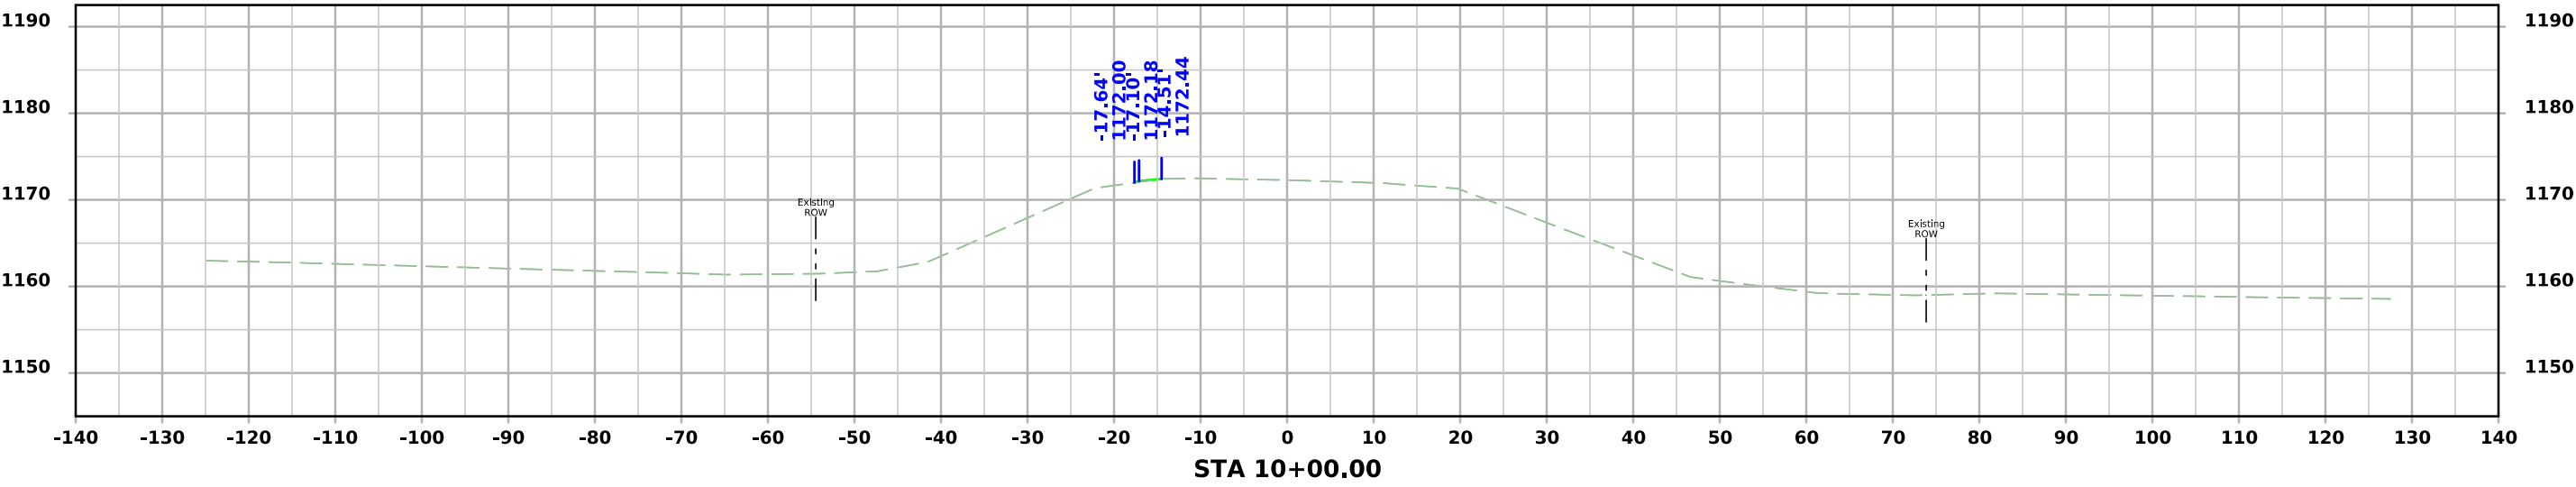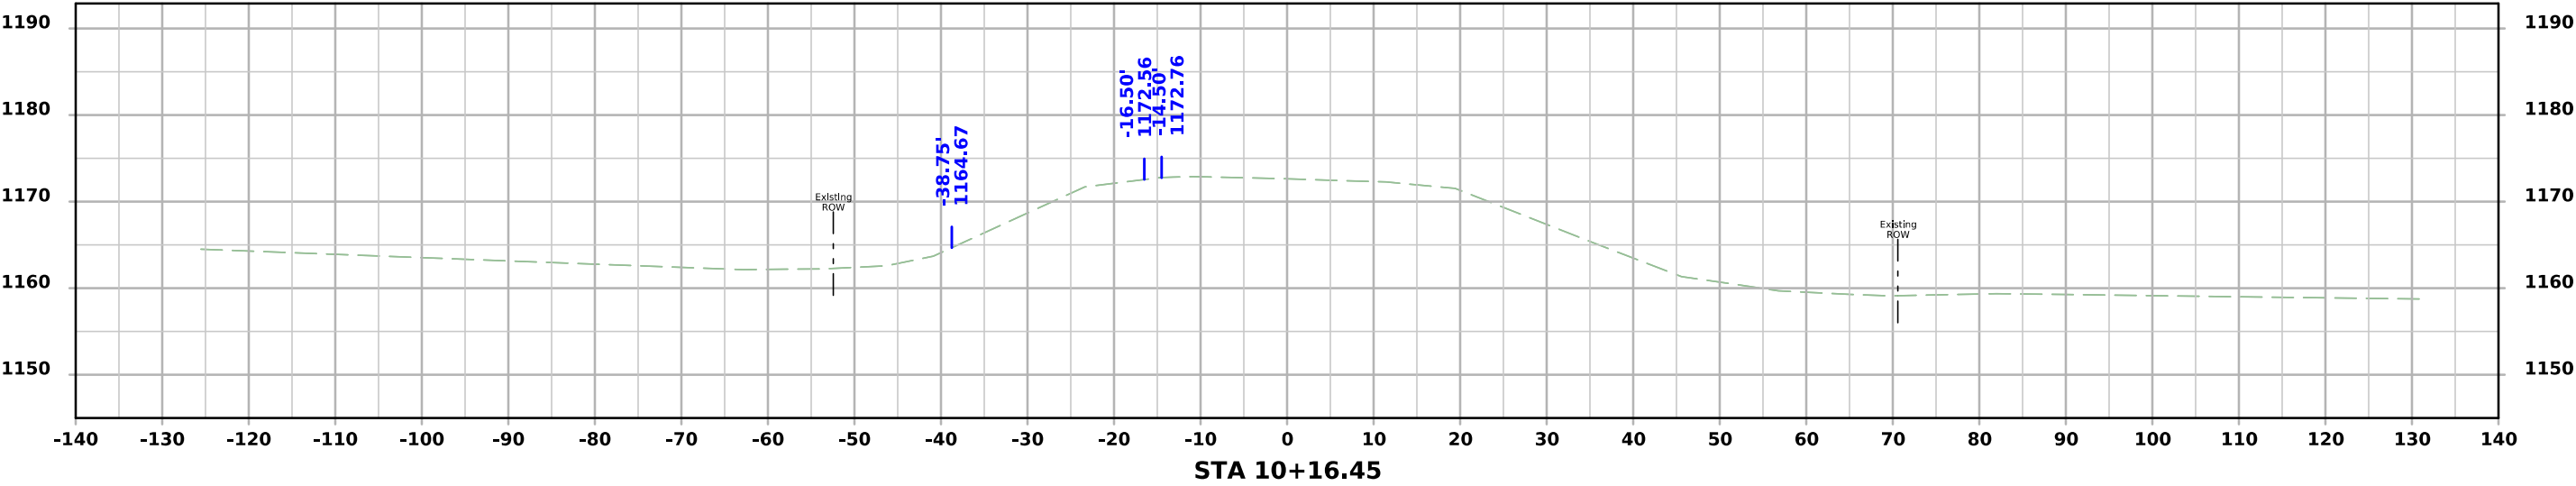

ML - IA15
Entrance at Sta. 4+98.00

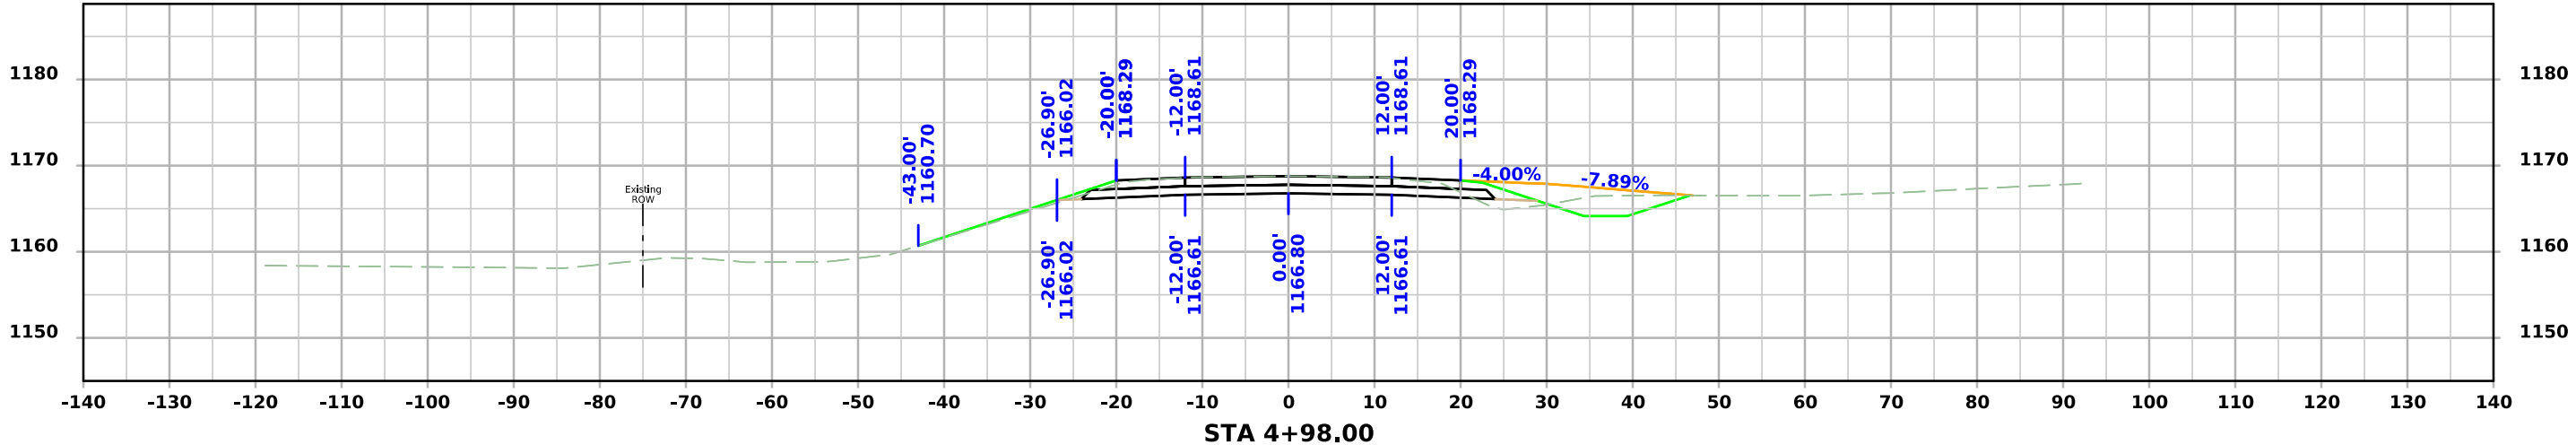

ML - IA15

Entrance Pipe Cross Section

