

INDEX OF SHEETS	
No.	DESCRIPTION
A Sheets	Title Sheets
A.1	Title Sheet
A.2	Location Map Sheet
B Sheets	Typical Cross Sections and Details
* B.1 - 4	Typical Cross Sections and Details
D Sheets	Mainline Plan and Profile Sheets
* D.1	Plan & Profile Legend & Symbol Information Sheet
* D.2	US 34 Plan / Profile Sheets
G Sheets	Survey Sheets
* G.1 - 3	Reference Ties and Bench Marks
G.4	Horizontal Control Tab. & Super for all Alignments
J Sheets	Traffic Control and Staging Sheets
J.1	Traffic Control Plan
J.1	511 Travel Restrictions
J.1	Staging Notes
J.1	Coordinated Operations
* J.2	Detour Route
L Sheets	Geometric, Staking and Jointing Sheets
* L.1	Geometric & Staking US 34
U Sheets	500 Series, Mod.Stds. and Detail Sheets
* U.1	Blakesburg Detour Intersection Turning Exhibit
V Sheets	Bridge and Culvert Situation Plans
* V.1 - 4	Bridge and Culvert Situation Plans
W Sheets	Mainline Cross Sections
* W.1 - 15	Mainline Cross Sections
* Color Plan Sheets	



PLANS OF PROPOSED IMPROVEMENT ON THE
PRIMARY ROAD SYSTEM
WAPELLO COUNTY
BRIDGE REPLACEMENT
BEAR CREEK AND CPKC RR 4.2 MI W OF CO RD H35

SCALES: As Noted

Refer to the Proposal Form for list of applicable specifications.

Value Engineering Saves. Refer to Article 1105.14 of the Specifications.



For Project Location Map
Refer to Sheet No. A.2

PROJECT EVENT DATES
D-4 - 06-22-2027
B03 - 08-03-2027

WAPELLO COUNTY			
DESIGN DATA RURAL			
2028	AADT	4,543	V.P.D.
2048	AADT	5,510	V.P.D.
2048	DHV	570	V.P.H.
TRUCKS		14	%
Total			
Design ESALS		2.33	million

INDEX OF SEALS			
SHEET NO.	NAME	TYPE	BID QUANTITY SHEETS
A.1	X	Primary Signature Block	X
X	X	X	X

PRELIMINARY PLANS




Subject to change by final design.


D5 PLAN - Date: 09-23-2025

PROJECT LOCATION
STA 249+89


END CONSTRUCTION
STA. 256+00
REF. LOC. 181.65

BEGIN CONSTRUCTION
STA. 244+08
REF. LOC. 181.42

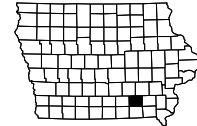 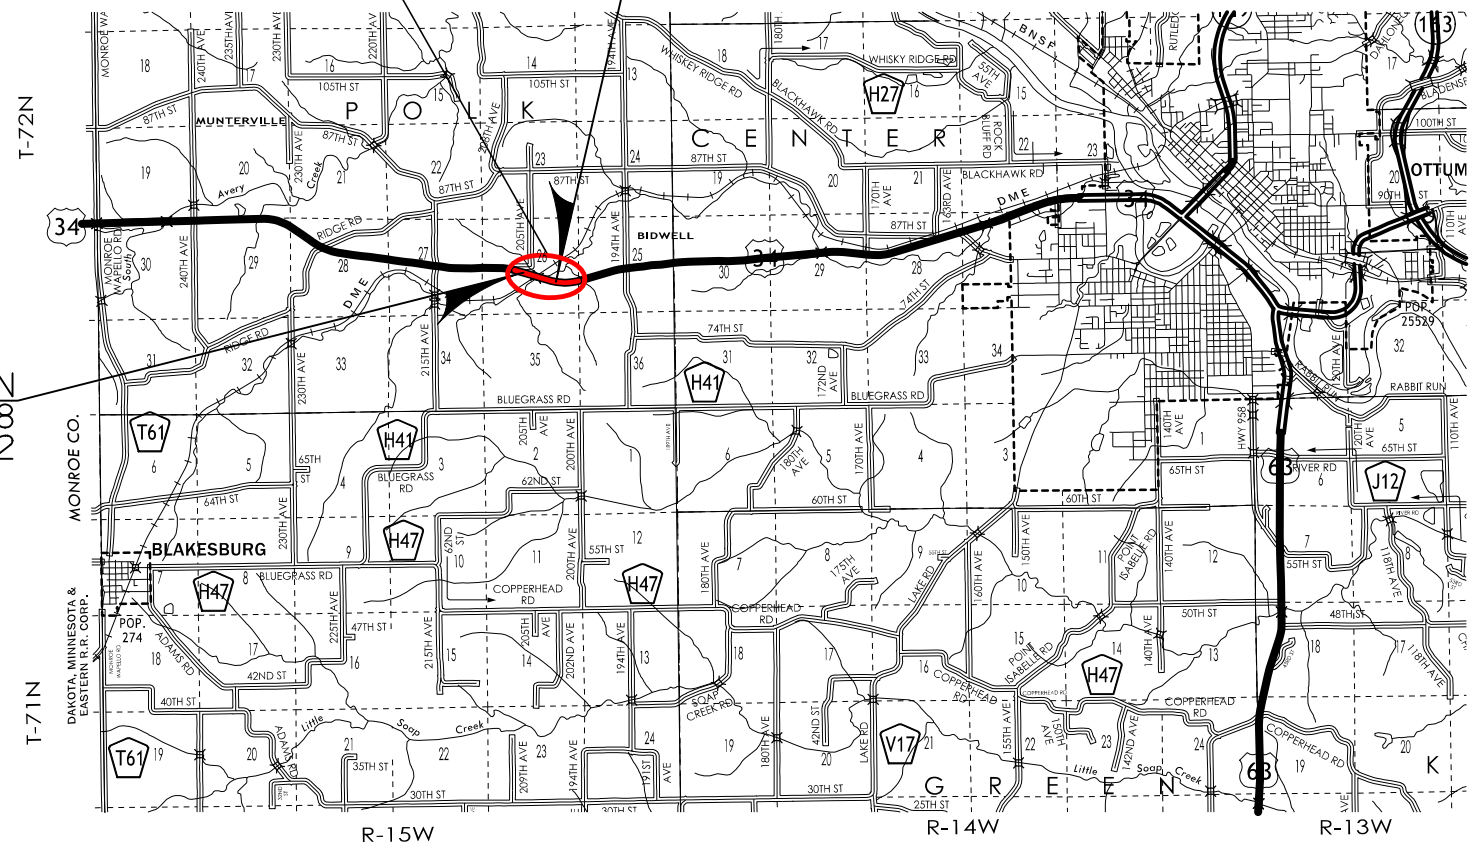

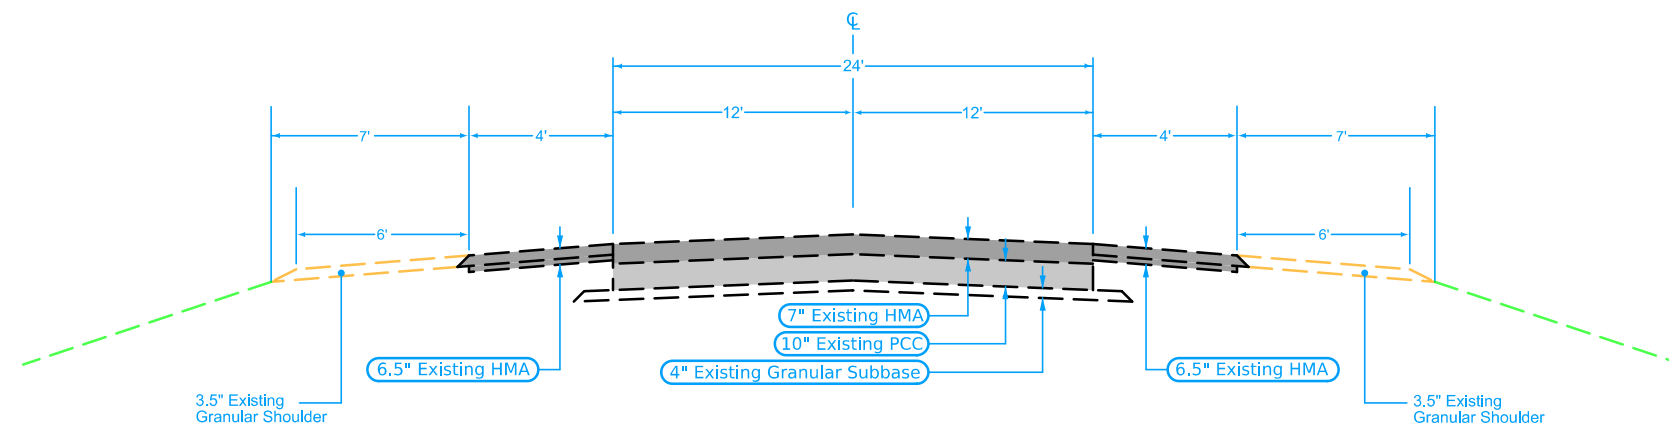

LOCATION			DIMENSIONS				
ROAD IDENTIFICATION	STATION TO STATION		Ⓐ Feet	Ⓑ Feet	Ⓒ Inches	FS	BS
US 34	244+08	246+43	31.29	31.29	21.5	3	3
US 34	253+35	256+00	31.29	31.29	21.5	3	3

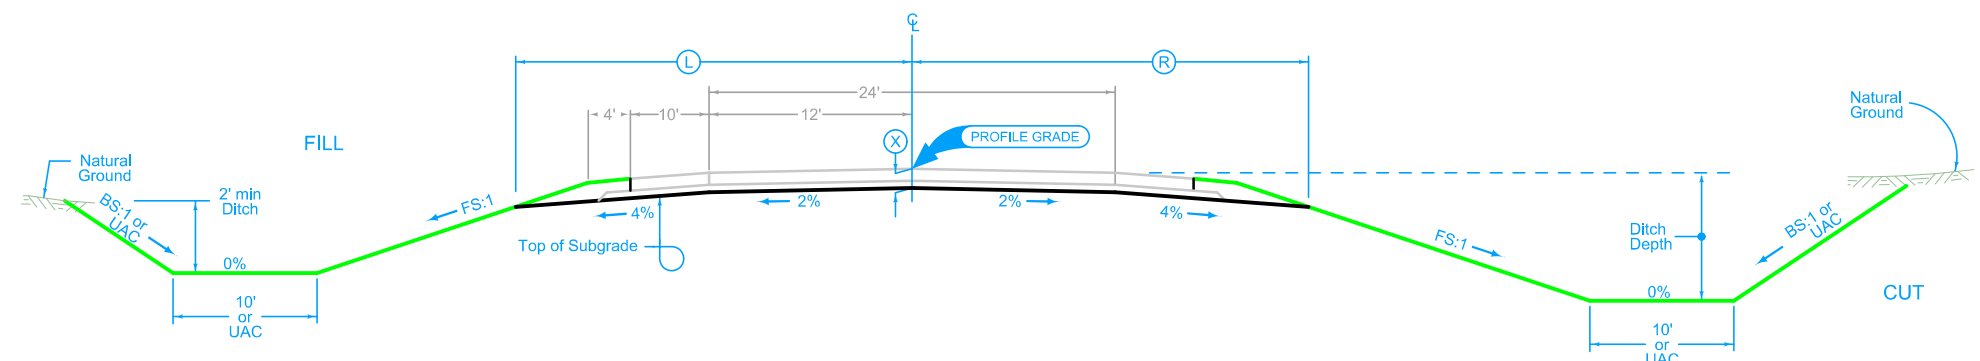

Normal section shown may be modified appropriately in areas of superelevated curves or other locations specifically designated by the Engineer.

See plan & profile sheets
and cross sections for
additional details of
ditches and backslopes.

Full Depth PCC Shoulder

Shoulder Jointing:
Longitudinal joint: BT-2 or L-2
Transverse joints: C at 17' spacing

2_P_FullPCC_04-20-21		
STATION TO STATION		Feet
244+08	245+49	10
254+30	256+00	10

Paved Shoulder at Guardrail

PCC Shoulder Jointing:
Longitudinal joint: BT-1 or BT-5
Transverse joints: C at mainline spacing
HMA Shoulder Jointing:
Longitudinal joint: B

2_P_Guard_04-21-20			
STATION TO STATION		Feet	Feet Feet
245+49	246+43	10	See Detail 7158-M for Details
253+35	254+30	10	See Detail 7158-M for Details

Full Depth PCC Shoulder


Shoulder Jointing:
Longitudinal joint: BT-2 or L-2
Transverse joints: C at 17' spacing

2_P_FullPCC_04-20-21		
STATION TO STATION		Feet
244+08	245+70	10
254+30	256+00	10

Paved Shoulder at Guardrail

PCC Shoulder Jointing:
Longitudinal joint: BT-1 or BT-5
Transverse joints: C at mainline spacing
HMA Shoulder Jointing:
Longitudinal joint: B

2_P_Guard_04-21-20			
STATION TO STATION		Feet	Feet Feet
245+70	246+43	10	See Detail 7158-M for Details
253+35	254+30	10	See Detail 7158-M for Details

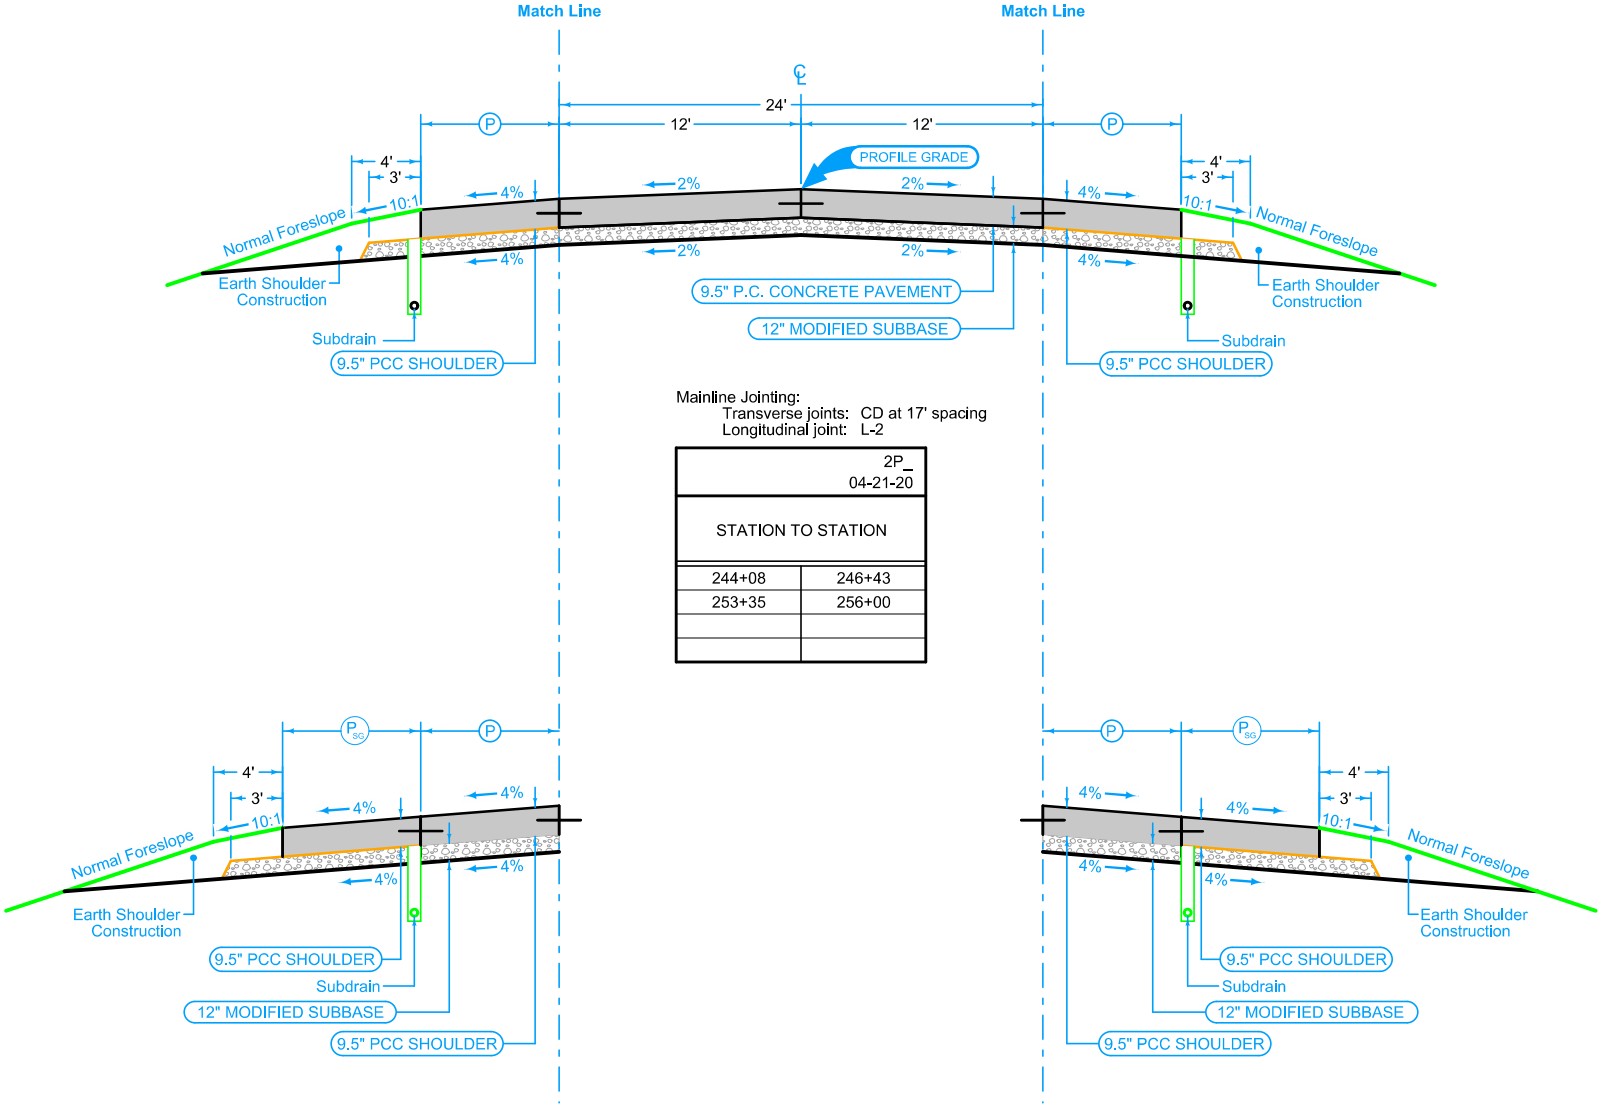

See Tab 100-24 or 100-25 for pavement quantities.


See Tab 112-9 for shoulder quantities.

US 34
Mainline, Paved Shoulder,
and Paved Shoulder at Guardrail

Shoulder at Bridge Approach

Mainline Jointing:
See Standard Road Plan BR-203 (Fixed Abutment).

2_P_FullIPCC_04-20-21			
STATION TO STATION		(P) Feet	(A) Feet
246+43	247+52	8	11.58
252+62	253+35	8	11.58

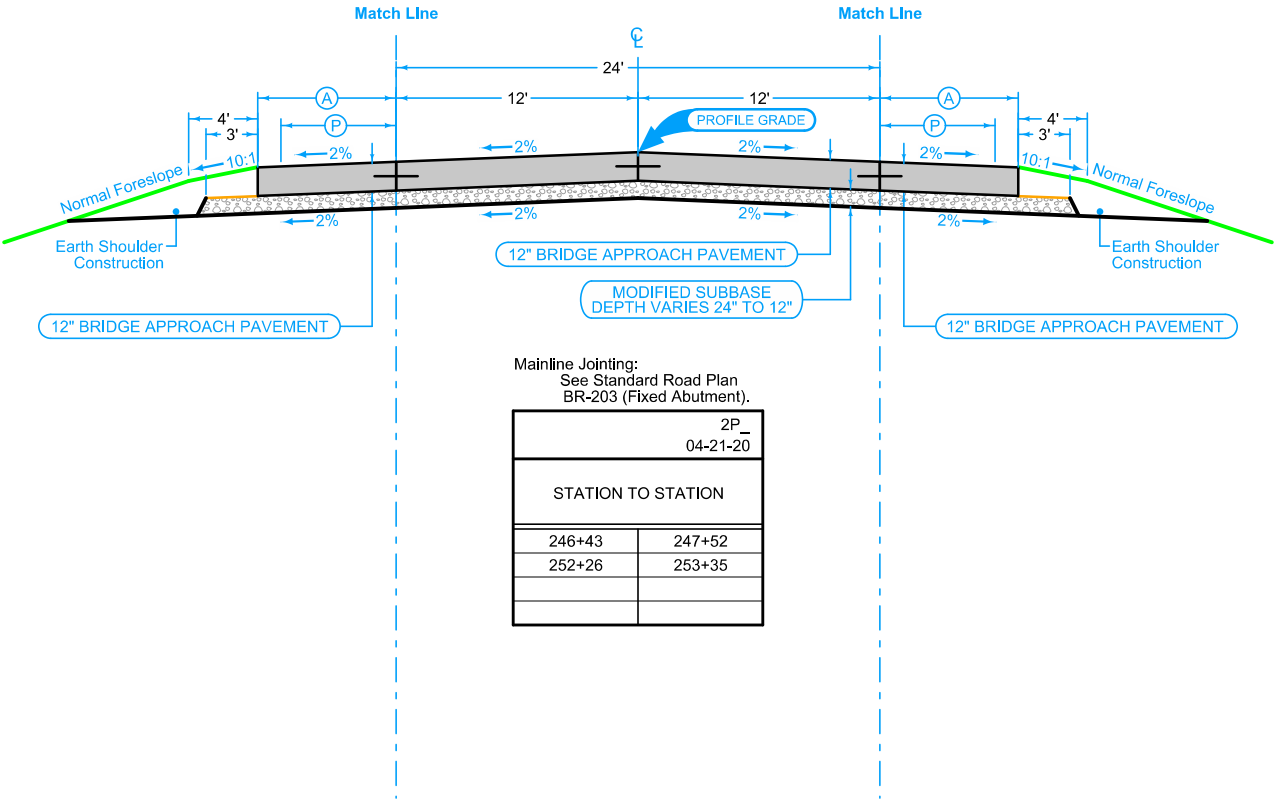

Shoulder at Bridge Approach

Mainline Jointing:
See Standard Road Plan BR-203 (Fixed Abutment).

2_P_FullIPCC_04-20-21			
STATION TO STATION		(P) Feet	(A) Feet
246+43	247+16	8	11.58
252+26	253+35	8	11.58

See Tab 112-6 for Bridge Approach Pavement quantities.
See Standard Road Plan BR-203 (Fixed Abutment) for details.

US 34
Bridge Approach Pavement

SURVEY SYMBOLS

	Interstate Highway Symbol		Septic Tank
	U.S. Highway Symbol		Cistern
	Iowa Highway Symbol		L.P. Gas Tank (No Footing)
	County Road Highway Symbol		Underground Storage Tank
	Evergreen Tree		Latrine
	Deciduous Tree		Satellite TV Dish
	Fruit Tree		Water Hook Up
	Shrub (Bushes)		Radio Tower
	Timber		Tower Anchor
	Hedge		Guardrail (Beam or Cable)
	Stump		Guard Post (one or two)
	Swamp		Guard Post (over two)
	Rock Outcrop		Filler Pipe
	Broken Concrete		Gas Valve
	Revetment (Rip Rap)		Water Valve
	Cemetery		Speed Limit Sign
	Grave		Mile Marker Post
	Cave		Sign
	Sink Hole		Traffic Signal Control Box
	Board Fence		Rail Road Signal Control Box
	Chain Link or Security Fence		Telephone Switch Box
	Wire Fence		Electric Box
	Terrace		
	Earth Dam or Dike (Existing)		
	Tile Outlet		
	Edge of Water		
	Existing Drainage		
	Right of Way Rail or Lot Corner		
	Concrete Monument		
	Well		
	Windmill		
	Beehive Intake		
	Existing Intake		
	Existing Utility Access (Manhole)		
	Fire Hydrant		
	Water Hydrant (Rural)		

UTILITY LEGEND

	TL1D, Century Link - Quality D Steve Parker (515) 265-9068 CTL-RDMV-IA@lumen.com
	FO1D, Iowa Communications Network - Quality D Mike Dalen (515) 725-4707 Mike.dalen@iowa.gov

The following utilities were marked 'CLEAR' by Survey and are hereby provided for information purposes:

Citizens Mutual Telephone
Southern Iowa Electric Cooperative
Greg Proctor (641) 664-2277 gproctor@sie.coop
Wapello Rural Water Association
Krista Huffman (641) 682-8351 kristah@wapelloruralwater.com

PLAN VIEW COLOR LEGEND OF PLAN AND PROFILE SHEETS

LINEWORK	Design Color No.		
Green	(2)		Existing Topographic Features and Labels
Blue	(1)		Proposed Alignment, Stationing, Tic Marks, and Alignment Annotation
Magenta	(5)		Existing Utilities
SHADING	Design Color No.		Transparency
Pink, Dark	(13)		Temporary Pavement Shading
Yellow	(4)		Proposed Pavement Shading
Orange	(6)		Proposed Granular Shading
Orange	(70)		Proposed Shoulder Granular Shading
Yellow	(68)		Proposed Shoulder Paved Full Depth Shading
Yellow	(132)		Proposed Shoulder Paved Partial Depth Shading
Brown, Light	(236)		Grading Shading
Orange, Light	(134)		Proposed Granular Entrance Shading
Yellow	(220)		Proposed Paved Entrance Shading
Tan	(8)		Proposed Sidewalk Shading
Blue, Light	(230)		Proposed Sidewalk Landing Shading
Pink	(11)		Proposed Sidewalk Ramp Shading
Red	(3)		Proposed Structure Shading
Red	(3)		Delineates Restricted Areas

PROFILE VIEW COLOR LEGEND OF PLAN AND PROFILE SHEETS



LINEWORK	Design Color No.		
Green	(10)		Existing Ground Line Profile
Blue	(1)		Proposed Profile and Annotation
Magenta	(5)		Existing Utilities
Blue, Light	(230)		Proposed Ditch Grades, Left
Black	(0)		Proposed Ditch Grades, Median
Rust	(14)		Proposed Ditch Grades, Right

	Reference Point		
	Station		Survey Line
	Section Corner		Ground Line Intercept
	Saw Cut		Guardrail
	Trench Drain		HighTension Cable Guardrail
	Sheet Pile		Pavement Removal
	Clearing & Grubbing Area		

RIGHT-OF-WAY LEGEND	
	Proposed Right-of-Way Symbol
	Proposed Right-of-Way Line
	Existing Right of Way
	Existing and Proposed Right-of-Way
	Easement and Existing Right-of-Way
	Easement (Temporary) Symbol
	Easement (Temporary) Line
	Easement
	C/A Access Control
	Property Line Symbol
	Property Line

PLAN AND PROFILE
LEGEND AND SYMBOL
INFORMATION SHEET

(COVERS SHEET SERIES D, E, F, & K)

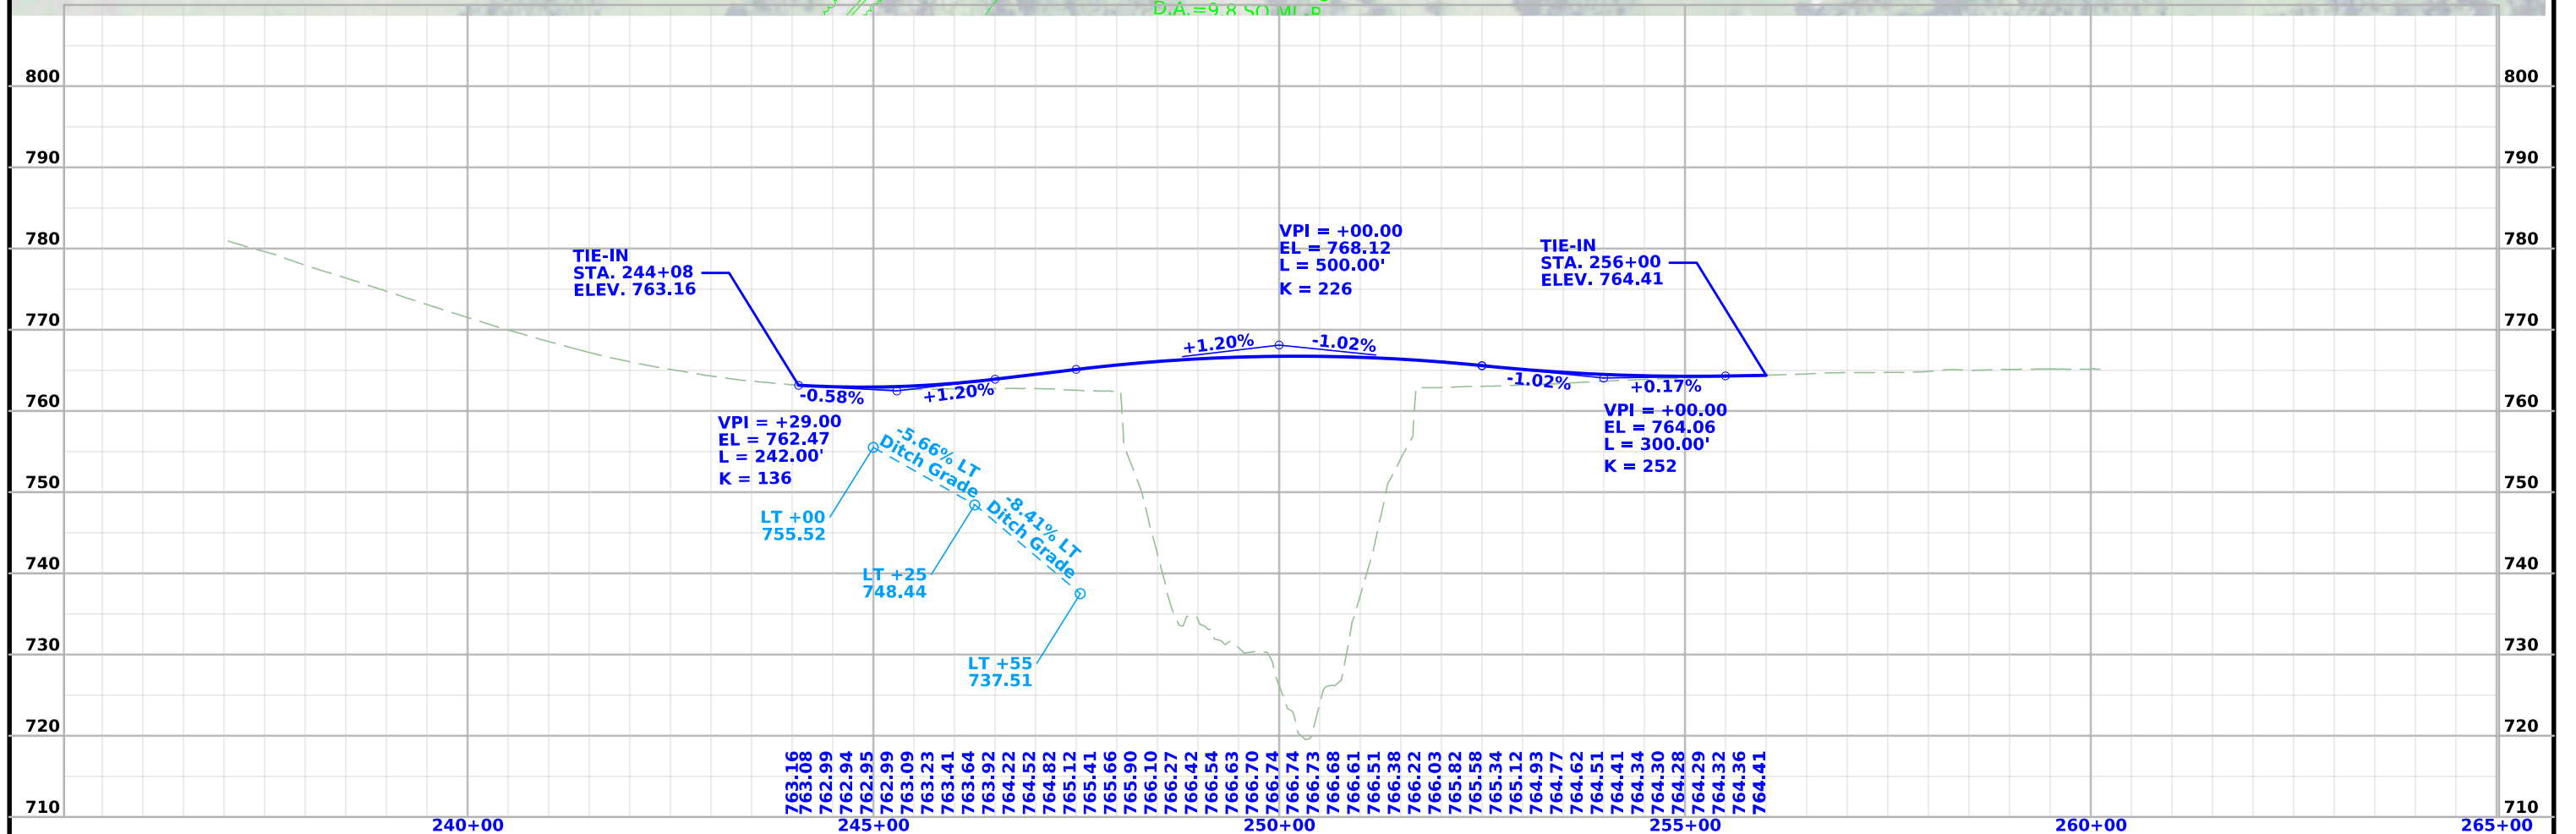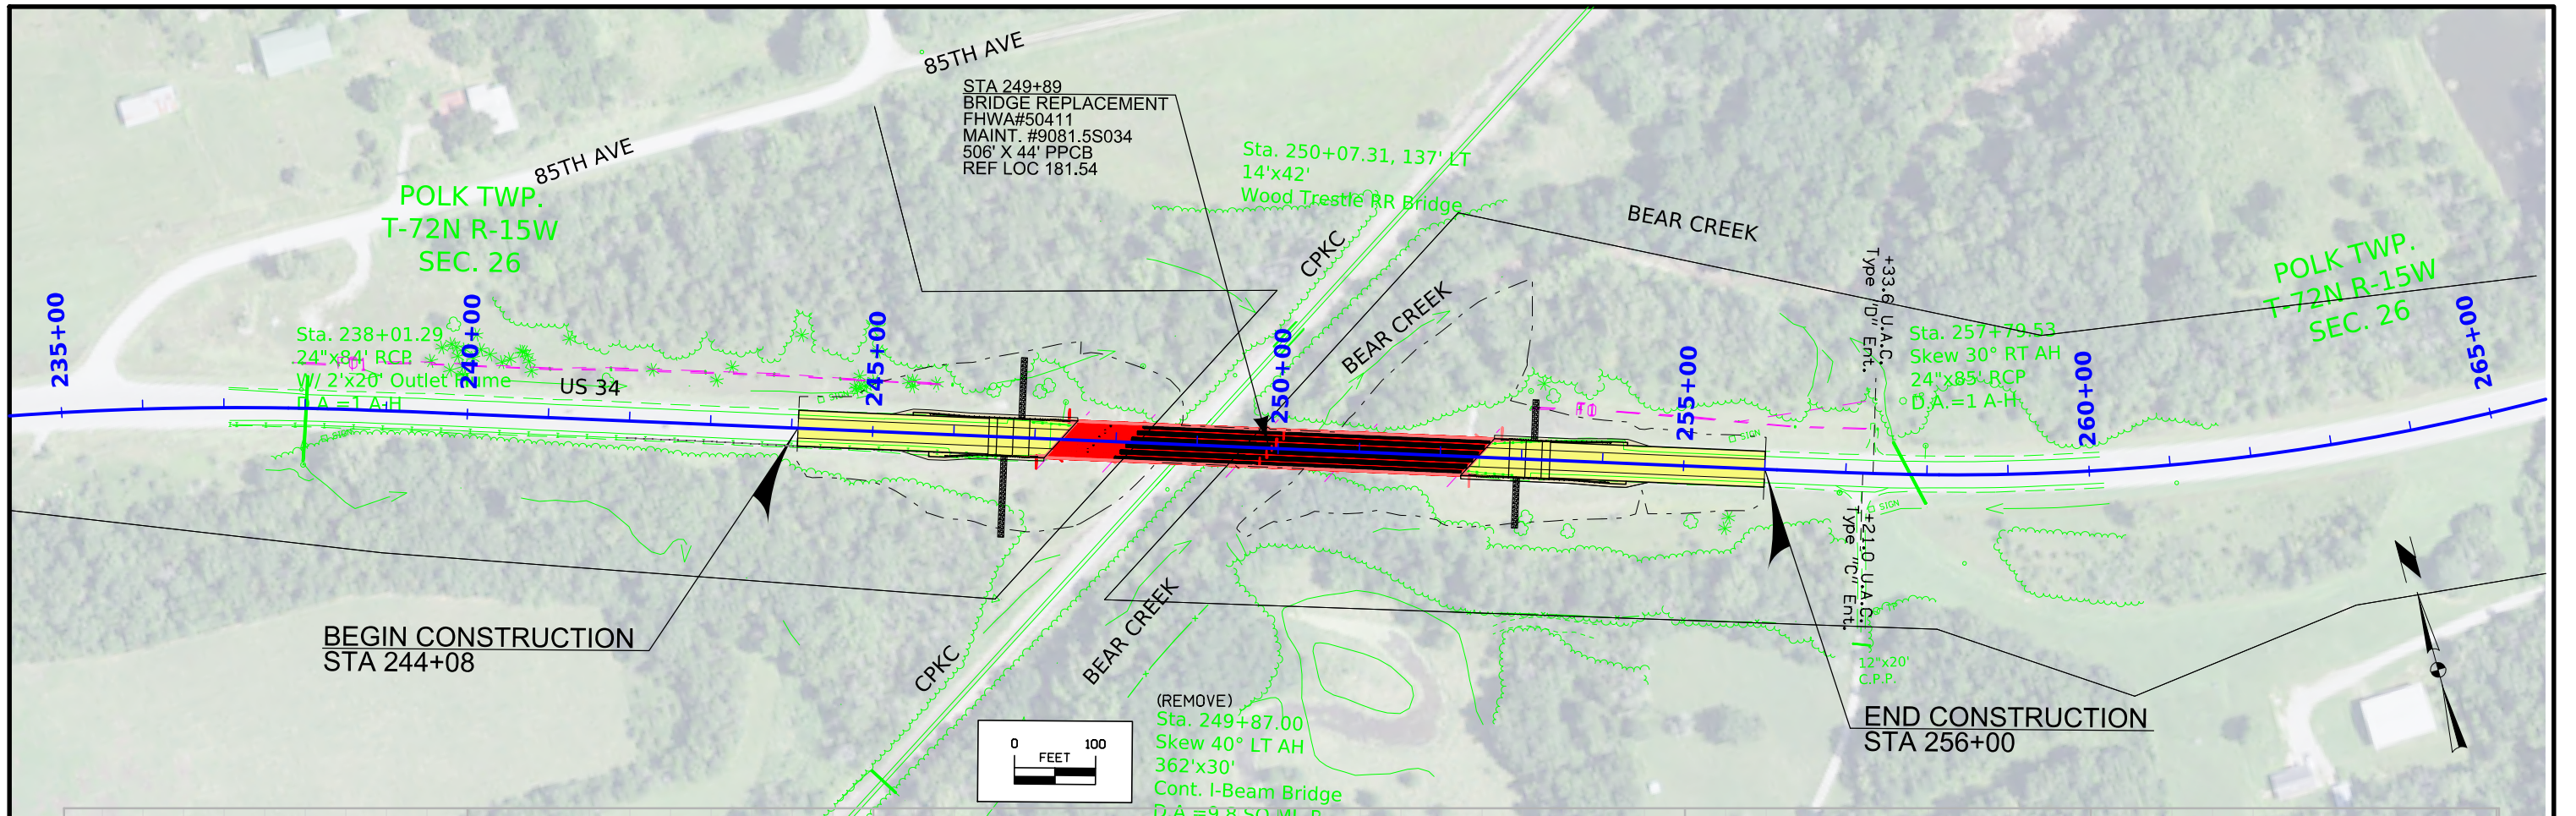

Survey Information

SURVEY INDEX

County: Wapello
PIN: 23-90-034-010
Project Number: BRF-034-7(154)--38-90
Location: 4.2 Miles West of Co. Rd. H35 over Bear Creek & ICE RR
Type of Work: Bridge Replacement
Project Directory: 9003401023

Survey Personnel

Jeremy Leemon	Survey Project Manager
Chris Ries	Assistant Survey Project Manager
Jacob Powers	Instrument
Matt Goedken	Instrument

Date(s) of Survey

Begin Date	08/07/2024
End Date	10/21/2024

General Information

This survey is for US Hwy 34 over Bear Creek and ICE RR, Wapello County. This project is a Full Field DTM survey.

Utility Information

For logging data and other utility details see Utility Survey and Ownership Report in the Utility folder of the PrelimSurvey project directory.

Project Control

Project control was provided by the Design Bureau Preliminary Survey Office. A Site Calibration consisting of 3 rounds of 5 minute observations separated by 2 hour intervals was completed to aid in setting additional control along the route. For additional details of the control survey, contact the Preliminary Survey department.

PROJECT DATUM: NAD83(2011) for EPOCH 2010.00 (IaRTN 2019 ADJUSTMENT)
COORDINATE SYSTEM: IOWA REGIONAL COORDINATE SYSTEM ZONE 12
(U.S. SURVEY FOOT)
VERTICAL DATUM: NAVD88
GEOID MODEL: 2018u3

Alignment Information

The horizontal alignment for this survey is a retrace of As-built Plans Project No. 1027 (9). Survey stationing was equated to the measured center of bridge at Sta. 249+87 and carried back and ahead without equation throughout the survey. No alignment points were found in pavement so alignment was built using bridge center and right-of-way monuments.

Survey stationing relates to as built plan stationing as follows:

POT Sta. 220+24.1 As-built Plans Project No. 1027 (9)
Survey POT Sta. 220+24.10

TS Sta. 226+93.46 As-built Plans Project No. 1027 (9)
Survey TS Sta. 226+93.46

ST Sta. 239+52.34 As-built Plans Project No. 1027 (9)
Survey ST Sta. 239+52.34


TS Sta. 256+15.0 As-built Plans Project No. 1027 (9)
Survey TS Sta. 256+15.00

ST Sta. 247+55.0 As-built Plans Project No. 1027 (9)
Survey ST Sta. 274+55.51

PC Sta. 291+30.5 As-built Plans Project No. 1027 (9)
Survey POT Sta. 291+31.01

CONTROL POINT VICINITY MAP

This map is a guide to the vicinity of the primary project control points. Primary control is for use with RTK base stations and for RTN validation. Future surveys will use primary project control to establish temporary control as needed for construction or other surveying applications.

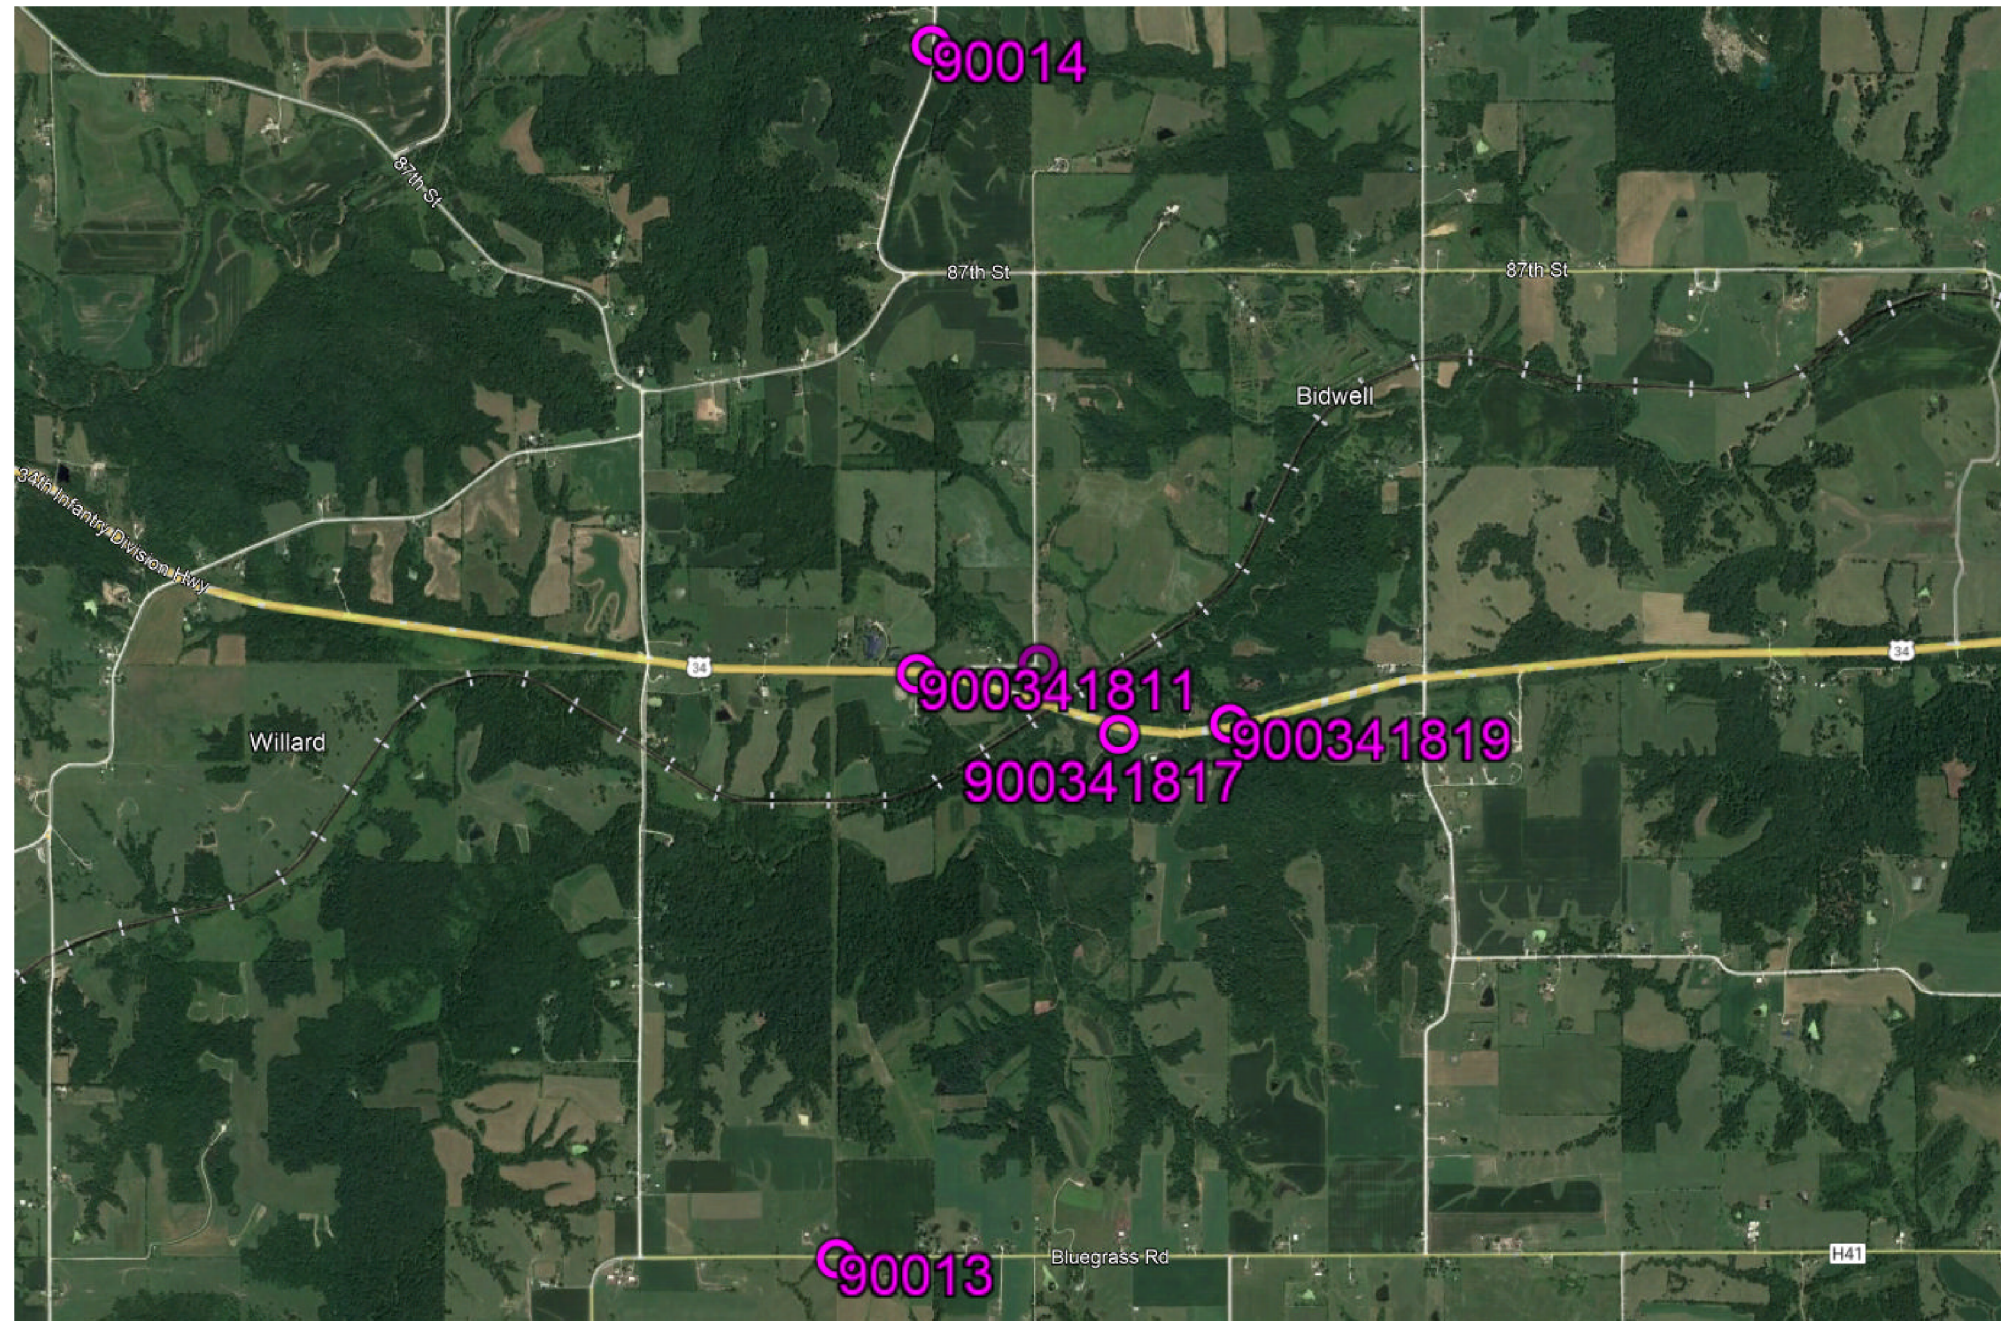


HORIZ. DATUM: NAD83(2011) for EPOCH 2010.00 (IaRTN 2019 Adjustment) - Iowa RCS Zone 12 (U.S. Survey Foot)

VERT. DATUM: NAVD88 - Geoid Model: 2018u3

Coordinate listing from last sheet will be used with IaRTN for monument recovery. No other reference ties are given.

CONTROL POINT VICINITY MAP

This map is a guide to the vicinity of the primary project control points. Primary control is for use with RTK base stations and for RTN validation. Future surveys will use primary project control to establish temporary control as needed for construction or other surveying applications.

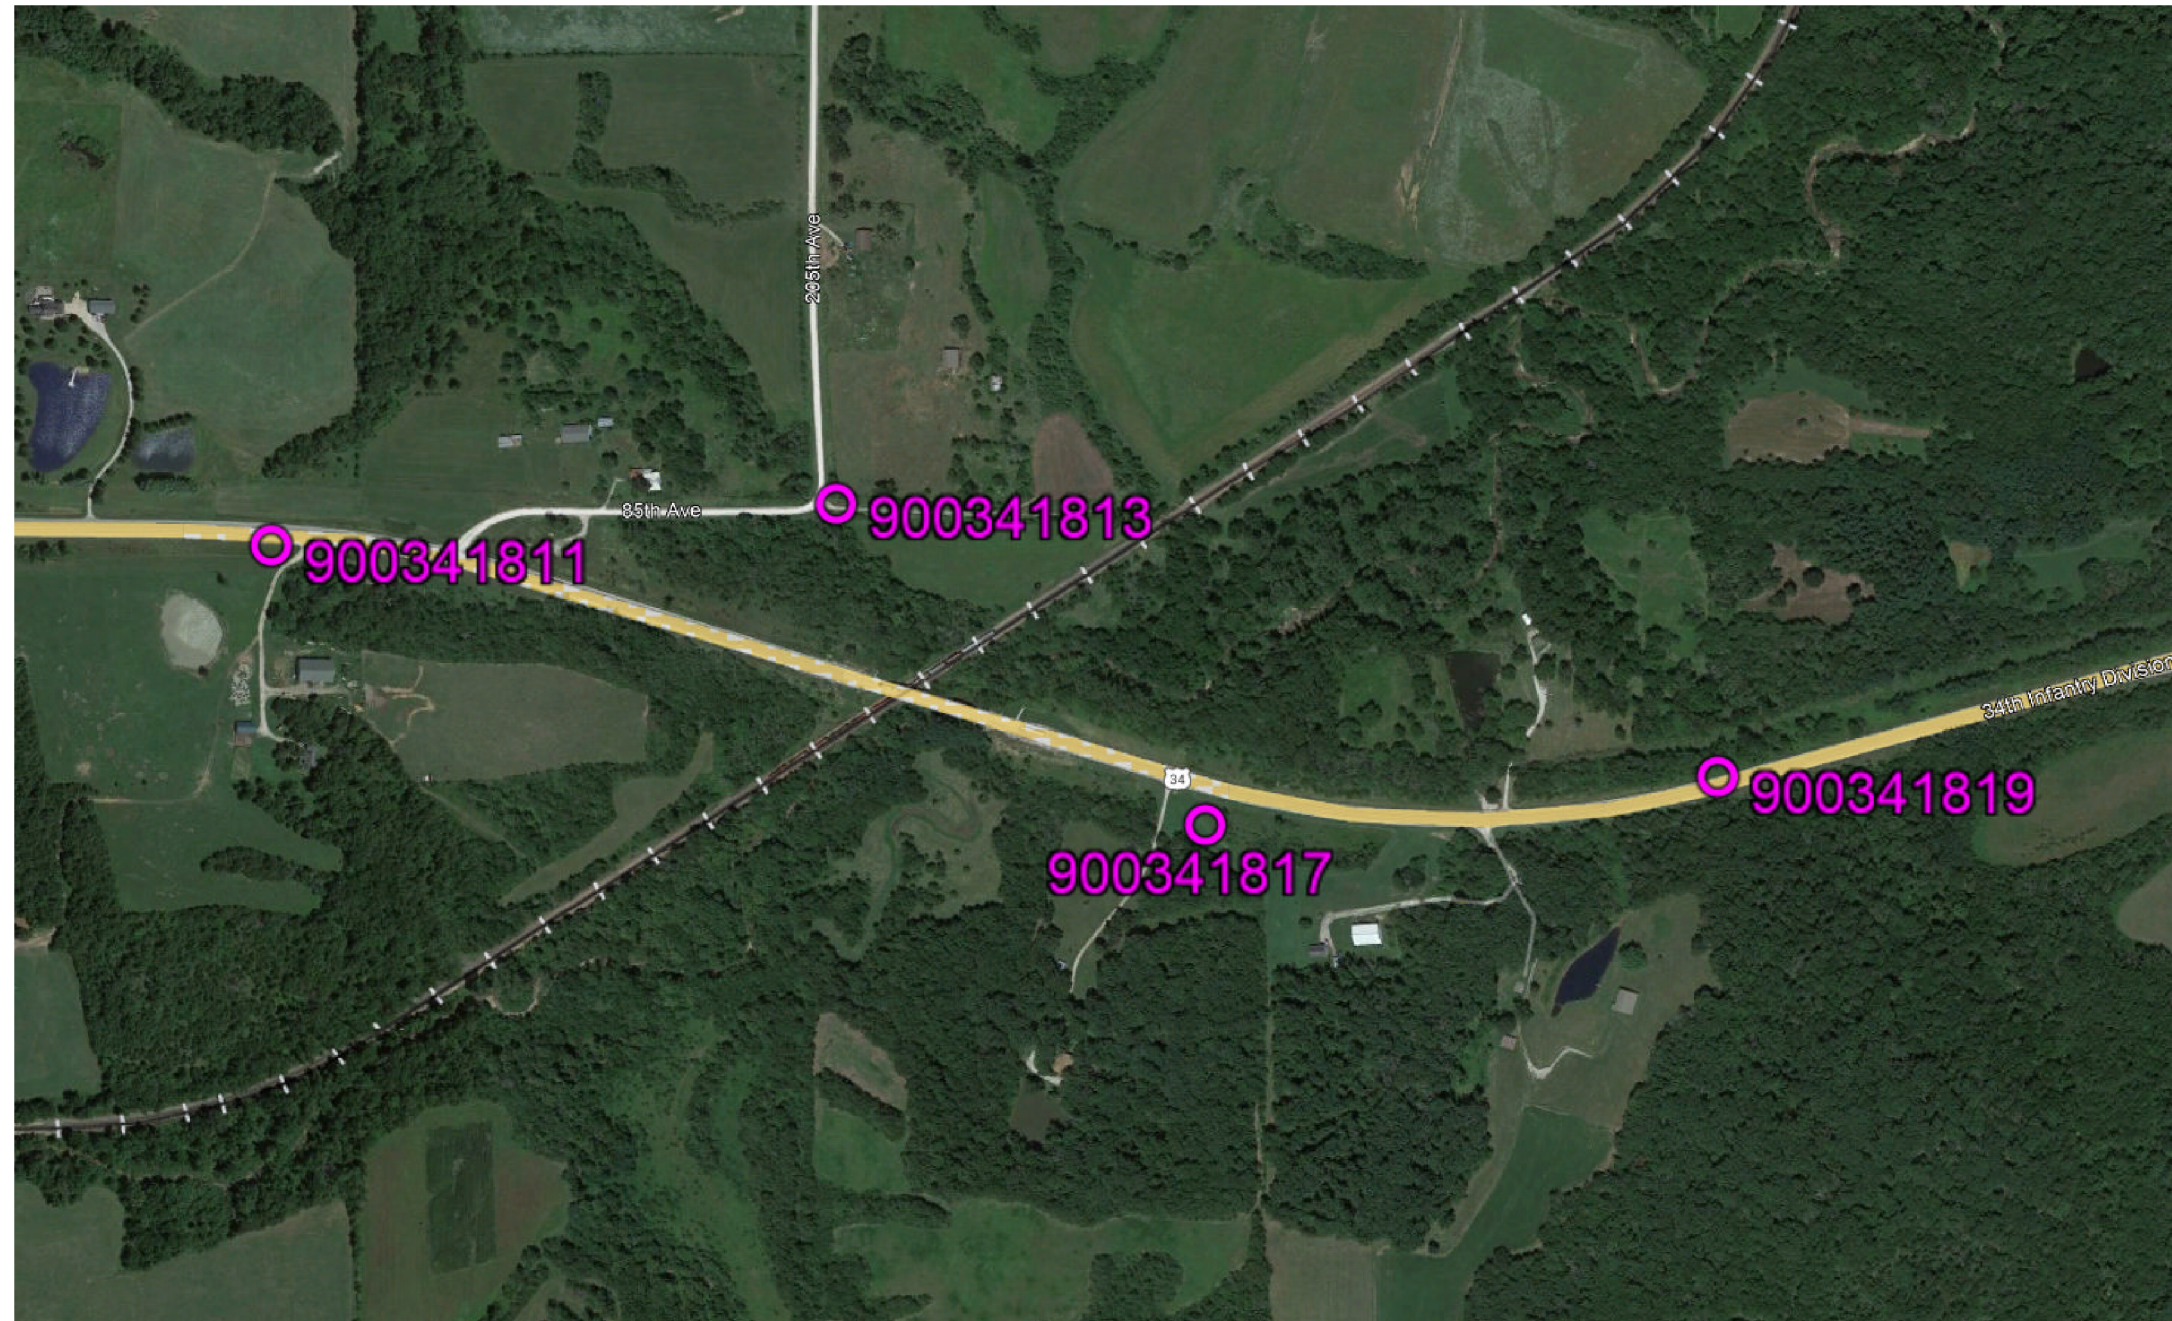

HORIZ. DATUM: NAD83(2011) for EPOCH 2010.00 (IaRTN 2019 Adjustment) - Iowa RCS Zone 12 (U.S. Survey Foot)


VERT. DATUM: NAVD88 - Geoid Model: 2018u3

Coordinate listing from next sheet will be used with IaRTN for monument recovery. No other reference ties are given.

HORIZONTAL AND VERTICAL PROJECT CONTROL COORDINATE LISTING
HORIZ. DATUM: NAD83(2011) for EPOCH 2010.00 (IaRTN 2019 Adjustment)
Ia. Regional Coordinate System Zone 12 (U.S. Survey Foot)
VERT. DATUM: NAVD88
Geoid Model: 2018u3

Point Name	Northing	Easting	Elevation	Code - Description
900341811	6235745.87	22828740.91	798.84	FENO SET -6in. Dp. located about 520ft West along IA. Hwy. 34 from 85th St. Intersection at 33.6ft South of CL IA34; and 17.2ft South of South Edge IA34 HMA Pavement; and 6.7ft North of Sta. 230 Sign; and 71.0ft W/SW. of Wood Mailbox Post (Res. #20814); and 81.1ft North of Center West Gate Post.
900341813	6235894.35	22830371.98	737.30	FENO SET -3.5in. Dp. located at NE. Corner Intersection of 85th St. and 205th Ave. at 13.0ft West of North I-Beam to Level-C Gate Post (Access to East); and 13.0ft North of CL Level-C Access Road; and 6.9ft W/SW of Stop Sign; and 27.5ft N/NW of South I-Beam Gate Post to Level-C Access East.
900341817	6234973.25	22831466.72	784.27	FENO SET -6in. Dp. located at about 2332ft SE. along IA. Hwy. 34 from 85th St. Intersection at 109.3ft Southwest of CL IA34; and 92.9ft SW. of SW'ly Edge IA34 HMA Pavement near Top of Backslope (Embankment); and 132.7ft SE. of Res. #20322 Metal Sign Post; and 88.2ft South/SE. of Top South End RCP; and 123.0ft Easterly of top center Phone Ped. Box.
900341819	6235133.27	22832962.24	765.60	FENO SET -6in. Dp. located about 2680ft West along IA. Hwy. 34 from 194th Ave. Intersection at 25.1ft North of CL IA34; and 9.2ft North/NW of Northerly Edge IA34 HMA Pavement; and 119.1ft NW. of Mile Marker 182 Metal Sign Post; and 128.0ft Easterly of West end Cable Barrier Anchor; and 4ft North/NW of Cable Barrier.
90013	6227896.81	22827774.53	848.46	CP Fnd. CCP Berntsen 6ft. L. Rod Mon. w/Cap under Access Cover flush w/Ground at Wapello County GPS Network CP #93-013 per Tie Sheet details.
90014	6244156.33	22828822.72	848.46	CP Fnd. CCP Berntsen 6ft. L. Rod Mon. w/Cap under Access Cover flush w/Ground at Wapello County GPS Network CP #93-014 per Tie Sheet details.

NO ACCESS RIGHTS ARE TO BE ACQUIRED ON THIS PROJECT.

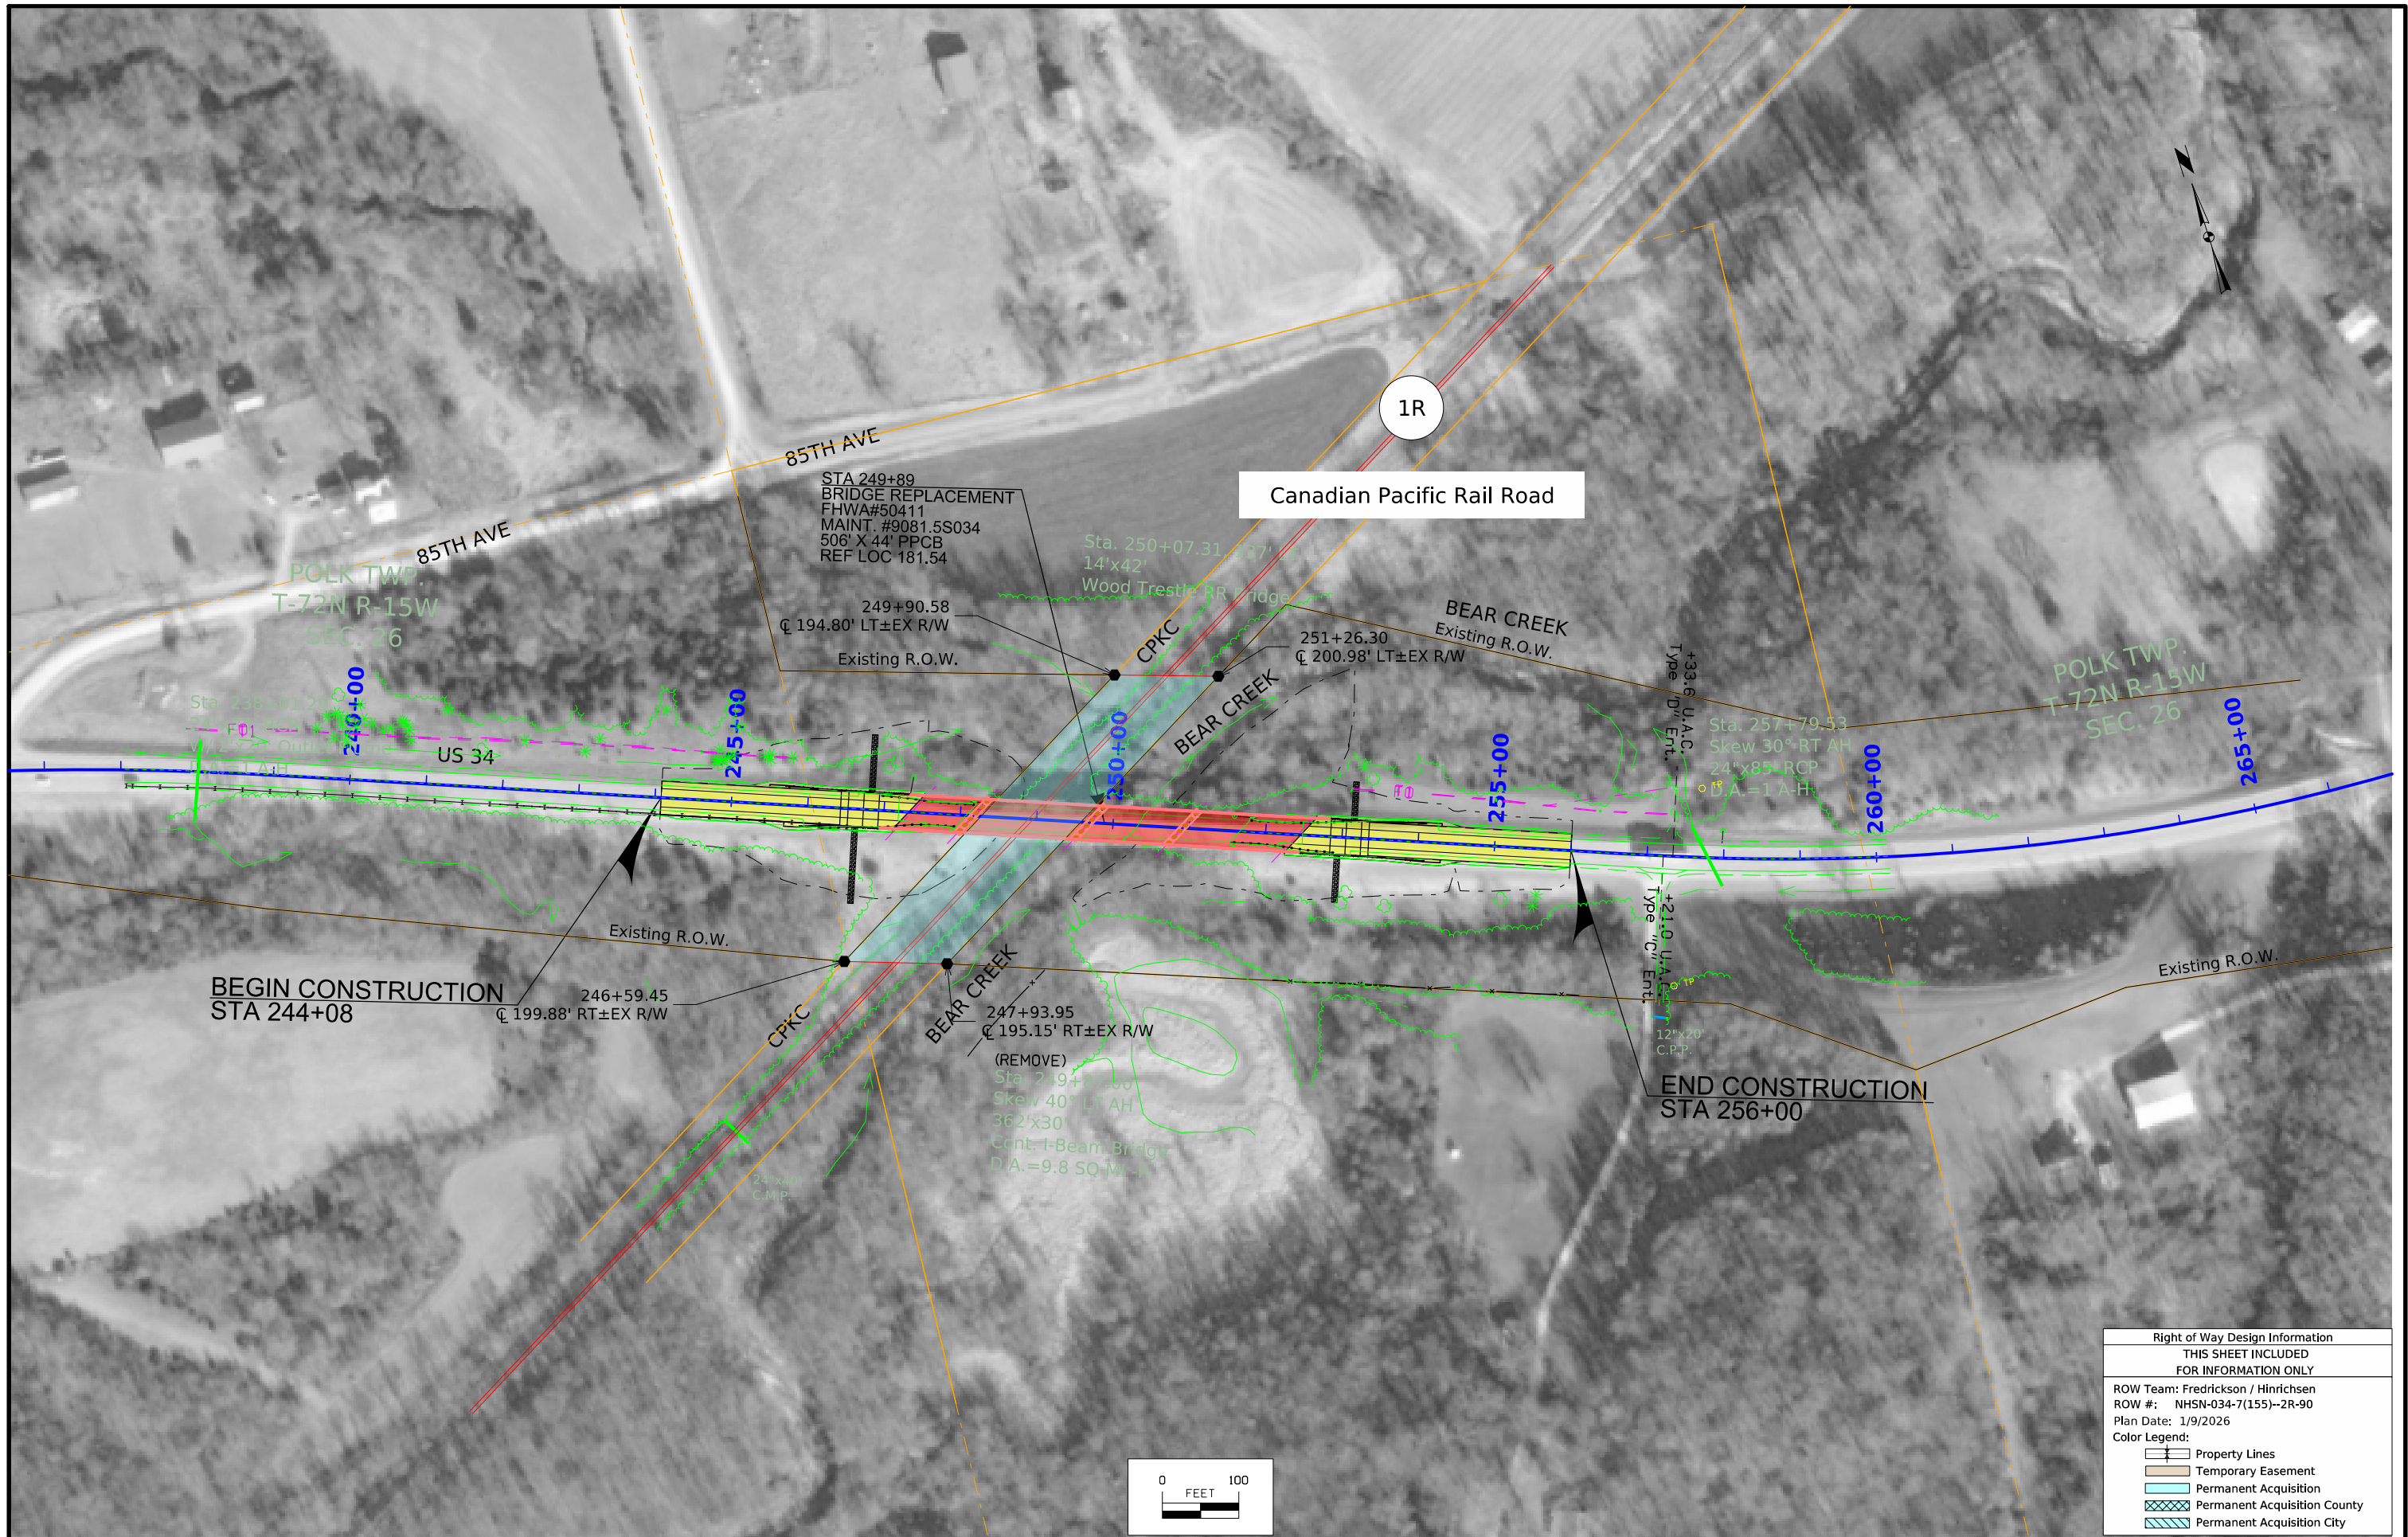

Right of Way Design Information	
THIS SHEET INCLUDED	
FOR INFORMATION ONLY	
ROW Team: Fredrickson / Hinrichsen	
ROW #: NHSN-034-7(155)--2R-90	
Plan Date: 1/9/2026	
Color Legend:	
	Property Lines
	Temporary Easement
	Permanent Acquisition
	Permanent Acquisition County
	Permanent Acquisition City

108-23A
08-01-08

TRAFFIC CONTROL PLAN

US 34:

A. Route will be closed during construction. Contractor shall install hard closure at MP 181.51 on US 34, per TC-252.

B. Access to all properties shall be maintained at all times.

C. Offsite detour will be provided and installed by the Contractor. Refer to J.2 for detour.

Contractor shall contact Jay Ridlen, Ottumwa Highway Maintenance Supervisor, (641) 684-8231 a minimum of 10-days in advance of the closure for the coordination of the detour signing.

D. The Contractor shall place two (2) portable digital message signs (PDMS) prior to closing US 34.

Place one PDMS on eastbound US 34, east of the intersection of US 34 and Monroe Wapello Road/T61 and one PDMS on westbound US 34, west of the intersection of US 34 and US 63.
Place PDMS 7-10 days prior to the closure/detour of US 34.

Use the following messages:
1st Display: "US 34 Closed"
2nd Display: "Starting (Add Date)"

Patching at the Northeast Corner of the Intersection of Main St and State St in Blakesburg (see Tab. 102-6C on C Sheets):

A. Traffic shall be maintained on Main St and State St at all times via TC-213 for patching operations.

B. Pedestrian traffic shall be detoured as shown in TC-601 during patching operations.

C. The following Special Events are expected to take place in the vicinity of this work:

a. Antique Airfield (22001 Bluegrass Rd, east of Blakesburg): AAA/APM Invitational Fly-In, Labor Day Weekend.
b. City of Blakesburg: Corn Carnival, September.

NOTE: The Contractor shall be responsible for contacting City officials prior to the events to confirm dates and plan not to work those dates. The Contractor shall allow normal traffic operations within the City of Blakesburg during the duration of the Special Events.

111-01
04-17-12

COORDINATED OPERATIONS

Other work in progress during the same period of time will include the construction of the projects listed. Coordinate operations with those of other contractors working within the same area.

Project	Type of Work
To Be Determined	

108-25
10-21-14

511 TRAVEL RESTRICTIONS

Route	Direction	County	Location Description	Feature Crossed	Object Type	Maint. Bridge No., Structure ID, or FHWA No.	Type of Restriction	Existing Measurement	Construction Measurement	Construction Measurement as Signed	Projected As Built Measurement	Remarks
			No Travel Restrictions Expected									

108-26A
08-01-08

STAGING NOTES

A. Intersection patching operations in Blakesburg (see Tab 102-6C on C sheets) and Detour route preparations shall be completed prior to closing US 34 and initiating the Detour.

FILE NO. 32799

DESIGN TEAM SCHROCK\BAHR\JACKSON

WAPELLO COUNTY

PROJECT NUMBER BRF-034-7(154)--38-90



SHEET NUMBER J.1

9/8/2025

9:52:14 AM

kjackso

c:\pw_work\pmain\idotcentral_kjackso\d2024858\SHF_90034154_J01.xlsm

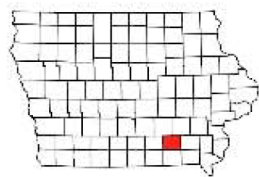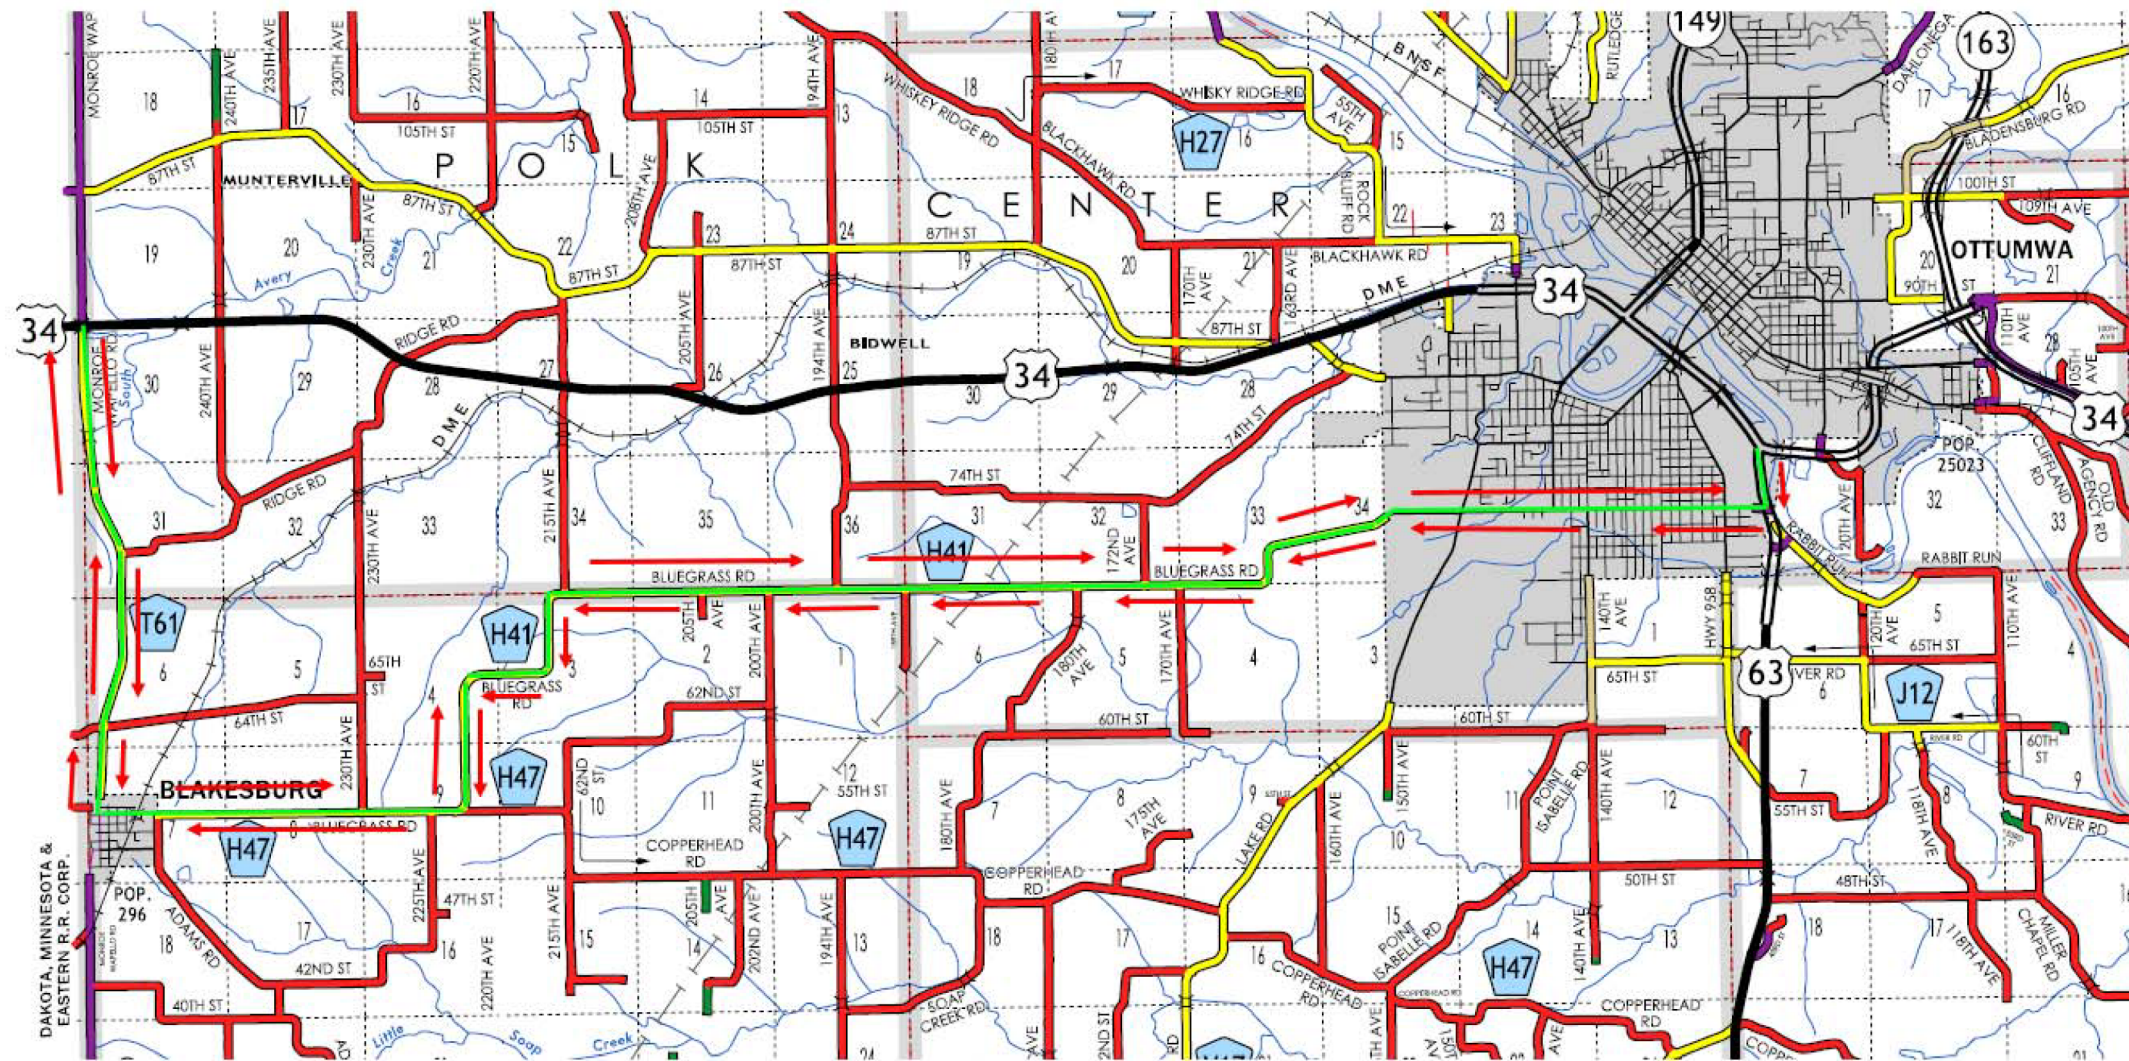

Wapello County



Bear Creek and ICE RR 4.2 mi W of Co Rd H35


BRF-034-7(154)--38-90

PIN:23-90-034-010


← DETOUR



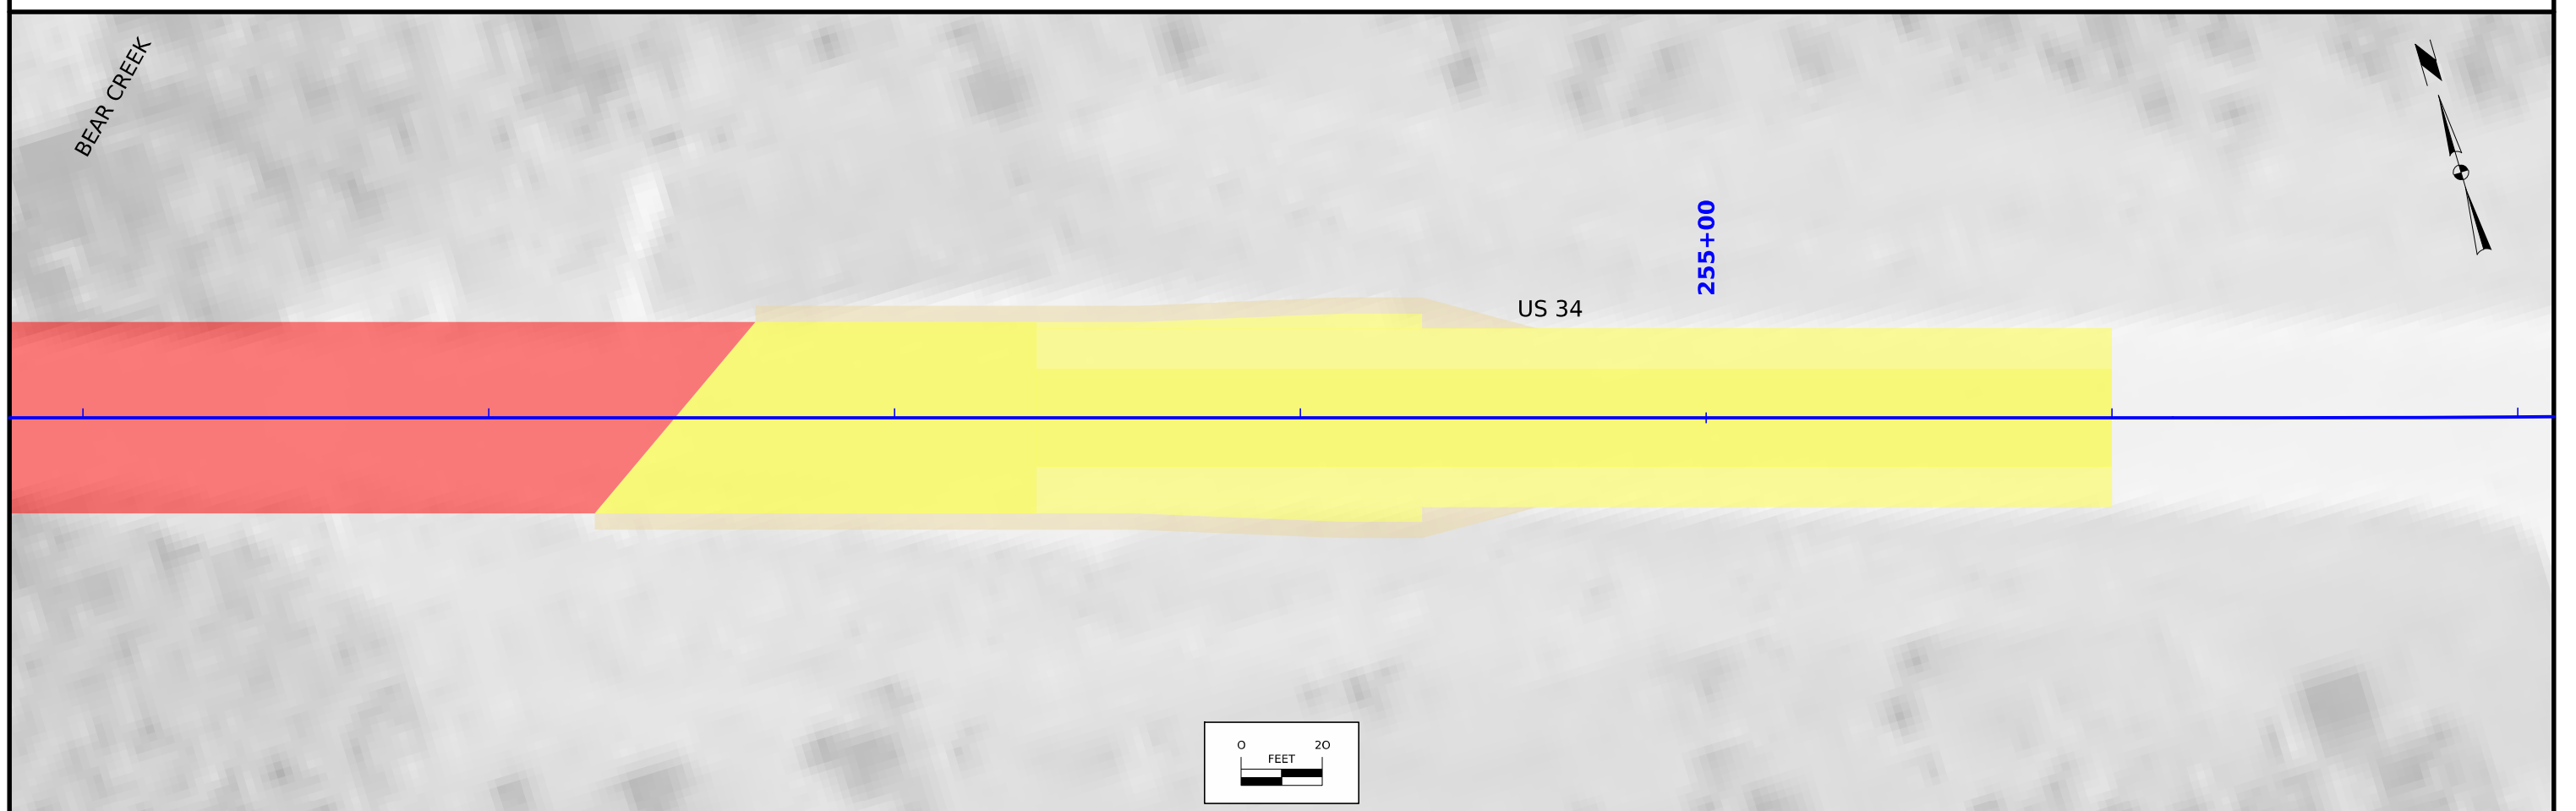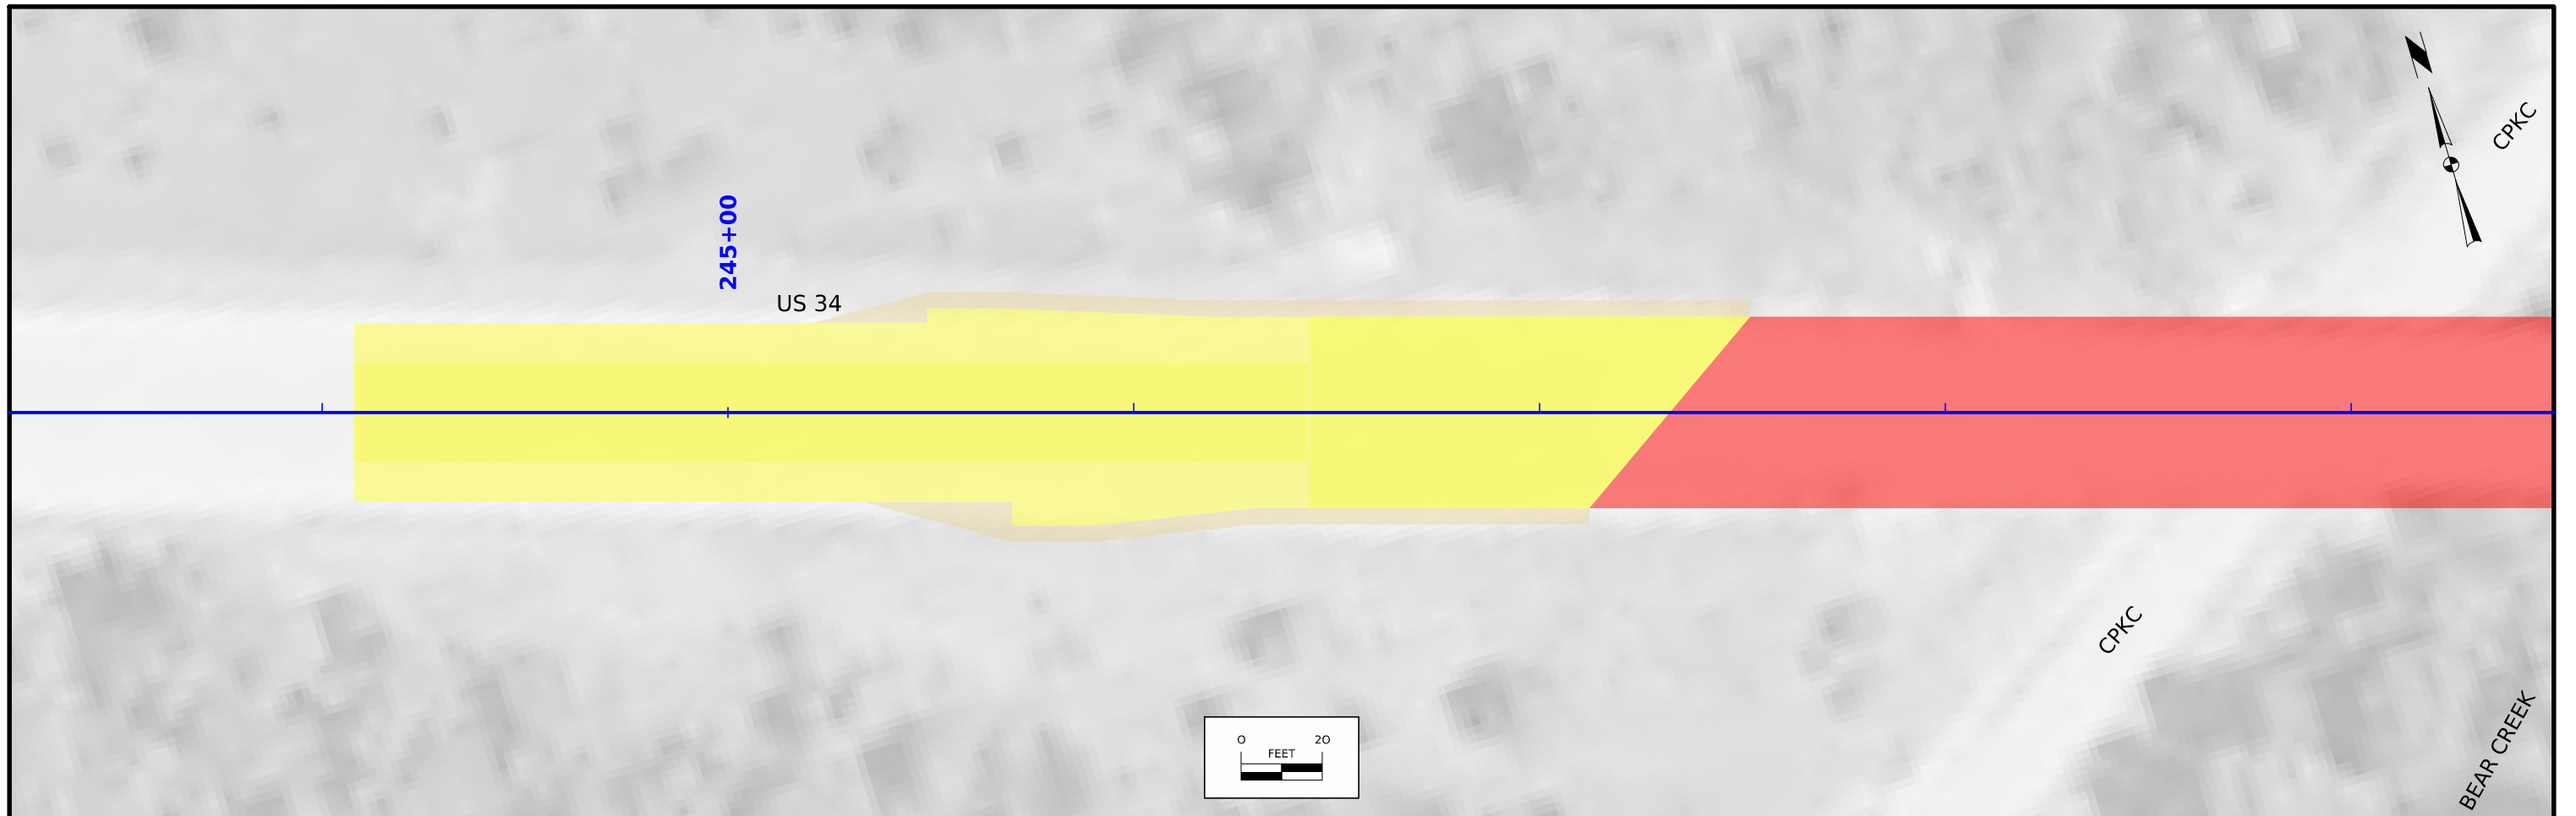


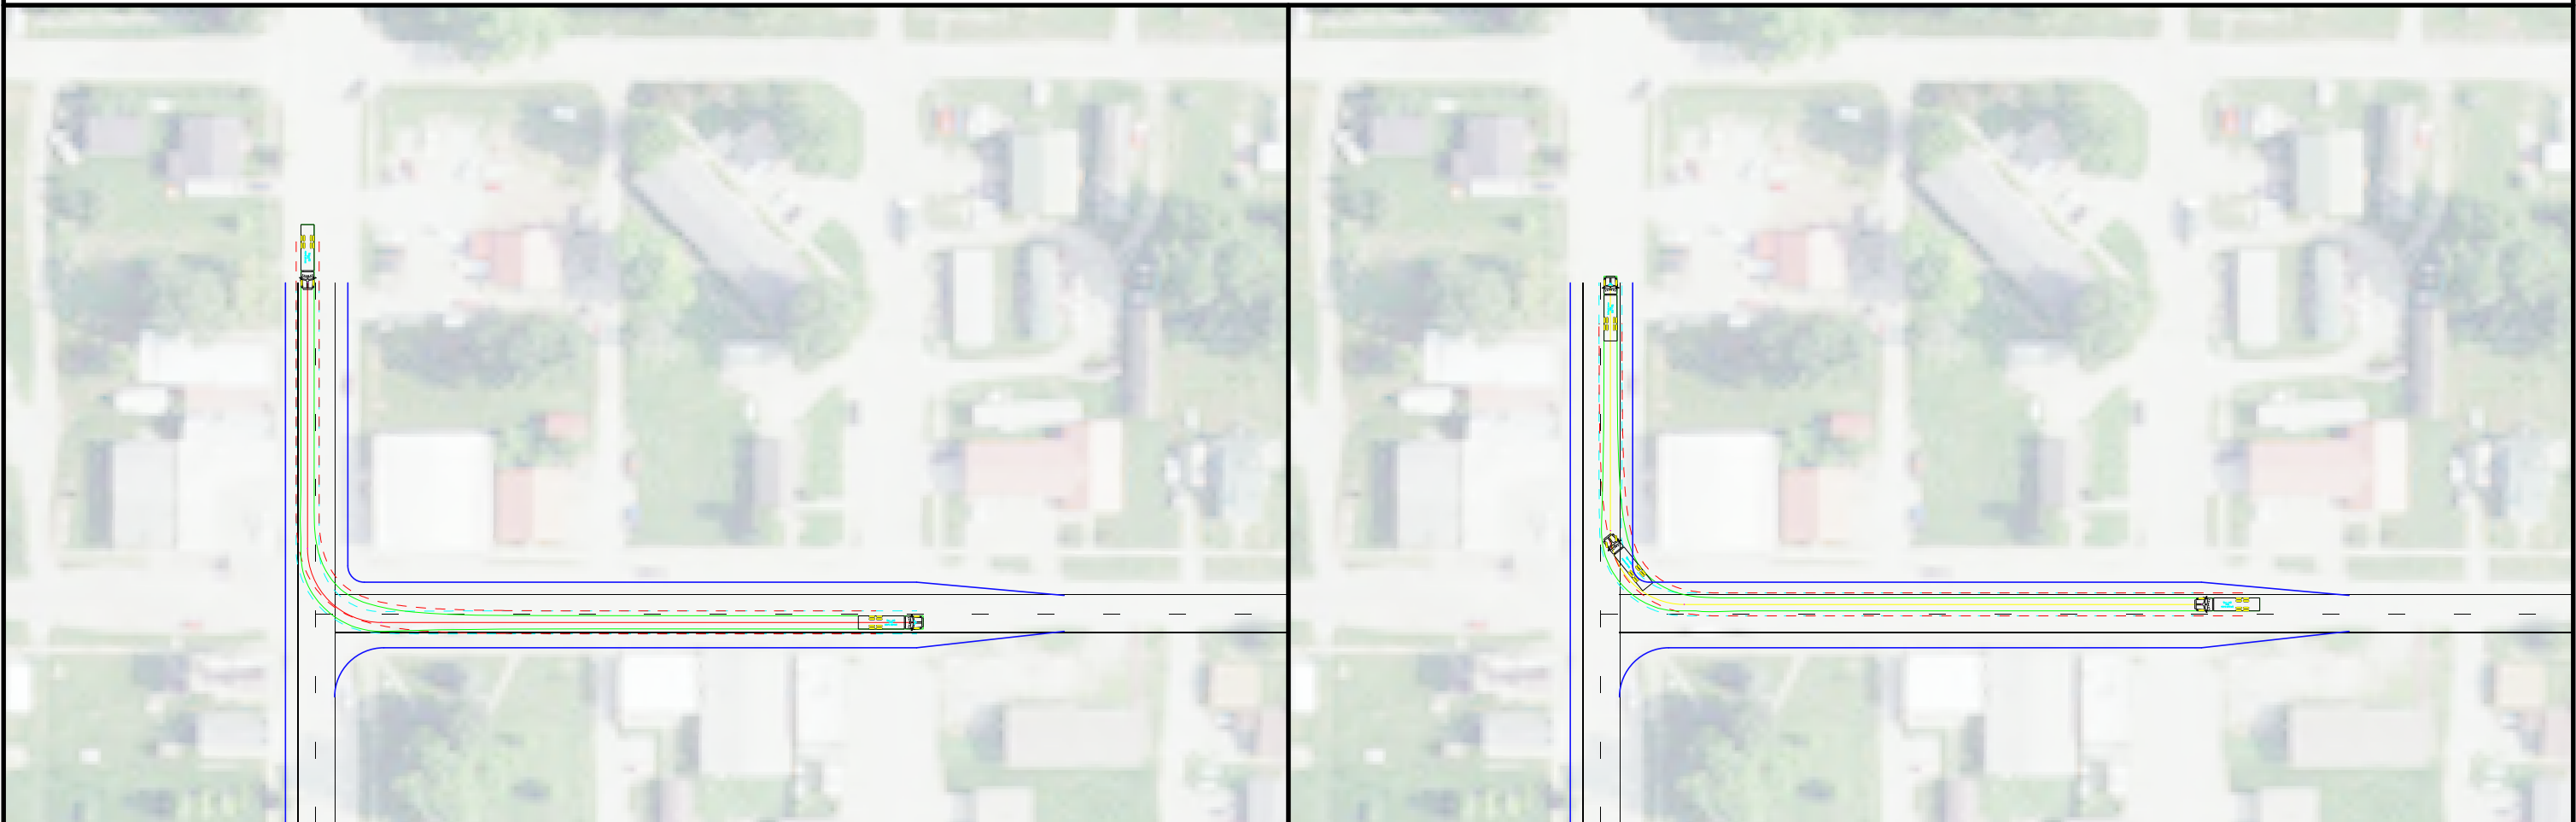


Control Point: 900341817, Northing 6234973.25, Easting 22831466.72, Elev. 784.27, FENO SET - 6in. Dp. located at about 2332ft SE, along IA. Hwy 34 from 85th St. Intersection at 109.3ft Southwest of CL IA34; and 92.9ft SW of S W'ly Edge IA 34 HMA Pavement near Top of Backslope (Embankment); and 132.7ft SE of Res #20322 Metal Sign Post; and 88.2ft South/SE of Top South End RCP; and 123.0ft Easterly of top center Phone Ped. Box

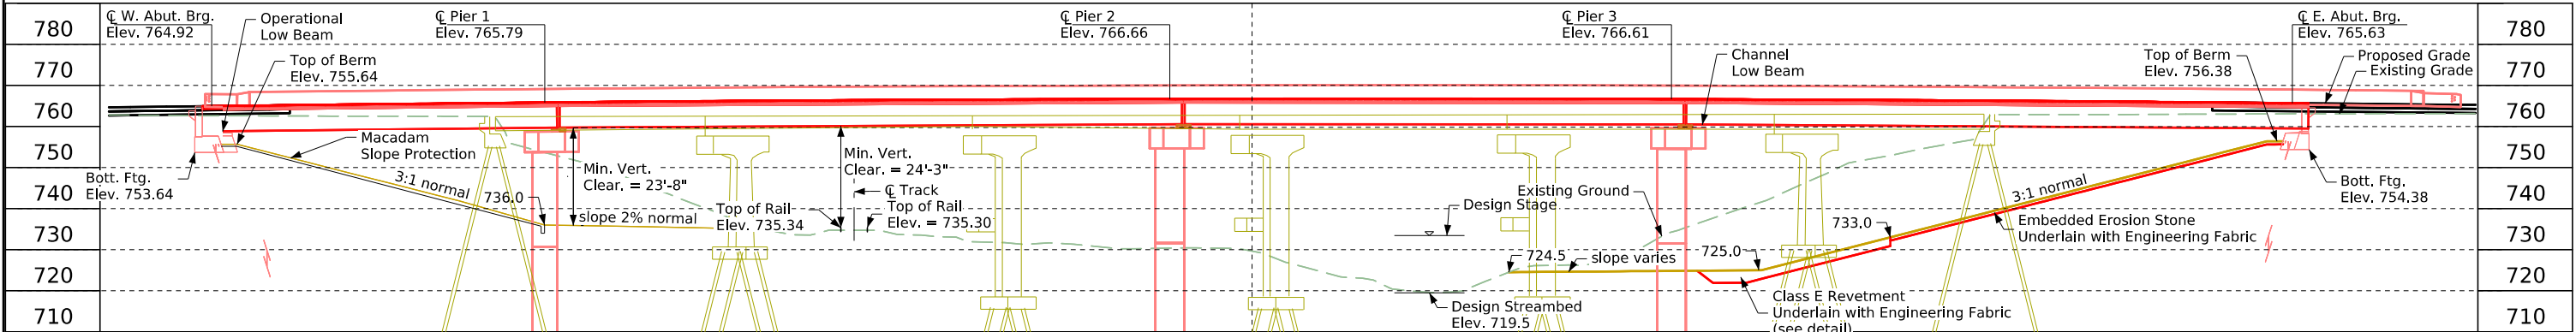

Note:
Top of bridge deck crown 0.03' below profile grade.

Longitudinal Section Along Centerline Approach Roadway

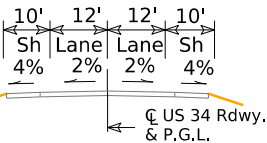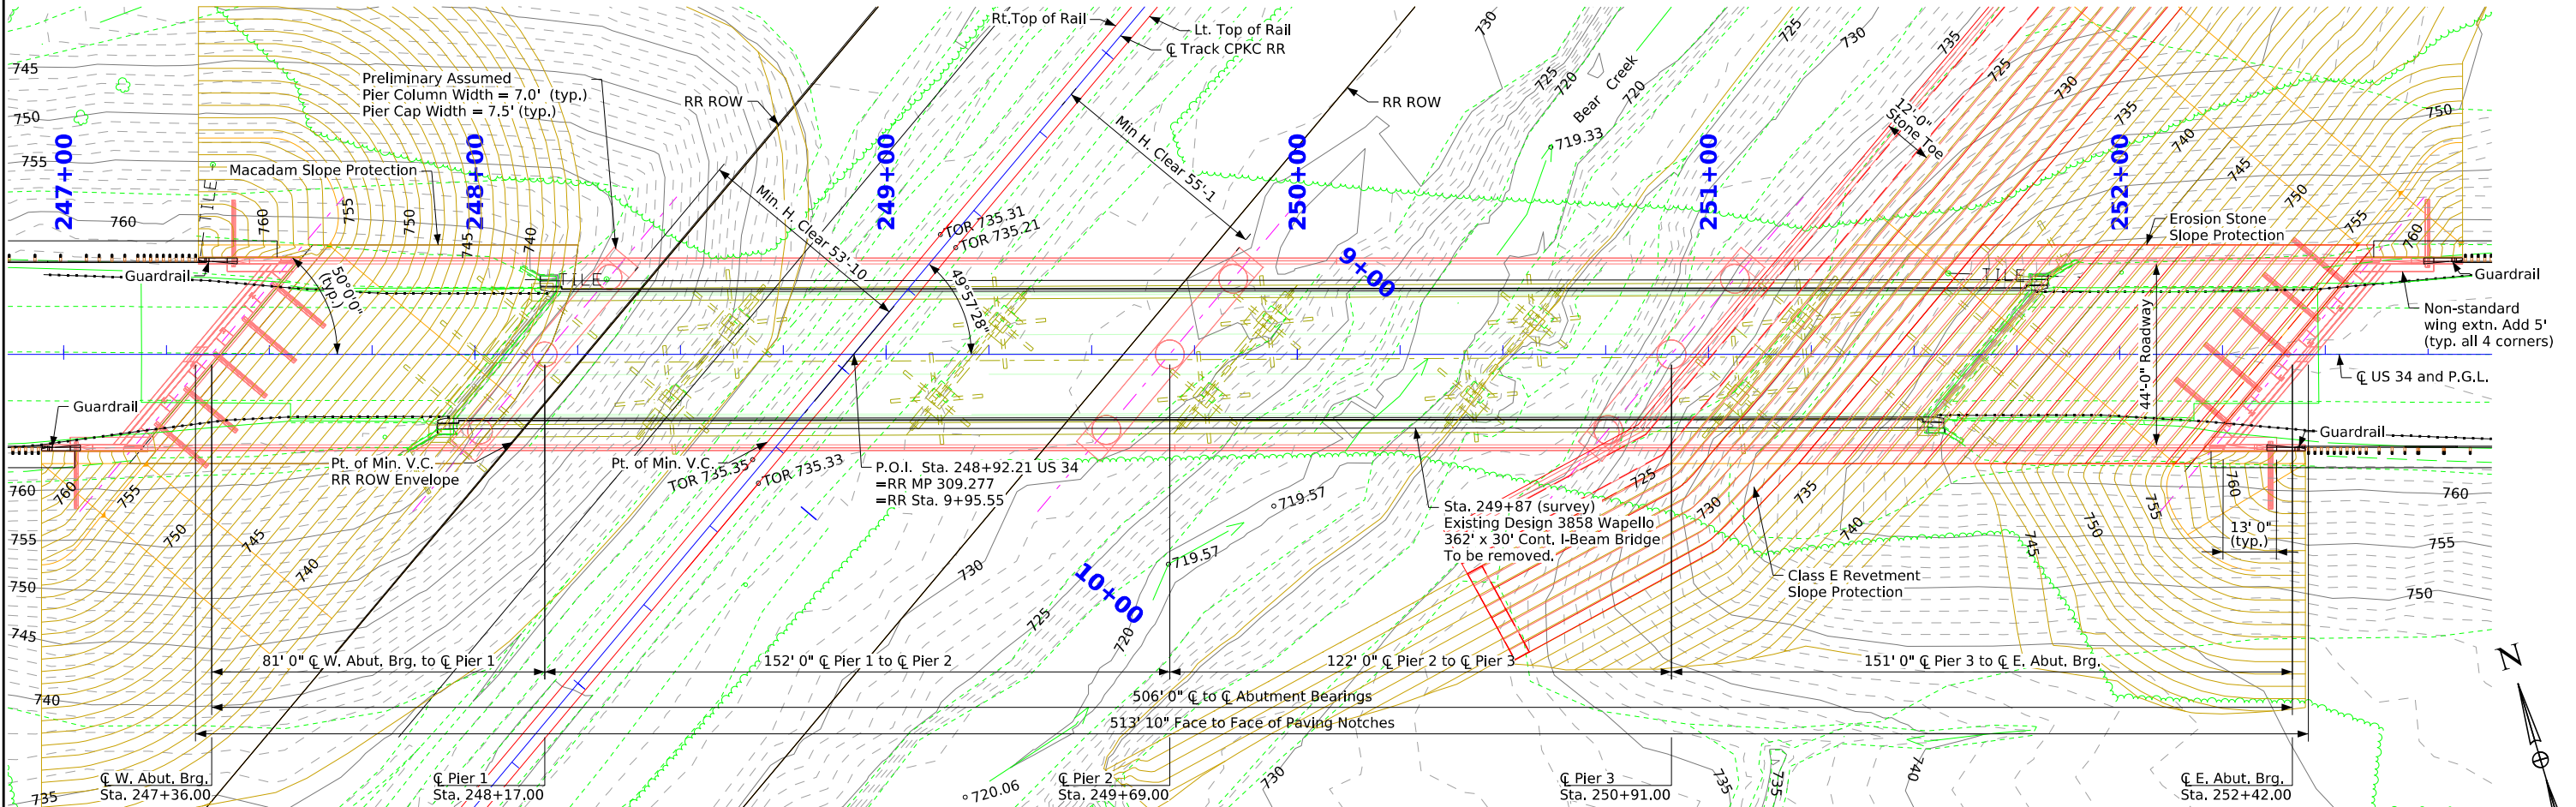

Typical Approach Section

General Notes:
1. This design is for the replacement of the existing 362' x 30' Continuous I-Beam Bridge (Wapello Design 3858, FHWA No. 050410, Maintenance No. 9081.55034)

VPT Sta. = 246+50.000
VPT Elev. = 763.920
Tangent L = 100.000'

VPI Sta. = 250+00.000
VC = 500.000'
VPI Elev. = 768.120

VPI Sta. = 254+00.000
VC = 300.000'
VPI Elev. = 764.060

Proposed Profile Grade US 34

Traffic Estimate

2028 AADT 4543 V.P.D.
2048 AADT 5510 V.P.D.
2048 DHV 570 V.P.H.
TRUCKS 14 %
Total Design ESALs 2.33 million

Location

US 34 over CPKC RR and Bear Ck
T-72N R-15W
Section 26
Polk Township
Wapello County
FHWA No. 050411
Bridge Maint. No. 9081.55034
FRA No. 375750W
Latitude 41.007382°
Longitude -92.551942°

Situation Plan


Design For 40 Degree Skew LA
506'-0 x 44'-0 Pretensioned, Prestressed Concrete Beam Bridge
81'-0, 151'-0 End Spans 152'-0, 122'-0 Interior Span
Situation Plan
STA. 249+89.00 (US 34) Turn-in Date: September 2025
Wapello County
IOWA DEPARTMENT OF TRANSPORTATION
Design No. 528 Design Sheet No. 1 of 4 FHWA No. 050411

Control Point: 900341817, Northing 6234973.25, Easting 22831466.72, Elev. 784.27, FENO SET - 6in. Dp. located at about 2332ft SE, along IA. Hwy 34 from 85th St. Intersection at 109.3ft Southwest of CL IA34; and 92.9ft SW of S W'ly Edge IA 34 HMA Pavement near Top of Backslope (Embankment); and 132.7ft SE of Res #20322 Metal Sign Post; and 88.2ft South/SE of Top South End RCP; and 123.0ft Easterly of top center Phone Ped. Box

Minimum Vertical Clearance

Overhead Station = 248+71.15, Offset 21.33' Rt.
Overhead Elevation = 765.82
Depth of Superstructure = 6.13
Deck Thickness = 8.5 in.
Estimated Haunch = 2.0 in.
Beam Depth = 63 in.
Underpass Elevation = 735.42 (Top of West Rail)
Minimum Vertical Clearance = 24.27'

Envelope 50' from C Track:
Overhead Station = 248+09.25, Offset 21.33' Rt.
Overhead Elevation = 765.33
Underpass Elevation = 735.50 (Top of West Rail)
Minimum Vertical Clearance = 23.70'

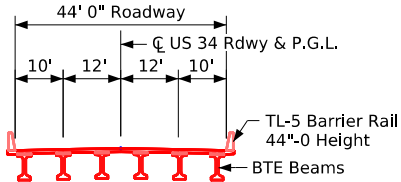


Typical Bridge Section

Utilities Note:


Utilities shown on this sheet are for information only. See Road Design sheets for utility information.

General Utility Symbols:

- E - Electric Line
G - Gas Line
SAN. - Sanitary Sewer
T - Telephone Line
W - Water Line
- FO - Fiber Optic Line
GHP - Gas High Pressure
ST S - Storm Sewer
TV - TV
Power Poles

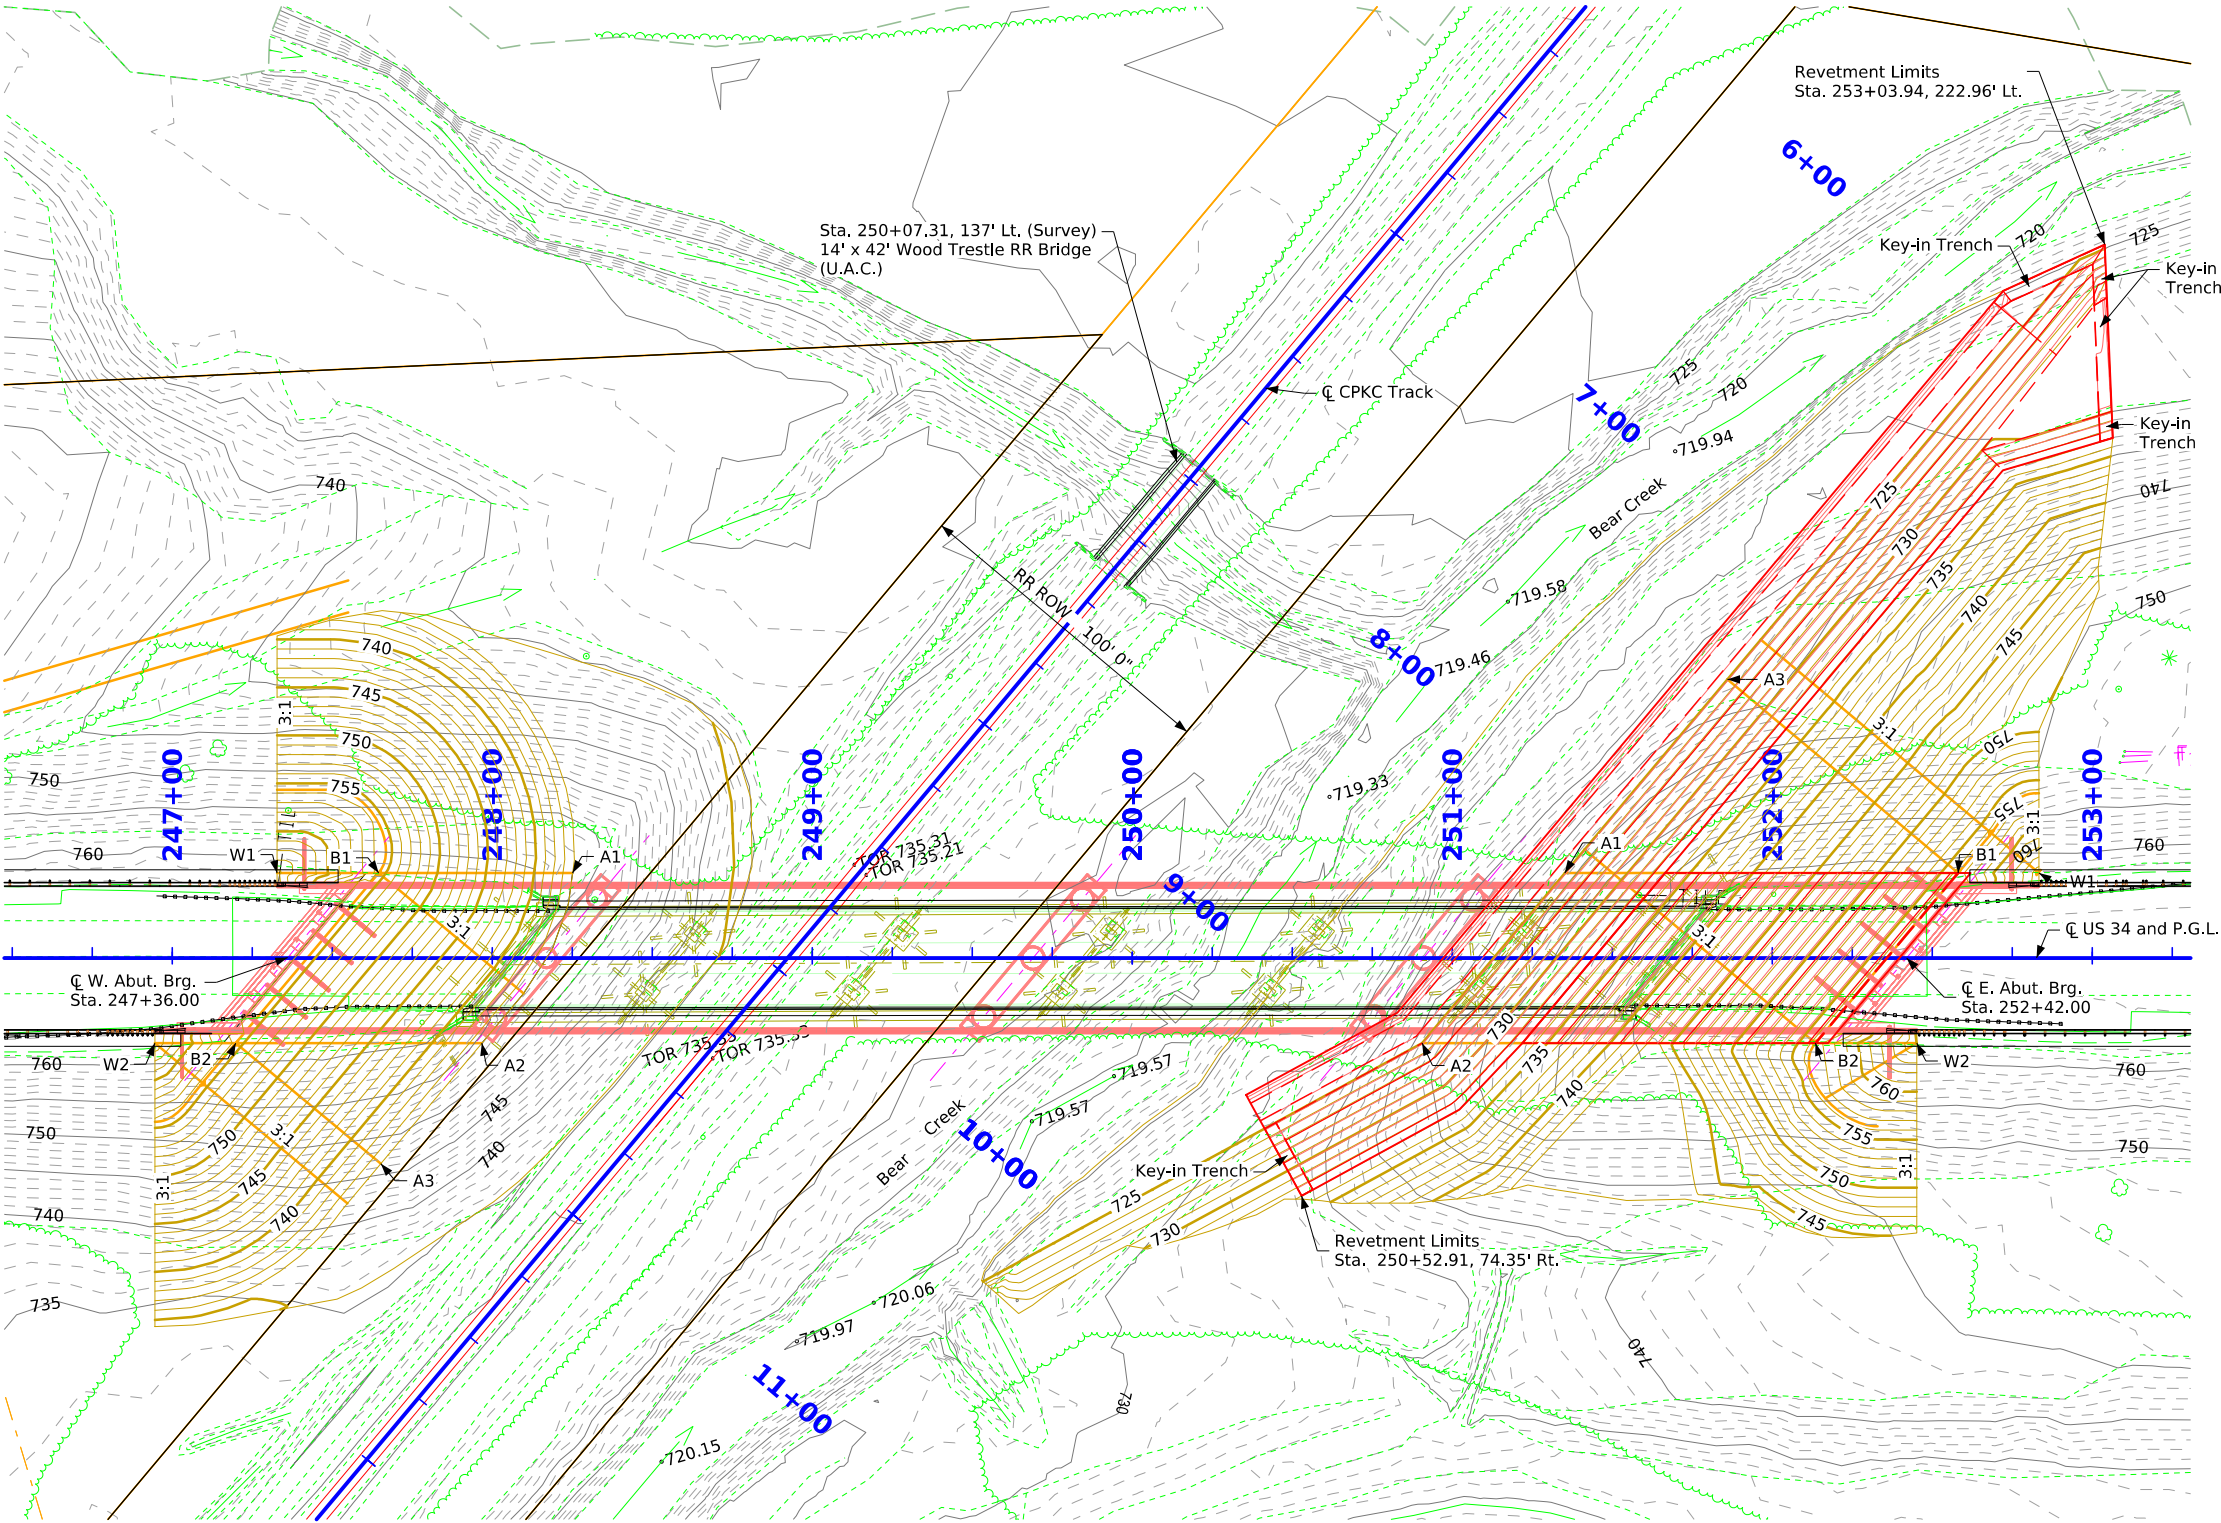

Site Plan

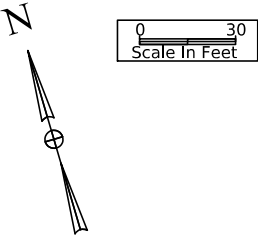

Preliminary

Design For 40 Degree Skew LA

506'-0 x 44'-0 Pretensioned,
Prestressed Concrete Beam Bridge

81'-0, 151'-0 End Spans152'-0, 122'-0 Interior Span

Situation Plan - Site

STA. 249+89.00 (US 34)Turn-in Date: September 2025

Wapello County

IOWA DEPARTMENT OF TRANSPORTATION

Design No. 528Design Sheet No. 2 of 4FHWA No. 050411

Control Point: 900341817, Northing 6234973.25, Easting 22831466.72, Elev. 784.27, FENO SET - 6in. Dp. located at about 2332ft SE, along IA. Hwy 34 from 85th St. Intersection at 109.3ft Southwest of CL IA34; and 92.9ft SW of S W'ly Edge IA 34 HMA Pavement near Top of Backslope (Embankment); and 132.7ft SE of Res #20322 Metal Sign Post; and 88.2ft South/SE of Top South End RCP; and 123.0ft Easterly of top center Phone Ped. Box

Hydraulic Data

RIDB: BearC_Wap_9.19
Drainage Area = 10.0 Sq. Mi.
Stream Slope (HGL) = 11.3 ft./Mi.
Avg. Low Water Stage = Not Available

Operational Low Beam = 758.2
Channel Low Beam = 760.0

Q25 = 4280 cfs
Stage = 732.0


Q50 = 5430 cfs
Stage = 732.8
Operational Freeboard = 25.4 ft.
Avg. Bridge Velocity = 5.9 fps

Q100 = 6640 cfs (Design Event)
Stage = 733.4
Operational Freeboard = 24.8 ft.
Backwater = 1.2 ft.
Avg. Bridge Velocity = 6.7 fps


Q200 = 7940 cfs
Stage = 734.1
Calculated Design Scour = 701.9

Q500 = 9500 cfs
Stage = 734.8
Channel Freeboard = 25.2 ft.
Avg. Bridge Velocity = 8.1 fps
Calculated Check Scour = 700.4

Roadway Overtop 762.9
Sta. 244+86.42

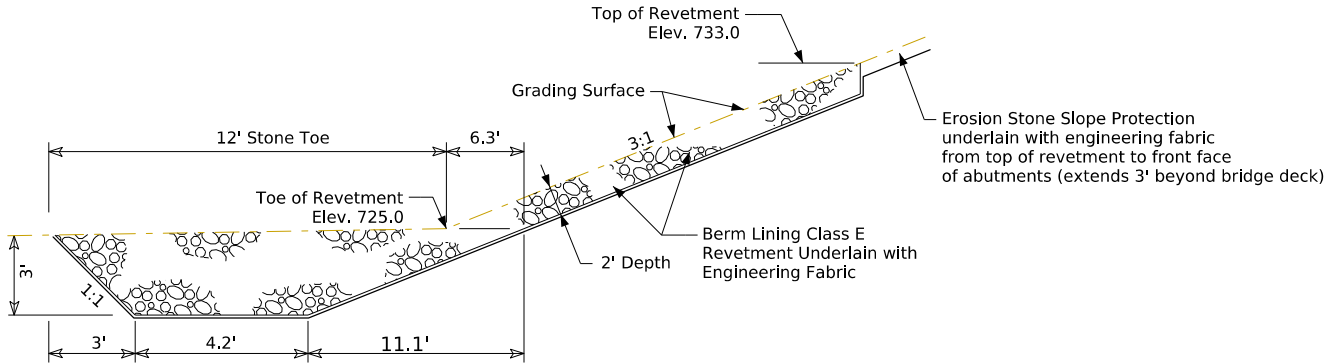

(Not to Scale)
Section Thru Embedded Revetment Berm

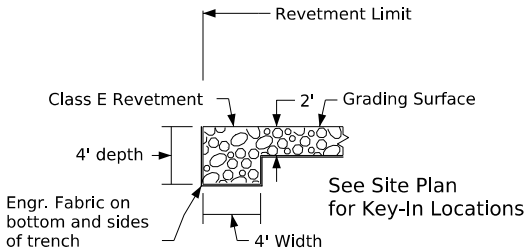

Typical Section Thru Key-in Trench

TSL Designer Notes (To be removed by the final design engineer):

1. BTE Beams are proposed. BSB approval for 40 °skew greater than 30° has been received.
2. Stub abutments are shown. The final bridge designer is encouraged to consider semi-integral abutments in this case (506’ long bridge on a 40 deg skew) since it is permitted (can use semi-integrals up to 575’ at 45 degree skew) per BDM 6.5.1.1: The change to abutment type and geometry will need to be coordinated with Road Design.
3. Piers with drilled shafts are shown, however, final pier type determination will be verified during final design. The desire is to stay outside of the RR ROW and to minimize conflicts with existing foundations with steel battered piling. Piers were modeled hydraulically with up to 7.0' column width (cap is above the water surface elevations).
4. TL-5 barrier rail proposed. There is a taper down of the barrier rail to match the end rail height over the last 3'.
5. Aesthetics are not anticipated.
6. The District noted at the D2 there is a potential need for a utility conduit within the barrier rail for a FO line.
7. Non-standard wing extensions (+5') are proposed on all 4 corners of the bridge.
8. An Iowa DNR Flood Plain Permit is not required.
9. Generative Component abutments were modeled.
10. Density used for berm armoring quantity calculations, and for the final design bid item reference notes:
1.5T/CY was utilized for Class E Revetment
1.6T/CY was utilized for Erosion Stone
11. Deck drains shall not be located over the RR ROW.
12. The existing bridge is drawn in plan and profile based on existing plans and digitizing the existing bridge Situation Plan images. The linework and clearances should be checked by the final designer for any critical areas.

Estimated Berm Armoring Quantities				
Location	Revetment Class E (Ton)	Erosion Stone (Ton)	Engineering Fabric (SY)	CL. 10 Channel Excavation (CY)
Berm Lining - East Abutment	1194.2	237.3	1908.9	944.4
Stone Toe - East Abutment	607.2	0.0	517.5	404.8
Totals	1801.4	237.3	2426.4	1349.2

Excavation quantity calculated from grading surface. Excavation quantity is for embedded revetment core out only, and does not include excavation to the grading surface. Excavation quantity to the grading surface is determined by Road Design and included in the Road Plans.

Berm Slope Location Table						
Points	West Abutment			East Abutment		
	Station	Offset	Elev.	Station	Offset	Elev.
A1	248+25.13	26.58' Lt.	736.00	251+35.21	26.58' Lt.	725.00
A2	247+96.82	26.58' Rt.	736.00	250+90.60	26.58' Rt.	725.00
A3	247.65.21	64.25' Rt.	736.00	251+85.99	87.10' Lt.	725.00
B1	247+64.51	26.58' Lt.	755.64	252+58.11	26.58' Lt.	756.38
B2	247+19.89	26.58' Rt.	755.64	252+13.49	26.58' Rt.	756.38
W1	247+32.80	26.58' Lt.	764.32	252+83.37	26.58' Lt.	764.68
W2	246+94.63	26.58' Rt.	763.87	252+45.20	26.58' Rt.	765.04

Berm slope elevations reflect the grading surface.

Hydraulic Design

Patricia G. Schwarz

13170

IOWA

I hereby certify that this engineering document was prepared by me or under my direct personal supervision and that I am a duly licensed Professional Engineer under the laws of the State of Iowa.

Signature

Patricia G. Schwarz

9-8-2025

Date

Printed or Typed Name

My license renewal date is December 31, 2026

Pages or sheets covered by this seal:

Situation Plan, Situation Plan-Site
Situation Plan-Misc., SS 1067

Preliminary

Design For 40 Degree Skew LA

506'-0 x 44'-0 Pretensioned,
Prestressed Concrete Beam Bridge

81'-0, 151'-0 End Spans152'-0, 122'-0 Interior Span

Situation Plan - Misc.

STA. 249+89.00 (US 34)Turn-in Date: September 2025


Wapello County

IOWA DEPARTMENT OF TRANSPORTATION

Design No. 528Design Sheet No. 3 of 4FHWA No. 050411

2:09:40 PM9/8/2025pschwa1pw:\\NTPwint1.dot.int.lan:PWMain\Documents\Projects\9003401023\Bridge\154_Bridge Replacement-PPCB\SHT_90034152_DOT_0528_050411_Z12.dgn

Revised 07-2019: For UPRR, Changed Horizontal Distance of Minimum Construction Clearance Envelope to 15'-0" (Was 12'-0").
Revised 03-2022: Updated "General Excavation Zones," Detail and "General Shoring Notes" to Follow the "UPRR & BNSF Guidelines for Temporary Shoring, 2021".
MiscellaneousBridges.dgn - 1067 - This Sheet Re-Issued 11-2023. Sheet Format Update.

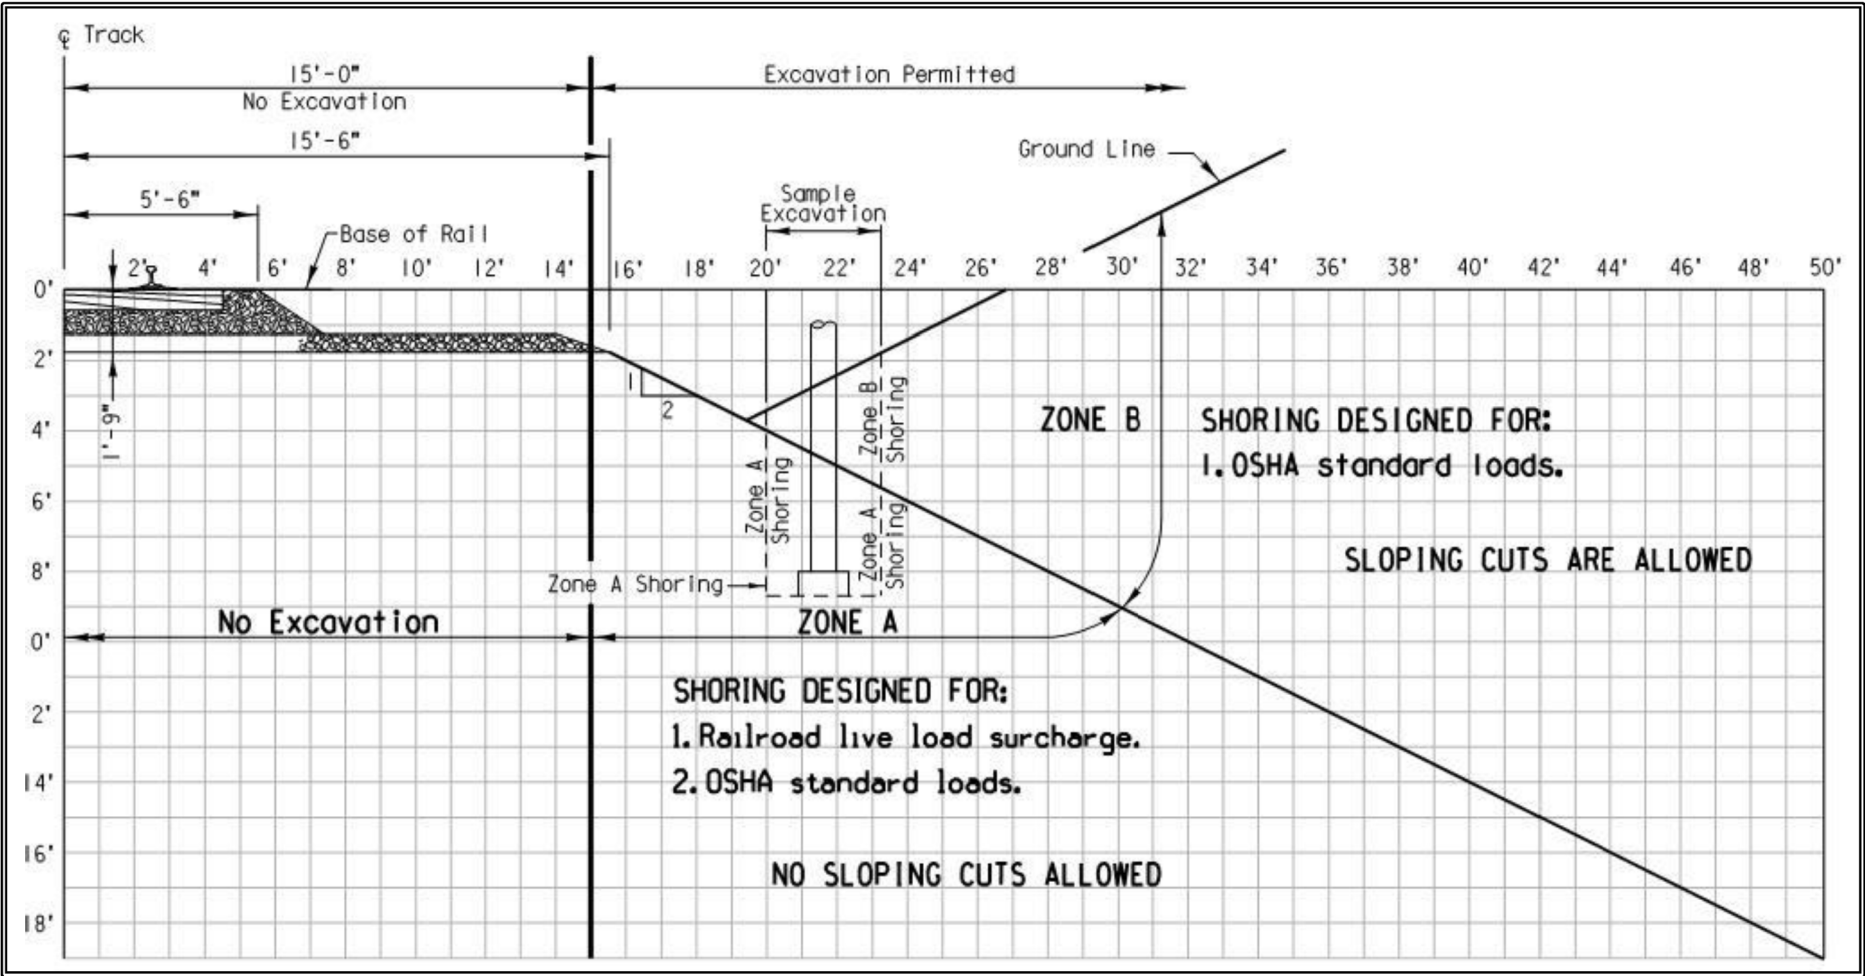

General Excavation Zones
Source: UPRR & BNSF Guideline for Temporary Shoring, 2021

Railroad General Notes:

Railroad review and approval of shoring, erection, demolition, and falsework is required. Allow a minimum of four weeks for the review and approval of each submittal.

The proposed grade separation project shall not increase the quantity and/or characteristics of the flow in the railroad's ditches and/or drainage structures.

The elevation of the existing top-of-rail profile shall be verified before beginning construction. All discrepancies shall be brought to the attention of the railroad prior to construction.

The Contractor must submit a proposed method of erosion and sediment control and have the method approved by the railroad.

All shoring systems that impact the railroad's operations and/or supports the railroad's embankment shall be designed and constructed per current railroad guidelines for temporary shoring.

All demolitions within the railroad's right-of-way and/or demolition that may impact the railroad's tracks or operations shall be in compliance with the railroad's demolition guidelines.

Erection over the railroad's right-of-way shall be designed to cause no interruption to the railroad's operation, enabling the track(s) to remain open to traffic per the railroad's requirements.

All construction phasing that may impact the railroad operations shall be designed to cause no interruption to the railroad's operation, enabling the track(s) to remain open to traffic per the railroad's requirements.

False-work clearances shall comply with minimum construction clearances.

All permanent clearances shall be verified before project closing. For railroad coordination please refer to the railroad coordination requirements as part of special provisions.


General Shoring Notes:

All dimensions are measured perpendicular to track.

Prior to commencing any work, the Contractor shall submit for approval by the Railroad detailed plans indicating the nature and extent of the track protection shoring proposed. The Contractor shall install the temporary shoring system per the approved plans. Design of the temporary shoring system to comply with UPRR & BNSF Guidelines for Temporary Shoring.

For excavations which encroach into Zone A or B, shoring plans shall be accompanied by design calculations. Plans and calculations must be signed and stamped by a Professional Engineer registered in the State of Iowa.

Note:
BNSF = Burlington Northern Santa Fe Railroad
UPRR = Union Pacific Railroad

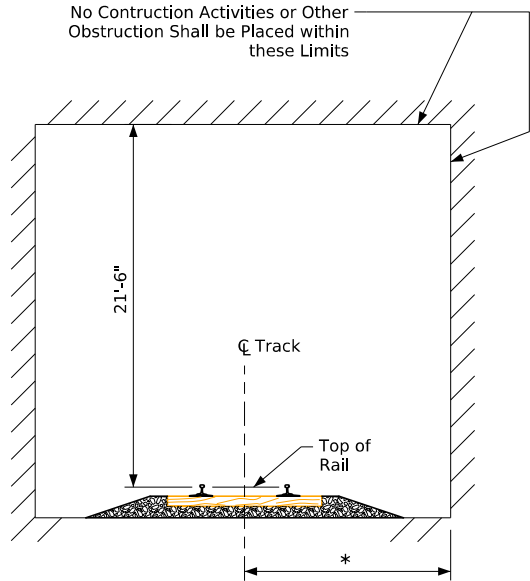

Minimum Construction Clearance Envelope
(Normal to Railroad)

* 15'-0" for BNSF and 15'-0" for UPRR

Top of Rail Elevations
(Stations Increase with Milepost Increase)

Main Line			
Alignment: Left Rail		Alignment: Right Rail	
Station	Elevation	Station	Elevation
0+00	731.85	0+00	731.88
1+00	732.10	1+00	732.16
2+00	732.60	2+00	732.61
3+00	732.95	3+00	732.97
4+00	733.25	4+00	733.25
5+00	733.44	5+00	733.45
6+00	733.63	6+00	733.67
7+00	734.06	7+00	734.15
8+00	734.58	8+00	734.61
9+00	735.00	9+00	734.96
①10+00	735.32	①10+00	735.34
11+00	735.65	11+00	735.67
12+00	736.03	12+00	736.07
13+00	736.59	13+00	736.65
14+00	737.21	14+00	737.28
15+00	737.69	15+00	737.74
16+00	738.07	16+00	738.06
17+00	738.27	17+00	738.38
18+00	738.63	18+00	738.69
19+00	738.98	19+00	738.94
20+00	739.36	20+00	739.28

① Existing Track Sta. 10+00

Preliminary

Design For 40 Degree Skew LA
**506'-0 x 44'-0 Pretensioned,
Prestressed Concrete Beam Bridge**
81'-0, 151'-0 End Spans 152'-0, 122'-0 Interior Span
BNSF & UPRR General Notes & Shoring
STA. 249+89.00 (US 34) Turn-in Date: September 2025

Wapello County



IOWA DEPARTMENT OF TRANSPORTATION

Design No. 528



Design Sheet No. 4 of 4

FHWA No. 050411



ML - US 34

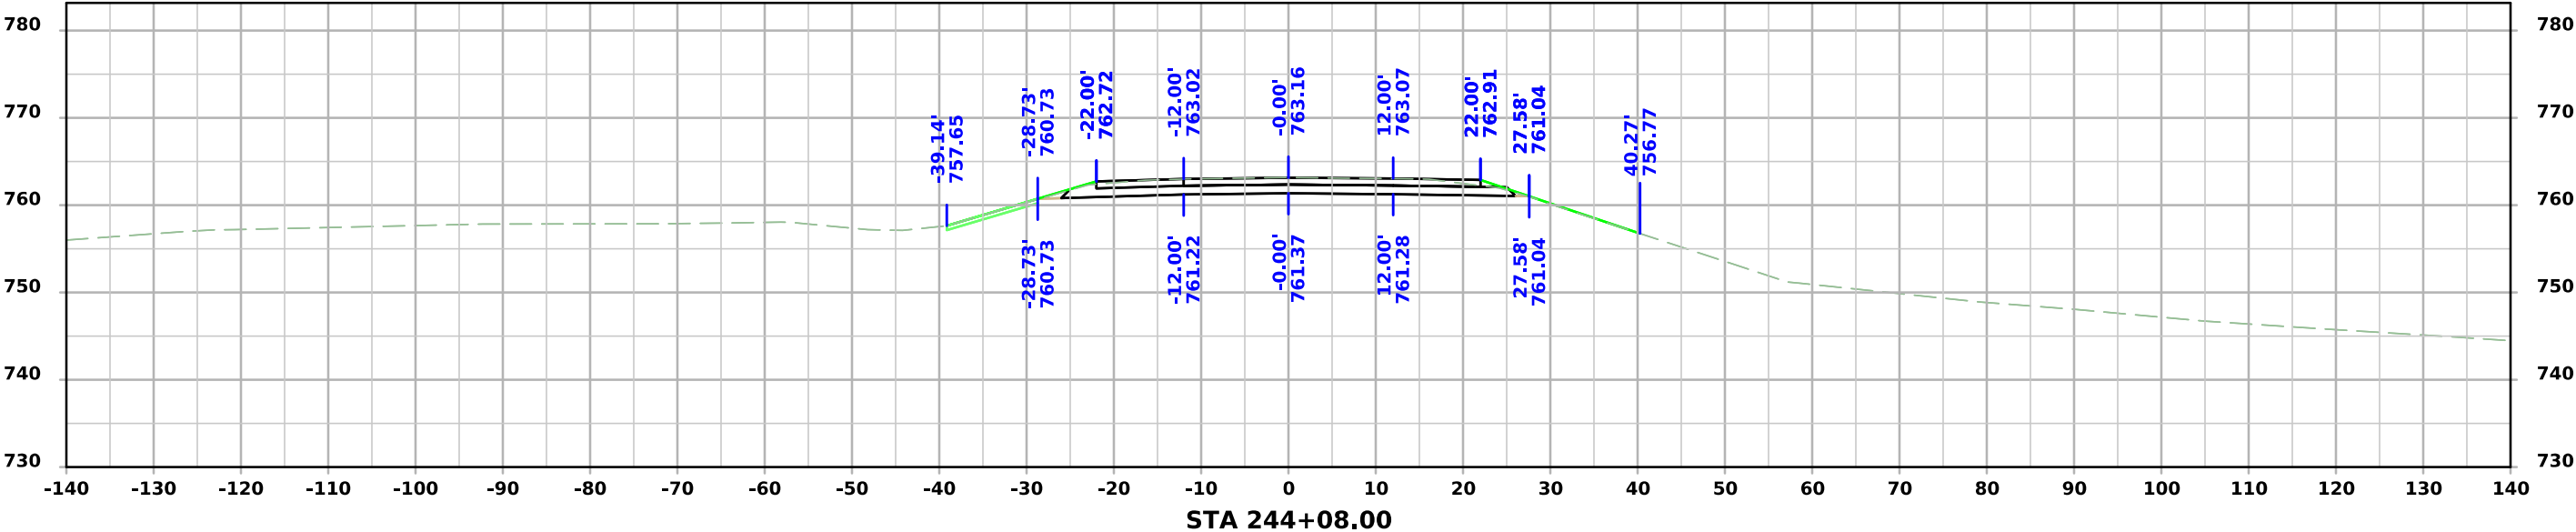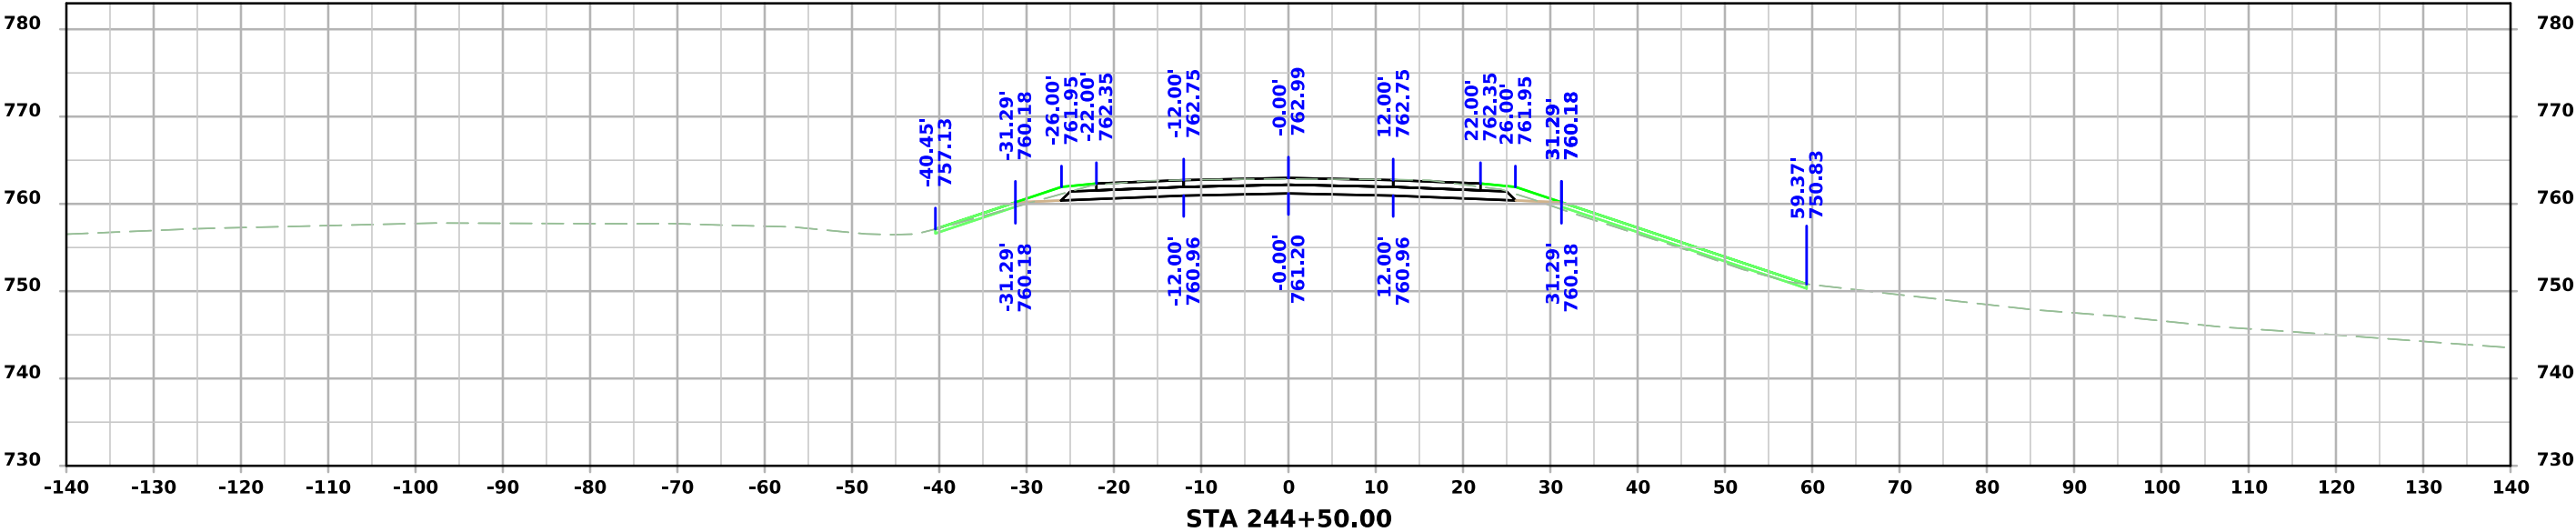



ML - US 34

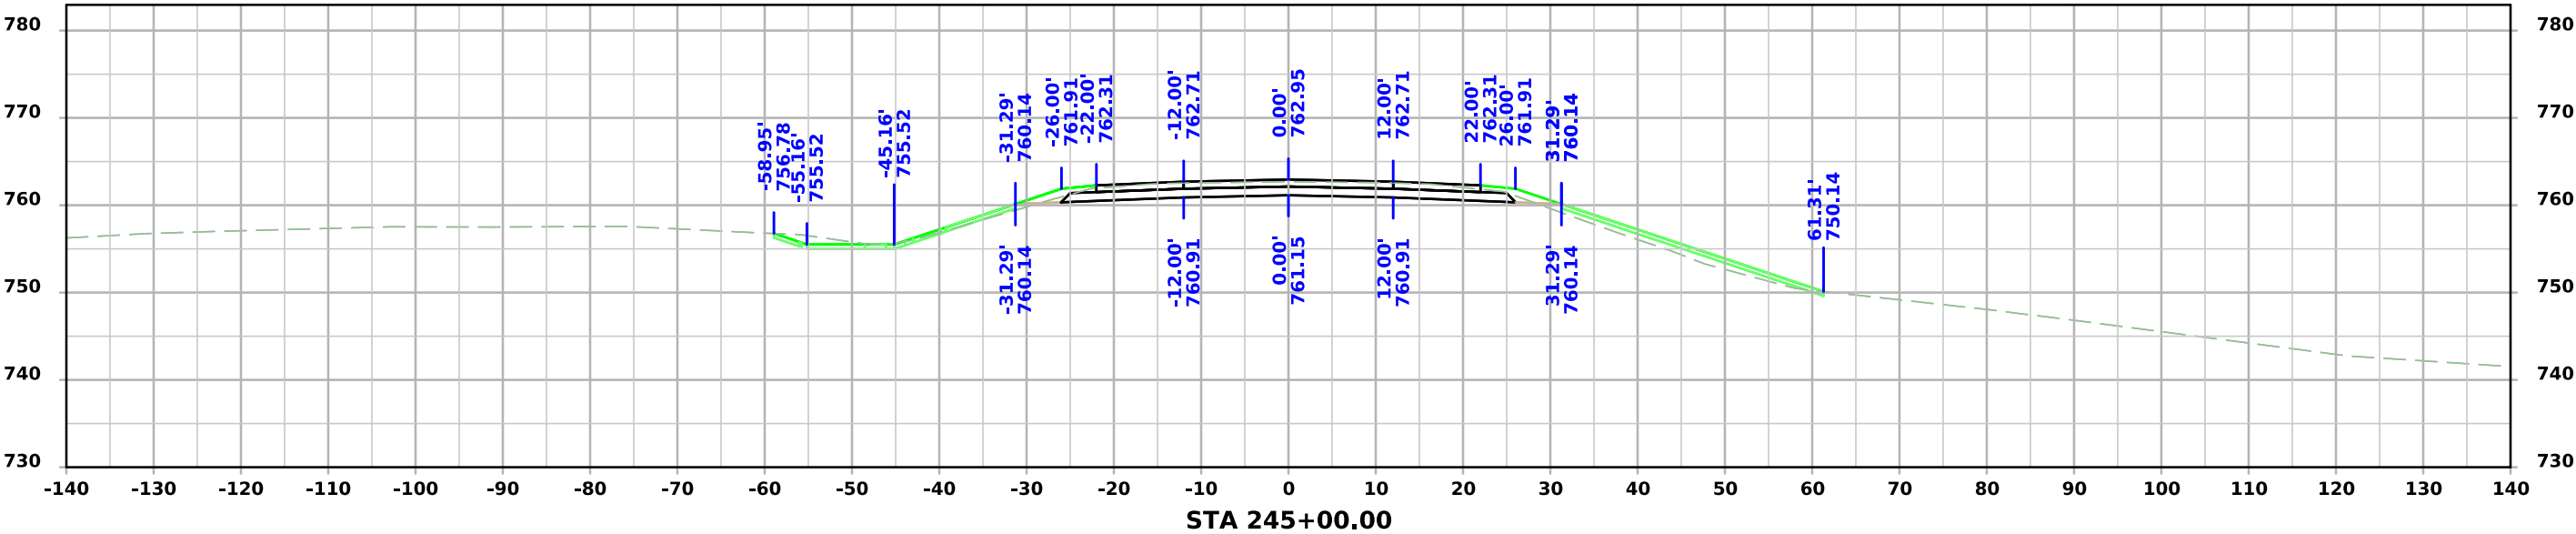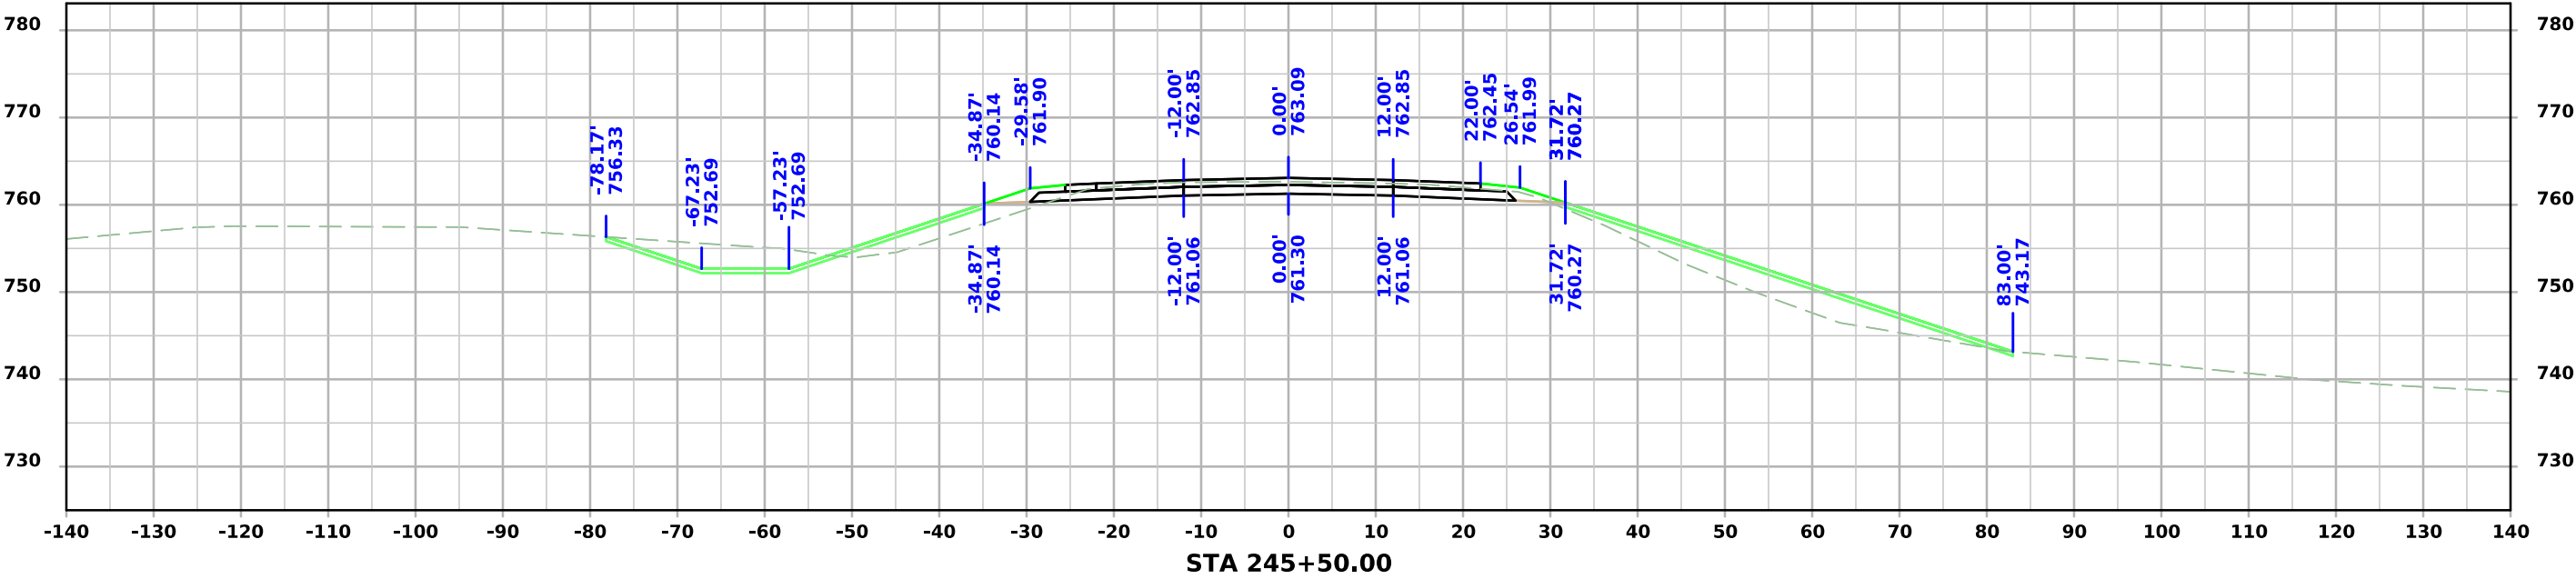



ML - US 34

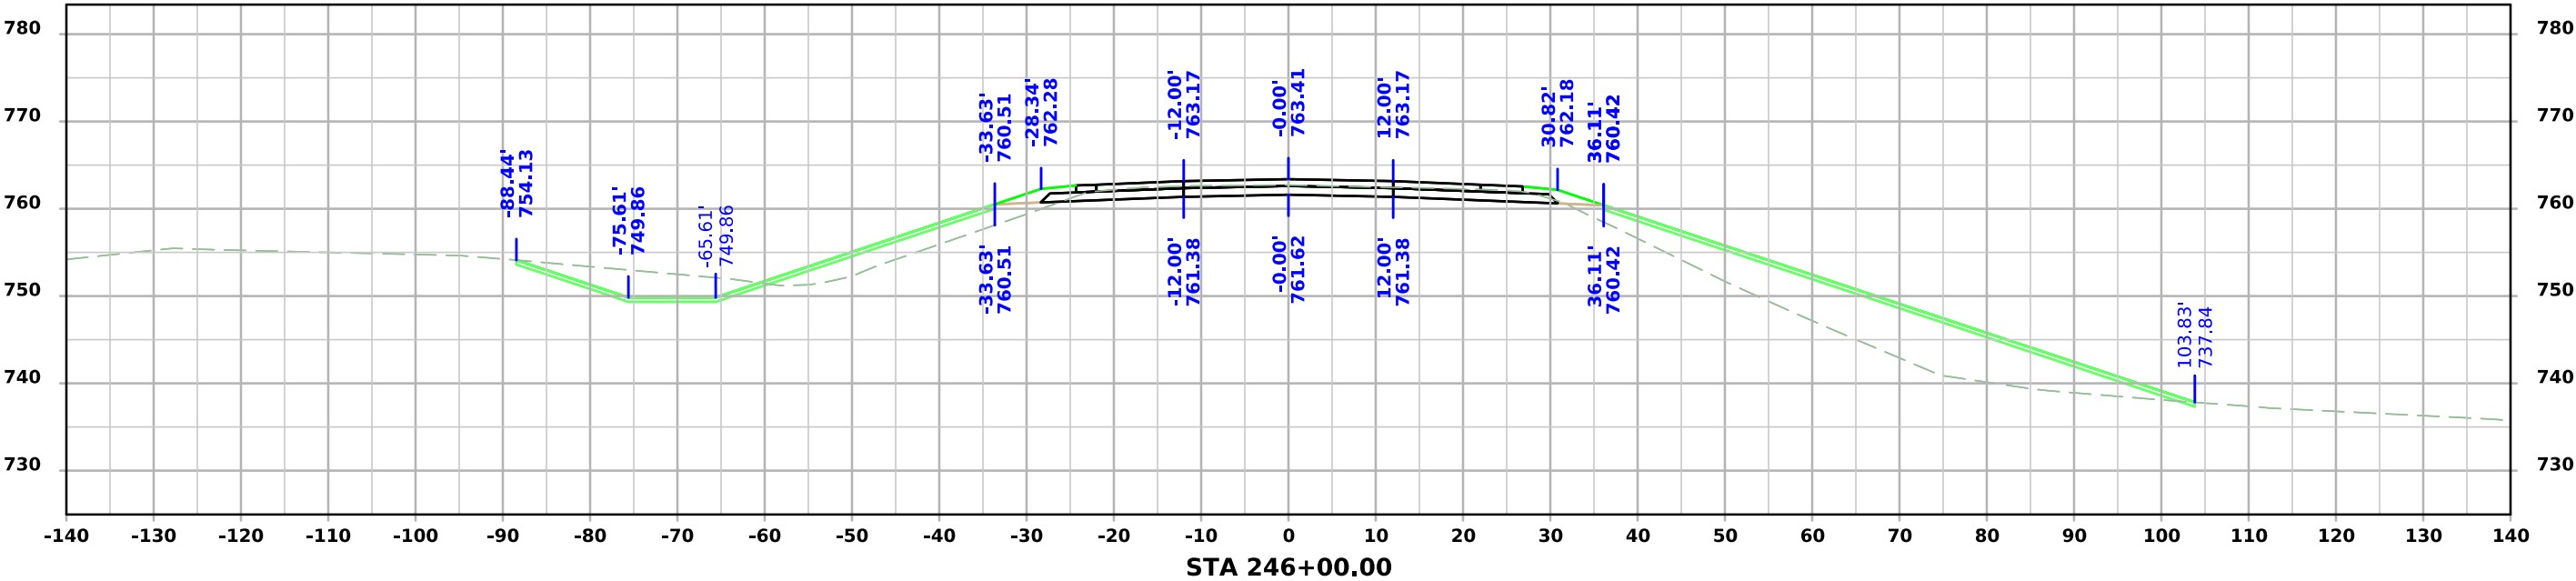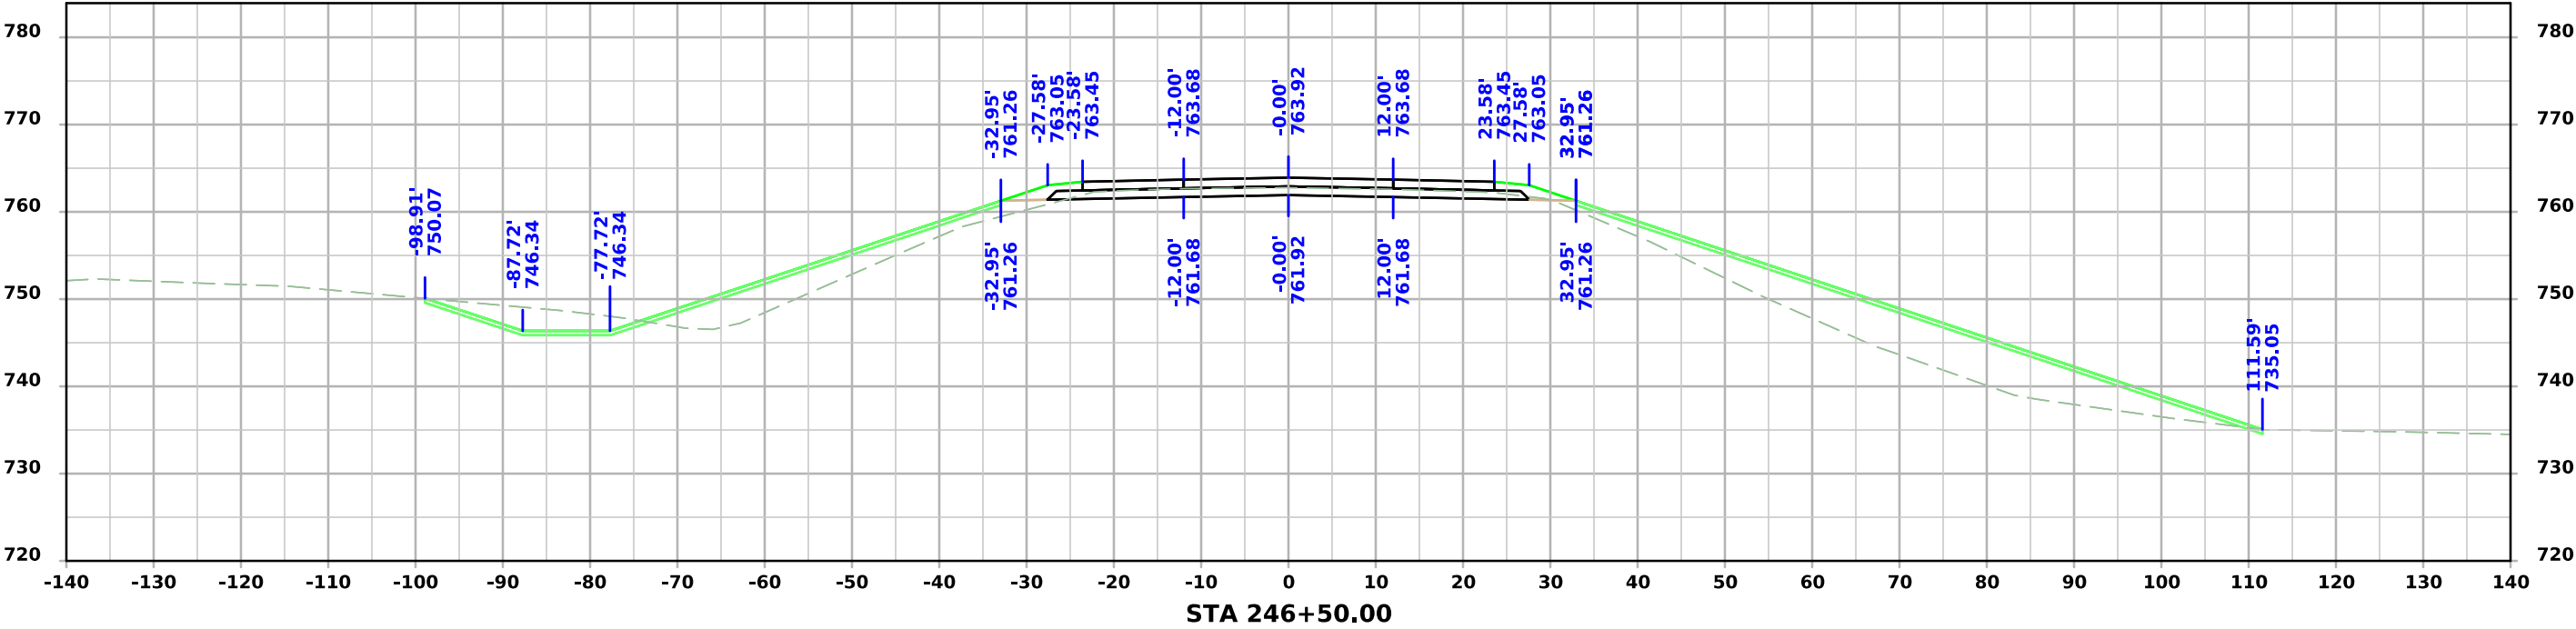


ML - US 34

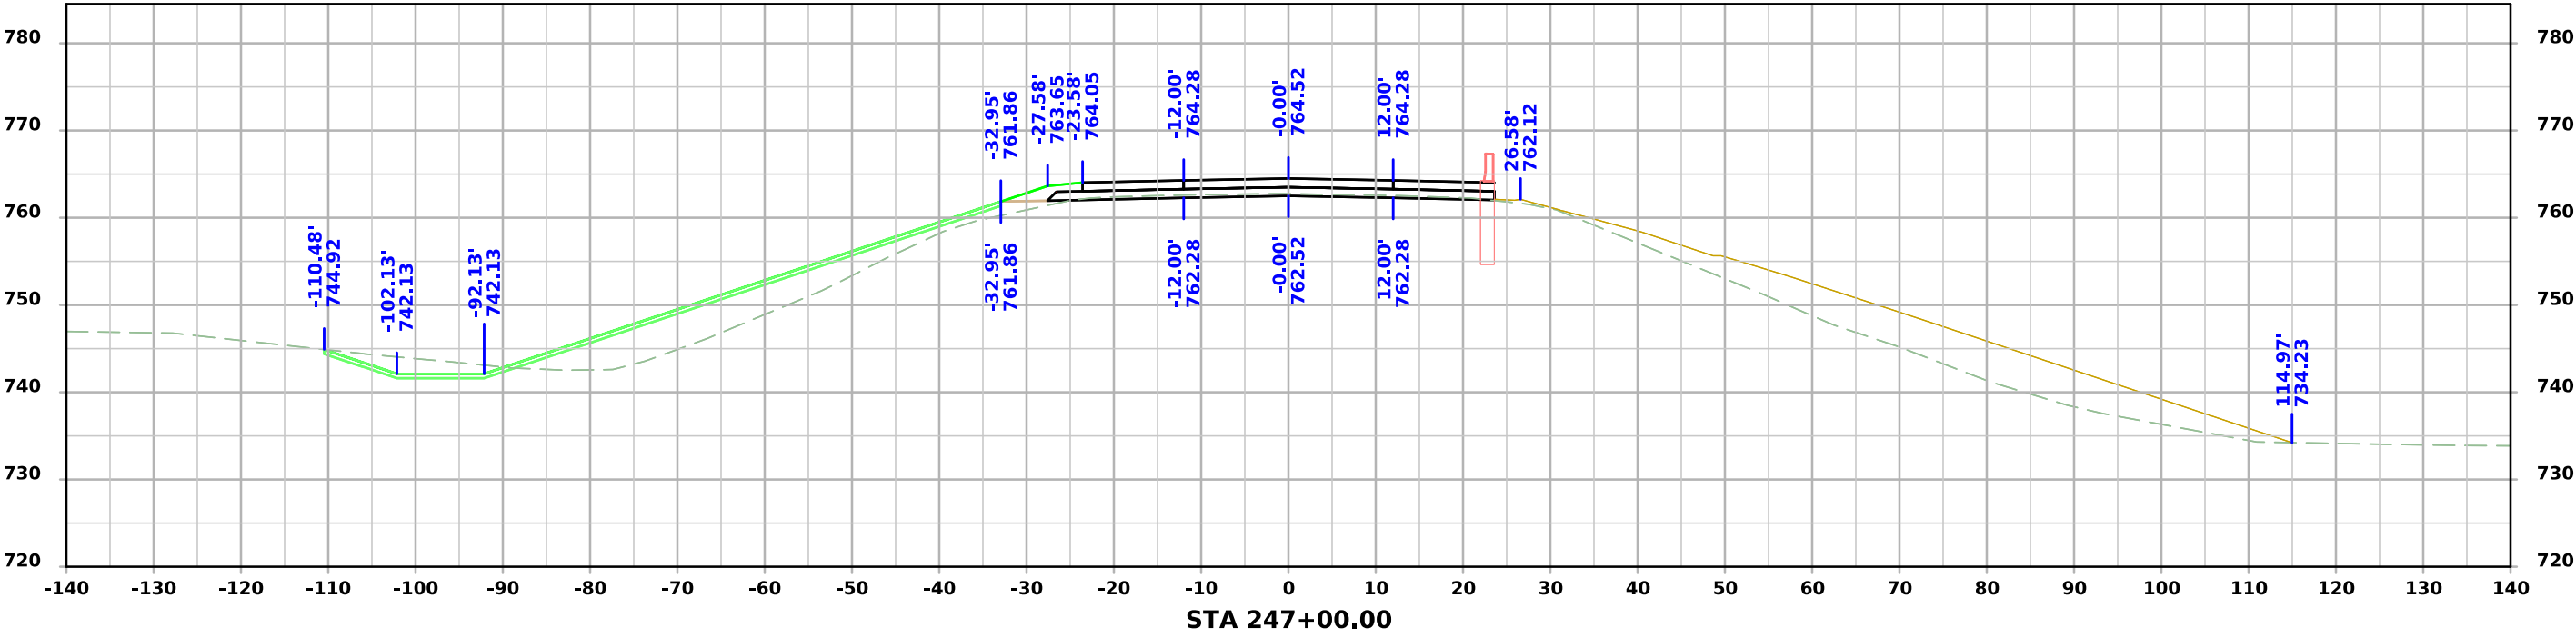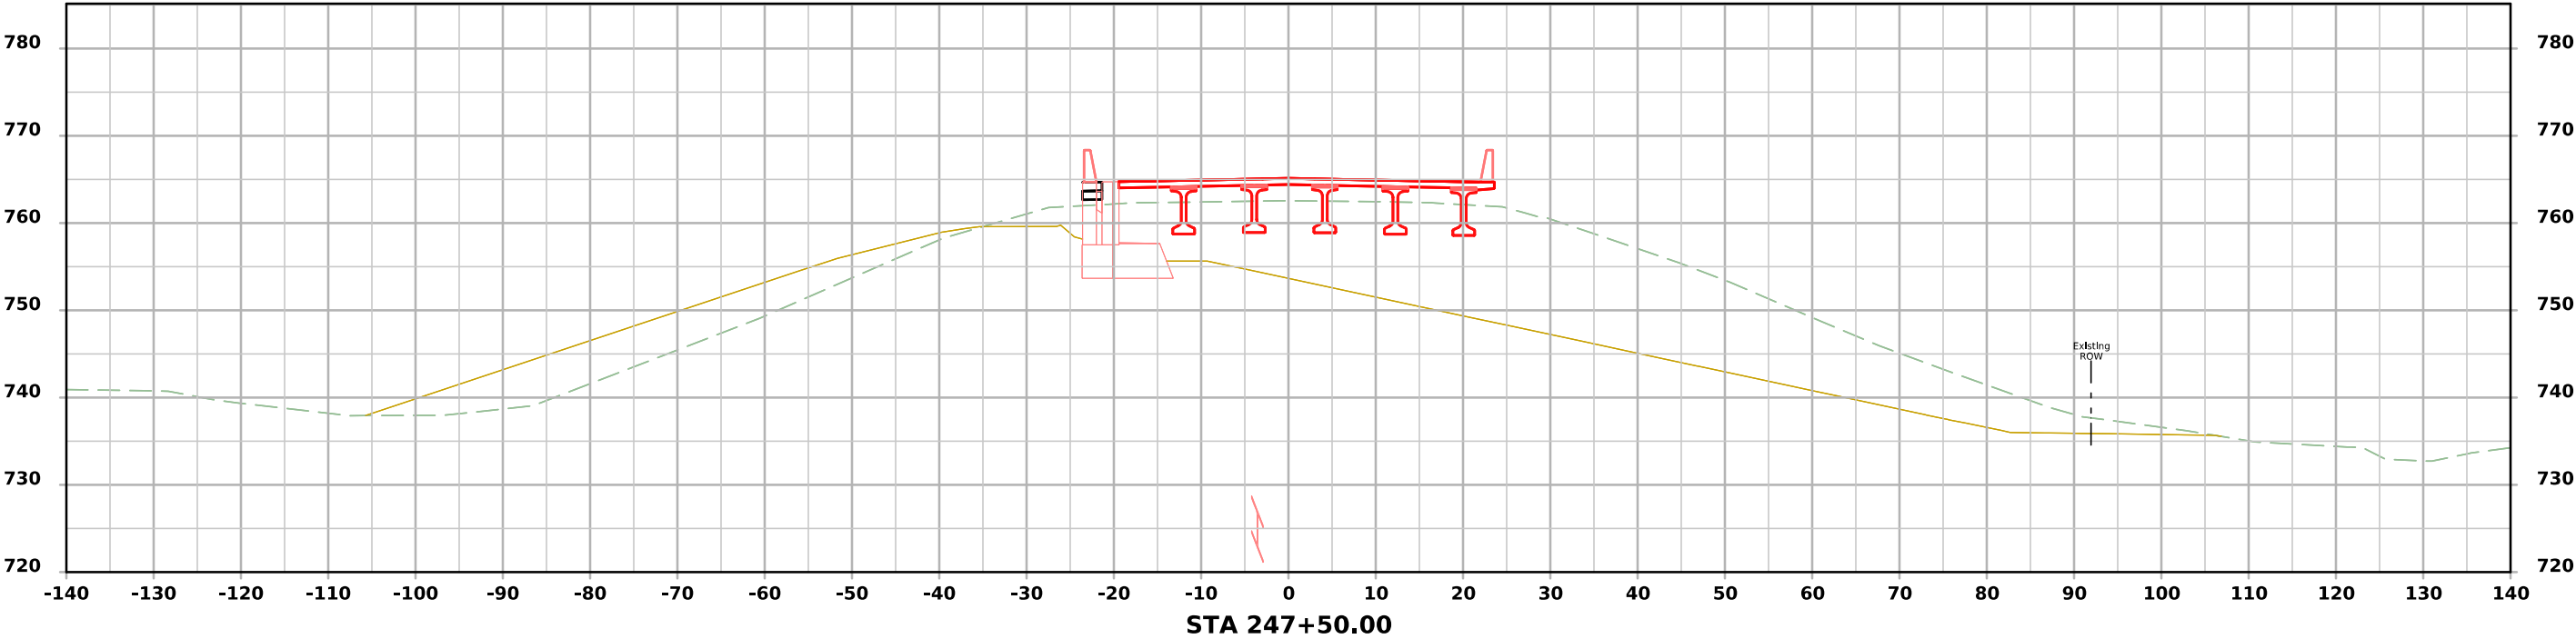


ML - US 34

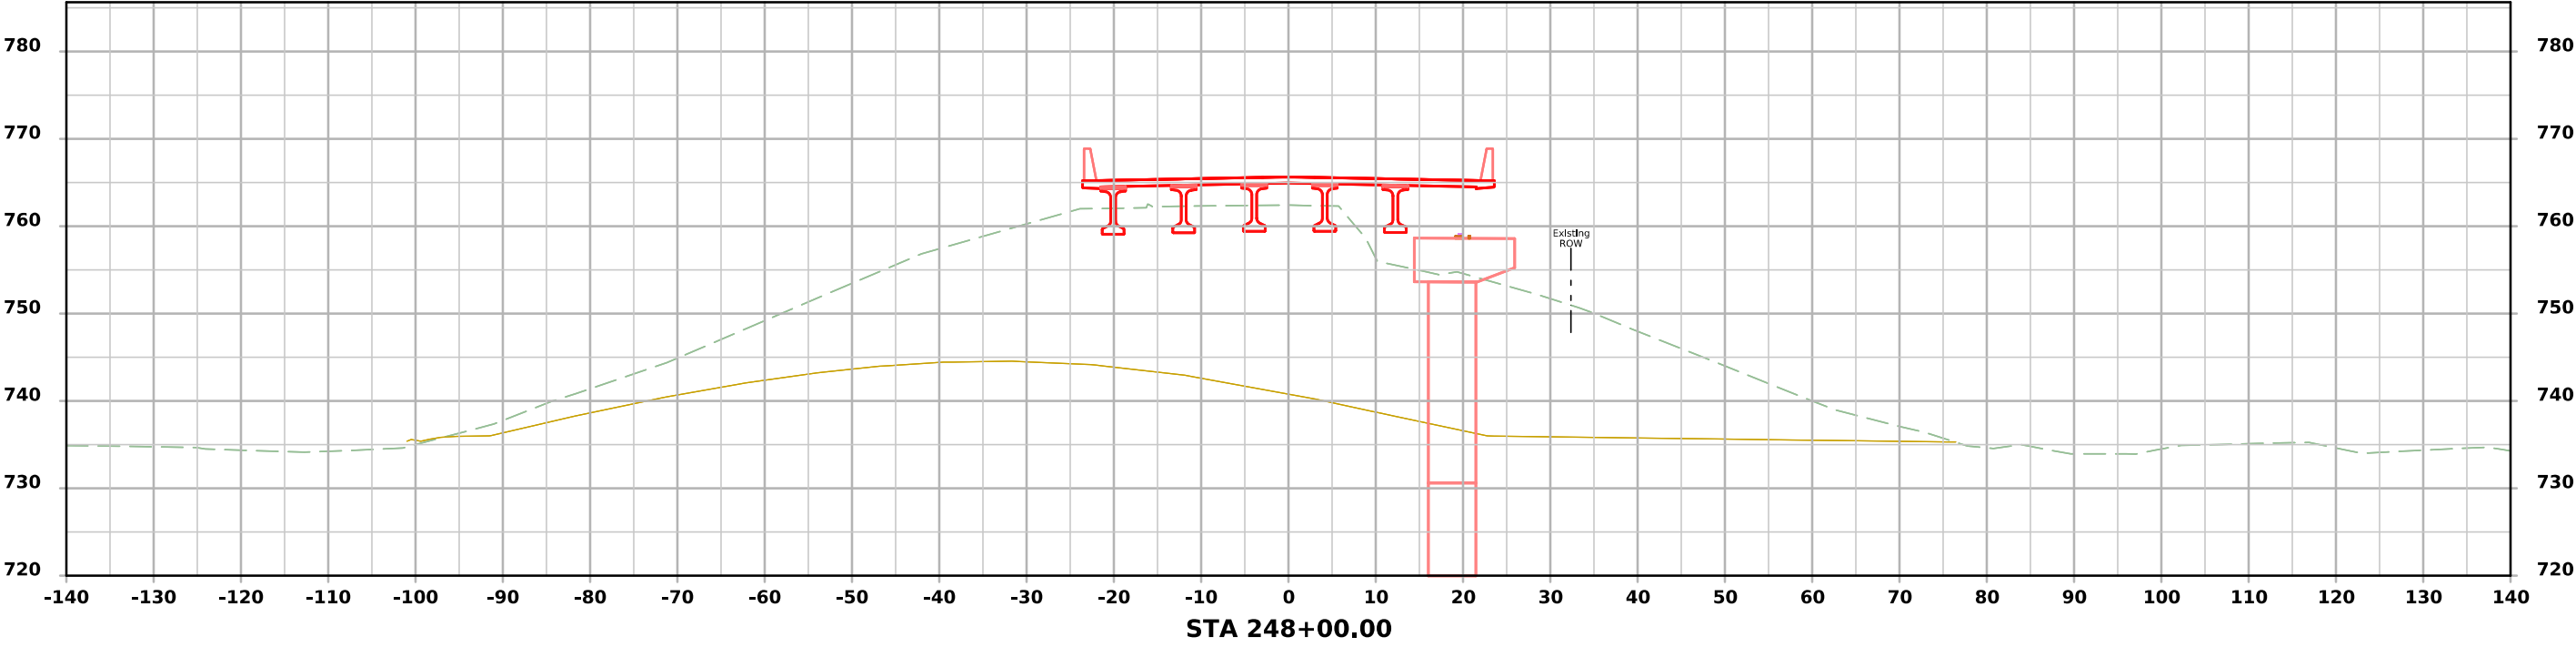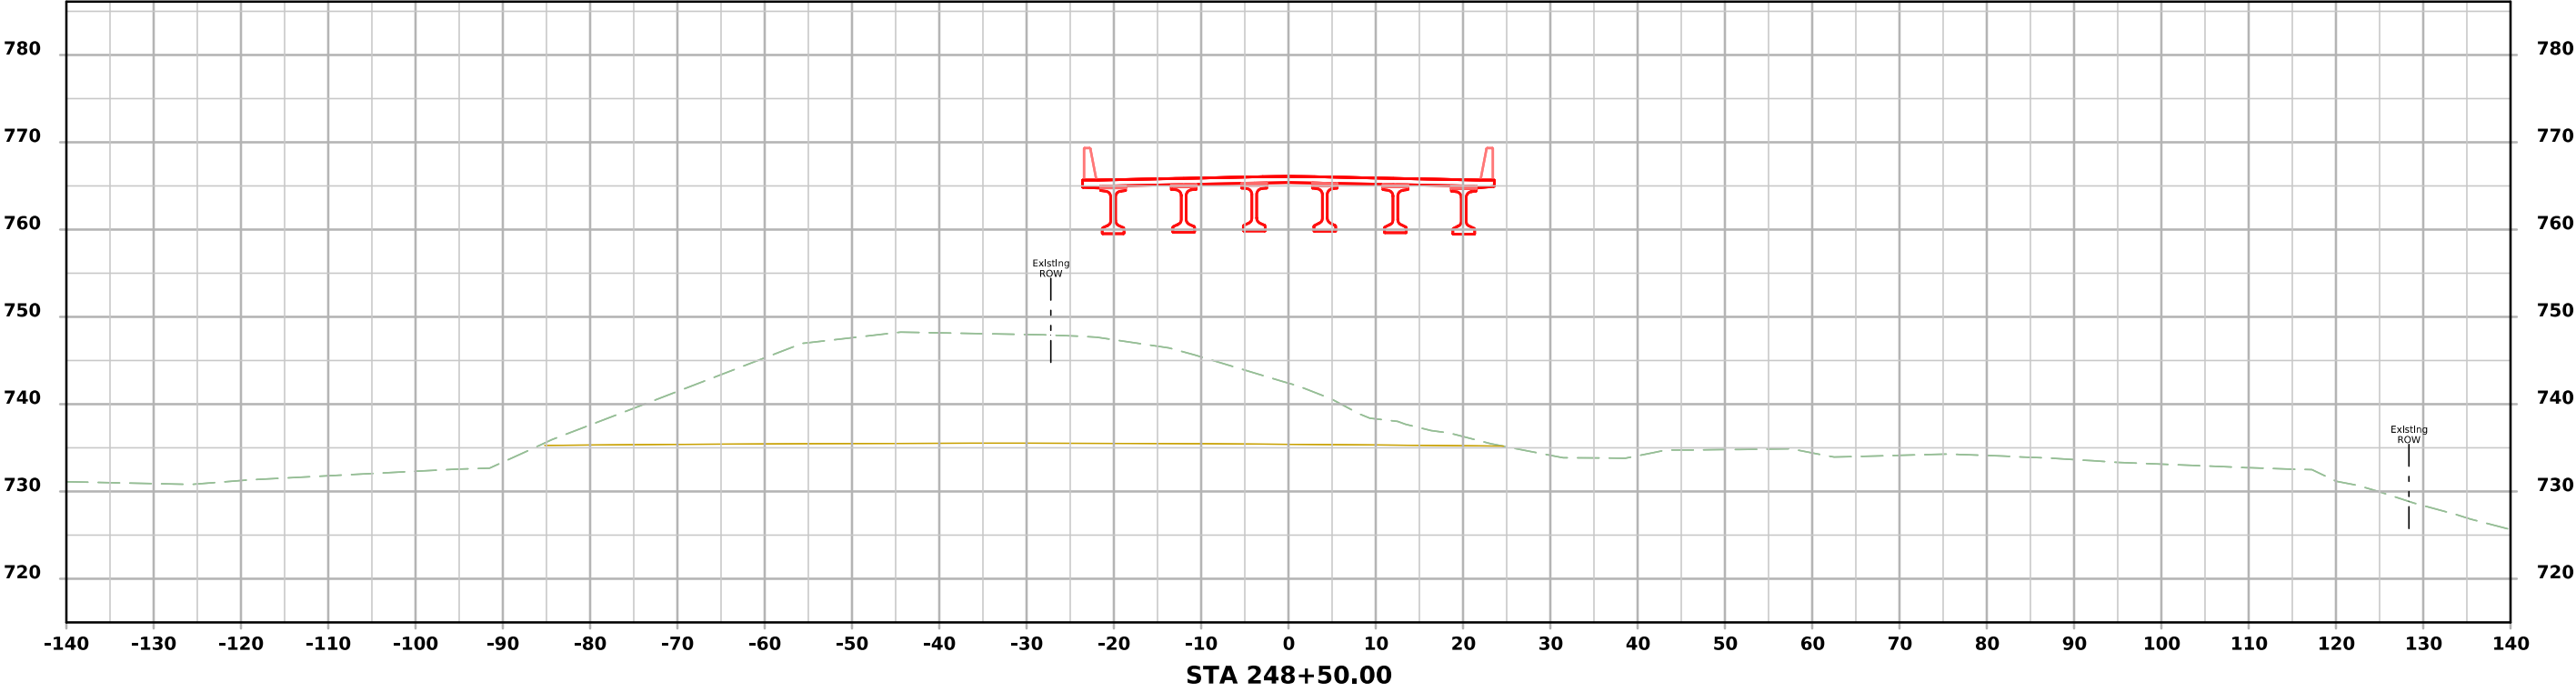


ML - US 34

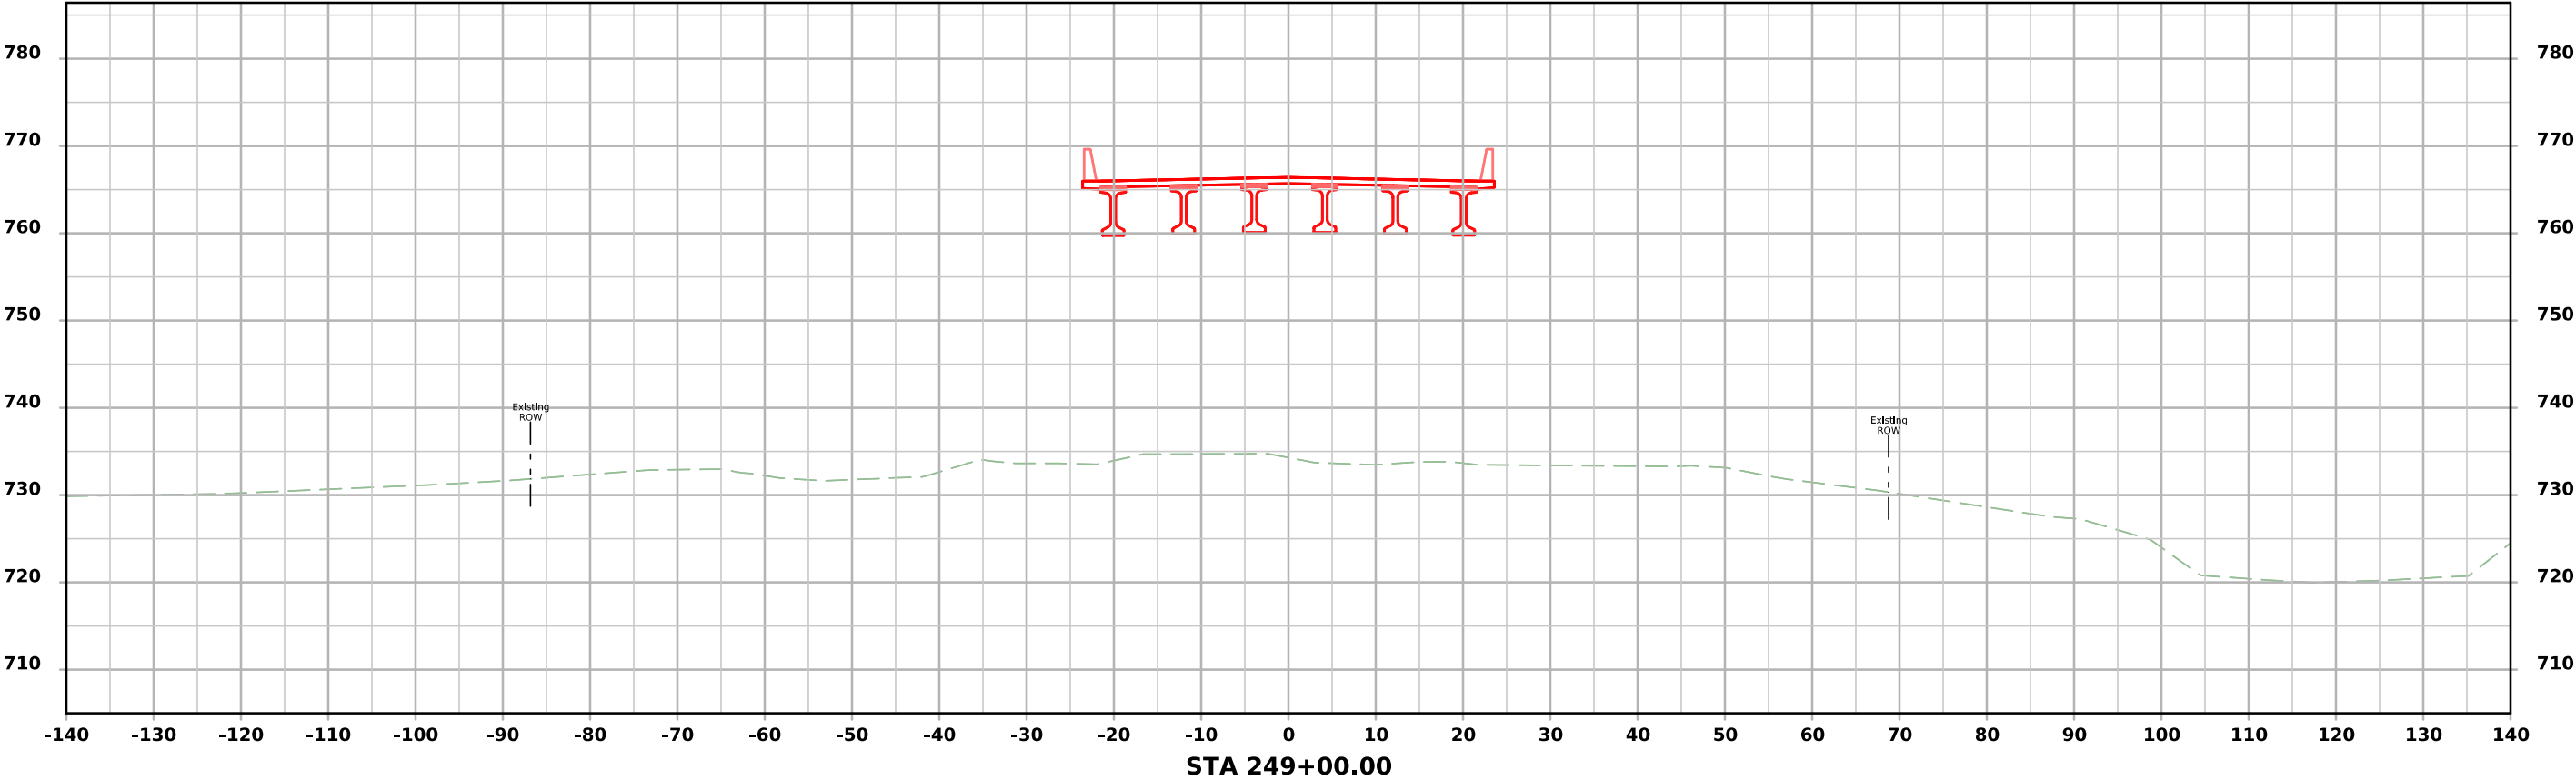


ML - US 34

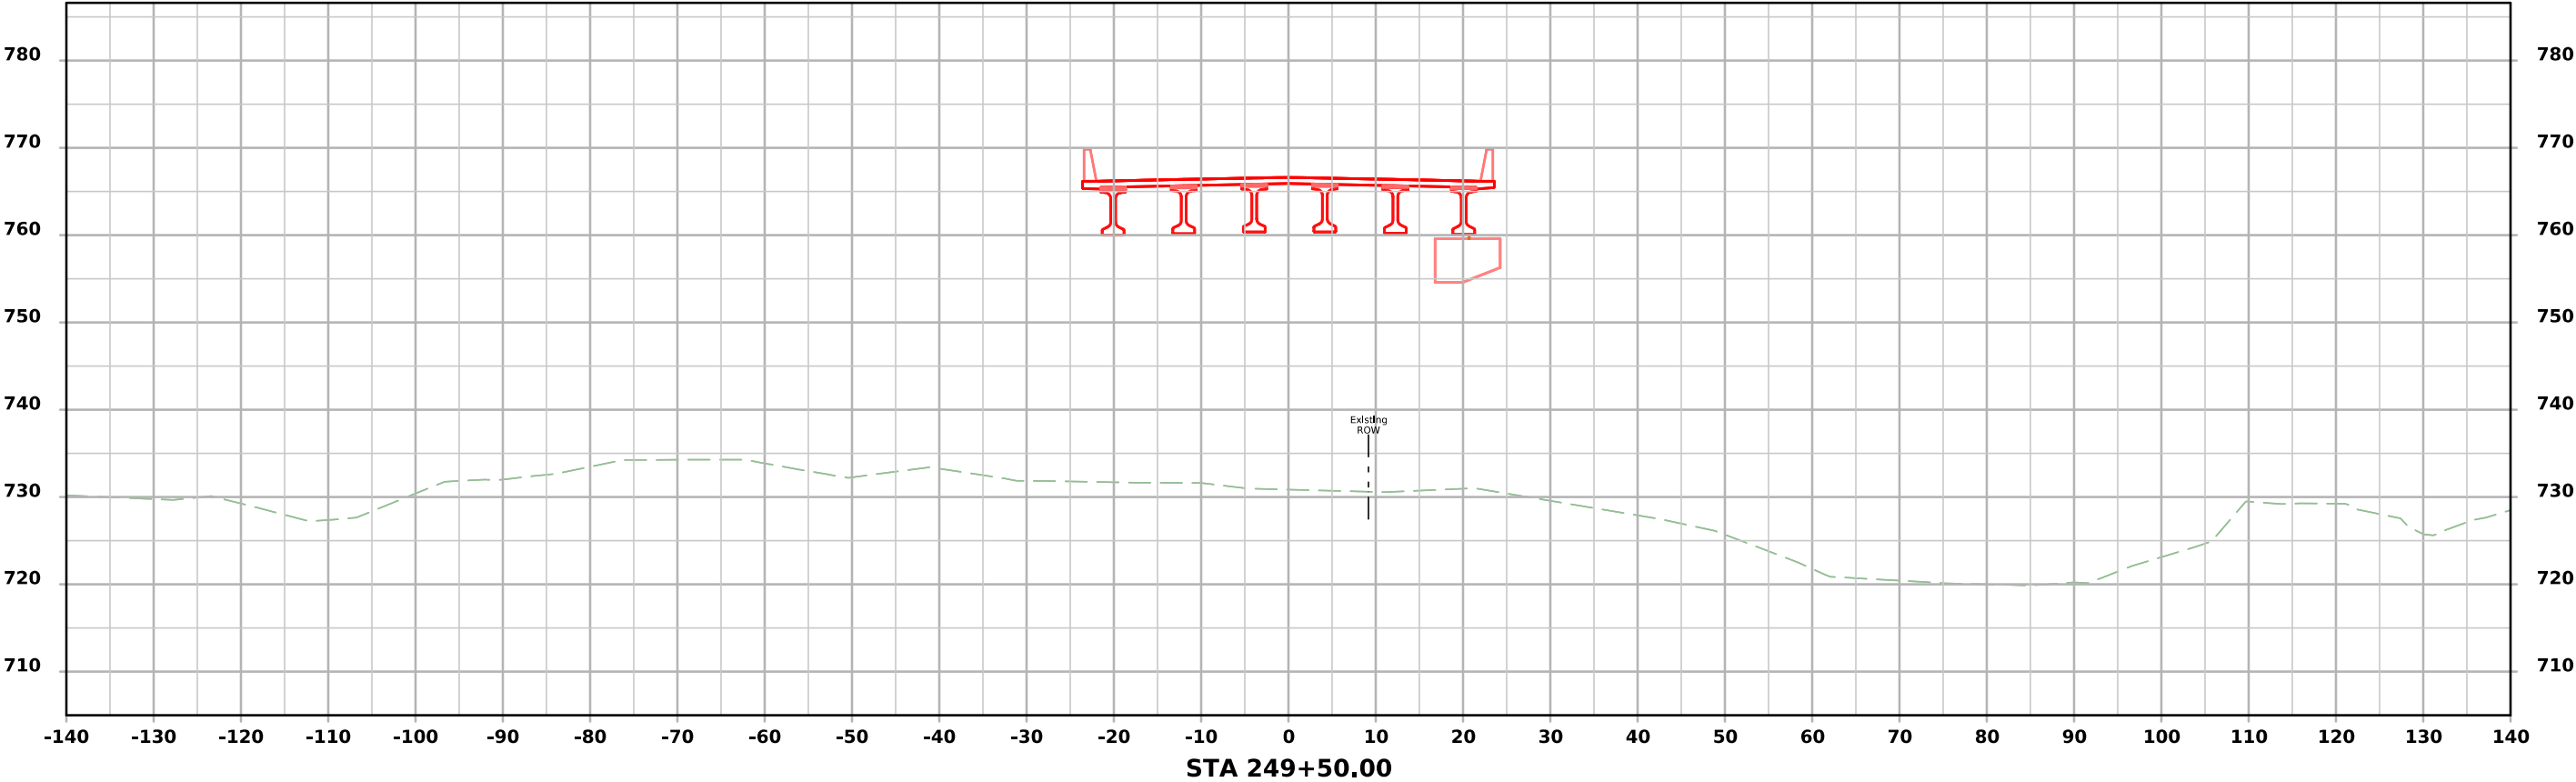


ML - US 34


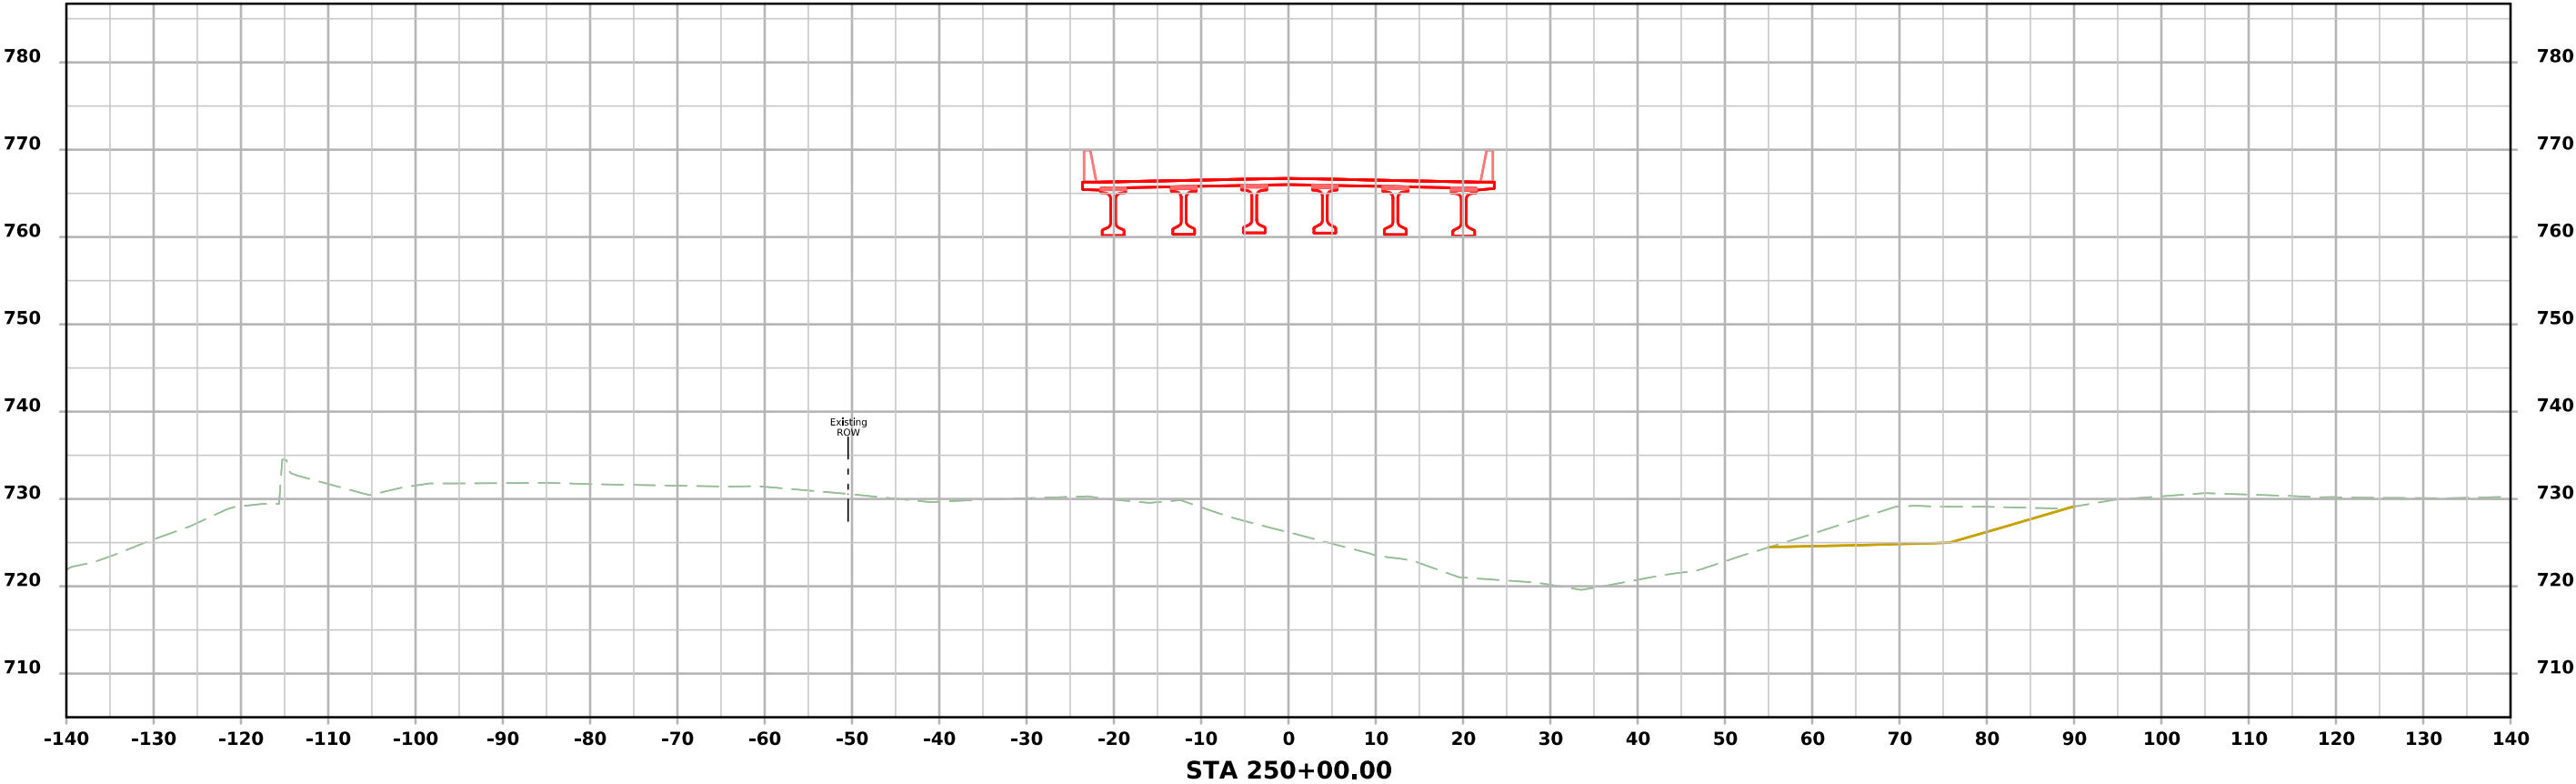


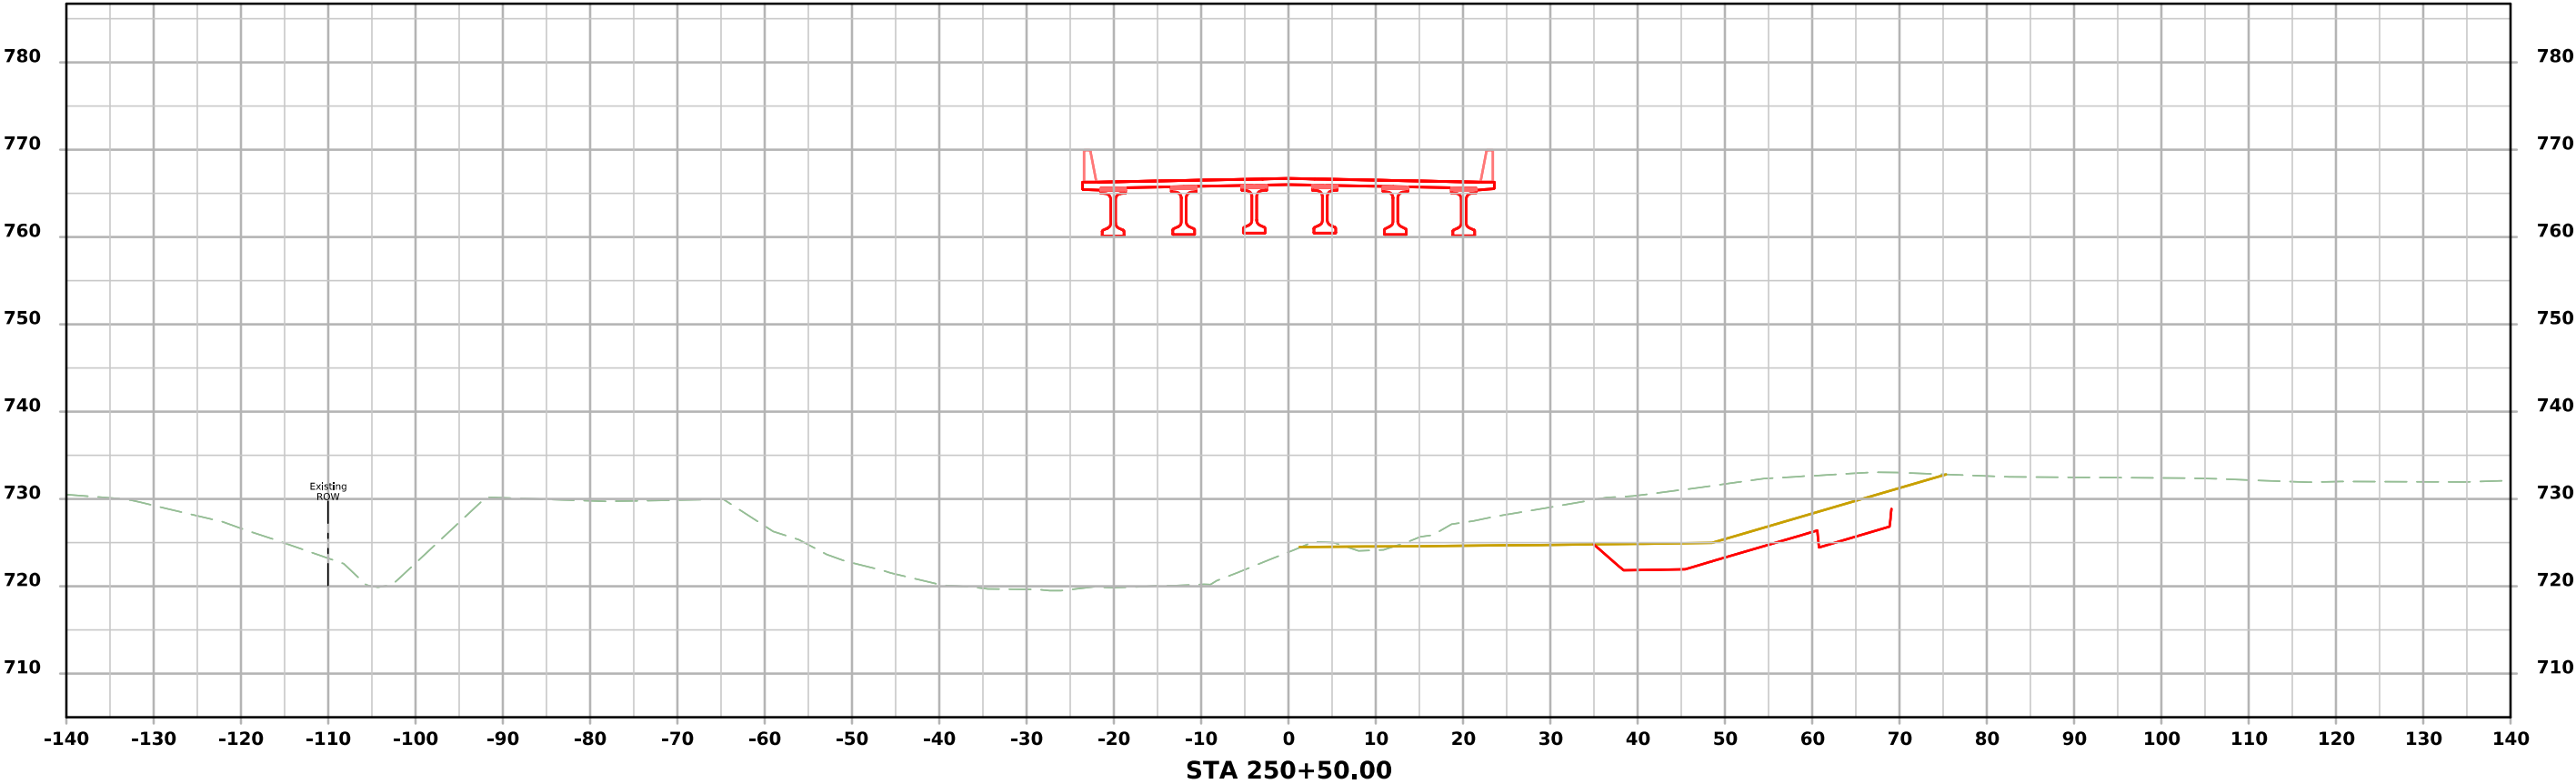



ML - US 34

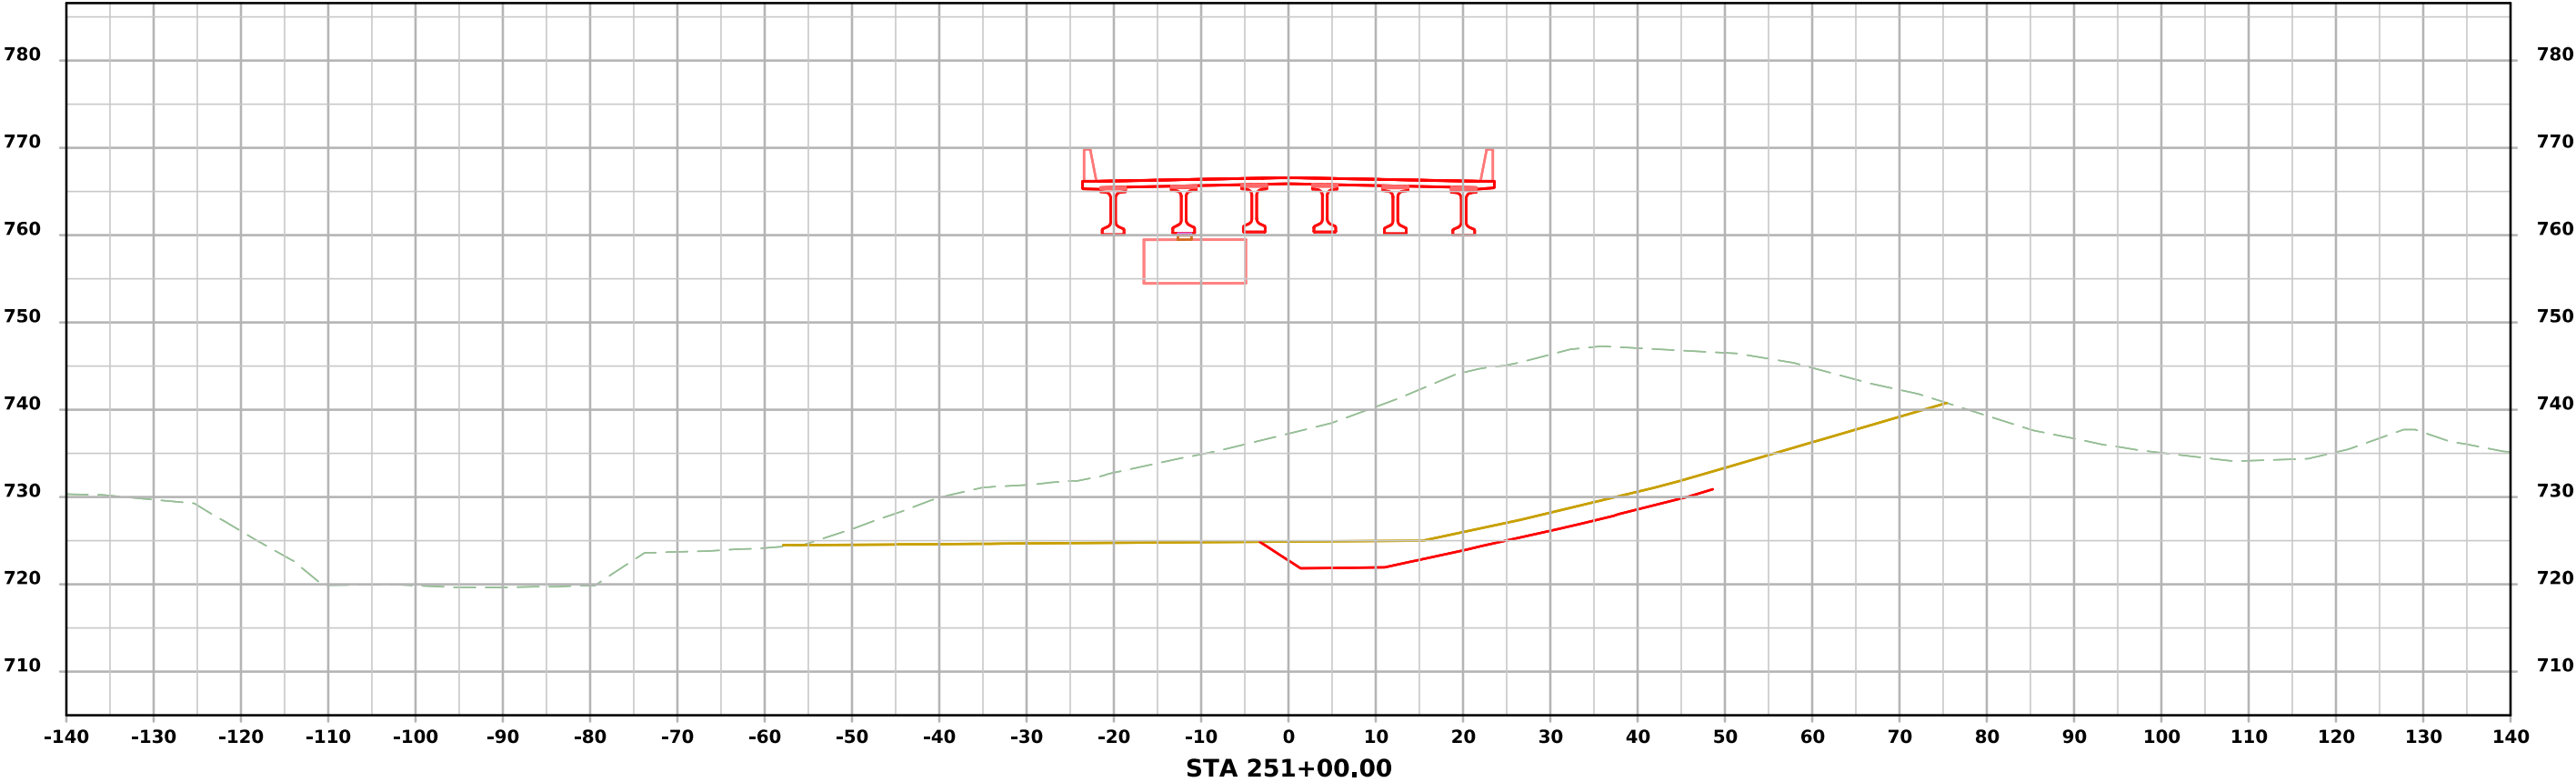



ML - US 34

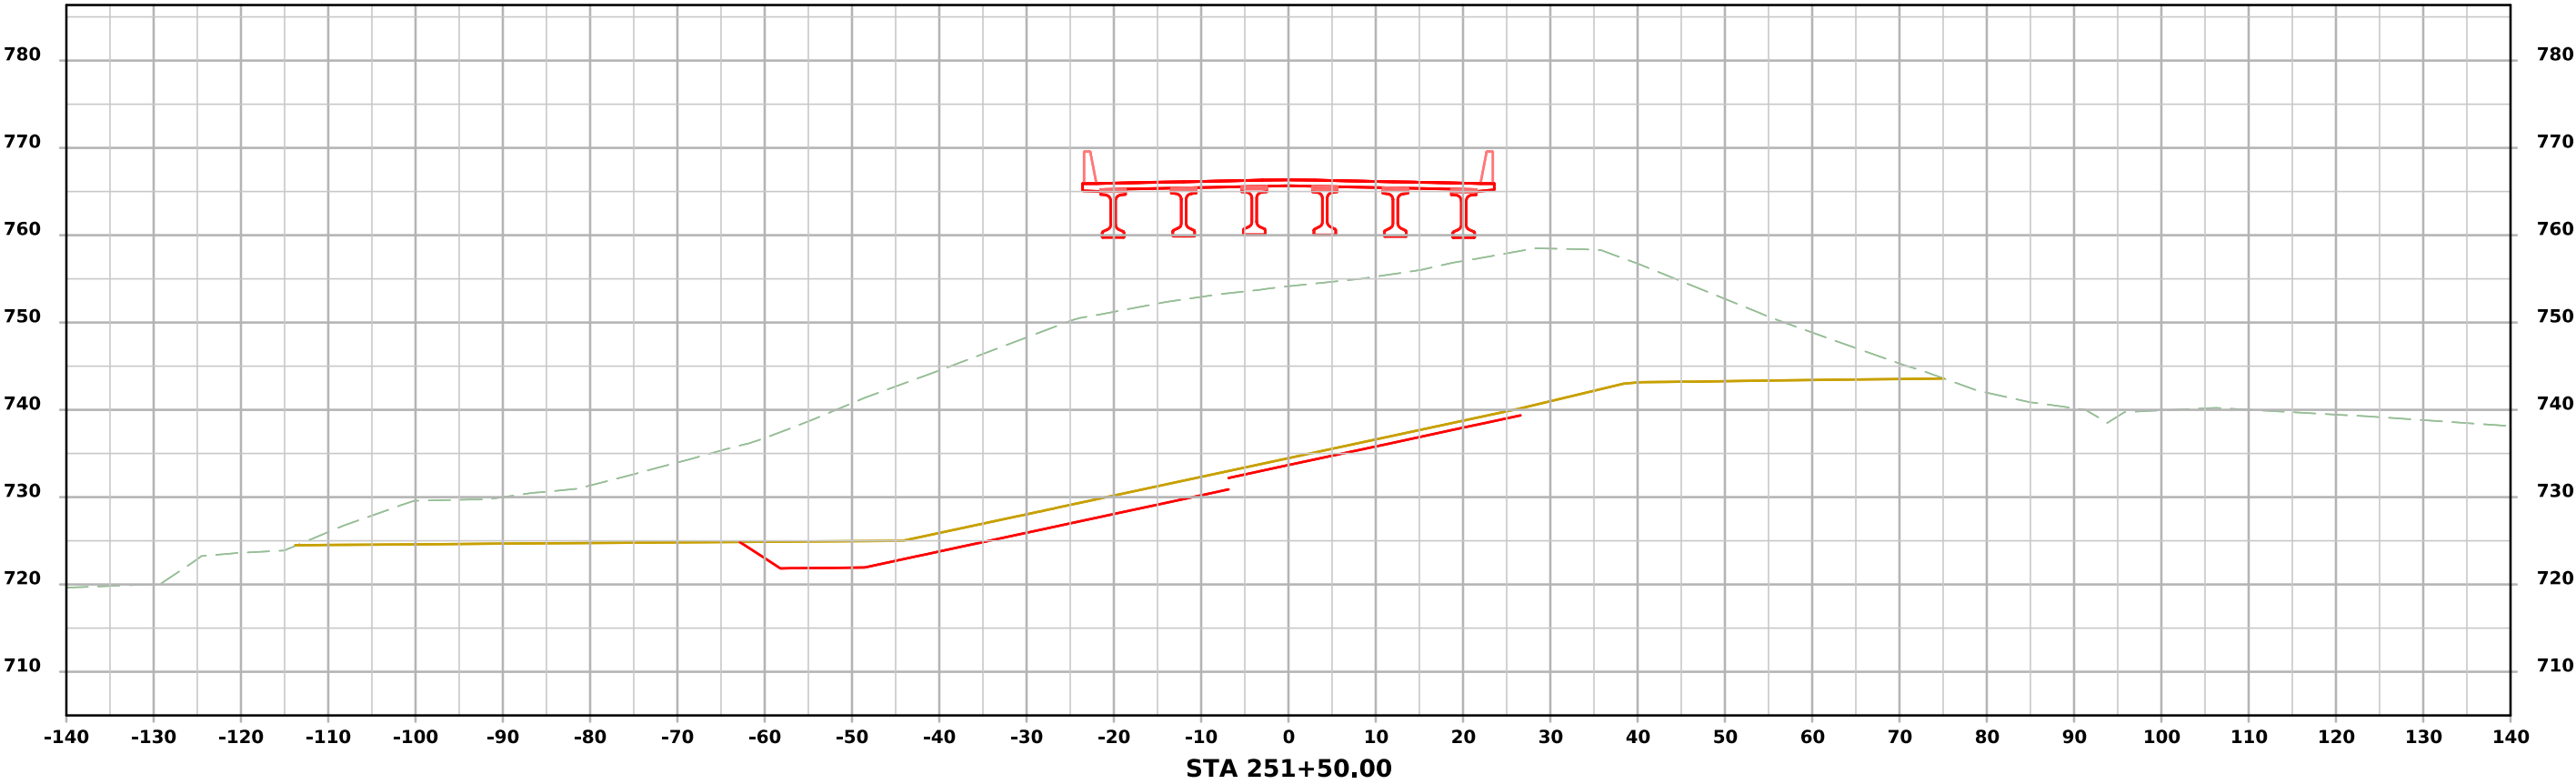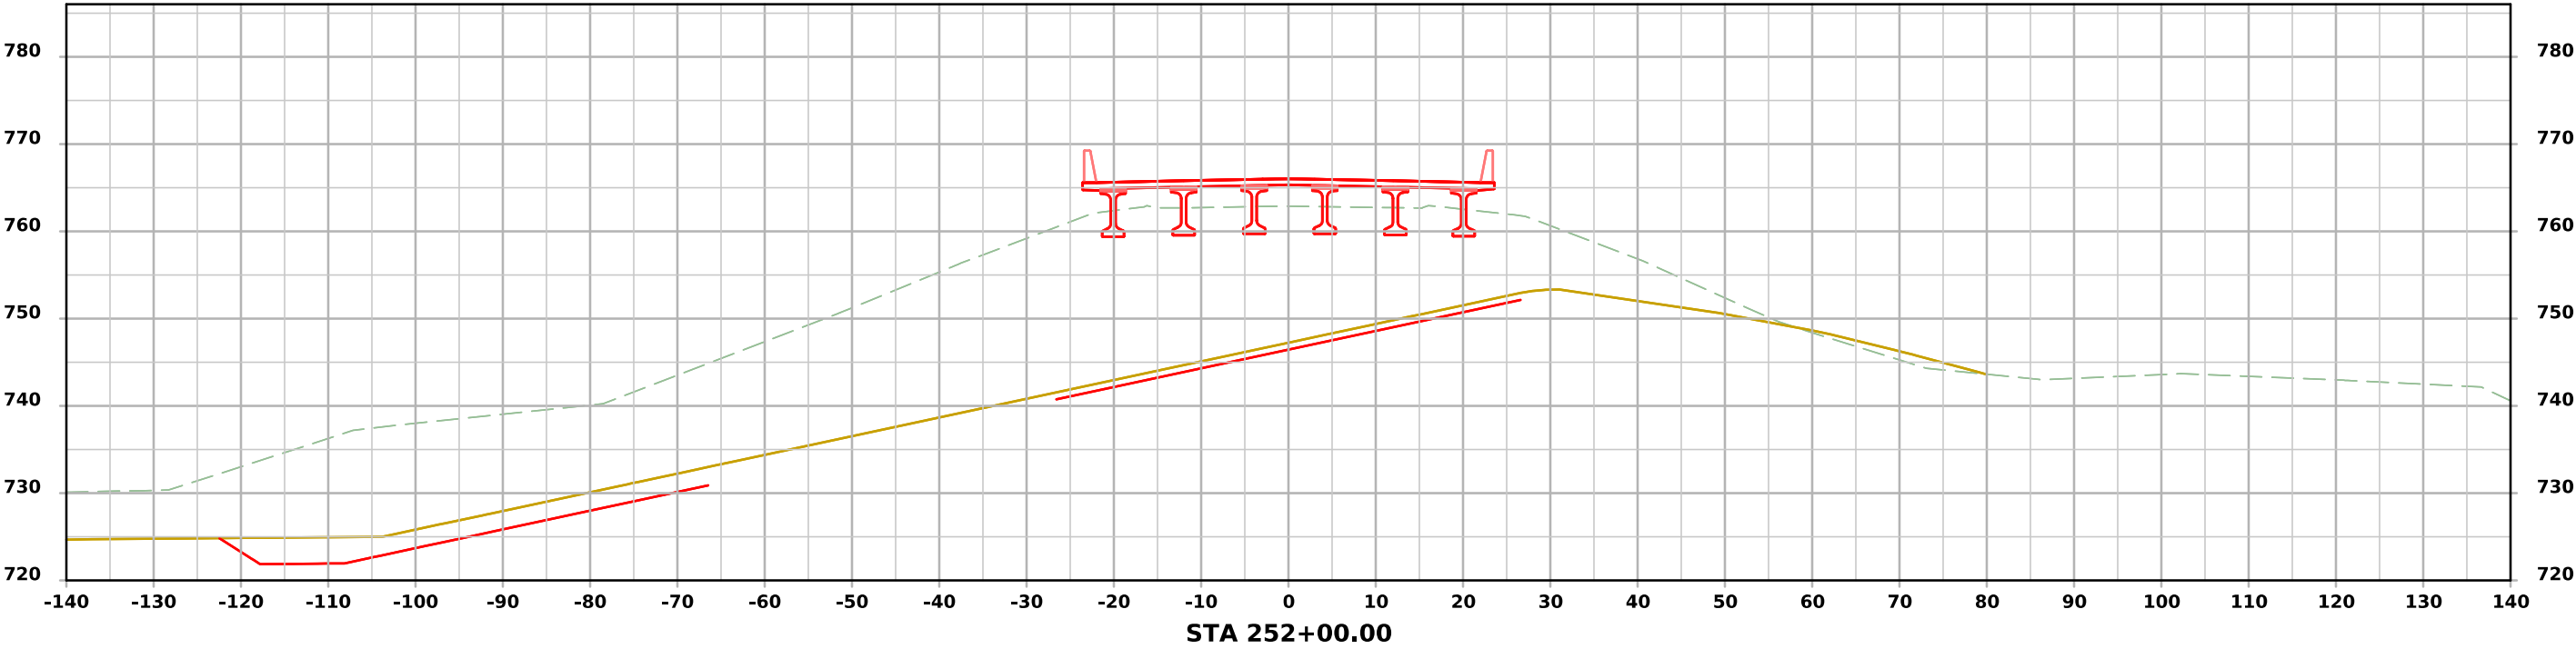



ML - US 34

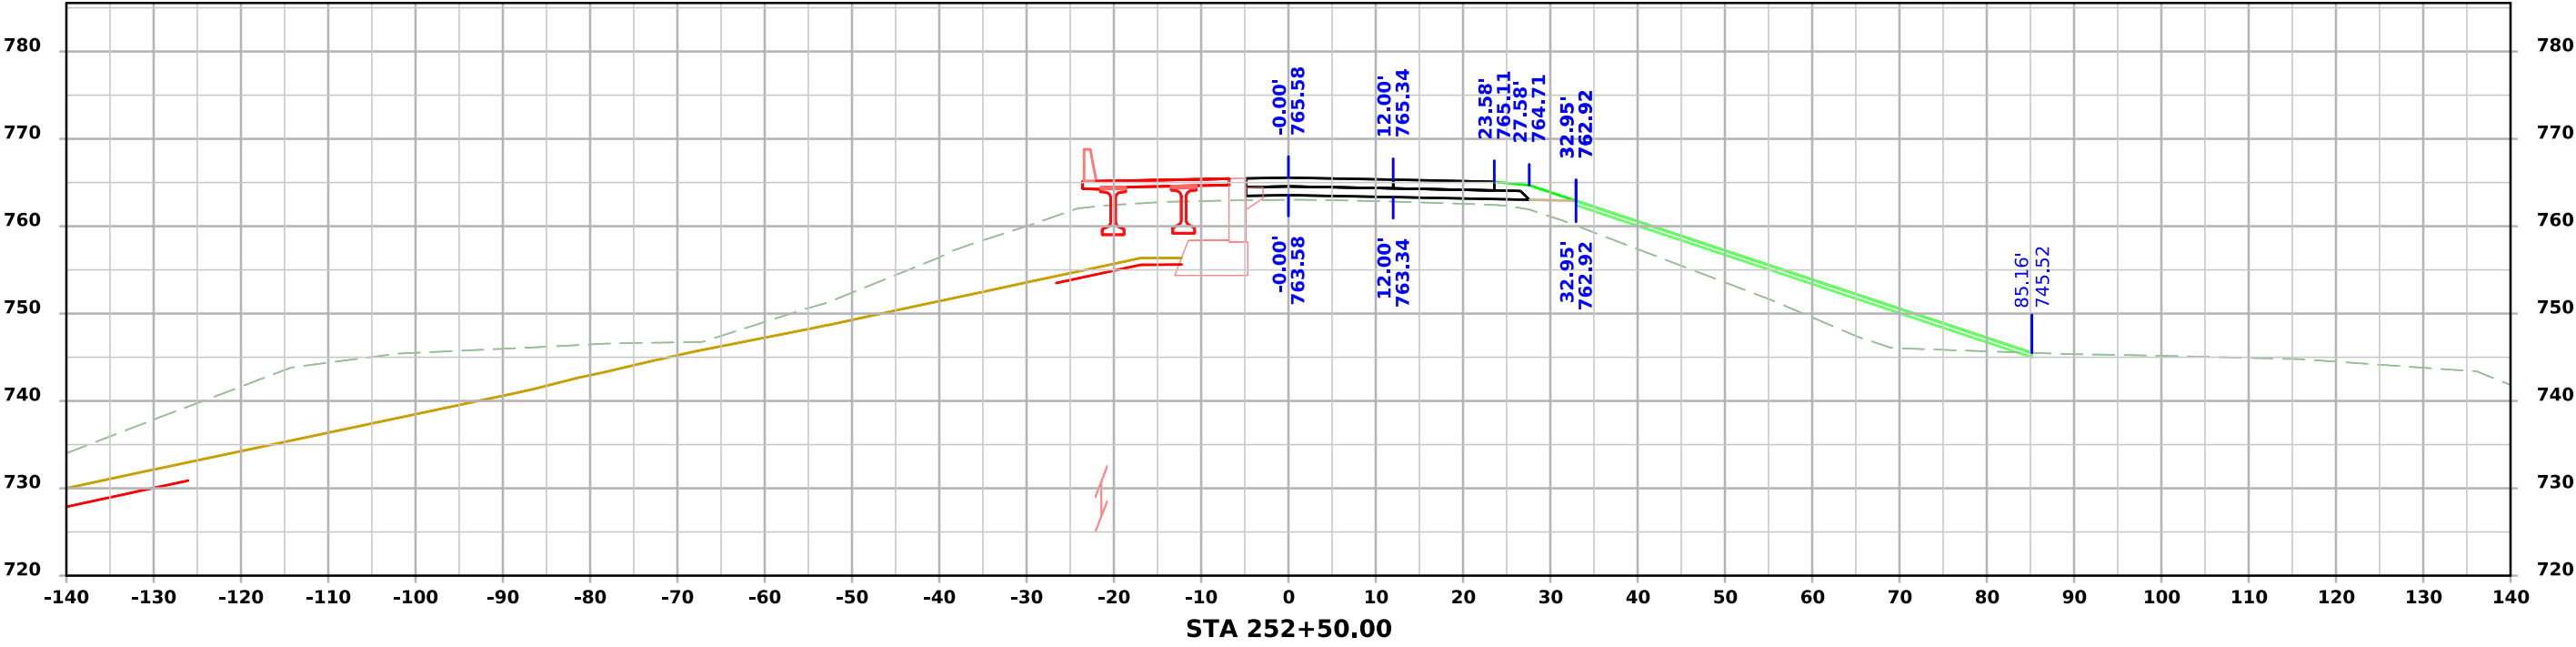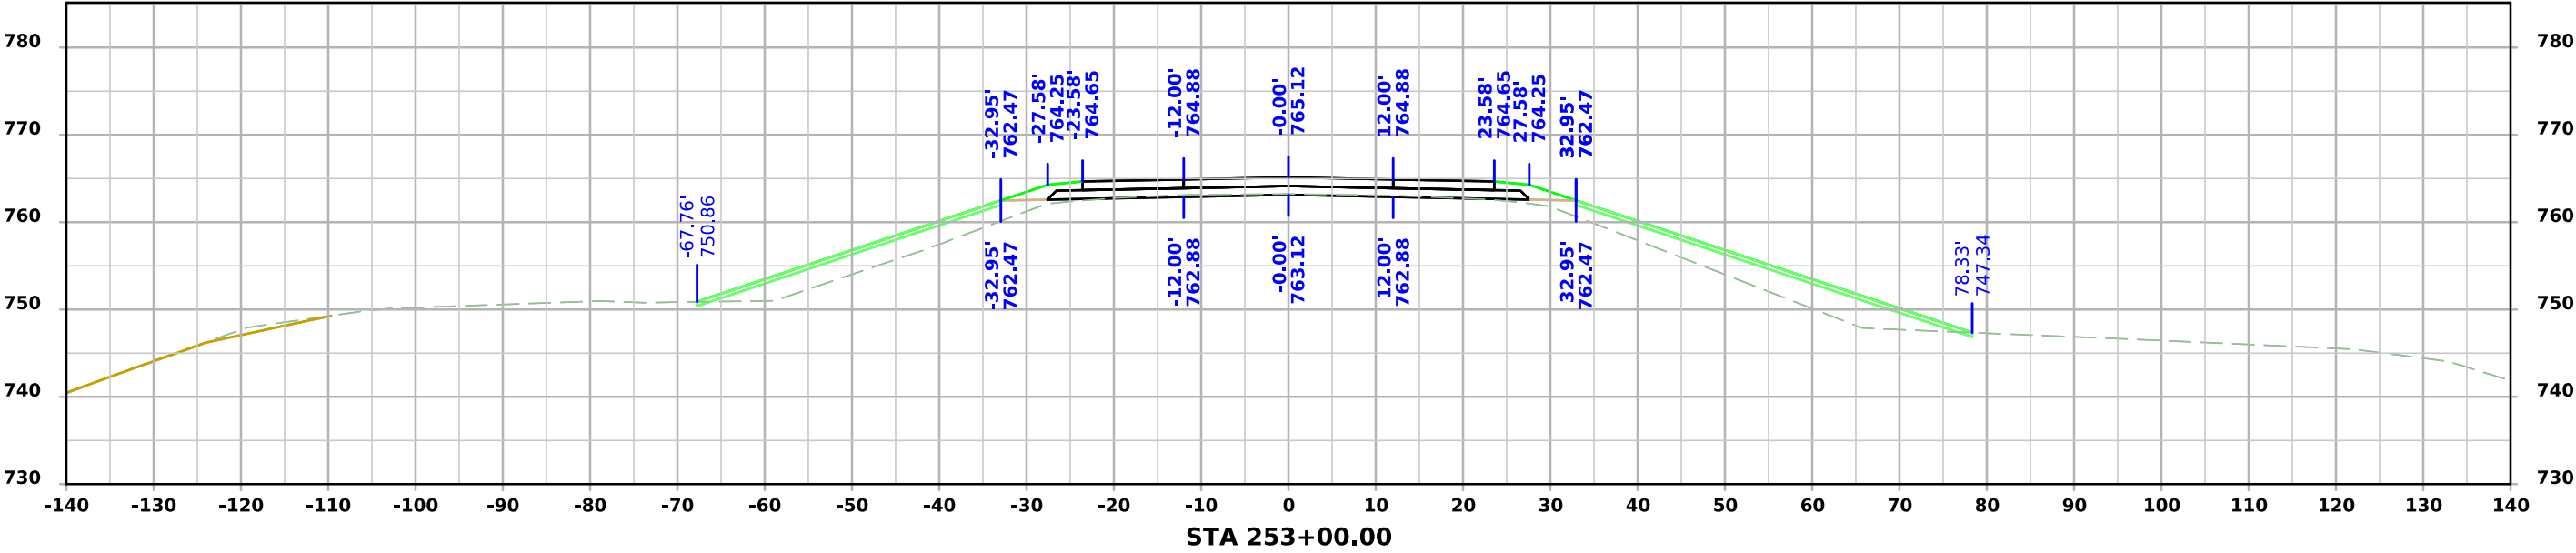

ML - US 34

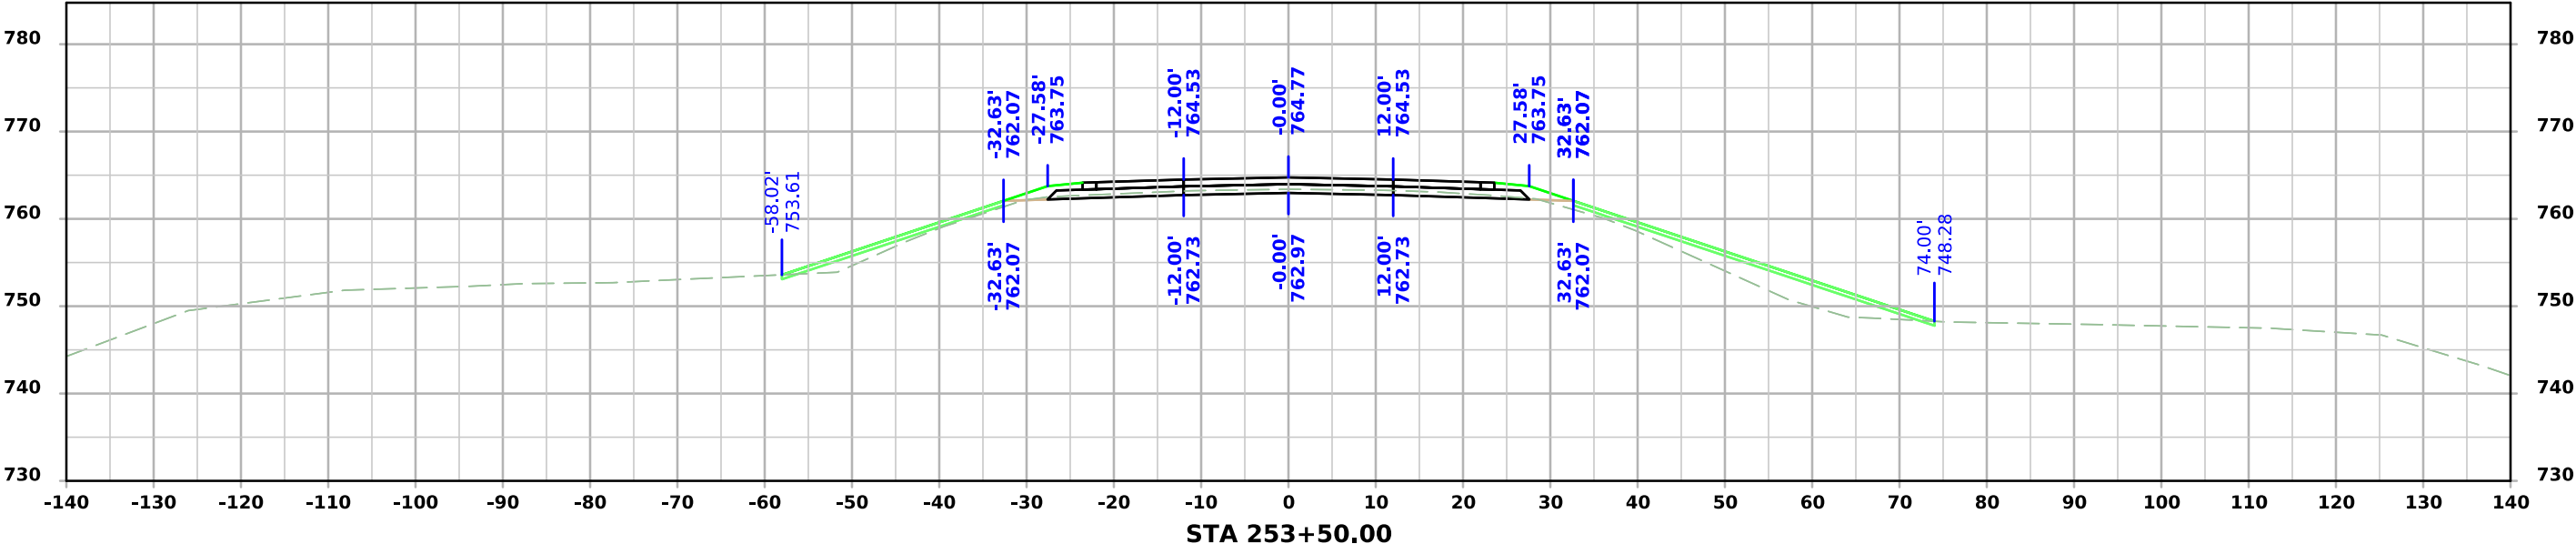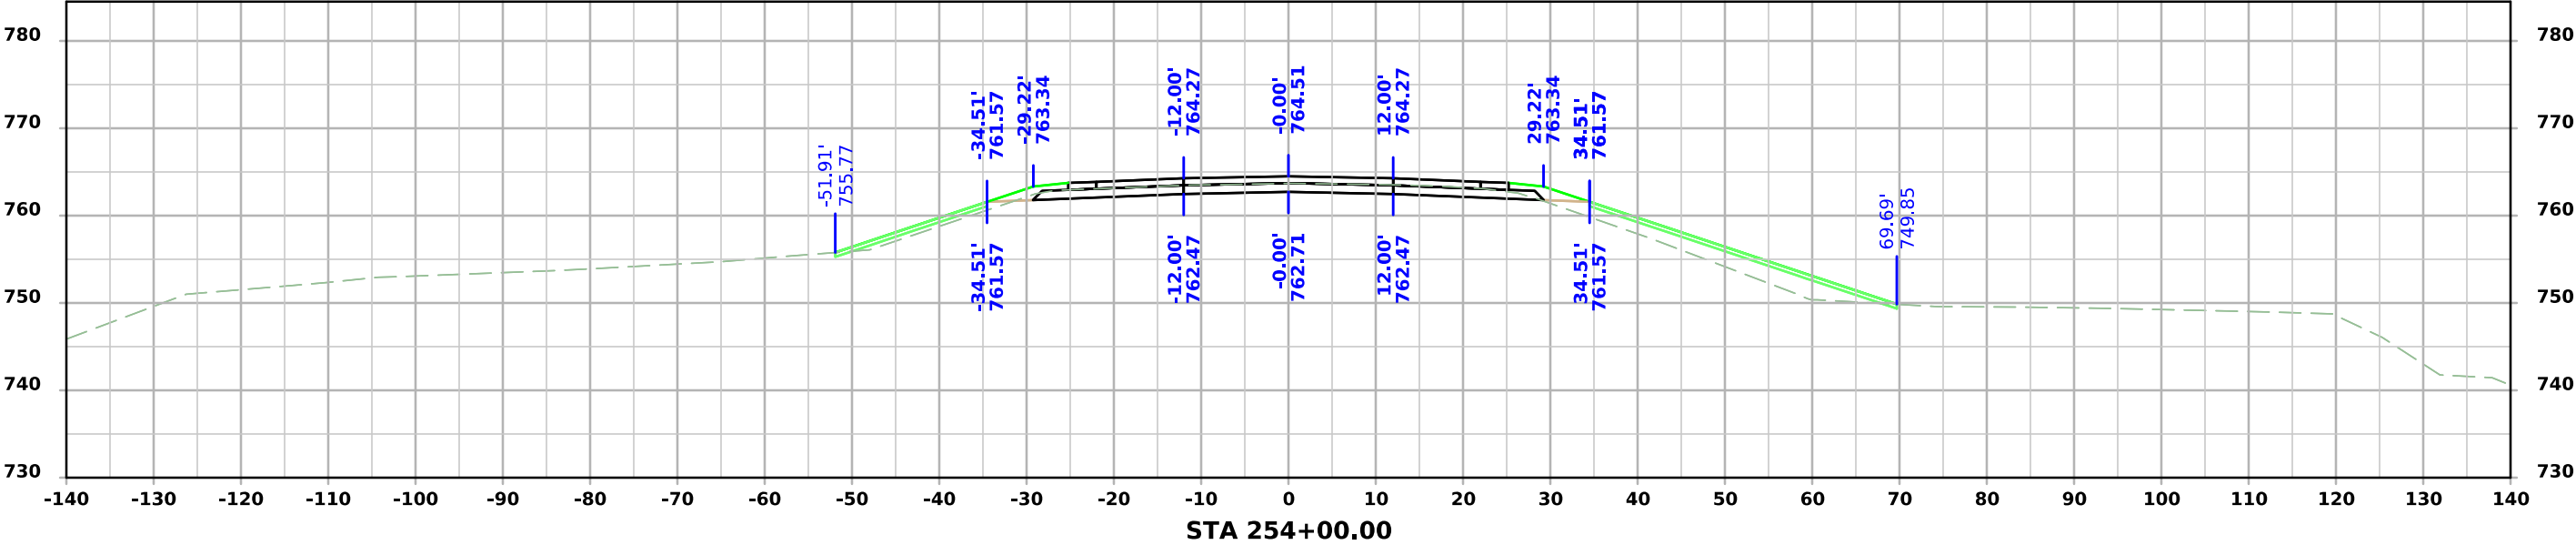

ML - US 34

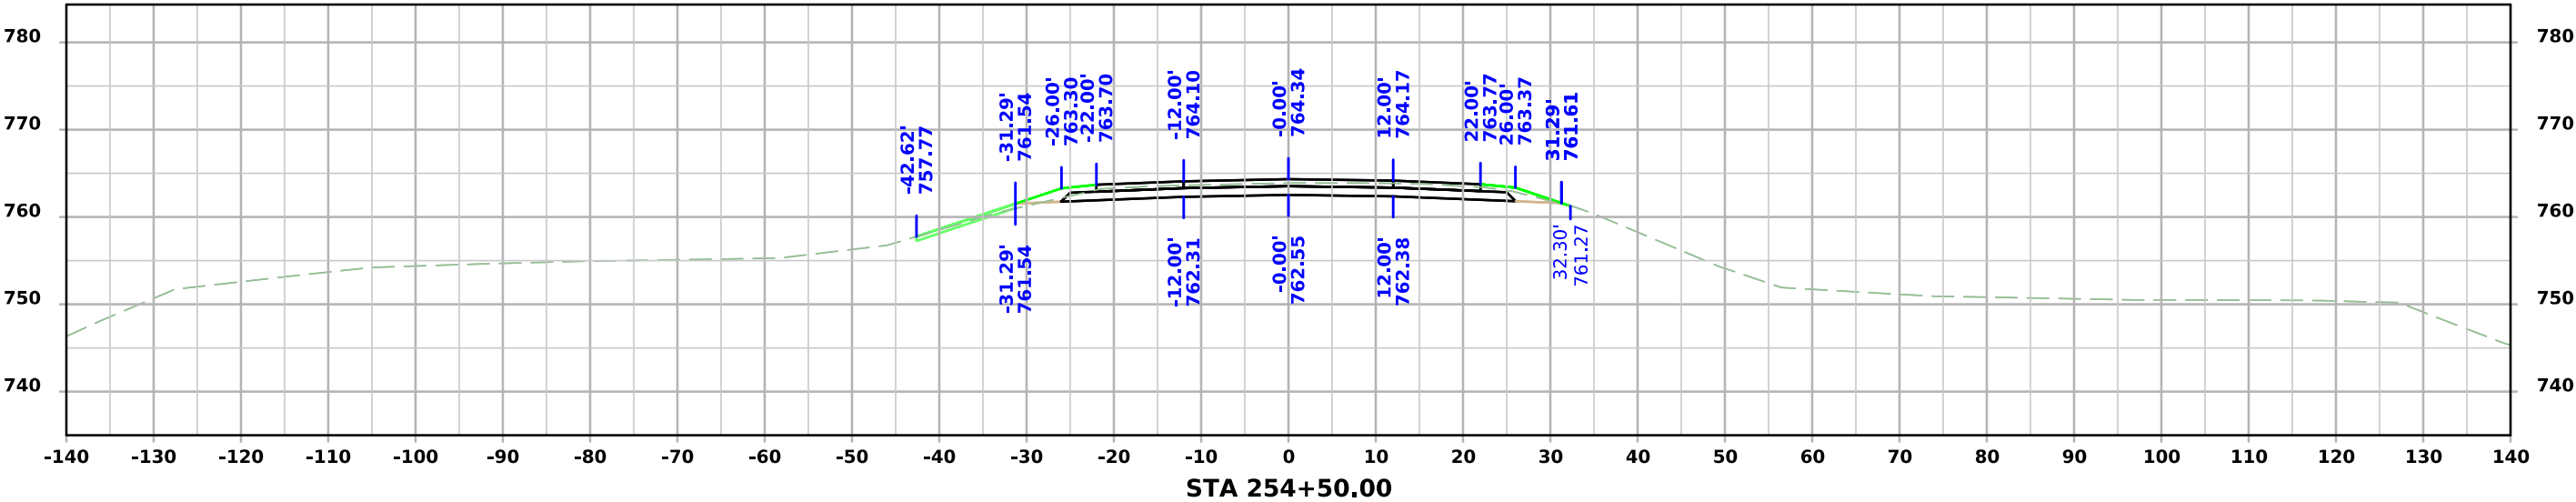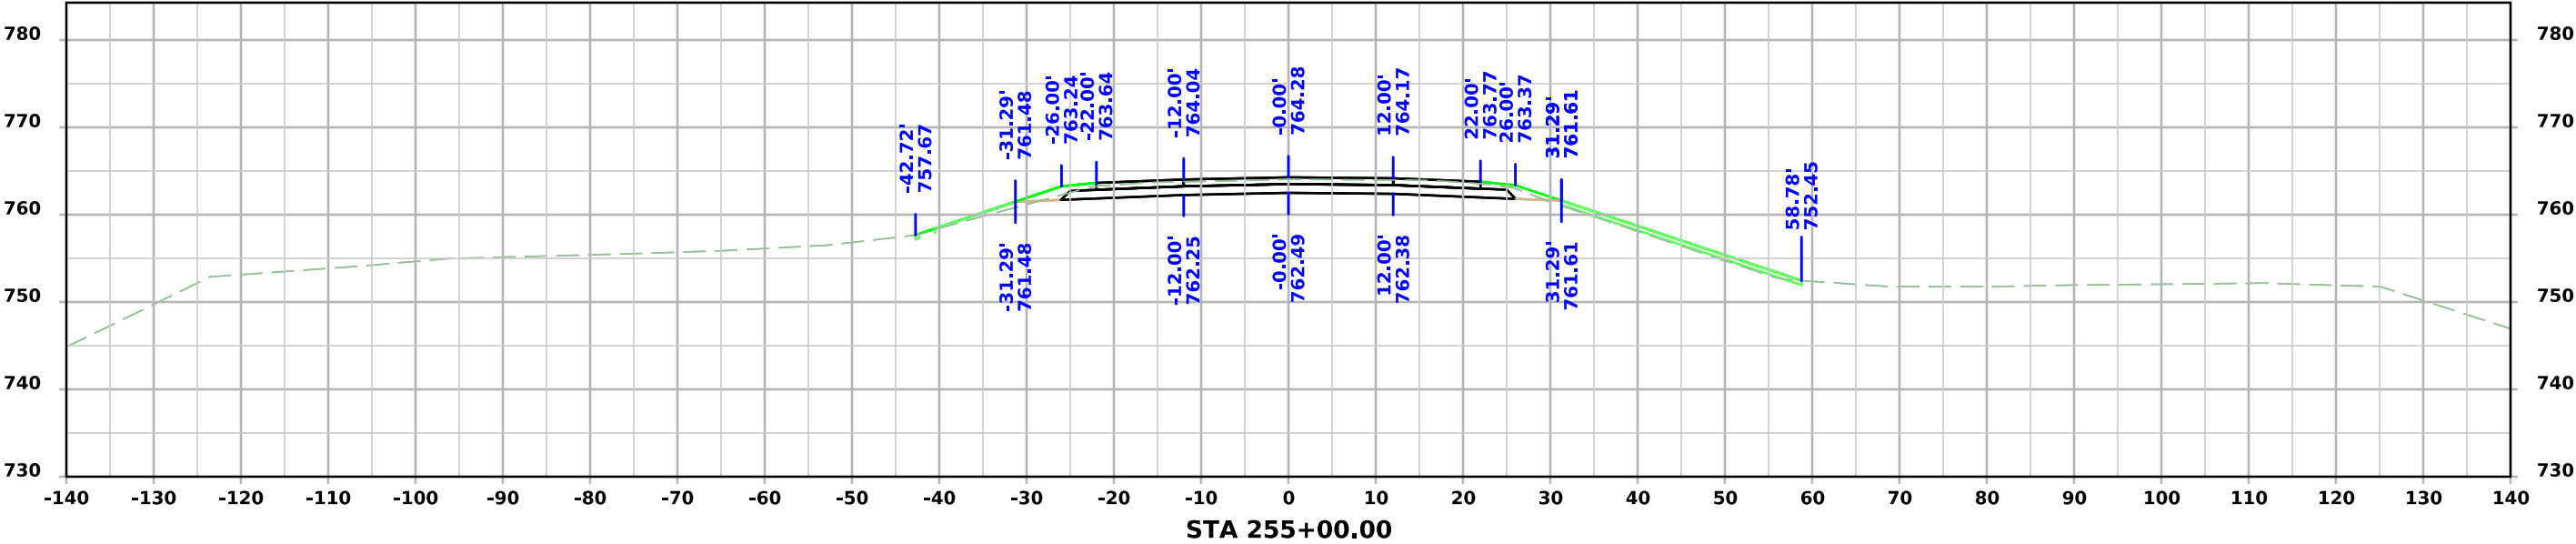

ML - US 34

