

INDEX OF SHEETS	
No.	DESCRIPTION
A Sheets	Title Sheets
A.1	Title Sheet
* A.2 - 9	Concept
* A.10 - 12	Design Criteria
A.13	Design Notes/Questions
B Sheets	Typical Cross Sections and Details
B.1 - 2	Typical Cross Sections and Details
D Sheets	Mainline Plan and Profile Sheets
* D.1	Plan & Profile Legend & Symbol Information Sheet
* D.2	IA 141
G Sheets	Survey Sheets
G.1 - 2	Reference Ties and Bench Marks
G.3	Horizontal Control Tab. & Super for all Alignments
J Sheets	Traffic Control and Staging Sheets
J.1	Traffic Control Plan
* J.2	Detour Plan
L Sheets	Geometric, Staking and Jointing Sheets
* L.1	Superelevation Detail
V Sheets	Bridge and Culvert Situation Plans
* V.1	Bridge and Culvert Situation Plans
W Sheets	Mainline Cross Sections
* W.1	Cross Sections Legend & Symbol Information Sheet
* W.2 - 16	Mainline 141 Cross Sections
	* Color Plan Sheets




PLANS OF PROPOSED IMPROVEMENT ON THE
PRIMARY ROAD SYSTEM
MONONA COUNTY
Bridge Replacement - PPCB
Maple River 0.1 mi E of W Jct IA 175 in Mapleton

SCALES: As Noted

Refer to the Proposal Form for list of applicable specifications.

Value Engineering Saves. Refer to Article 1105.14 of the Specifications.

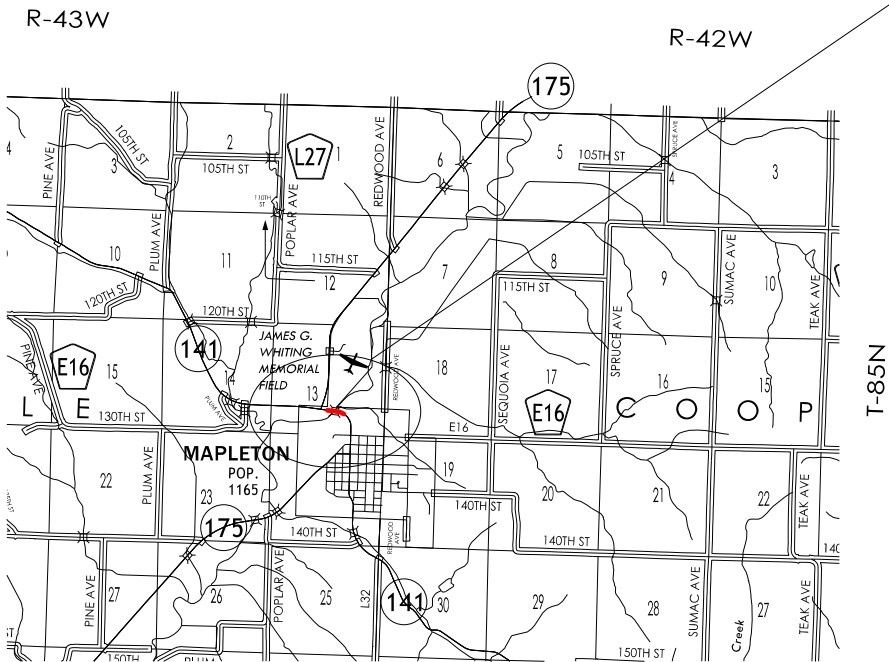

PROJECT LOCATION
FHWA # 36750
REF LOC 24.5

DESIGN DATA RURAL			
2028	AADT	3300	V.P.D.
2048	AADT	3500	V.P.D.
20	- DHV	-	V.P.H.
	TRUCKS	11	%
	Total		
	Design ESALs	-	

INDEX OF SEALS			
SHEET NO.	NAME	TYPE	BID QUANTITY SHEETS
A.1	X	Primary Signature Block	X
X	X	X	X

D3 PLAN - Date: 3/28/25
D5 PLAN - Date: 8/08/25
P9 PLAN - Date: 1/07/26
D4 PLAN - Date: 6/22/27

PRELIMINARY PLANS

Subject to change by final design.

D2 PLAN - Date: 3/03/25

IOWA DEPARTMENT OF TRANSPORTATION

TO OFFICE:

District 3

DATE:

July 15, 2024

ATTENTION:

Jessica Felix

PROJECT:

Monona County
BRF-141-2(067)--38-67
PIN: 23-67-141-010

FROM:

John E. Bartholomew

BUREAU:

Design

SUBJECT:

Project Concept Statement; (Final, D0)

This project involves the replacement of the IA 141 bridge (Maint. No 6724.7S141) over the Maple River 0.1 mi E of W Jct IA 175 in Mapleton.

A concept review was held on Tuesday, June 4, 2024. Those present included Michael Thayer, Shane Tymkowicz, and Darwin Bishop from the District 3 Office; Christian Kennel, Mohamad Dokmak, Jimmy Ellis, Patricia Schwarz, and Abraham Kuol from the Bridges and Structures Bureau; Michael Carlson from the Location and Environment Bureau; and John Bartholomew and Yuejia Gu, John Bartholomew, and Kevin Patel from the Design Bureau.

- The two alternatives considered were:
1.

Replace with a 339' x 44' PPCB BTE bridge utilizing offsite detour (**Estimated cost \$4,054,400**)
2.

Replace with a 339' x 47' PPCB BTE bridge utilizing staged construction (**Estimated cost \$4,805,100**)

Alternative 1 is the preferred alternative. Additional right of way may be required. Traffic will be maintained by offsite detour.

The Draft Project Concept Statement was sent out for review and comment with concerns to be resolved by Monday, July 15, 2024. Comments received during the review period have been considered and resolved.

This project is recommended for construction in FY 2028. The Design Bureau will coordinate plan preparation with assistance from the Bridges and Structures Bureau.

JEB: YG
Attach.
cc:

C. Purcell
M. Dell
M. A. Swenson
S. Majors
D. L. Newell
W. A. Sorenson
A. A. Welch
B. Hofer
S. Anderson
T. Jerman
M. Todsén
Z. Abrams
R. Meyer
M. E. Khoda
D. Bishop
J. Becker
B. Strueker

M. J. Kennerly
J. S. Nelson
D. E. Sprengeler
A. Poole
B. Bradley
E. C. Wright
J. Harris
G. Karssen
D. Stokes
K. K. Patel
B. Dolan
A. Yates
J. Hauber
K. Olson
S. Tymkowicz
T. Huju
L. Sievers

K. D. Nicholson
M. Nop
C. C. Poole
K. Brink
J. W. Laaser-Webb
M. E. Ross
M. Van Dyke
B. E. Azeltine
J. Ellis
R. Harris
T. Lovan
C. Schwienebart
S. Sersland
S. Neubauer
M. Carlson
M. Thayer
B. Waltersdorf

FINAL PROJECT CONCEPT STATEMENT

IA 141 Bridge over Maple River 0.1 mi E of W Jct IA 175 in Mapleton

Monona County
BRF-141-2(067)--38-67
Project Code: 23-67-141-010
Maint. No. 6724.7S141
FHWA No. 36750

Highway Division
Design Bureau

John Bartholomew, P.E.
515-239-1540

July 15, 2024

I. STUDY AREA

A. Project Description

This project involves the replacement of the IA 141 bridge (Maint. No 6724.7S141) over the Maple River, 0.1 mi E of W Jct IA 175 in Mapleton.

The two alternatives considered were:

1. Replace with a 339' x 44' PPCB BTE bridge utilizing offsite detour
(Estimated cost \$4,054,400)
2. Replace with a 339' x 47' PPCB BTE bridge utilizing staged construction
(Estimated cost \$4,805,100)

Alternative 1 is the preferred alternative due to the preference for detouring the bridge replacement.

B. Need for Project

This is a 305' x 30' steel girder bridge that was built in 1967 and overlaid in 2010. The top of the deck has a few delamination, and the bottom of the deck has several hollow areas, cracks with leaching, and spalls with exposed steel. The steel girders have section loss and severe rust. The substructure has large hollows, scour, and spalled areas with exposed steel and horizontal cracks. Due to the condition, the bridge should be replaced.



Figure 1: With route, 2022



Figure 3: Right profile n-f, 2022



Figure 2: Against route, 2022



Figure 4: Left profile n-f, 2022

C. Present Facility

The existing structure is a 305' x 30', continuous welded girder bridge constructed in 1967.

IA 141 in the project area is 24' wide PCC pavement with 4' wide paved and 6' granular shoulders and 3:1 foreslopes, constructed in 1967. Planing and grooving with diamond grinding resurfacing was accomplished in 2019. PCC patching was done in 2021.

D. Traffic Estimates

The 2028 construction year and 2048 design year average daily traffic estimates are 3300 ADT with 11% trucks and 3500 ADT with 11% trucks, respectively.

E. Sufficiency Ratings

IA 141 is classified as an "Area Development" route and is a maintenance service level "C" roadway. The Bridge Condition Index is 52.1 and the Bridge Condition Rating is "Poor".

F. Access Control

Access rights will not be acquired for this project.

G. Crash History

During the five-year study period from January 1, 2019 through December 31, 2023, there was 1 personal property crash.

II. PROJECT CONCEPT

A. Feasible Alternatives

Alternative #1 - Replace with a PPCB BTE bridge with offsite detour

The existing 305' x 30' steel girder bridge will be replaced with a three span, 339' x 44', PPCB BTE bridge.

The typical cross section adjacent to the bridge approaches will consist of a 24' roadway with 4' paved and 6' granular shoulders and 3:1 foreslopes.

This bridge will be constructed on the existing vertical and horizontal alignment. New bridge approaches will be constructed. The existing guardrail will be replaced with new guardrail and the shoulders will be paved 20' beyond the ends of the guardrail. Class 10 will be necessary to flatten the existing foreslopes to 6:1 and to construct the new guardrail blisters. Class E revetment will be placed under the bridge for slope protection. New bridge end drains will be constructed on both ends of the bridge.

Apply erosion control and rural seeding and fertilizing to all disturbed areas.

It appears that right of way may be required for this project.

Traffic will be maintained by an off-site detour.

Bridge Items	Estimated Costs
New Bridge - 16,131 sf @ \$135/sf	\$2,178,000
Remove Exist. Bridge 11,016 sf @ \$10.00/sf	110,000
Cofferdam – 2 EA @ \$50,000/EA	100,000
Revetment	125,000
Aesthetics	44,000
Mobilization (10%)	256,000
Contingency and Misc. (20%)	563,000
Bridge Total	\$3,376,000

Roadway Items	Estimated Costs
Bridge Approaches	\$152,500
Removal of Pavement	16,200
PCC Pavement	63,700
Modified Subbase	42,400
Excavation Class 13 Waste	28,500
Guardrail Removal	4,900
New Guardrail	27,900
Paved Shoulders for Guardrail	55,600
Class 10 for Guardrail Blisters	51,900
Bridge End Drains	200
Clearing and Grubbing	8,800
Seeding and Fertilizing	1,800
Erosion Control	10,600
Right of Way	10,000
Traffic Control - 5%	33,900
Mobilization - 5%	33,900
M & C - 20%	135,600
Roadway costs	\$678,400

Project Total	\$4,054,400
---------------	-------------

Alternative #2 - Replace with a PPCB BTE bridge with staged construction

The existing 305' x 30' steel girder bridge will be replaced with a three span, 339' x 47', PPCB BTE bridge.

The typical cross section adjacent to the bridge approaches will consist of a 24' roadway with 10' paved shoulders and 3:1 foreslopes.

The existing grade will need to be raised a minimum of 1'-3" to obtain clearance

between existing pier caps and proposed low beams. This will require approximately 150’ of roadway reconstruction on both sides. New bridge approaches will be constructed. The existing guardrail will be replaced with new guardrail and the shoulders will be paved 300’ beyond the ends of the bridge approaches. Class 10 will be necessary to flatten the existing foreslopes to 6:1 and to construct the new guardrail blisters. Class E revetment will be placed under the bridge for slope protection. New bridge end drains will be constructed on both ends of the bridge.

Apply erosion control and rural seeding and fertilizing to all disturbed areas.

It appears that right of way may be required for this project.

Traffic will be maintained by staged construction. Staging diagrams are attached to this concept.

Bridge Items	Estimated Costs
New Bridge - 17,157 sf @ \$135/sf	\$2,316,000
Remove Exist. Bridge 11016 sf @ \$10.00/sf	110,000
Cofferdam – 2 EA @ \$50,000/EA	100,000
Revetment	125,000
Aesthetics	46,000
Staging (10%)	270,000
Mobilization (10%)	297,000
Contingency and Misc. (20%)	653,000
Bridge Total	\$3,917,000

Roadway Items	Estimated Costs
Bridge Approaches	\$152,500
Removal of Pavement	26,800
PCC Pavement	113,400
Modified Subbase	52,400
Embankment in place, contractor furnished	27,800
Excavation Class 13 Waste	33,800
Guardrail Removal	4,900
New Guardrail	27,900
Paved Shoulders for Guardrail	95,800
Class 10 for Guardrail Blisters	51,900
Bridge End Drains	200
Clearing and Grubbing	8,800
Seeding and Fertilizing	1,800
Erosion Control	13,800
Right of Way	10,000
Traffic Control - 5%	44,400
Mobilization - 5%	44,400

M & C - 20%	<u>177,500</u>
Roadway costs	\$888,100
Project Total	\$4,805,100

B. Detour Analysis

IA 141/IA 175 will be closed and an offsite detour will be utilized. It is anticipated the detour will be in place for approximately 180 days. The detour would follow IA 175 north at the junction with IA 141 to Danbury, then south on County Road D54 following Story Ave/Teak Ave until 130th St., then west to the junction of Sioux St. and N 4th St. before traveling back onto IA 175 southwest. Out of distance travel is 14.9 miles. The total out of distance travel cost is anticipated to be \$2,024,575. The cost for county road maintenance will be \$76,406.52 as calculated by the Gas Tax Method. Detour signing costs will be \$10,000.

The out of distance travel for IA 175 is 9.07 miles.

C. Recommendations

It is recommended that the present structure be replaced and an offsite detour be utilized, as described in Alternative No. 1.

D. Construction Sequence

It is anticipated that all work on this project will be awarded to one prime contractor. The Bridges and Structures Bureau will coordinate the plan preparation with assistance from the Design Bureau.

E. ADA Accommodations

There are no bike paths or sidewalks adjacent to IA 141; therefore, no ADA accommodations are planned in conjunction with this project.

F. Special Considerations

This will not be a traffic critical project.

The ABC Rating Score of 45 is less than the first stage filter threshold of 50, therefore

this bridge will be built using traditional construction methods.

No bike path or sidewalk will be required as part of this project.

Waterway is not on a state water trail or paddling route.

Additional survey requests are not anticipated at this time.

Right of Way appears to be required for this project.

The Location and Environment Bureau has not reviewed this project at this time. Once their review is completed, comments will be incorporated into the final concept statement.

G. Program Status

Site data has been developed by the Design Bureau. This project is listed in the 2024-2028 Iowa Transportation Improvement Program, with \$10,000 programmed for right of way in FY 2028, and \$4,370,000 for replacement in FY 2028. Costs for this project may be eligible for bridge replacement funds. A schedule of events will be developed following approval of the Project Concept.

JEB: YG

Bridge Bureau Attachment for Concept Statement

Date: May 20, 2024
By: P. Schwarz
Location: Maple River 0.1 mi E of W Jct IA 175 in Mapleton

County: Monona County
Phase No.: BRF-141-2 (067)--38-67
Project Code: 23-67-141-010

1. Regulatory/Coordination
 - a. Iowa DNR Flood Plain permit = Yes-Required (DA 644 sq mi)
 - b. Iowa DNR Sovereign Lands permit = No
 - c. Local Record of Coordination = No
 - d. Flood Insurance Study = Yes. Zone A, Map 19133C0116D date 6/15/2022
 - e. Drainage District = No
 - f. Corps of Engineers Section 408 = No
 - g. State Water Trail or Paddling Route = No
 - h. Historic Structure = 5 (not eligible)
 - i. Federally owned land in vicinity = No
 - j. USGS or Iowa Flood Center (IFC) gage or sensor impacted? No
2. Hydrologic/Hydraulic Analysis/RIDB Dataset
 - a. Design discharges determined = Yes, Use USGS Mapleton Gage, Alternate Regression Weighted, WIE Estimate
 - b. Hydraulic analysis done = Partial (pre-survey concept GeoHECRAS model is available)
 - c. Riverine Infrastructure Database (RIDB) dataset with B1 submittal = Required. RIDB Site ID MapleR_17.70. Check for potential roadway overtop sites.
 - d. Project development hydraulic analysis will comply with the RIDB Guidelines at a minimum.
3. Structure/Roadway Layout Considerations
 - a. The site is within a Loess Hills county. The 3:1 berm slopes assumed for the concept should be verified by Soils Design, potentially during preliminary design (post survey)
 - b. Selected method of Maintenance of Traffic will affect the project profile grade:
 - i. Off-site detour - a roadway profile grade raise is not anticipated to be needed.
 - ii. Staged construction - a roadway profile grade raise of 1.3' is needed to obtain clearance between existing pier cap and proposed low beams.
 - iii. Potentially, final bridge design could become involved at the concept or preliminary design stage to determine whether an option could be found that would reduce or eliminate the need for a profile grade raise or a wider bridge.

- c. The preliminary bridge designer shall review any potential affects that the horizontal curve east of the bridge may have on the bridge design. (e.g. superelevation transitions, wing kinks, etc.)
- 4. Special construction issues
 - a. There are possible utilities hanging from the existing bridge. Do any utilities need to be accommodated on the proposed bridge or during construction? Concept Team input required.
- 5. Special survey = No
- 6. Aesthetic enhancements = Possible.
- 7. Other
 - a. Maintenance of Traffic - To be determined by Concept Team


Special Survey:
Not anticipated at this time.

STA 328+20
FHWA 36750
MAINT. 6724.75141
DESIGN 366

DETOUR




MONONA COUNTY

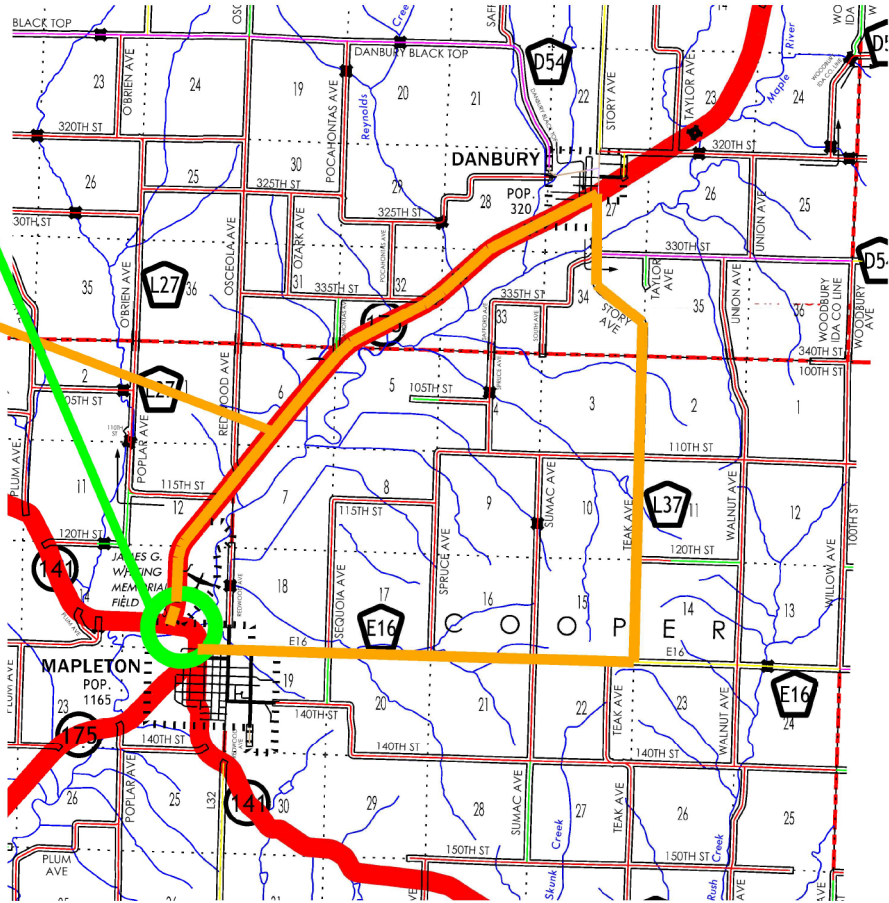


ON IA 141, OVER MAPLE RIVER 0.1 MI E OF
W JCT IA 175 IN MAPLETON
BRF-141-2(067)—38-67
PROJECT CODE: 23-67-141-010

67

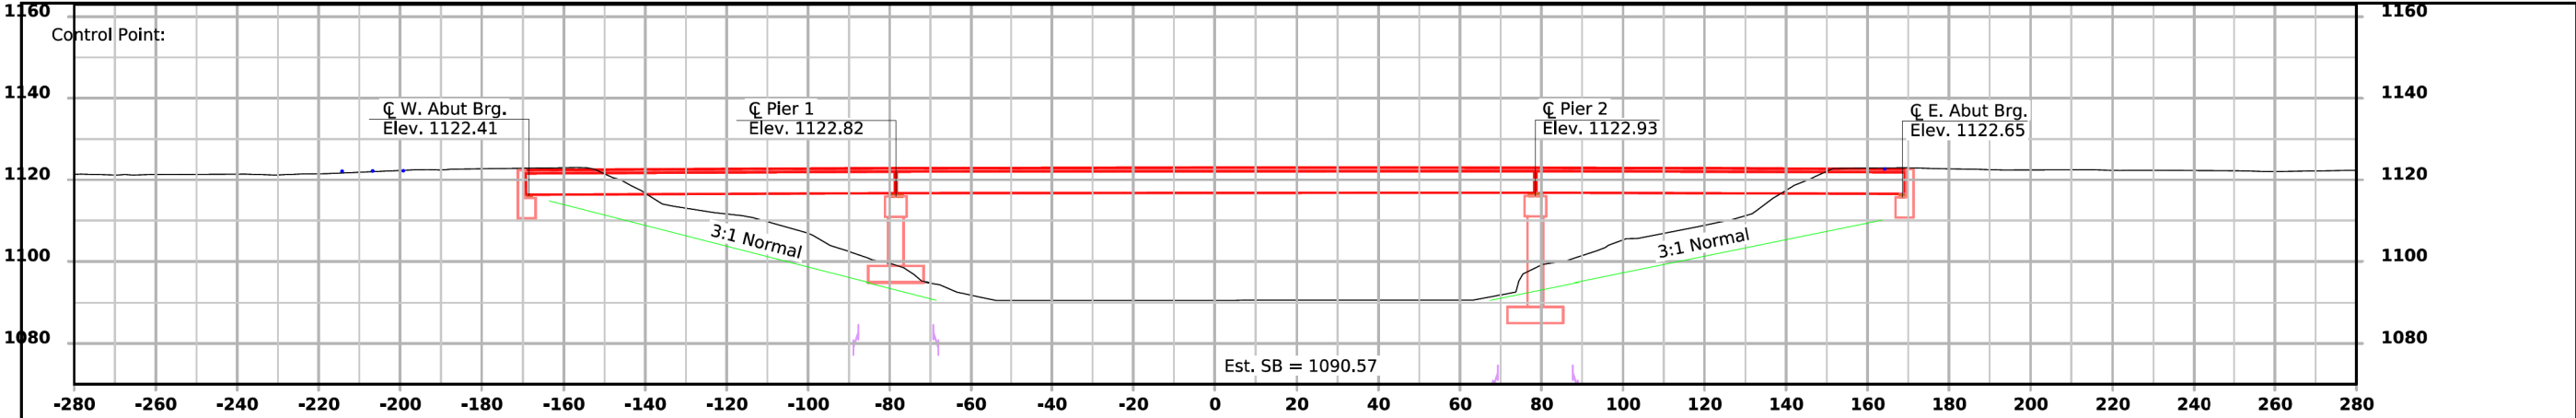

BRG TSL Longitudinal Section Along Approach Roadway

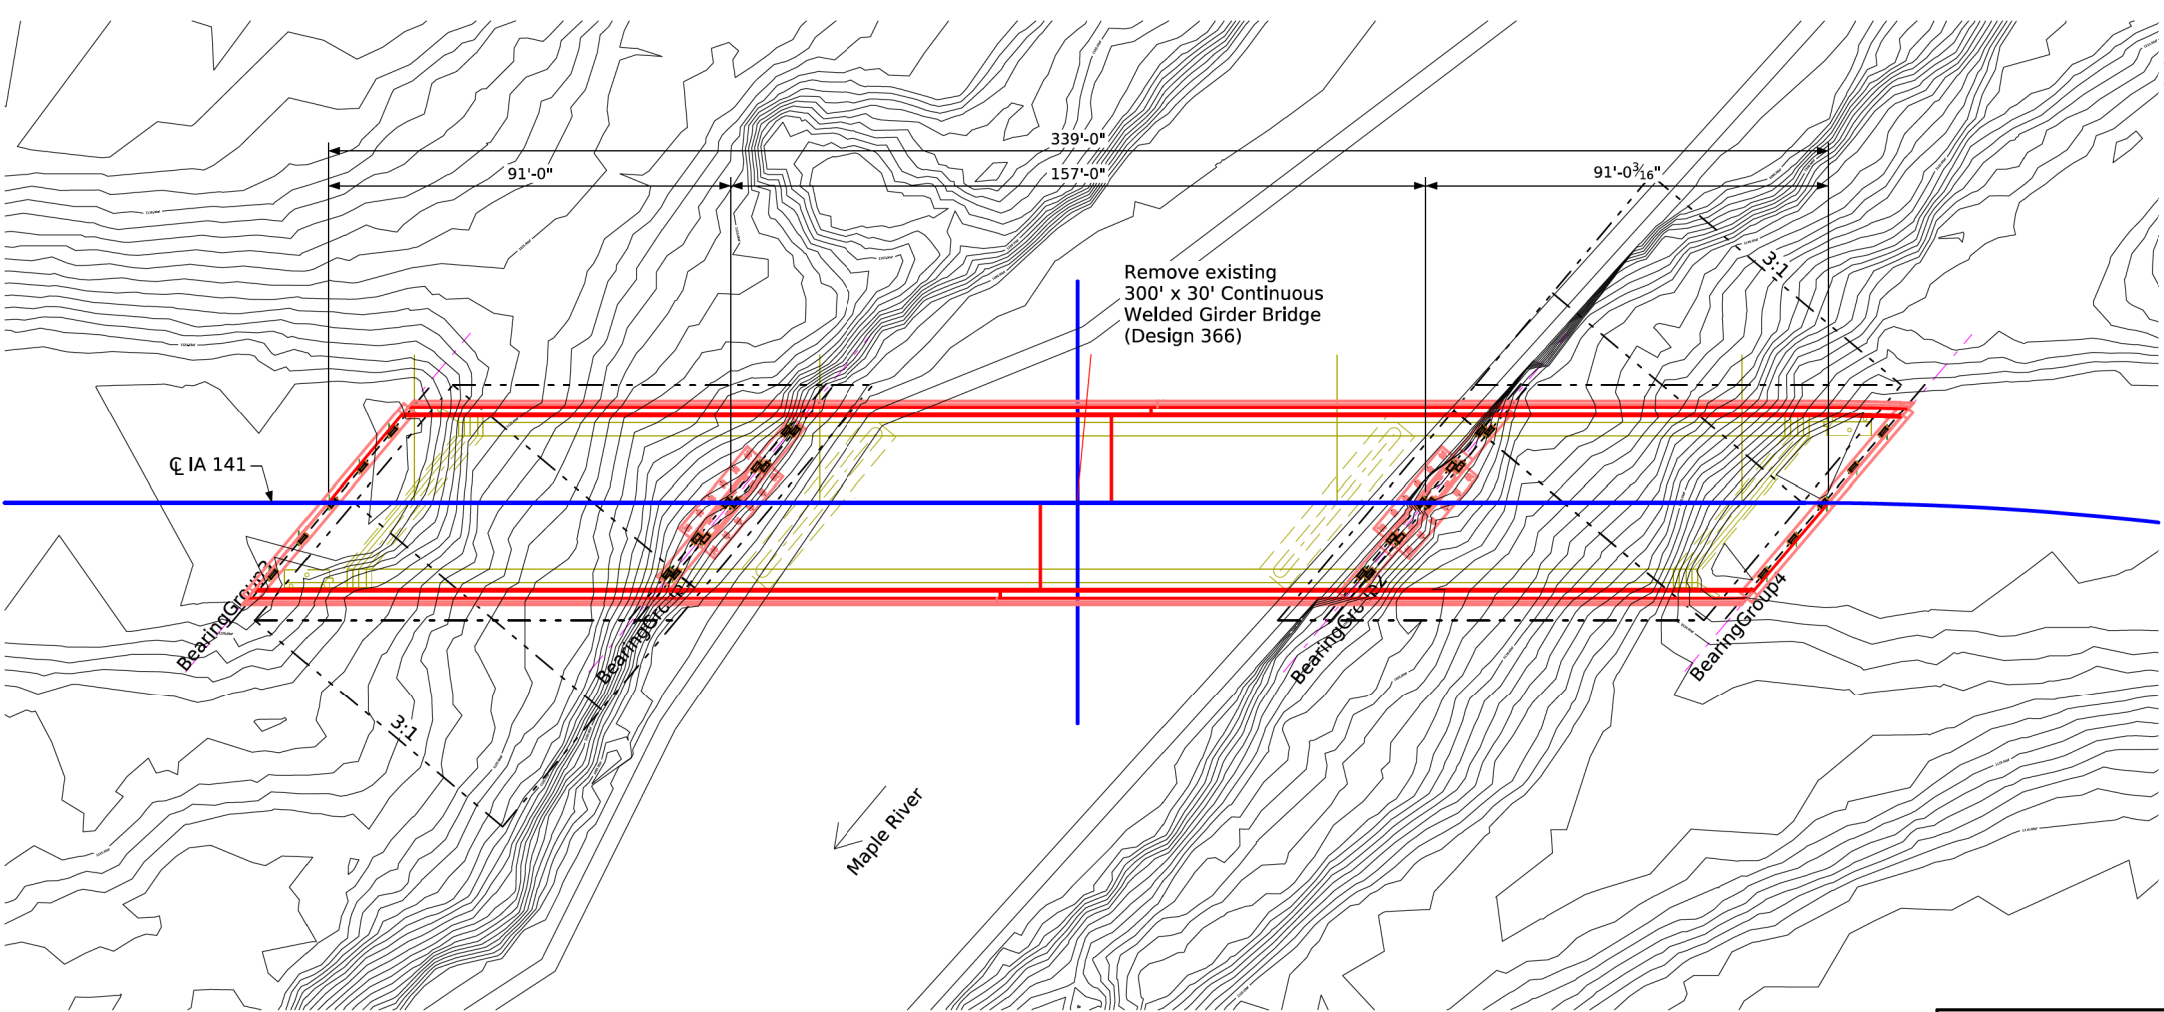

+0.800% -0.737%

VPI Sta. = 328+33.016 VC = 500'
VPI Elev. = 1123.969

**Proposed Profile
Grade IA 141
(Match Existing)**

**Concept Level
Hydraulic Data**
RIDB: MapleR_17.70
Drainage Area = 644 Sq. Mi.

Operational Low Beam = 1115.9
Channel Low Beam = 1116.4
Q₅₀ = 22,800 cfs (Design Event)
Stage = 1110.9
Operational Freeboard = 5 ft.
Avg. Bridge Velocity = 7.1 fps


Q₁₀₀ = 26,000 cfs
Stage = 1112.0
Operational Freeboard = 3.9 ft.
Backwater = 0.1 ft.
Avg. Bridge Velocity = 7.5 fps

Roadway Overtop ???.
Sta. ???+??

Location
IA 141 over Maple River
In City of Mapleton
T-85N R-43W
Section 13
Maple Township
Monona County
FHWA No. ??
Bridge Maint. No. 6724.7S141
Latitude ??123456°
Longitude -??123456°
Preliminary - Concept Level

- TSL Designer Notes:
1. The concept bridge layout is proposed to be straight, even though the east end of the bridge is slightly into the horizontal curve.
 2. BTE Beams are proposed. BSB approval for skew greater than 30 degrees has been received.
 3. Integral abutments and T-Piers are proposed.
 4. There appear to be utilities hanging from the existing bridge, and there may potentially be need for accommodation on the proposed bridge (staging?).
 5. Twin RCPs (est. 3' or 3.5' dia) with flap gates and flume is located north of the bridge (west of river).
 6. A CMP (est. 24" or 36") with flap gate is located south of bridge (east of river).

Situation Plan

 

Design For 40 Degree LA

**339'-0" x 44'-0" Prestensioned,
Prestressed Concrete Beam Bridge**

91'-0" End Spans 157'-0" Interior Span

Situation Plan

STA. 328+20.00 (IA 141) Turn-In Date: May 2024

Monona County

IOWA DEPARTMENT OF TRANSPORTATION

Design No. ??? Design Sheet No. 1 of 1 FHWA No. 0375?

SHEET NUMBER V.1


FILE NO. 98765	ENGLISH	DESIGN TEAM AAA\BBB\CCC	Monona COUNTY	PROJECT NUMBER BRF-141-2(067)--38-67	SHEET NUMBER V.1
9:55:09 AM	6/4/2024	pschwa1	pw:\NTP\wint1.dot.int.lan:PWMain\Documents\Projects\6714101023\Bridge\067_Bridge Replacement-PPCB\SHT_67141067_DOT_DDDD_FFFFFF_Z06.dgn		

CONCEPT STAGING SKETCH
IA 141 over Maple River

- General Notes:
- 1. The staging concept, if selected, should work with either side constructed first.
 - 2. An estimated 1'-3' profile grade raise is anticipated be needed. Proposed beams should clear the existing pier caps with the desired 1' minimum vertical clearance from top of pier cap to low beam for constructability.

- Stage 1 Notes:
- 1. Stage 1 traffic lane is 15'-0". A wider stage 1 traffic width may be possible with TBR tie downs.
 - 2. The estimated existing bridge superstructure removal line is 6' right.
 - 3. Do not stage remove piers due to stability.
 - 4. Provide a 4' gap to the existing bridge cutline to accommodate proposed deck rebar extensions.
 - 5. Construct proposed bridge Stage 1 with 15' roadway width.

- Stage 2 Notes:
- 1. Stage 2 traffic 1 lane at 12' width. TBR Tie downs required.
 - 2. Remove remaining existing bridge.
 - 3. Stage 2 Construct 32' Rdwy to complete the proposed bridge.
 - 4. The concept Final staged bridge 47' roadway width shown is 3' wider than the required 44' width.

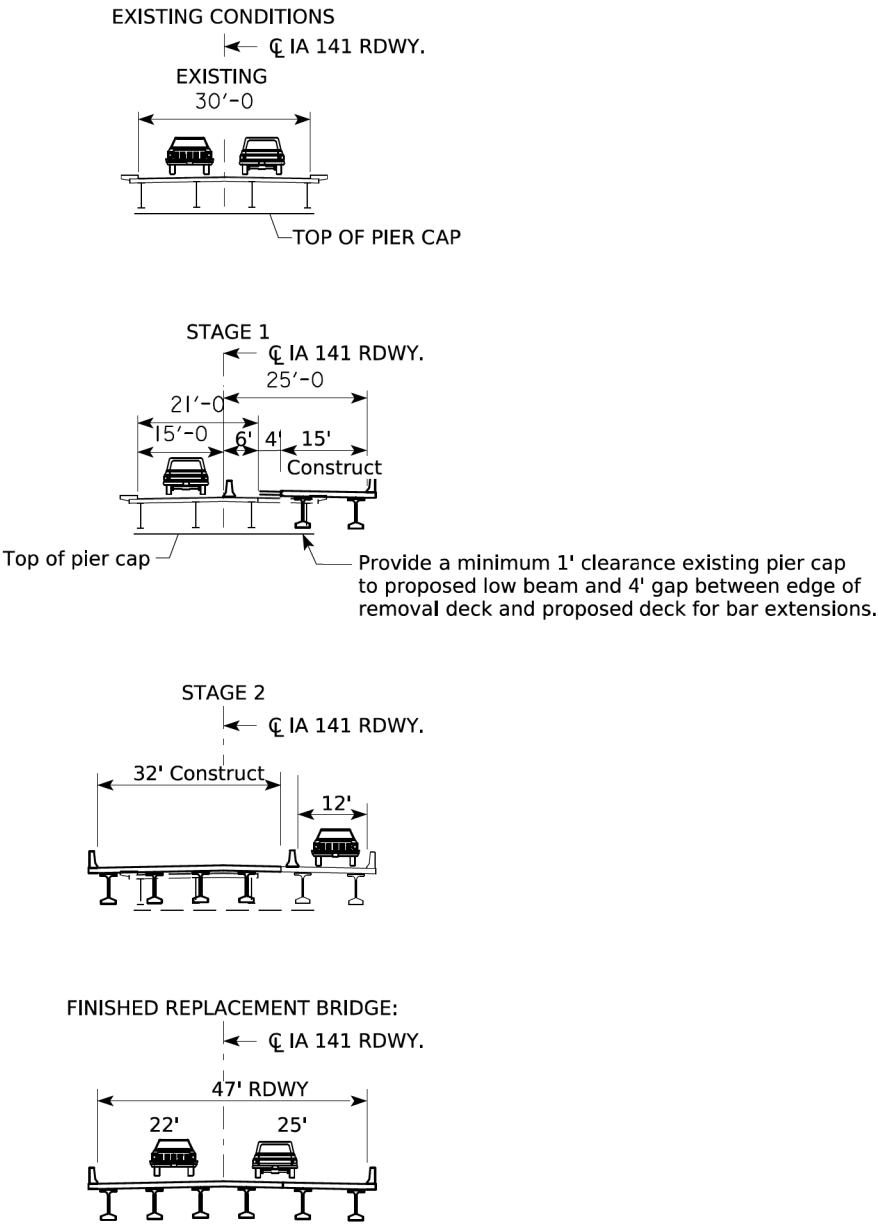

Roadway					
PIN Number		23-67-141-010		Submittal Date	
Project Number		BRF-141-2(067)--38-67			Approval Date
District		District 3	Assistant District Engineer		Shane Tymkowicz
County		MONONA	or		
Route		IA 141	Office Director		
Location		Maple River 0.1 mi E of W Jct IA 175 in Mapleton			
Work Type		2001-Bridge-Unspecified			
Segment Manager		Yanxiao Jia			
Designer		Adam Dewolf, Jonathan Ryan			
Design Manual Section 1C-1 Last Updated: 04-29-19		Rural Two-Lane Highways (Rural Arterials)			
Design Element		Preferred	Acceptable	Project Values	
Design speed (mph)		60	50	50	
Maximum superelevation rate (Refer to Section 2A-2)		6%	8%	7.5%	
Design lane width (ft)		12	12	12	
Full depth paved width (ft)		12	12	12	
Right turn lane (ft)		12	10	N/A	
Climbing Lane (ft)		12	12	N/A	
Left turn lane (ft)		12	10	N/A	
Pavement cross-slope (on tangent sections)	Through lanes	2%	1.5% minimum, 2% maximum	2%	
	Auxiliary and turn lanes	3%	3% maximum	N/A	
	Crown break at centerline	4%	4% maximum	4%	
Shoulder cross-slope (on tangent sections)		4%	Shoulder cross-slope cannot be less than the adjacent lane, 6% max for paved or granular shoulders, 8% max for earth shoulders		4%
Curb type (Refer to Section 3C-2)	Design speed = 50 or 55 mph	6-inch sloped	6-inch standard	N/A	
	Design speed ≥ 60 mph	4-inch sloped	6-inch sloped	N/A	
Foreslope (For fill areas greater than 40 ft, contact the Soils Design Section for assistance)	Adjacent to shoulder	10:1 for 4' then 6:1	3:1	3:1	
	Beyond standard ditch depth and design clear zone	3.5:1	3:1	3:1	
	Curbed roadways	2%	not steeper than 3:1	N/A	
Backslope (For cut areas greater than 25 feet, contact the Soils Design Section for assistance with backslope benches.)		3:1	2.5:1	3:1	
Transverse Slopes	w/ drainage structures	8:1	6:1	N/A	
	w/o drainage structures	10:1	6:1	N/A	
Ditches (Refer to Section 3G-1)		Outside ditch (depth x width) (ft)	5 x 10	--	N/A
Bridge width—new*	Bridge length ≤ 200 ft	design lane widths + effective shoulder widths	design lane widths + effective shoulder widths	N/A	
	Bridge length > 200 ft	design lane widths + effective shoulder widths	design lane width + 4' right and left of the design lane widths	44'	
Bridge width—existing*		design lane widths + no less than 2 ft left and right	design lane widths + 2 ft. offset left and right	30'	
Vertical clearance (ft) (above lanes, shoulders and 25 feet left and right of the center of railroad tracks)	Over primary	16.5	16	N/A	
	Over non-primary	16.5 at interchange locations, 15 at all other locations	14	N/A	
	Over railroad	23.3	23.3	N/A	
	Sign trusses and pedestrian bridges	17.5	17	N/A	
Structural Capacity		Contact Office of Bridges and Structures	Contact Office of Bridges and Structures		
Level of Service		B	B		
*FHWA notification via email is required if acceptable criteria is not met on the NHS system (No formal design exeption is required)					


Roadway Design Speed (mph) =				50											
Design Manual Section 1C-1 Last Updated: 04-29-19				Design Criteria for High Speed Roadways											
Design Element			Preferred Criteria						Acceptable Criteria						Project Values
			Design Speed, mph						Design Speed, mph						
			50	55	60	65	70	75	50	55	60	65	70	75	
Stopping sight distance (ft) (Refer to Section 6D-1)			425	495	570	645	730	820	425	495	570	645	730	820	425
Minimum horizontal curve radius (ft) (Refer to Sections 2A-2 and 2A-3)	Method 5 superelevation and side friction distribution	e _{max} = 6%	833	1060	1330	1660	2040	2500	833	1060	1330	1660	2040	2500	--
		e _{max} = 8%	--	--	--	--	--	--	758	960	1200	1480	1810	2210	716.3
Minimum vertical curve length (ft) (Refer to Section 2B-1)			150	165	180	195	210	225	150	165	180	195	210	225	300
Minimum rate of vertical curvature (K) (Refer to Section 2B-1)	crest vertical curves		84	114	151	193	247	312	84	114	151	193	247	312	136
	sag vertical curves	roadways without fixed-source lighting	96	115	136	157	181	206	96	115	136	157	181	206	N/A
		roadways with fixed-source lighting	96	115	136	157	181	206	54	66	78	91	106	121	N/A
Minimum gradient (%)	(Refer to Section 2B-1)		0.5						0.3% with a curb, 0.0% without a curb						0.9
Maximum gradient (%)	(Refer to Section 2B-1)	Urban roadways	4		3				7	6	6	--	--	--	N/A
		Rural roadways							5	5	4	4	4	4	1.3
		Interstates							5	5	4	4	4	4	N/A
Clear zone			See "Preferred Clear Zone" table in Section 8A-2						See "Acceptable Clear Zone" table in Section 8A-2						26'

Superelevation Radius is below Minimum

Full Depth PCC Shoulder

Shoulder Jointing:
Longitudinal joint: BT-2 or L-2
Transverse joints: C at 17' spacing

2_P_FullPCC_MODIFIED		
STATION TO STATION		(P) Feet
325+42.00	325+67.00	Varies
330+73.00	331+30.11	Varies

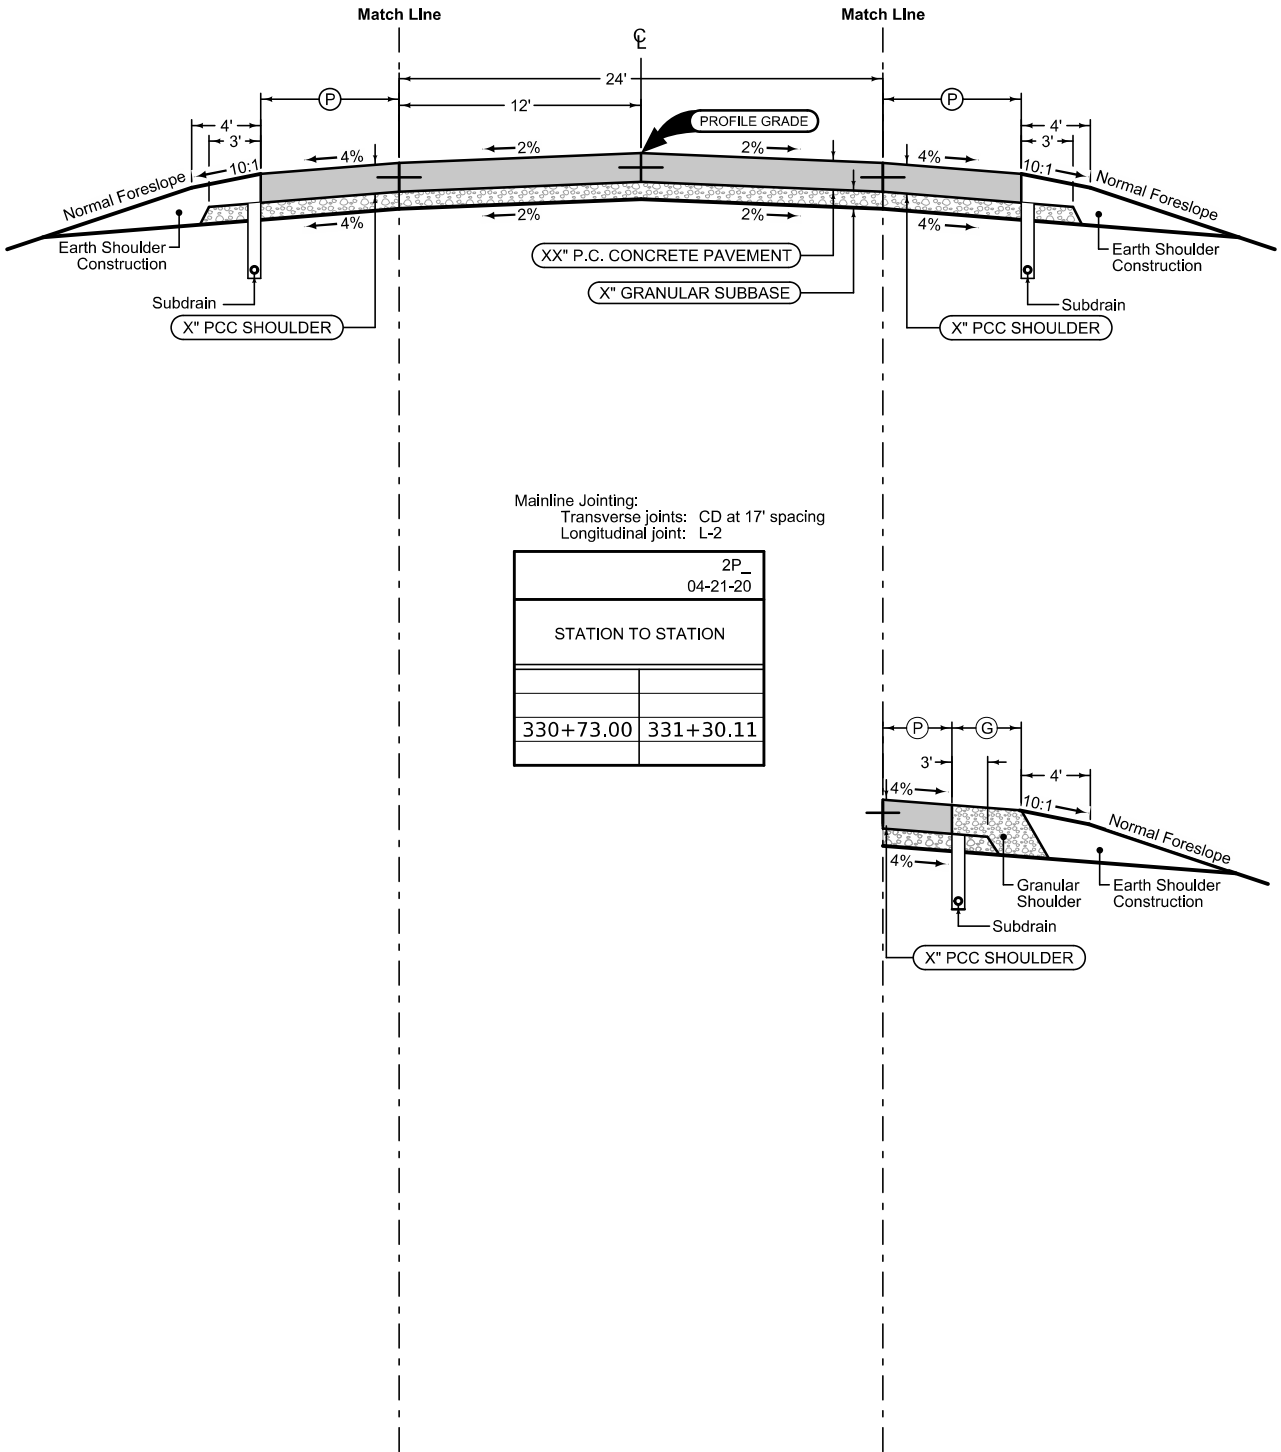


Full Depth PCC Shoulder

Shoulder Jointing:
Longitudinal joint: BT-2 or L-2
Transverse joints: C at 17' spacing

2_P_FullPCC_MODIFIED		
STATION TO STATION		(P) Feet
325+05.05	325+67.00	Varies
330+73.00	331+00.42	Varies

Mainline Jointing:
Transverse joints: CD at 17' spacing
Longitudinal joint: L-2


2P_ 04-21-20	
STATION TO STATION	
330+73.00	331+30.11

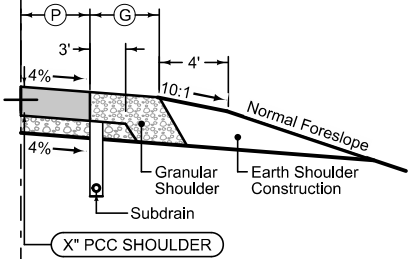

Full Depth PCC Combination Shoulder

Shoulder Jointing:
Longitudinal joint: BT-2, or L-2
Transverse joints: C at 17' spacing

2_C_FullPCC_04-15-25			
STATION TO STATION		(P) Feet	(G) Feet
331+00.42	331+30.11	4	6

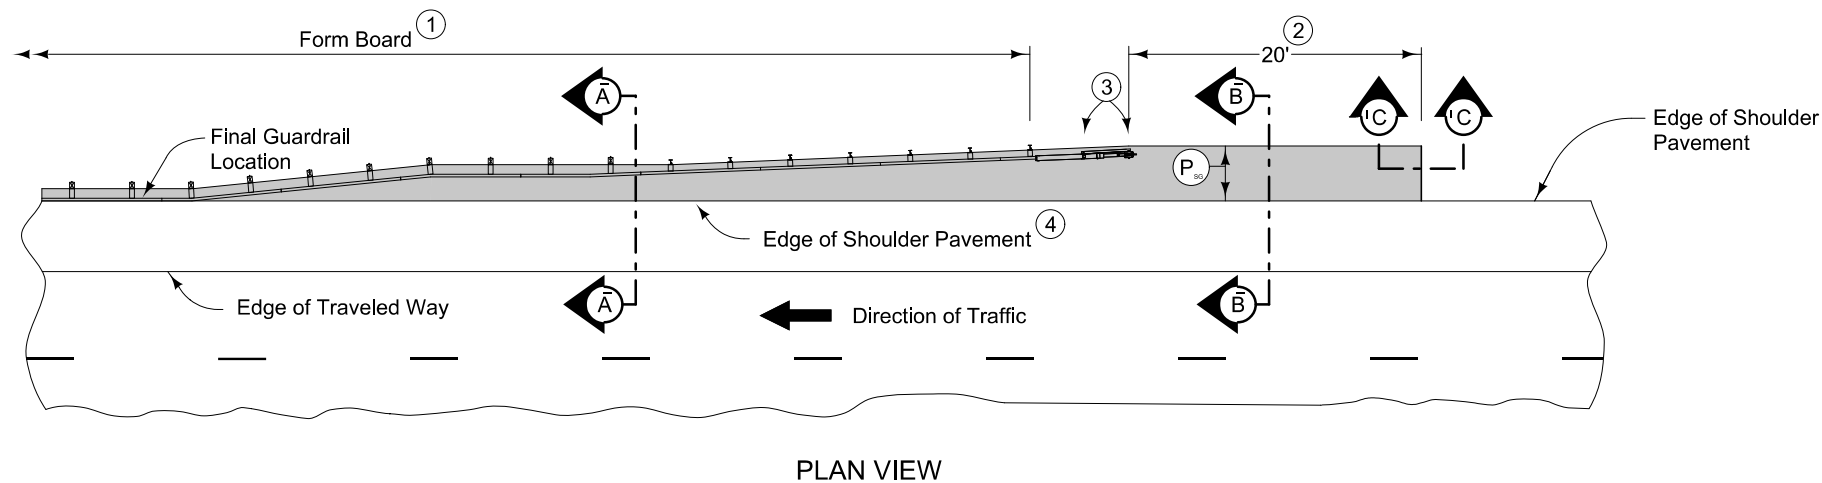

DESIGNER
INFO

7158
MODIFIED




9" HMA Paved Shoulder at guardrail. 8" PCC may be substituted with the following jointing layout:

Match mainline pavement joint spacing. When mainline pavement is 8" or greater in thickness, place additional transverse 'C' joints in shoulder at mid-panel of the mainline pavement. Place longitudinal 'C' joint at $P/2$ from edge of mainline pavement when P is greater than 10' wide. Terminate longitudinal joint at transverse joint less than 10' in length.

Compaction of HMA is required to face of guardrail post. Hand compaction will be allowed under guardrail. Removal and reinstallation of guardrail will be allowed with no additional payment.

Refer to Tabulation 112-9 for shoulder quantities.

- ① PCC option only: When guardrail posts are installed prior to construction of PCC paved shoulder, fasten form board to the face of guardrail posts for the length shown.
- ② Continue paved shoulder 20 feet beyond the center of the first post.
- ③ Shoulder may be notched for first 2 posts or post sleeves may be installed through pavement. Do not drive posts through pavement.
- ④ 'BT' (per PV-101) joint for PCC shoulder.
'B' (per PV-101) joint for HMA shoulder.
- ⑤ Match shoulder slope.
- ⑥ The Contractor has the option to pave the paved shoulder at guardrail and the full width paved shoulder as one operation.
- ⑦ Refer to other details in the plan.

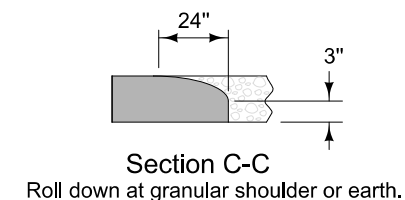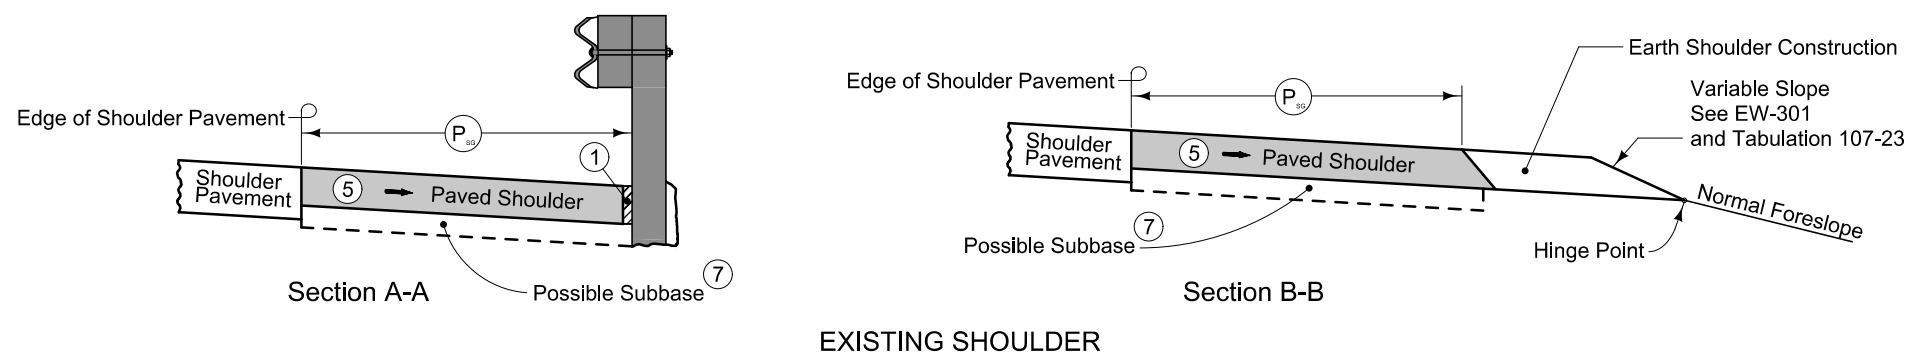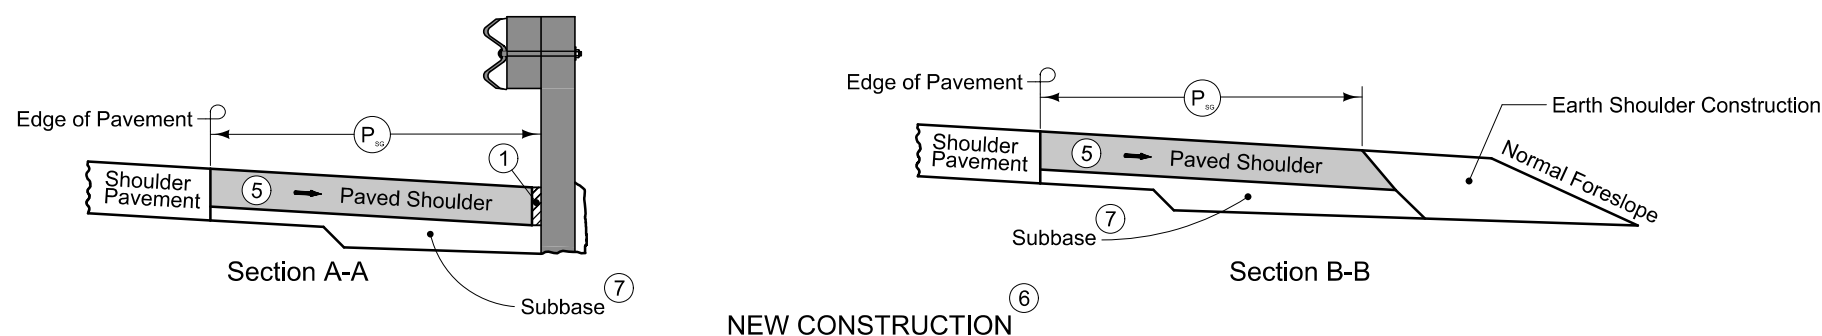

PAVED SHOULDER AT GUARDRAIL
(ADJACENT TO FULL WIDTH PAVED SHOULDER)

SURVEY SYMBOLS

	Interstate Highway Symbol		Septic Tank
	U.S. Highway Symbol		Cistern
	Iowa Highway Symbol		L.P. Gas Tank (No Footing)
	County Road Highway Symbol		Underground Storage Tank
	Evergreen Tree		Latrine
	Deciduous Tree		Satellite TV Dish
	Fruit Tree		Water Hook Up
	Shrub (Bushes)		Radio Tower
	Timber		Tower Anchor
	Hedge		Guardrail (Beam or Cable)
	Stump		Guard Post (one or two)
	Swamp		Guard Post (over two)
	Rock Outcrop		Filler Pipe
	Broken Concrete		Gas Valve
	Revetment (Rip Rap)		Water Valve
	Cemetery		Speed Limit Sign
	Grave		Mile Marker Post
	Cave		Sign
	Sink Hole		Traffic Signal Control Box
	Board Fence		Rail Road Signal Control Box
	Chain Link or Security Fence		Telephone Switch Box
	Wire Fence		Electric Box
	Terrace		
	Earth Dam or Dike (Existing)		
	Tile Outlet		
	Edge of Water		
	Existing Drainage		
	Right of Way Rail or Lot Corner		
	Concrete Monument		
	Well		
	Windmill		
	Beehive Intake		
	Existing Intake		
	Existing Utility Access (Manhole)		
	Fire Hydrant		
	Water Hydrant (Rural)		

UTILITY LEGEND

	F0	FO1D, Mapleton, City of - Quality D
	F02	FO2D, Midamerican Fiber - Quality D
	F03	FO3D, Centurylink - Quality D
	F04	FO4D, Unkown - Quality D
	F05	FO5D, ICN - Quality D
	E1	EL1D, Mapleton Municipal Electric - Quality D

PLAN VIEW COLOR LEGEND OF PLAN AND PROFILE SHEETS

LINEWORK		Design Color No.	
Green	(2)		Existing Topographic Features and Labels
Blue	(1)		Proposed Alignment, Stationing, Tic Marks, and Alignment Annotation
Magenta	(5)		Existing Utilities
SHADING		Design Color No.	Transparency
Pink, Dark	(13)		Temporary Pavement Shading
Yellow	(4)		Proposed Pavement Shading
Orange	(6)		Proposed Granular Shading
Orange	(70)		Proposed Shoulder Granular Shading
Yellow	(68)		Proposed Shoulder Paved Full Depth Shading
Yellow	(132)		Proposed Shoulder Paved Partial Depth Shading
Brown, Light	(236)		Grading Shading
Orange, Light	(134)		Proposed Granular Entrance Shading
Yellow	(220)		Proposed Paved Entrance Shading
Tan	(8)		Proposed Sidewalk Shading
Blue, Light	(230)		Proposed Sidewalk Landing Shading
Pink	(11)		Proposed Sidewalk Ramp Shading
Red	(3)		Proposed Structure Shading
Red	(3)		Delineates Restricted Areas

PROFILE VIEW COLOR LEGEND OF PLAN AND PROFILE SHEETS

LINEWORK		Design Color No.	
Green	(10)		Existing Ground Line Profile
Blue	(1)		Proposed Profile and Annotation
Magenta	(5)		Existing Utilities
Blue, Light	(230)		Proposed Ditch Grades, Left
Black	(0)		Proposed Ditch Grades, Median
Rust	(14)		Proposed Ditch Grades, Right



	Reference Point		Survey Line
	Station		Section Corner
	Ground Line Intercept		Saw Cut
	Guardrail		Trench Drain
	HighTension Cable Guardrail		Sheet Pile
	Pavement Removal		Clearing & Grubbing Area

RIGHT-OF-WAY LEGEND

	Proposed Right-of-Way Symbol
	Proposed Right-of-Way Line
	Existing Right of Way
	Existing and Proposed Right-of-Way
	Easement and Existing Right-of-Way
	Easement (Temporary) Symbol
	Easement (Temporary) Line
	Easement
	C/A Access Control
	Property Line Symbol
	Property Line

PLAN AND PROFILE
LEGEND AND SYMBOL
INFORMATION SHEET

(COVERS SHEET SERIES D, E, F, & K)

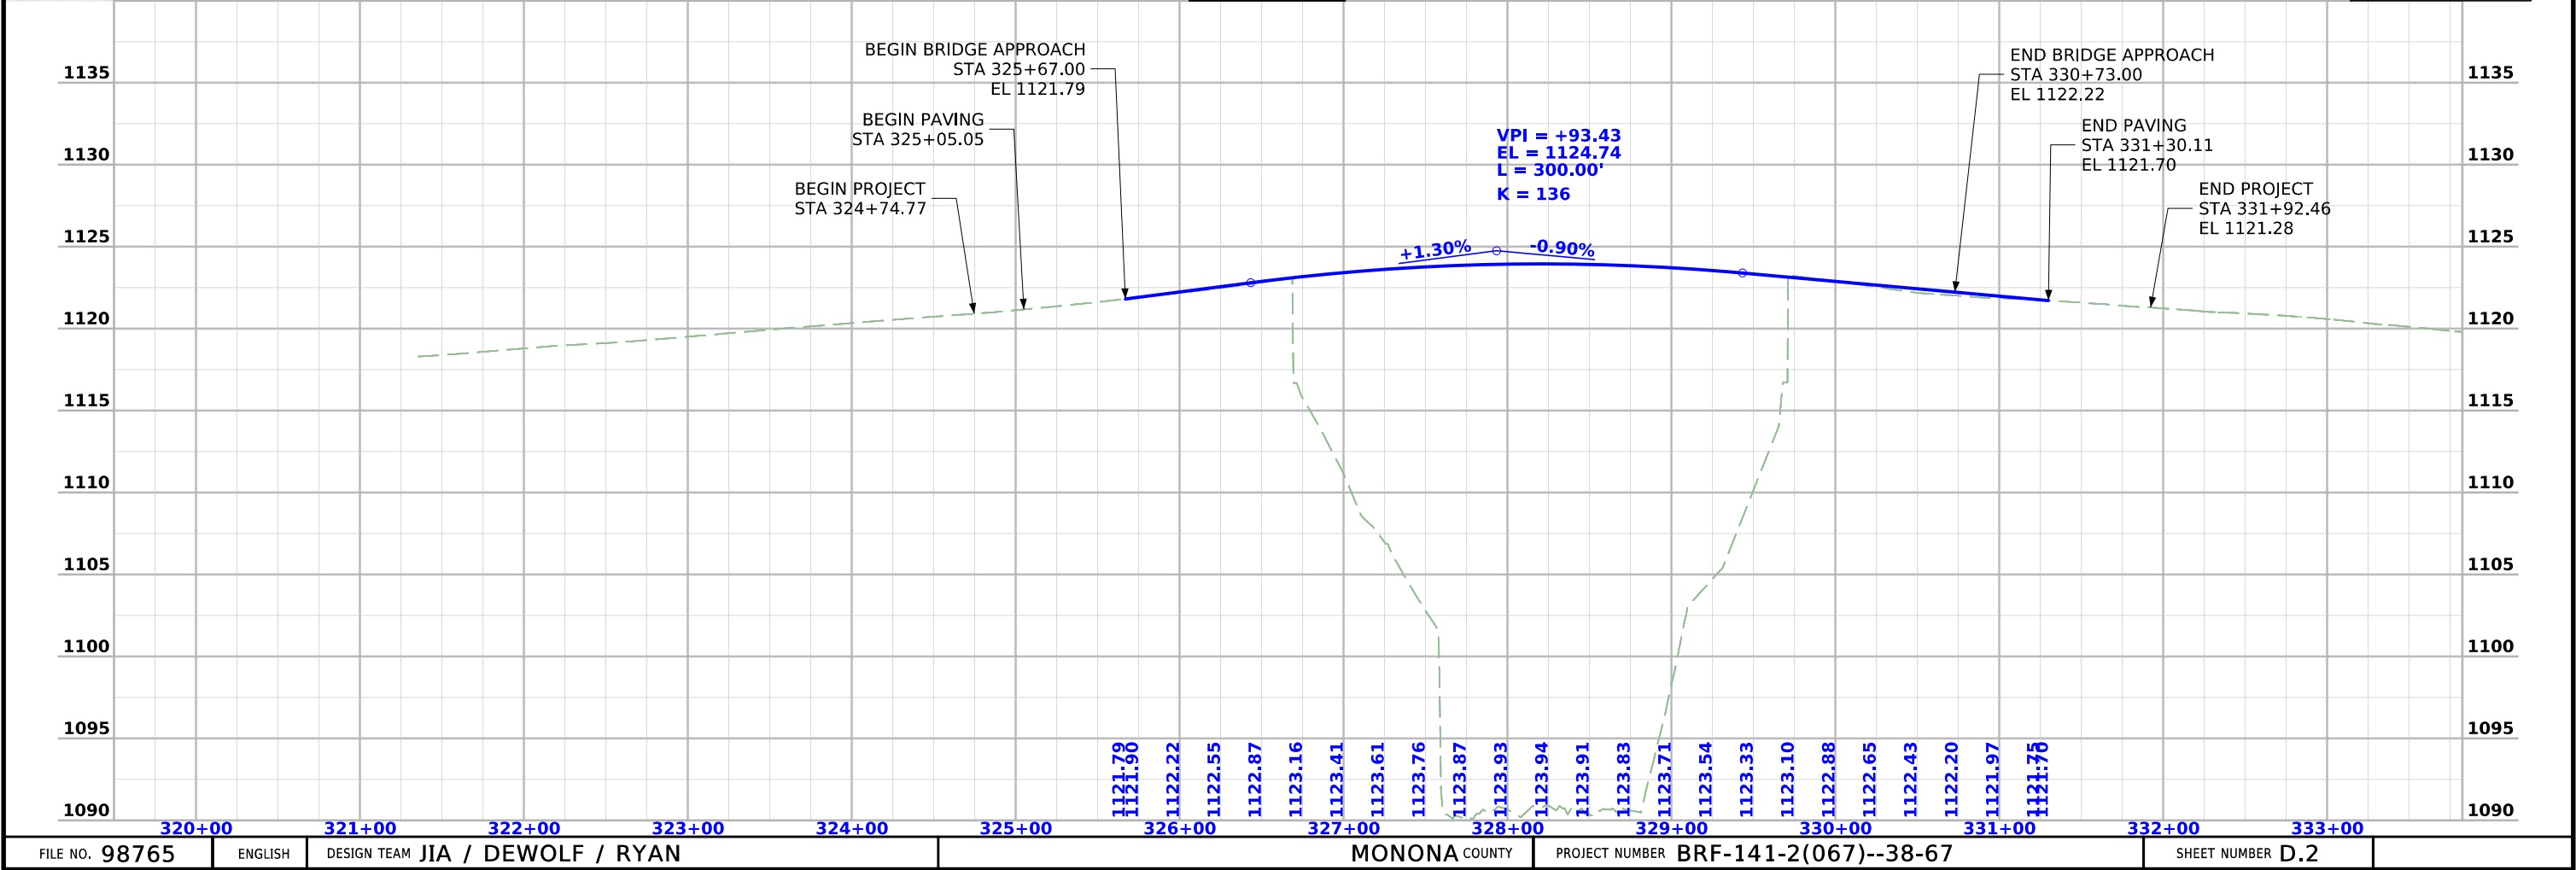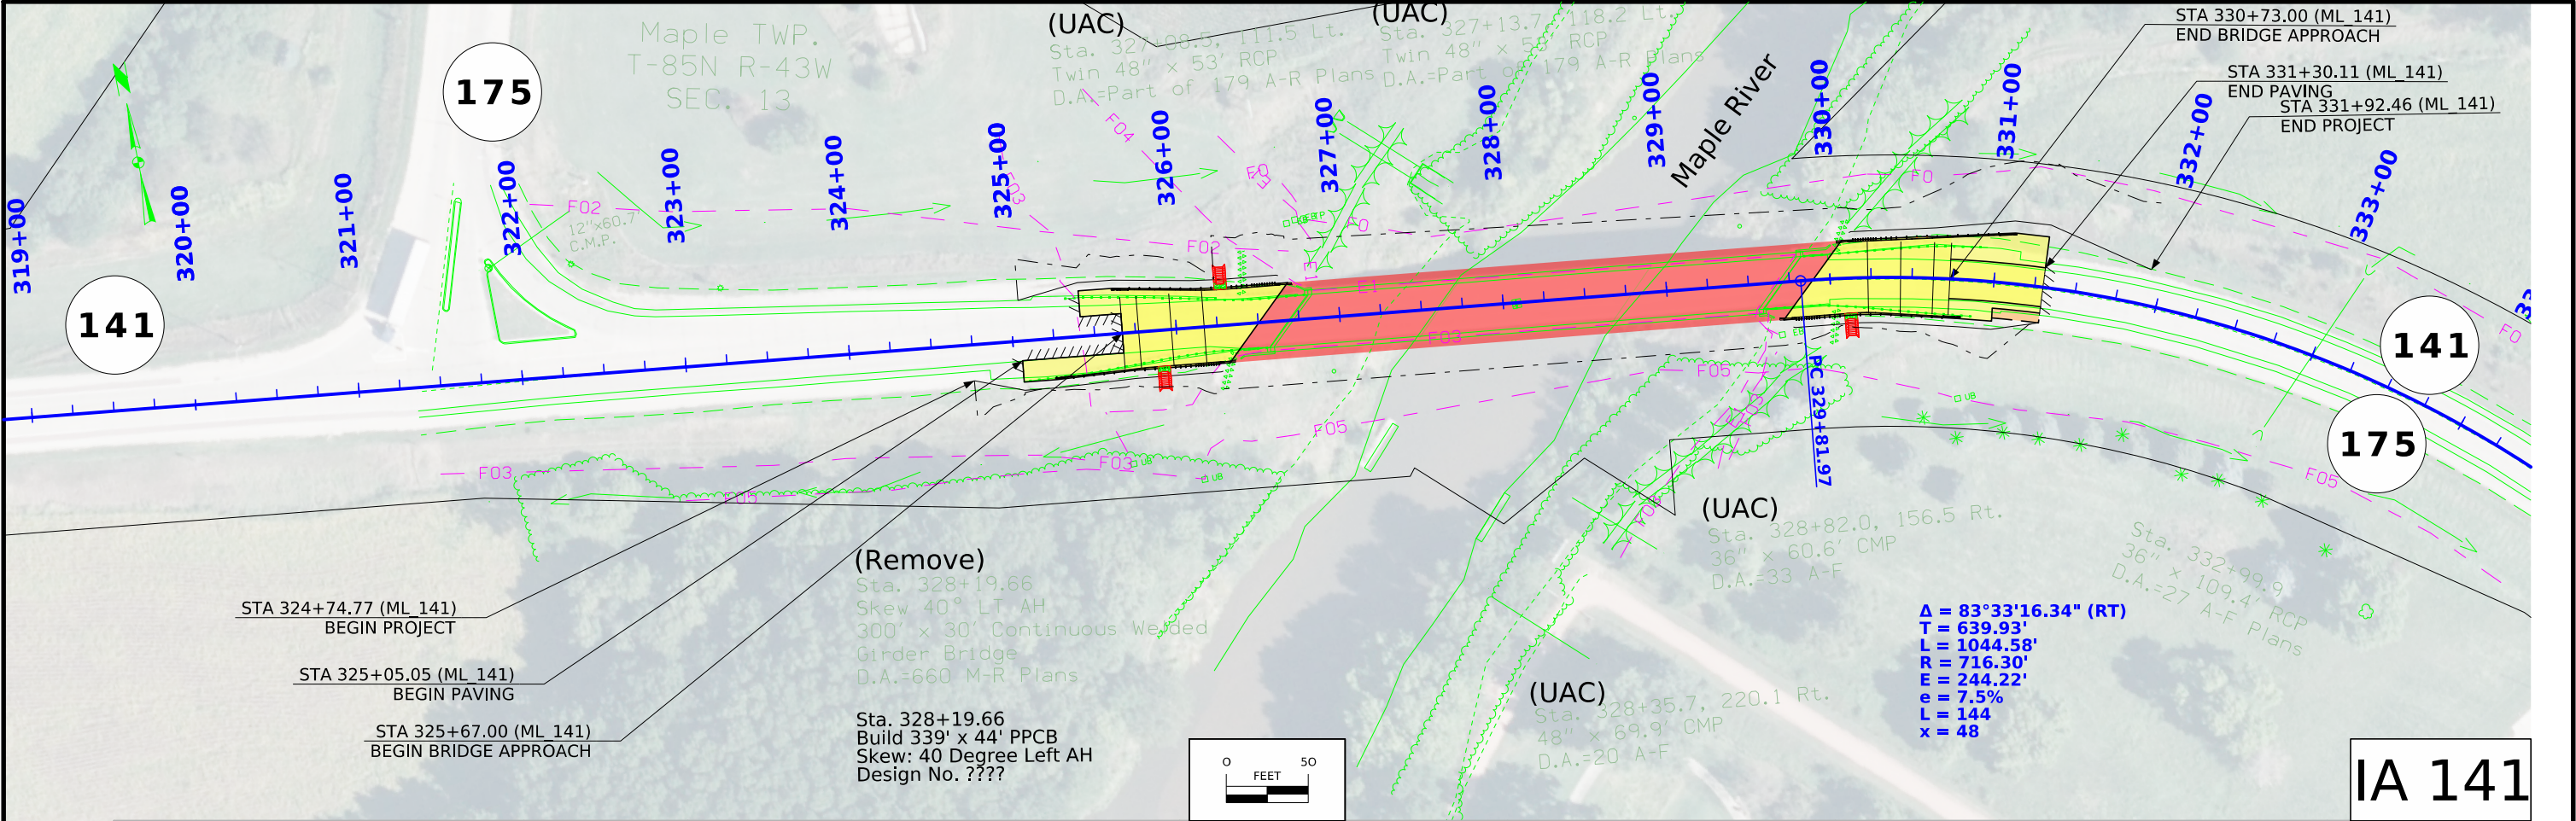

Survey Information

SURVEY INDEX

County: Monona
PIN: 23-67-141-010
Project Number: BRF-141-2(067)--38-67
Location: Maple River 0.1 mi E of W Jct IA 175 in Mapleton
Type of Work: Bridge-Unspecified
Project Directory: 6714101023

Survey Personnel

Clayton Henningsen – Survey Party Chief
Jason Arn – Survey Party Chief

Date(s) of Survey

Begin Date 07/23/2024
End Date 09/03/2024

General Information

This survey is for IA Hwy 141 bridge over Maple River at location 0.1 mi E of W junction IA Hwy 175 Interchange. This survey request was for the IA Hwy 141 corridor only. This project is a Full Field DTM survey.

Utility Information

For logging data and other utility details see Utility Survey and Ownership Report in the Utility folder of the PrelimSurvey project directory.

Project Control

Coordinates were determined for primary project control points by conducting concurrent six-hour static observations. Post processing is constrained to nearby Iowa Real Time Network reference stations. For additional details of the control survey, contact the Preliminary Survey department.

PROJECT DATUM: NAD83(2011) for EPOCH 2010.00 (IaRTN 2019 ADJUSTMENT)
COORDINATE SYSTEM: IOWA REGIONAL COORDINATE SYSTEM ZONE 06
(U.S. SURVEY FOOT)
VERTICAL DATUM: NAVD88
GEOID MODEL: 2018u3

Alignment Information

The horizontal alignment for IA Hwy 141 this survey is a retrace of PCC Paving Plans No. F-175-1(1)—20-67. Survey stationing was equated to the plan PI at Sta. 313+00.0 and carried back and ahead without equation throughout the survey.

Survey stationing relates to as built plan stationing as follows:

PI Sta. 313+00.0 PCC Paving Plans No. F-175-1(1)—20-67
Survey PI Sta. 313+00.0

PI Sta. 336+22.9 PCC Paving Plans No. F-175-1(1)—20-67
Survey PI Sta. 336+21.9

CONTROL POINT VICINITY MAP

This map is a guide to the vicinity of the primary project control points. Primary control is for use with RTK base stations and for RTN validation. Future surveys will use primary project control to establish temporary control as needed for construction or other surveying applications.



HORIZ. DATUM: NAD83(2011) for EPOCH 2010.00 (IaRTN 2019 Adjustment) - Iowa RCS Zone 06 (U.S. Survey Foot)

VERT. DATUM: NAVD88 - Geoid Model: 2018u3

Coordinate listing from next sheet will be used with IaRTN for monument recovery. No other reference ties are given.


HORIZONTAL AND VERTICAL PROJECT CONTROL COORDINATE LISTING
HORIZ. DATUM: NAD83(2011) for EPOCH 2010.00 (IaRTN 2019 Adjustment)
Ia. Regional Coordinate System Zone 06 (U.S. Survey Foot)
VERT. DATUM: NAVD88
Geoid Model: 2018u3

<u>Point Name</u>	<u>Northing</u>	<u>Easting</u>	<u>Elevation</u>	<u>Feature Definition-Description</u>
671410247	7299311.74	16483720.49	1113.47	CP FD X IN THE CONC COLLAR OF A MANHOLE LID 40 FT WEST OF CL IA HWY 141/175 AND APPROX. 50 FT EAST OF SE CORNER PARKING LOT
671750295	7300921.48	16482647.37	1115.19	CP SET FENO MONUMENT IN EAST EDGE OLD IA HWY 175 GRADE APPROX 135 FT FROM CL CURRENT IA HWY 175 ALONG CL OF A GRAVEL ENT
MAPPORT	7303152.06	16483815.74	1114.50	CP FOUND NGS DISK AS DESCRIBED IN GOOD CONDITION
T91 RESET	7296699.41	16481743.99	1106.46	CP FOUND NGS DISK AS DESCRIBED IN GOOD CONDITION

108_23A
8/15/22



TRAFFIC CONTROL PLAN

Traffic will be maintained by an offsite detour.

 


DETOUR
FULL OUT OF
DISTANCE TRAVEL
14.9 MILES


PROJECT LOCATION
FHWA # 36750
IA 141 REF LOC 24.5

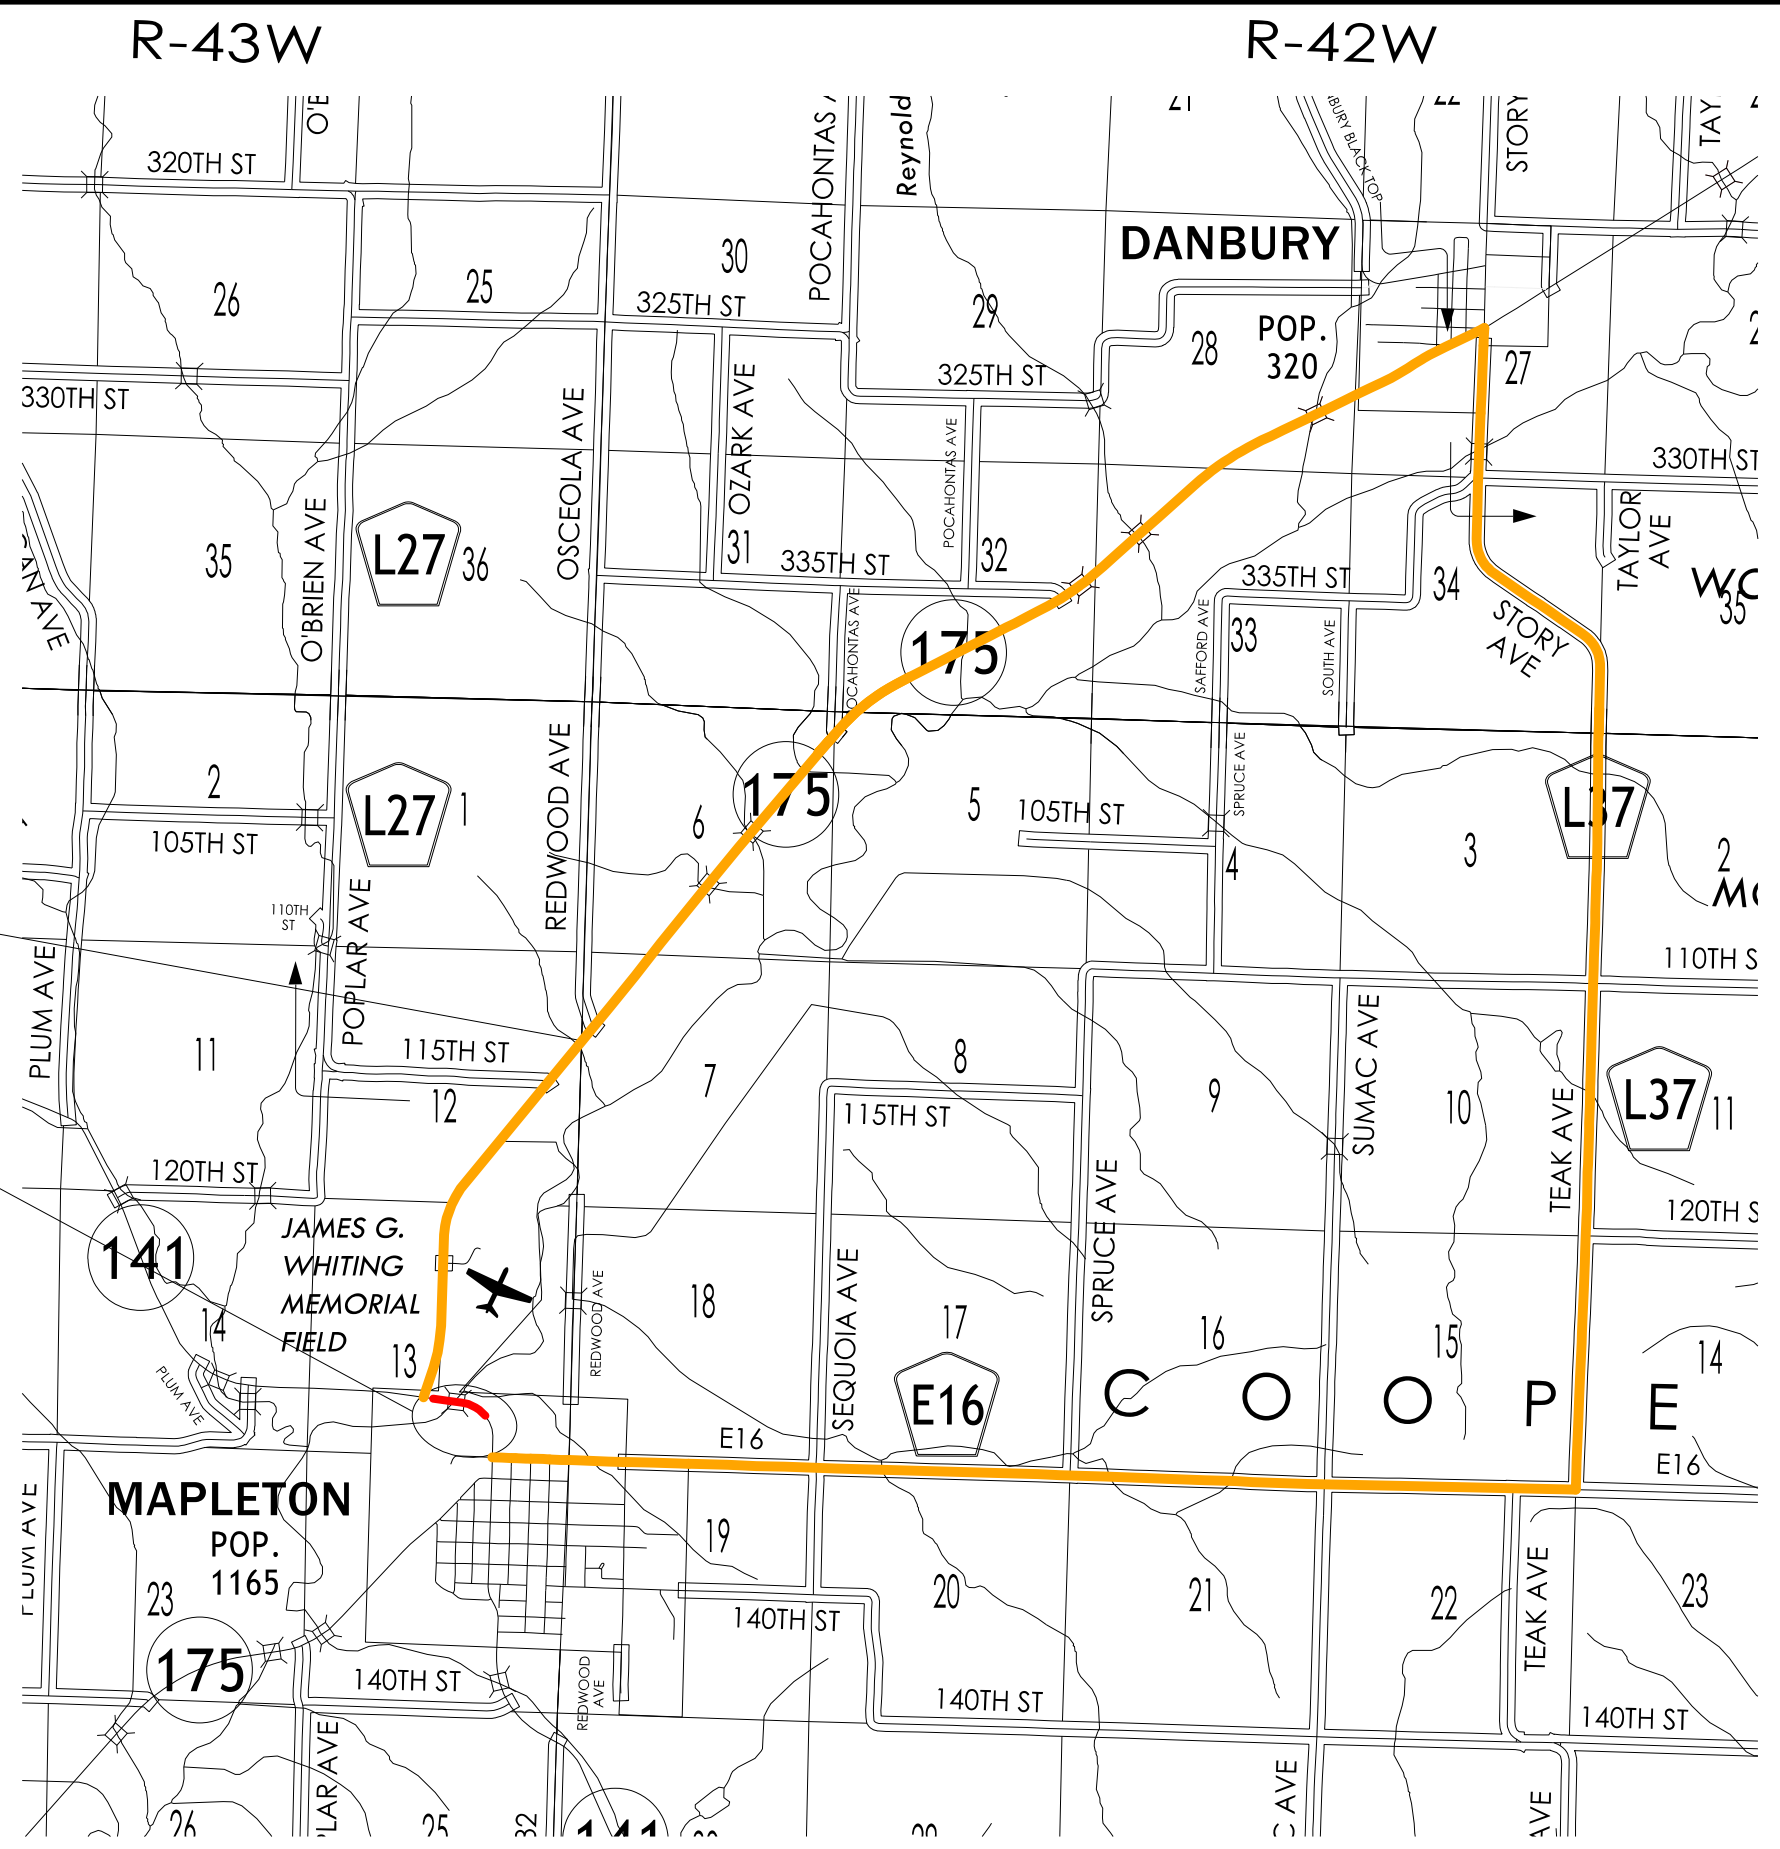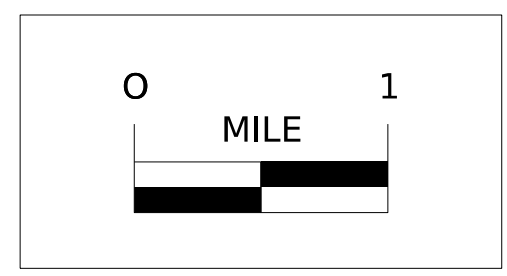


Woodbury
County
T-86N

Monona County
T-85N

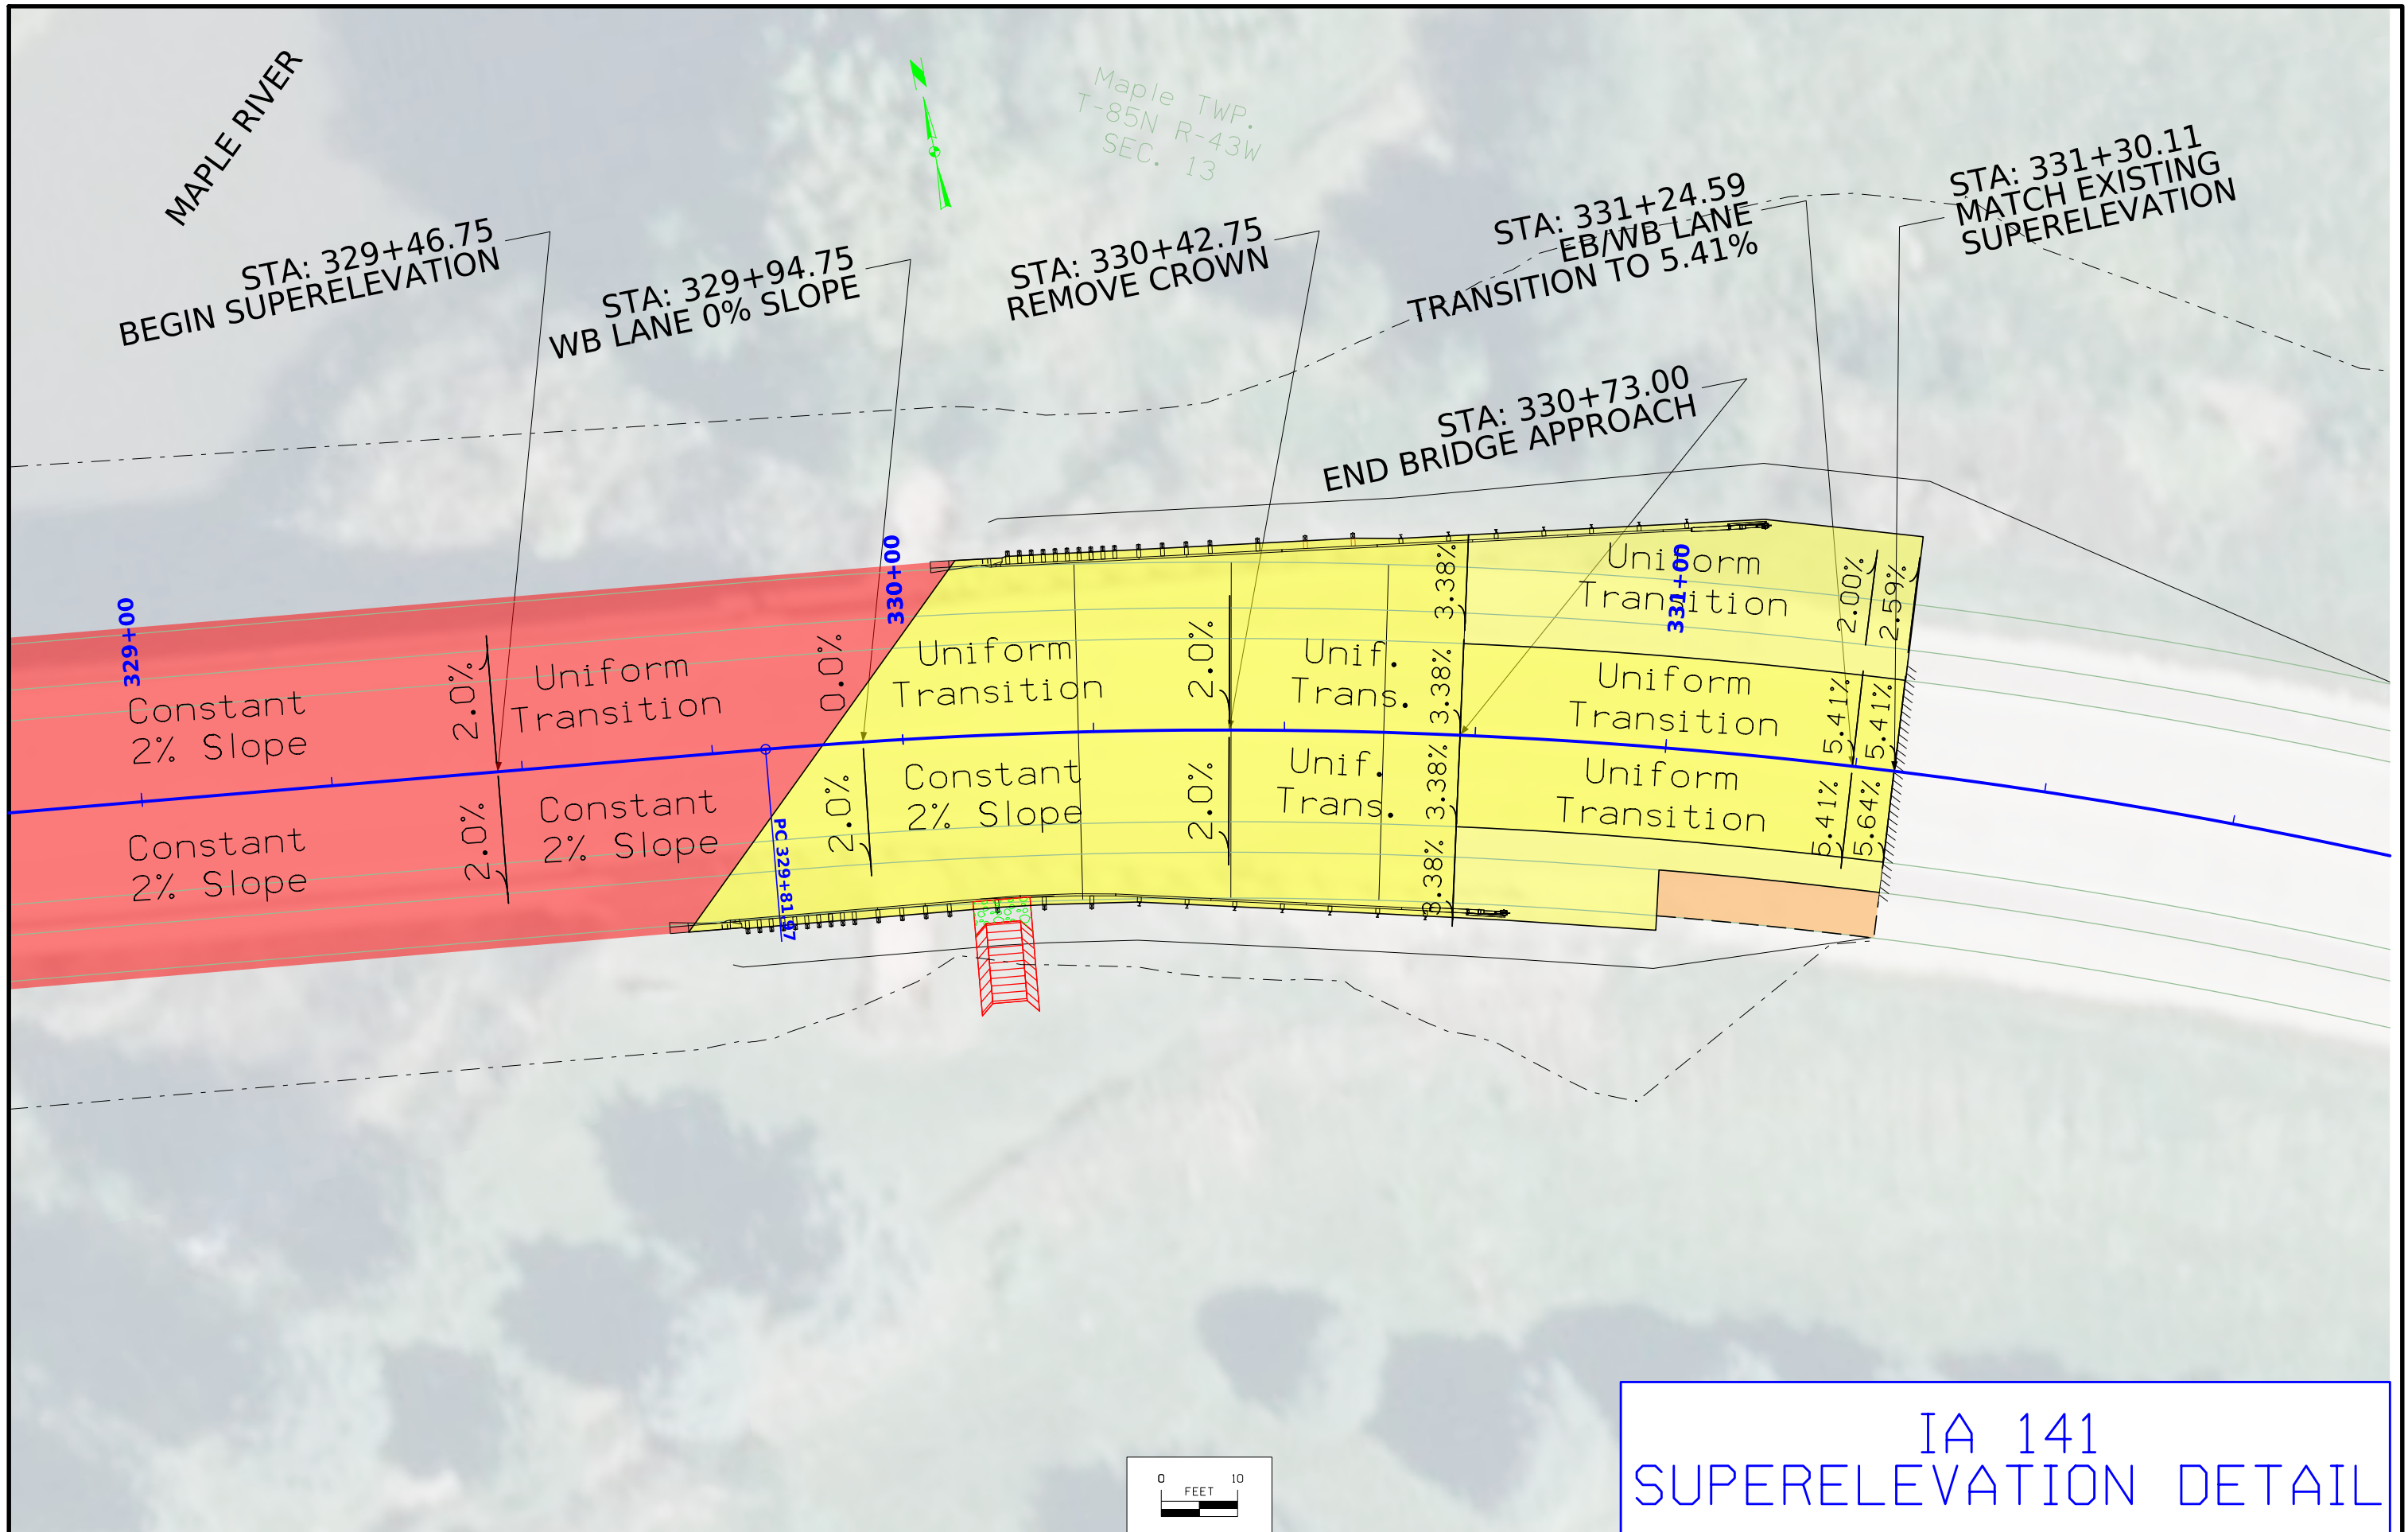

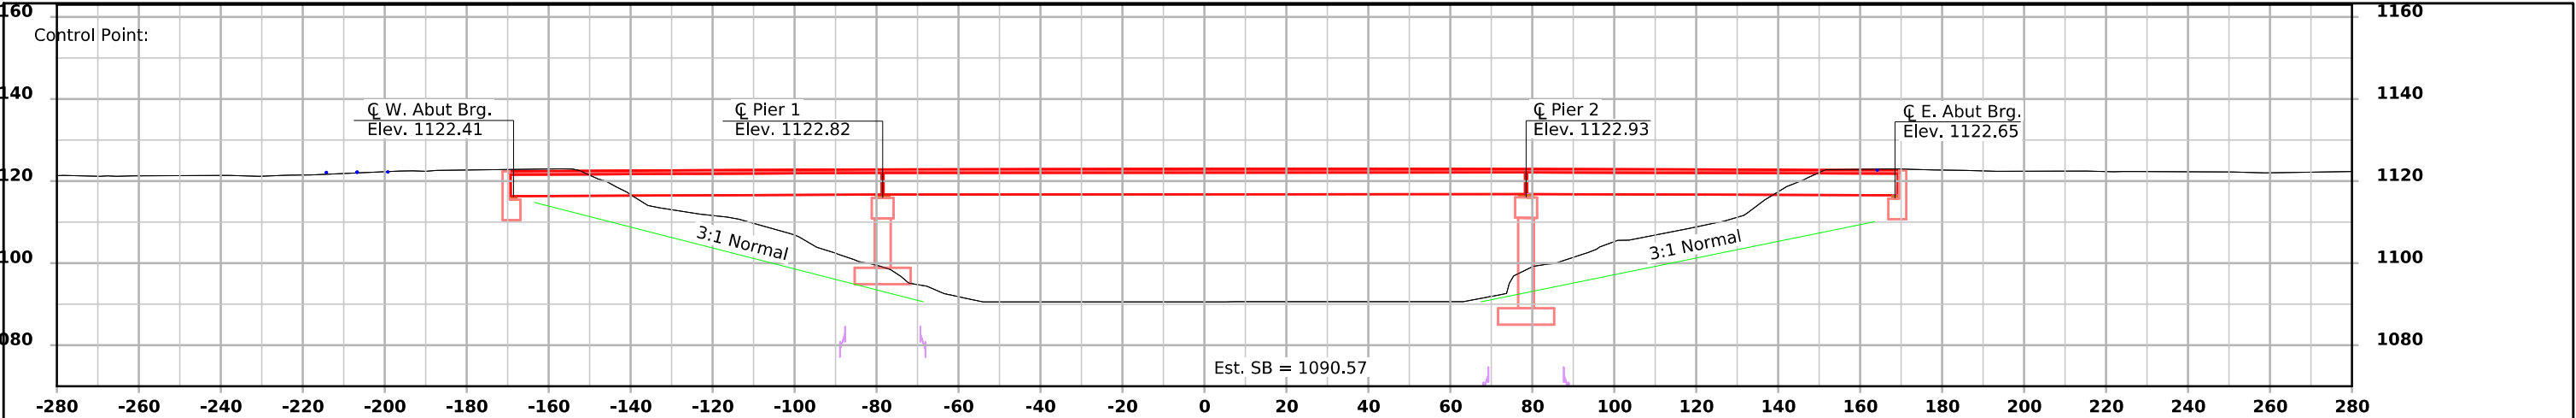

BRG TSL Longitudinal Section Along Centerline Approach Roadway

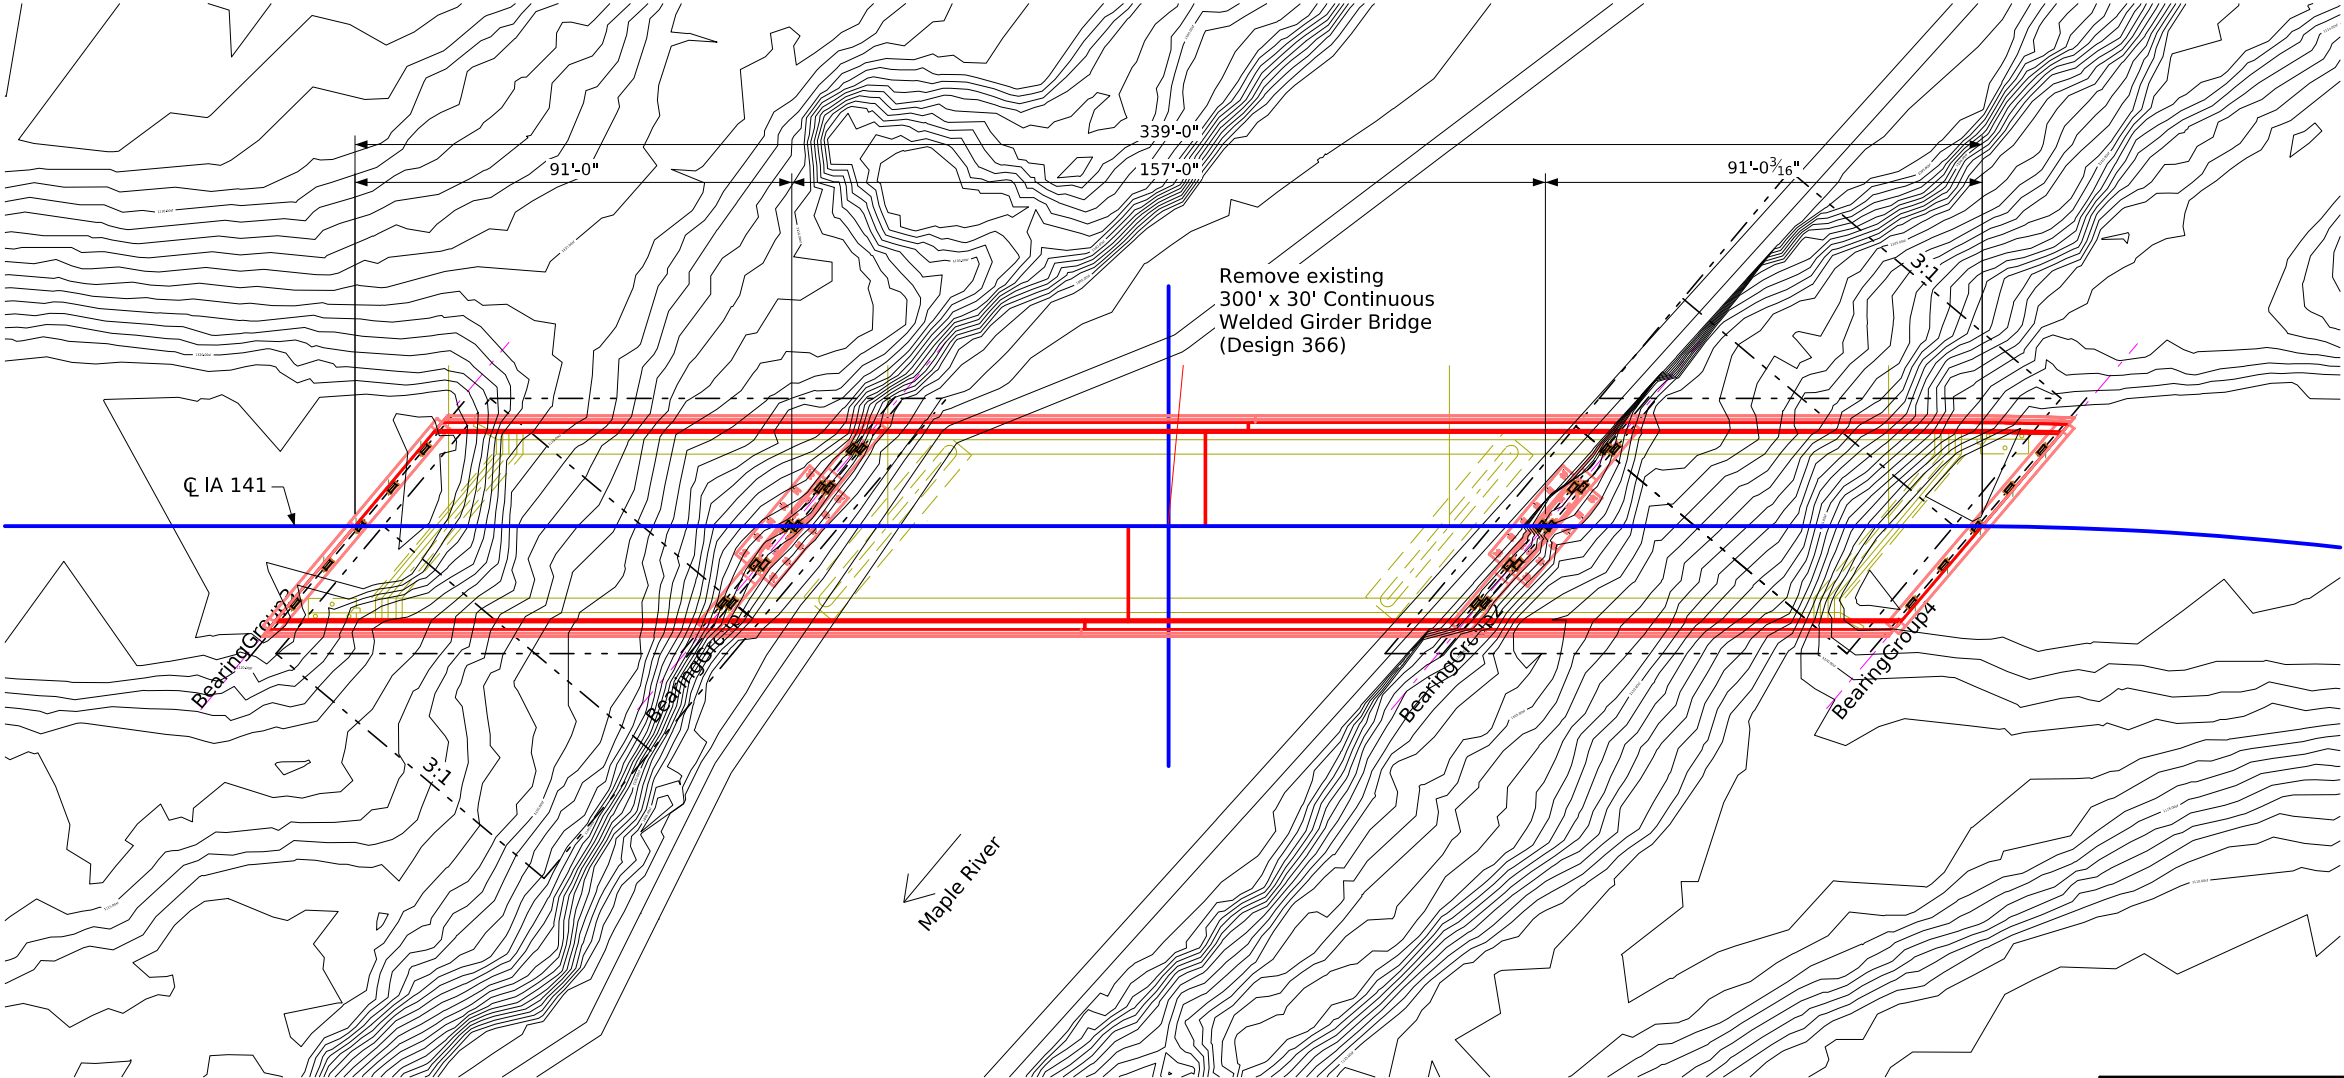

+0.800% -0.737%

VPI Sta. = 328+33.016 VC = 500'
VPI Elev. = 1123.969

**Proposed Profile
Grade IA 141
(Match Existing)**

**Concept Level
Hydraulic Data**

RIDB: MapleR_17.70
Drainage Area = 644 Sq. Mi.

Operational Low Beam = 1115.9
Channel Low Beam = 1116.4
Q₅₀ = 22,800 cfs (Design Event)
Stage = 1110.9
Operational Freeboard = 5 ft.
Avg. Bridge Velocity = 7.1 fps

Q₁₀₀ = 26,000 cfs
Stage = 1112.0
Operational Freeboard = 3.9 ft.
Backwater = 0.1 ft.
Avg. Bridge Velocity = 7.5 fps

Roadway Overlap ???.
Sta. ???+??

Location


IA 141 over Maple River
In City of Mapleton
T-85N R-43W
Section 13
Maple Township
Monona County
FHWA No. ??
Bridge Maint. No. 6724.7S141
Latitude ??°12'34.56"
Longitude -??°12'34.56"

Preliminary - Concept Level

TSL Designer Notes:

1. The concept bridge layout is proposed to be straight, even though the east end of the bridge is slightly into the horizontal curve.
2. BTE Beams are proposed. BSB approval for skew greater than 30 degrees has been received.
3. Integral abutments and T-Piers are proposed.
4. There appear to be utilities hanging from the existing bridge, and there may potentially be need for accommodation on the proposed bridge (staging?).
5. Twin RCPs (est. 3' or 3.5' dia) with flap gates and flume is located north of the bridge (west of river).
6. A CMP (est. 24" or 36") with flap gate is located south of bridge (east of river).
7. The site is near to an airplane runway, and there may be restrictions or requirements. Refer to correspondence dated October 2024 from Tim McClung, Aviation Director, Modal Transportation Bureau, stored in the project directory BRPrelim Correspondence subfolder for more information.

Situation Plan

 

Design For 40 Degree LA

**339'-0" x 44'-0" Pretensioned,
Prestressed Concrete Beam Bridge**

91'-0" End Spans 157'-0" Interior Span

Situation Plan

STA. 328+20.00 (IA 141) Turn-in Date: May 2024

Monona County

IOWA DEPARTMENT OF TRANSPORTATION

Design No. ??? Design Sheet No. 1 of 1 FHWA No. 0375?

CROSS SECTION VIEW COLOR LEGEND			
Design Color No.	Feature	Design Color No.	Feature
Aggregate		Grading	
(64)	Choke Stone	(8)	Behind Curb Cut
(42)	Engineering Fabric	(6)	Granular
(8)	Flooded Backfill	(13)	Granular Back Fill
(92)	Macadam Stone	(48)	Rock Undercut
(20)	Modified	(8)	Shoulder Earth Fill
(12)	Plowing Shaping	(2)	Side Slopes
(14)	Porous Backfill	(226)	Side Slopes Dressing
(8)	Revetment Class A	Substrata	
(6)	Revetment Class B	(128)	Boulder
(62)	Revetment Class C	(209)	Boulder Removed
(188)	Revetment Class D	(48)	Broken Weathered
(28)	Revetment Class E	(210)	Broken Weathered Removed
(12)	Shoulder Special Backfill	(3)	Core Out
(12)	Special Backfill	(115)	Core Out Remove Only
(20)	Subbase	(195)	Core Out Remove and Replace
(20)	Subbase Lower	(203)	Existing Pavement
(20)	Subbase Upper	(184)	Existing Pavement Remove Only
(118)	Subgrade Treatment	(200)	Existing Pavement Remove and Replace
Asphalt		(6)	Loam
(207)	HMA Base Course	(211)	Loam Removed
(207)	HMA Interim Course	(80)	Rock
(207)	HMA Surface Course	(212)	Rock Removed
Bridge		(4)	Select Sand
(0)	Bridge	(214)	Select Sand Removed
Concrete		(3)	Shale
(0)	Barrier Concrete	(215)	Shale Removed
(0)	Barrier Concrete Footing	(10)	Topsoil
(0)	Curb Gutter	(2)	Topsoil Remove Only
(48)	Flowable Mortar	(4)	Topsoil Remove and Replace
(0)	Median Concrete	Unsuitable / Waste	
(0)	PCC Pavement	(3)	Unsuitable Type A
(0)	Sidewalk	(216)	Unsuitable Type A Removed
Existing		(13)	Unsuitable Type B
(0)	Existing Pavement	(217)	Unsuitable Type B Removed
Shoulder		(11)	Unsuitable Type C
(209)	Shoulder HMA	(218)	Unsuitable Type C Removed
(0)	Shoulder PCC	(3)	Waste
(6)	Shoulder Granular	(219)	Waste Removed
Structural			
(112)	Noise Wall		
(112)	Noise Wall Footing		
(112)	Retaining Wall Back		
(112)	Retaining Wall Back Excavate		
(112)	Retaining Wall Face		
(112)	Retaining Wall Front Excavate		
(112)	Retaining Wall Front Footing		
(112)	Retaining Wall MSE Gutter		
(112)	Retaining Wall Reinforced Earth		

NOTES:


Text


NOTES:

Text



CROSS SECTIONS
LEGEND AND INFORMATION SHEET

(COVERS SHEET SERIES W, X, Y, & Z)


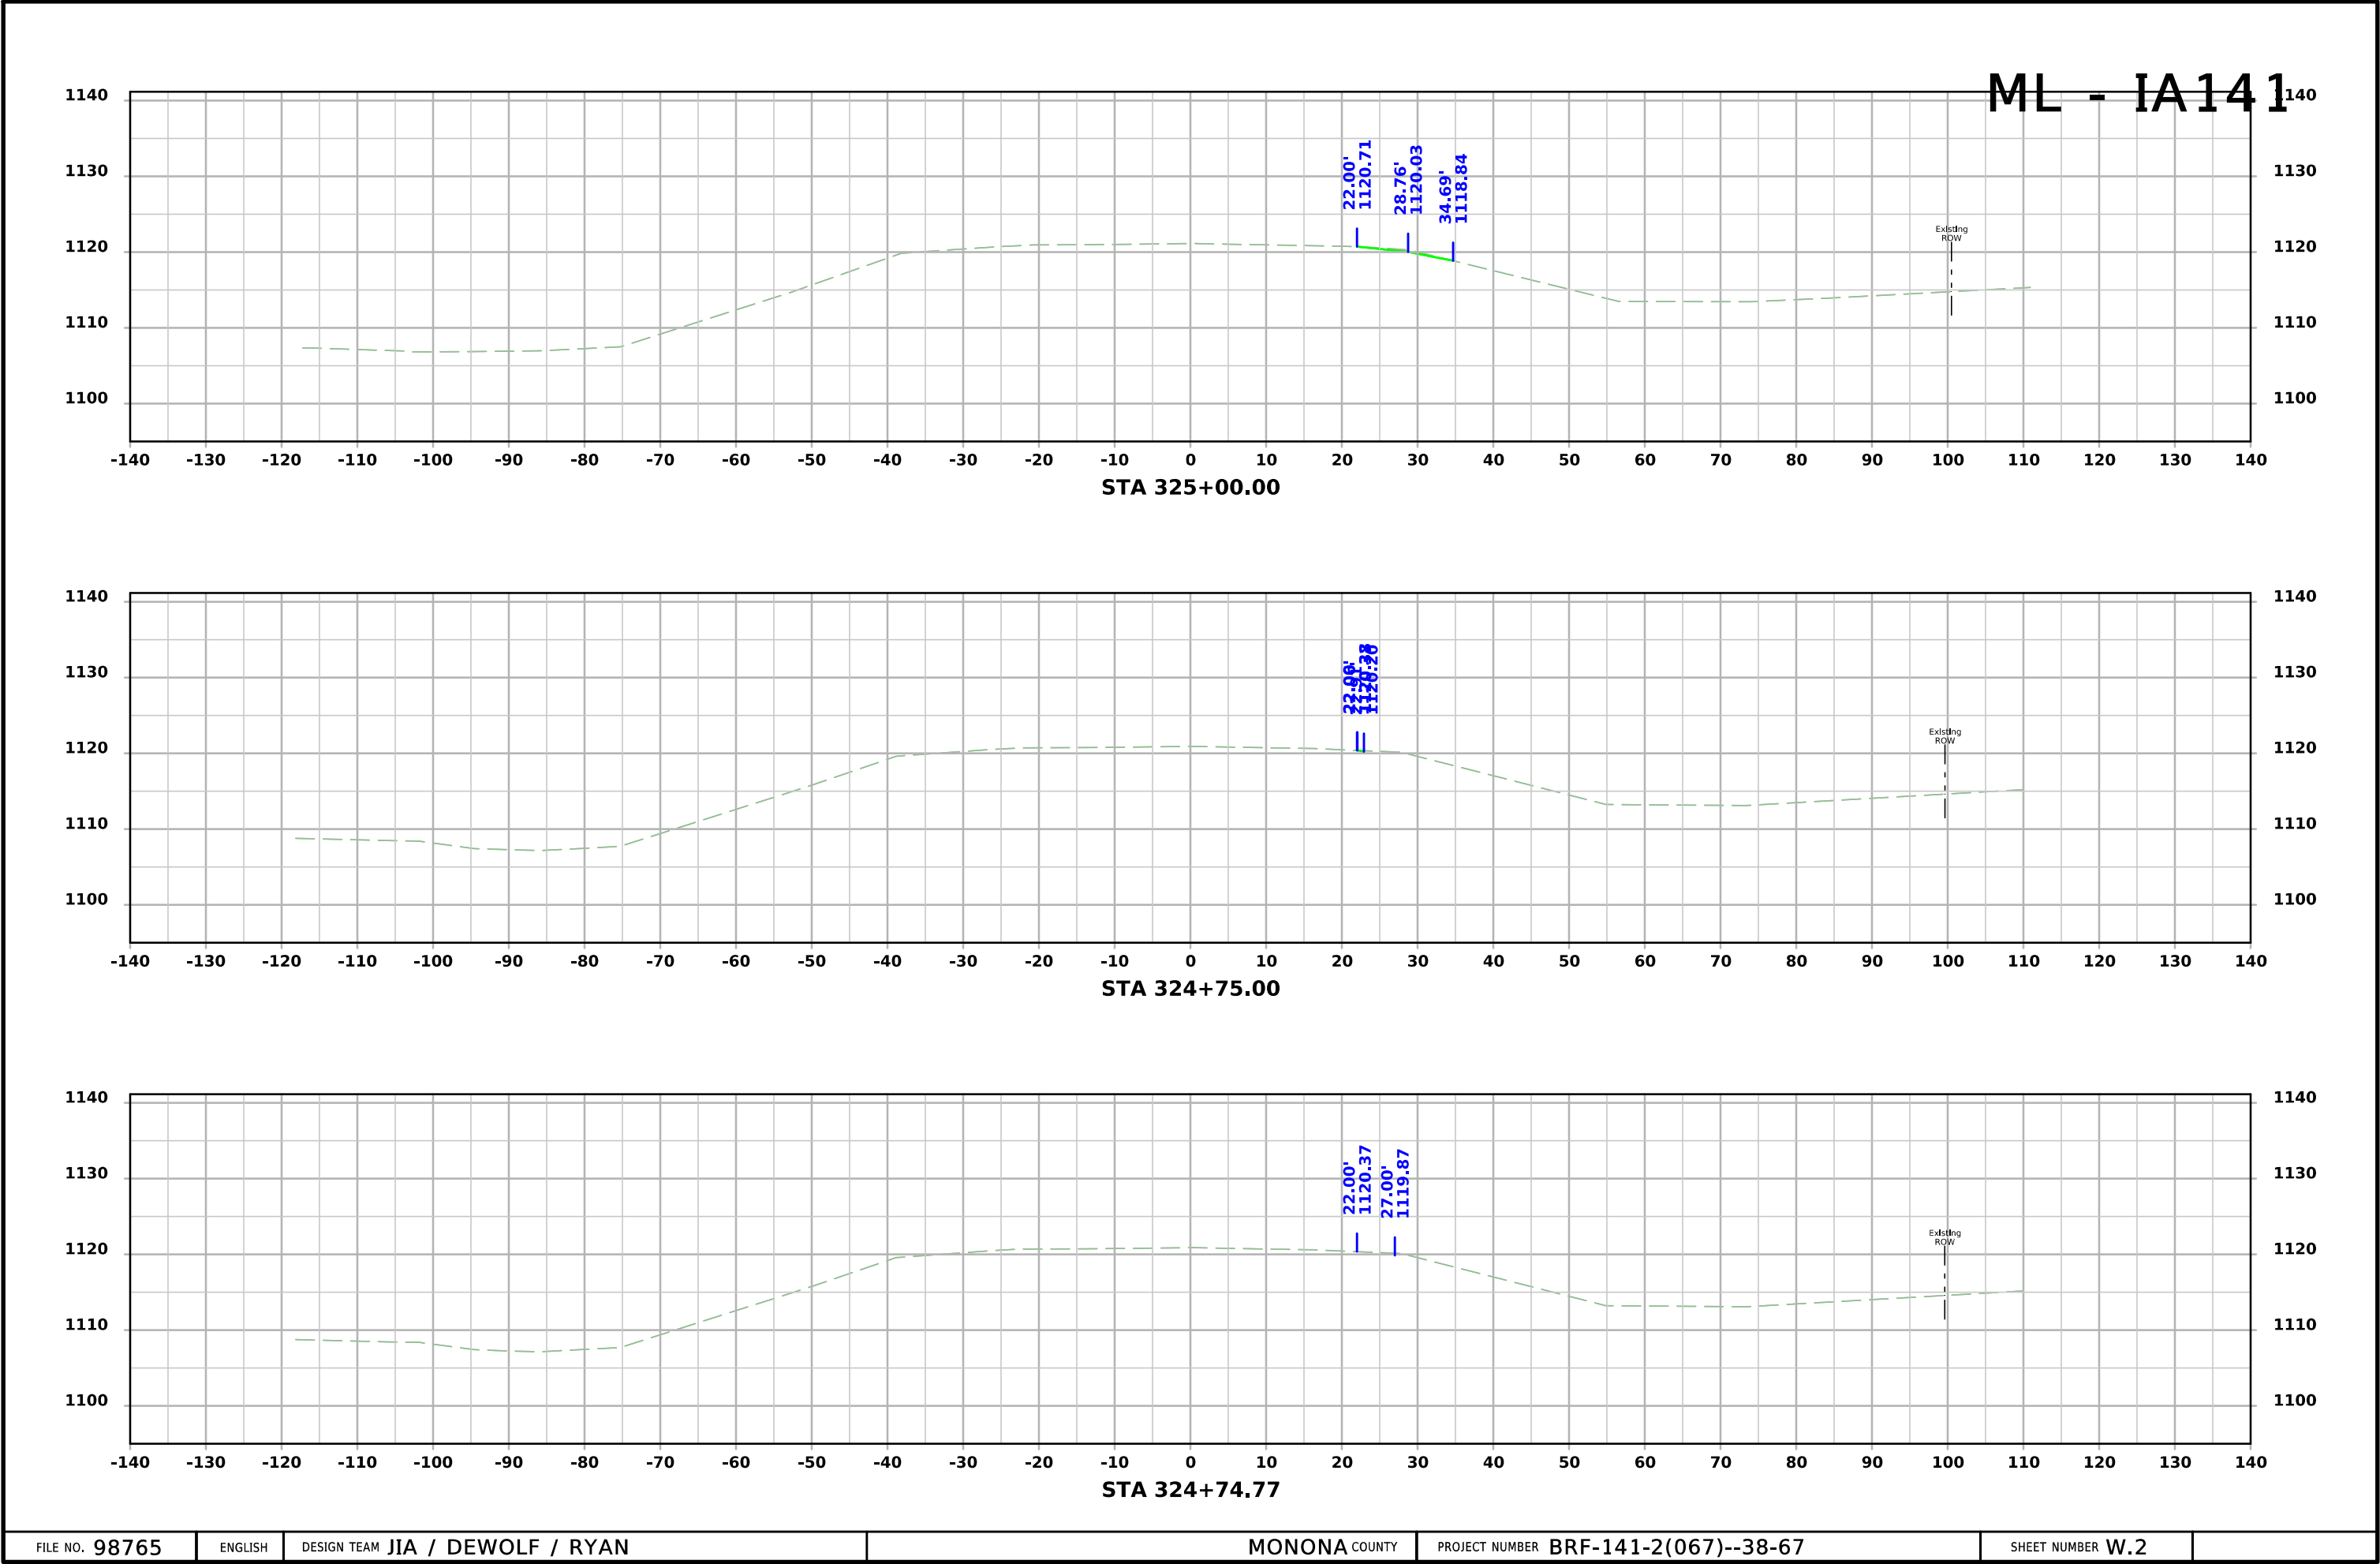


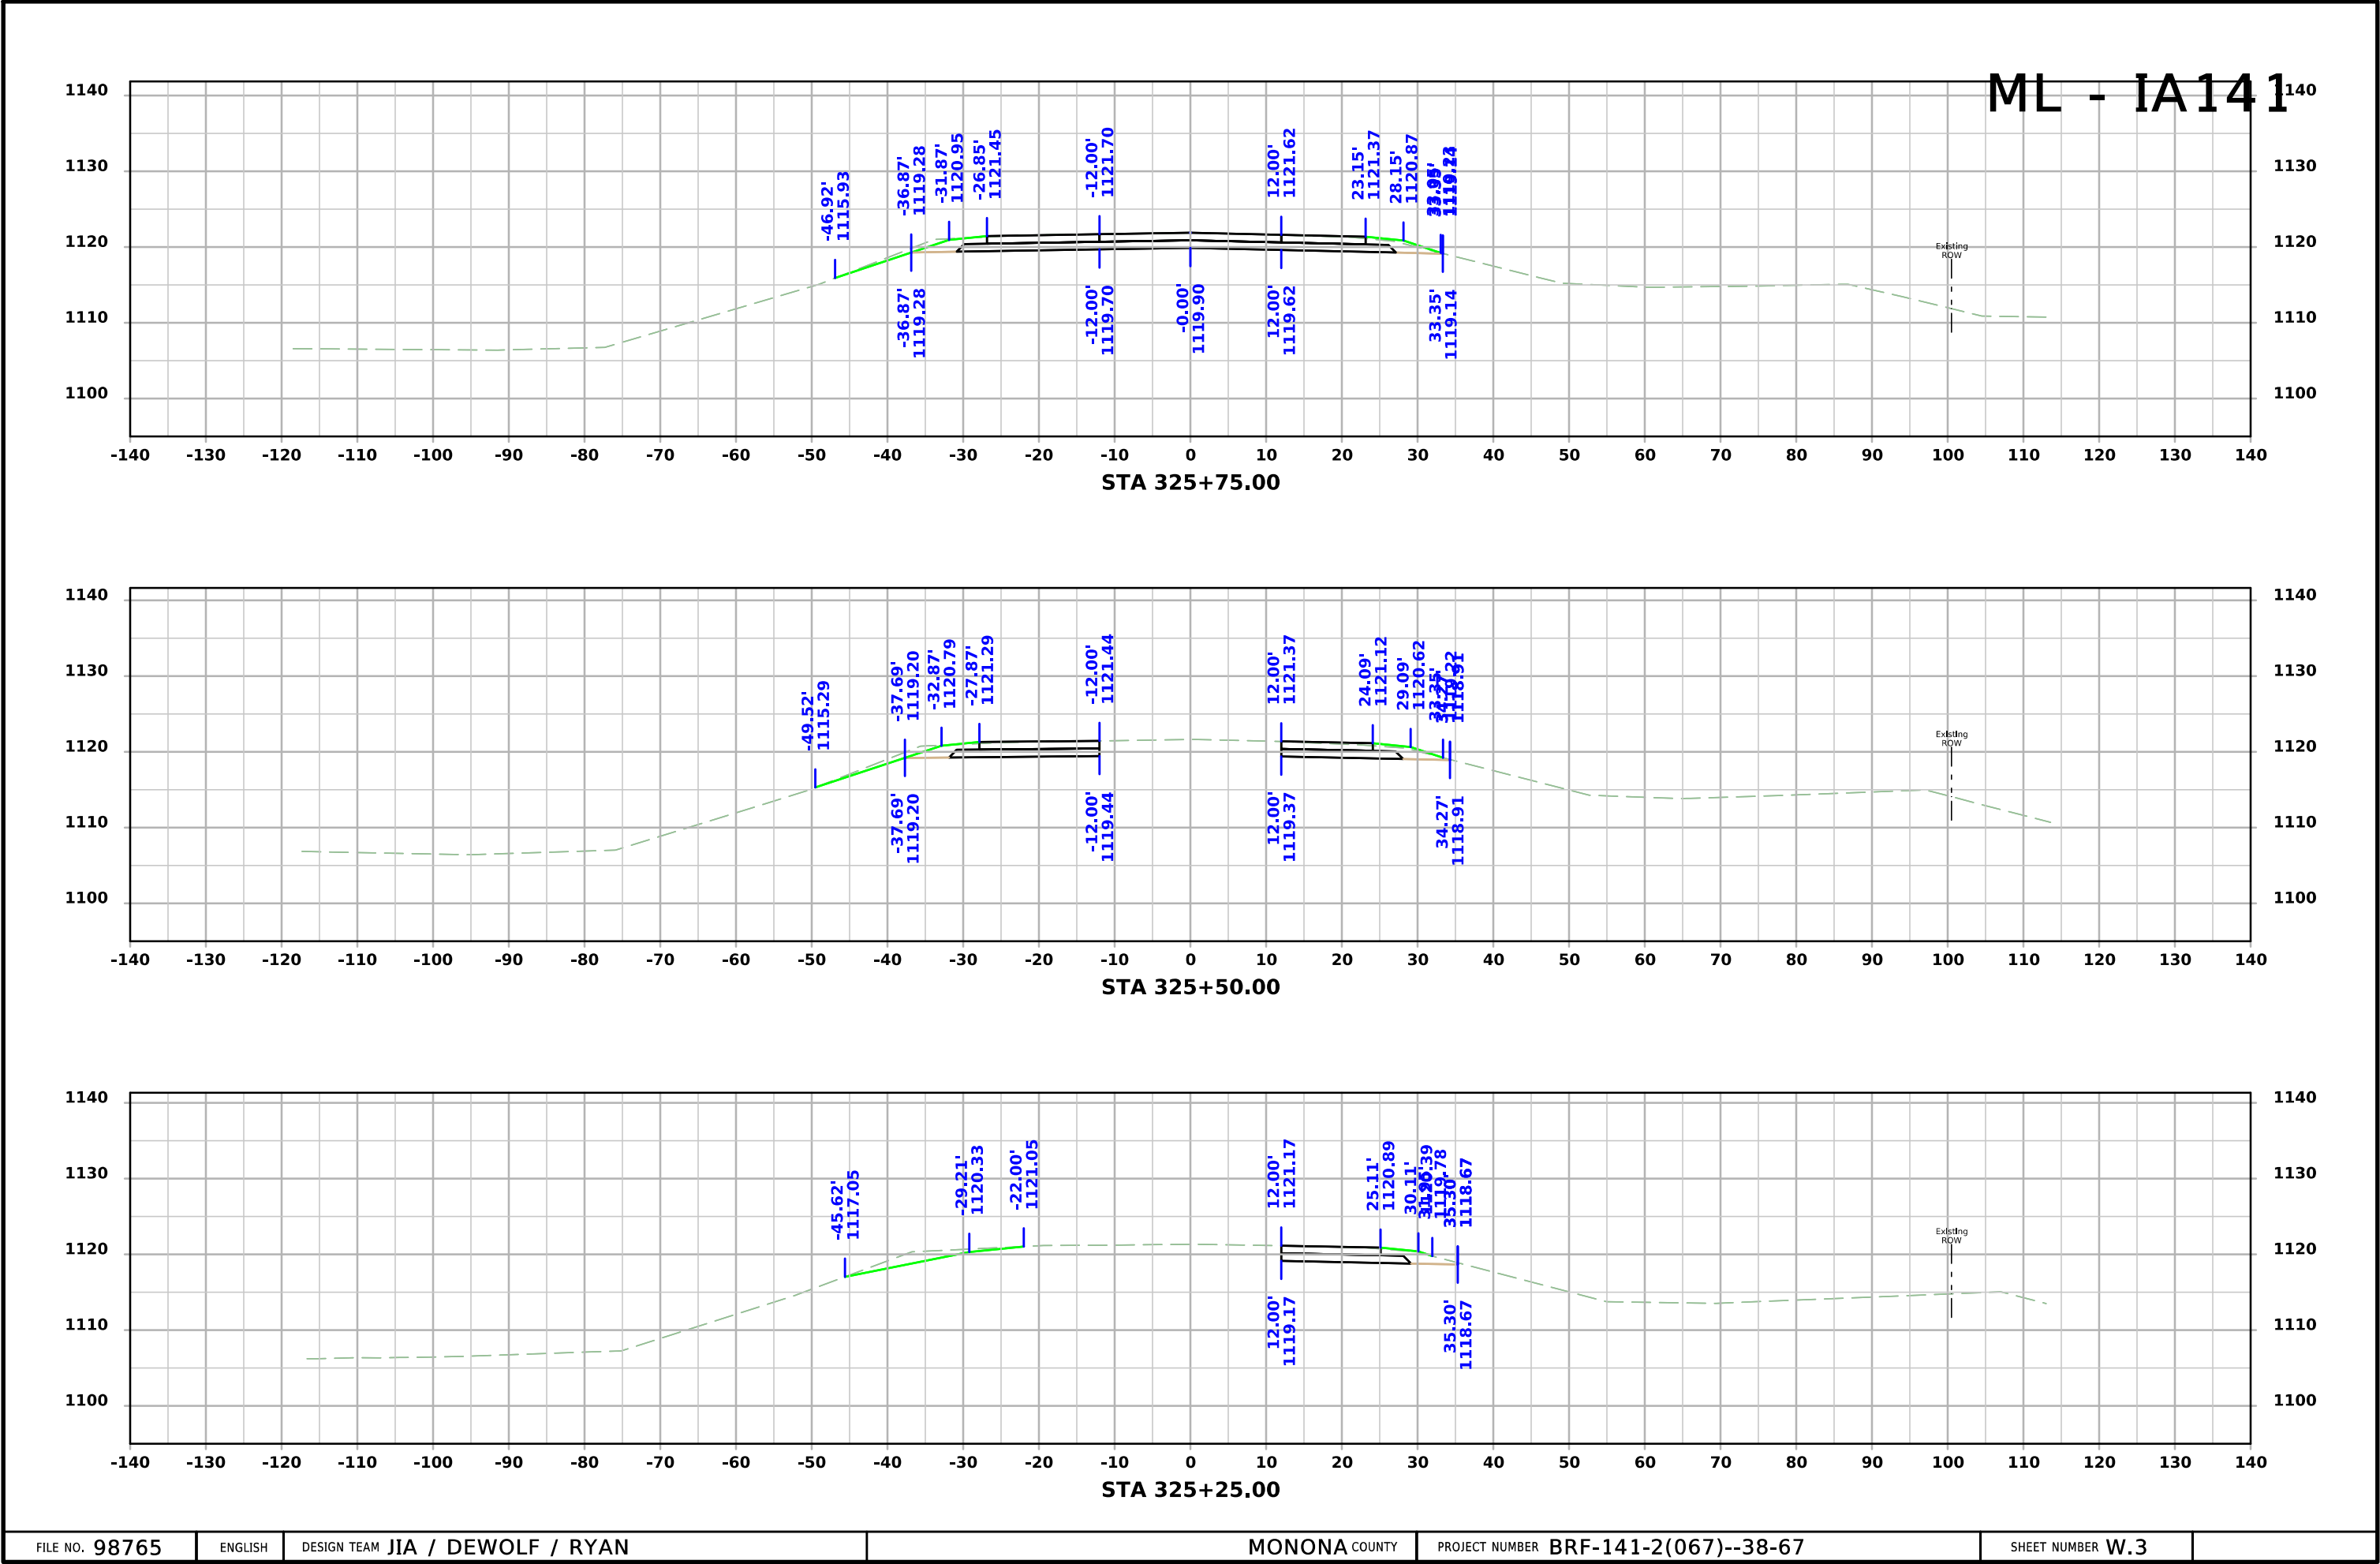



ML - IA141

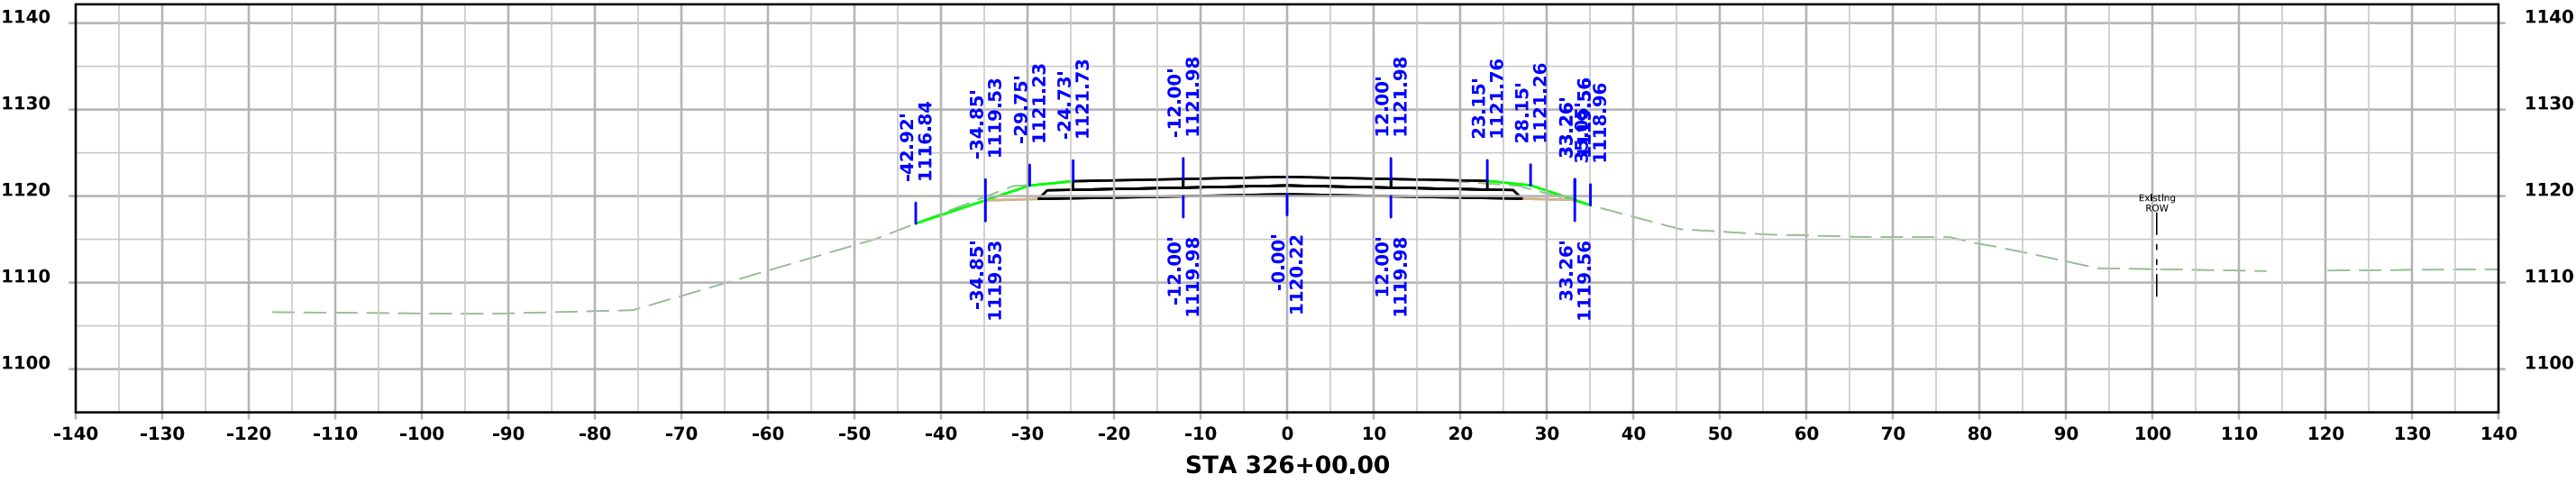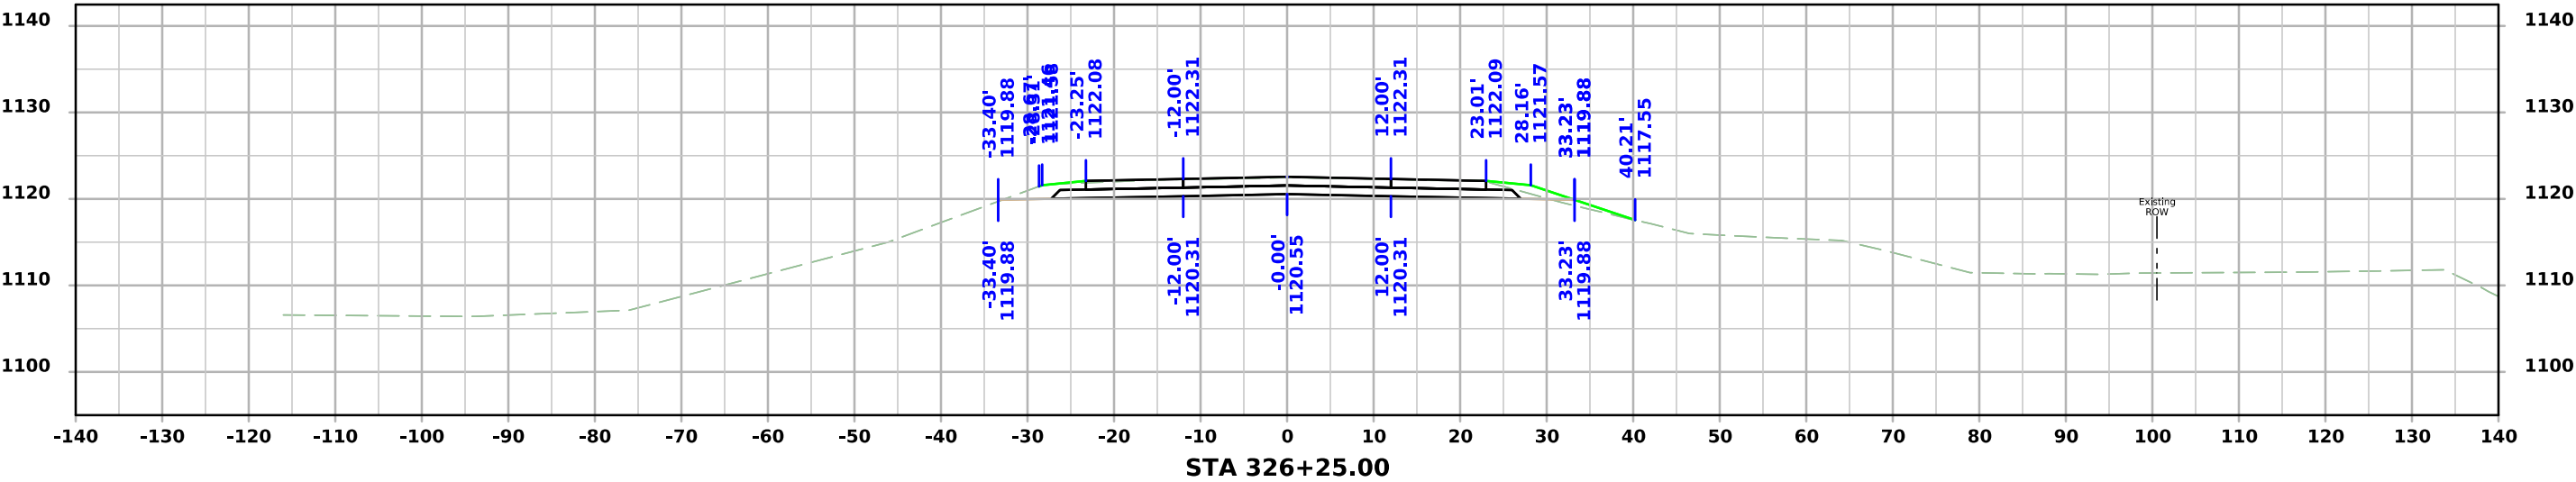



ML - IA141

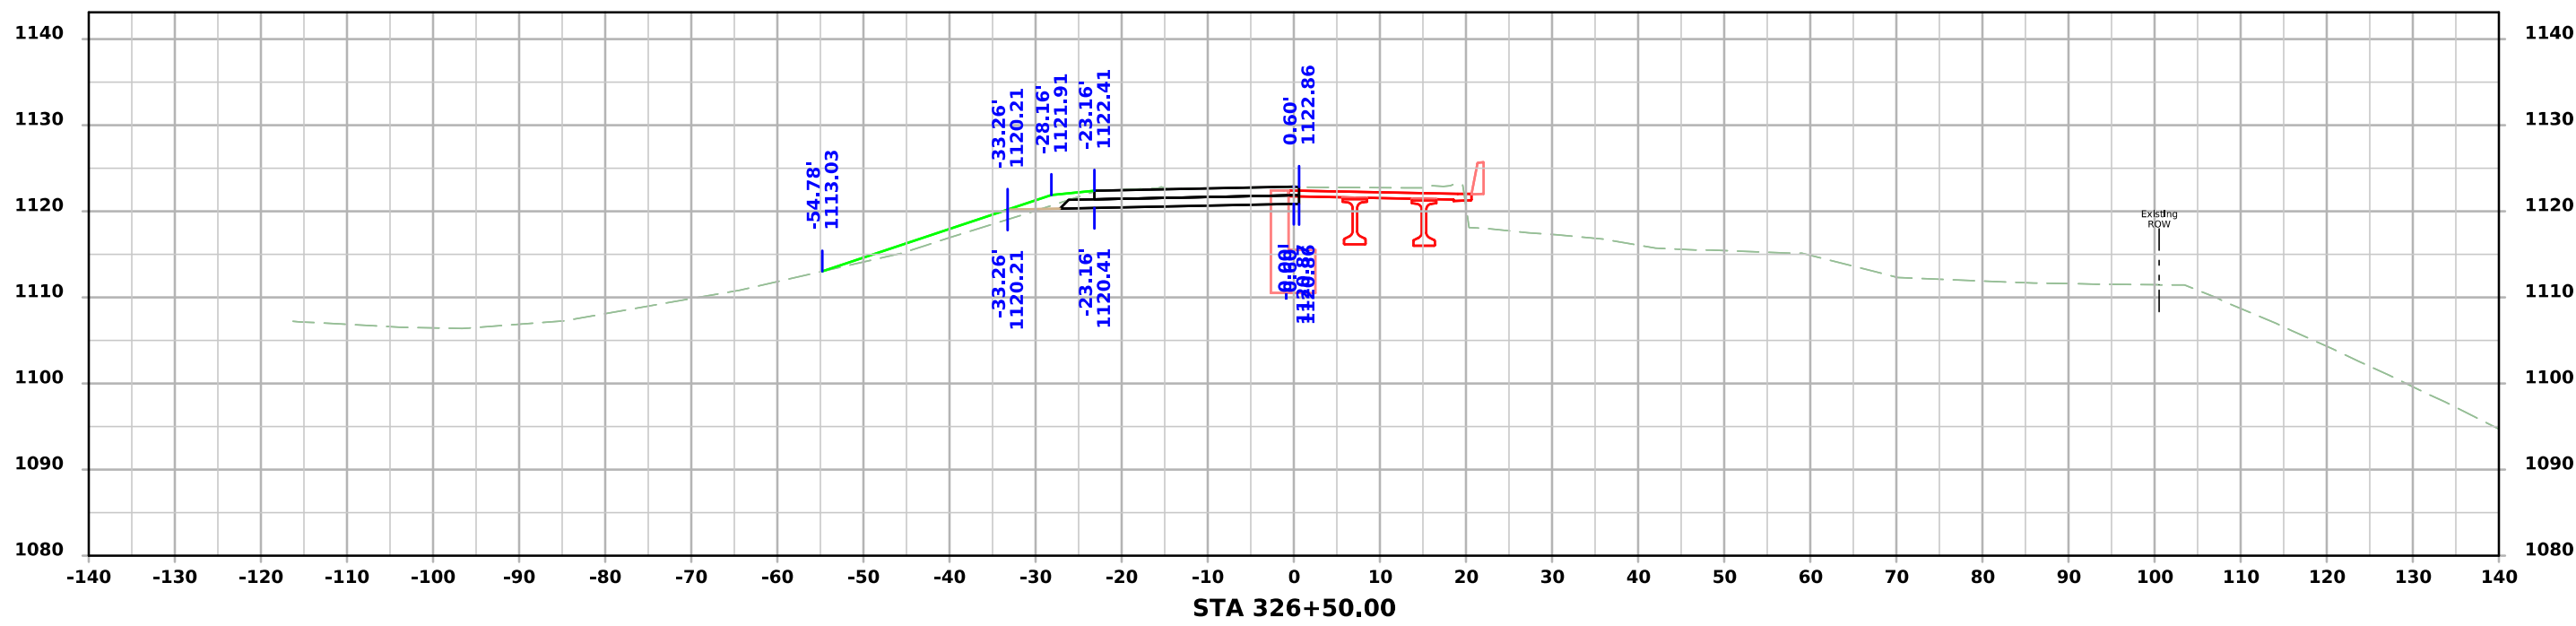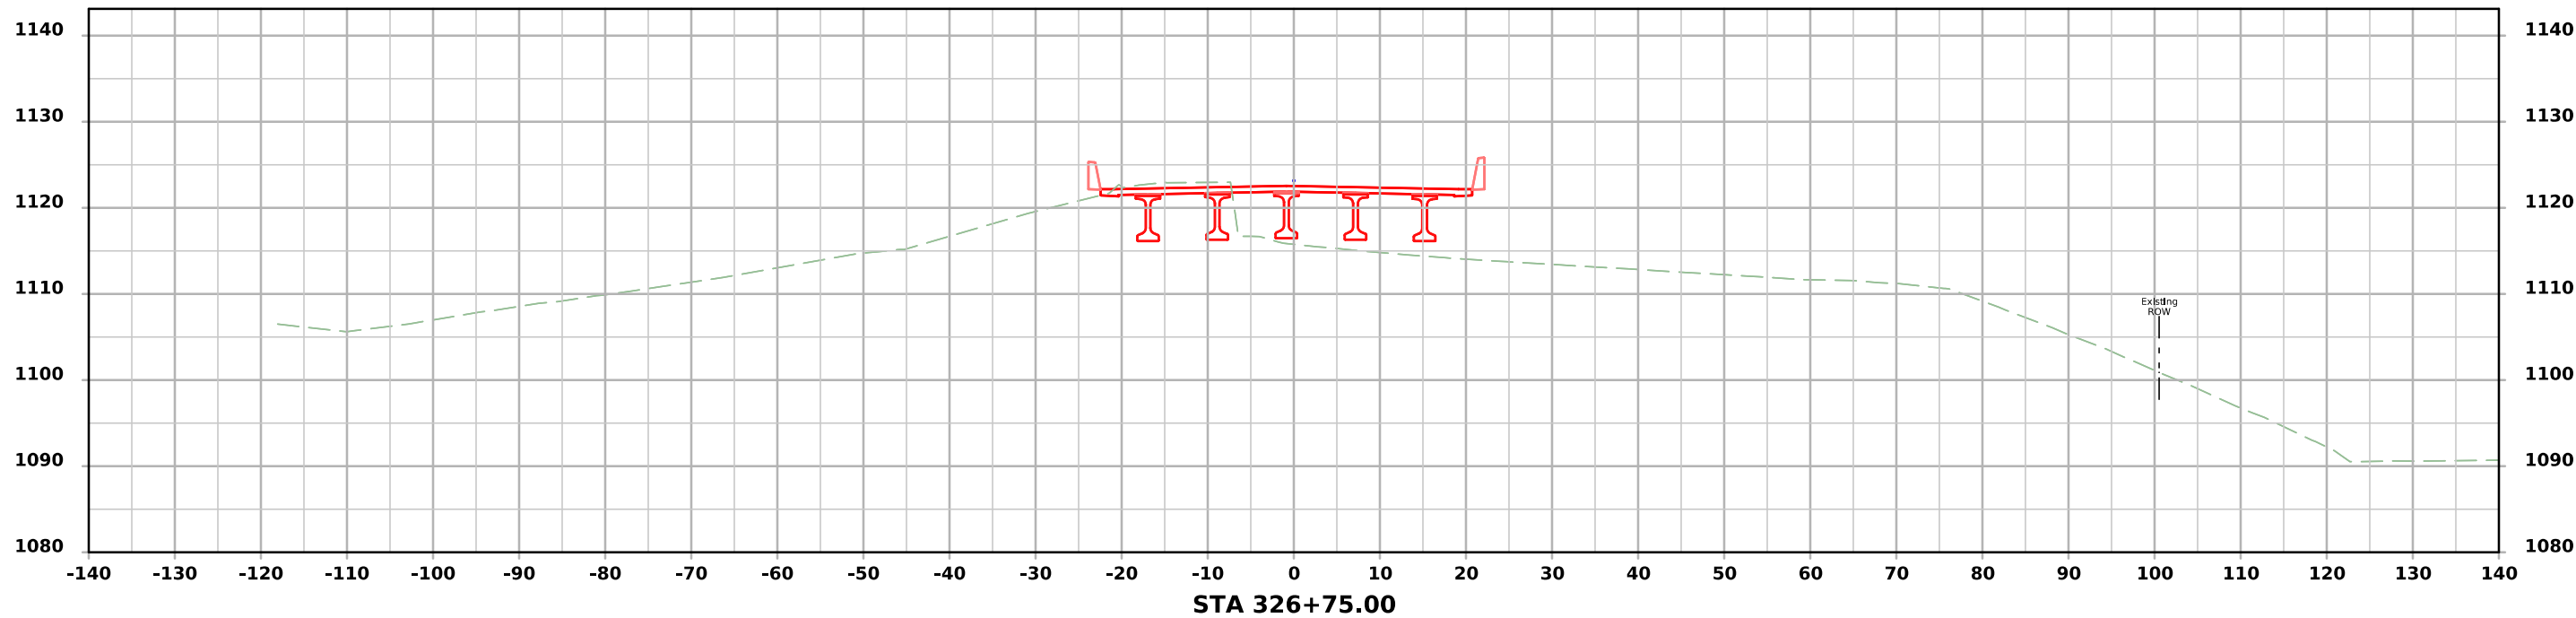



ML - IA141

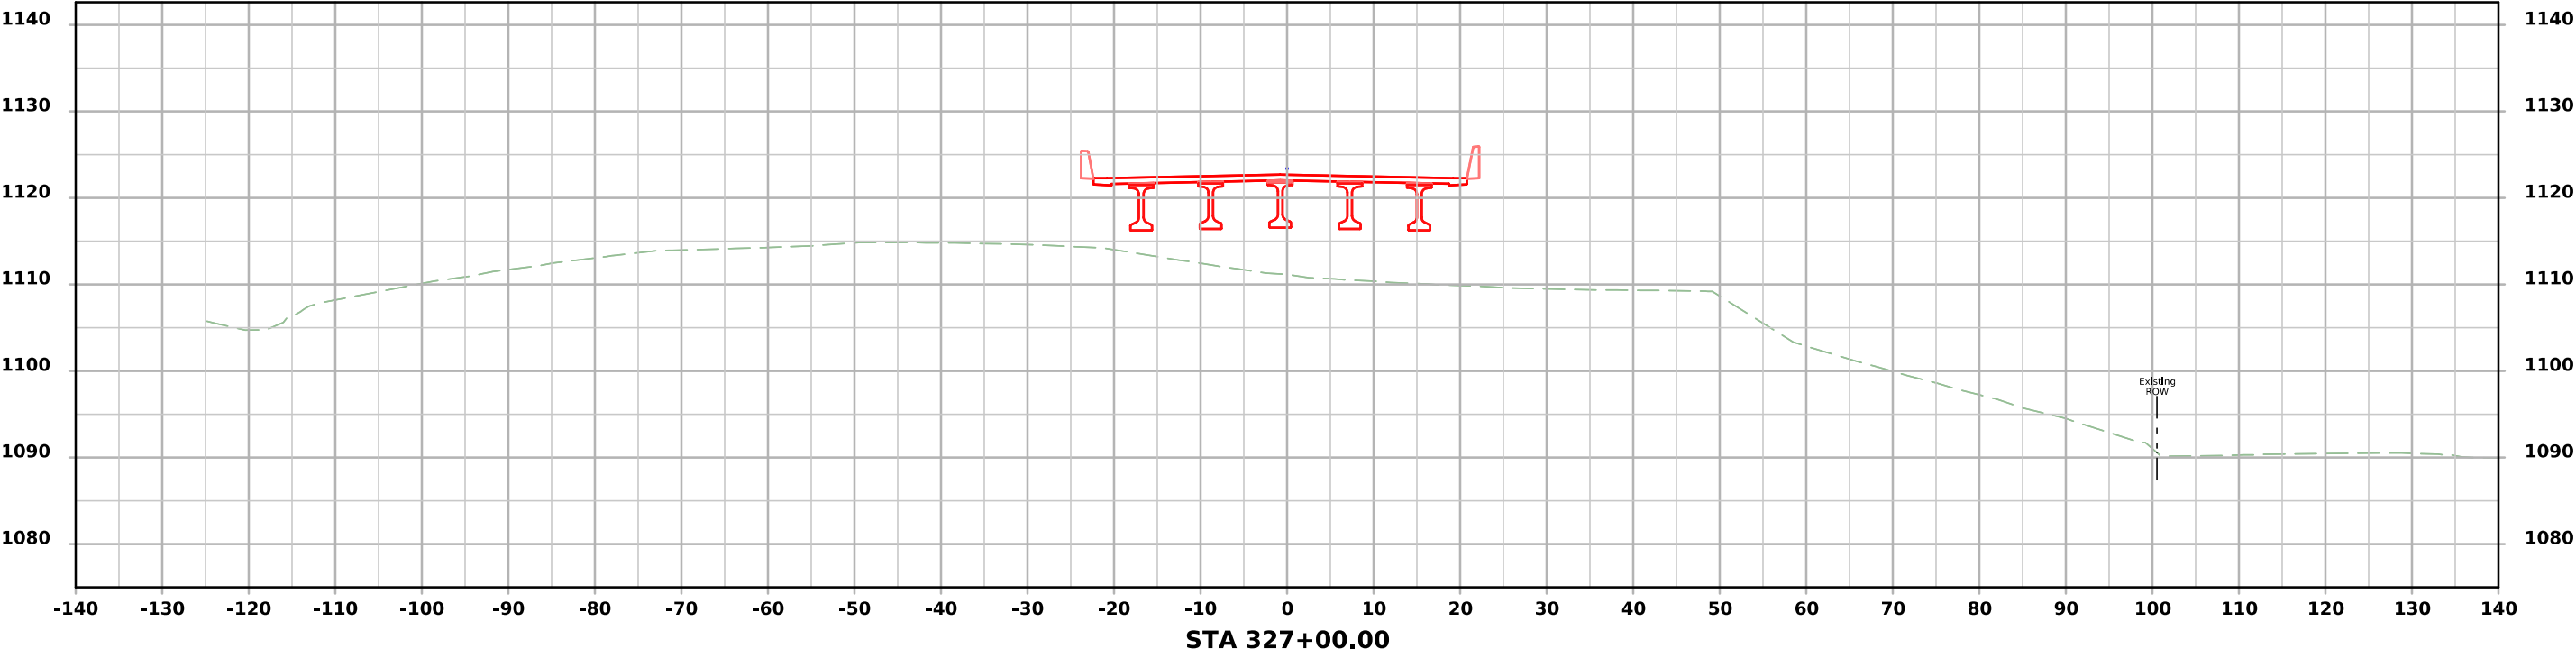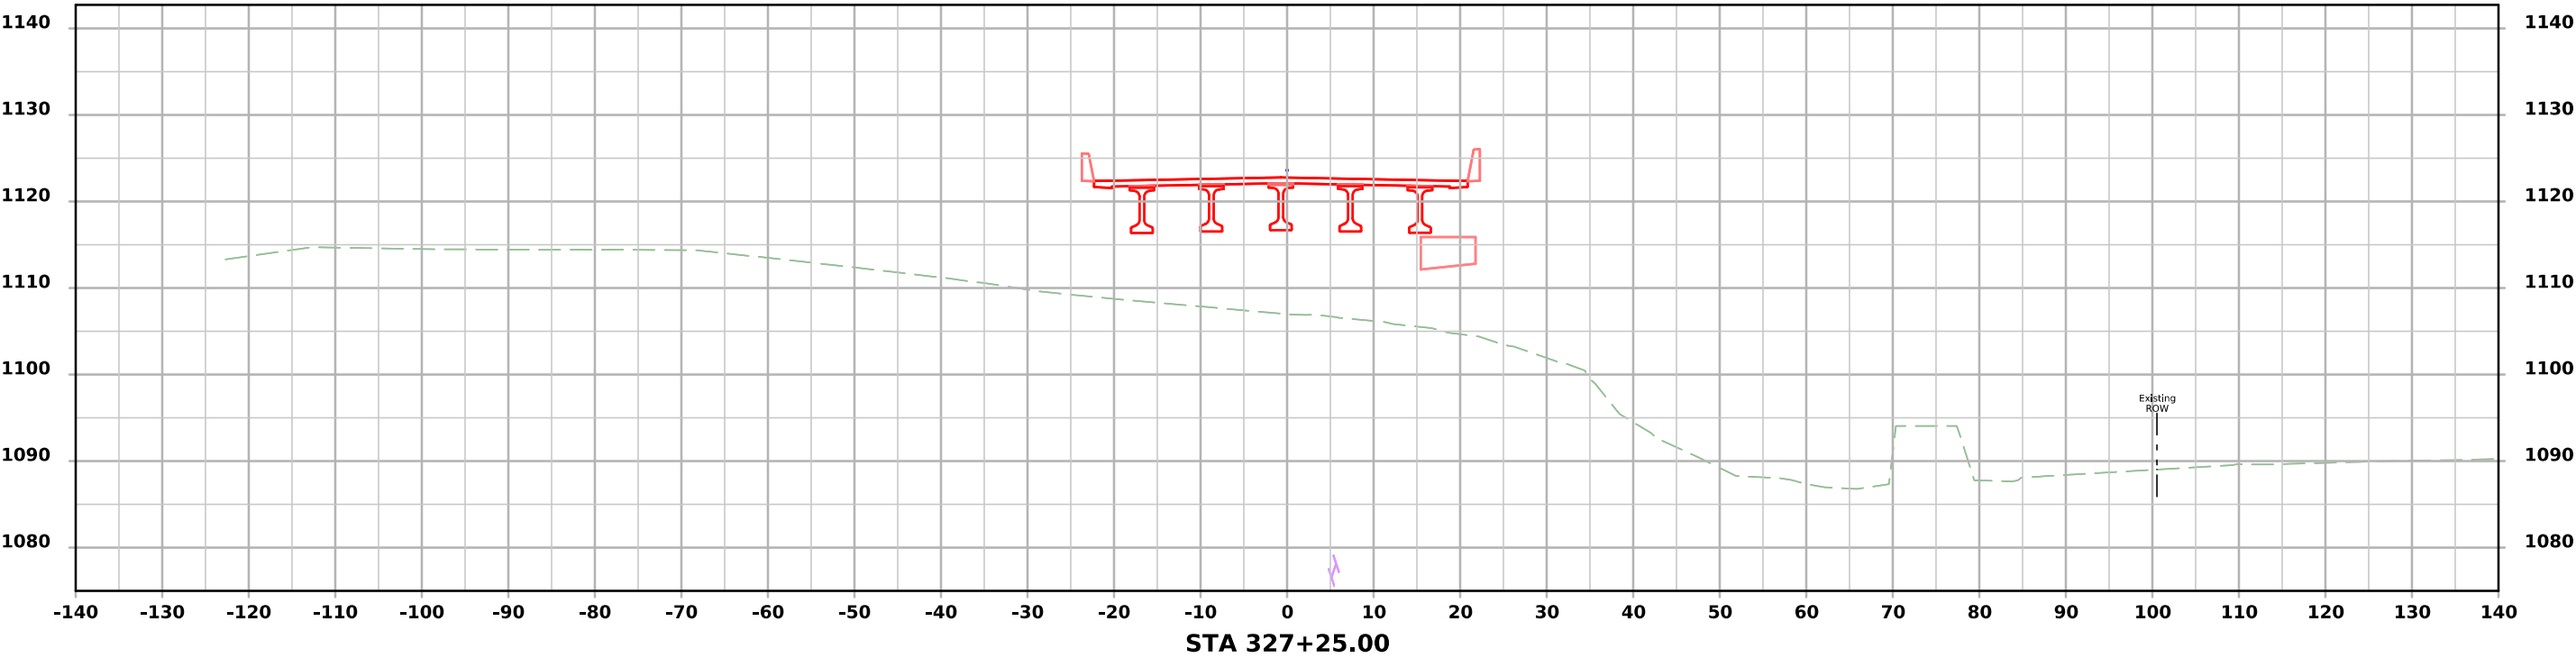



ML - IA141

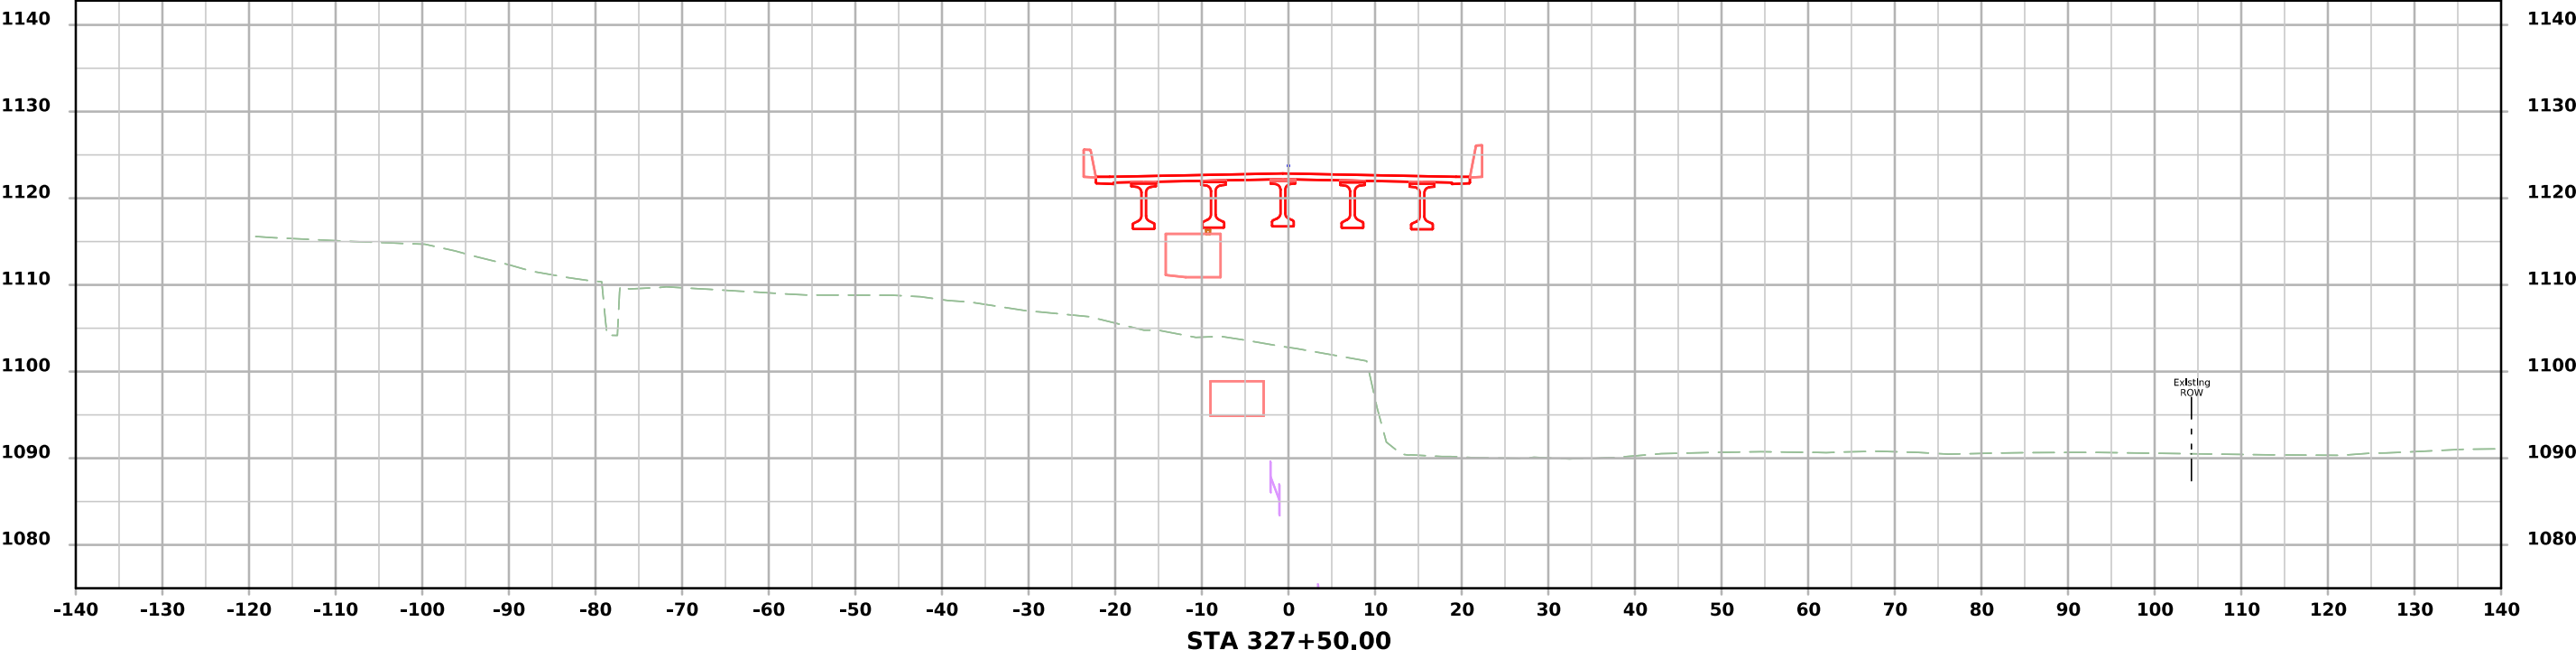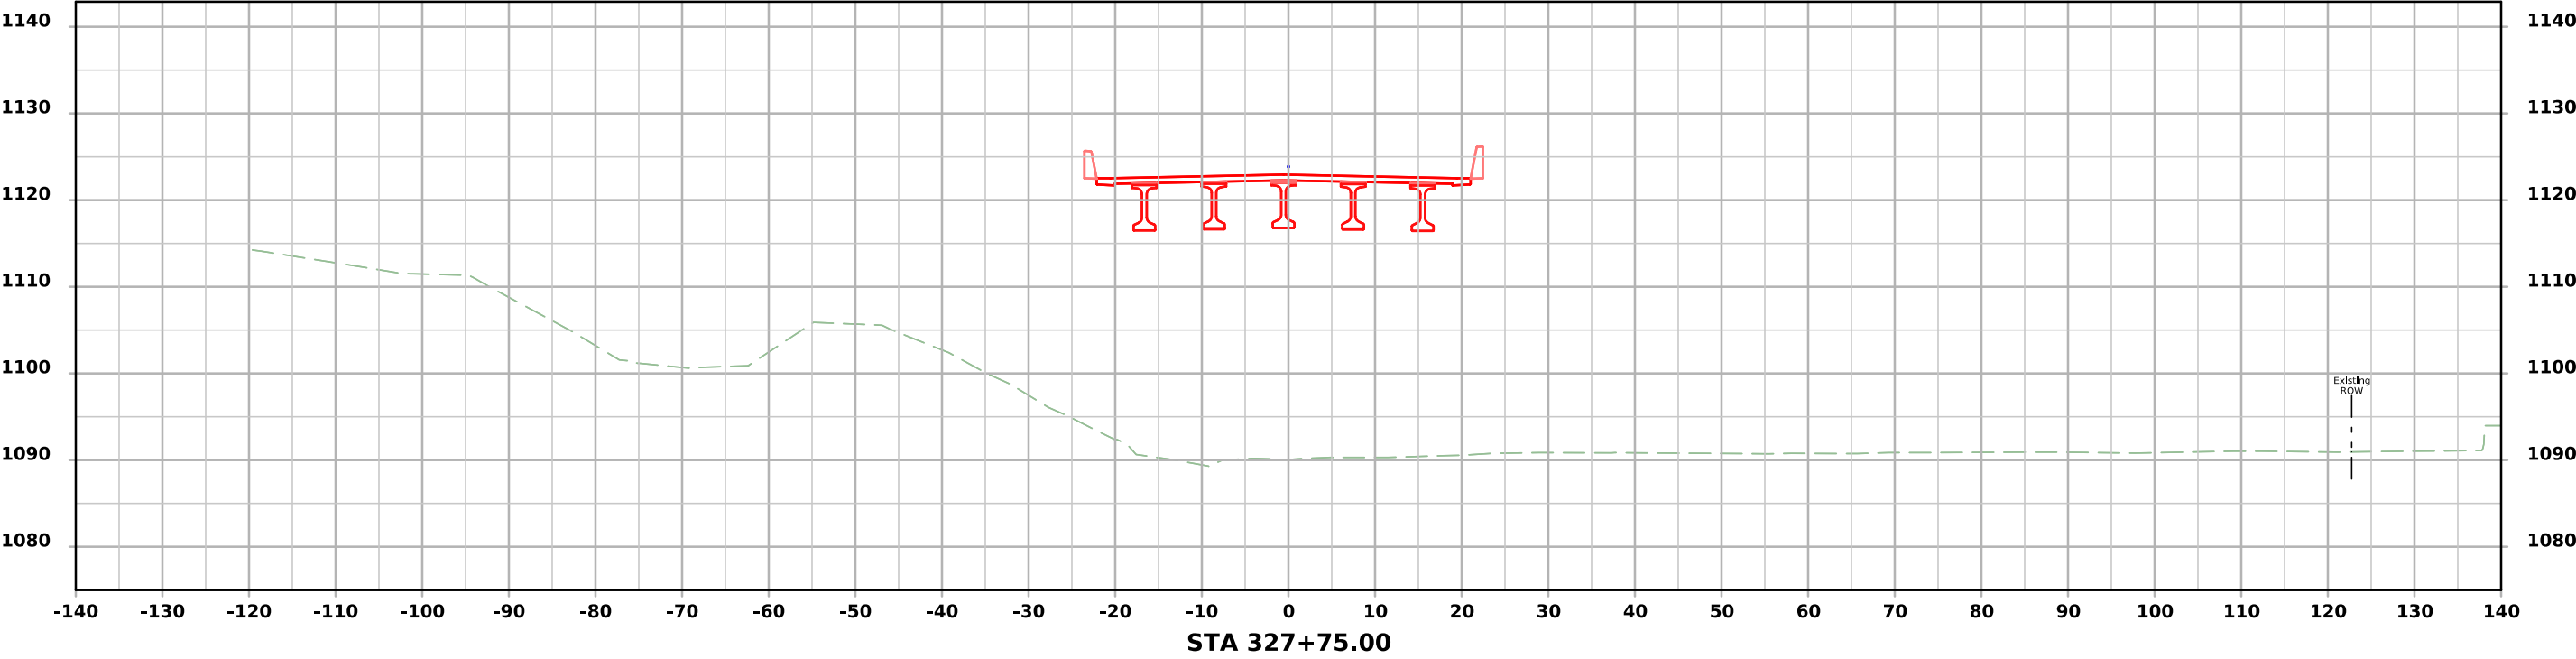



ML - IA141

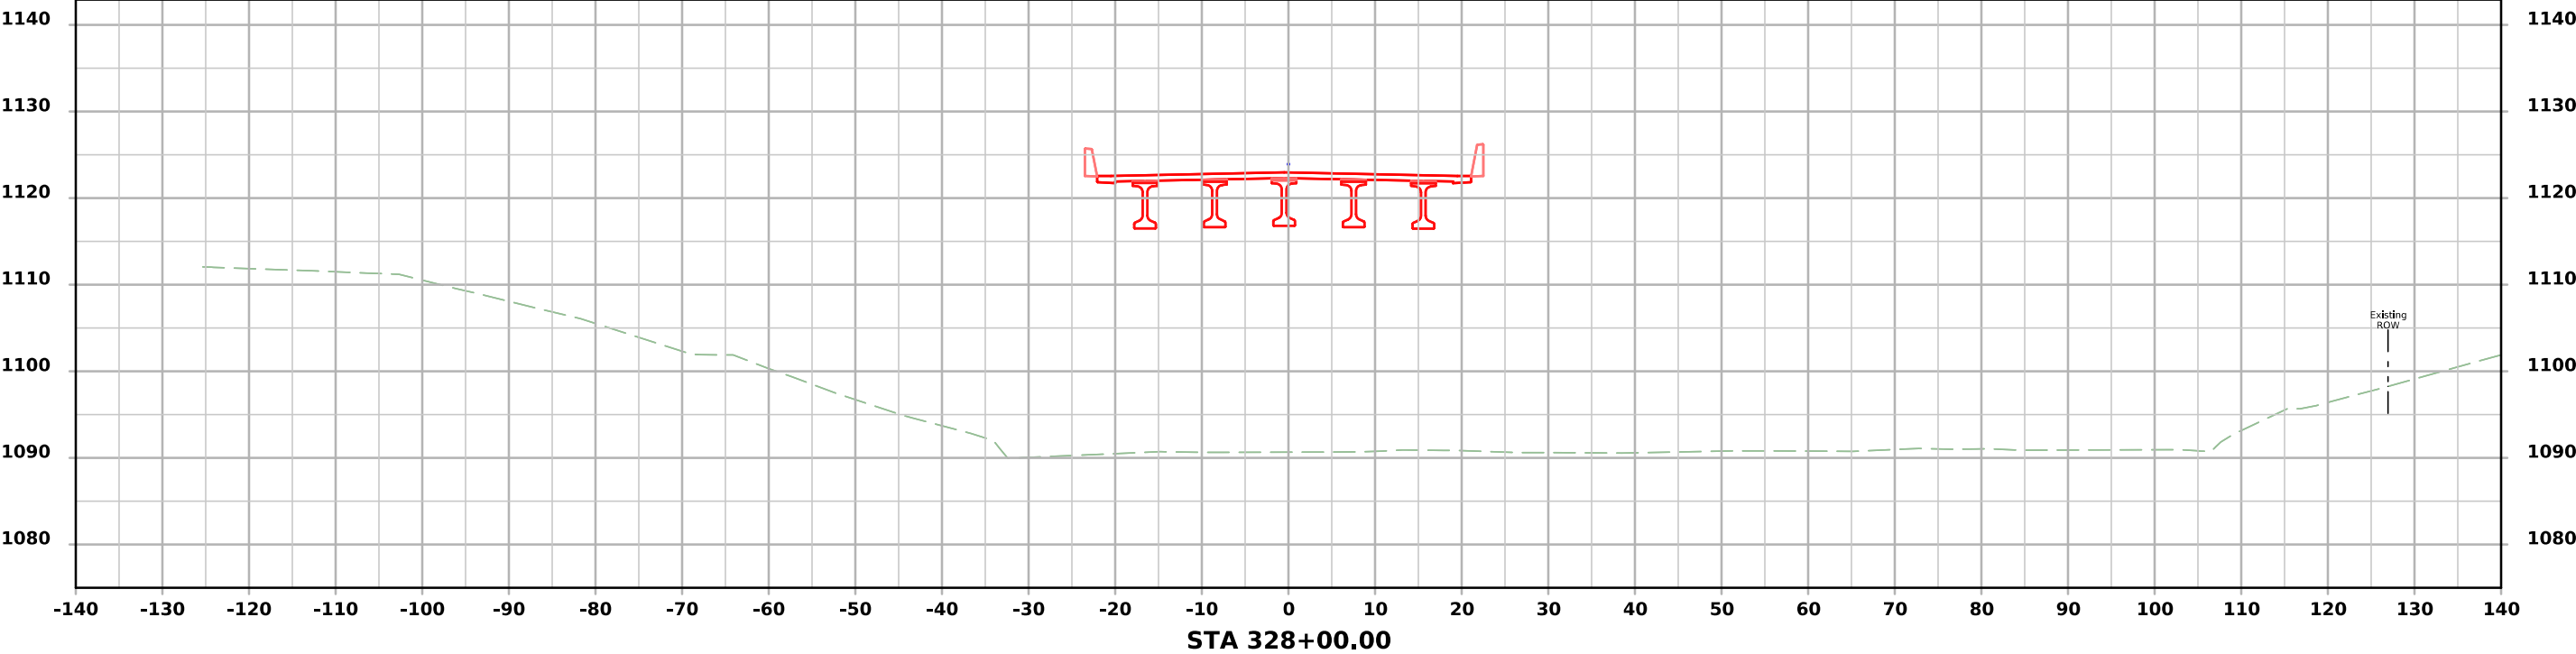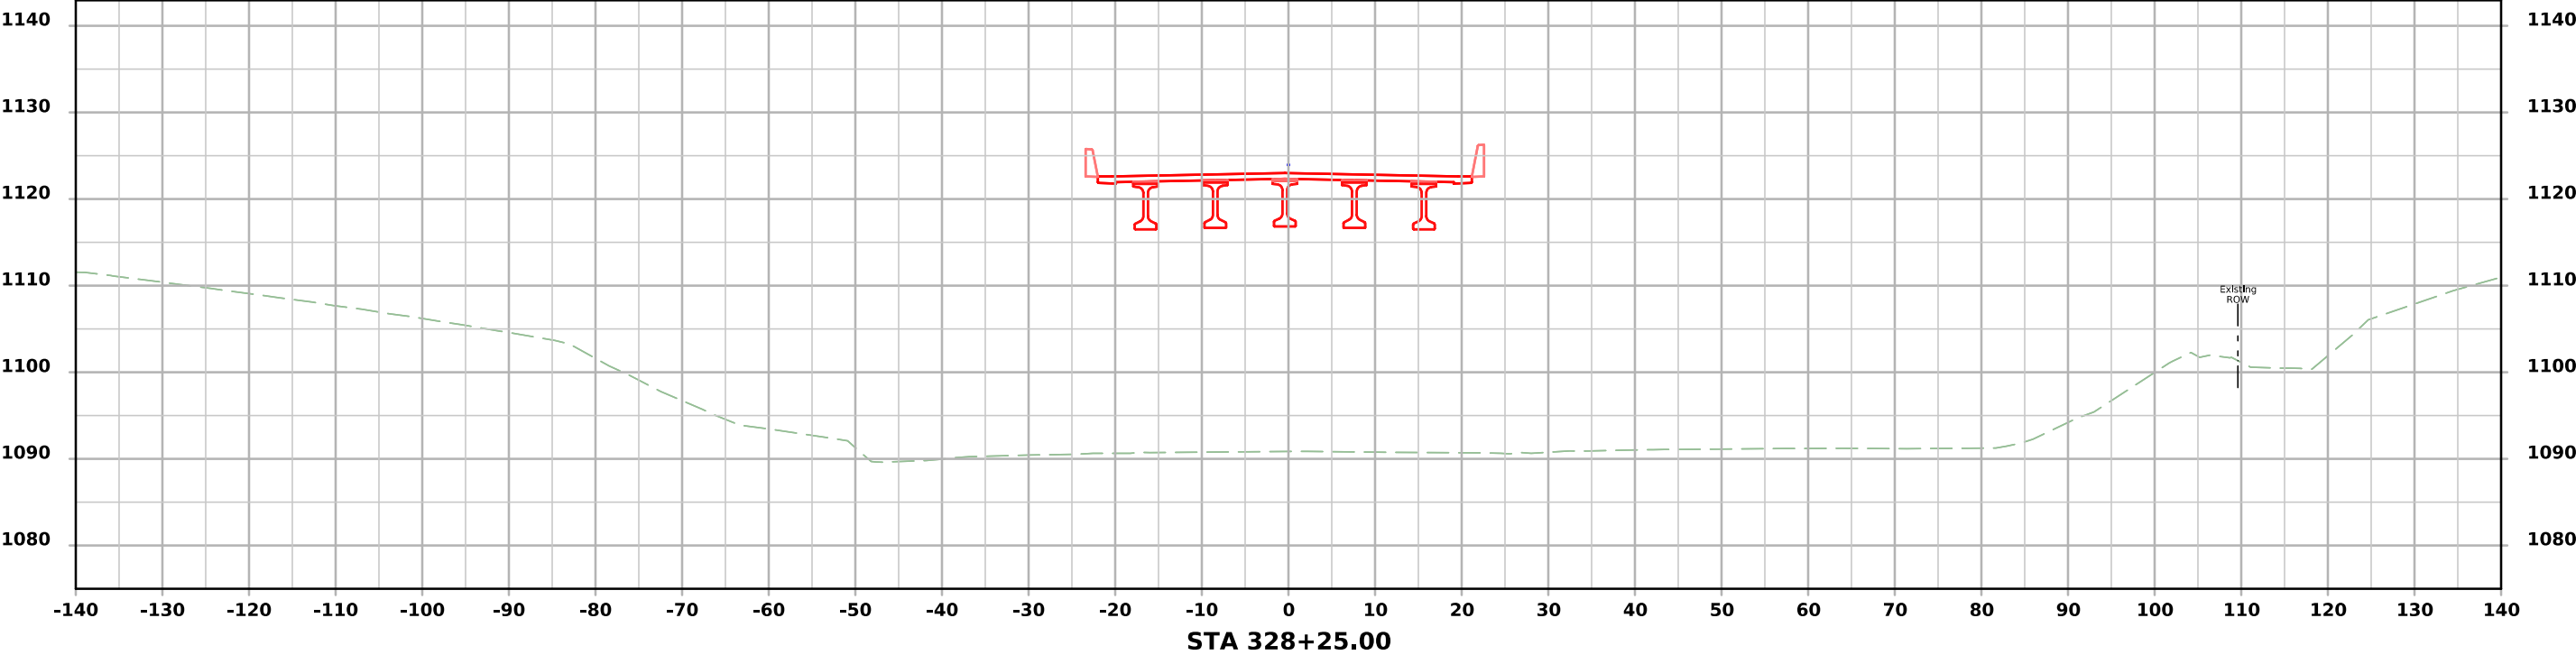



ML - IA141

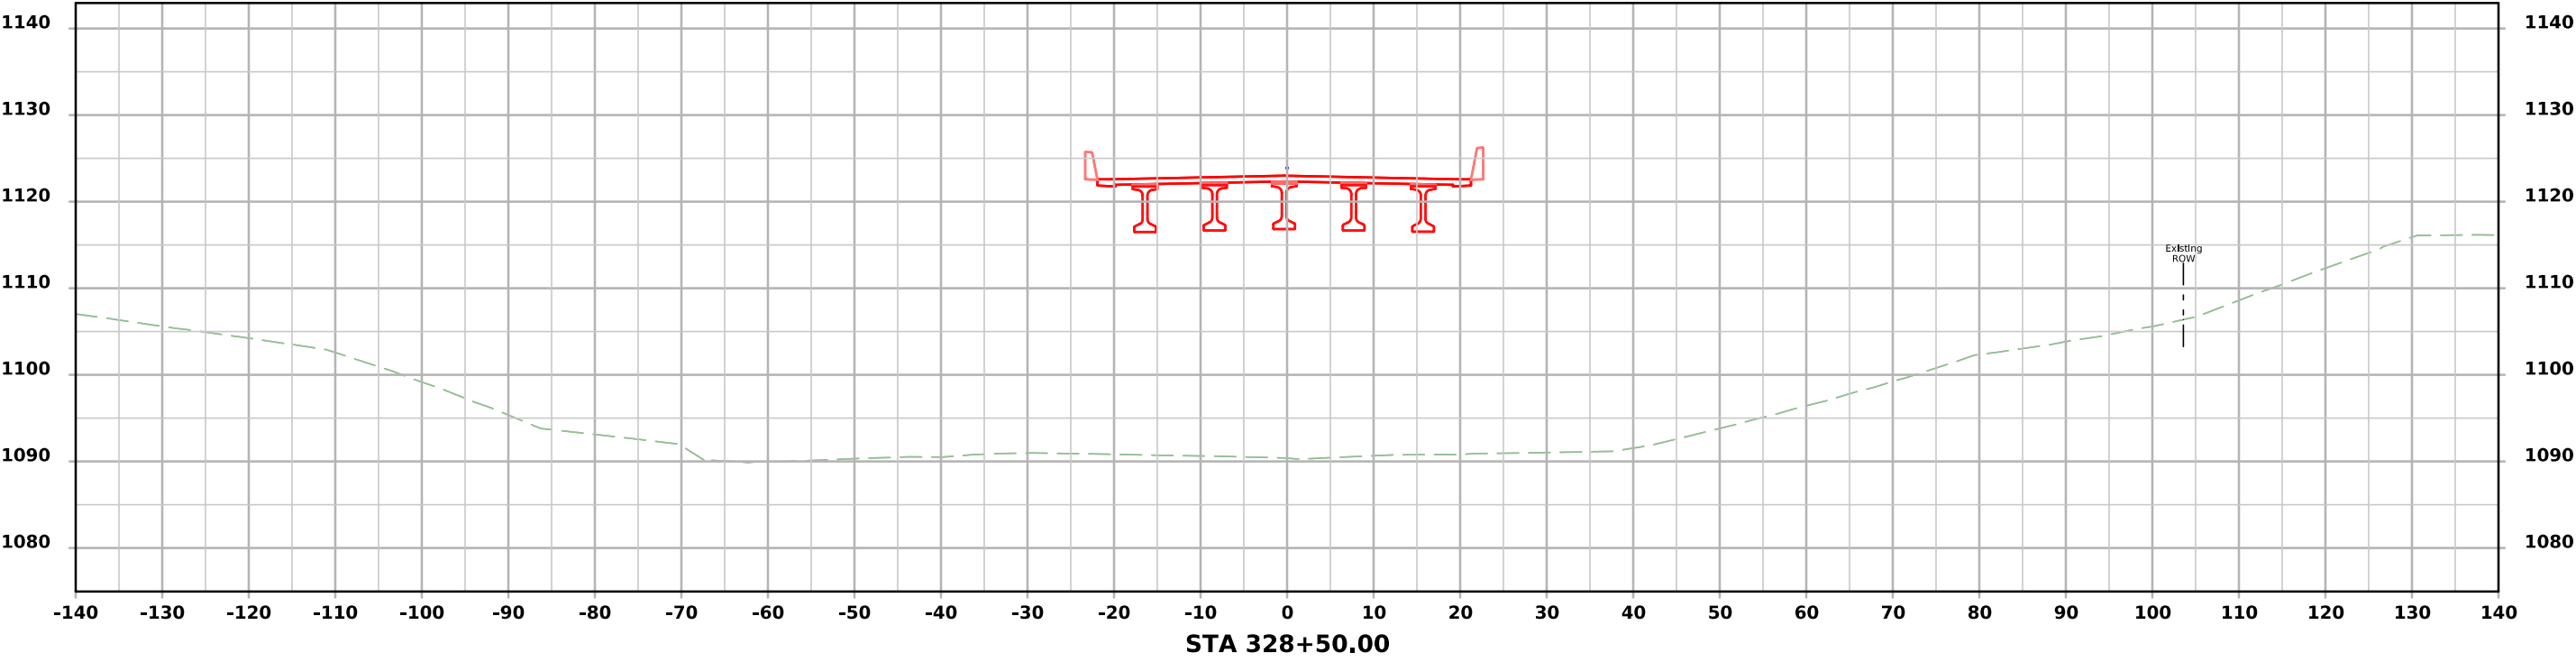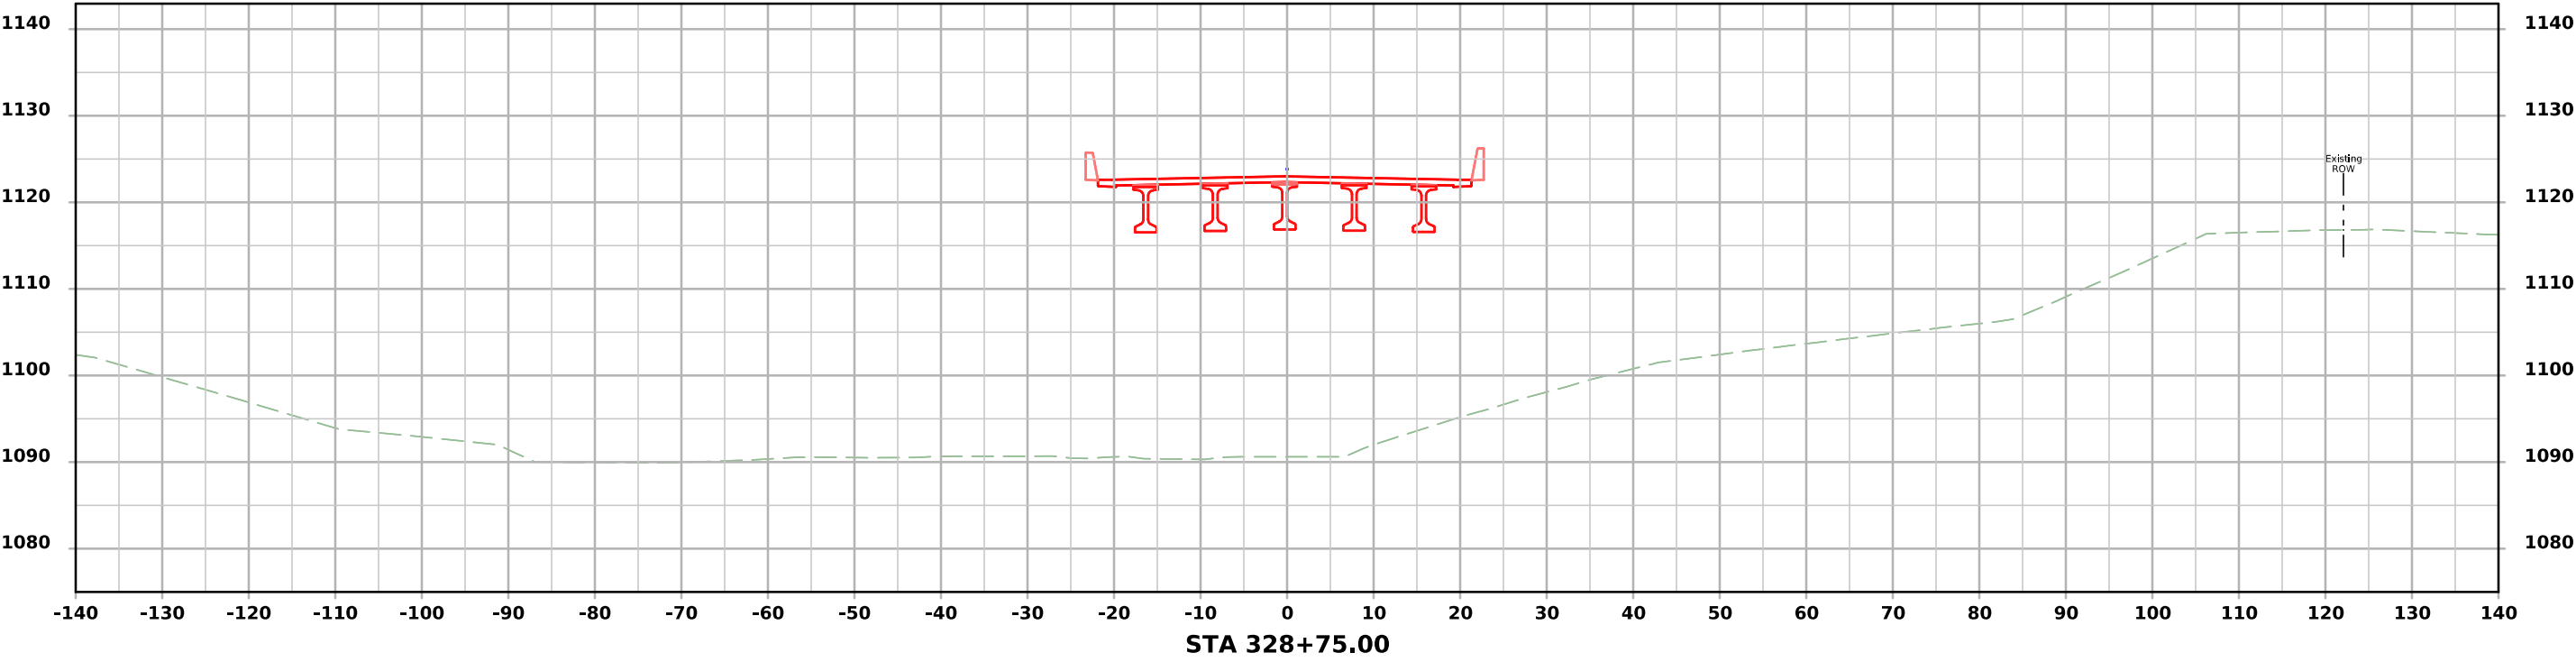



ML - IA141

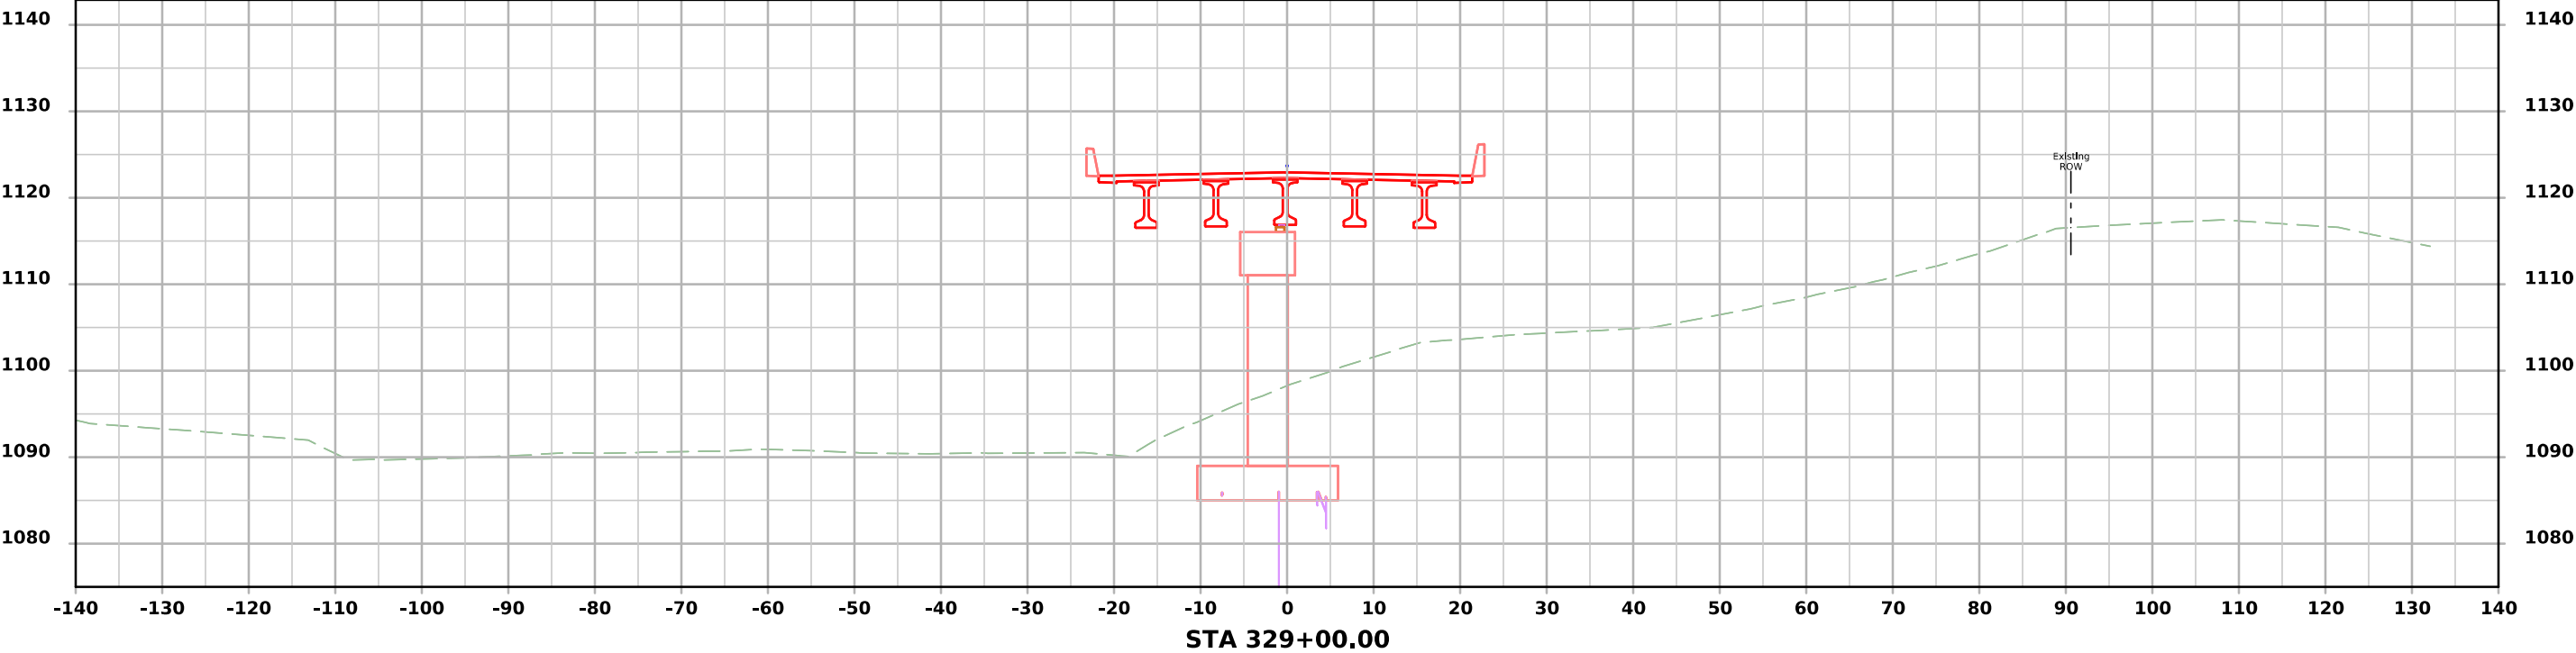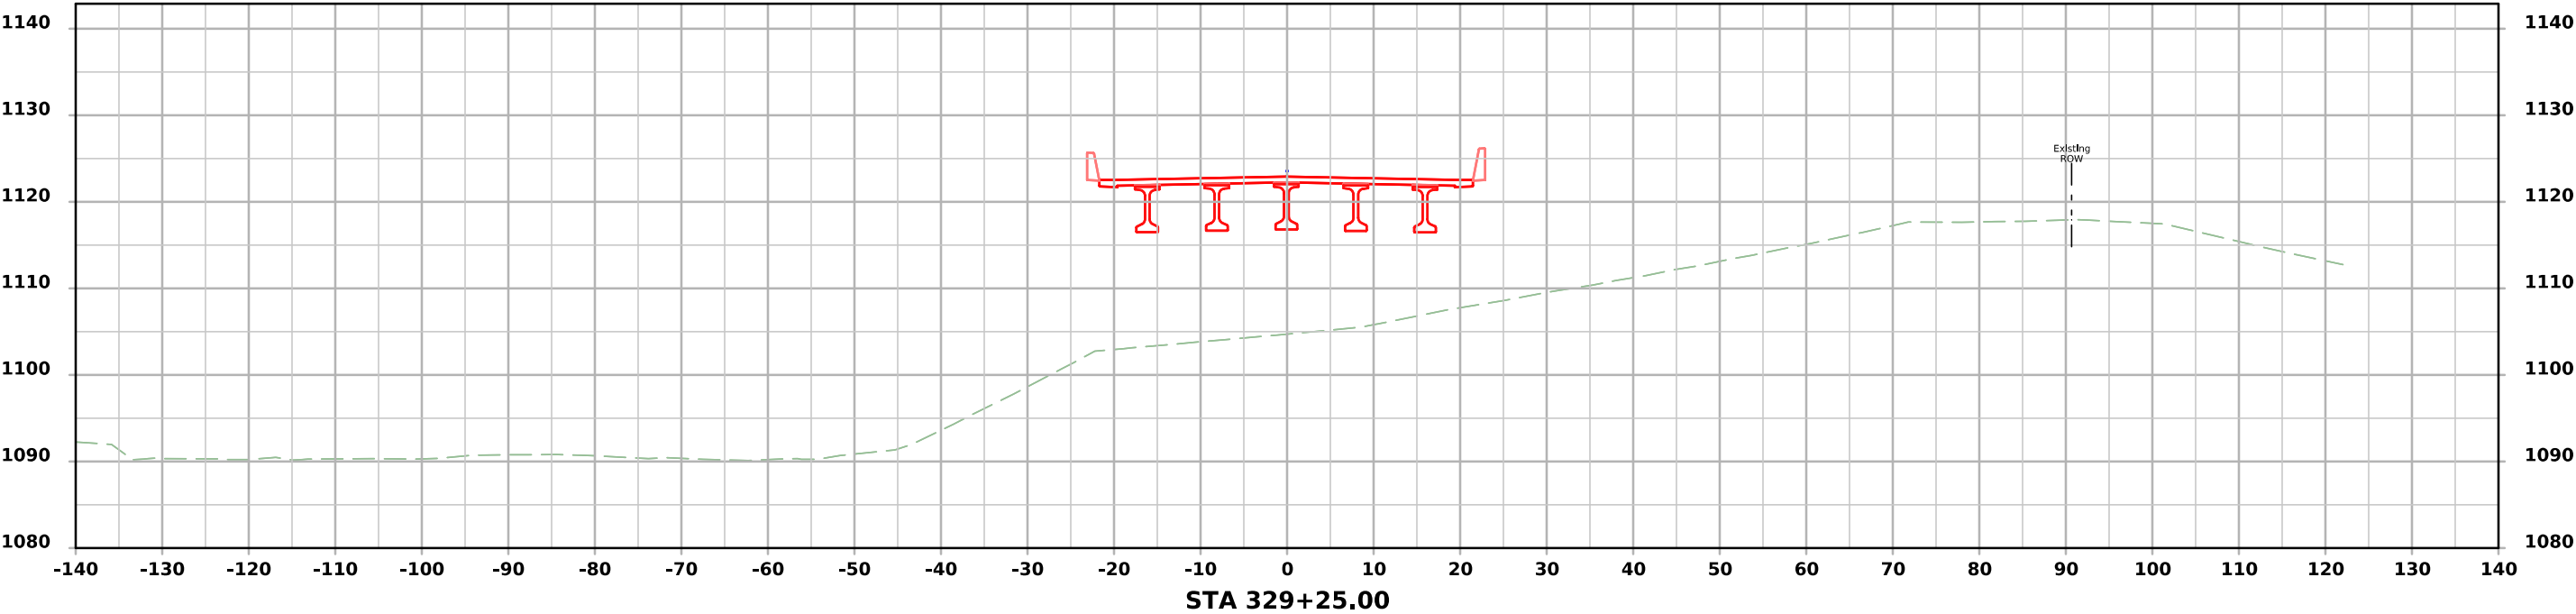



ML - IA141

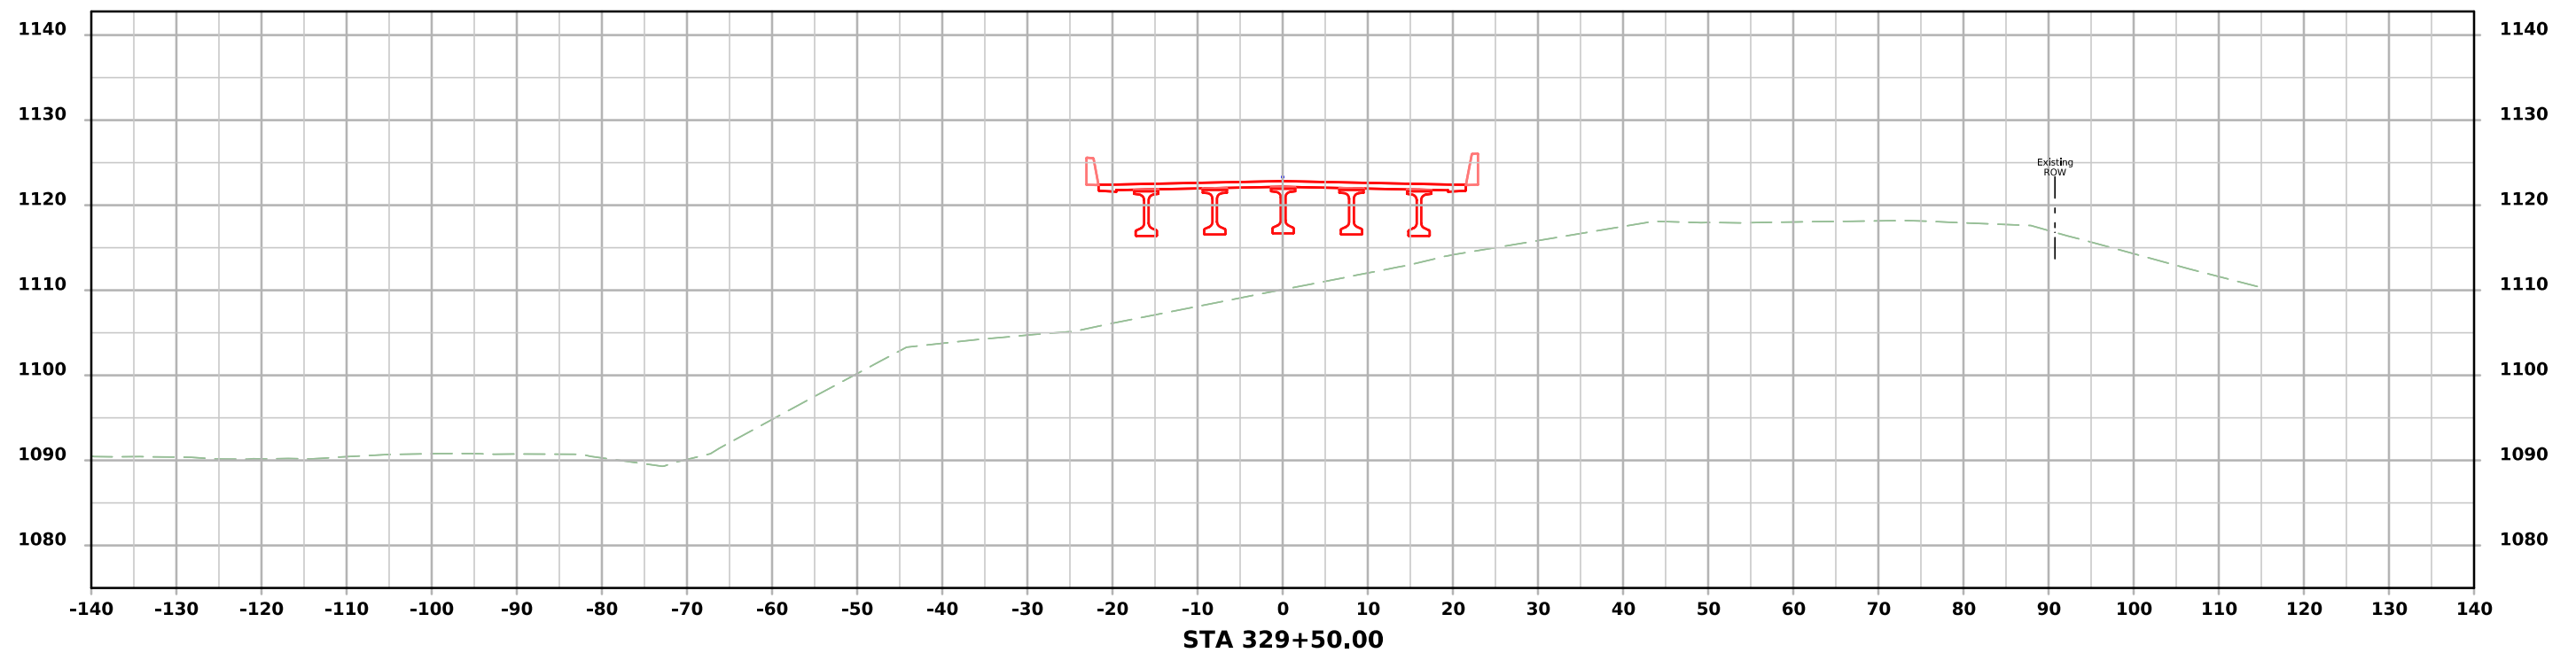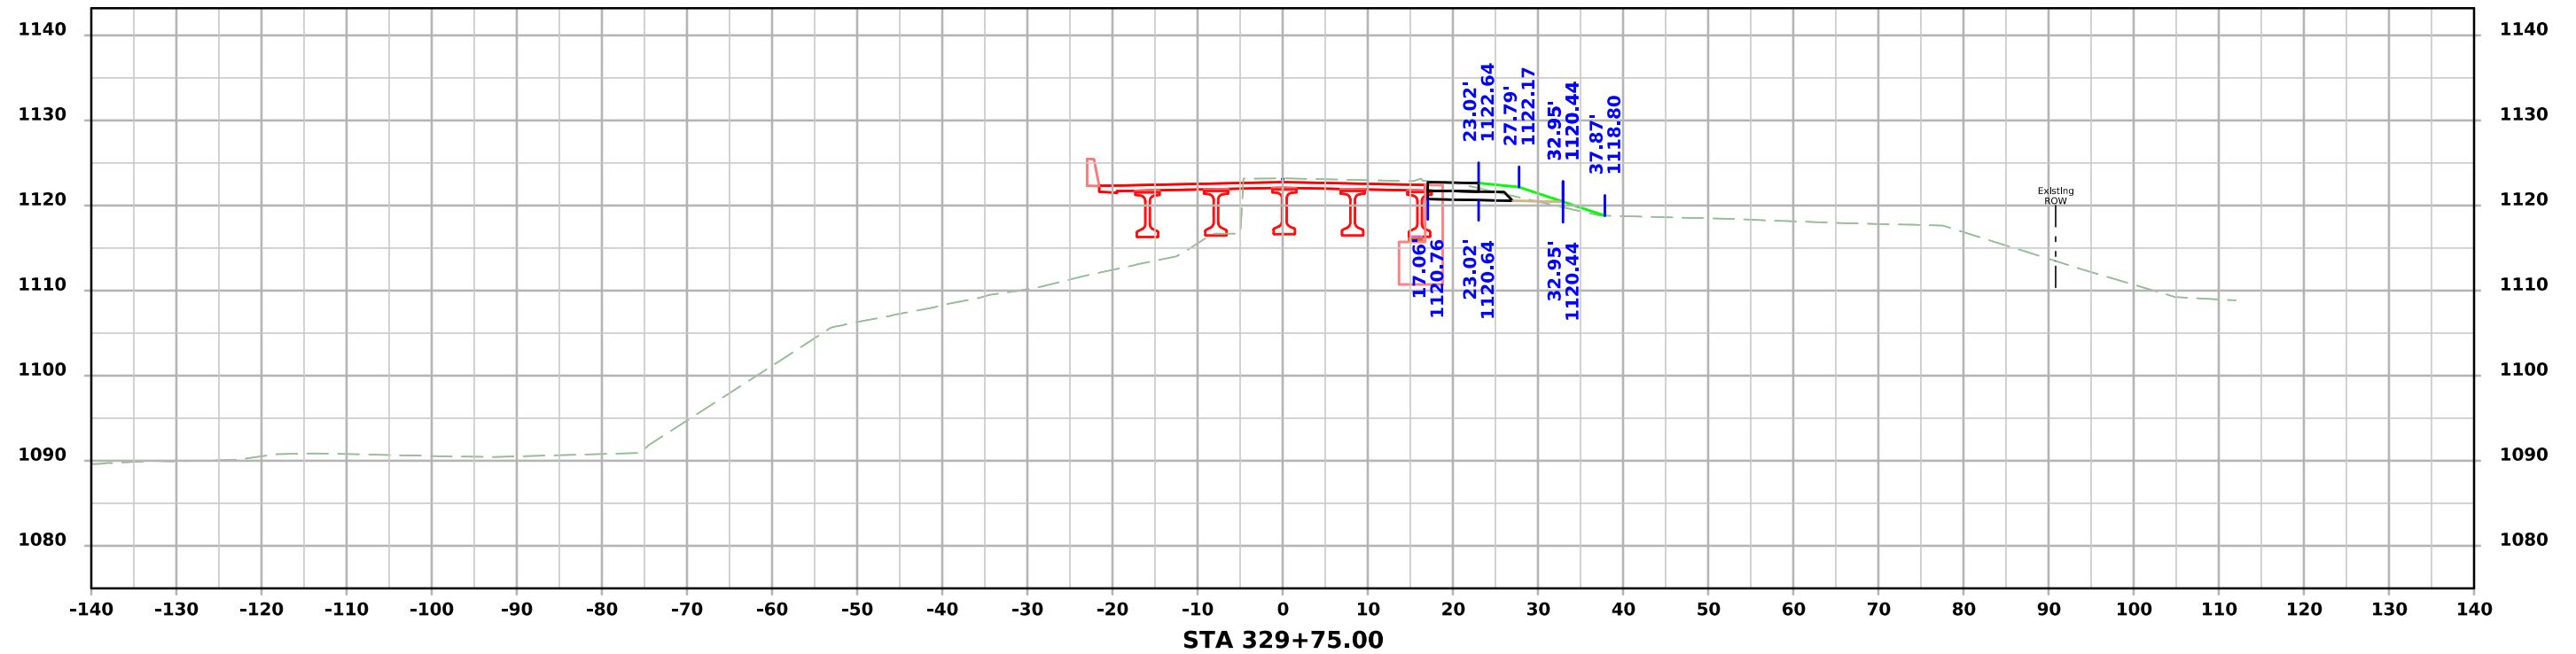



ML - IA141

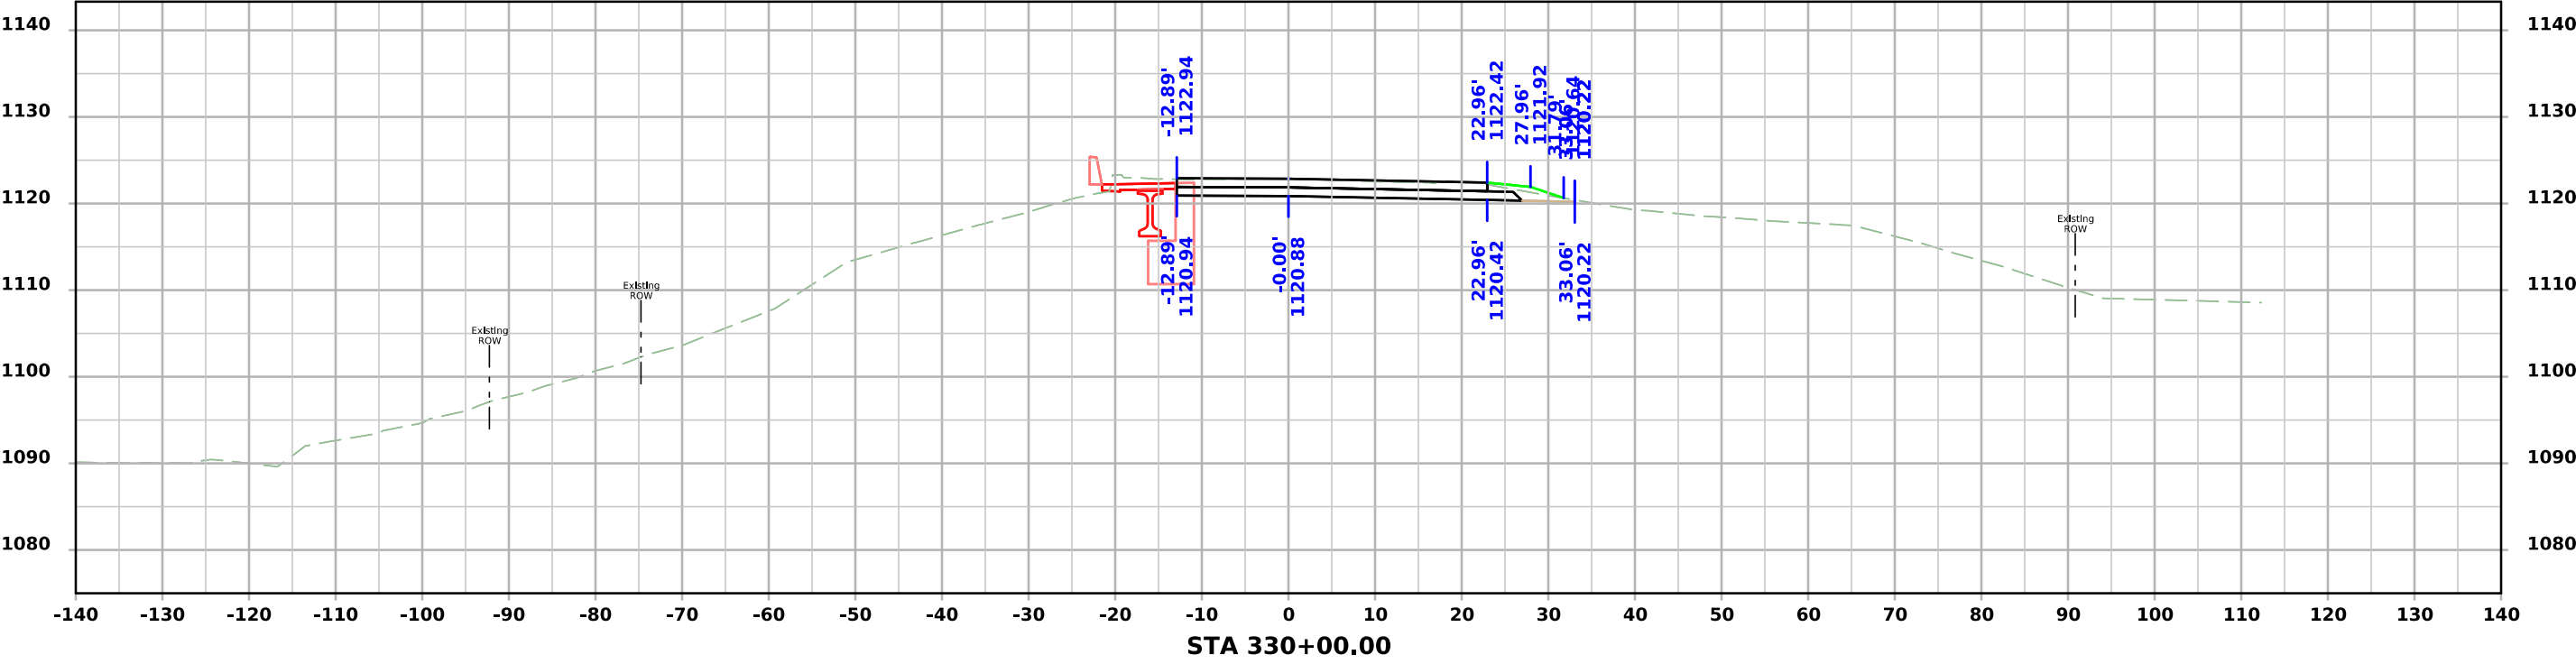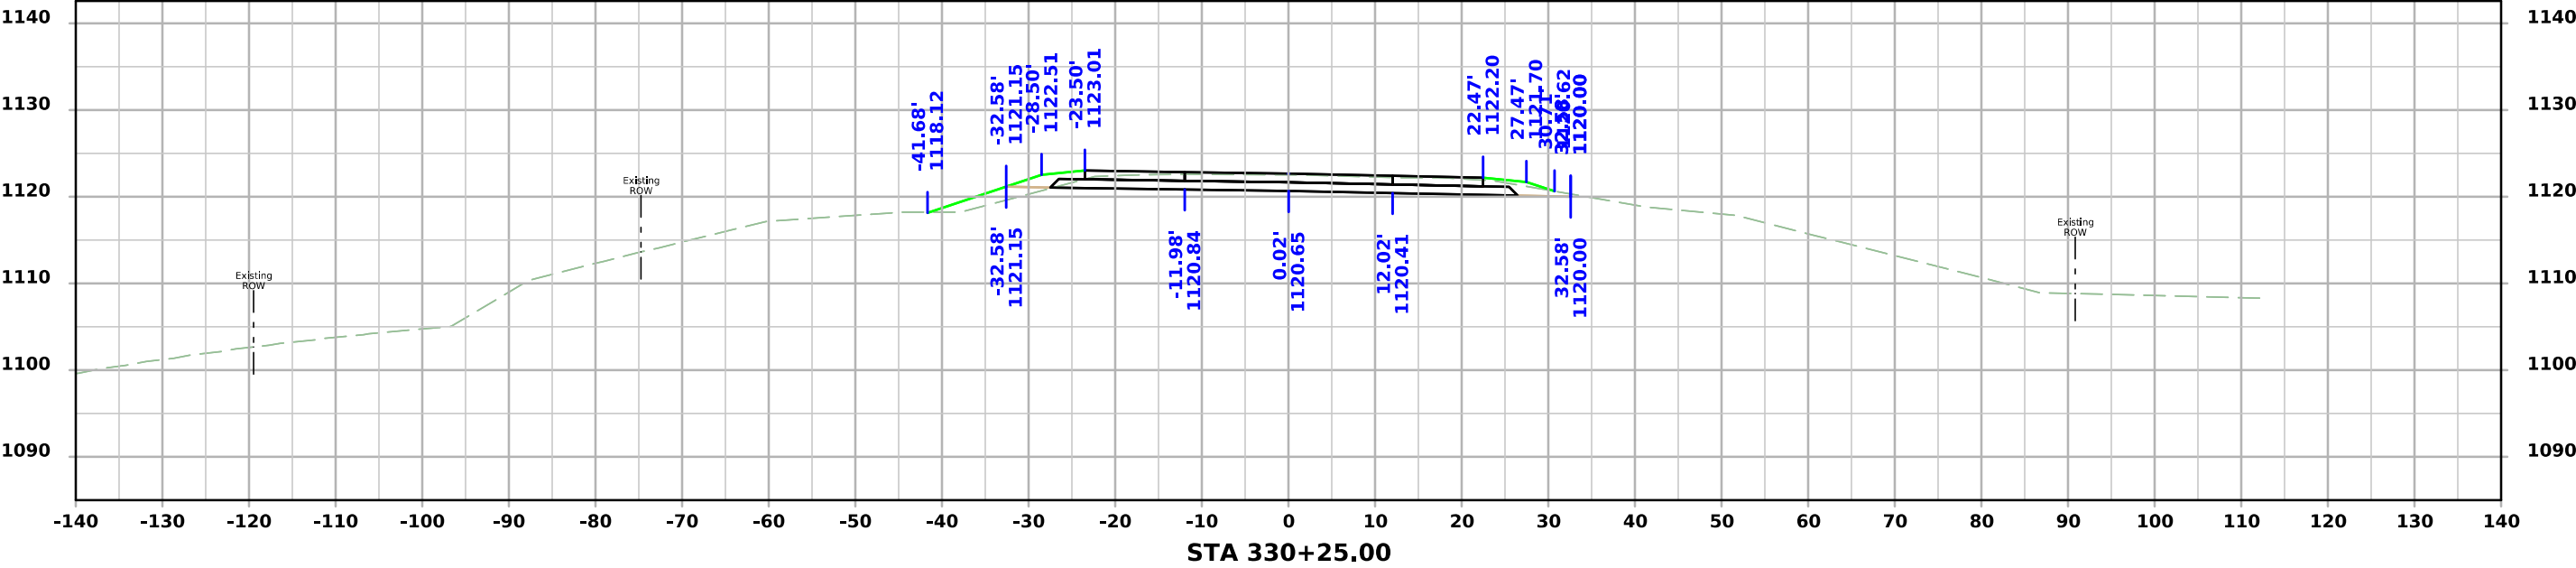



ML - IA141

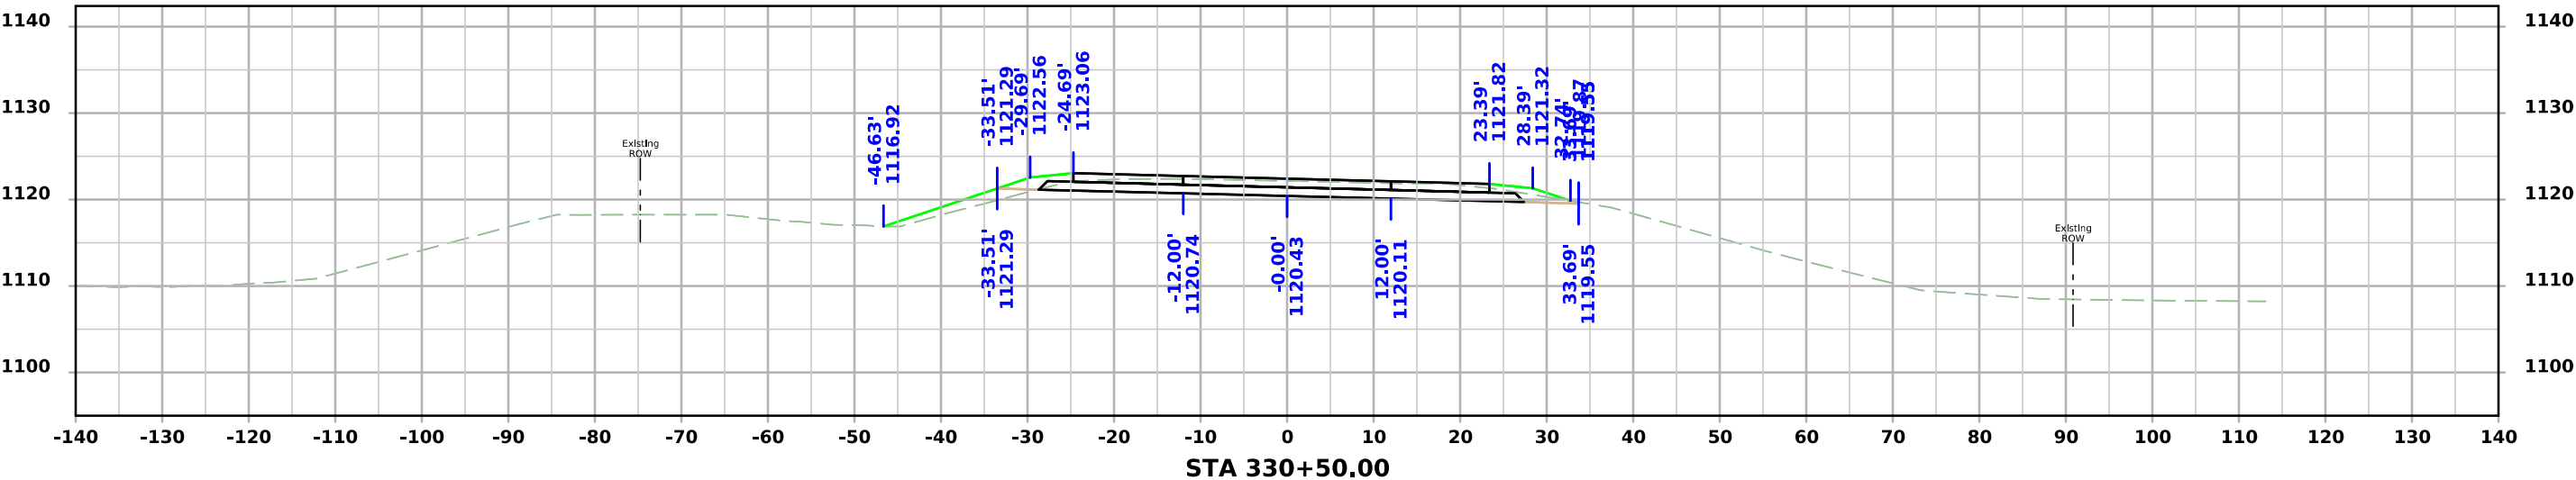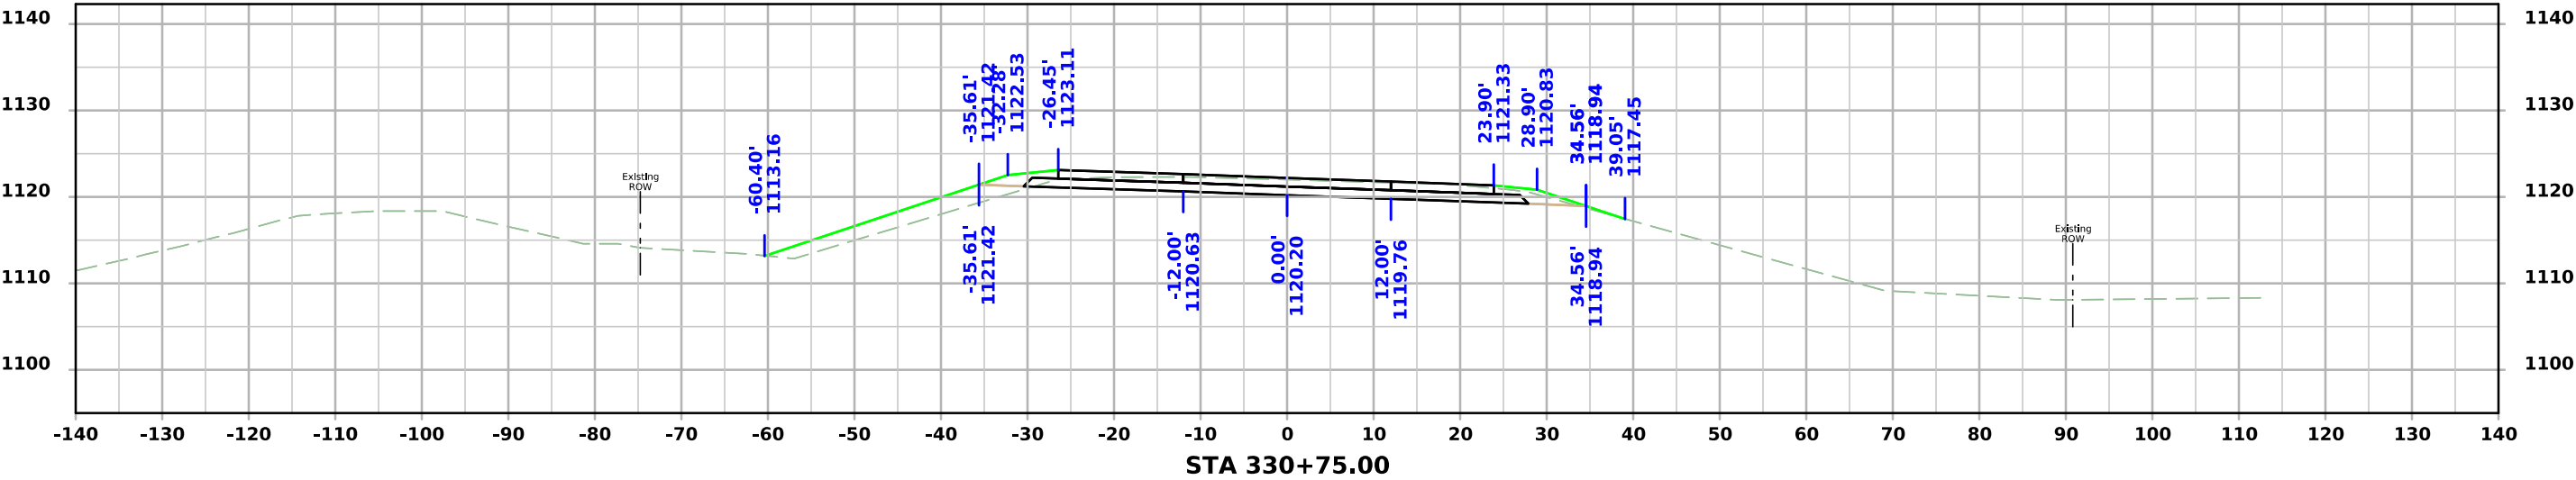

ML - IA141

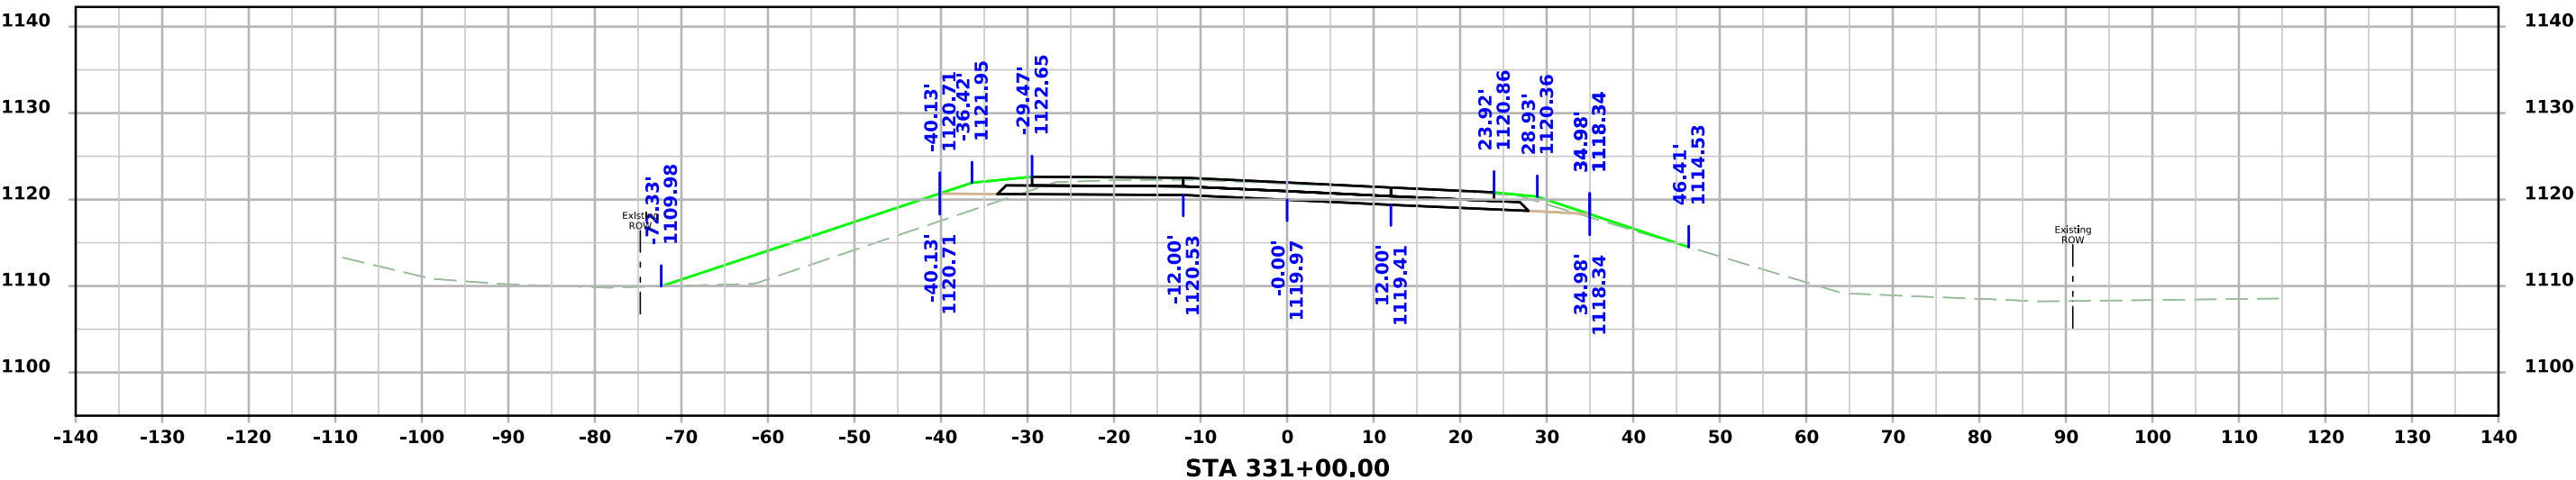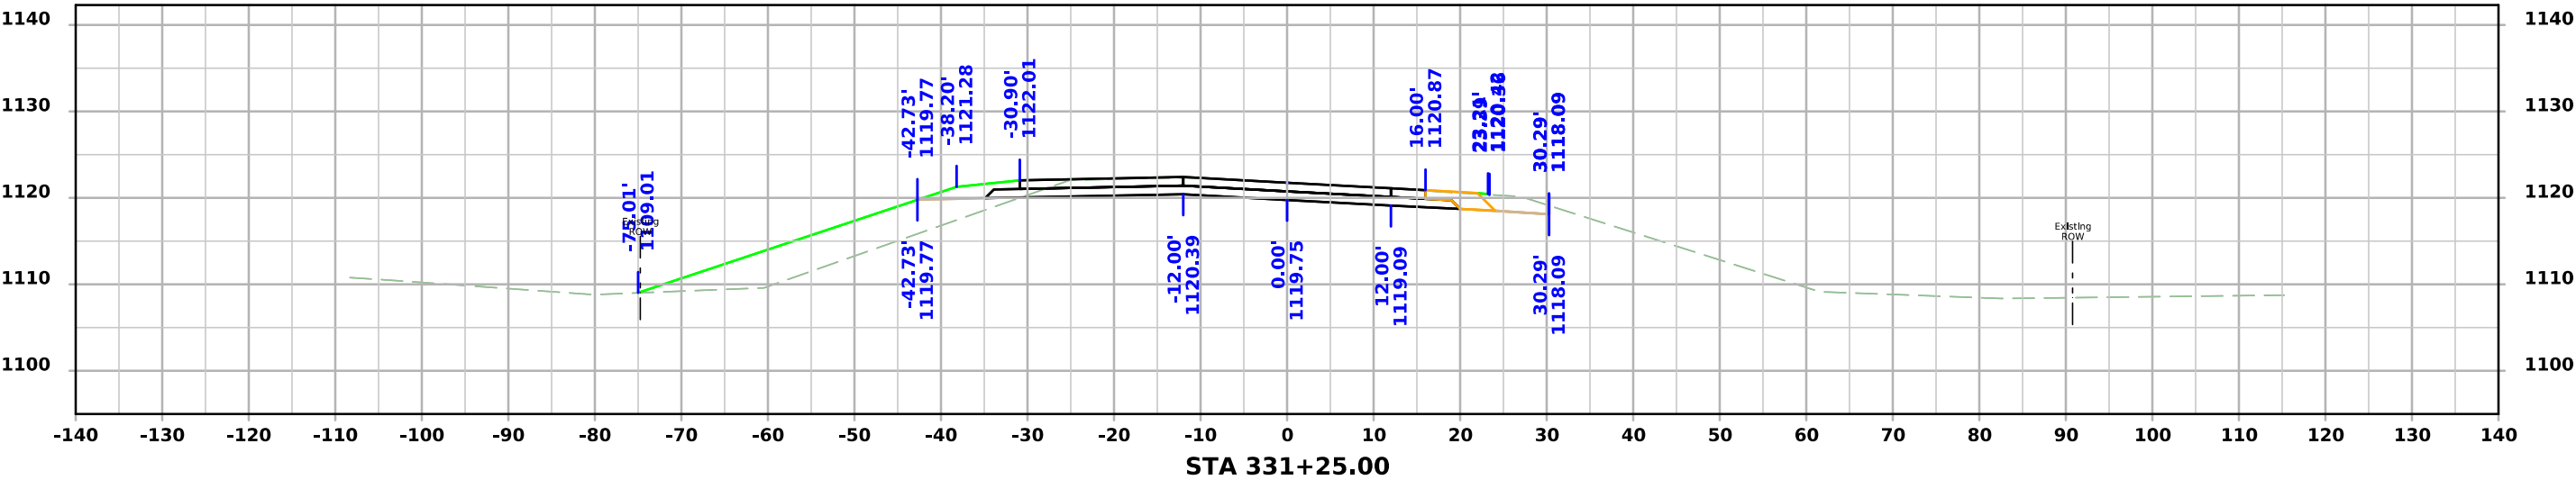

ML - IA141

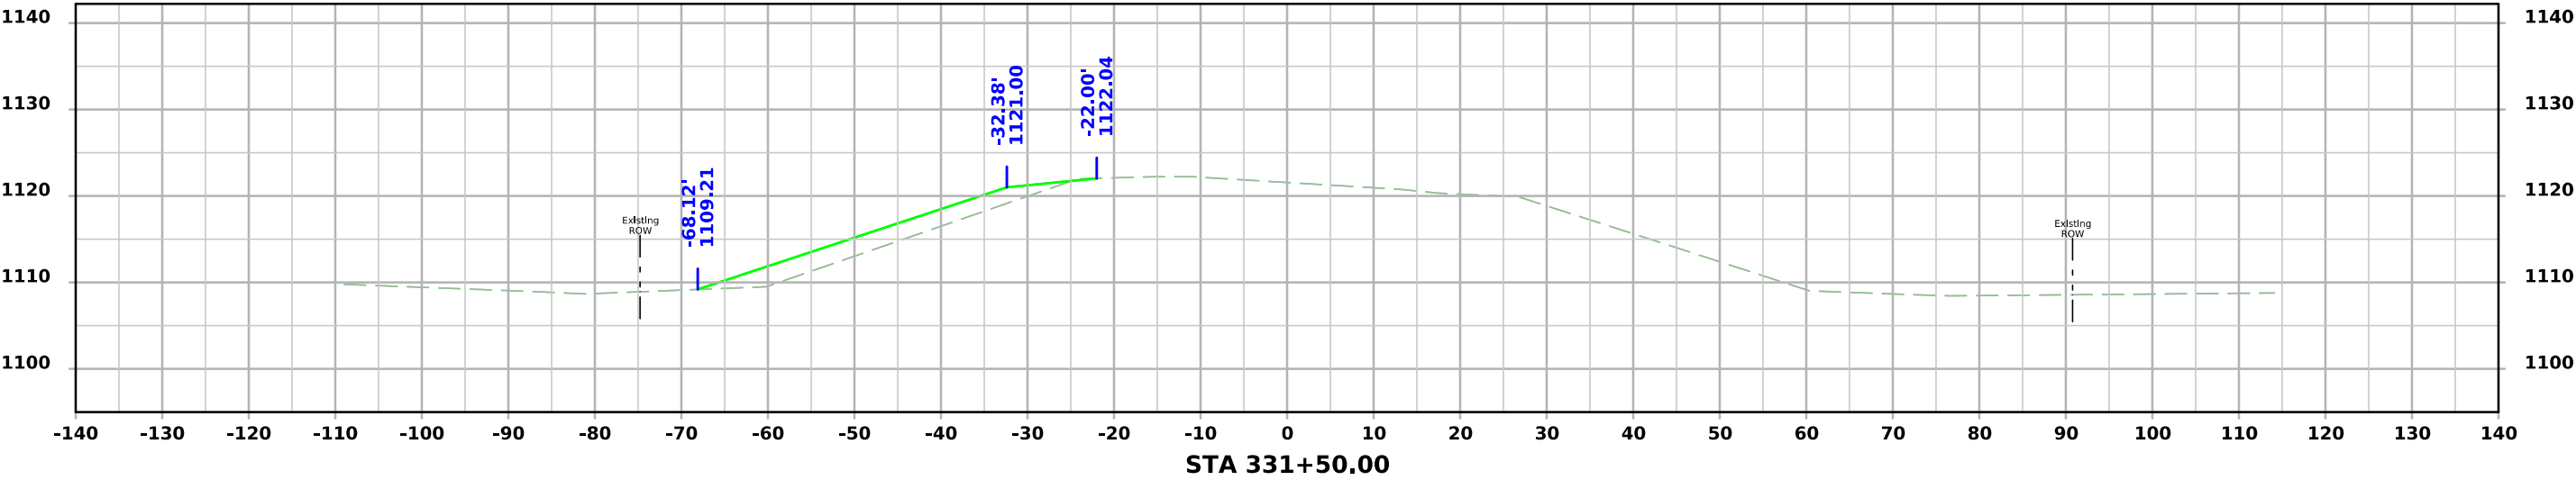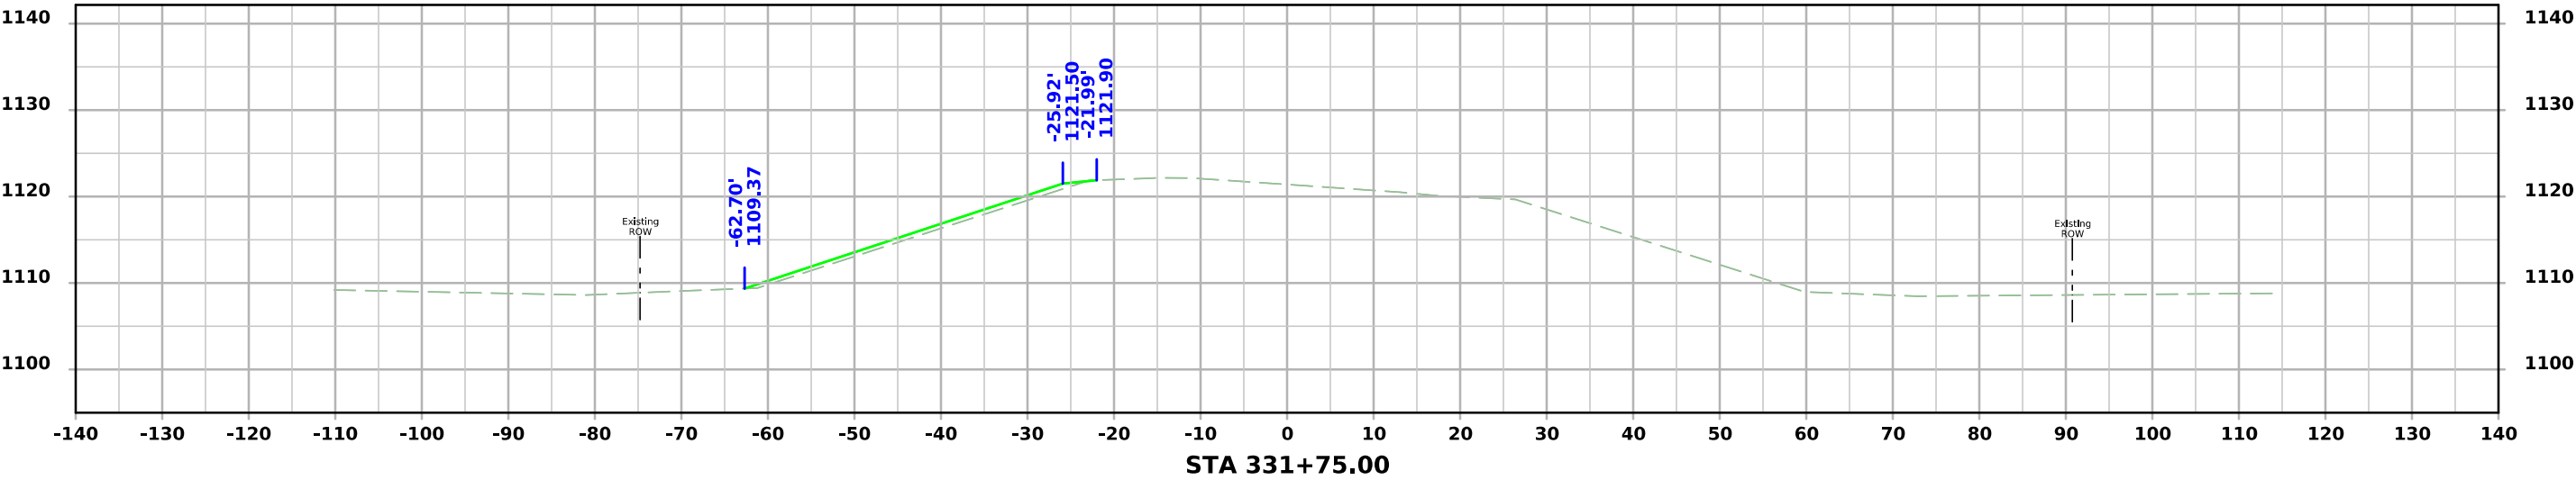

ML - IA141

