

For Project Location Map
Refer to Sheet No. A.2

INDEX OF SHEETS	
No.	DESCRIPTION
A Sheets	Title Sheets
* A.1	Title Sheet
A.2	Location Map Sheet
A.3	Field Exam Checklist
A.4 - A.13	Concept Statement
A.13 - A.16	Design Criteria
B Sheets	Typical Cross Sections and Details
B.1 - B.5	Typical Cross Sections and Details
D Sheets	Mainline Plan and Profile Sheets
* D.1	Plan & Profile Legend & Symbol Information Sheet
* D.2 - D.8	IA 175
E Sheets	Sideroad Plan and Profile Sheets
* E.1	High Street
G Sheets	Survey Sheets
* G.1 - G.3	Reference Ties and Bench Marks
G.4 - G.5	Horizontal Control Tab. and Super
J Sheets	Traffic Control and Staging Sheets
J.1 - J.4	Traffic Control Plan, Staging Notes and Tabulations
* J.5	Traffic Control & Staging Legend & Symbol Info. Sheet
* J.6 - J.7	Staging Typical Sections
* J.8 - J.13	Staging and Traffic Control Sheets
V Sheets	Structure Sheets
*V.1 - V.5	Retaining Wall Plan and Profile Sheets
*V.6	Bridge Sheet
W Sheets	Mainline Cross Sections
* W.1	Cross Section Legend
* W.2 - W.20	IA 175 Cross Sections
X Sheets	Sideroad Cross Sections
* X.1 - X.2	High Street Cross Sections
 * Color Plan Sheets	



PLANS OF PROPOSED IMPROVEMENT ON THE
PRIMARY ROAD SYSTEM
SAC COUNTY
BRIDGE REPLACEMENT - PPCB
IA 175 BRIDGE OVER HIGH STREET
Approx. 1.9 mi E of Co Rd M64 in Lake View
SCALES: As Noted

Refer to the Proposal Form for list of applicable specifications.

Value Engineering Saves. Refer to Article 1105.14 of the Specifications.

IA 175			
DESIGN DATA RURAL			
2029	AADT	2600	V.P.D.
2049	AADT	2900	V.P.D.
20	- DHV	--	V.P.H.
TRUCKS		23	%
Total			
Design ESALs		--	

INDEX OF SEALS		
SHEET NO.	NAME	TYPE



Preliminary Earthwork

Cut	17,810	CY
Fill	100	CY
Balance	17,710	CY


PRELIMINARY PLANS

Subject to change by final design.


D02 - Date: 10/31/2025

MLIA175 STA. 282+00.00
END CONSTRUCTION

PROJECT LOCATION

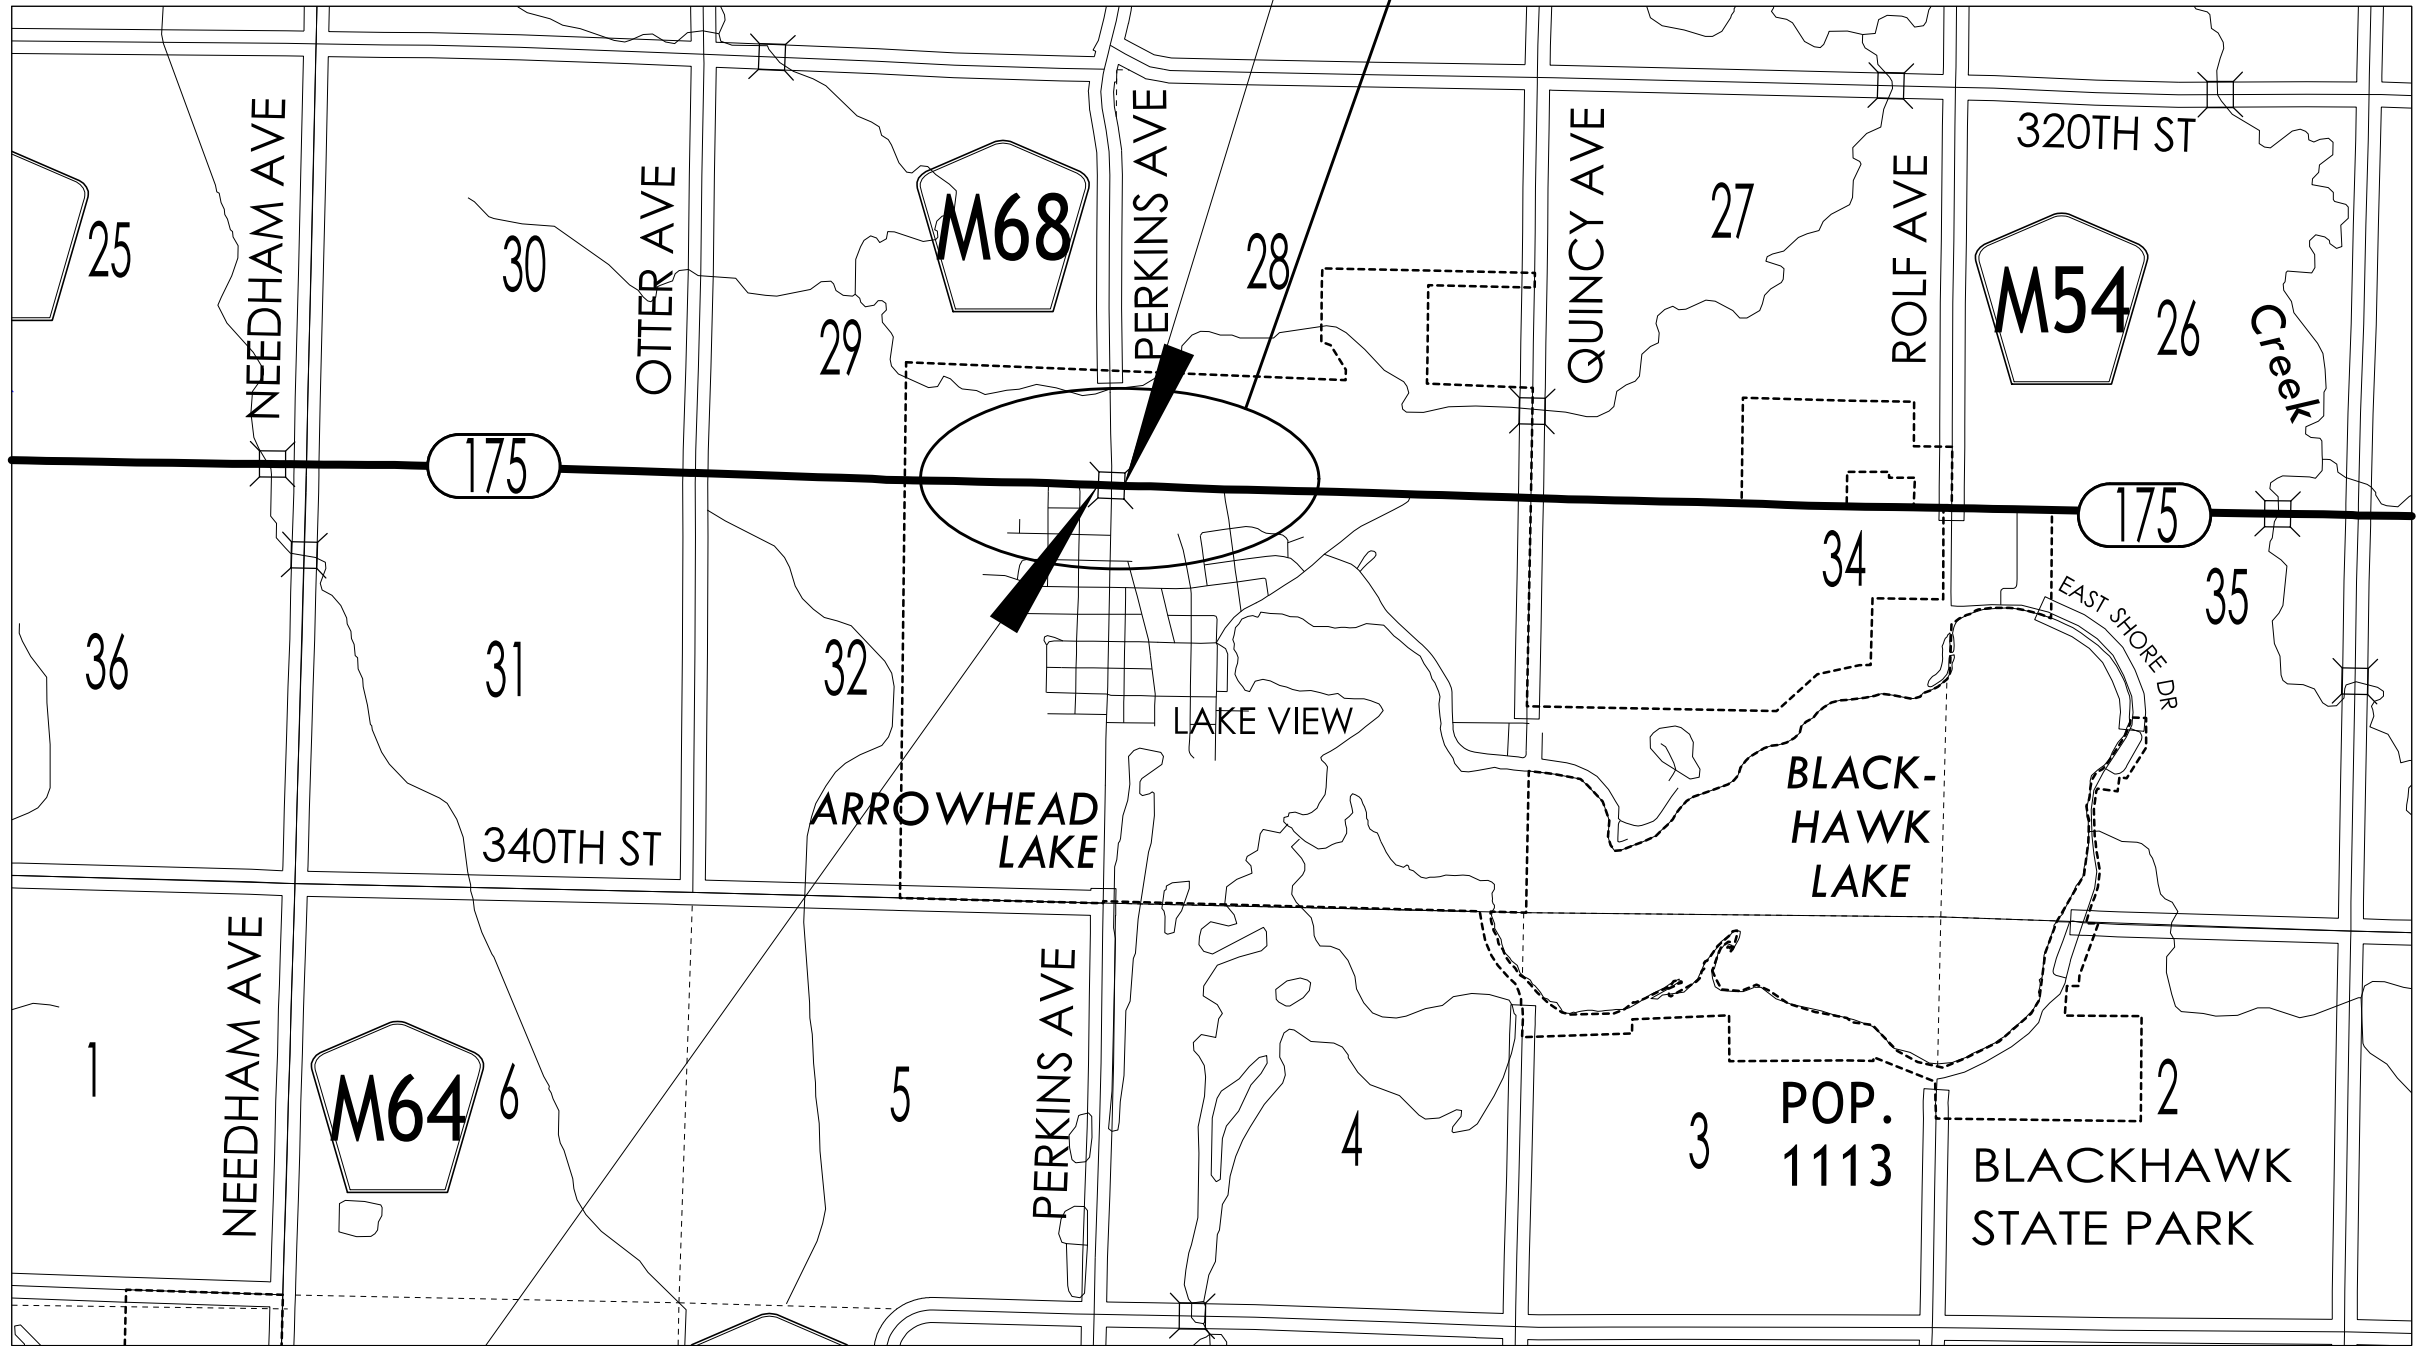

MLIA175 STA. 262+70.00
BEGIN CONSTRUCTION

 

FIELD EXAM CHECKLIST

- 1. General
 - a. Schedule
- 2. Roadway
 - a. IA 175 Geometry
 - b. Typical Sections / Pavement Recommendation
 - c. IA 175 Shoulder Strengthening (Need Survey)
 - d. Curb Return Impact
 - e. High Street Improvements
 - f. Driveway Removal (SE corner of IA 175 and Madison St.)
- 3. Bridge
 - a. Existing Structure Removal
 - b. Wall construction Limits
- 4. Drainage
 - a. Existing Drainage Patterns
 - b. Storm Sewer
 - c. Subdrains
 - e. Existing High Street Storm Sewer Alignments
- 5. Geotech
 - a. Boring Program
 - b. Schedule
- 7. Construction Staging
 - a. Stage 1
 - b. Stage 2
 - c. High Street Detour Route
 - d. Temporary Shoring
- 8. Utility Coordination
 - a. Mid-American
 - b. Overhead Transmission
 - c. Fiber Lines
- 9. ROW
 - a. Anticipated Impacts
 - b. Driveways
- 10. Cost Estimate
 - a. Assumptions
- 11. Other Items
 - a. NEPA Reevaluation
 - b. Public Information Meeting (PIM)

IOWA DEPARTMENT OF TRANSPORTATION

TO OFFICE: District 3 **DATE:** May 9, 2025

ATTENTION: Shane Tymkowicz, P.E. **PROJECT:** Sac County
BRF-175-4(019)--38-81

FROM: Kyle Berg, P.E. PIN: 24-81-175-010

CONSULTANT: HNTB Corporation

SUBJECT: Project Concept Statement; (Final, D0)

This project involves the replacement of the IA 175 bridge (Maint. No. 8174.1S175) over High Street and is located in Lake View, 1.9 miles east of county road M64.

A concept review was held on March 31, 2025. Those present included Luka Arroyo, John Bartholomew, Mohamad Dokmak, Chelsea Duncan, Jim Ellis, Jeremy Harris, Tom Lovan, Dylan Pryor, Christine Schwienebart, Marc Solberg and Shane Tymkowicz from the Iowa DOT. Those present included David Green, Bruce Weng, John Puls, Jordan Zany and Kyle Berg from HNTB Corporation.

The two alternatives considered were:

1. Replace with a single span 95'-0" x 44'-0" PPCB bridge using BTB beams. The estimated cost of this replacement is \$7,552,600.
2. Replace with a Contech Conspan Precast Arch or similar structure. The estimated cost for this replacement is \$5,939,200. (Costs for Alternative 2 were not updated after the initial draft concept review).

Additional right of way/right of entry is not anticipated to be required for either alternative. Retaining walls adjacent to IA 175 will be required for both alternatives to avoid impacts to right of way. Traffic will be maintained by staged construction.

The preferred alternative is Alternative 1, constructing the proposed bridge and roadway improvements on the existing IA 175 alignment. Staged bridge construction will be utilized. The estimated cost for this replacement is \$7,552,600.

The Draft Project Concept Statement was sent out for review and comment with concerns to be resolved during the Concept Review Meeting on March 31, 2025. Comments received during the review period have been resolved.

This project is recommended for construction in FY 2028.

cc: K. Nicholson
M. Nop
M. A. Swenson
W. Sorenson
C. Poole
D. Sprengeler
M. Dell
B. Bradley
M. Van Dyke
D. Blue
B. Worrel
J. Felix
J. Pottorff
M. Sadler
M. Carlson
C. Schwienebart

C. Brakke
J. Ellis
D. Stokes
E. Wright
J. Laaser-Web
N. Cuva
R. Harris
B. Smith
D. Heeren
S. Cook
R. Meyer
T. Huju
M. Thayer
J. Becker
S. Sturtz

J. S. Nelson
S. Majors
B. Hofer
K. Brink
S. Anderson
J. Bartholomew
N. Pohlen
D. Ta
G. Cagle
B. Hucker
A. Buss
D. Pryor
J. Klemme
C. Duncan
D. Newell

FINAL PROJECT CONCEPT STATEMENT

IA 175 over High Street

Sac County
BRF-175-4(019)--38-81
PIN: 24-81-175-010
Maint. No. 8174.1S175
FHWA No. 046630

Highway Division
District 3

Kyle Berg, P.E.
kberg@hntb.com

May 9, 2025

I. STUDY AREA

A. Project Description

This project involves the replacement of the IA 175 bridge (Maint. No. 8174.1S175) over High Street and is located in Lake View, 1.9 miles east of county road M64.

The two alternatives considered were:

1. Replace with a single span 95'-0" x 44'-0" PPCB bridge using BTB beams. This alternative minimizes staging complexity and provides additional clearance for clear zone along High Street. The alternative allows the existing concrete arch to remain during overhead construction and does not require phased demolition. The estimated cost for this replacement is \$7,552,600.
2. Replace with a Contech Conspan Precast Arch or similar structure. This alternative would allow one traffic lane to stay open during construction. This option would require complex construction staging with the removal of the existing concrete arch while maintaining traffic. The estimated cost for this replacement is \$5,393,200.

At the draft concept review meeting held on March 31, 2025, Alternative 1 was chosen to progress and update. Costs and concept updates to Alternative 2 were not updated from the initial draft concept submitted for review on March 14, 2025.

B. Need for Project

This structure is a single 40'-0" x 48'-0" reinforced concrete arch bridge constructed in 1934. The reinforced concrete walls are spalled and have cracking with some leaching.

Sac County
BRF-175-4(019)--38-81
Project Code: 24-81-175-010
Page 2

The concrete wings walls have exposed rebar, spalling, and cracking. The parapets have spalls with exposed reinforcing, cracking and leaching.



Profile (left)



Profile (right)



Roadway through (left)



Roadway through (right)

C. Present Facility

The existing structure is a single 40'-0" x 48'-0" reinforced concrete arch bridge constructed in 1934. A wing stabilization using counterfort walls was accomplished in 1990. The existing IA 175 roadway is 24' wide, 3' paved shoulders on each side, and 2:1 foreslopes beyond the guardrail. It was resurfaced with 3" HMA in 1985.

D. Traffic Estimates

The 2029 construction year and 2049 design year average daily traffic estimates are 2,600 ADT with 23% trucks and 2,900 ADT with 23% trucks, respectively.

E. Sufficiency Ratings

IA 175 is classified as Minor Arterial. The Bridge Condition Index is 65.5 and the Bridge Condition Rating is Fair.

F. Access Control

Access rights will not be acquired for this project.

G. Crash History

During the five-year study period from January 1, 2020, through December 31, 2024, there were 3 property damage only crashes on IA 175 between the junctions located east and west.

PCR value for this segment is listed as 0.28 crash/mile/year for all crashes.

II. PROJECT CONCEPT

A. Design Criteria

The proposed IA 175 profile shall be designed at 40 mph to match the posted speed at the project location. There are no future plans to raise the speed for this facility in the future. The vertical clearance requirement of the bridge structure over High Street is 15'-0".

The existing typical cross section adjacent to the existing reinforced concrete arch bridge consist of two 12' lanes, providing 24' roadway, 3' shoulders and 2:1 foreslopes, totaling 30' of pavement.

B. Feasible Alternatives

Alternative #1

The existing 40'-0" x 48'-0" reinforced concrete arch bridge will be replaced with a single span 95'-0" x 44'-0" PPCB bridge using BTB beams. MSE walls will be installed in front of the abutments and along the roadway to tie the into the existing ground surface due to the steepness of the adjacent roadway slopes while limiting ROW impacts to adjacent property owners.

The proposed roadway section adjacent to the bridge will consist of two 12' lanes with 10' shoulders on both sides to match the proposed bridge width. The bridge approaches will be 70' in length and 44' in width. After the approach pavement, the full width 10' shoulders will extend 300' from the bridge abutments on all four corners to allow for future maintenance of the bridge. The shoulders on the east side of the bridge will transition back to a 3' width to match the existing roadway section. The shoulder widening section shall be 10" PCC over 6" Special Backfill. Concrete Barrier Rail and MSE walls will be required for the wider shoulders adjacent to the bridge.

The bridge will be constructed on the existing horizontal alignment and existing vertical profile. In order to stage the bridge construction, temporary shoring is proposed along the existing profile. The existing reinforced concrete arch bridge may remain in place during construction until all overhead construction is complete due to depth of the existing fill and use of shallow BTB beams. The MSE walls will be constructed parallel to IA 175 on all four corners of the bridge with wraparound U-Shape abutment walls along High Street.

A meeting with the Iowa DOT on March 31, 2025, resulted in the revisions outlined in this paragraph. Full width 10' shoulders were requested 300' from the bridge abutments on all four corners to allow future maintenance of the bridge. As a result of these shoulder extensions, the MSE walls were extended and the existing storm intakes, pipes, and outlets closest to the east abutment needed to be replaced. The bottom of wall profile

was updated to maintain drainage inside DOT ROW. The guardrail for wall protection was replaced with concrete barrier rail, and the guardrail on the east side was replaced to meet current standards. Additionally, a bid item for wall aesthetics, representing 10% of the MSE wall cost, has been added. The cost estimate reflects these updates.

Bridge Items	
New bridge	785,800
Removal of existing bridge	38,400
Mobilization – 10%	82,400
M & C – 20%	<u>181,300</u>
Bridge Costs	\$1,087,900

Roadway Items	
Special Backfill	14,300
Excavation, Class 10, Waste	167,600
Excavation, Class 10, Roadway and Borrow	500
Reinforced Paved Shoulder for Concrete Barrier	346,100
PCC, 10 in	22,800
Bridge Approach Pavement, BR-203	109,000
Storm Sewer Grate Intakes	21,200
CMP, 18"	3,800
Reinforced Concrete Pipe (RCP) Extension, 15"	2,400
Aprons, Metal, 18" Dia.	700
Concrete Barrier, BA-102	197,200
Removal of Steel Beam Guardrail	23,700
Steel Beam Guardrail	37,900
Steel Beam Guardrail Barrier Transition Section, BA-201	5,500
Steel Beam Guardrail Barrier Transition Section, BA-221	1,700
Steel Beam Guardrail End Anchor, Bolted	1,000
Steel Beam Guardrail Tangent End Terminal, BA-205	5,700
Steel Beam Guardrail Tangent End Terminal, BA-225	2,000
Removal of Pavement	18,100
Removal of Pipe	1,100
Removal of Intakes	1,800
Temporary Barrier Rail, Concrete	12,500
Temporary Traffic Signals	23,600
Traffic Control	110,000
Temporary Crash Cushion	4,400
Permanent Crash Cushion	26,600
Deliver and Stockpile Salvaged Material	4,500
Longitudinal Grooving, Bridge Deck	7,800
Mechanically Stabilized Earth Retaining Wall	1,380,800
Granular Backfill, MSE Wall	677,000
Wall Aesthetics	104,600

Macadam Stone Slope Protection	22,400
Erosion Control	10,000
Temporary Shoring	1,180,000
Mobilization - 5%	426,000
Contingency - 30%	<u>1,490,400</u>
Roadway Costs	\$6,464,700

Project Total	\$7,552,600
----------------------	--------------------

Alternative #2

The existing 40'-0" x 48'-0" reinforced concrete arch bridge will be replaced with a ConSpan bridge. MSE walls will be installed to tie the into the existing ground surface due to the steepness of the adjacent roadway slopes while limiting ROW impacts to adjacent property owners.

The roadway will be constructed on the existing horizontal alignment and existing vertical profile. The proposed roadway section over the top of the ConSpan bridge will consist of two 12' lanes with 10' shoulders on both sides. The shoulders will transition back to 3' in width to match the existing roadway section. The pavement section for both lanes and shoulders shall be 10" PCC over 6" Special Backfill. Guardrail and MSE walls will be required for the wider shoulders.. In order to stage the structure construction, temporary shoring is proposed along the existing profile. Additionally, in order to stage structure construction, the existing concrete arch will be required to be removed in phases. MSE walls will be constructed parallel to IA 175 in all four corners of the proposed ConSpan bridge.

The revisions described in Alternative 1 were not applied to the Alternative 2 cost estimate. As a result, the cost estimate from the original draft concept for Alternative 2 remains unchanged.

Bridge Items	
New bridge	1,178,000
Removal of existing bridge	38,400
Mobilization – 10%	121,600
M & C – 20%	<u>267,600</u>
Bridge Costs	\$1,605,600

Roadway Items	
Special Backfill	9,000
Excavation, Class 10, Waste	118,600
Excavation, Class 10, Roadway and Borrow	1,900
Modified Subbase	18,800


PCC, 10 in	181,300
Removal of Steel Beam Guardrail	12,500
Steel Beam Guardrail	31,000
Steel Beam Guardrail Barrier Transition Section, BA-201	12,200
Steel Beam Guardrail End Anchor, Bolted	1,400
Steel Beam Guardrail Tangent End Terminal, BA-205	3,300
Removal of Pavement	15,700
Temporary Barrier Rail, Concrete	12,800
Temporary Traffic Signals	12,100
Traffic Control	110,000
Temporary Crash Cushion	4,900
Deliver and Stockpile Salvaged Material	4,500
Mechanically Stabilized Earth Retaining Wall	753,900
Granular Backfill, MSE Wall	691,700
Temporary Shoring	800,000
Erosion Control	10,000
Mobilization - 5%	140,000
Contingency - 30%	842,000
Roadway Costs	\$3,787,600

Project Total **\$5,393,200**

C. Staging Analysis


For both alternatives, traffic shall be maintained by staged construction as shown in the staged typical sections. Temporary shoring and signals will be required to accommodate the proposed staging. Temporary shoring will be required to support a maximum height of 25 ft of roadway embankment during both stages of construction for both alternatives. An estimated 13,600 square feet (exposed face) of temporary shoring will be needed for the project staging.

High Street will be closed for the duration of construction. No detour route will be signed.

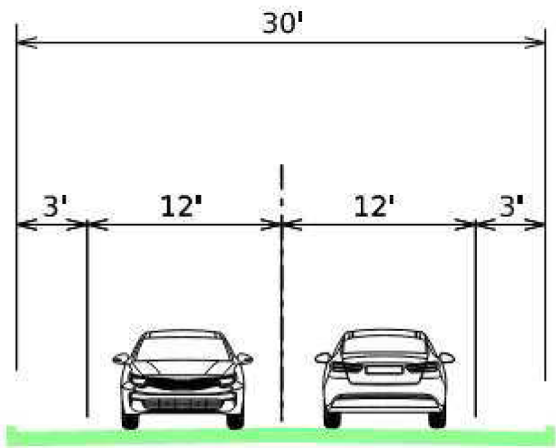


EXISTING
(LOOKING EAST)

Stage 1: The first stage requires the removal of the northern 15'-6" of the bridge. One 12 ft. lane of traffic will be maintained on the remaining portion of the existing bridge as a 14'-6" section, of the new bridge, is constructed. Construction of a 17'-9" northern portion of the bridge will occur in this stage.

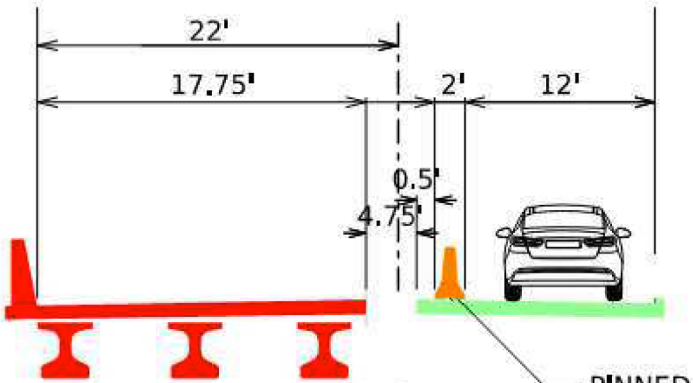

STAGE 1
(LOOKING EAST)

Stage 2: The second stage shifts traffic onto the newly constructed bridge section. The remaining 14'-6" of the existing bridge will be removed. Construction for the remaining southern 26'-3" of the new bridge will occur in this stage.

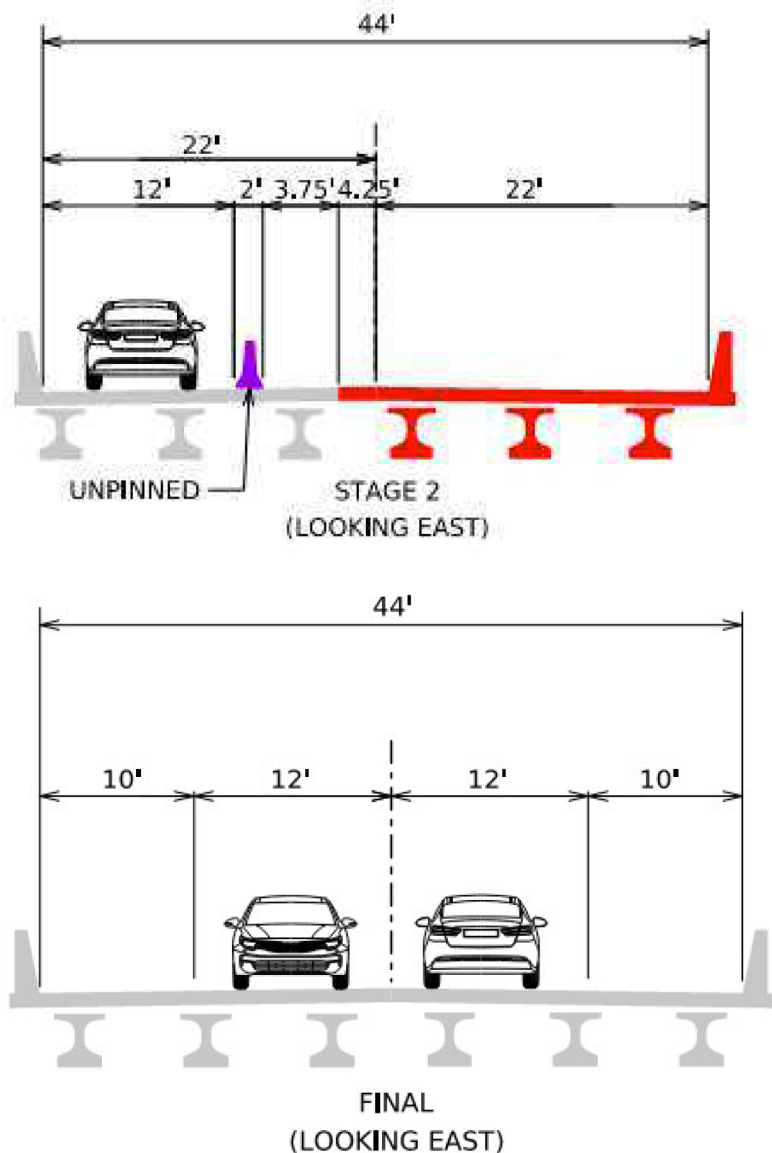

D. Recommendations

It is recommended that the present structure be replaced, as described in Alternative No. 1.

E. Construction Sequence

It is anticipated that all work on this project will be awarded to one prime contractor. The Bridges and Structures Bureau will coordinate the plan preparation with assistance from the Design Bureau.

F. ADA Accommodations

There are no bike paths or sidewalks adjacent to IA 175.

The existing sidewalk adjacent to High Street will be replaced after bridge construction. ADA compliance will be required. Macadam Stone will be installed behind the sidewalk under the new bridge.

G. Special Considerations

This will not be a traffic critical project.

Existing utilities are water and storm sewer west of High Street under the bridge, fiber optic and electric line east of High Street under the bridge. There are also electric and fiber optic lines along the north side of IA 175 and a telephone line along the south side of IA 175. These utilities may be impacted during construction.

Right of Way does not appear to be required for this project.

The Location and Environment Bureau has reviewed this project.

H. Program Status

Site date has been developed by the Design Bureau. This project is listed in the 2025-2029 Iowa Transportation Improvement Program at \$3,900,000 for replacement in FY 2029. A preliminary schedule of events has been developed with a November 2028 letting.

Sac County
BRF-175-4(019)--38-81
Project Code: 24-81-175-010
Page 11

Utilities

Corn Belt Telephone Company
Larry Neppi
(712)664-2221
cornbelt@netins.net

Black Hills Energy Council Bluff
Chris Dewey
(712)580-6028
chris.dewey@blackhillscorp.com

CenturyLink
Sadie Hull
(918)547-0147
sadie.hull@lumen.com

Schaller Telephone Company
Jim Kestel
(712)275-4211
locates@schallertel.net

Lake View Municipal Utilities
Jack DeBough
(712)657-2650
lvcity@iowatelecom.net

Windstream Communications
(800)289-1901
LOCATE.DESK@WINDSTREAM.COM

Bridge Bureau Attachment for Concept Statement


Date: March 14, 2025
By: HNTB
Location: High St 1.9 mi E of Co Rd M64


County: Sac County
Phase No.: BRF-175-4(019)--38-81
Project Code: 24-81-175-010


1. Regulatory/Coordination
 - a. Iowa DNR Flood Plain permit = No
 - b. Iowa DNR Sovereign Lands permit = No
 - c. Local Record of Coordination = No
 - d. Flood Insurance Study = No
 - e. Drainage District = No
 - f. Corps of Engineers Section 408 = No
 - g. State Water Trail or Paddling Route = No
 - h. Historic Structure = No
 - i. Federally owned land in vicinity = No
 - j. USGS or Iowa Flood Center (IFC) gage or sensor impacted? No
 - k. Obstruction Evaluation/Airport Airspace Analysis per FAA website = No
2. Hydrologic/Hydraulic Analysis/RIDB Dataset
 - a. Design discharge methodology = N/A
 - b. Hydraulic analysis done = N/A
 - c. Riverine Infrastructure Database (RIDB) = N/A
3. Structure/Roadway Layout Considerations
 - a. Utilize existing horizontal alignment and vertical profile.
4. Special construction issues
 - a. Three below struts tying the culvert walls together are below the roadway pavement. Two must be maintained during construction.
 - b. Possible conflicts with existing utilities along High Street and along the north side of Highway 175.
 - c. Existing property lines limits space for construction.
5. Special survey = No
6. Aesthetic enhancements = No
7. Other
 - a. Construction will be staged.

Special Survey:


None

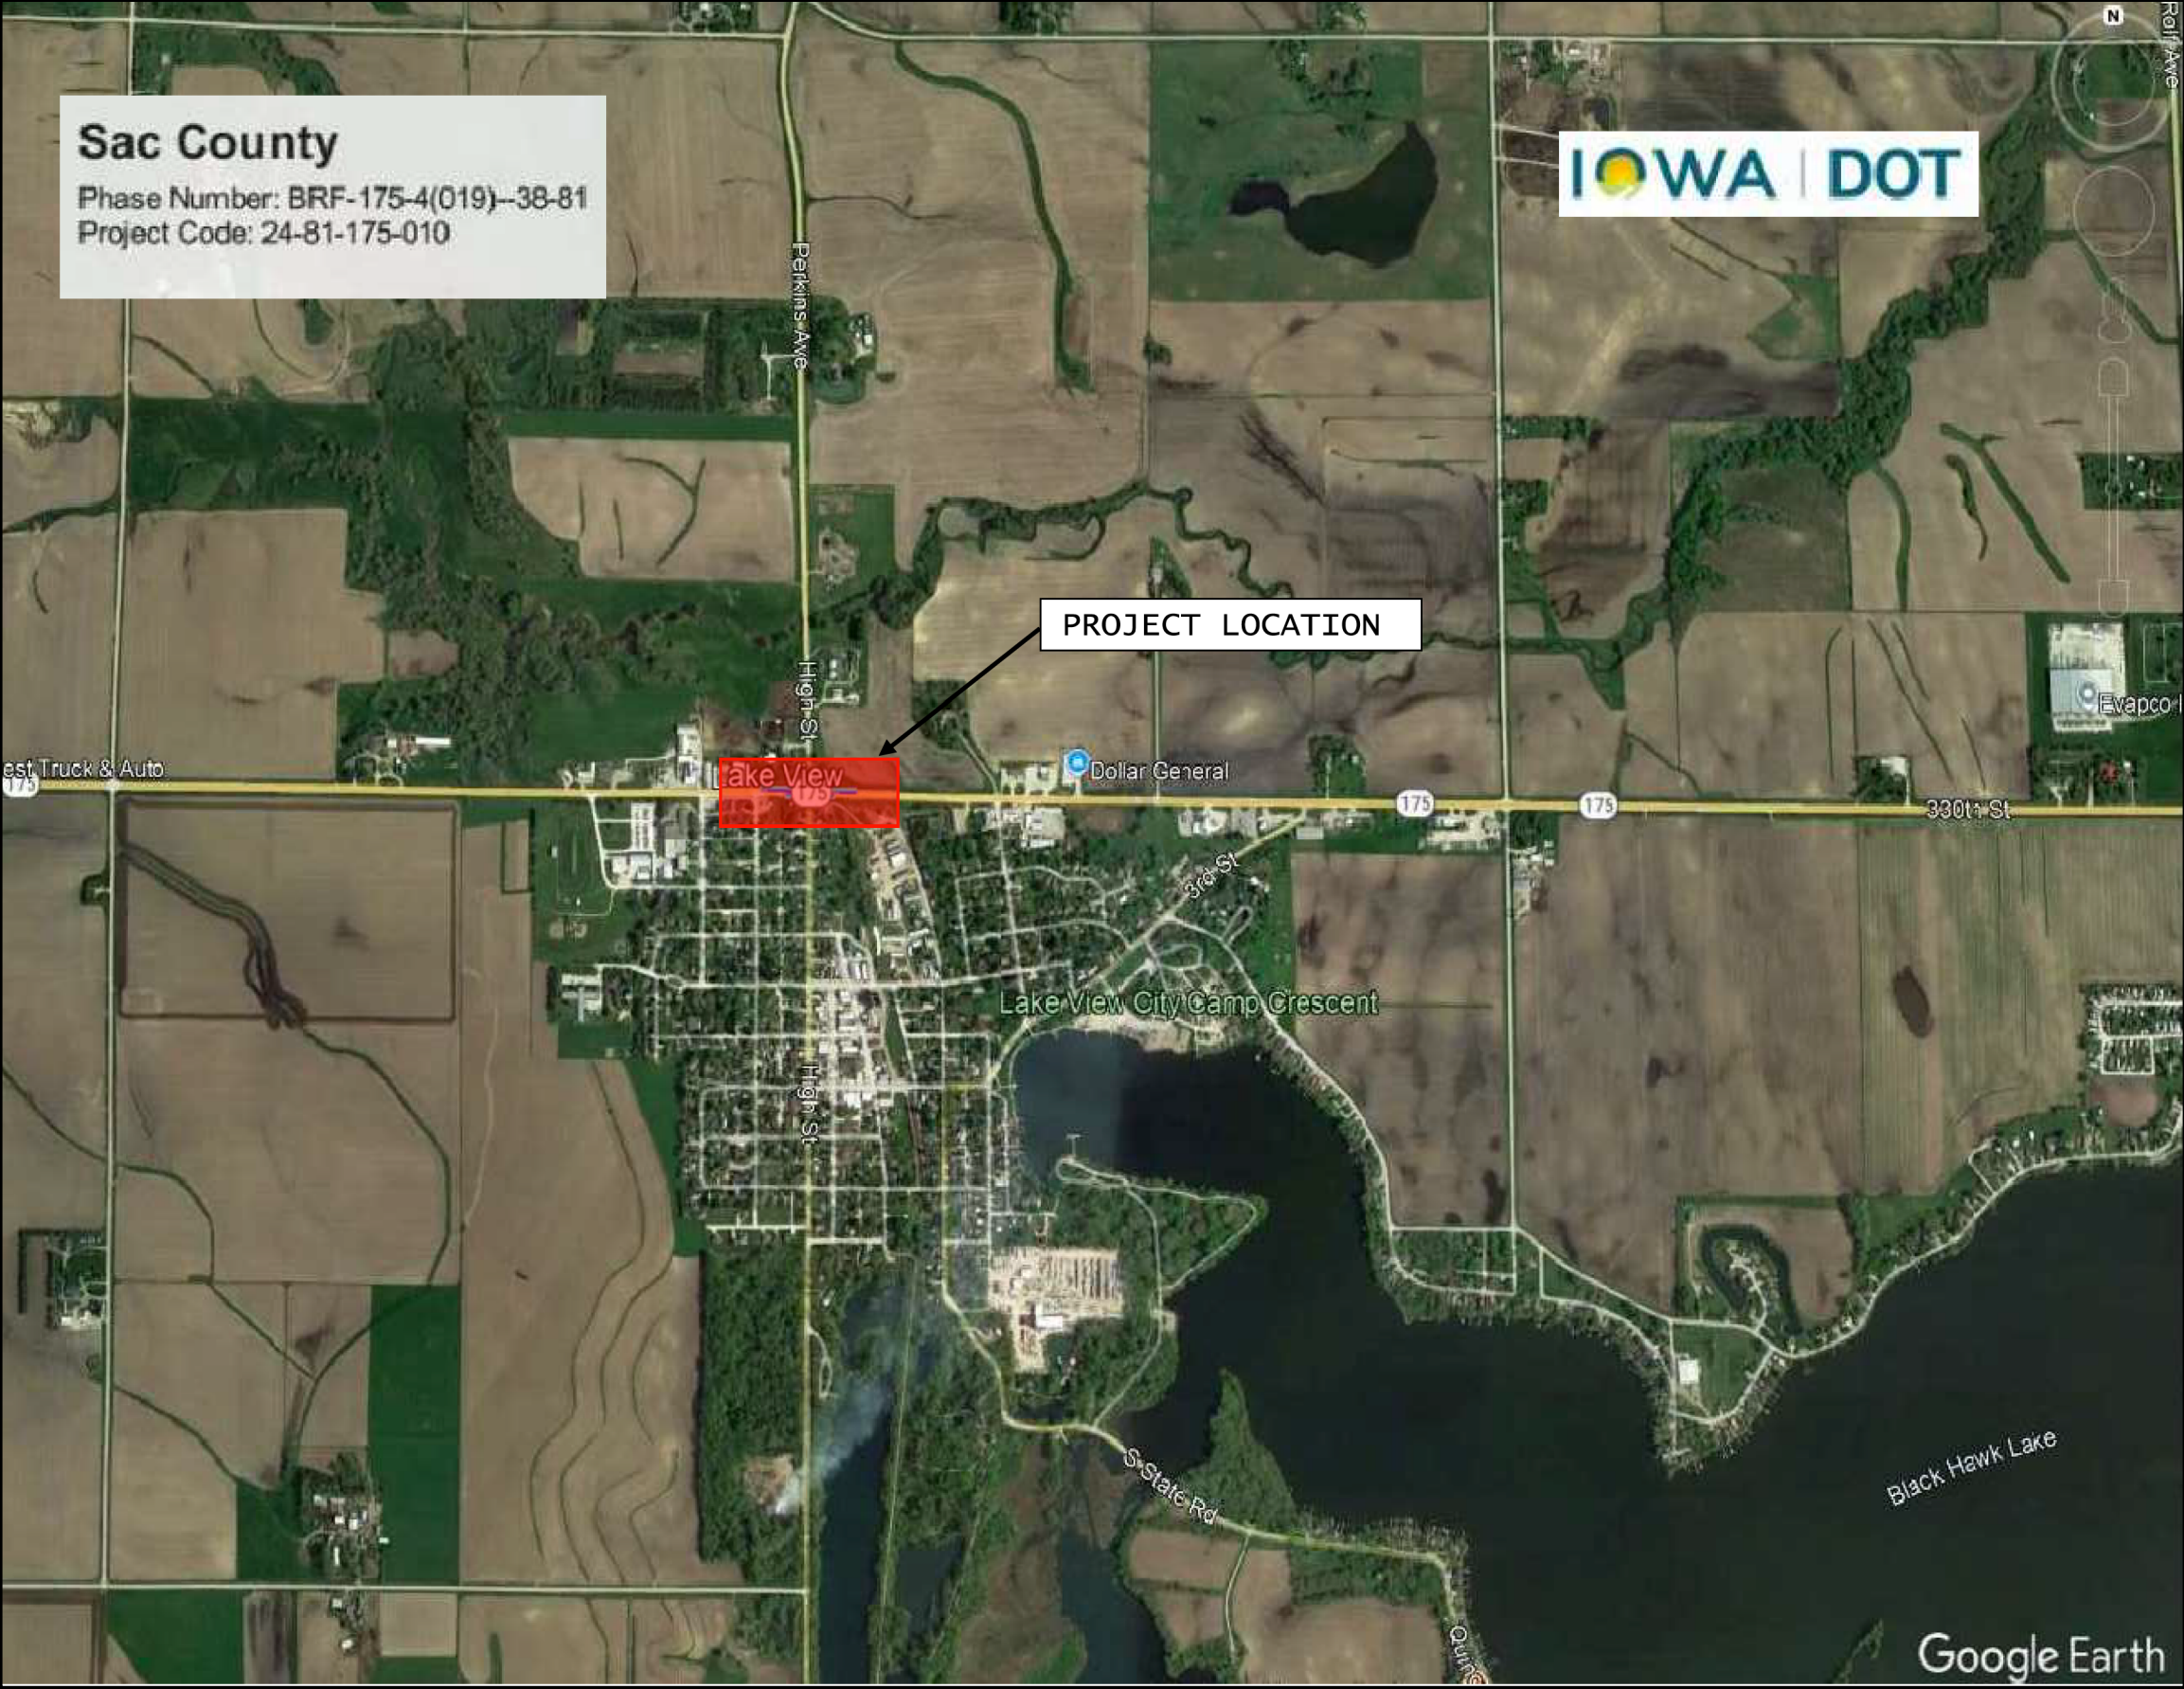

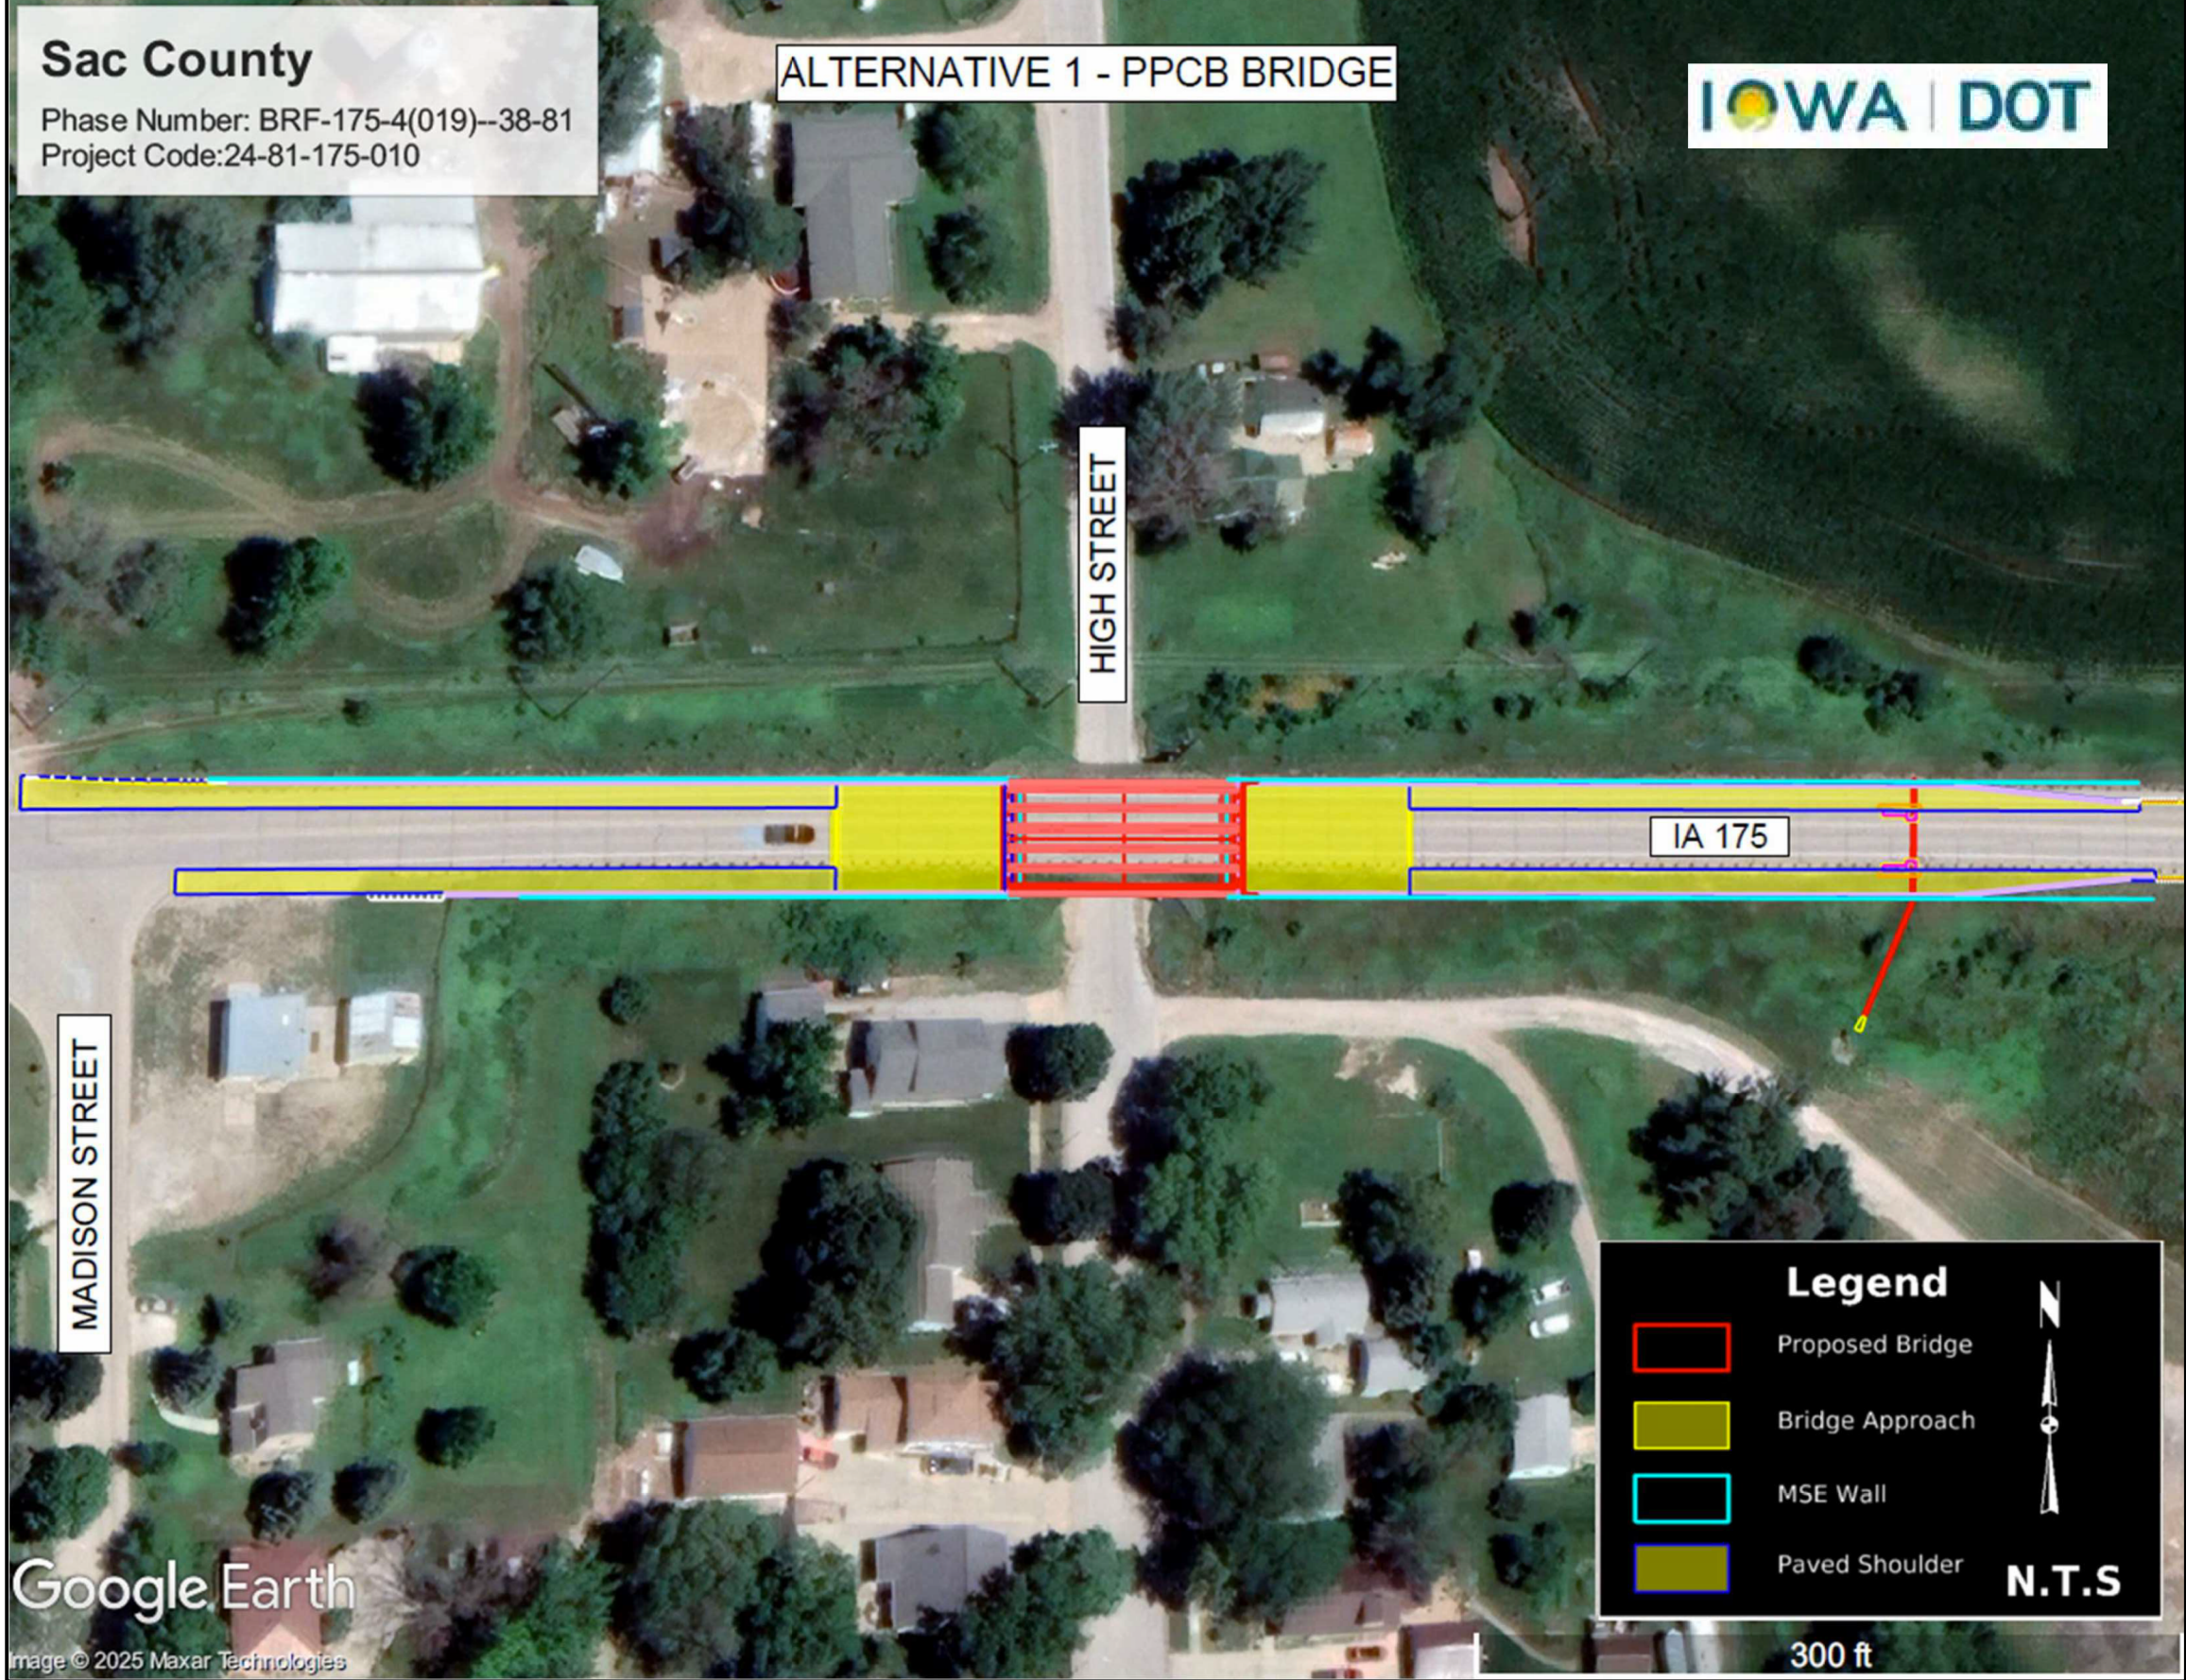

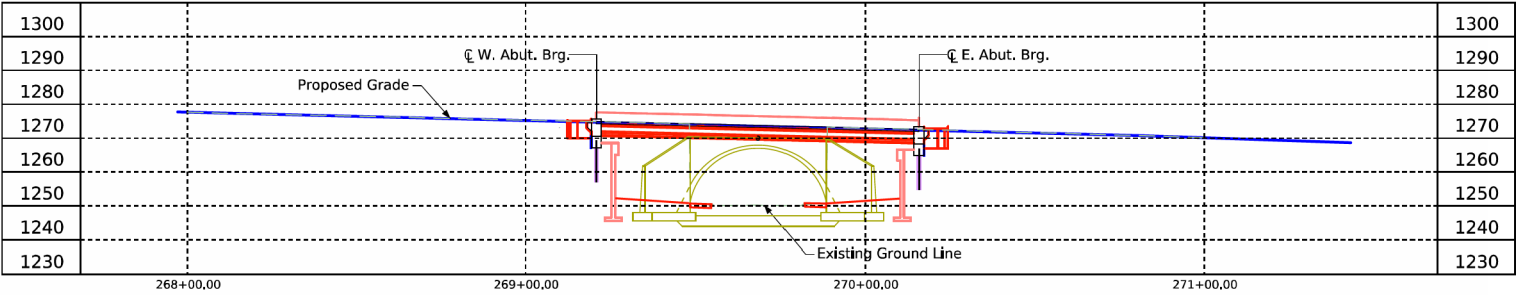

Longitudinal Section Along CL IA 175

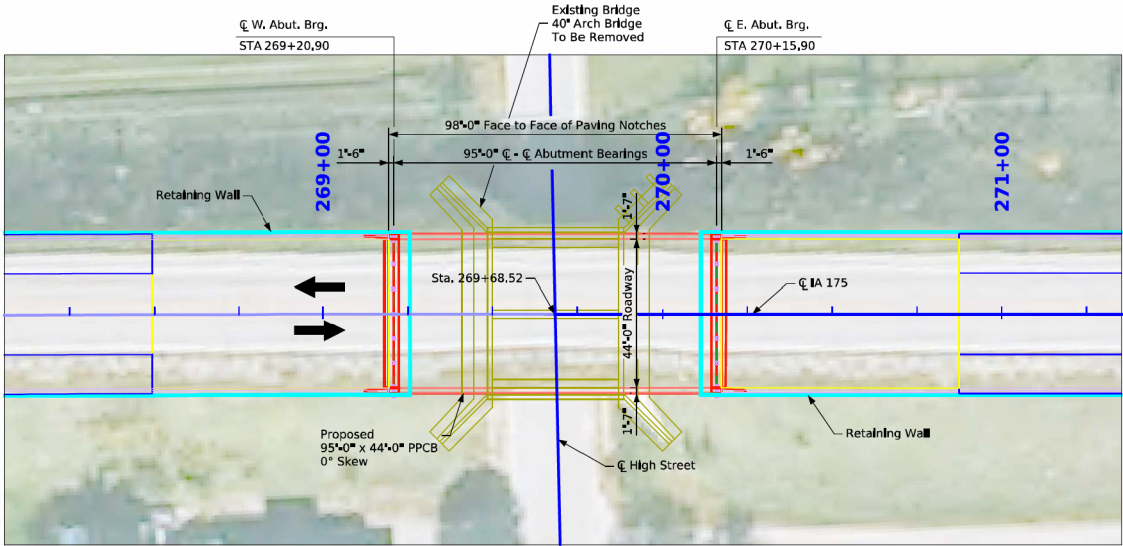

Situation Plan

Design For 0° Skew

95'-0" x 44'-0" Prestensioned
Prestressed Conc. Beam Bridge

95' x 0" Span

Situation Plan

STA, 269+68.40 (IA 175)

Turn-In Date: mmm yyyy

Sac County

IOWA DEPARTMENT OF TRANSPORTATION

Design No. XXXX

Design Sheet No. 1 of 1

FHWA No. XXXXXX

FILE NO. XXXXX	ENGLISH	DESIGN TEAM HNTB	Sac COUNTY	PROJECT NUMBER BRF-175-4(019)--38-81	SHEET NUMBER V.1
4:17:00 PM	5/1/2025	kberg	pw:\\projectwise.dot.int.lan:P\\Main\\Documents\\Projects\\8117501024\\Bridge\\(019)_Bridge-Unspecified\\SHT_81175019_HNTB_DSN_FHWANO_Z04.dgn		


Roadway	IA 175			
PIN Number	24-81-175-010	Submittal Date	06/25/25	
Project Number	BRF-175-4(019)--38-81		Approval Date	
District	District 3	Assistant District Engineer	Shane Tymkowicz	
County	SAC	or		
Route	IA 175	Office Director		
Location	IA 175 bridge over High Street in Lake View, 1.9 miles east of county road M64.			
Work Type	Bridge replacement			
Segment Manager				
Designer	HNTB			
Design Manual Section 1C-1 Last Updated: 04-29-19				
Urban Two-Lane Roadways (Urban Arterials)				
Design Element		Preferred	Acceptable Criteria	Project Values
Design speed (mph)		The anticipated posted speed limit	30	40
Maximum superelevation rate (Refer to Section 2A-2)		4%	6%	N/A
Design lane width (ft)		12	11	12
Full depth paved width (ft)		Design lane width + curb and gutter unit or 14 feet for roadways with shoulders	Match design lane width	44'
Right turn lane (ft)		12	10	N/A
Left turn lane (ft)	With raised or painted median	12 ft + median	10 ft + median	N/A
	With depressed median	12	10	N/A
Two-way left turn lane		14	11	N/A
Parking lane width (ft)		10	7	N/A
Pavement cross-slope (on tangent sections)	Through lanes	2%	1.5% minimum, 2% maximum	2%
	Auxiliary and turn lanes	3%	3% maximum	N/A
	Crown break at centerline	4%	4% maximum	4%
Shoulder cross-slope (on tangent sections)	Shoulders	4%	Shoulder cross-slope cannot be less than the adjacent lane, 6% max for paved or granular shoulders, 8% max for earth shoulders	4%
	Curb and gutter units	Match pavement cross-slope	6% maximum	Match pavement
	Parking lanes	1% greater than pavement cross-slope	6% maximum	N/A
Curb type (See Section 3C-2)	Design speed ≤ 45 mph	6-inch standard	any shape	6 inch standard
Foreslope (For fill areas greater than 40 ft, contact the Soils Design Section for assistance)	Adjacent to shoulder	10:1 for 4' then 6:1	3:1	10:1 for 4' then 3:1
	Beyond standard ditch depth and design clear zone	3.5:1	3:1	3:1
	Curbed roadways	2%	not steeper than 3:1	3:1
Backslope (For cut areas greater than 25 feet, contact the Soils Design Section for assistance with backslope benches.)		3:1	2.5:1	3:1
Traverse Slopes	w/ drainage structures	8:1	6:1	N/A
	w/o drainage structures	10:1	6:1	N/A
Ditches (See Section 3G-1)	Outside ditch (depth x width) (ft)	5 x 10	--	V-Ditches
Bridge width—new*	Bridge length ≤ 200 ft	design lane widths + effective shoulder widths (curbed or uncurbed) or design lane width + 3 ft each side (curbed) which ever is greater	design lane widths + effective shoulder widths or curb-to-curb width in curb and gutter section**	44
	Bridge length > 200 ft	design lane widths + effective shoulder widths (curbed or uncurbed) or design lane width + 3 ft each side (curbed) which ever is greater	design lane widths + 4 ft offset each side for roadways with shoulders or curb-to-curb width in curb and gutter section**	N/A
Bridge width—existing*		design lane widths + no less than 2 ft left and right	design lane widths + 2 ft left and right	N/A
Vertical clearance (ft) (above lanes, shoulders and 25 feet left and right of the center of railroad tracks)	Over primary	16.5	16	N/A
	Over non-primary	16.5 at interchange locations, 15 at all other locations	14	15
	Over railroad	23.3	23.3	N/A
	Sign trusses and pedestrian bridges	17.5	17	N/A
Structural Capacity		Contact Office of Bridges and Structures	Contact Office of Bridges and Structures	HL-93
Level of Service		C	D	N/A
*FHWA notification via email is required if acceptable criteria is not met on the NHS system (No formal design exeption is required)				

Roadway Design Speed (mph) =			40										
Design Manual Section 1C-1 Last Updated: 04-29-19			Design Criteria for Low Speed Roadways										
Design Element			Preferred Criteria					Acceptable Criteria					Project Values
			Design Speed, mph					Design Speed, mph					
			25	30	35	40	45	25	30	35	40	45	
Stopping sight distance (ft) (Refer to Section 6D-1)			155	200	250	305	360	155	200	250	305	360	305
Minimum horizontal curve radius (ft) and superelevation rate (Refer to Sections 2A-2 and 2A-3)	Method 2 superelevation and side friction distribution	e = 4% max	See Table 10 in Section 2A-3					--					N/A
		e _{max} = 6%	144	231	340	485	643	144	231	340	485	643	485
		Method 5 superelevation and side friction distribution	e _{max} = 8%	--	--	--	--	--	134	214	314	444	587
Minimum vertical curve length (ft) (Refer to Section 2B-1)			75	90	105	120	135	75	90	105	120	135	120
Minimum rate of vertical curvature (K) (Refer to Section 2B-1)	crest vertical curves		12	19	29	44	61	12	19	29	44	61	44
	sag vertical curves	roadways without fixed-source lighting	26	37	49	64	79	26	37	49	64	79	64
		roadways with fixed-source lighting	26	37	49	64	79	14	20	27	35	44	64
Minimum gradient (%)	(Refer to Section 2B-1)		0.5					0.3% with a curb, 0.0% without a curb					0.5
Maximum gradient (%)	(Refer to Section 2B-1)	Urban roadways	5					--	9	8	8	7	N/A
		Rural roadways						--	--	--	6	6	5
Clear zone			See "Preferred Clear Zone" table in Section 8A-2					See "Acceptable Clear Zone" table in Section 8A-2					12' for 6:1

Full Depth Reinforced PCC Shoulder

Shoulder Jointing:
Longitudinal joint: L-2 or BT-2
Transverse joints: Match Mainline

STATION TO STATION		(P) Feet
265+16.64	273+17.43	10
273+17.43	273+85.03	10-3
273+85.03	274+00.00	3

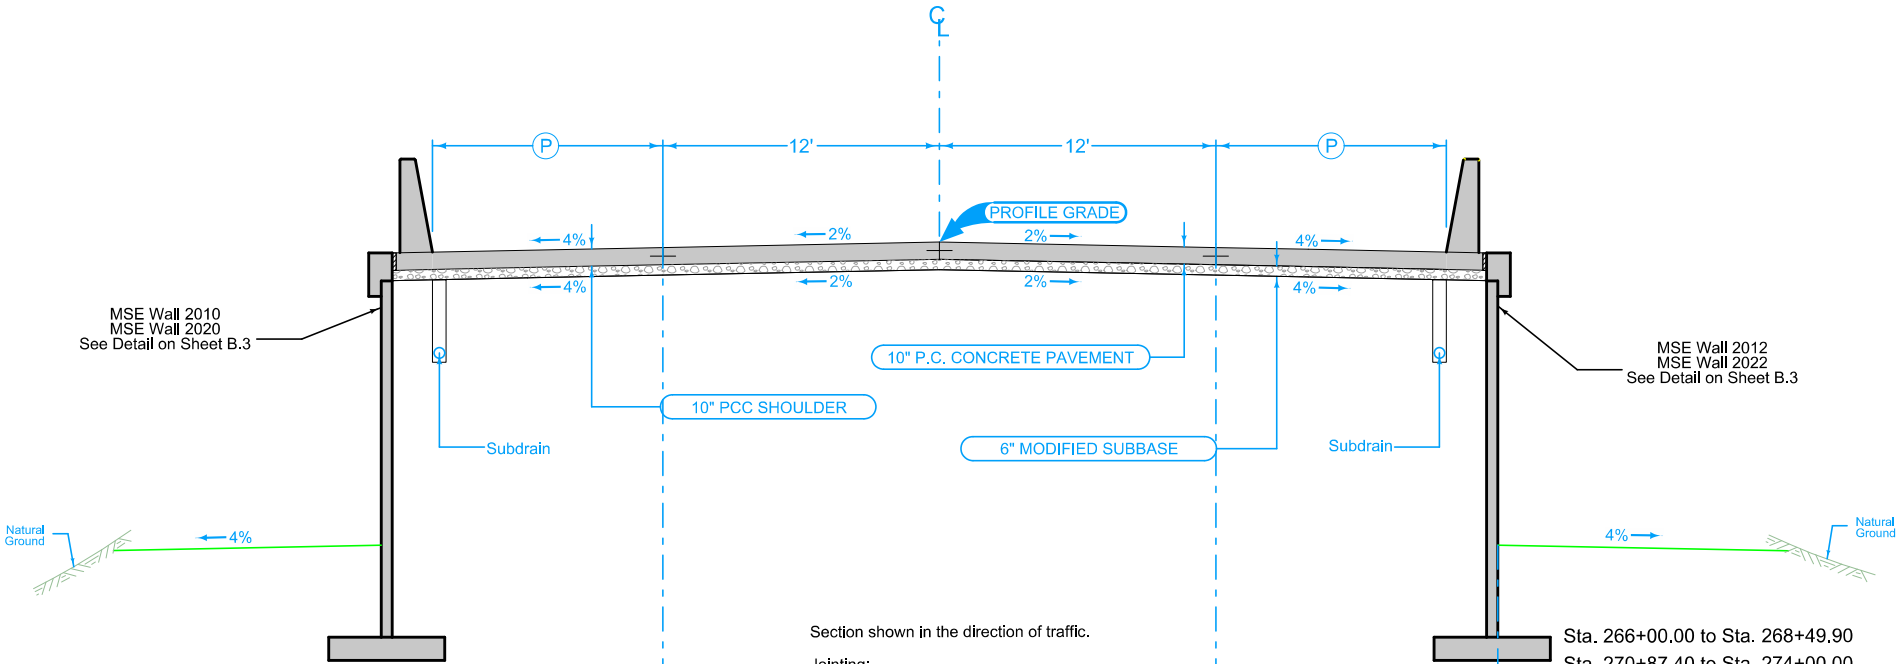

Section shown in the direction of traffic.
Jointing:
Transverse joints: CD at 15' spacing
Longitudinal joint: L-2

BEGIN STATION	END STATION
266+72.00	268+49.40
270+87.40	274+00.00

Full Depth Reinforced PCC Shoulder


Shoulder Jointing:
Longitudinal joint: BT-2
Transverse joints: Match Mainline

STATION TO STATION		(P) Feet
265+72.00	273+17.23	10
273+17.23	273+84.93	10-3
273+84.93	274+00.00	3

Full Depth PCC Shoulder

Shoulder Jointing:
Longitudinal joint: BT-2
Transverse joints: Match Mainline


STATION TO STATION		(P) Feet
265+72.00	265+93.01	11.6

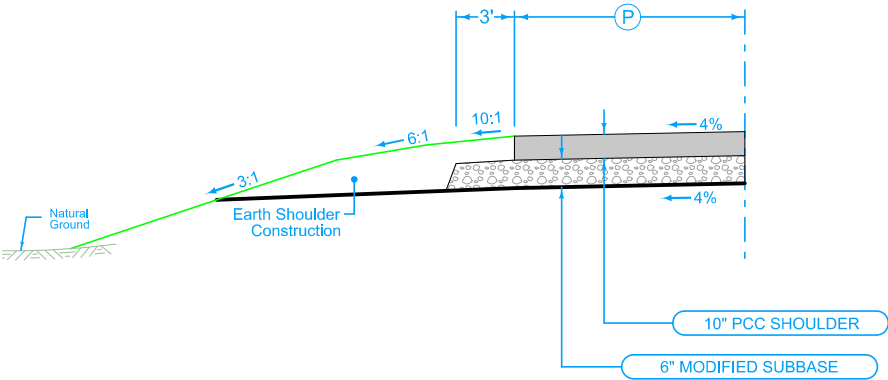

Full Depth PCC Shoulder

Shoulder Jointing:
Longitudinal joint: BT-3
Transverse joints: Match Mainline


STATION TO STATION		(P) Feet
262+70.00	264+97.21	11.6
264+97.21	265+17.19	13.7
265+17.19	265+56.41	13.7 - 11.6
265+56.41	265+72.00	11.6

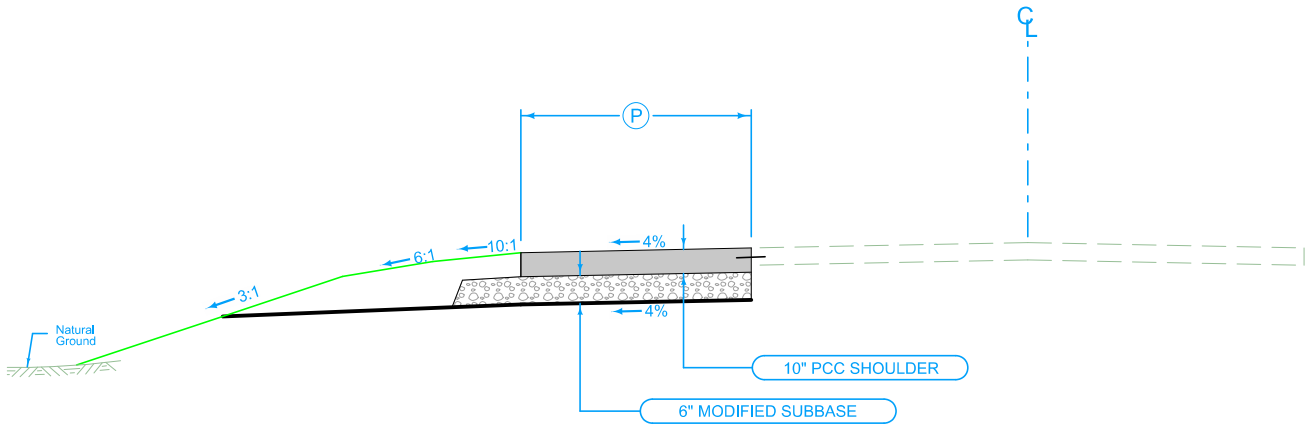


Full Depth PCC Curbed Shoulder

Shoulder Jointing:
Longitudinal joint: BT-2
Transverse joints: Match Mainline




STATION TO STATION		(P) Feet
265+05.30	265+17.58	12.8
265+17.58	266+52.83	12.8 - 11.5
266+52.83	266+93.00	11.5

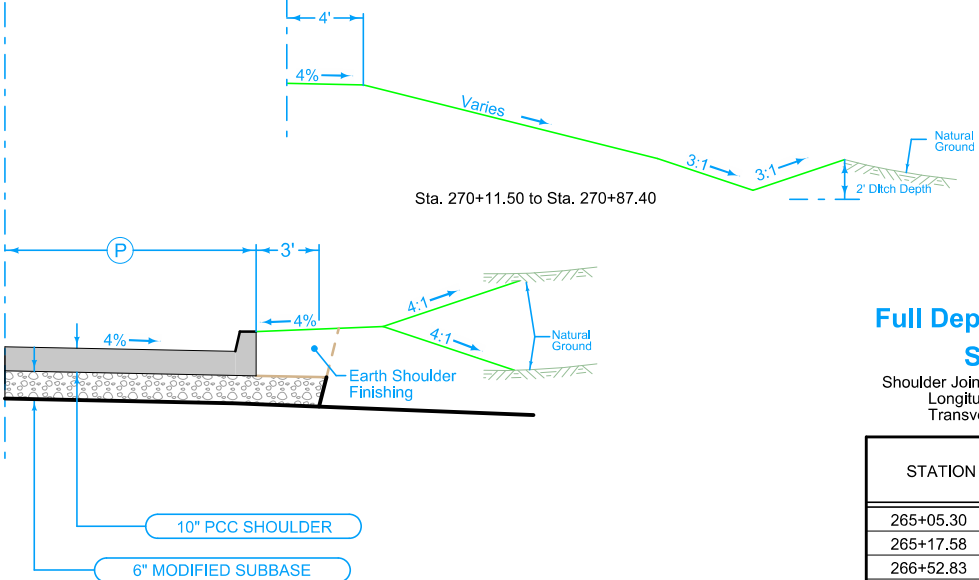

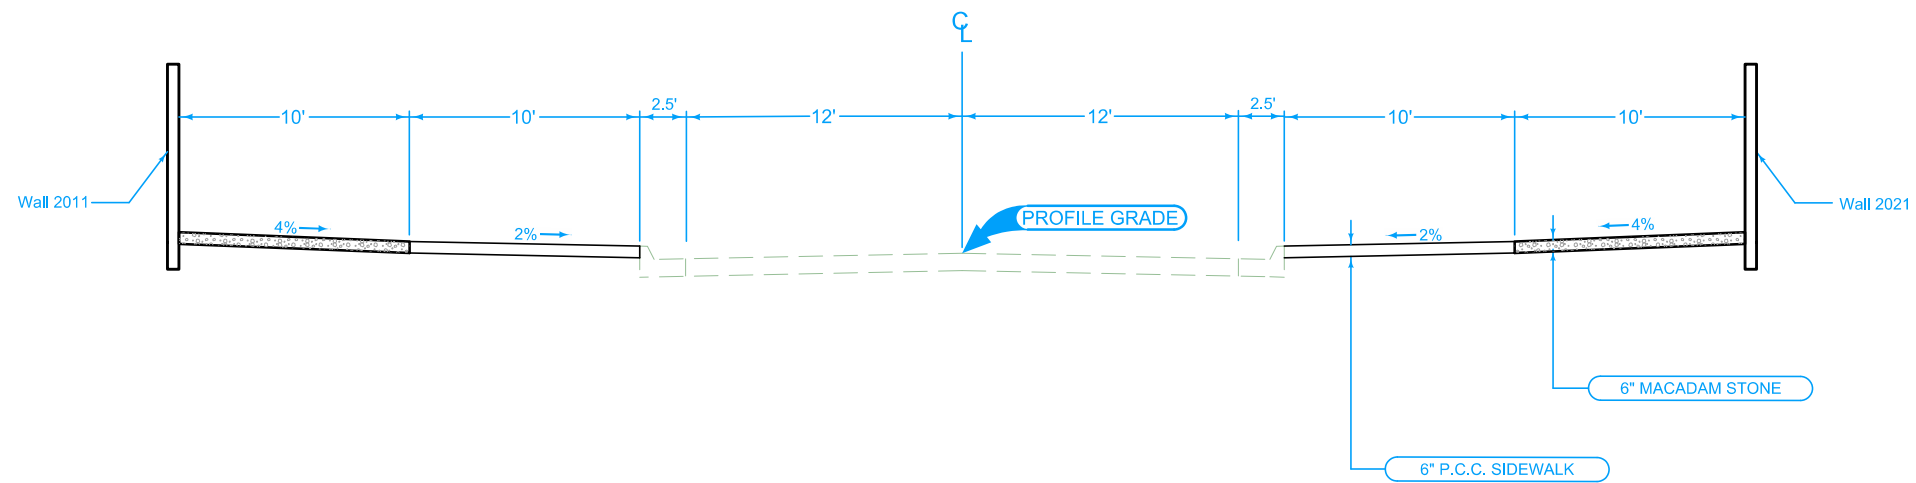

ROAD IDENTIFICATION	STATION TO STATION	
	2269+43.35	2269+93.70
High Street		

HIGH STREET

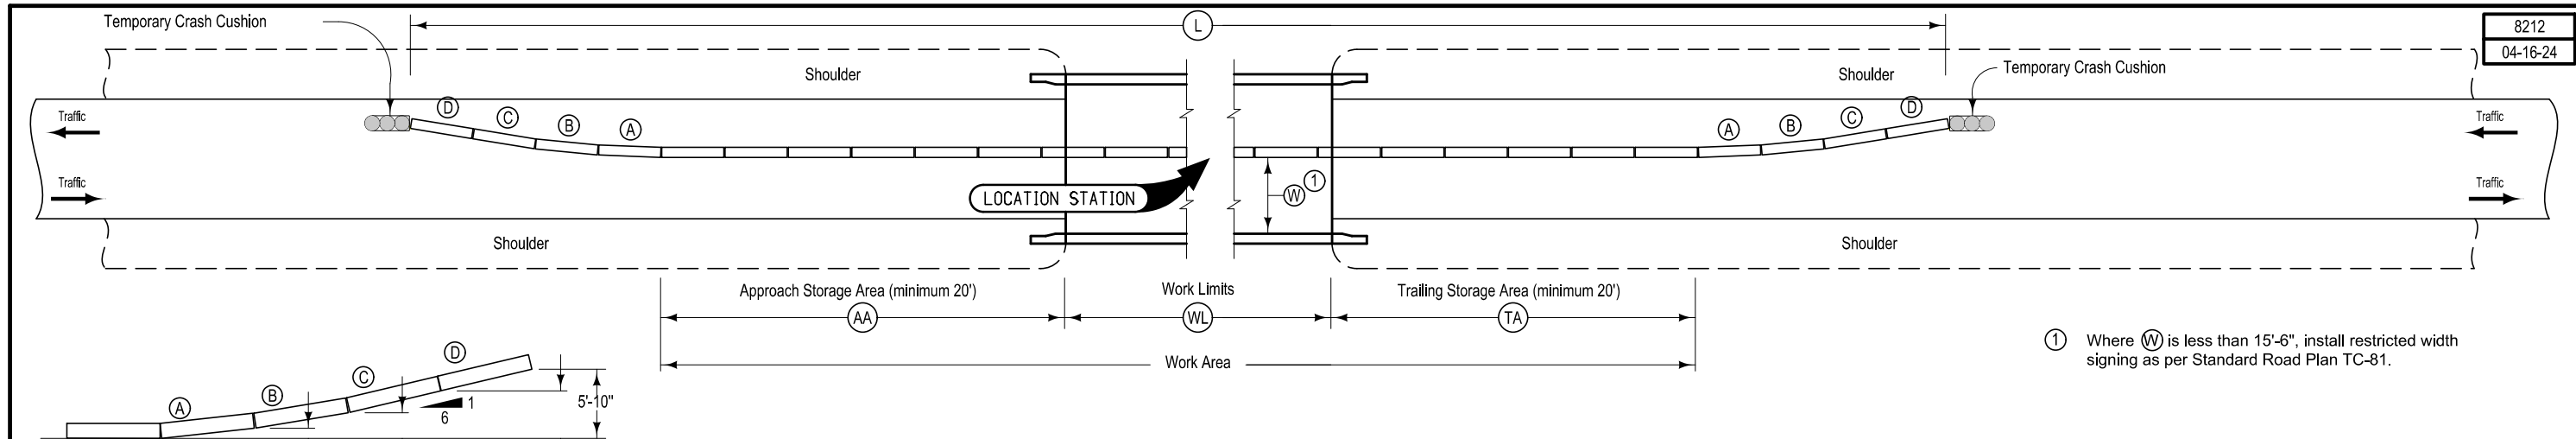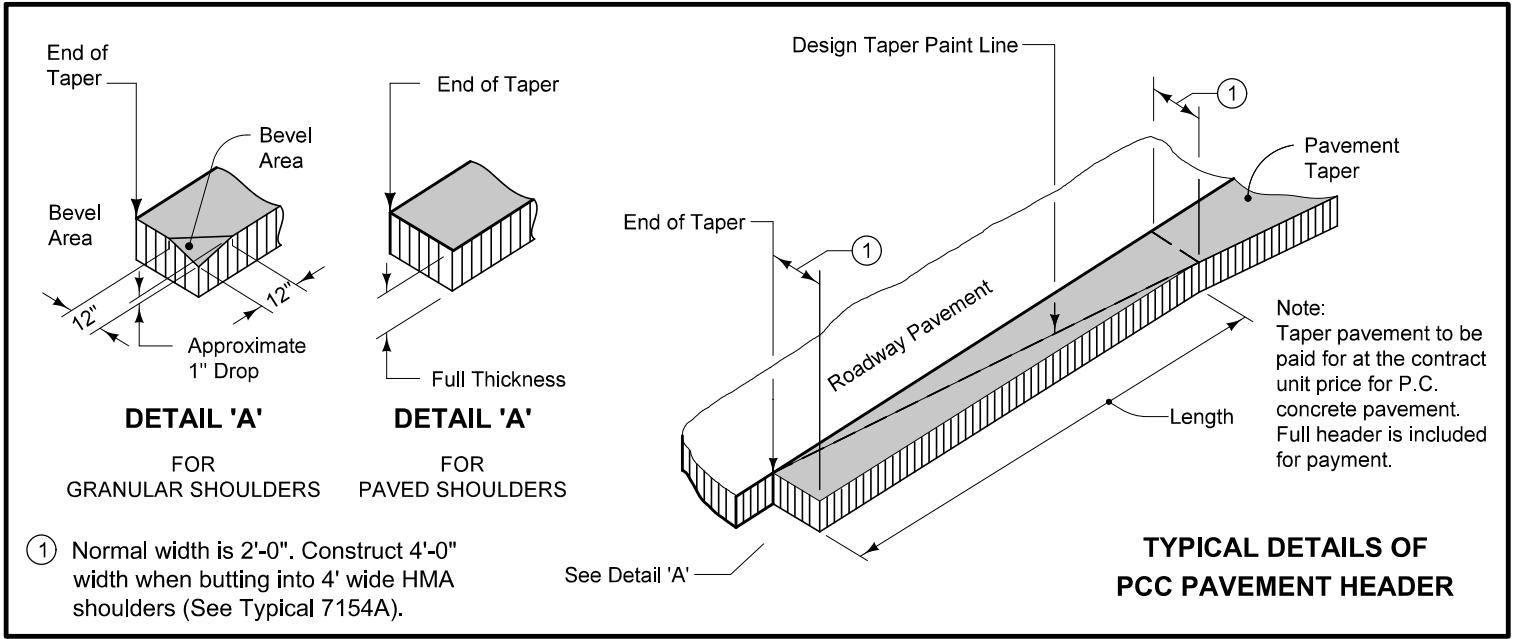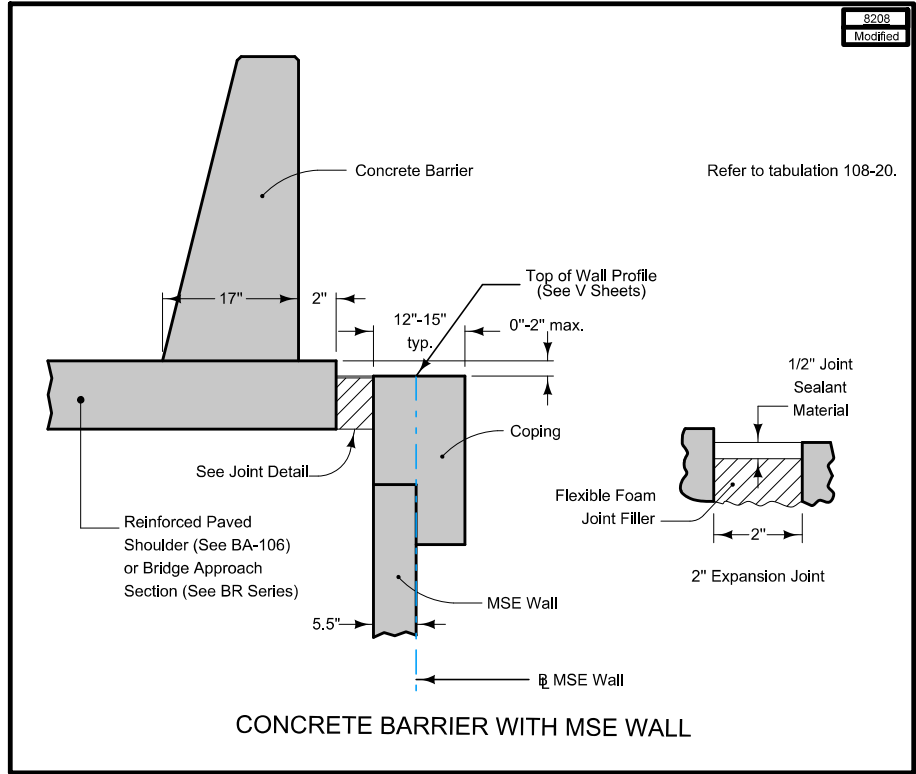

TEMPORARY CONCRETE BARRIER LAYOUT
for Two-Way Traffic

BARRIER OFFSETS FOR FLARE SECTIONS


Station	Side	AA	WL	TA	L	Anchored	W ^①	Remarks
		Feet	Feet	Feet	Feet	X	Feet-Inches	
269+68.40	Both	38.7	828	80.2	1,013	X	12'-2"	Stage 1 - 81 Units
269+68.40	Both	25.9	828	67.7	1,000		12'-2"	Stage 2 - 80 Units




Refer to Tabulation 112-9 for shoulder quantities.

-


NEW CONSTRUCTION

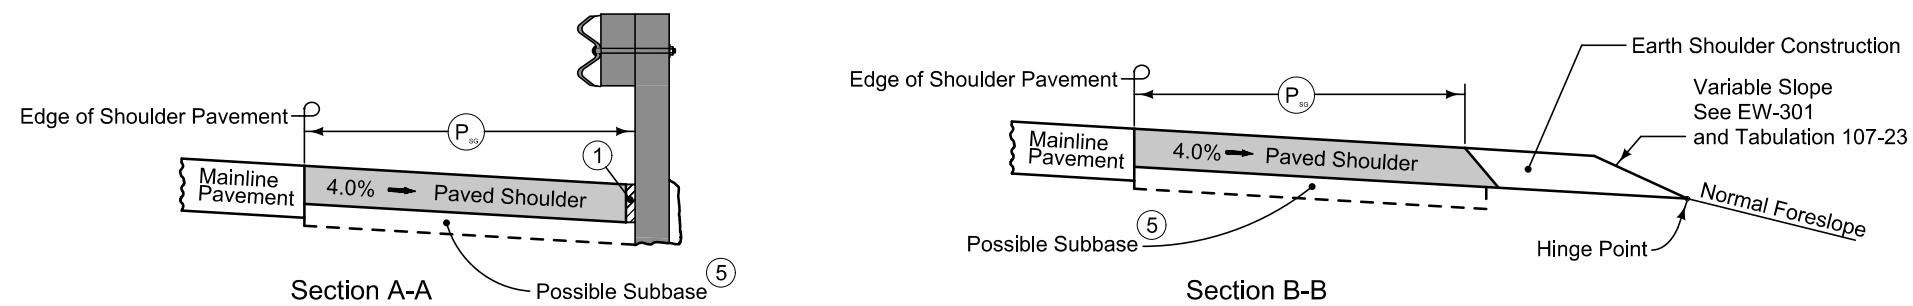

EXISTING SHOULDER

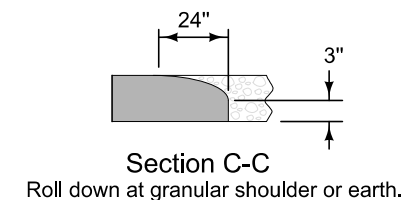
PAVED SHOULDER AT GUARDRAIL
(GRANULAR SHOULDER ADJACENT TO MAINLINE)

SURVEY SYMBOLS		UTILITY LEGEND		PLAN VIEW COLOR LEGEND OF PLAN AND PROFILE SHEETS	
	Interstate Highway Symbol		Septic Tank	LINEWORK	Design Color No.
	U.S. Highway Symbol		Cistern	Green	(2) Existing Topographic Features and Labels
	Iowa Highway Symbol		L.P. Gas Tank (No Footing)	Blue	(1) Proposed Alignment, Stationing, Tic Marks, and Alignment Annotation
	County Road Highway Symbol		Underground Storage Tank	Magenta	(5) Existing Utilities
	Evergreen Tree		Latrine	SHADING	
	Deciduous Tree		Satellite TV Dish	Design Color No.	
	Fruit Tree		Water Hook Up	Lavender	(9) Temporary Pavement Shading
	Shrub (Bushes)		Radio Tower	Yellow	(4) Proposed Pavement Shading
	Timber		Tower Anchor	Orange	(6) Proposed Granular Shading
	Hedge		Guardrail (Beam or Cable)	Orange	(70) Proposed Shoulder Granular Shading
	Stump		Guard Post (one or two)	Yellow	(68) Proposed Shoulder Paved Full Depth Shading
	Swamp		Guard Post (over two)	Yellow	(132) Proposed Shoulder Paved Partial Depth Shading
	Rock Outcrop		Filler Pipe	Gray, Dark	(112) Proposed Grade and Pave Shading "In conjunction with a paving project"
	Broken Concrete		Gas Valve	Brown, Light	(236) Grading Shading
	Revetment (Rip Rap)		Water Valve	Orange, Light	(134) Proposed Granular Entrance Shading
	Cemetery		Speed Limit Sign	Yellow	(220) Proposed Paved Entrance Shading
	Grave		Mile Marker Post	Tan	(8) Proposed Sidewalk Shading
	Cave		Sign	Blue, Light	(230) Proposed Sidewalk Landing Shading
	Sink Hole		Traffic Signal Control Box	Pink	(11) Proposed Sidewalk Ramp Shading
	Board Fence		Rail Road Signal Control Box	Green, Light	(225) Existing Pavement Shading
	Chain Link or Security Fence		Telephone Switch Box	Red	(3) Proposed Structure Shading
	Wire Fence		Electric Box	Red	(3) Delineates Restricted Areas
	Terrace			PROFILE VIEW COLOR LEGEND OF PLAN AND PROFILE SHEETS	
	Earth Dam or Dike (Existing)			LINEWORK	
	Tile Outlet			Design Color No.	
	Edge of Water			Green	(10) Existing Ground Line Profile
	Existing Drainage			Blue	(1) Proposed Profile and Annotation
	Right of Way Rail or Lot Corner			Magenta	(5) Existing Utilities
	Concrete Monument			Blue, Light	(230) Proposed Ditch Grades, Left
	Well			Black	(0) Proposed Ditch Grades, Median
	Windmill			Rust	(14) Proposed Ditch Grades, Right
	Beehive Intake			RIGHT-OF-WAY LEGEND	
	Existing Intake			Proposed Right-of-Way	
	Existing Utility Access (Manhole)			Existing Right of Way	
	Fire Hydrant			Existing and Proposed Right-of-Way	
	Water Hydrant (Rural)			Easement and Existing Right-of-Way	
				Easement (Temporary)	
				Easement	
				Access Control	
				Property Line	
				Pavement Removal	
				Clearing & Grubbing Area	
PLAN AND PROFILE LEGEND AND SYMBOL INFORMATION SHEET					
(COVERS SHEET SERIES D & E)					
FILE NO.	ENGLISH	DESIGN TEAM	Iowa DOT / HNTB	SAC COUNTY	PROJECT NUMBER BRF-175-4(019)--38-81
3:17:36 PM	10/31/2025	hplumb	pw:\projectwise.dot.int.lan:PWMMain\Documents\Projects\8117501024\Design\CADD_Files\Sheet_Files\SHT_D_81175019204.dgn		SHEET NUMBER D.1

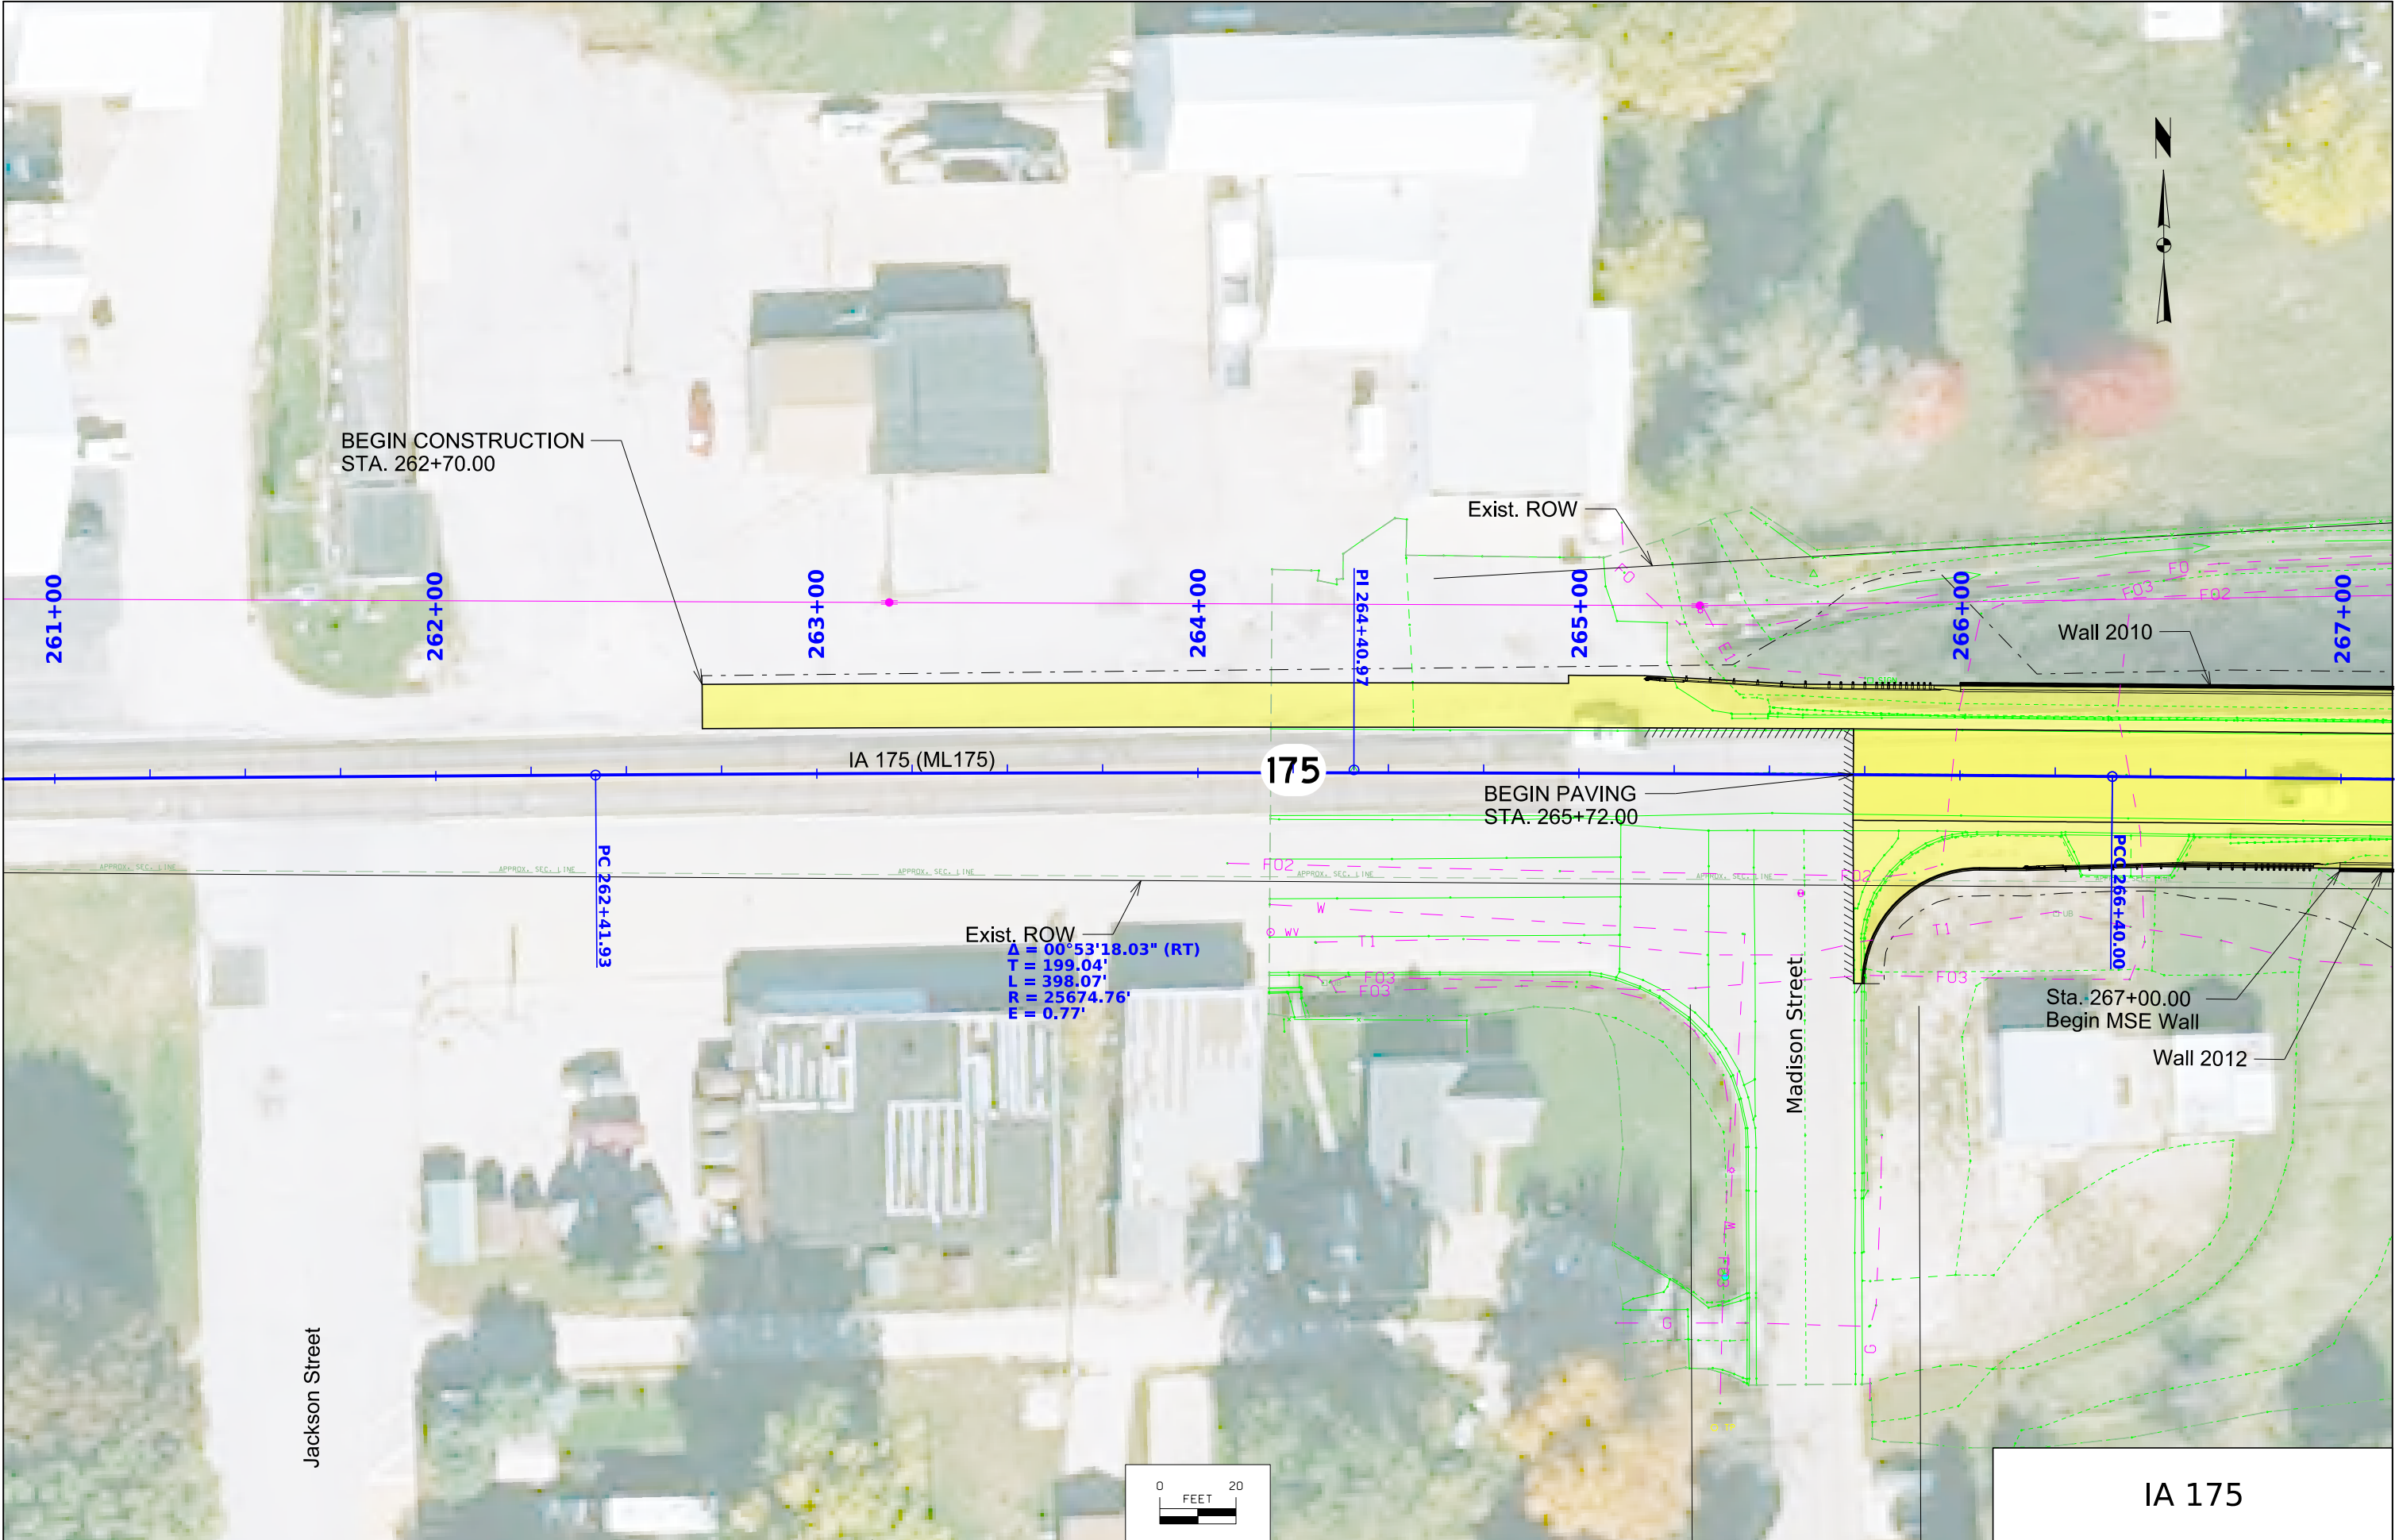



FILE NO.	ENGLISH	DESIGN TEAM Iowa DOT / HNTB	SAC COUNTY	PROJECT NUMBER BRF-175-4(019)--38-81	SHEET NUMBER D.2
----------	---------	------------------------------------	-------------------	---	-------------------------



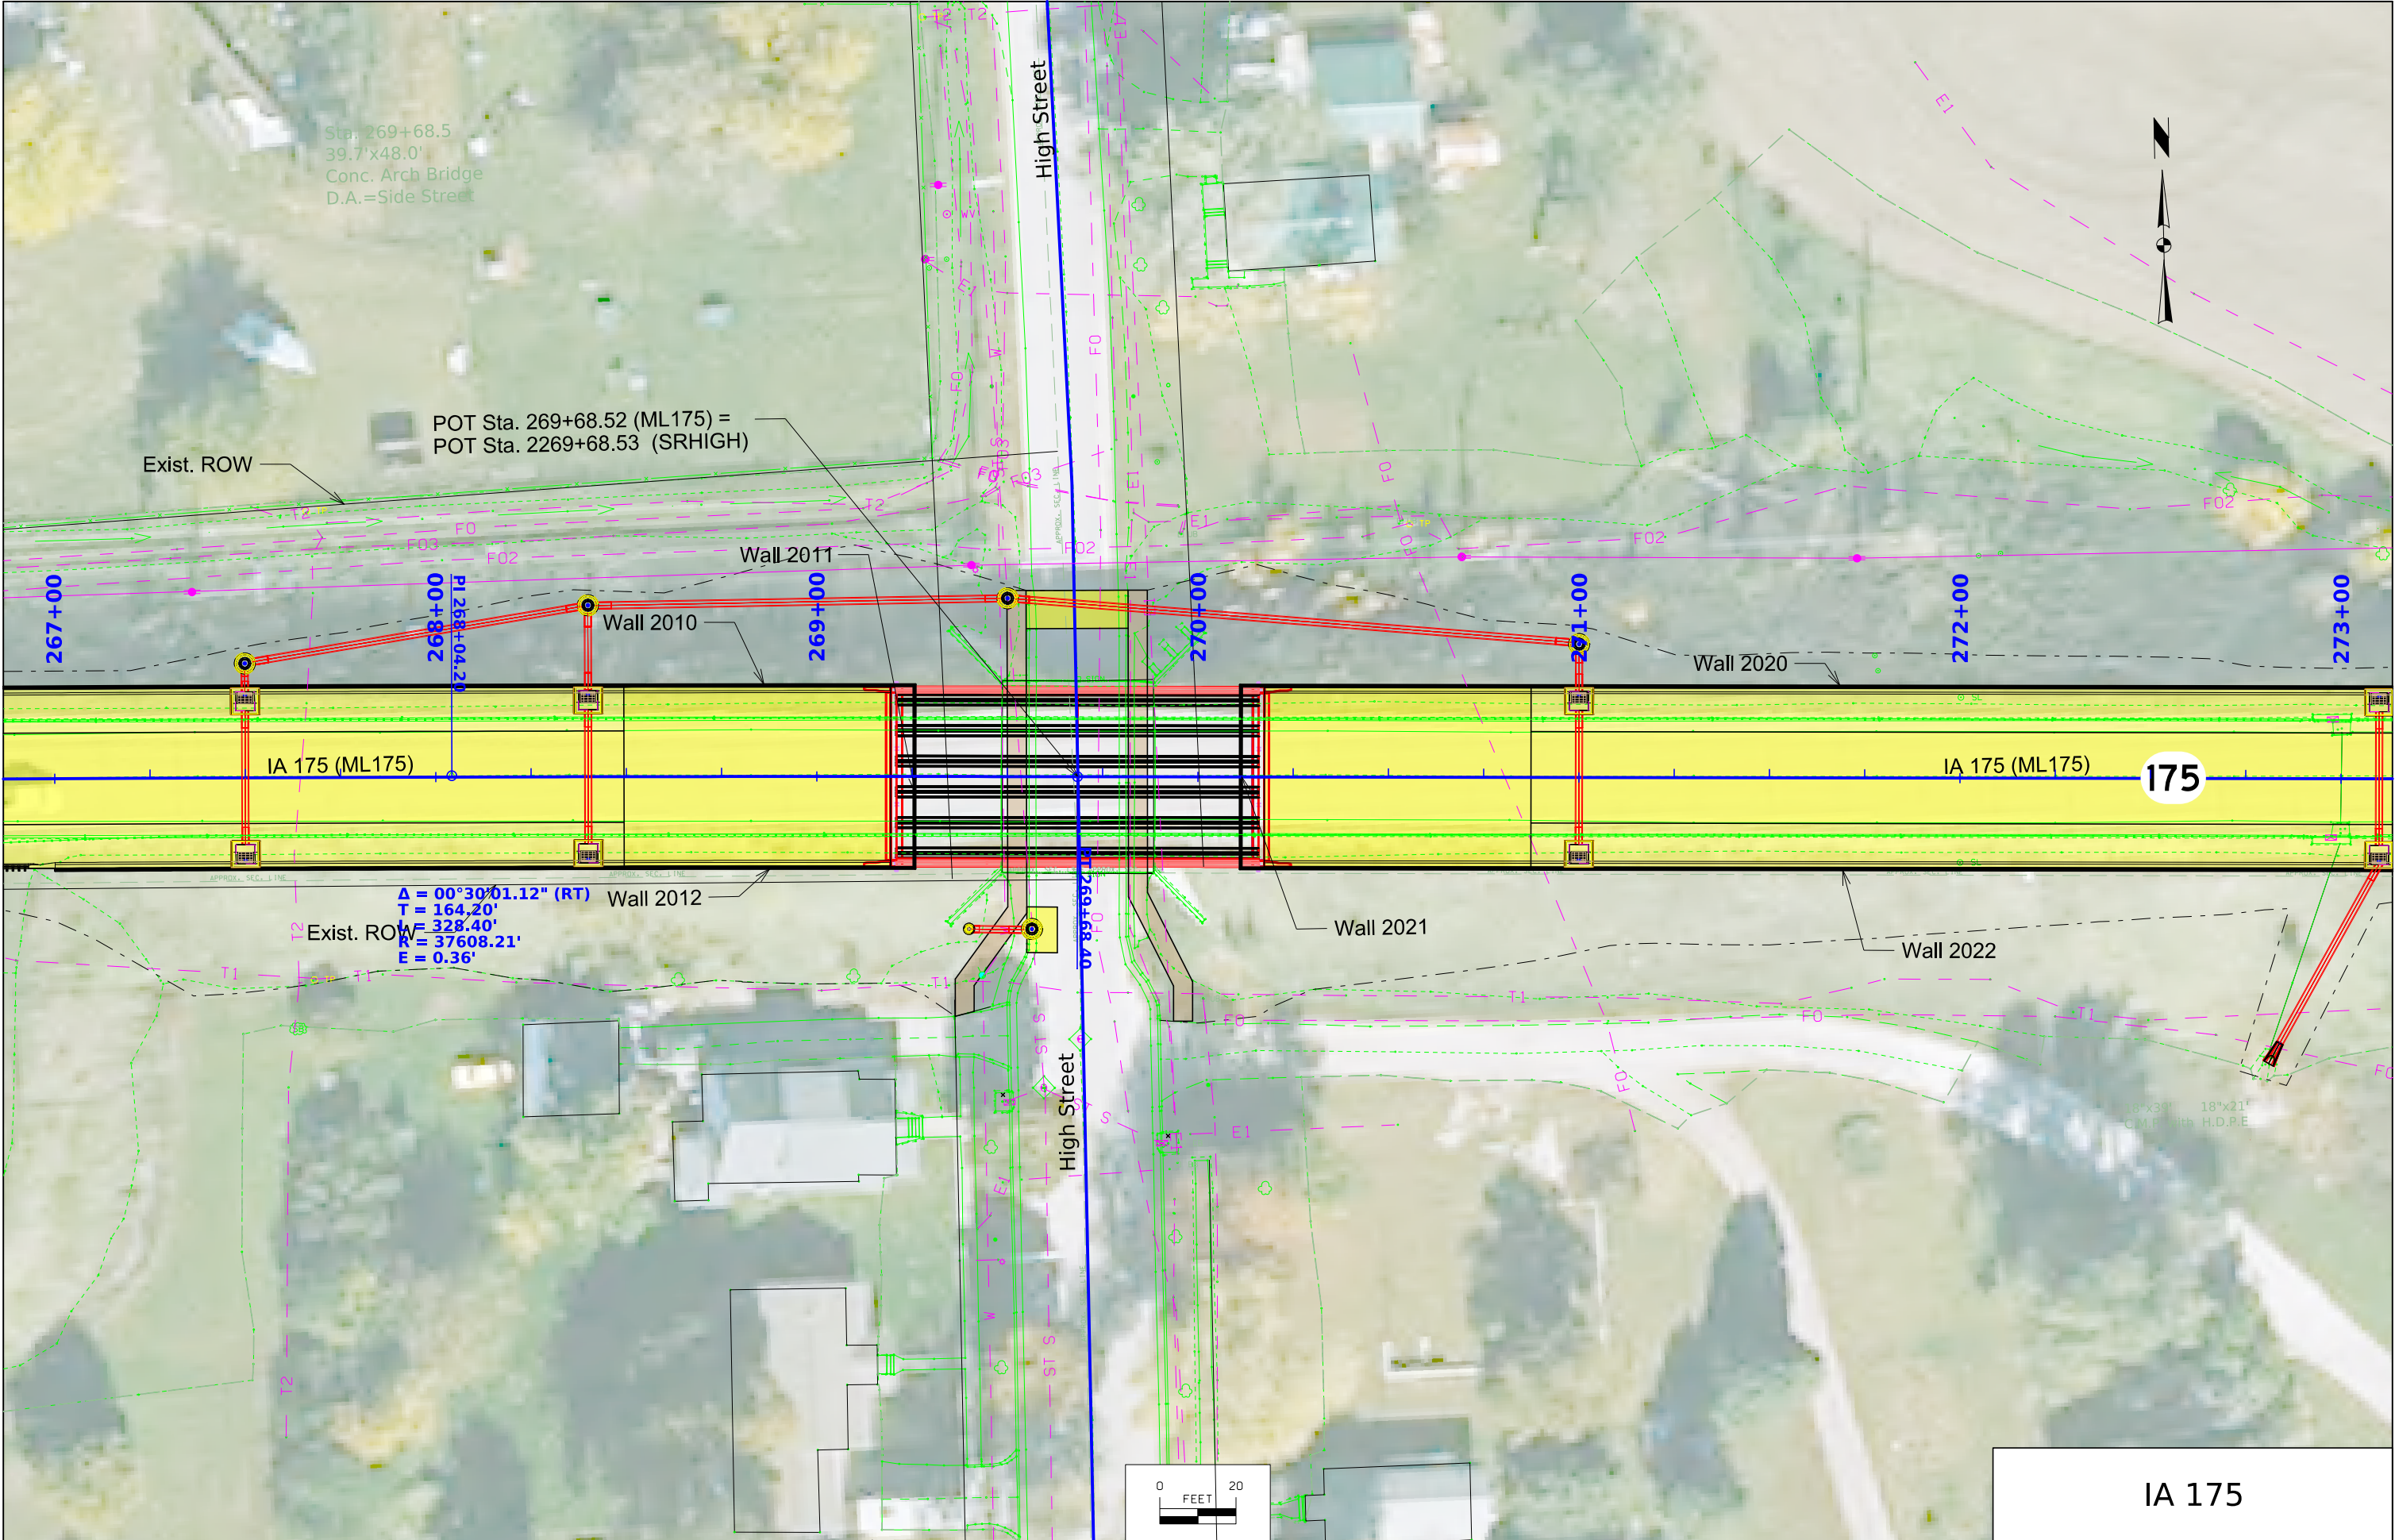



FILE NO.	ENGLISH	DESIGN TEAM	Iowa DOT / HNTB	SAC COUNTY	PROJECT NUMBER	BRF-175-4(019)--38-81	SHEET NUMBER	D.4
----------	---------	-------------	-----------------	------------	----------------	-----------------------	--------------	-----

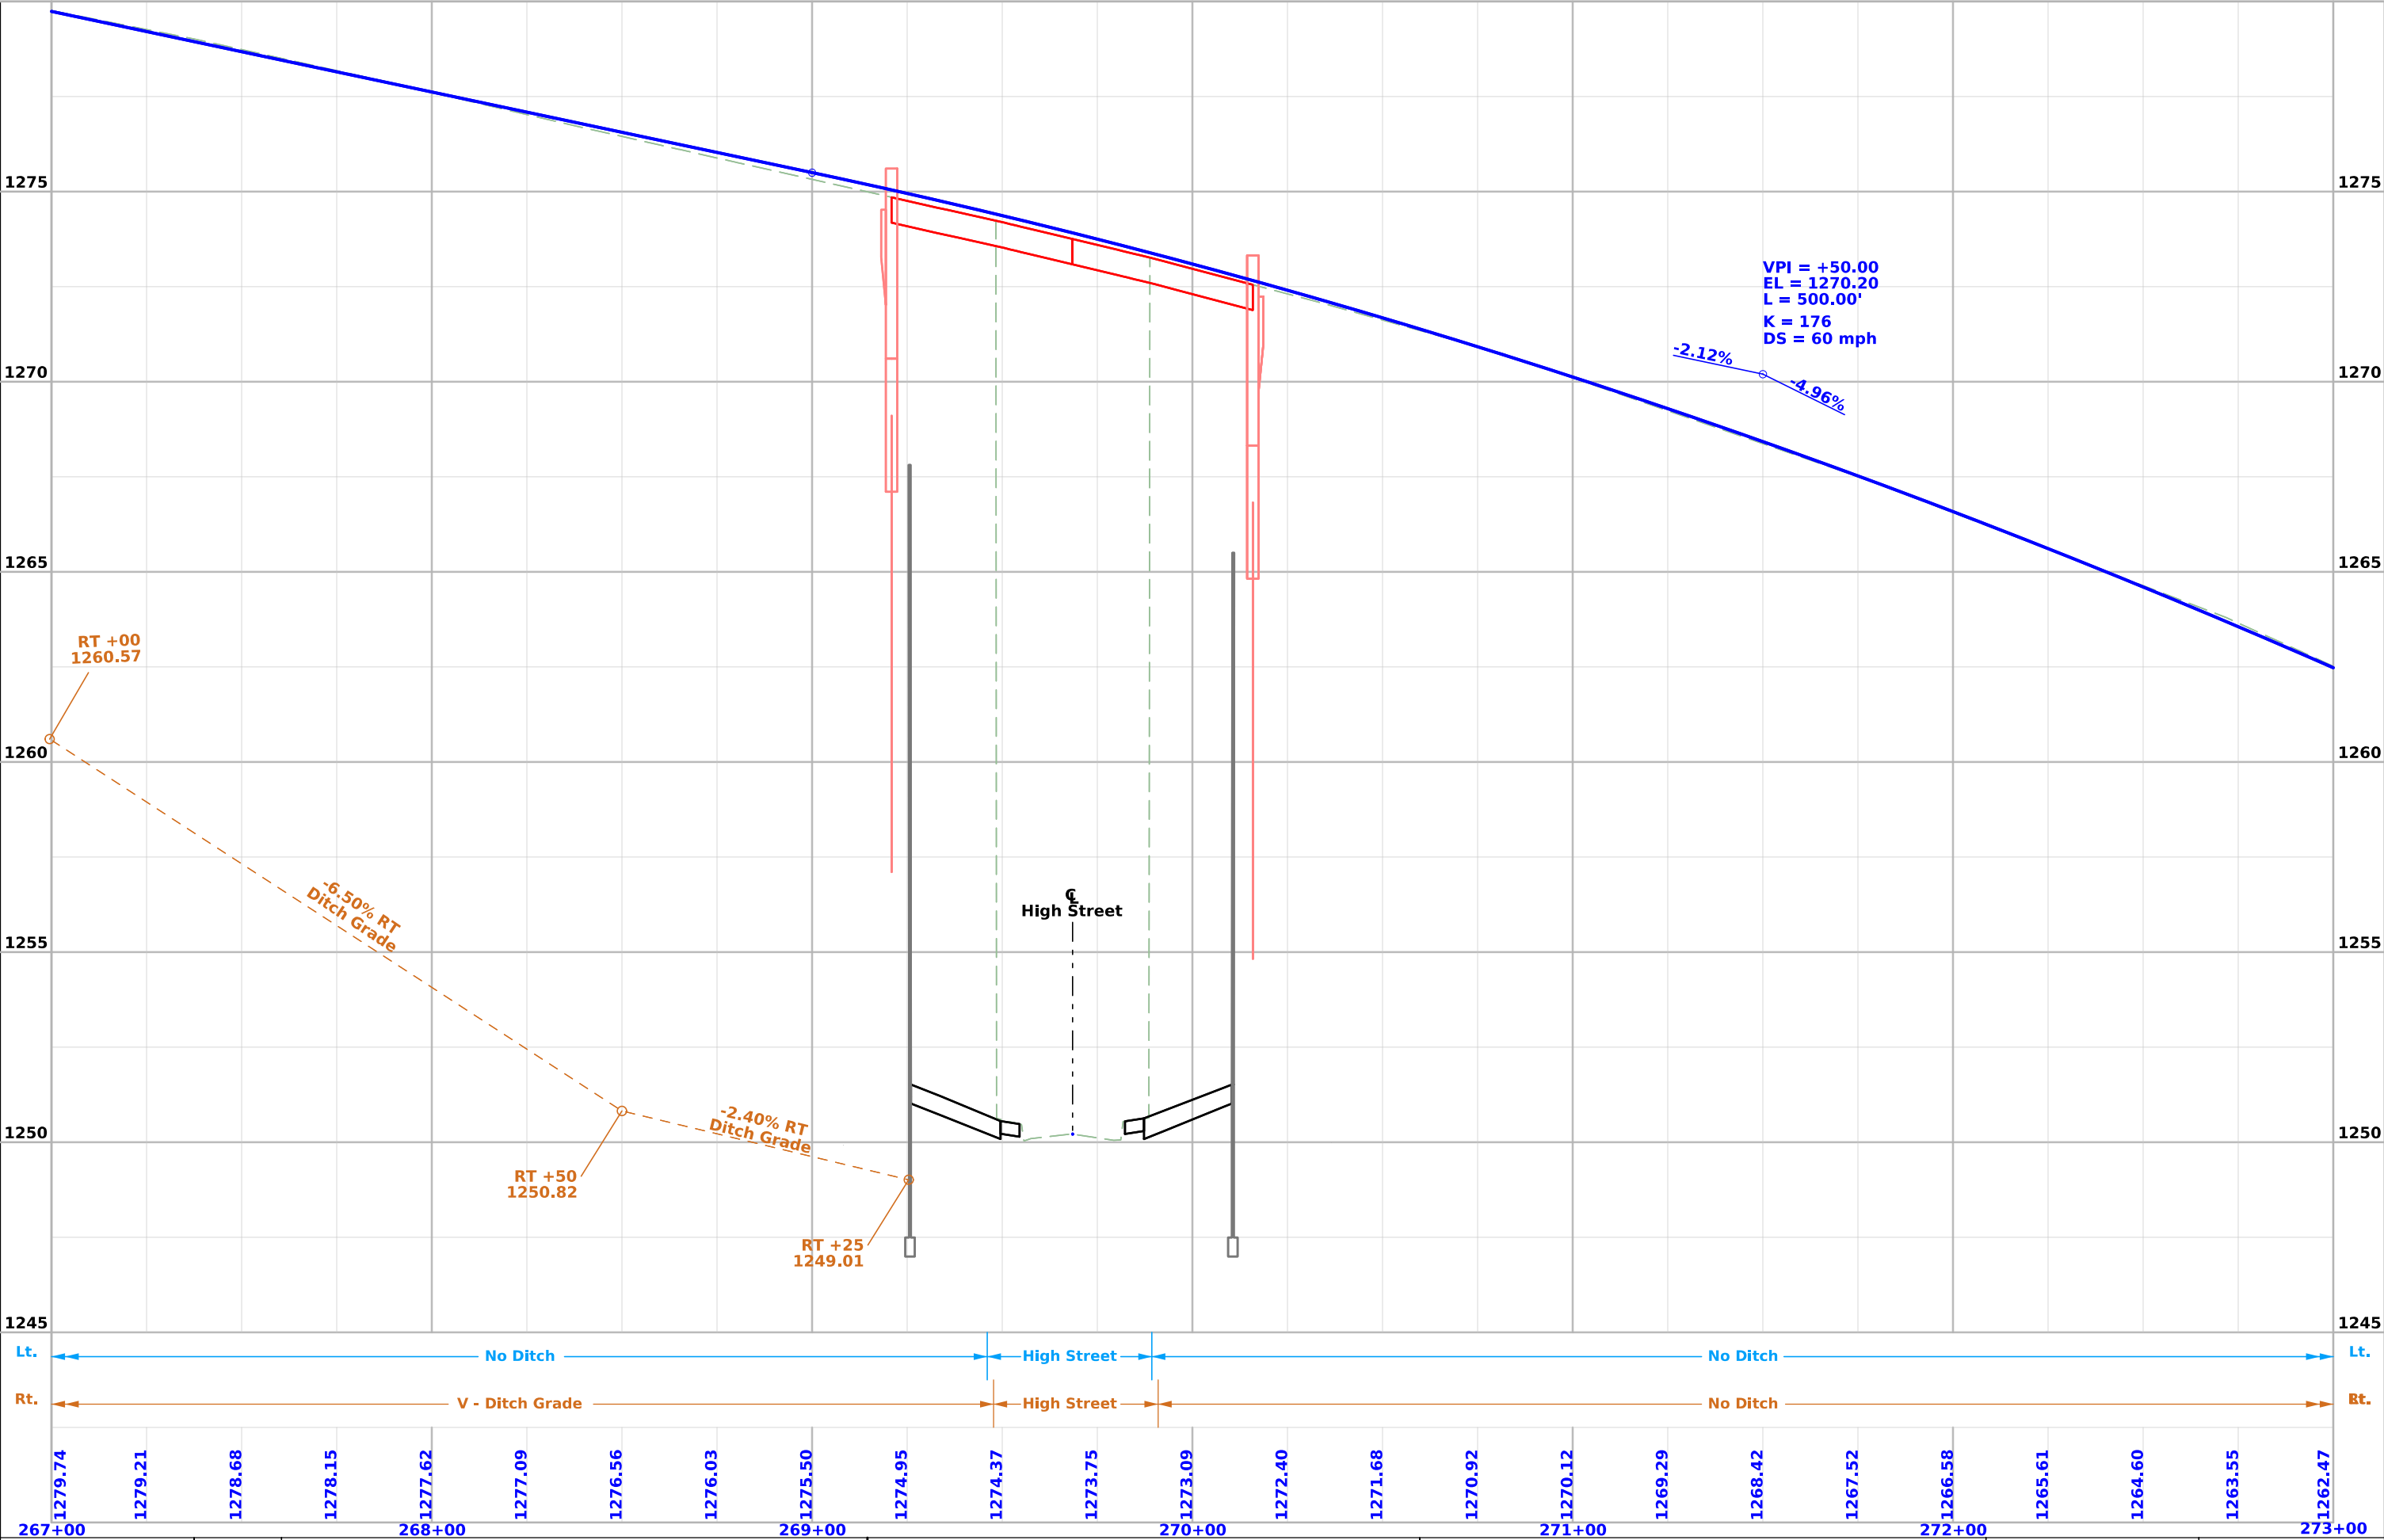


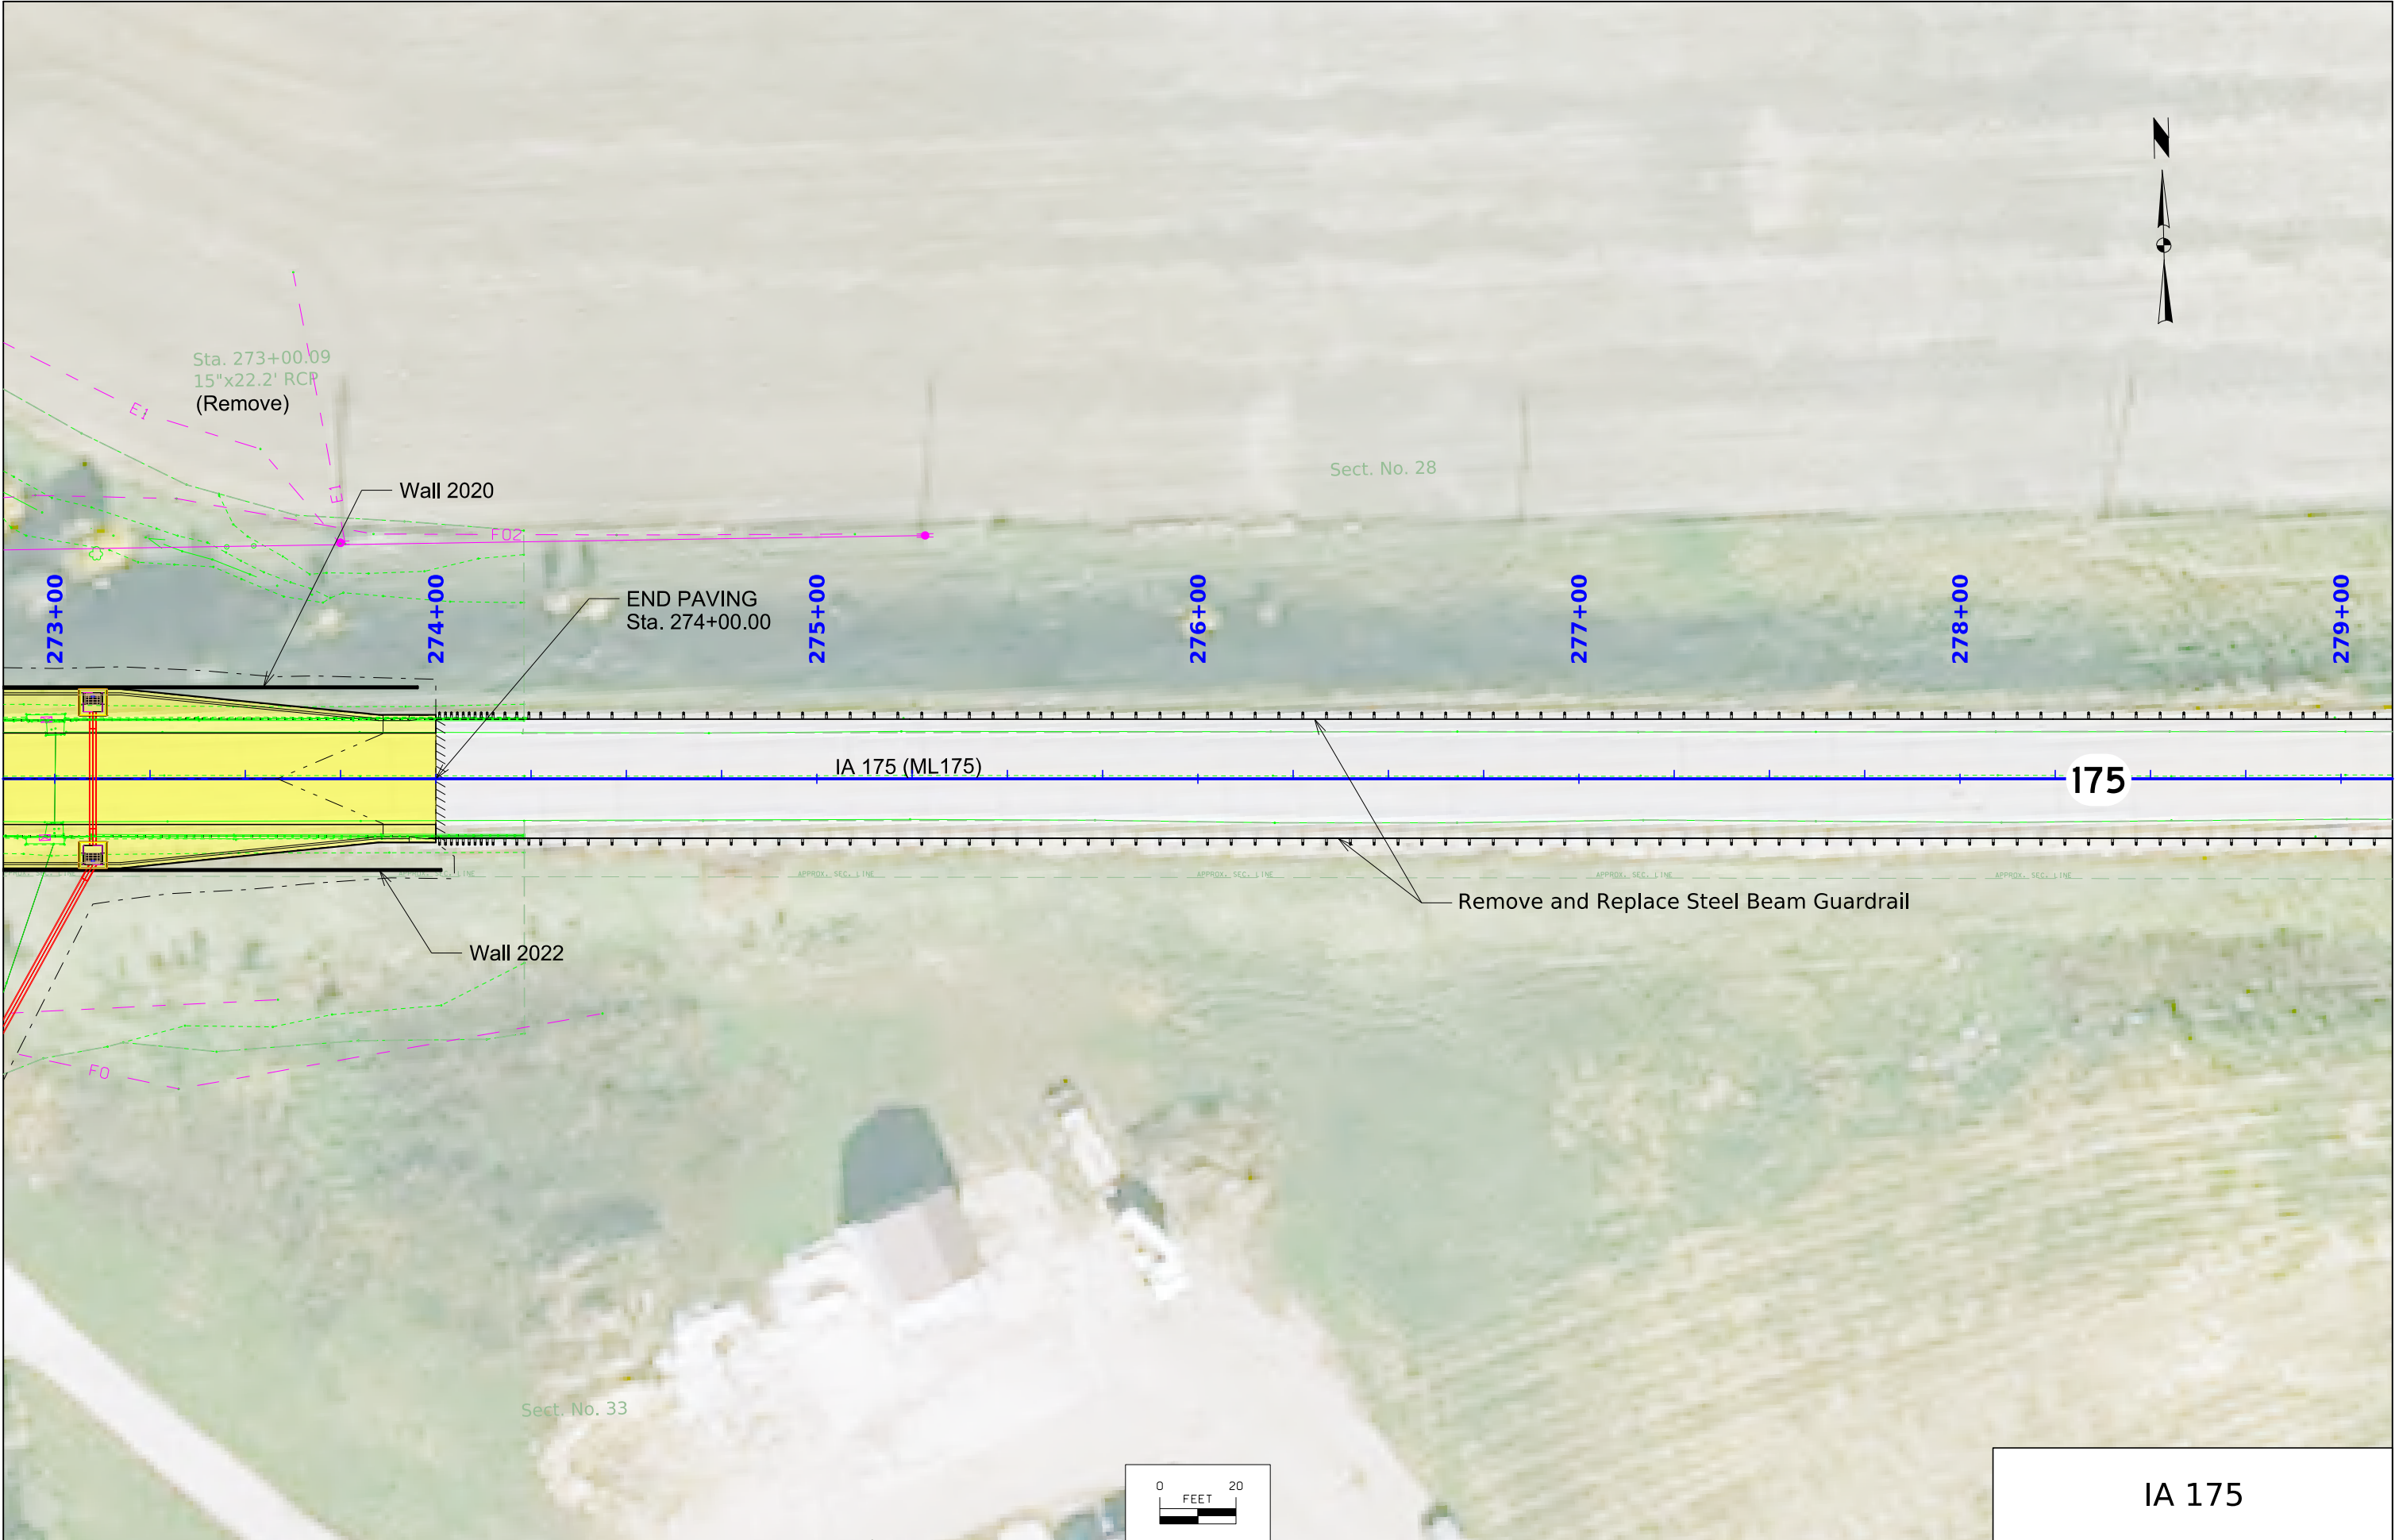


FILE NO.	ENGLISH	DESIGN TEAM Iowa DOT / HNTB	SAC COUNTY	PROJECT NUMBER BRF-175-4(019)--38-81	SHEET NUMBER D.6
3:17:58 PM	10/31/2025	hplumb	pw:\\projectwise.dot.int.lan:PWMain\Documents\Projects\8117501024\Design\CADD_Files\Sheet_Files\SHT_D_81175019Z04.dgn		

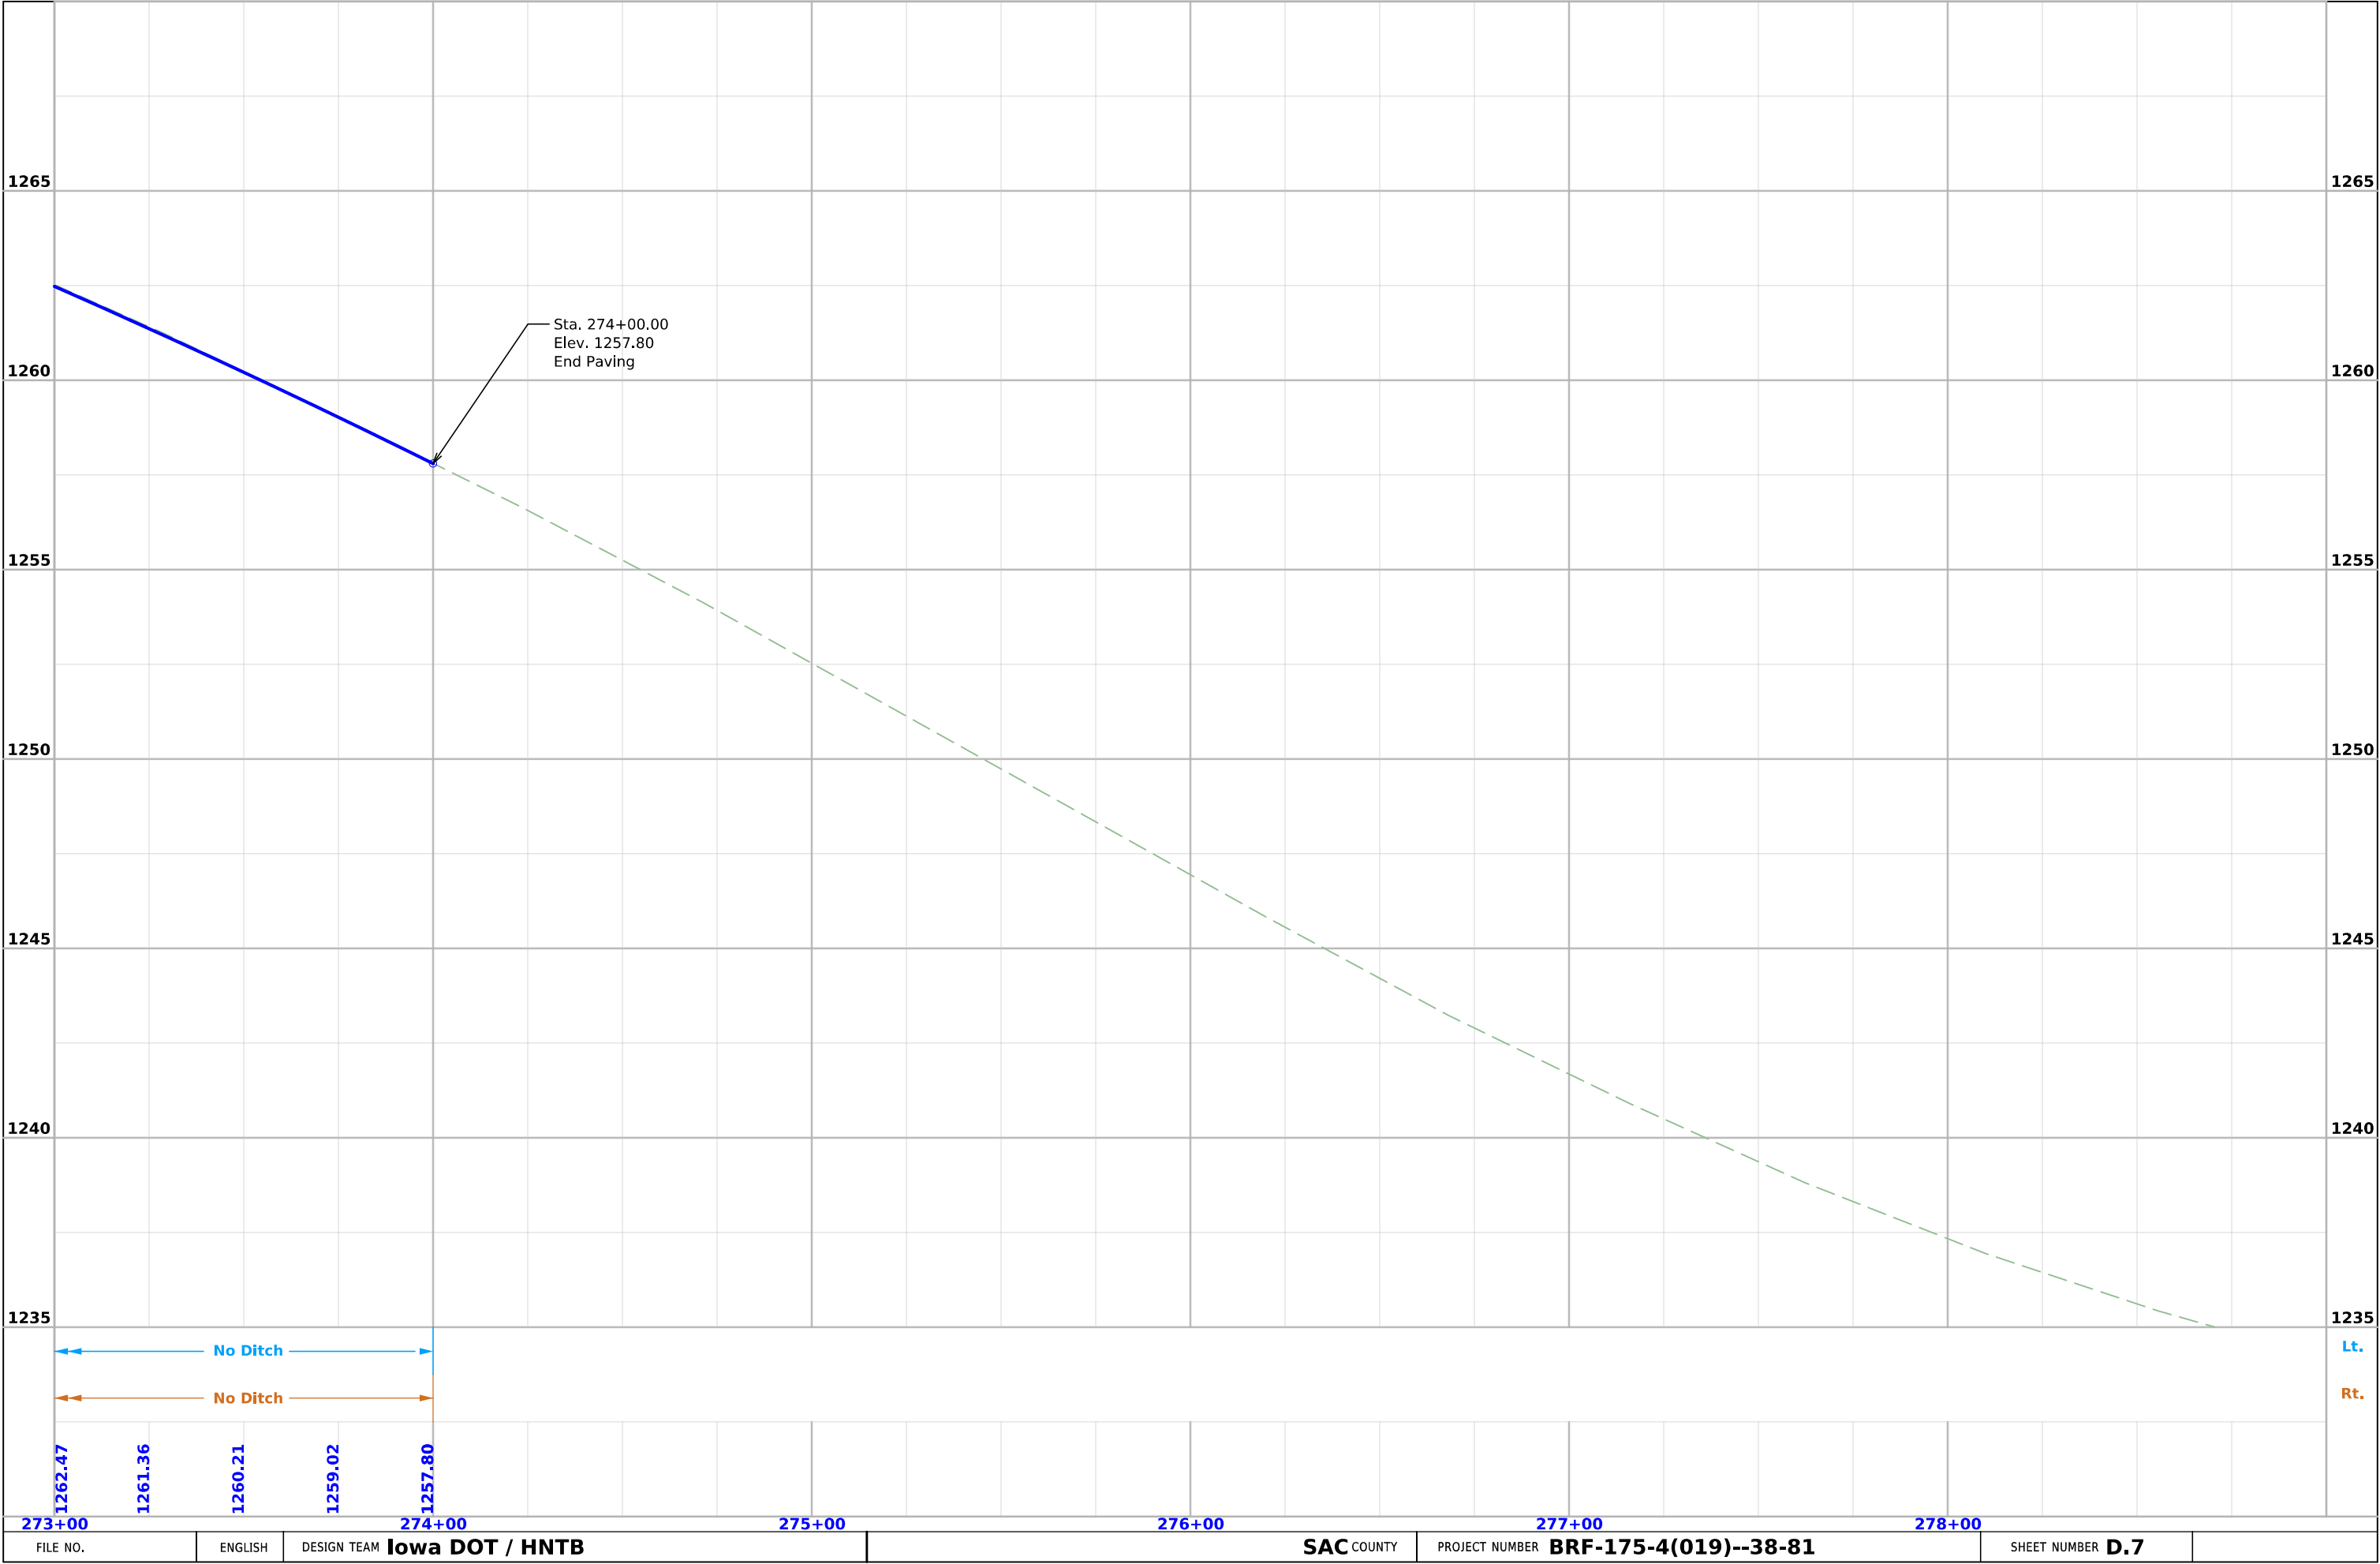

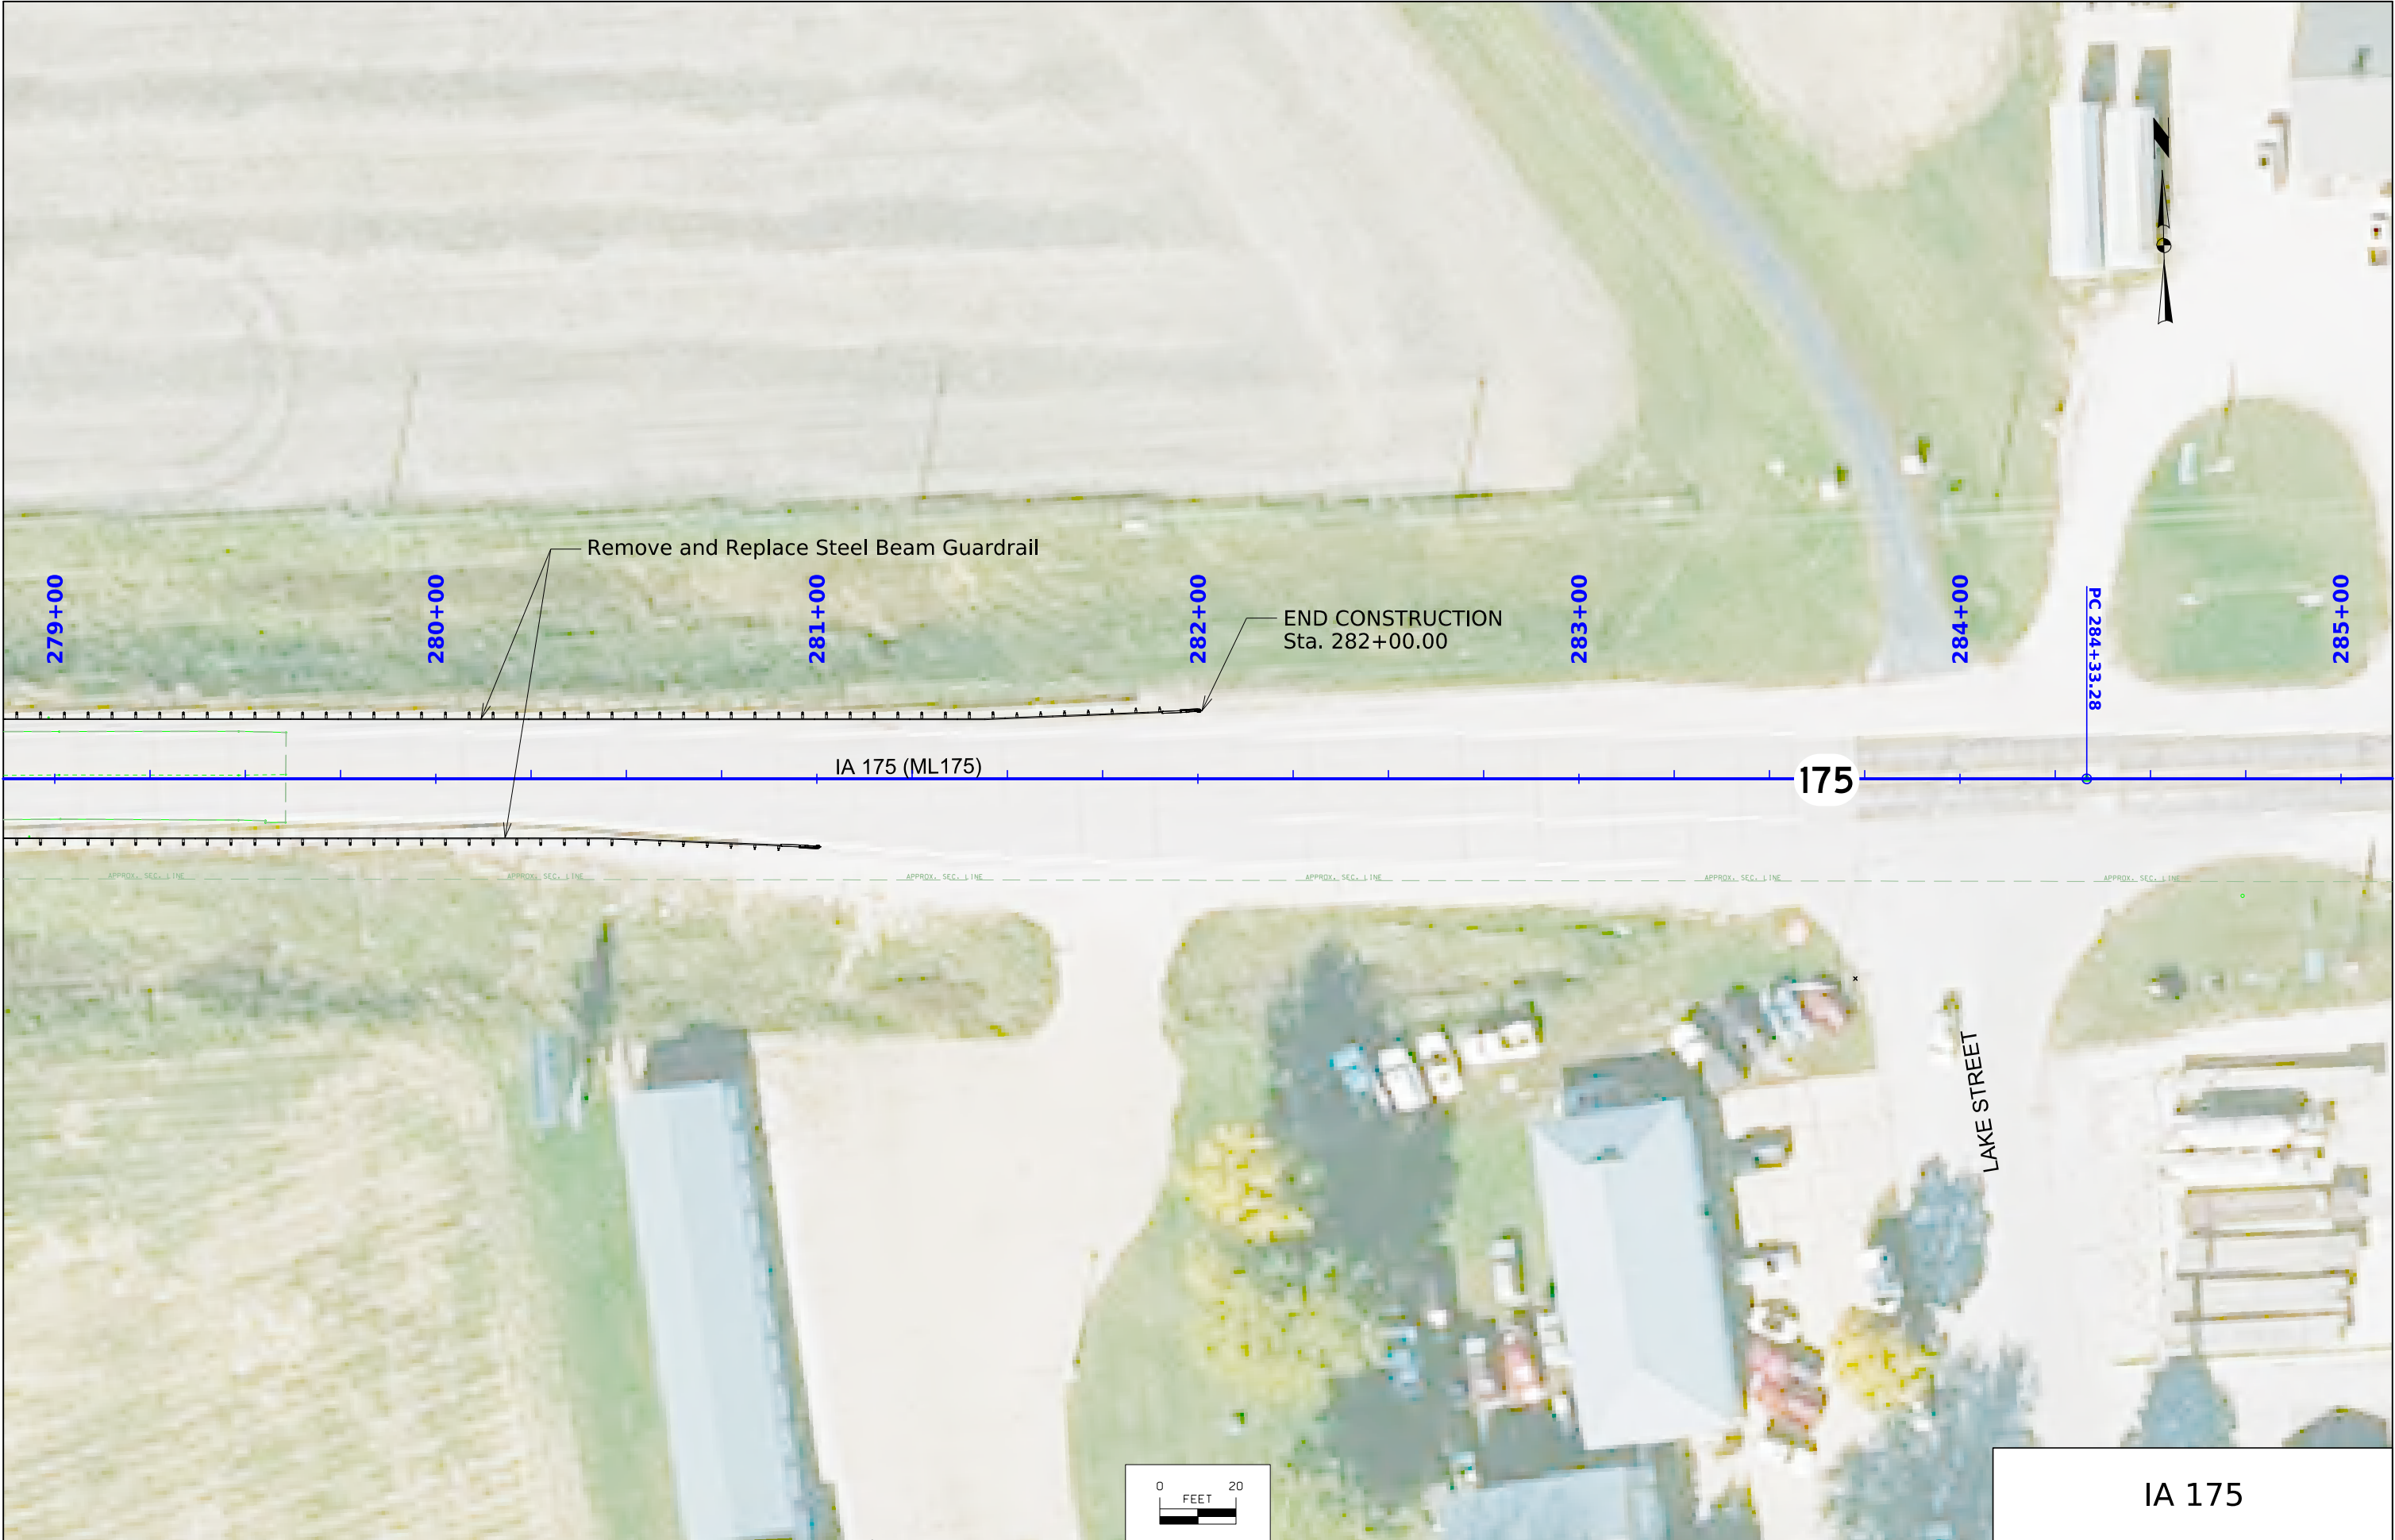

FILE NO.	ENGLISH	DESIGN TEAM Iowa DOT / HNTB	SAC COUNTY	PROJECT NUMBER BRF-175-4(019)--38-81	SHEET NUMBER D.8
----------	---------	------------------------------------	-------------------	---	-------------------------

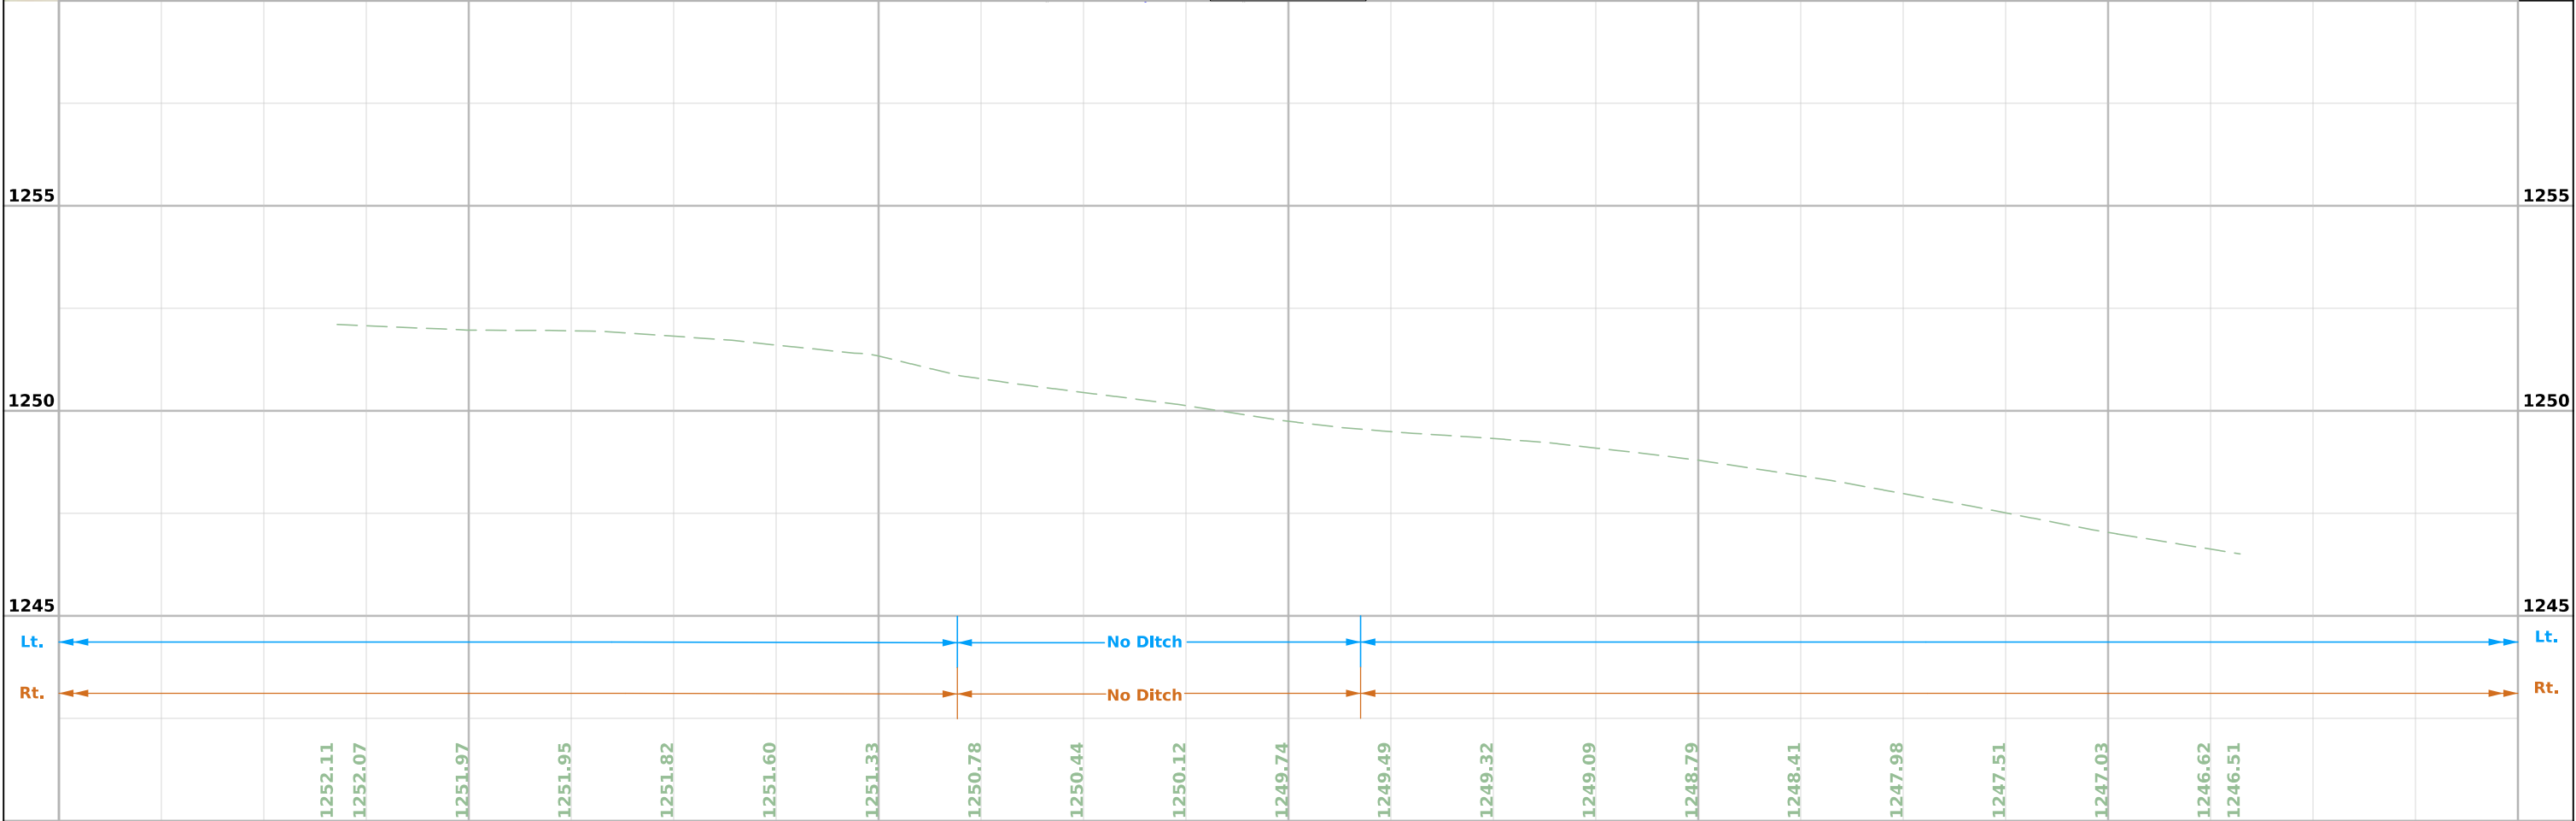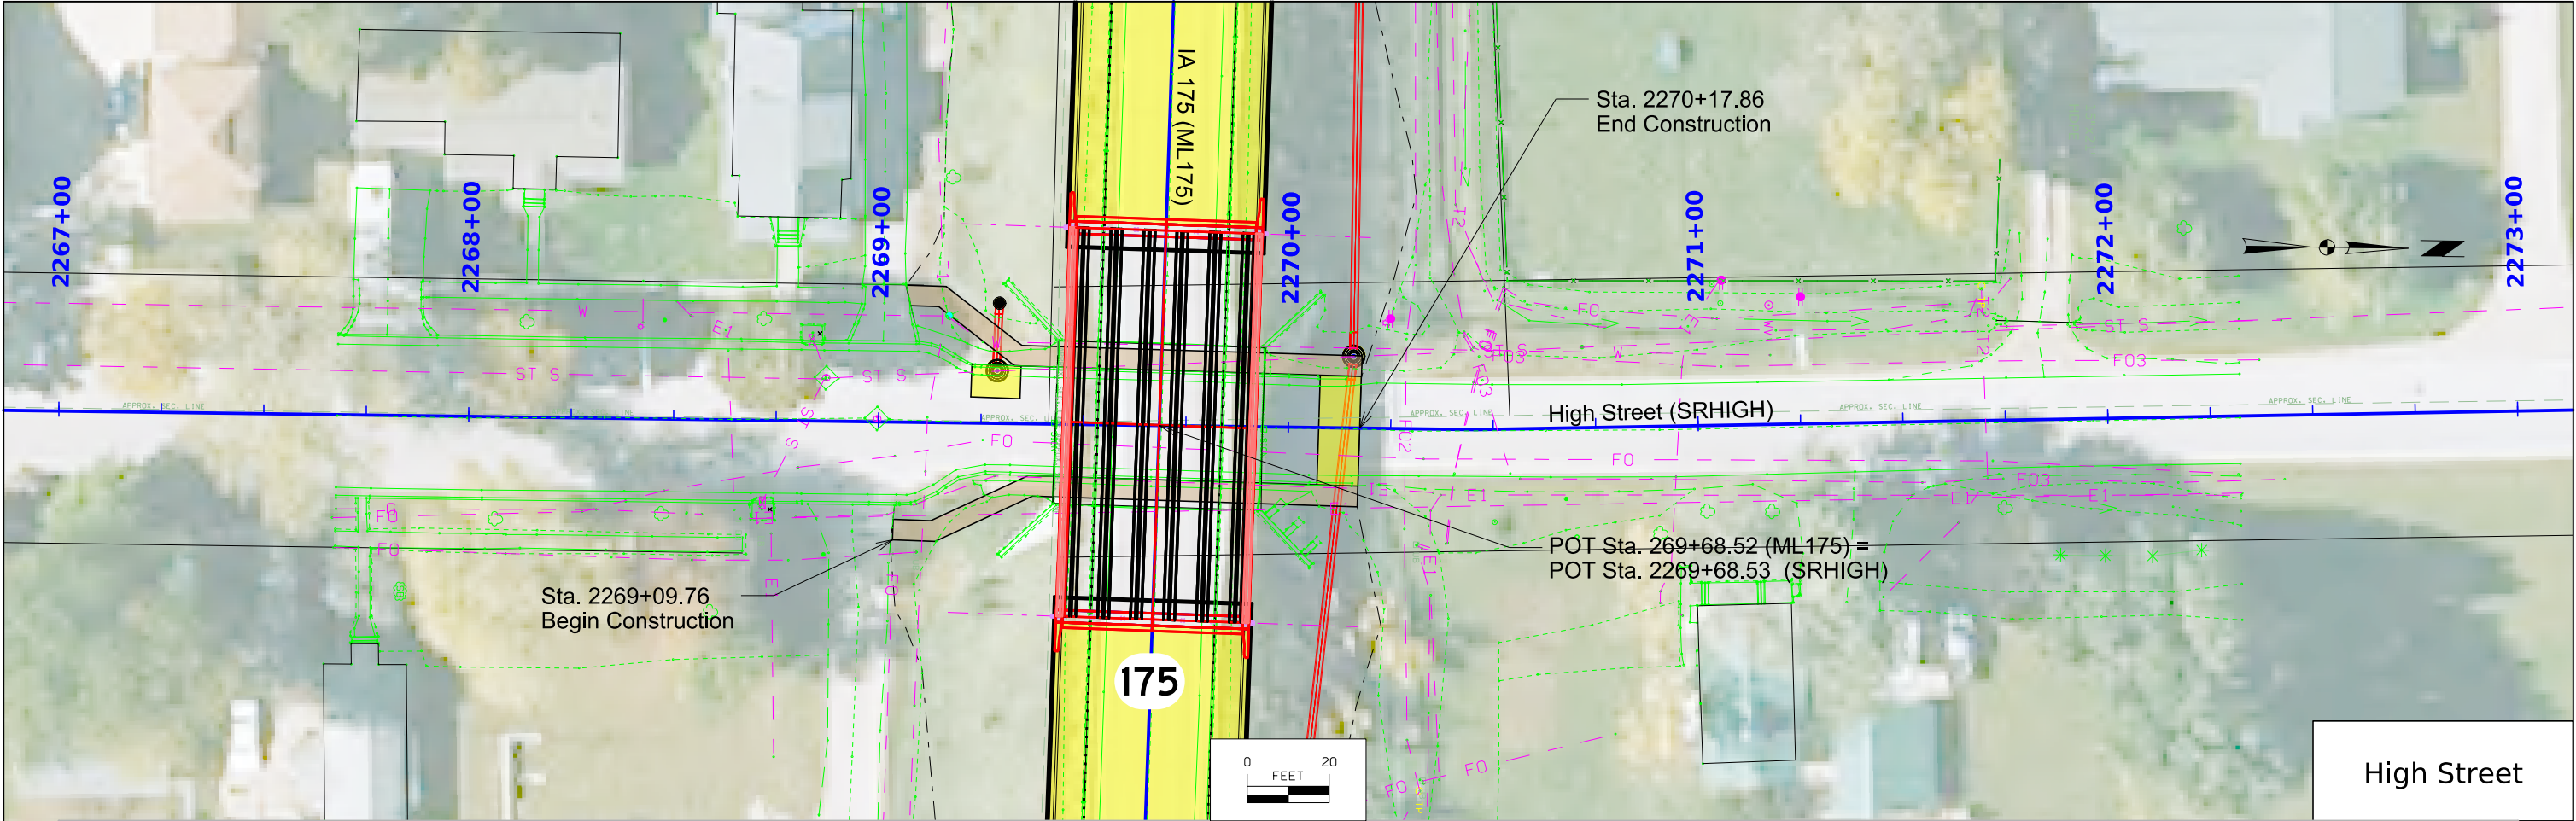

Survey Information

SURVEY INDEX

County: Sac
PIN: 24-81-175-010
Project Number: BRF-175-4(019)—38-81
Location: IA 175 at the High Street intersection 1.9mi E of Co. Rd M64
Type of Work: Bridge Replacement
Project Directory: 8117501024

Survey Personnel

Daniel Duncan – Survey Party Chief

Date(s) of Survey

Begin Date 10/23/2024
End Date 1/30/2025

General Information

This survey is for IA Hwy 175 Bridge Replacement. This project is a Full Field DTM survey.

Utility Information

For logging data and other utility details see Utility Survey and Ownership Report in the Utility folder of the PrelimSurvey project directory.

Project Control

Coordinates were determined for primary project control points by conducting concurrent six-hour static observations. Post processing is constrained to nearby Iowa Real Time Network reference stations. For additional details of the control survey, contact the Preliminary Survey department.

PROJECT DATUM: NAD83(2011) for EPOCH 2010.00 (IaRTN 2019 ADJUSTMENT)
COORDINATE SYSTEM: IOWA REGIONAL COORDINATE SYSTEM ZONE 04
(U.S. SURVEY FOOT)
VERTICAL DATUM: NAVD88
GEOID MODEL: 2018u3

Alignment Information

The horizontal alignment for Iowa Hwy. 175 this survey is a retrace of As-built Plans No. RRP-71-6(19)—48-81. Survey stationing was equated to the plan PI at Sta. 268+04.20 and carried back and ahead without equation throughout the survey.

Survey stationing relates to as built plan stationing as follows:

PI Sta. 254+36.95 As-built Plans Project No. RRP-71-6(19)—48-81.
Survey PI Sta. 254+37.14

PI Sta. 264+40.83 As-built Plans Project No. RRP-71-6(19)—48-81.
Survey PI Sta. 264+40.97

PCC Sta. 266+40.00 As-built Plans Project No. RRP-71-6(19)—48-81.
Survey PCC Sta. 266+40.00

PI Sta. 268+04.20 As-built Plans Project No. RRP-71-6(19)—48-81.
Survey PI Sta. 268+04.20

PI Sta. 284+33.02 As-built Plans Project No. RRP-71-6(19)—48-81.
Survey PI Sta. 284+33.27

The horizontal alignment for Sac Co. Rte. M-68 (High St.) this survey is a retrace of As-built Plans No. RRP-71-6(19)—48-81. Survey stationing was equated to the plan PI at Sta. 2270+45.62 and carried back and ahead without equation throughout the survey.


Survey stationing relates to as built plan stationing as follows:

PI Sta. 2270+45.62 As-built Plans Project No. RRP-71-6(19)—48-81.
Survey PI Sta. 2270+45.62

POT Sta. 2269+68.53 As-built Plans Project No. RRP-71-6(19)—48-81 = POT Sta. 269+68.53 (Main line) As-built Plans Project No. RRP-71-6(19)—48-81
Survey POT Sta. 2269+68.53 Co. Rte. M-68 (High St.) = Survey POT Sta. 269+68.52
Iowa Hwy. 175

CONTROL POINT VICINITY MAP

This map is a guide to the vicinity of the primary project control points. Primary control is for use with RTK base stations and for RTN validation. Future surveys will use primary project control to establish temporary control as needed for construction or other surveying applications.

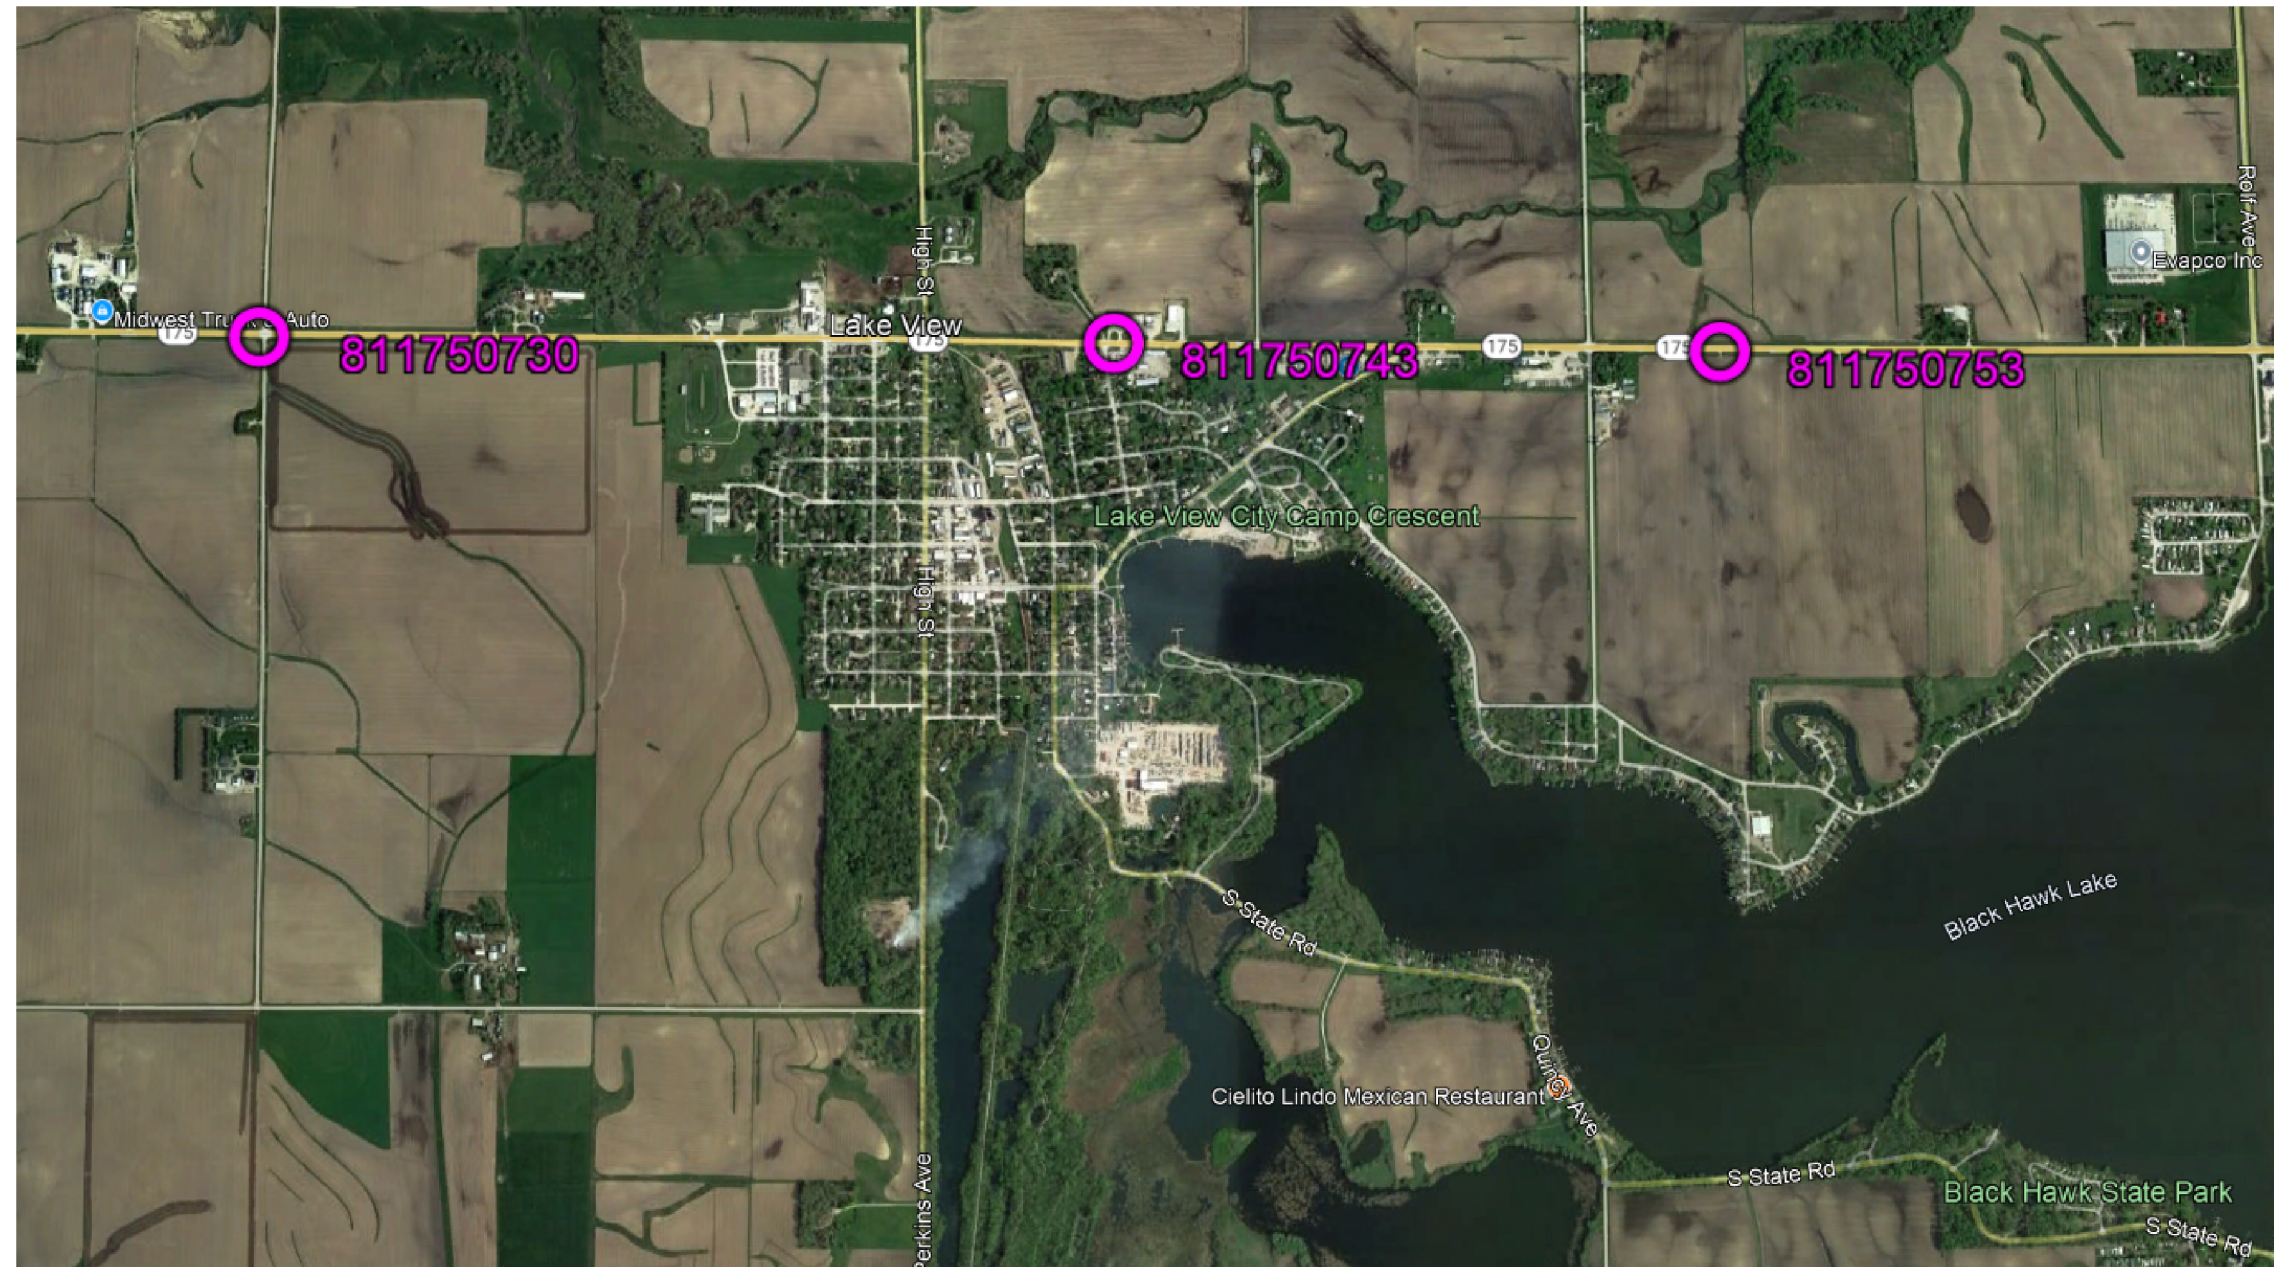

HORIZ. DATUM: NAD83(2011) for EPOCH 2010.00 (IaRTN 2019 Adjustment) - Iowa RCS Zone 04 (U.S. Survey Foot)

VERT. DATUM: NAVD88 - Geoid Model: 2018u3

Coordinate listing from next sheet will be used with IaRTN for monument recovery. No other reference ties are given.

HORIZONTAL AND VERTICAL PROJECT CONTROL COORDINATE LISTING
HORIZ. DATUM: NAD83(2011) for EPOCH 2010.00 (IaRTN 2019 Adjustment)
Ia. Regional Coordinate System Zone 04 (U.S. Survey Foot)
VERT. DATUM: NAVD88
Geoid Model: 2018u3

Point Name	Northing	Easting	Elevation	Code-Description
811750730	8519172.31	14435419.70	1320.11	CP FND DOT ROW RAIL SET DIMP IN BALL
811750743	8519104.69	14442241.05	1227.92	CP FND 4X4 CM 4IN ABOVE GRADE SET DIMP IN REBAR
811750753	8519010.60	14447096.61	1227.62	CP SET FENO MON 3 INCHES DEEP

101_16 10/25/24																				
ALIGNMENT COORDINATES																				
Line No.	Name	Location	Point on Tangent Station	Point on Tangent Y Northing	Point on Tangent X Easting	Begin Spiral Station	Begin Spiral Y Northing	Begin Spiral X Easting	Begin Curve Station	Begin Curve Y Northing	Begin Curve X Easting	Simple Curve PI or Master PI Station	Simple Curve PI or Master PI Y Northing	Simple Curve PI or Master PI X Easting	End Curve Station	End Curve Y Northing	End Curve X Easting	End Spiral Station	End Spiral Y Northing	End Spiral X Easting
1.0	ML175	Point ML175_1	225+62.82	8519217.82	14436331.15															
2.0	ML175	Curve ML175_1							252+83.81	8519178.78	14439051.86	253+60.48	8519177.68	14439128.52	254+37.14	8529177.77	14439205.18			
3.0	ML175	Curve ML175_2							262+41.93	8519178.75	14440009.97	264+40.97	8519178.99	14440209.01	266+40.00	8519176.15	14440408.03			
4.0	ML175	Curve ML175_3							266+40.00	8519176.15	14440408.03	268+04.20	8519173.80	14440572.22	269+68.40	8519170.02	14440736.37			
5.0	ML175	Curve ML175_4							284+33.28	8519136.30	14442200.86	286+45.10	8519131.43	14442412.63	288+56.93	8519128.49	14442624.44			
6.0	ML175	Point ML175_2	310+83.30	8519097.60	14444850.60															
7.0	SRHIGH	Point SRHIGH_1	2264+68.53	8518670.02	14440736.02															
8.0	SRHIGH	Point SRHIGH_2	2270+45.62	8519247.11	14440736.57															
9.0	SRHIGH	Point SRHIGH_3	2275+45.62	8519746.88	14440721.59															
10.0	W2010	Curve RW_2010_1							201066+00.00	8519200.89	14440368.34	201066+20.02	8519200.64	14440388.36	201066+40.04	8519200.35	14440408.38			
10.0	W2010	Point RW_2010_1	201066+00.00	8519200.89	14440368.34															
11.0	W2010	Curve RW_2010_2							201066+40.04	8519200.35	14440408.38	201067+83.06	8519198.31	14440551.38	201069+26.08	8519195.18	14440694.37			
12.0	W2010	Point RW_2010_2	201069+26.08	8519195.18	14440694.37															
13.0	W2011	Point RW_2011_1	201169+45.24	8519146.77	14440693.32															
14.0	W2011	Point RW_2011_2	201169+93.66	8519195.18	14440694.37															
15.0	W2012	Point RW_2012_1	201267+00.00	8519151.04	14440467.64															
16.0	W2012	Curve RW_2012_1							201267+00.00	8519151.04	14440467.64	201268+12.86	8519149.24	14440580.48	201269+25.72	8519146.77	14440693.32			
17.0	W2012	Point RW_2012_2	201269+25.72	8519146.77	14440693.32															
18.0	W2020	Point RW_2020_1	202070+11.00	8519193.24	14440779.56															
19.0	W2020	Point RW_2020_2	202073+95.17	8519184.40	14441163.62															
20.0	W2021	Point RW_2021_1	202169+43.39	8519144.84	14440778.45															
21.0	W2021	Point RW_2021_2	202169+91.81	8519193.24	14440779.56															
22.0	W2022	Point RW_2022_1	202270+11.00	8519144.84	14440778.45															
23.0	W2022	Point RW_2022_2	202274+01.41	8519135.85	14441168.76															

101_17 1/17/24																	
SPIRAL OR CIRCULAR CURVE DATA																	
Line No.	Name	Location	SCS	S	Ls	Ts	Es	Xc	Yc	L.T.	S.T.	C	T	L	R	E	Remarks
1.0	Curve ML175_1											0.582	76.667	153.332	9851.009	0.298	
2.0	Curve ML175_2											0.223	199.041	398.074	25674.757	0.772	
3.0	Curve ML175_3											0.152	164.2	328.398	37608.214	0.358	
4.0	Curve ML175_4											0.124	211.826	423.649	46312.537	0.484	
5.0	Curve W2010_1											0.223	20.021	40.041	25698.97	0.008	
6.0	Curve W2010_2											0.152	143.019	286.037	37632.423	0.272	
7.0	Curve W2012_1											0.152	112.859	225.718	37584.006	0.169	

TRAFFIC CONTROL PLAN		108_23A 8/15/22
Traffic Control for this project shall be in accordance with Iowa DOT Standard Road Plans and the following J sheets. For additional information, refer to part 6 of the Manual on Uniform Traffic Control Devices, Iowa DOT Standard Road Plan TC series and the current Standard Specifications. IA 175: Maintain traffic on IA 175 in accordance with J sheets. Single lane closures shall be utilized for construction on each side of the bridge. Temporary signals will be installed to allow traffic to use the opposing lane throughout construction. There are no lane closure restrictions for IA 175 construction. All lane closures shall be submitted and approved a minimum of 14 days prior to the traffic control change. Sideroads: Madison Street and High Street will have closures during both stages of construction. Access to Jackson Street shall be maintained at all times. The contractor shall coordinate closures with Sac County a minimum of 14 days in advance of closure. Sac County will install, furnish, maintain, and remove detour signing for High Street and Madison Street or any road closures necessary during construction. Refer to Tab 108-26A for Staging Notes. Use portable dynamic message signs (PDMS) in conjunction with traffic control and detour signage. Contractor shall provide PDMS and messages. Locations and messages shall be coordinated with the Traffic Management Center and Engineer. PDMS shall be used for 14 days prior to the lane closures on IA 175. PDMS shall be used for 14 days prior to closing High Street.		

108_26A 8/15/22				
STAGING NOTES				
Stage 1: Traffic: IA 175: Maintain traffic on IA 175 in accordance with J Sheets. Maintain two-way traffic in the eastbound lane using temporary traffic signals and temporary barrier rail in accordance with Standard Road Plan TC-217. Sideroads: Close High Street during bridge construction in accordance with Standard Road Plan TC-252. Maintain access to local driveways. Close Madison Street at IA 175. Access to IA 175 from Jackson Street shall be maintained. Construction: Remove the northern half of the existing arch structure. Install temporary shoring to construct the northern half of bridge, bridge approach, and pavement lane. Construct paved shoulder at guardrail and install guardrail to protect Wall 2010. Construct Walls 2010, 2020, and northern half of Walls 2011 and 2021. Remove and replace guardrail on the north side. Stage 2: Traffic: IA 175: Maintain traffic on IA 175 in accordance with J Sheets. Maintain two-way traffic in the newly constructed westbound lane using temporary traffic signals and temporary barrier rail in accordance with Standard Road Plan TC-217. Sideroads: Close High Street during bridge construction in accordance with Standard Road Plan TC-252. Maintain access to local driveways. Close Madison Street at IA 175. Access to IA 175 from Jackson Street shall be maintained. Construction: Remove the southern half of the existing arch structure. Install temporary shoring to construct the southern half of bridge, bridge approach, and pavement lane. Construct paved shoulder at guardrail and install guardrail to protect Wall 2012. Construct Walls 2012, 2022, and southern half of Walls 2011 and 2021. Remove and replace guardrail on the south side. Final: Traffic: Open IA 175 and High Street to all traffic. Set up pavement marking operations utilizing Standard Road Plan TC-233. Construction: Complete final pavement marking.				
FILE NO.	ENGLISH	DESIGN TEAM	HNTB	
SAC COUNTY		PROJECT NUMBER	BRF-175-4(019)--38-81	SHEET NUMBER J.3

111_01
10/14/22

COORDINATED OPERATIONS

Other work in progress during the same period of time will include the construction of the projects listed. Coordinate operations with those of other contractors working within the same area.

Project	Type of Work

CROSS SECTION VIEW COLOR LEGEND OF TRAFFIC CONTROL AND STAGING SHEETS		
SHADING	Design Color No.	
Green, Light	(225)	Existing Pavement Shading
Gray, Light	(48)	Previously Constructed Pavement Shading
Gray, Med	(80)	Previously Constructed Granular Surface Shading
Blue, Light	(230)	Proposed Pavement Shading
Lavender	(9)	Temporary Pavement Shading
Brown, Med	(237)	Future Proposed Pavement Shading

CROSS SECTION VIEW PATTERN AND SYMBOL LEGEND OF TRAFFIC CONTROL AND STAGING SHEETS			
	Pavement Removal		Proposed Granular Shoulder
	Proposed Granular Subbase		Temporary Shoulder
	Proposed Special Backfill		Existing Shoulder Strengthening
	Temporary Barrier Rail, Unpinned		Temporary Barrier Rail, Pinned
			Channelizing Device

PLAN VIEW COLOR LEGEND OF TRAFFIC CONTROL AND STAGING SHEETS			
LINEWORK	Design Color No.		
Green	(2)	Existing Topographic Features and Labels	
Magenta	(5)	Pavement Marking Call Outs	
Blue	(1)	Proposed Alignment, Stationing, Tic Marks, and Alignment Annotation	
Yellow	(4)	Pavement Markings, Yellow	
Off White	(254)	Pavement Markings, White	
Violet	(15)	Temporary barrier rail, Unpinned	
Flush Orange	(228)	Temporary barrier rail, Pinned	



SHADING	Design Color No.		
Green, Light	(225)	Existing Pavement Shading	
Gray, Light	(48)	Previously Constructed Pavement Shading	
Gray, Med	(80)	Proposed Granular Surface Shading	
Gray, Med	(80)	Previously Constructed Granular Surface Shading	
Blue, Light	(230)	Proposed Pavement Shading	
Lavender	(9)	Temporary Pavement Shading	
Brown, Light	(236)	Proposed Grading Limits Shading	
Pink, Dark	(13)	Proposed MSE or CIP Wall Shading	
Red	(3)	Proposed Bridge Shading and Sign Trusses	
Black w/Gray, Light Fill	(0,48)	Previously Constructed Structure	


PLAN VIEW PATTERN AND SYMBOL LEGEND OF TRAFFIC CONTROL AND STAGING SHEETS			
	Channelizing Device		Crash Cushion (Temp or Perm)
	Drum		Traffic Signal
	Temporary Lane Separator		Flagger
	Tubular Marker		Temporary Floodlighting
	Channelizer Marker		Traffic Sign
	Concrete Barrier Marker		Type III Barricade
	Delineator		Type A Warning Light
	Temporary Barrier Rail		Direction of Traffic
	Pavement Removal		Safety Closure
	Sand Barrel Layout		Lane Identification

NOTE: Device spacing according to Standard Road Plans unless specifically dimensioned.


TRAFFIC CONTROL
AND
STAGING
LEGEND AND SYMBOL
INFORMATION SHEET

(COVERS SHEET SERIES J)

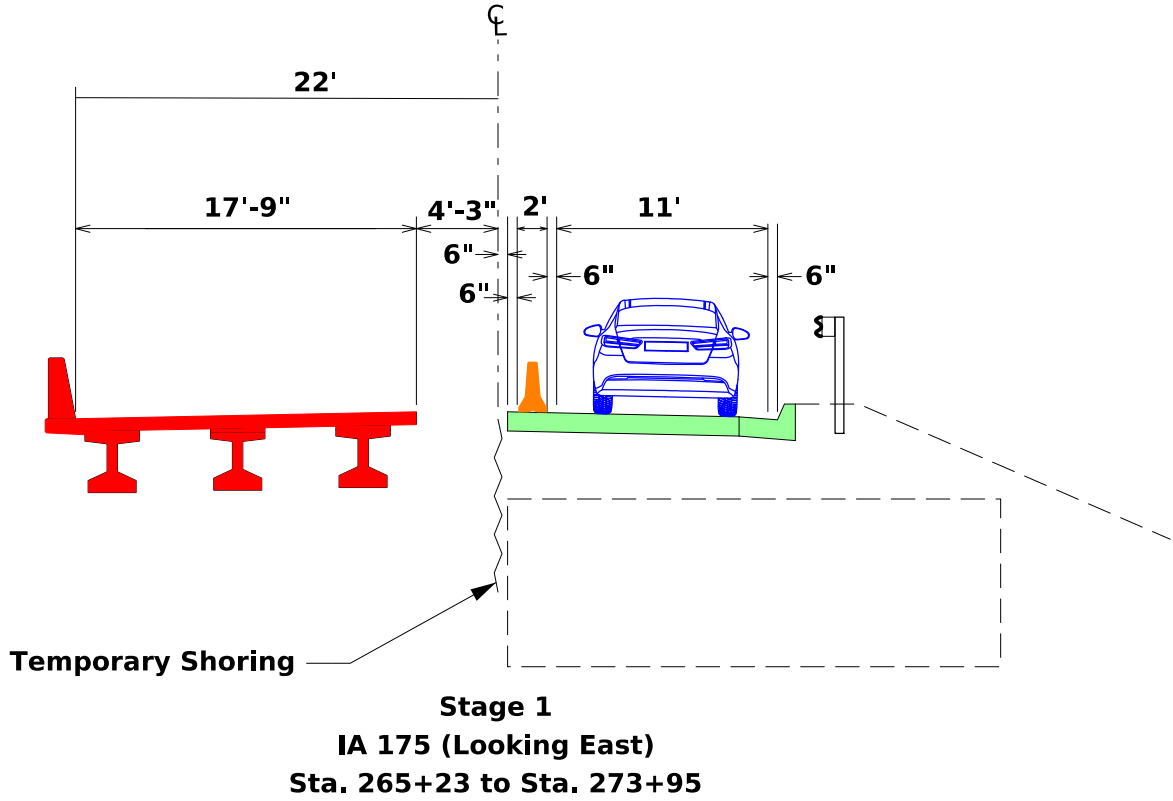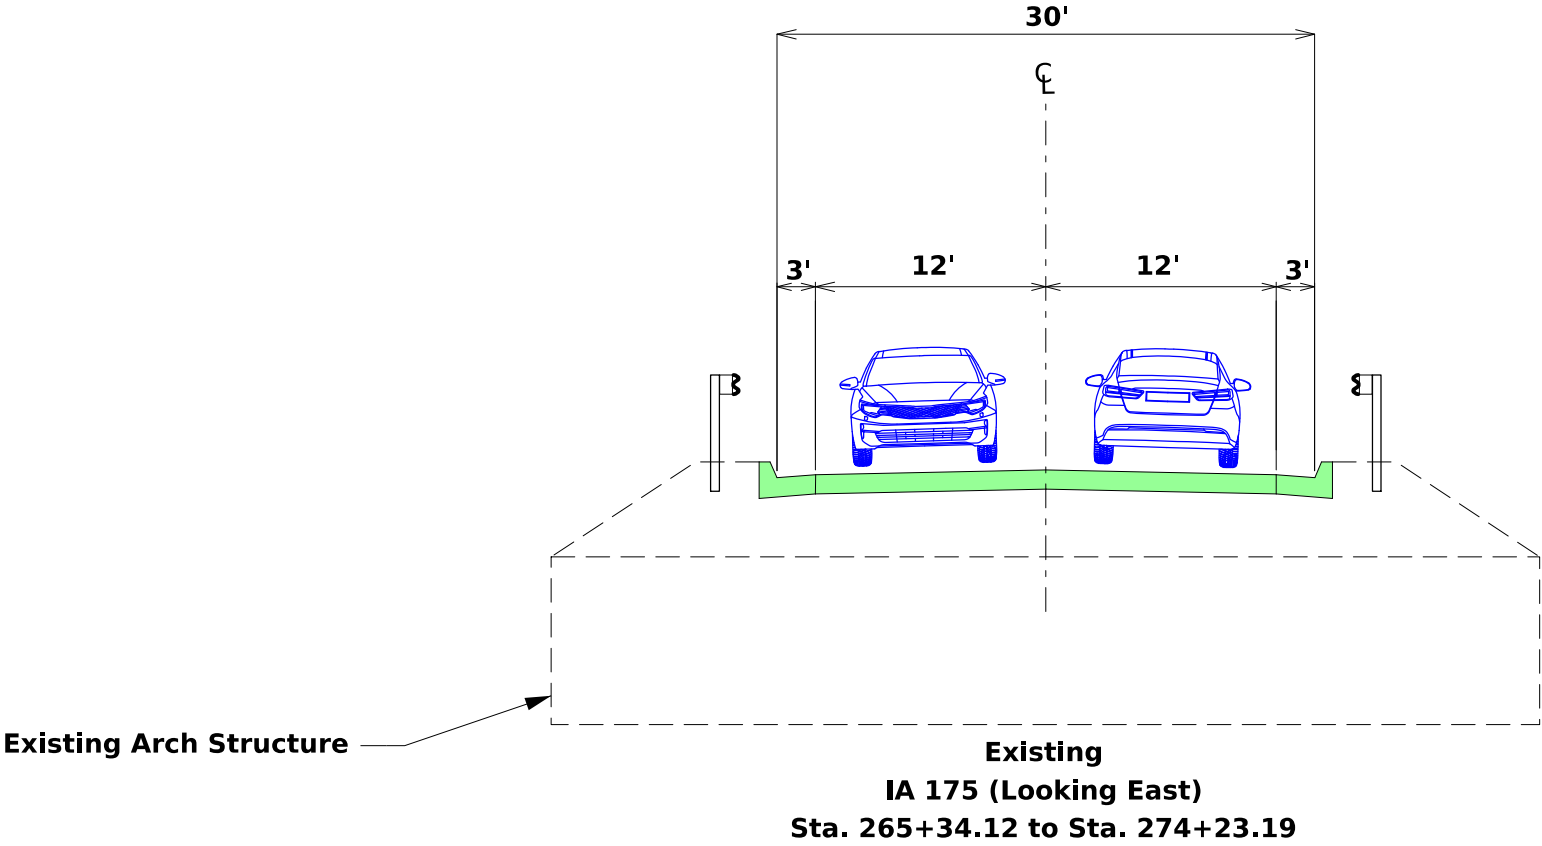

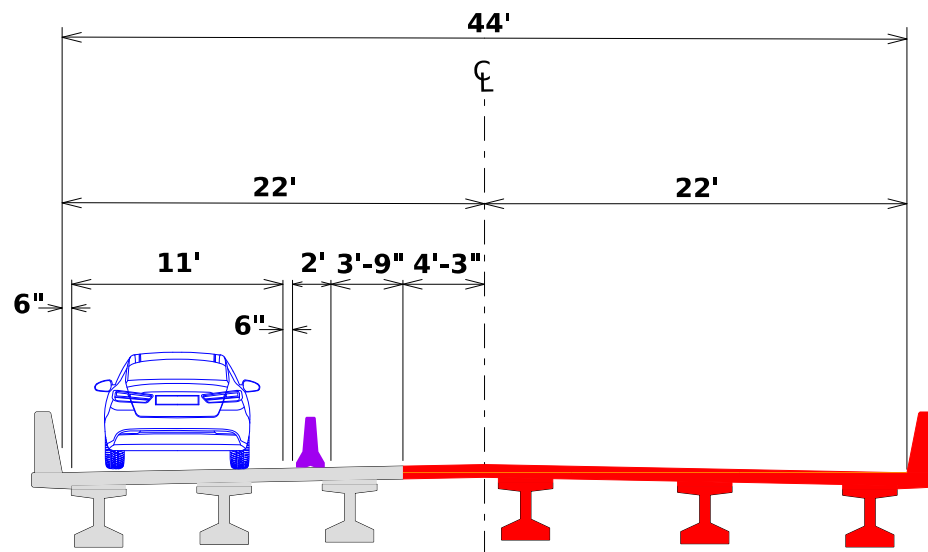


Stage 2
IA 175 (Looking East)
Sta. 265+23 to Sta. 273+95

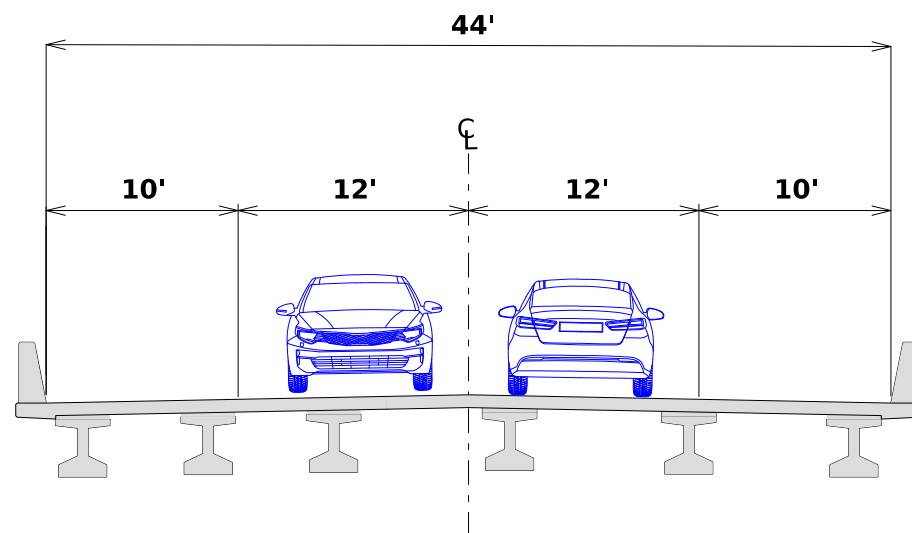


Final
IA 175 (Looking East)





FILE NO.	ENGLISH	DESIGN TEAM	Iowa DOT / HNTB	SAC COUNTY	PROJECT NUMBER	BRF-175-4(019)--38-81	SHEET NUMBER	J.8
----------	---------	-------------	-----------------	------------	----------------	-----------------------	--------------	-----

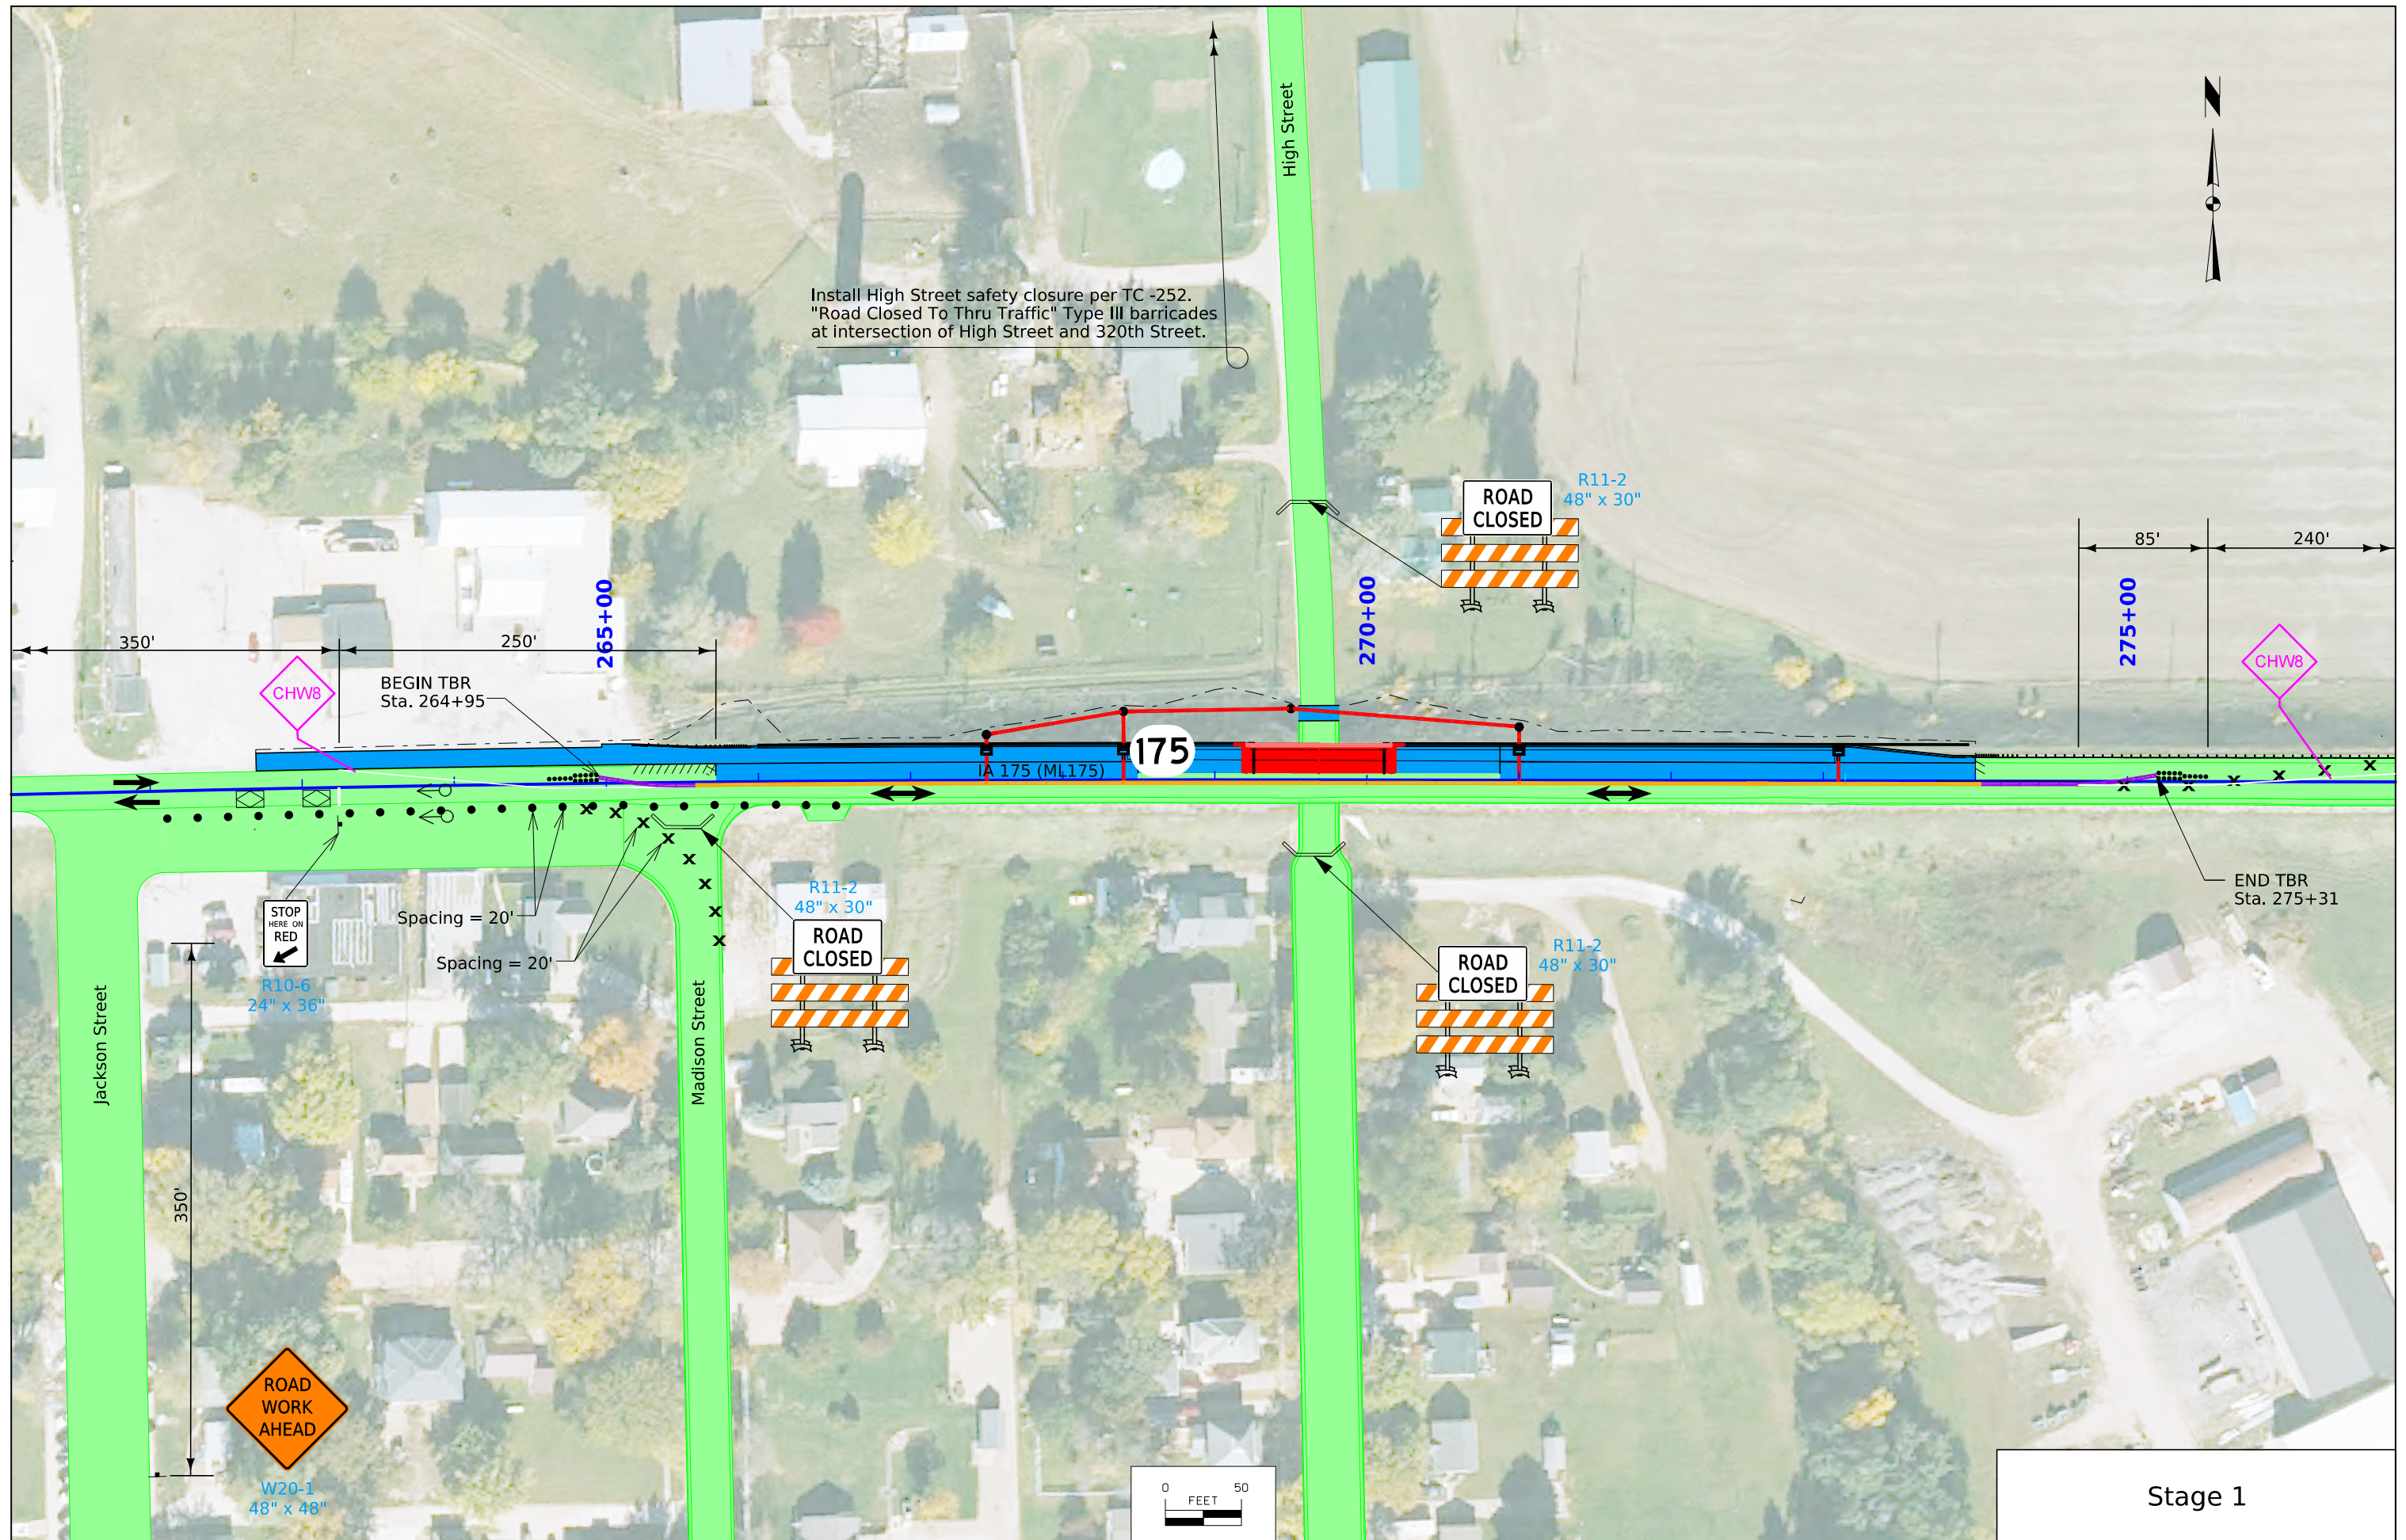



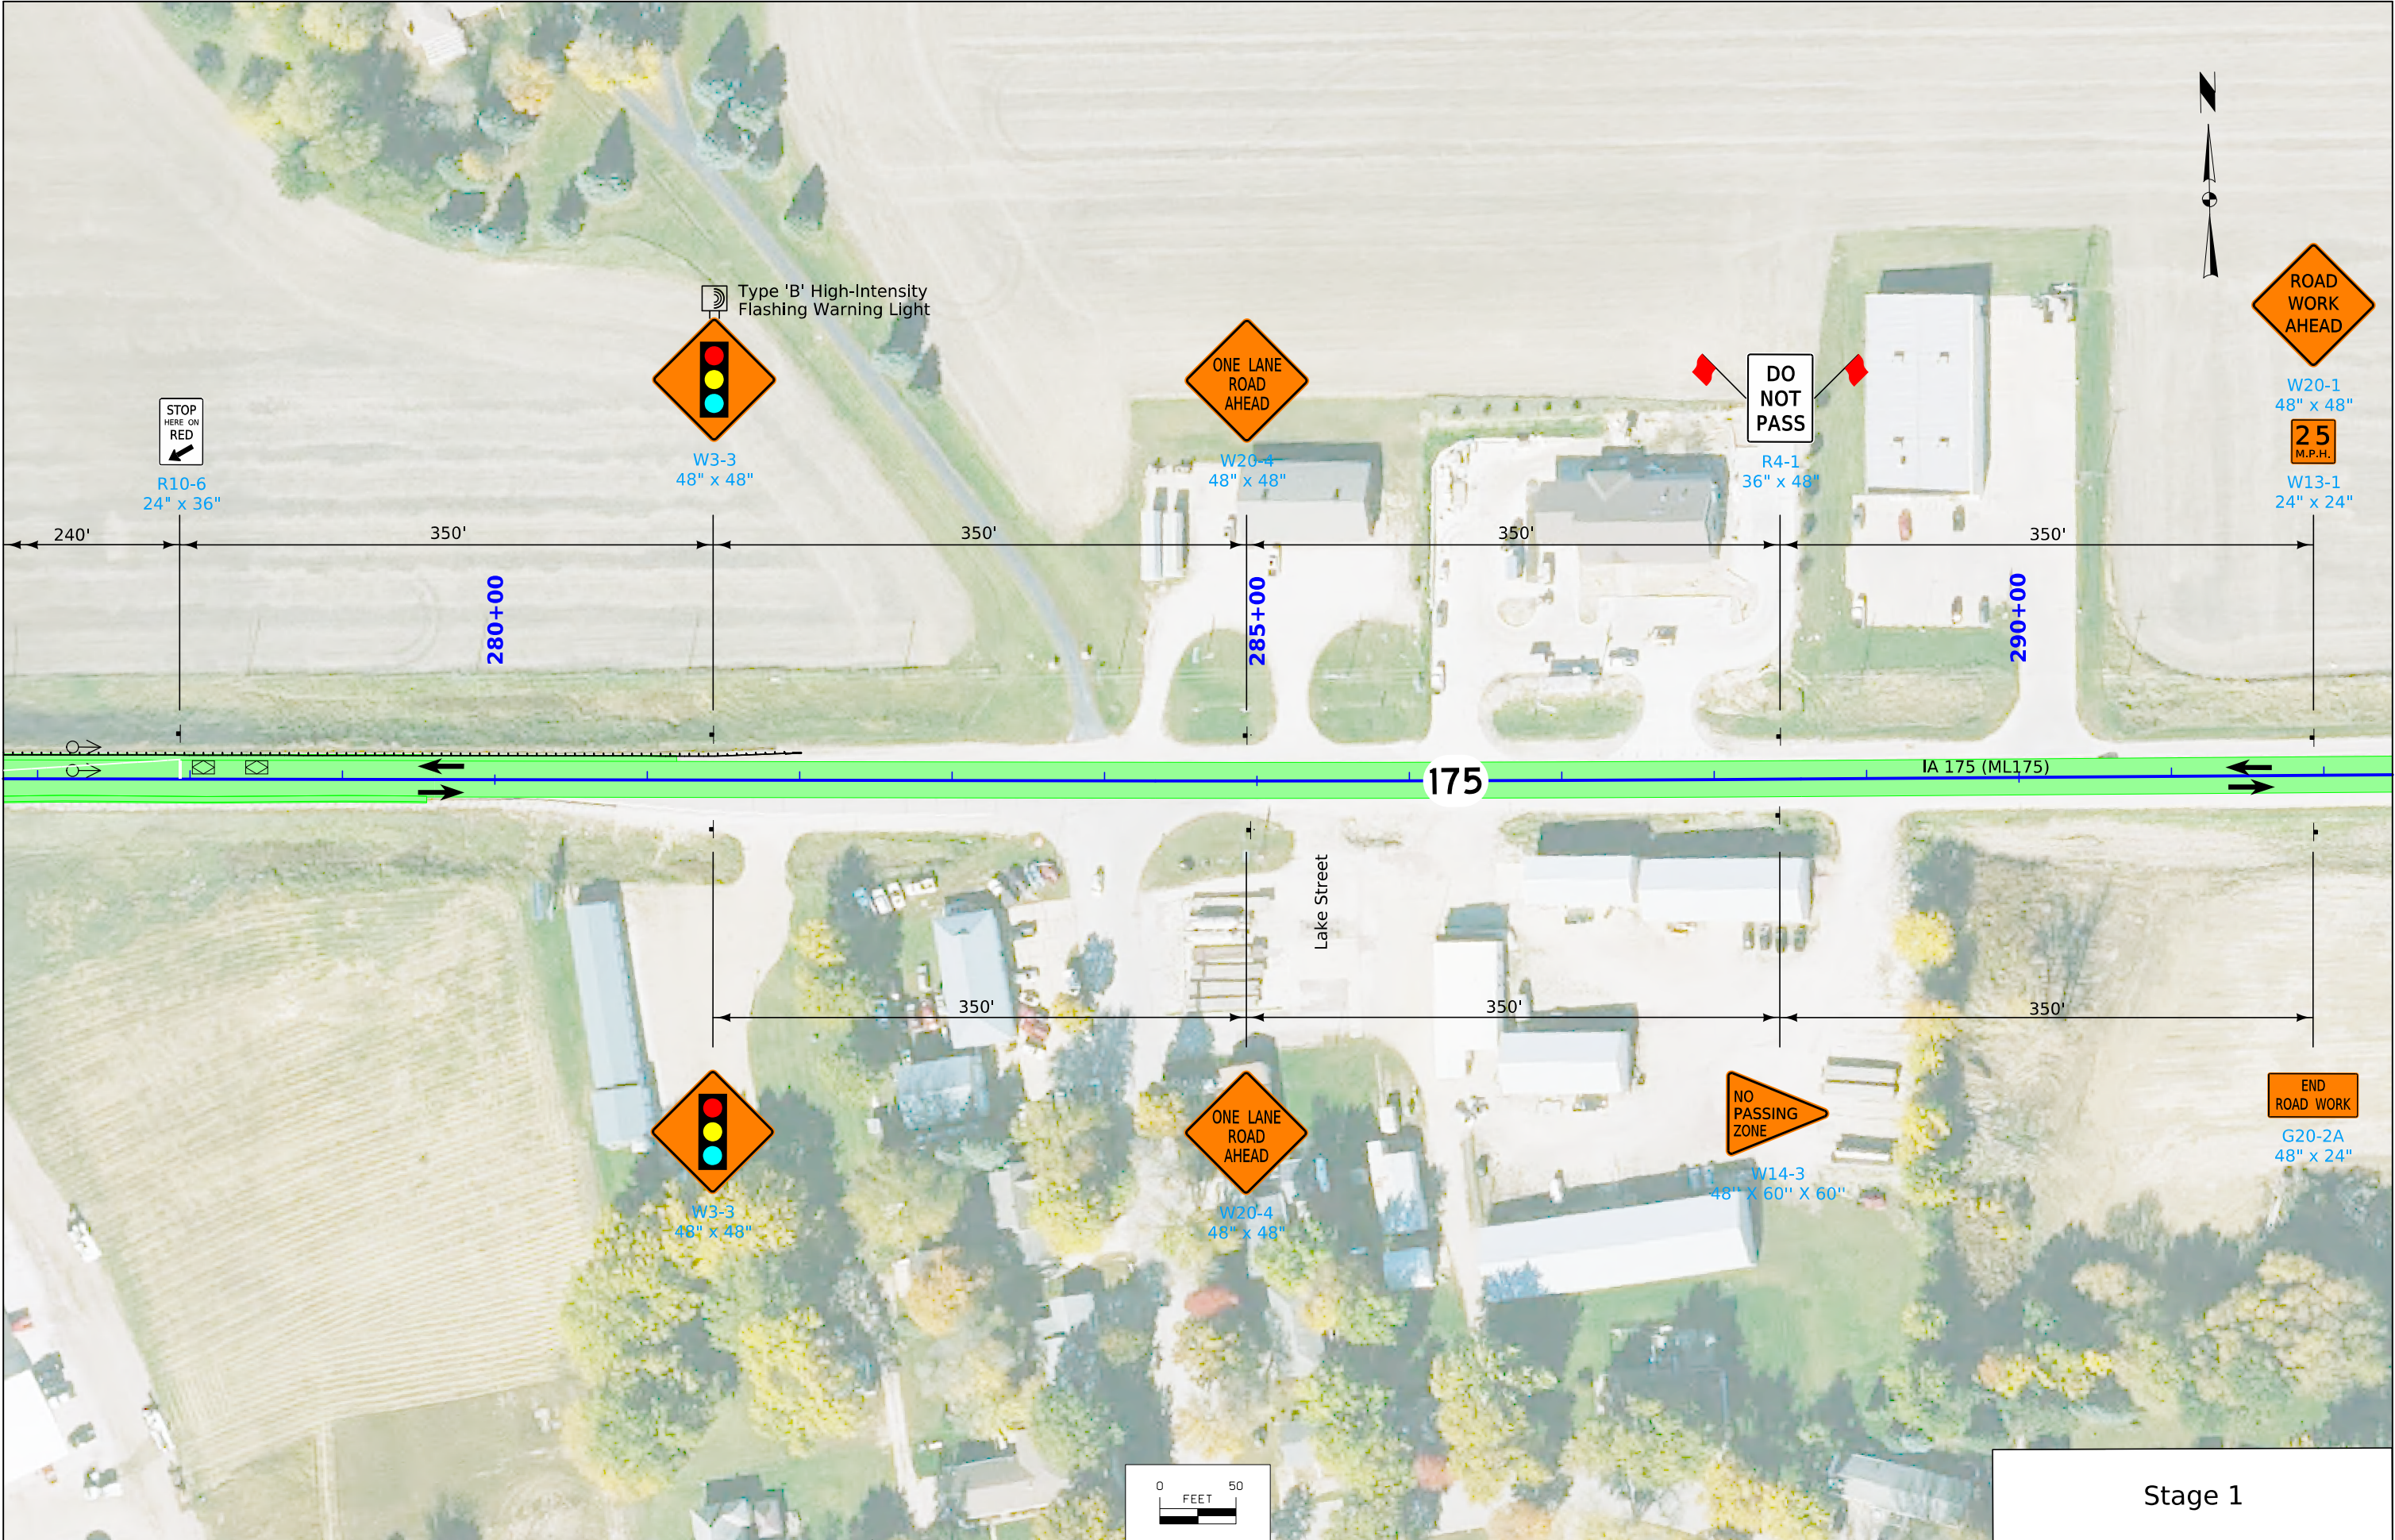




FILE NO.	ENGLISH	DESIGN TEAM Iowa DOT / HNTB	SAC COUNTY	PROJECT NUMBER BRF-175-4(019)--38-81	SHEET NUMBER J.10
----------	---------	------------------------------------	------------	---	--------------------------

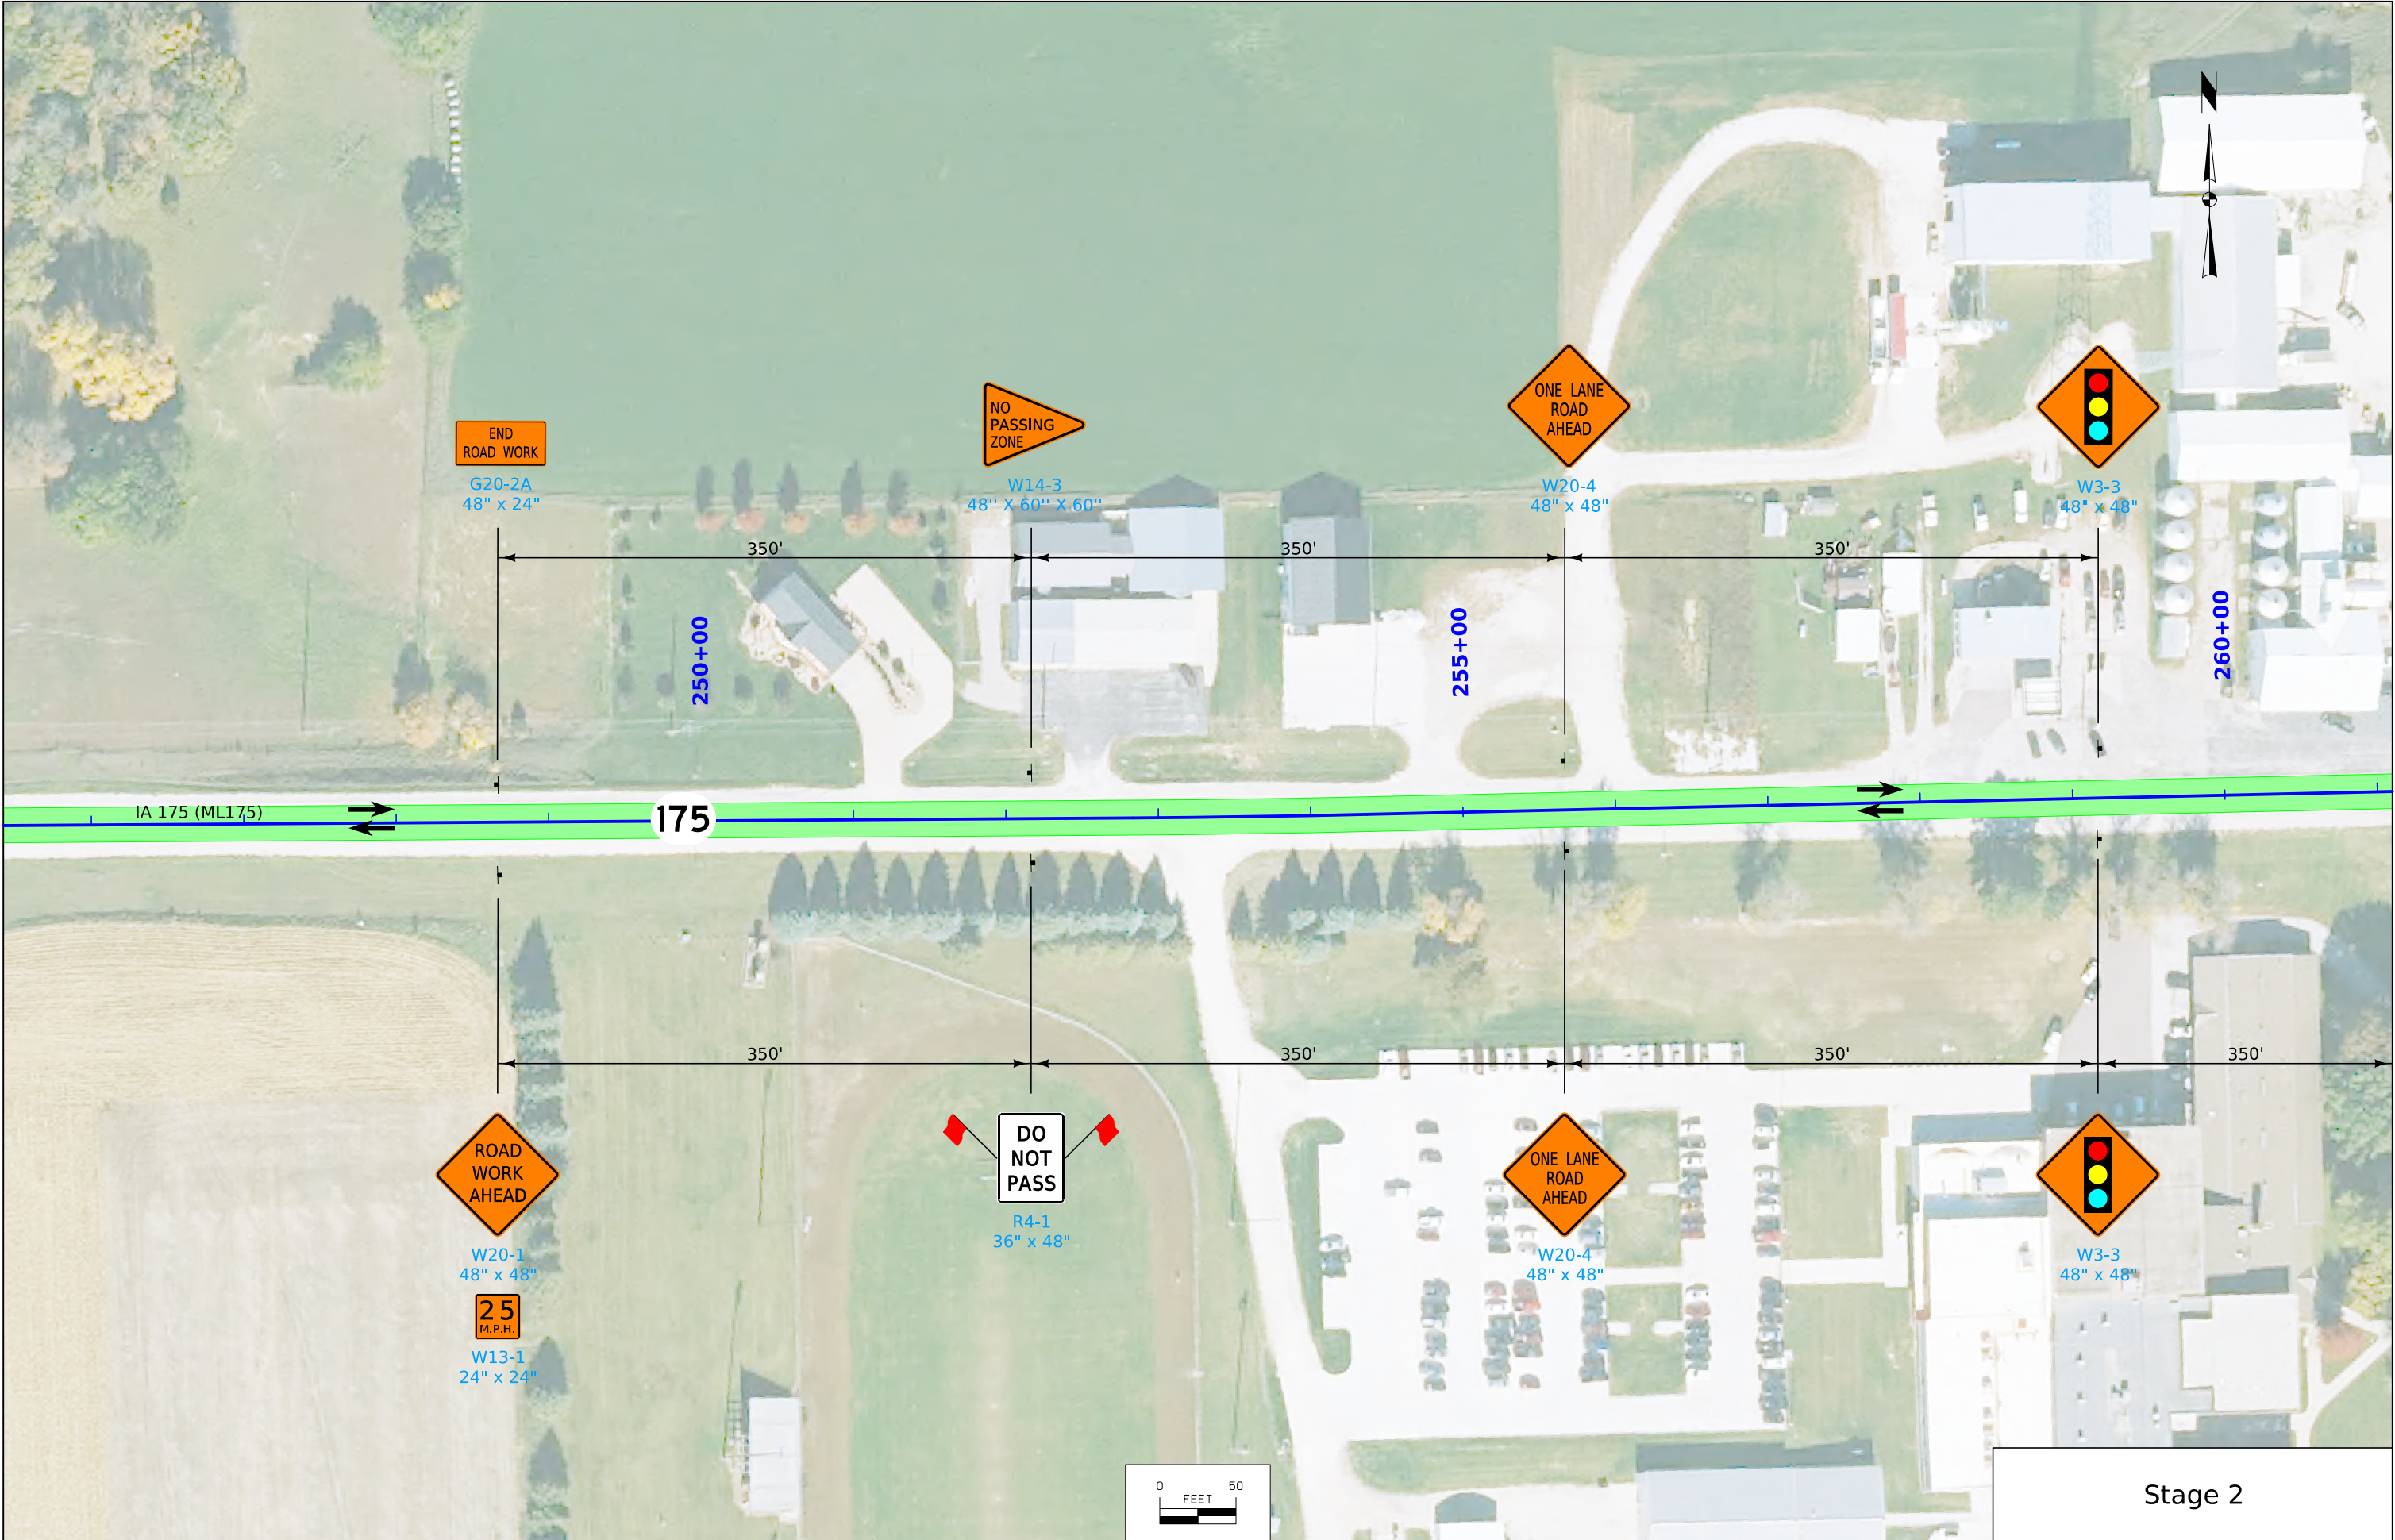


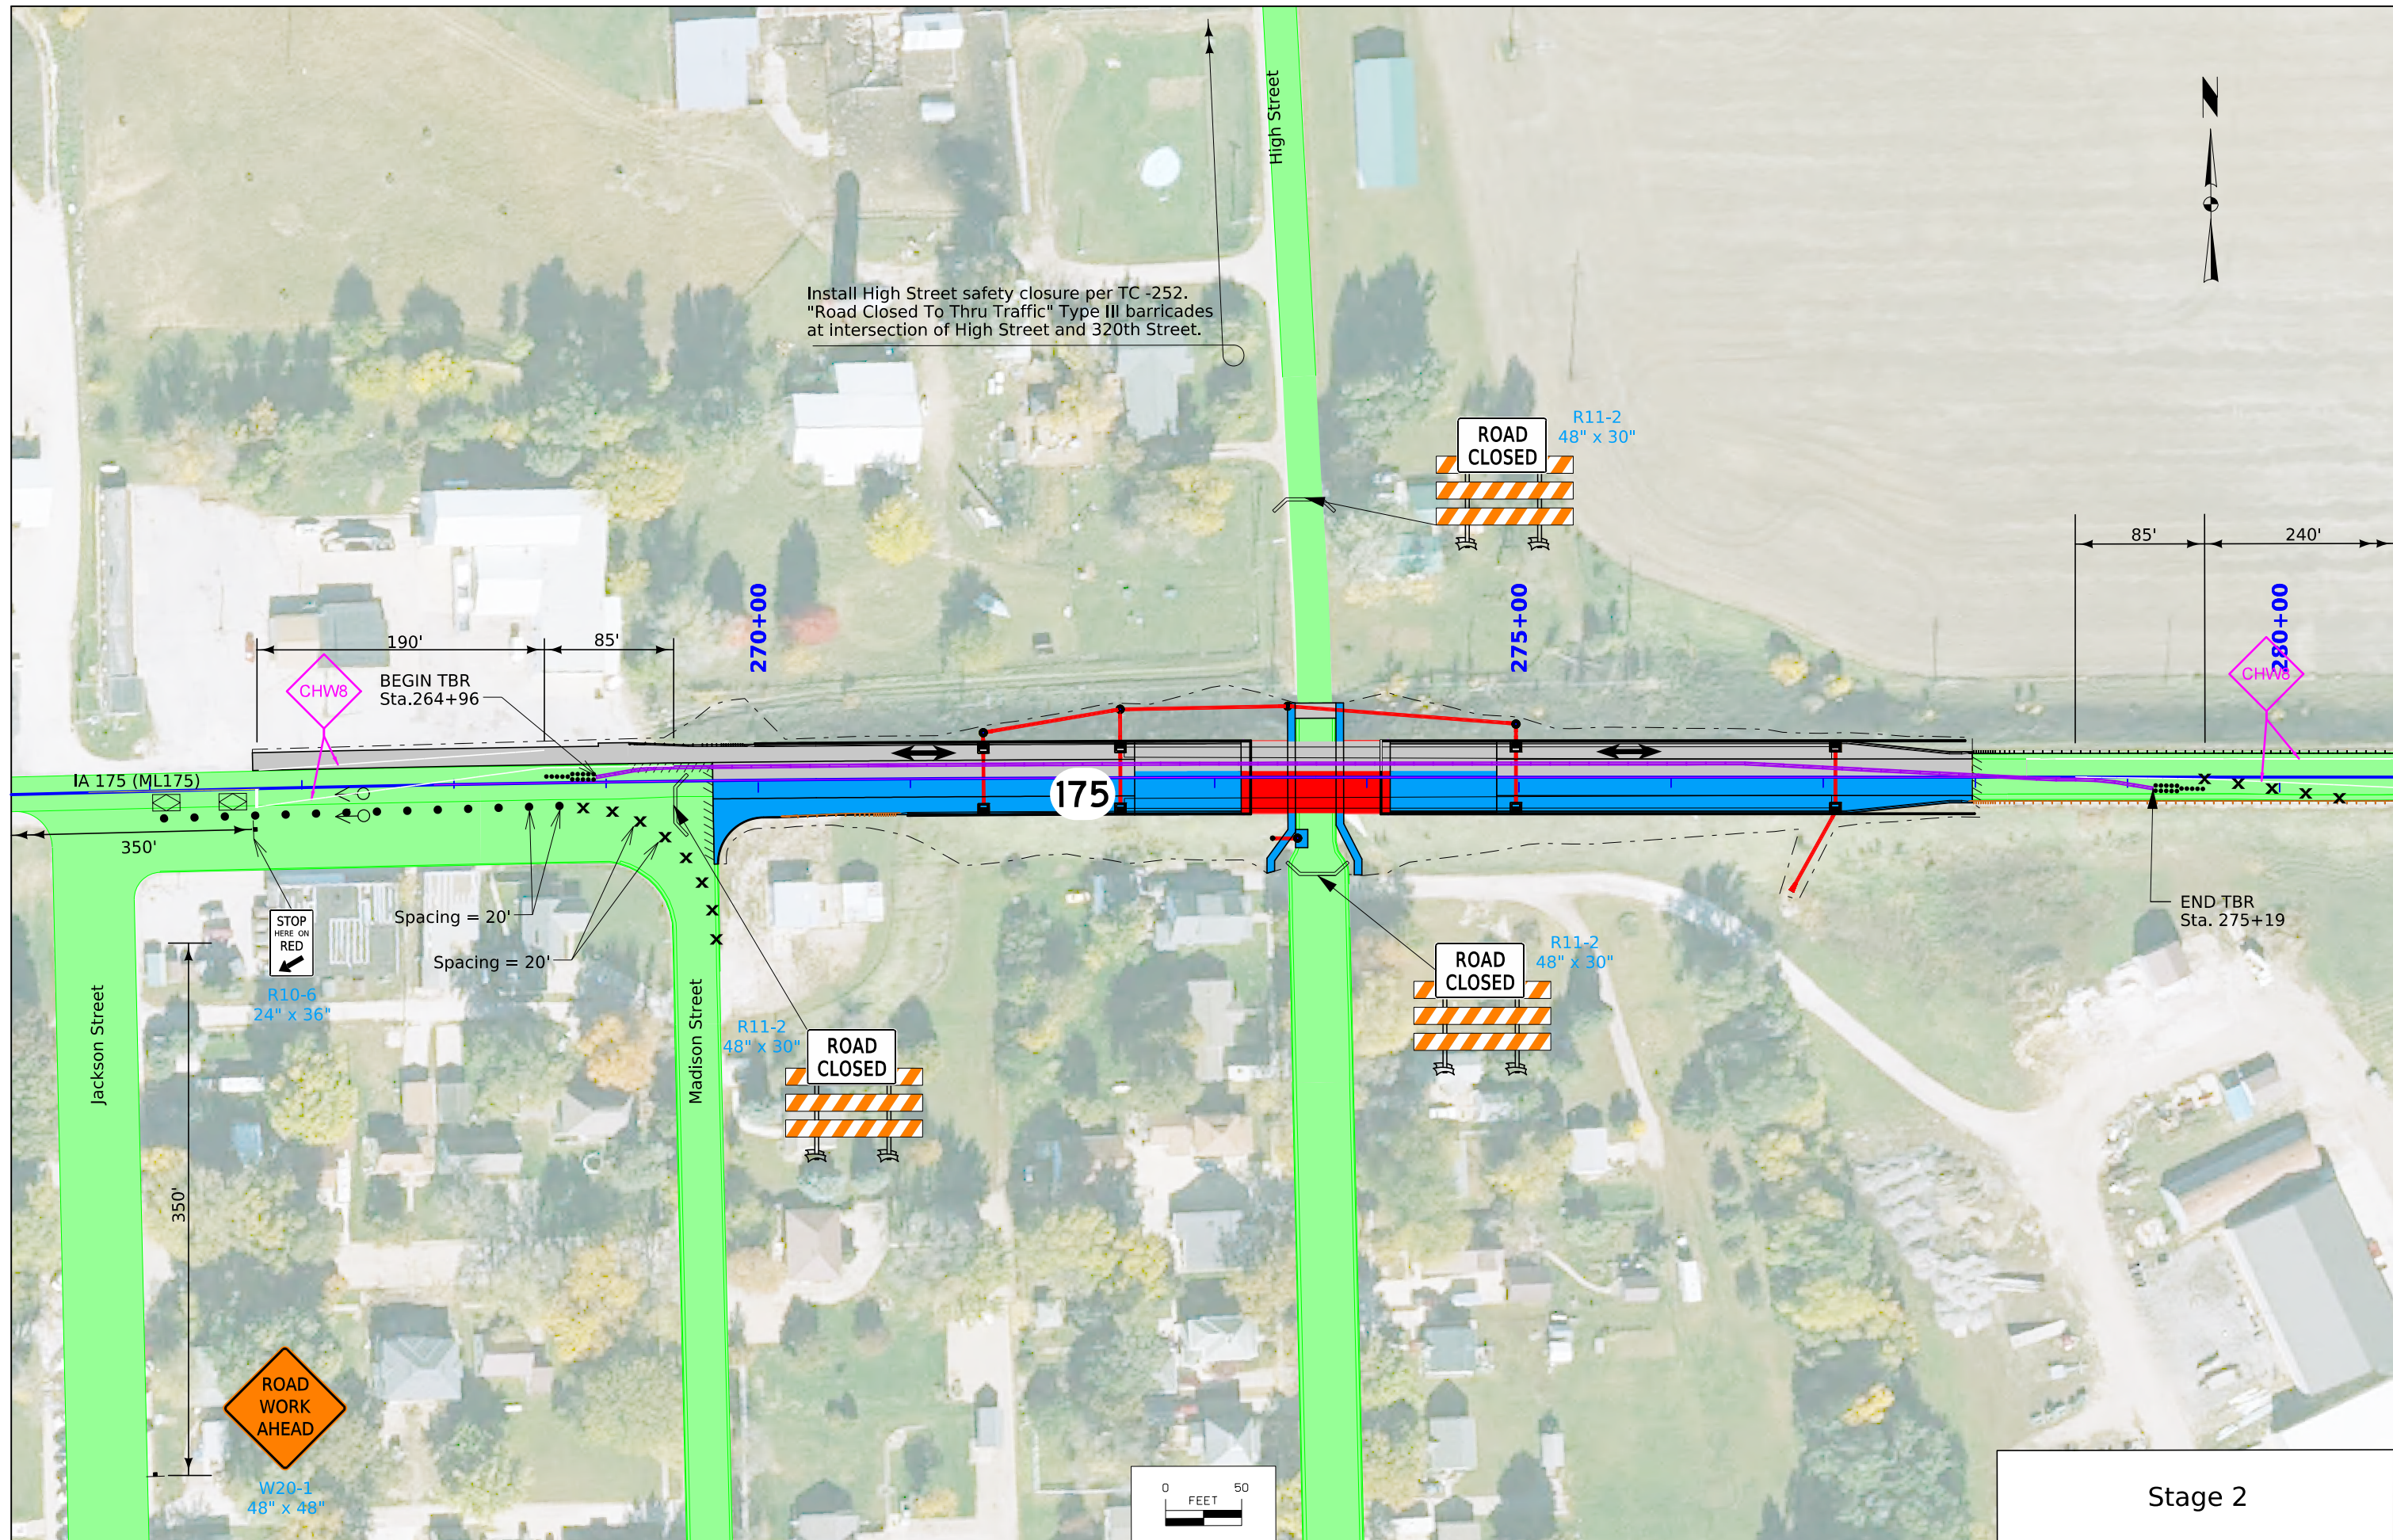



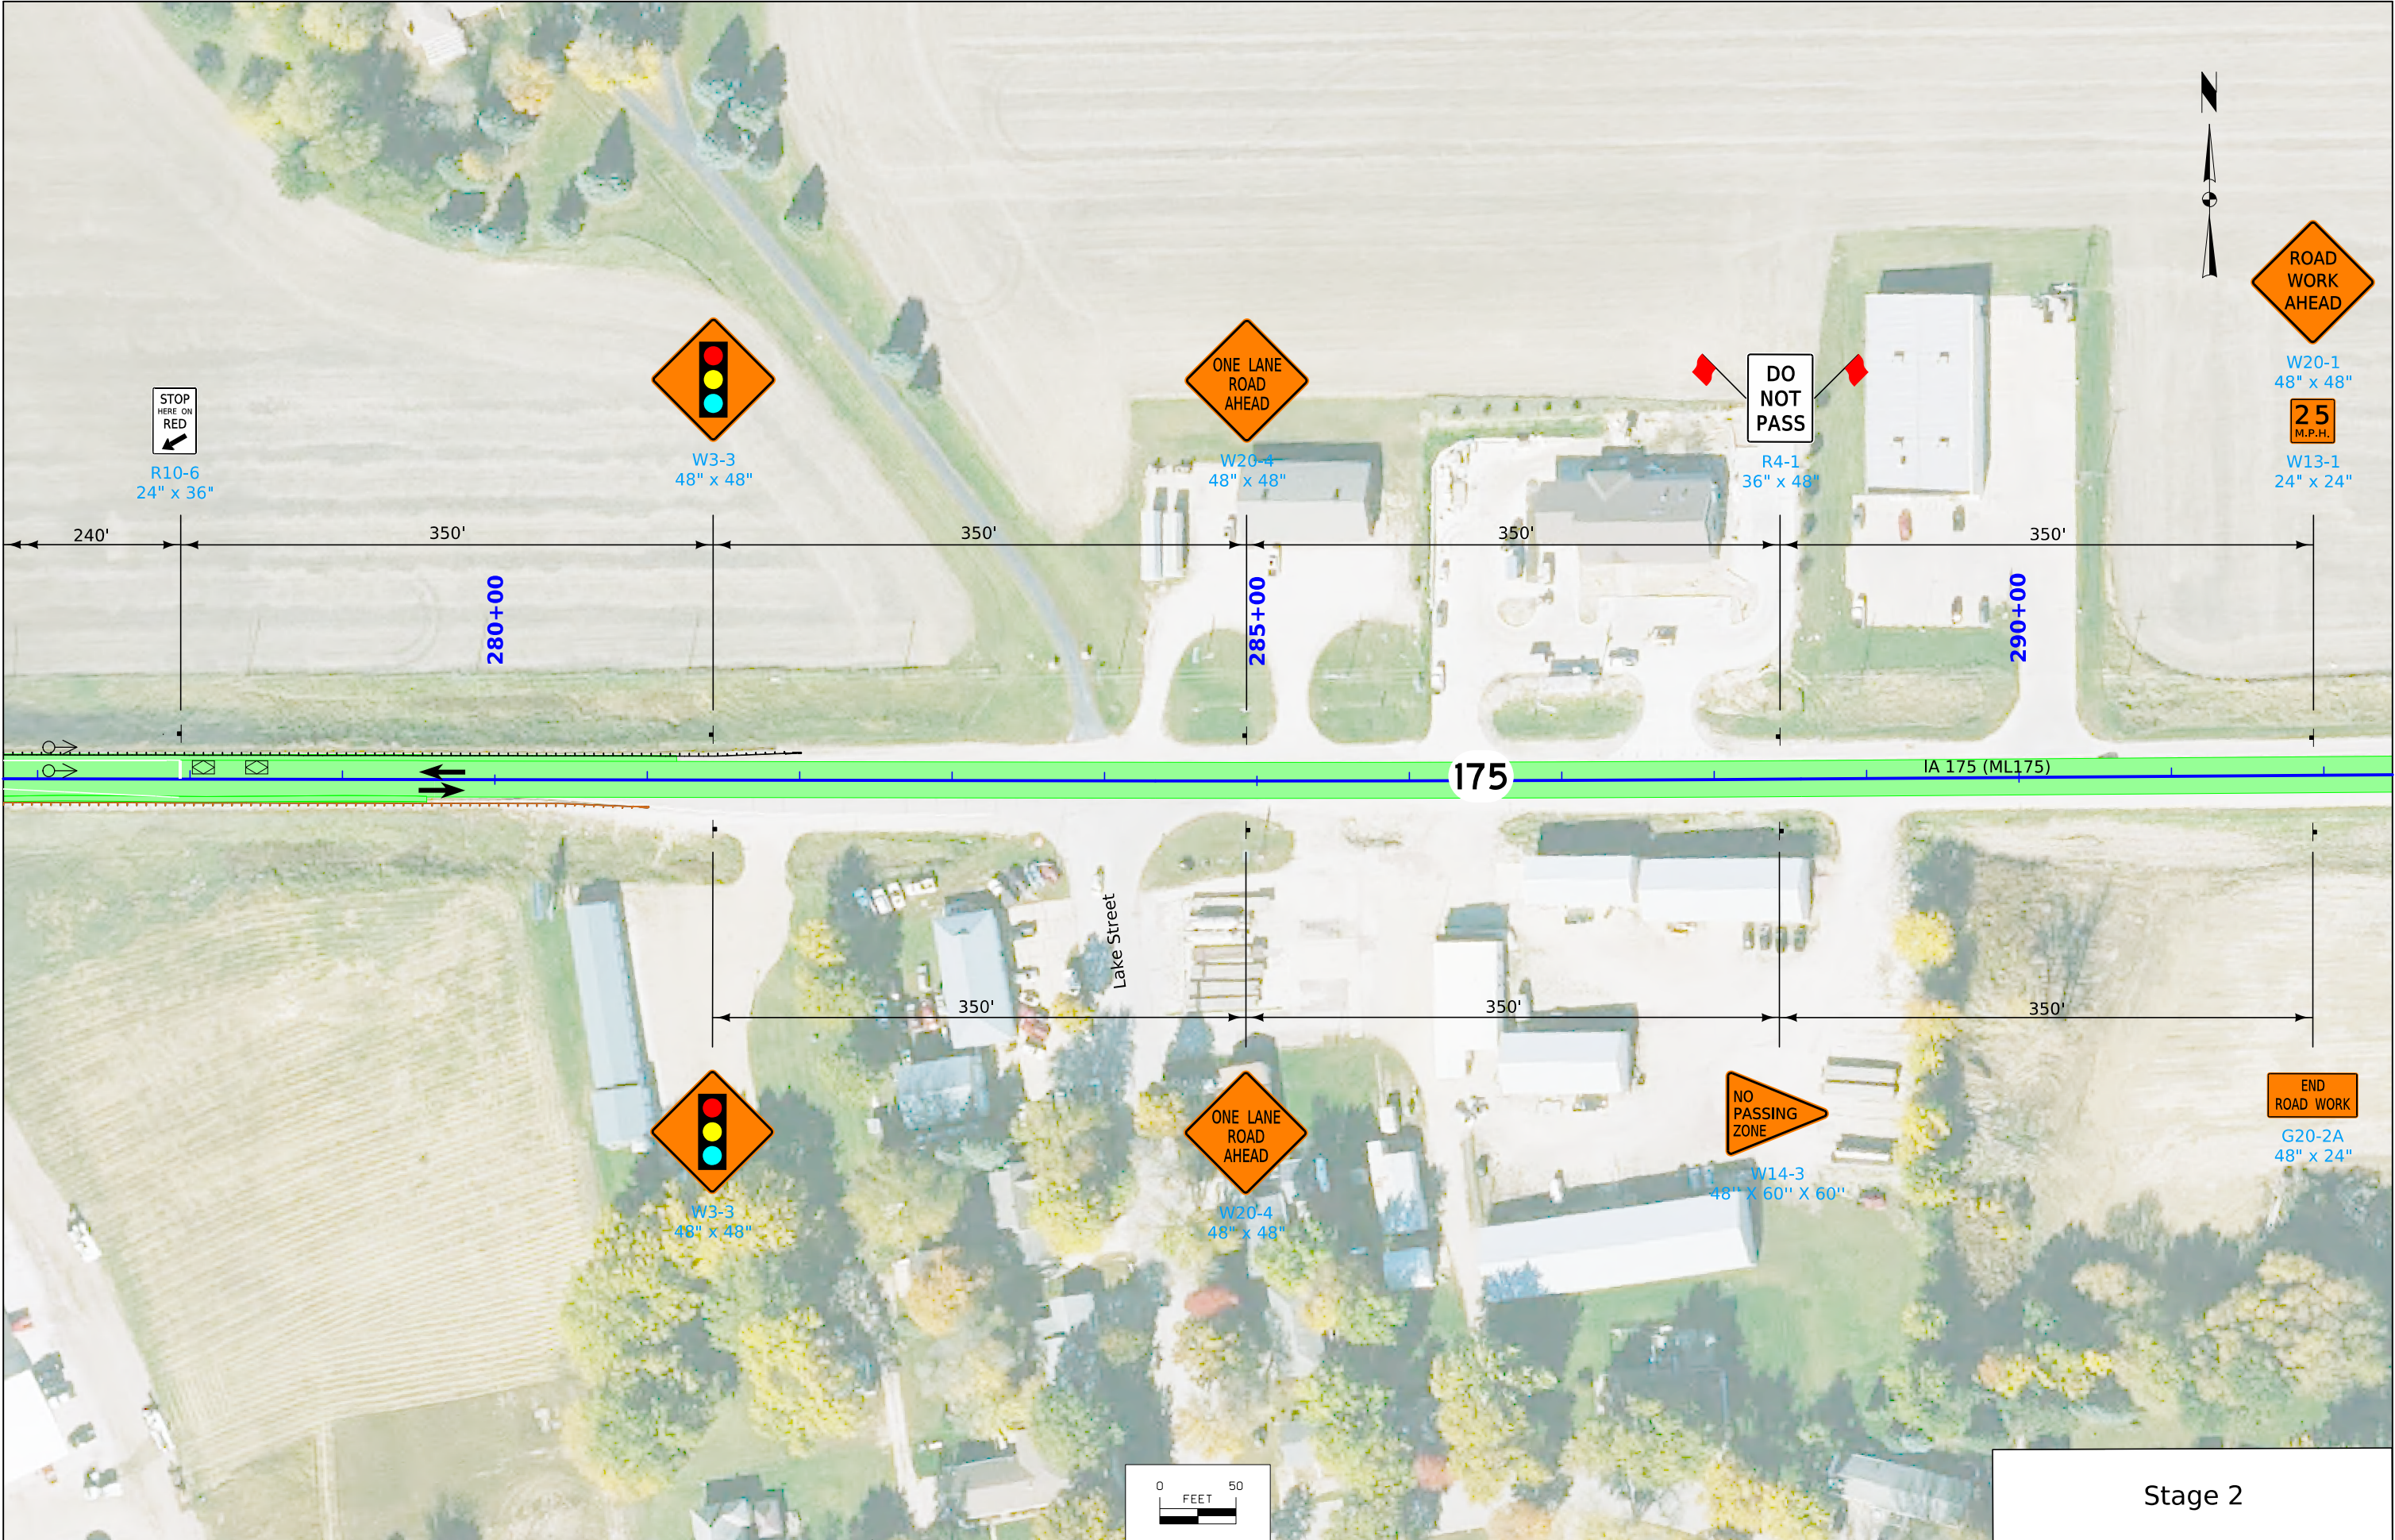


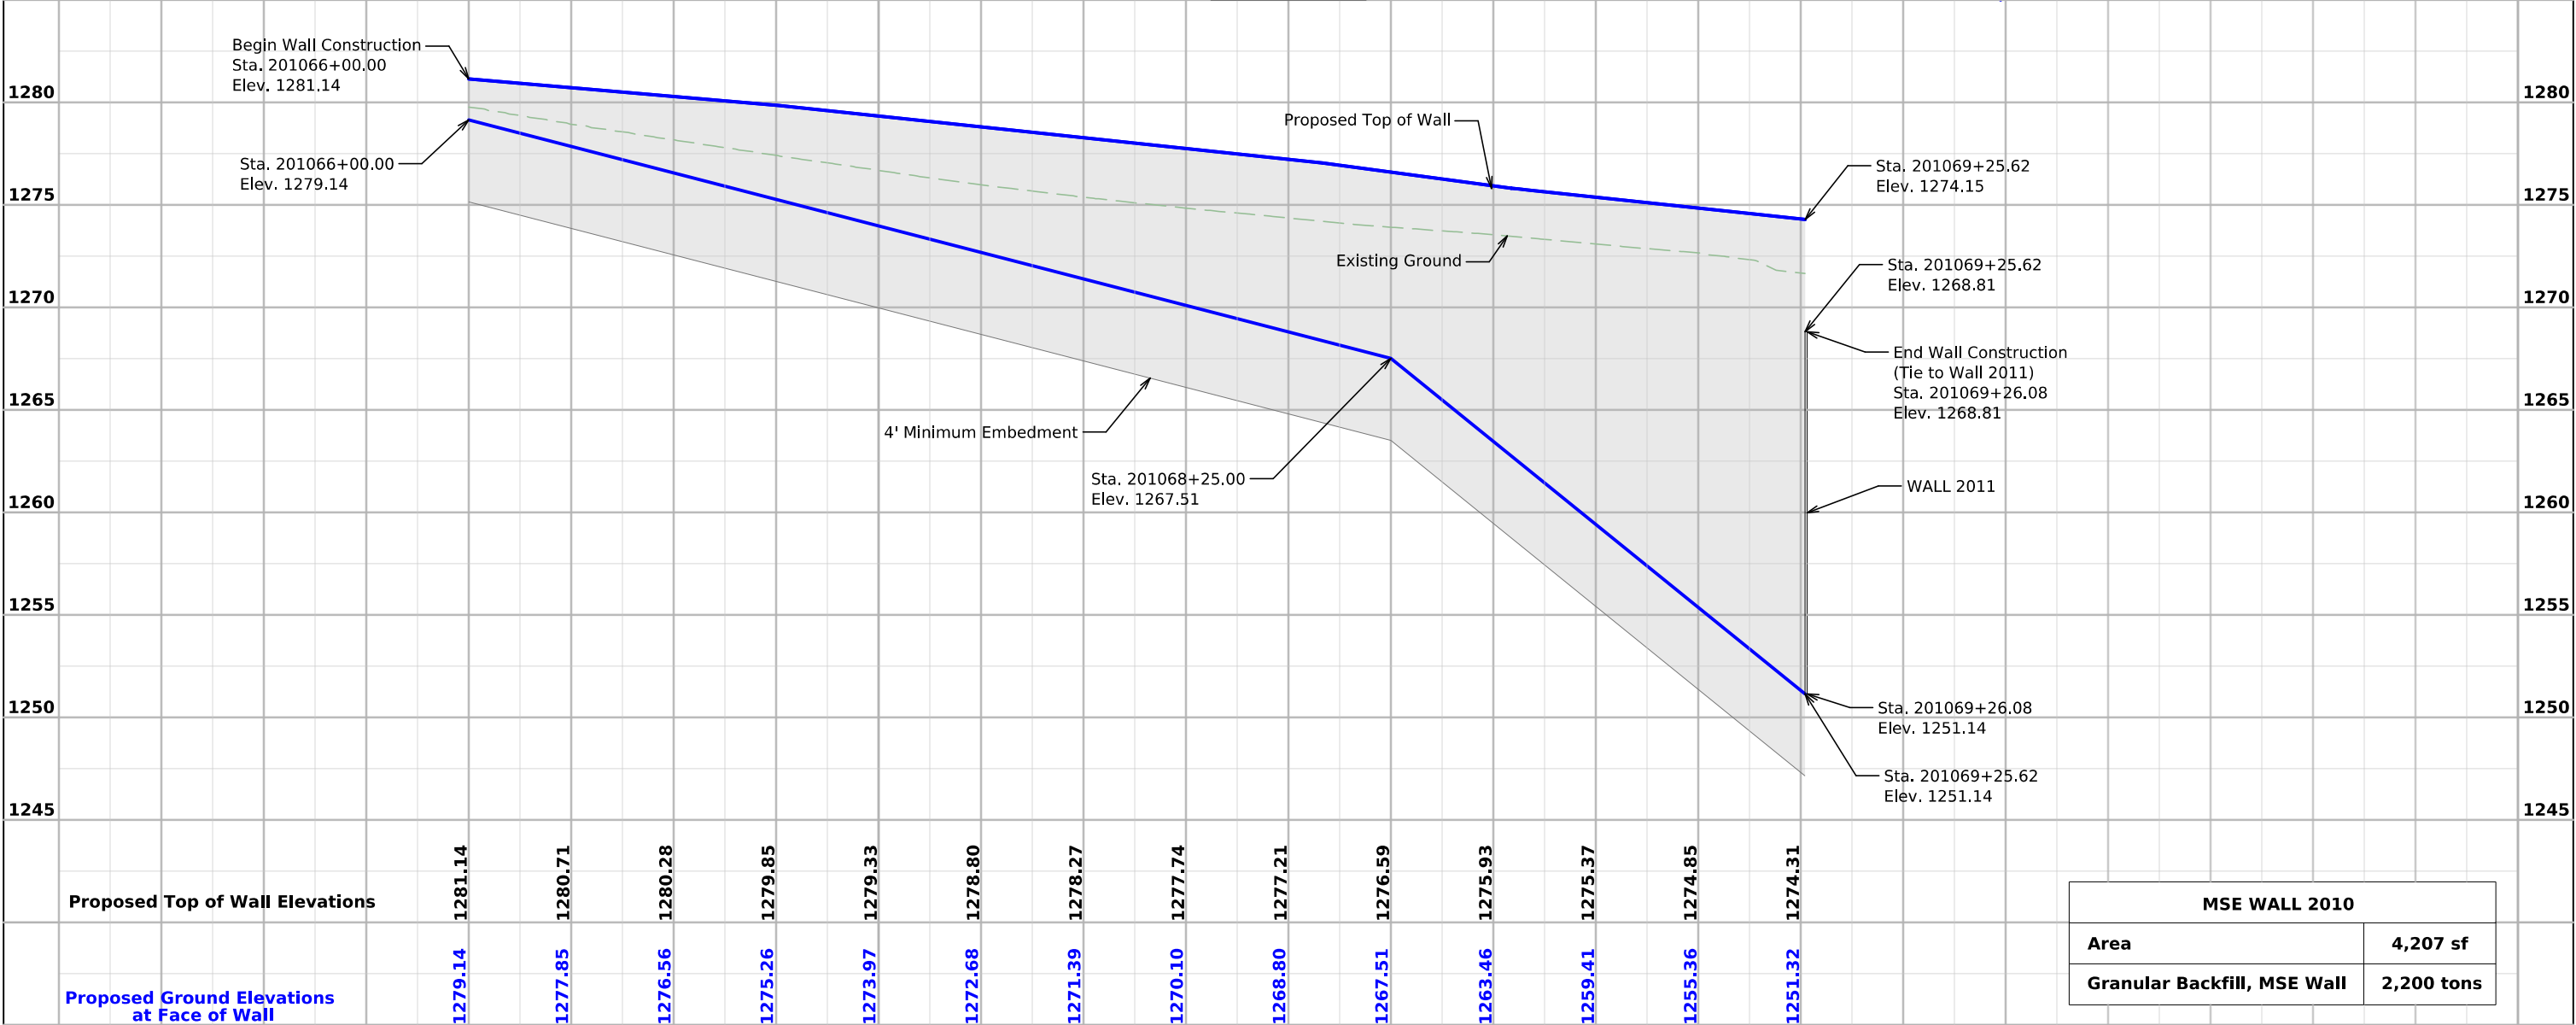
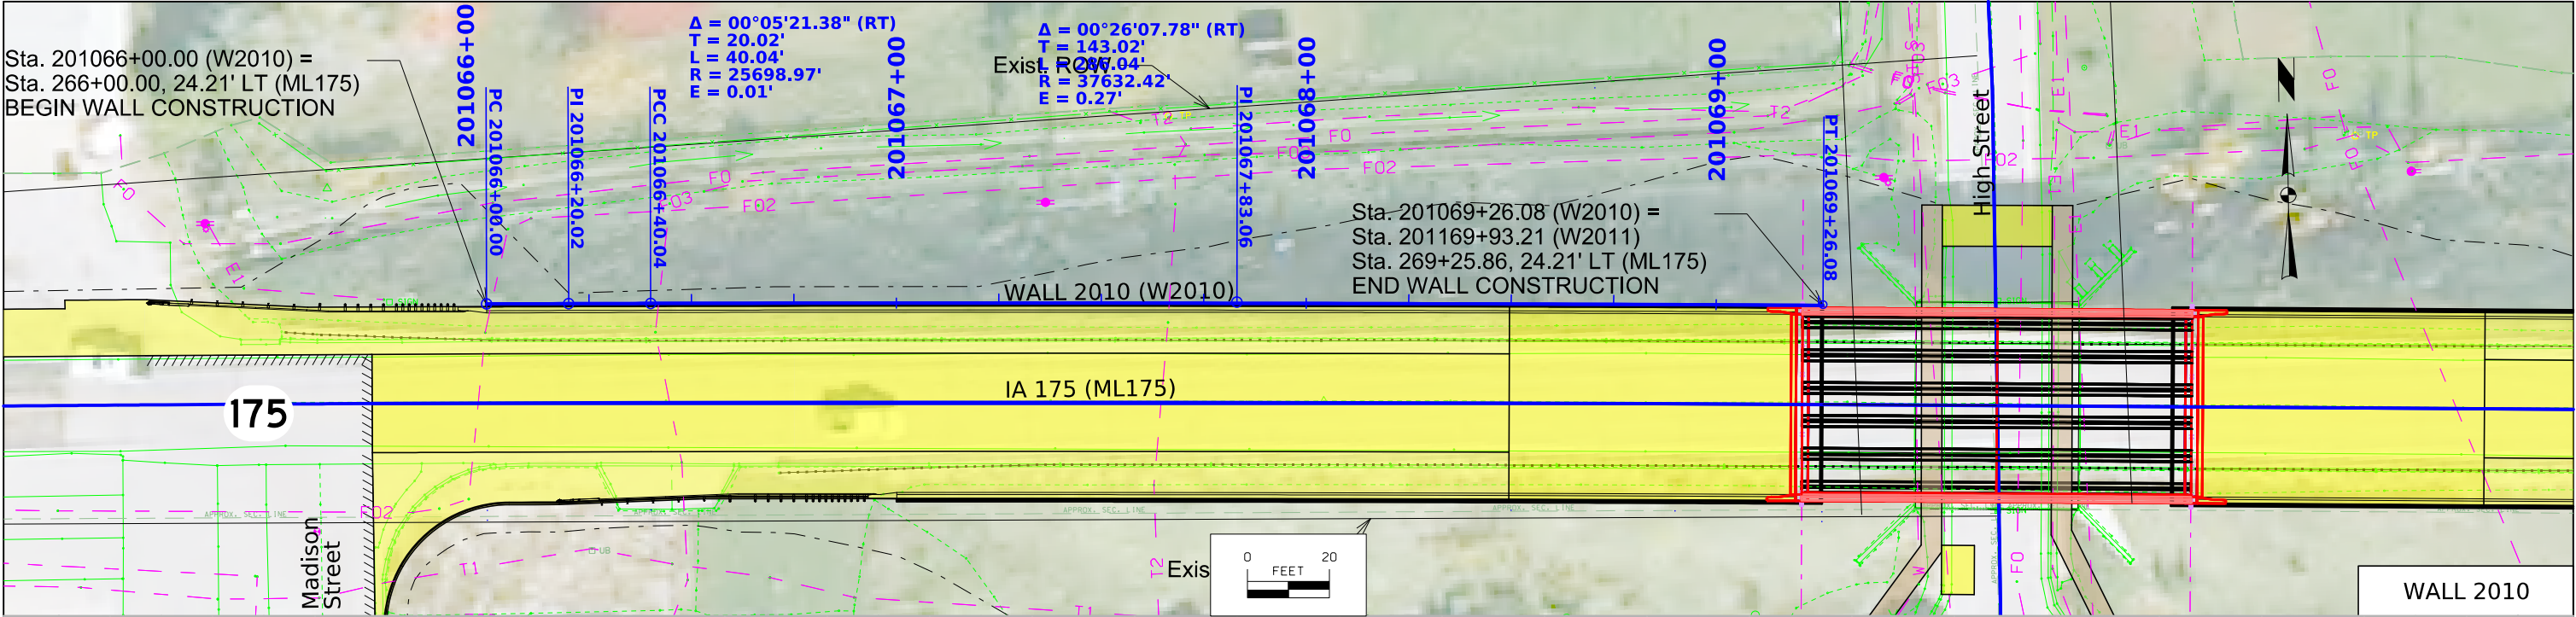


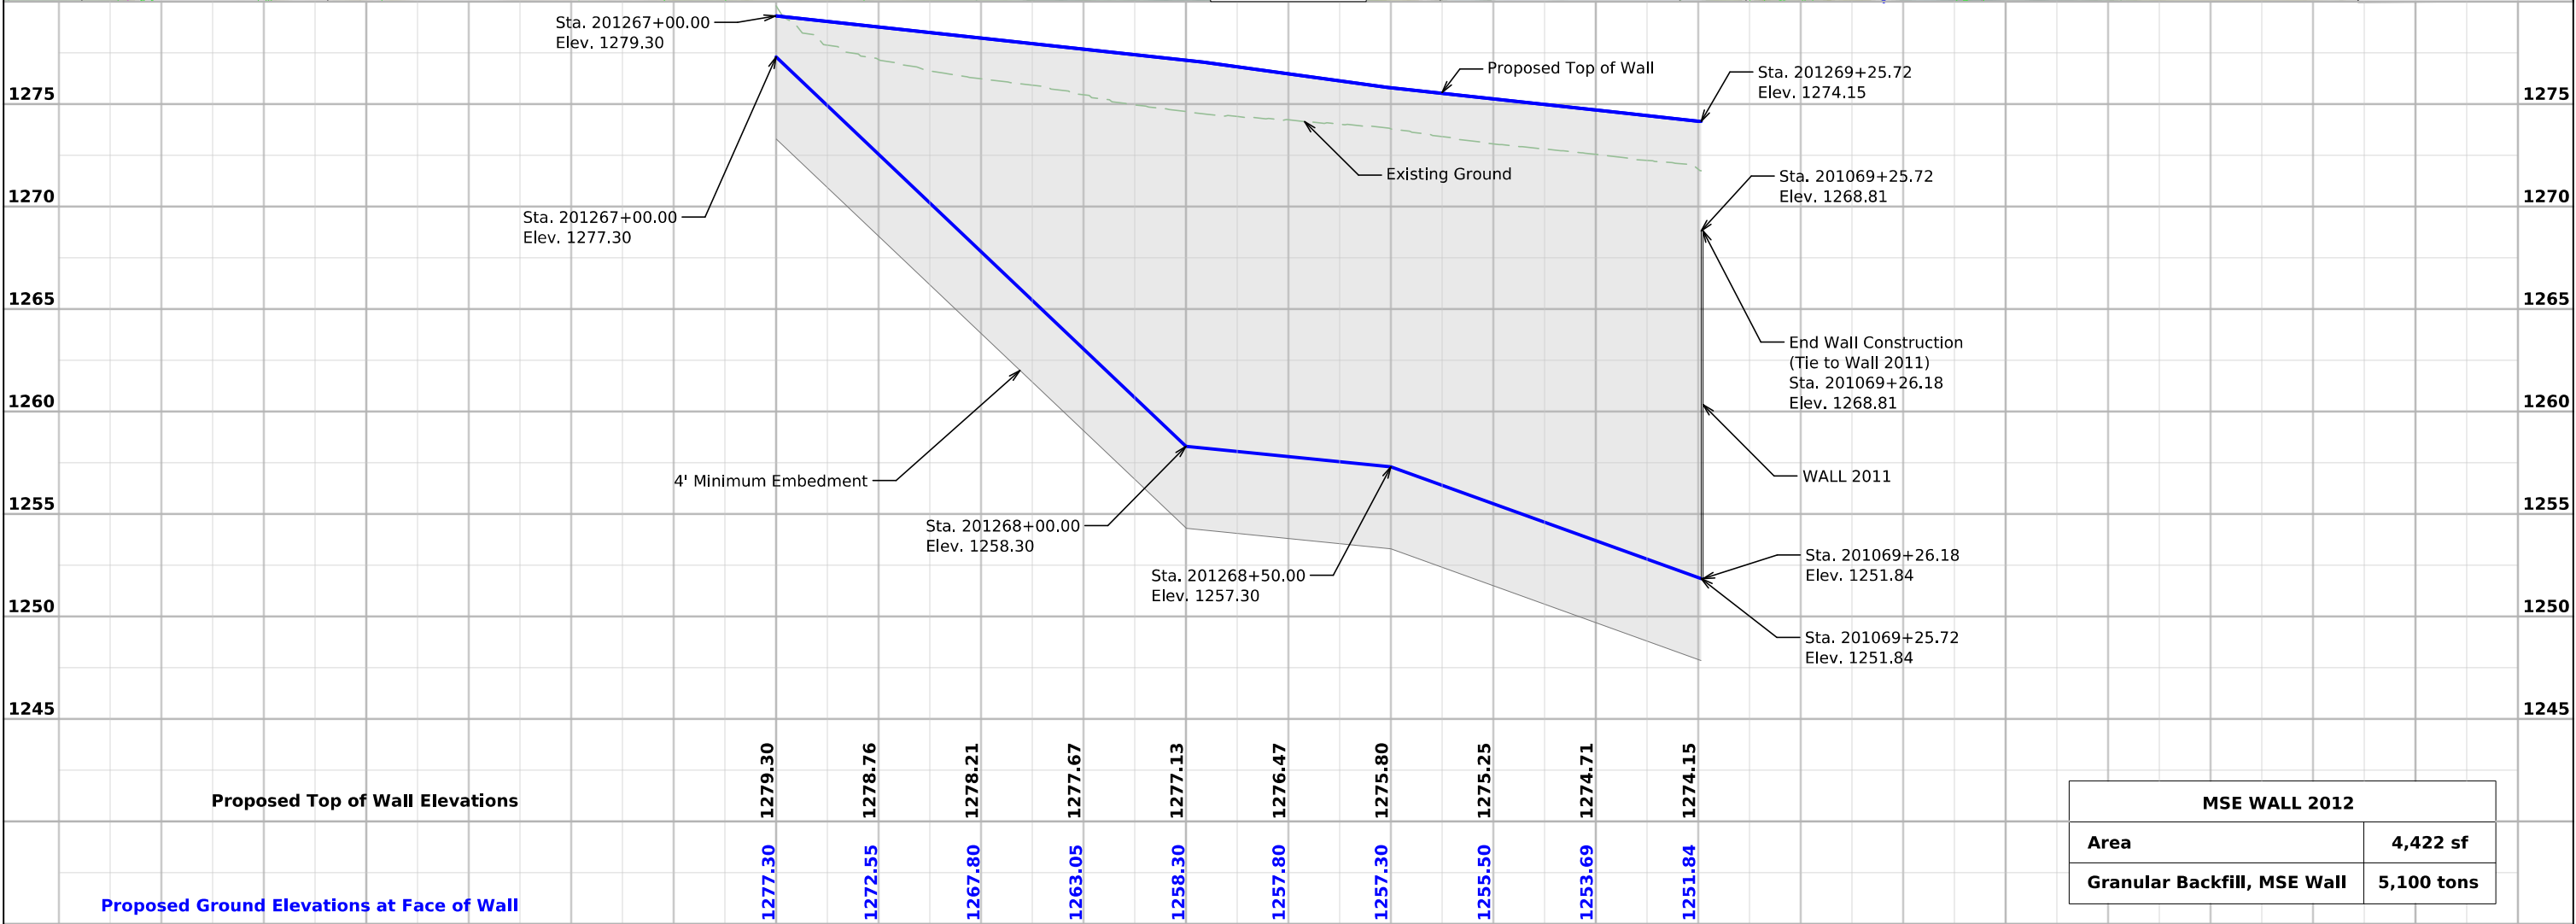
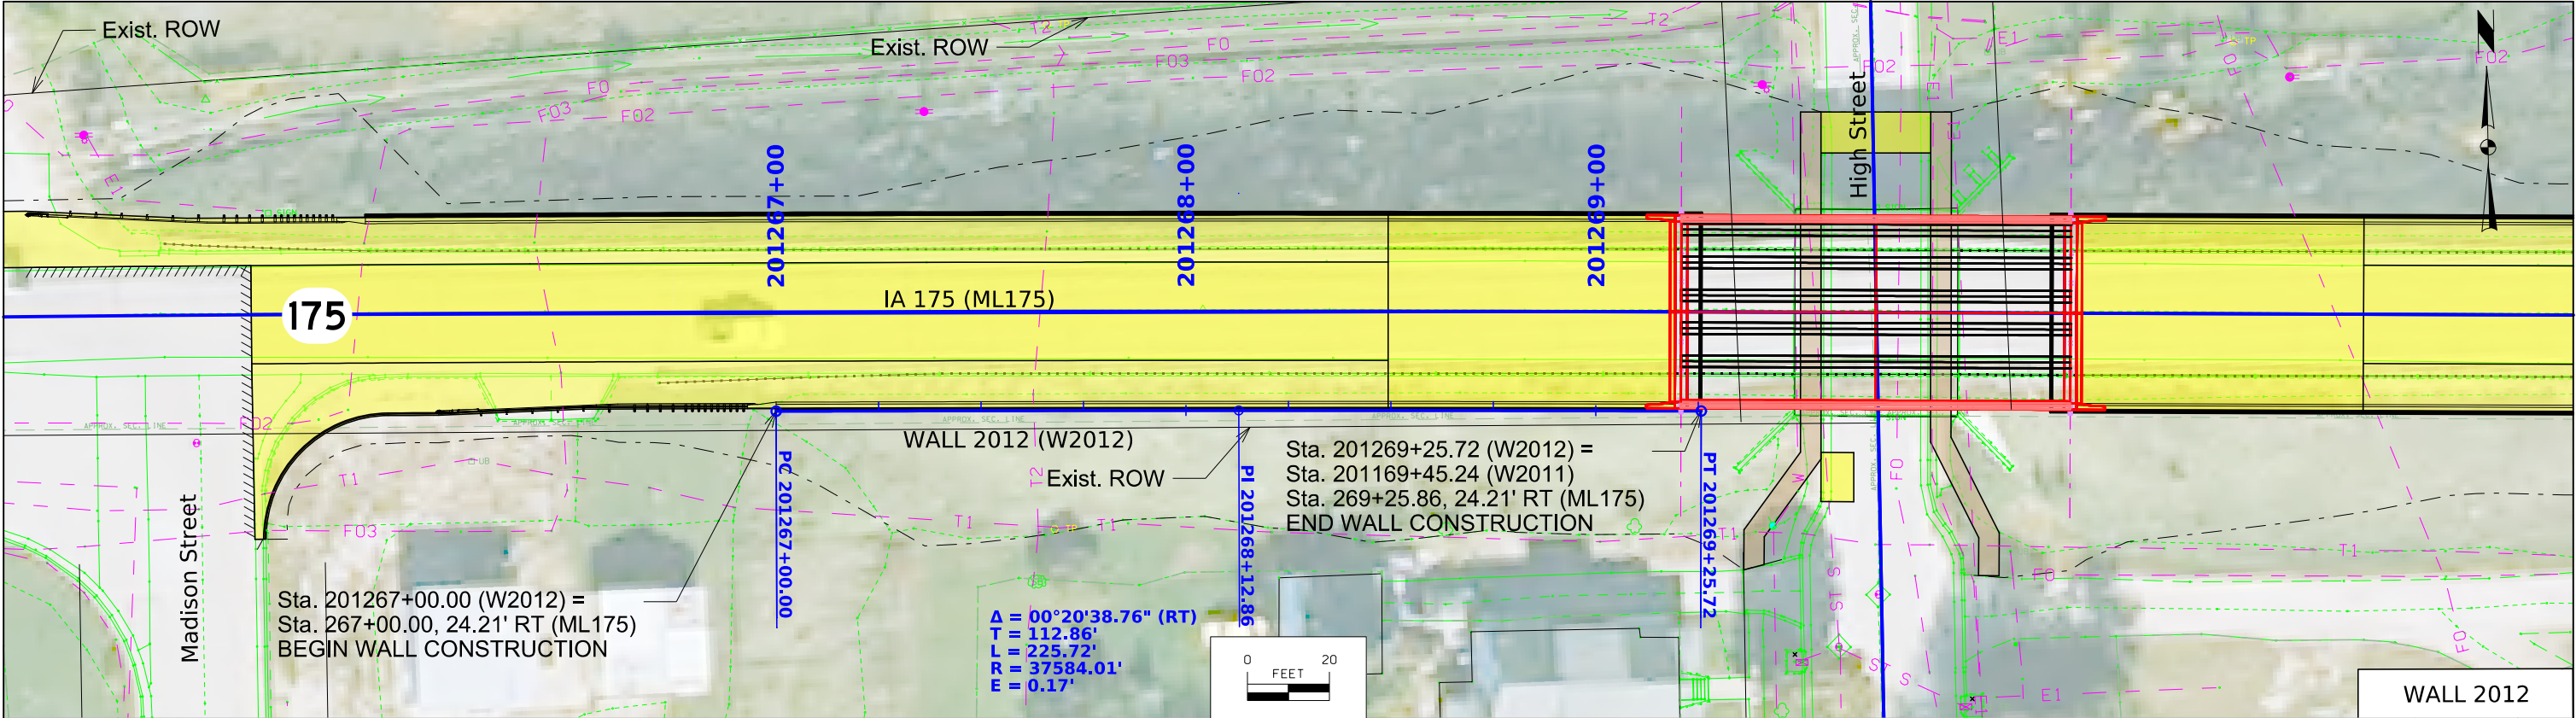


MSE WALL 2012	
Area	4,422 sf
Granular Backfill, MSE Wall	5,100 tons

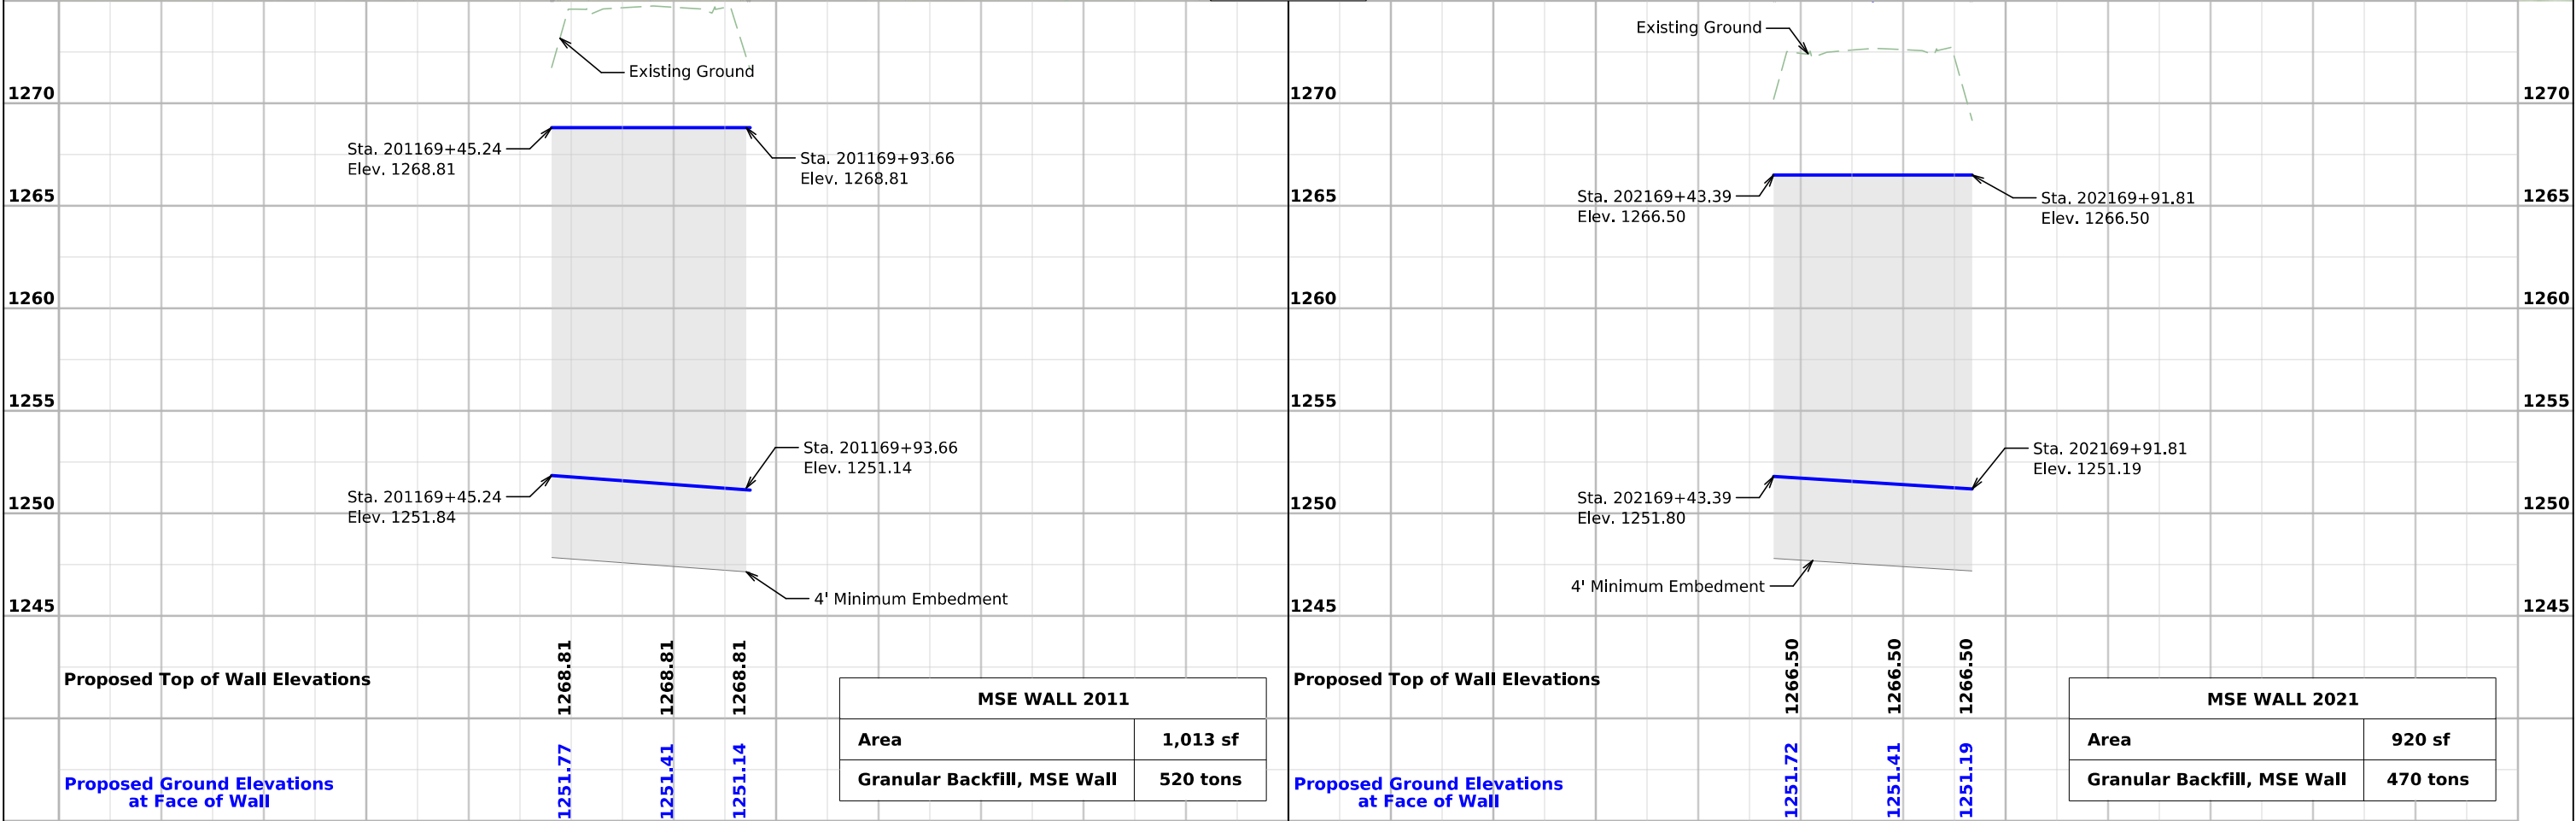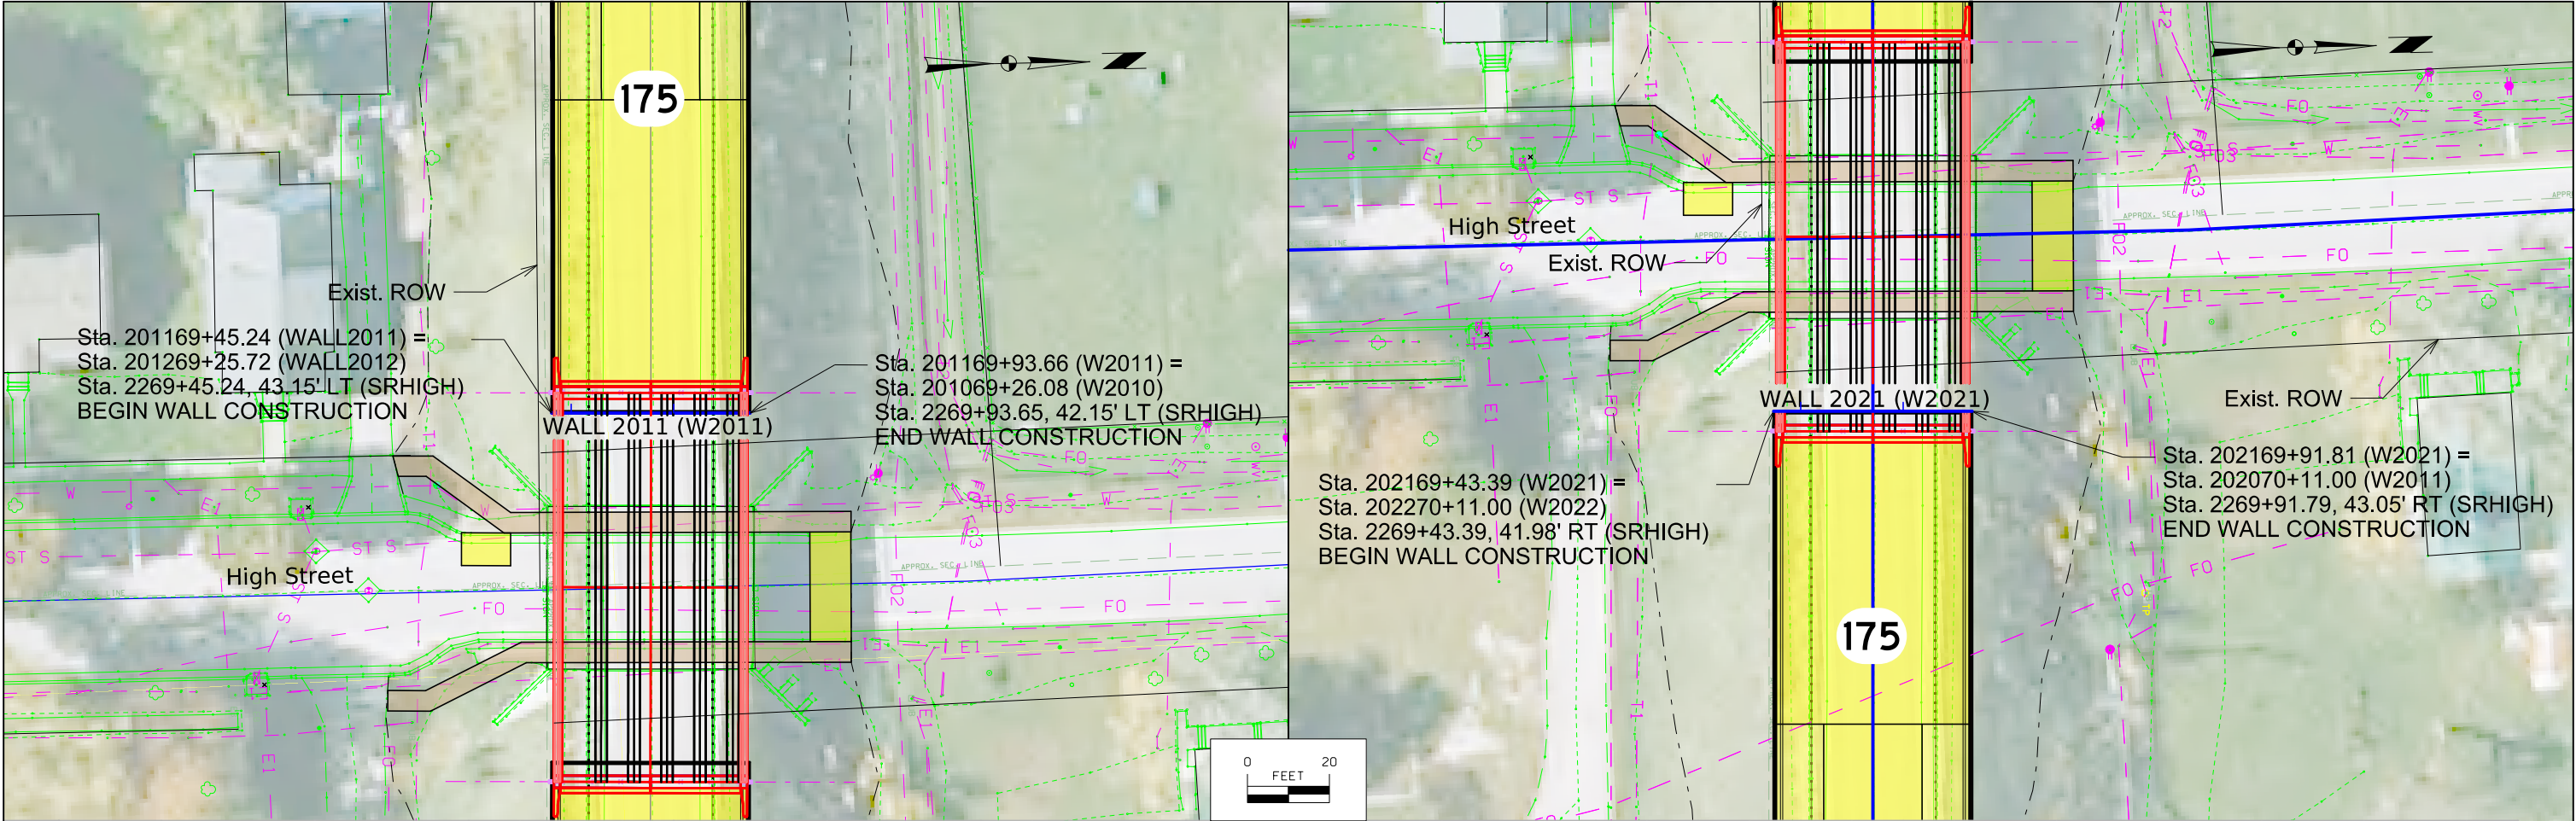

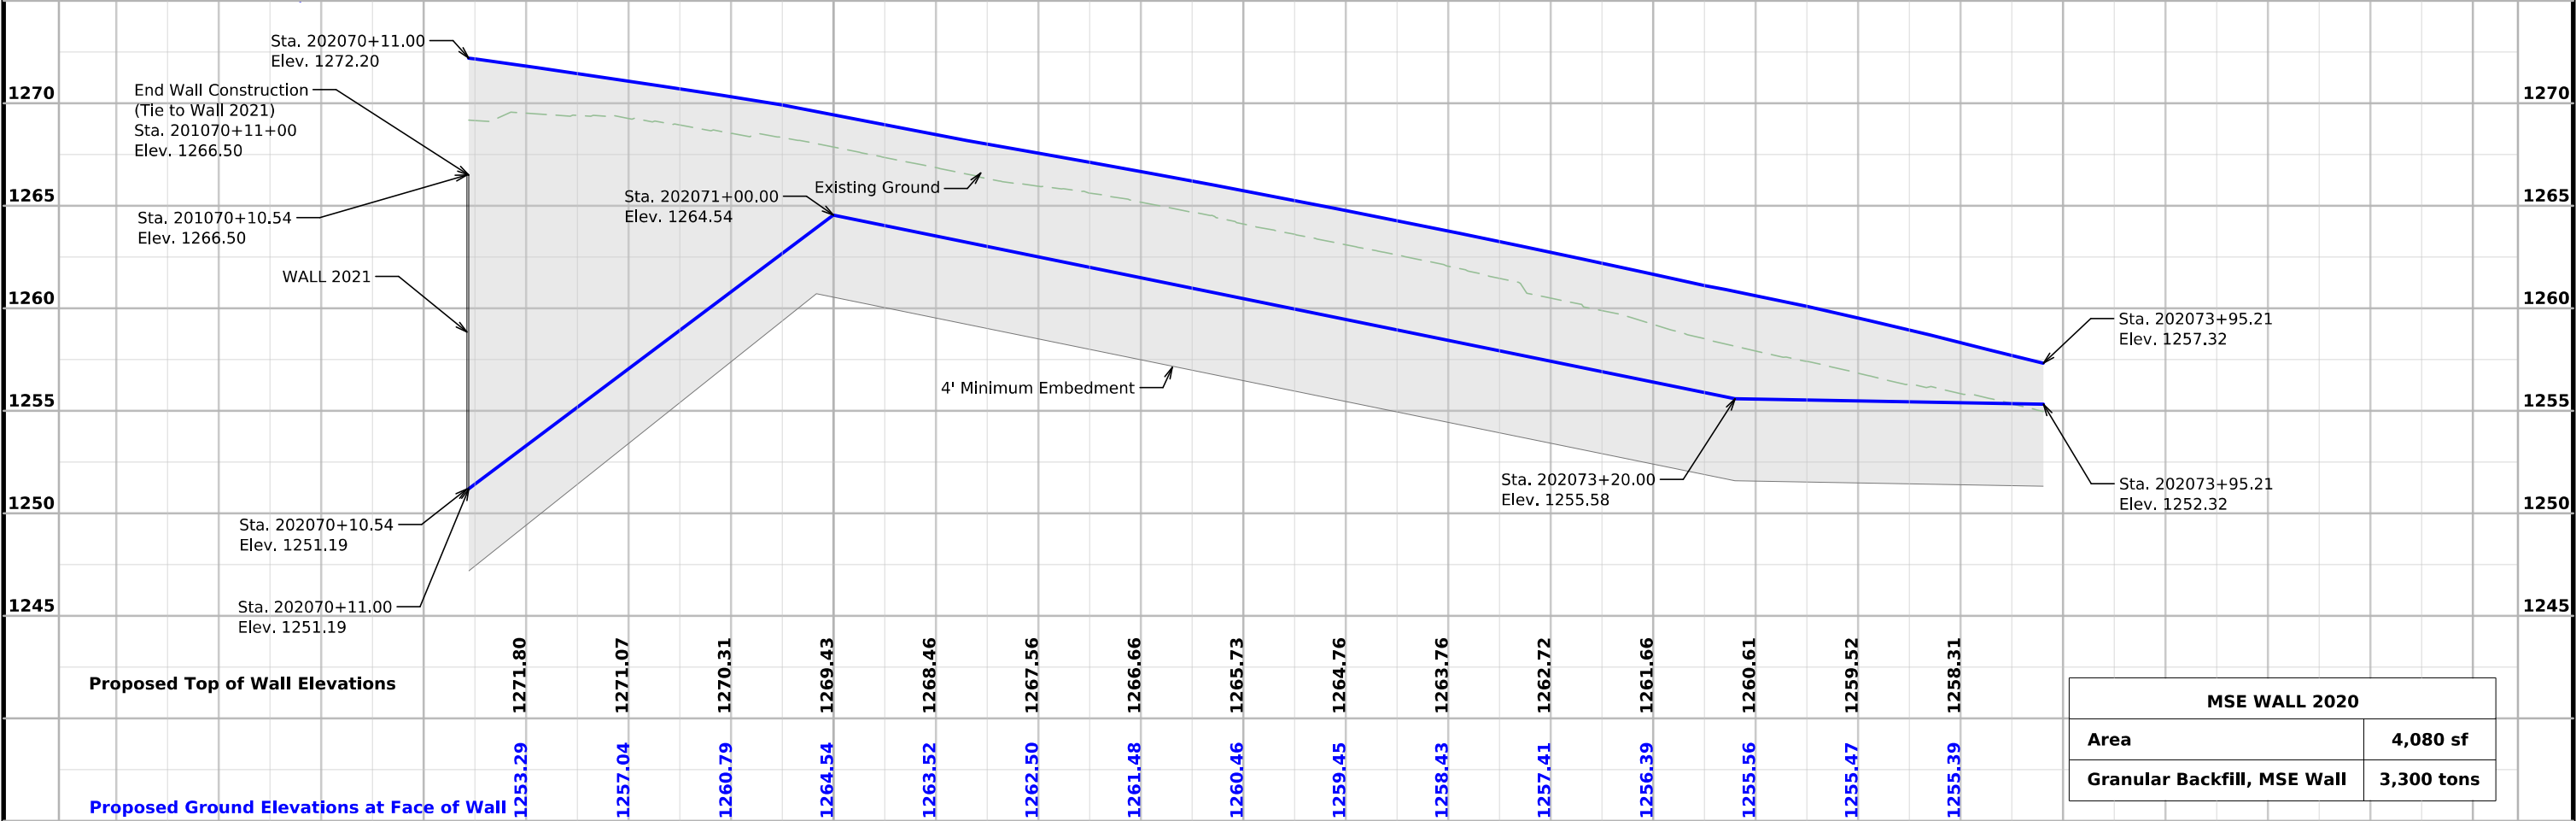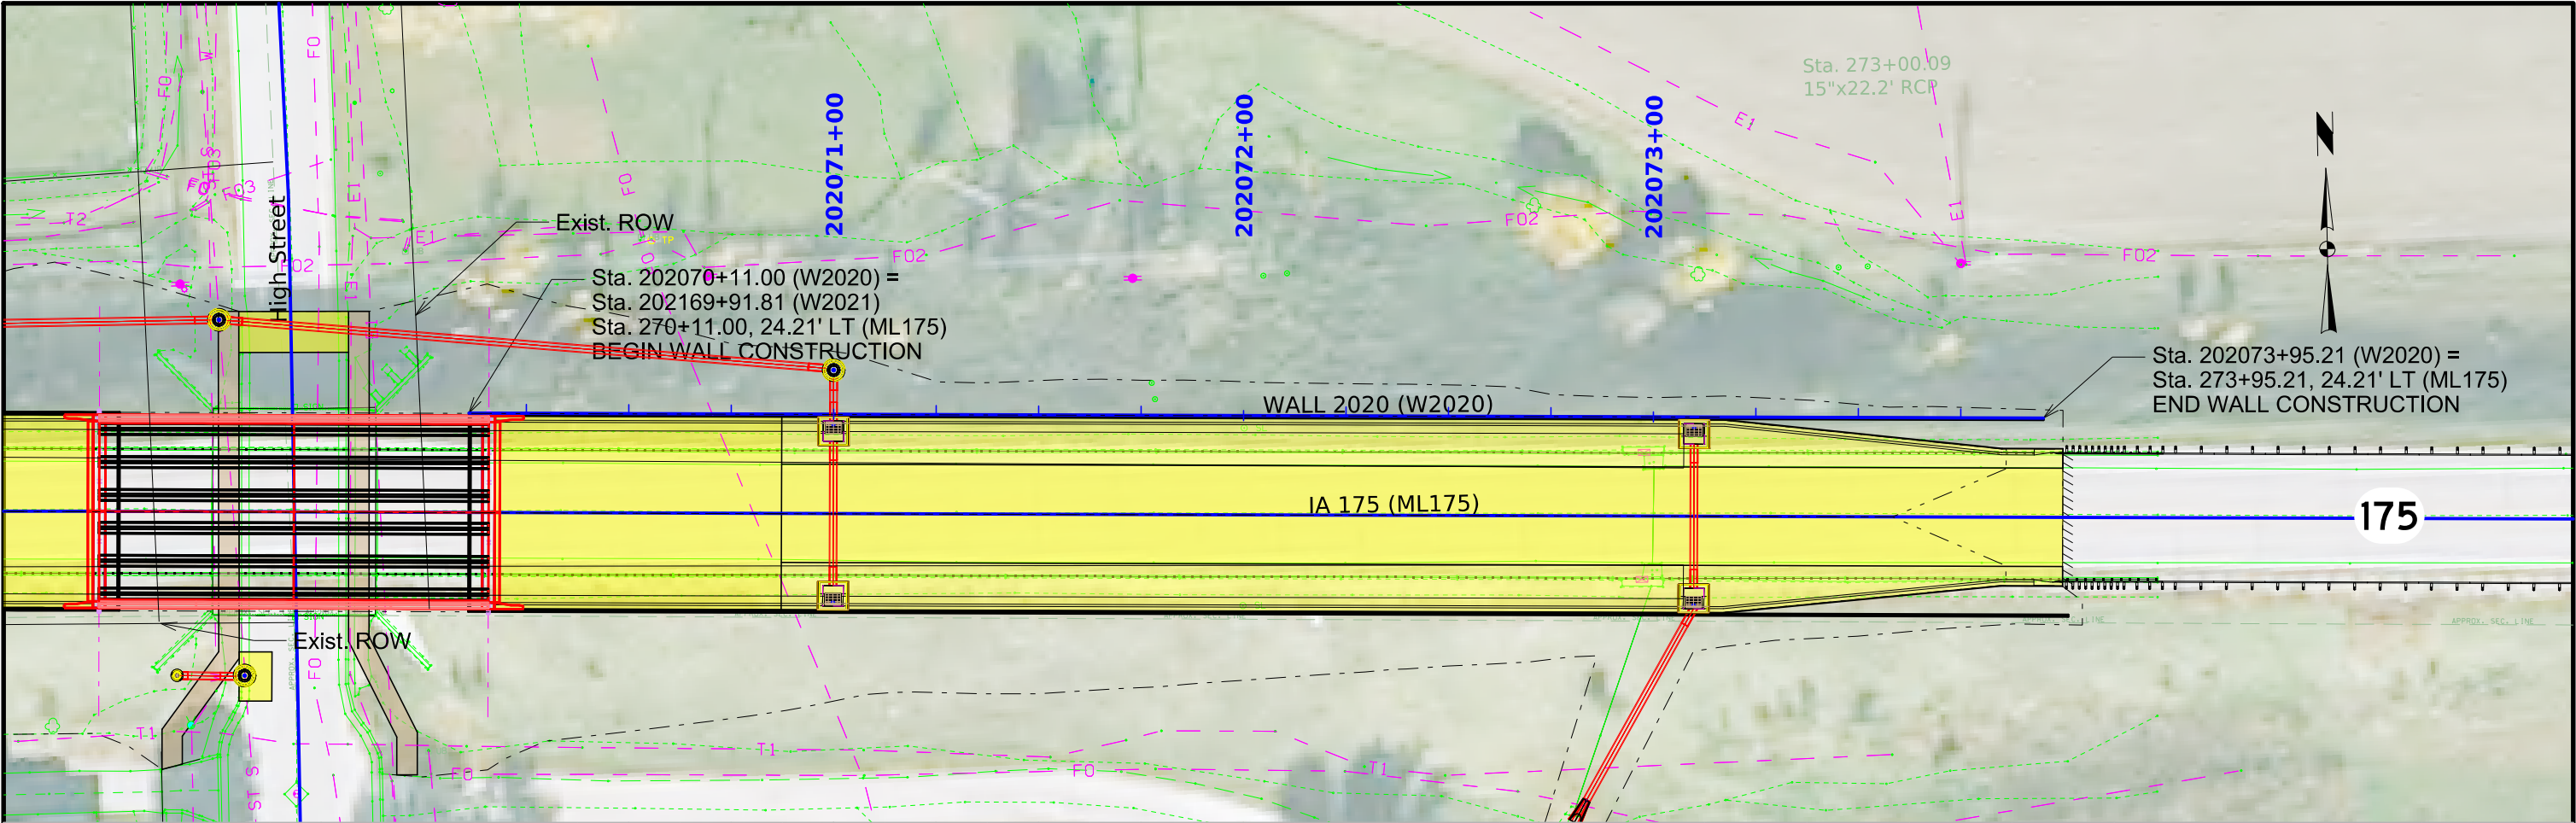

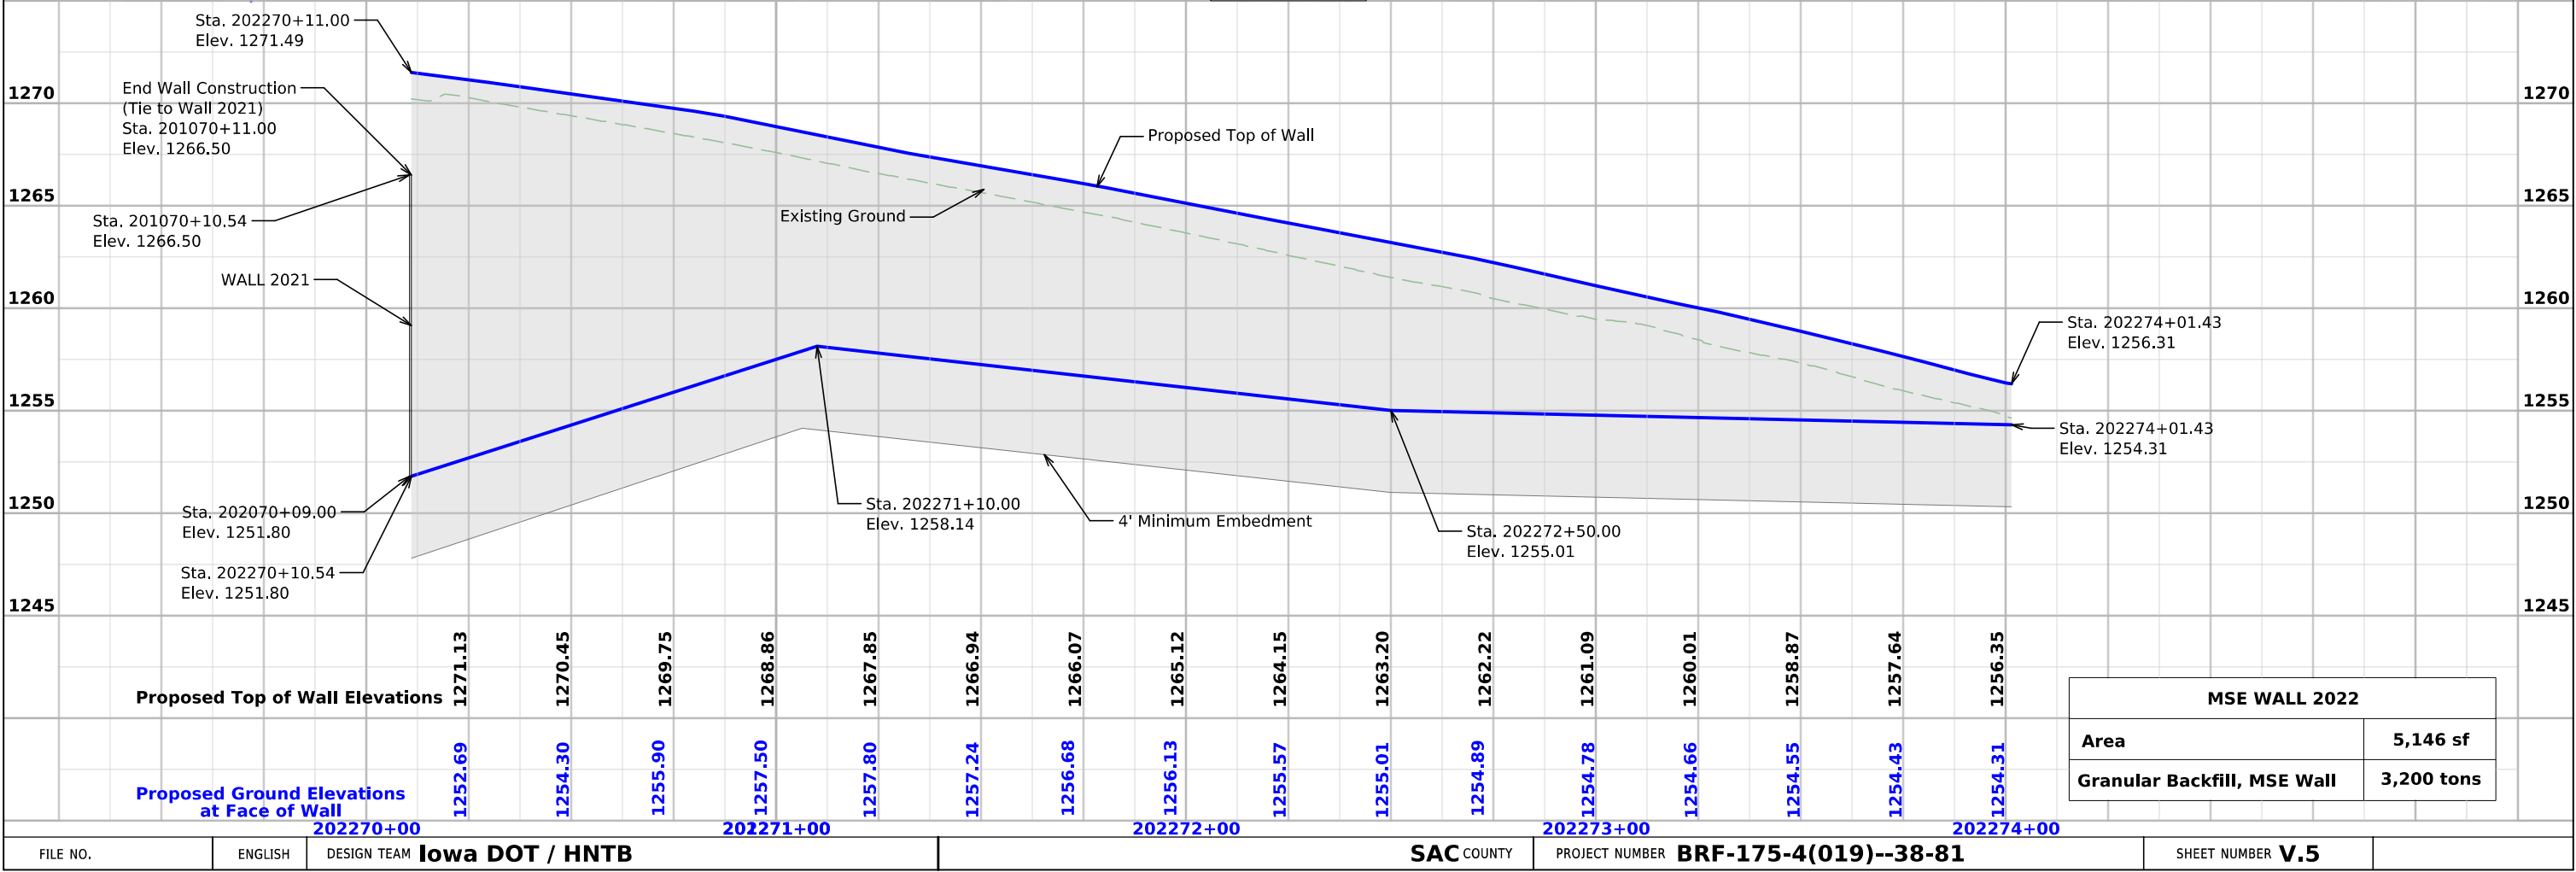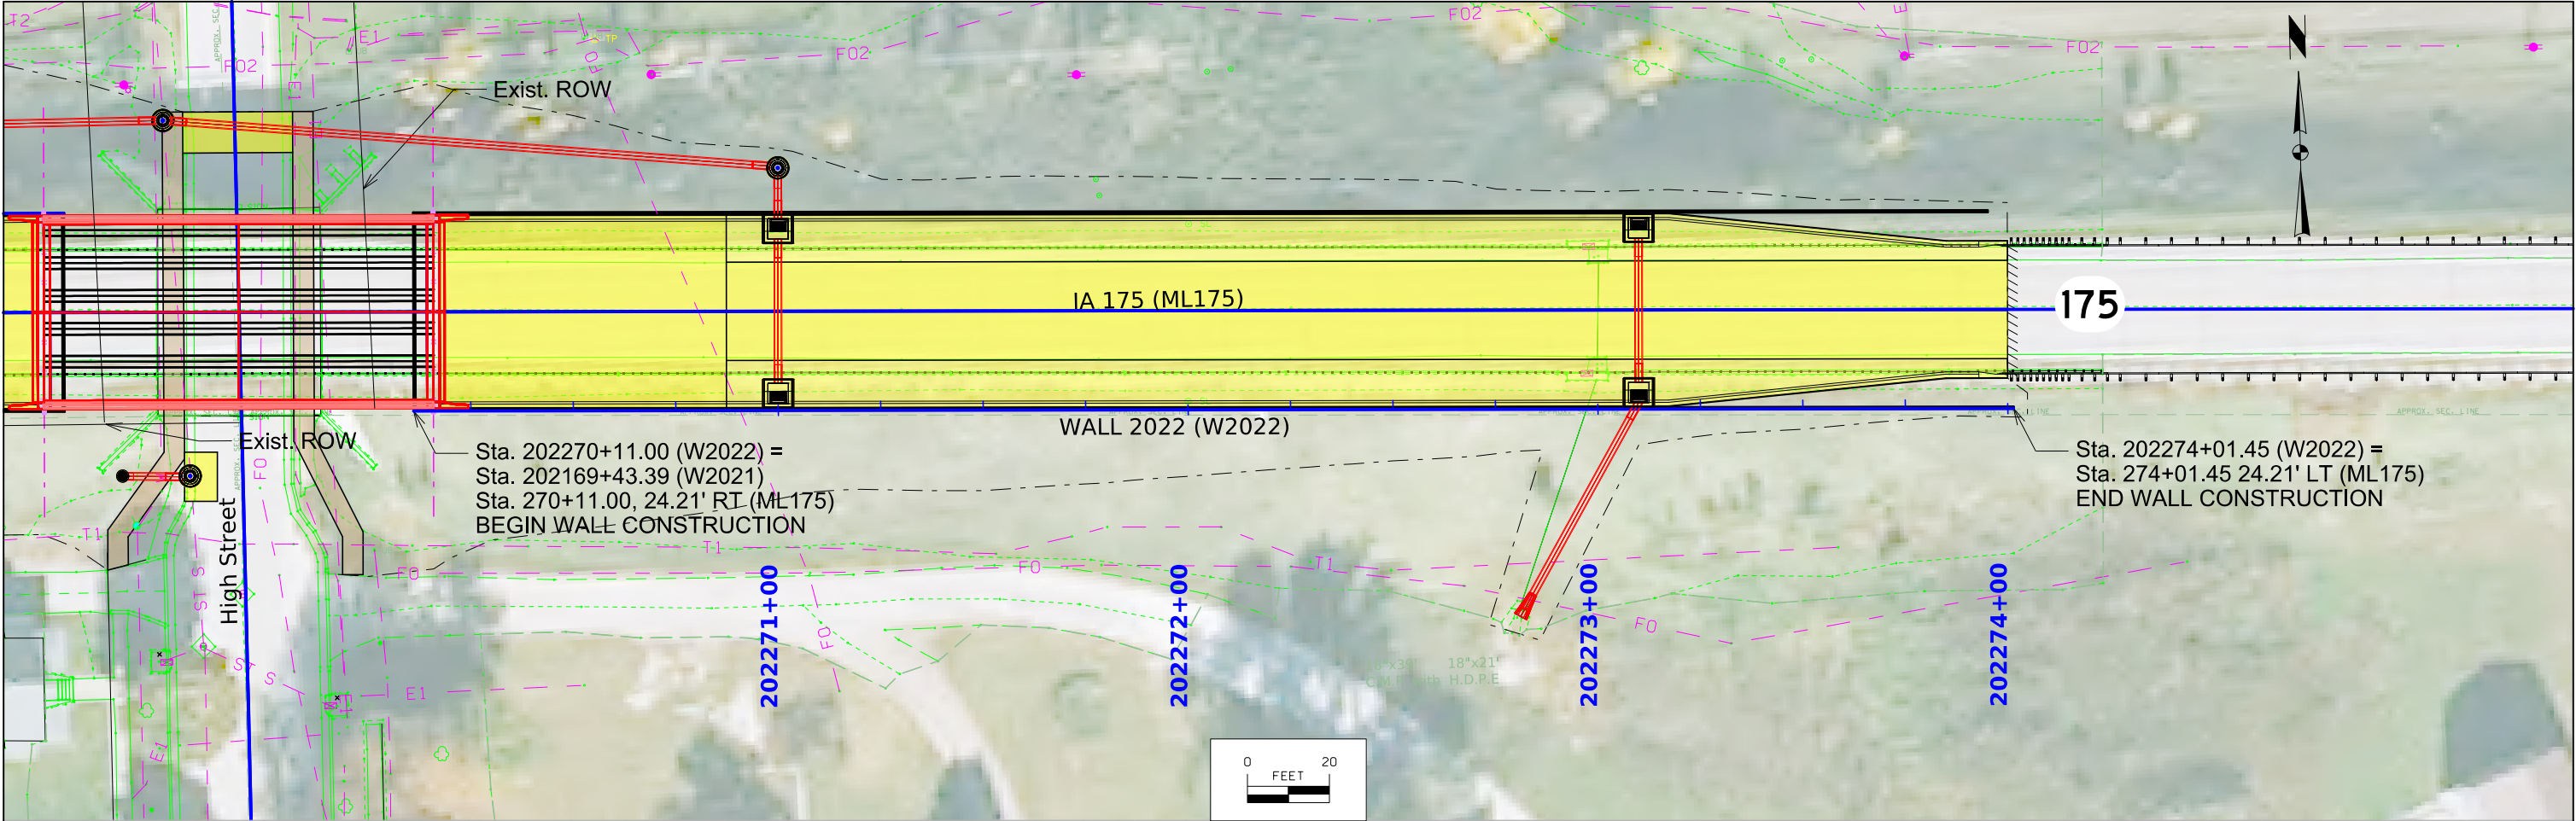

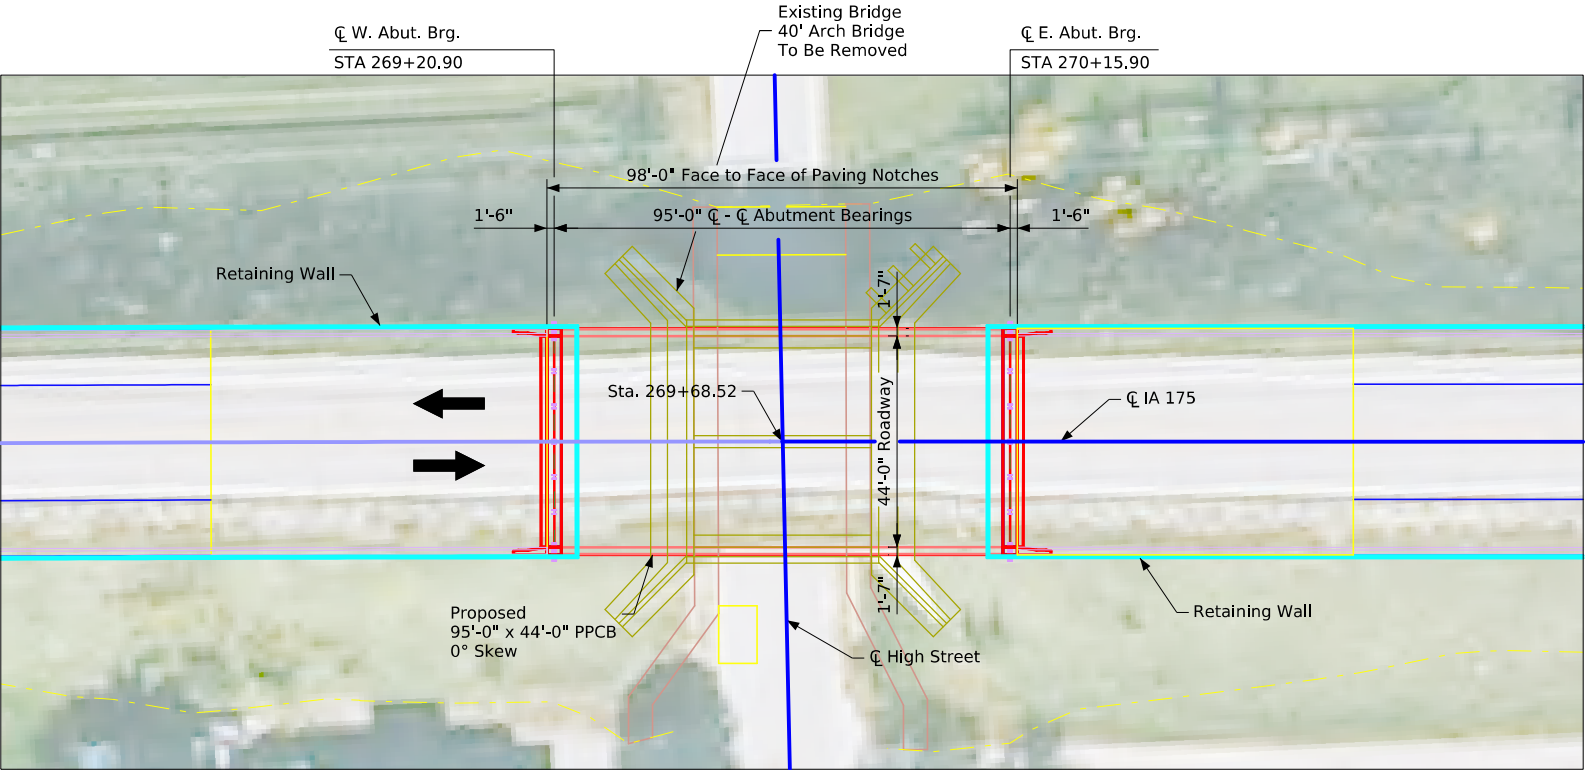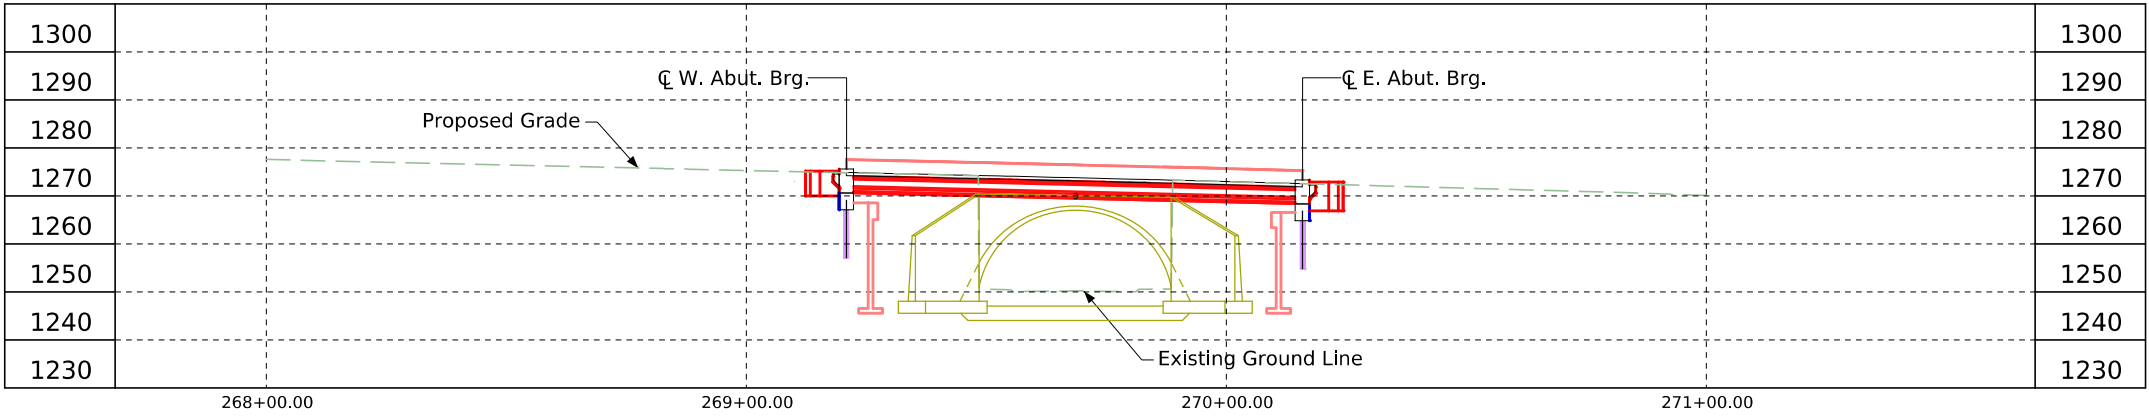

Design For 0° Skew
**95'-0" x 44'-0" Pretensioned
Prestressed Conc. Beam Bridge**
95'-0" Span
Situation Plan
STA. 269+68.40 (IA 175) Turn-in Date: mmm yyyy
Sac County
IOWA DEPARTMENT OF TRANSPORTATION
Design No. XXXX Design Sheet No. 1 of 1 FHWA No. XXXXXX

CROSS SECTION VIEW COLOR LEGEND			
Design Color No.	Feature	Design Color No.	Feature
Aggregate		Structural	
(64)	 Choke Stone	(112)	 Noise Wall
(42)	 Engineering Fabric	(112)	 Noise Wall Footing
(8)	 Flooded Backfill	(112)	 Retaining Wall Back
(92)	 Macadam Stone	(112)	 Retaining Wall Back Excavate
(20)	 Modified	(112)	 Retaining Wall Face
(12)	 Plowing Shaping	(112)	 Retaining Wall Front Excavate
(14)	 Porous Backfill	(112)	 Retaining Wall Front Footing
(8)	 Revetment Class A	(112)	 Retaining Wall MSE Gutter
(6)	 Revetment Class B	(112)	 Retaining Wall Reinforced Earth
(62)	 Revetment Class C	Grading	
(188)	 Revetment Class D	(8)	 Behind Curb Cut
(28)	 Revetment Class E	(6)	 Granular
(12)	 Shoulder Special Backfill	(13)	 Granular Back Fill
(12)	 Special Backfill	(48)	 Rock Undercut
(20)	 Subbase	(8)	 Shoulder Earth Fill
(20)	 Subbase Lower	(2)	 Side Slopes
(20)	 Subbase Upper	(226)	 Side Slopes Dressing
(118)	 Subgrade Treatment	Substrata	
Asphalt		(128)	 Boulder Substrata
(207)	 HMA Base Course	(48)	 Broken Weathered Substrata
(207)	 HMA Interim Course	(3)	 Core Out Substrata
(207)	 HMA Surface Course	(203)	 Existing Pavement Substrata
Concrete		(6)	 Loam Substrata
(0)	 Barrier Concrete	(80)	 Rock Substrata
(0)	 Barrier Concrete Footing	(4)	 Select Sand Substrata
(0)	 Curb Gutter	(3)	 Shale Substrata
(48)	 Flowable Mortar	(10)	 Topsoil Substrata
(0)	 Median Concrete	Unsuitable / Waste	
(0)	 PCC Pavement	(3)	 Unsuitable Type A
(0)	 Sidewalk	(13)	 Unsuitable Type B
Shoulder		(11)	 Unsuitable Type C
(209)	 Shoulder HMA	(3)	 Waste
(0)	 Shoulder PCC		
(6)	 Shoulder Granular		
Existing			
(0)	 Existing Pavement		

NOTES:

Text

NOTES:




Text

CROSS SECTIONS




LEGEND AND INFORMATION SHEET

(COVERS SHEET SERIES W & X)




IA 175

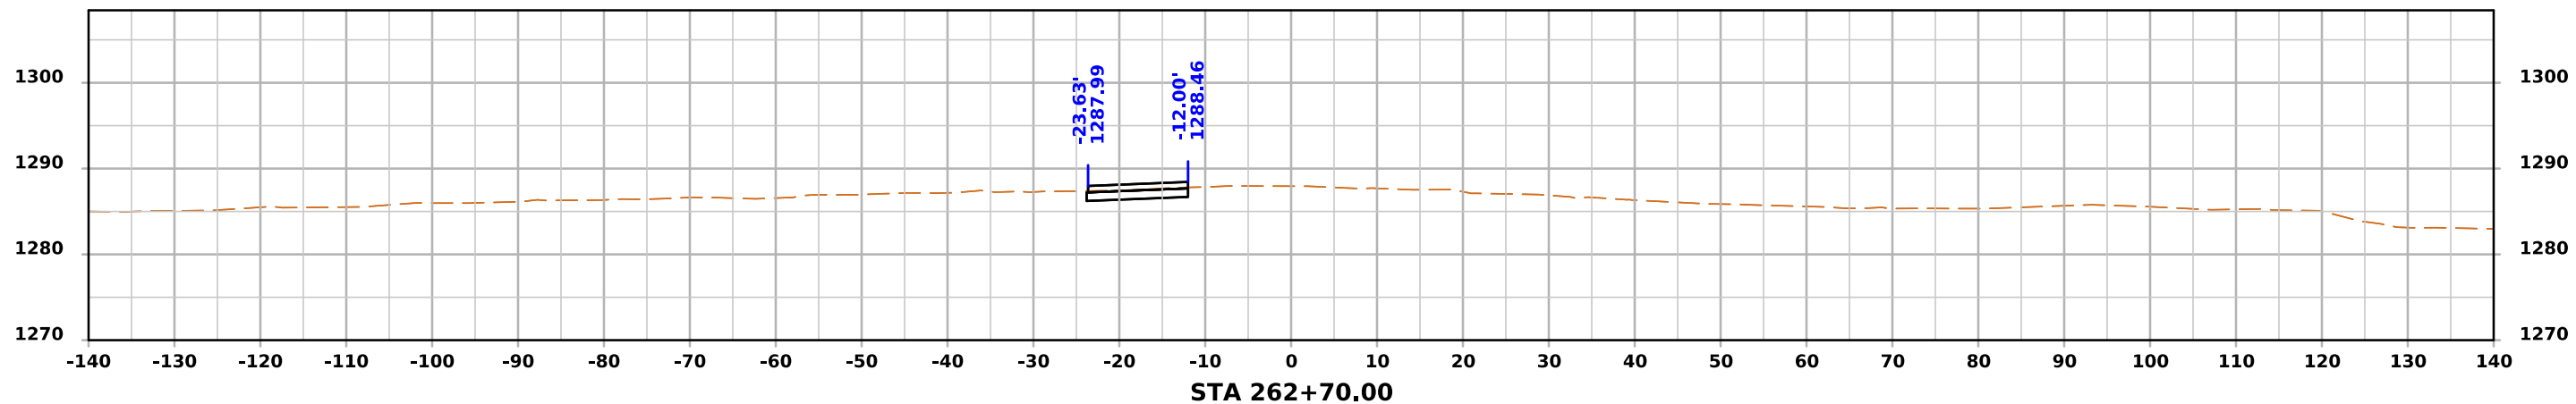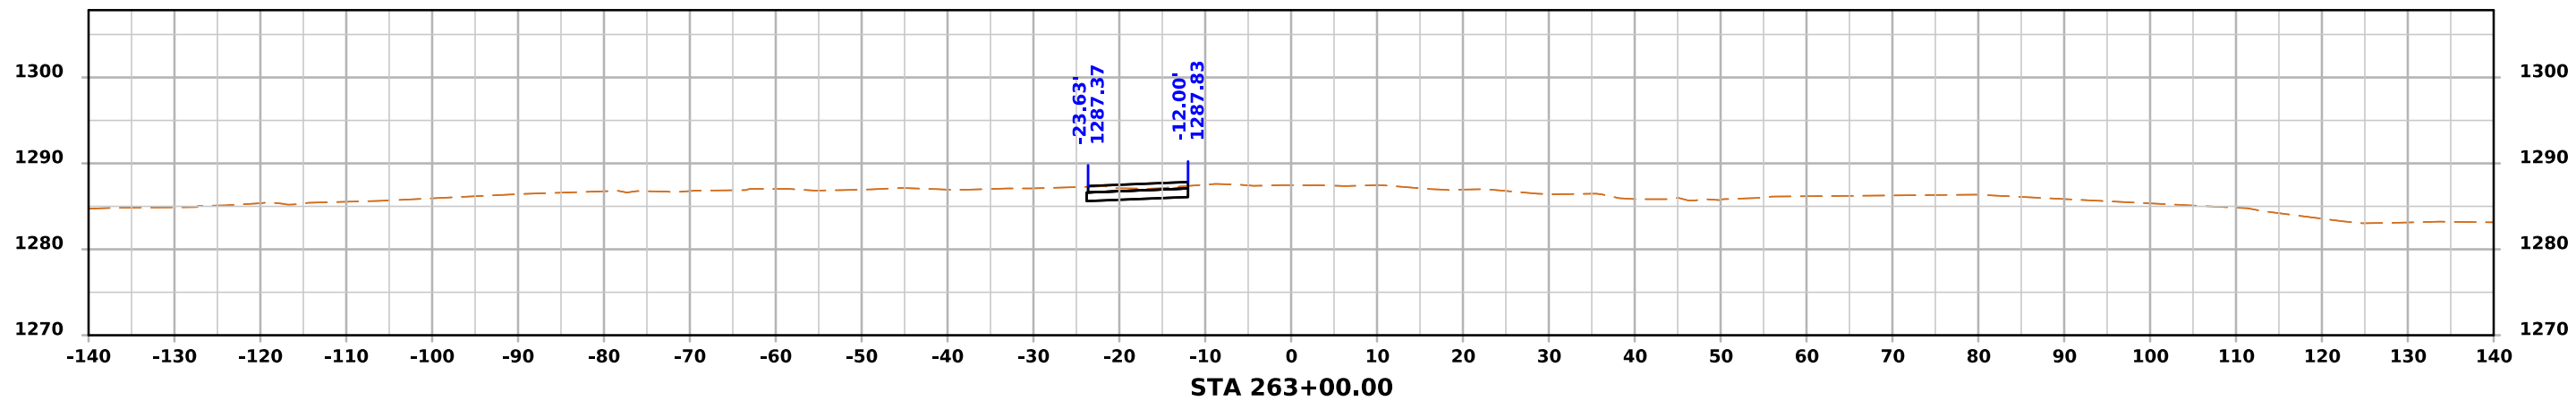
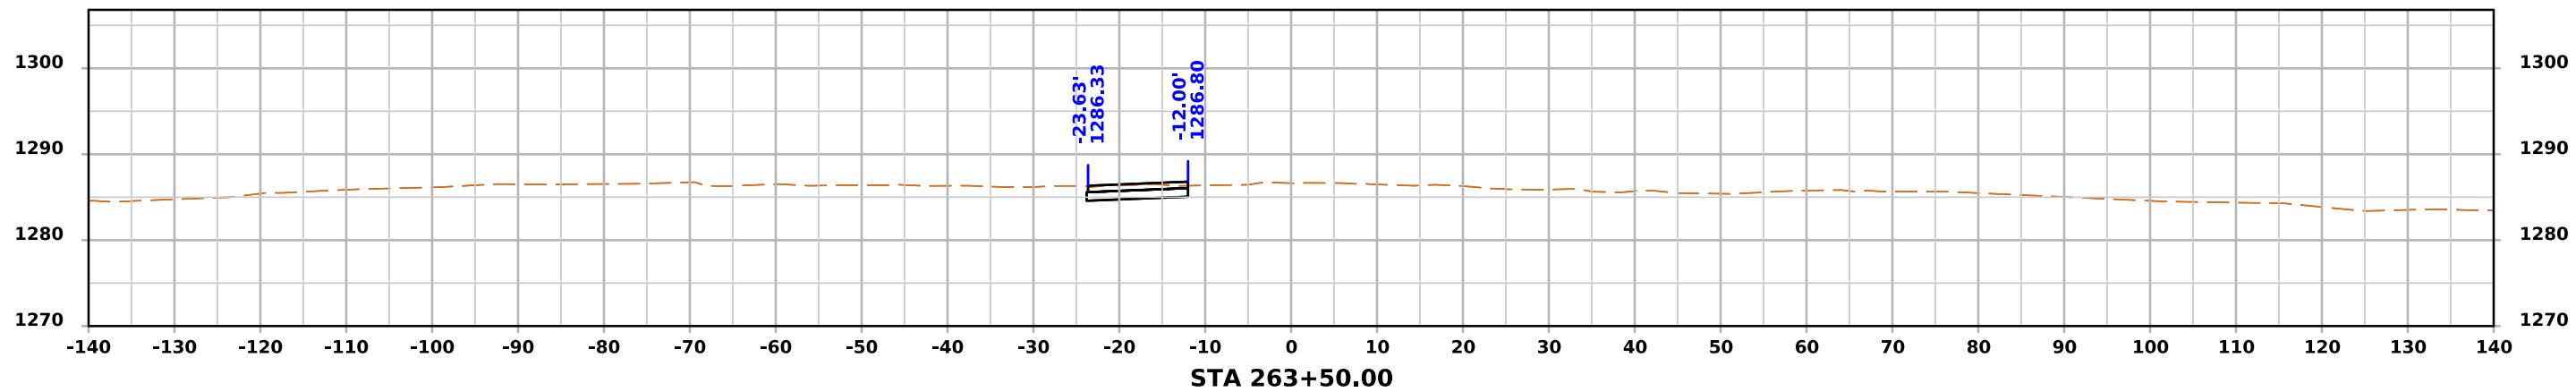




IA 175

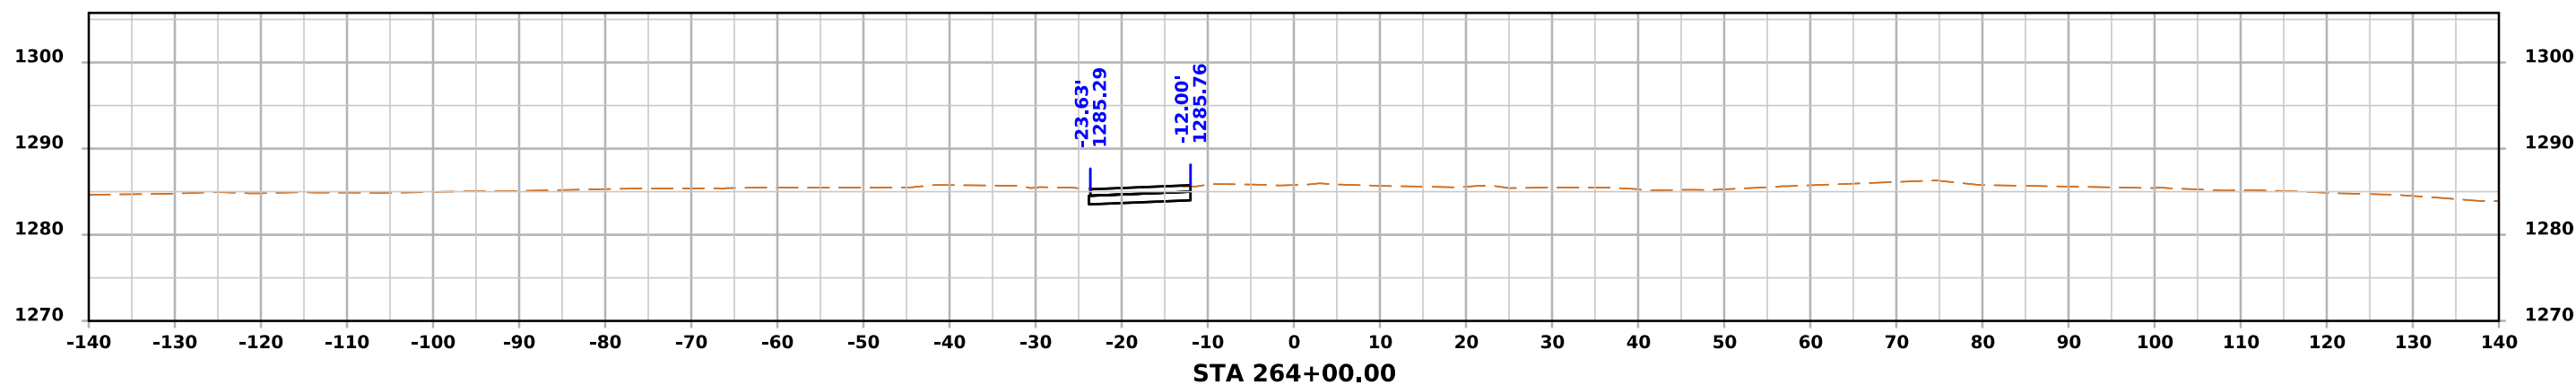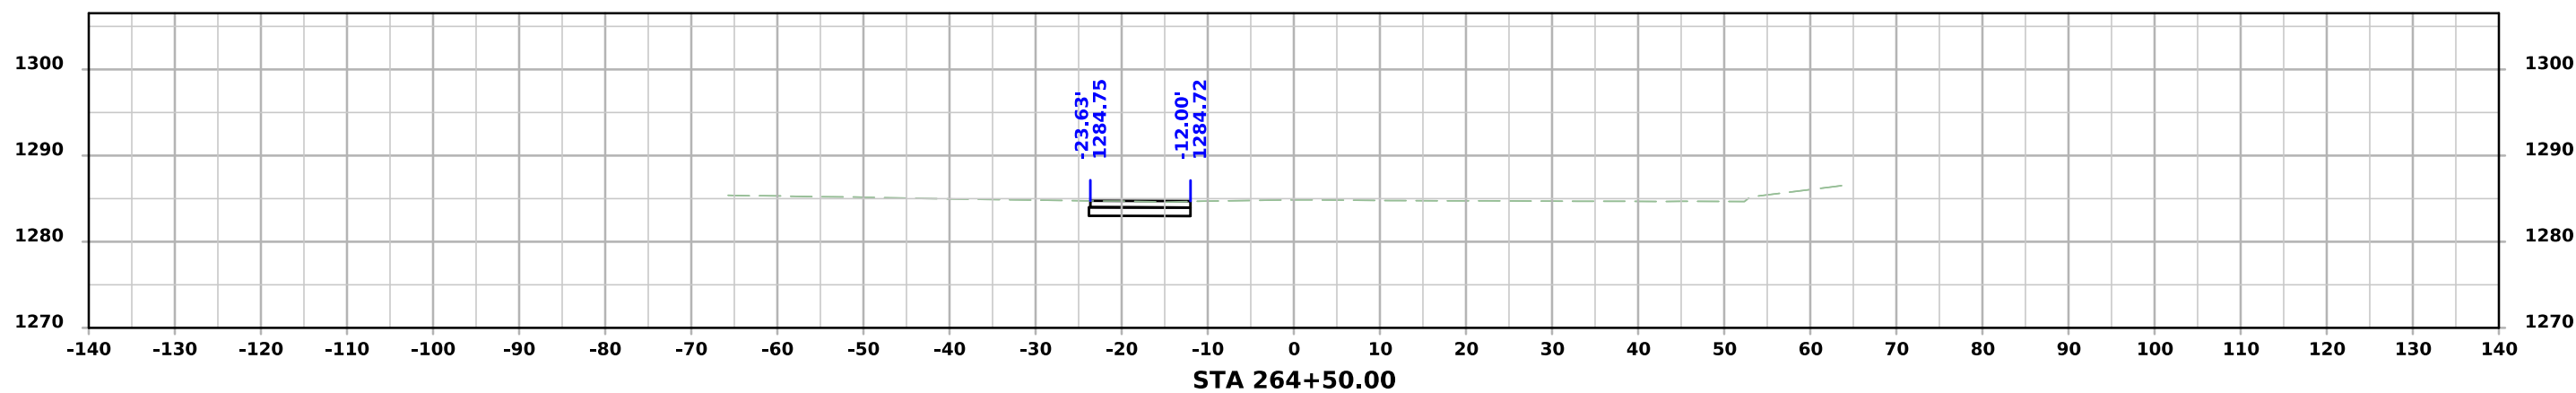
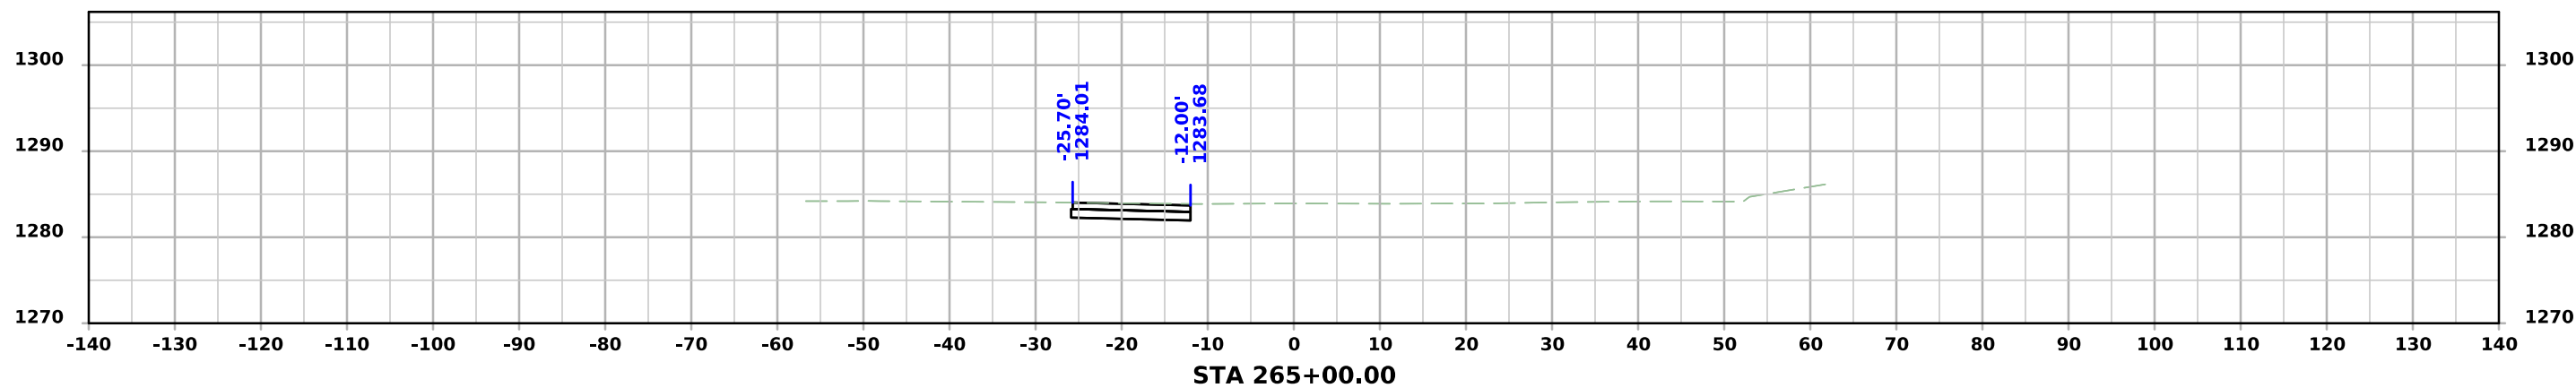




IA 175

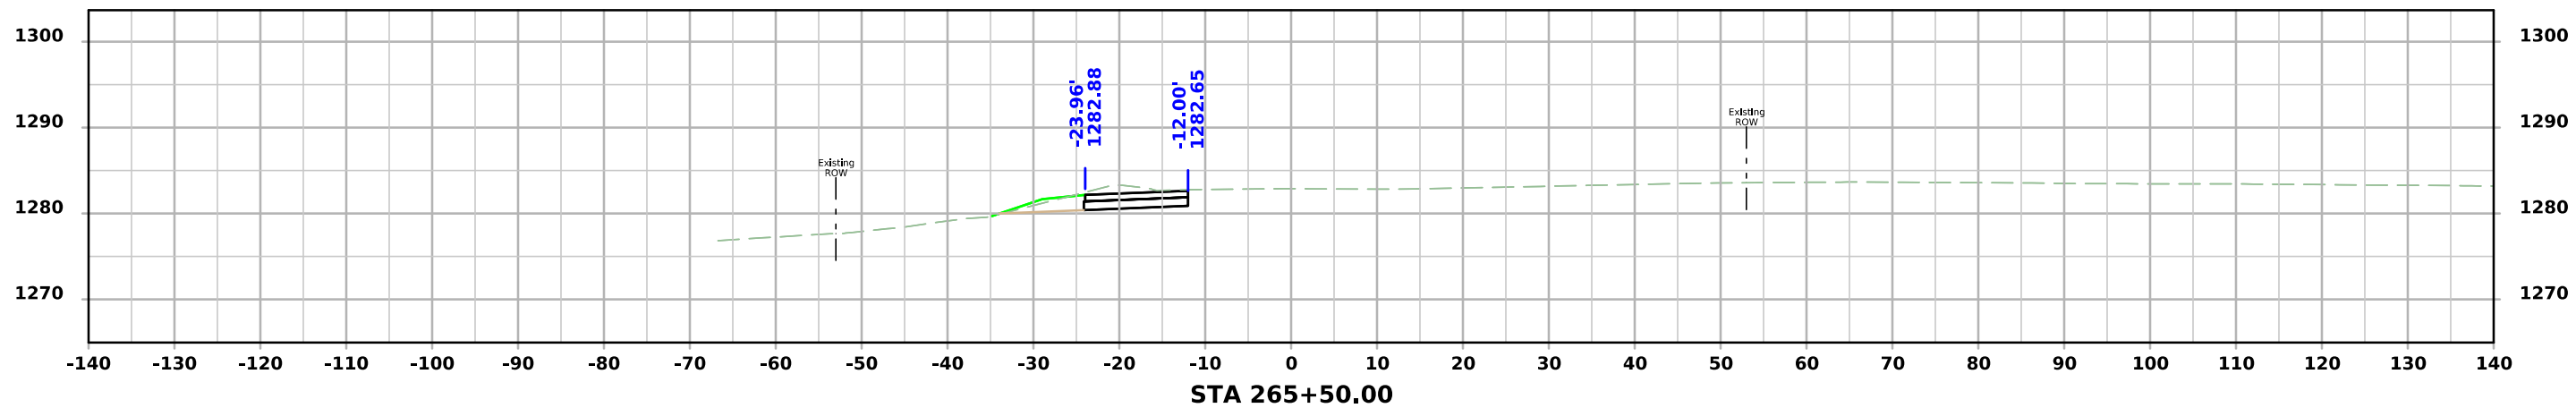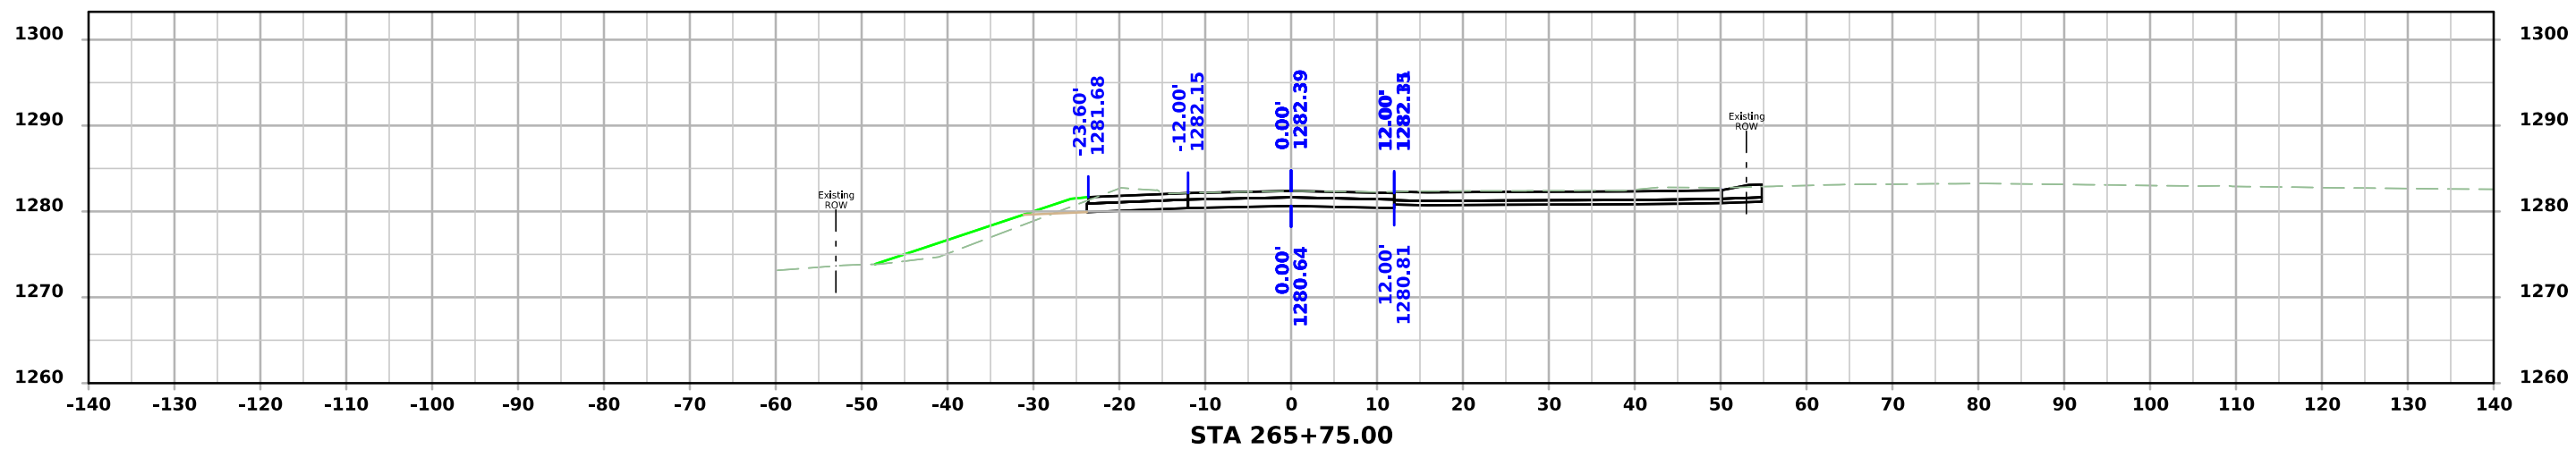
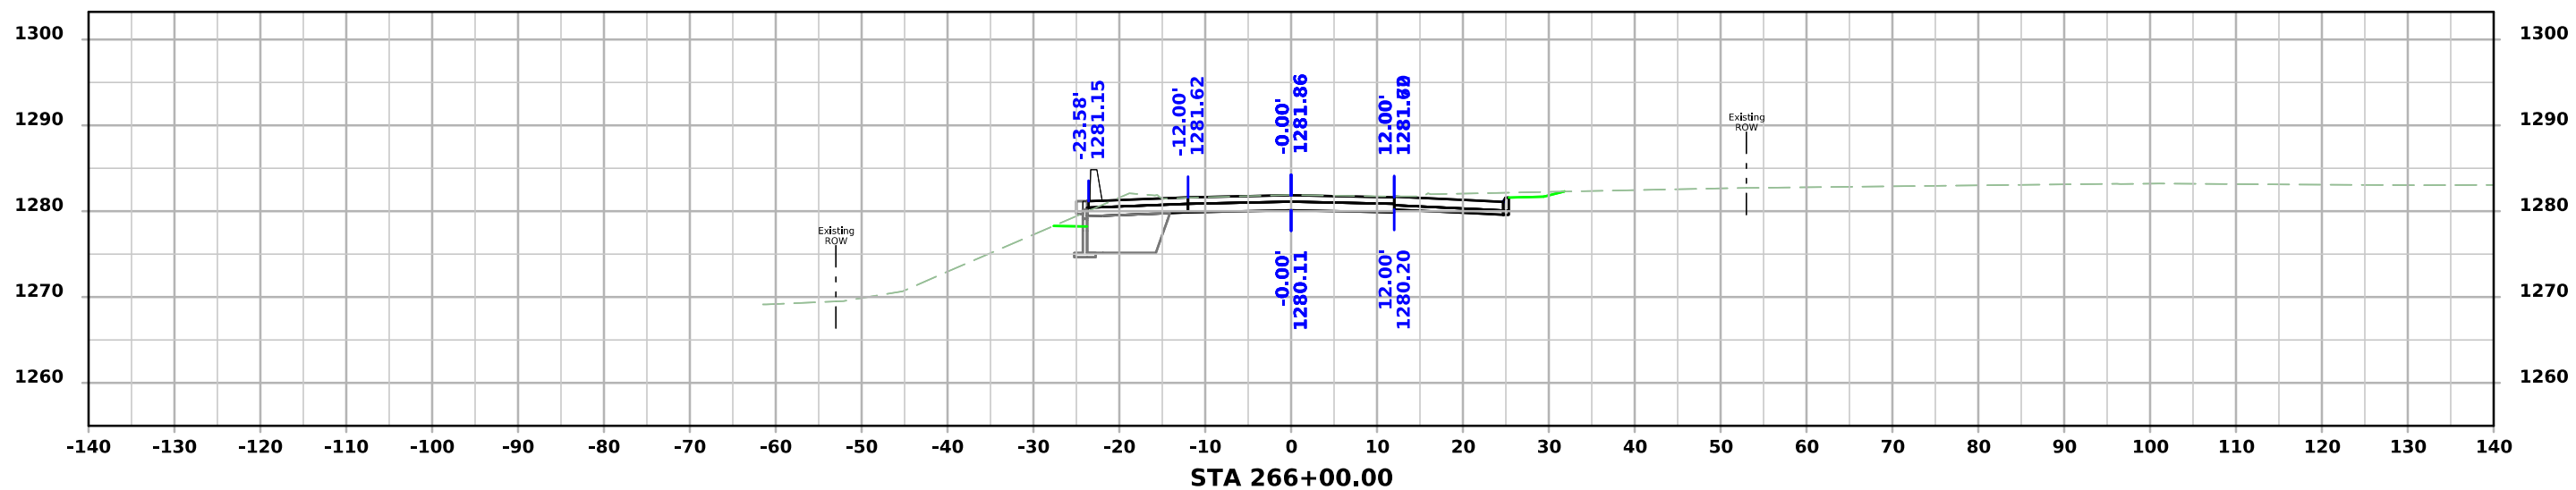


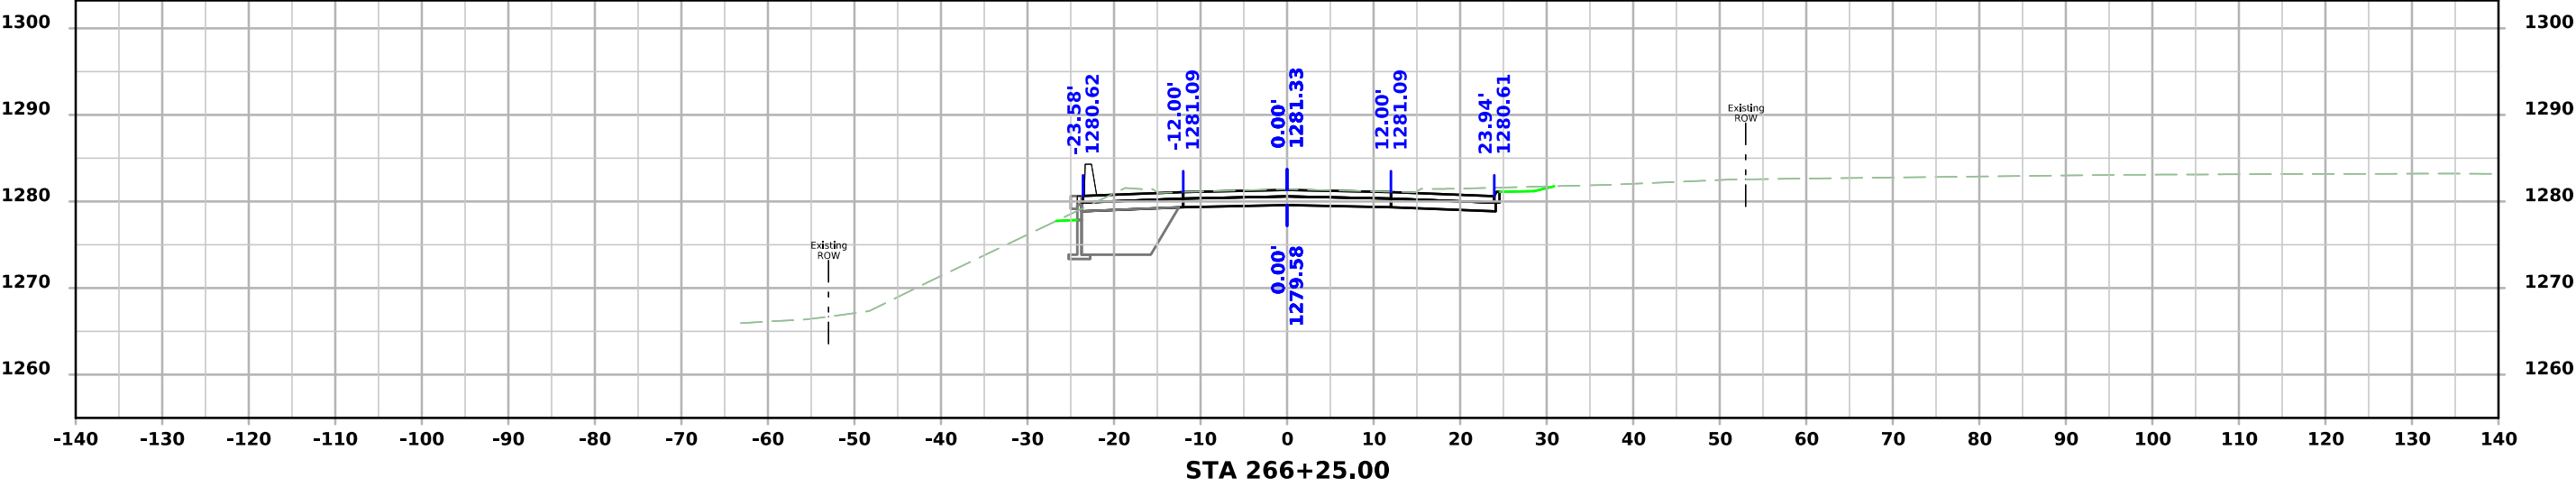
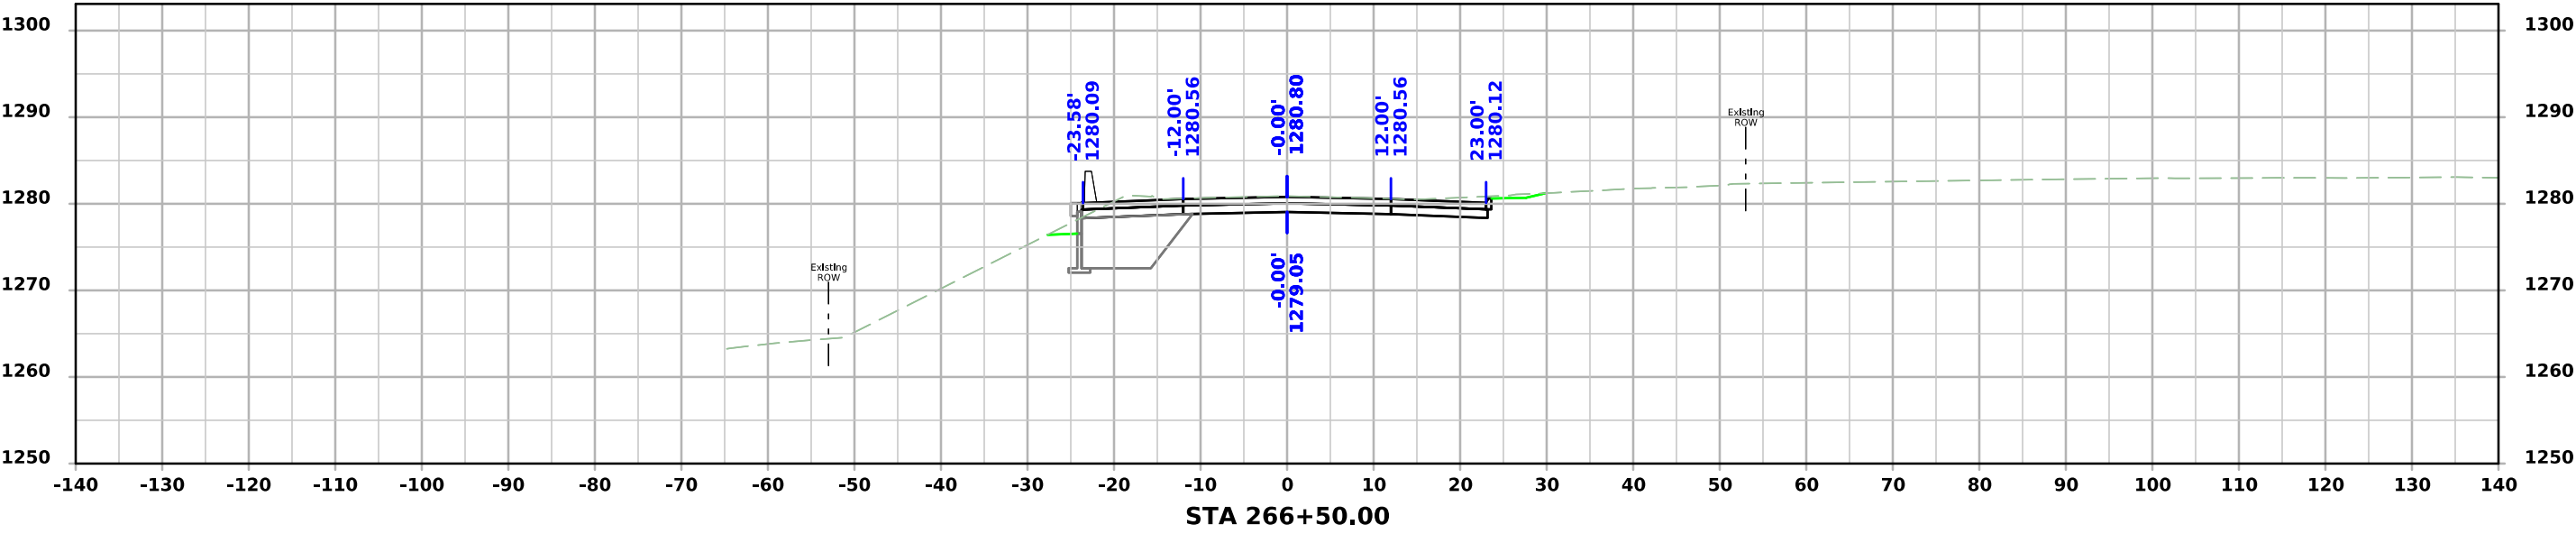


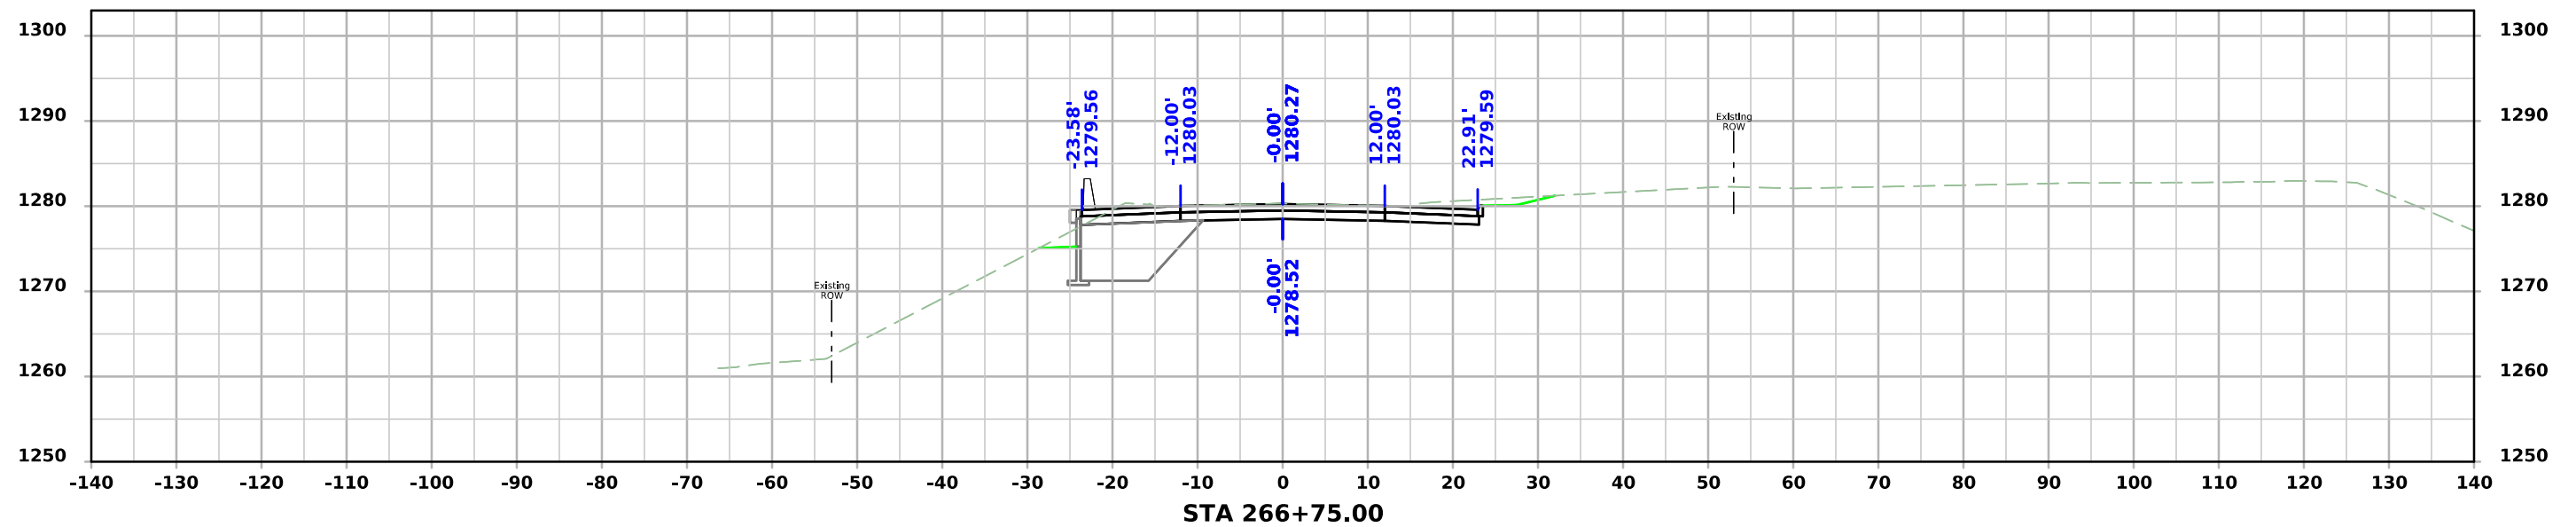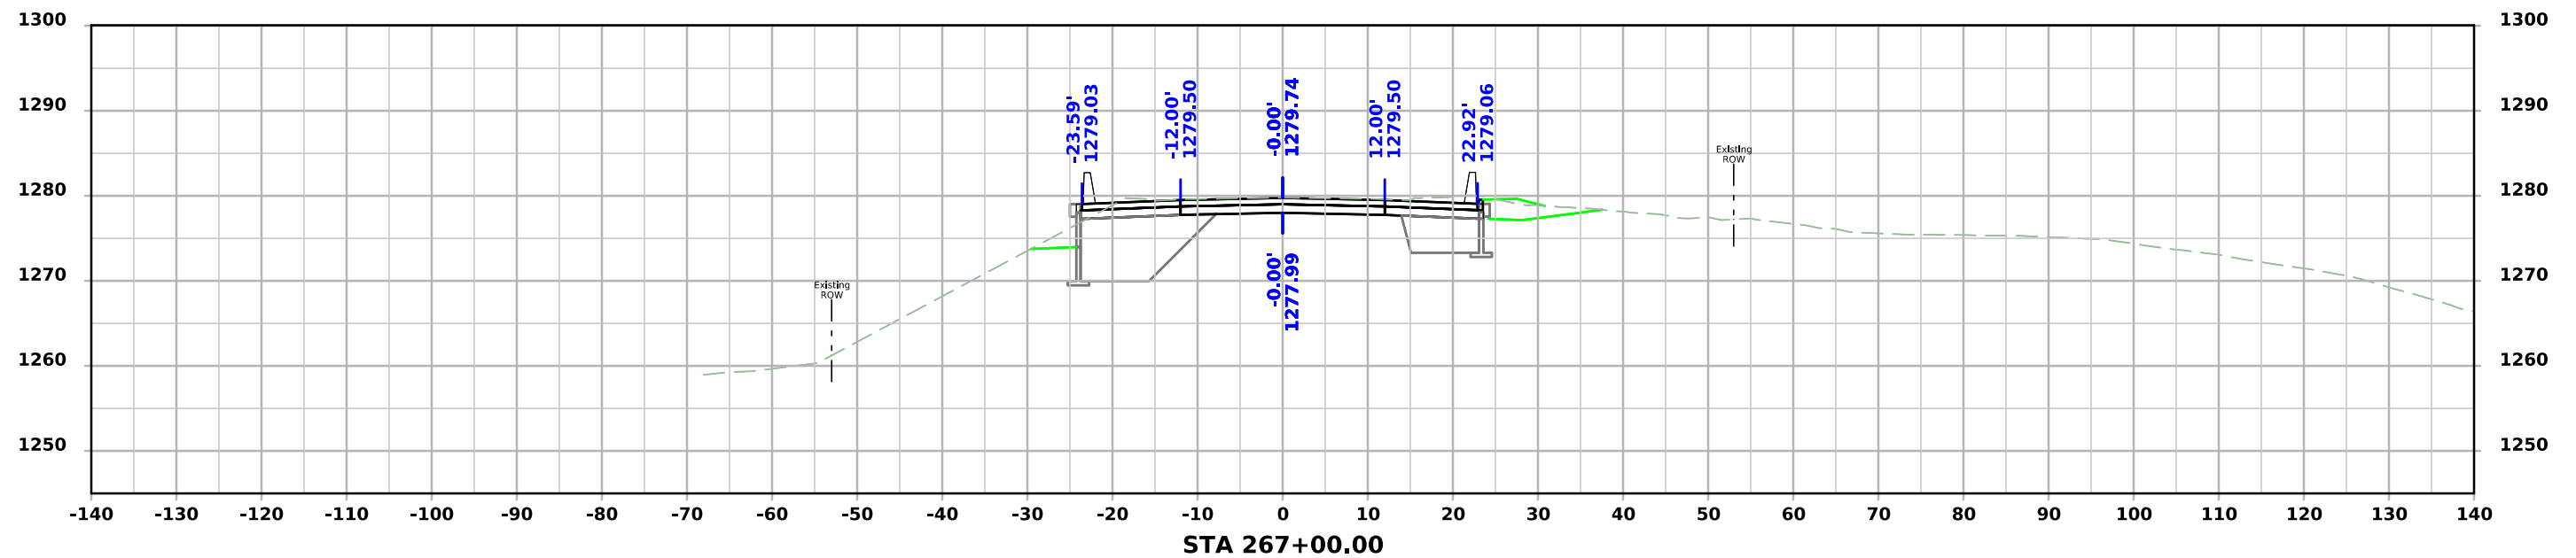

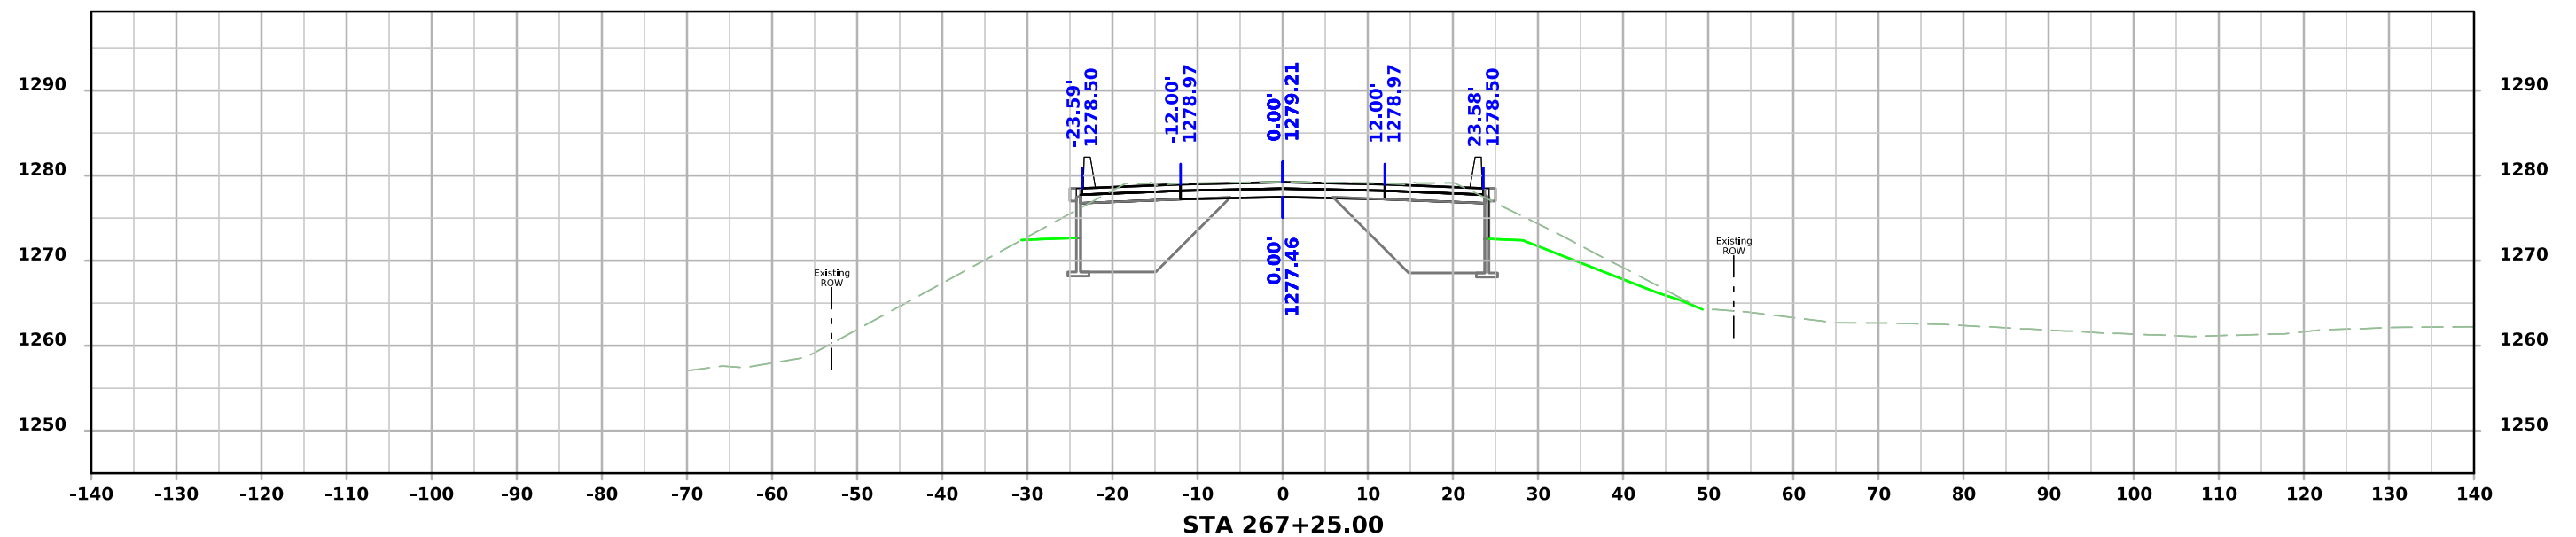
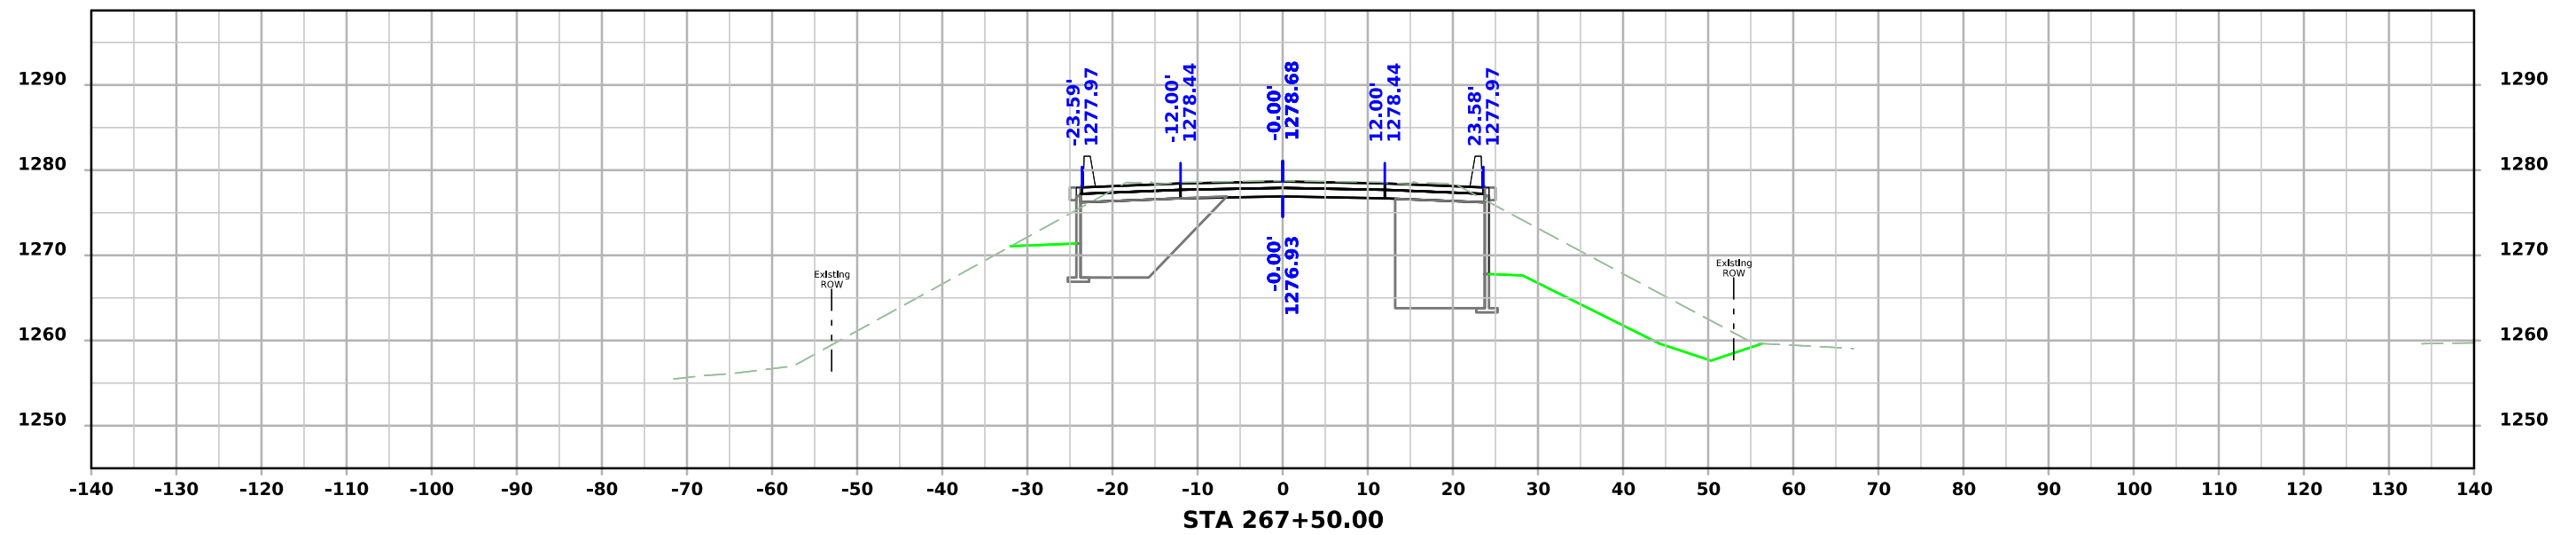


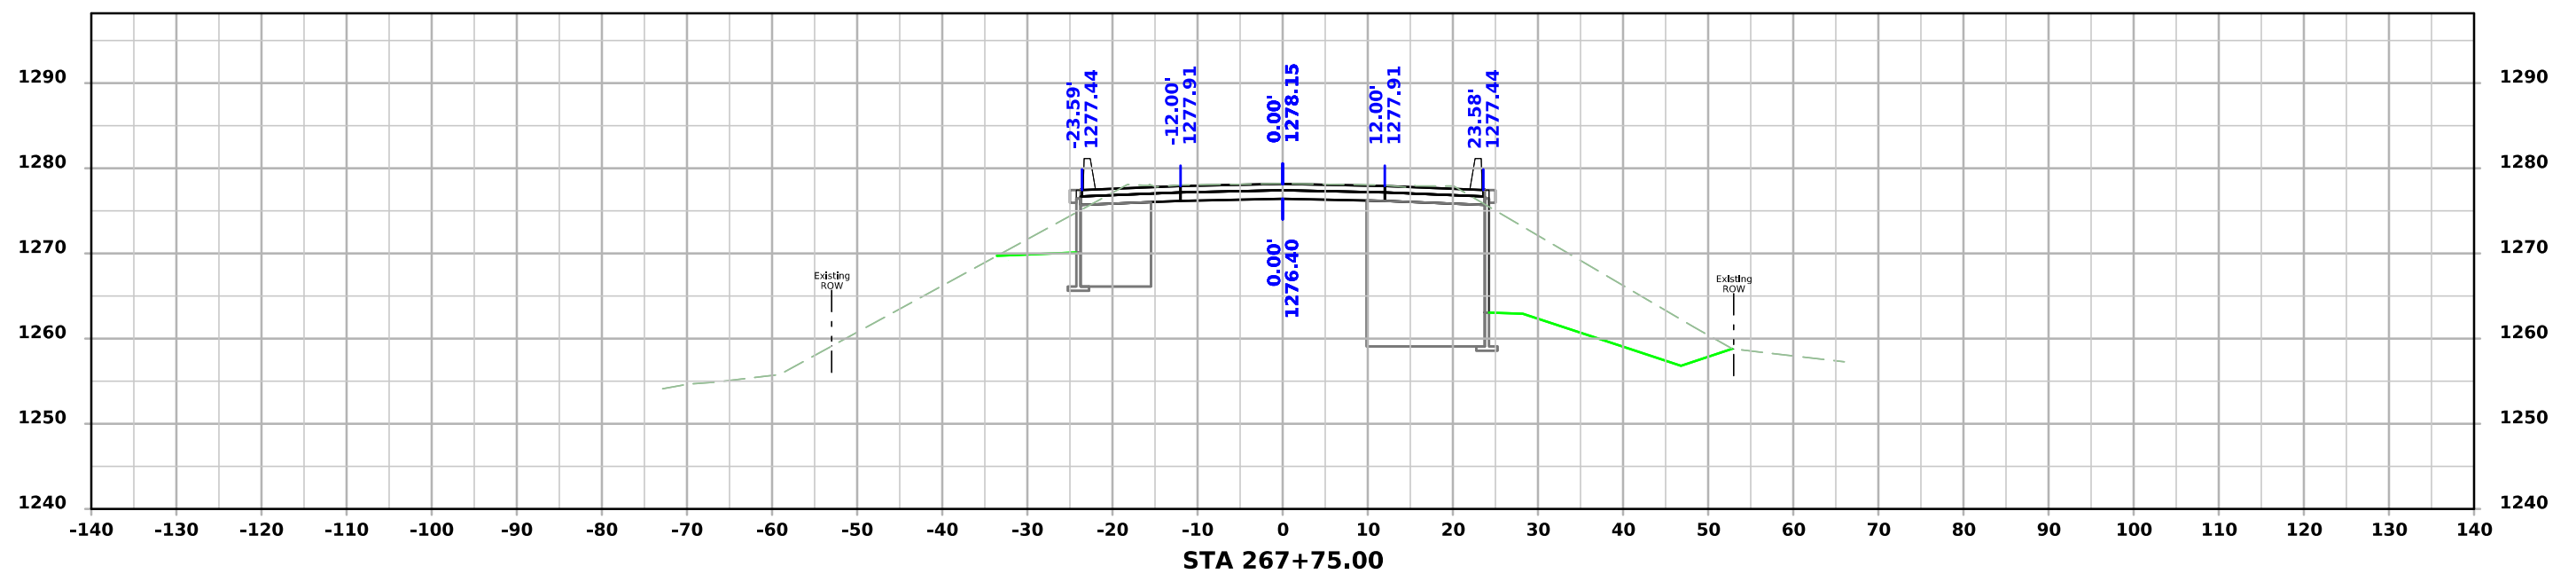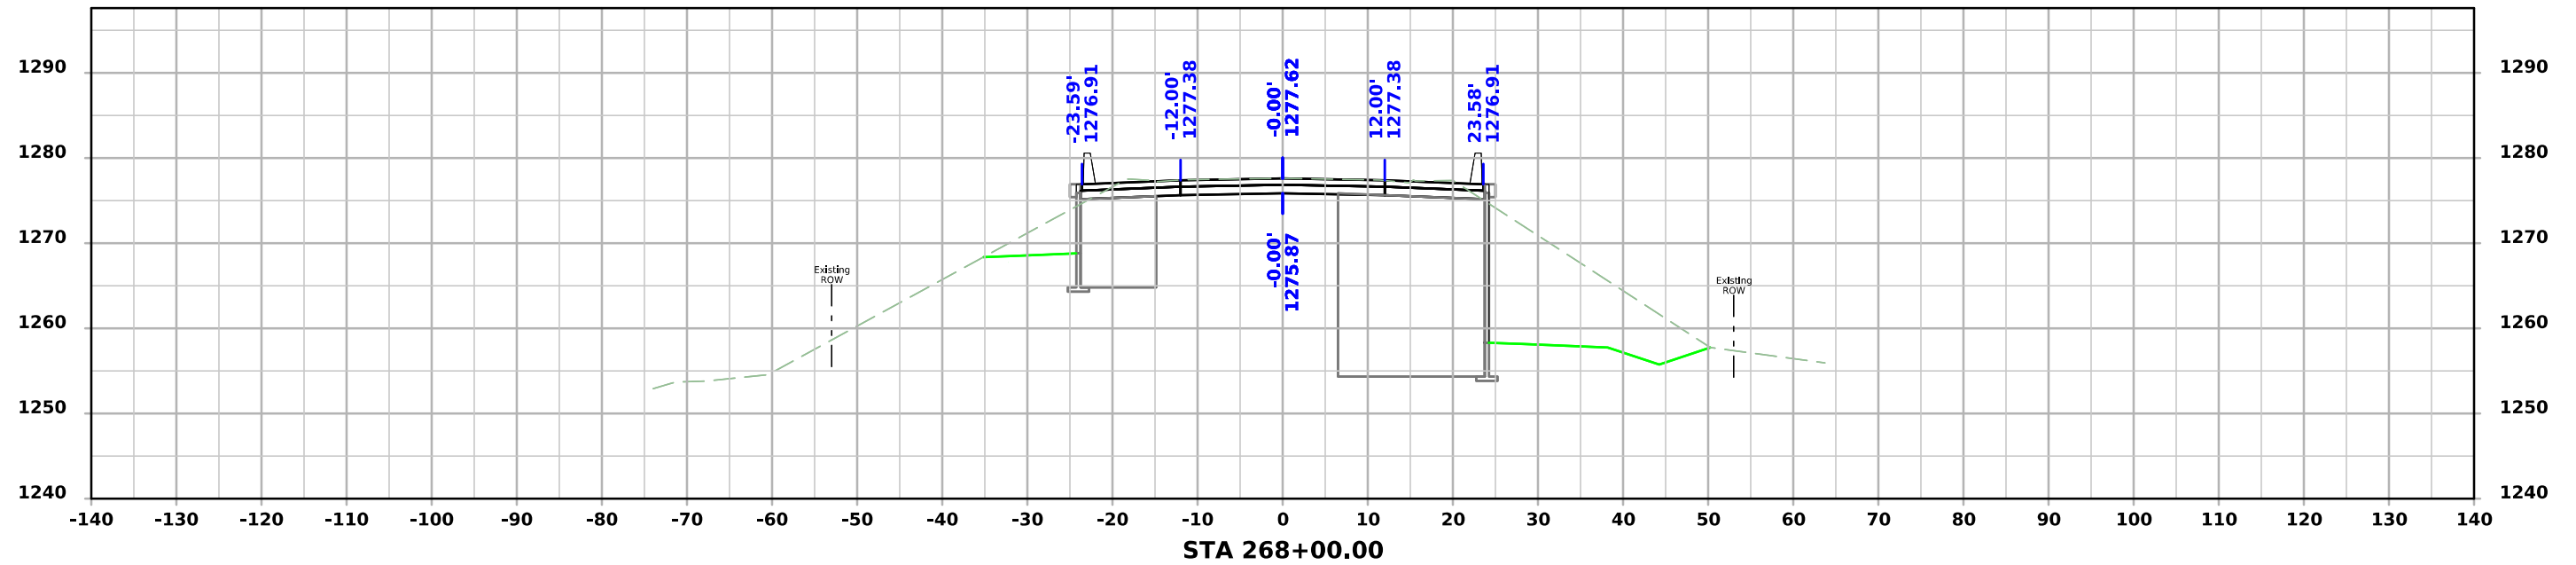

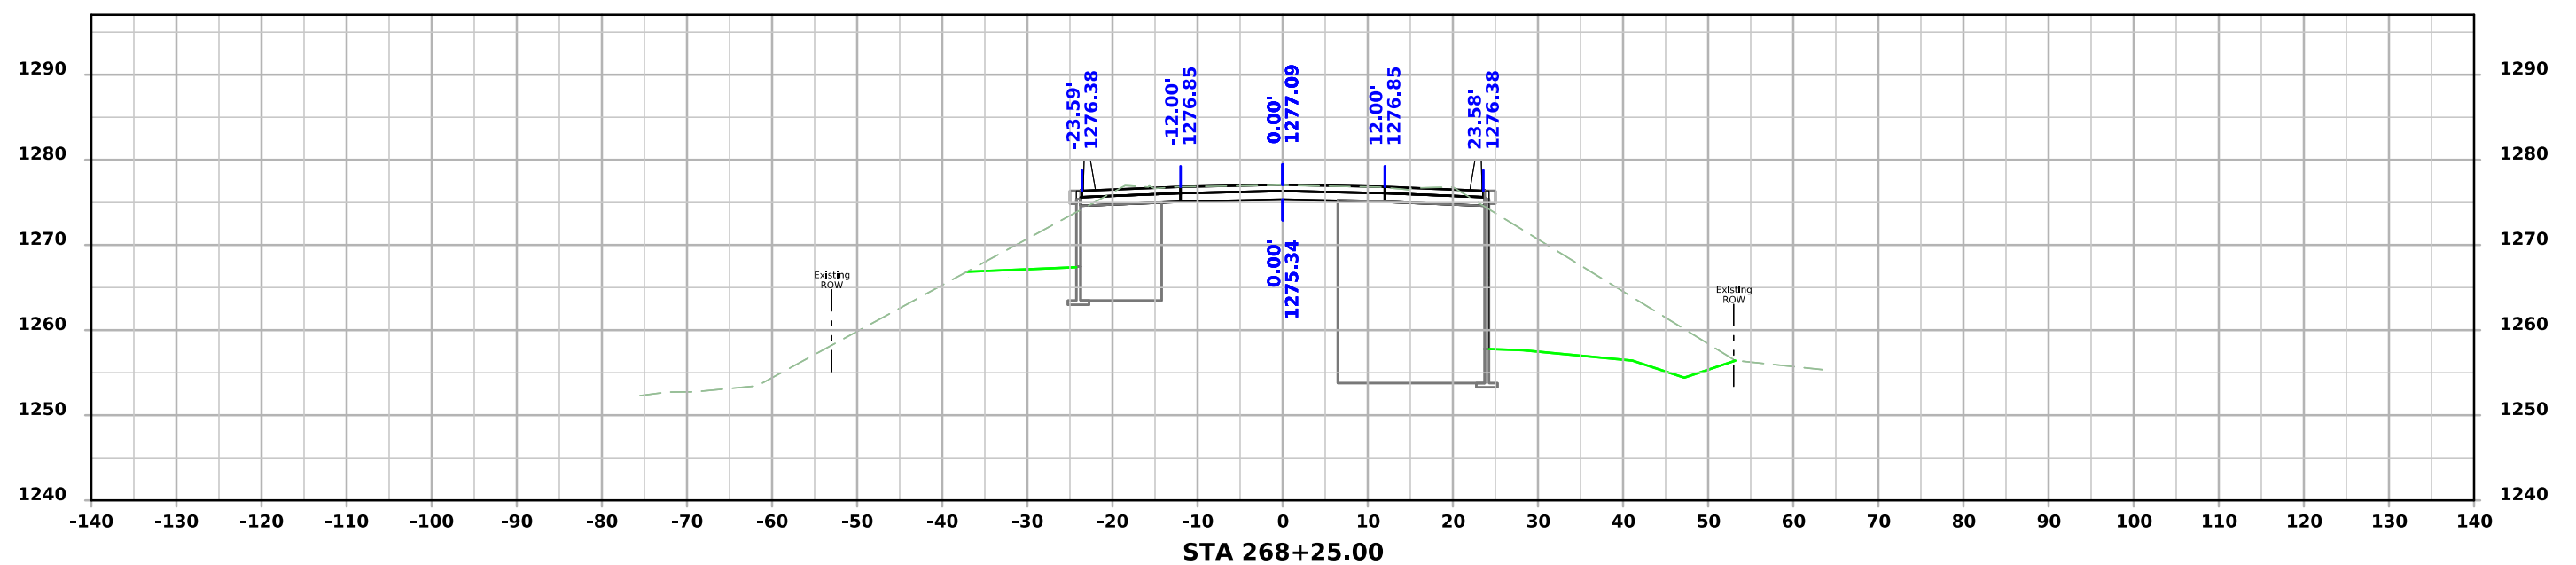
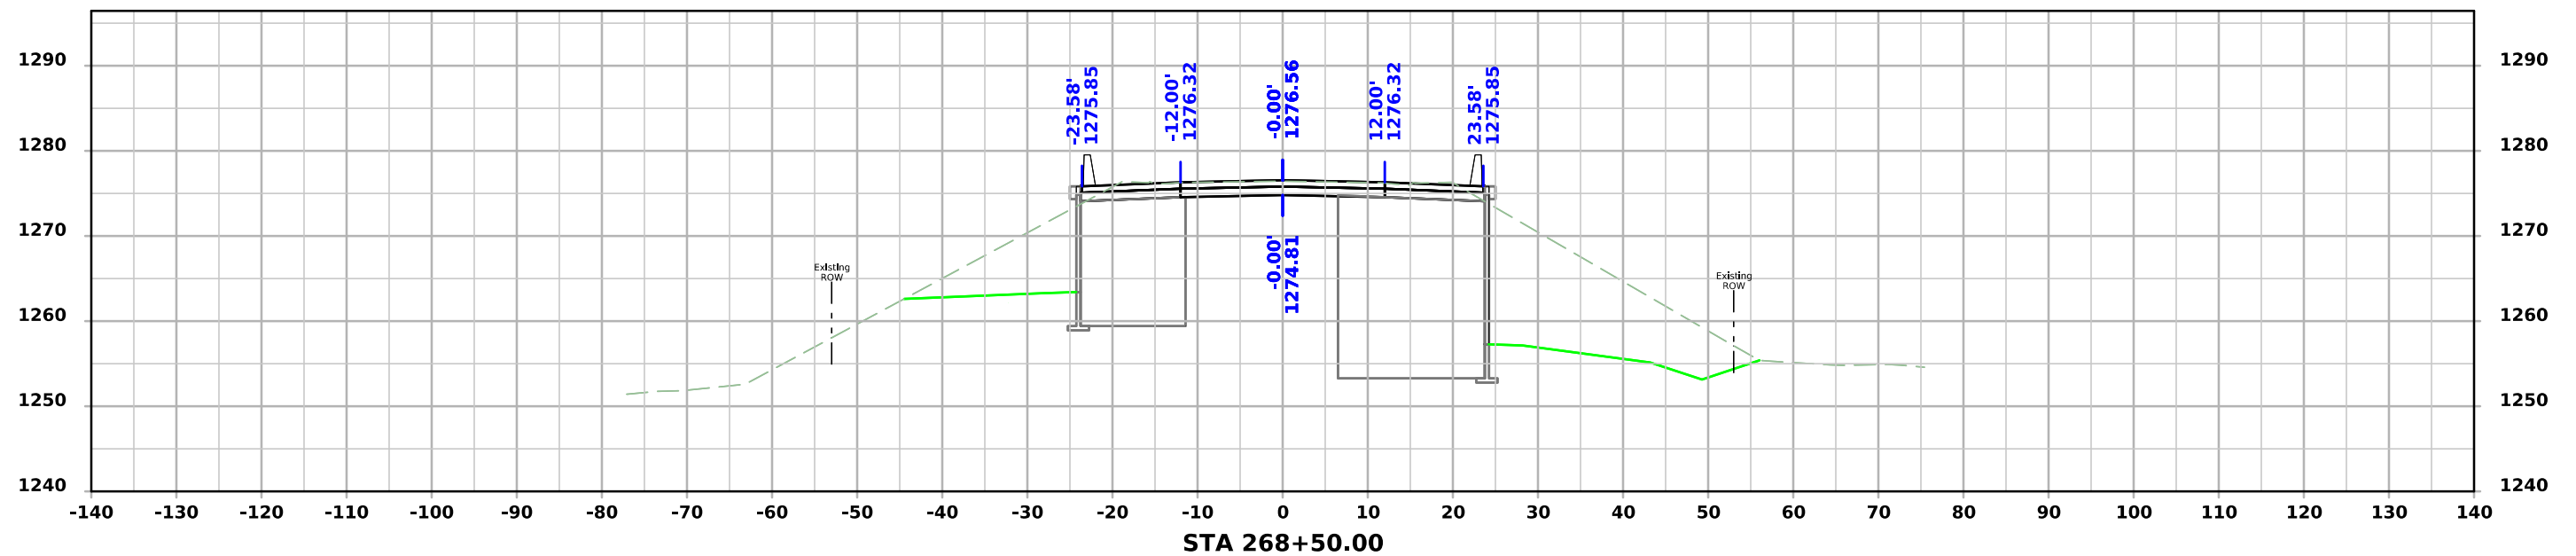


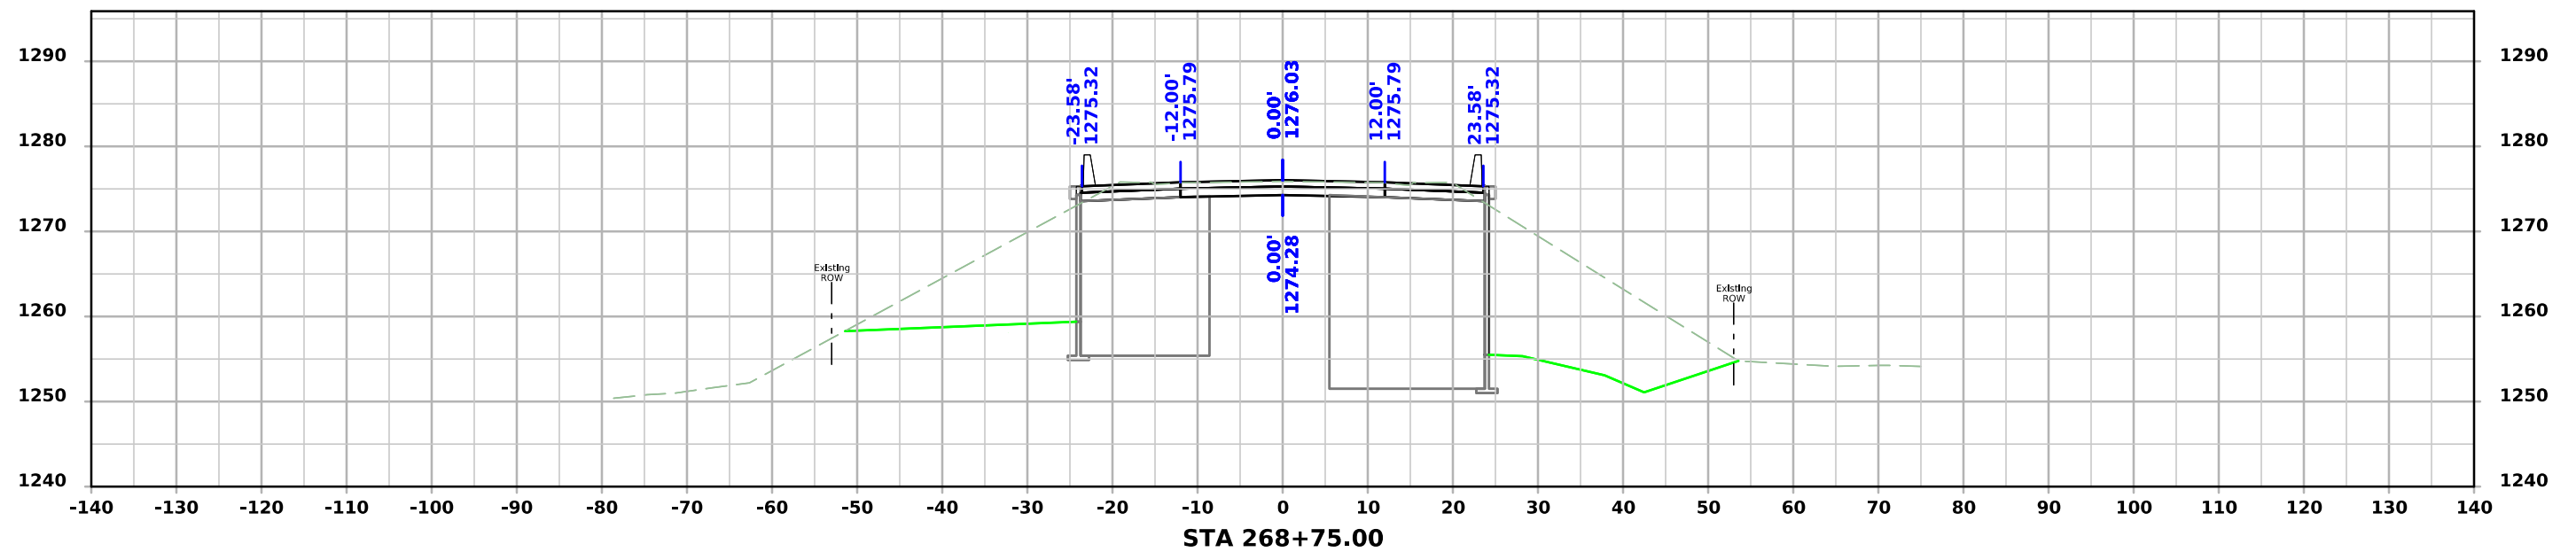
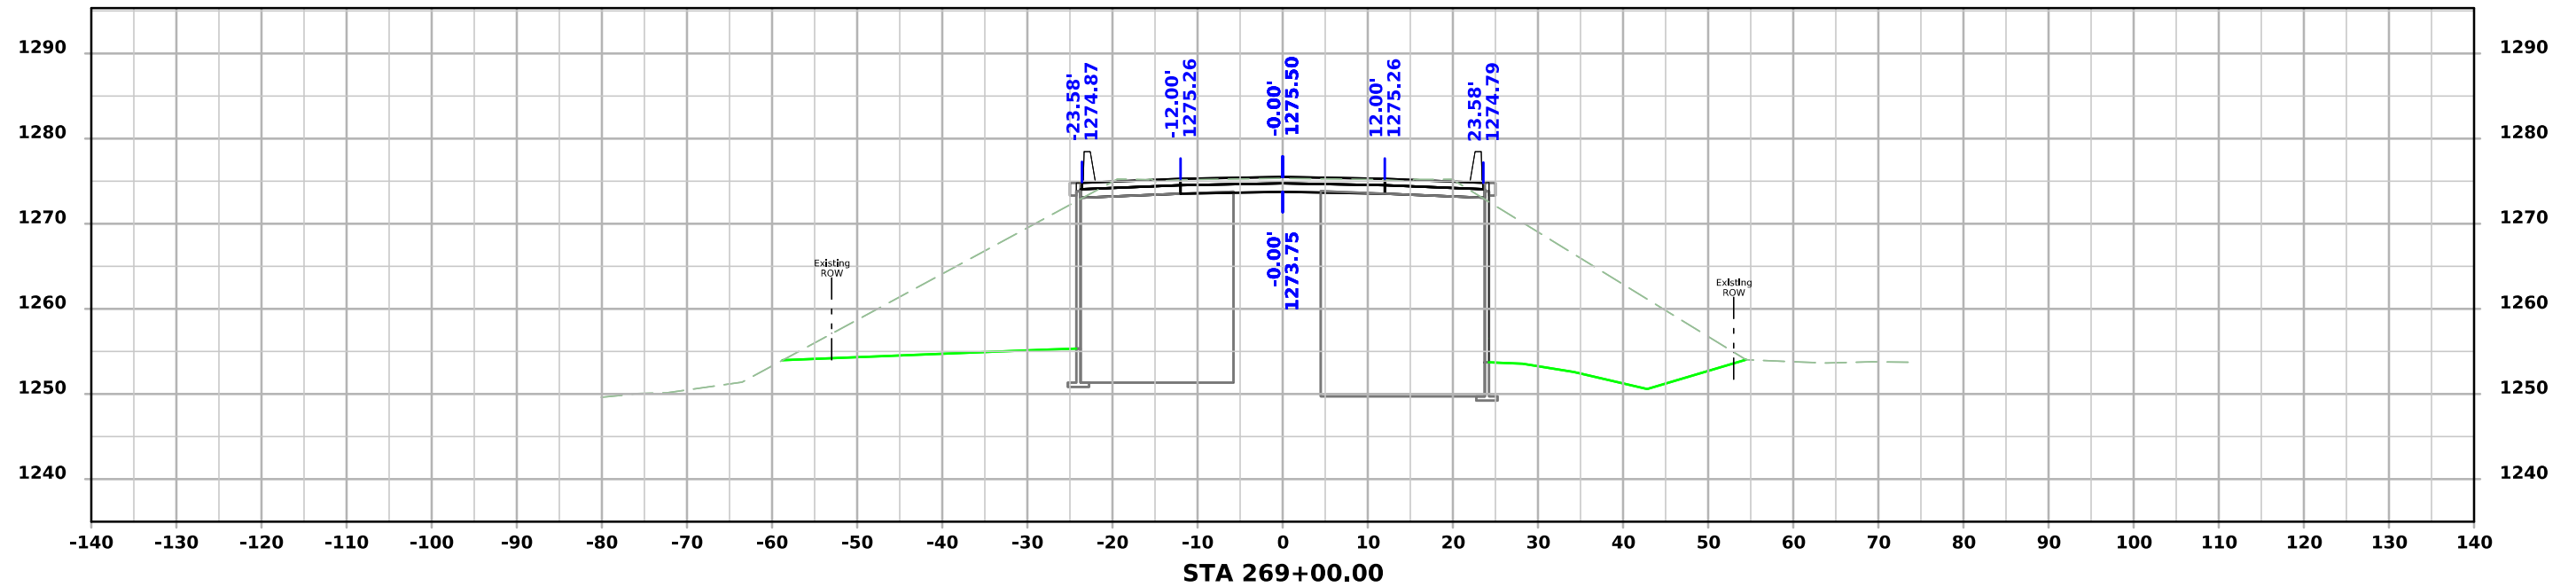


IA 175

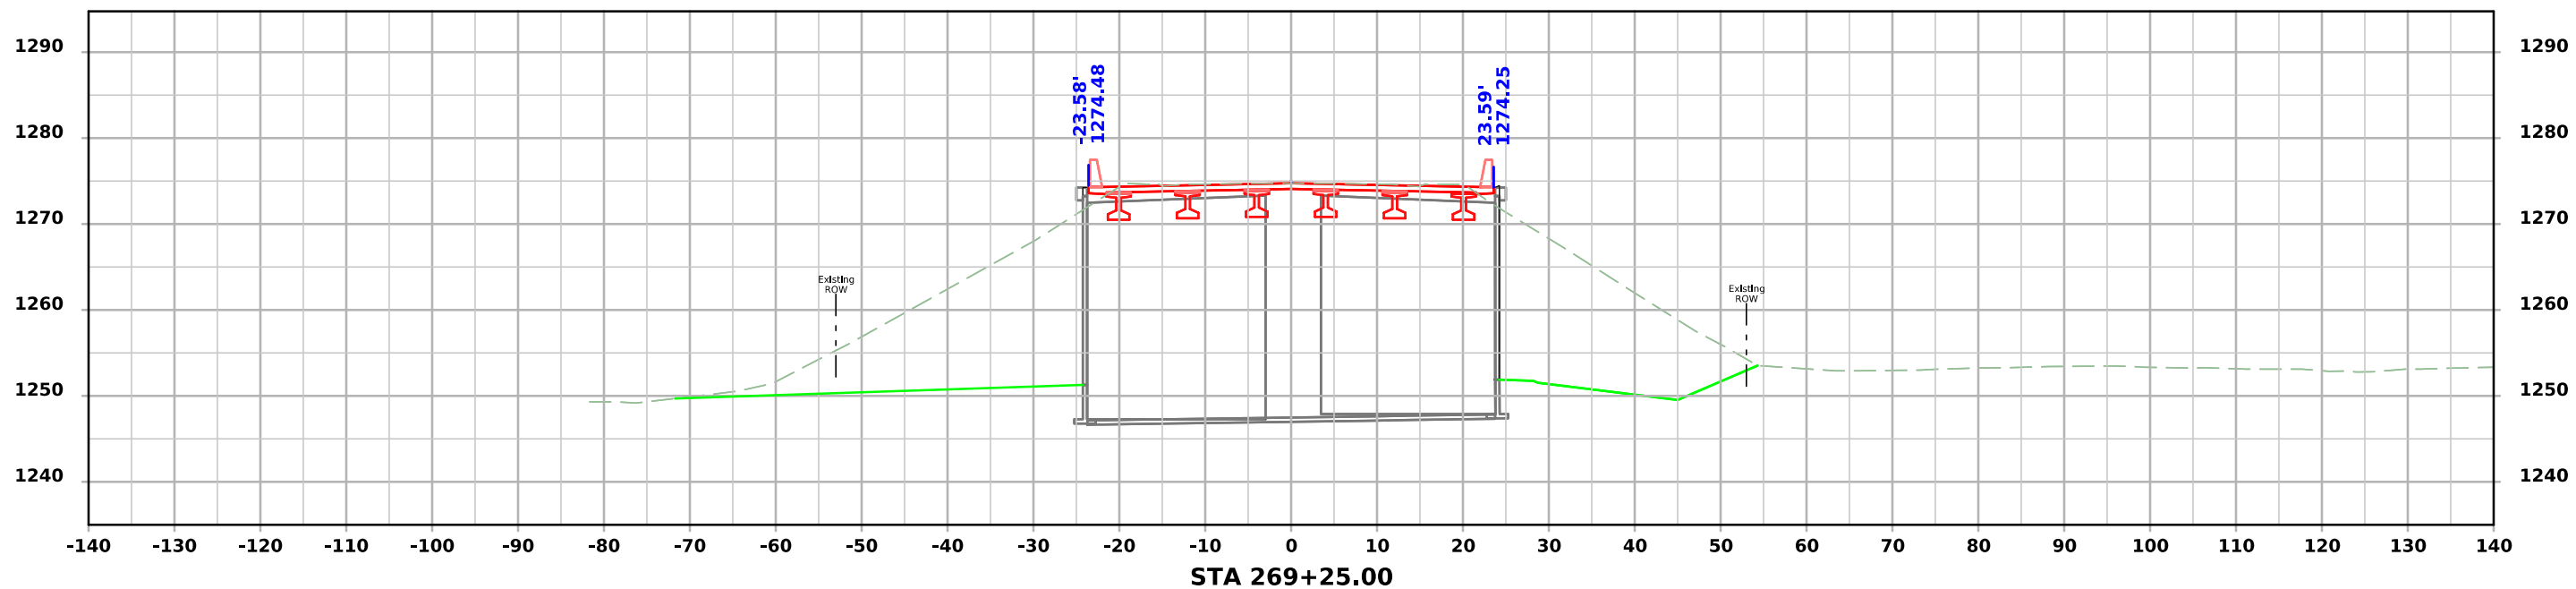
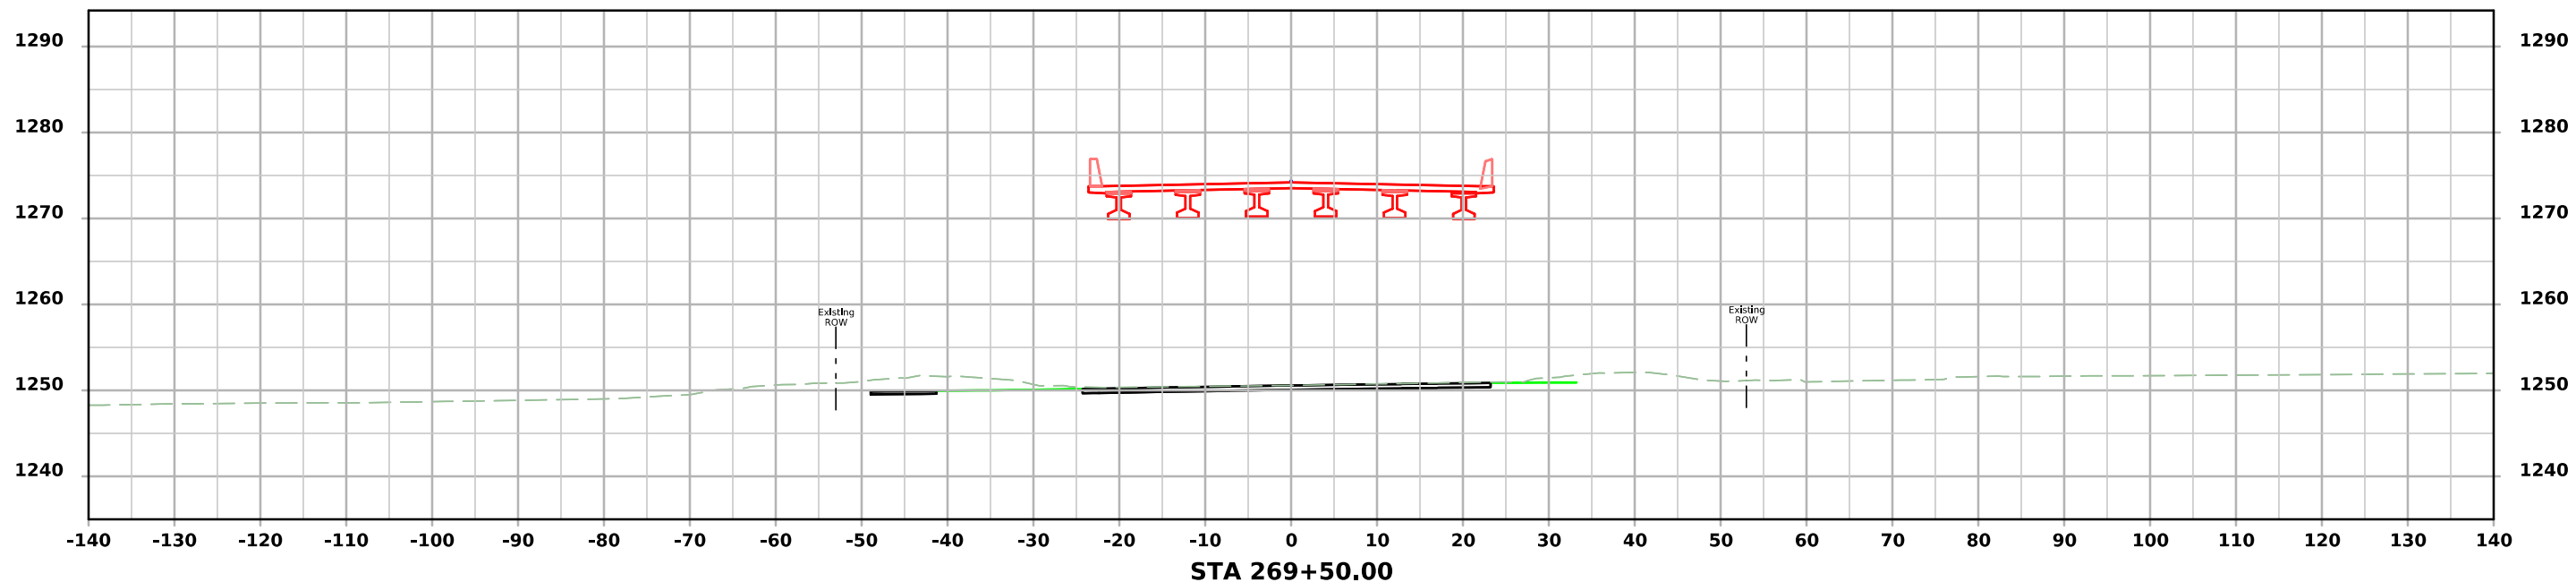


IA 175

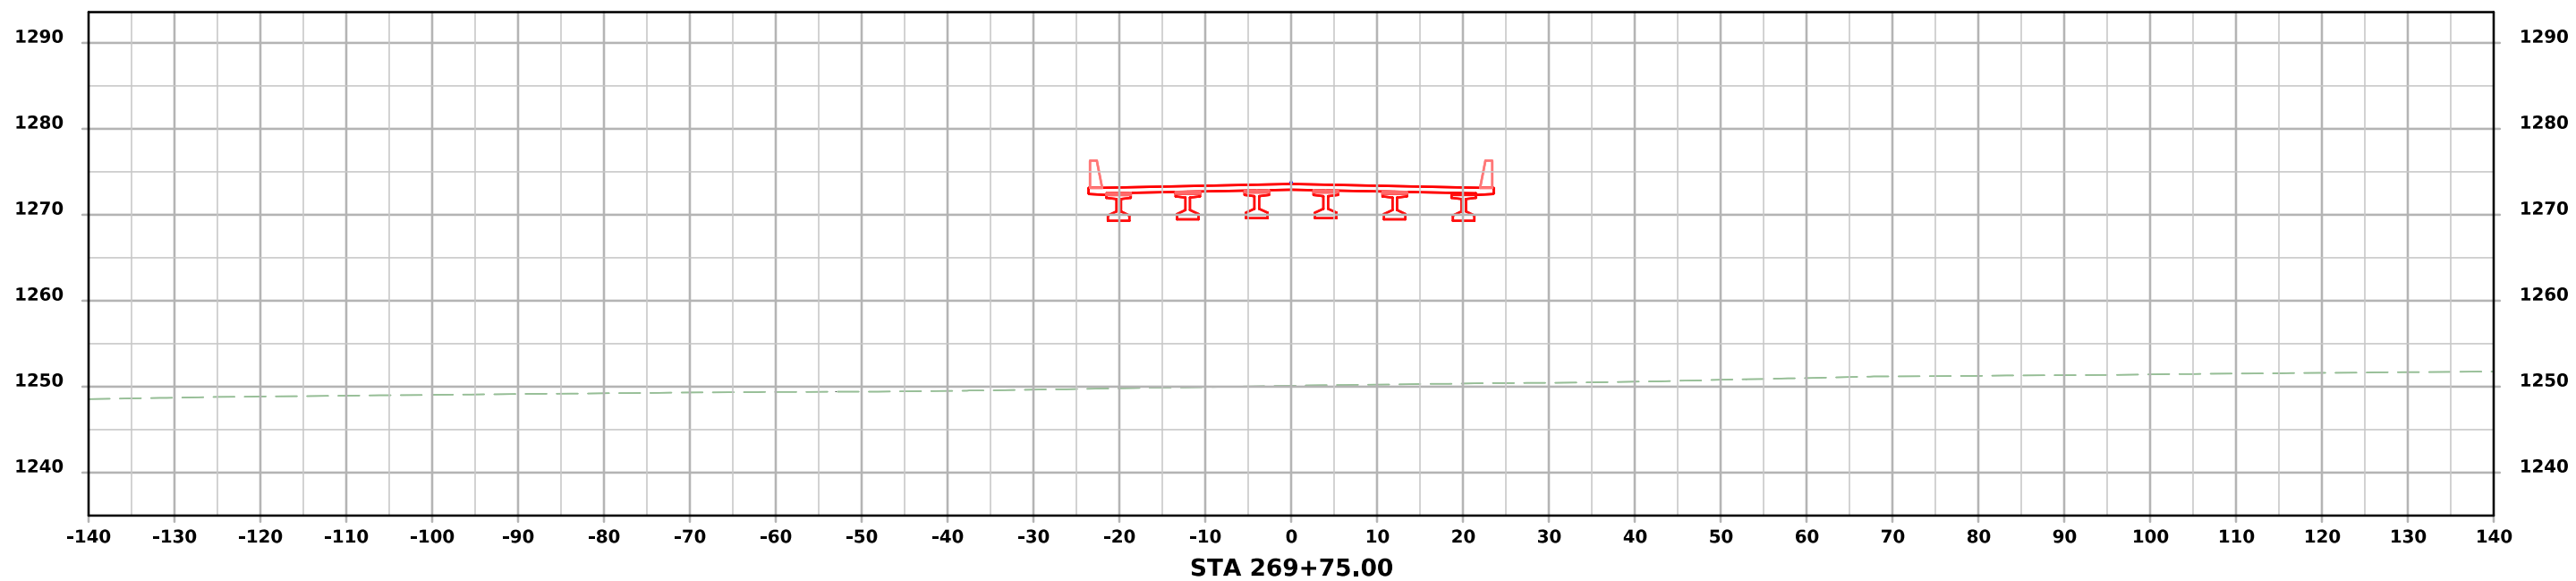
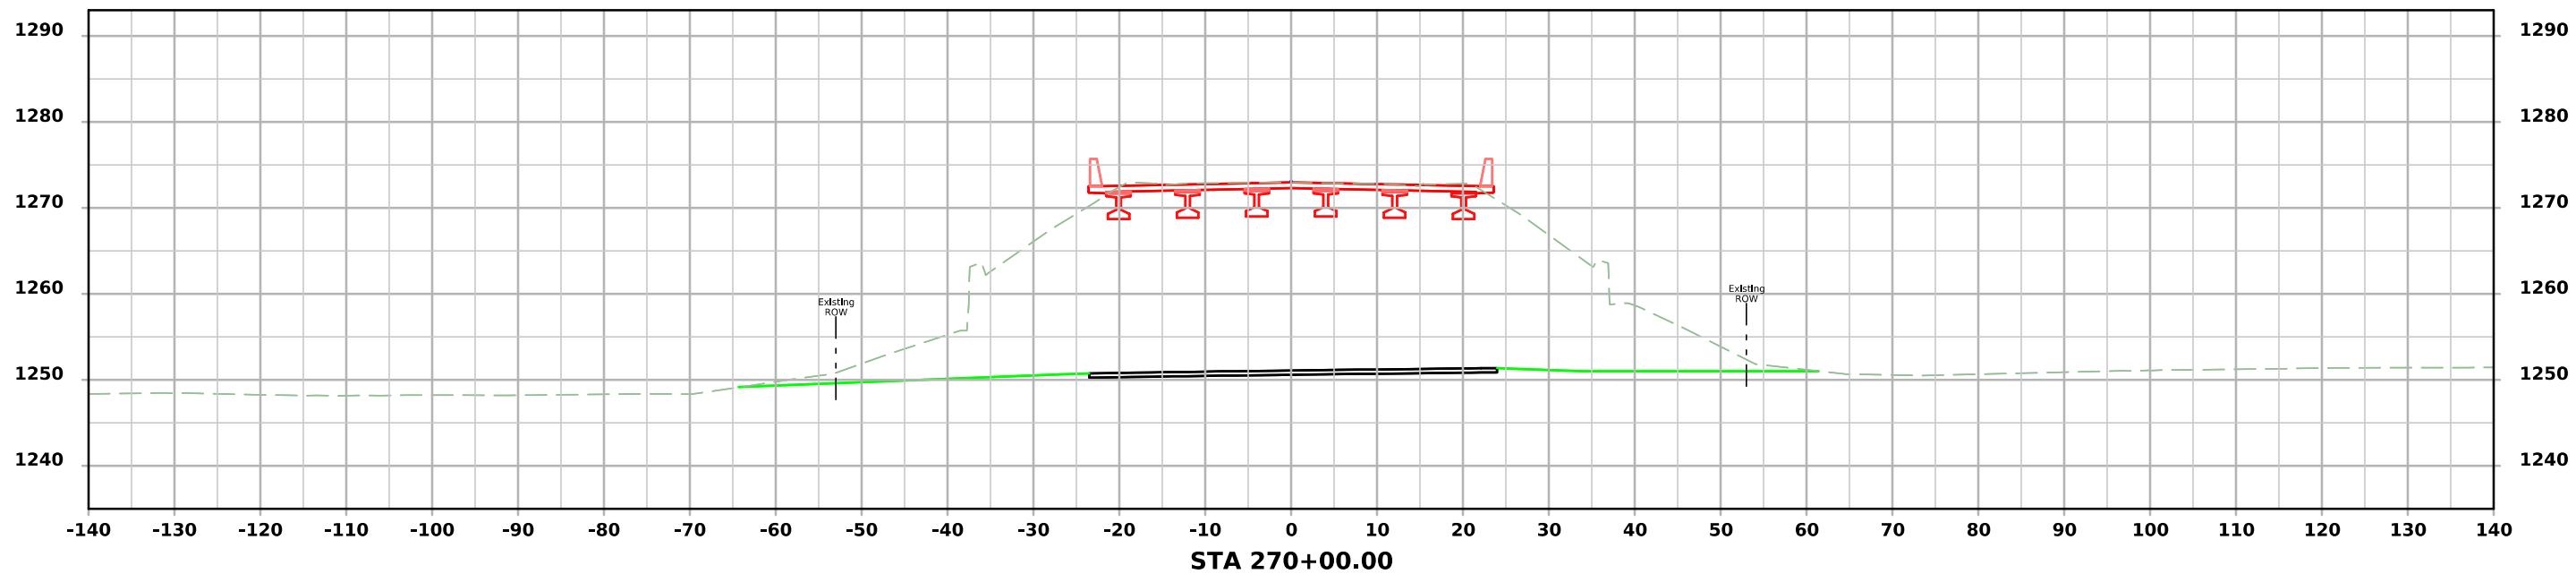


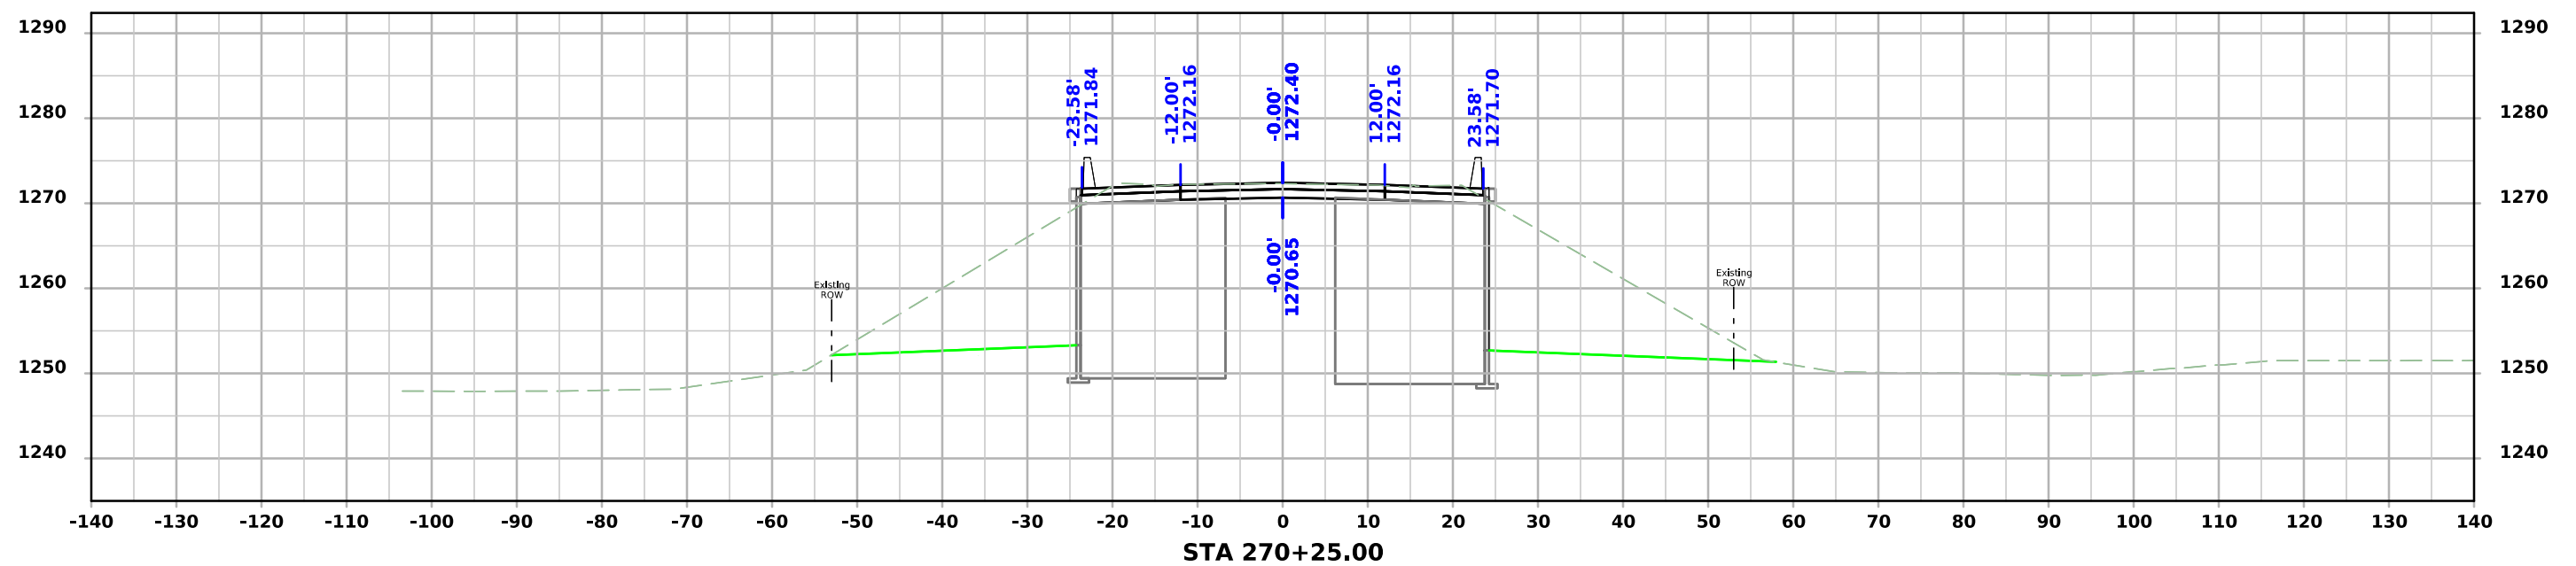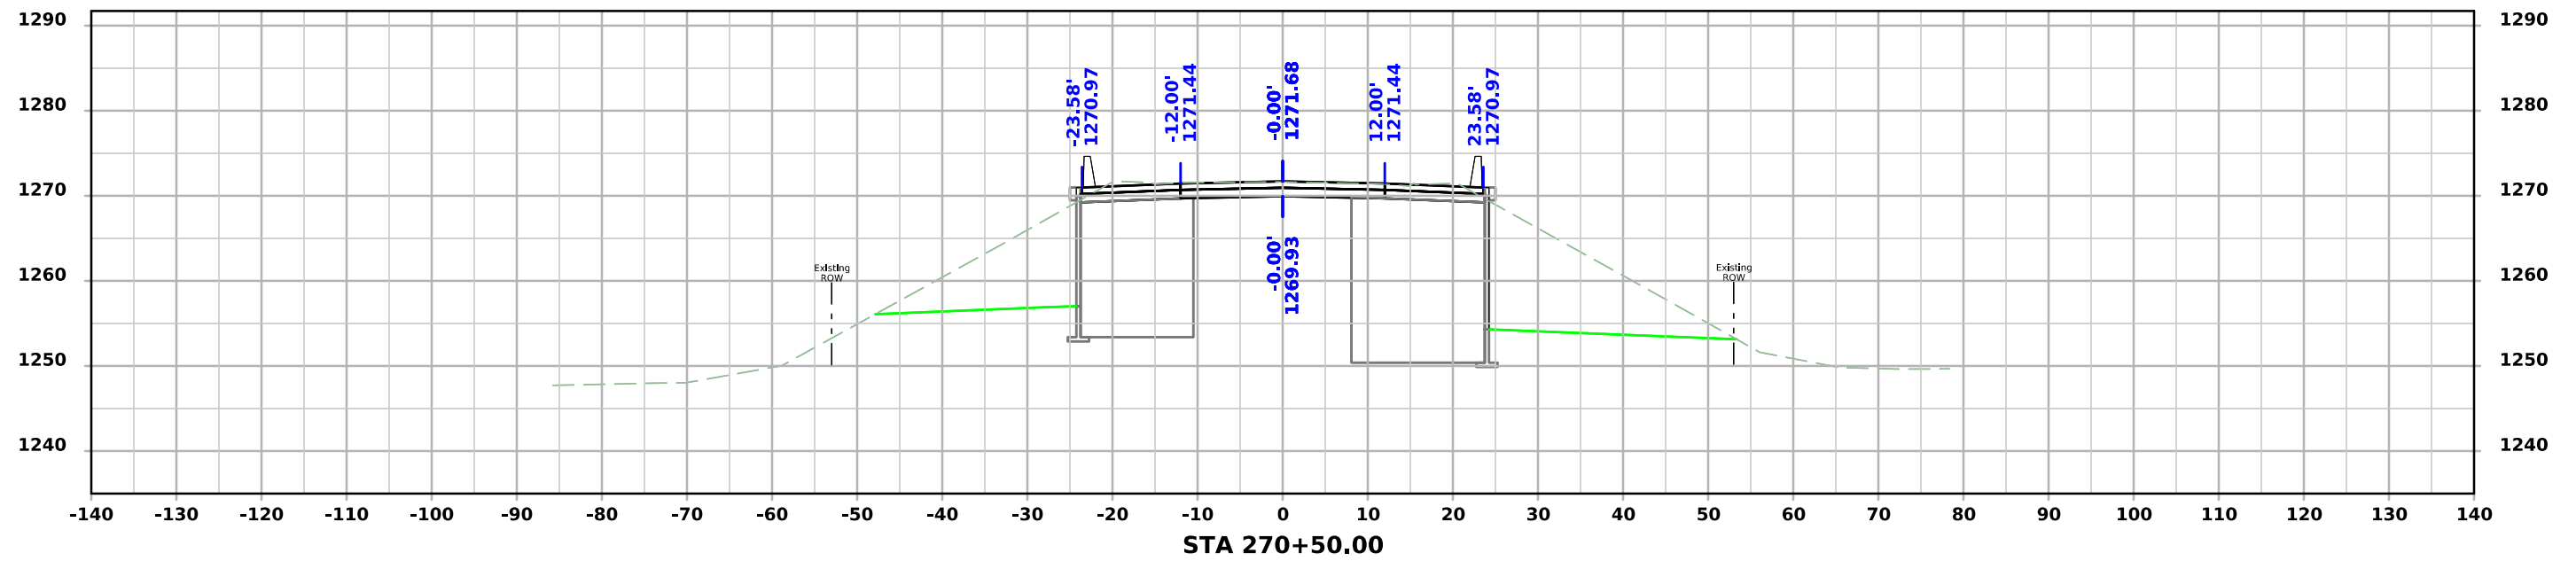



IA 175

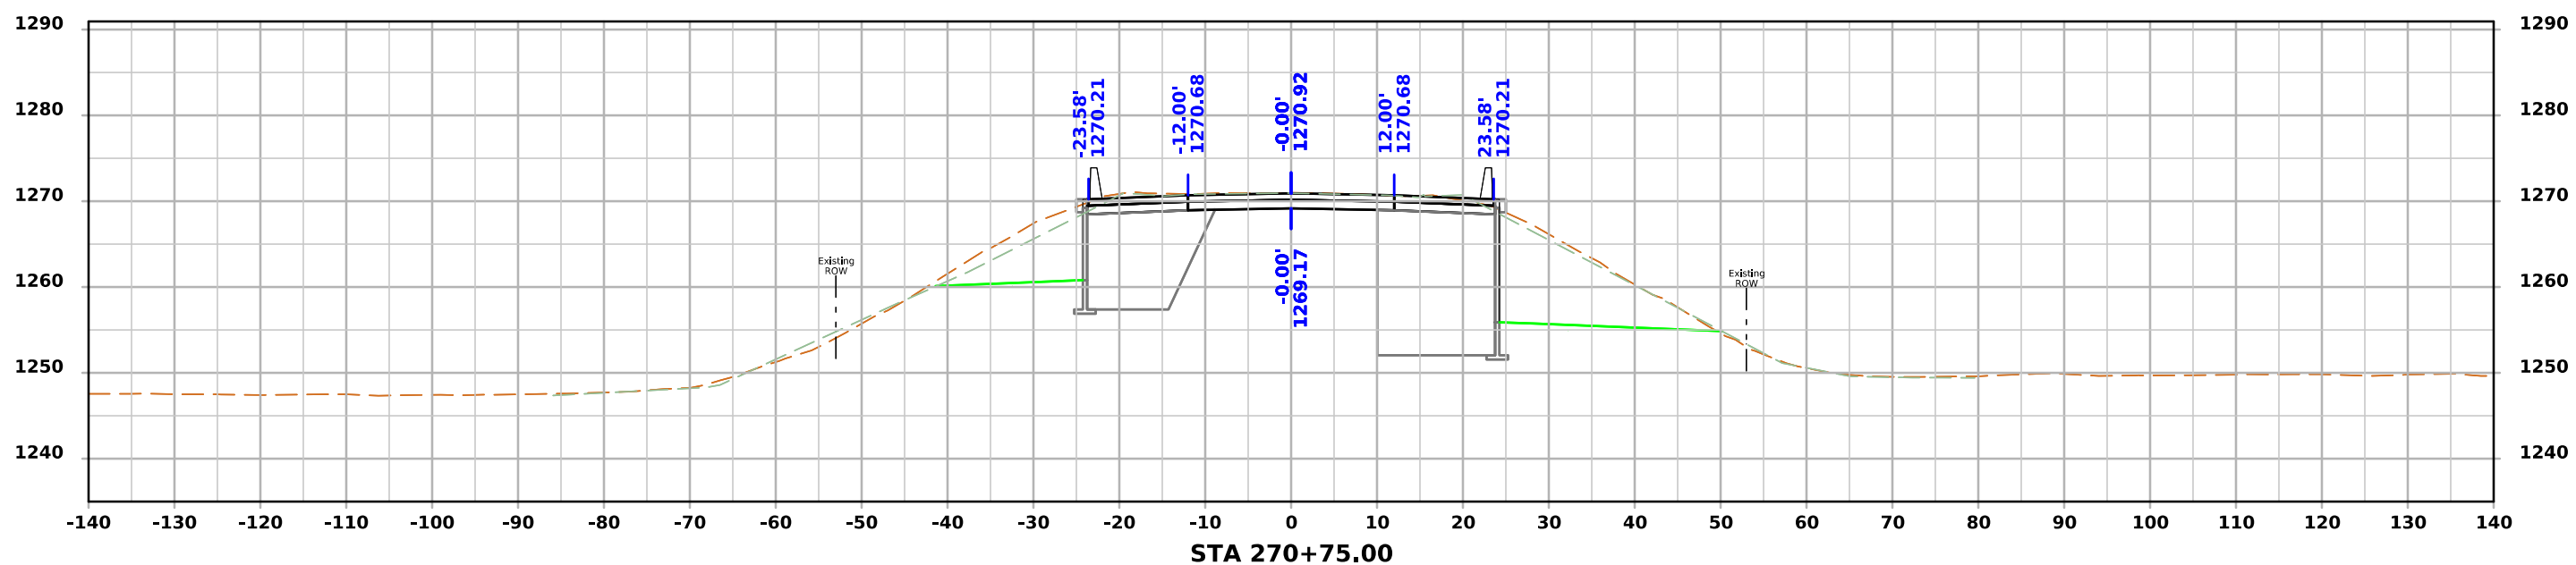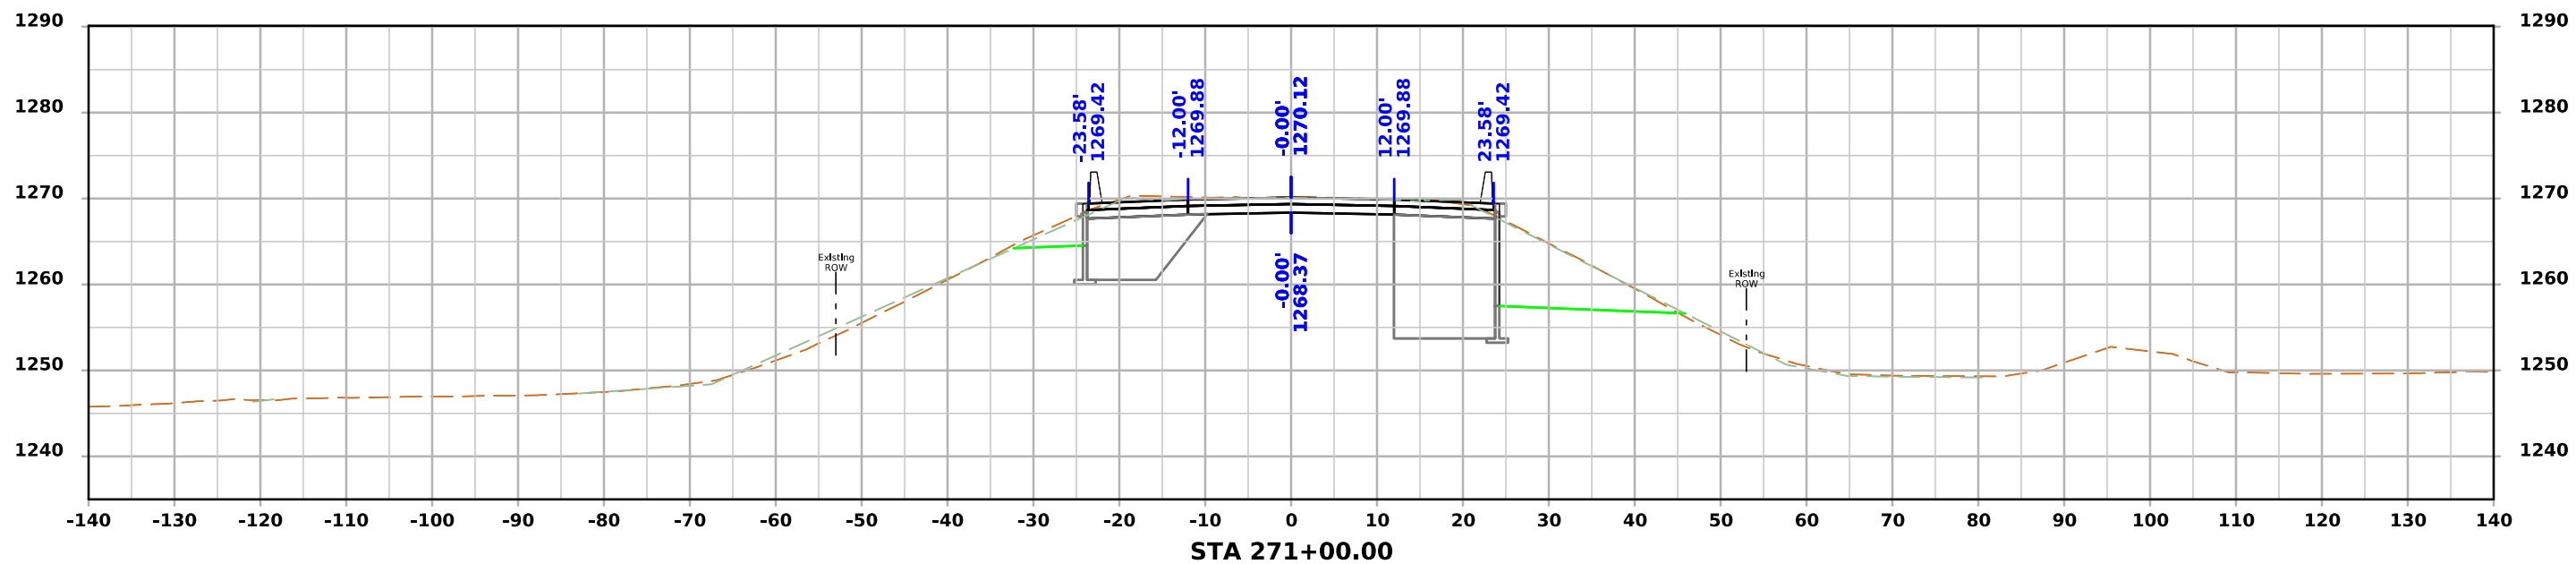



IA 175

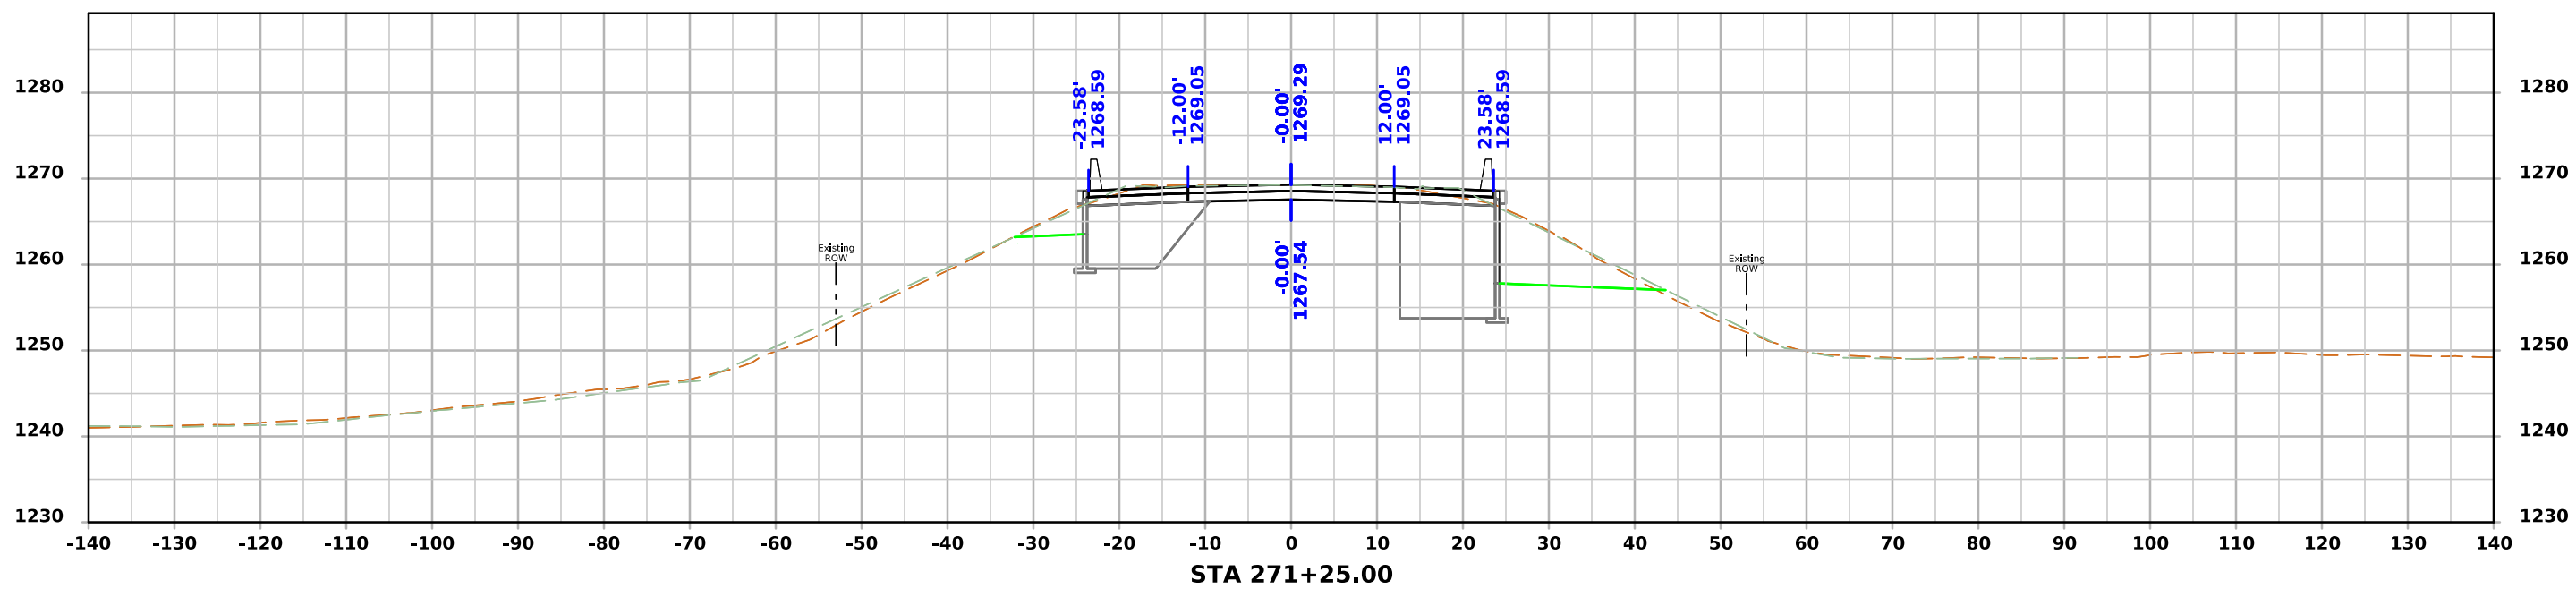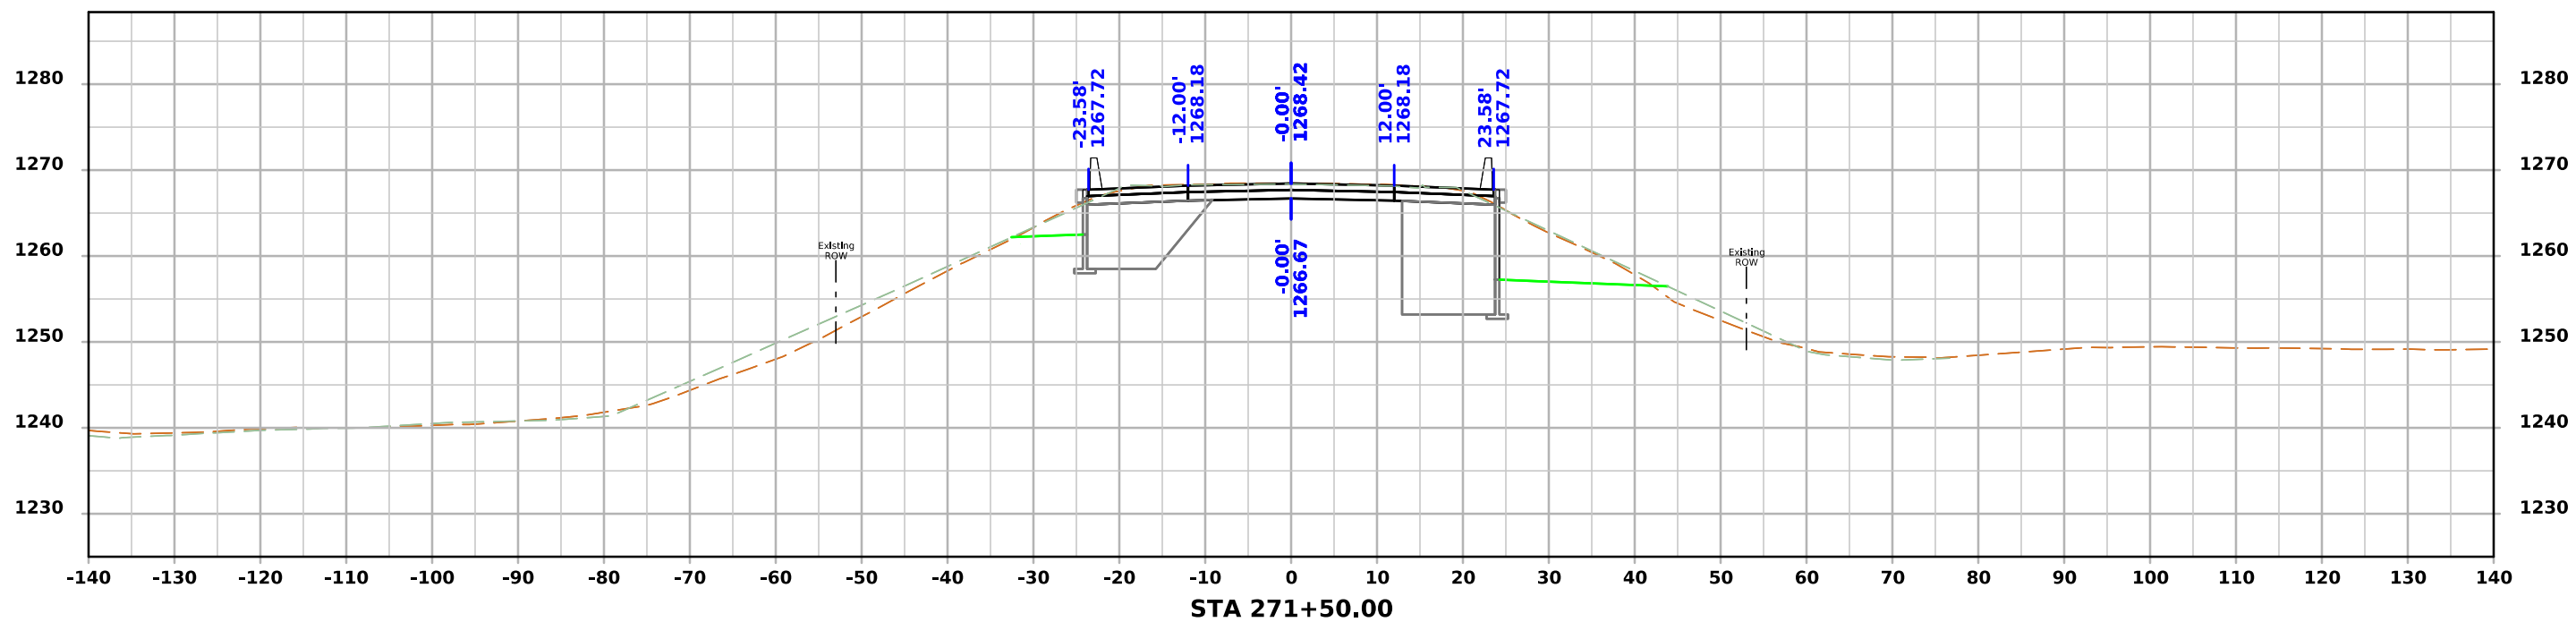



IA 175

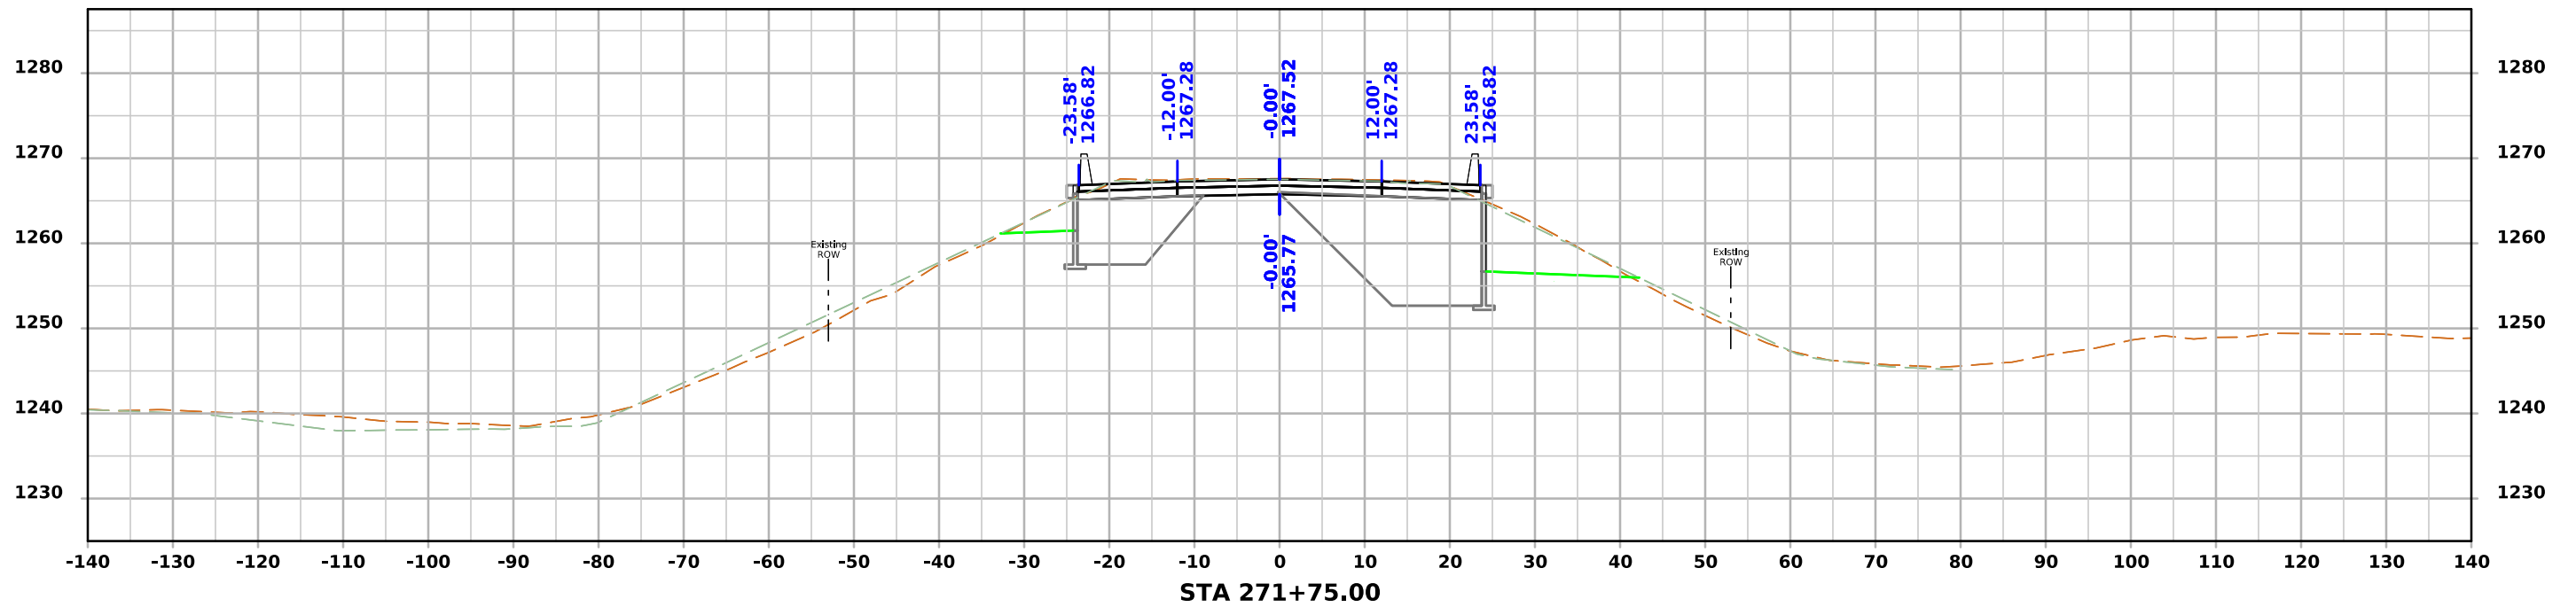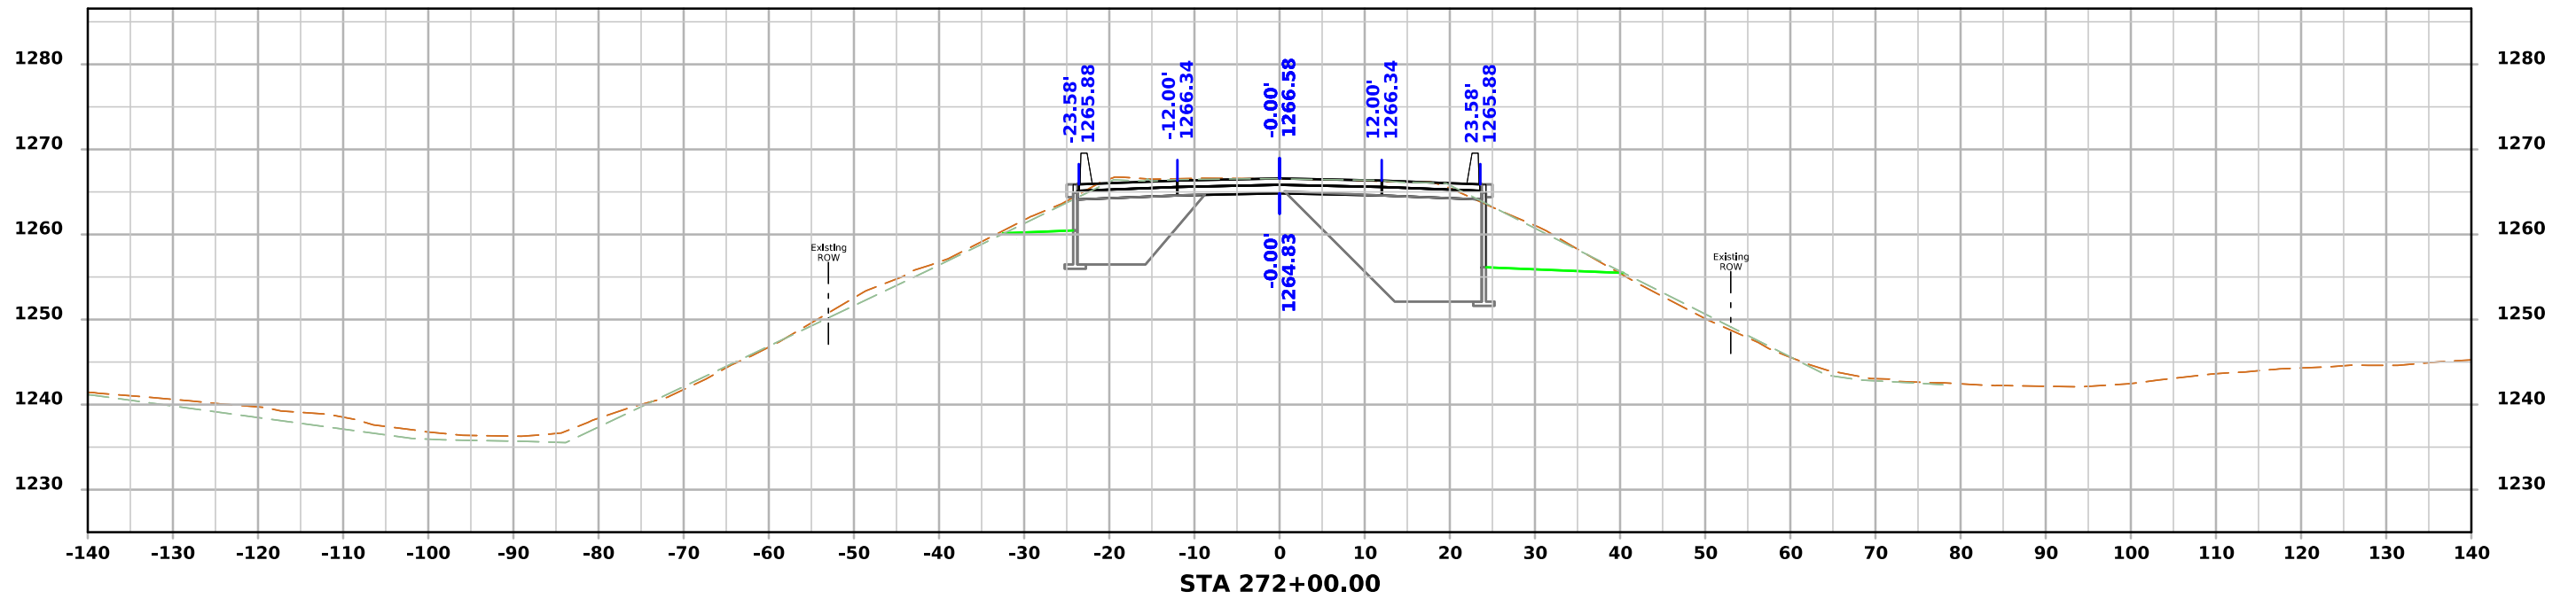



IA 175

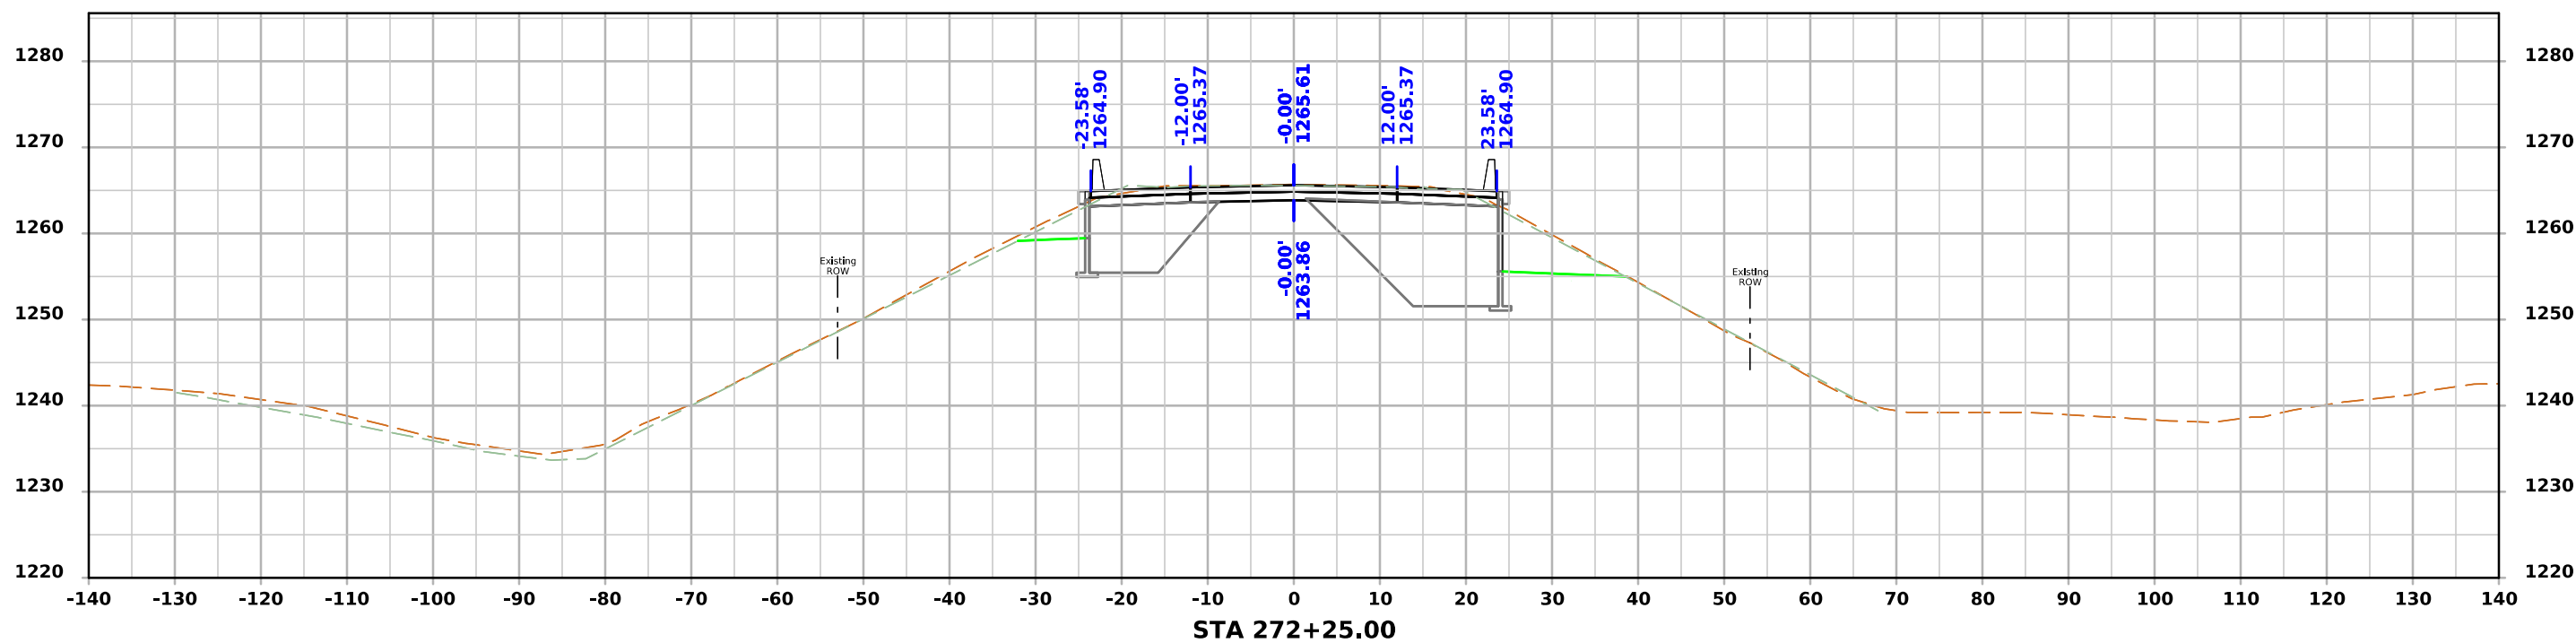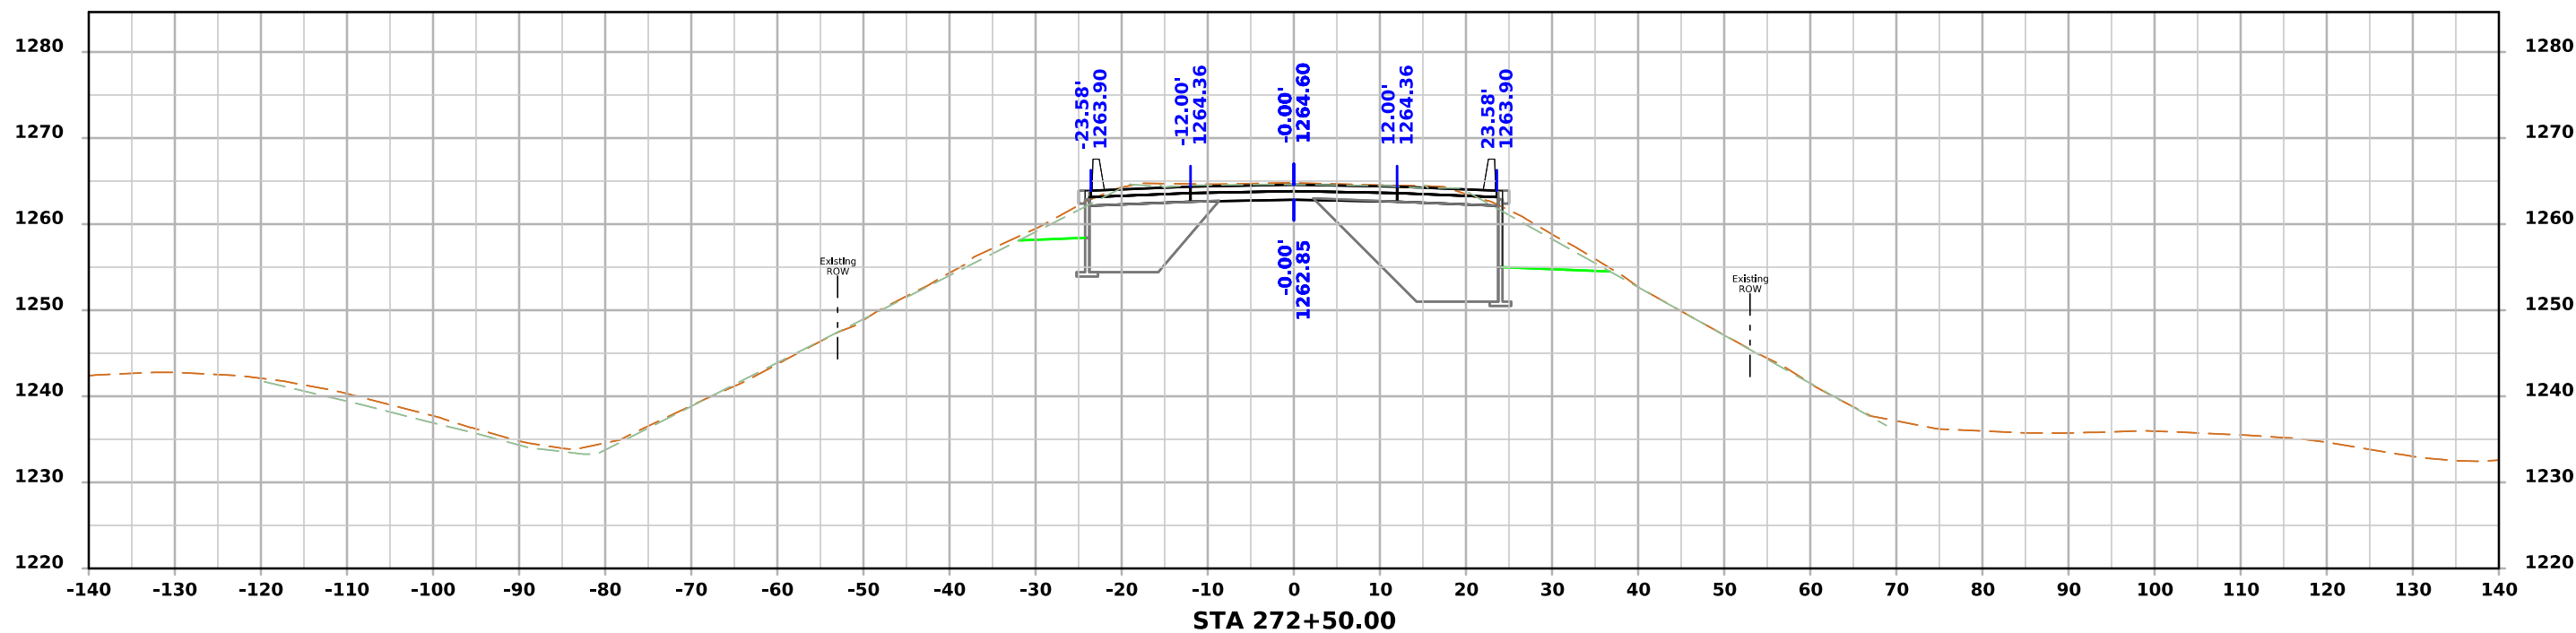



IA 175

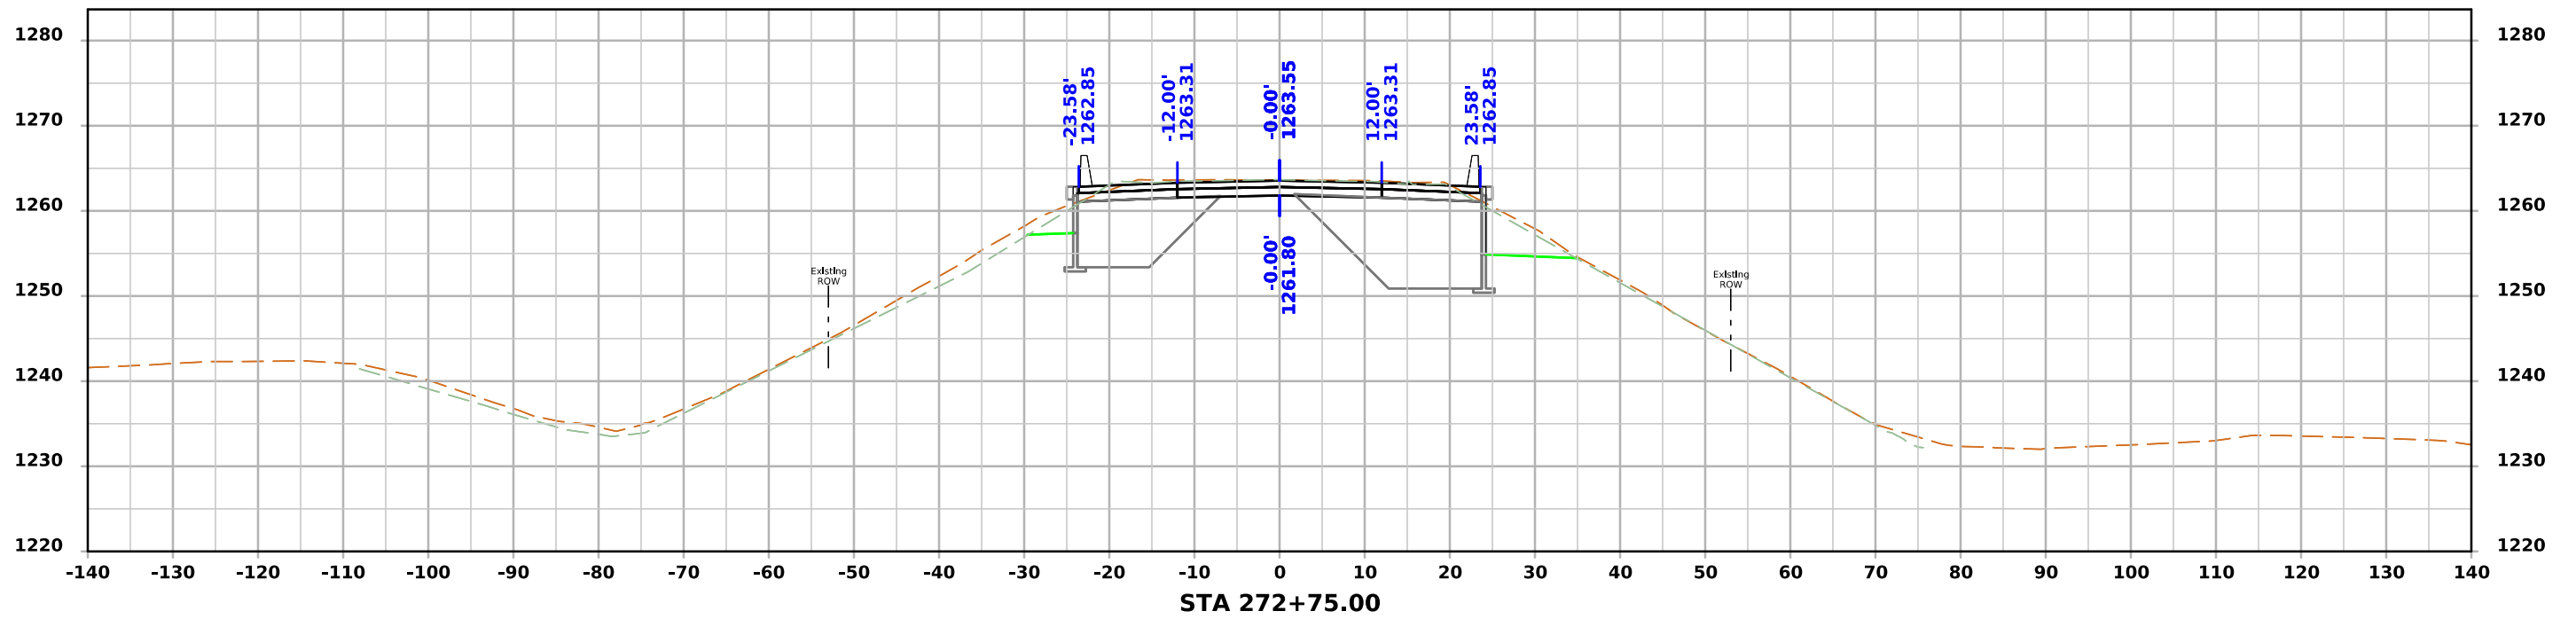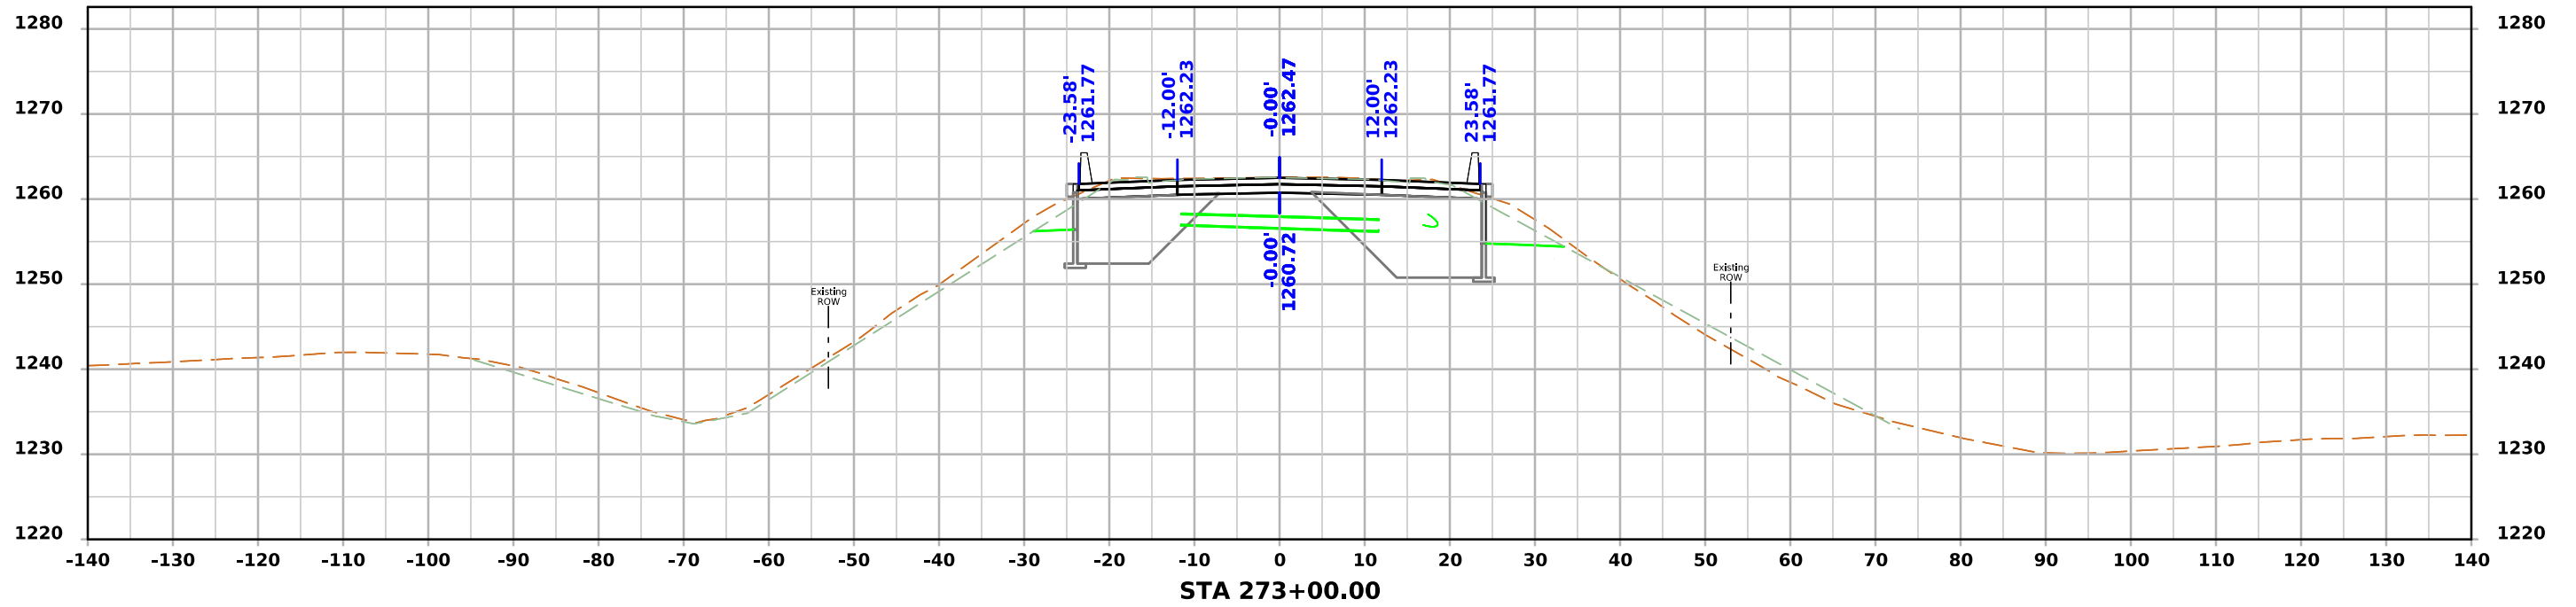



IA 175

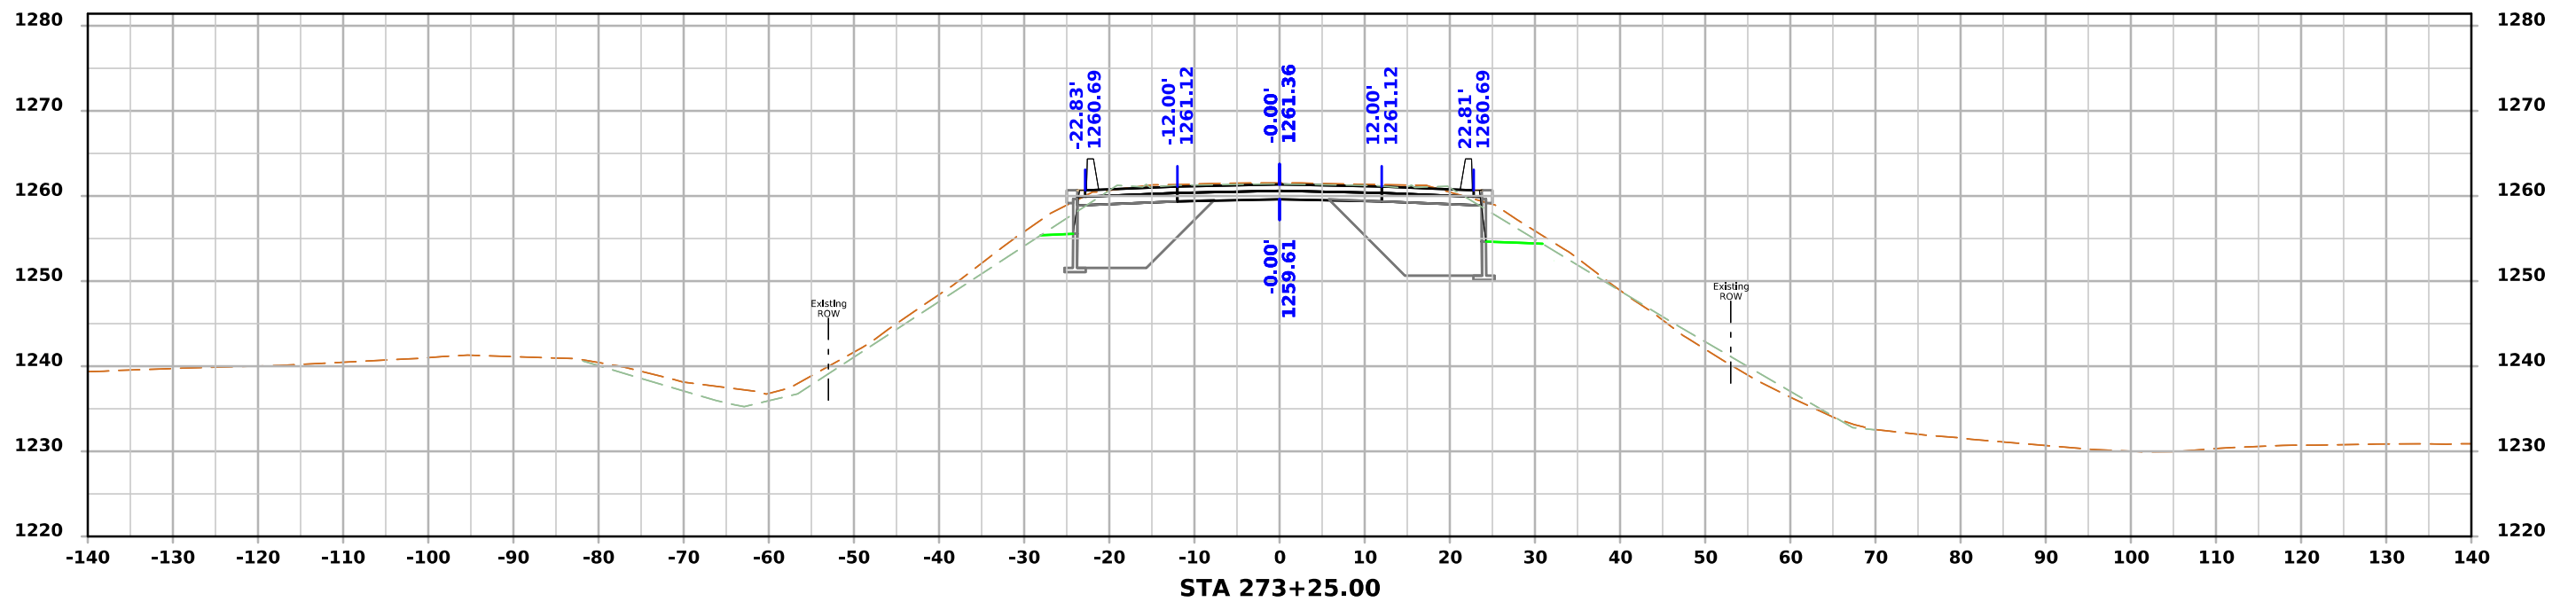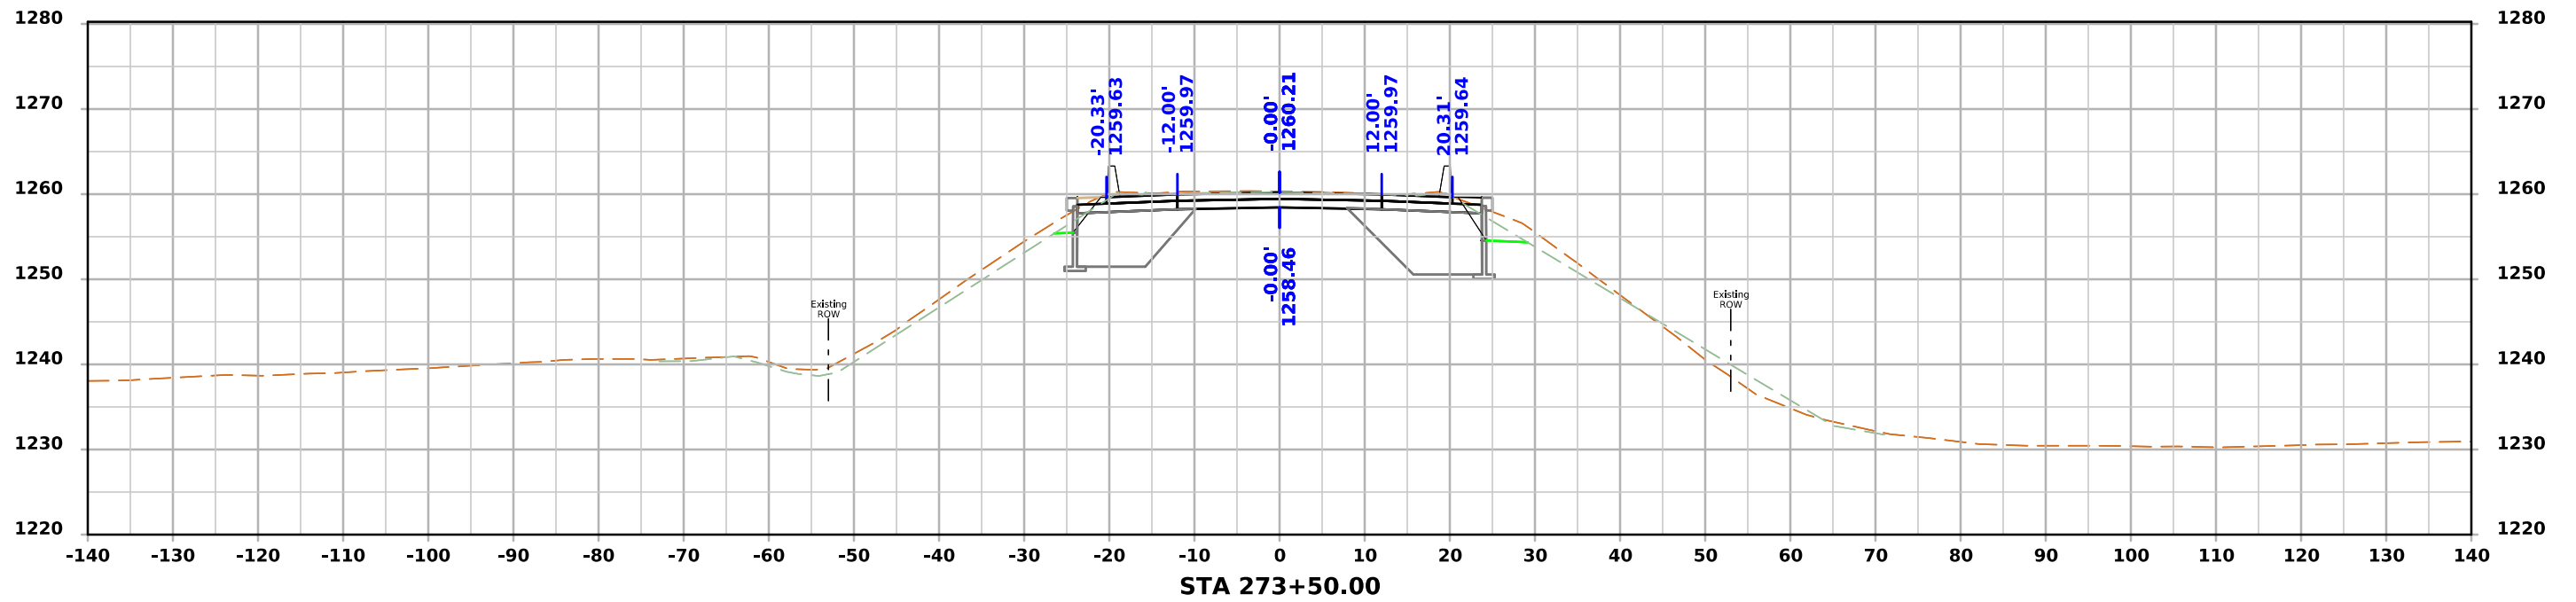

IA 175

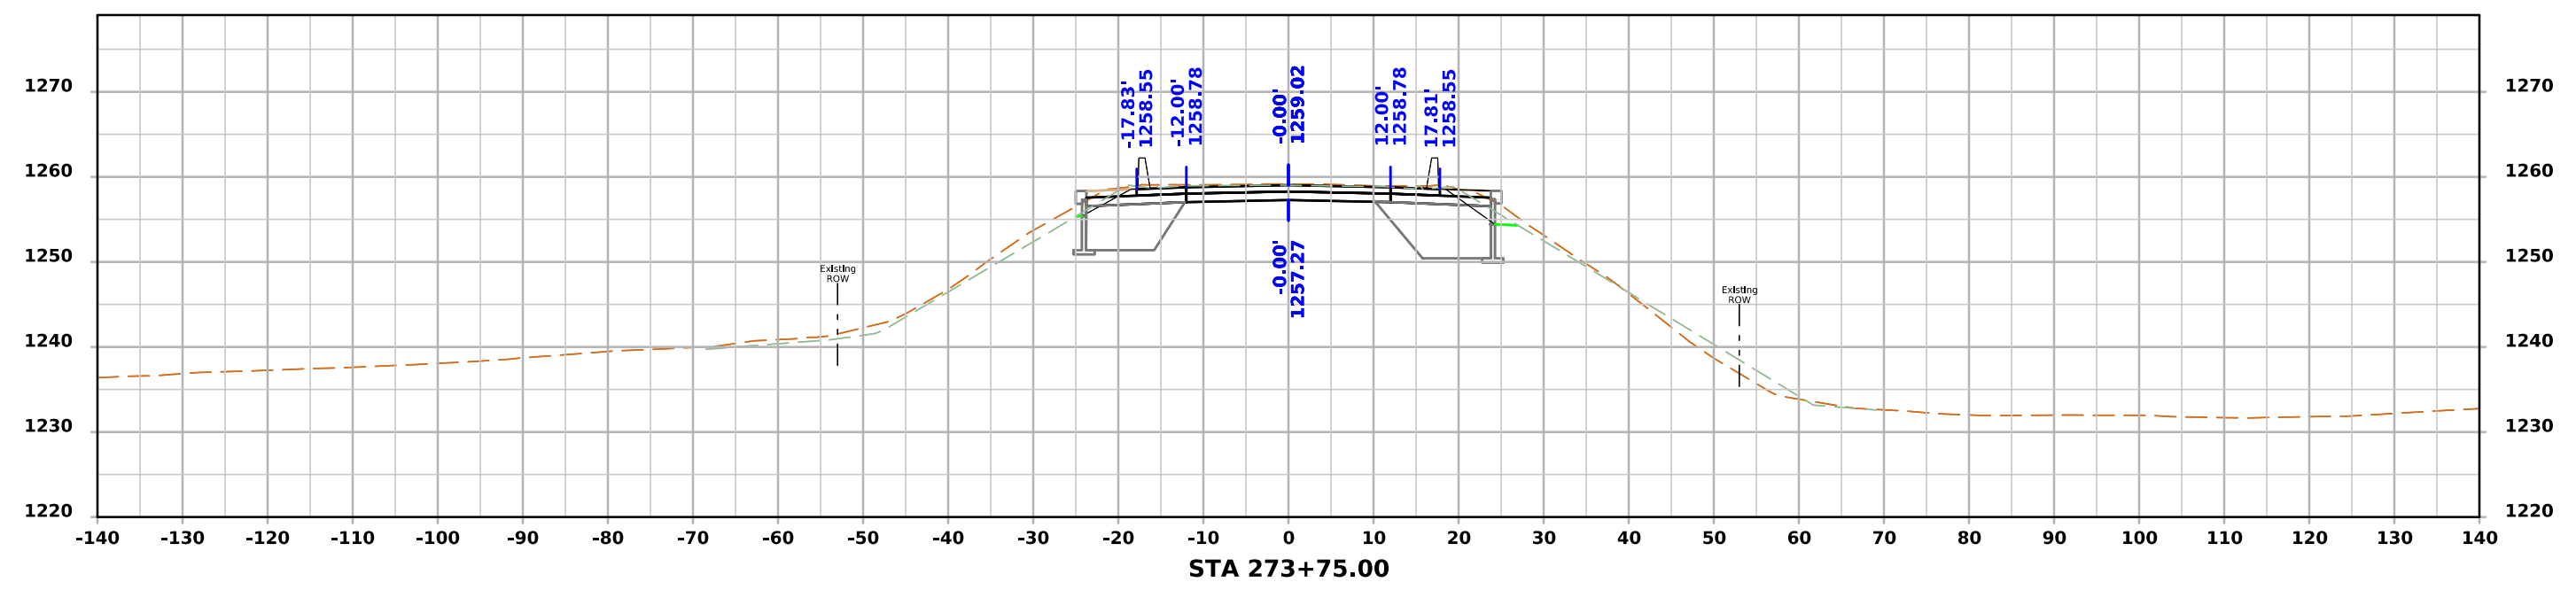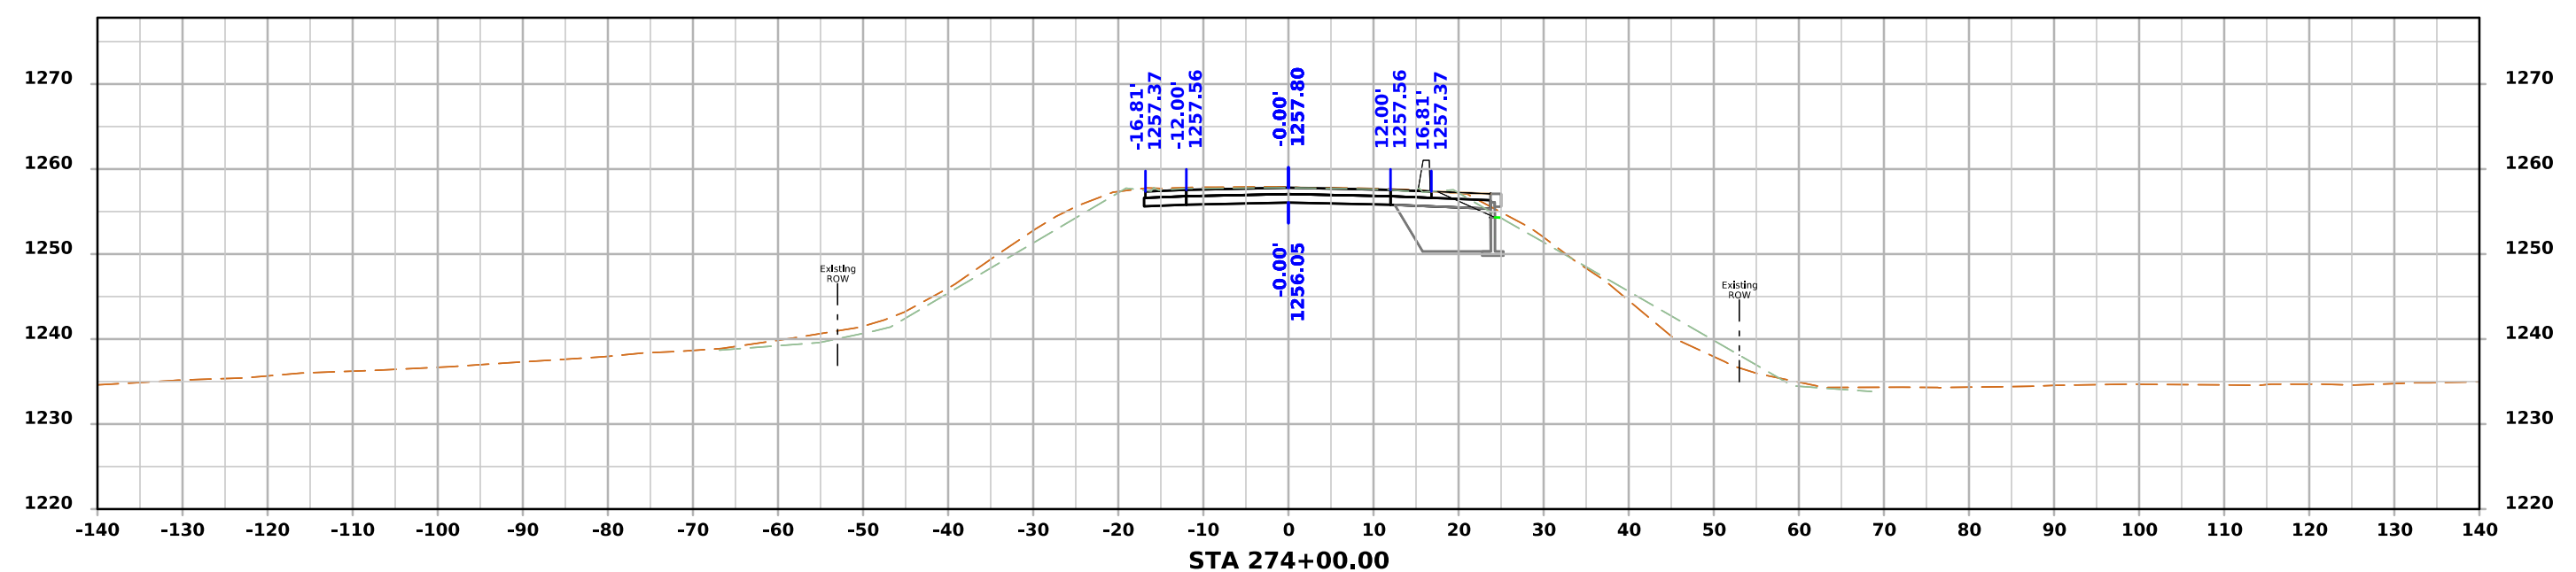

High Street

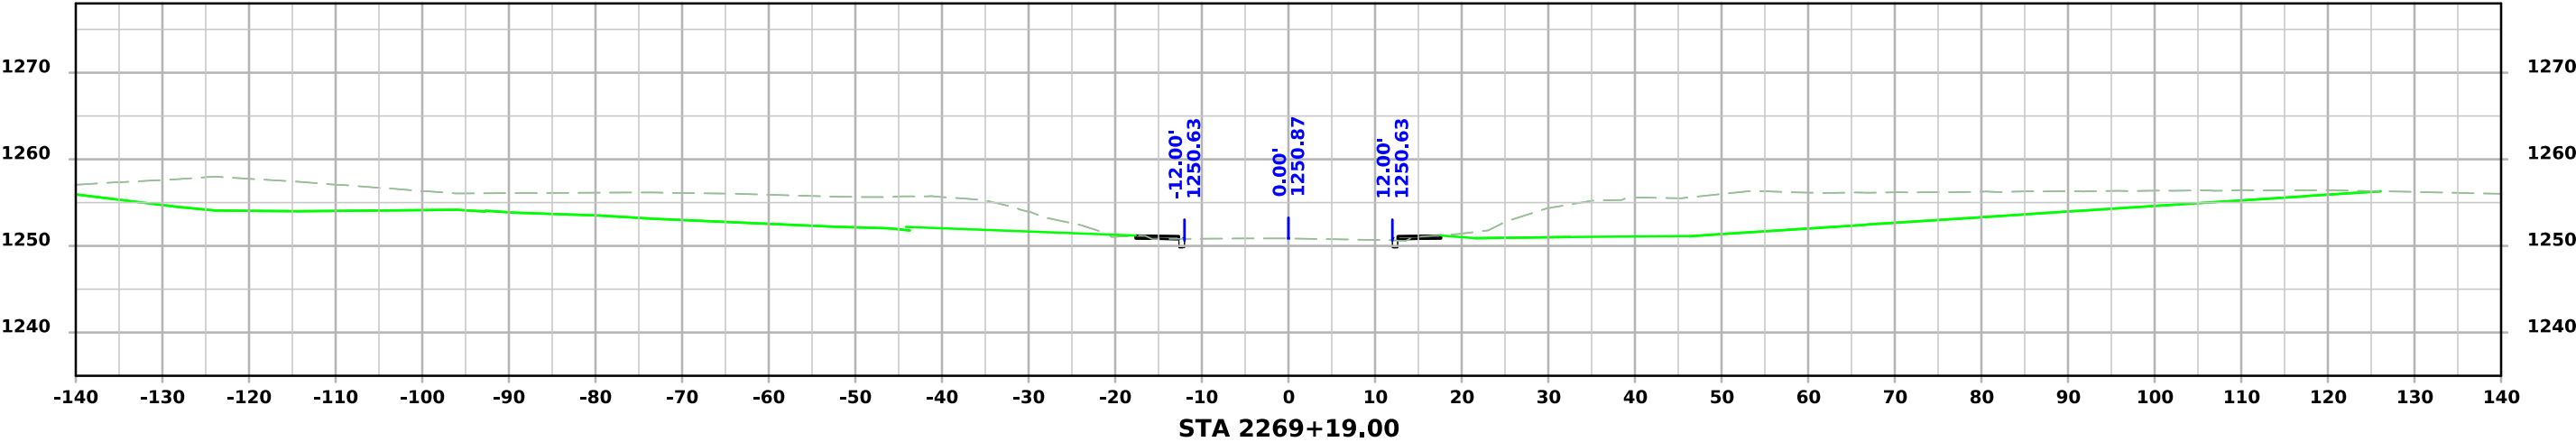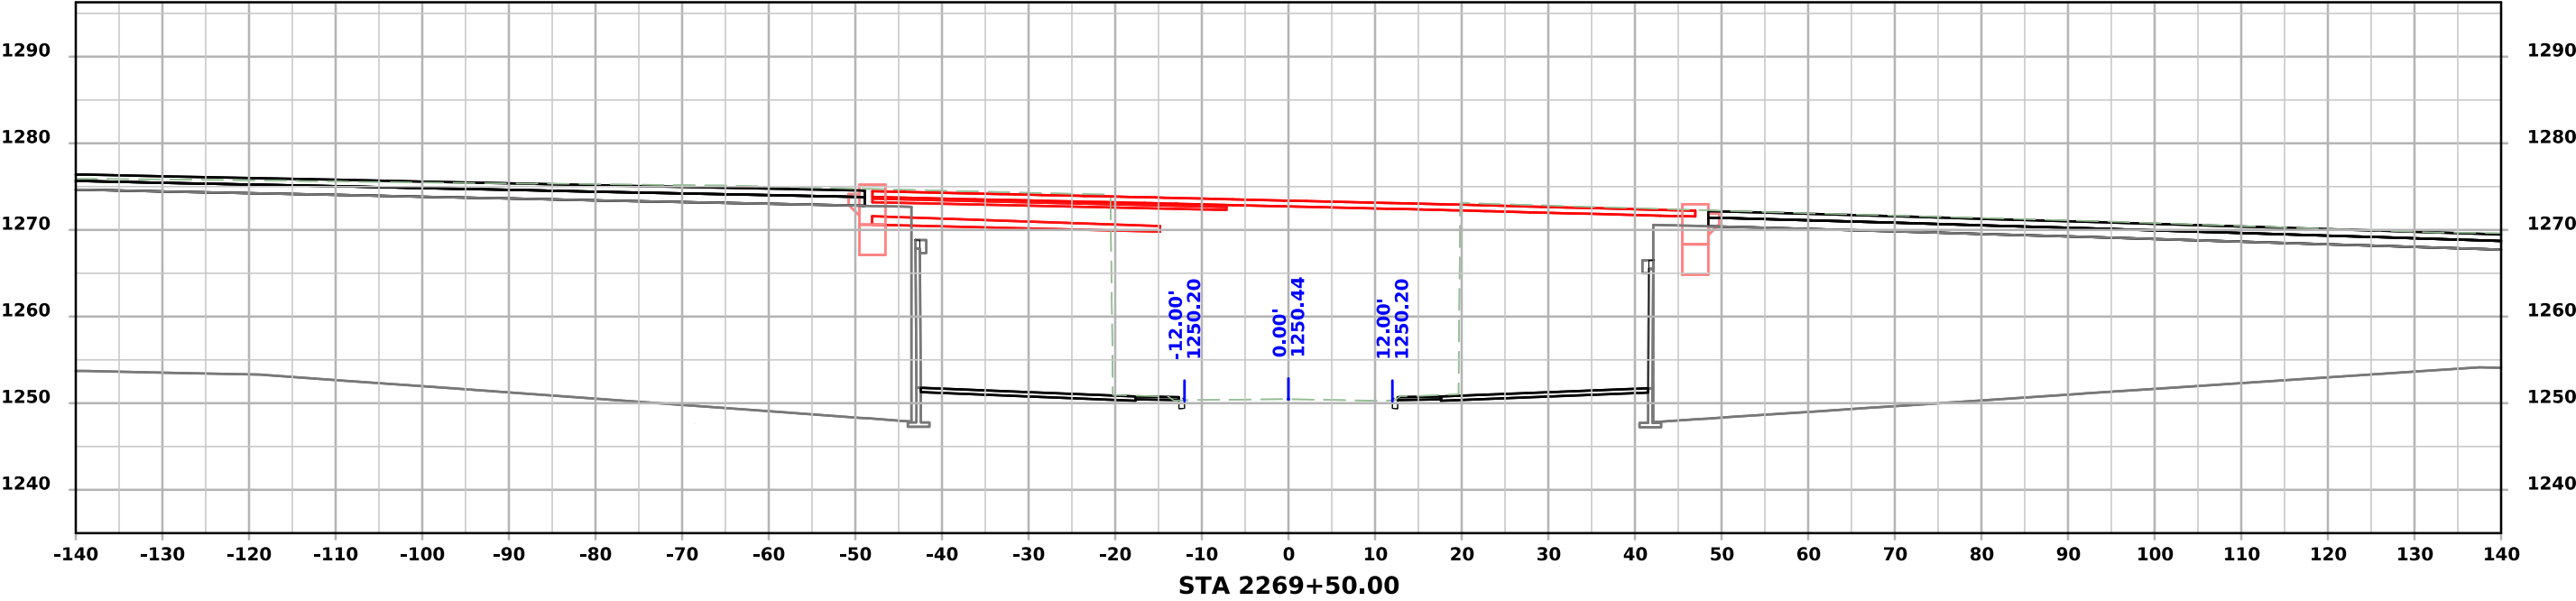

High Street

