

CULVERT REPLACEMENT - TWIN BOX  
BRFN-025-1(13)--39-80

RINGGOLD COUNTY

LETTING DATE  
Dec 19 2028

| INDEX OF SHEETS |                                                       |
|-----------------|-------------------------------------------------------|
| No.             | DESCRIPTION                                           |
| <b>A Sheets</b> | <b>Title Sheets</b>                                   |
| A.1             | Title Sheet                                           |
| A.2             | Design Criteria                                       |
| A.3 - 6         | Concept Letter                                        |
| <b>B Sheets</b> | <b>Typical Cross Sections and Details</b>             |
| B.1             | Typical Cross Sections and Details                    |
| <b>D Sheets</b> | <b>Mainline Plan and Profile Sheets</b>               |
| * D.1           | Plan & Profile Legend & Symbol Information Sheet      |
| * D.2           | IOWA 25 Plan and Profile Sheets                       |
| <b>G Sheets</b> | <b>Survey Sheets</b>                                  |
| G.1 - 3         | Reference Ties and Bench Marks                        |
| <b>J Sheets</b> | <b>Traffic Control and Staging Sheets</b>             |
| * J.1           | Staging Notes                                         |
| * J.2           | Traffic Control & Staging Legend & Symbol Info. Sheet |
| <b>V Sheets</b> | <b>Bridge and Culvert Situation Plans</b>             |
| * V.1           | Bridge and Culvert Situation Plan                     |
| <b>W Sheets</b> | <b>Mainline Cross Sections</b>                        |
| W.1             | Cross Sections Legend & Symbol Information Sheet      |
| W.2 - 6         | IOWA 25 Cross Sections                                |
|                 | * Color Plan Sheets                                   |



PLANS OF PROPOSED IMPROVEMENT ON THE  
PRIMARY ROAD SYSTEM  
RINGGOLD COUNTY  
CULVERT REPLACEMENT - TWIN BOX  
IA 25  
2.5 Miles North of the South Junction of J23


SCALES: As Noted

Refer to the Proposal Form for list of applicable specifications.

Value Engineering Saves. Refer to Article 1105.14 of the Specifications.



PROJECT  
LOCATION

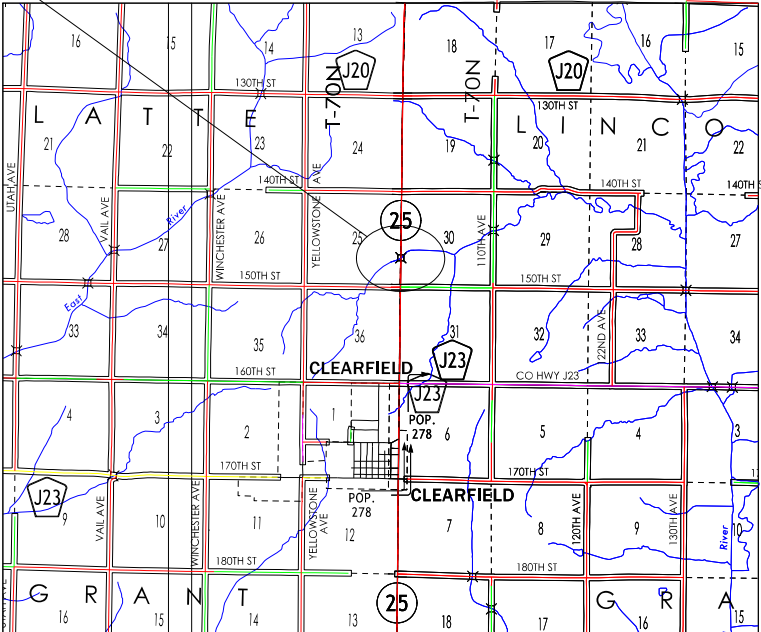

| INDEX OF SEALS |                 |                         |                     |
|----------------|-----------------|-------------------------|---------------------|
| SHEET NO.      | NAME            | TYPE                    | BID QUANTITY SHEETS |
| A.1            | X               | Primary Signature Block | X                   |
| V.1            | Dave Mulholland | Hydraulic Signature     | X                   |
| X              | X               | X                       | X                   |
|                |                 |                         |                     |
|                |                 |                         |                     |

PRELIMINARY PLANS

Subject to change by final design.

D2 PLAN - Date: 9-24-25



PROJECT CONCEPT STATEMENT

RCB on Iowa 25 over Stream

Ringgold County  
Project # BRFN-025-1(013)--39-80  
PIN: 24-80-025-010  
Maint. No. 8017.9S025  
FHWA No. 046490

Prepared for:  
Iowa Department of Transportation  
District 4  
Wes Mayberry, P.E.

Prepared by: Snyder & Associates, Inc. / Shuck-Britson Inc.

February 10, 2025

I. STUDY AREA

A. Project Description

This project involves replacement of a 10' x 10' twin RCB on Iowa 25 over stream (Maint. No. 8017.9S025), approximately 2.5 miles north of the south junction with J23 in Ringgold County.

B. Present Facility--Need for Project

The existing RCB is a 10' x 10' twin RCB, skewed 30 degrees RT ahead, constructed in 1934 (Design No. 1134). The roadway is 24 foot wide PCC with 8 foot wide granular shoulders. Roadway foreslopes are 3:1, and the roadway was built without clear zone considerations.



Ringgold County  
Proj. # BRFN-025-1(013)--39-80  
PIN: 24-80-025-010  
Page 2

The culvert was last inspected in January, 2023 and has a culvert condition rating of 5, on a scale of 0 to 9. A condition rating of '5' is classified as "Fair". A rating of '4' or less for the culvert condition rating would make the culvert "Poor". There are no plans available that show that this culvert has been repaired since its original construction year 1934. It is likely the condition rating will drop below a '4' in the near future which would make the culvert classification "Poor".

For these reasons, the culvert is not a rehabilitation or extension candidate but should be held as a replacement candidate for a future letting. The culvert's expected replacement type and total project cost should be determined with this Project Concept phase.



There do not appear to be any accesses in the immediate vicinity of the box culvert. A field entrance is indicated in the as-built plans at Sta. 845+07 LT, approximately 300 feet north of the culvert.

C. Hydrology

V:\Projects\2024\124.1467.01\Administration\Concept\_2025-02-10\_RinggoldIA25FINAL.docx



The design discharge is 1,060 cfs (50-year) for the 2.2 square mile drainage area based on the “DOT Regional Equation Annual Exceedance – Probability Discharge” spreadsheet. The 1987 regression equations were used to compute the design flows as recommended in the United States Geological Survey (USGS) Report 2015-5055.

A twin 10’ x 7’ reinforced concrete box culvert is hydraulically capable of conveying the design flow. Replacing the existing twin 10’ x 10’ box culvert with a smaller structure is not desirable from the DOT’s standpoint. The DOT prefers the proposed structure to match the existing structure at a minimum. For this case the proposed structure will be a twin 10’ x 12’ with a flowline buried 2 feet as per the recommendations of Section 4.2.2 of Chapter 4 of the Bridge Design Manual.

The structure is located in FEMA Zone A. A DNR floodplain permit will not be required for construction of the replacement structure.

The structure does not appear to be located within a drainage district.

D. Traffic Estimates

The 2016 traffic count was 1,250 vehicles per day (VPD), with trucks comprising approximately 16% of total traffic (approximately 200 trucks per day). Historical traffic counts from 2000-2016 vary between 840 VPD and 1,250 VPD.

No traffic forecasts were provided for this location.

E. Crash History

No crash history was provided at this location.

F. Bridge Condition Index (BCI)

The culvert has a current Bridge Condition Index (BCI) of 59.4.

G. Accelerated Bridge Construction Score

The Accelerated Bridge Construction (ABC) normalized score when using county roads is 33, which is below the threshold (50) that would qualify for further evaluation of ABC techniques. The contributing factors to the raw score are the out of distance travel (OODT) raw score of 30, average annual daily traffic (AADT) raw score of 10, a daily road user costs (DRUC) raw score of 10, and an economy of scale (EOS) raw score of 5.

H. Access Control

Access rights will not be acquired on this project.

II. PROJECT CONCEPT

A. Proposed Improvements

Two options were explored for replacement of the existing culvert: a precast and cast-in-place alternative for the proposed twin 10’ x 12’ RCB. Refer to attached sheets for additional information.

1. Alternative Number 1: Twin 10’ x 12’ x 84’ Cast-in-place RCB Culvert

This alternative removes the existing RCB and installs a new box culvert in the same location and at the same skew (30 degrees), with the culvert flowlines buried two feet from the natural stream elevation. An estimated 80 feet of existing roadway pavement will be removed to allow for open trench construction, and replaced with 24 foot wide, 10 inch thick PCC pavement and 8 foot wide granular shoulders. A 6:1 / 3.5:1 barnroof section with a 24 foot clear zone will be utilized at the box culvert, per Standard Detail 4312.

The proposed structure will be a twin 10’ x 12’ x 84’ RCB with 30 degree skew headwalls. Standard LRFD culvert details will be used in construction, and maximum fill over the culvert will be approximately 4 feet. Rip-rap will be installed at the outlet per Standard Detail 1092, with an estimated length of 10 feet.

The proposed detour route for this option requires 10 miles of out-of-distance travel for through traffic. While the detour route is the same for the cast-in-place and precast culvert options, it is estimated that the cast-in-place option will require a longer construction duration. Based on standard construction rates provided by the Office of Contracts, construction of the cast-in-place option is estimated to take 26 construction days. No rates are provided for installation of precast box culverts, although the installation rate for both round culvert pipe and storm sewer is estimated at 150 feet per day, which would mean installation at this location could be completed in 2 working days. We felt that actual rates for this work would be much slower due to the size of the culvert sections and other mitigating circumstances, and assumed approximately 18 days for installation of the precast box, a differential of 8 working days. The Federal Highway Administration provides a road user cost calculator that estimates the daily additional road used costs due to the additional detour travel length and time, based on traffic volumes and current labor, fuel, and maintenance costs. This calculator estimated a road user cost of



\$16,291 per day due to the detour. Those costs have been included in the project cost estimate (below).

Estimated Construction Cost

| Item                              | Estimated Cost |
|-----------------------------------|----------------|
| Embankment-in-Place               | \$ 25,740      |
| Modified Subbase                  | \$ 3,382       |
| Granular Shoulders, Type B        | \$ 2,100       |
| PCC Pavement, 10 Inch             | \$ 16,401      |
| Removal of Existing Culvert       | \$ 18,500      |
| Structural Concrete (RCB Culvert) | \$342,040      |
| Reinforcing Steel                 | \$125,828      |
| Temporary Stream Diversion        | \$ 10,000      |
| Revetment, Class E                | \$ 3,861       |
| Removal of Pavement               | \$ 2,130       |
| Traffic Control (5%)              | \$ 27,500      |
| Mobilization (5%)                 | \$ 27,500      |
| Base Cost                         | \$604,982      |
| Contingency (30%)                 | \$181,495      |
| Additional Road User Costs        | \$130,328      |
| Project Total                     | \$916,805      |
|                                   | \$917,000      |

2. Alternative Number 2: Twin 10’ x 12’ x 100’ Precast RCB Culvert

Similar to Alternative 1, this option involves removal of the existing RCB and installation of a new box in the same location and at the same skew as the existing with the flowlines lowered two feet from the natural stream elevation, using open trench methods. Roadway geometry will be the same as Alternative 1.

The proposed structure is a twin 10’ x’ 12’ x 100’ precast RCB with Type 3 precast end sections, per standard LRFD Precast RCB details. Rip-rap will be placed at the culvert outlet per Standard Detail PEP 12-20, with an estimated length of 10 feet. Per standard culvert notes, the cost of the granular leveling material and porous backfill between barrels is included in the precast RCB item cost. Because this option is estimated to have a shorter construction duration, it will not include additional road user costs.

Estimated Construction Cost

| Item                                 | Estimated Cost |
|--------------------------------------|----------------|
| Embankment-in-place                  | \$ 25,740      |
| Modified Subbase                     | \$ 3,382       |
| Granular Shoulders, Type B           | \$ 2,100       |
| PCC Pavement, 10 Inch                | \$ 16,401      |
| Removal of Existing Culvert          | \$ 18,500      |
| Precast Box Culvert, 10 Ft. x 12 Ft. | \$400,000      |
| Precast End Section, 10 Ft. x 12 Ft. | \$148,000      |
| Temporary Stream Diversion           | \$ 10,000      |
| Revetment, Class E                   | \$ 4,648       |
| Removal of Pavement                  | \$ 2,130       |
| Traffic Control (5%)                 | \$ 31,546      |
| Mobilization (5%)                    | \$ 31,546      |
| Base Cost                            | \$693,993      |
| Contingency (30%)                    | \$208,198      |
| Project Total                        | \$902,191      |
|                                      | \$903,000      |

B. Recommendations

Road user costs and construction duration factor heavily into the price differential between the two alternatives. Typically RCB projects are bid to allow the Contractor to choose either precast or cast-in-place alternatives to achieve the best price, although assigned contract period typically does not differ between the two despite the obvious difference in construction rates. We recommend letting the project with bid alternates for precast and cast-in-place options, and adding the Developmental Specifications for Lane Rental (A+B Bidding with Incentive / Disincentive) if minimizing the roadway closure time and associated user costs is considered an important consideration.

C. Detour Analysis

Iowa 25 will be closed to traffic during construction. Through traffic will be detoured. U.S. 169 is 13 miles east of the project site and Iowa 148 is 14 miles west of the project site. To limit out-of-distance travel, use of paved county roads would be recommended. Our recommended detour route is J23, west to N64, then north to U.S. 34. Out-of-distance travel for this option is 10 miles. Refer to Sheet J.1 of the attached plans.

D. Special Considerations

Existing right-of-way width at this location is 130 feet left of centerline and 100 feet right of centerline, per as-builts, which should be adequate to accommodate the



proposed structure and associated grading. However, the GIS mapping from the County Assessor’s office appears to indicate that the existing ROW was purchased in easement. If additional right-of-way were needed to accommodate the new structure, we would recommend clearing up right-of-way title as part of this project.

E. Construction Sequence

It is anticipated that all work will be awarded to one prime contractor. The Bridges and Structures Bureau will coordinate the plan preparation with Snyder & Associates, Inc. / Shuck-Britson.

F. Program Status

This project is listed in the 2025-2029 Iowa Transportation Improvement Program with \$520,000 programmed for construction in FY 2029 and \$10,000 programmed for right-of-way. The project is currently scheduled for a December 19, 2028 letting.

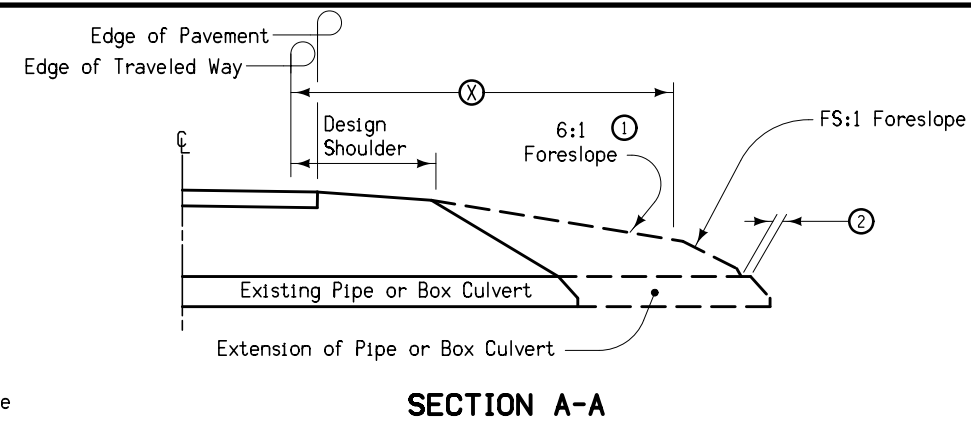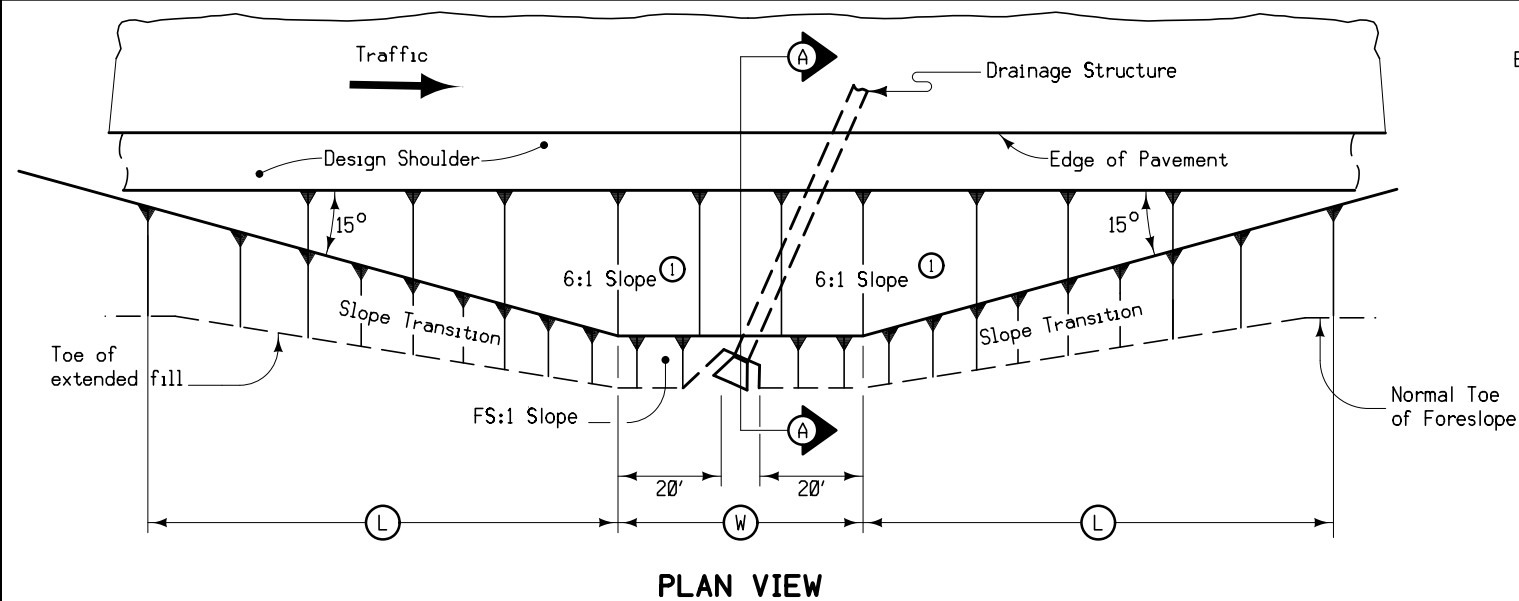


Notes:

At locations where an extended or newly constructed drainage structure extends beyond the normal foreslope cover, flatten the foreslope as indicated so as to cover the structure. Minimum earth cover is 6 inches.

- ① Slope may be flatter than 6:1.
- ② 6" Minimum for pipe installations or to top of headwall on R.C.B.
- ③ At  $\frac{1}{2}$  of roadway
- ④ = Pipe or R.C.B. opening width plus 20 feet each side.



### BARNROOF FORESLOPE AT SKEWED DRAINAGE STRUCTURE

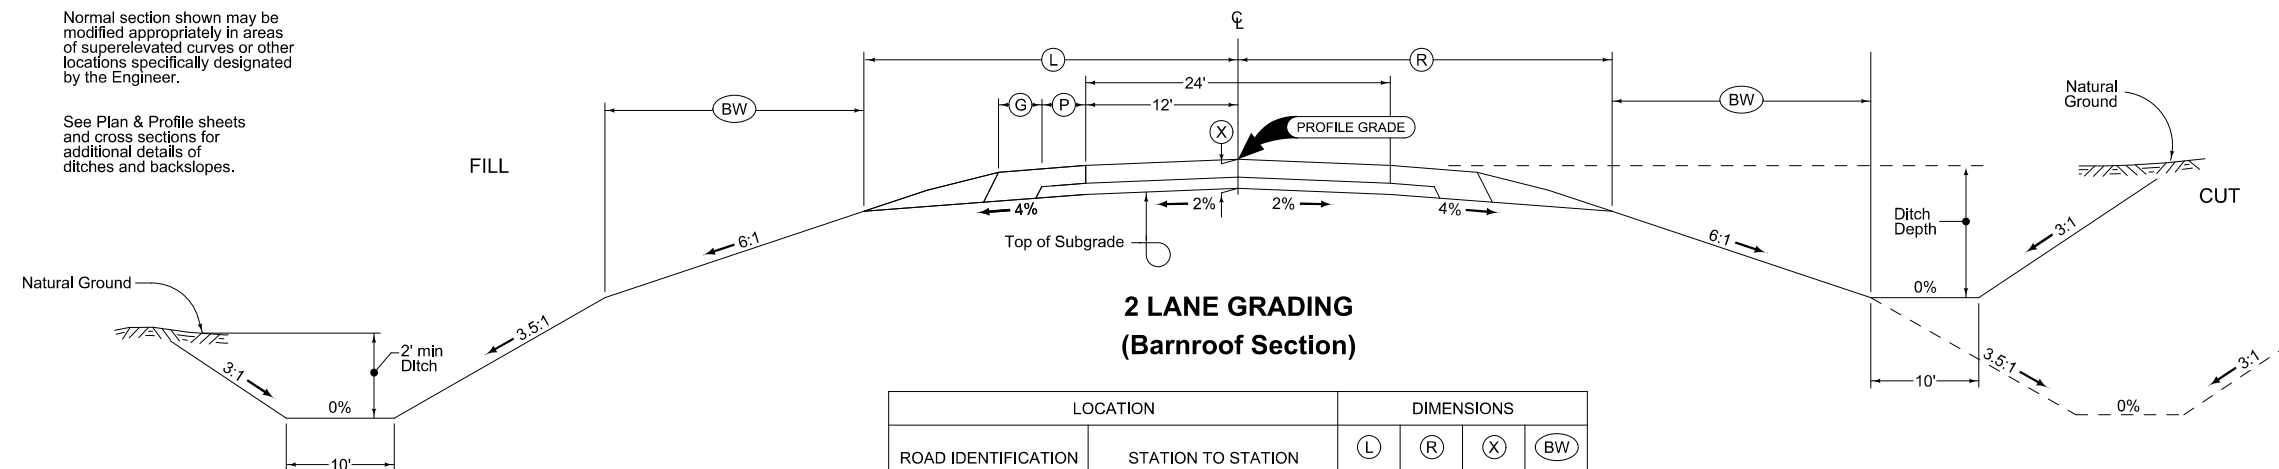

## 2 LANE GRADING (Barnroof Section)

| LOCATION            |                    |        | DIMENSIONS  |             |               |              |
|---------------------|--------------------|--------|-------------|-------------|---------------|--------------|
| ROAD IDENTIFICATION | STATION TO STATION |        | (L)<br>Feet | (R)<br>Feet | (X)<br>Inches | (BW)<br>Feet |
| IOWA 25             | 841+30.00          | 842+30 | 39.9        | 39.9        | 16            | 2.1          |
|                     |                    |        |             |             |               |              |
|                     |                    |        |             |             |               |              |

### Granular Shoulder with Safety Edge

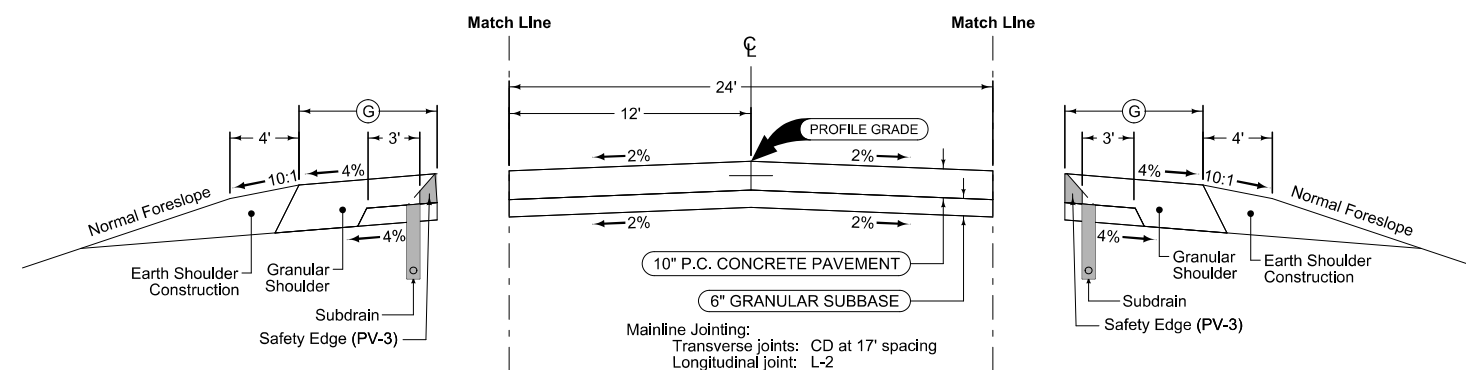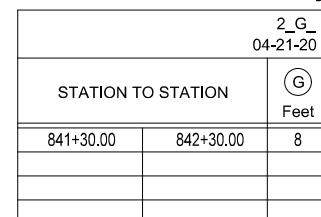

### Granular Shoulder with Safety Edge

|                    |           |           |
|--------------------|-----------|-----------|
| 2_G<br>04-21-20    |           |           |
| STATION TO STATION |           | ⊙<br>Feet |
| 841+30.00          | 842+30.00 | 8         |
|                    |           |           |
|                    |           |           |
|                    |           |           |



SURVEY SYMBOLS

|  |                                   |  |                              |
|--|-----------------------------------|--|------------------------------|
|  | Interstate Highway Symbol         |  | Septic Tank                  |
|  | U.S. Highway Symbol               |  | Cistern                      |
|  | Iowa Highway Symbol               |  | L.P. Gas Tank (No Footing)   |
|  | County Road Highway Symbol        |  | Underground Storage Tank     |
|  | Evergreen Tree                    |  | Latrine                      |
|  | Deciduous Tree                    |  | Satellite TV Dish            |
|  | Fruit Tree                        |  | Water Hook Up                |
|  | Shrub (Bushes)                    |  | Radio Tower                  |
|  | Timber                            |  | Tower Anchor                 |
|  | Hedge                             |  | Guardrail (Beam or Cable)    |
|  | Stump                             |  | Guard Post (one or two)      |
|  | Swamp                             |  | Guard Post (over two)        |
|  | Rock Outcrop                      |  | Filler Pipe                  |
|  | Broken Concrete                   |  | Gas Valve                    |
|  | Revetment (Rip Rap)               |  | Water Valve                  |
|  | Cemetery                          |  | Speed Limit Sign             |
|  | Grave                             |  | Mile Marker Post             |
|  | Cave                              |  | Sign                         |
|  | Sink Hole                         |  | Traffic Signal Control Box   |
|  | Board Fence                       |  | Rail Road Signal Control Box |
|  | Chain Link or Security Fence      |  | Telephone Switch Box         |
|  | Wire Fence                        |  | Electric Box                 |
|  | Terrace                           |  |                              |
|  | Earth Dam or Dike (Existing)      |  |                              |
|  | Tile Outlet                       |  |                              |
|  | Edge of Water                     |  |                              |
|  | Existing Drainage                 |  |                              |
|  | Right of Way Rail or Lot Corner   |  |                              |
|  | Concrete Monument                 |  |                              |
|  | Well                              |  |                              |
|  | Windmill                          |  |                              |
|  | Beehive Intake                    |  |                              |
|  | Existing Intake                   |  |                              |
|  | Existing Utility Access (Manhole) |  |                              |
|  | Fire Hydrant                      |  |                              |
|  | Water Hydrant (Rural)             |  |                              |

UTILITY LEGEND

|  |   |
|--|---|
|  | (SIRWA) SOUTHERN IOWA RURAL WATER<br>Contact Name: Chad Mahan<br>Contact Phone:<br>Contact Email: cmahan@sirwa.org |
|  | WINDSTREAM<br>Contact Name: Lisa Zingula<br>Contact Phone:<br>Contact Email: Lisa.Zingula@windstream.com           |

PLAN VIEW COLOR LEGEND OF PLAN AND PROFILE SHEETS

| LINEWORK      |       | Design Color No. |                                                                     |
|---------------|-------|------------------|---------------------------------------------------------------------|
| Green         | (2)   |                  | Existing Topographic Features and Labels                            |
| Blue          | (1)   |                  | Proposed Alignment, Stationing, Tic Marks, and Alignment Annotation |
| Magenta       | (5)   |                  | Existing Utilities                                                  |
| SHADING       |       | Design Color No. | Transparency                                                        |
| Pink, Dark    | (13)  |                  | Temporary Pavement Shading                                          |
| Yellow        | (4)   |                  | Proposed Pavement Shading                                           |
| Orange        | (6)   |                  | Proposed Granular Shading                                           |
| Orange        | (70)  |                  | Proposed Shoulder Granular Shading                                  |
| Yellow        | (68)  |                  | Proposed Shoulder Paved Full Depth Shading                          |
| Yellow        | (132) |                  | Proposed Shoulder Paved Partial Depth Shading                       |
| Brown, Light  | (236) |                  | Grading Shading                                                     |
| Orange, Light | (134) |                  | Proposed Granular Entrance Shading                                  |
| Yellow        | (220) |                  | Proposed Paved Entrance Shading                                     |
| Tan           | (8)   |                  | Proposed Sidewalk Shading                                           |
| Blue, Light   | (230) |                  | Proposed Sidewalk Landing Shading                                   |
| Pink          | (11)  |                  | Proposed Sidewalk Ramp Shading                                      |
| Red           | (3)   |                  | Proposed Structure Shading                                          |
| Red           | (3)   |                  | Delineates Restricted Areas                                         |

PROFILE VIEW COLOR LEGEND OF PLAN AND PROFILE SHEETS

| LINEWORK    |       | Design Color No. |                                 |
|-------------|-------|------------------|---------------------------------|
| Green       | (10)  |                  | Existing Ground Line Profile    |
| Blue        | (1)   |                  | Proposed Profile and Annotation |
| Magenta     | (5)   |                  | Existing Utilities              |
| Blue, Light | (230) |                  | Proposed Ditch Grades, Left     |
| Black       | (0)   |                  | Proposed Ditch Grades, Median   |
| Rust        | (14)  |                  | Proposed Ditch Grades, Right    |



|  |                             |  |                          |
|--|-----------------------------|--|--------------------------|
|  | Reference Point             |  | Survey Line              |
|  | Station                     |  | Section Corner           |
|  | Ground Line Intercept       |  | Saw Cut                  |
|  | Guardrail                   |  | Trench Drain             |
|  | HighTension Cable Guardrail |  | Sheet Pile               |
|  | Pavement Removal            |  | Clearing & Grubbing Area |

RIGHT-OF-WAY LEGEND

|  |                                    |
|--|------------------------------------|
|  | Proposed Right-of-Way Symbol       |
|  | Proposed Right-of-Way Line         |
|  | Existing Right of Way              |
|  | Existing and Proposed Right-of-Way |
|  | Easement and Existing Right-of-Way |
|  | Easement (Temporary) Symbol        |
|  | Easement (Temporary) Line          |
|  | Easement                           |
|  | C/A Access Control                 |
|  | Property Line Symbol               |
|  | Property Line                      |

PLAN AND PROFILE  
LEGEND AND SYMBOL  
INFORMATION SHEET

(COVERS SHEET SERIES D, E, F, & K)

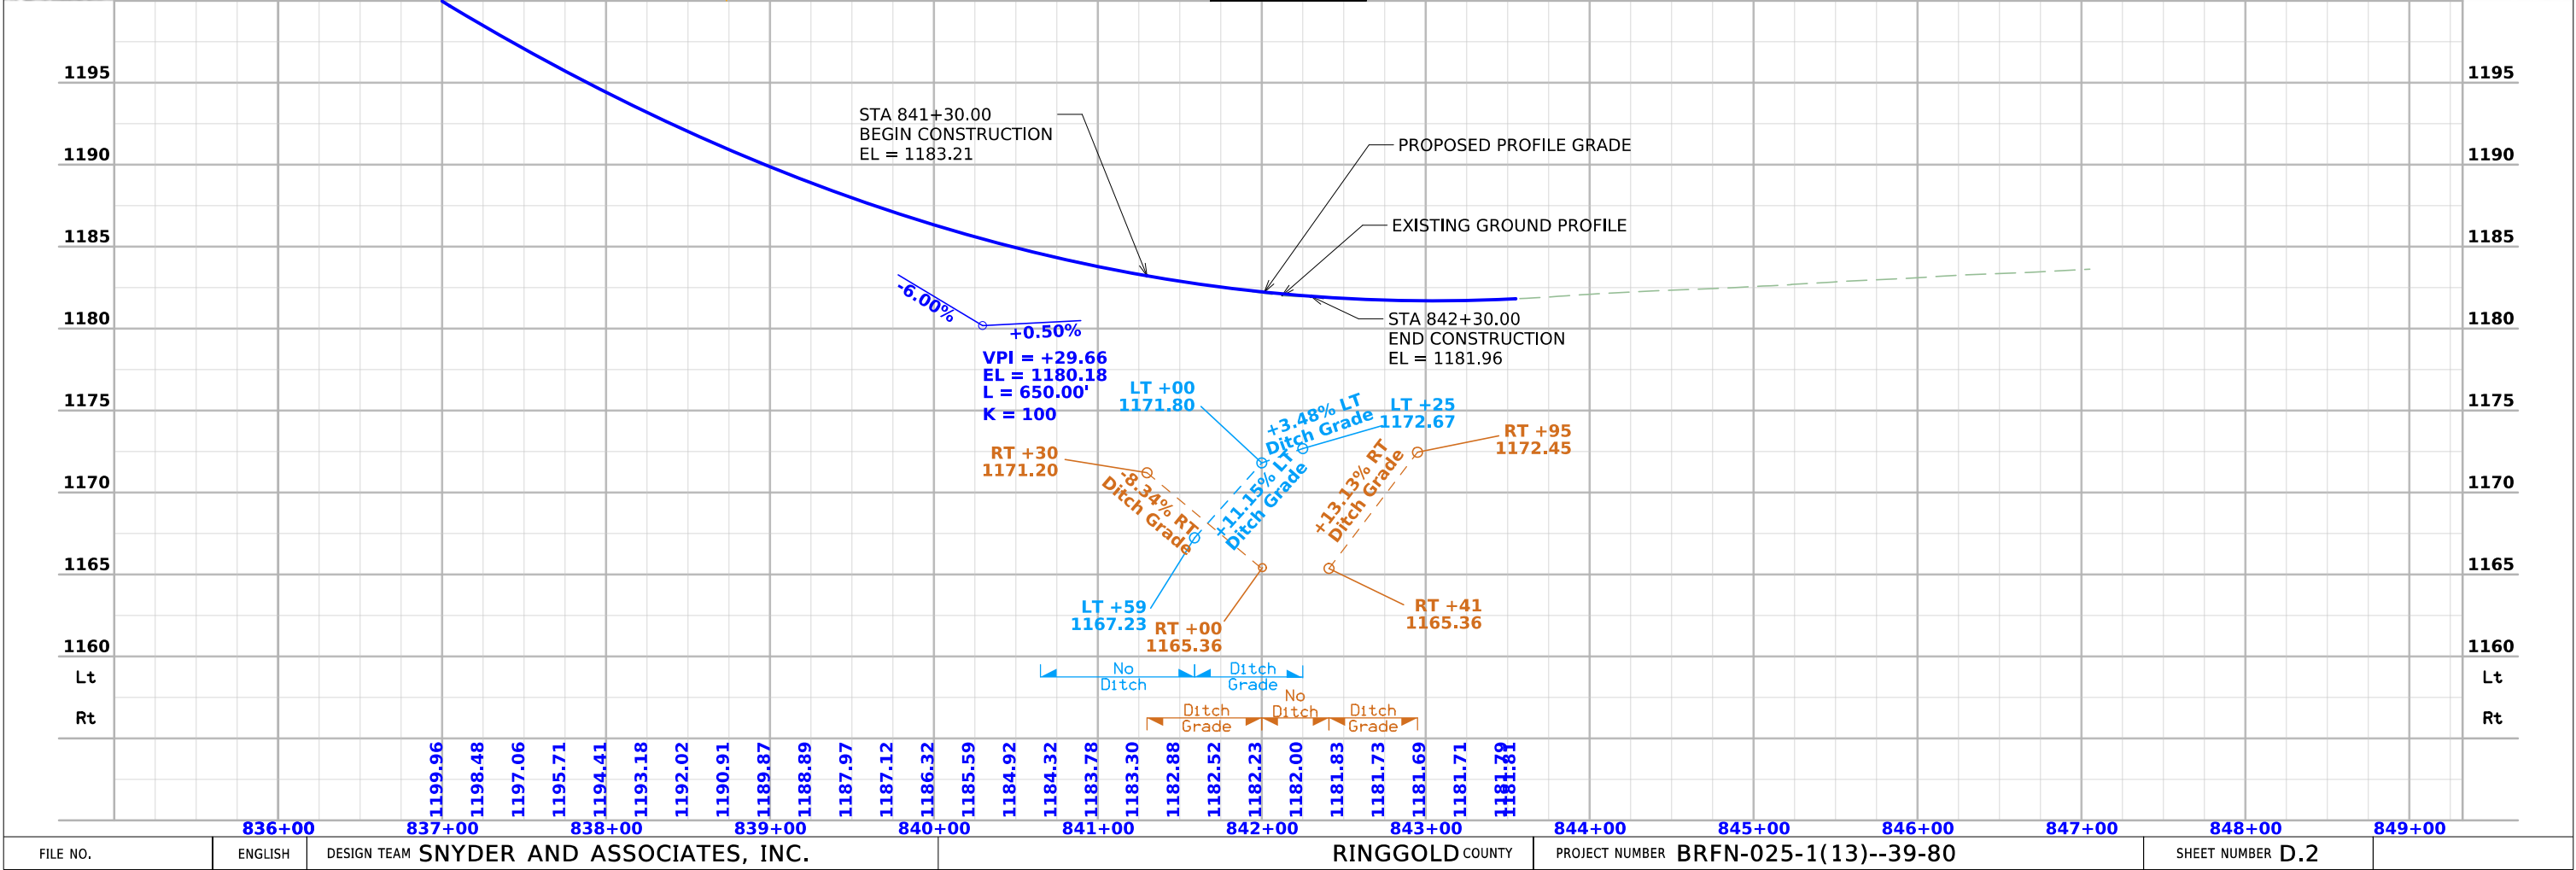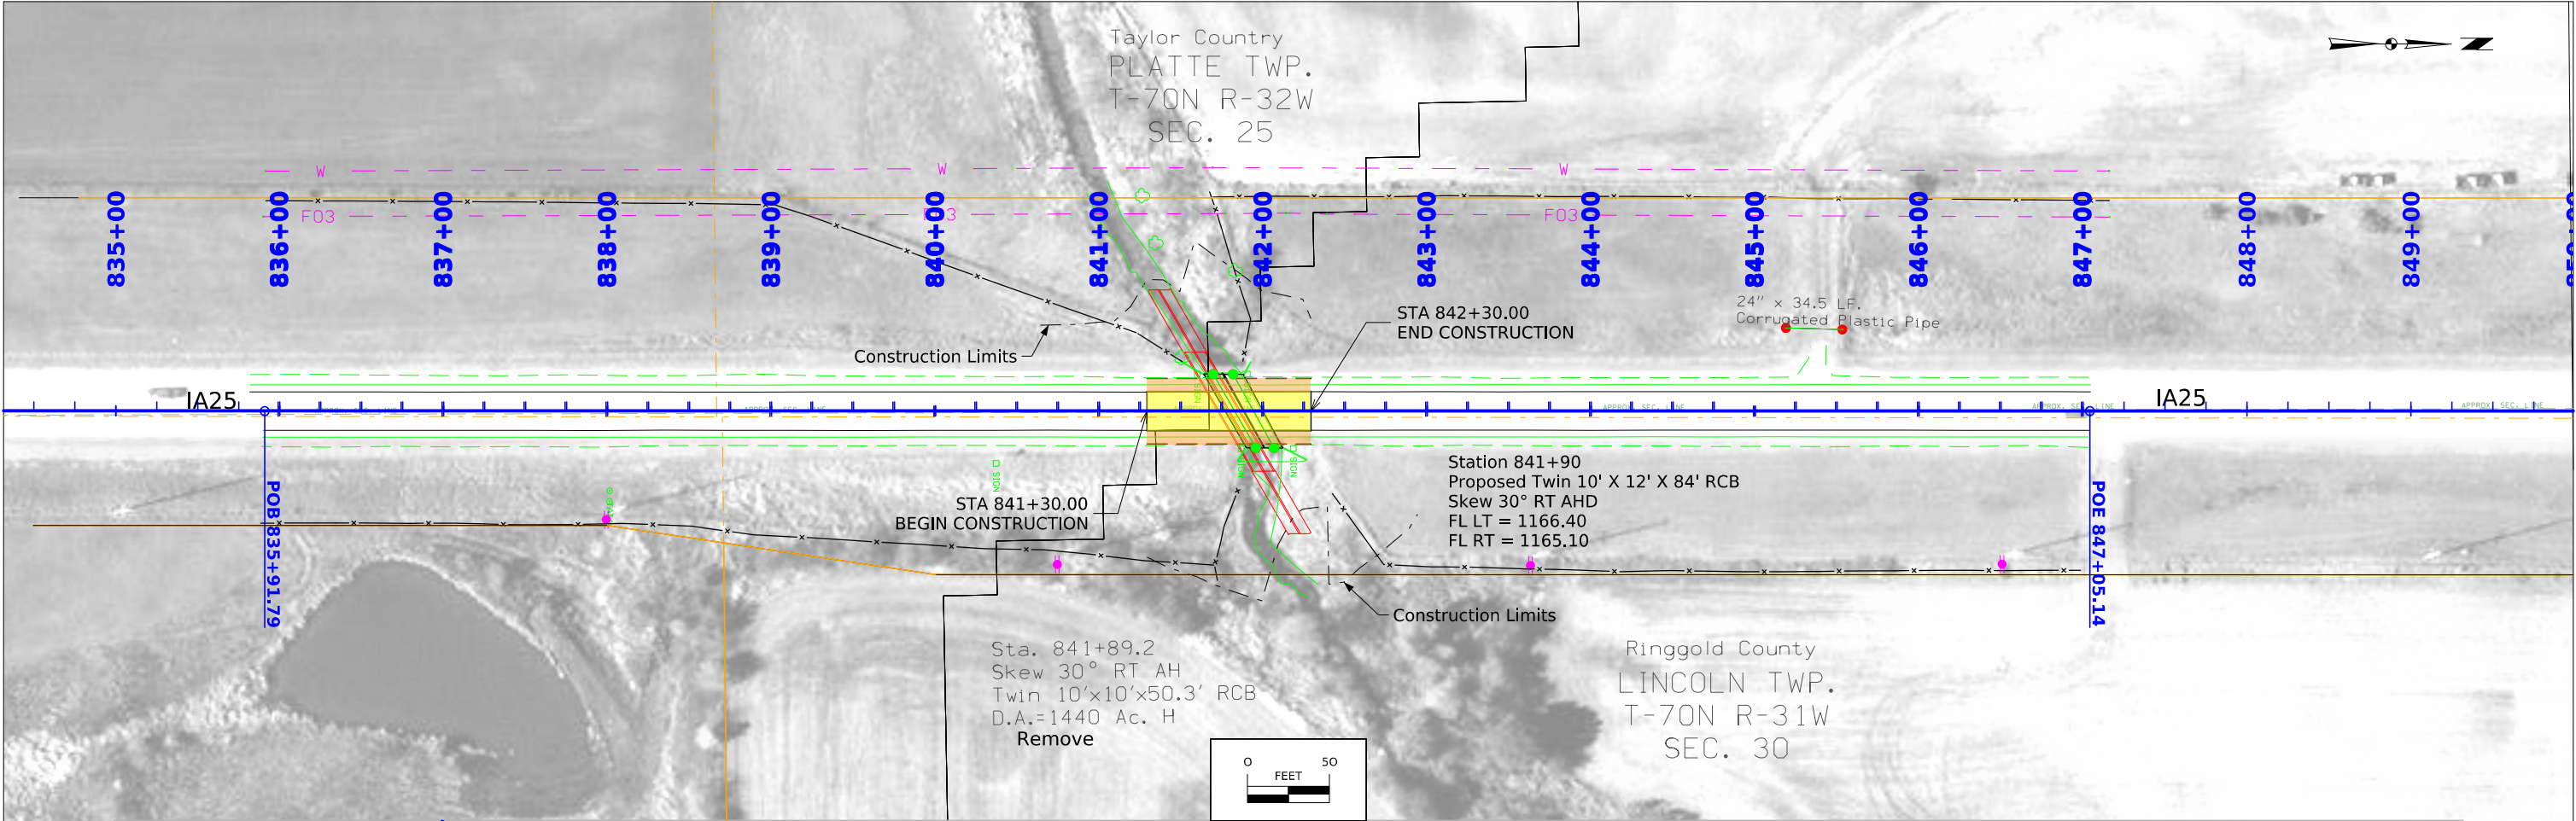

Survey Information

SURVEY INDEX

County: Ringgold  
PIN: 24-80-025-010  
Project Number: BRFN-025-1(013)--39-80  
Location: Stream 2.3 mi N of N Jct Co Rd J23  
Type of Work: Culvert Repair  
Project Directory: 8002501024

Survey Personnel

Eric Miller – Survey Project Manager  
Adam Catrenich – Survey Party Chief  
Sam Blaisdell – Survey Cad Technician

Date(s) of Survey

Begin Date 01/27/2025  
End Date 02/07/2025

General Information

This survey is for design services associated with the replacement of a box culvert Stream 2.3 miles North of N Junction County Road J23. This project is a Full Field DTM survey.

Utility Information

For logging data and other utility details see Utility Survey and Ownership Report in the Utility folder of the PrelimSurvey project directory.

Project Control

Measurement units for this survey are US survey feet. Project coordinate system is relative to the Iowa Regional Coordinate System, Zone 12. Horizontal control originated from Ringold County’s control network. Verification checks were observed on county control point 1007 using laRTN with multiple observations with appropriate time spans in between. Positions were within tolerance and published coordinates and elevations were accepted (Coordinates are published in NAD83(2011) Iowa State South Zone and converted to laRCS Zone 12 using Leica Geo Office).

Additional project primary control (FENO1) was set for this project using nearby Iowa Real Time Network reference stations to obtain horizontal and vertical control positions. Three five-minute observations were taken with a minimum two-hour time span between and used in a weighted average to obtain final coordinate values.

Alignment Information

The horizontal alignment for Iowa Hwy 25 this survey is a retrace of As-built Plans No. F Proj. No. 4-51 (6) Survey stationing was equated to the plan POT at Sta. 825+64.1 and carried back and ahead with/without equation throughout the survey. Due to lack of centerline monumentation, the roadway as constructed was used to establish alignment.


Survey stationing relates to as built plan stationing as follows:

POT Sta. 825+64.1 As-built Plans Project No. F Proj. No. 4-51 (6)  
This Survey POT Sta. 825+64.1 (Fnd Mag Nail)

PC Sta. 862+70.3 As-built Plans Project No. F Proj. No. 4-51 (6)  
This Survey PC Sta. 862+70.3

## CONTROL POINT VICINITY MAP

This map is a guide to the vicinity of the primary project control points. Primary control is for use with RTK base stations and for RTN validation. Future surveys will use primary project control to establish temporary control as needed for construction or other surveying applications.

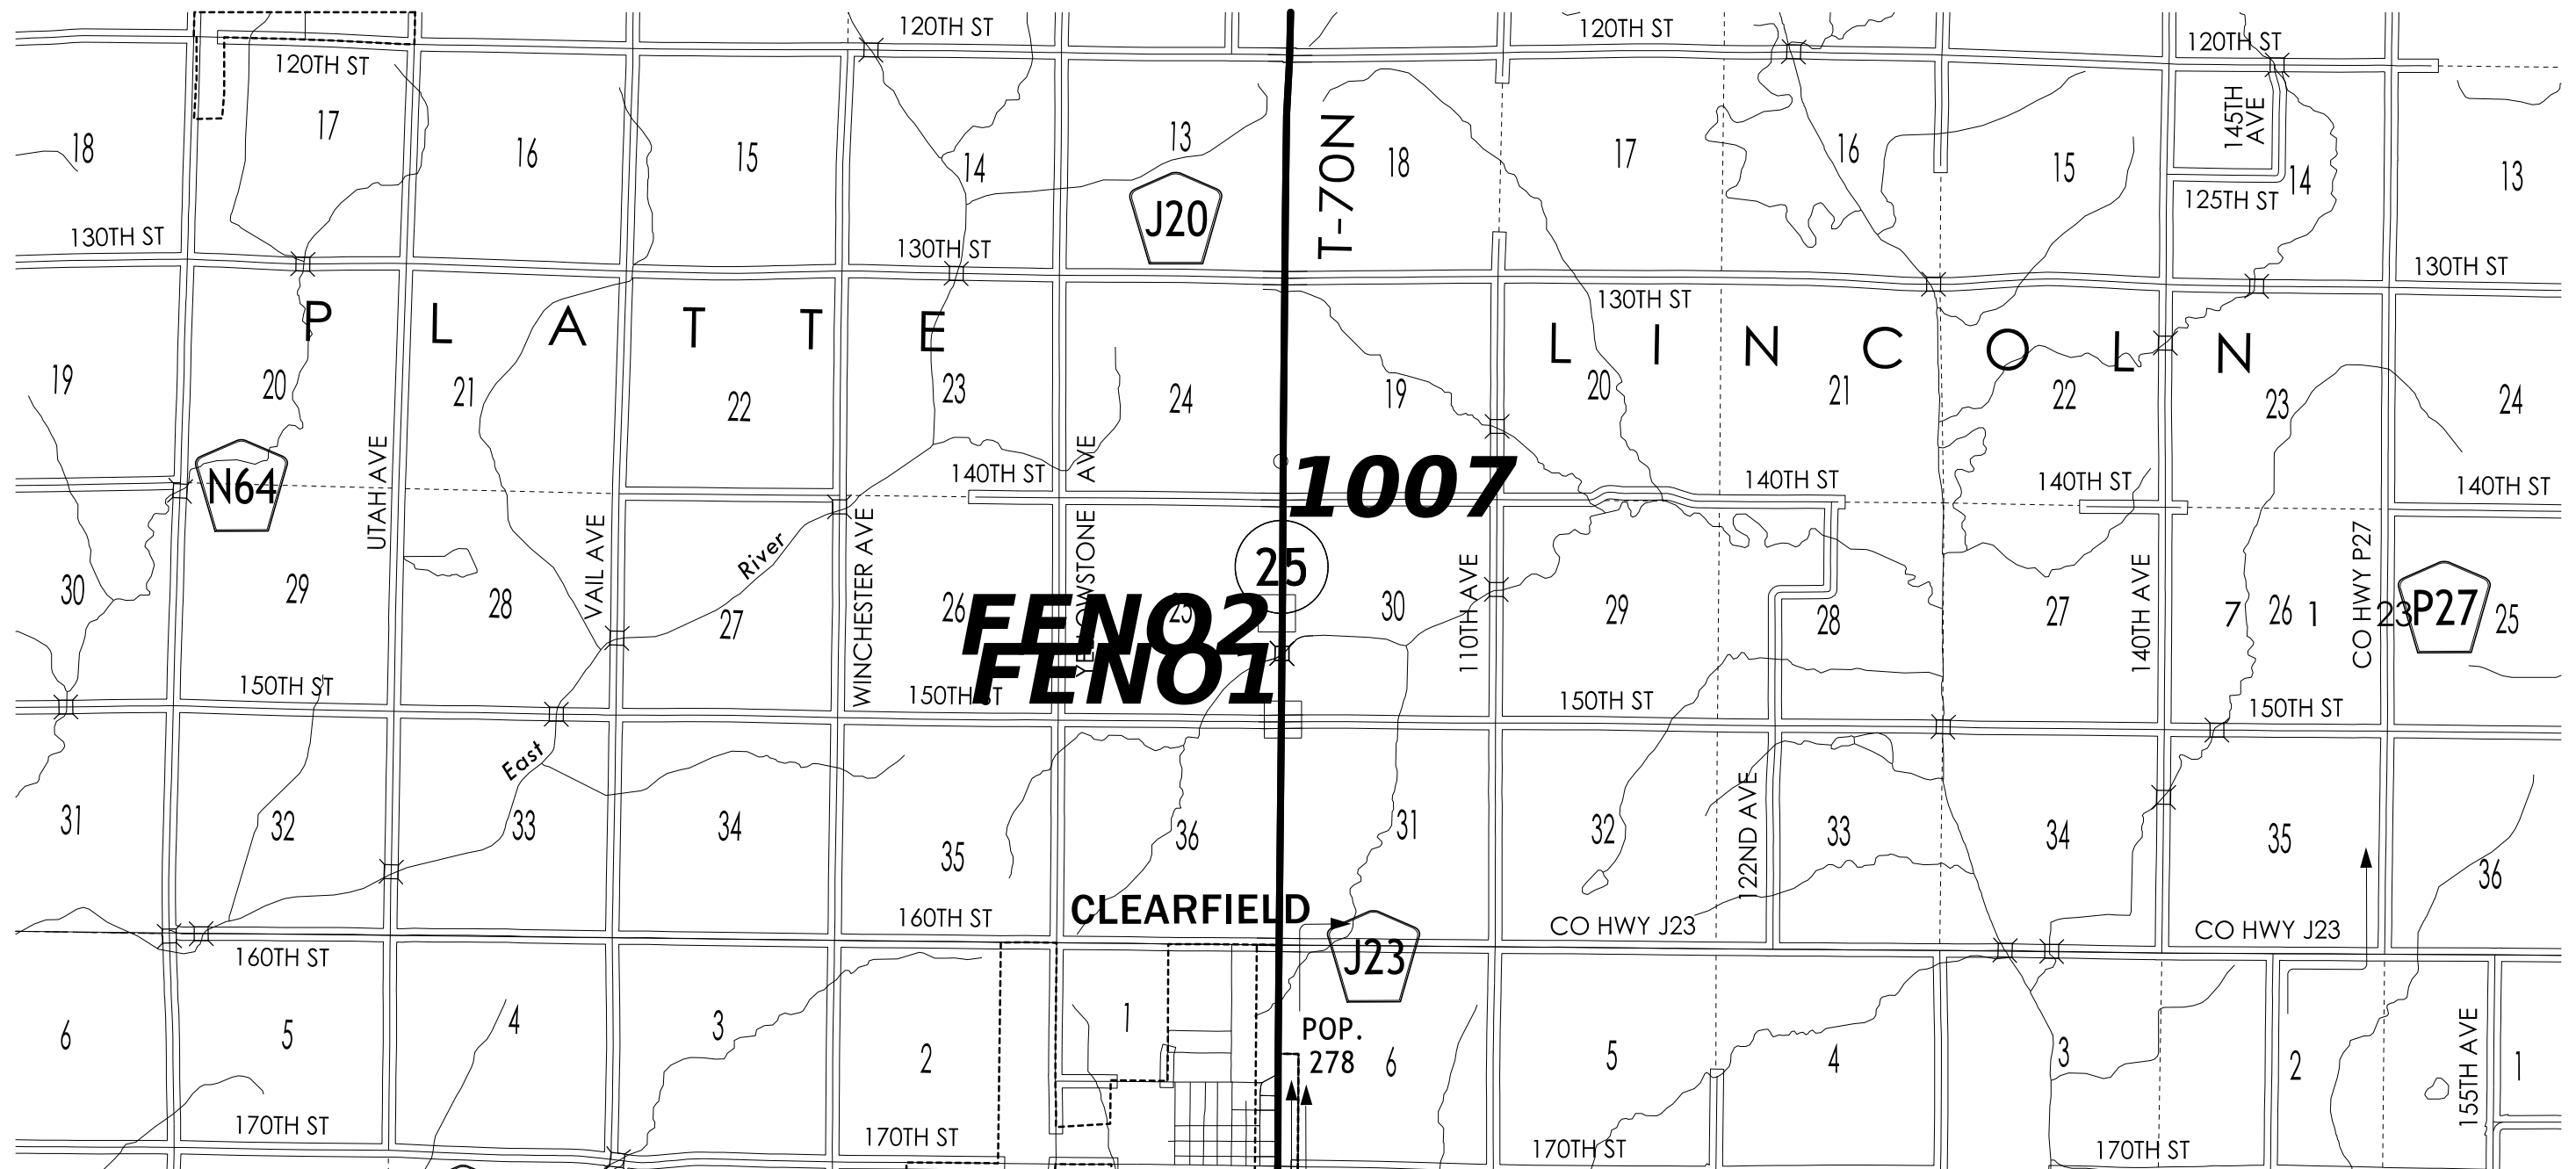

HORIZ. DATUM: NAD83(2011) for EPOCH 2010.00 (IaRTN 2019 Adjustment) - Iowa RCS Zone 12 (U.S. Survey Foot)

VERT. DATUM: NAVD88 - Geoid Model: 2018u3

Coordinate listing from next sheet will be used with laRTN for monument recovery. No other reference ties are given.

HORIZONTAL AND VERTICAL PROJECT CONTROL COORDINATE LISTING  
HORIZ. DATUM: NAD83(2011) for EPOCH 2010.00 (IaRTN 2019 Adjustment)  
Ia. Regional Coordinate System Zone 12 (U.S. Survey Foot)  
VERT. DATUM: NAVD88  
Geoid Model: 2018u3

| Point Name | Northing    | Easting     | Elevation | Code Feature Description   |
|------------|-------------|-------------|-----------|---|
| 1007       | 6174361.319 | 22300263.03 | 1252.036  | CP CP1007 FOUND FENO MONUMENT//+/-50' WEST OF HWY 25//+/-25' SOUTH OF FIELD ENTRANCE//+/-900' NORTH OF 140TH STREET                            |
| FENO1      | 6168234.814 | 22300317.14 | 1241.918  | FENO FENO1 SET FENO MONUMENT//+/-25' EAST OF HWY 25//+/-25' NORTH OF 150TH STREET//+/-100' SOUTH OF GRAVEL DRIVEWAY//+/-10' NORTH OF STOP SIGN |
| FENO2      | 6170755.67  | 22300176.28 | 1197.83   | FENO FENO2 SET FENO MONUMENT//WEST SIDE OF HWY 25//+/- 125' WEST OF CENTERLINE//+/- 8' EAST OF FENCE//SECOND FIELD DRIVE WEST OF CULVERT       |



108\_23A  
8/15/22

TRAFFIC CONTROL PLAN

- 1. Iowa 25 will be closed to traffic during construction. Follow detour route shown on Sheet J.2.
- 2. Access to individual properties will be maintained at all times.
- 3. Coordinate with the Engineer prior to closing the roadway. Notification will be required 10 business days prior to closure to allow the public to be informed.

| CROSS SECTION VIEW COLOR LEGEND<br>OF TRAFFIC CONTROL AND STAGING SHEETS |                  |                                                 |
|--------------------------------------------------------------------------|------------------|-------------------------------------------------|
| SHADING                                                                  | Design Color No. |                                                 |
| Green, Light                                                             | (225)            | Existing Pavement Shading                       |
| Gray, Light                                                              | (48)             | Previously Constructed Pavement Shading         |
| Gray, Med                                                                | (80)             | Previously Constructed Granular Surface Shading |
| Blue, Light                                                              | (230)            | Proposed Pavement Shading                       |
| Lavender                                                                 | (9)              | Temporary Pavement Shading                      |
| Brown, Med                                                               | (237)            | Future Proposed Pavement Shading                |

| CROSS SECTION VIEW PATTERN AND SYMBOL LEGEND<br>OF TRAFFIC CONTROL AND STAGING SHEETS |                           |                                                                                   |                                 |
|---------------------------------------------------------------------------------------|---------------------------|-----------------------------------------------------------------------------------|---------------------------------|
|      | Pavement Removal          |  | Proposed Granular Shoulder      |
|      | Proposed Granular Subbase |  | Temporary Shoulder              |
|      | Proposed Special Backfill |  | Existing Shoulder Strengthening |
|      | Temporary Barrier Rail    |  | Permanent Barrier Rail          |
|                                                                                       |                           |  | Channelizing Device             |

| PLAN VIEW COLOR LEGEND OF TRAFFIC CONTROL AND STAGING SHEETS |                  |                                                                     |
|--------------------------------------------------------------|------------------|---------------------------------------------------------------------|
| LINEWORK                                                     | Design Color No. |                                                                     |
| Green                                                        | (2)              | Existing Topographic Features and Labels                            |
| Magenta                                                      | (5)              | Pavement Marking Call Outs                                          |
| Blue                                                         | (1)              | Proposed Alignment, Stationing, Tic Marks, and Alignment Annotation |
| Yellow                                                       | (4)              | Pavement Markings, Yellow                                           |
| Off White                                                    | (254)            | Pavement Markings, White                                            |
| Violet                                                       | (15)             | Temporary barrier rail, Unpinned                                    |
| Flush Orange                                                 | (228)            | Temporary barrier rail, Pinned                                      |


| SHADING                  | Design Color No. |                                                 |
|--------------------------|------------------|-------------------------------------------------|
| Green, Light             | (225)            | Existing Pavement Shading                       |
| Gray, Light              | (48)             | Previously Constructed Pavement Shading         |
| Orange                   | (6)              | Proposed Granular Surface Shading               |
| Gray, Med                | (80)             | Previously Constructed Granular Surface Shading |
| Blue, Light              | (230)            | Proposed Pavement Shading                       |
| Pink, Dark               | (13)             | Temporary Pavement Shading                      |
| Brown, Light             | (236)            | Proposed Grading Limits Shading                 |
| Cyan                     | (7)              | Proposed MSE or CIP Wall Shading                |
| Red                      | (3)              | Proposed Bridge Shading and Sign Trusses        |
| Black w/Gray, Light Fill | (0,48)           | Previously Constructed Structure                |

| PLAN VIEW PATTERN AND SYMBOL LEGEND<br>OF TRAFFIC CONTROL AND STAGING SHEETS          |                          |                                                                                       |                              |
|---------------------------------------------------------------------------------------|--------------------------|---------------------------------------------------------------------------------------|------------------------------|
|    | Channelizing Device      |    | Crash Cushion (Temp or Perm) |
|    | Drum                     |    | Traffic Signal               |
|    | Temporary Lane Separator |    | Flagger                      |
|    | Tubular Marker           |    | Temporary Floodlighting      |
|    | Channelizer Marker       |    | Traffic Sign                 |
|  | Concrete Barrier Marker  |  | Type III Barricade           |
|  | Delineator               |  | Type A Warning Light         |
|  | Temporary Barrier Rail   |  | Direction of Traffic         |
|  | Pavement Removal         |  | Safety Closure               |
|  | Sand Barrel Layout       |  | Lane Identification          |

NOTE: Device spacing according to Standard Road Plans unless specifically dimensioned.

TRAFFIC CONTROL  
AND  
STAGING  
LEGEND AND SYMBOL  
INFORMATION SHEET

(COVERS SHEET SERIES J)

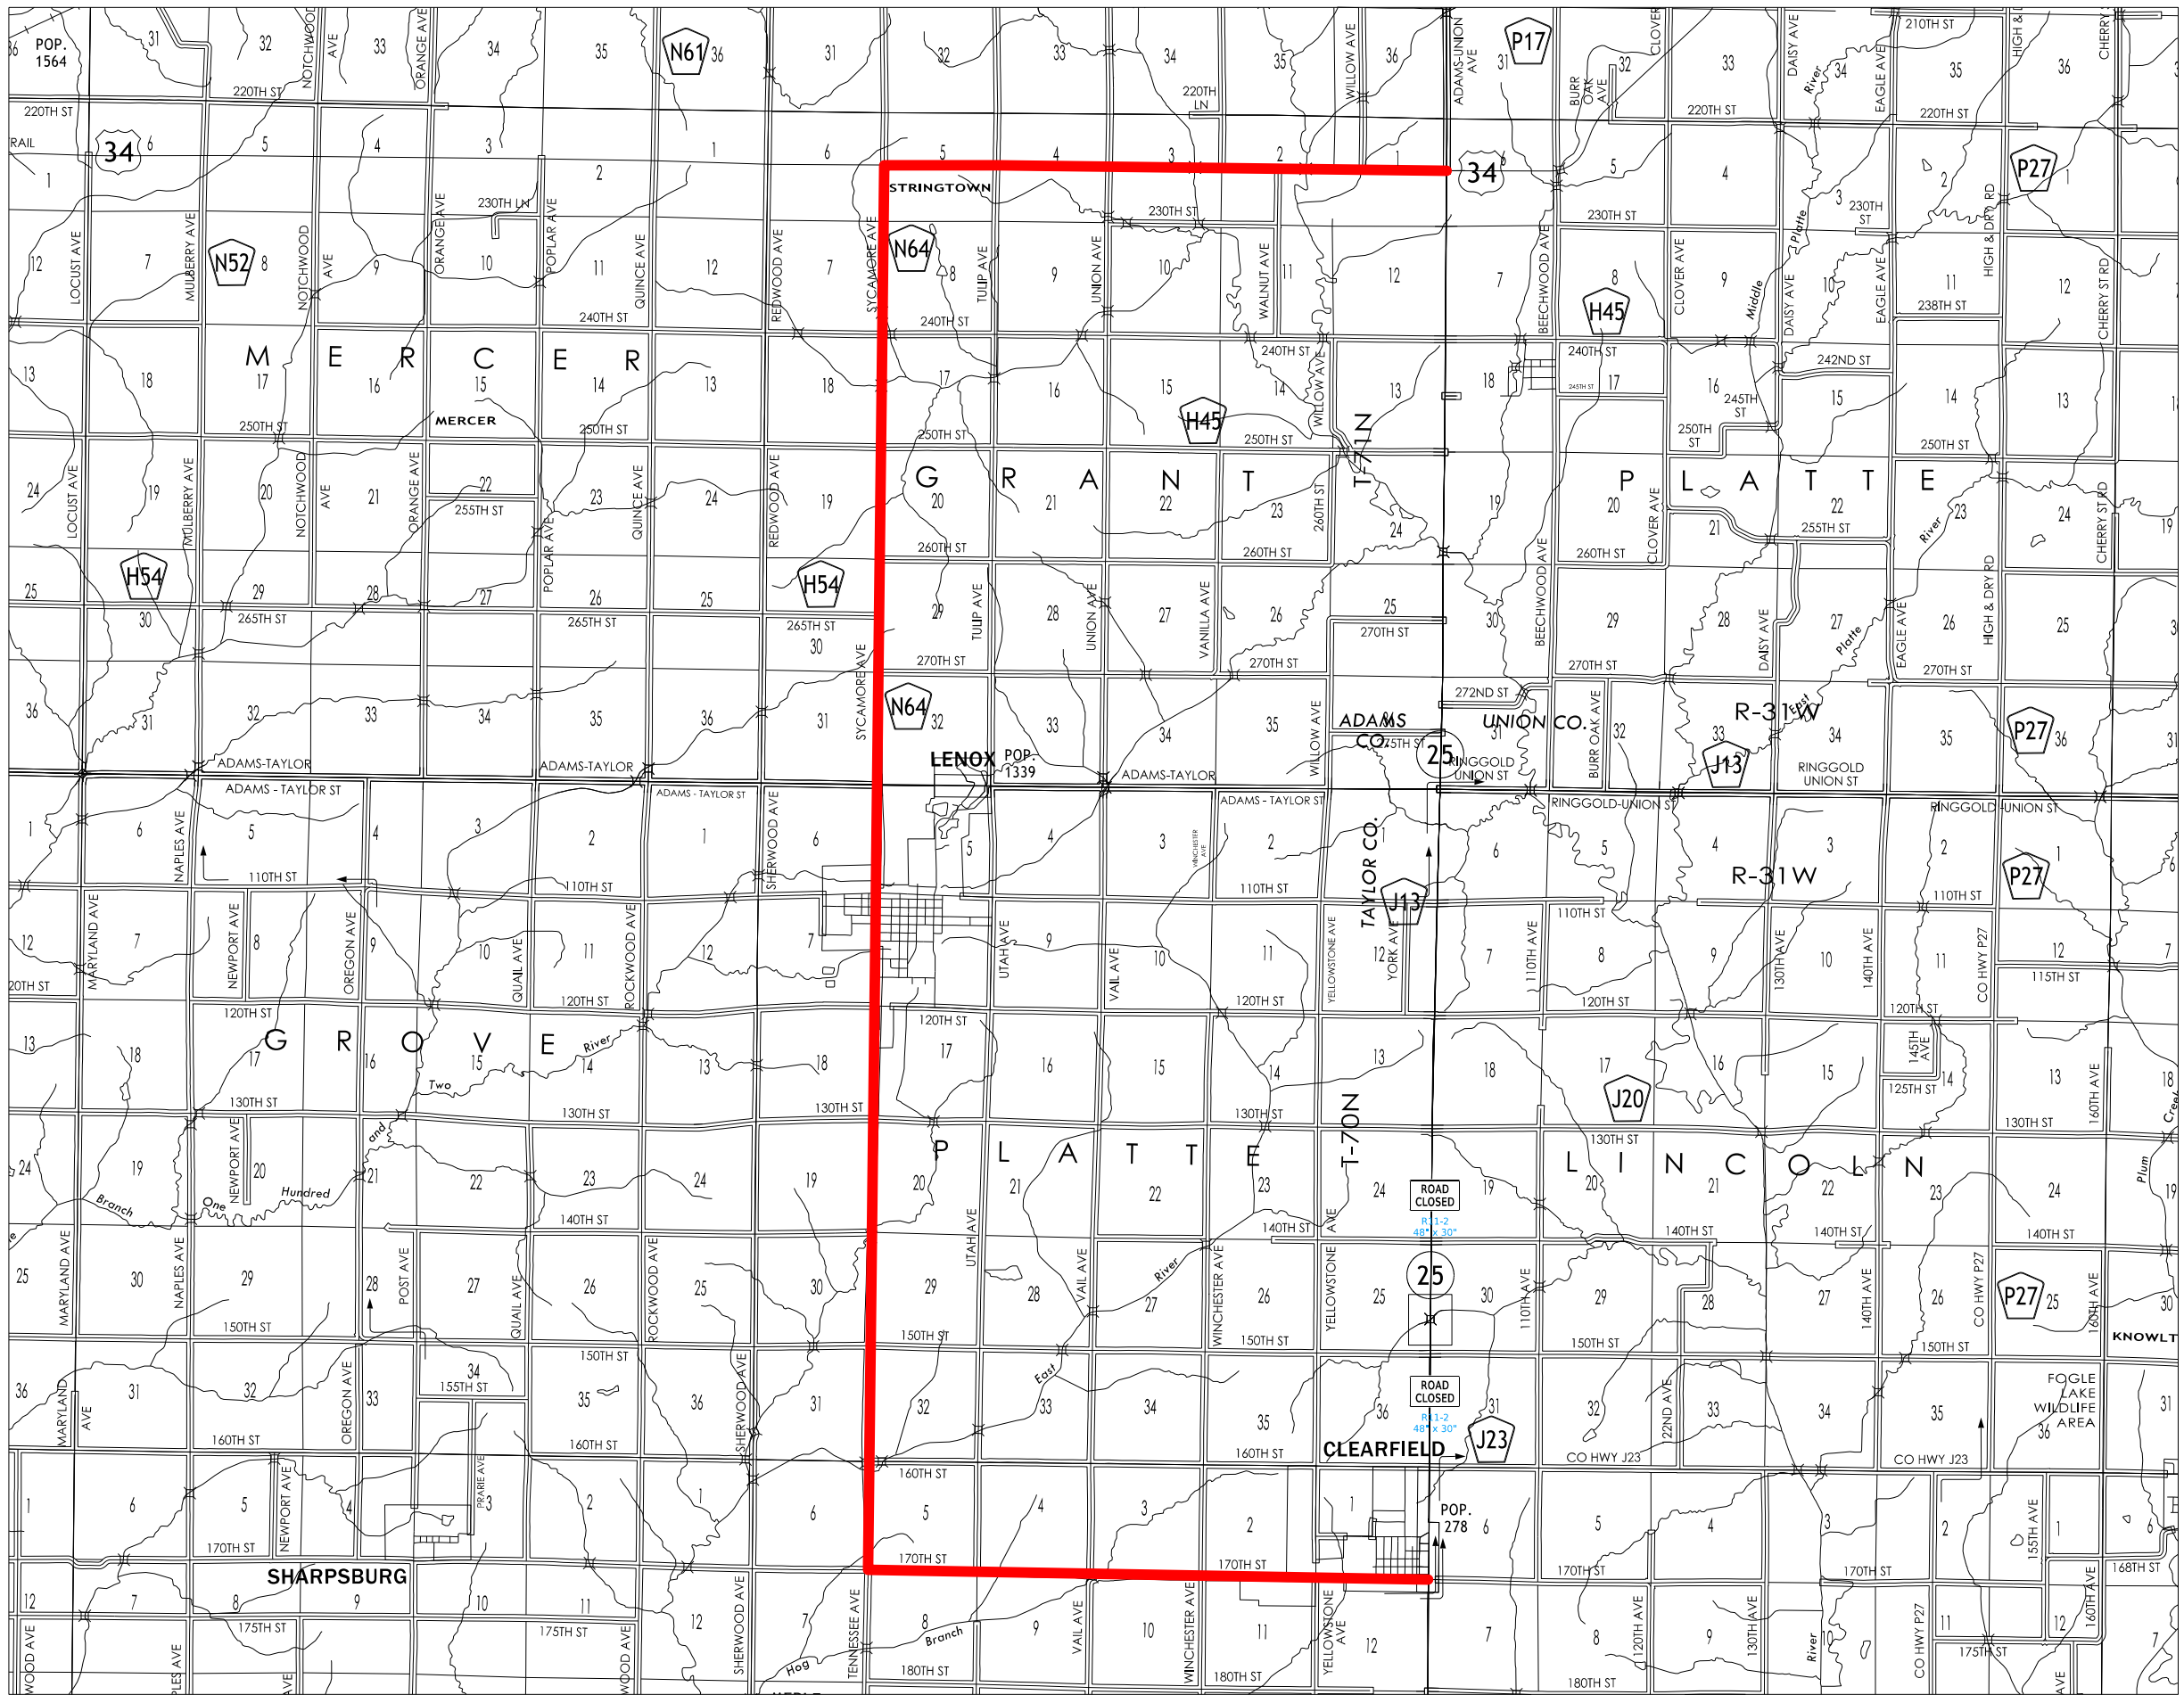

**LEGEND**

 DETOUR ROUTE

**ROAD CLOSED**

R11-2  
48" x 30"

DETOUR ROUTE



| CROSS SECTION VIEW COLOR LEGEND |   |                    |   |
|---------------------------------|---|--------------------|---|
| Design Color No.                | Feature   | Design Color No.   | Feature   |
| Aggregate                       |   | Grading            |   |
| (64)                            |  Choke Stone                       | (8)                |  Behind Curb Cut                      |
| (42)                            |  Engineering Fabric                | (6)                |  Granular                             |
| (8)                             |  Flooded Backfill                  | (13)               |  Granular Back Fill                   |
| (92)                            |  Macadam Stone                     | (48)               |  Rock Undercut                        |
| (20)                            |  Modified                          | (8)                |  Shoulder Earth Fill                  |
| (12)                            |  Plowing Shaping                   | (2)                |  Side Slopes                          |
| (14)                            |  Porous Backfill                   | (226)              |  Side Slopes Dressing                 |
| (8)                             |  Revetment Class A                 | Substrata          |   |
| (6)                             |  Revetment Class B                 | (128)              |  Boulder                              |
| (62)                            |  Revetment Class C                 | (209)              |  Boulder Removed                      |
| (188)                           |  Revetment Class D                 | (48)               |  Broken Weathered                     |
| (28)                            |  Revetment Class E                 | (210)              |  Broken Weathered Removed             |
| (12)                            |  Shoulder Special Backfill         | (3)                |  Core Out                             |
| (12)                            |  Special Backfill                  | (115)              |  Core Out Remove Only                 |
| (20)                            |  Subbase                           | (195)              |  Core Out Remove and Replace          |
| (20)                            |  Subbase Lower                     | (203)              |  Existing Pavement                    |
| (20)                            |  Subbase Upper                     | (184)              |  Existing Pavement Remove Only        |
| (118)                           |  Subgrade Treatment                | (200)              |  Existing Pavement Remove and Replace |
| Asphalt                         |   | (6)                |  Loam                                 |
| (207)                           |  HMA Base Course                   | (211)              |  Loam Removed                         |
| (207)                           |  HMA Interim Course                | (80)               |  Rock                                 |
| (207)                           |  HMA Surface Course                | (212)              |  Rock Removed                         |
| Bridge                          |   | (4)                |  Select Sand                          |
| (0)                             |  Bridge                            | (214)              |  Select Sand Removed                  |
| Concrete                        |   | (3)                |  Shale                                |
| (0)                             |  Barrier Concrete                  | (215)              |  Shale Removed                        |
| (0)                             |  Barrier Concrete Footing          | (10)               |  Topsoil                              |
| (0)                             |  Curb Gutter                       | (2)                |  Topsoil Remove Only                  |
| (48)                            |  Flowable Mortar                 | (4)                |  Topsoil Remove and Replace          |
| (0)                             |  Median Concrete                 | Unsuitable / Waste |   |
| (0)                             |  PCC Pavement                    | (3)                |  Unsuitable Type A                  |
| (0)                             |  Sidewalk                        | (216)              |  Unsuitable Type A Removed          |
| Existing                        |   | (13)               |  Unsuitable Type B                  |
| (0)                             |  Existing Pavement               | (217)              |  Unsuitable Type B Removed          |
| Shoulder                        |   | (11)               |  Unsuitable Type C                  |
| (209)                           |  Shoulder HMA                    | (218)              |  Unsuitable Type C Removed          |
| (0)                             |  Shoulder PCC                    | (3)                |  Waste                              |
| (6)                             |  Shoulder Granular               | (219)              |  Waste Removed                      |
| Structural                      |   |                    |   |
| (112)                           |  Noise Wall                      |                    |   |
| (112)                           |  Noise Wall Footing              |                    |   |
| (112)                           |  Retaining Wall Back             |                    |   |
| (112)                           |  Retaining Wall Back Excavate    |                    |   |
| (112)                           |  Retaining Wall Face             |                    |   |
| (112)                           |  Retaining Wall Front Excavate   |                    |   |
| (112)                           |  Retaining Wall Front Footing    |                    |   |
| (112)                           |  Retaining Wall MSE Gutter       |                    |   |
| (112)                           |  Retaining Wall Reinforced Earth |                    |   |

NOTES:

Text

NOTES:

Text




CROSS SECTIONS

LEGEND AND INFORMATION SHEET



(COVERS SHEET SERIES W, X, Y, & Z)





IOWA 25

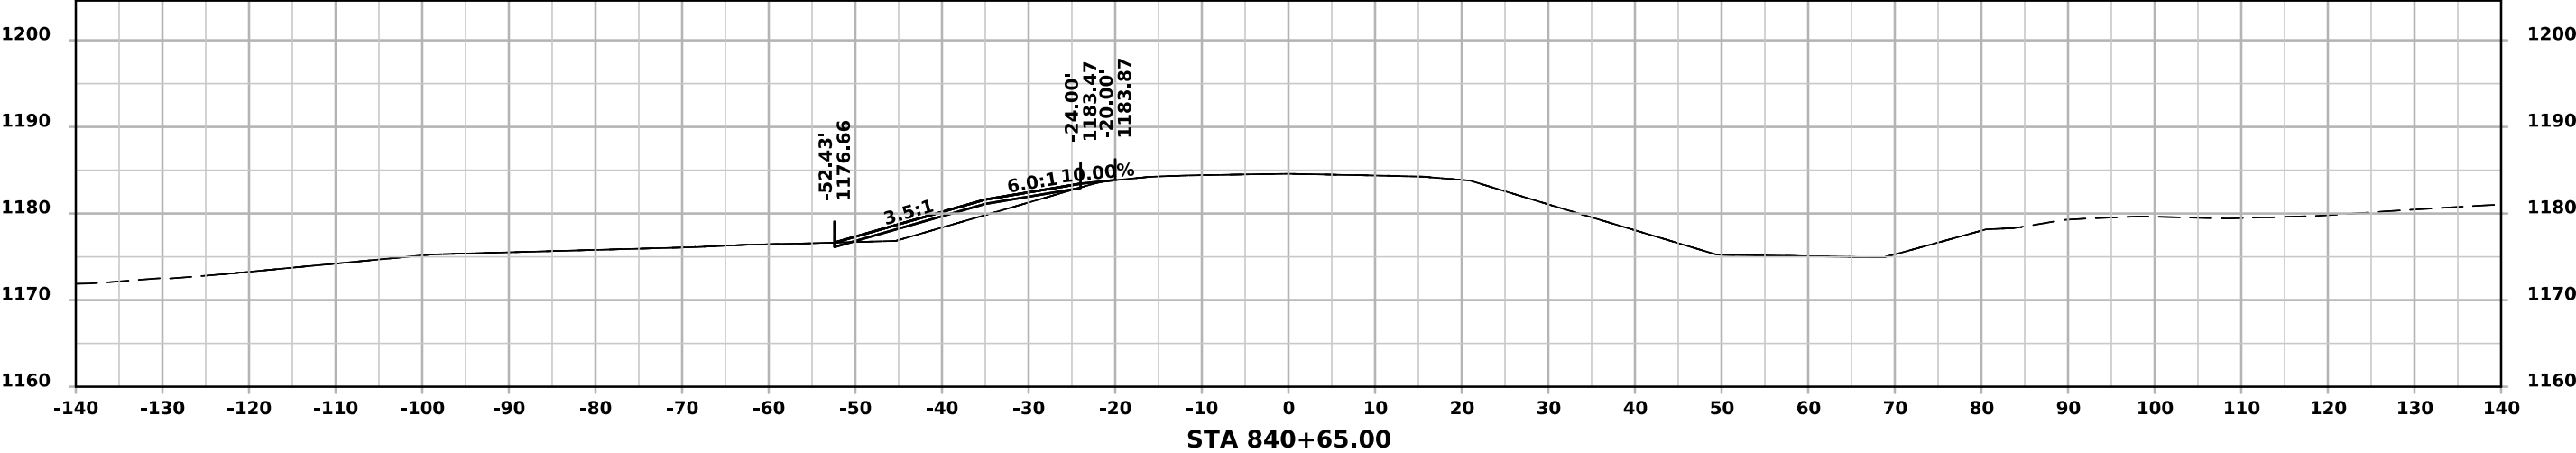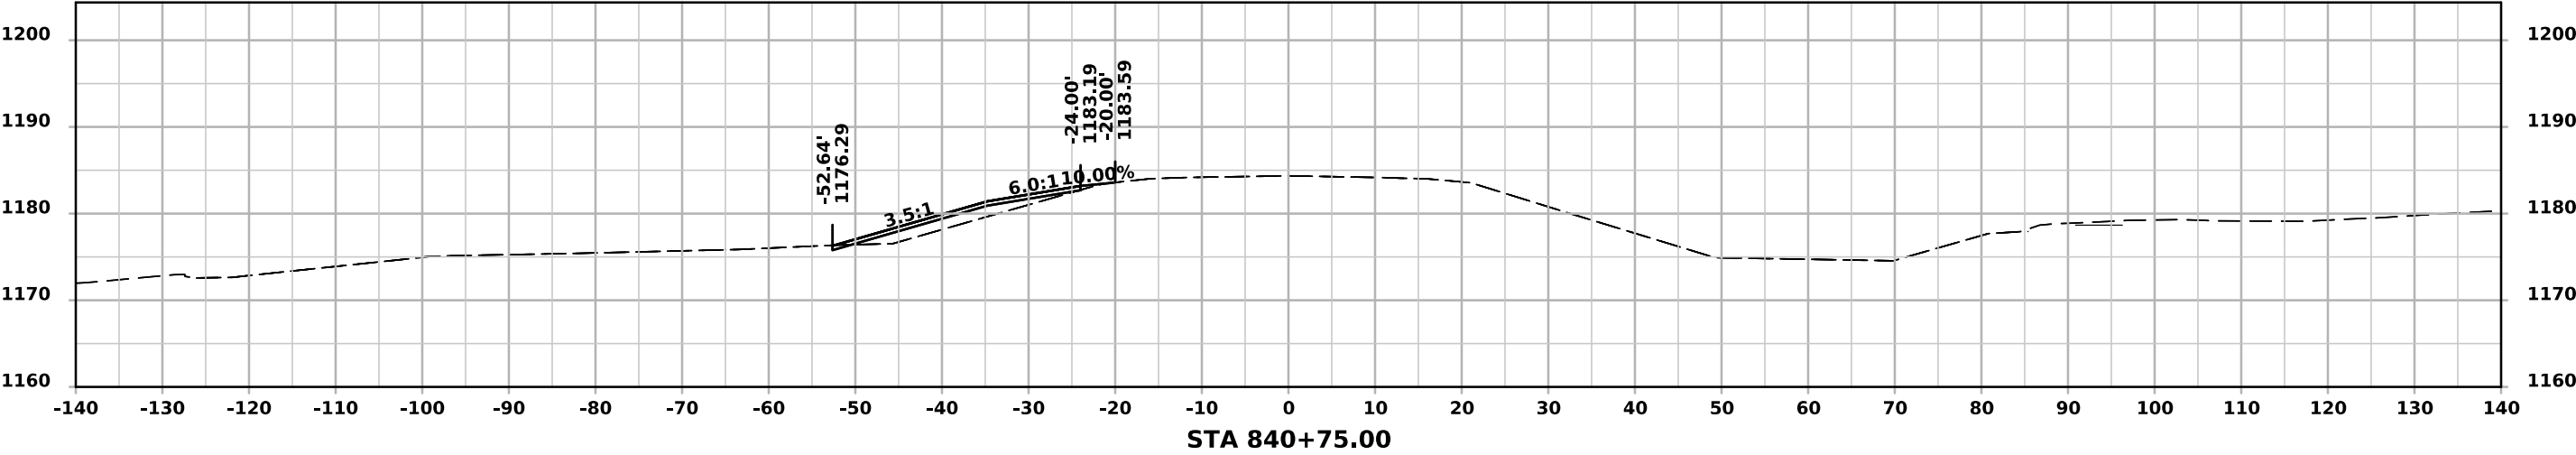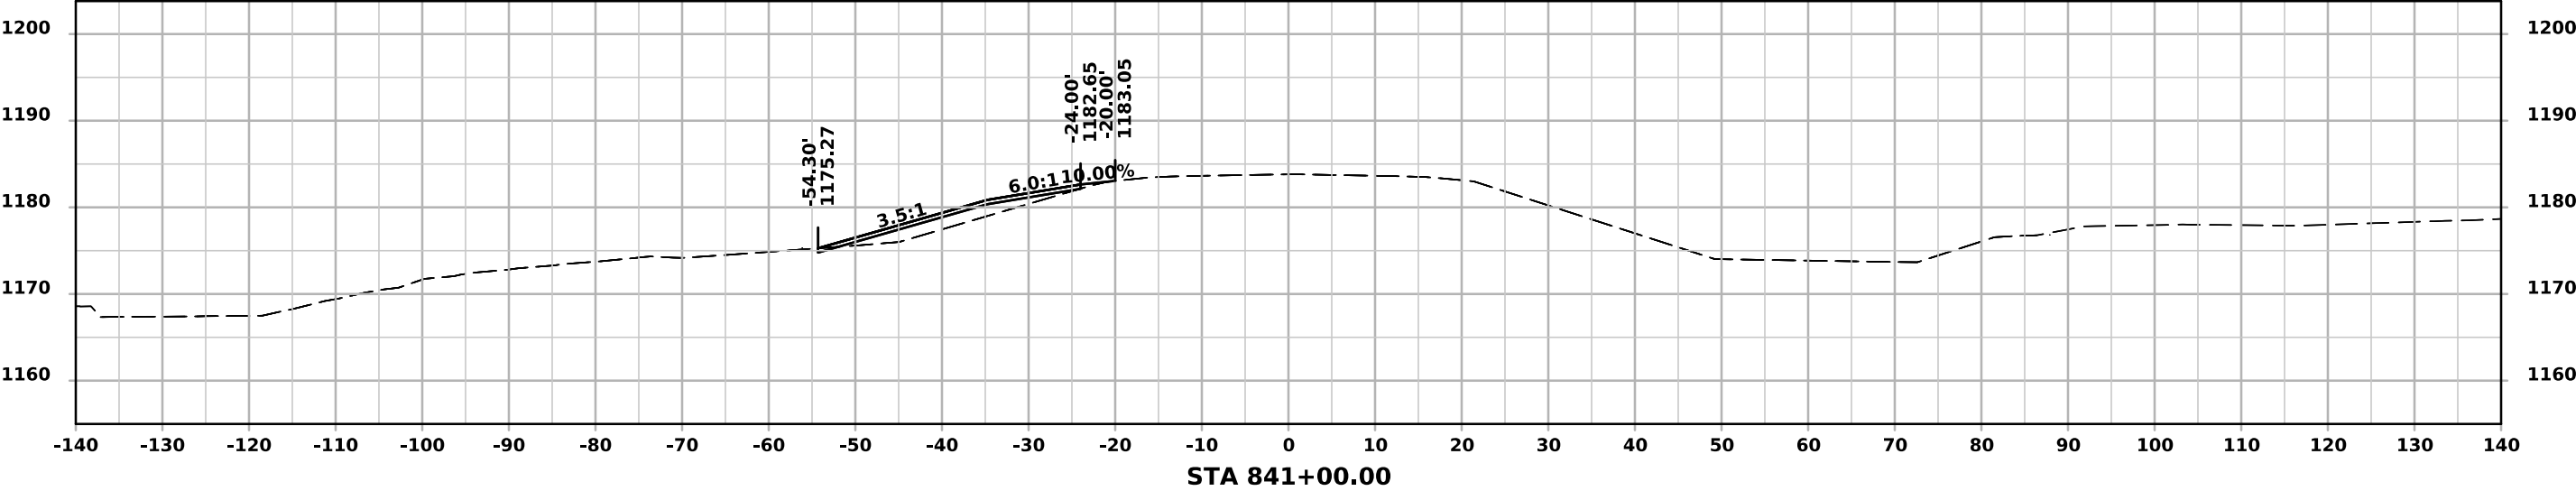

IOWA 25

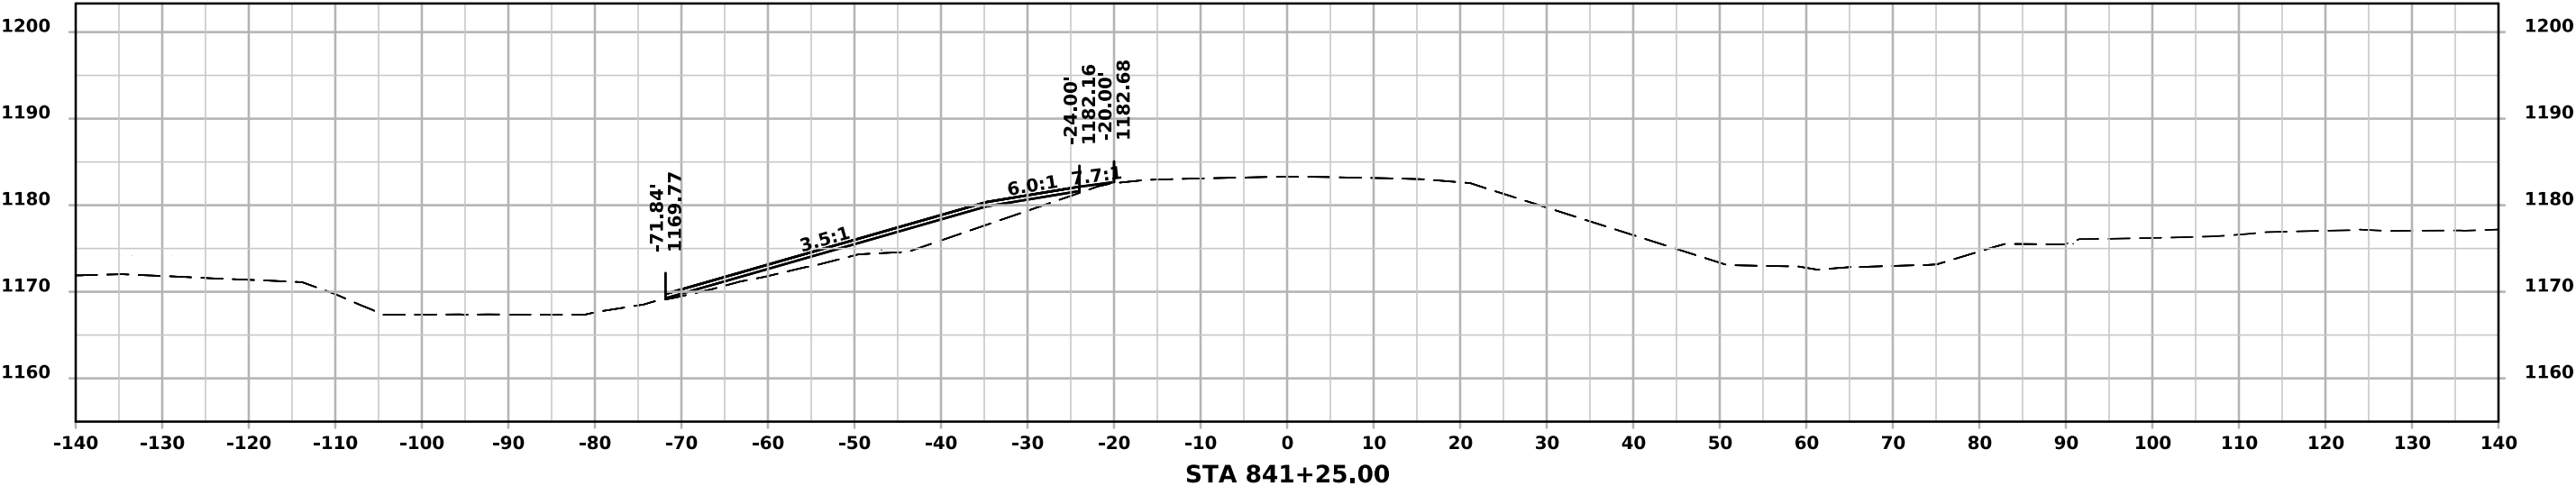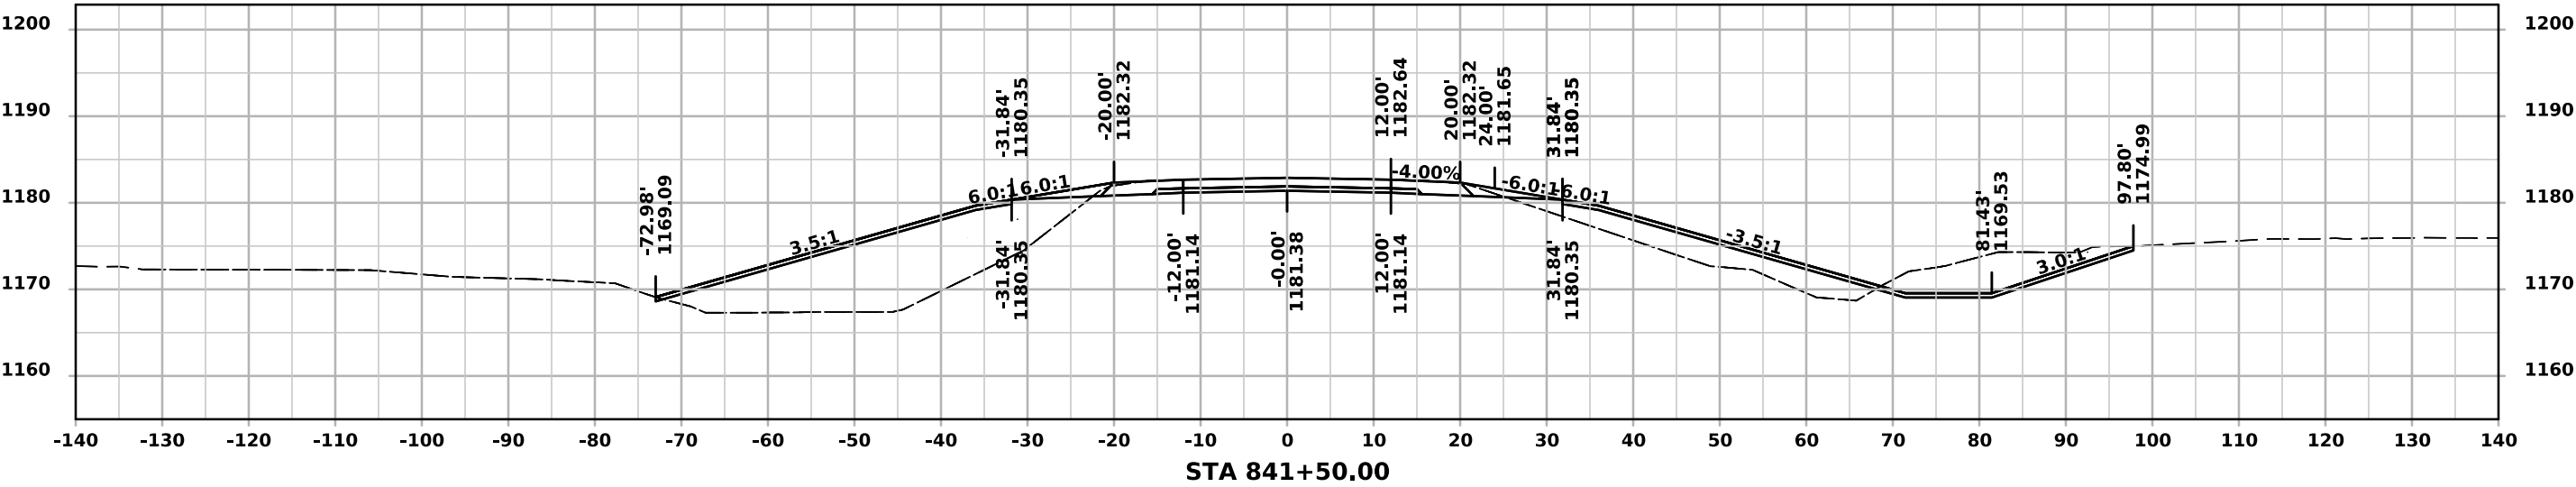

IOWA 25

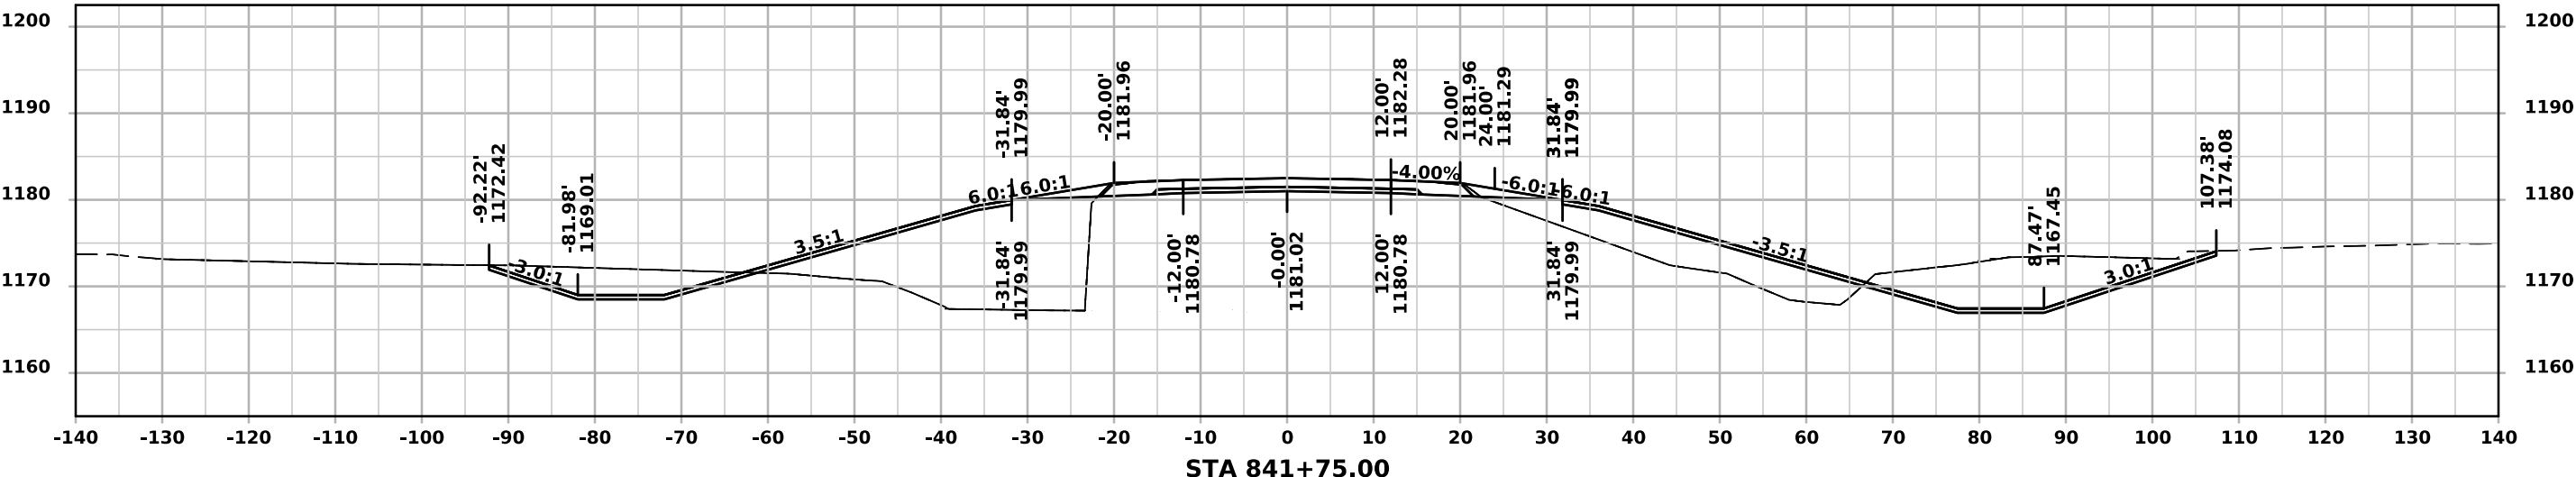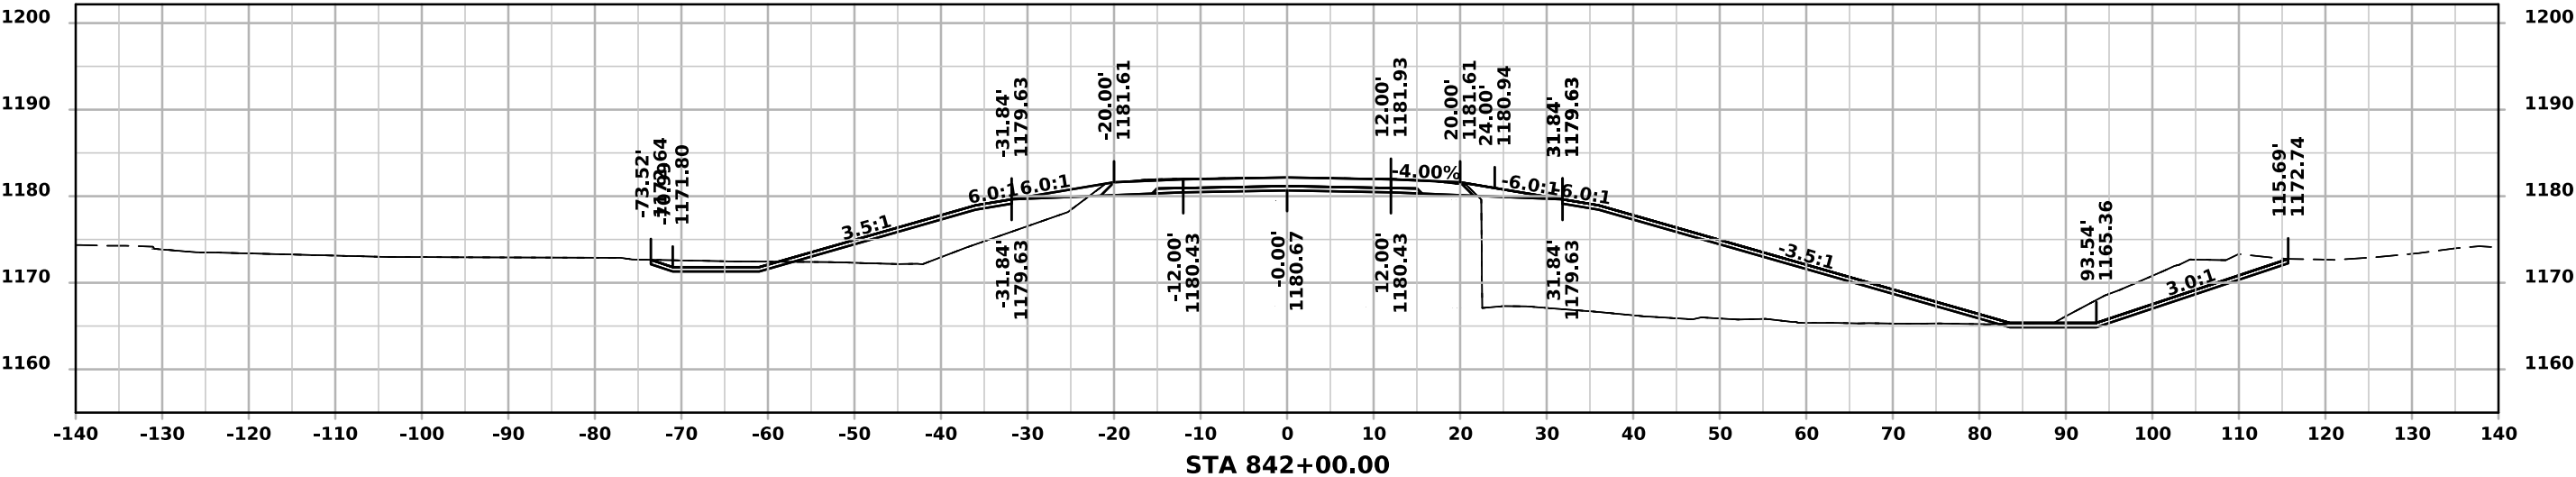

IOWA 25

