

INDEX OF SHEETS	
No.	DESCRIPTION
A Sheets	Title Sheets
A.1	Title Sheet
A.2	Location Map Sheet
A.3 - 4	Concept
A.5 - 7	US 59/IA 2 (High Speed) Design Criteria
A.8 - 10	US 59/IA 2 (Low Speed) Design Criteria
A.11	Clear Zone
A.12	Questions
B Sheets	Typical Cross Sections and Details
B.1 - 3	Typical Cross Sections and Details
D Sheets	Mainline Plan and Profile Sheets
D.1	Plan & Profile Legend & Symbol Information Sheet
D.2 - 6	US 59
E Sheets	Side Road Plan and Profile Sheets
E.1 - 5	IA 2
G Sheets	Survey Sheets
G.1 - 3	Reference Ties and Bench Marks
J Sheets	Traffic Control and Staging Sheets
J.1	Traffic Control Plan
J.2	Detour Map
W Sheets	Mainline Cross Sections
W.1	Cross Sections Legend & Symbol Information Sheet
W.2	Mainline Cross Sections
X Sheets	Side Road Cross Sections
X.1	Side Road Cross Sections



PLANS OF PROPOSED IMPROVEMENT ON THE

PRIMARY ROAD SYSTEM

PAGE COUNTY

PCC Pavement - Grade and New

Intersection of IA 2
and US 59 S. of Shenandoah

SCALES: As Noted

Refer to the Proposal Form for list of applicable specifications.

Value Engineering Saves. Refer to Article 1105.14 of the Specifications.

IOWA
ONE CALL
1-800-292-8989
www.iowadonecall.com

811
When you dig, call 811.
Call before you dig.

REVISIONS

TOTAL
84
PROJECT IDENTIFICATION NUMBER
25-73-059-010
PROJECT NUMBER
HSIPX-059-1(037)--3L-73
R.O.W. PROJECT NUMBER
NHSN-059-1(038)--2R-73

D3 - 10/3/25
B2 - 12/5/25
D5 - 12/19/25
R1 - 1/30/26
P9 - 3/25/26
DM5 - 9/29/26

IA 2 West Leg			
DESIGN DATA RURAL			
2025	AADT	1950	V.P.D.
20 --	AADT	--	V.P.D.
20 --	DHV	--	V.P.H.
TRUCKS		12	%
Total			
Design ESALs		--	

IA 2 East Leg			
DESIGN DATA RURAL			
2025	AADT	2420	V.P.D.
20 --	AADT	--	V.P.D.
20 --	DHV	--	V.P.H.
TRUCKS		12	%
Total			
Design ESALs		--	

US 59 South Leg			
DESIGN DATA RURAL			
2025	AADT	1820	V.P.D.
20 --	AADT	--	V.P.D.
20 --	DHV	--	V.P.H.
TRUCKS		16	%
Total			
Design ESALs		--	

US 59 North Leg			
DESIGN DATA RURAL			
2025	AADT	4590	V.P.D.
20 --	AADT	--	V.P.D.
20 --	DHV	--	V.P.H.
TRUCKS		11	%
Total			
Design ESALs		--	



INDEX OF SEALS			
SHEET NO.	NAME	TYPE	BID QUANTITY SHEETS
A.1	X	Primary Signature Block	X
X	X	X	X

PRELIMINARY PLANS

Subject to change by final design.

D2 PLAN - Date: 9/30/25

This is a detailed street map of Shenandoah, Iowa, and its surrounding areas. The map shows a grid of streets, including major highways like US-59 and US-18. Key locations marked include Shenandoah Municipal Airport, Grant Township, and various schools and churches. The map also shows the Nishnabotna River and the Tarkenton River. A red line runs diagonally across the map, and a red circle highlights the area around the airport.

 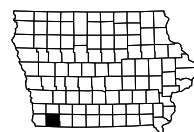

IOWA DEPARTMENT OF TRANSPORTATION

TO OFFICE: District 4

ATTENTION: Scott Schram

FROM: Wes Mayberry

SUBJECT: Project Concept Statement; (Final, D0)

DATE: July 9, 2025

PROJECT: Page County
HSIPX-059-1(037)—3L-73
PIN: 25-73-059-010

INTRODUCTION:

Project HSIPX-059-1(037)—3L-73, involves constructing a roundabout at the intersection of U.S. Hwy 59 and Iowa Hwy 2, south of Shenandoah, Iowa.

MAINLINE PROJECT DATA:

ROUTE: US Hwy 59 from Iowa Hwy 48 (M.P. 10.6) to Iowa Hwy 2 (M.P. 20.1).

PLANNING CLASSIFICATION: Hwy 59 from Hwy 34 to Hwy 2 is part of the National Highway System (NHS). Hwy 2 east of Hwy 59 is also part of the NHS. Neither route is part of the Commercial and Industrial Network (CIN).

MAINTENANCE SERVICE LEVEL: B

TRAFFIC:

Leg	ADT (2025)	% Trucks
North	4590	11
East	2420	12
South	1820	16
West	1950	12

PRESENT PAVEMENT WIDTH: 24 ft.

SHOULDER WIDTH: 10 ft. outside (4’ paved, 6’ granular, 6” thick)

SAFETY CONSIDERATION:

Hwy 59/Hwy 2 Intersection
Intersection PCR Level All Crashes (KABCO): High 1.09 crash/year for all crashes
10 crashes were reported from 2020-2024.

Crash Severity	
Fatal Crash	1
Serious injury	1
Minor injury	2
Unknow injury	1
Property damage only	5

Manner of Crash	
Ran stop sign	2
From stop sign	3
Making left turn	3
Made improper turn	1

A roundabout is a proven solution to reduce the severity of crashes, particularly those crashes involving high speeds and right-angle crashes. A roundabout at this intersection should reduce or eliminate the fatal crashes and injury crashes.

RECOMMENDATION:

I recommend constructing a roundabout at this location.

Traffic will be maintained on local detour routes. Construction proposal will include incentives to minimize the closure of this intersection.

BRIDGES:

No Bridges at this project location.

ROW:

ROW impacts are not anticipated. This will be determined at the D05 event.

AGREEMENTS:


Possible detour agreement needed.

Estimate:

Item Description	Quantity	Unit Price	Total
Concrete Pavement, 10"	9,200 SY	\$100.00	\$920,000.00
Concrete Median, 4 in, Splitter Island	2,000 SY	\$50.00	\$100,000.00
Concrete Median, 8 in, Truck Apron	630 SY	\$110.00	\$69,300.00
Subbase, 6"	15,200 SY	\$10.00	\$152,000.00
Subgrade Treatment, Geogrid	15,200 SY	\$4.00	\$60,800.00
Concrete Curb and Gutter 1.5'	200 LF	\$28.00	\$5,600.00
Concrete Curb and Gutter 2.5'	4,400 LF	\$32.00	\$140,800.00
Excavation	1 LS	\$100,000.00	\$100,000.00
Storm Sewer/Drainage	1 LS	\$50,000.00	\$50,000.00
Traffic Control	1 LS	\$40,000.00	\$40,000.00
Lighting	1 LS	\$80,000.00	\$80,000.00
Mobilization	1 LS	\$80,000.00	\$80,000.00
Other Items*	1 LS	\$500,000.00	\$500,000.00
Estimate of Let Construction Cost			\$ 2,298,500.00
Right-of-Way			0
Estimated Total Cost			\$ 2,298,500.00

FUNDS PROGRAMMED:

Traffic and Safety Bureau approved this project using HSIP candidate submission form. They’ve allocated \$2,500,000 of HSIP/SR FY 27 funds for this project.

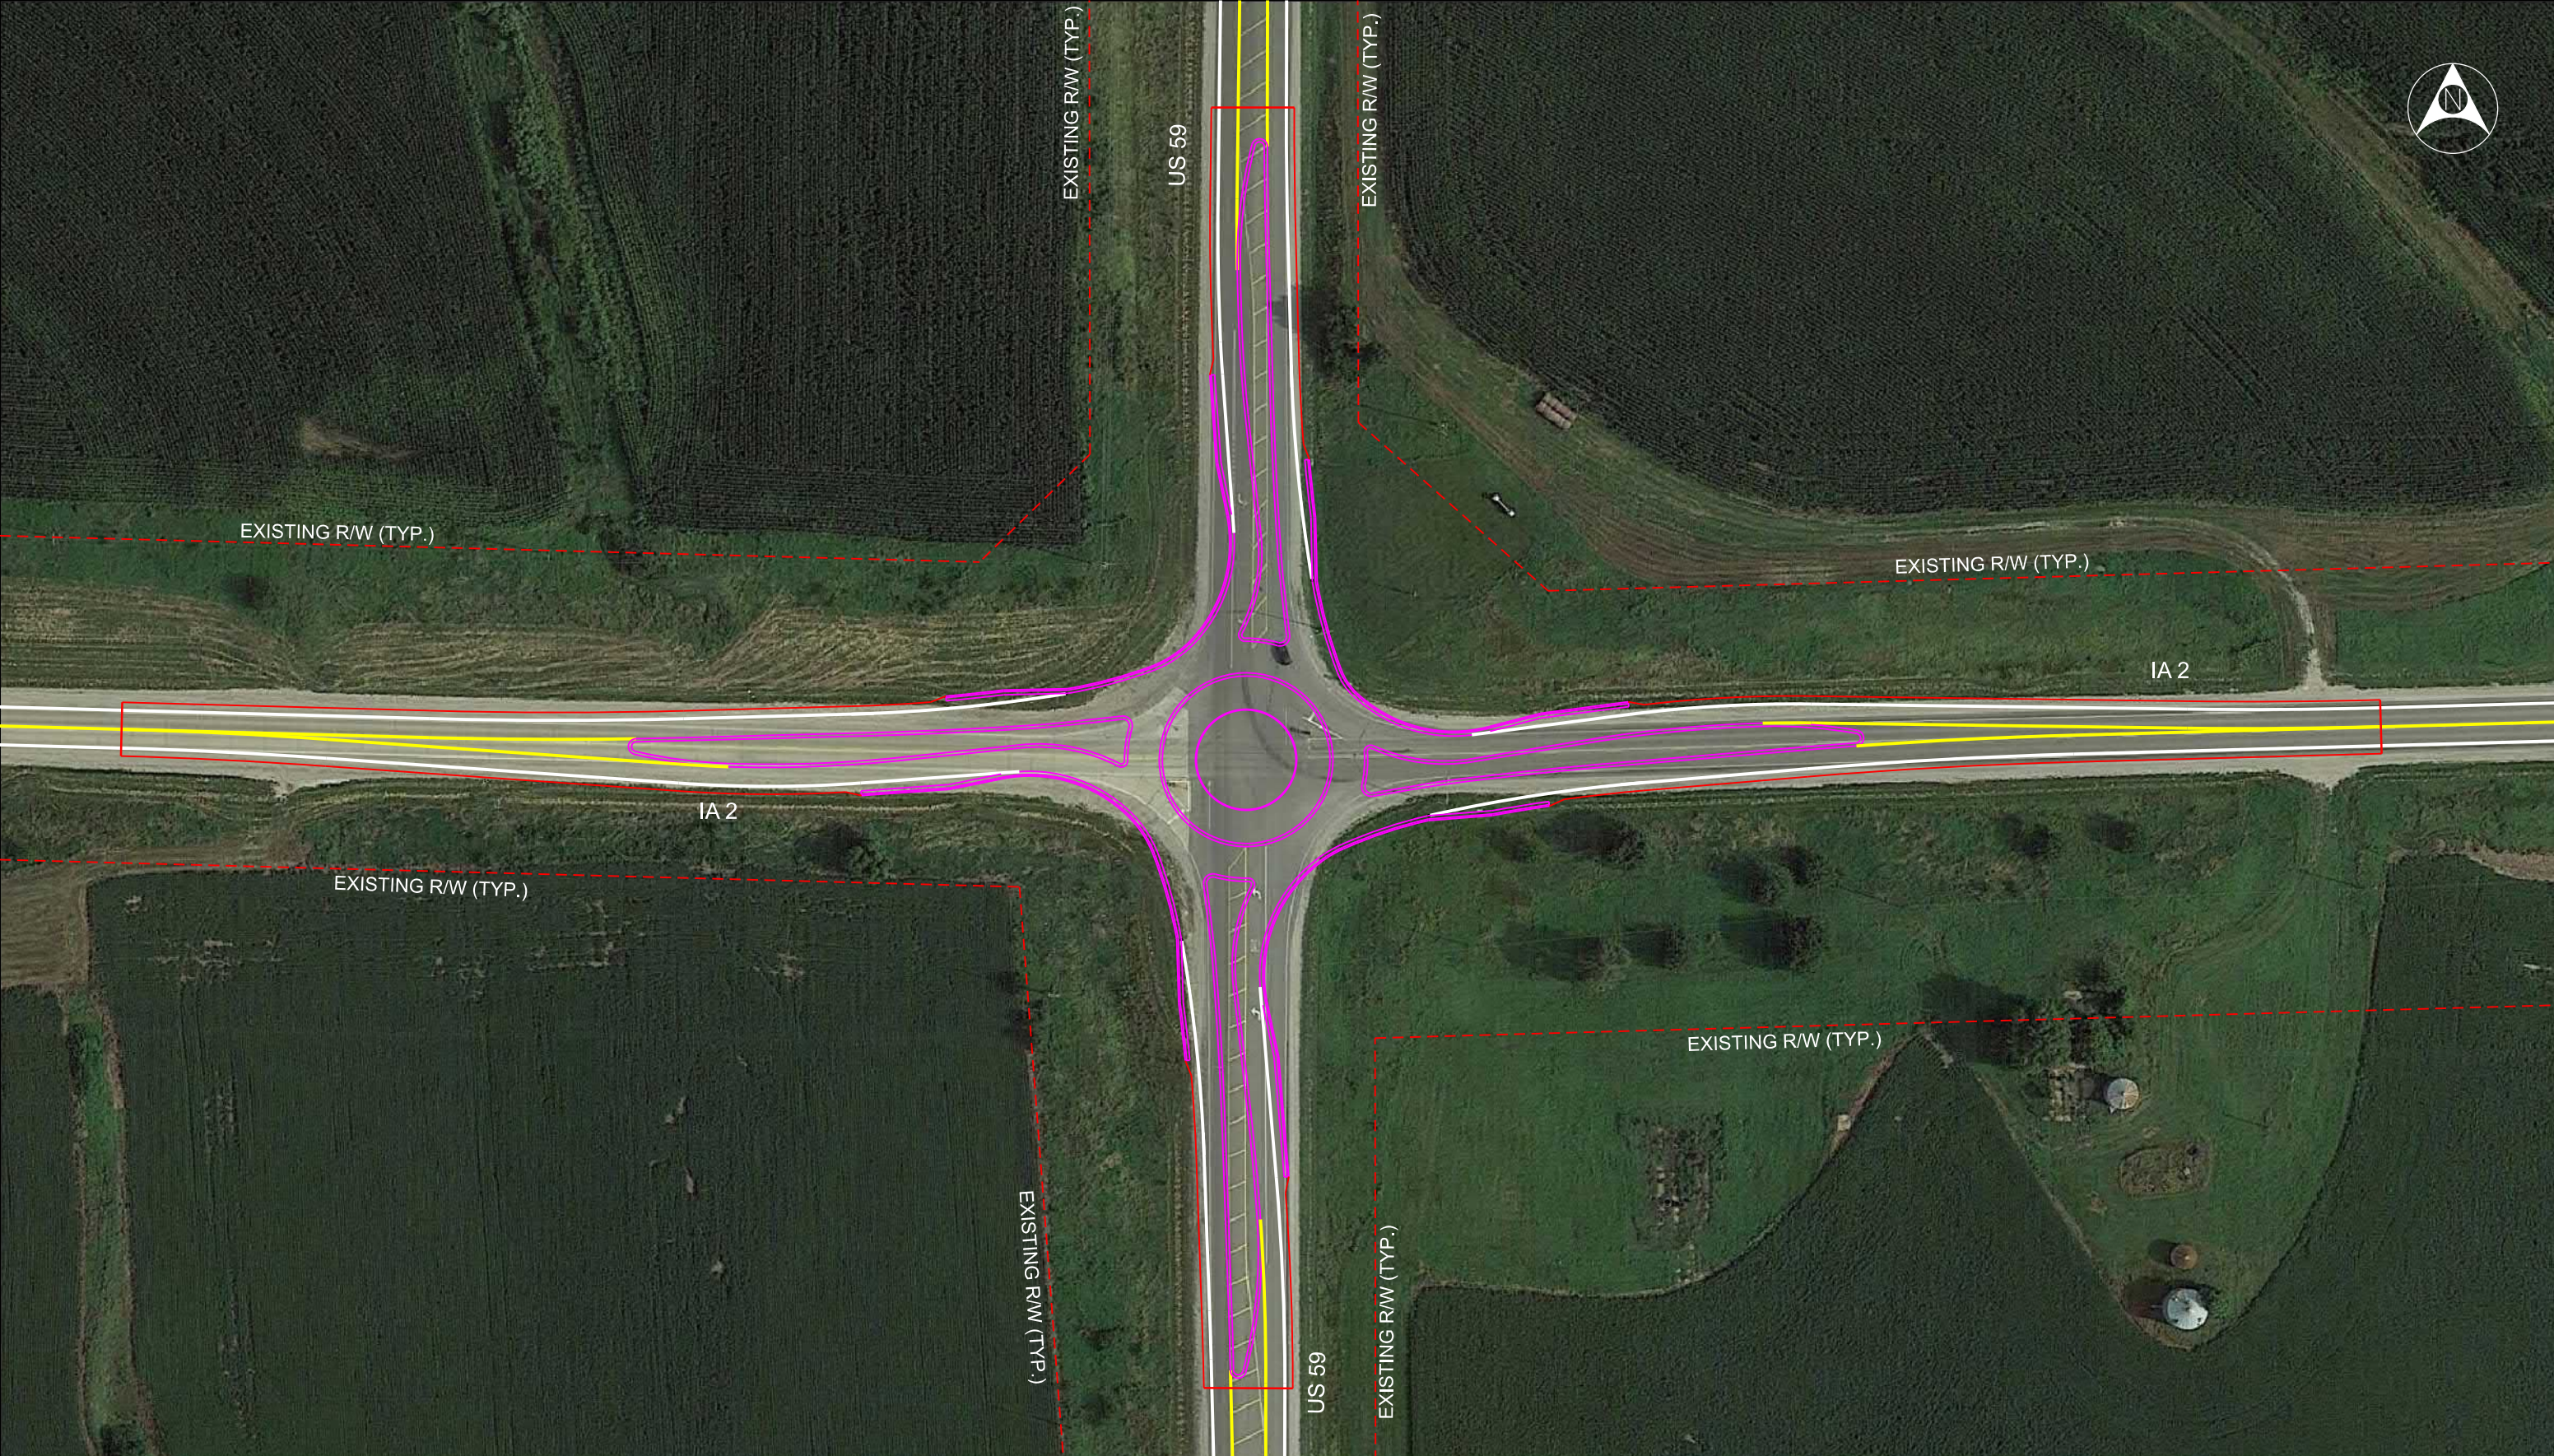

ENGINEERING | ARCHITECTURE | SURVEYING
FUNDING | PLANNING | ENVIRONMENTAL
1702 Pankratz Street, Madison WI 53704
(608) 242-7779 www.msa-ps.com
© MSA Professional Services, Inc.

IA 2 at US 59
FREMONT & PAGE COUNTY, IA

ROUNDABOUT OVERVIEW



 


EXHIBIT: 1.0

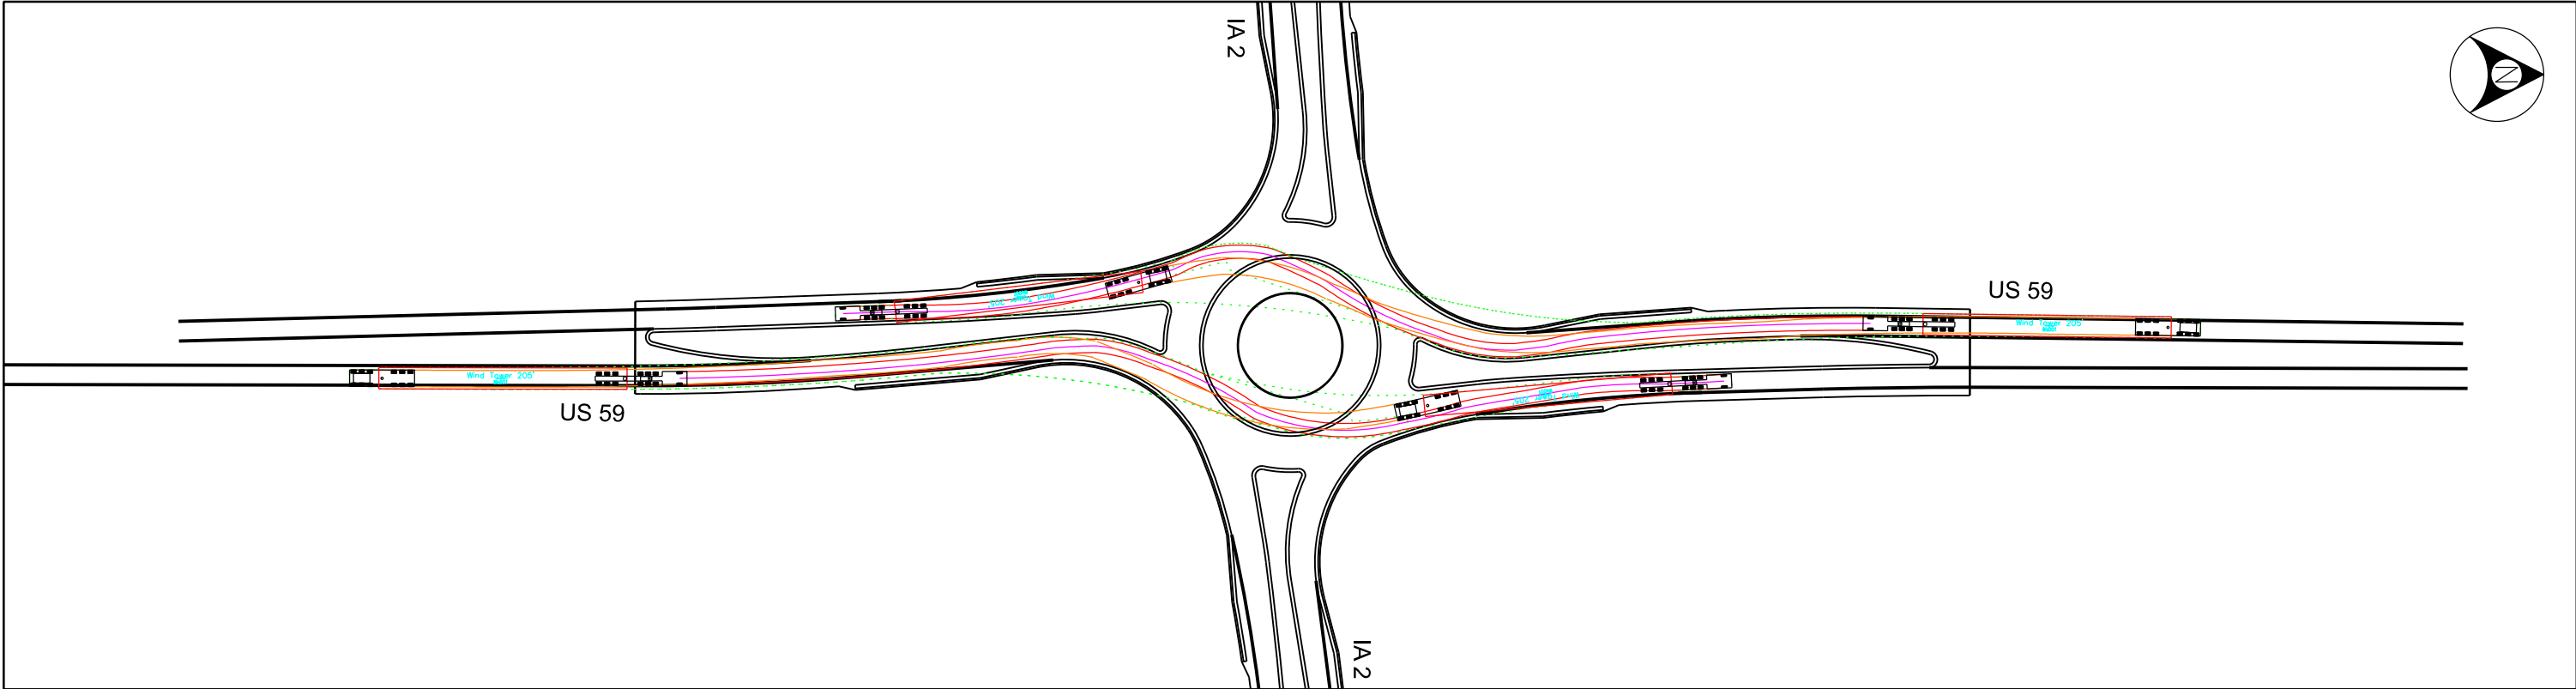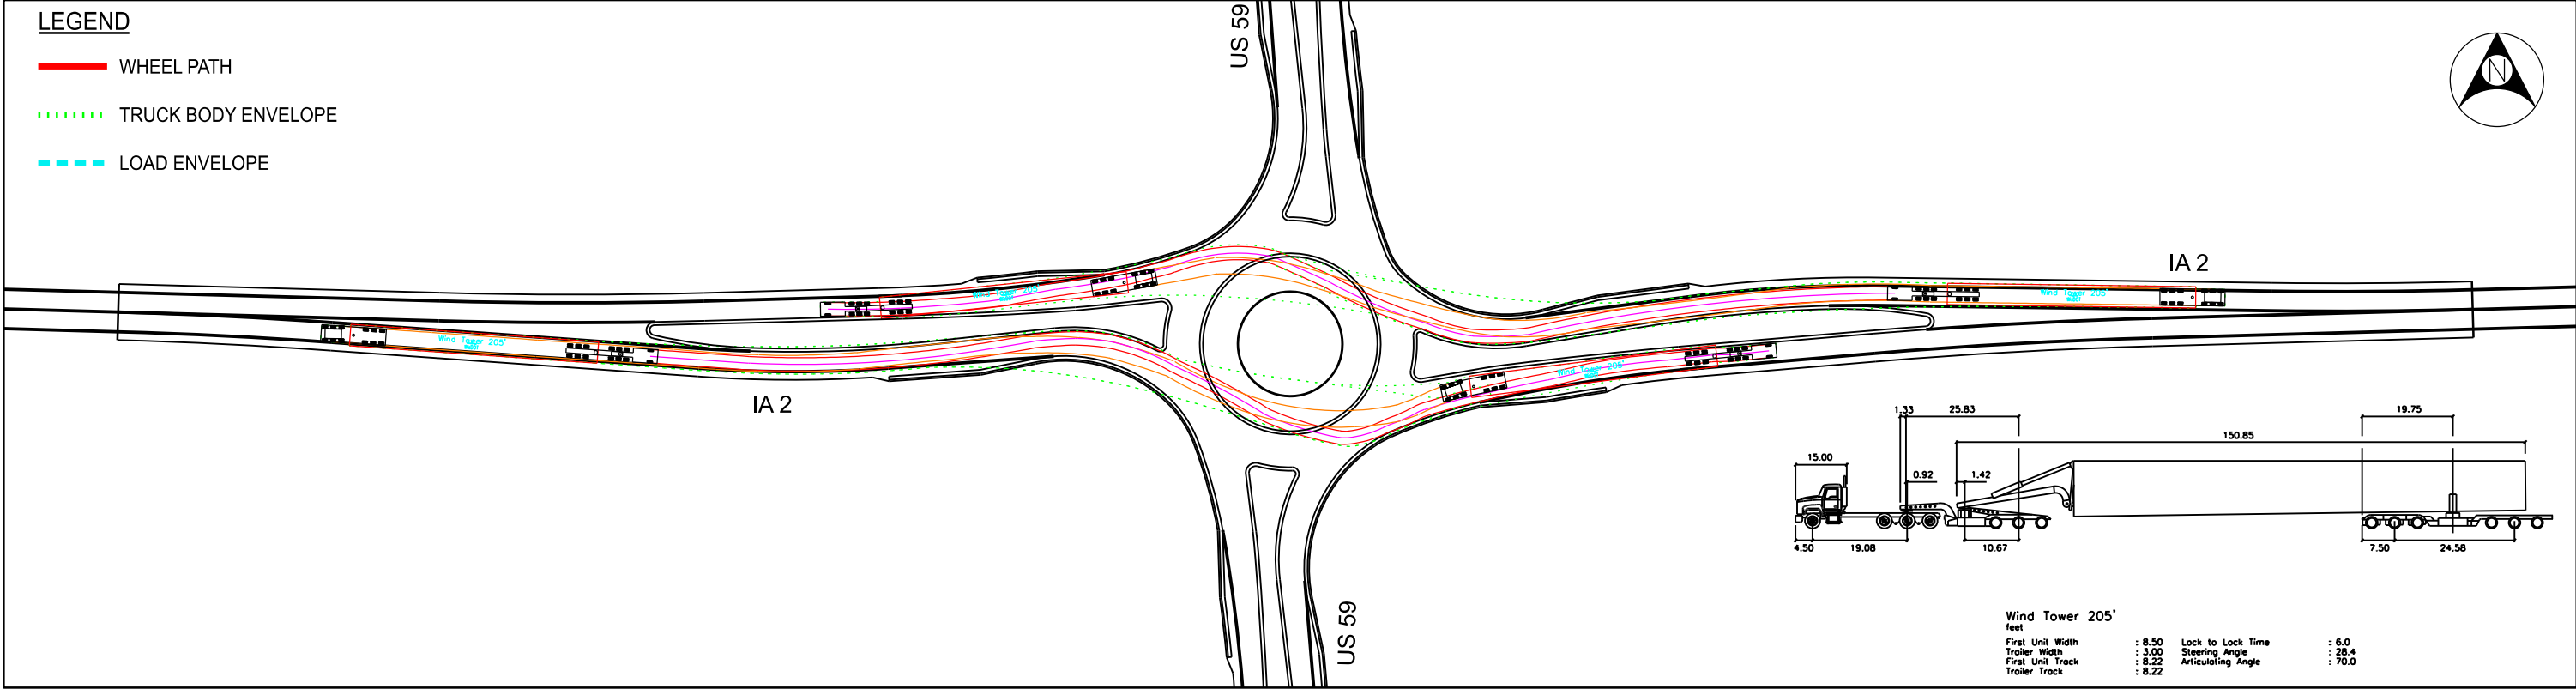



ENGINEERING | ARCHITECTURE | SURVEYING
FUNDING | PLANNING | ENVIRONMENTAL
1702 Pankratz Street, Madison WI 53704
(608) 242-7779 www.msa-ps.com
© MSA Professional Services, Inc.

IA 2 at US 59
FREMONT & PAGE COUNTY, IA

DESIGN VEHICLE - WIND TOWER



EXHIBIT: 2.0

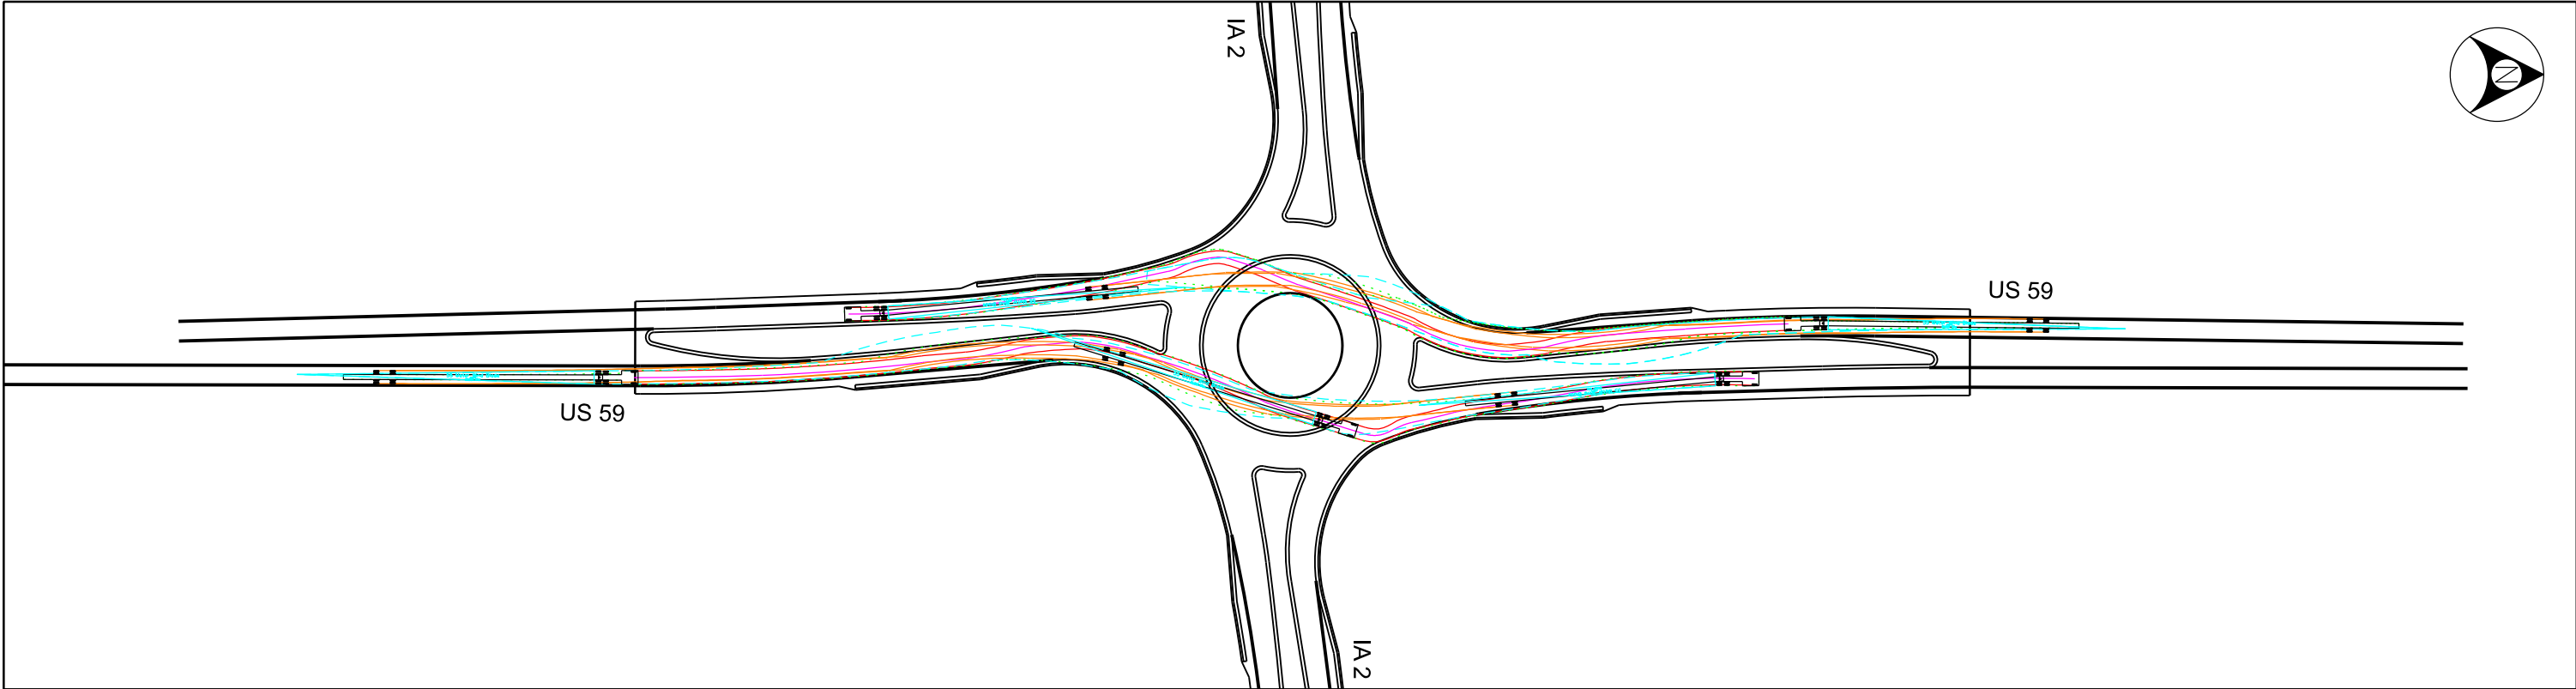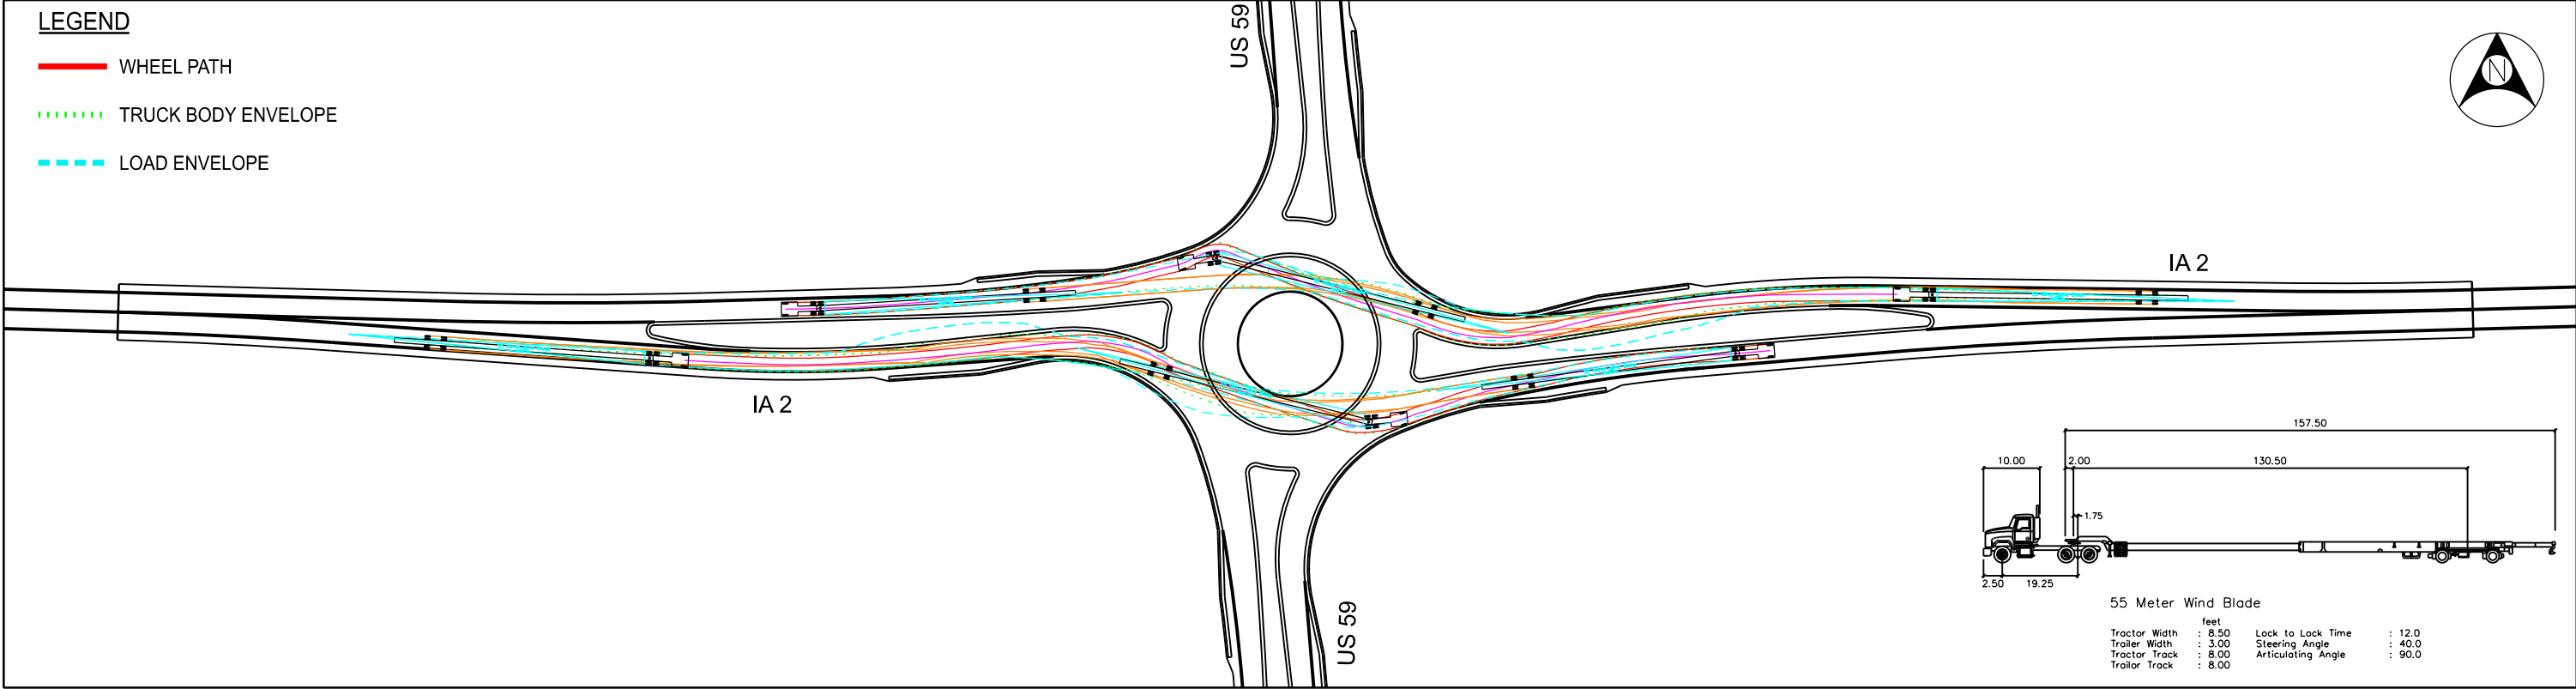

ENGINEERING | ARCHITECTURE | SURVEYING
FUNDING | PLANNING | ENVIRONMENTAL
1702 Pankratz Street, Madison WI 53704
(608) 242-7779 www.msa-ps.com
© MSA Professional Services, Inc.

IA 2 at US 59
FREMONT & PAGE COUNTY, IA

DESIGN VEHICLE - WIND BLADE

 


EXHIBIT: 3.0

Roadway	US 59 / IA 2		
PIN Number	25-73-059-010	Submittal Date	
Project Number	HSIPX-059-1(037)--3L-73		Approval Date
District	District 6	Assistant District Engineer	
County	PAGE	or	
Route	US 59	Office Director	
Location	Intersection of IA 2 and US 59 S. of Shenandoah		
Work Type	PCC Pavement - Grade and New		
Segment Manager	Miller		
Designer	Dewolf / Snyder		

[Design Manual Section 1C-1](#)
[Last Updated: 04-29-19](#)

Rural Two-Lane Highways (Rural Arterials)

Design Element		Preferred	Acceptable	Project Values
Design speed (mph)		60	50	60
Maximum superelevation rate (Refer to Section 2A-2)		6%	8%	N/A
Design lane width (ft)		12	12	12
Full depth paved width (ft)		12	12	12
Right turn lane (ft)		12	10	N/A
Climbing Lane (ft)		12	12	N/A
Left turn lane (ft)		12	10	N/A
Pavement cross-slope (on tangent sections)	Through lanes	2%	1.5% minimum, 2% maximum	2%
	Auxiliary and turn lanes	3%	3% maximum	N/A
	Crown break at centerline	4%	4% maximum	4%
Shoulder cross-slope (on tangent sections)		4%	Shoulder cross-slope cannot be less than the adjacent lane, 6% max for paved or granular shoulders, 8% max for earth shoulders	4%
Curb type (Refer to Section 3C-2)	Design speed = 50 or 55 mph	6-inch sloped	6-inch standard	
	Design speed ≥ 60 mph	4-inch sloped	6-inch sloped	
Foreslope (For fill areas greater than 40 ft, contact the Soils Design Section for assistance)	Adjacent to shoulder	10:1 for 4' then 6:1	3:1	4:1
	Beyond standard ditch depth and design clear zone	3.5:1	3:1	3:1
	Curbed roadways	2%	not steeper than 3:1	4%
Backslope (For cut areas greater than 25 feet, contact the Soils Design Section for assistance with backslope benches.)		3:1	2.5:1	2.5:1
Transverse Slopes	w/ drainage structures	8:1	6:1	8:1
	w/o drainage structures	10:1	6:1	10:1
Ditches (Refer to Section 3G-1)	Outside ditch (depth x width) (ft)	5 x 10	--	5 X 10
Bridge width—new*	Bridge length ≤ 200 ft	design lane widths + effective shoulder widths	design lane widths + effective shoulder widths	N/A
	Bridge length > 200 ft	design lane widths + effective shoulder widths	design lane width + 4' right and left of the design lane widths	N/A
Bridge width—existing*		design lane widths + no less than 2 ft left and right	design lane widths + 2 ft. offset left and right	N/A
Vertical clearance (ft) (above lanes, shoulders and 25 feet left and right of the center of railroad tracks)	Over primary	16.5	16	N/A
	Over non-primary	16.5 at interchange locations, 15 at all other locations	14	N/A
	Over railroad	23.3	23.3	N/A
	Sign trusses and pedestrian bridges	17.5	17	N/A
Structural Capacity		Contact Office of Bridges and Structures	Contact Office of Bridges and Structures	N/A
Level of Service		B	B	

*FHWA notification via email is required if acceptable criteria is not met on the NHS system (No formal design exception is required)

Roadway Design Speed (mph) =				60															
Design Manual Section 1C-1 Last Updated: 04-29-19				Design Criteria for High Speed Roadways															
Design Element				Preferred Criteria						Acceptable Criteria						Project Values			
				Design Speed, mph						Design Speed, mph									
				50	55	60	65	70	75	50	55	60	65	70	75				
Stopping sight distance (ft) (Refer to Section 6D-1)				425	495	570	645	730	820	425	495	570	645	730	820	570			
Minimum horizontal curve radius (ft) (Refer to Sections 2A-2 and 2A-3)	Method 5 superelevation and side friction distribution	e _{max} = 6%	833	1060	1330	1660	2040	2500	833	1060	1330	1660	2040	2500	1330				
		e _{max} = 8%	--	--	--	--	--	--	758	960	1200	1480	1810	2210					
Minimum vertical curve length (ft) (Refer to Section 2B-1)				150	165	180	195	210	225	150	165	180	195	210	225	180			
Minimum rate of vertical curvature (K) (Refer to Section 2B-1)	crest vertical curves		84	114	151	193	247	312	84	114	151	193	247	312	151				
	sag vertical curves	roadways without fixed-source lighting	96	115	136	157	181	206	96	115	136	157	181	206	136				
		roadways with fixed-source lighting	96	115	136	157	181	206	54	66	78	91	106	121	136				
Minimum gradient (%)	(Refer to Section 2B-1)			0.5						0.3% with a curb, 0.0% without a curb						0.5			
Maximum gradient (%)	(Refer to Section 2B-1)	Urban roadways	4	3					7	6	6	--	--	--					
		Rural roadways							5	5	4	4	4	4	4				
		Interstates							5	5	4	4	4	4	4				
Clear zone				See "Preferred Clear Zone" table in Section 8A-2						See "Acceptable Clear Zone" table in Section 8A-2									

Roadway	US 59 / IA 2			
PIN Number	25-73-059-010	Submittal Date		
Project Number	HSIPX-059-1(037)--3L-73		Approval Date	
District	District 6	Assistant District Engineer		
County	PAGE	or		
Route	US 59	Office Director		
Location	Intersection of IA 2 and US 59 S. of Shenandoah			
Work Type	PCC Pavement - Grade and New			
Segment Manager	Miller			
Designer	Dewolf / Snyder			
Design Manual Section 1C-1 Last Updated: 04-29-19				
Urban Two-Lane Roadways (Urban Arterials)				
Design Element		Preferred	Acceptable Criteria	Project Values
Design speed (mph)		The anticipated posted speed limit	30	
Maximum superelevation rate (Refer to Section 2A-2)		4%	6%	N/A
Design lane width (ft)		12	11	12 -20
Full depth paved width (ft)		Design lane width + curb and gutter unit or 14 feet for roadways with shoulders	Match design lane width	
Right turn lane (ft)		12	10	N/A
Left turn lane (ft)	With raised or painted median	12 ft + median	10 ft + median	N/A
	With depressed median	12	10	N/A
Two-way left turn lane		14	11	N/A
Parking lane width (ft)		10	7	N/A
Pavement cross-slope (on tangent sections)	Through lanes	2%	1.5% minimum, 2% maximum	2%
	Auxiliary and turn lanes	3%	3% maximum	N/A
	Crown break at centerline	4%	4% maximum	4%
Shoulder cross-slope (on tangent sections)	Shoulders	4%	Shoulder cross-slope cannot be less than the adjacent lane, 6% max for paved or granular shoulders, 8% max for earth shoulders	N/A
	Curb and gutter units	Match pavement cross-slope	6% maximum	
	Parking lanes	1% greater than pavement cross-slope	6% maximum	N/A
Curb type (See Section 3C-2)	Design speed ≤ 45 mph	6-inch standard	any shape	6-inch standard
Foreslope (For fill areas greater than 40 ft, contact the Soils Design Section for assistance)	Adjacent to shoulder	10:1 for 4' then 6:1	3:1	
	Beyond standard ditch depth and design clear zone	3.5:1	3:1	
	Curbed roadways	2%	not steeper than 3:1	2%
Backslope (For cut areas greater than 25 feet, contact the Soils Design Section for assistance with backslope benches.)		3:1	2.5:1	3:1
Traverse Slopes	w/ drainage structures	8:1	6:1	N/A
	w/o drainage structures	10:1	6:1	N/A
Ditches (See Section 3G-1)	Outside ditch (depth x width) (ft)	5 x 10	--	5 x 10
Bridge width—new*	Bridge length ≤ 200 ft	design lane widths + effective shoulder widths (curbed or uncurbed) or design lane width + 3 ft each side (curbed) which ever is greater	design lane widths + effective shoulder widths or curb-to-curb width in curb and gutter section**	N/A
	Bridge length > 200 ft	design lane widths + effective shoulder widths (curbed or uncurbed) or design lane width + 3 ft each side (curbed) which ever is greater	design lane widths + 4 ft offset each side for roadways with shoulders or curb-to-curb width in curb and gutter section**	N/A
Bridge width—existing*		design lane widths + no less than 2 ft left and right	design lane widths + 2 ft left and right	N/A
Vertical clearance (ft) (above lanes, shoulders and 25 feet left and right of the center of railroad tracks)	Over primary	16.5	16	N/A
	Over non-primary	16.5 at interchange locations, 15 at all other locations	14	N/A
	Over railroad	23.3	23.3	N/A
	Sign trusses and pedestrian bridges	17.5	17	N/A
Structural Capacity	Contact Office of Bridges and Structures		Contact Office of Bridges and Structures	N/A
Level of Service	C		D	N/A
*FHWA notification via email is required if acceptable criteria is not met on the NHS system (No formal design exeption is required)				
** If travel lanes are less than 12 ft wide contact the Methods Section for assistance.				

Roadway Design Speed (mph) =				25										
Design Manual Section 1C-1 Last Updated: 04-29-19				Design Criteria for Low Speed Roadways										
Design Element				Preferred Criteria					Acceptable Criteria					Project Values
				Design Speed, mph					Design Speed, mph					
				25	30	35	40	45	25	30	35	40	45	
Stopping sight distance (ft) (Refer to Section 6D-1)				155	200	250	305	360	155	200	250	305	360	155
Minimum horizontal curve radius (ft) and superelevation rate (Refer to Sections 2A-2 and 2A-3)	Method 2 superelevation and side friction distribution	e = 4% max	See Table 10 in Section 2A-3					--						
		e _{max} = 6%	144	231	340	485	643	144	231	340	485	643	144	
		Method 5 superelevation and side friction distribution	e _{max} = 8%	--	--	--	--	--	134	214	314	444	587	
Minimum vertical curve length (ft) (Refer to Section 2B-1)				75	90	105	120	135	75	90	105	120	135	75
Minimum rate of vertical curvature (K) (Refer to Section 2B-1)	crest vertical curves		12	19	29	44	61	12	19	29	44	61	12	
	sag vertical curves	roadways without fixed-source lighting	26	37	49	64	79	26	37	49	64	79	26	
		roadways with fixed-source lighting	26	37	49	64	79	14	20	27	35	44	26	
Minimum gradient (%)		(Refer to Section 2B-1)	0.5					0.3% with a curb, 0.0% without a curb					0.5	
Maximum gradient (%)	(Refer to Section 2B-1)		5					—	9	8	8	7	5	
	Rural roadways							—	—	—	6	6	5	
Clear zone			See "Preferred Clear Zone" table in Section 8A-2					See "Acceptable Clear Zone" table in Section 8A-2						

Preferred Clear Zone Distances (feet)
(Based on AASHTO Roadside Design Guide, 4th Edition)

design speed	design ADT	FORESLOPES			BACKSLOPES		
		6:1 or flatter	Steeper than 6:1, up to and including 4:1	Steeper than 4:1	Steeper than 4:1*	4:1 or flatter, up to 6:1	6:1 or flatter
40 mph or less	ADT < 750	10	10	**	10	10	10
	750 ≤ ADT < 1500	12	14	**	12	12	12
	1500 ≤ ADT < 6000	14	16	**	14	14	14
	ADT ≥ 6000	16	18	**	16	16	16
45 – 50 mph	ADT < 750	12	14	**	10	10	12
	750 ≤ ADT < 1500	16	20	**	12	14	16
	1500 ≤ ADT < 6000	18	26	**	14	16	18
	ADT ≥ 6000	22	28	**	16	20	22
55 mph	ADT < 750	14	18	**	10	12	12
	750 ≤ ADT < 1500	18	24	**	12	16	18
	1500 ≤ ADT < 6000	22	30	**	16	18	22
	ADT ≥ 6000	24	32	**	18	22	24
60 mph	ADT < 750	18	24	**	12	14	16
	750 ≤ ADT < 1500	24	32	**	14	18	22
	1500 ≤ ADT < 6000	30	40	**	18	22	26
	ADT ≥ 6000	32	44	**	22	26	28
65 – 70 mph	ADT < 750	20	26	**	12	16	16
	750 ≤ ADT < 1500	26	36	**	16	20	22
	1500 ≤ ADT < 6000	32	42	**	20	24	28
	ADT ≥ 6000	34	46	**	24	30	30

* Backslopes as steep as 2.5:1 can be considered as part of the clear zone, as long as they are relatively smooth and do not contain any fixed objects. Refer to Section 8A-4 of the Design Manual for information regarding backslopes steeper than 2.5:1.

** Since a vehicle traveling on a slope steeper than 4:1 is likely to be diverted to the bottom of the slope, the width of any slope steeper than 4:1 cannot be counted in the clear zone determination. Refer to Section 8A-2 of the Design Manual for information on providing clear recovery areas at the base of steep slopes.

From Design Manual, Section 8A-2:

For roadways with a posted speed of 35 mph or less, the preferred clear zone distance is 10 feet and the acceptable clear zone distance is 8 feet. Where the speed limit is 25 mph or less, the preferred clear zone distance remains the same, but the acceptable clear zone distance may be reduced to 6 feet. If sidewalks are not present, consider using a clear zone value that will accommodate them in the future.

Acceptable Clear Zone Distances (feet)
(Based on AASHTO Roadside Design Guide, 4th edition)

design speed	design ADT	FORESLOPES			BACKSLOPES		
		6:1 or flatter	Steeper than 6:1, up to and including 4:1	Steeper than 4:1	Steeper than 4:1*	4:1 or flatter, up to 6:1	6:1 or flatter
40 mph or less	ADT < 750	7	7	**	7	7	7
	750 ≤ ADT < 1500	10	12	**	10	10	10
	1500 ≤ ADT < 6000	12	14	**	12	12	12
	ADT ≥ 6000	14	16	**	14	14	14
45 – 50 mph	ADT < 750	10	12	**	8	8	10
	750 ≤ ADT < 1500	14	16	**	10	12	14
	1500 ≤ ADT < 6000	16	20	**	12	14	16
	ADT ≥ 6000	20	24	**	14	18	20
55 mph	ADT < 750	12	14	**	8	10	10
	750 ≤ ADT < 1500	16	20	**	10	14	16
	1500 ≤ ADT < 6000	20	24	**	14	16	20
	ADT ≥ 6000	22	26	**	16	20	22
60 mph	ADT < 750	16	20	**	10	12	14
	750 ≤ ADT < 1500	20	26	**	12	16	20
	1500 ≤ ADT < 6000	26	30	**	14	18	24
	ADT ≥ 6000	30	30	**	20	24	26
65 – 70 mph	ADT < 750	18	20	**	10	14	14
	750 ≤ ADT < 1500	24	28	**	12	18	20
	1500 ≤ ADT < 6000	28	30	**	16	22	26
	ADT ≥ 6000	30	30	**	22	26	28

* Backslopes as steep as 2.5:1 can be considered as part of the clear zone, as long as they are relatively smooth and do not contain any fixed objects. Refer to Section 8A-4 of the Design Manual for information regarding backslopes steeper than 2.5:1.

** Since a vehicle traveling on a slope steeper than 4:1 is likely to be diverted to the bottom of the slope, the width of any slope steeper than 4:1 cannot be counted in the clear zone determination. Refer to Section 8A-2 of the Design Manual for information on providing clear recovery areas at the base of steep slopes.

Field Exam Questions:

1) Confirm Pavement Thickness?

2) Pipe Conditions?

3) Discuss Preferred Design Criteria:


6:1 Foreslope

3:1 Backslope

10' Wide Shoulder

5' Ditch Depth

10' Wide Ditches

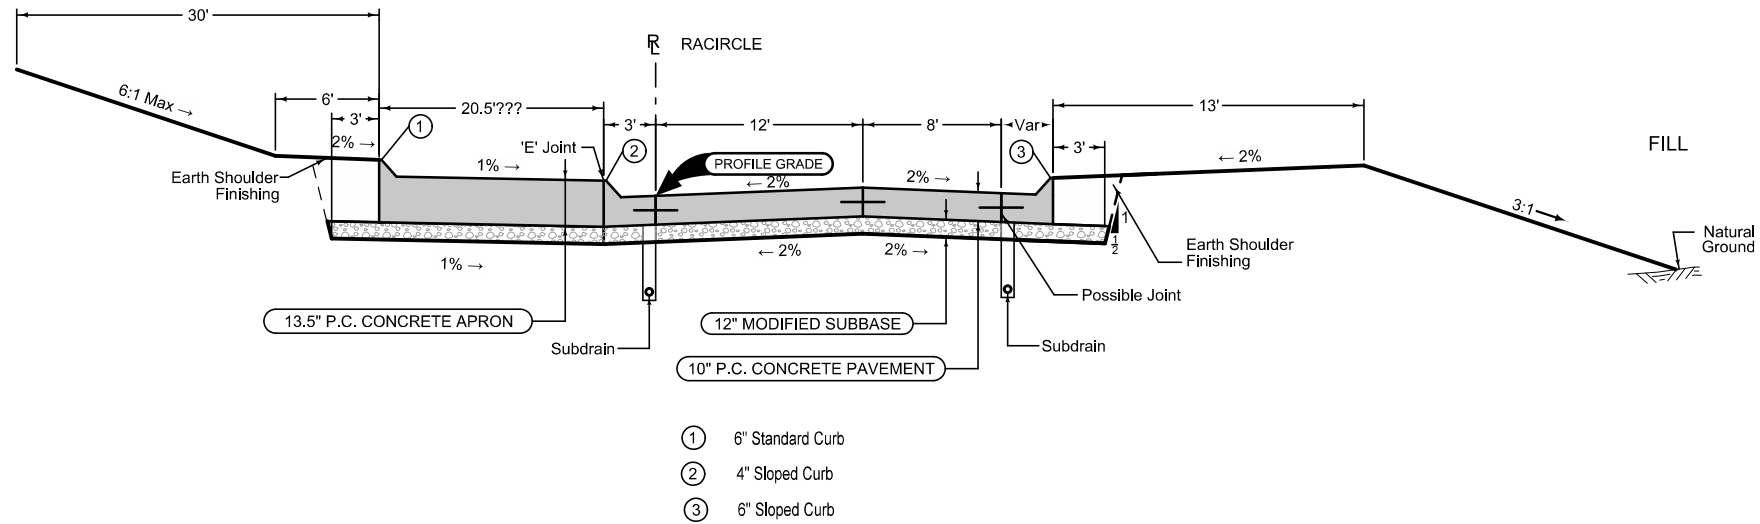

LOCATION		
ROAD IDENTIFICATION	STATION TO STATION	
CIRC	0+00.00	###

Note: See 'L' Sheets for Jointing Layout

See Tab 100-24 or 100-25 for pavement quantities.
See Tab 112-9 for shoulder quantities.


Roundabout

Curbed Shoulder

Shoulder Jointing:
Longitudinal joint not required when distance from back of
curb to nearest joint is less than 15':

Single pour: L-2
Staged : KT-2
Transverse: CD refer to L sheets for spacing

2_Curb_04-21-20			
STATION TO STATION		(P) Feet	Curb Type See PV-102
#	#	#	6" Sloped

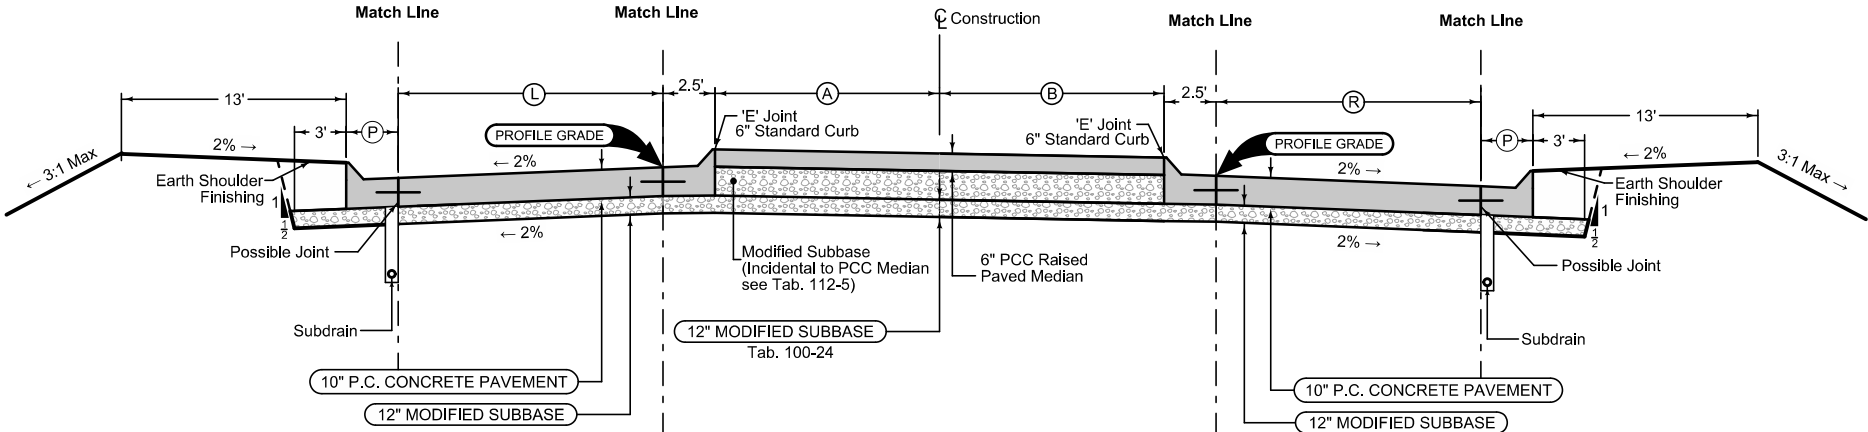

Curbed Shoulder

Shoulder Jointing:
Longitudinal joint not required when distance from back of
curb to nearest joint is less than 15':

Single pour: L-2
Staged : KT-2
Transverse: CD refer to L sheets for spacing

2_Curb_04-21-20			
STATION TO STATION		(P) Feet	Curb Type See PV-102
#	#	#	6" Sloped

Mainline Jointing:
Transverse joints: CD at 17' spacing
Longitudinal joint: L-2




BEGIN STATION	END STATION	(L) Feet
#	#	Vari.

Median

4DP_Raised_Out_04-21-20			
BEGIN STATION	END STATION	(A) Feet	(B) Feet
#	#	Vari.	Vari.

Mainline Jointing:
Transverse joints: CD at 17' spacing
Longitudinal joint: L-2

BEGIN STATION	END STATION	(R) Feet
#	#	Vari.

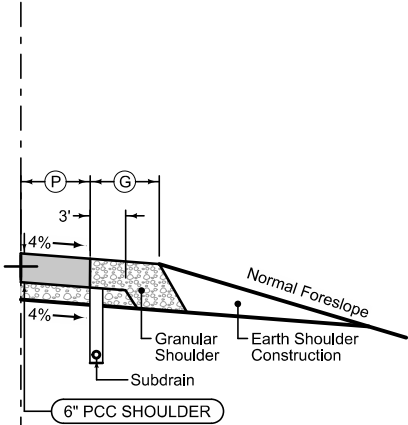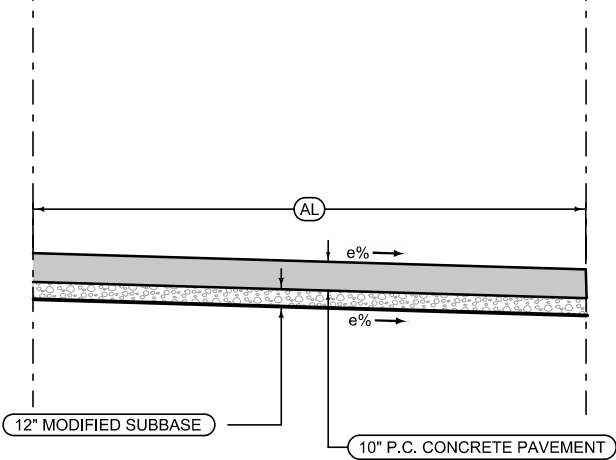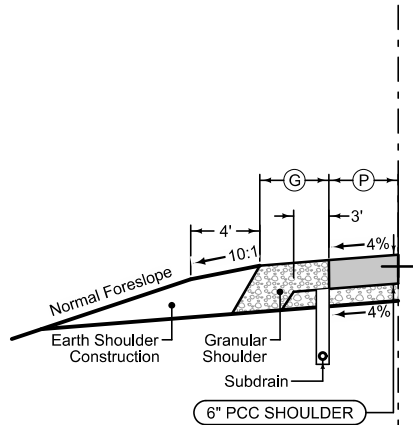

Full Depth PCC Combination Shoulder

Shoulder Jointing:
Longitudinal joint: BT-2, L-2 or KT-2
Transverse joints: C at 17' spacing

2_C_FullPCC_04-20-21			
STATION TO STATION		(P) Feet	(G) Feet
#	#	4	6

Median Jointing:
Transverse joints: CD at 17' spacing
Longitudinal joint: L-2

BEGIN STATION	END STATION	(AL) Feet
#	#	Vari.

Full Depth PCC Combination Shoulder

Shoulder Jointing:
Longitudinal joint: BT-2, L-2 or KT-2
Transverse joints: C at 17' spacing

2_C_FullPCC_04-20-21			
STATION TO STATION		(P) Feet	(G) Feet
#	#	4	6


See Tab 100-24 or 100-25 for pavement quantities.
See Tab 112-9 for shoulder quantities.

Curbed Shoulder

Shoulder Jointing:
Longitudinal joint not required when distance from back of curb to nearest joint is less than 15':

Single pour: L-2
Staged : KT-2
Transverse: CD refer to L sheets for spacing

2_Curb_04-21-20			
STATION TO STATION		(P) Feet	Curb Type See PV-102
#	#	#	6" Sloped

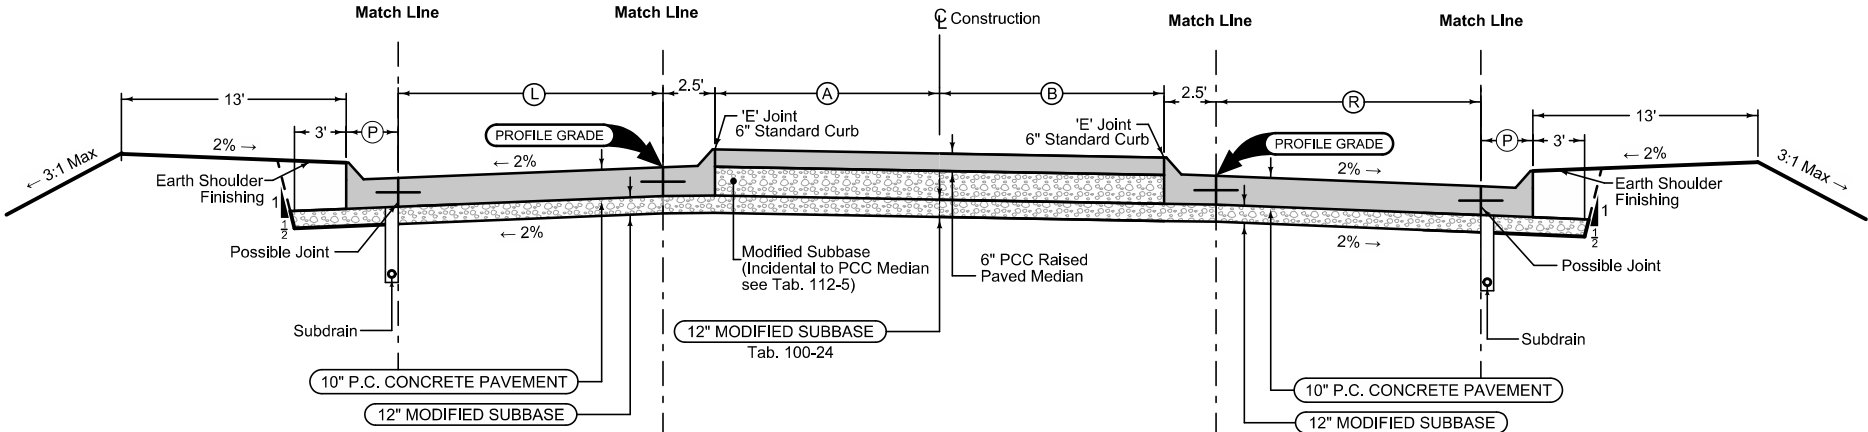

Curbed Shoulder

Shoulder Jointing:
Longitudinal joint not required when distance from back of curb to nearest joint is less than 15':

Single pour: L-2
Staged : KT-2
Transverse: CD refer to L sheets for spacing

2_Curb_04-21-20			
STATION TO STATION		(P) Feet	Curb Type See PV-102
#	#	#	6" Sloped

Mainline Jointing:
Transverse joints: CD at 17' spacing
Longitudinal joint: L-2




BEGIN STATION	END STATION	(L) Feet
#	#	Vari.

Median

4DP_Raised_Out_04-21-20			
BEGIN STATION	END STATION	(A) Feet	(B) Feet
#	#	Vari.	Vari.

Mainline Jointing:
Transverse joints: CD at 17' spacing
Longitudinal joint: L-2

BEGIN STATION	END STATION	(R) Feet
#	#	Vari.

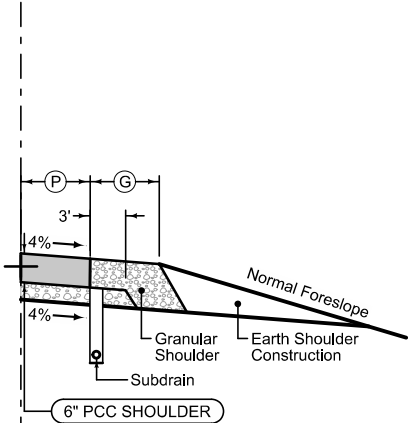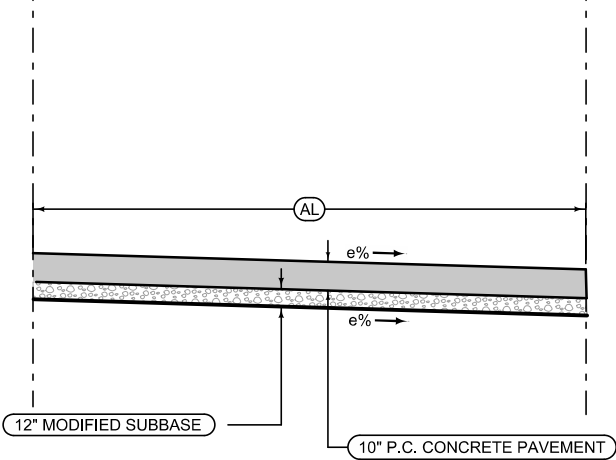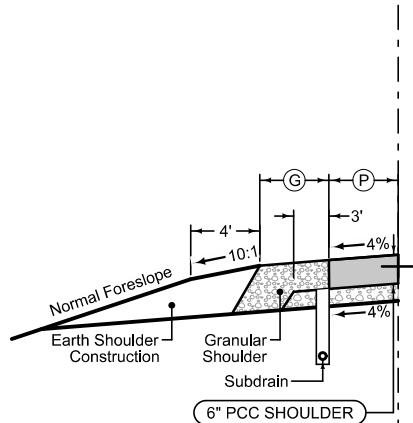

Full Depth PCC Combination Shoulder

Shoulder Jointing:
Longitudinal joint: BT-2, L-2 or KT-2
Transverse joints: C at 17' spacing

2_C_FullPCC_04-20-21			
STATION TO STATION		(P) Feet	(G) Feet
#	#	4	6

Median Jointing:
Transverse joints: CD at 17' spacing
Longitudinal joint: L-2

BEGIN STATION	END STATION	(AL) Feet
#	#	Vari.

Full Depth PCC Combination Shoulder

Shoulder Jointing:
Longitudinal joint: BT-2, L-2 or KT-2
Transverse joints: C at 17' spacing

2_C_FullPCC_04-20-21			
STATION TO STATION		(P) Feet	(G) Feet
#	#	4	6

See Tab 100-24 or 100-25 for pavement quantities.
See Tab 112-9 for shoulder quantities.

SURVEY SYMBOLS

	AST, Above Ground Storage Tank		PR, Electric Riser Pole
	BB, Billboard		PRO, Profile Shot
	BBB, Bottom of Bridge Beam		PT, Curve Point
	BCL, Bridge Centerline		REF, Reference Tie Point
	BD, Bridge Deck		RET, Retaining Walls
	BIN, Grain Bin		RIP, Rip-Rap
	BL, Topo Breakline		ROC, Rock Outcropping
	BLD, Building or Foundation		ROW, Right of Way Mark
	BLS, Bridge Low Steel		RR, Centerline of Railroad Tracks
	BM, Bench Mark		RRB, Railroad Signal Box
	BNK, Stream Bank		RRF, Railroad Frog
	BRG, Bridge		RRR, Railroad Rail
	C, Centerline BL of Road -ML or SR		RRS, Railroad Signal
	CAV, Cave		RRW, Railroad Switch
	CEL, Cell Phone Tower		RT, Radio Tower
	CIS, Cistern		S, Soil Sampling Site -Wetlands
	CON, Concrete or A/C Slab		SBR, Size of Bridge
	CP, Control Point		SC, Spiral Point
	CRP, Corporation Line		SCR, Section Corner
	CS, Curve Point		SEP, Septic Tank
	CU, Back of Curb		SF, Silt Fence -Wetlands
	CUL, Culvert		SG, Staff Gauge -Wetlands
	D, Centerline Draw or Stream -Down		SH, Paved Shoulder
	DAB, Drainage Area Boundary		SHR, Shrub
	DIK, Centerline of Dike or Dam		SI, Sign
	DTM, Photogrammetry Elv Control Check		SL, Speed Limit Sign
	DU, Centerline Draw or Stream -Up		SLN, Section Line
	EB, Electrical Box		SLO, Silo
	EG, Edge of Gravel Road		SNK, Sink Hole
	ENP, Edge Paved Entrance and Park Lot		SNP, Unpaved Shoulder
	ENT, Centerline BL of Entrance		SP, Stream Profile
	ENU, Edge Unpaved Entrance and Parking		STP, Stump
	EP, Edge of Paved Roads -ML or SR		SWK, Sidewalk
	EW, Edge of Water		SWP, Swamp or Marsh
	FCL, Chain Link and Security Fence		TA, Tower Anchor
	FENO, FENO Monument		TBO, Telephone Booth
	FHD, Fire Hydrants		TCB, Traffic Signal Box
	FLG, Flag Poles		TDC, Tree Deciduous
	FP, Filler Pipe		TDL, Traffic Detection Loop
	FW, Wire Fence		TER, Terrace
	FWD, Wood Fence		TEV, Evergreen Tree
	GDC, Guard Rail Cable		TFR, Tree Fruit
	GDL, Guard Rail Steel		TGP, Telegraph Pole
	GP, Guard Post -Less Than 4 Posts		TIL, Tile Line
	GPR, Guard Post -4 or More Posts		TLNL, Tree Line Left
	GR, Ground Shot		TLNR, Tree Line Right
	GRV, Grave		TOP, Top of Bridge Pier
	GU, Gutter In Front of Curb		TPA, Telephone Pole Co. 1
	GV, Gas Valve		TPB, Telephone Pole Co. 2
	HDG, Hedge Row		TPC, Telephone Pole Co. 3
	HS, Hydric Soil -Wetlands		TR, Telephone Riser Pole
	HT, Electrical Highline Tower		TRL, Trail
	IN, Storm Sewer Intake		TS, Spiral Point
	INB, Storm Sewer Beehive Intake		TSB, Telephone Switch Box
	LC, Lot Corner		TSG, Traffic Signal
	LIN, Miscellaneous Line		TSL, Traffic Signal and Luminare
	LP, L.P. Tank		TV, Satellite TV Dish
	LUM, Luminaire		TVP, TV Pedestal
	MH, Utility Access -Manhole		TW, Top of Water
	MIS, Miscellaneous		UB, Utility Box
	MM, Mile Marker Post		UE, Utility Elevation
	OUT, Tile Outlet		UPH, Utility Pot Hole - Quality A
	PC, Curve Point		UST, Underground Tank
	PCP, Photo Control Point		UV, Underground Utility Vault
	PCT, Photo Control Target		VS, Channel Cross Section
	PI, Tangent Point		WC, Wild Card -Misc. Field Shot
	PIP, Pipe Culvert		WEL, Well
	PL, Location of Photo -Wetlands		WHD, Water Hydrant
	PLG, Location of General Photo		WHU, RV Water Hook Up
	POC, Curve Point		WM, Wind Mill
	POST, Spiral Point		WND, Wind Turbine
			WV, Water Valve

UTILITY LEGEND

Sub-Surface Utility Mapping Quality Level is in accordance with CI/ASCE 38-02 Standard Guidelines for the Collection and Depiction of Existing Subsurface Utility Data.

Remark Abbreviations
QLA Quality Level A Highest guideline quality level
QLD Quality Level D Lowest guideline quality level

	F0	FO1D, Fiber Optic Farmers Telephone - Quality D
	F02	FO2D, Fiber Optic Chat Mobility - Quality D
	F03	FO3D, Fiber Optic Prairie Telephone - Quality D
	F04	FO4D, Fiber Optic ICN - Quality D
	F05	FO5D, Fiber Optic MidAmerican-Fiber - Quality D
	F06	FO6D, Fiber Optic Centurylink - Quality D
	W	WL1D, Water Line SW Regional Water District - Quality D
	PPA	PPA, Power Pole MidAmerican-Electric

PLAN VIEW COLOR LEGEND OF PLAN AND PROFILE SHEETS

LINEWORK		Design Color No.	
Green	(2)		Existing Topographic Features and Labels
Blue	(1)		Proposed Alignment, Stationing, Tic Marks, and Alignment Annotation
Magenta	(5)		Existing Utilities
SHADING		Design Color No.	Transparency
Pink, Dark	(13)		Temporary Pavement Shading
Yellow	(4)		Proposed Pavement Shading
Orange	(6)		Proposed Granular Shading
Orange	(70)		Proposed Shoulder Granular Shading
Yellow	(68)		Proposed Shoulder Paved Full Depth Shading
Yellow	(132)		Proposed Shoulder Paved Partial Depth Shading
Brown, Light	(236)		Grading Shading
Orange, Light	(134)		Proposed Granular Entrance Shading
Yellow	(220)		Proposed Paved Entrance Shading
Tan	(8)		Proposed Sidewalk Shading
Blue, Light	(230)		Proposed Sidewalk Landing Shading
Pink	(11)		Proposed Sidewalk Ramp Shading
Red	(3)		Proposed Structure Shading
Red	(3)		Delineates Restricted Areas

PROFILE VIEW COLOR LEGEND OF PLAN AND PROFILE SHEETS

LINEWORK		Design Color No.	
Green	(10)		Existing Ground Line Profile
Blue	(1)		Proposed Profile and Annotation
Magenta	(5)		Existing Utilities
Blue, Light	(230)		Proposed Ditch Grades, Left
Black	(0)		Proposed Ditch Grades, Median
Rust	(14)		Proposed Ditch Grades, Right



	Reference Point
	Station
	Survey Line
	Section Corner
	Ground Line Intercept
	Saw Cut
	Guardrail
	Trench Drain
	HighTension Cable Guardrail
	Sheet Pile
	Pavement Removal
	Clearing & Grubbing Area

RIGHT-OF-WAY LEGEND



	Proposed Right-of-Way Symbol
	Proposed Right-of-Way Line
	Existing Right of Way
	Existing and Proposed Right-of-Way
	Easement and Existing Right-of-Way
	Easement (Temporary) Symbol
	Easement (Temporary) Line
	Easement
	C/A Access Control
	Property Line Symbol
	Property Line



PLAN AND PROFILE
LEGEND AND SYMBOL
INFORMATION SHEET


(COVERS SHEET SERIES D, E, F, & K)

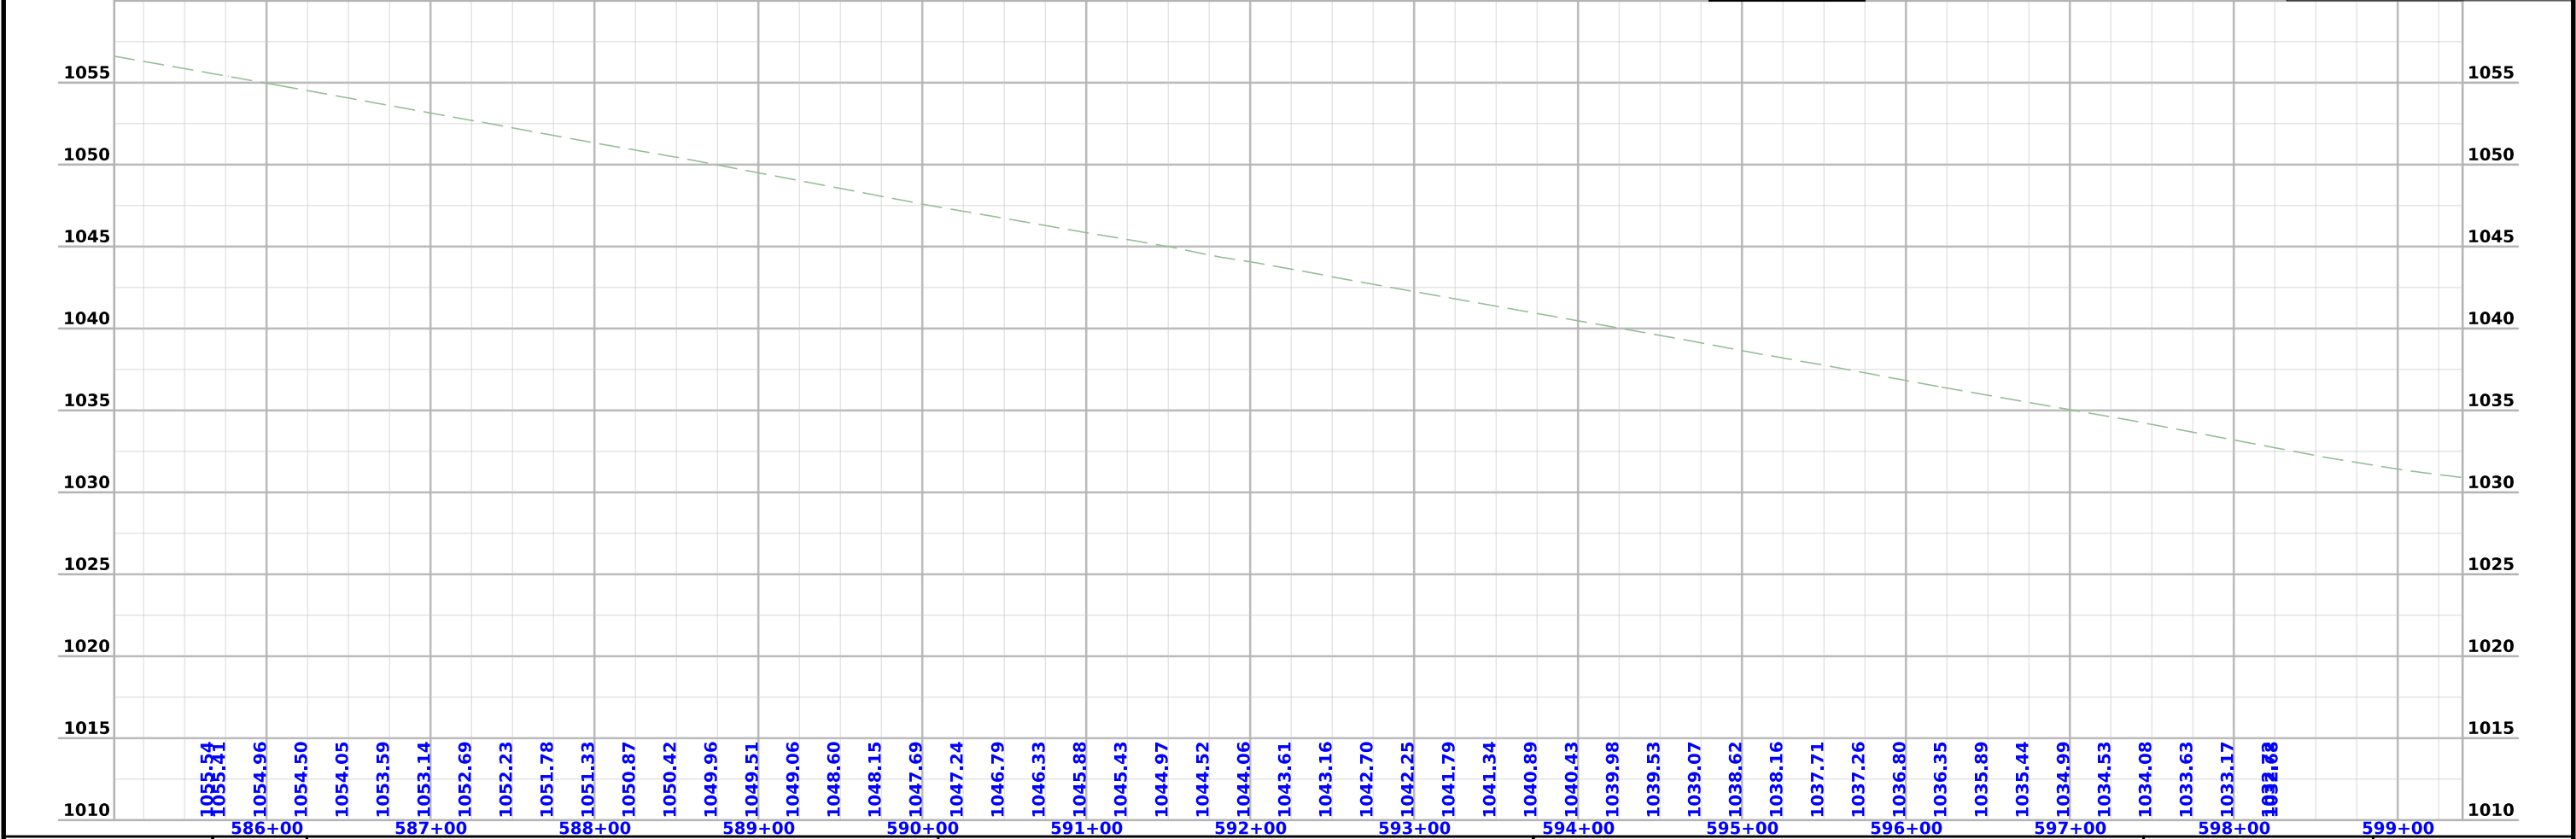
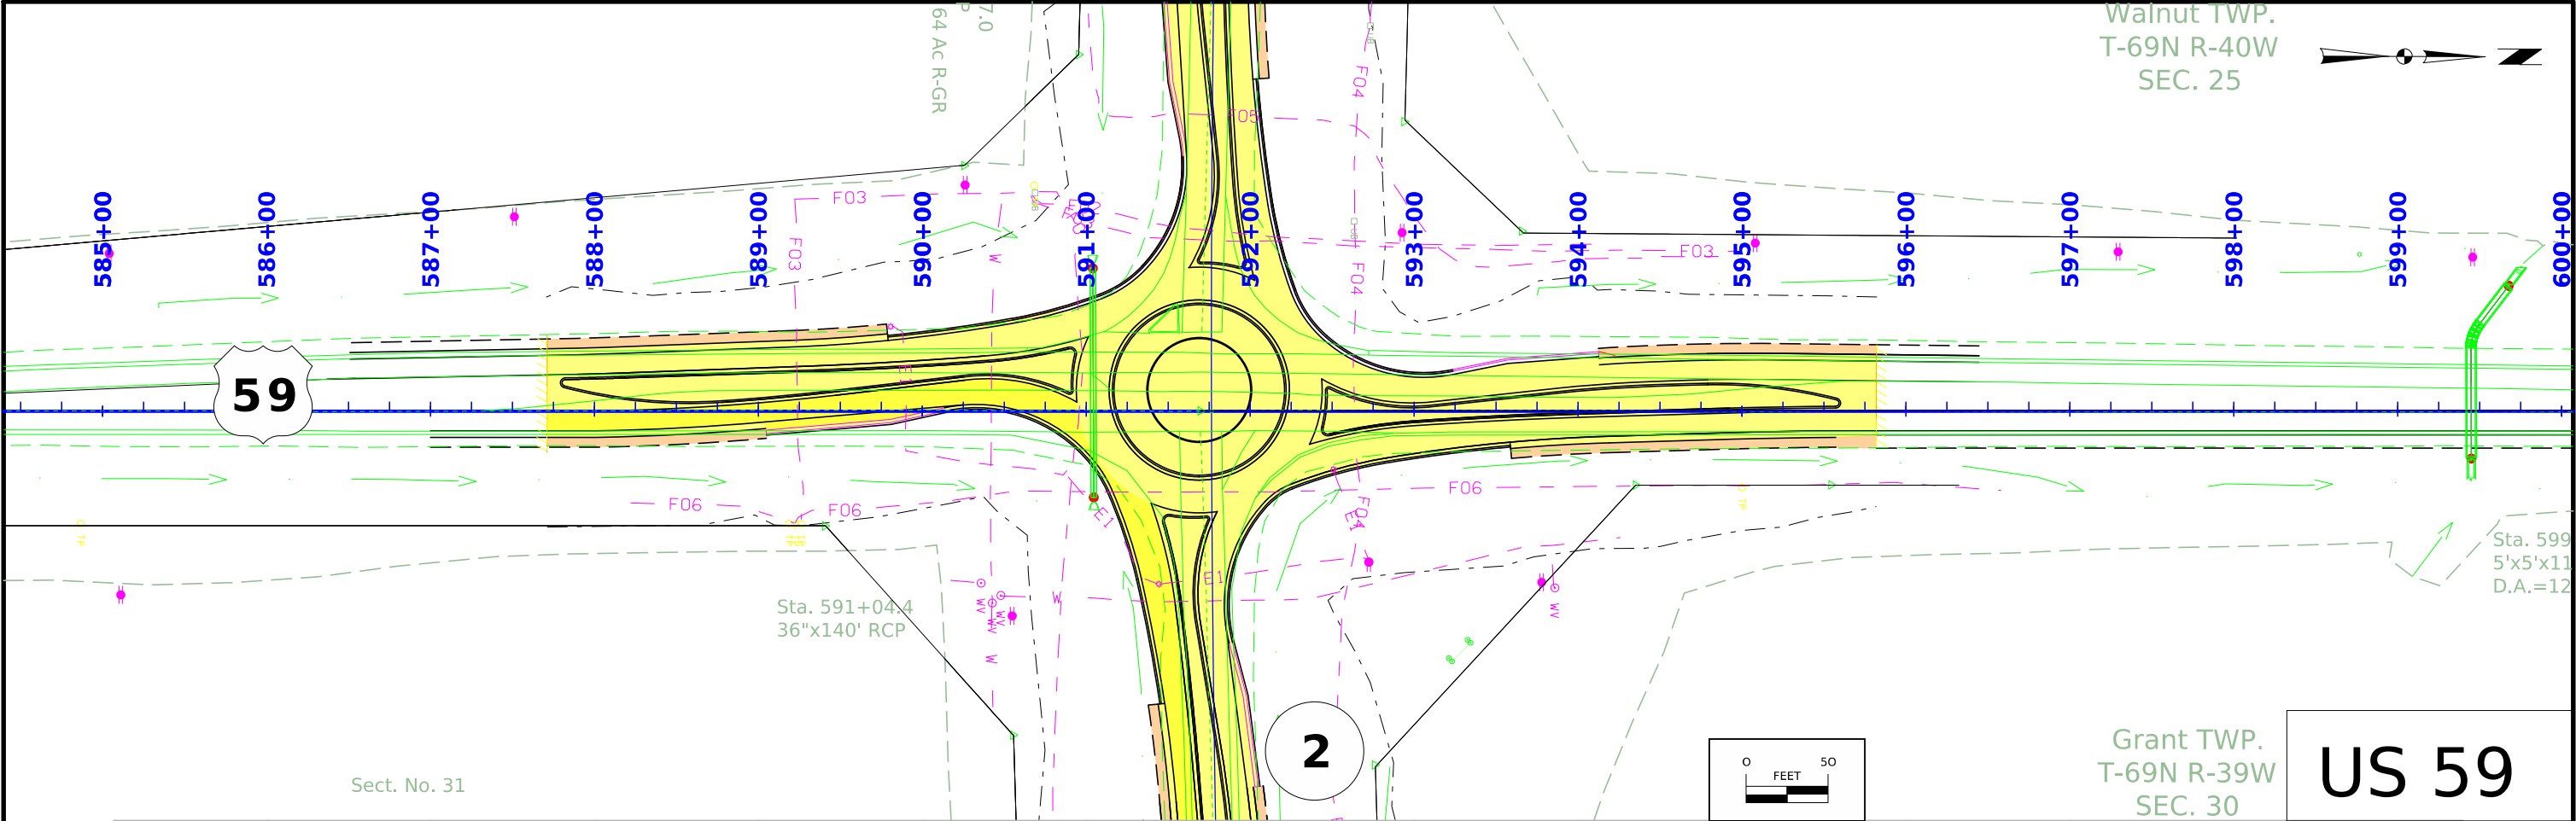



FILE NO.	ENGLISH	DESIGN TEAM	MILLER / DEWOLF	PAGE	COUNTY	PROJECT NUMBER	HSIPX-059-1(037)--3L-73	SHEET NUMBER	D.2
----------	---------	-------------	-----------------	------	--------	----------------	-------------------------	--------------	-----

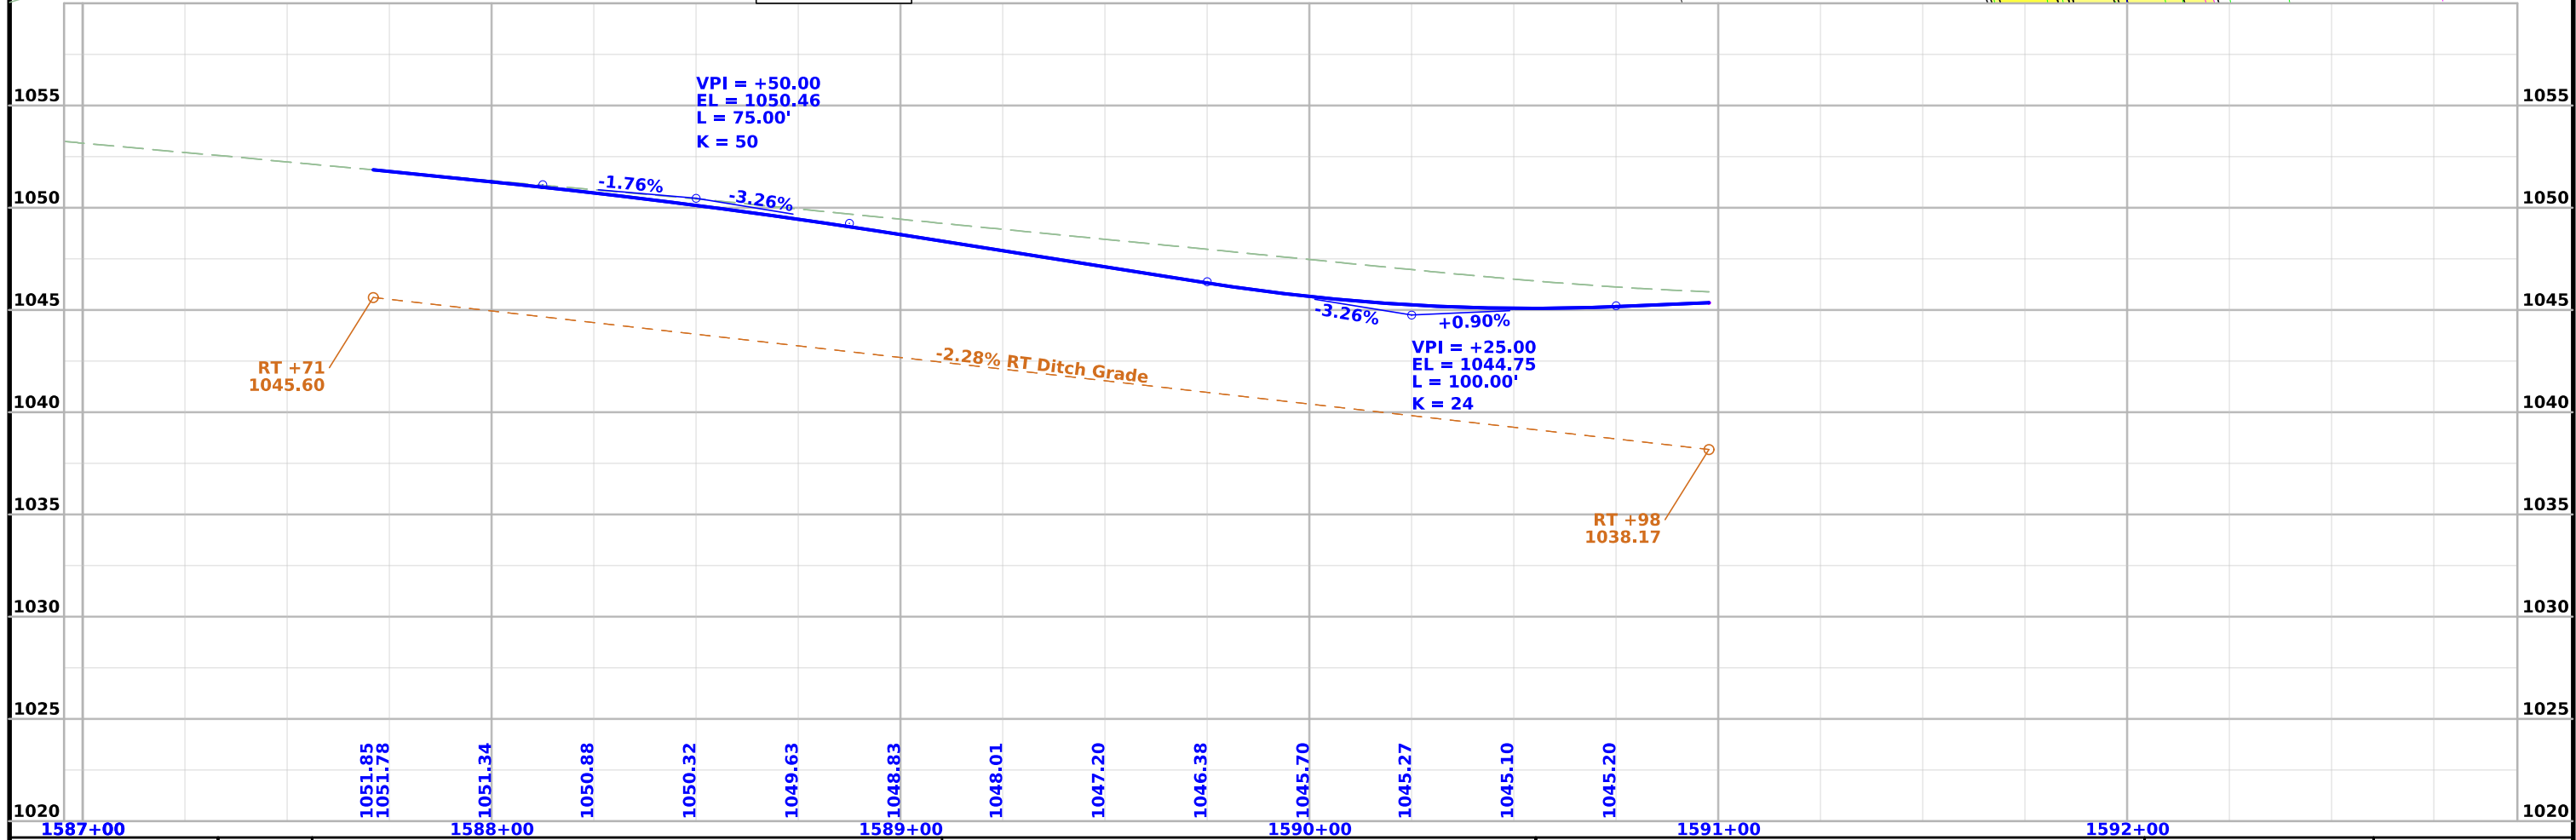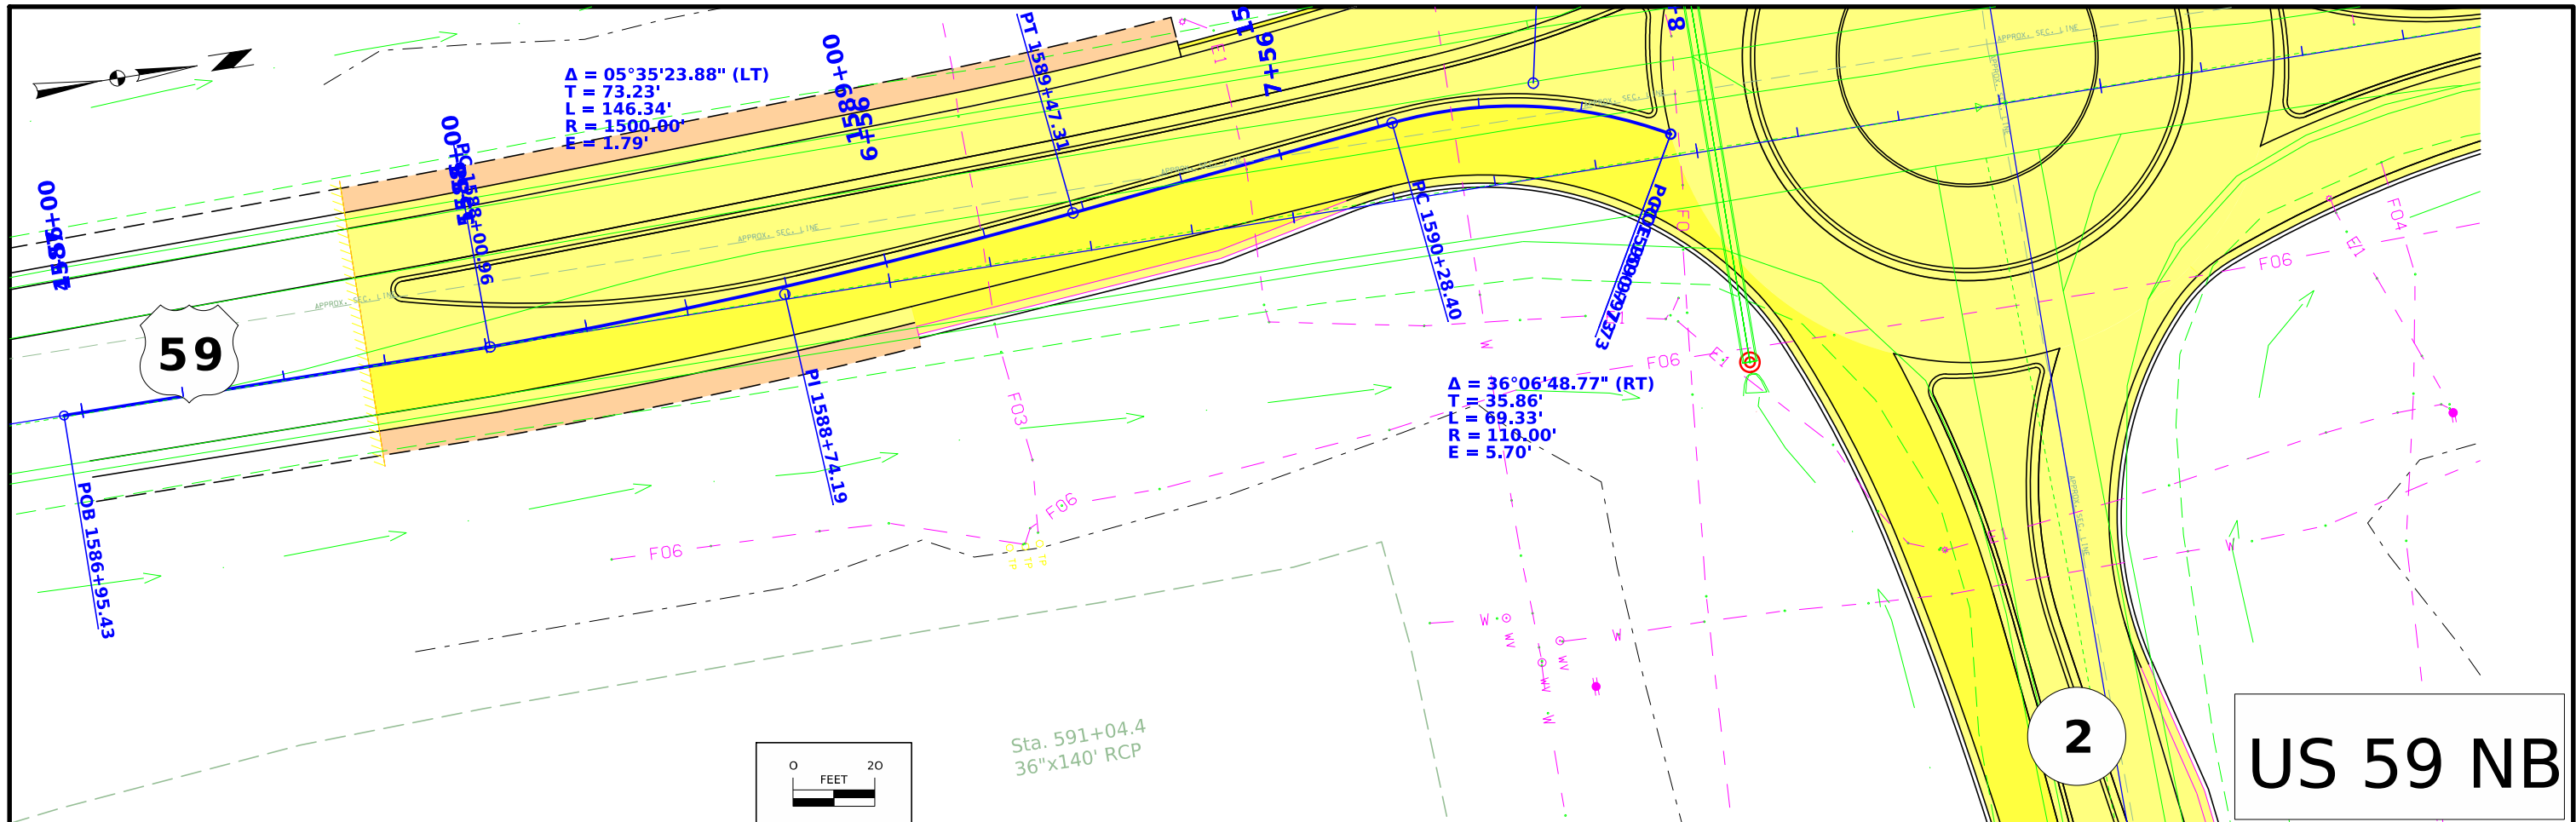

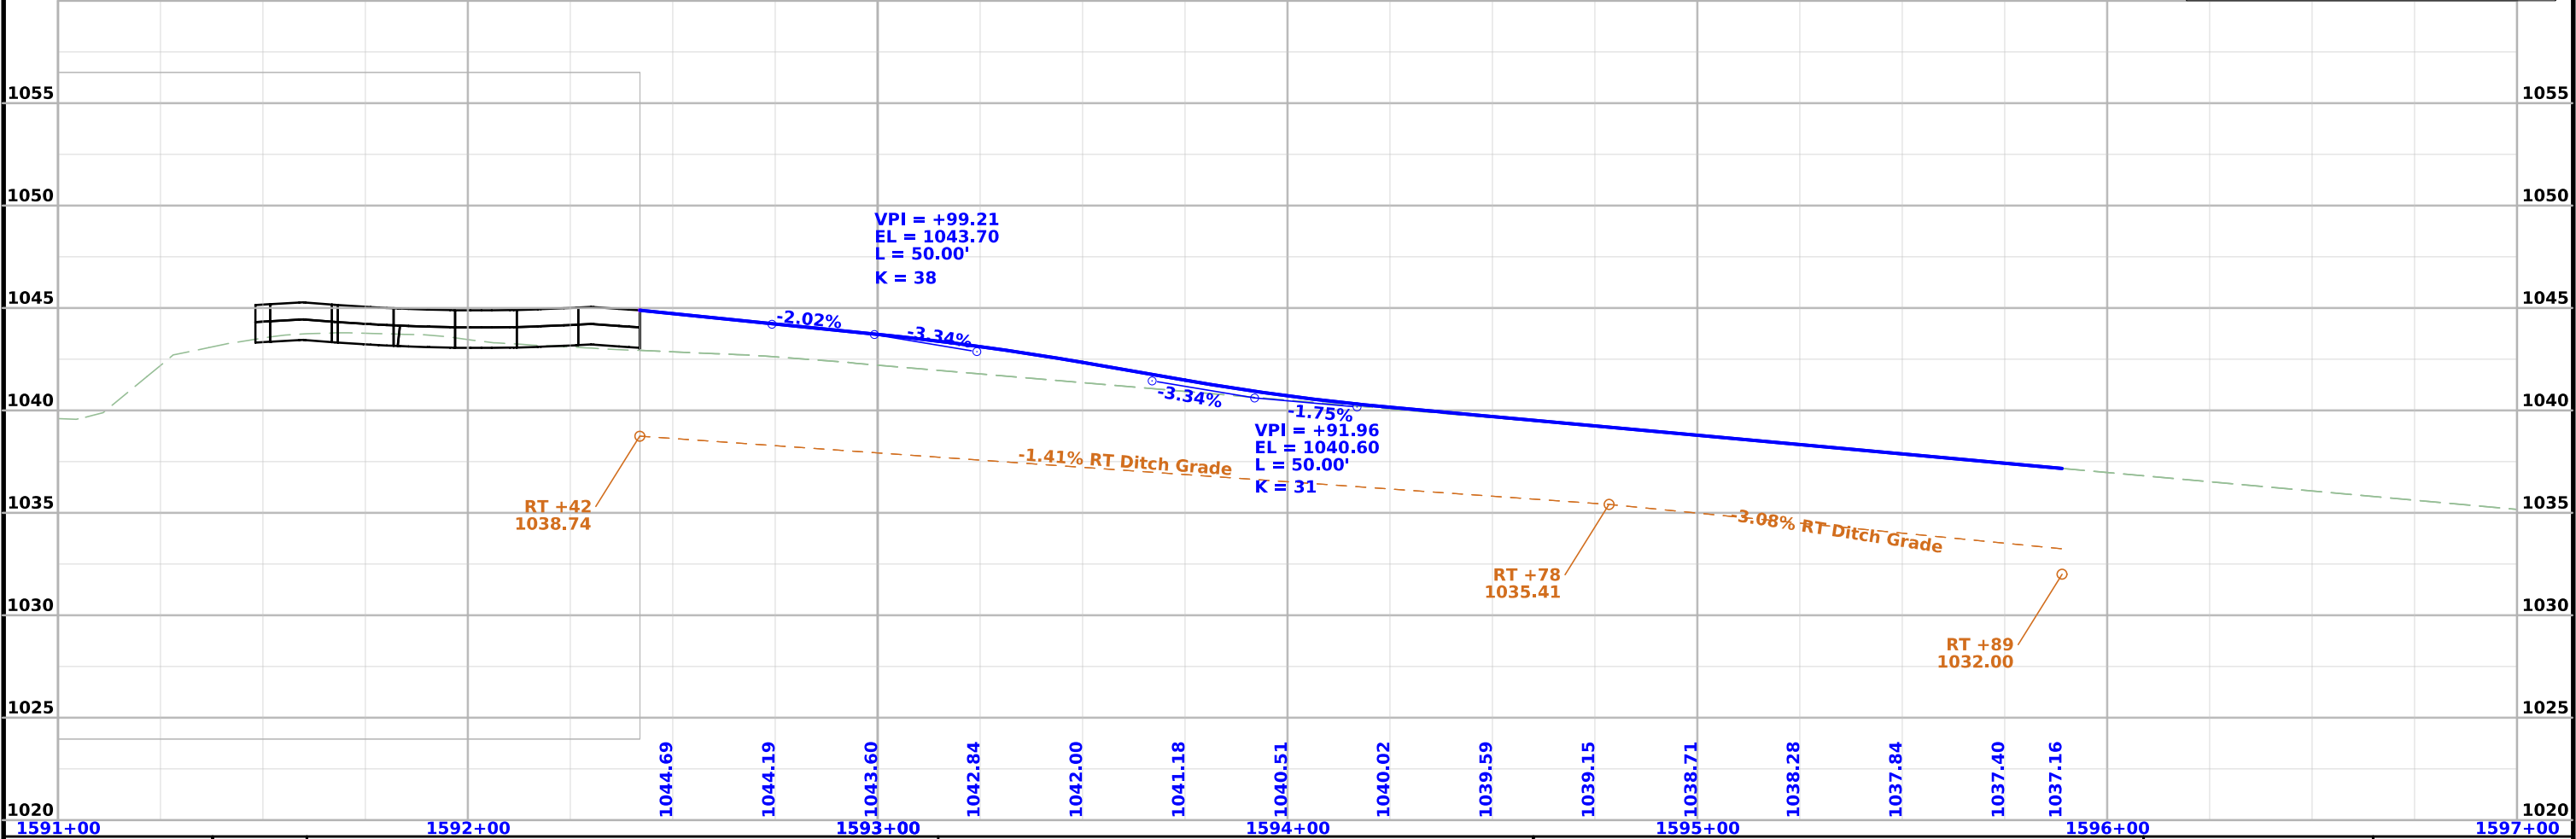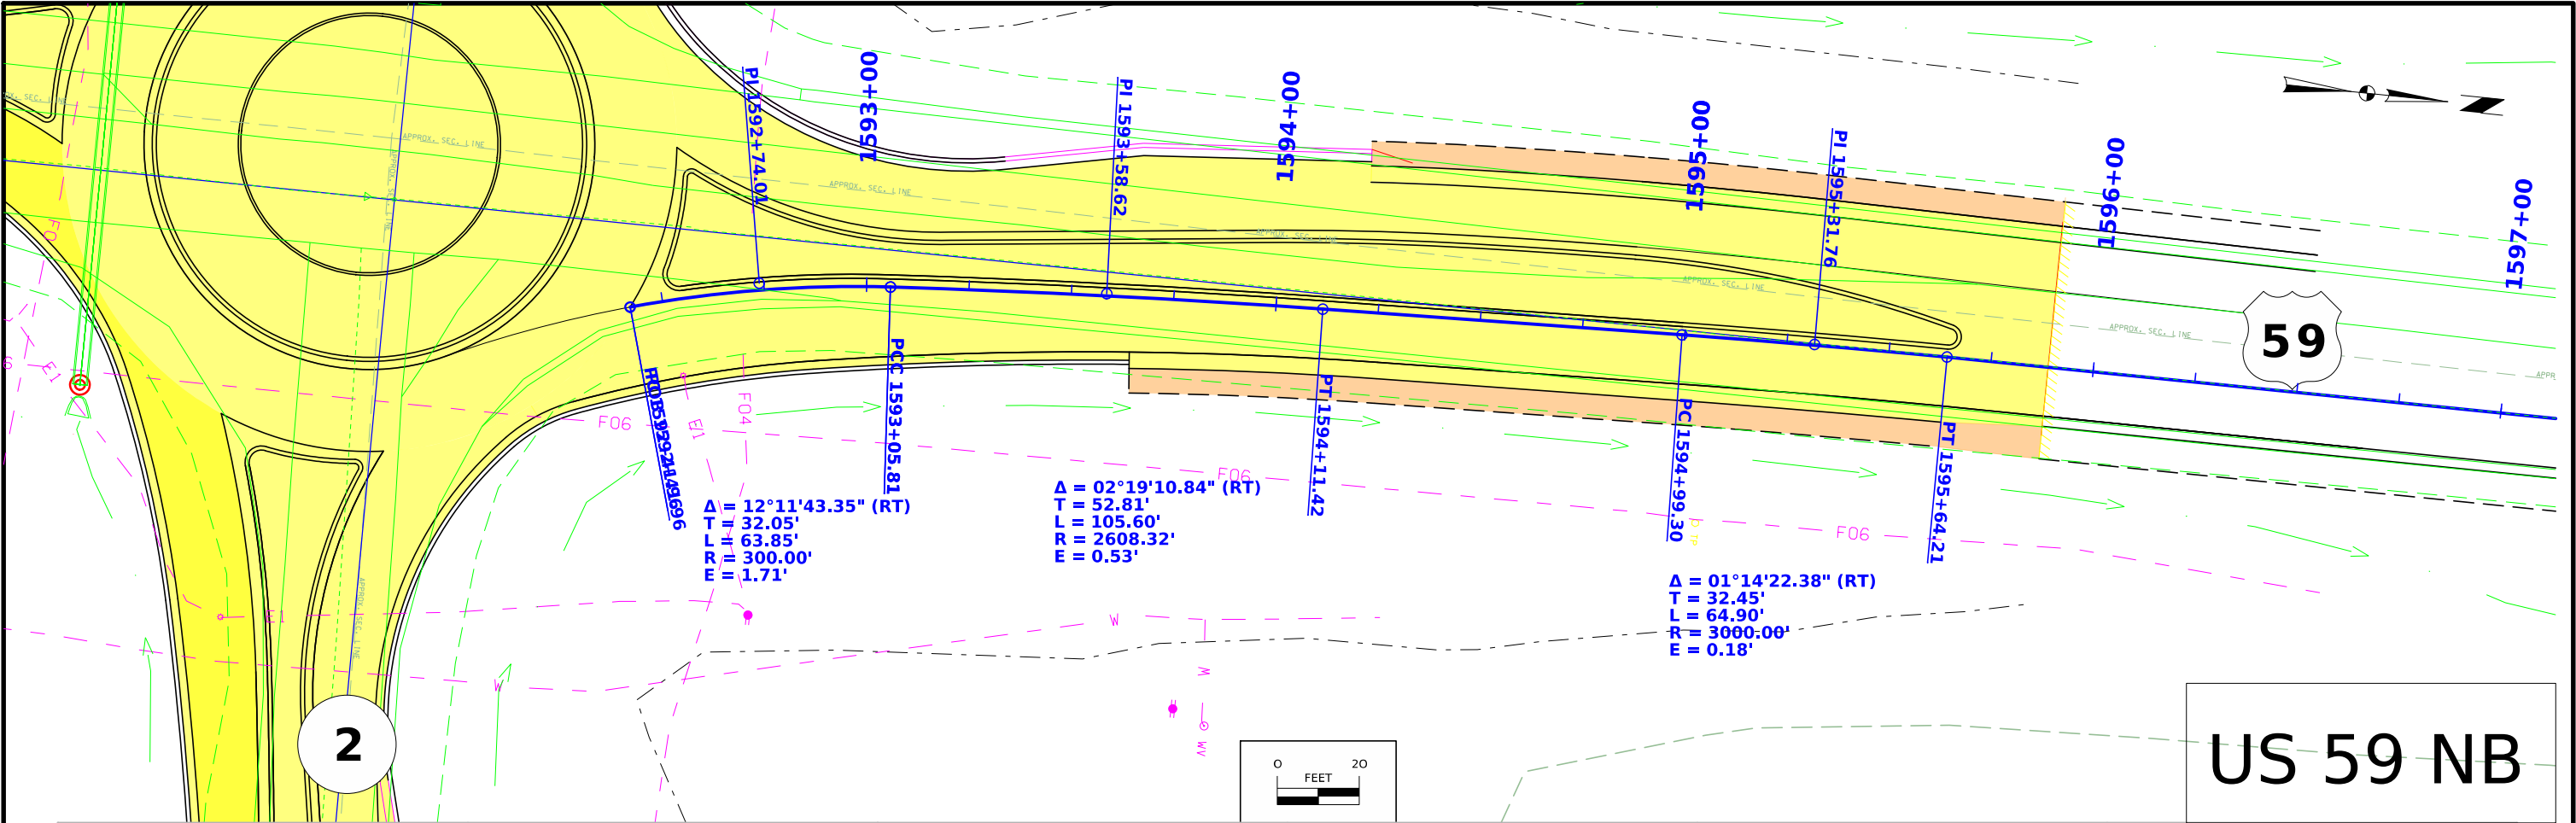



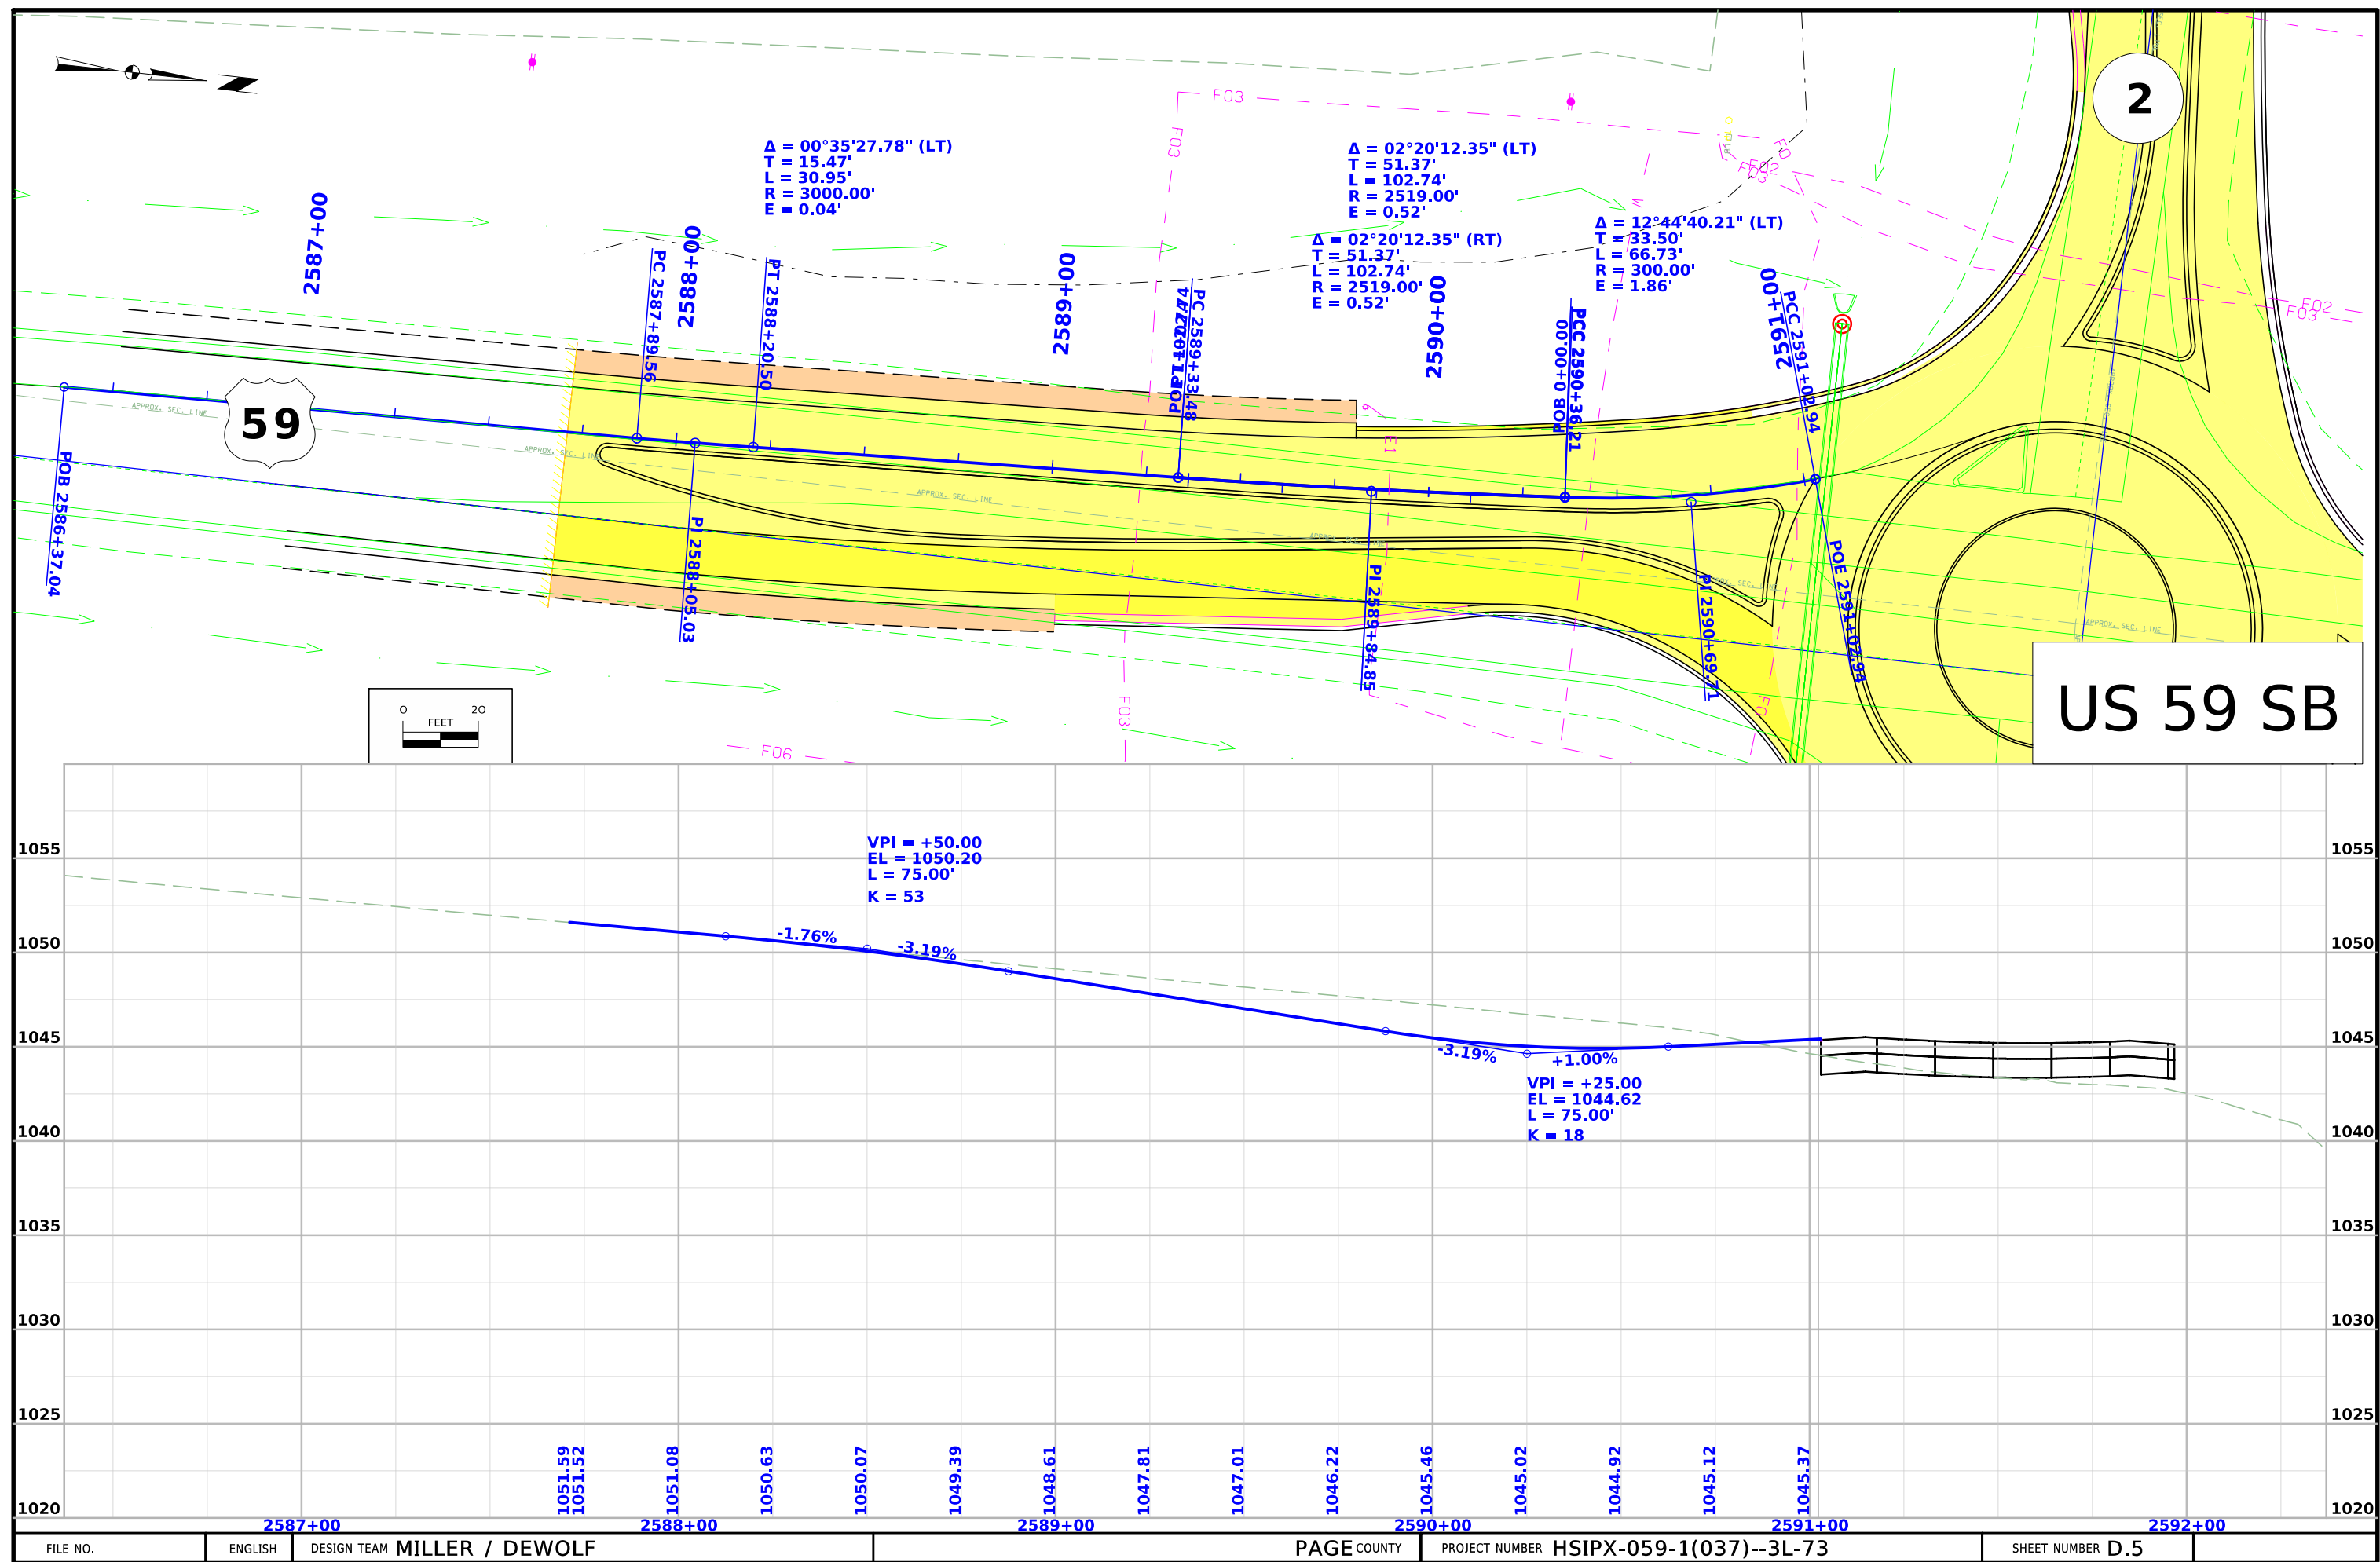


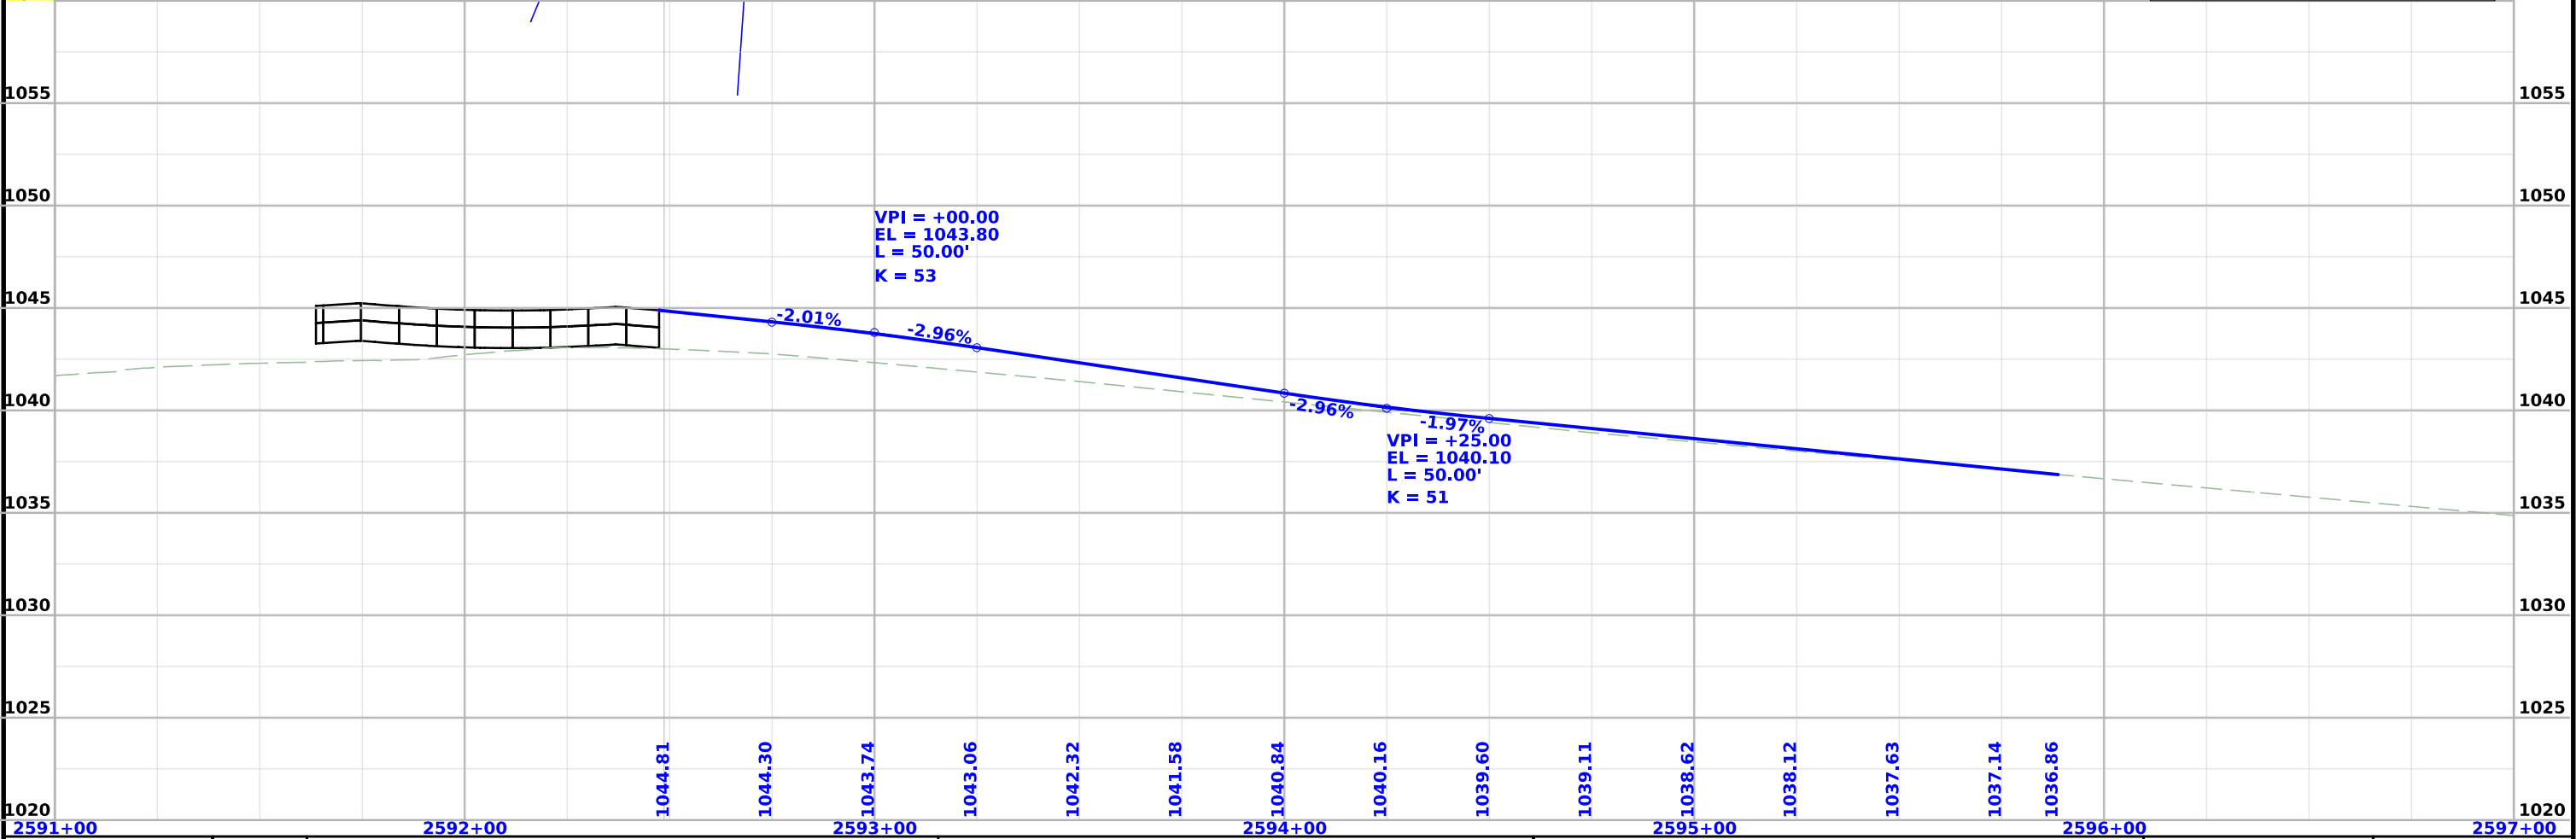
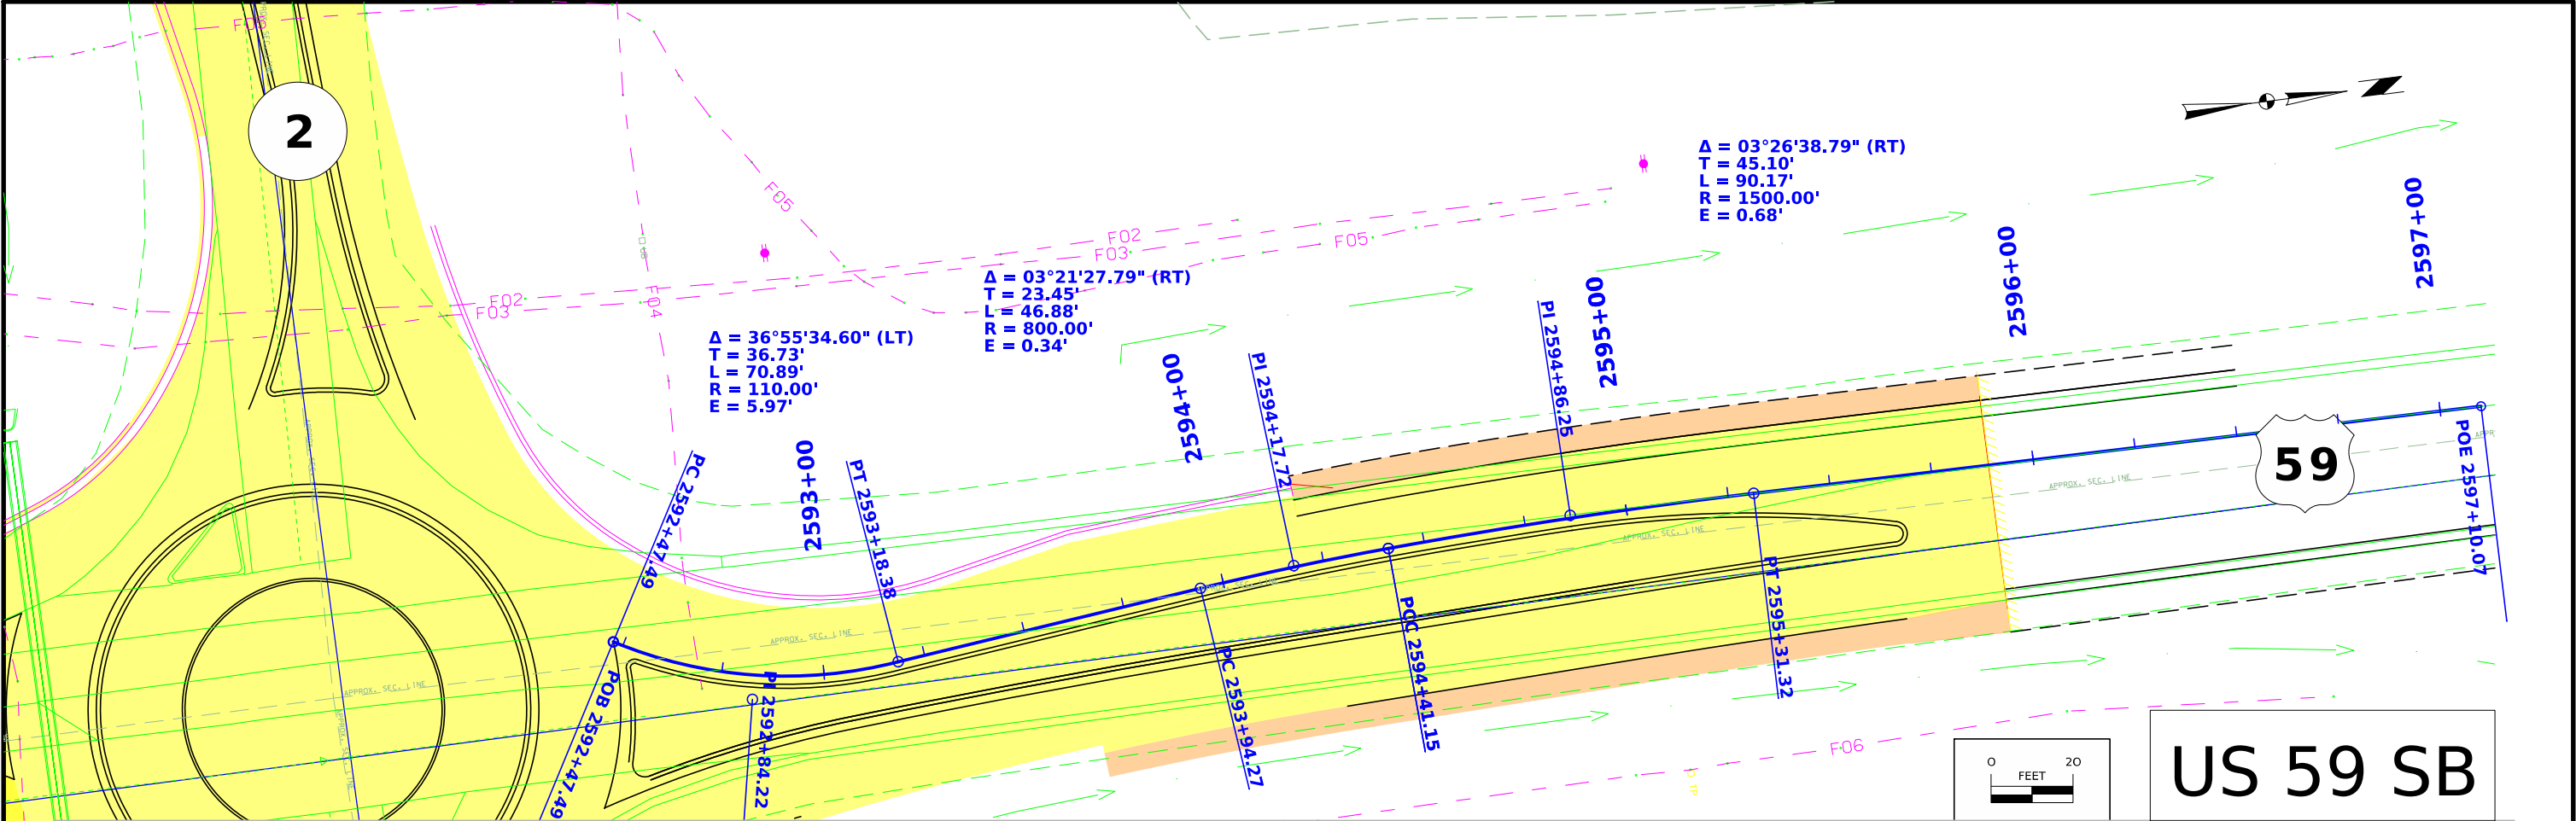



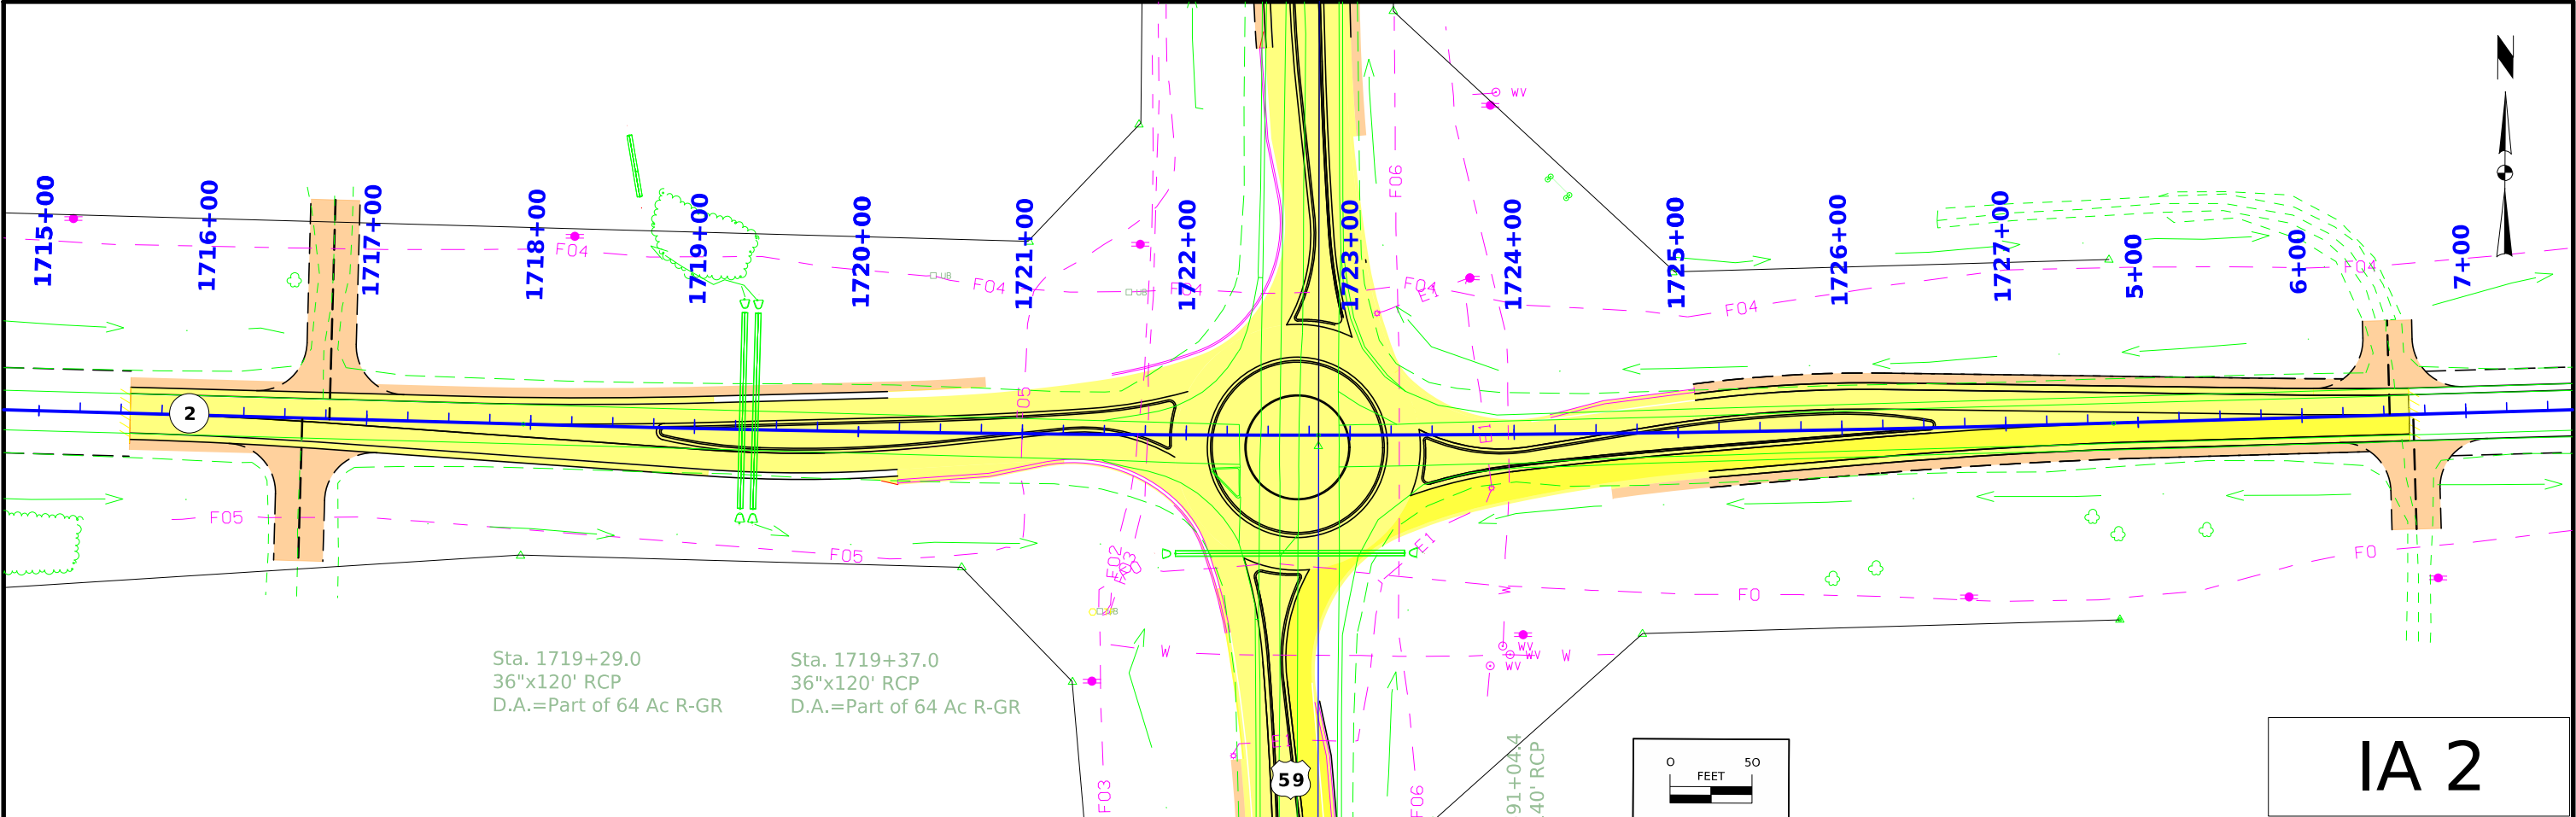




IA 2

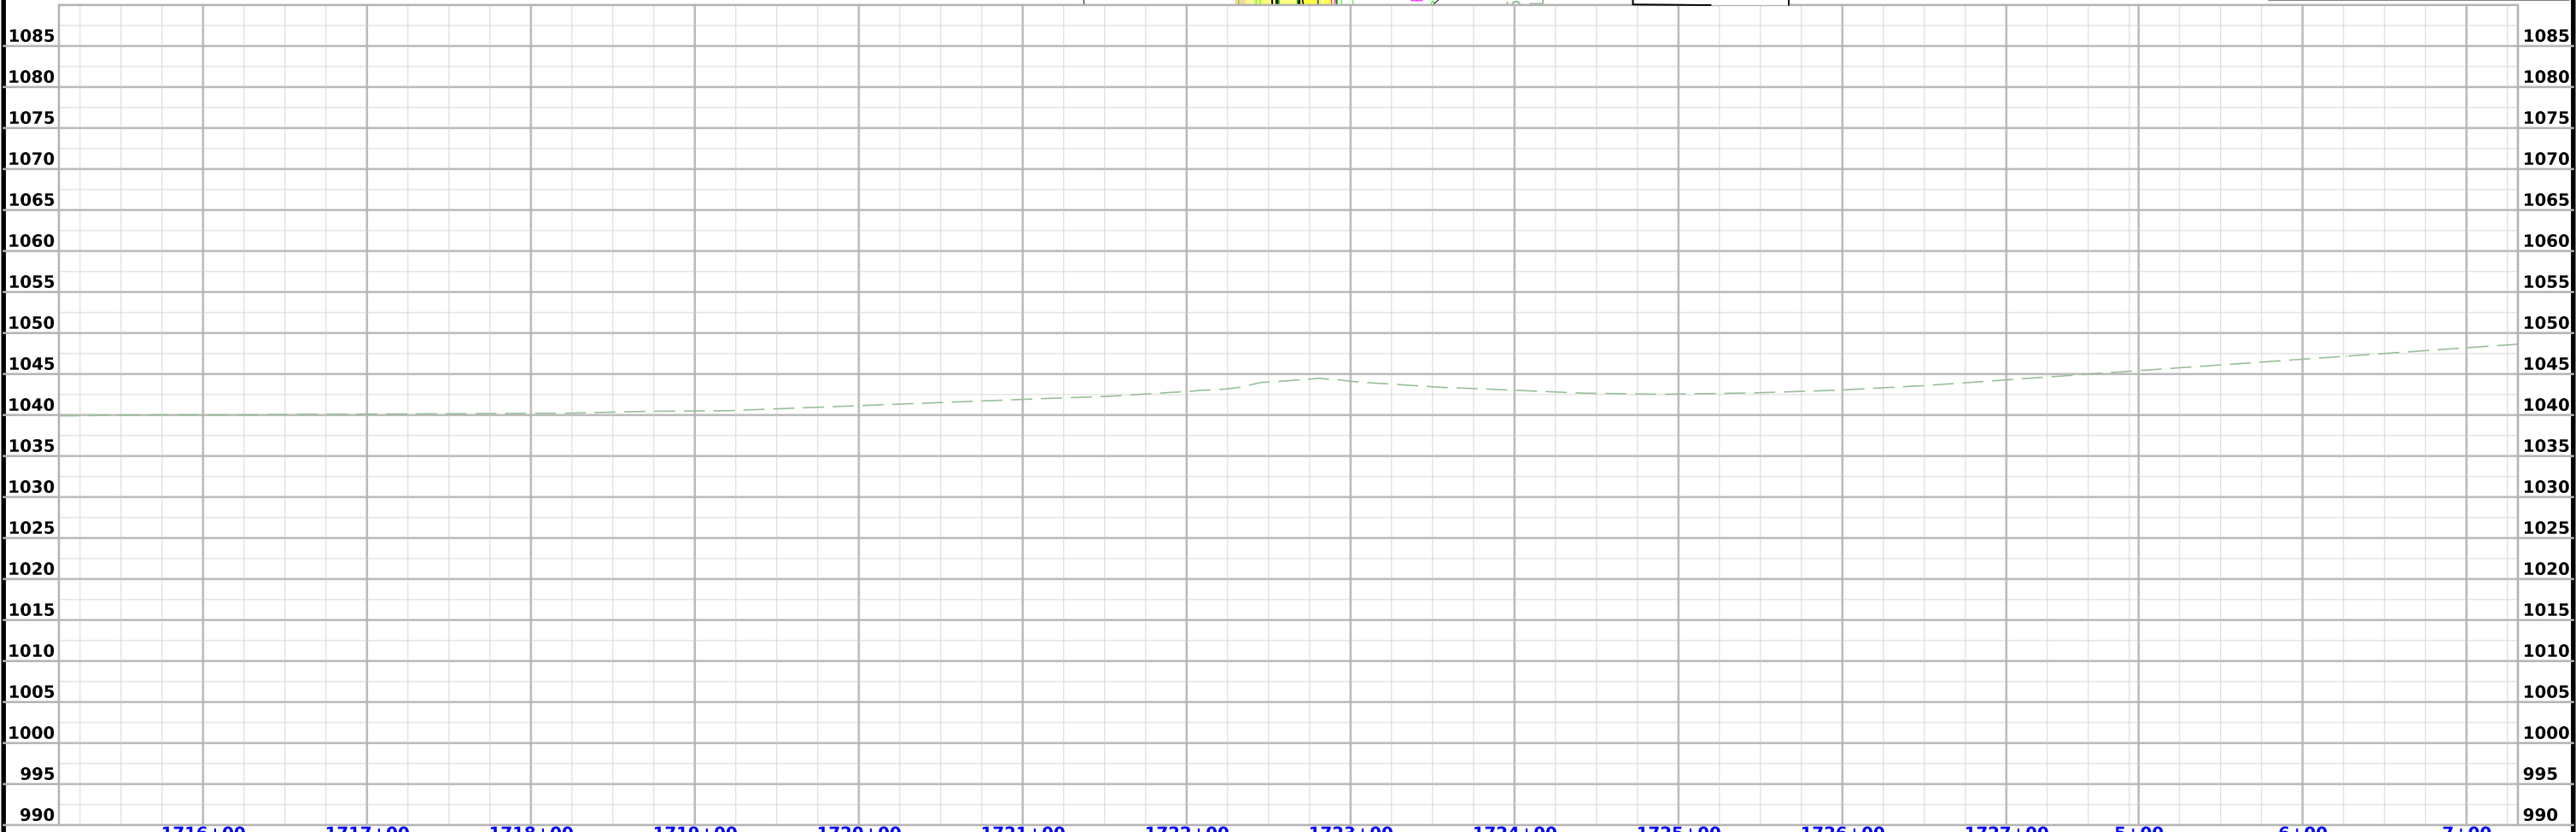

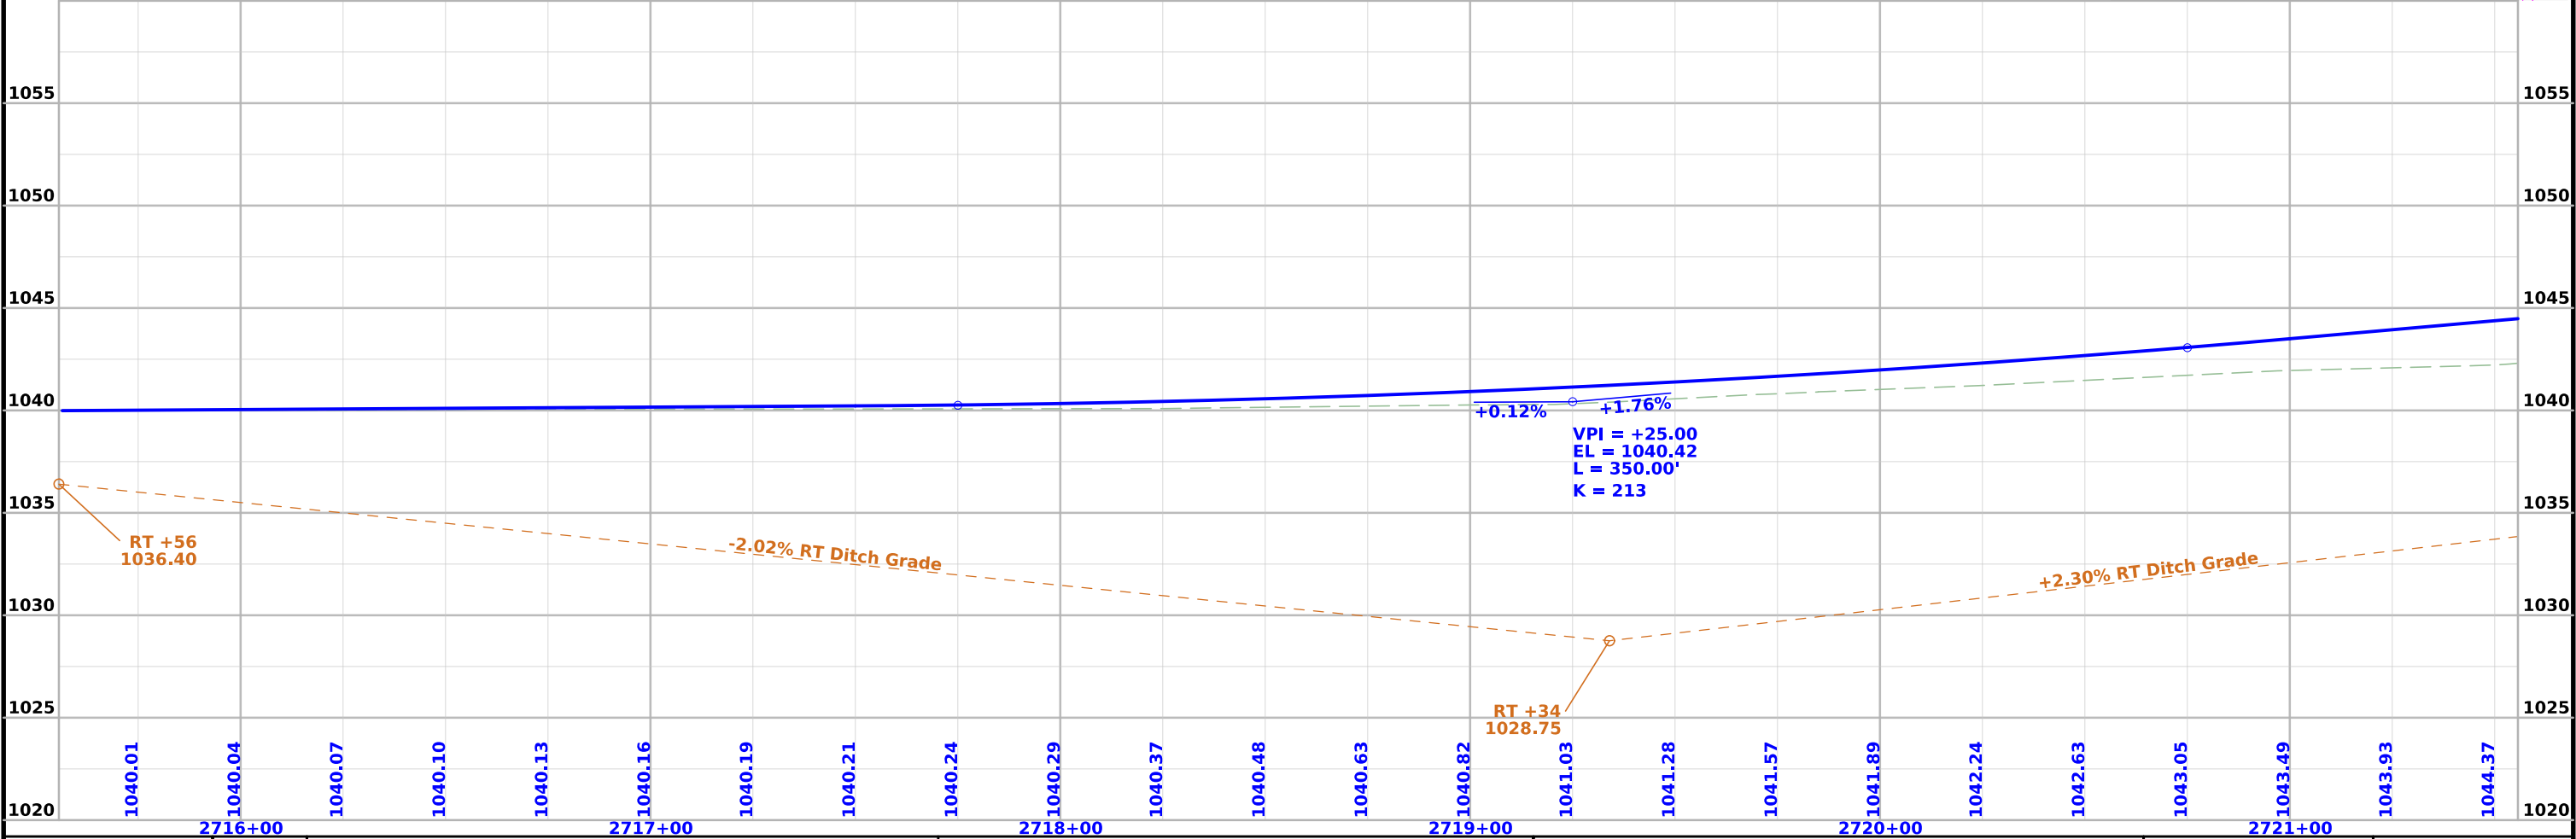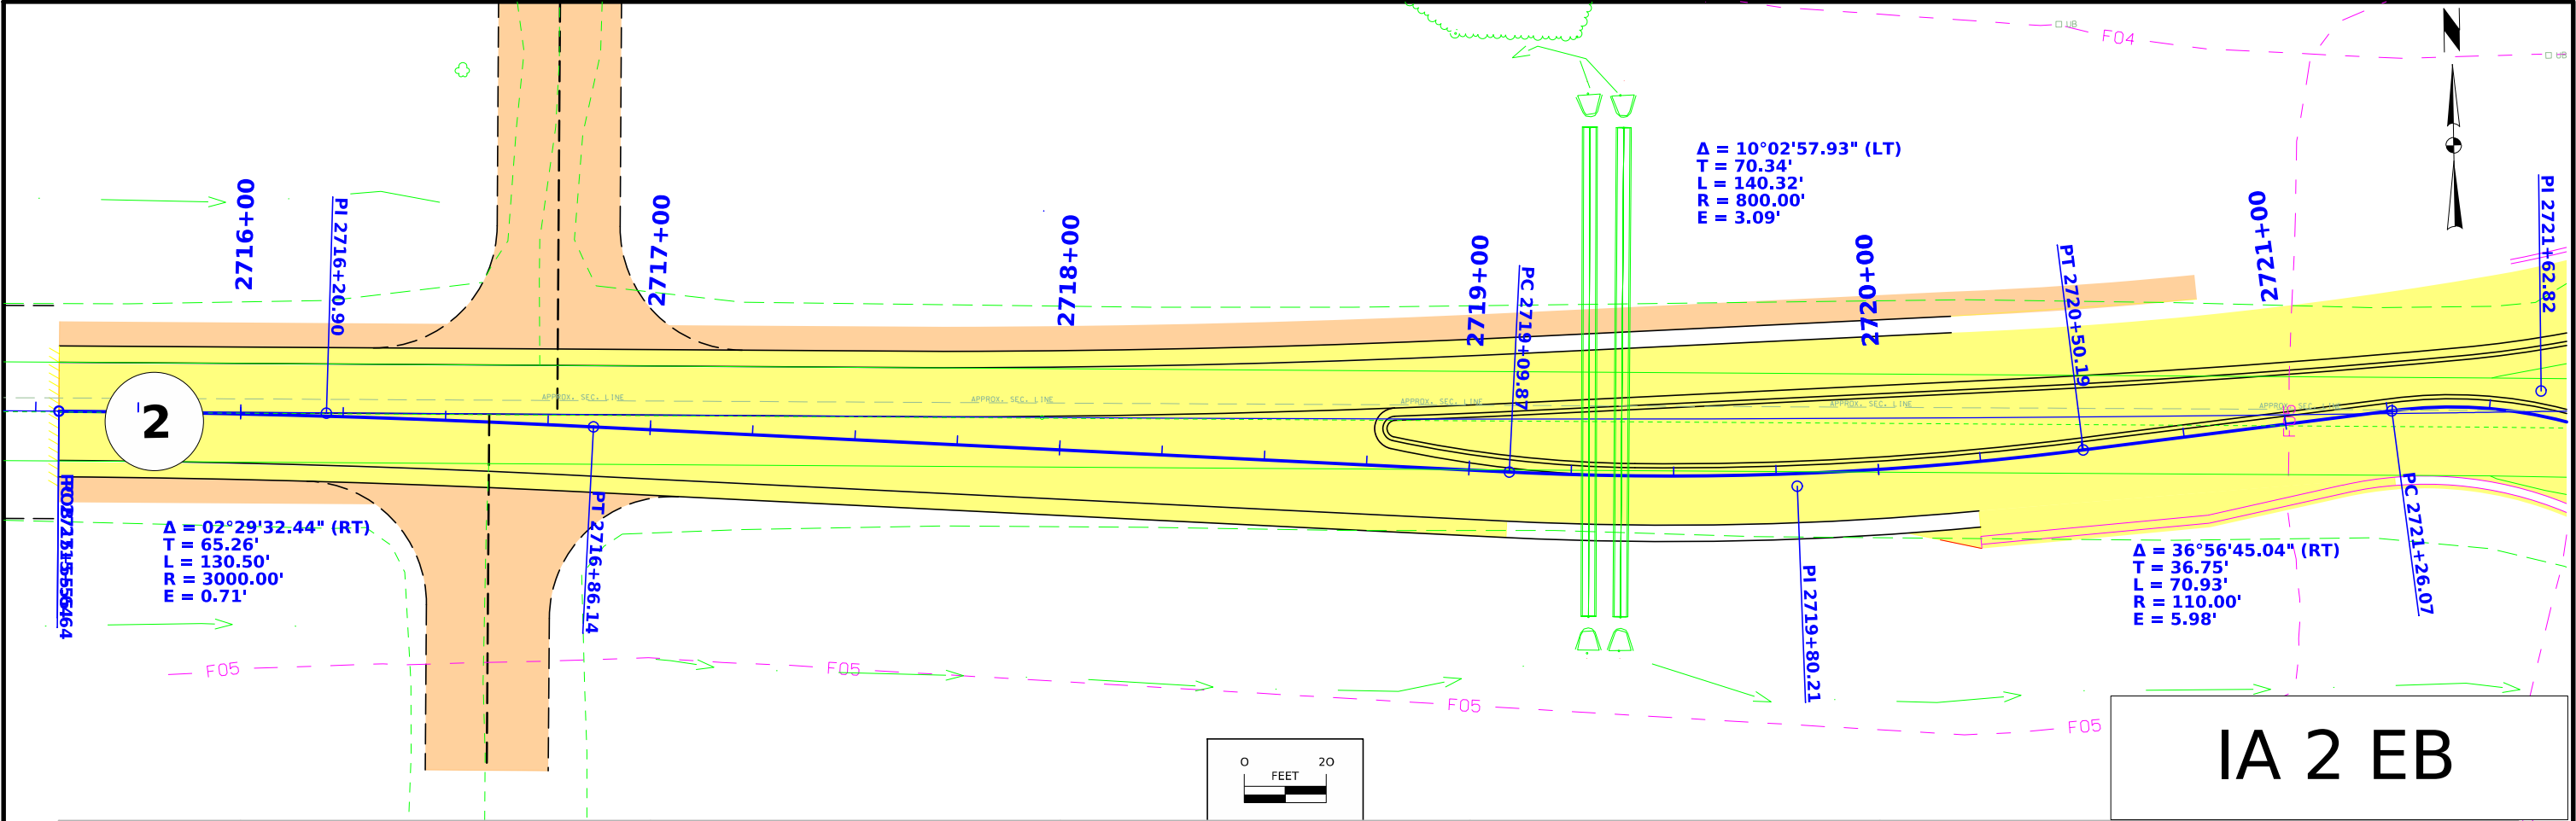

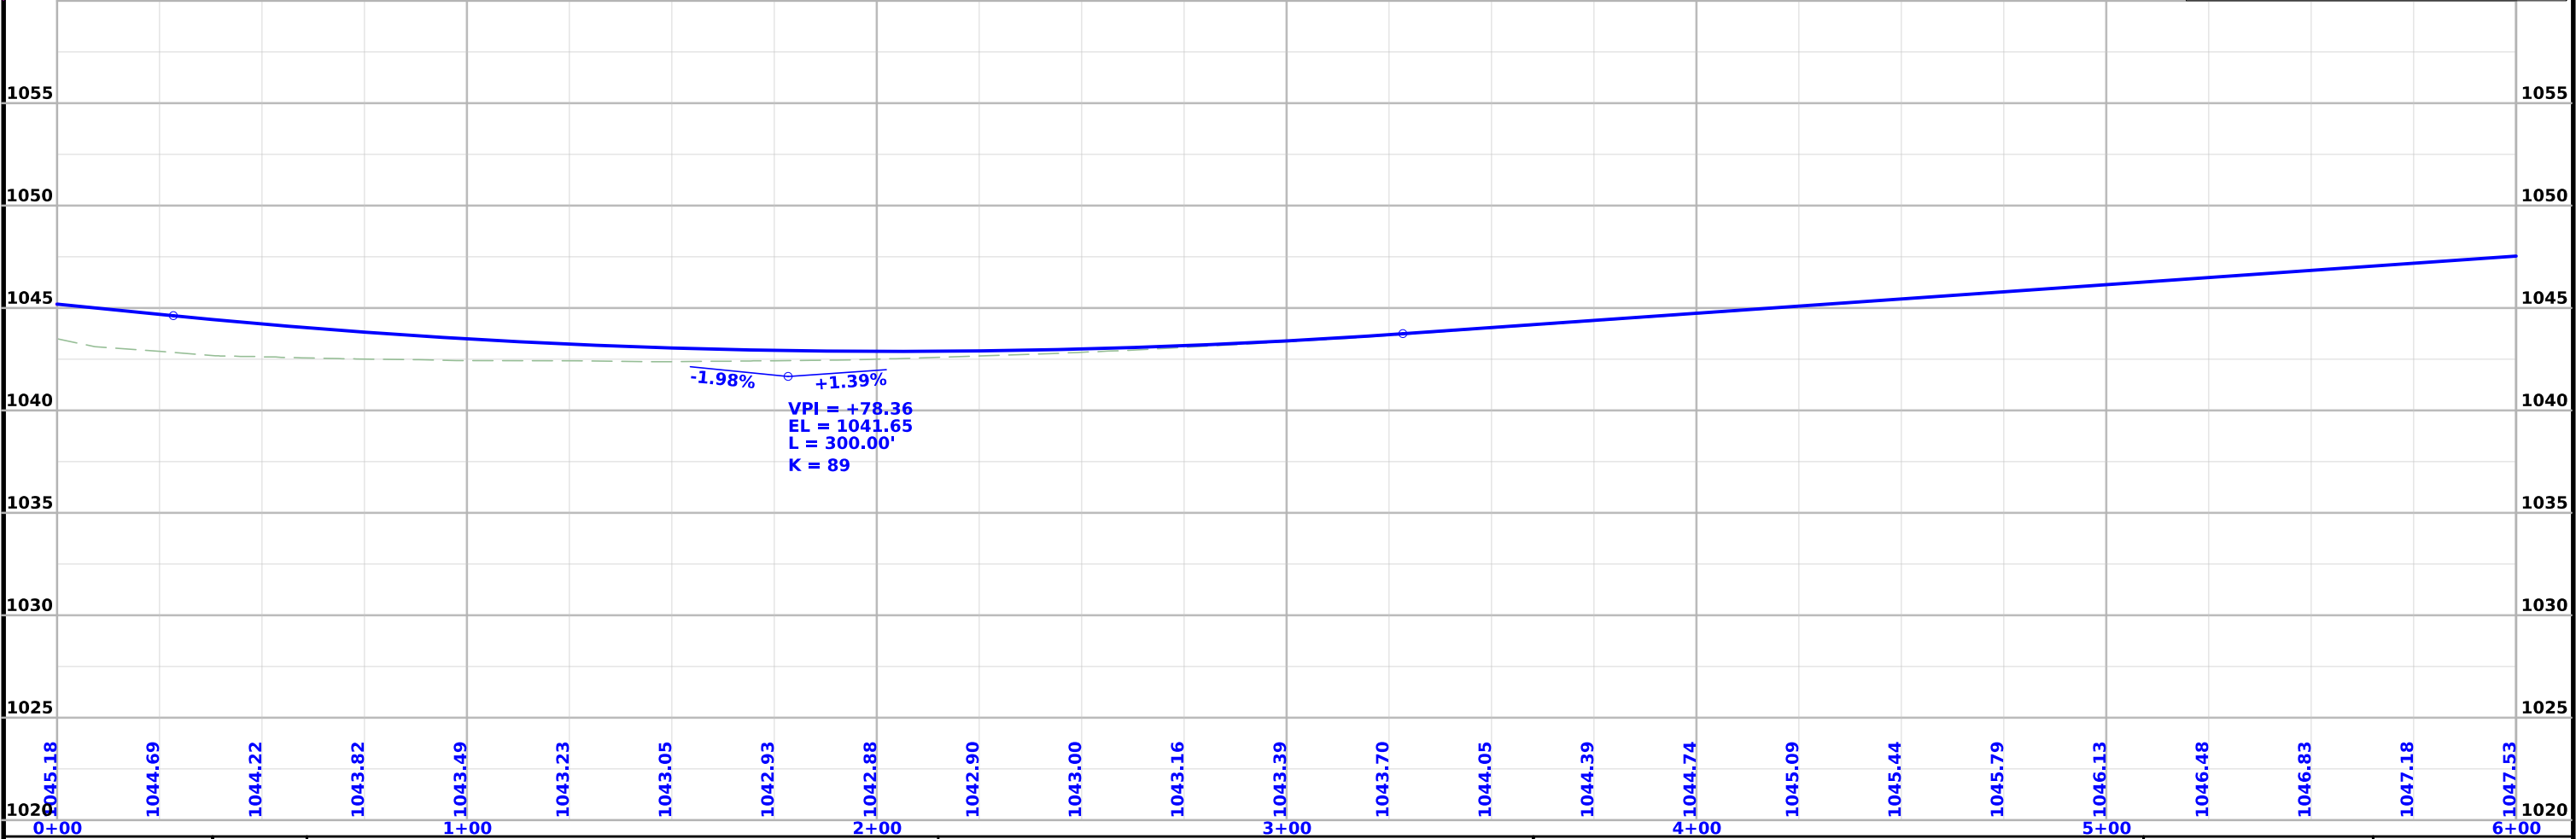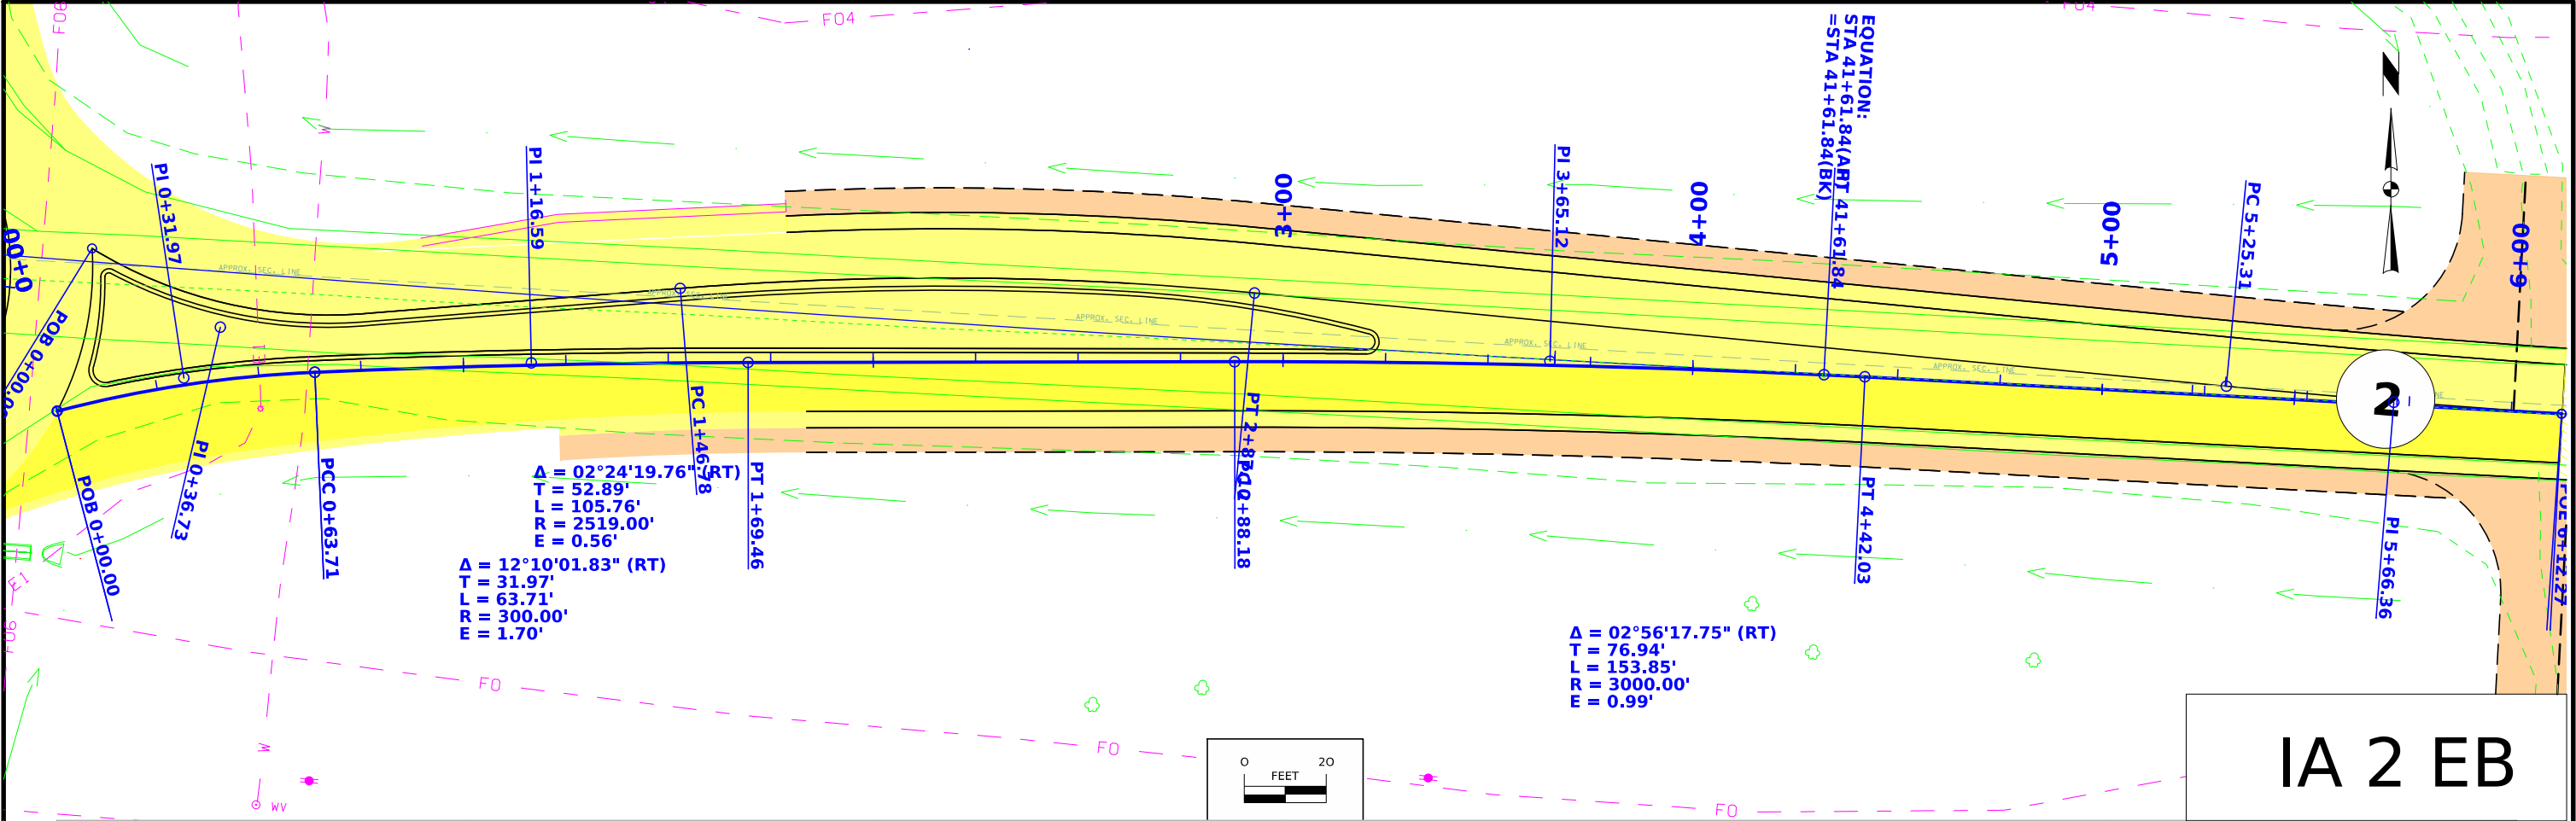

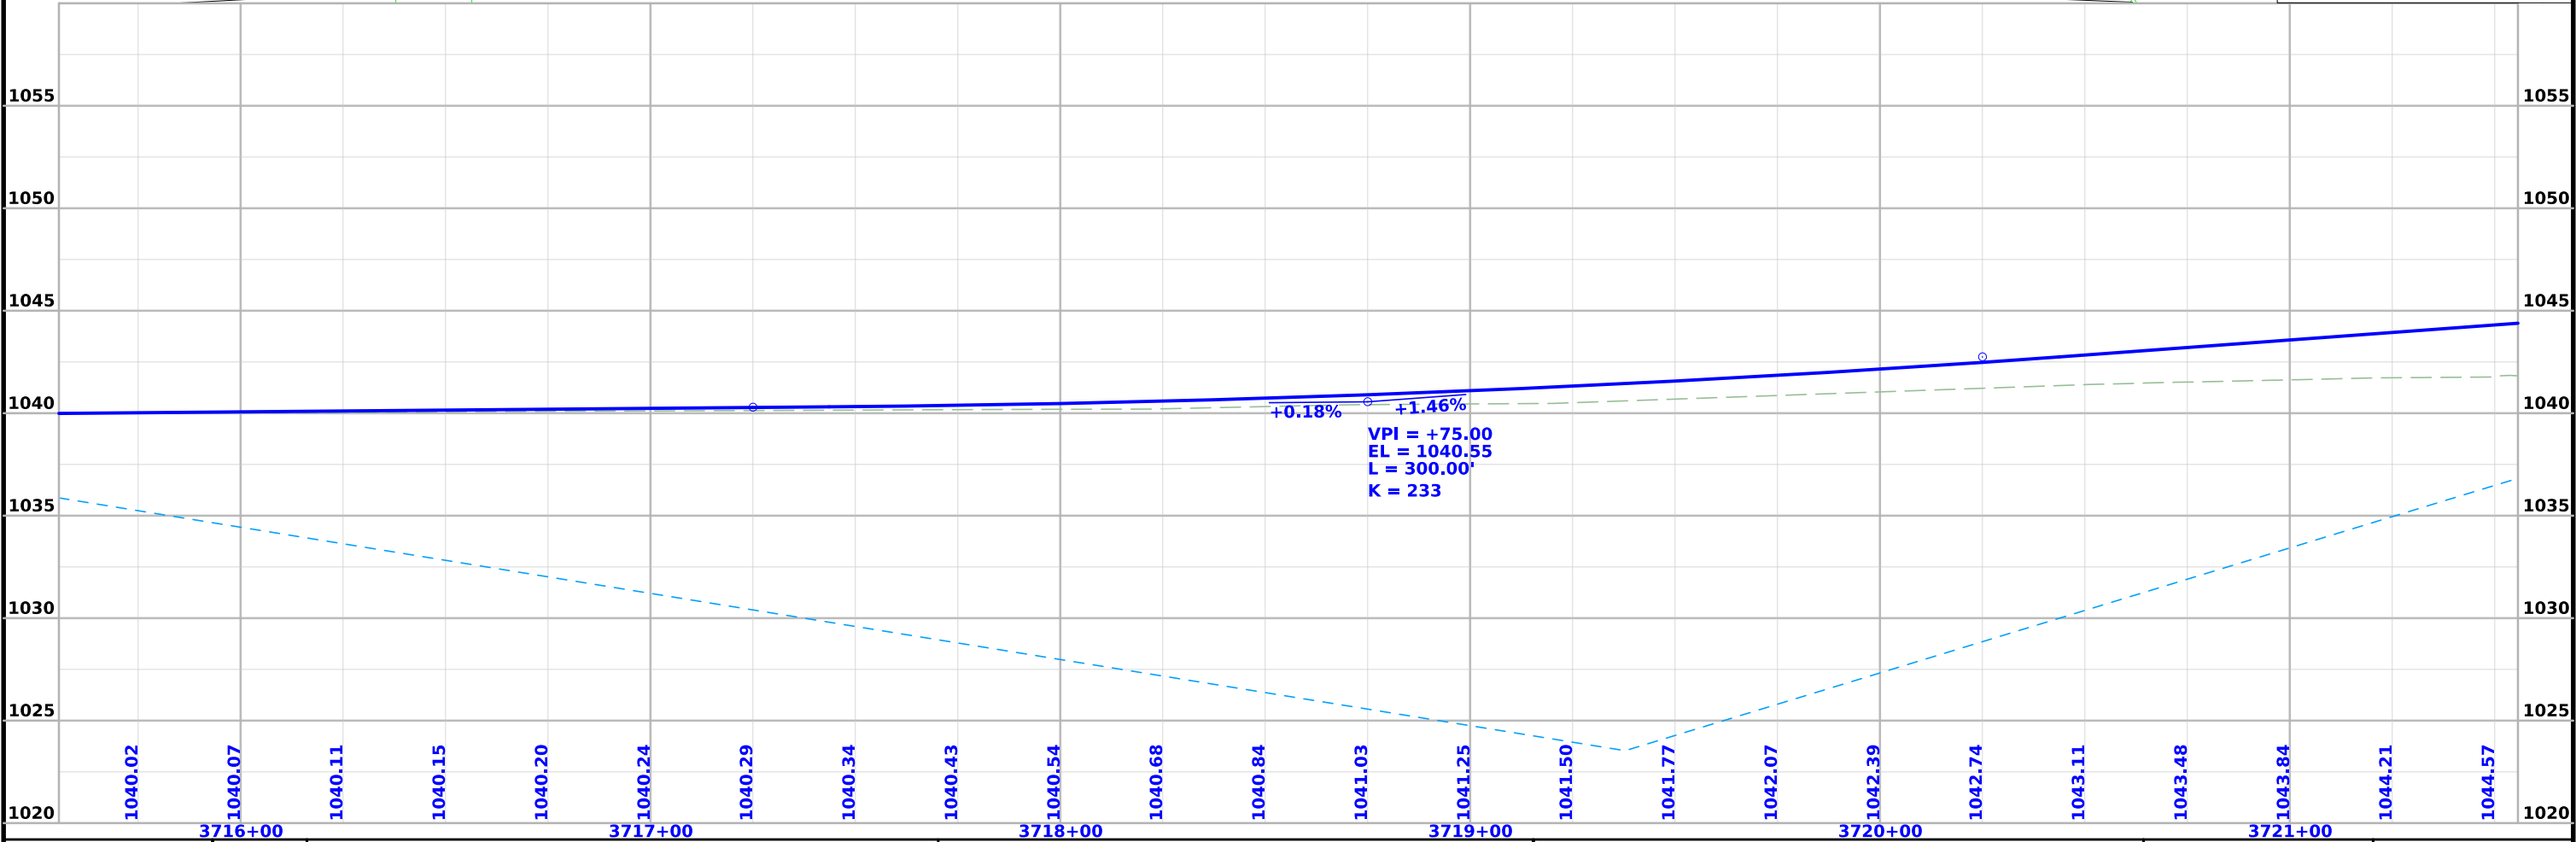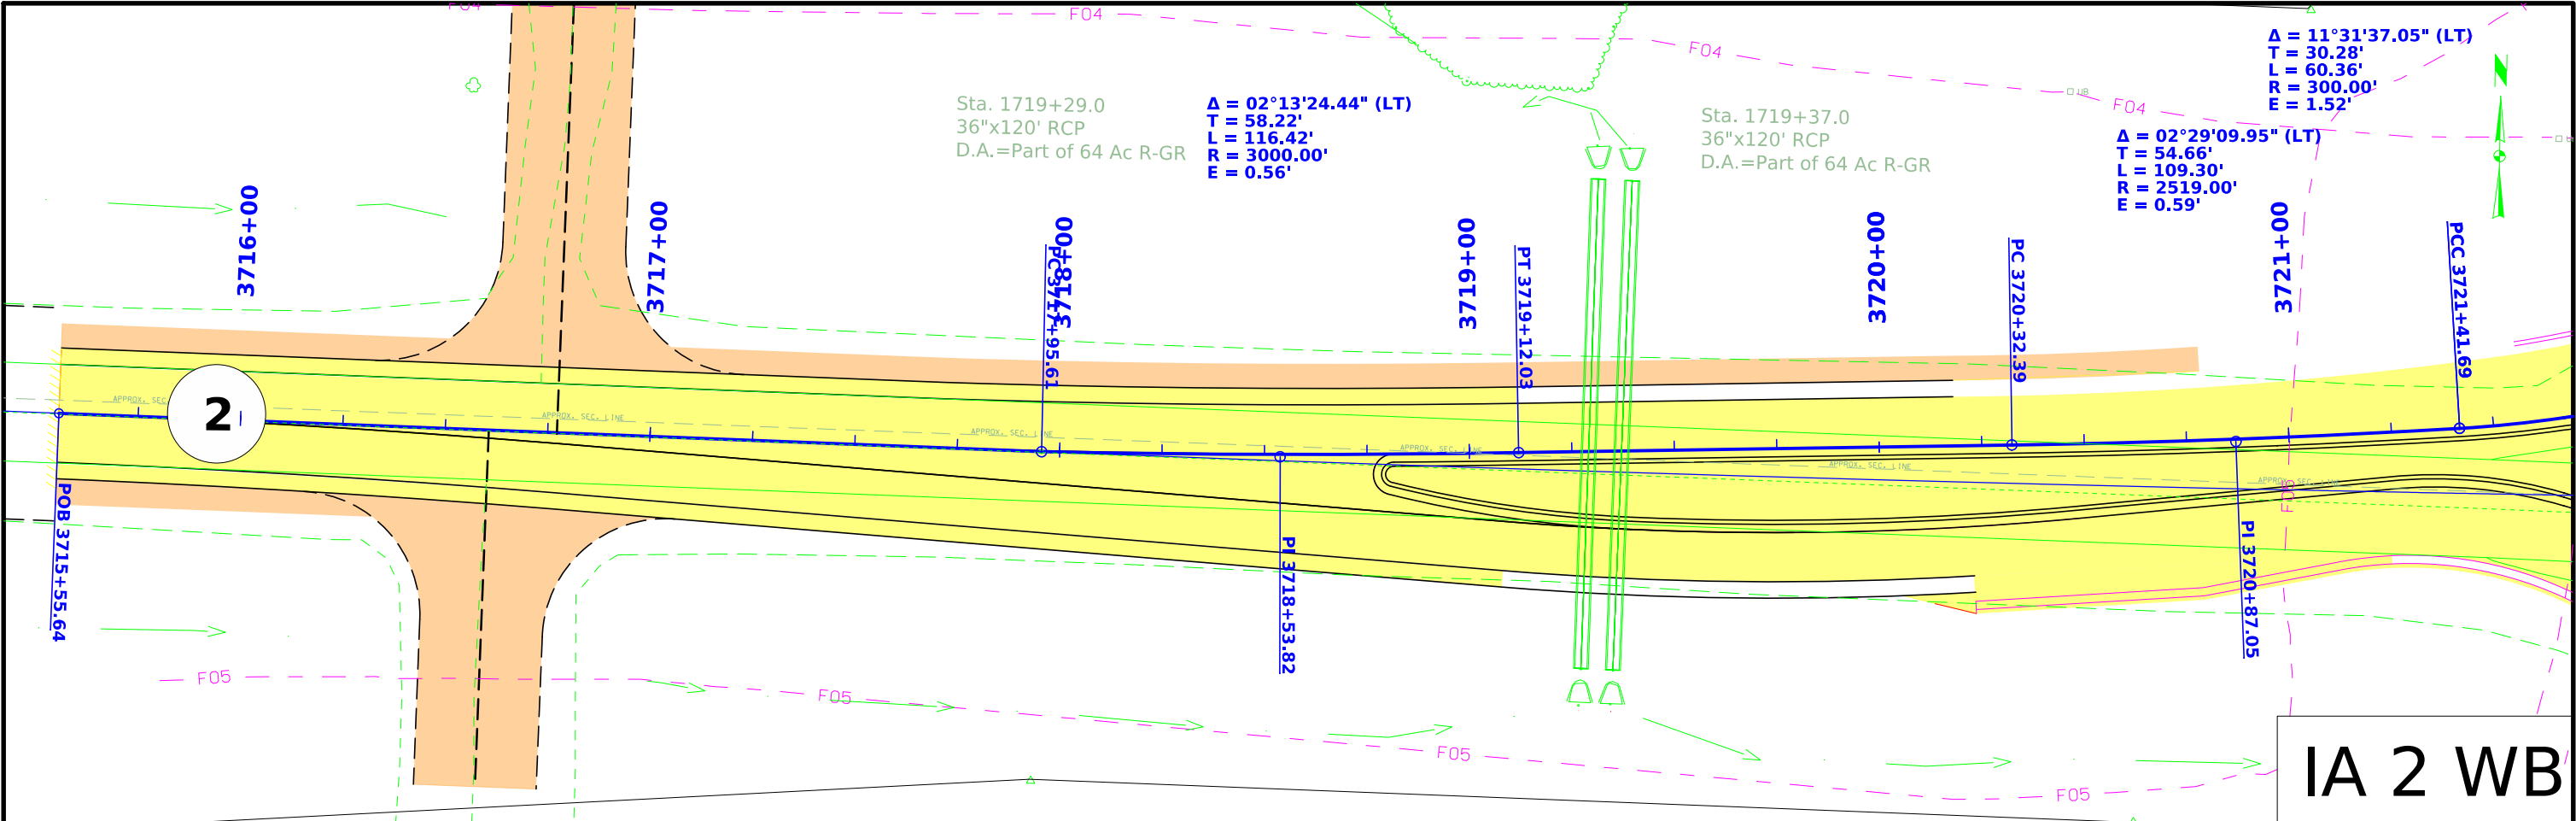

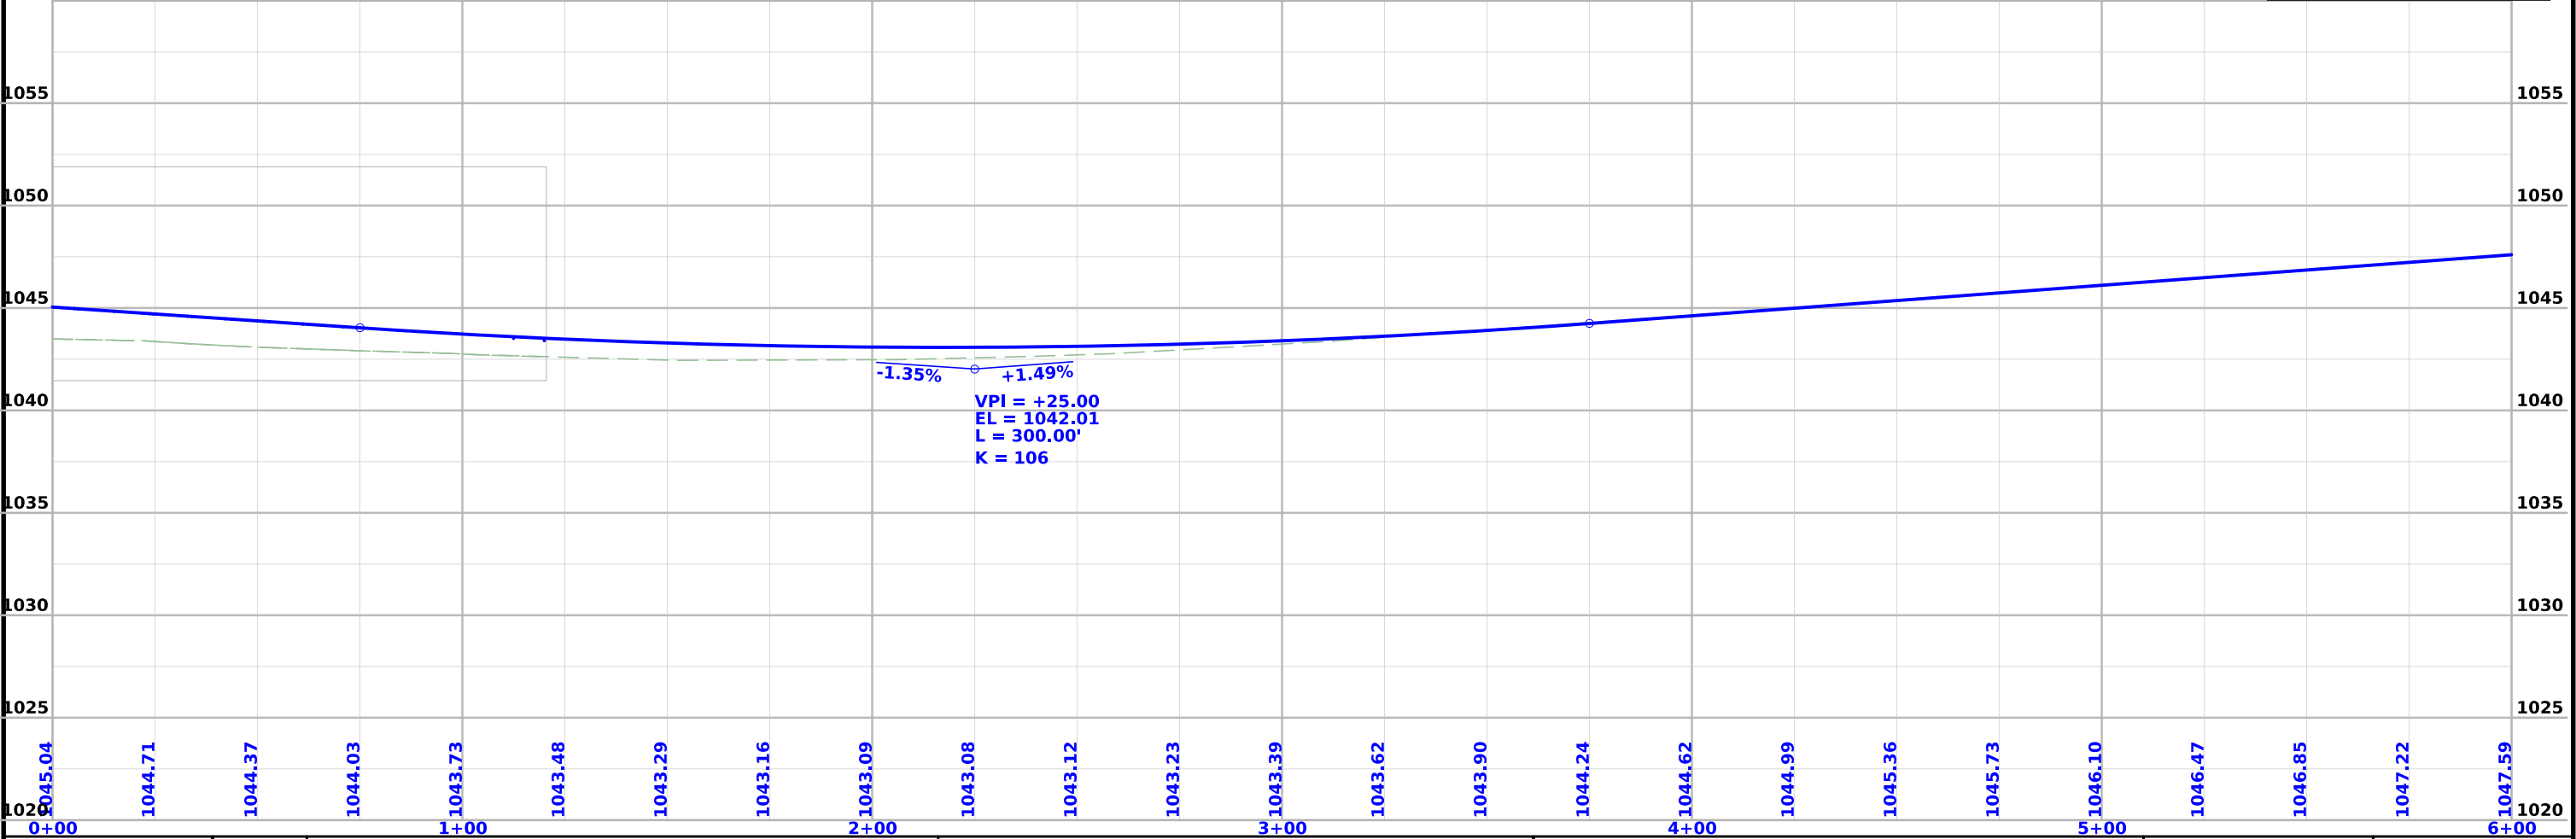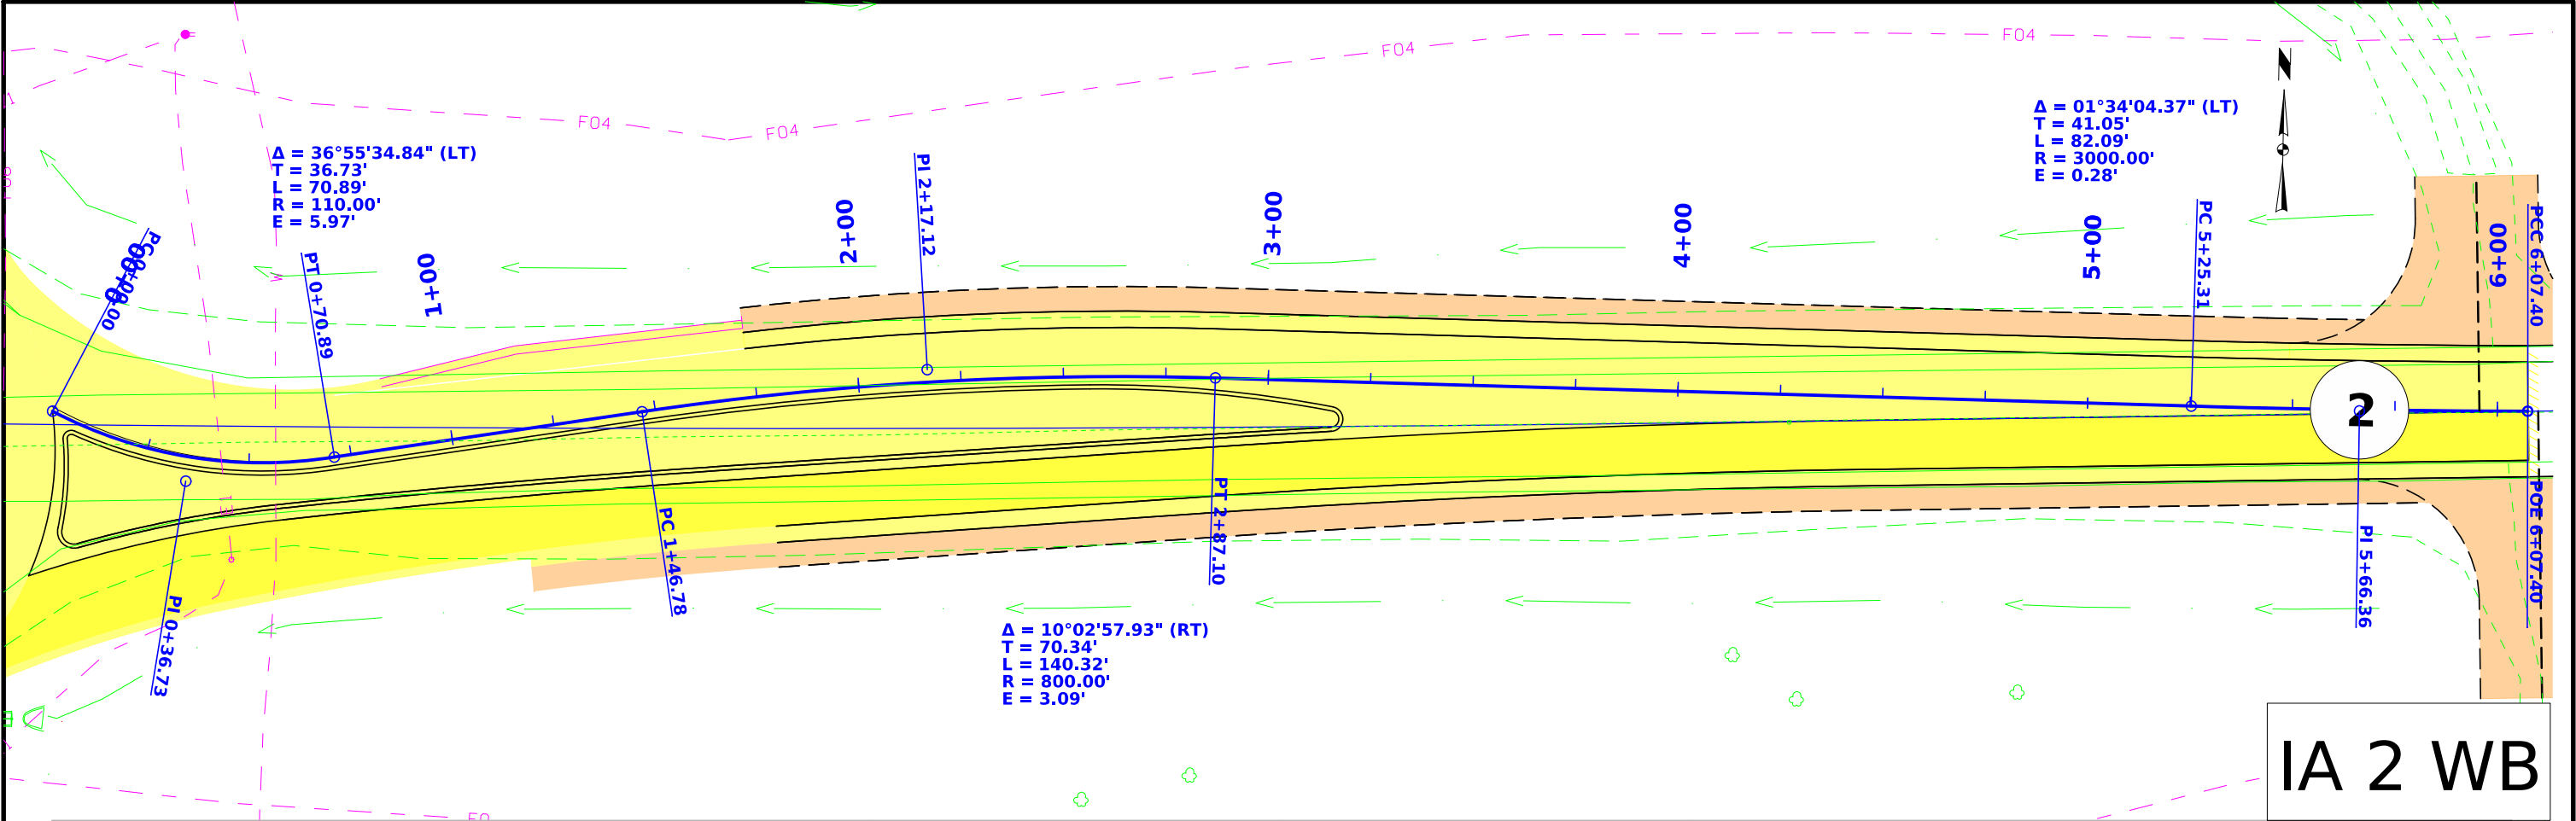

Survey Information

SURVEY INDEX

County : Page
Project Code : 25-73-059-010
Phase Number : HSIPX-059-1(037)--3L-73
Location : IA 2 Intersection
Work Code : 1013-PCC Pavement - Grade and New
Project Directory : 7305901025

Survey Personnel

Paul Harry – Survey Party Chief
Bob Fredrickson – Assistant Survey Party Chief

Date(s) of Survey

Begin Date 06/09/2025
End Date 07/24/2025

General Information

This survey is for US Hwy 59 and Iowa Hwy 2 intersection improvements. This project is a Full Field DTM survey.

Utility Information

For logging data and other utility details see Utility Survey and Ownership Report in the Utility folder of the PrelimSurvey project directory.

Project Control

Coordinates were determined for primary project control points by conducting concurrent six-hour static observations. Post processing is constrained to nearby Iowa Real Time Network reference stations. For additional details of the control survey, contact the Preliminary Survey department.

PROJECT DATUM: NAD83(2011) for EPOCH 2010.00 (IaRTN 2019 ADJUSTMENT)
COORDINATE SYSTEM: IOWA REGIONAL COORDINATE SYSTEM ZONE 06
(U.S. SURVEY FOOT)
VERTICAL DATUM: NAVD88
GEOID MODEL: 2018u3

Alignment Information

The horizontal alignment for U.S. Hwy 59 this survey is a retrace of As-built Plans No. F-472(2) and RF-2-1(11)—35-36. Survey stationing was equated to the plan PT at Sta. 559+93.9 and carried ahead without equation throughout the survey.

Survey stationing relates to as built plan stationing as follows:

PT Sta. 559+93.9 As-built Plans Project No. F-472(2).
Survey PT Sta. 559+93.9

POT Sta. 591+68.85 As-built Plans Project No. RF-2-1(11)—35-36.
Survey POT Sta. 591+69.66

POT Sta. 591+75.7 As-built Plans Project No. RF-2-1(11)—35-36.
Survey POT Sta. 591+76.40

PI Sta. 610+11.2 As-built Plans Project No. F-472(2).
Survey PI Sta. 610+11.2

The horizontal alignment for Iowa Hwy 2 this survey is a retrace of As-built Plans No. RF-2-1(11)—35-36 and FN-2-2(1)—21-73. Survey stationing was equated to the plan PC at Sta. 1717+95.61 and carried back along back tangent and ahead through ahead curve with equation at PT 1727+65.77 Back Equals POT 4+85.04 Ahead.

Survey stationing relates to as built plan stationing as follows:

POT Sta. 1686+03.7 As-built Plans Project No. RF-2-1(11)—35-36.
Survey POT Sta. 1686+03.93

PC Sta. 1717+95.61 As-built Plans Project No. RF-2-1(11)—35-36.
Survey PC Sta. 1717+95.61

PI Sta. 1722+80.82 As-built Plans Project No. RF-2-1(11)—35-36.
Survey PI Sta. 1722+80.83

POC Sta. 1722+80.65 As-built Plans Project No. RF-2-1(11)—35-36.
Survey PI Sta. 1722+80.71

PT Sta. 1727+65 As-built Plans Project No. RF-2-1(11)—35-36. = POT Sta.4+85.04 As-built Plans Project No. FN-2-2(1)—21-73.
Survey PI Sta. 1727+65.77 Back = POT Sta. 4+85.04 Ahead.

PC Sta. 22+80.84 As-built Plans Project No. FN-2-2(1)—21-73.
Survey POT Sta. 22+80.39

CONTROL POINT VICINITY MAP

This map is a guide to the vicinity of the primary project control points. Primary control is for use with RTK base stations and for RTN validation. Future surveys will use primary project control to establish temporary control as needed for construction or other surveying applications.



HORIZ. DATUM: NAD83(2011) for EPOCH 2010.00 (IaRTN 2019 Adjustment) - Iowa RCS Zone 06 (U.S. Survey Foot)

VERT. DATUM: NAVD88 - Geoid Model: 2018u3

Coordinate listing from next sheet will be used with IaRTN for monument recovery. No other reference ties are given.


HORIZONTAL AND VERTICAL PROJECT CONTROL COORDINATE LISTING
HORIZ. DATUM: NAD83(2011) for EPOCH 2010.00 (IaRTN 2019 Adjustment)
Ia. Regional Coordinate System Zone 06 (U.S. Survey Foot)
VERT. DATUM: NAVD88
Geoid Model: 2018u3

Point Name	Northing	Easting	Elevation	Code Description
360020281	6779633.37	16593781.02	1012.72	CP FD CUT X IN ROW RAIL
730020287	6779558.19	16596941.73	1065.19	CP FD CENTER PUNCH HOLE IN ROW RAIL
SDA A	6784003.52	16591003.06	972.02	CP NG S MONUMENT AS DESCRIBED IN GOOD CONDITION
730020291	6779658.05	16599333.20	1079.55	CP SET FENO MONUMENT W/ IOWA DOT BRASS CAP
362036	6774465.66	16596790.53	1069.02	CP COUNTY MONUMENT AS DESCRIBED IN GOOD CONDITION

108_23A
8/15/22

TRAFFIC CONTROL PLAN

US 59 and IA 2 traffic will be maintained at all times via an off-site detour. Refer to J.2 for Detour Route.

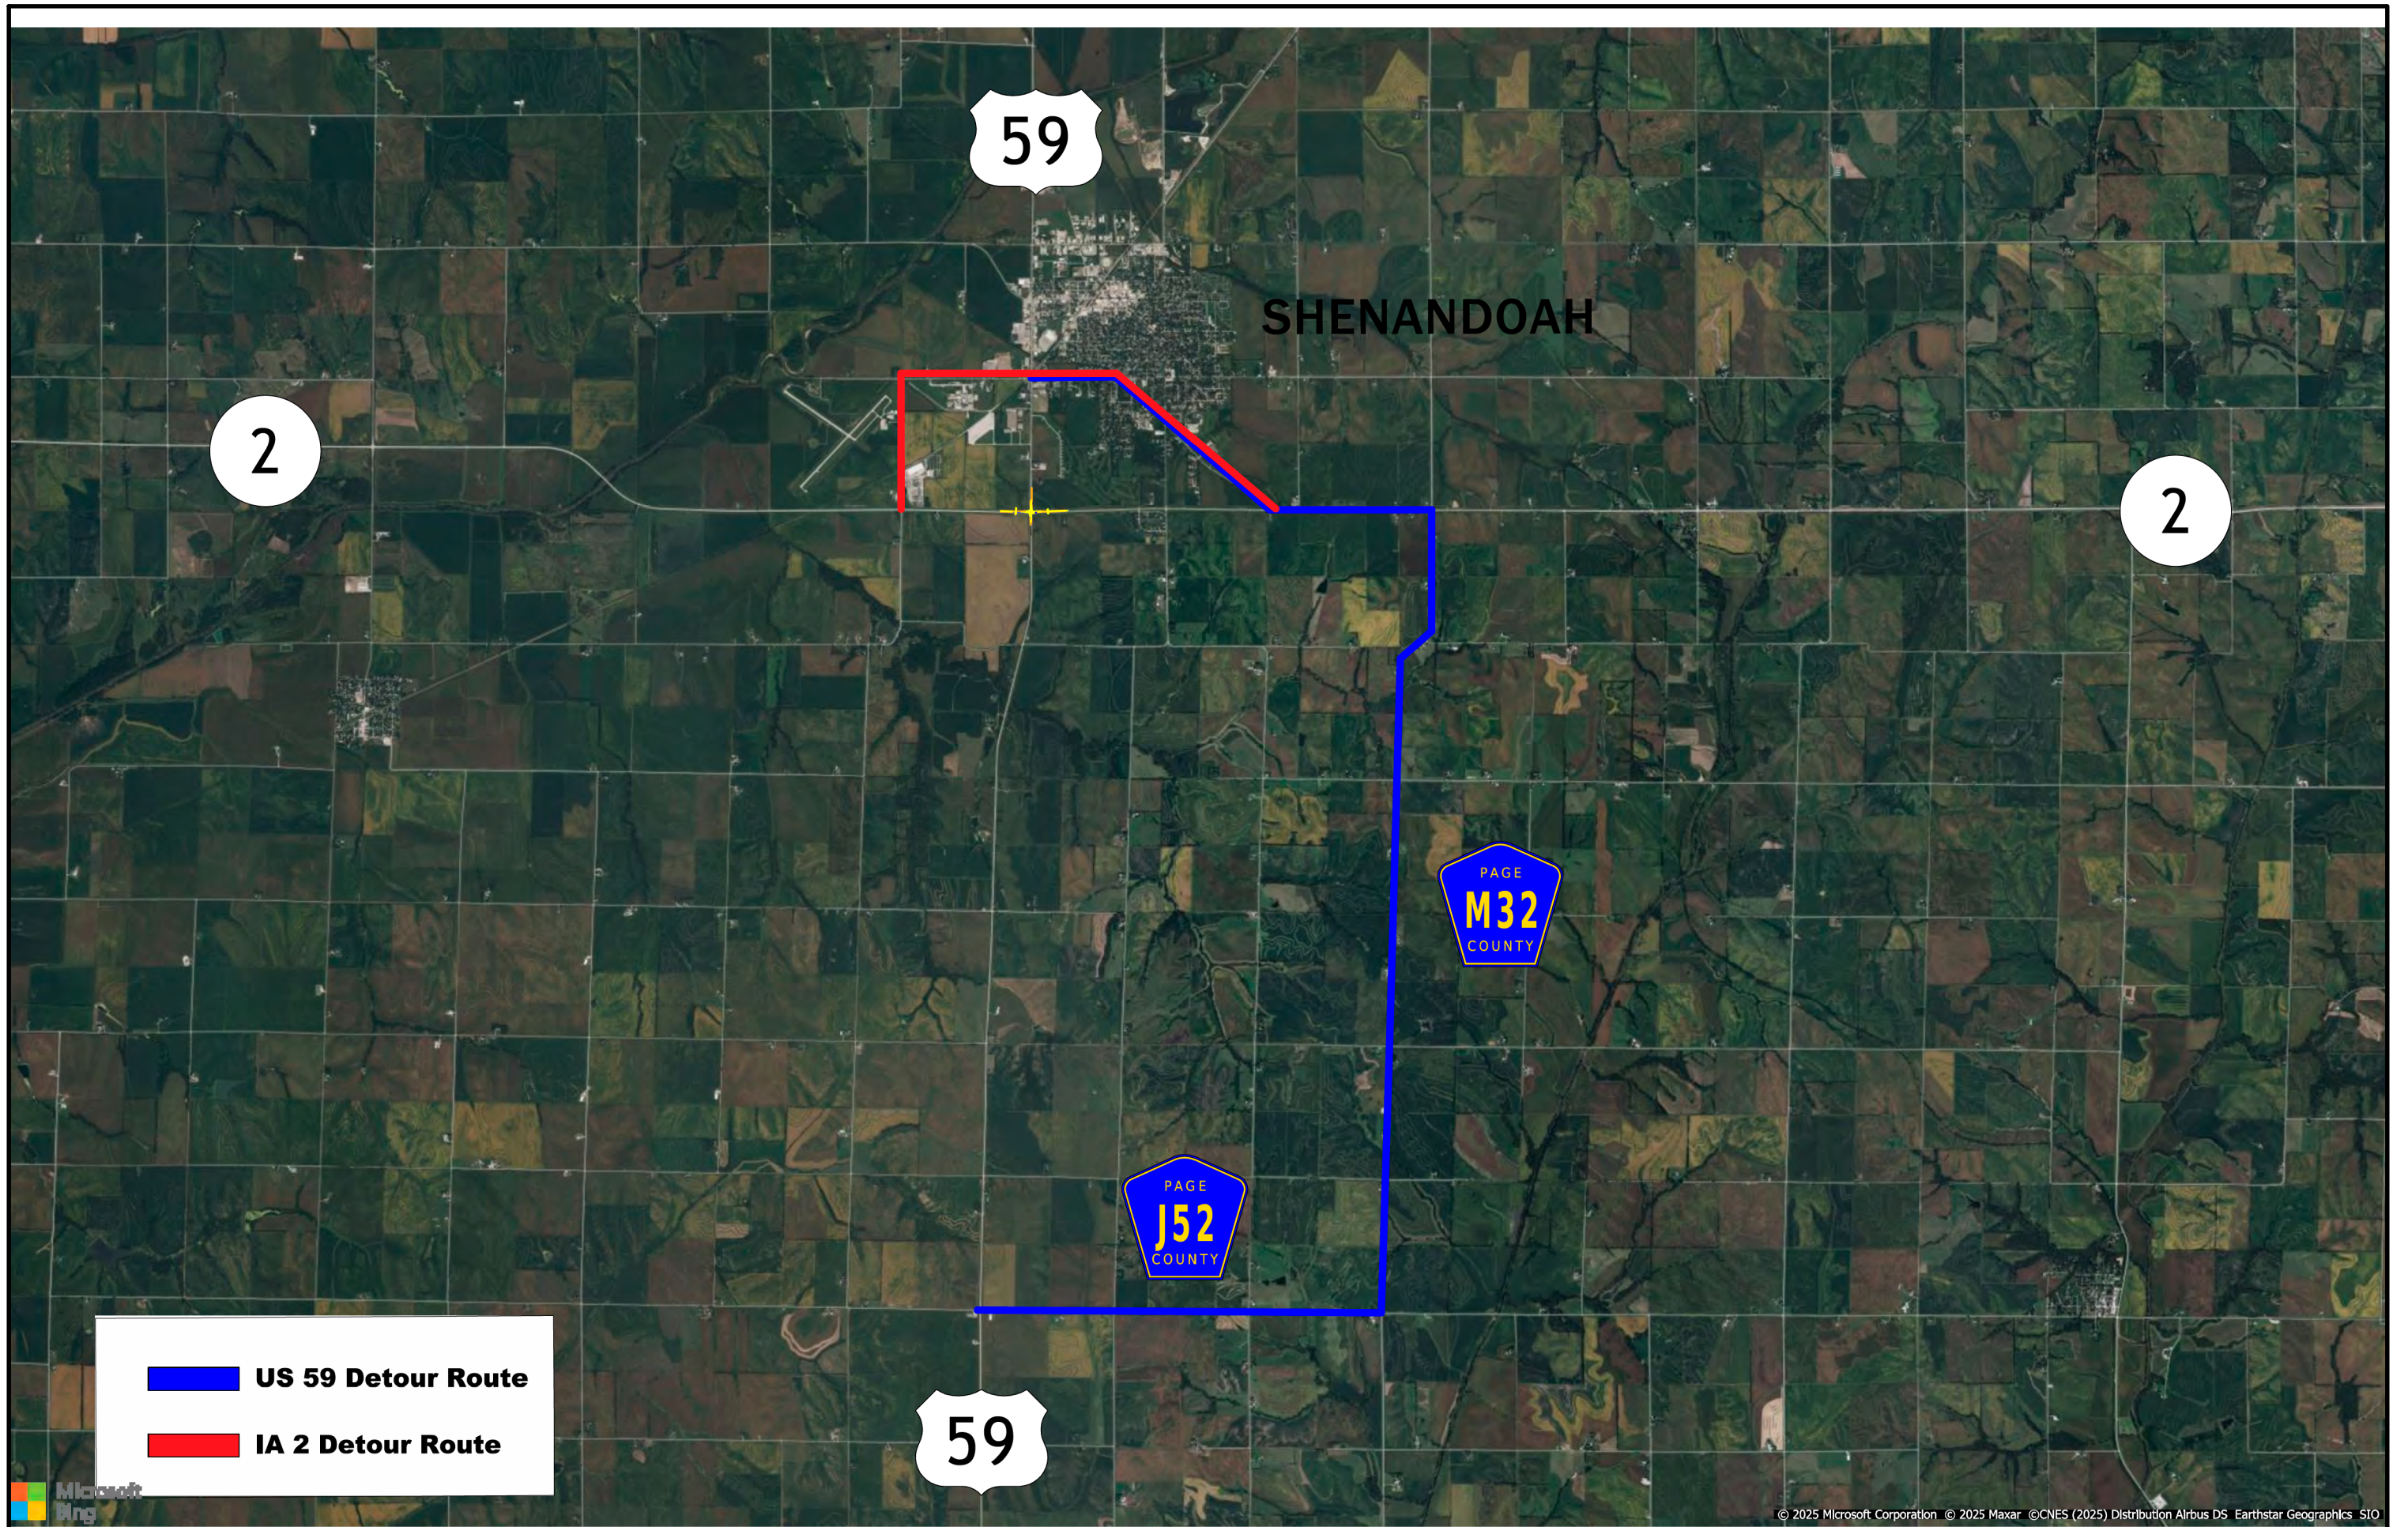

CROSS SECTION VIEW COLOR LEGEND			
Design Color No.	Feature	Design Color No.	Feature
Aggregate		Grading	
(64)	Choke Stone	(8)	Behind Curb Cut
(42)	Engineering Fabric	(6)	Granular
(8)	Flooded Backfill	(13)	Granular Back Fill
(92)	Macadam Stone	(48)	Rock Undercut
(20)	Modified	(8)	Shoulder Earth Fill
(12)	Plowing Shaping	(2)	Side Slopes
(14)	Porous Backfill	(226)	Side Slopes Dressing
(8)	Revetment Class A	Substrata	
(6)	Revetment Class B	(128)	Boulder
(62)	Revetment Class C	(209)	Boulder Removed
(188)	Revetment Class D	(48)	Broken Weathered
(28)	Revetment Class E	(210)	Broken Weathered Removed
(12)	Shoulder Special Backfill	(3)	Core Out
(12)	Special Backfill	(115)	Core Out Remove Only
(20)	Subbase	(195)	Core Out Remove and Replace
(20)	Subbase Lower	(203)	Existing Pavement
(20)	Subbase Upper	(184)	Existing Pavement Remove Only
(118)	Subgrade Treatment	(200)	Existing Pavement Remove and Replace
Asphalt		(6)	Loam
(207)	HMA Base Course	(211)	Loam Removed
(207)	HMA Interim Course	(80)	Rock
(207)	HMA Surface Course	(212)	Rock Removed
Bridge		(4)	Select Sand
(0)	Bridge	(214)	Select Sand Removed
Concrete		(3)	Shale
(0)	Barrier Concrete	(215)	Shale Removed
(0)	Barrier Concrete Footing	(10)	Topsoil
(0)	Curb Gutter	(2)	Topsoil Remove Only
(48)	Flowable Mortar	(4)	Topsoil Remove and Replace
(0)	Median Concrete	Unsuitable / Waste	
(0)	PCC Pavement	(3)	Unsuitable Type A
(0)	Sidewalk	(216)	Unsuitable Type A Removed
Existing		(13)	Unsuitable Type B
(0)	Existing Pavement	(217)	Unsuitable Type B Removed
Shoulder		(11)	Unsuitable Type C
(209)	Shoulder HMA	(218)	Unsuitable Type C Removed
(0)	Shoulder PCC	(3)	Waste
(6)	Shoulder Granular	(219)	Waste Removed
Structural			
(112)	Noise Wall		
(112)	Noise Wall Footing		
(112)	Retaining Wall Back		
(112)	Retaining Wall Back Excavate		
(112)	Retaining Wall Face		
(112)	Retaining Wall Front Excavate		
(112)	Retaining Wall Front Footing		
(112)	Retaining Wall MSE Gutter		
(112)	Retaining Wall Reinforced Earth		

NOTES:

Text




NOTES:

Text




CROSS SECTIONS
LEGEND AND INFORMATION SHEET

(COVERS SHEET SERIES W, X, Y, & Z)




ML - US059

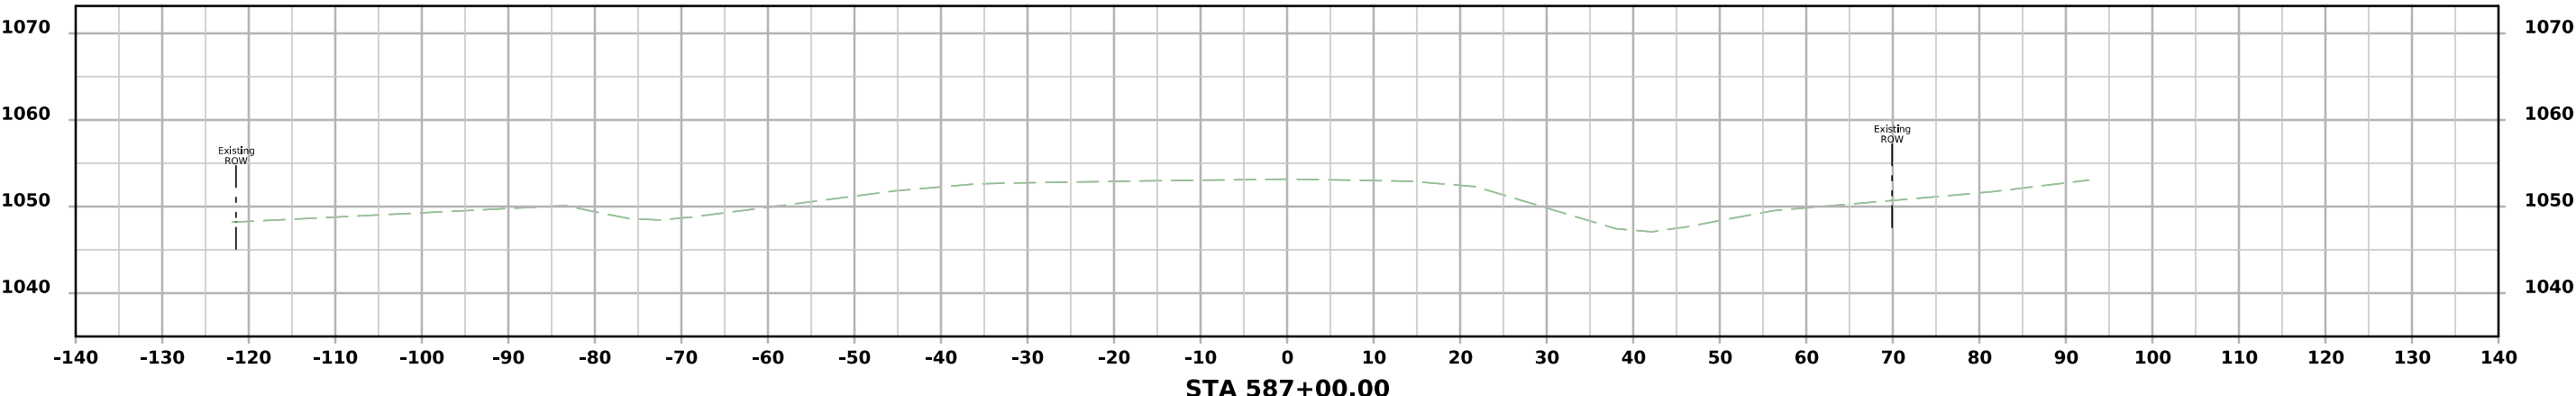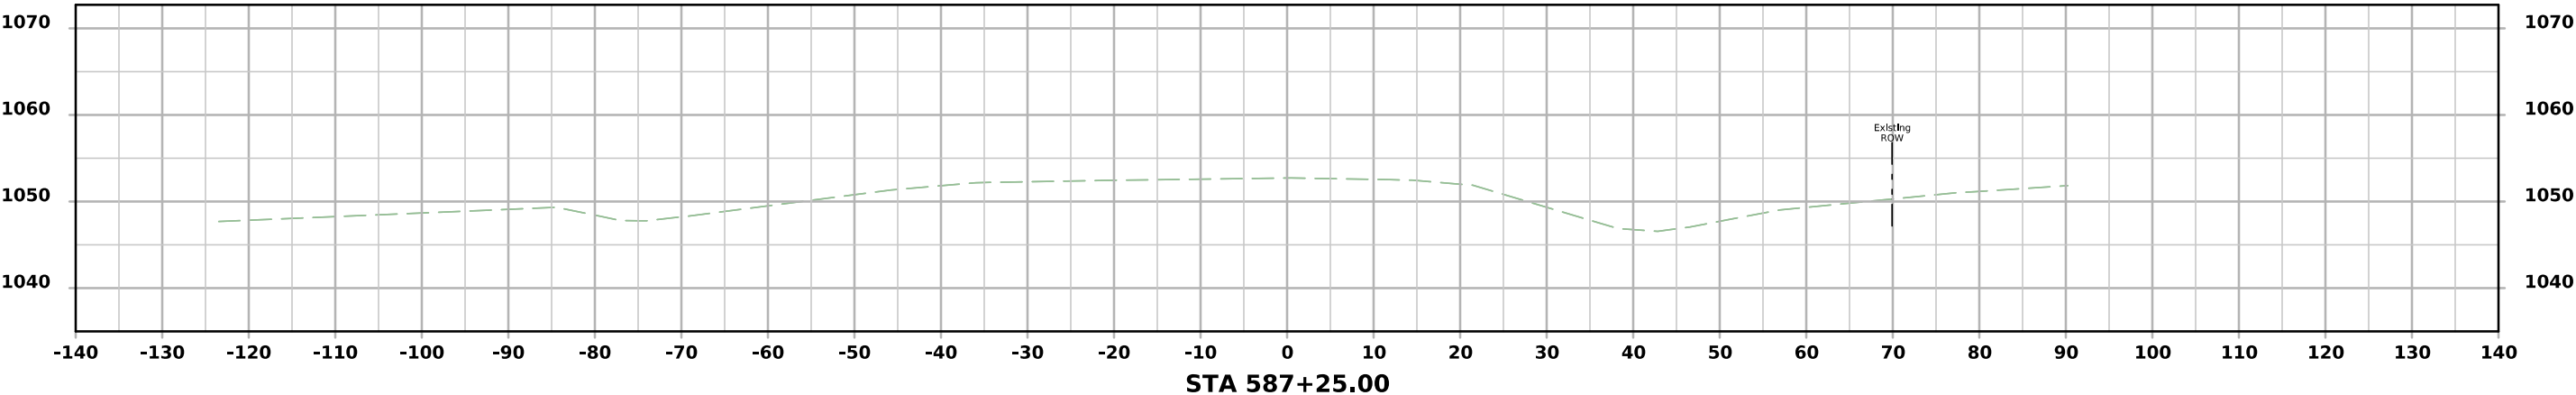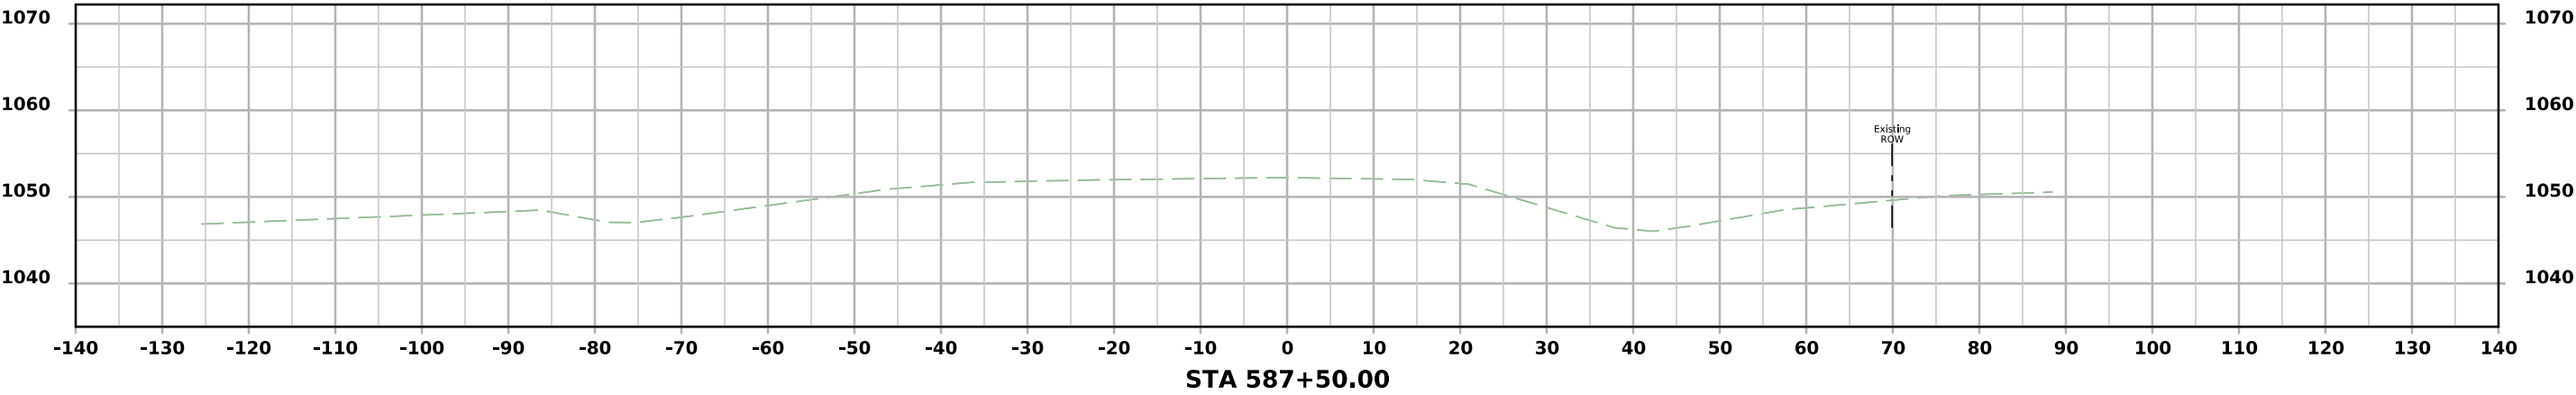




ML - US059

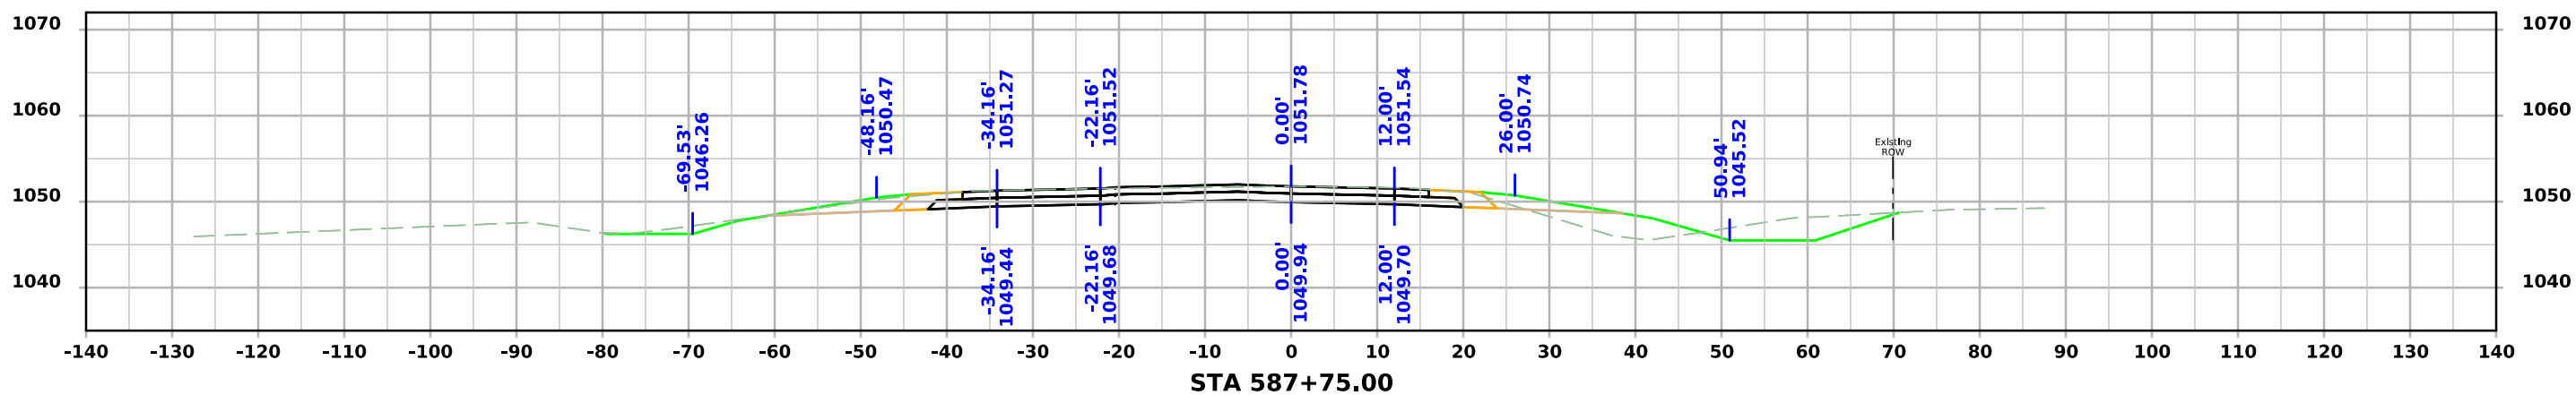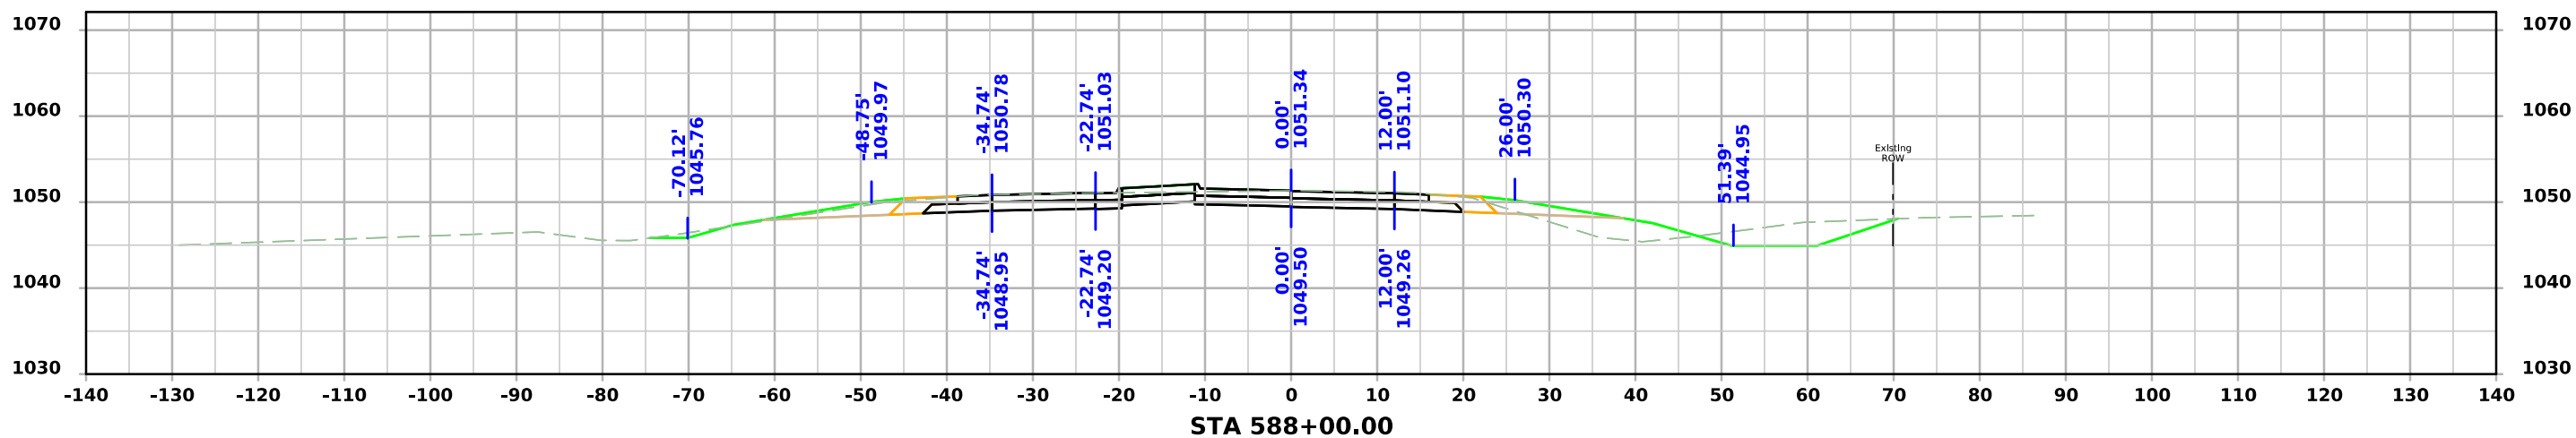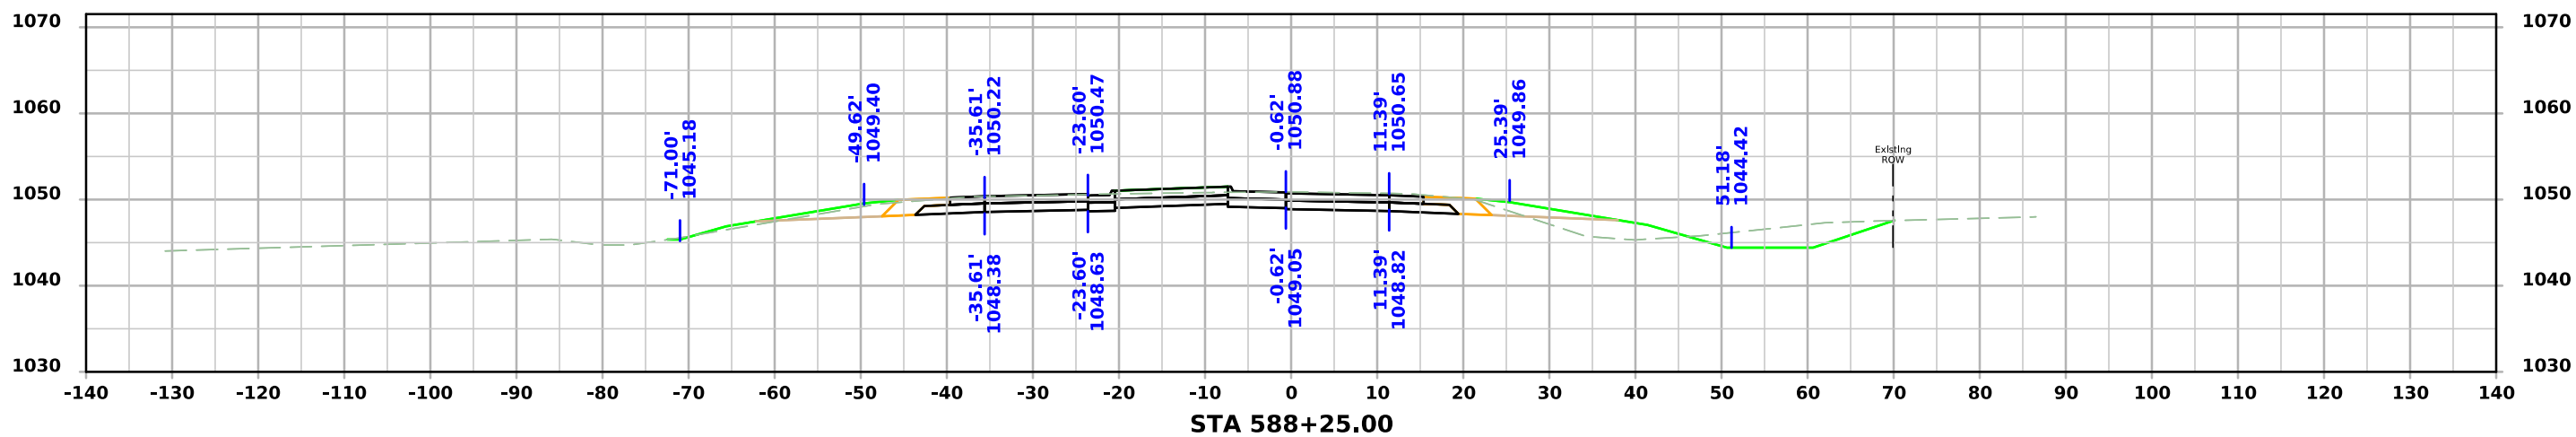




ML - US059

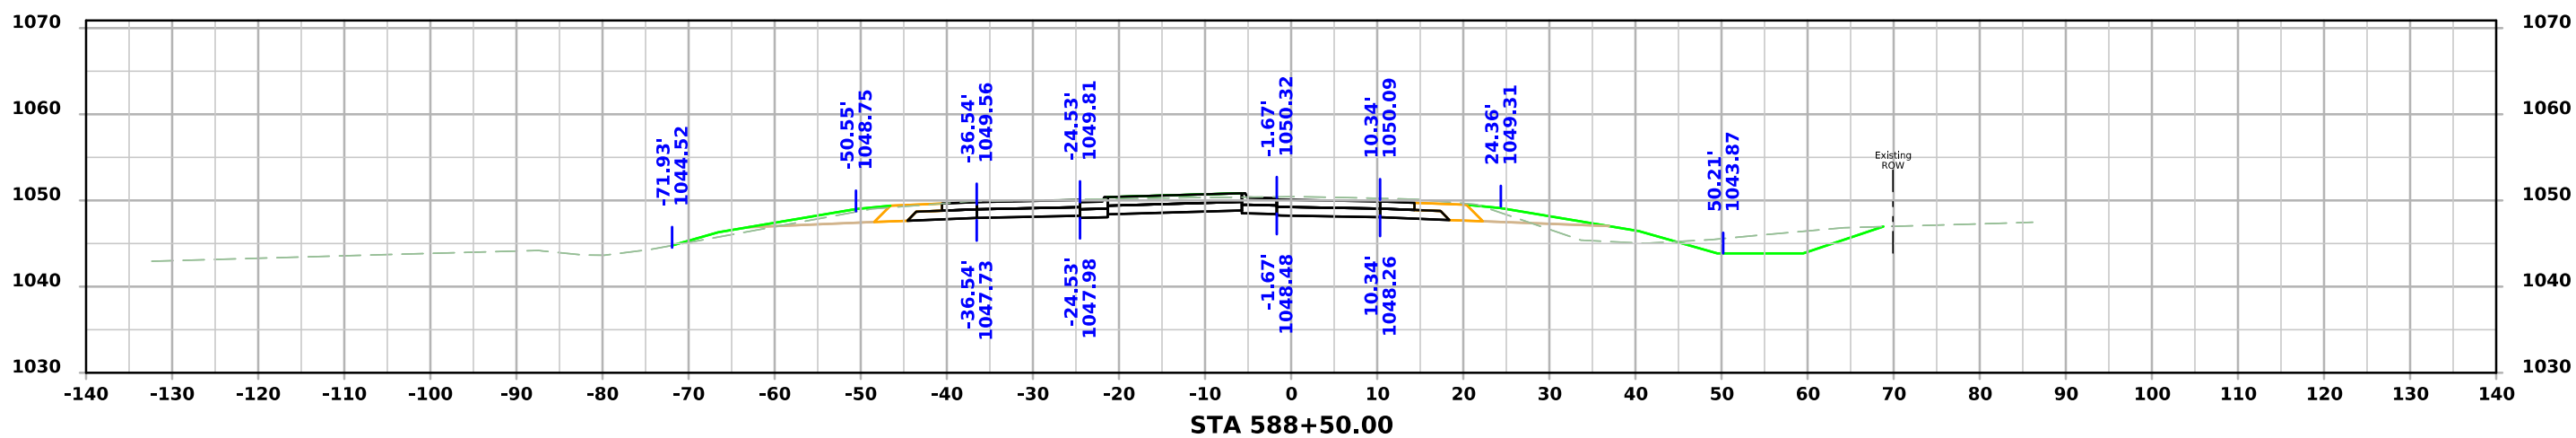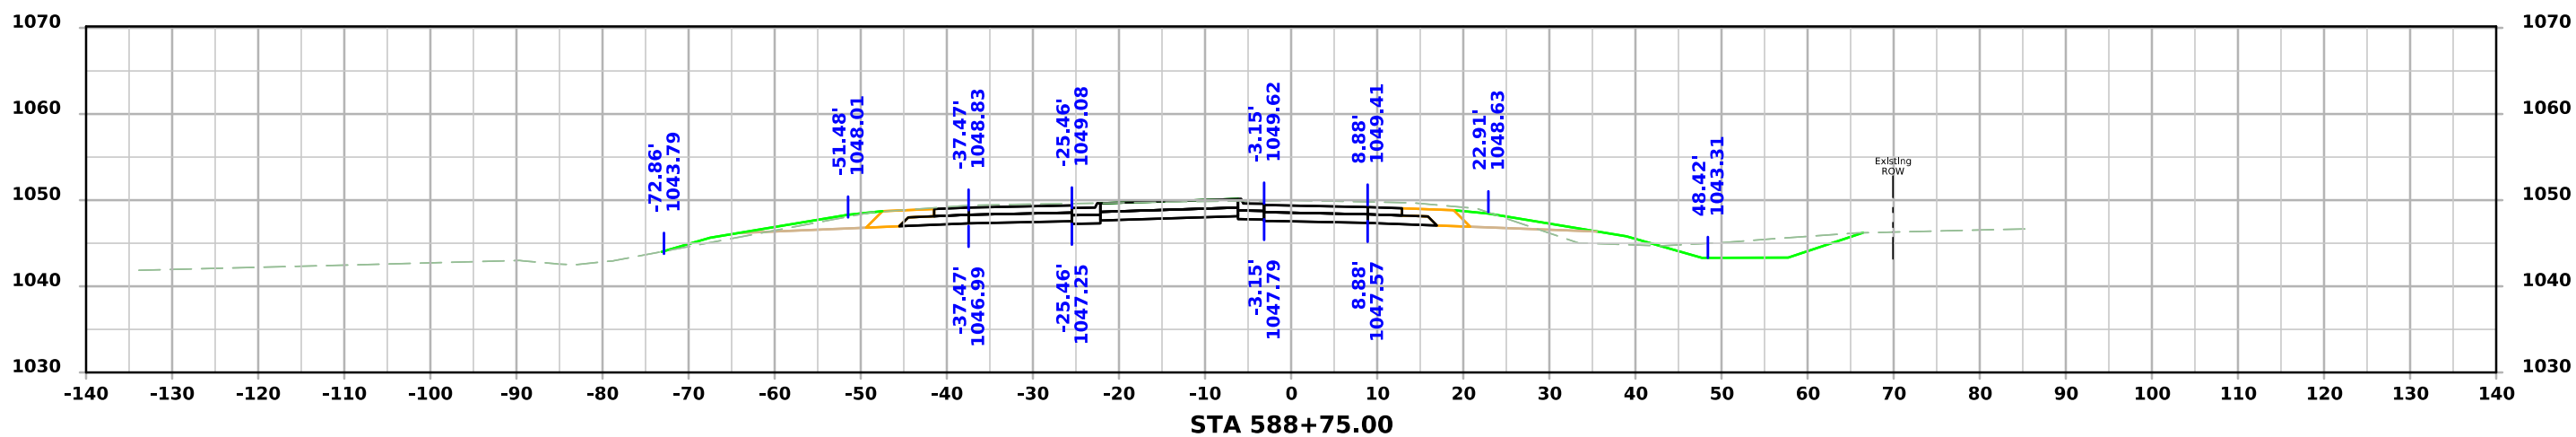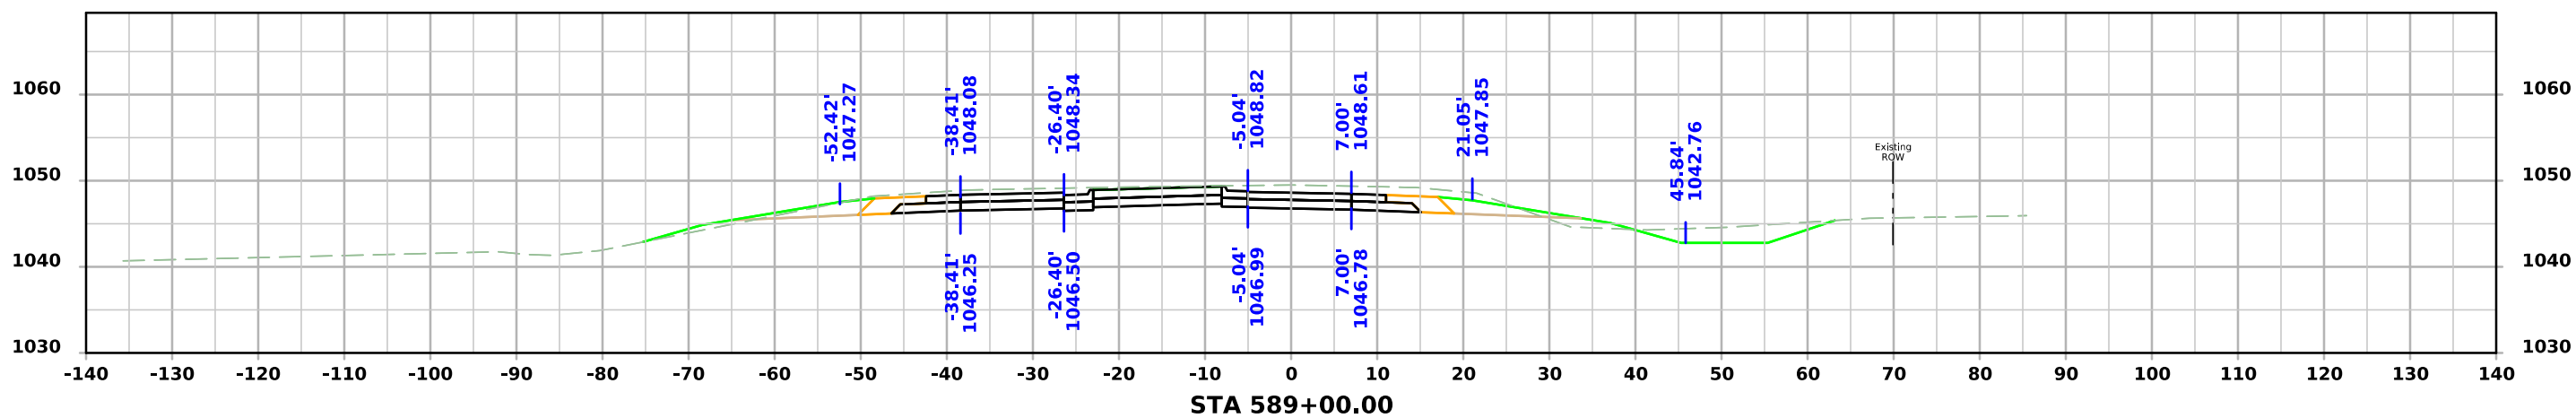




ML - US059

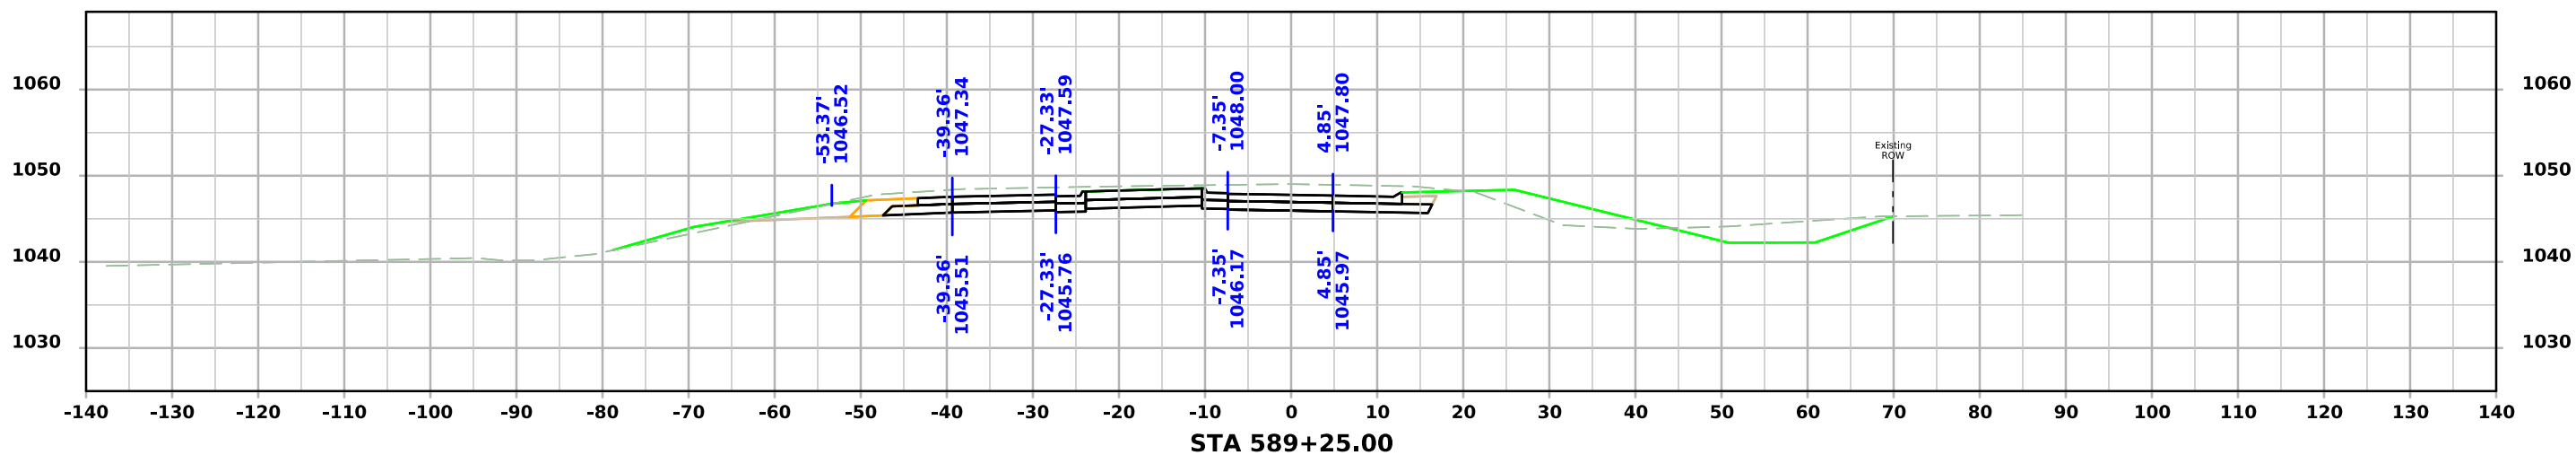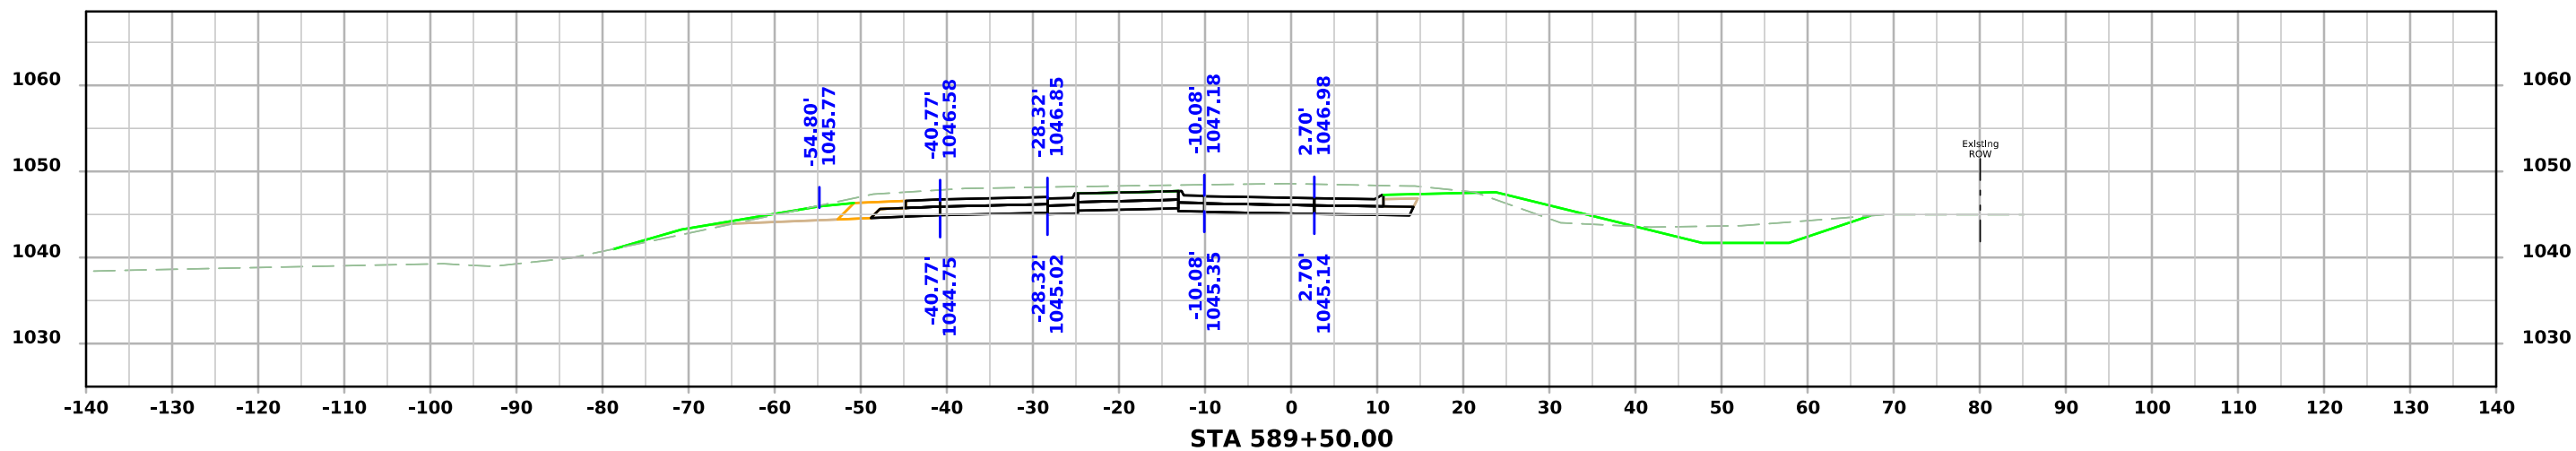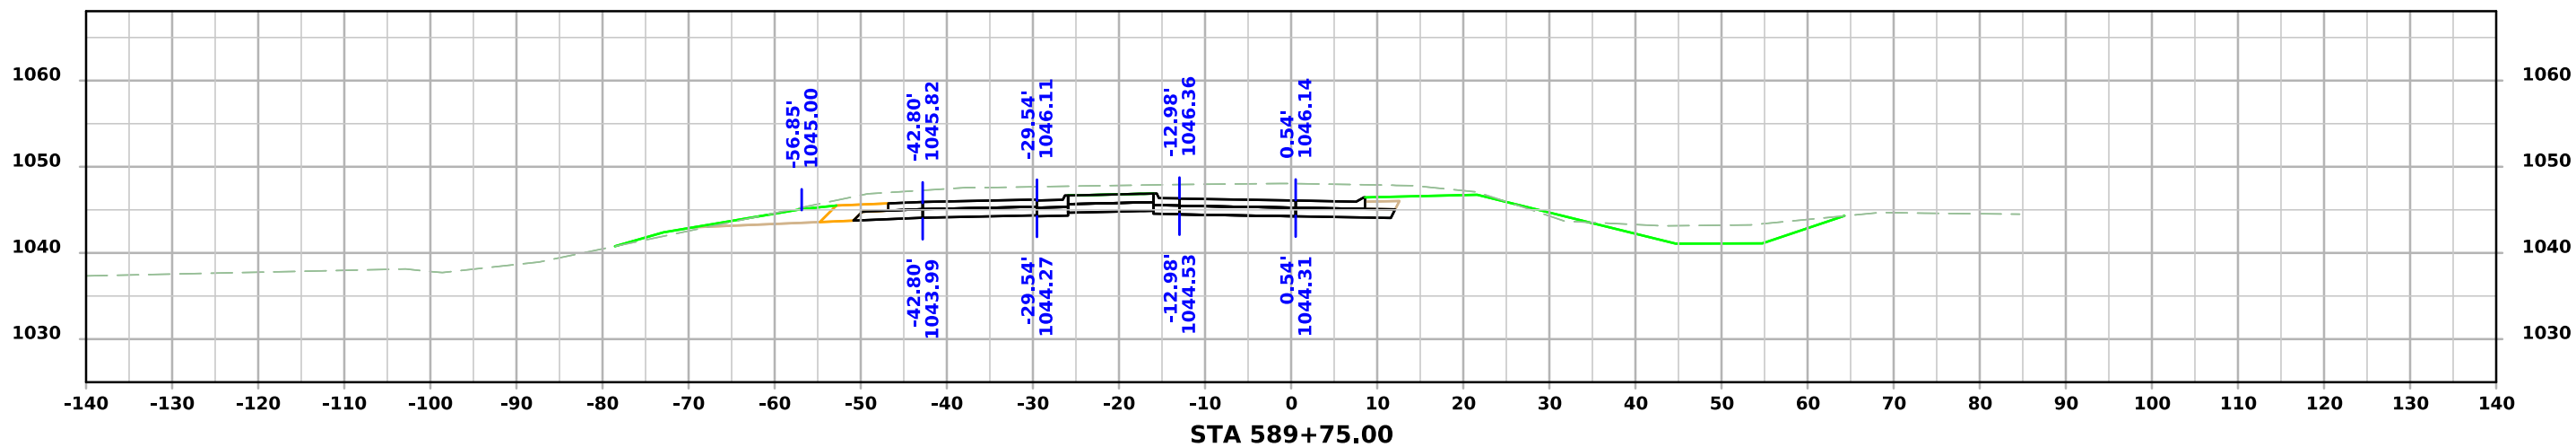




ML - US059

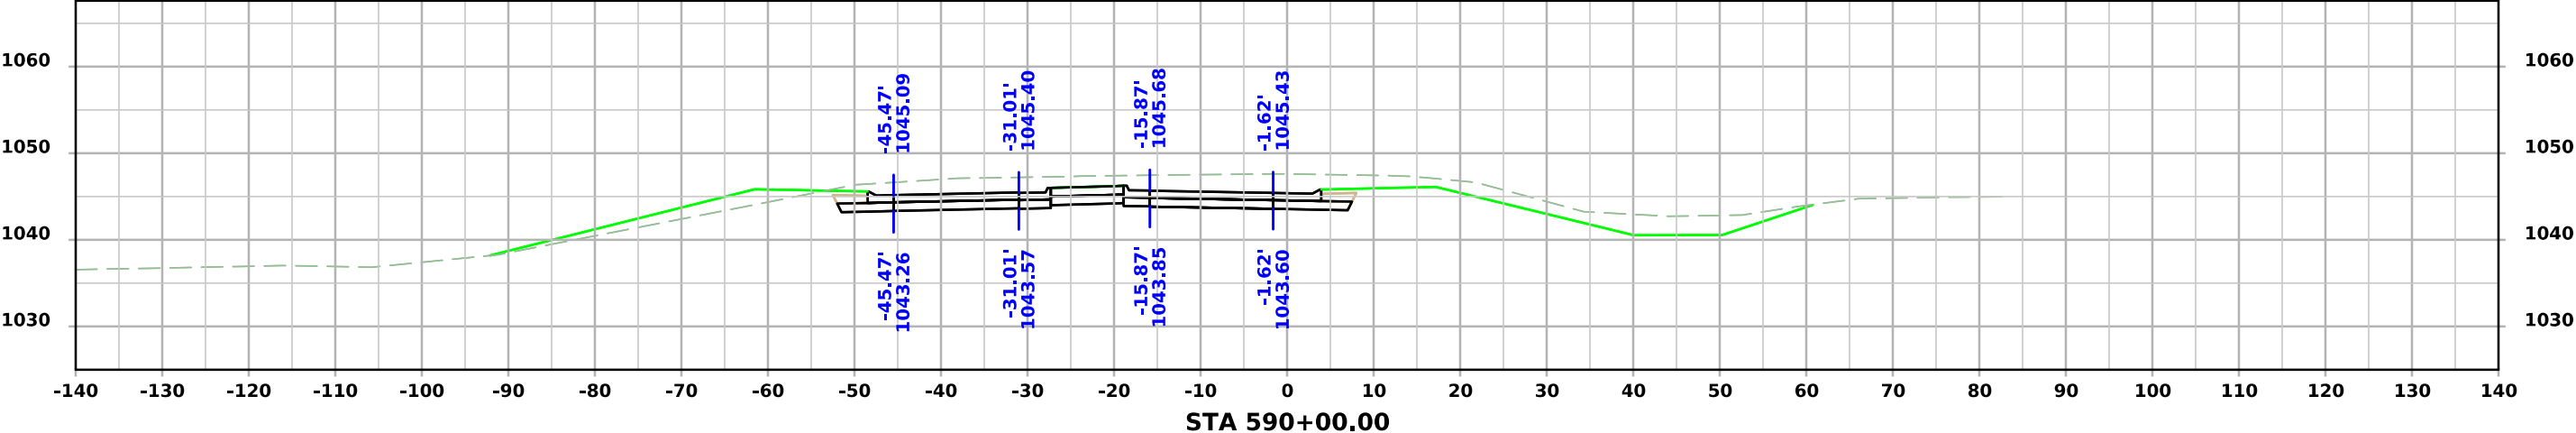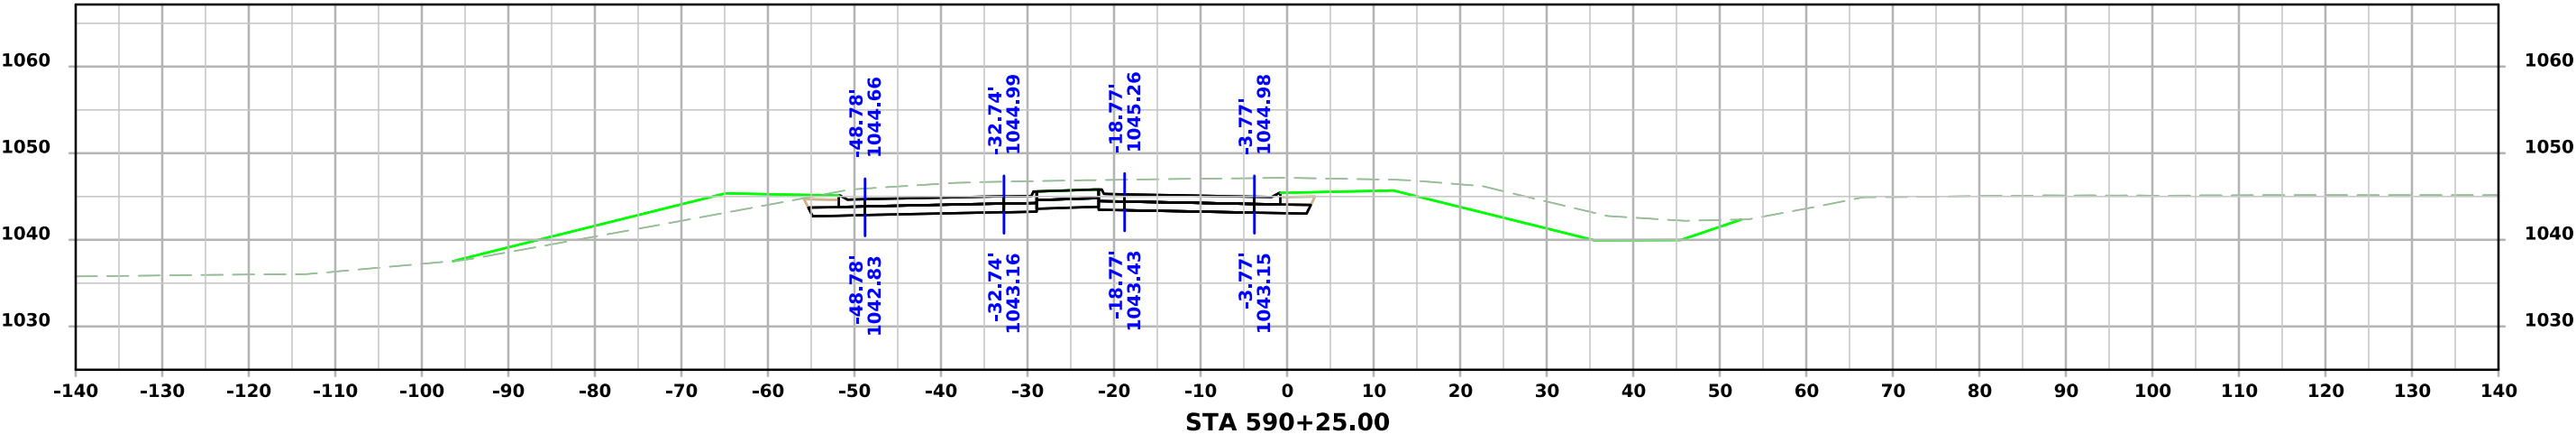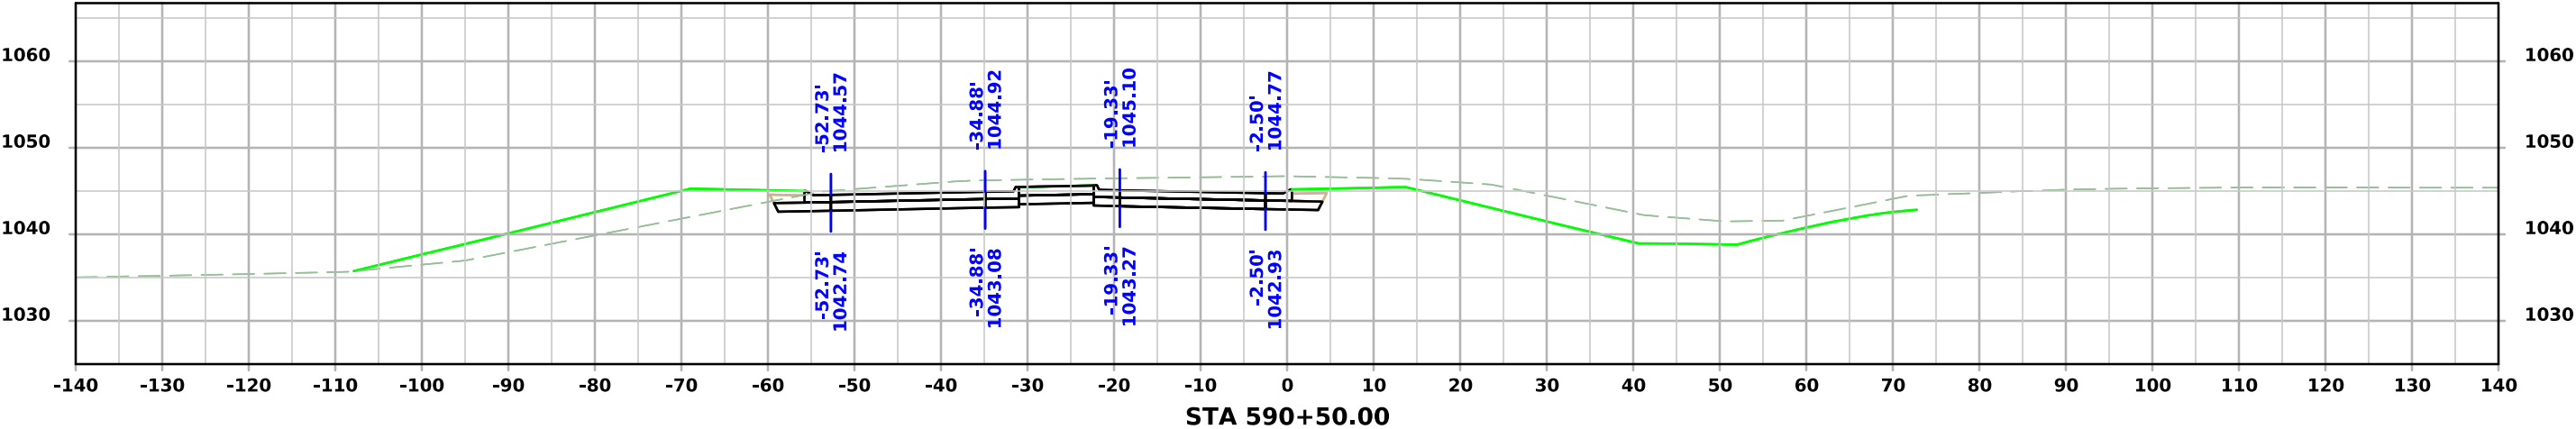




ML - US059

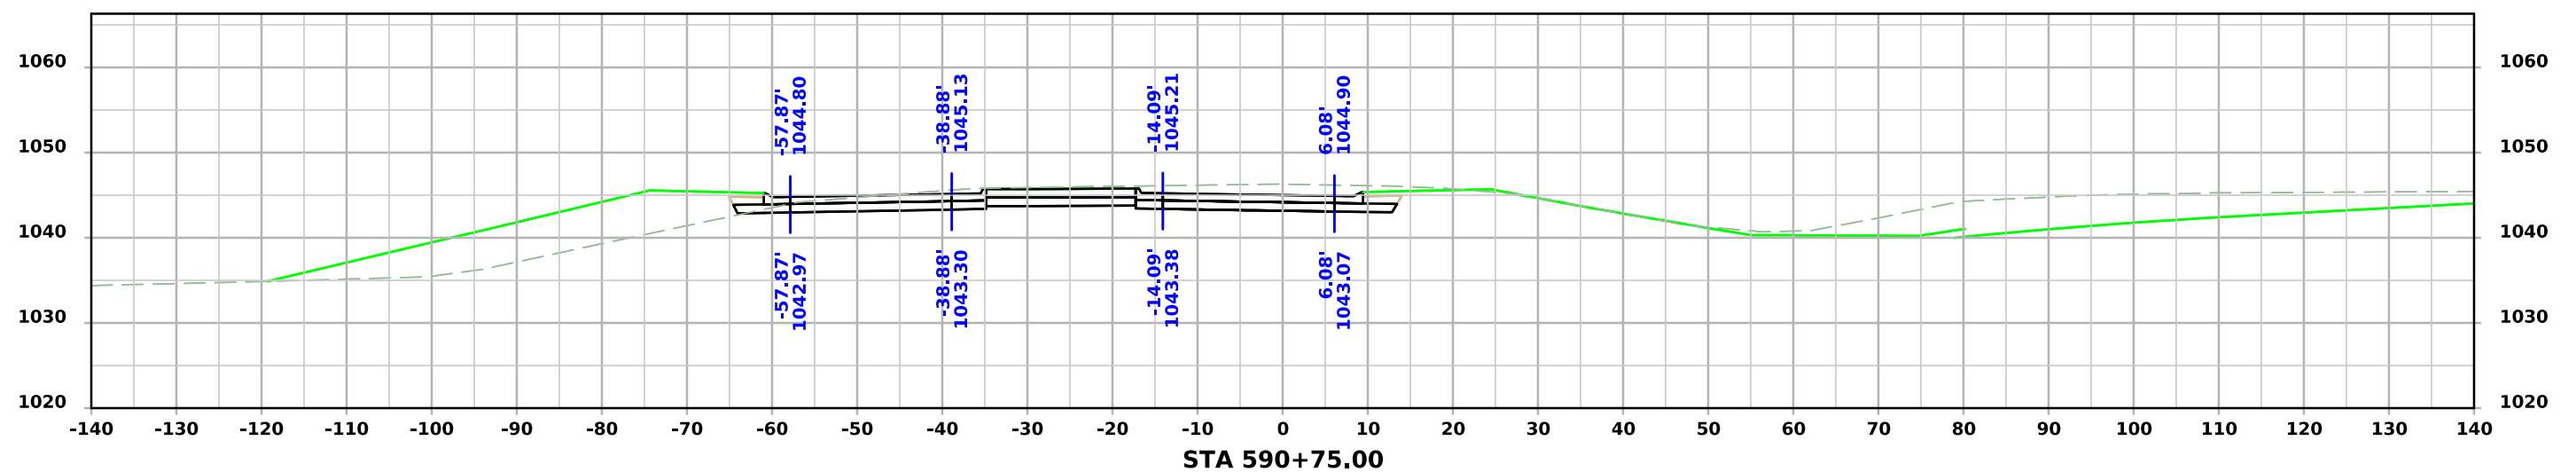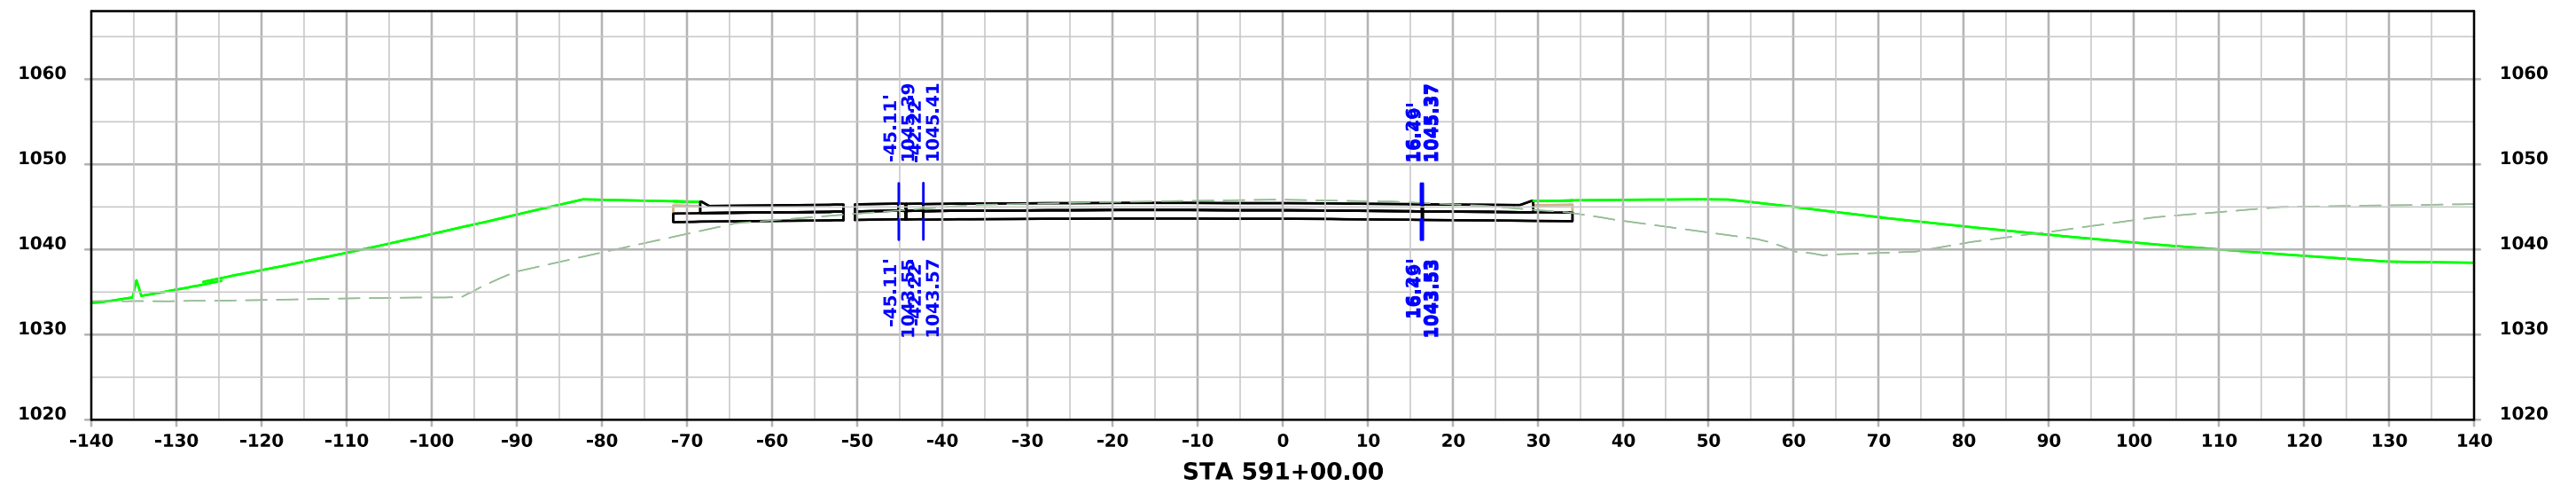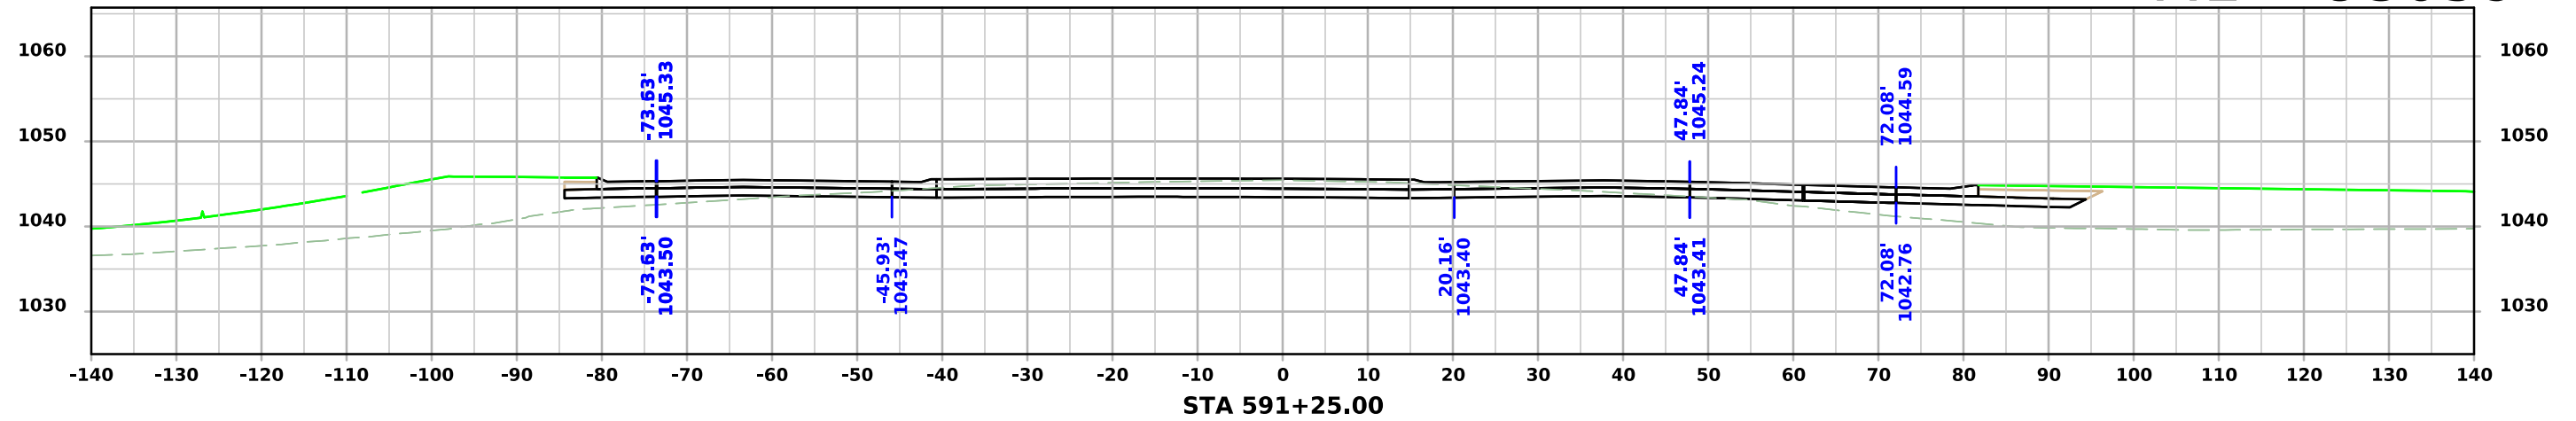



ML - US059

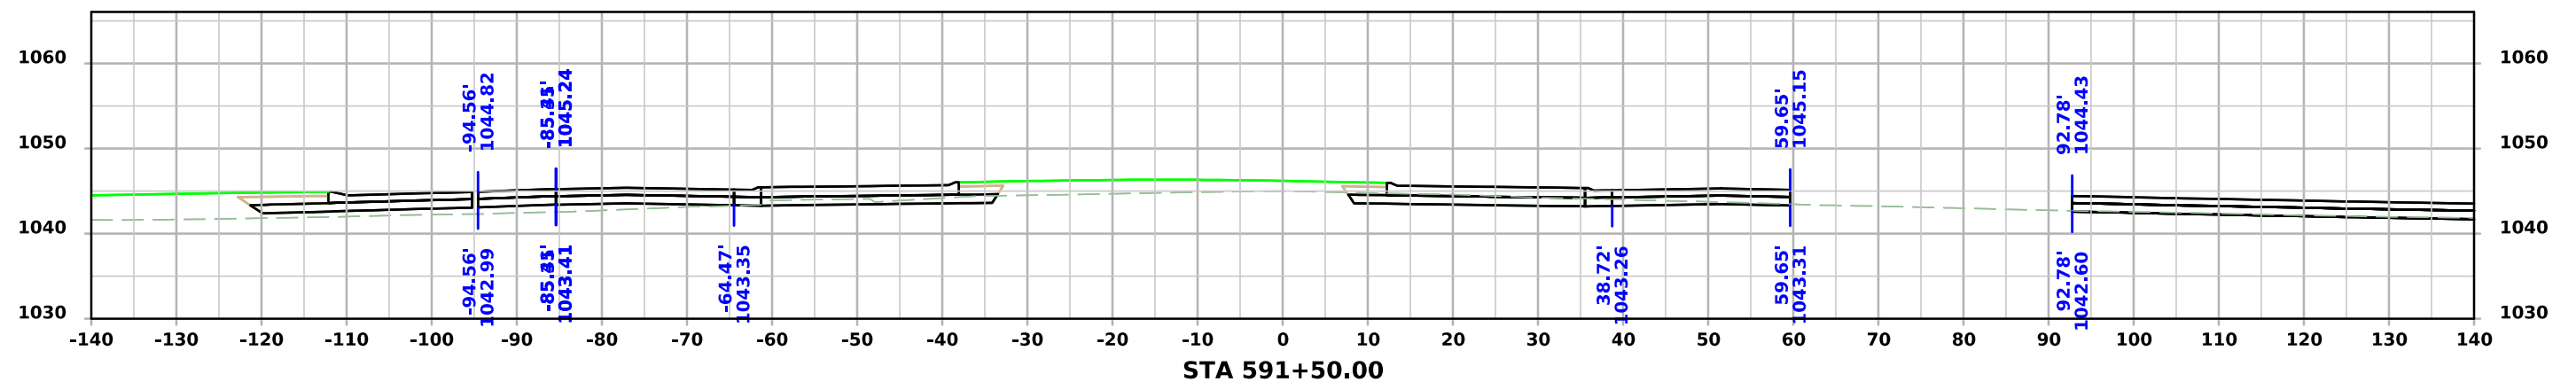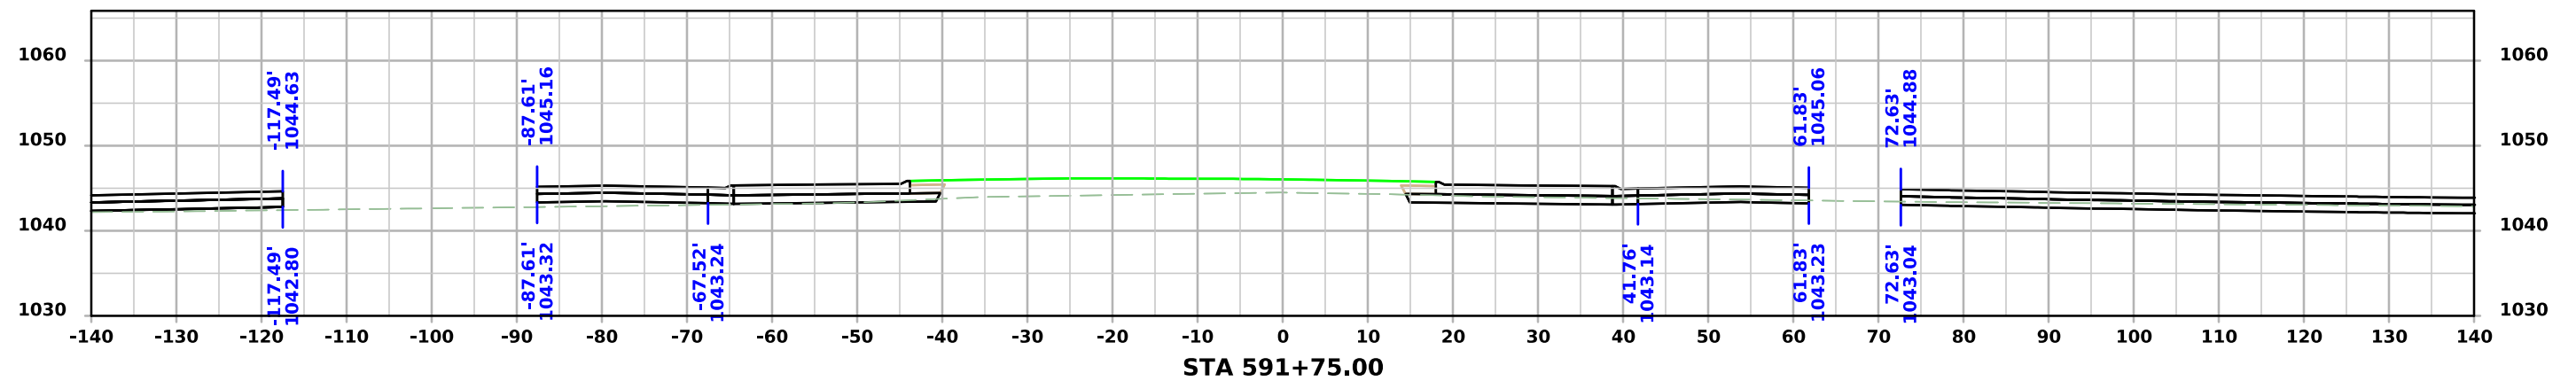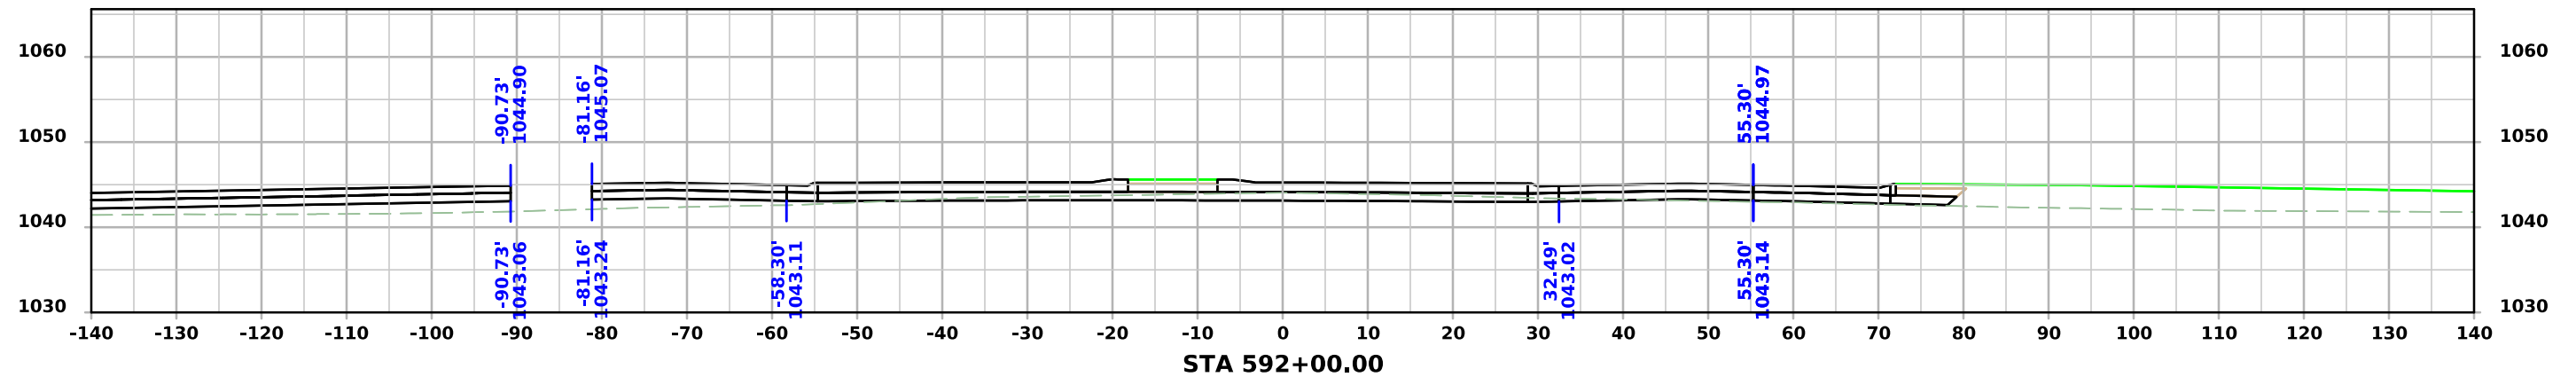



ML - US059

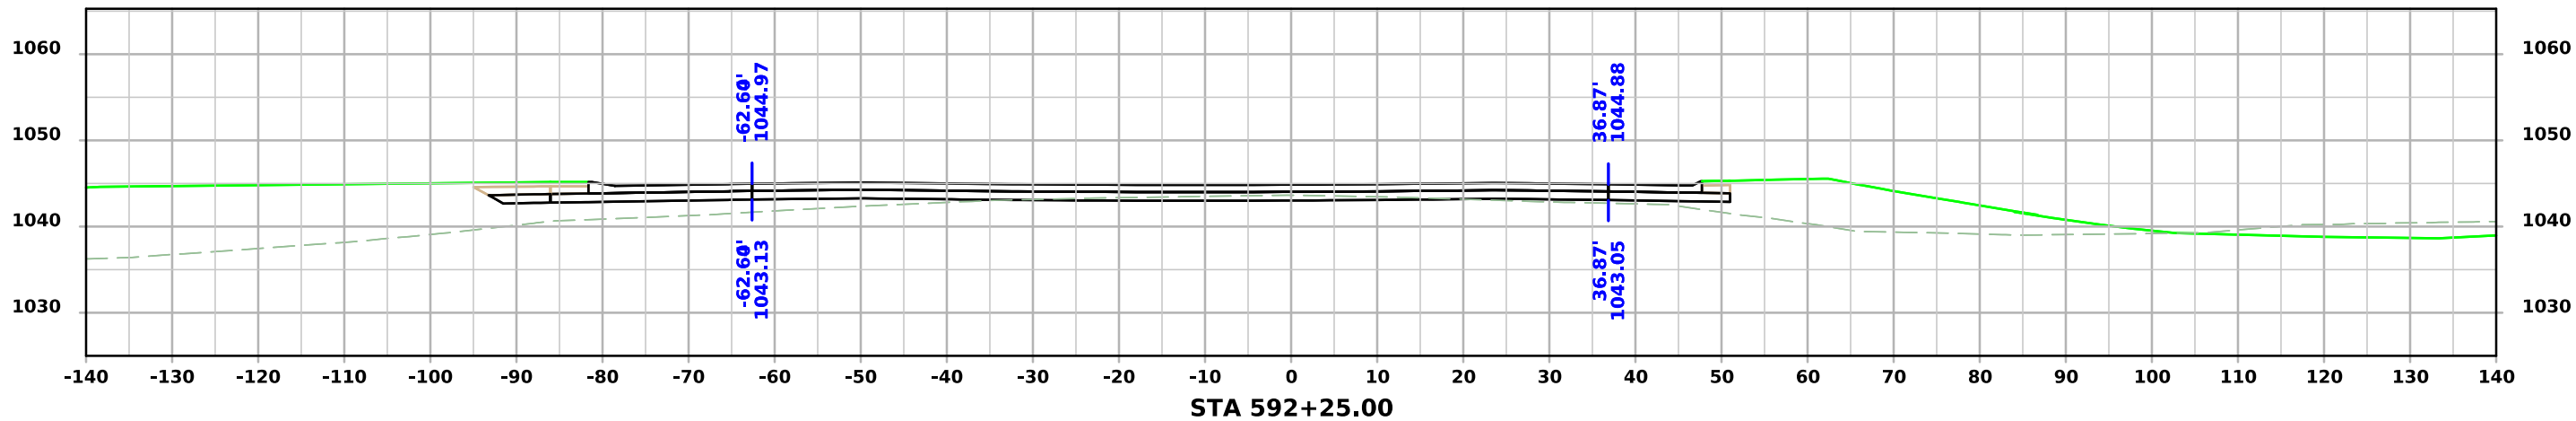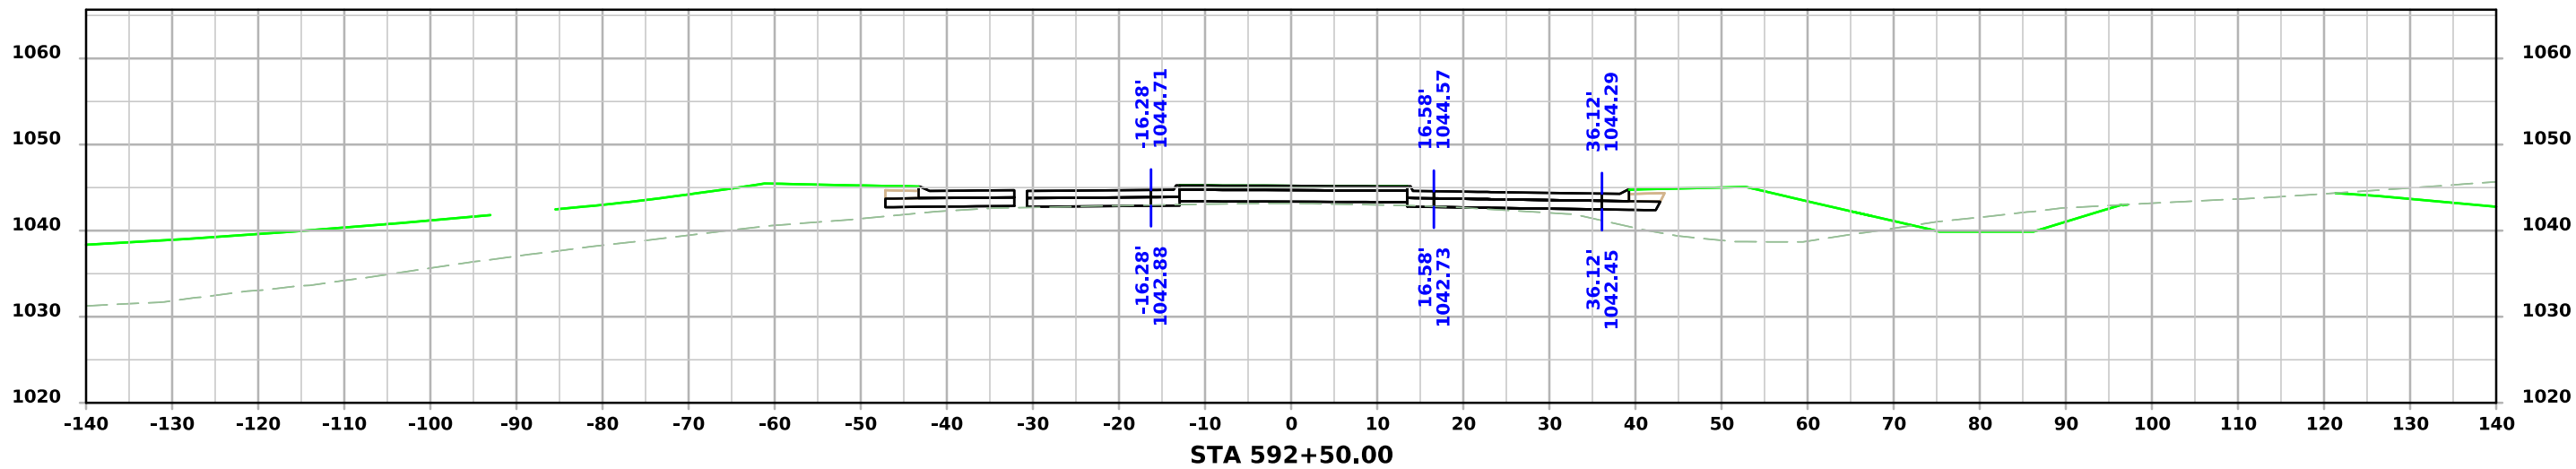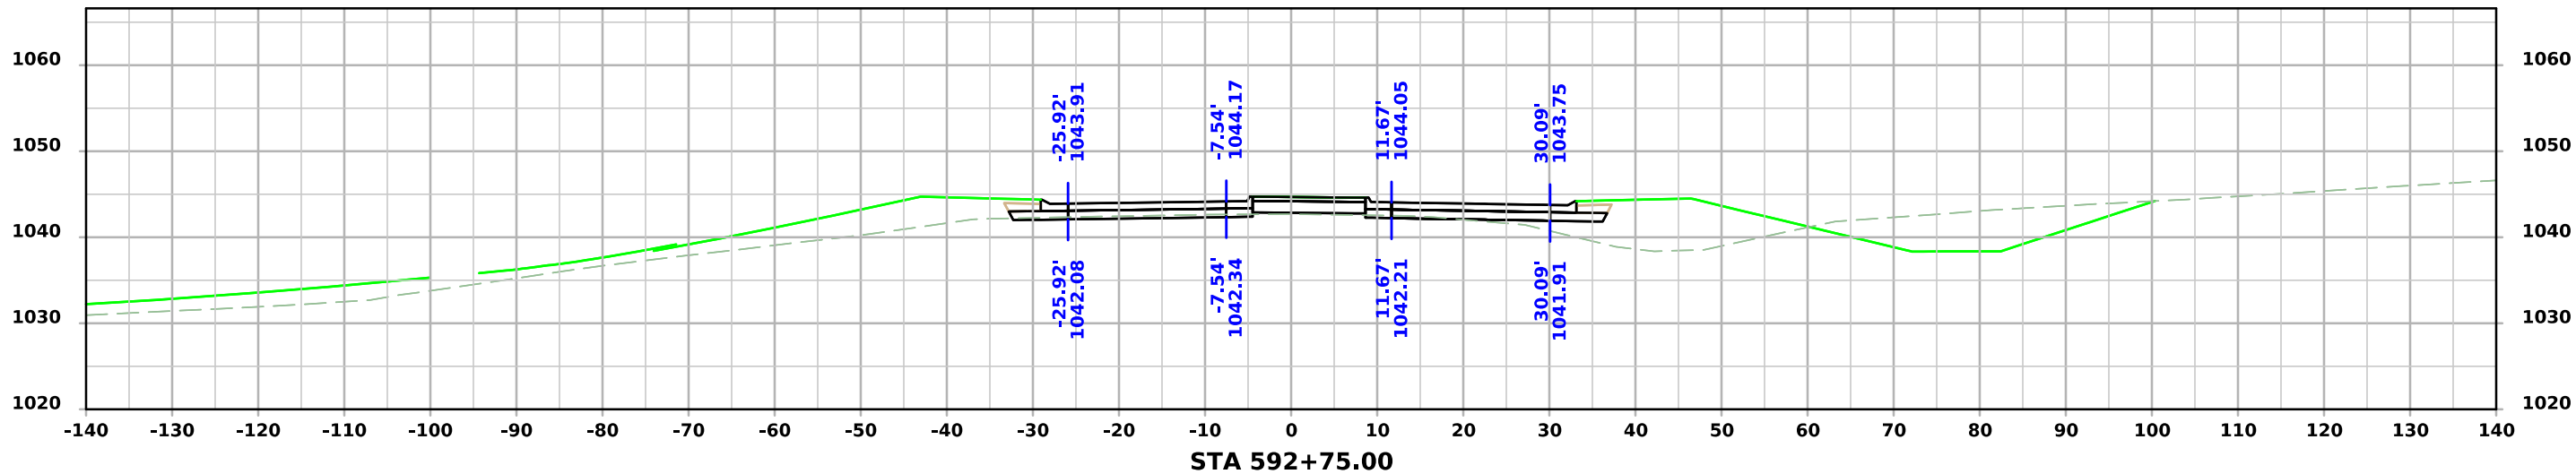


ML - US059


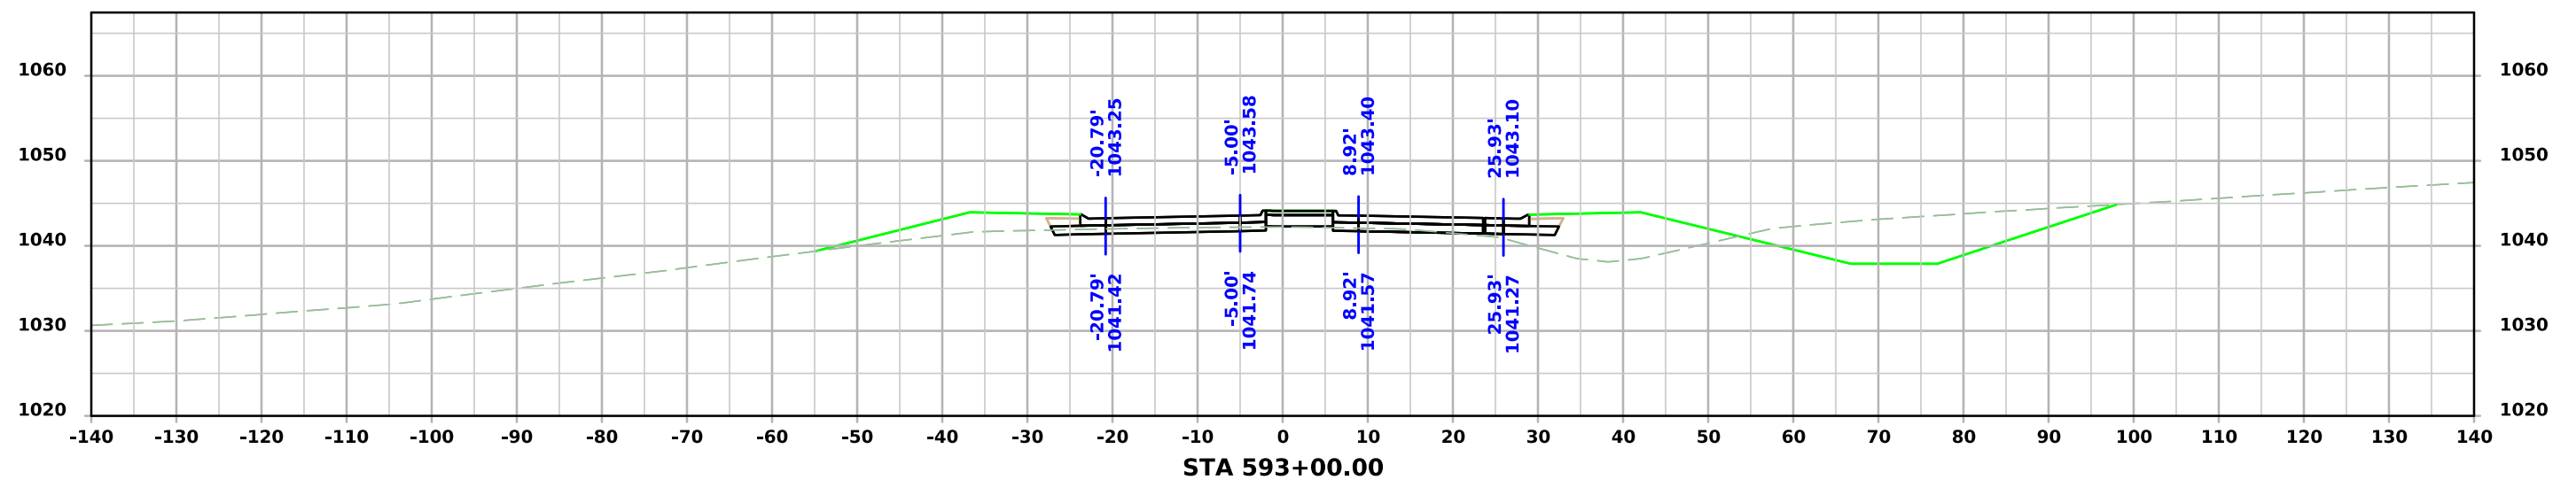
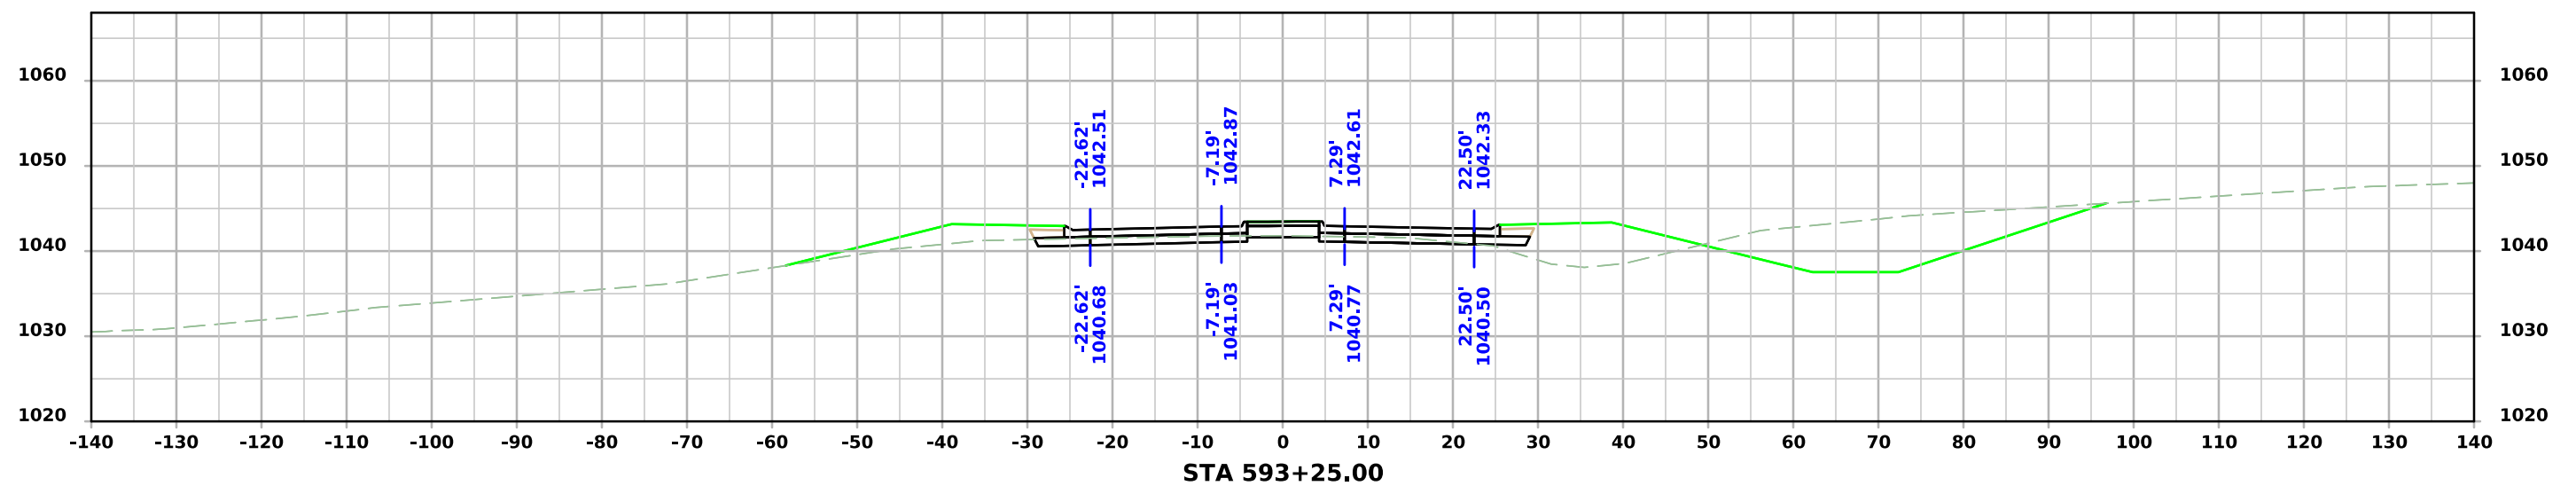


ML - US059


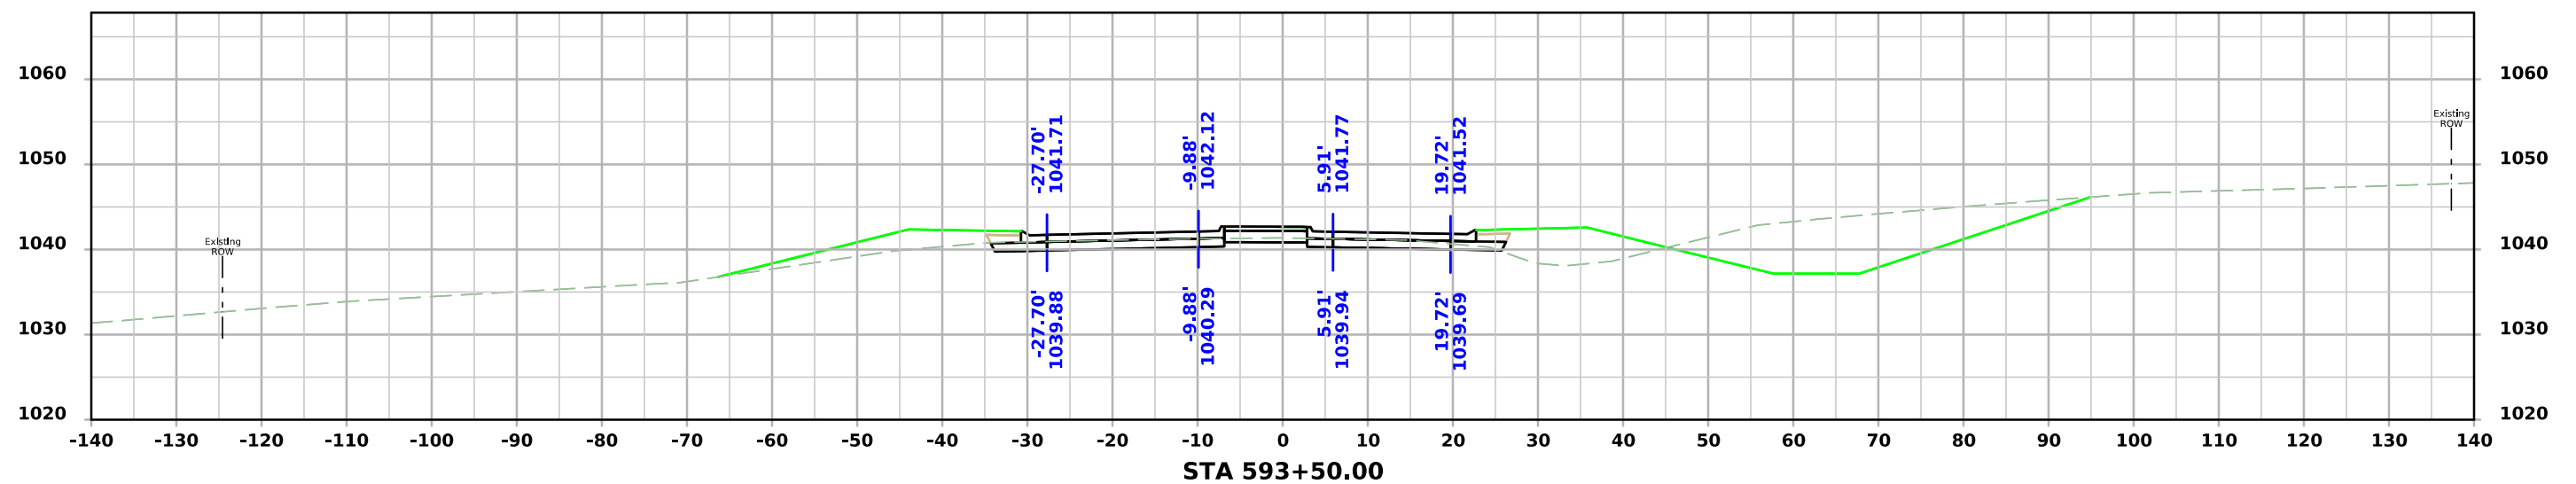
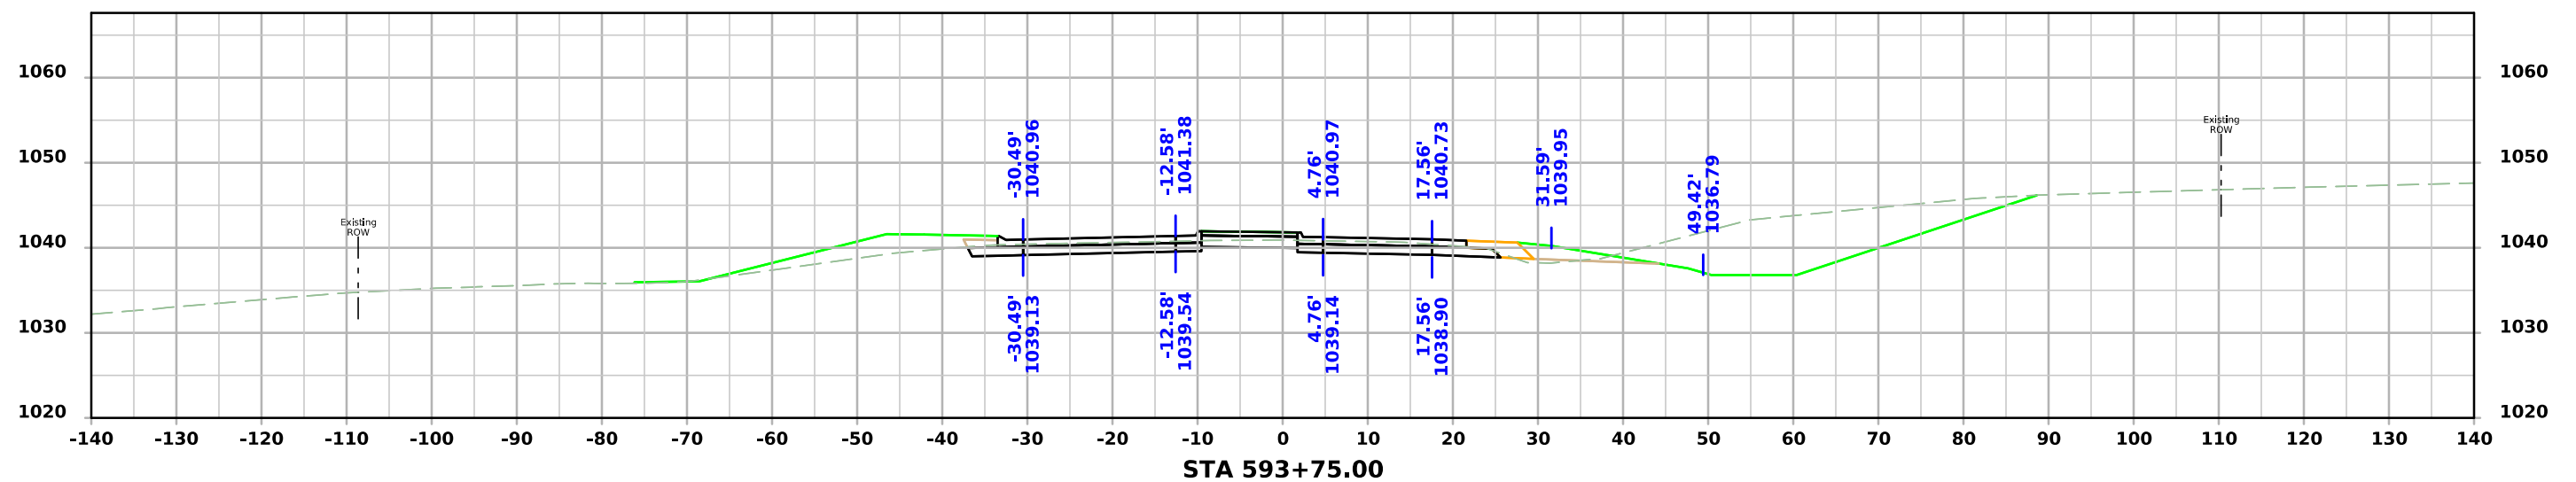


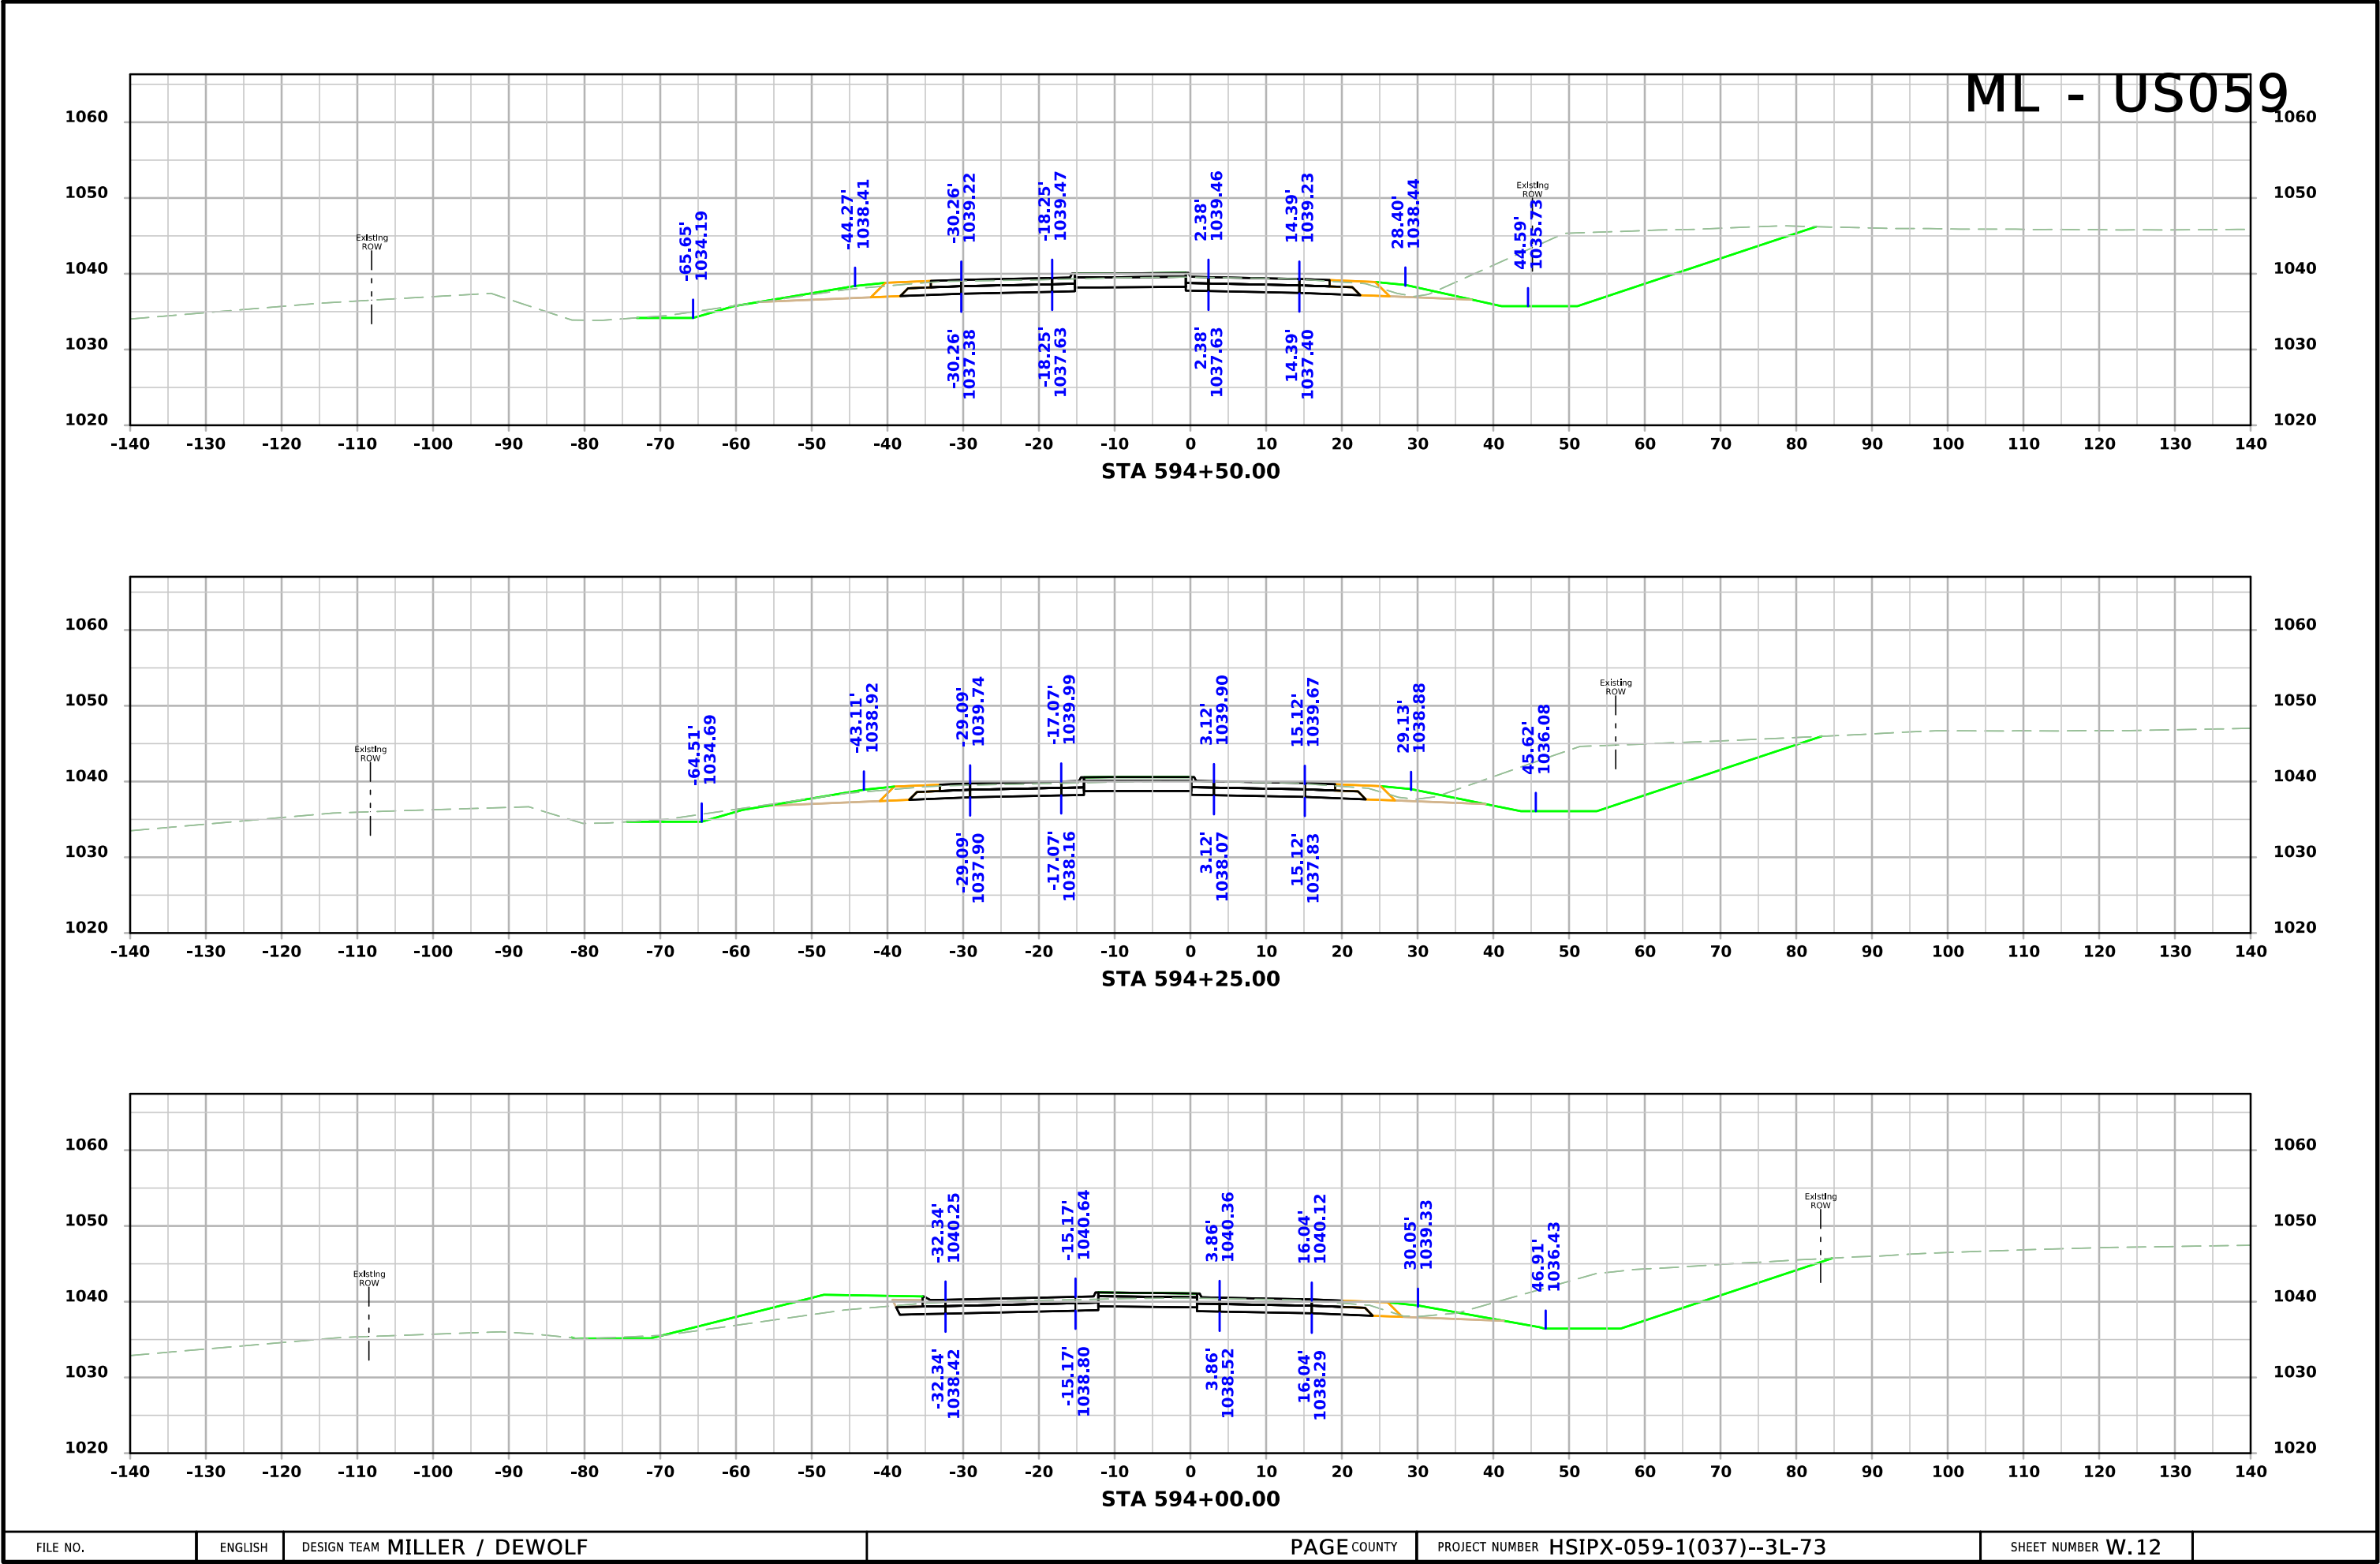




ML - US059

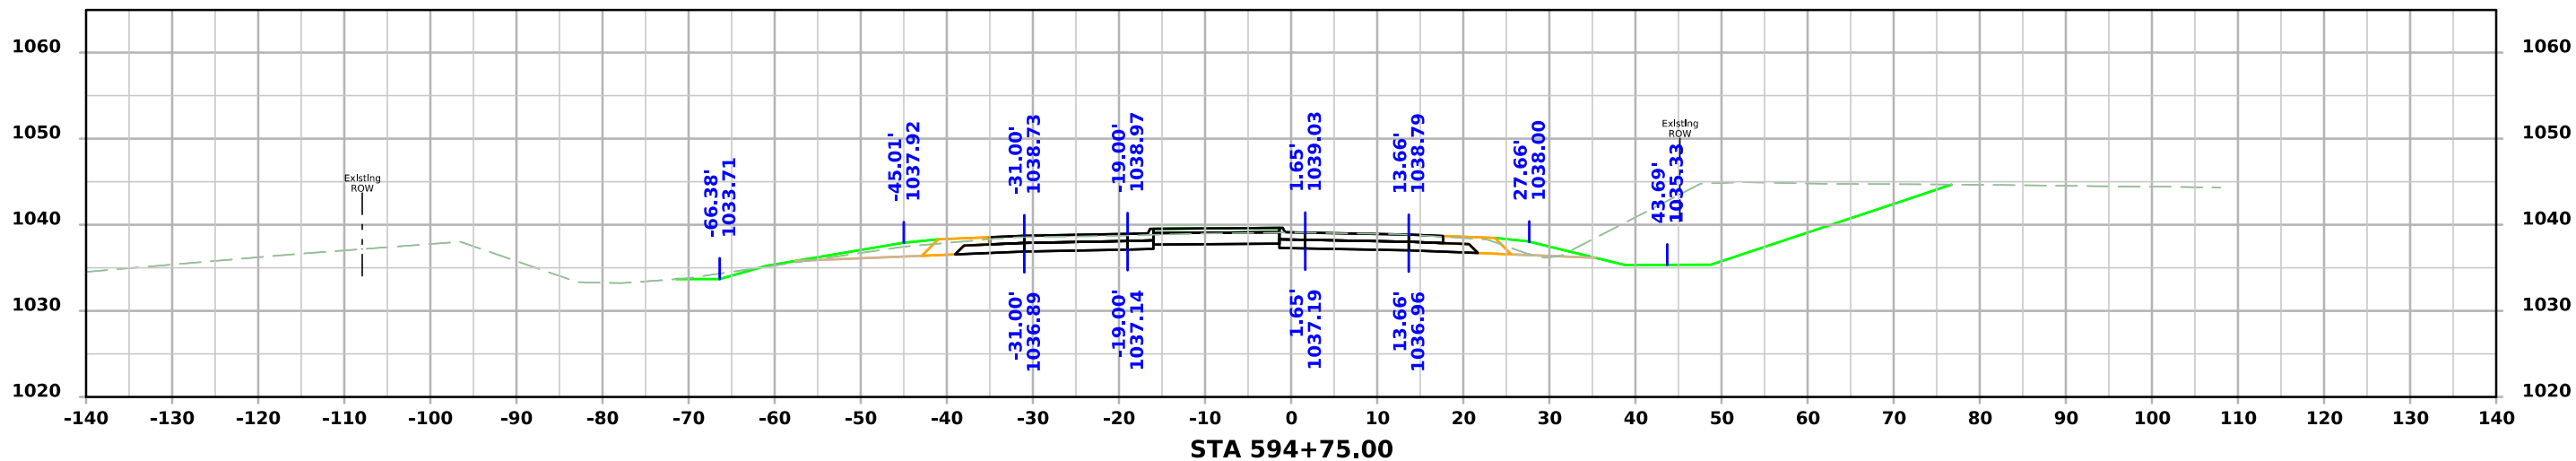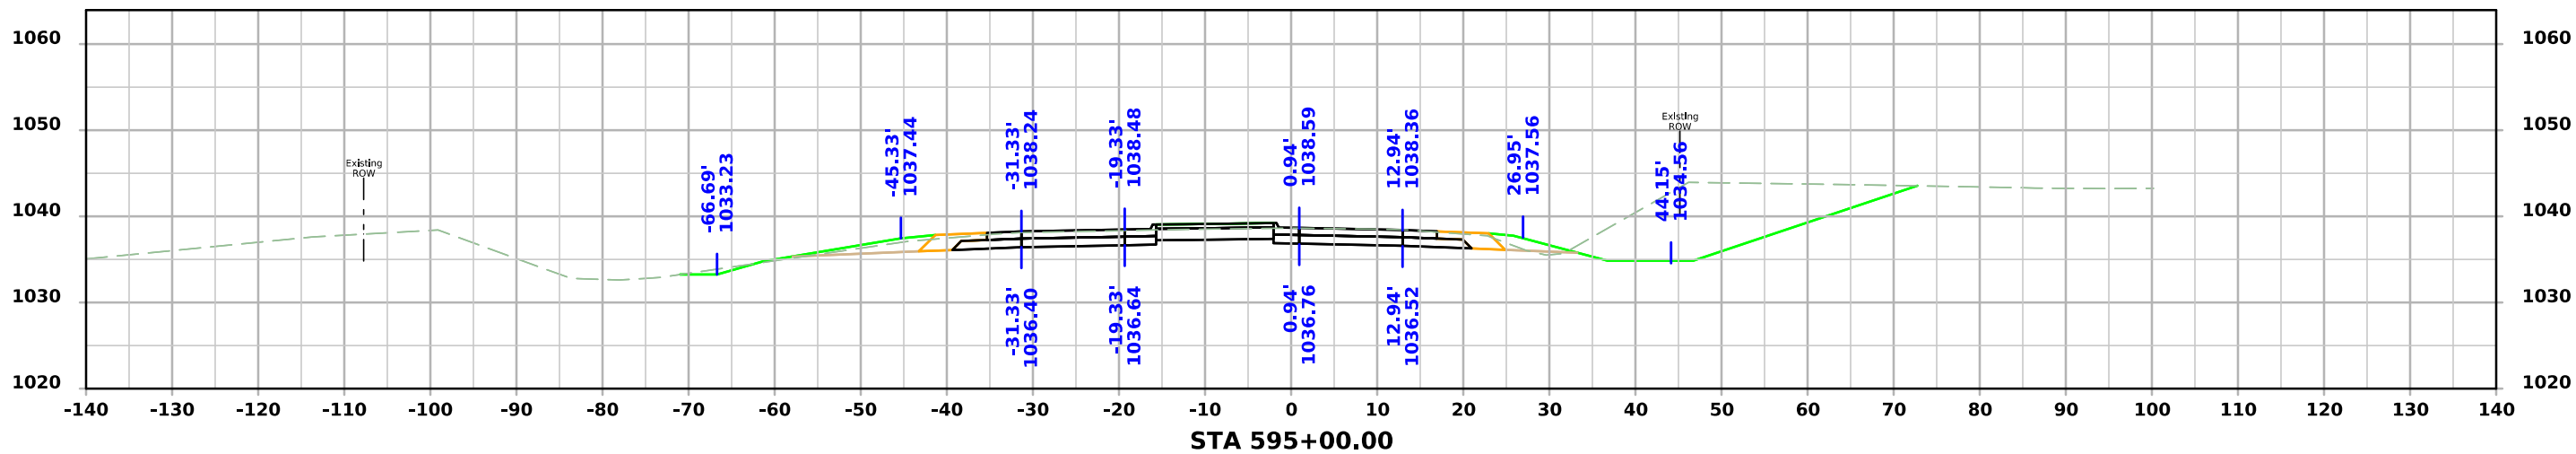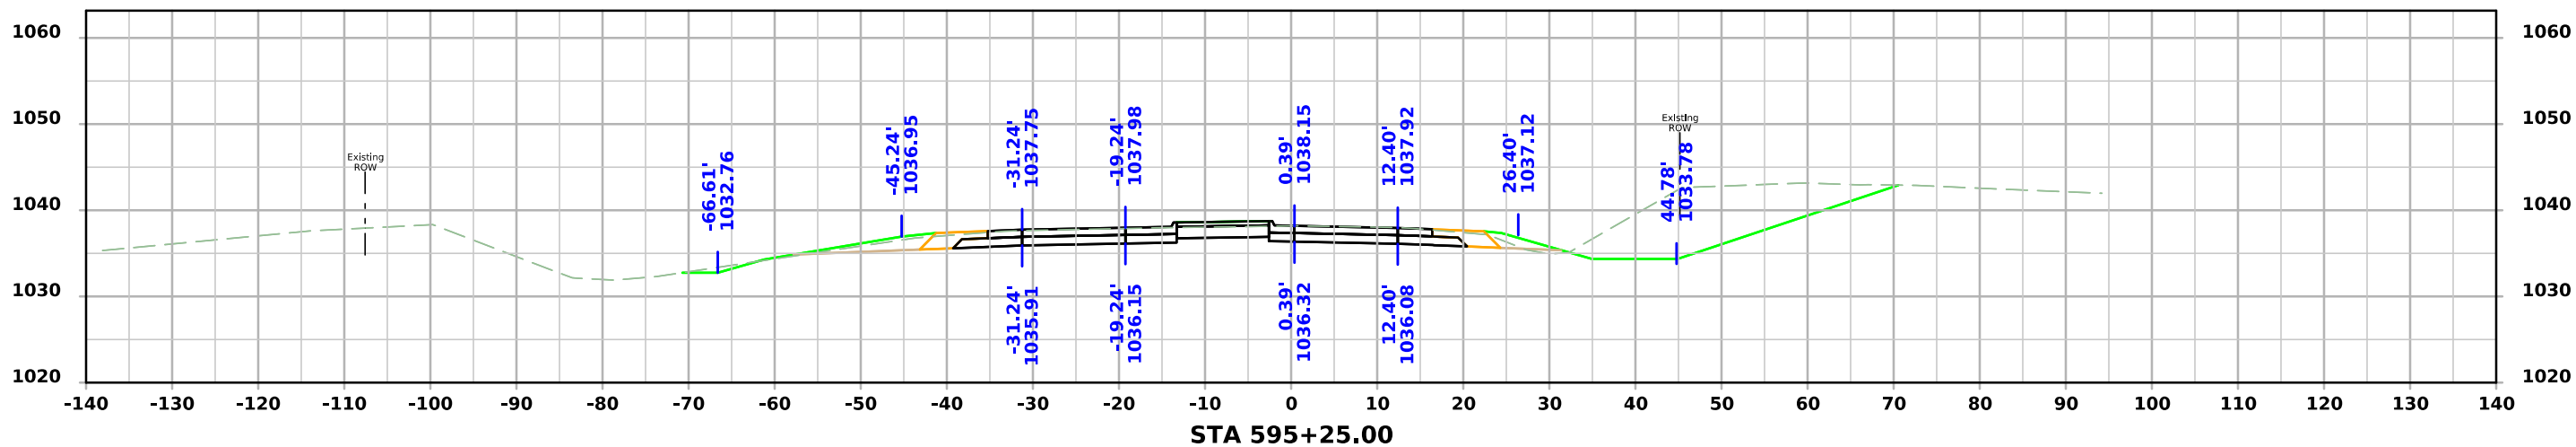



ML - US059

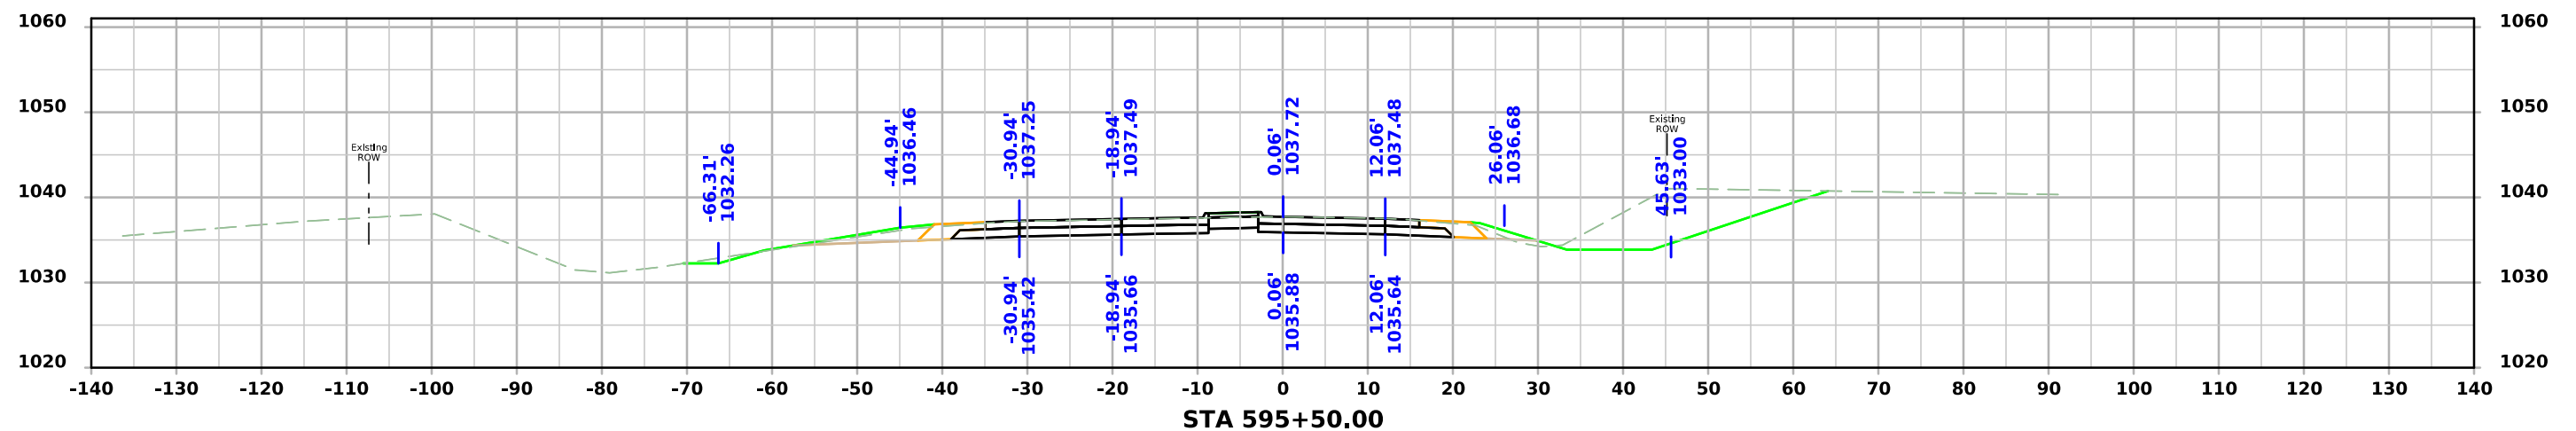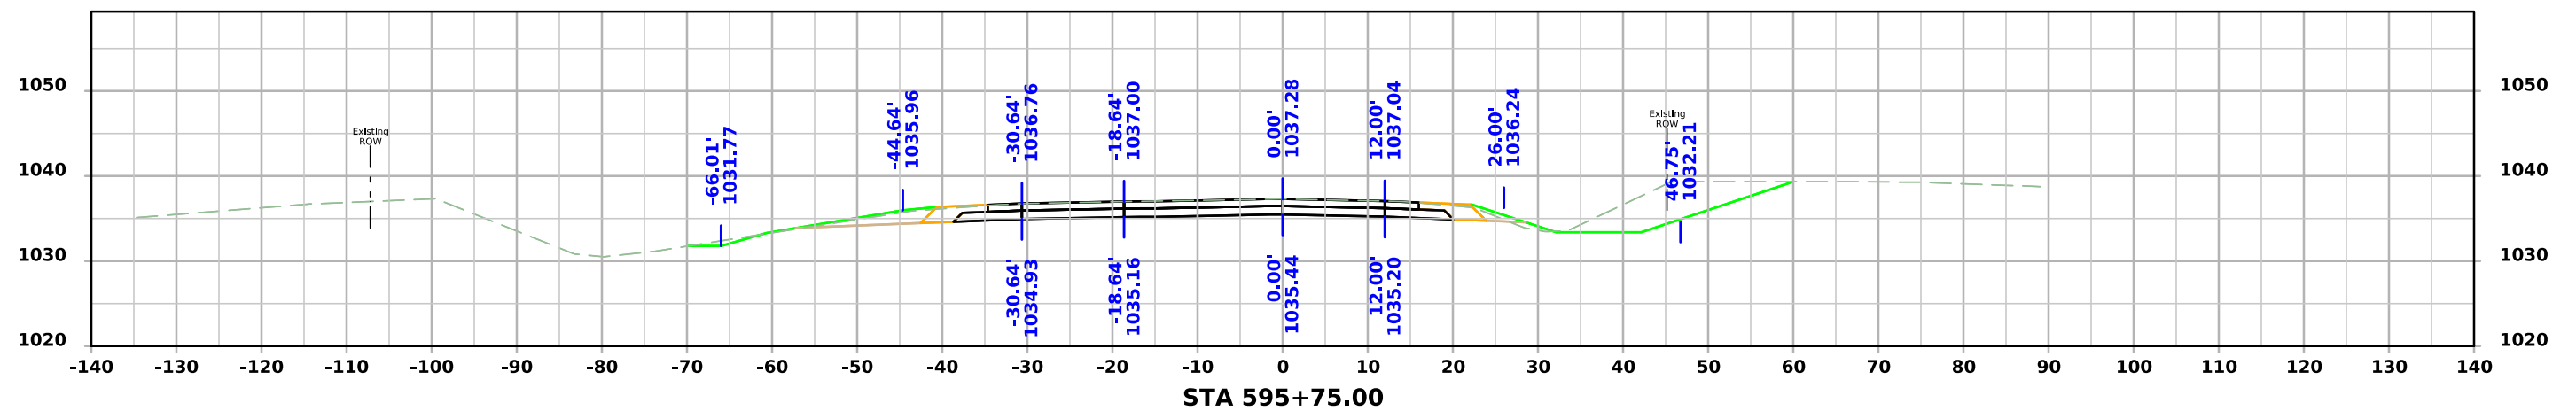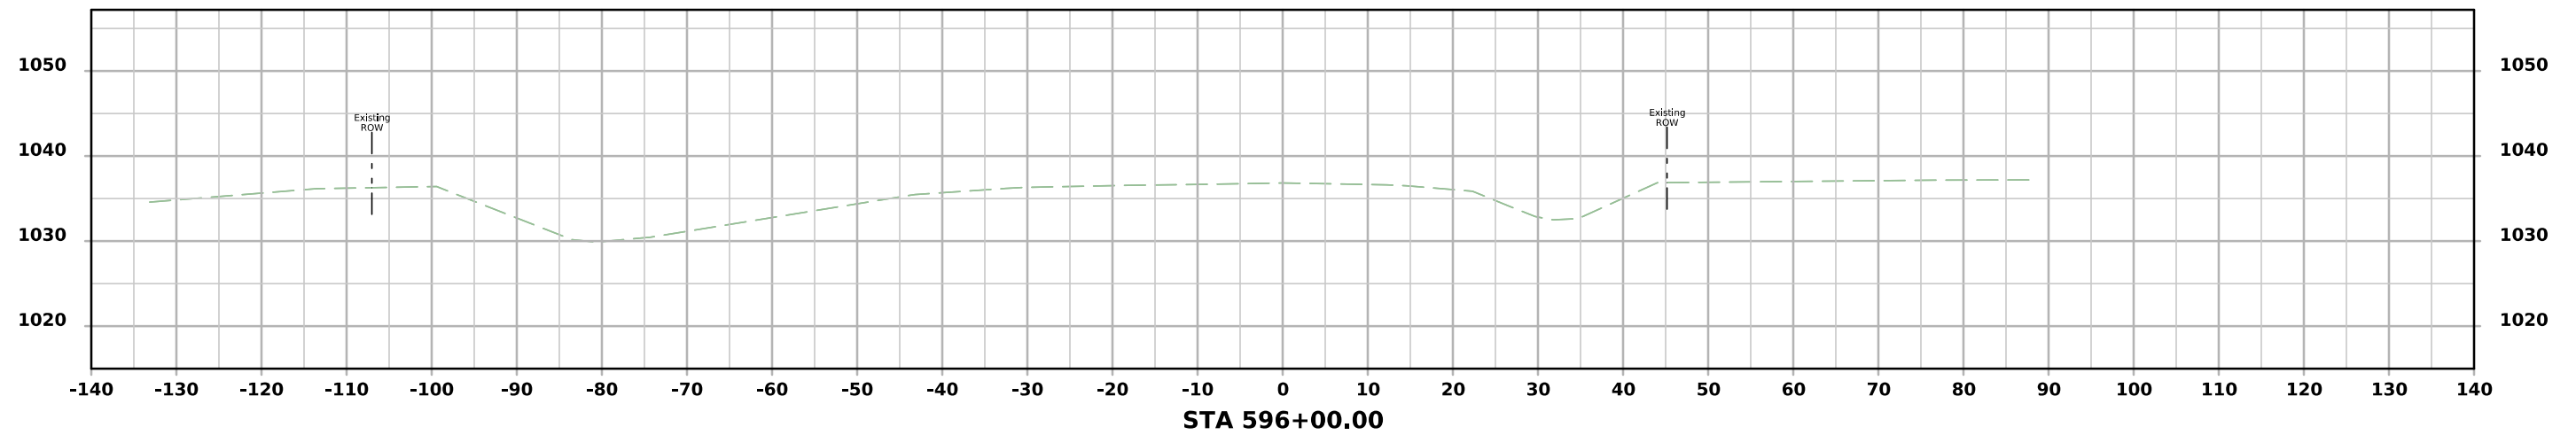




ML - US059

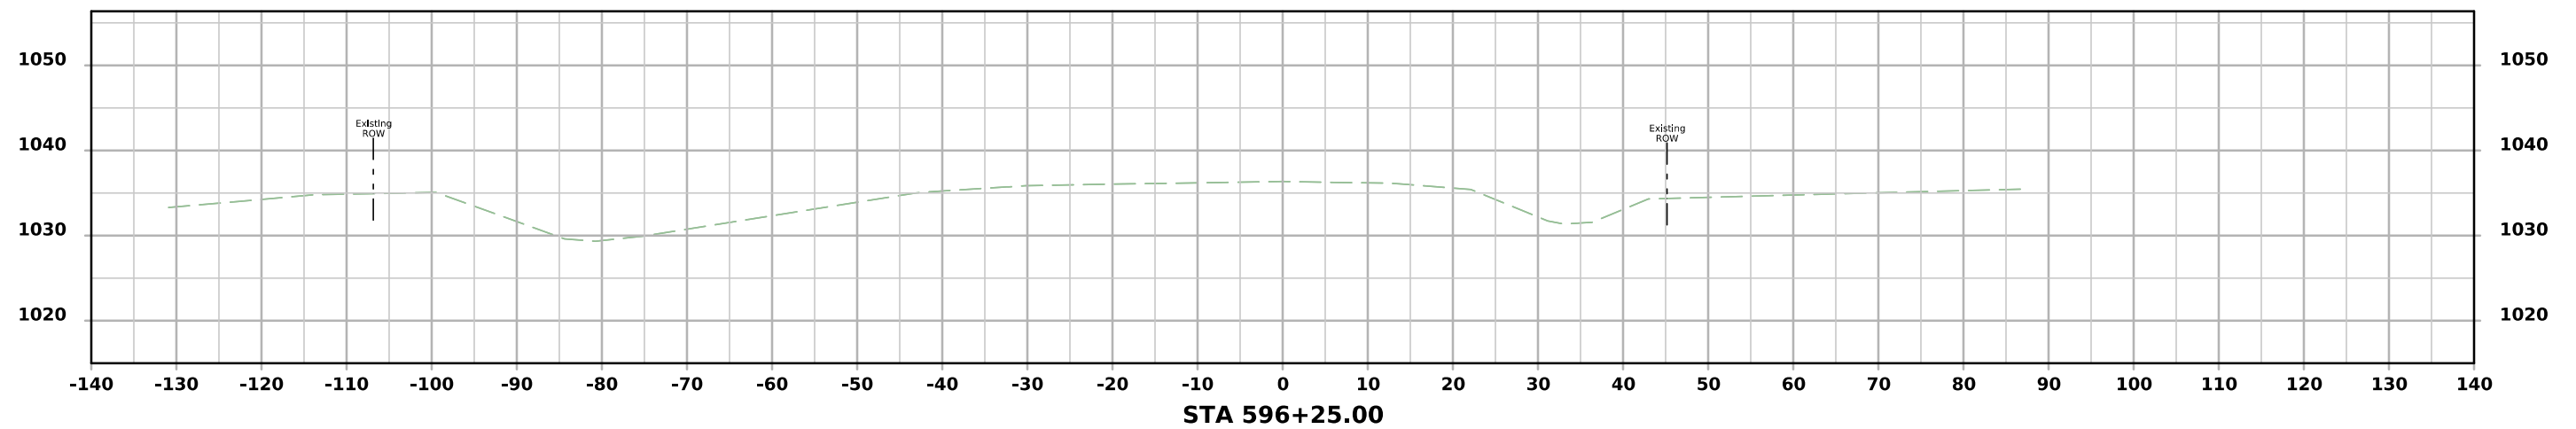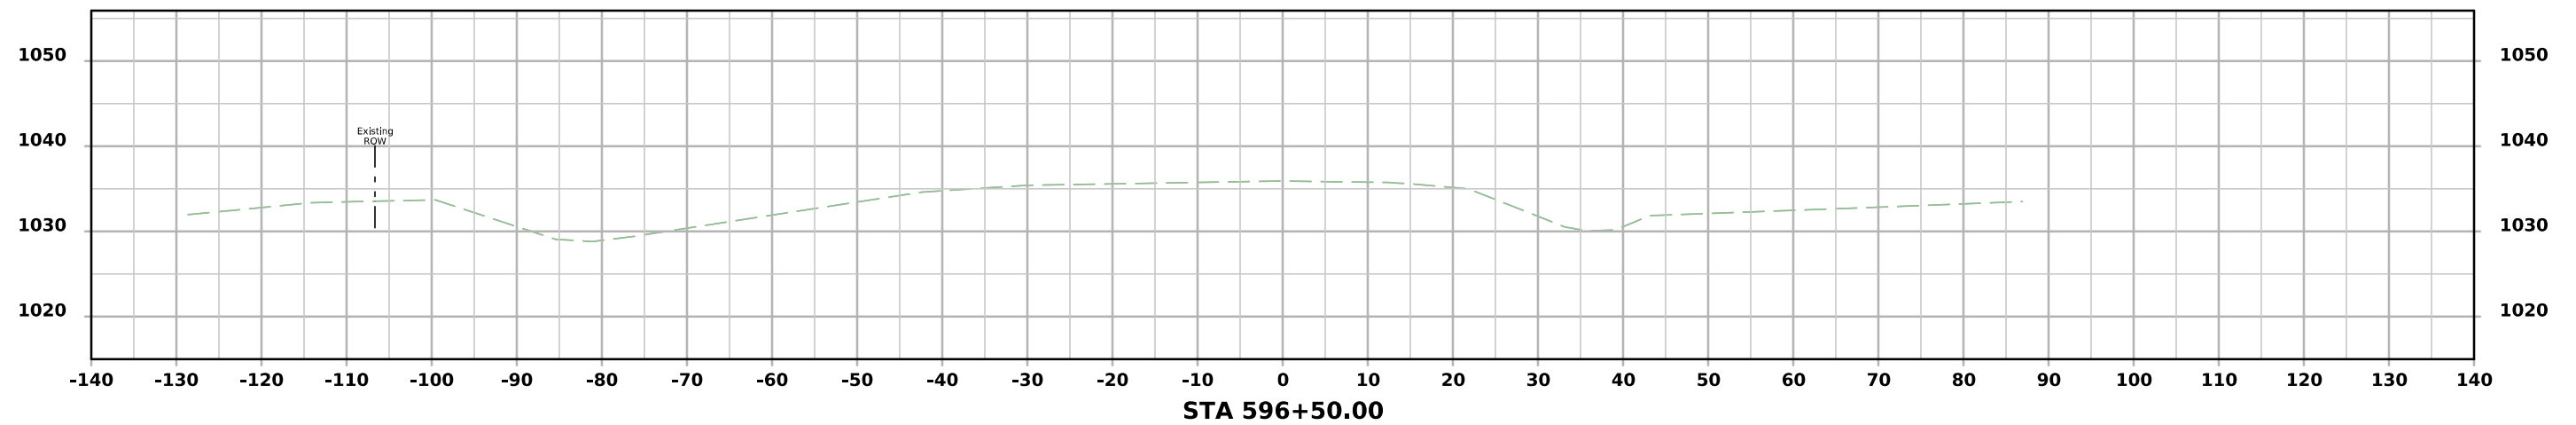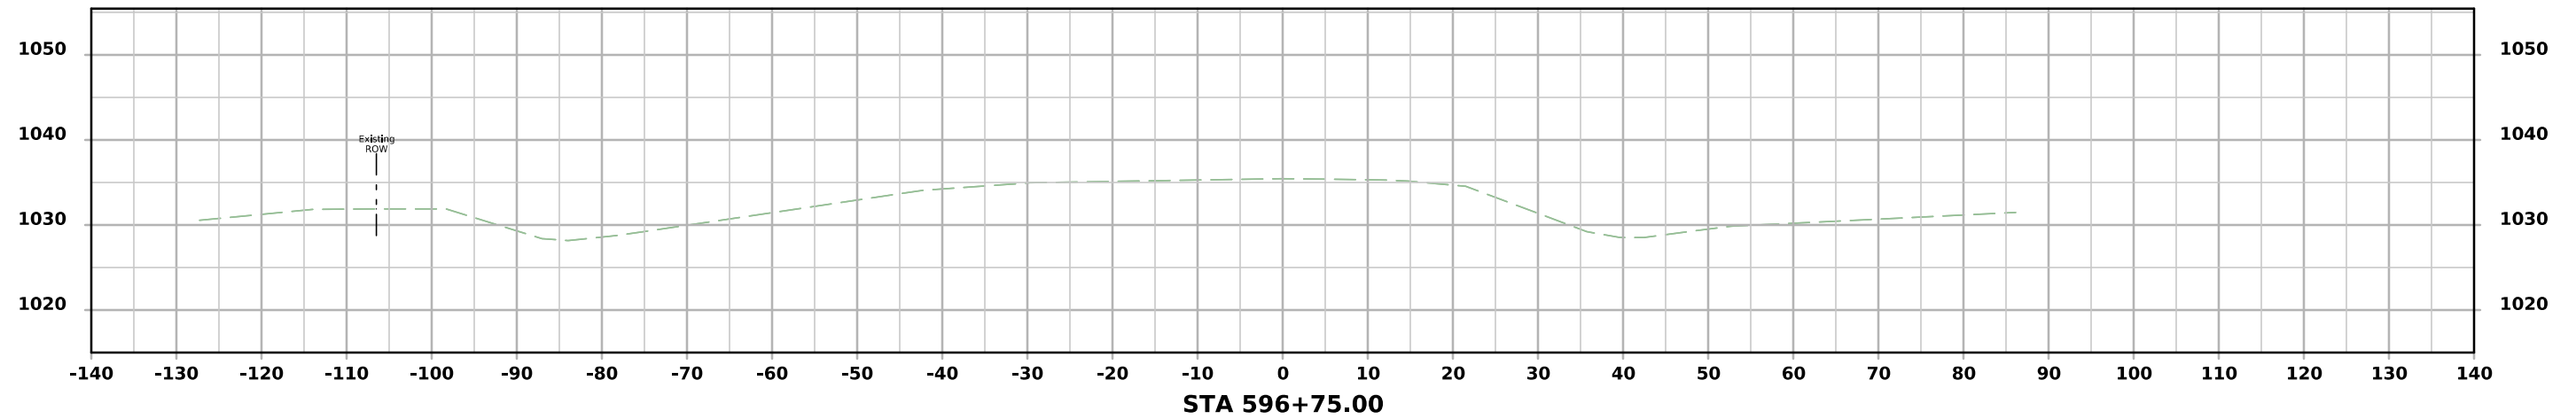



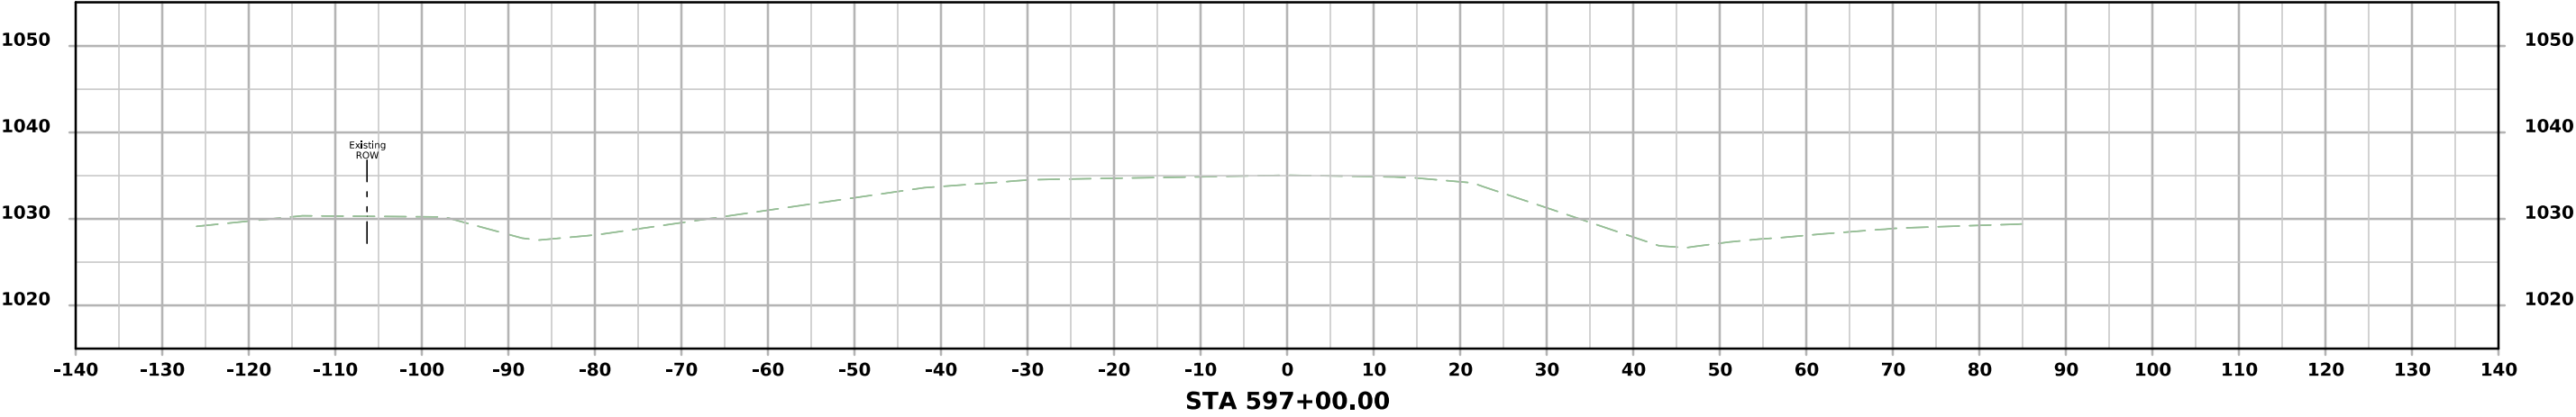


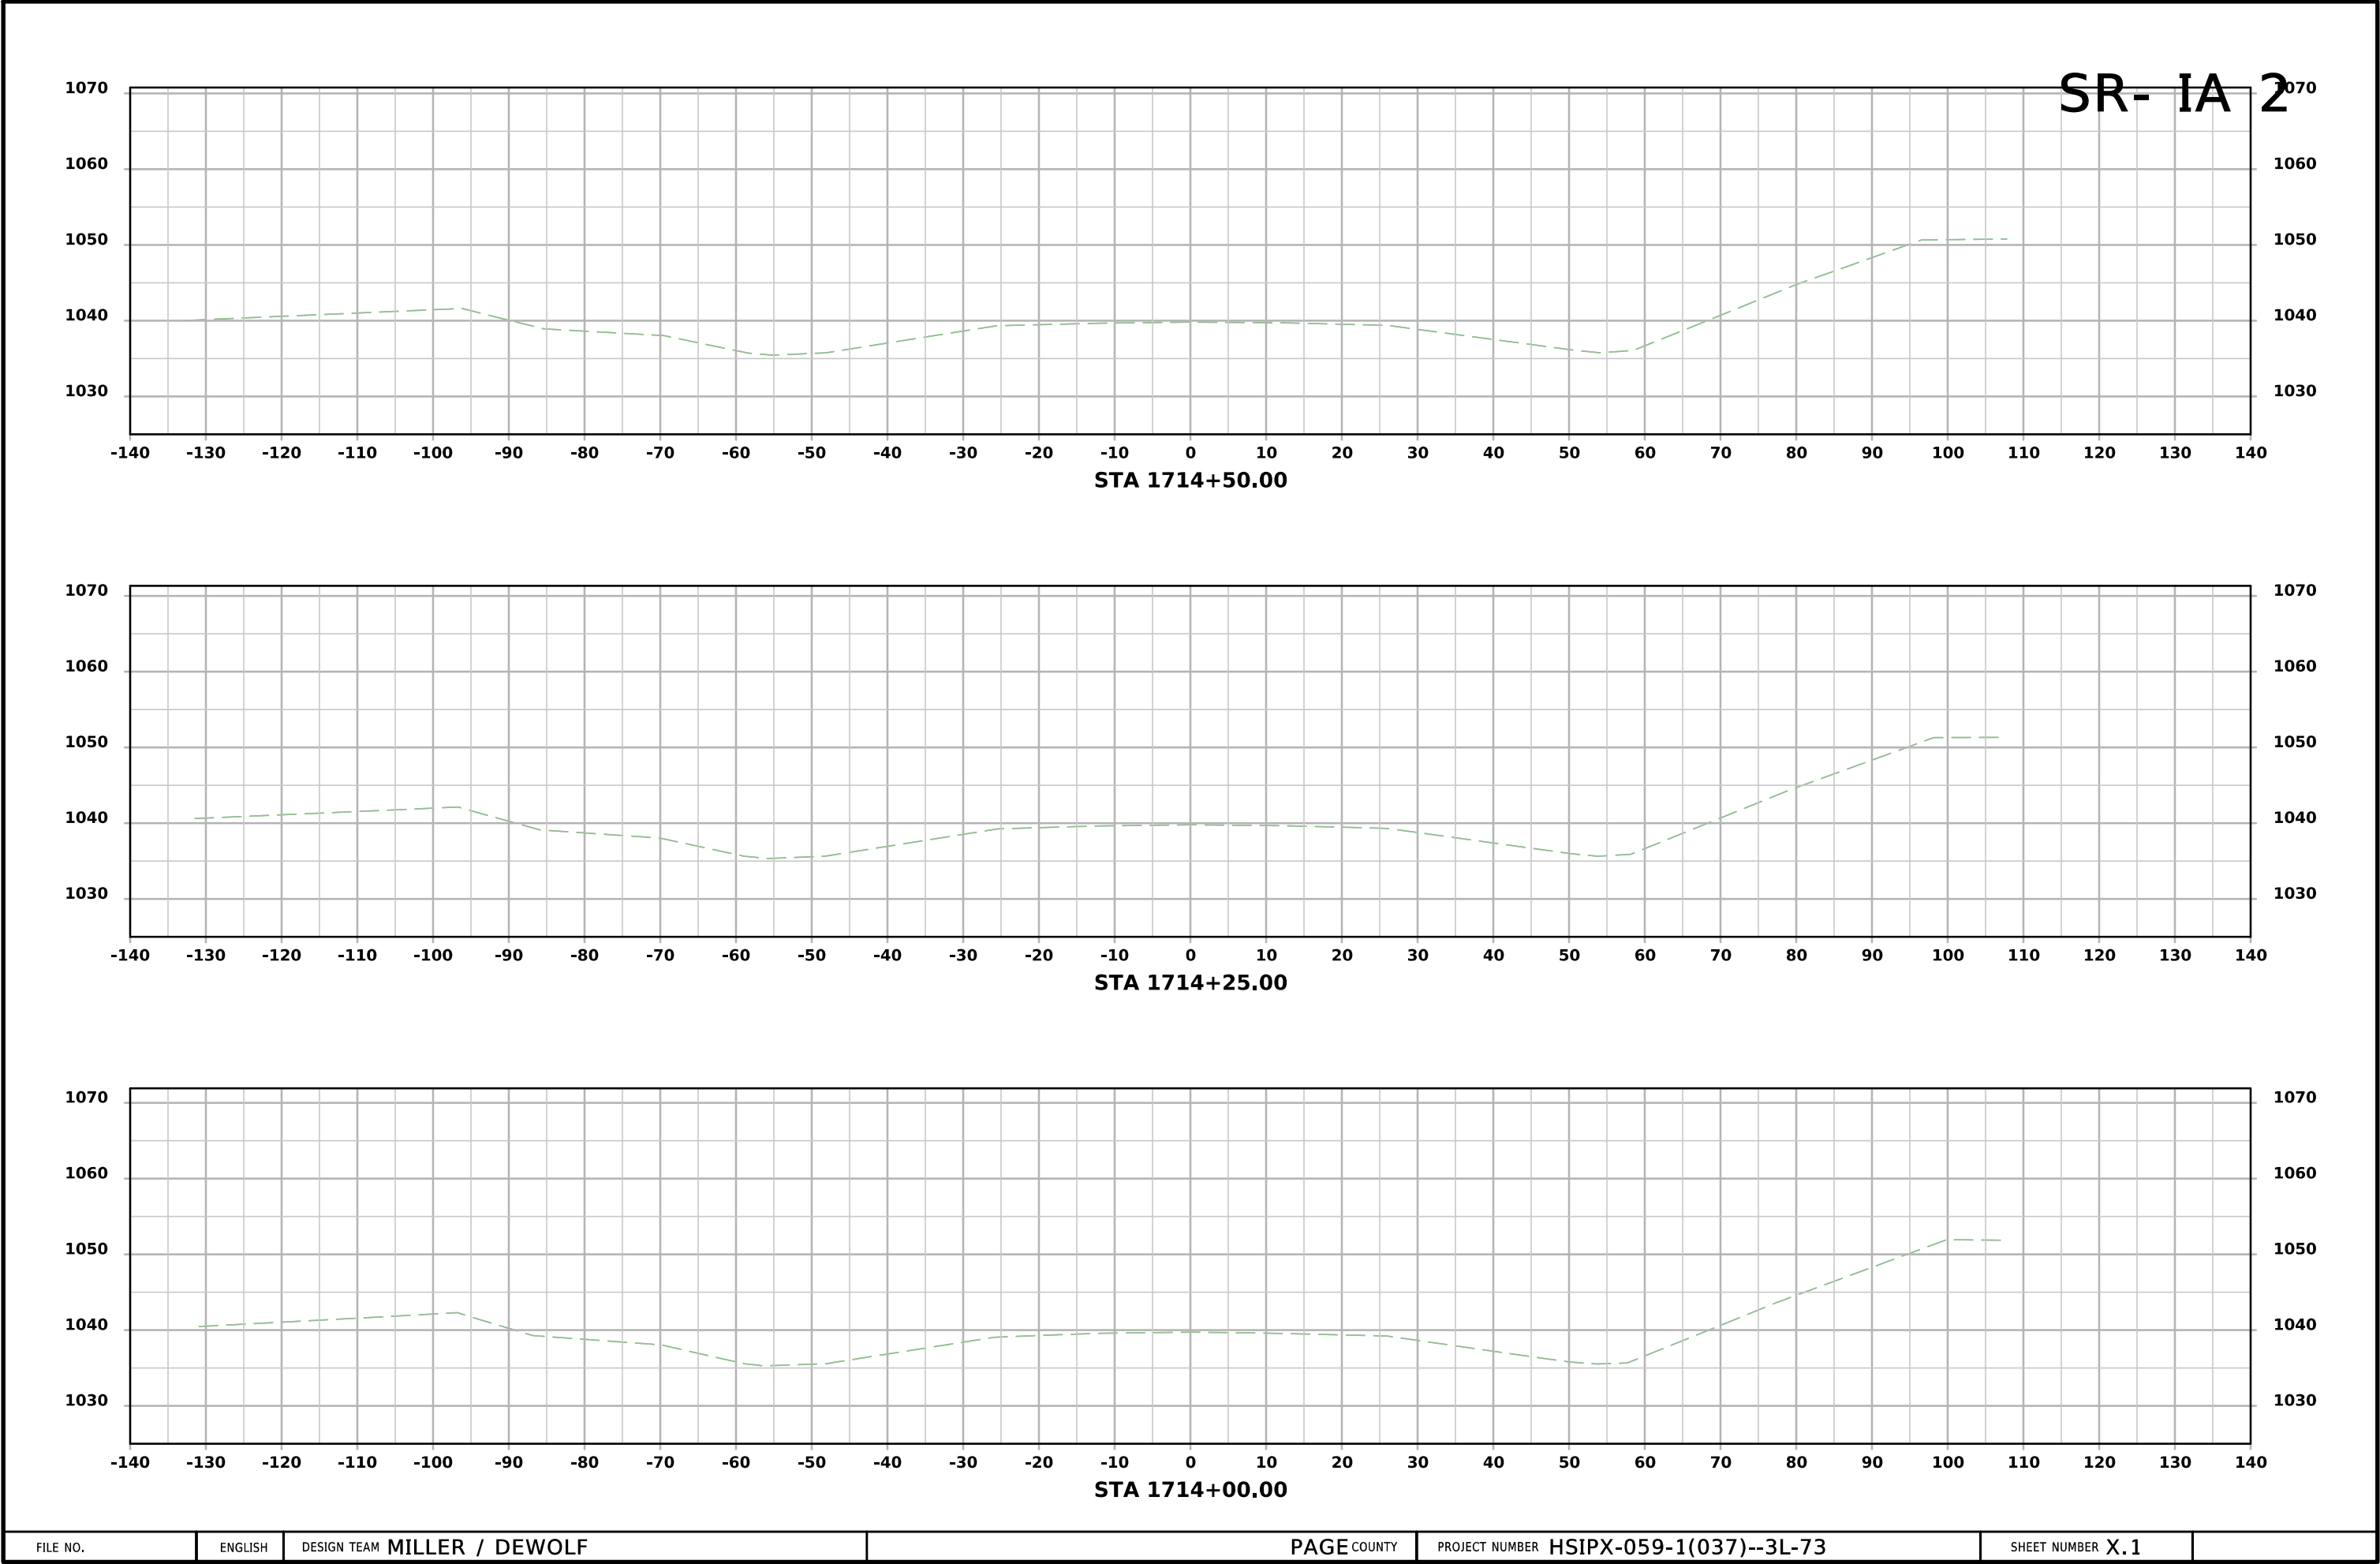




SR- IA 2

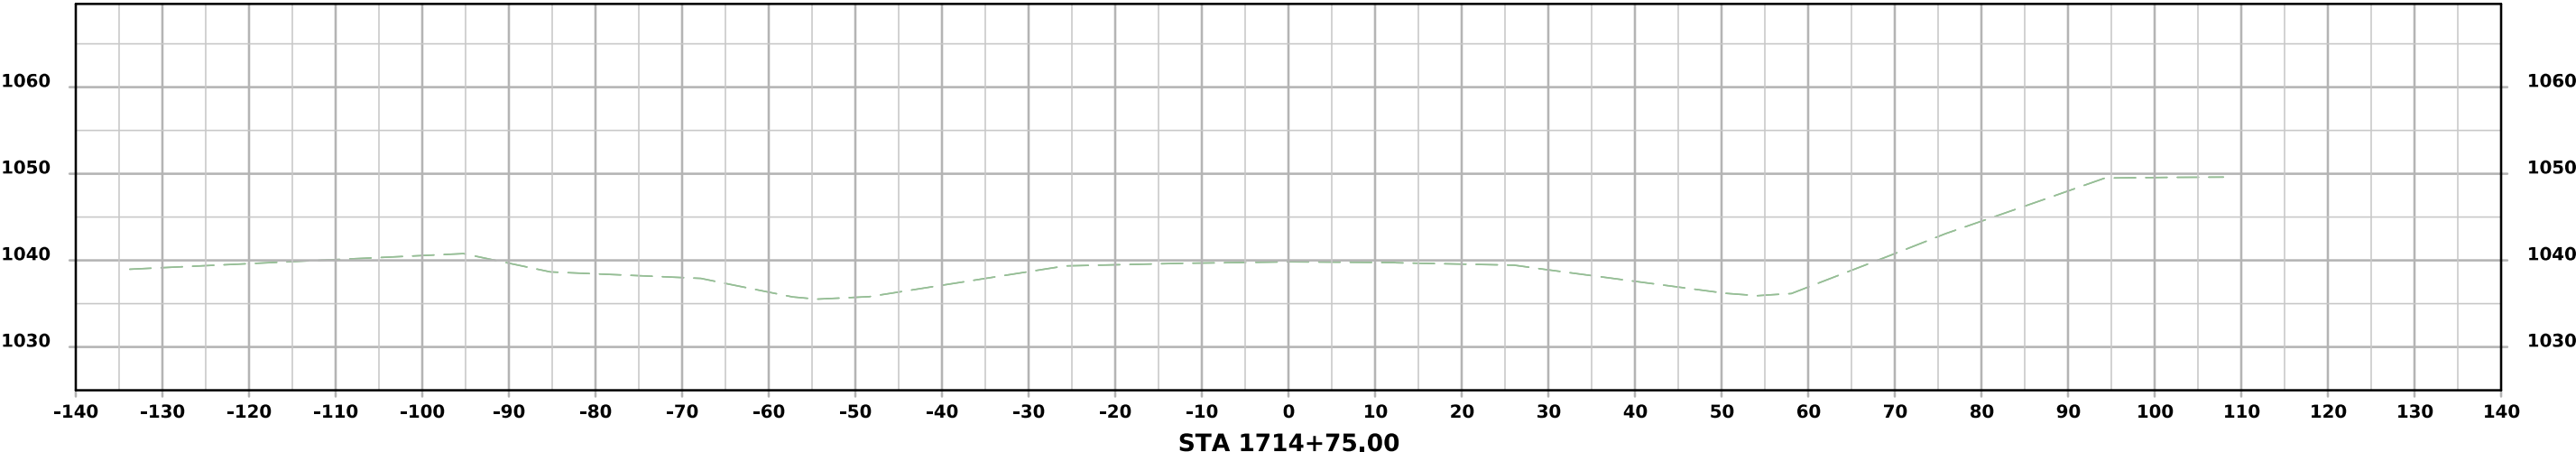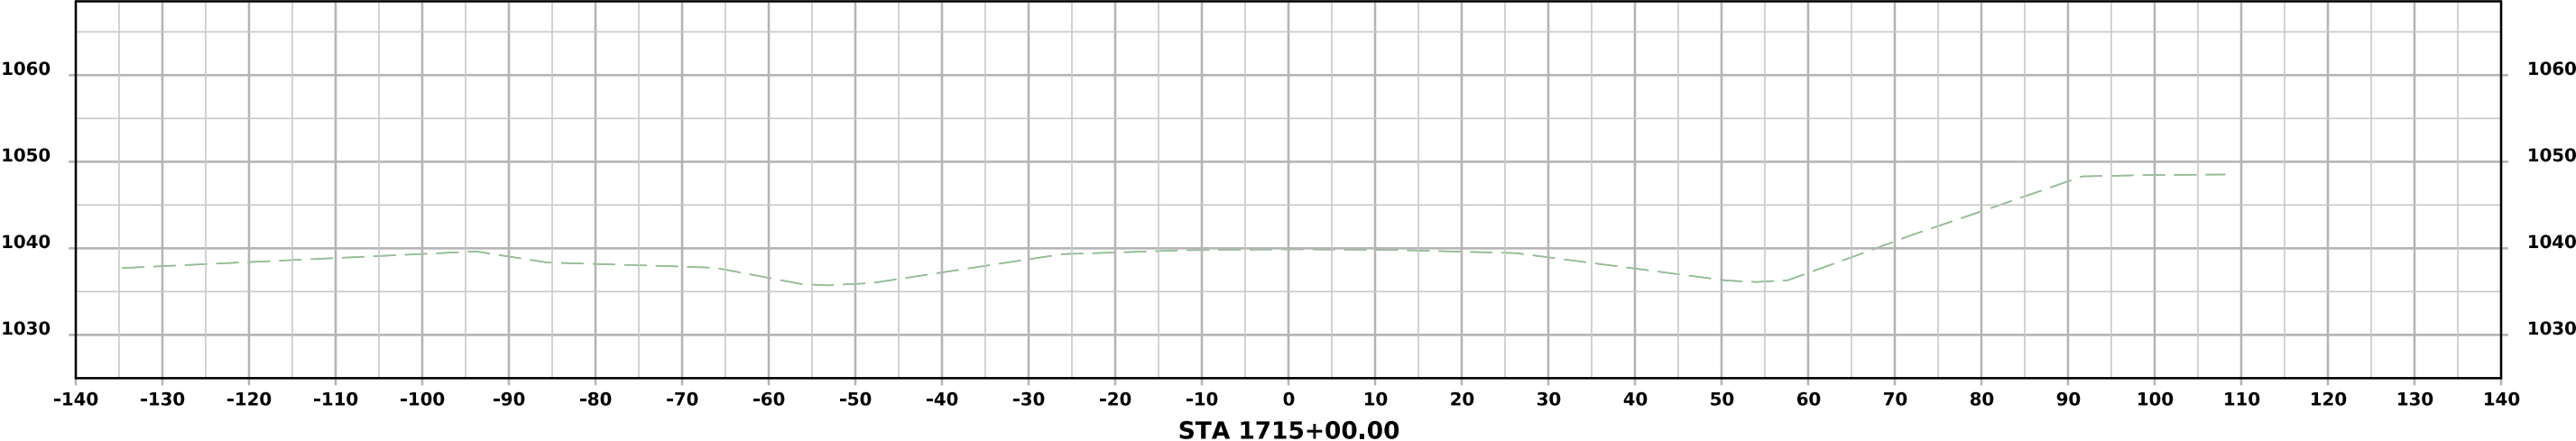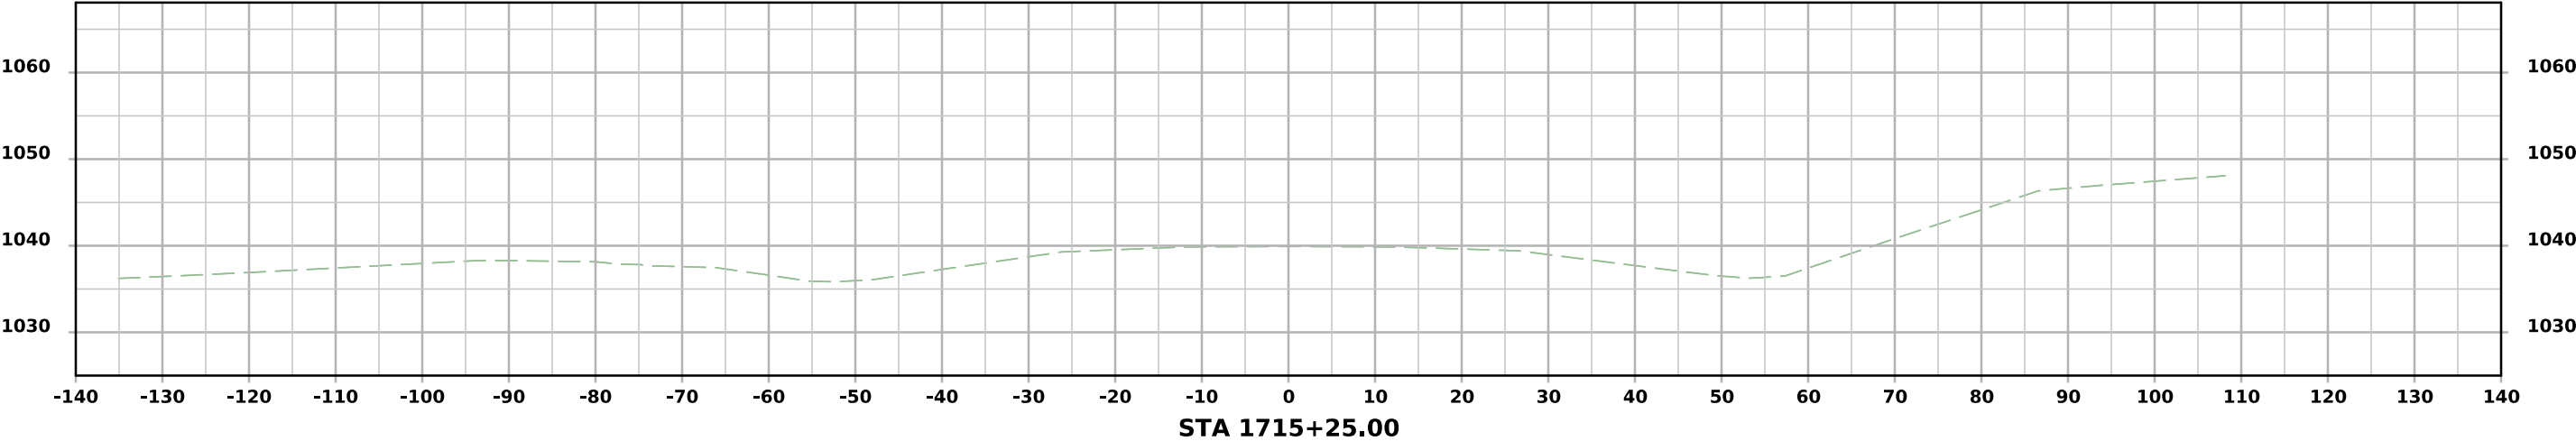




SR- IA 2

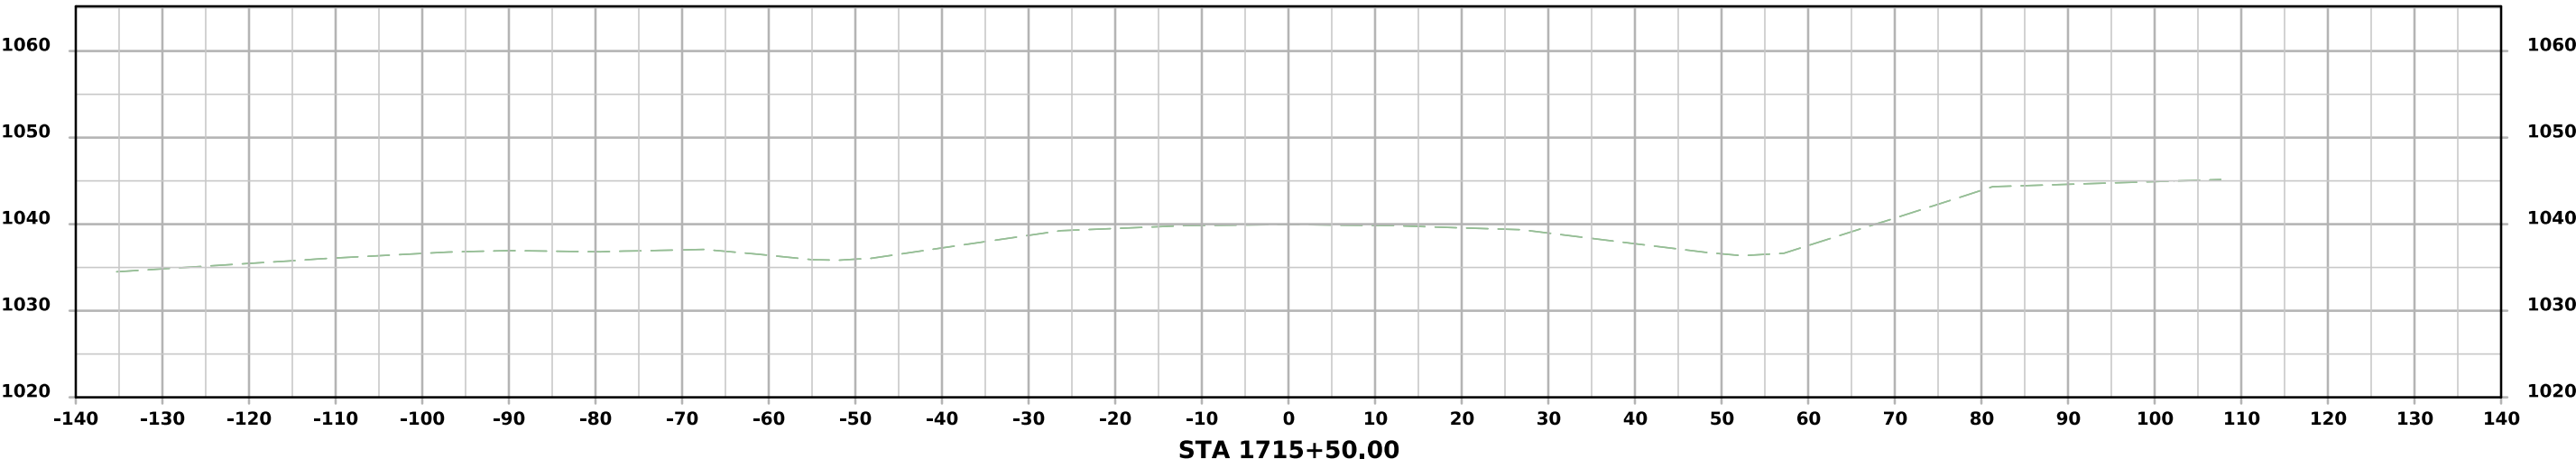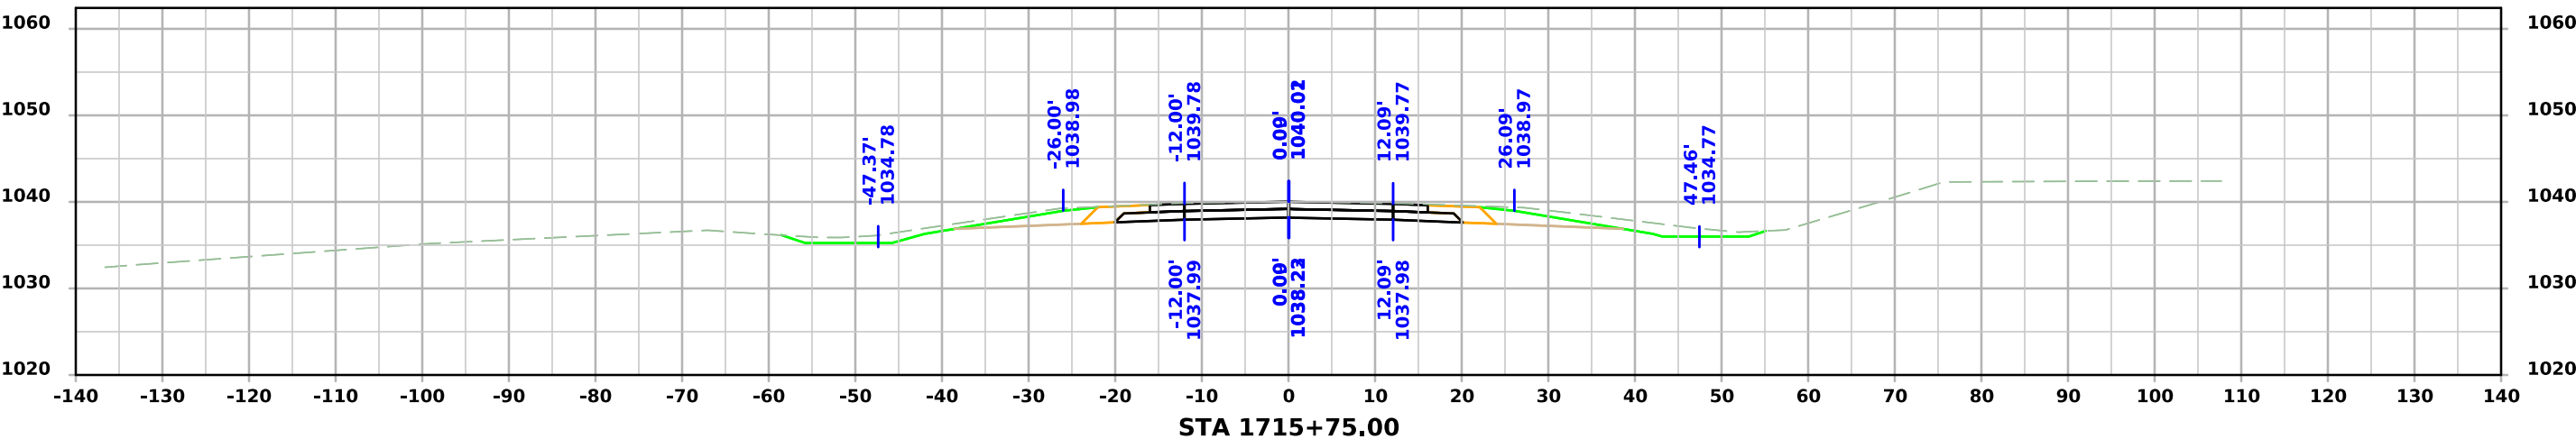
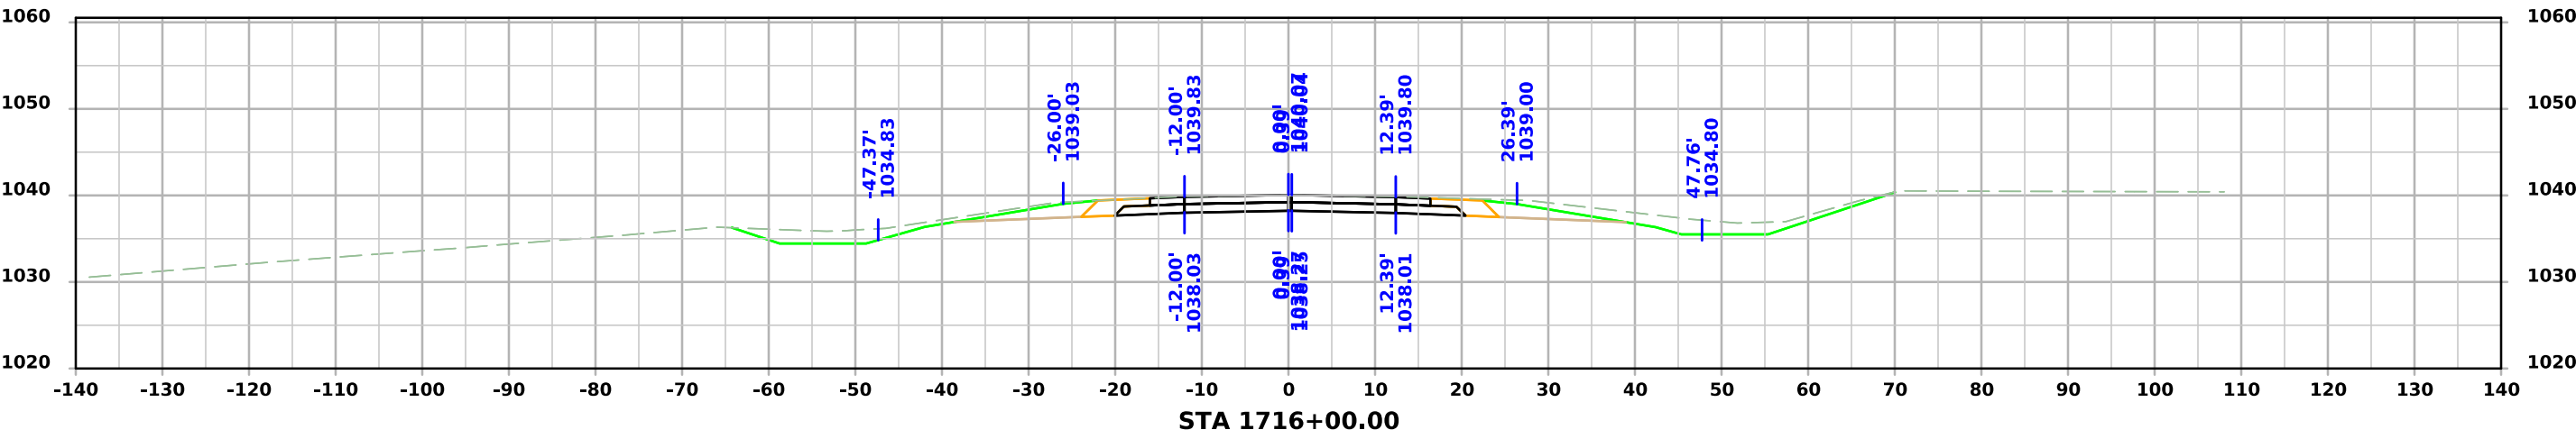




SR- IA 2

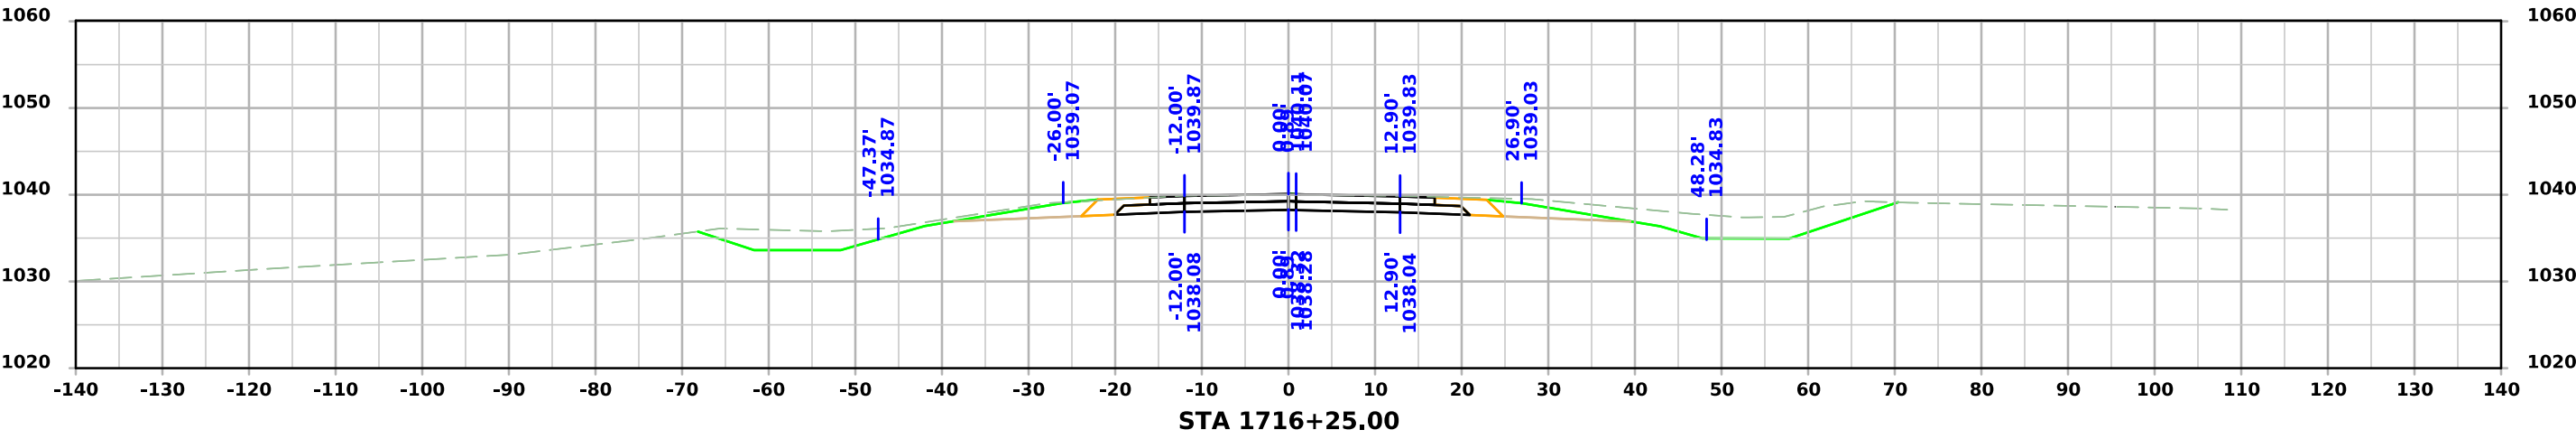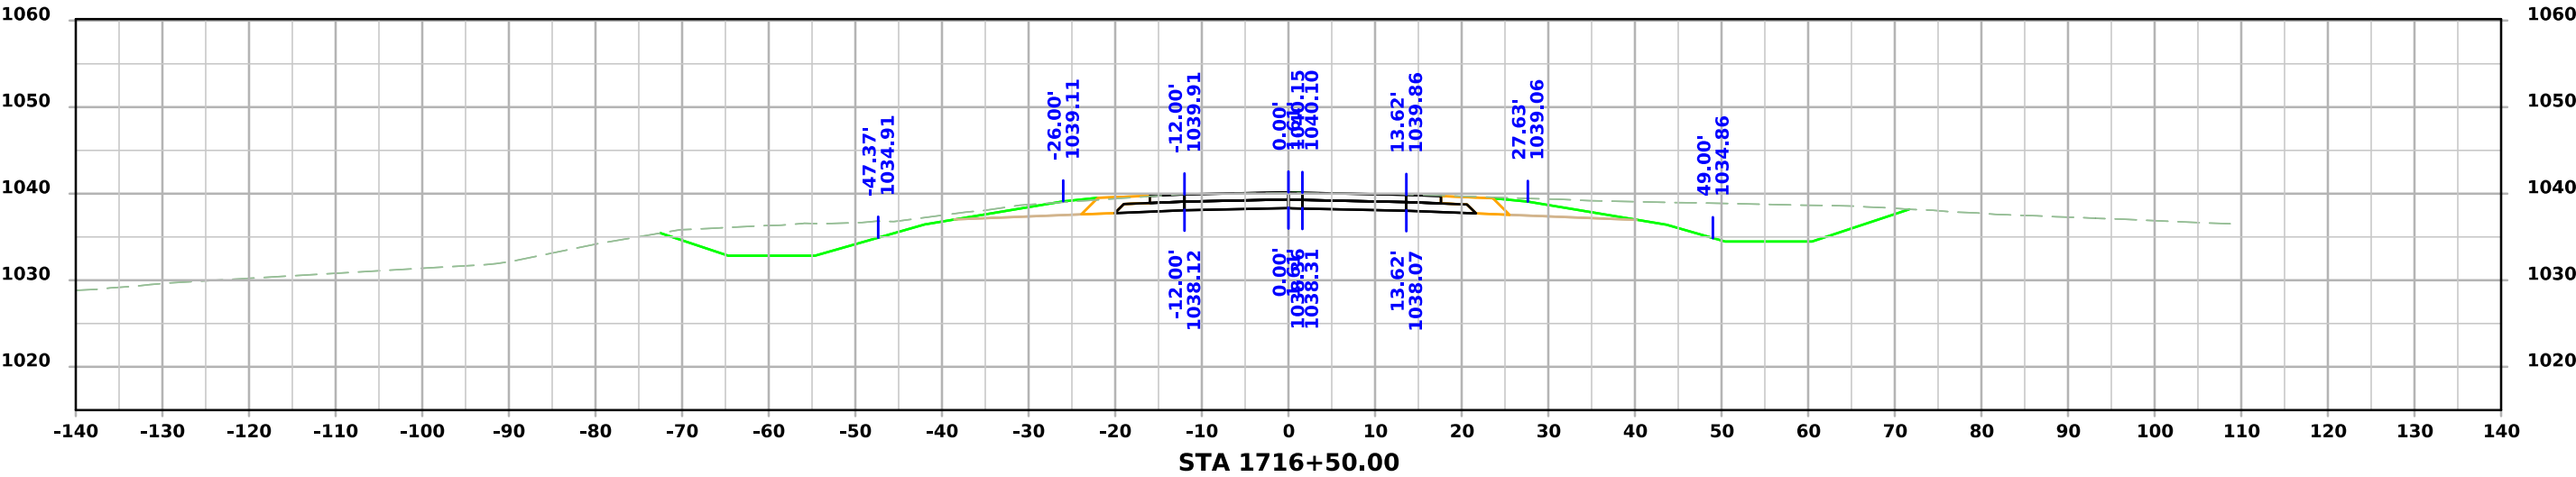
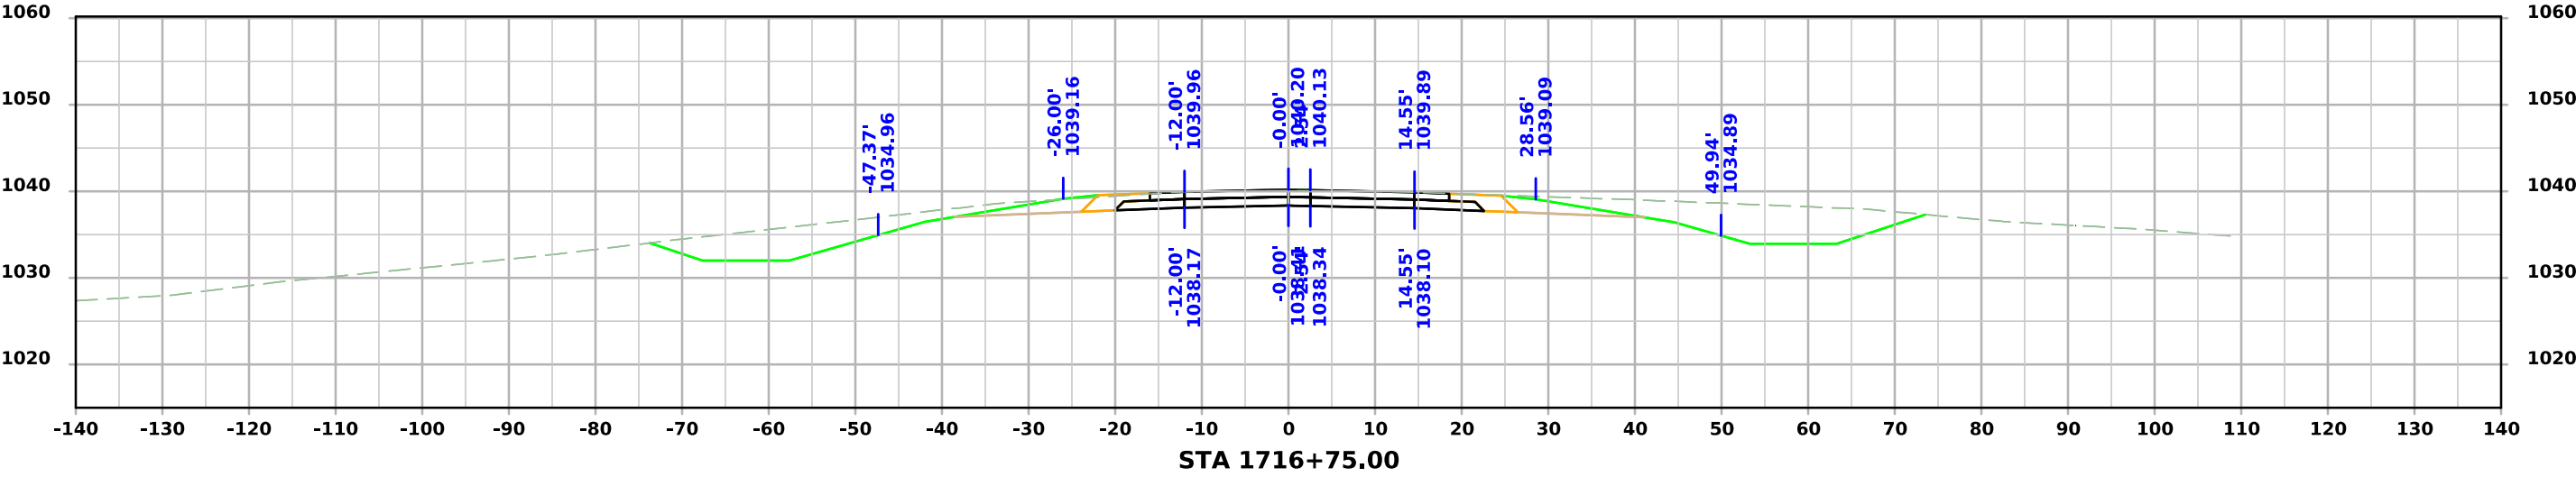



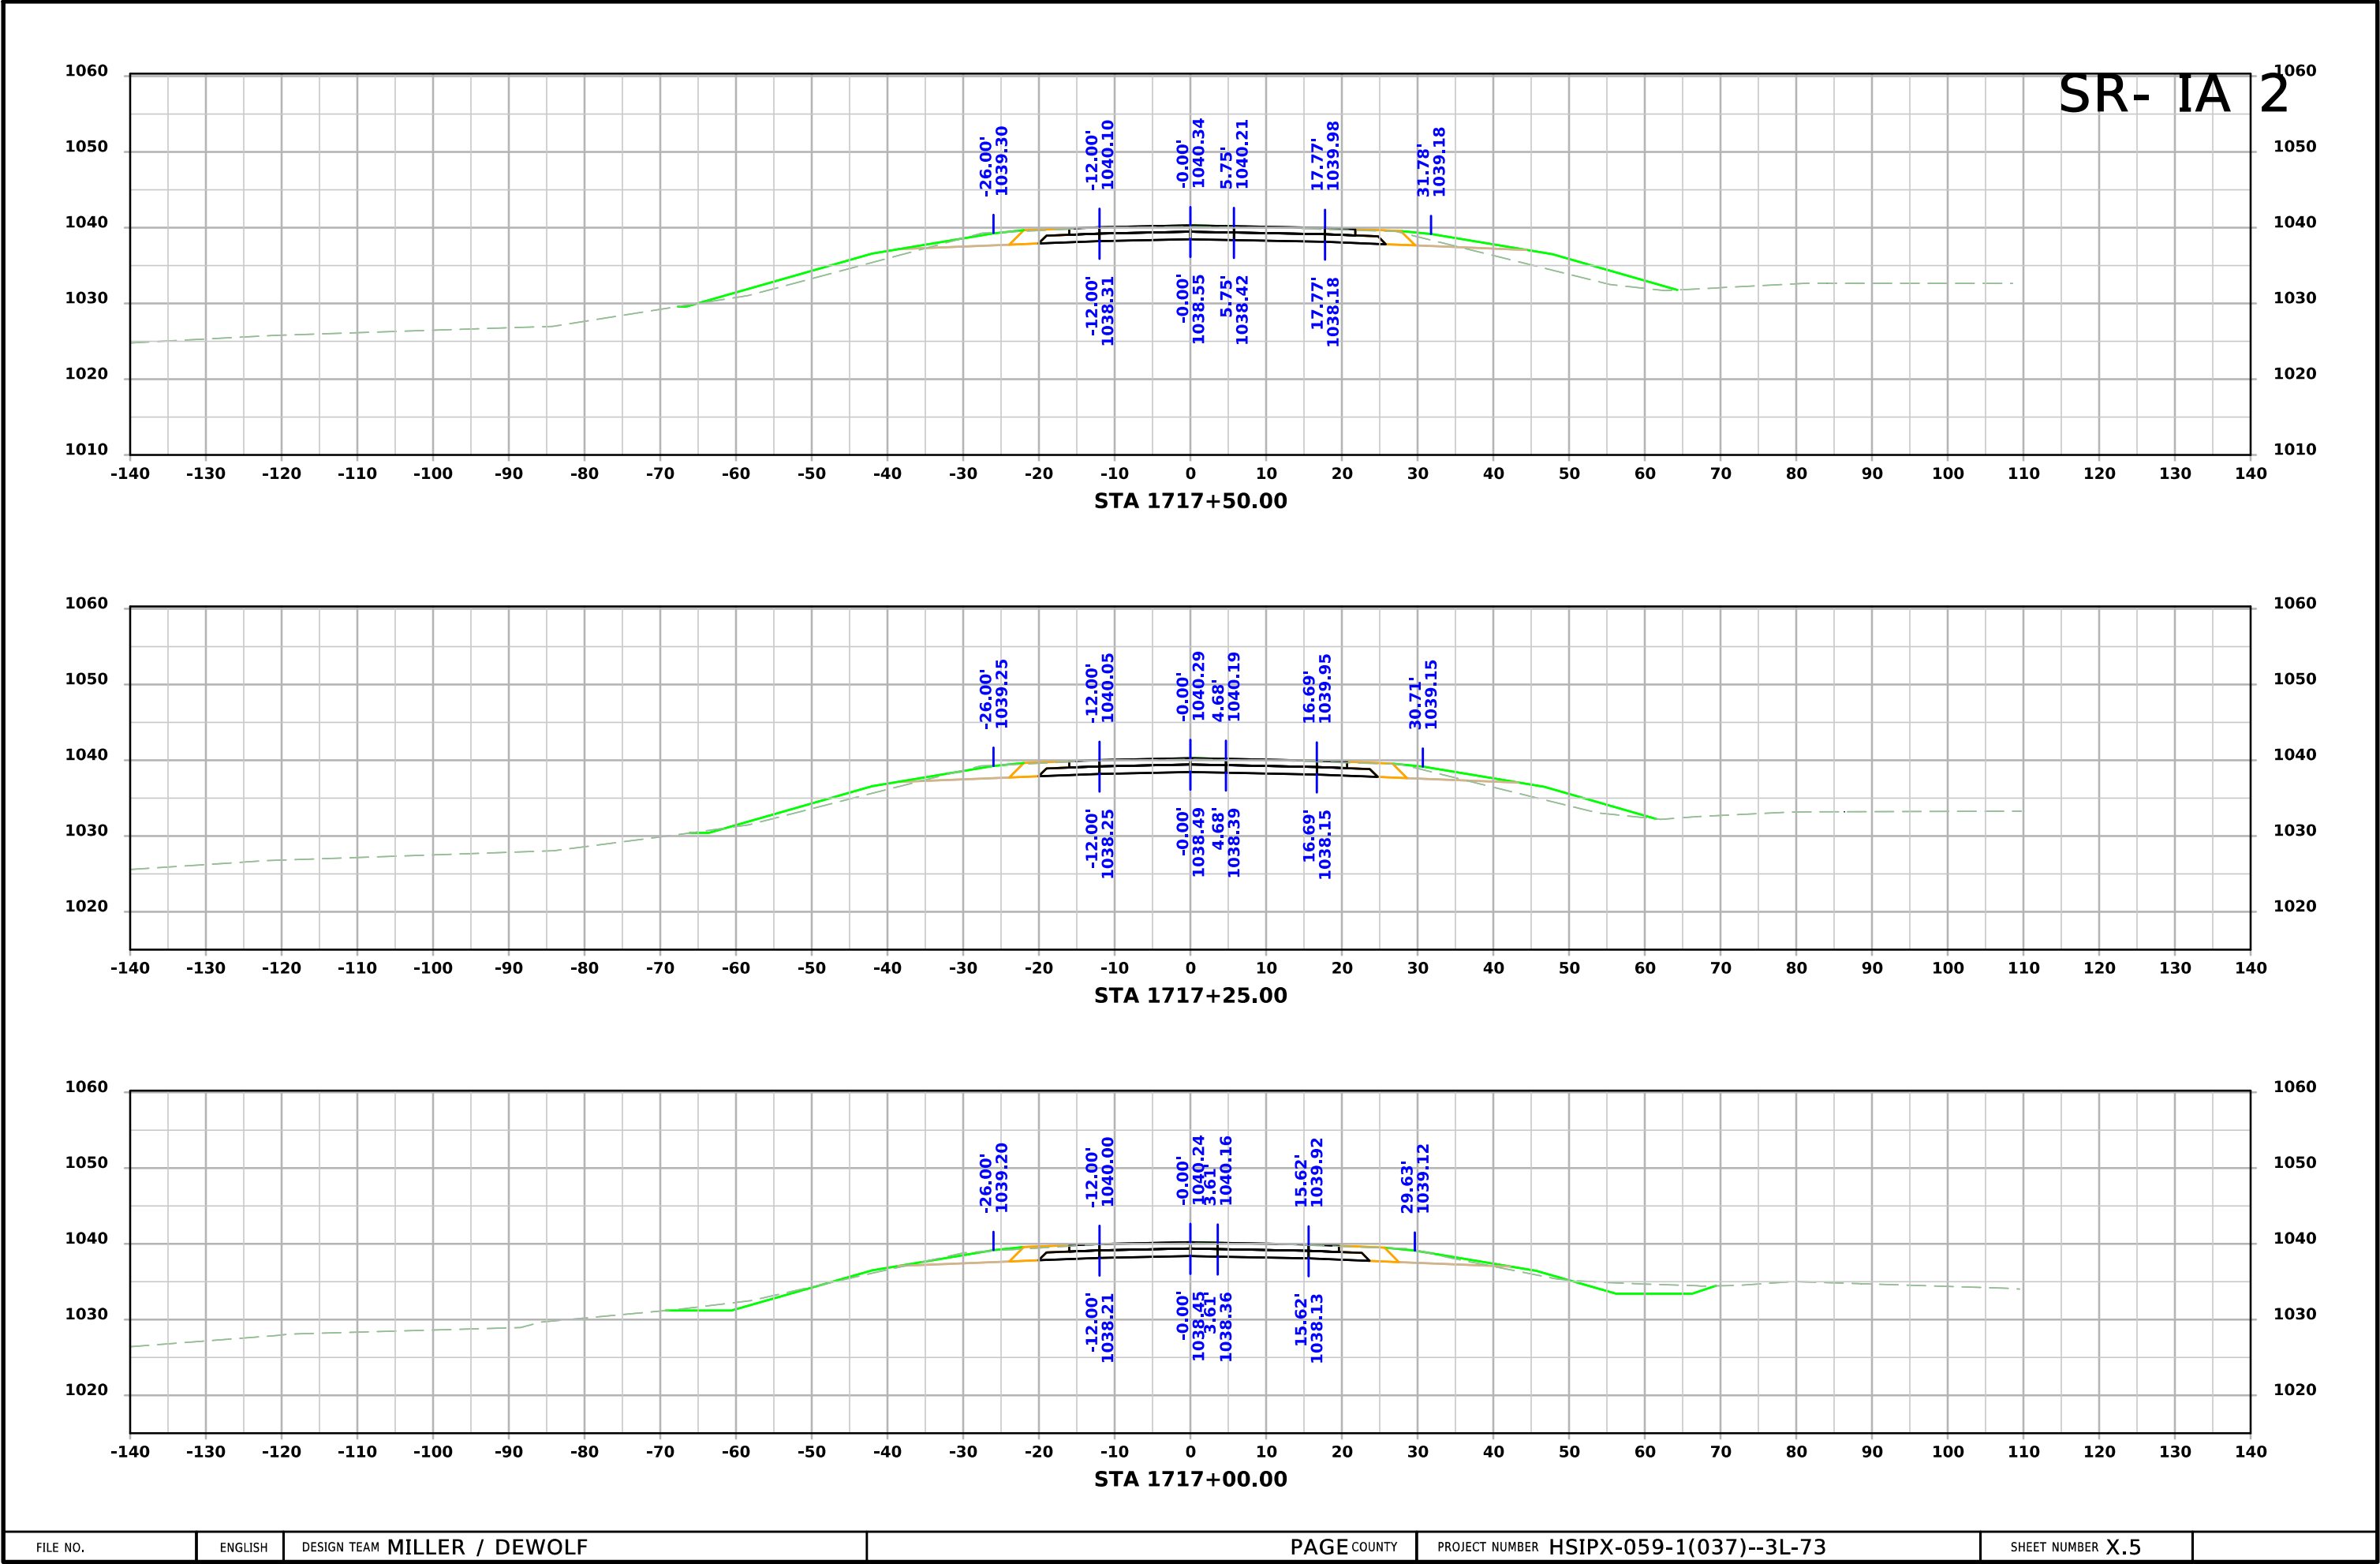


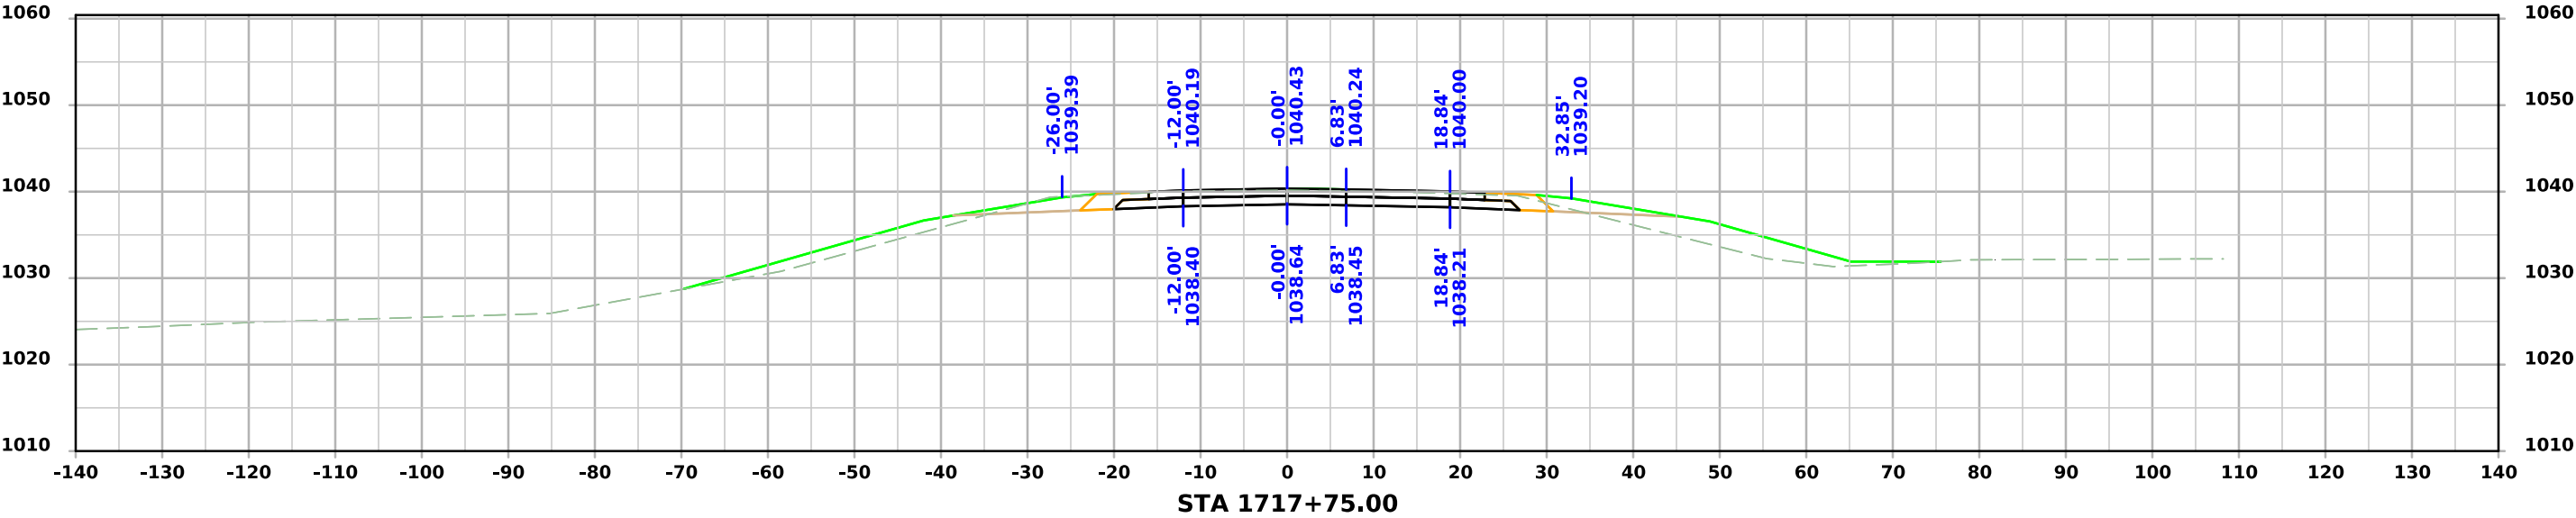
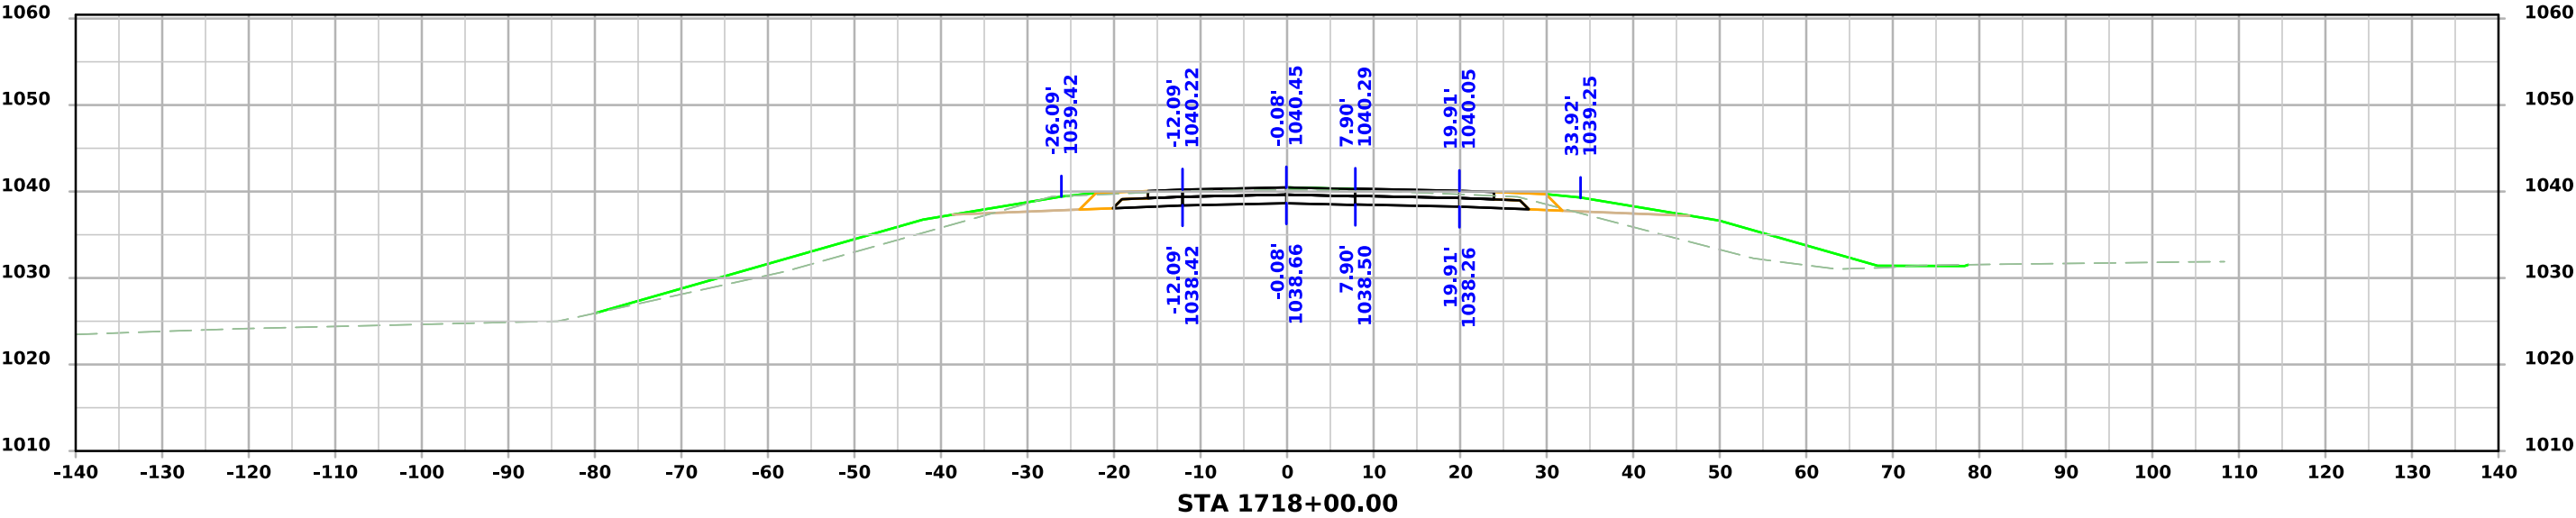


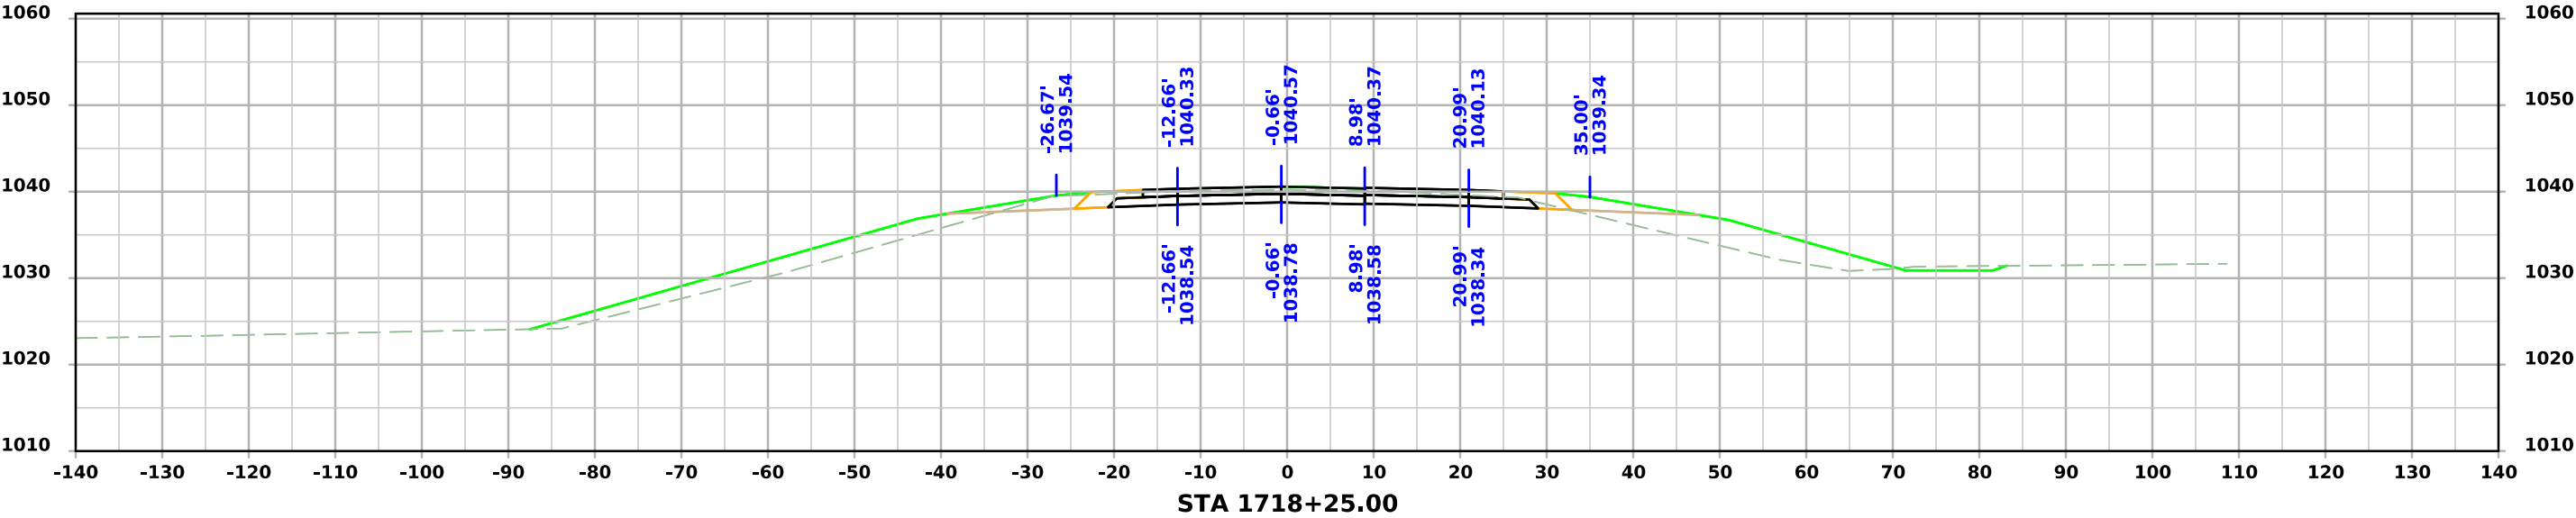
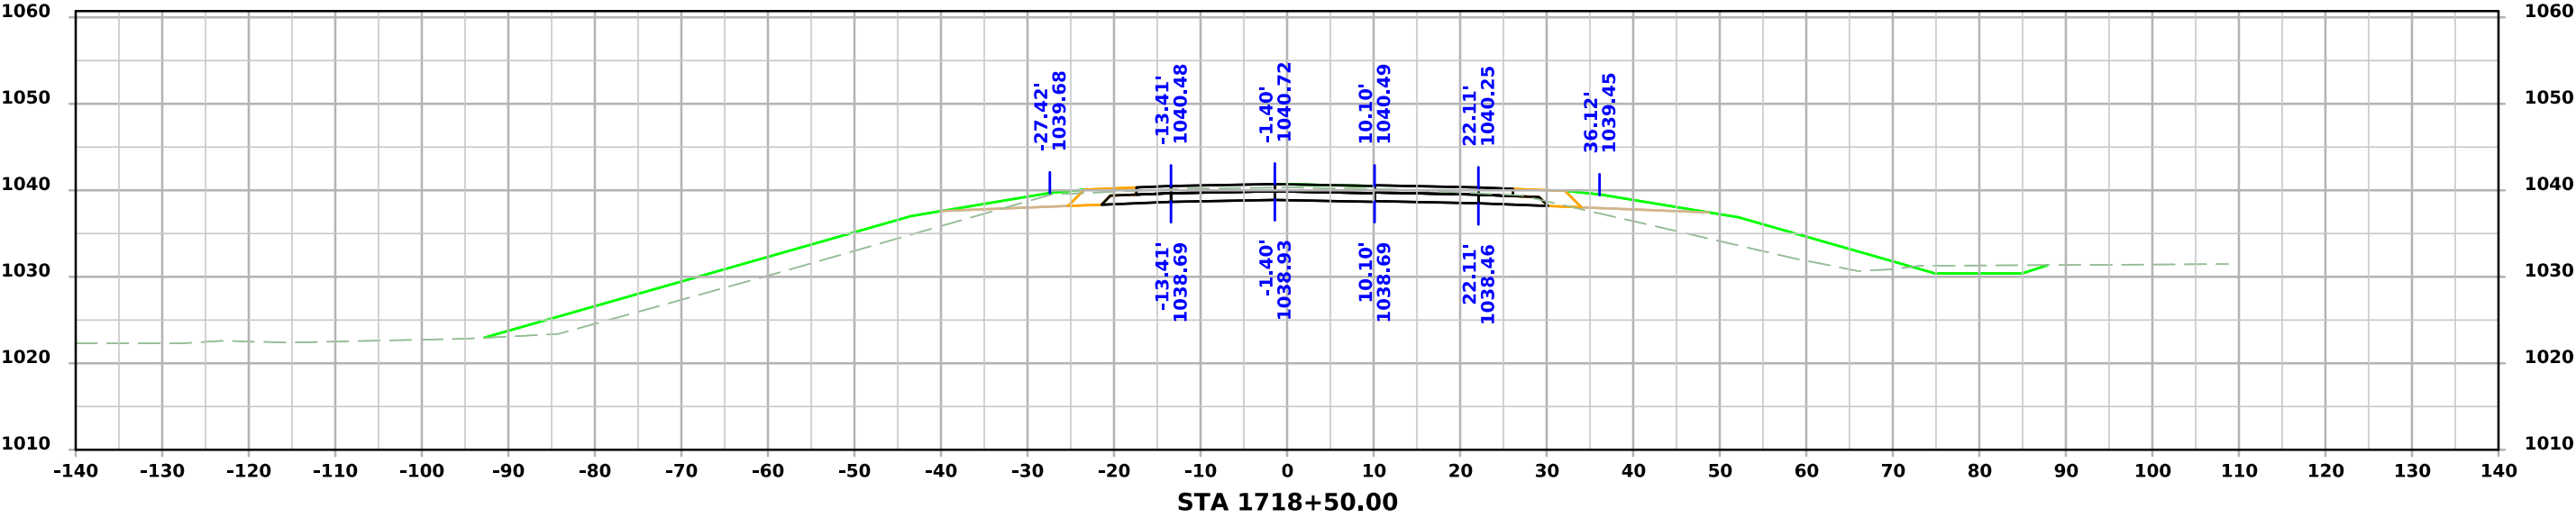



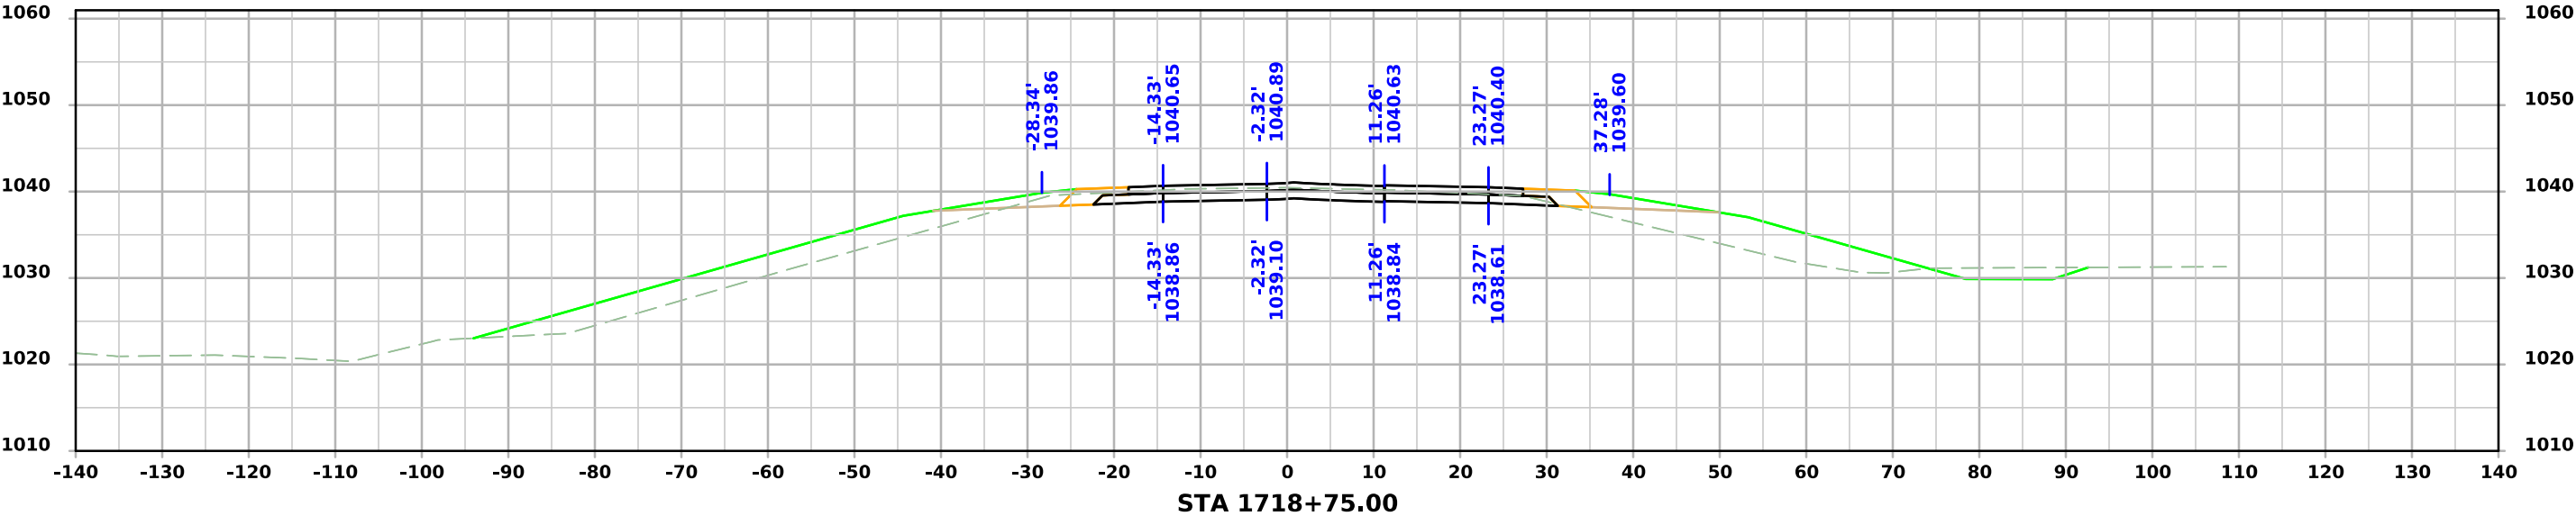
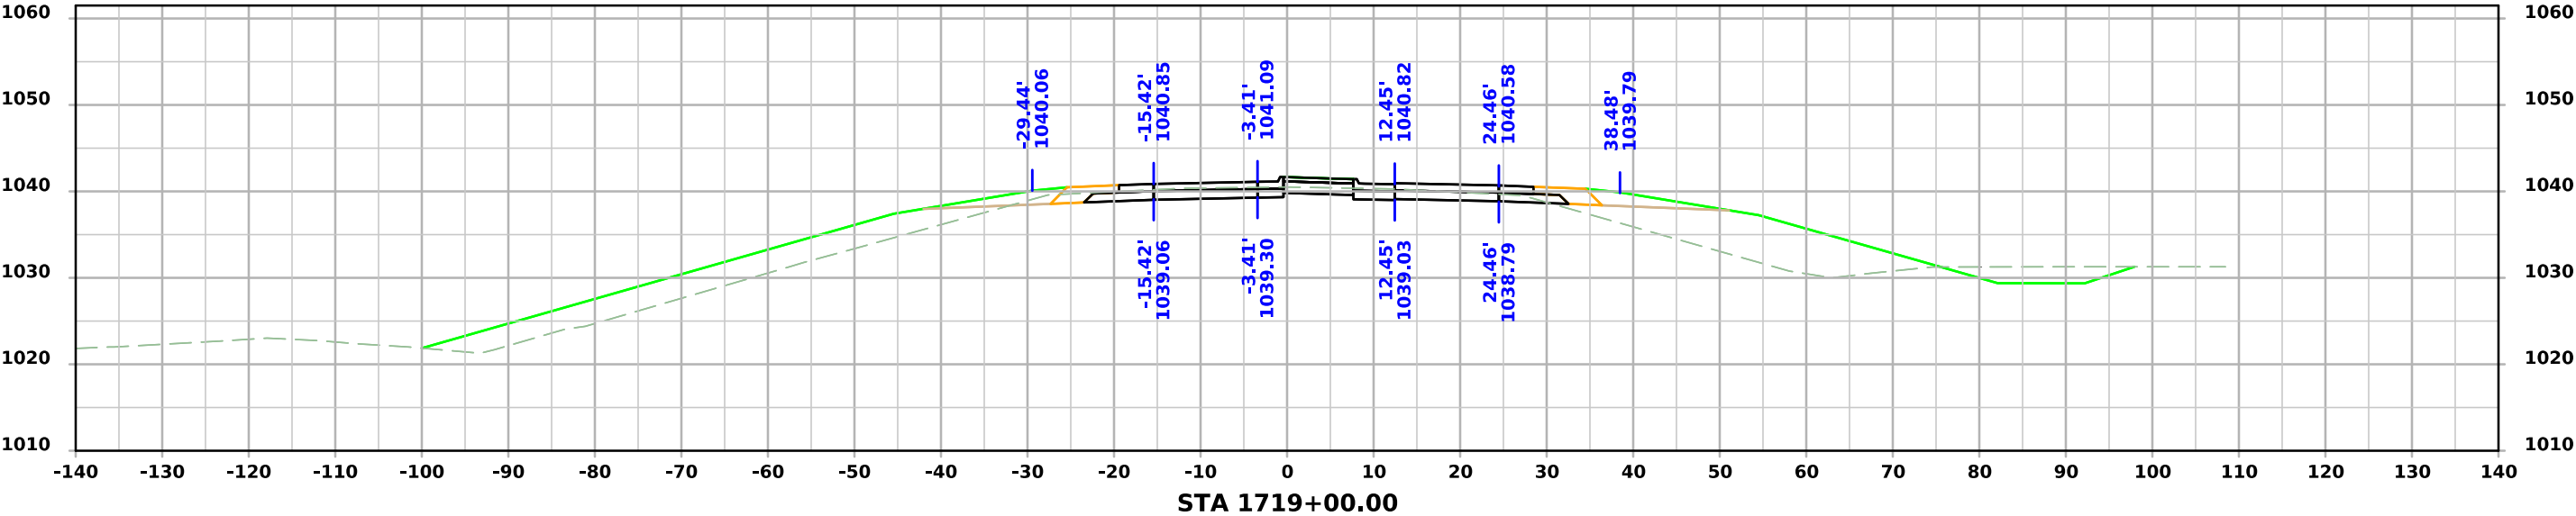


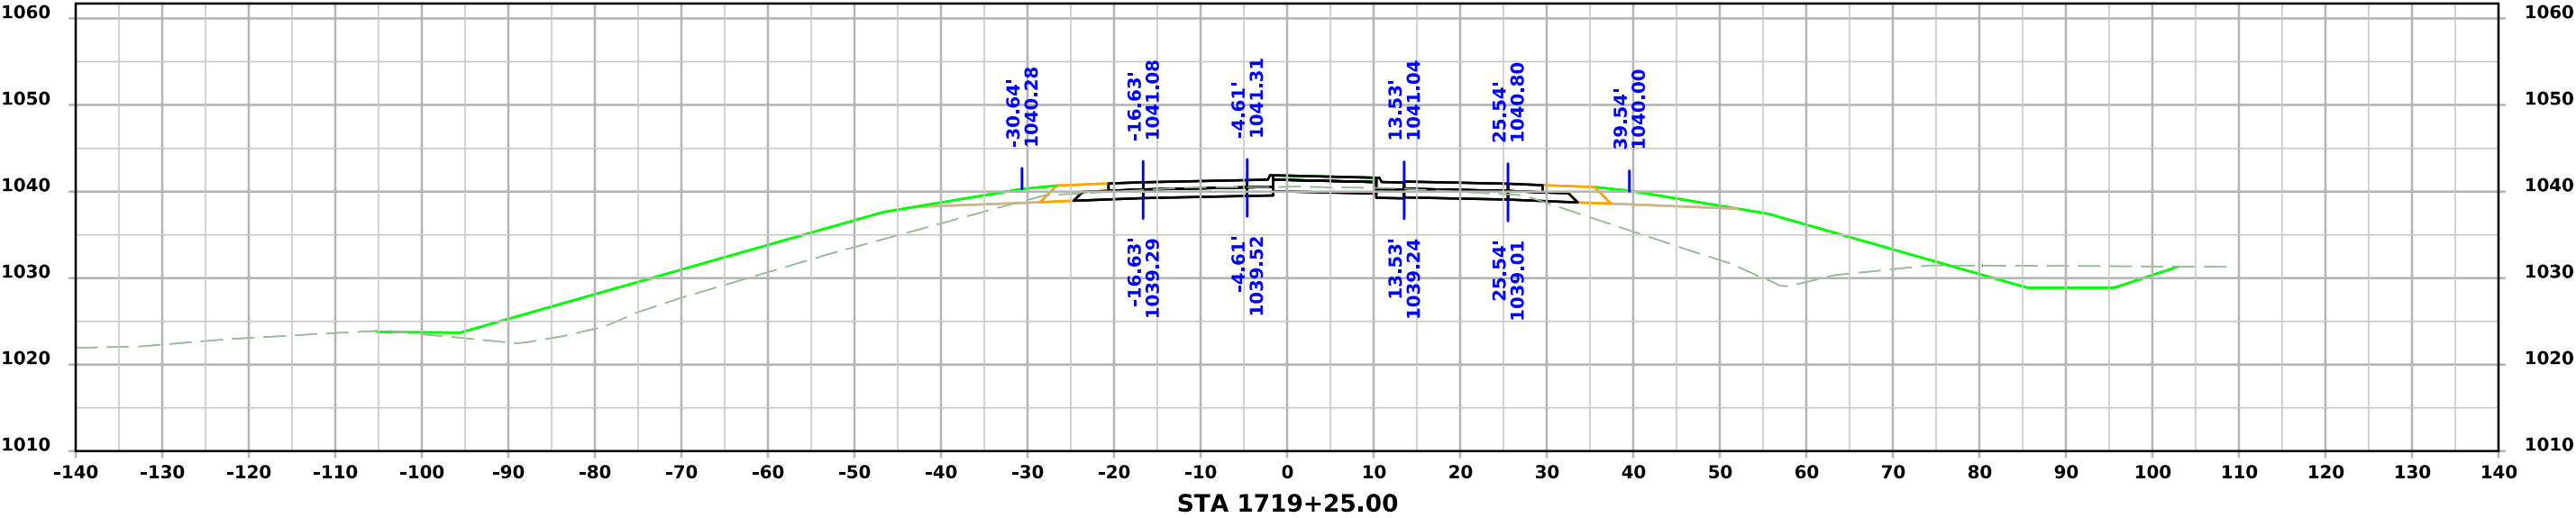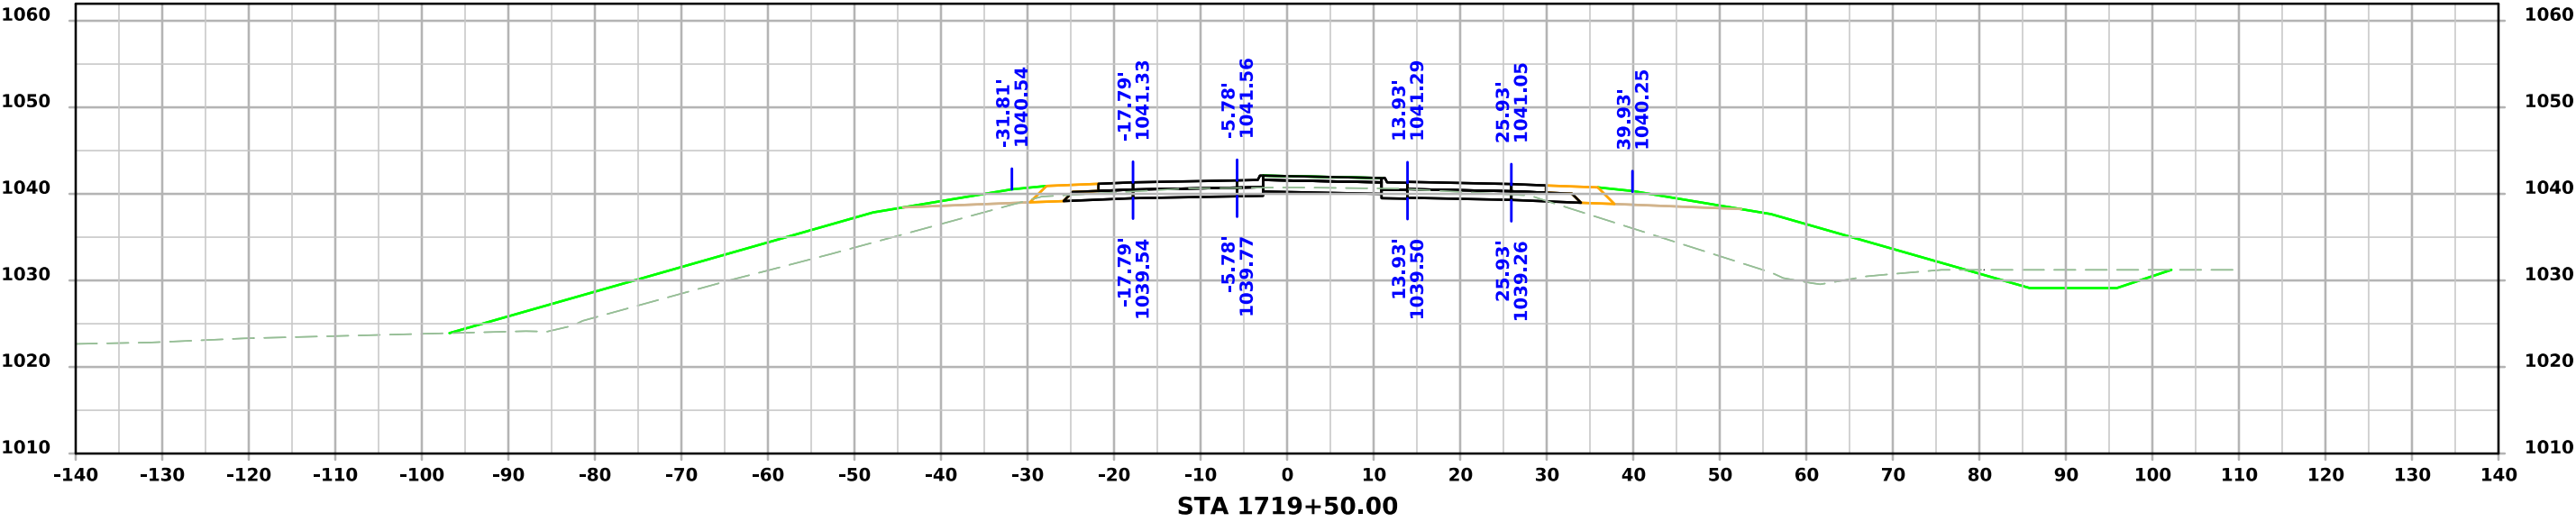


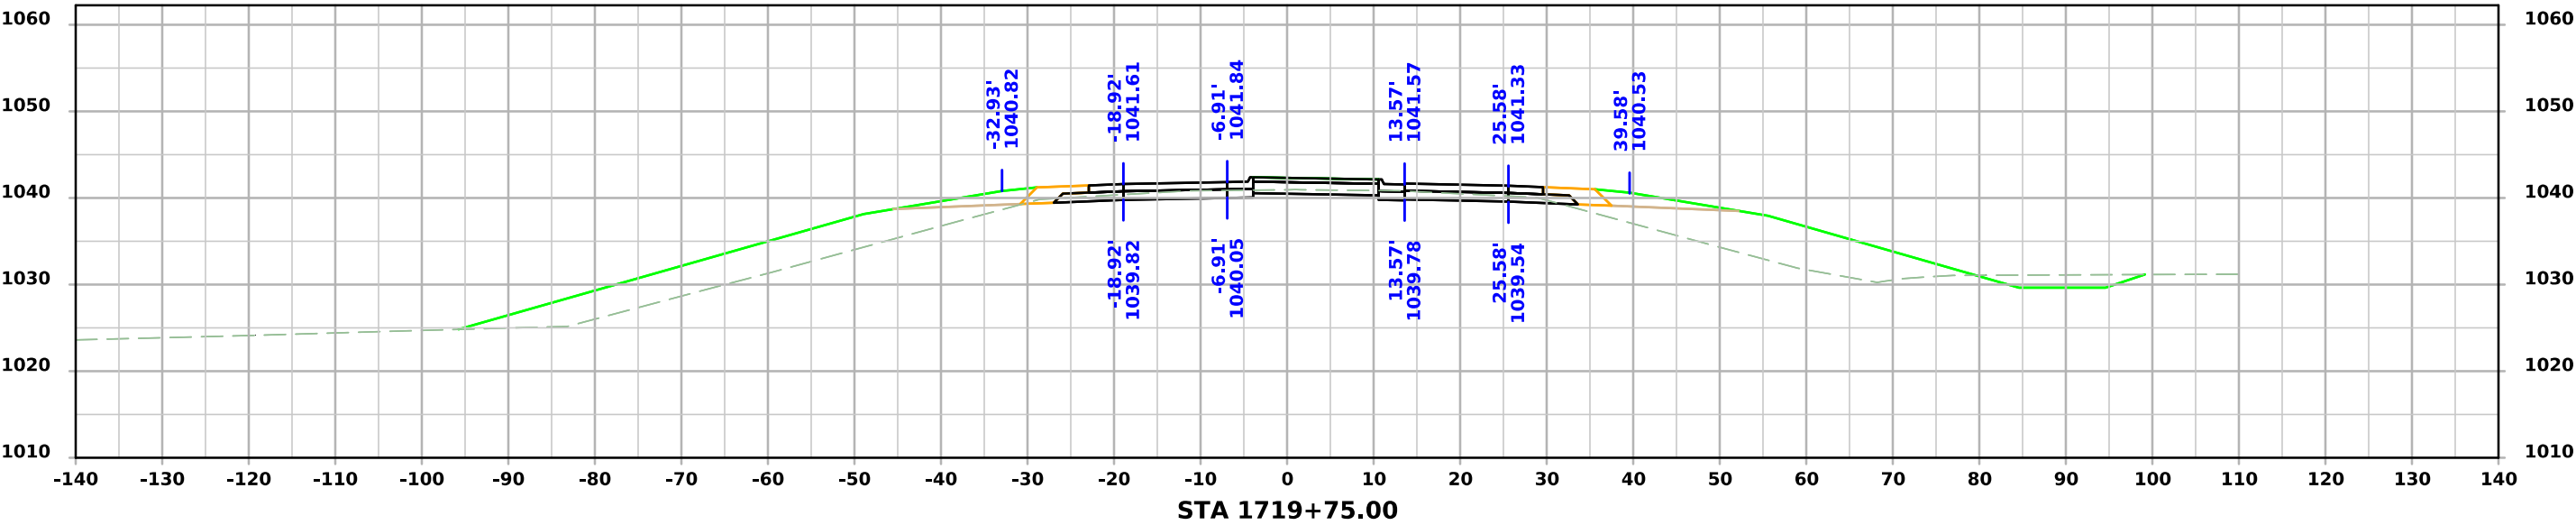
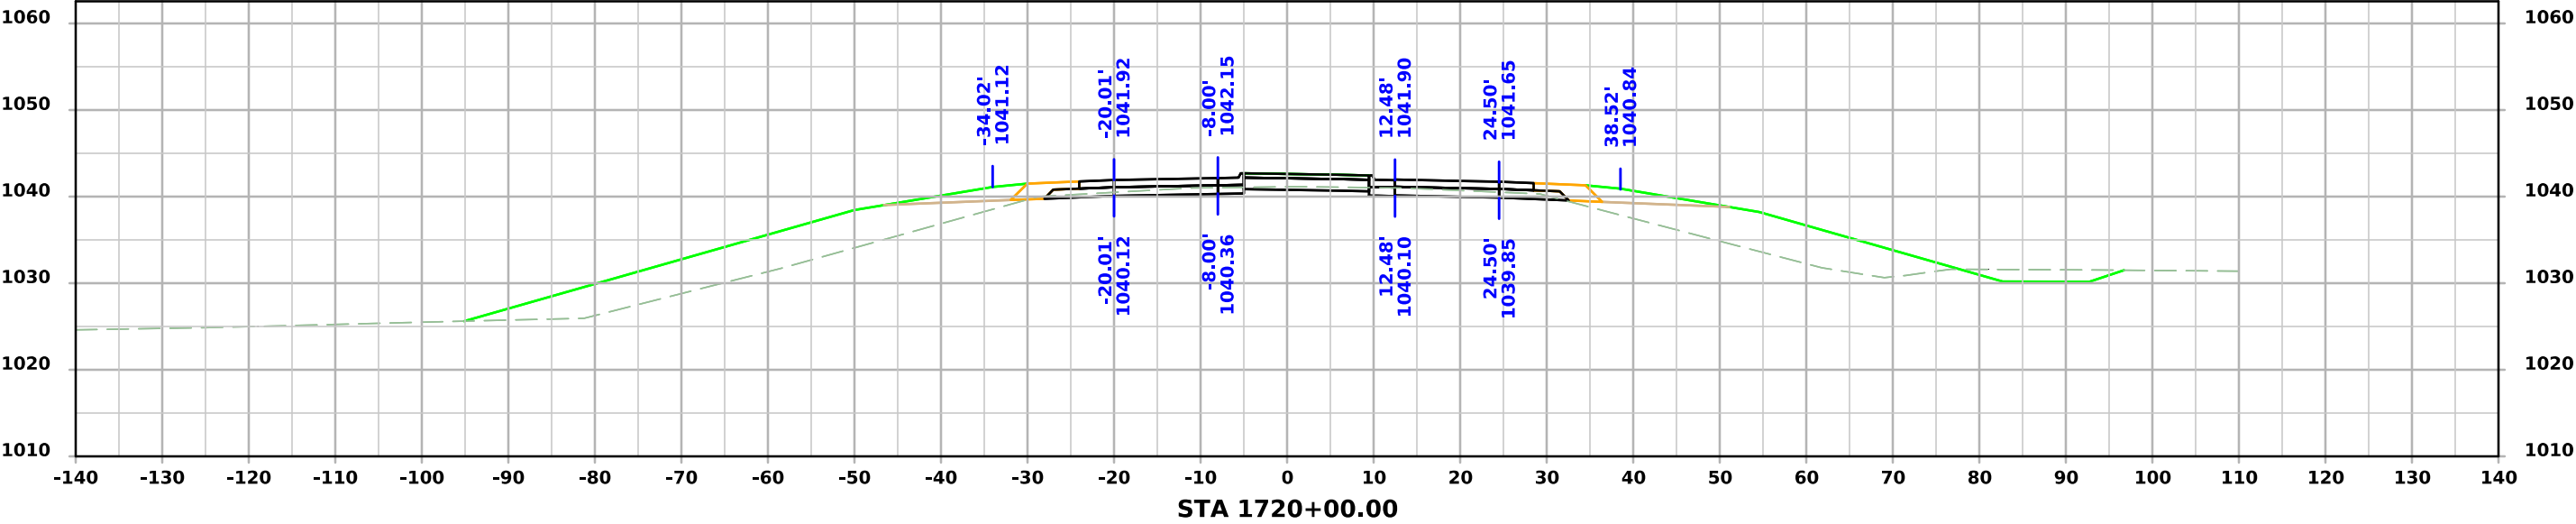


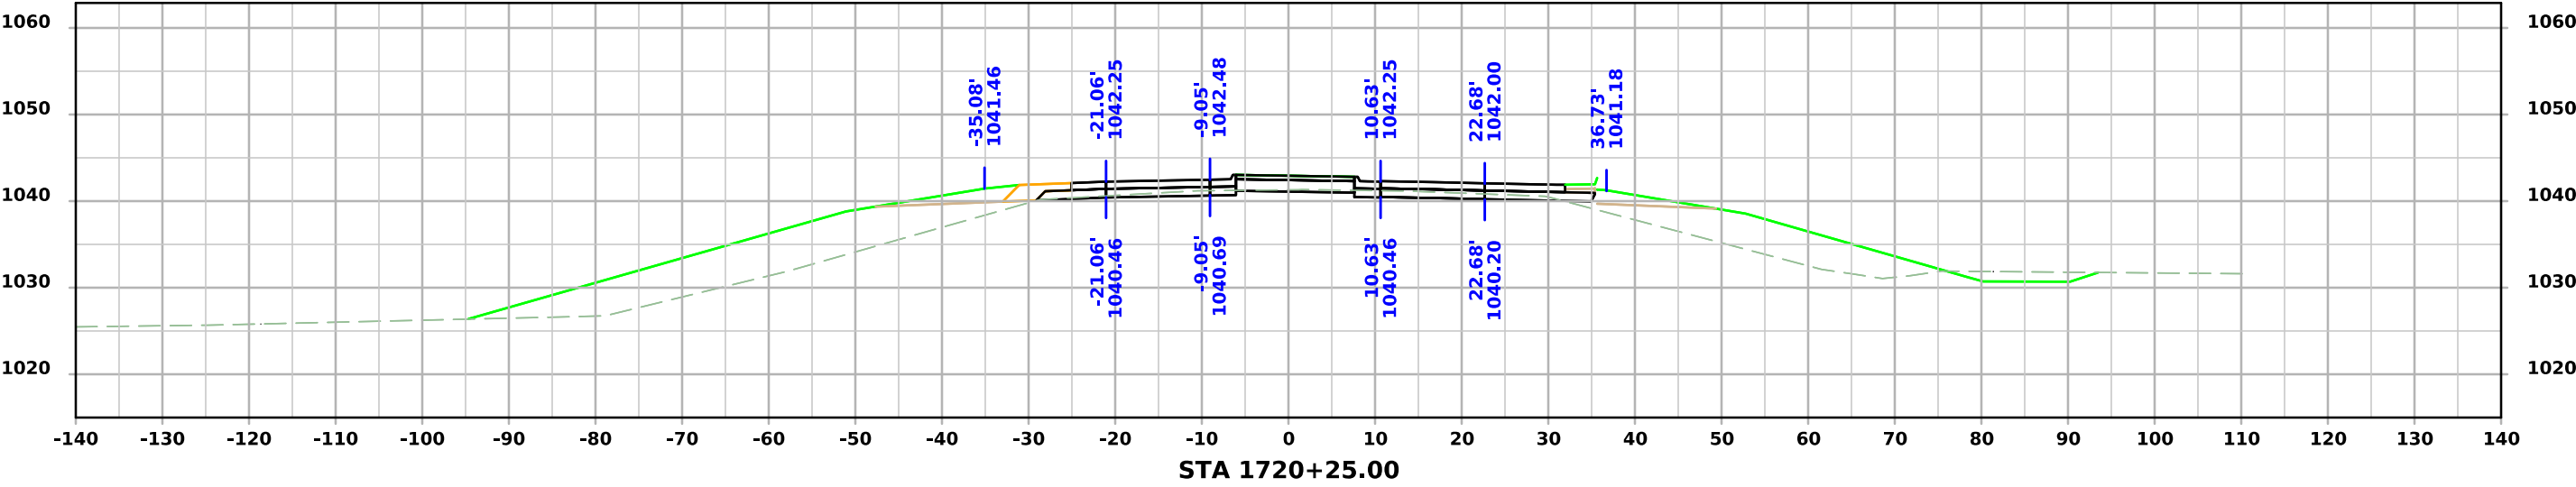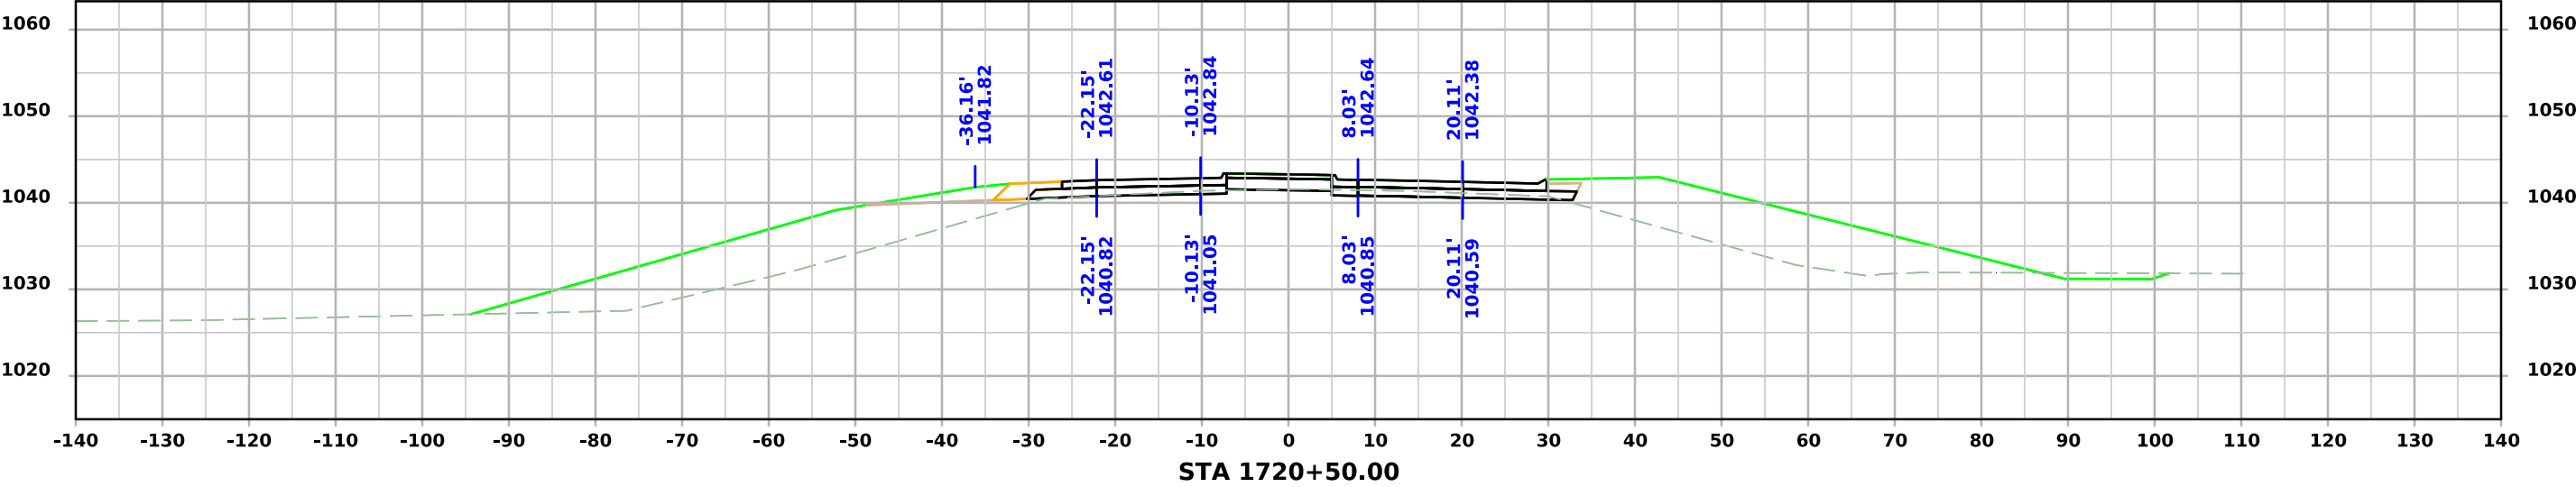


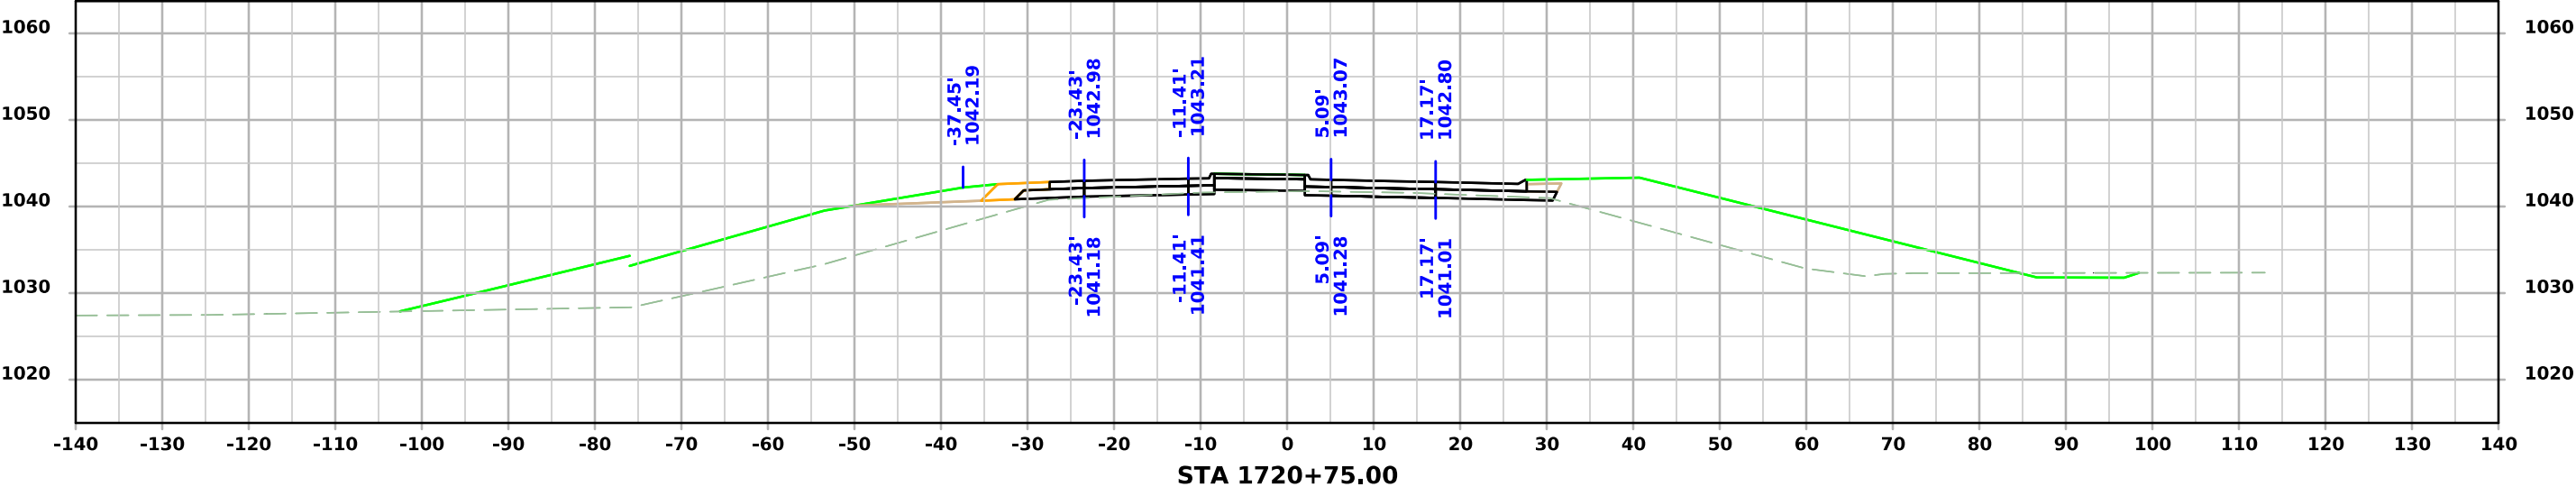
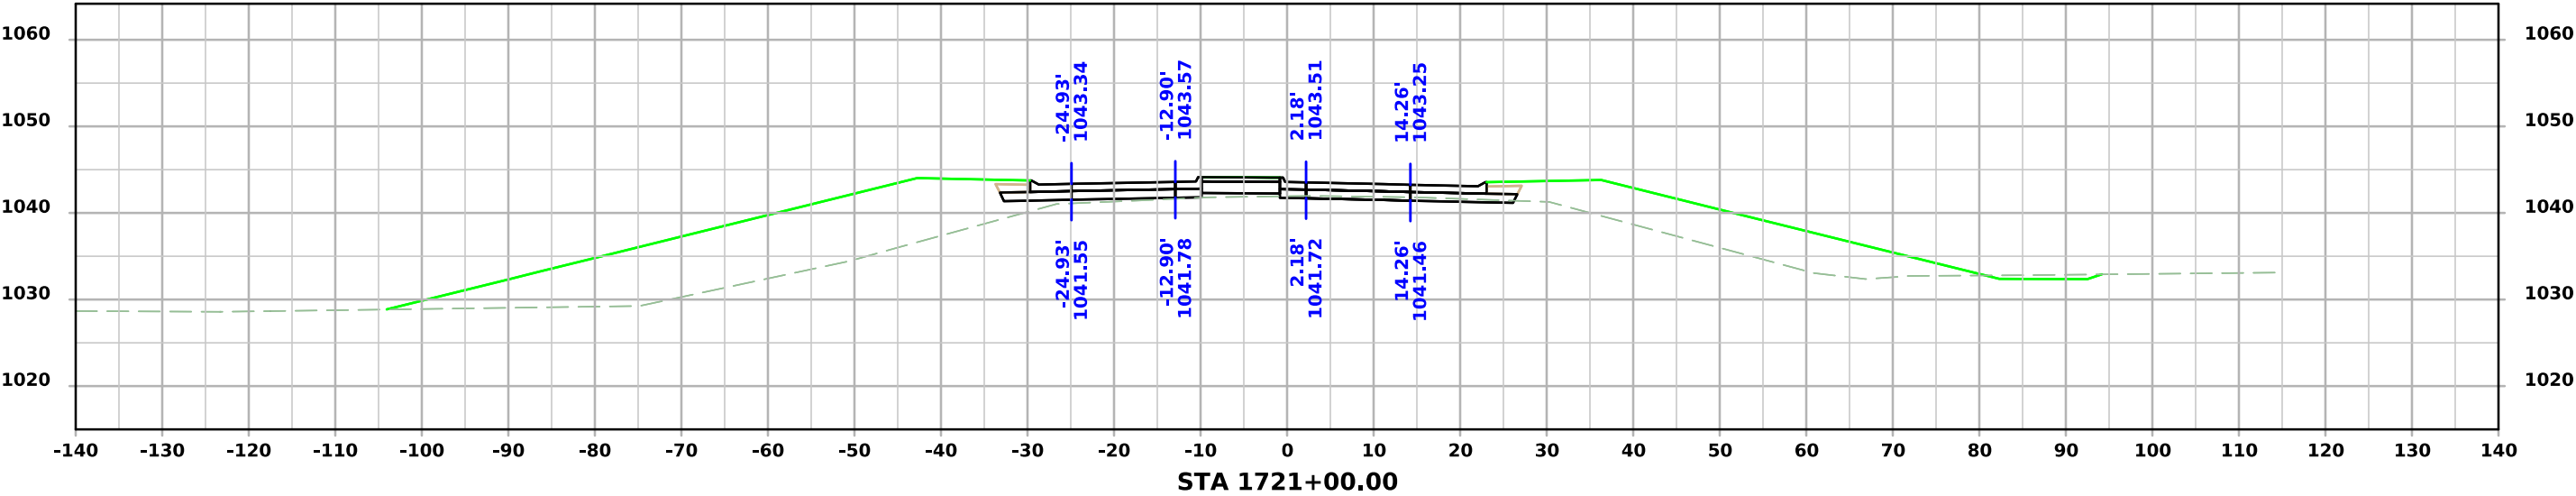


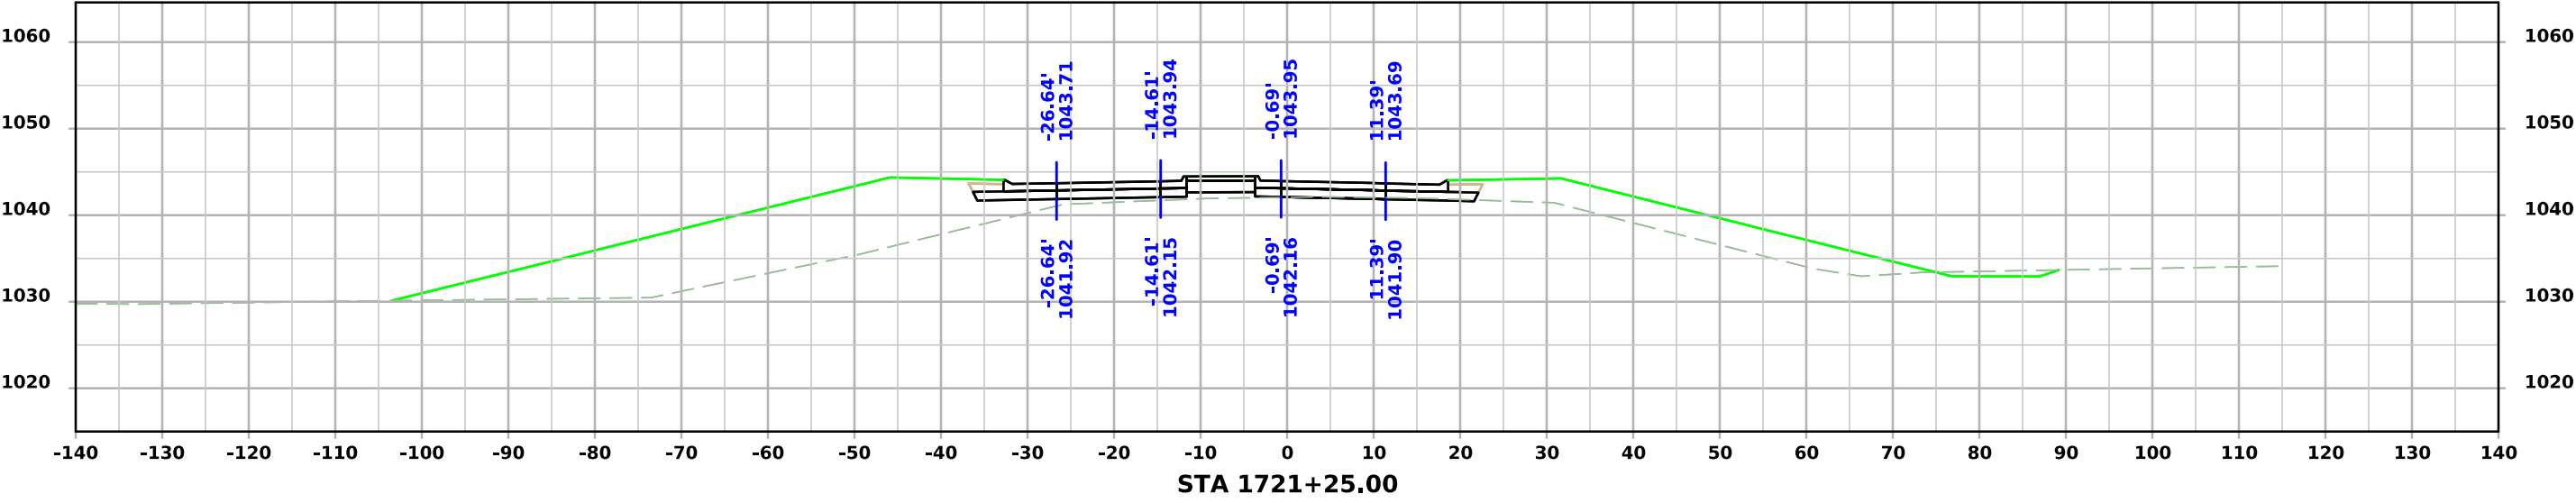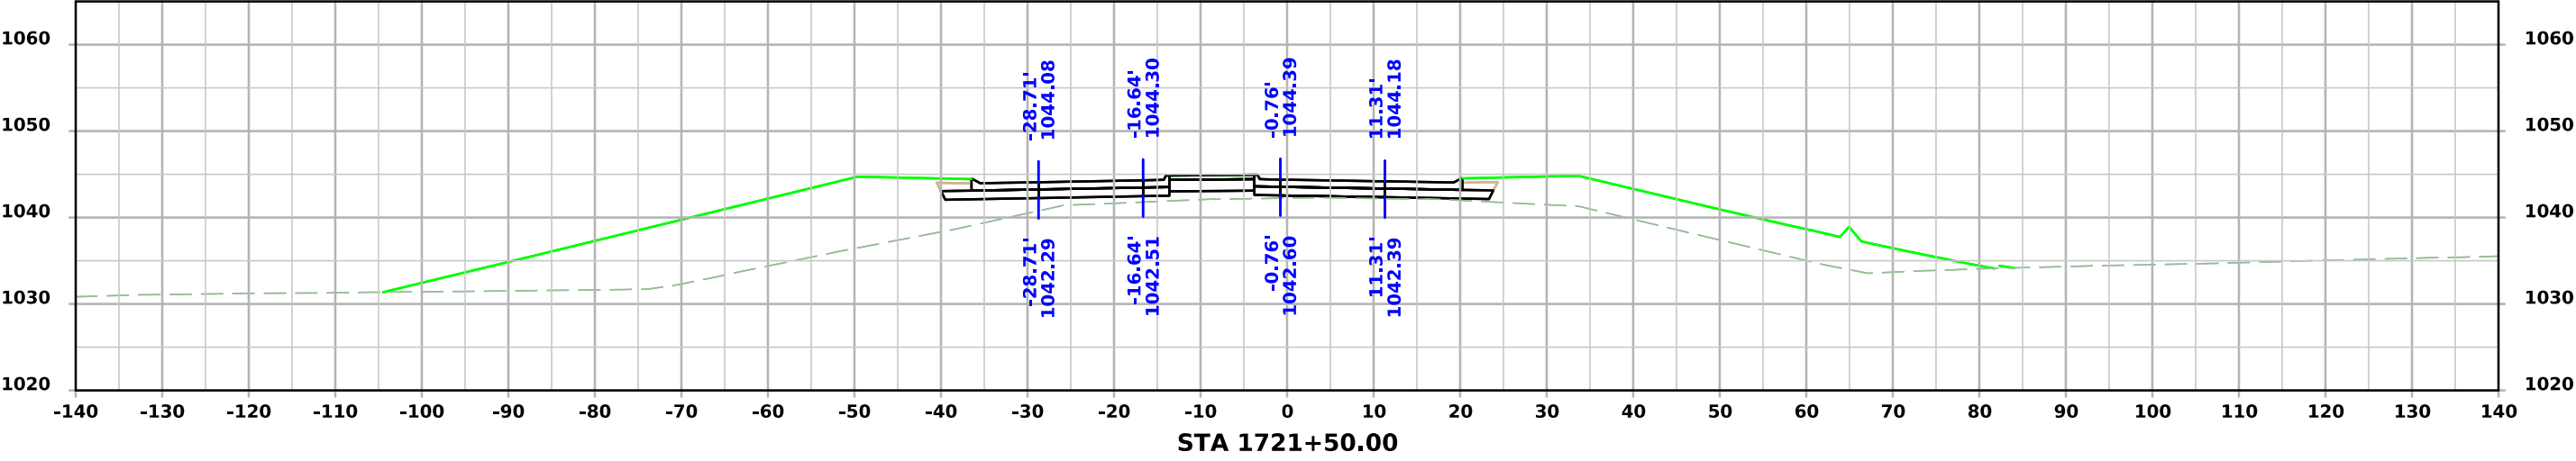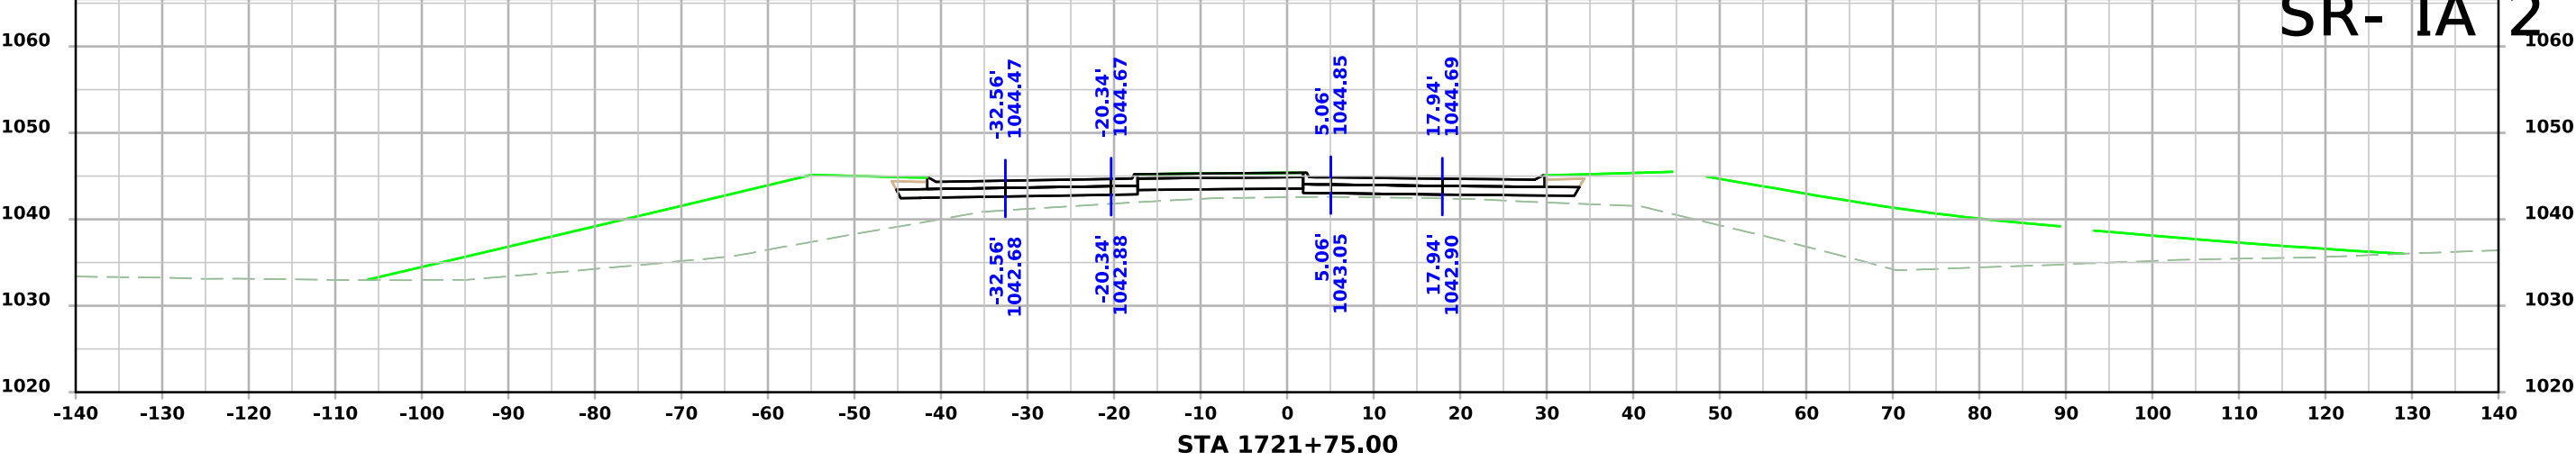




SR- IA 2

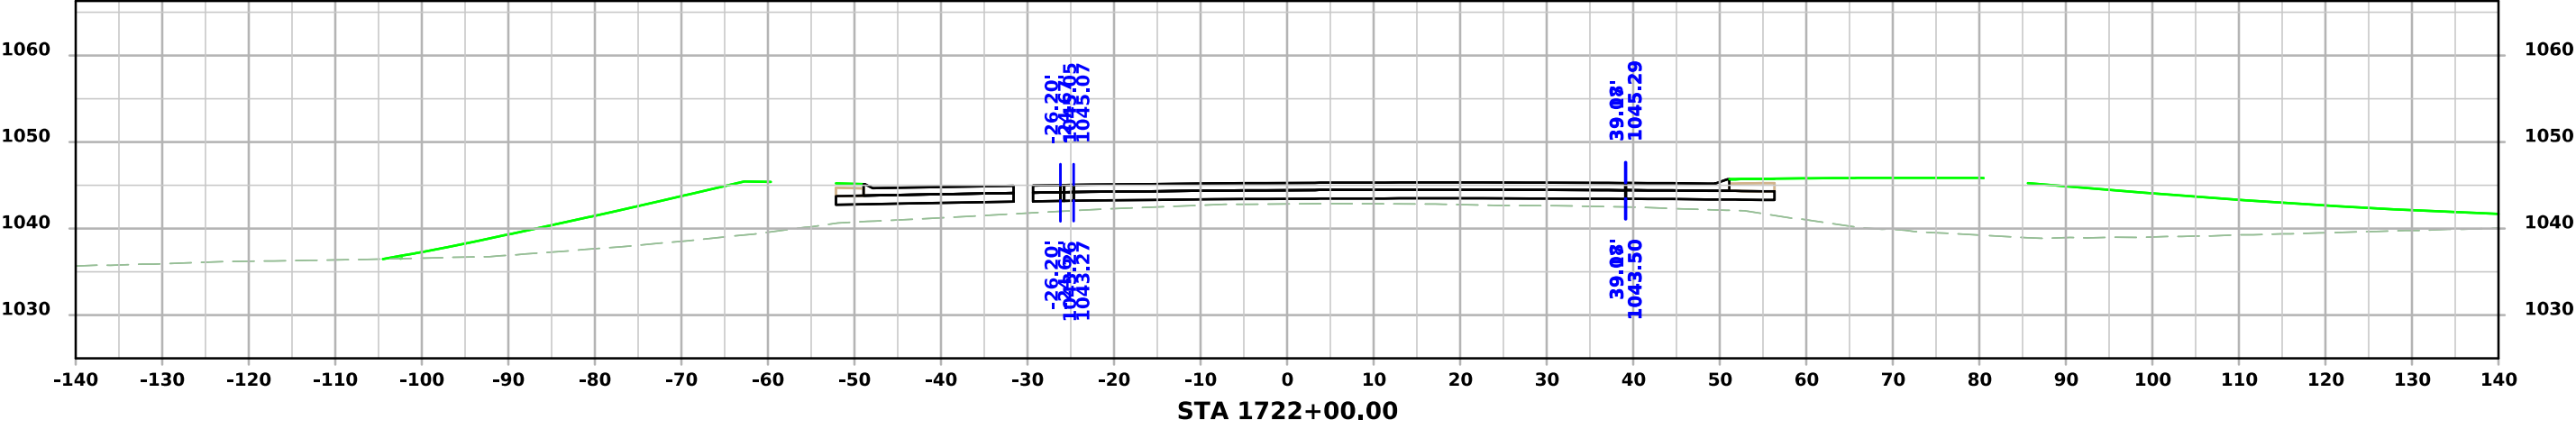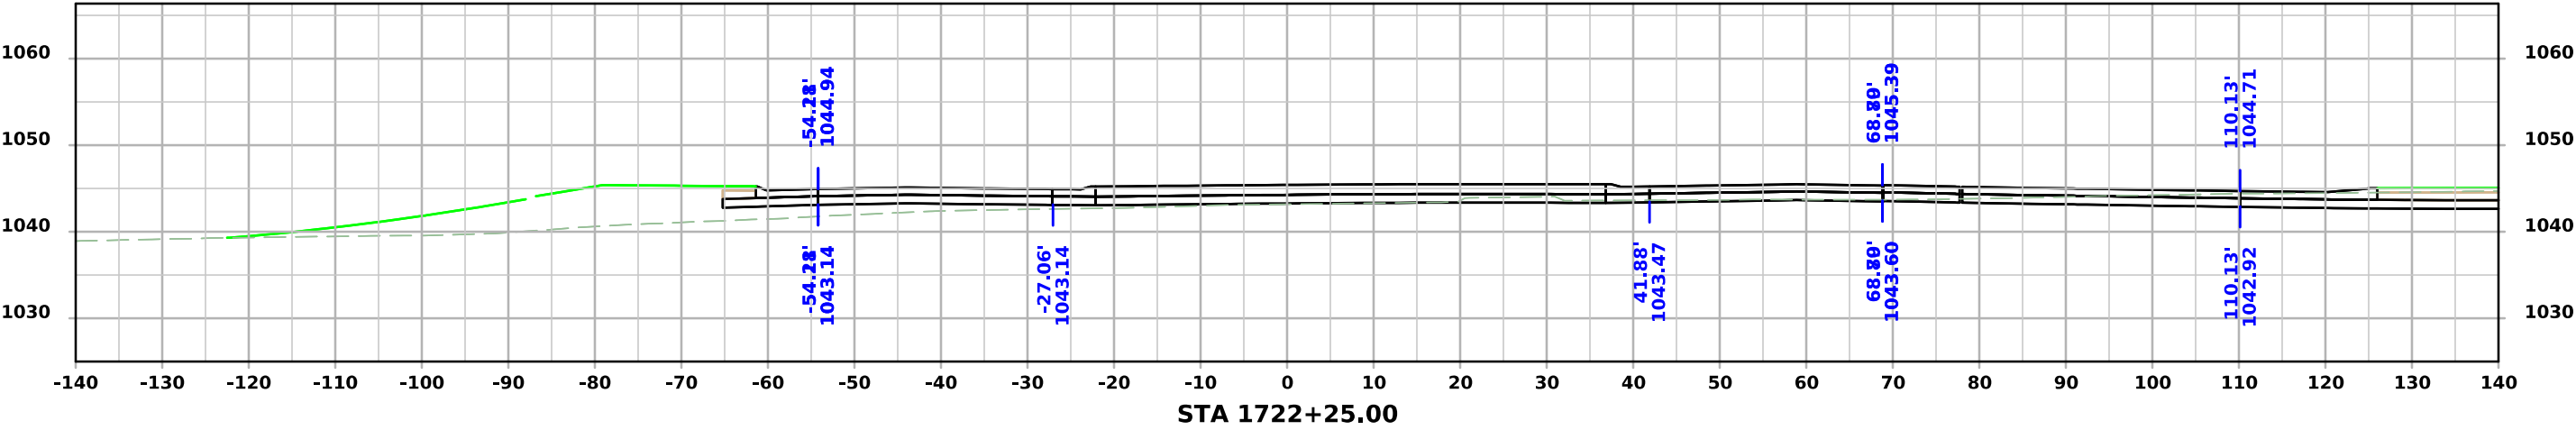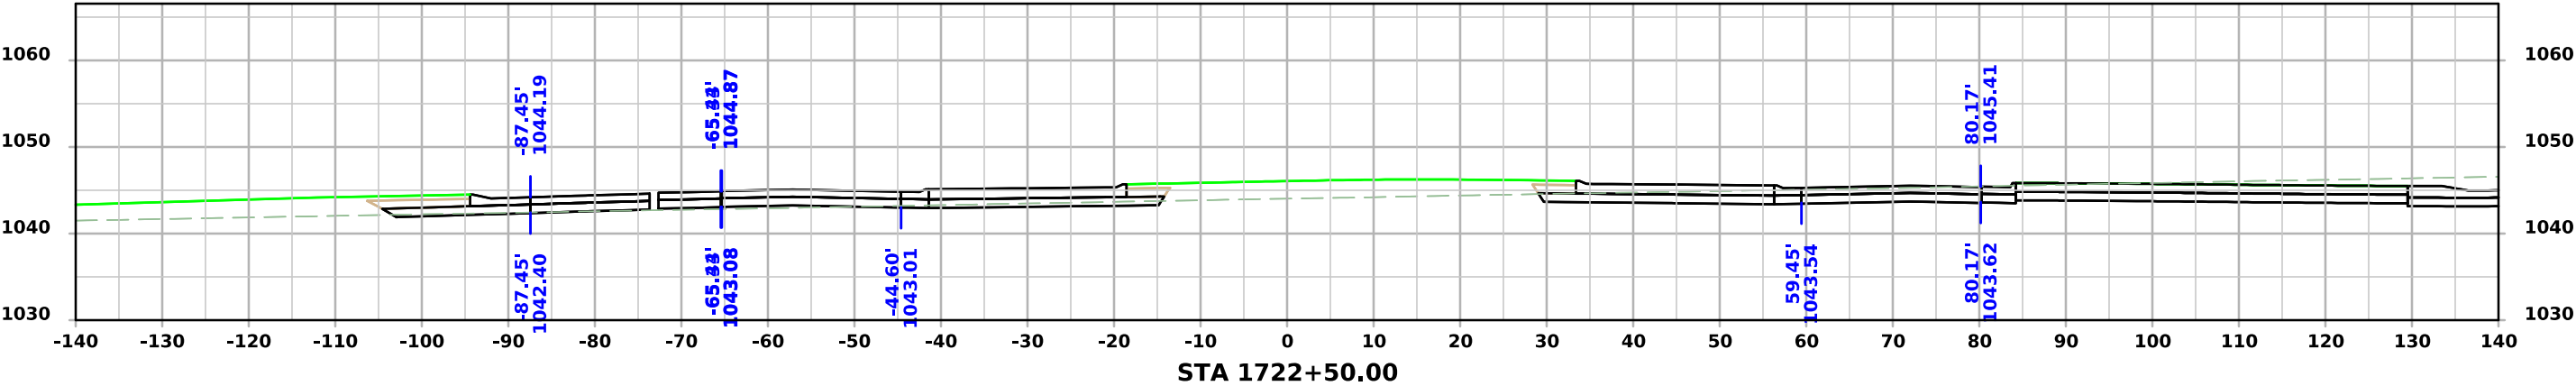




SR- IA 2

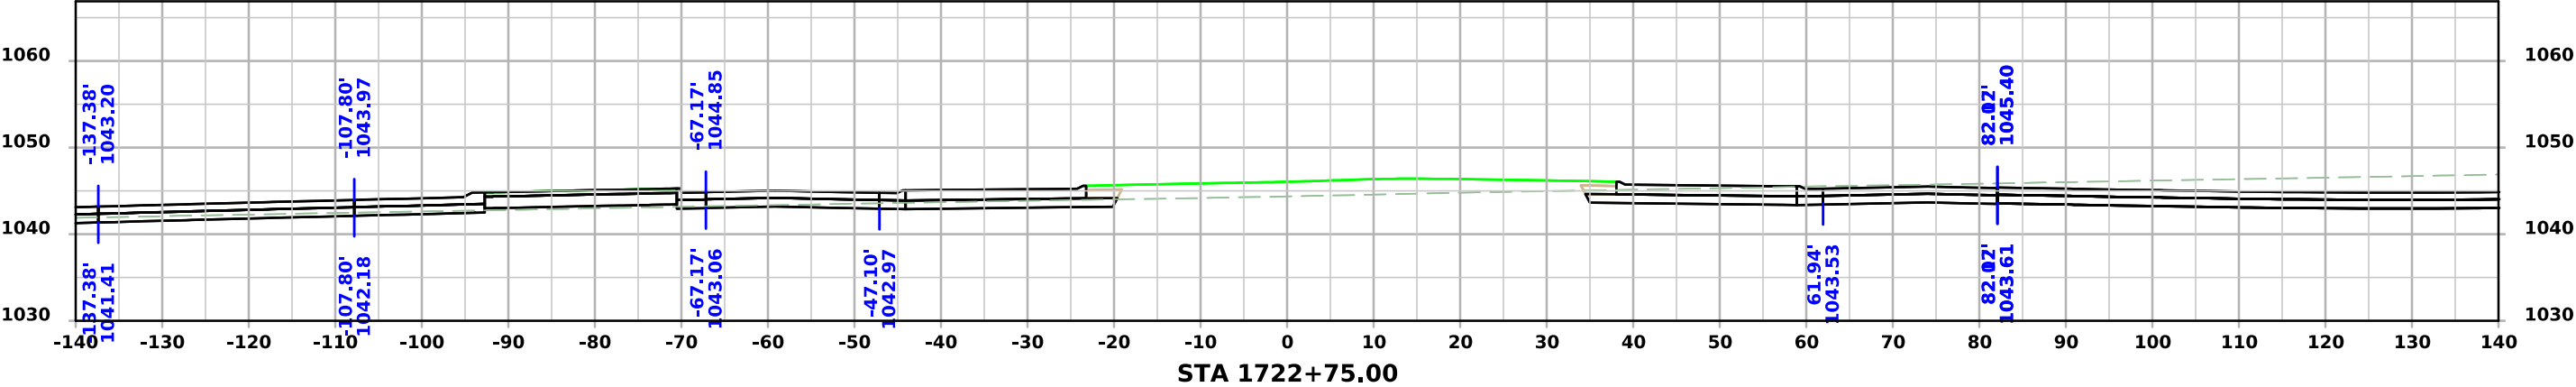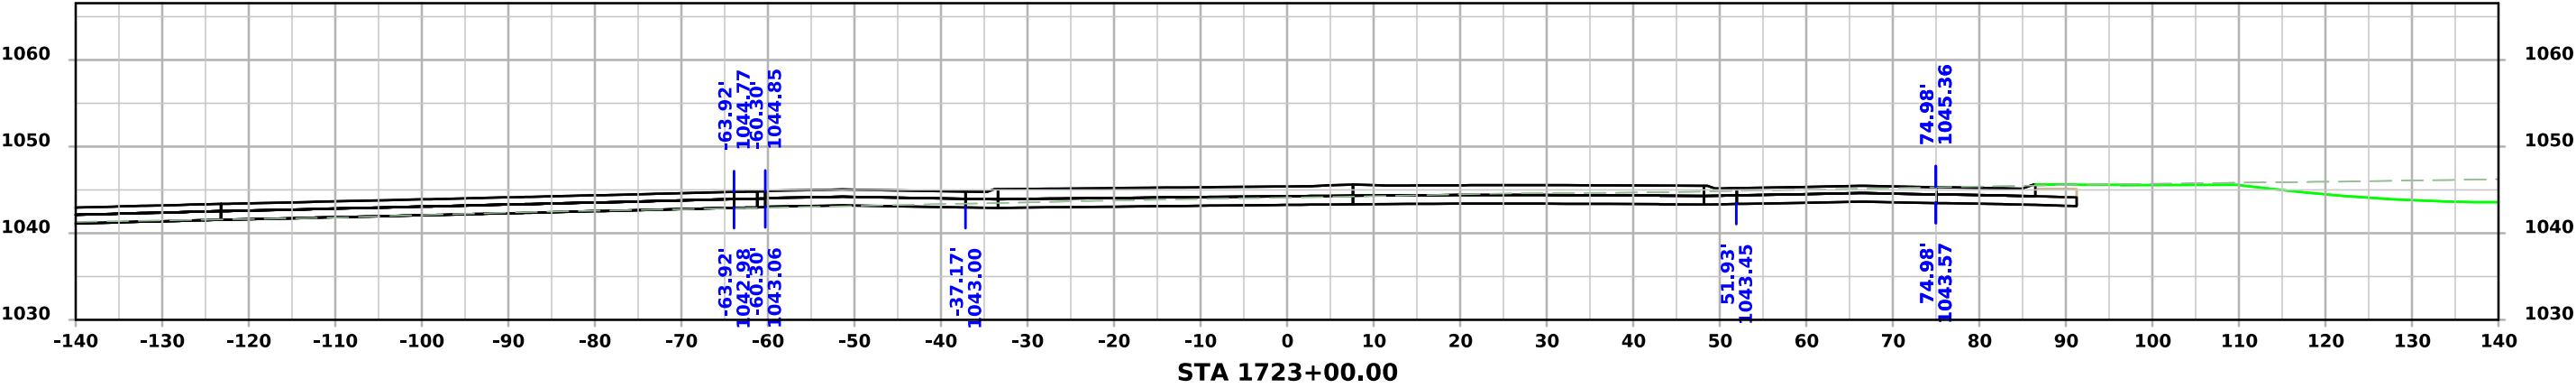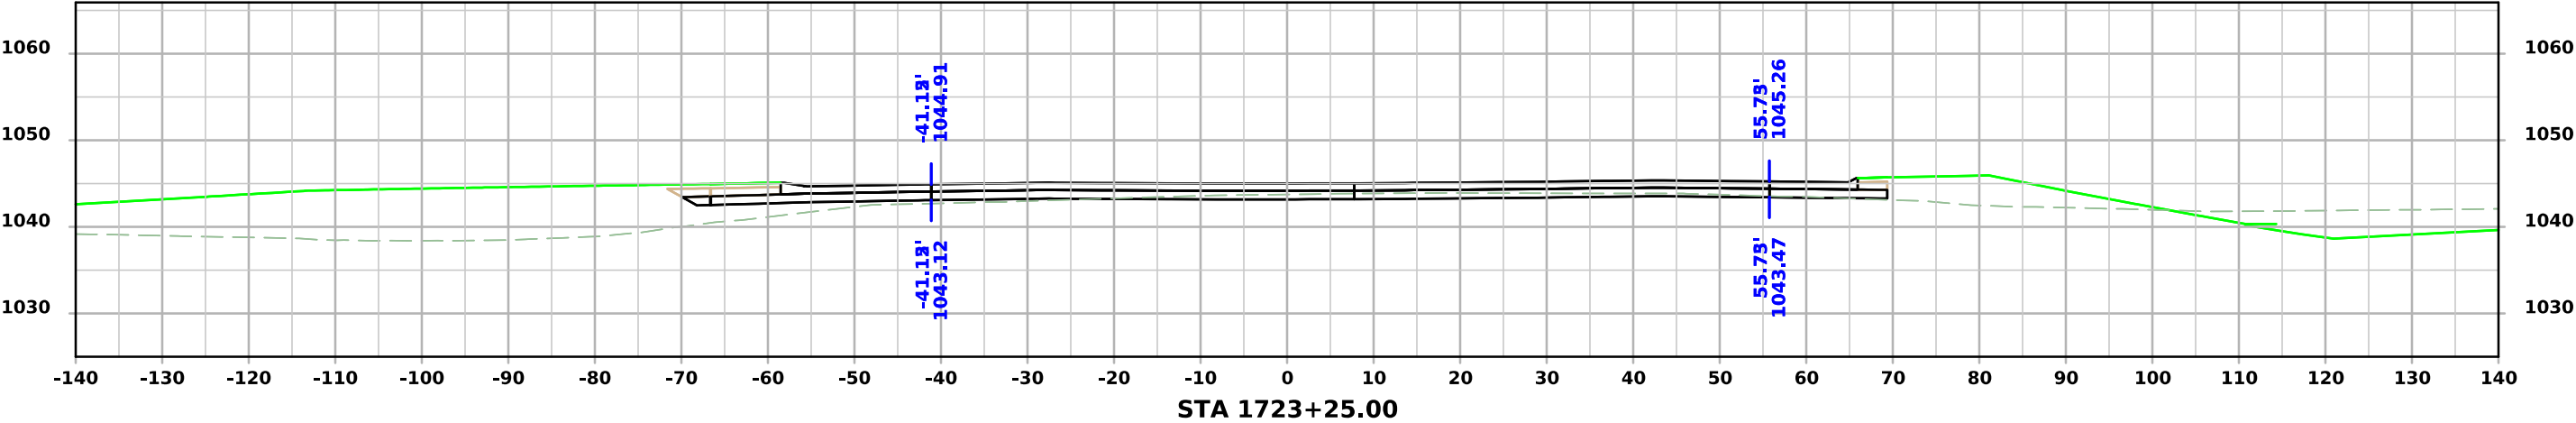




SR- IA 2

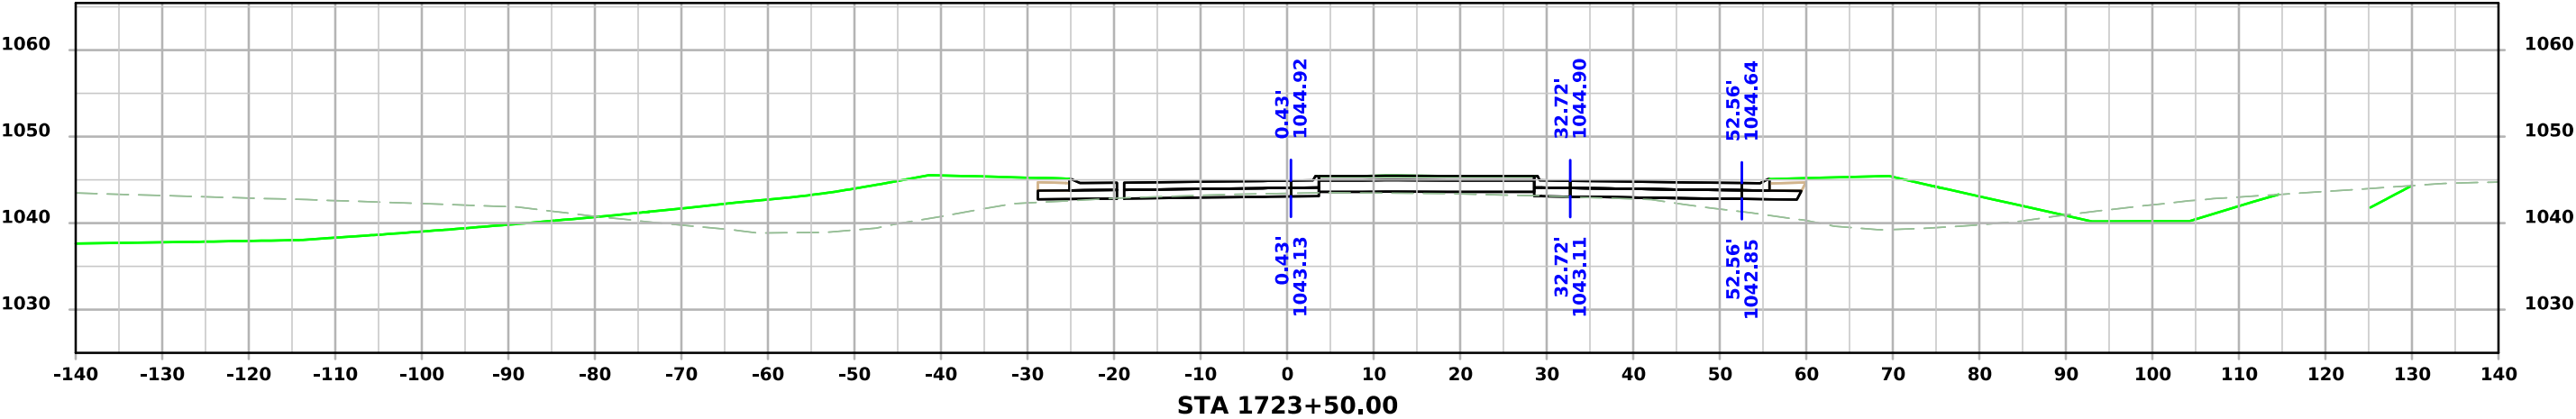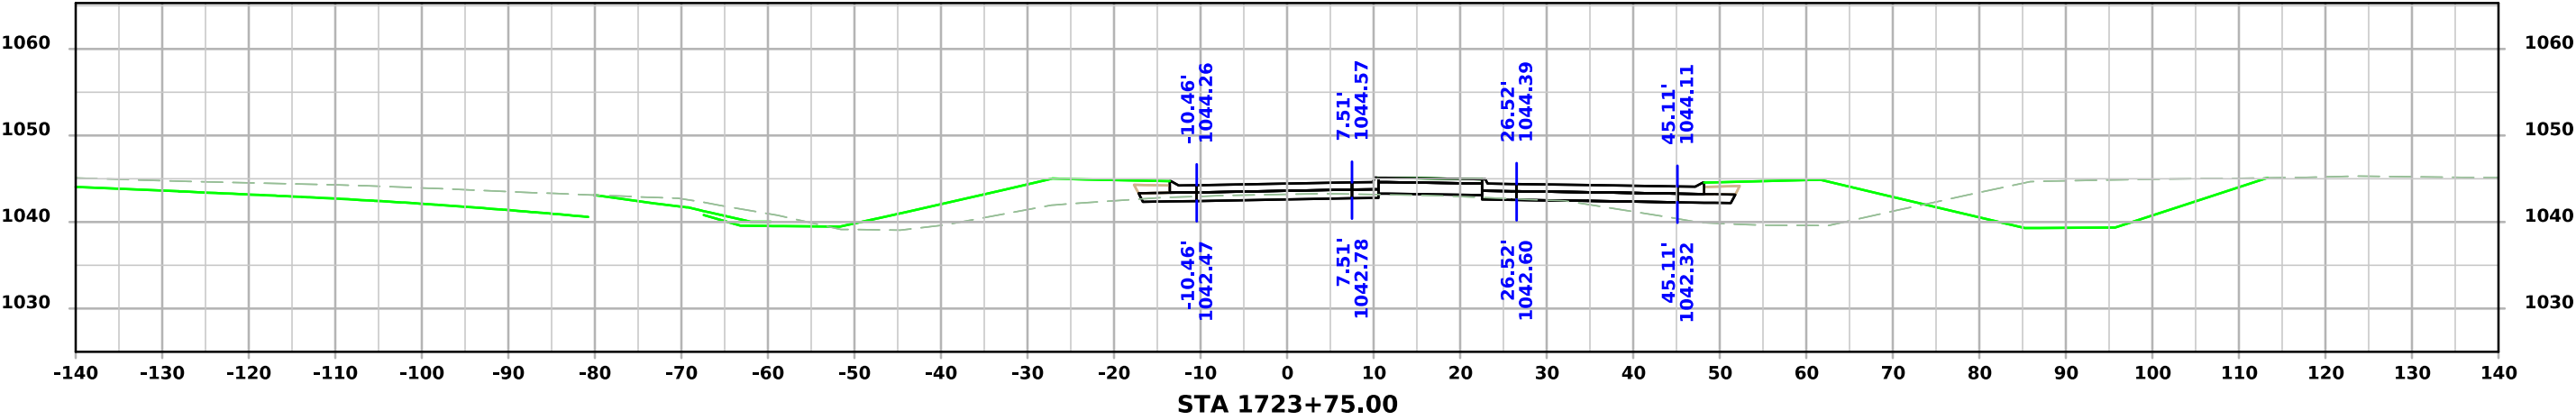
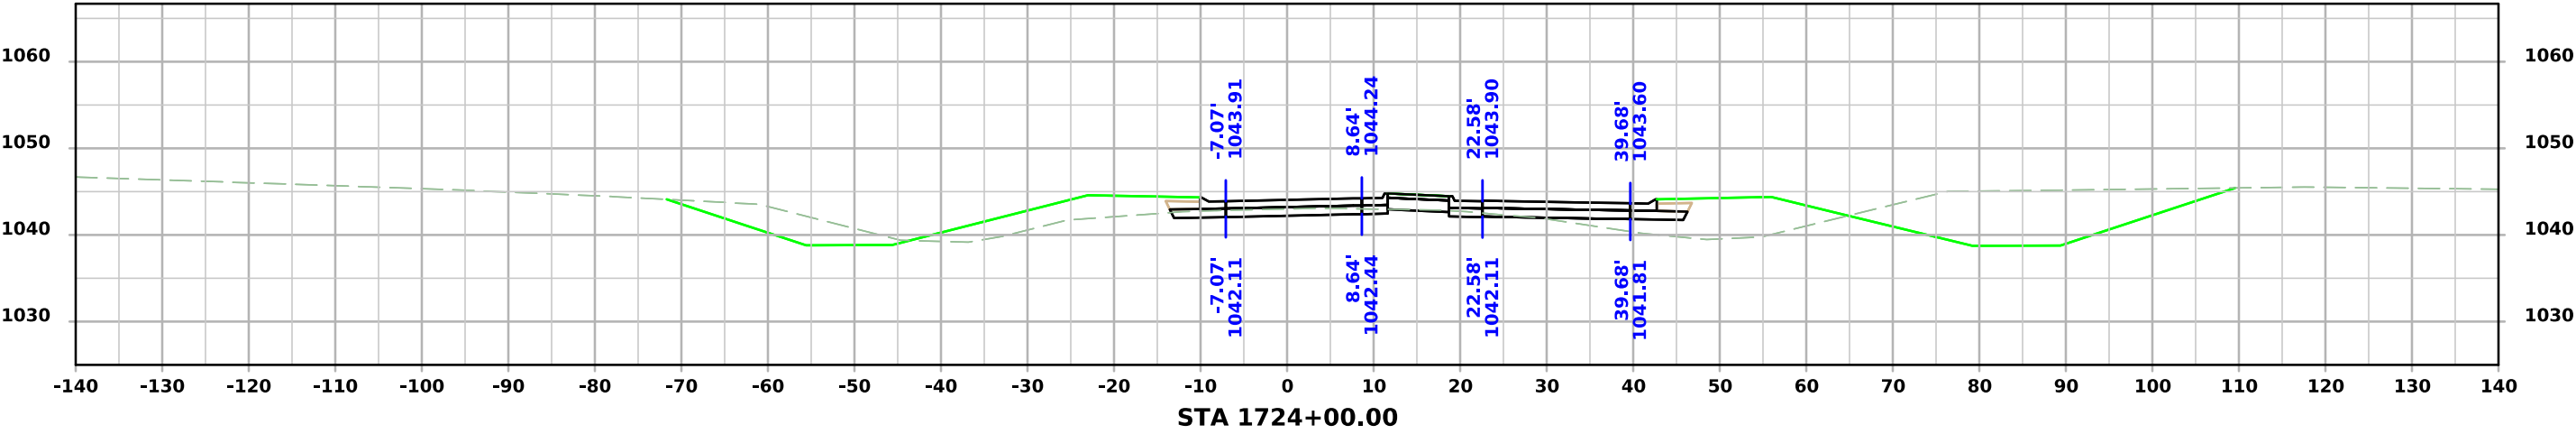




SR- IA 2

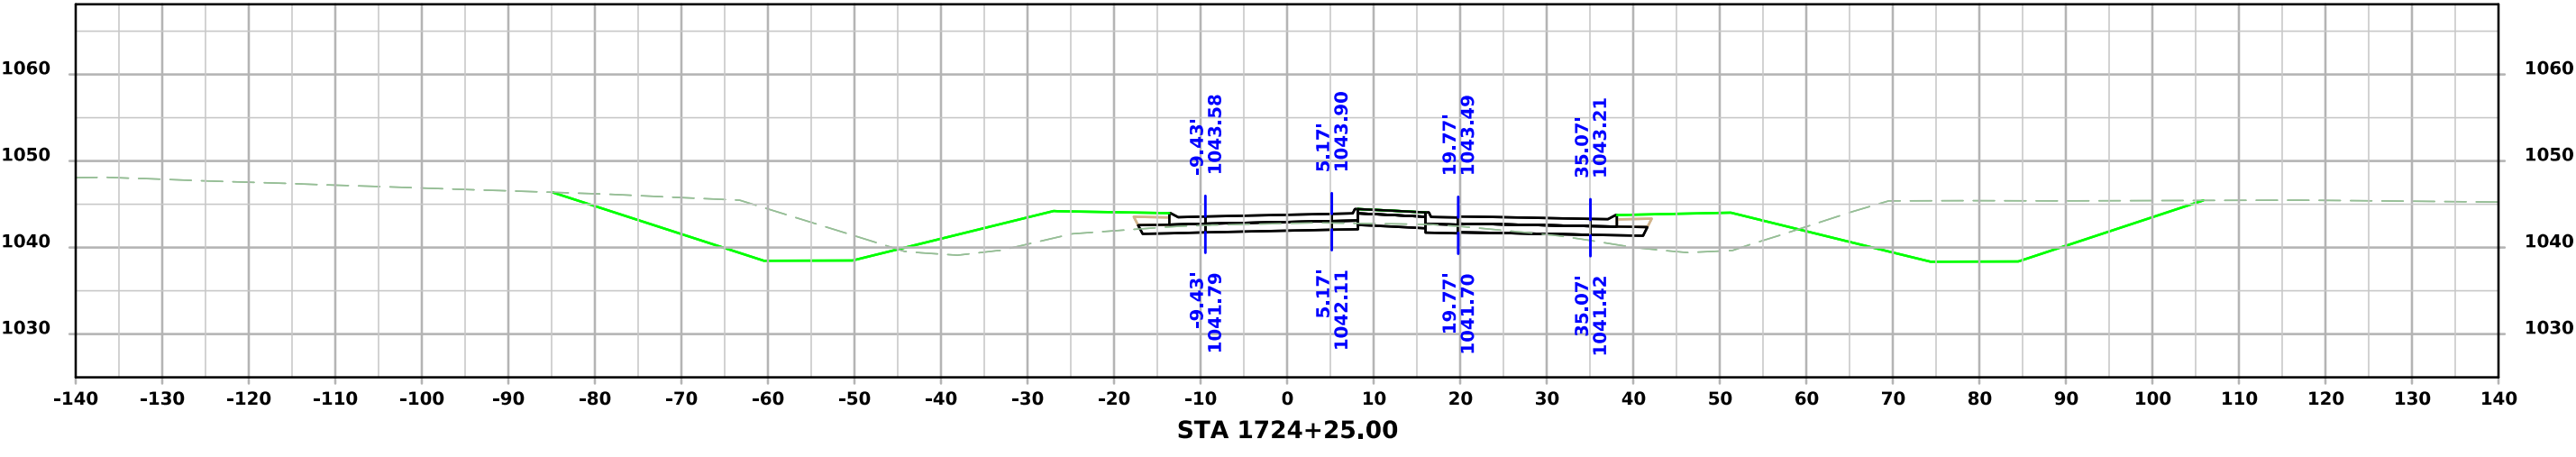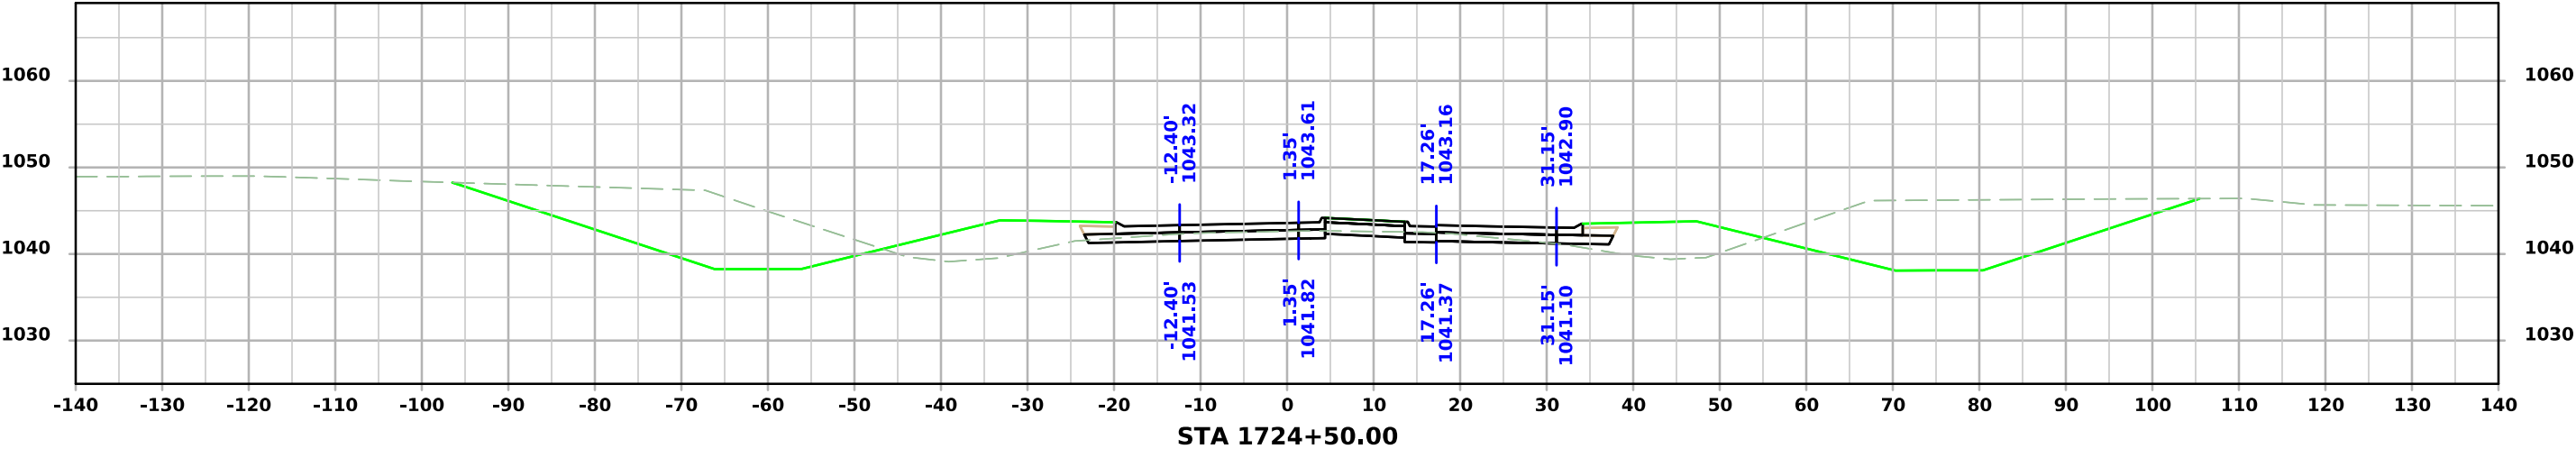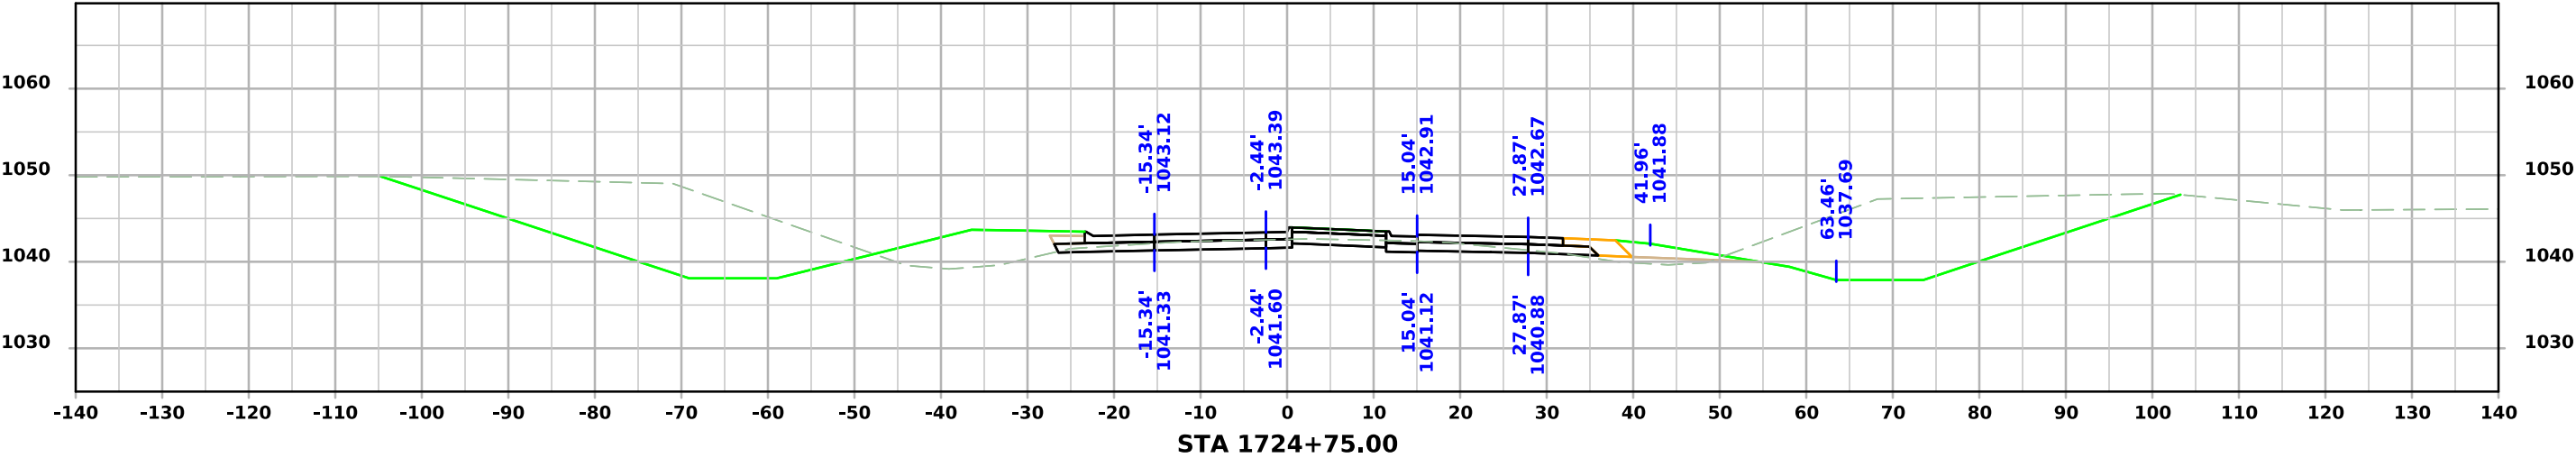


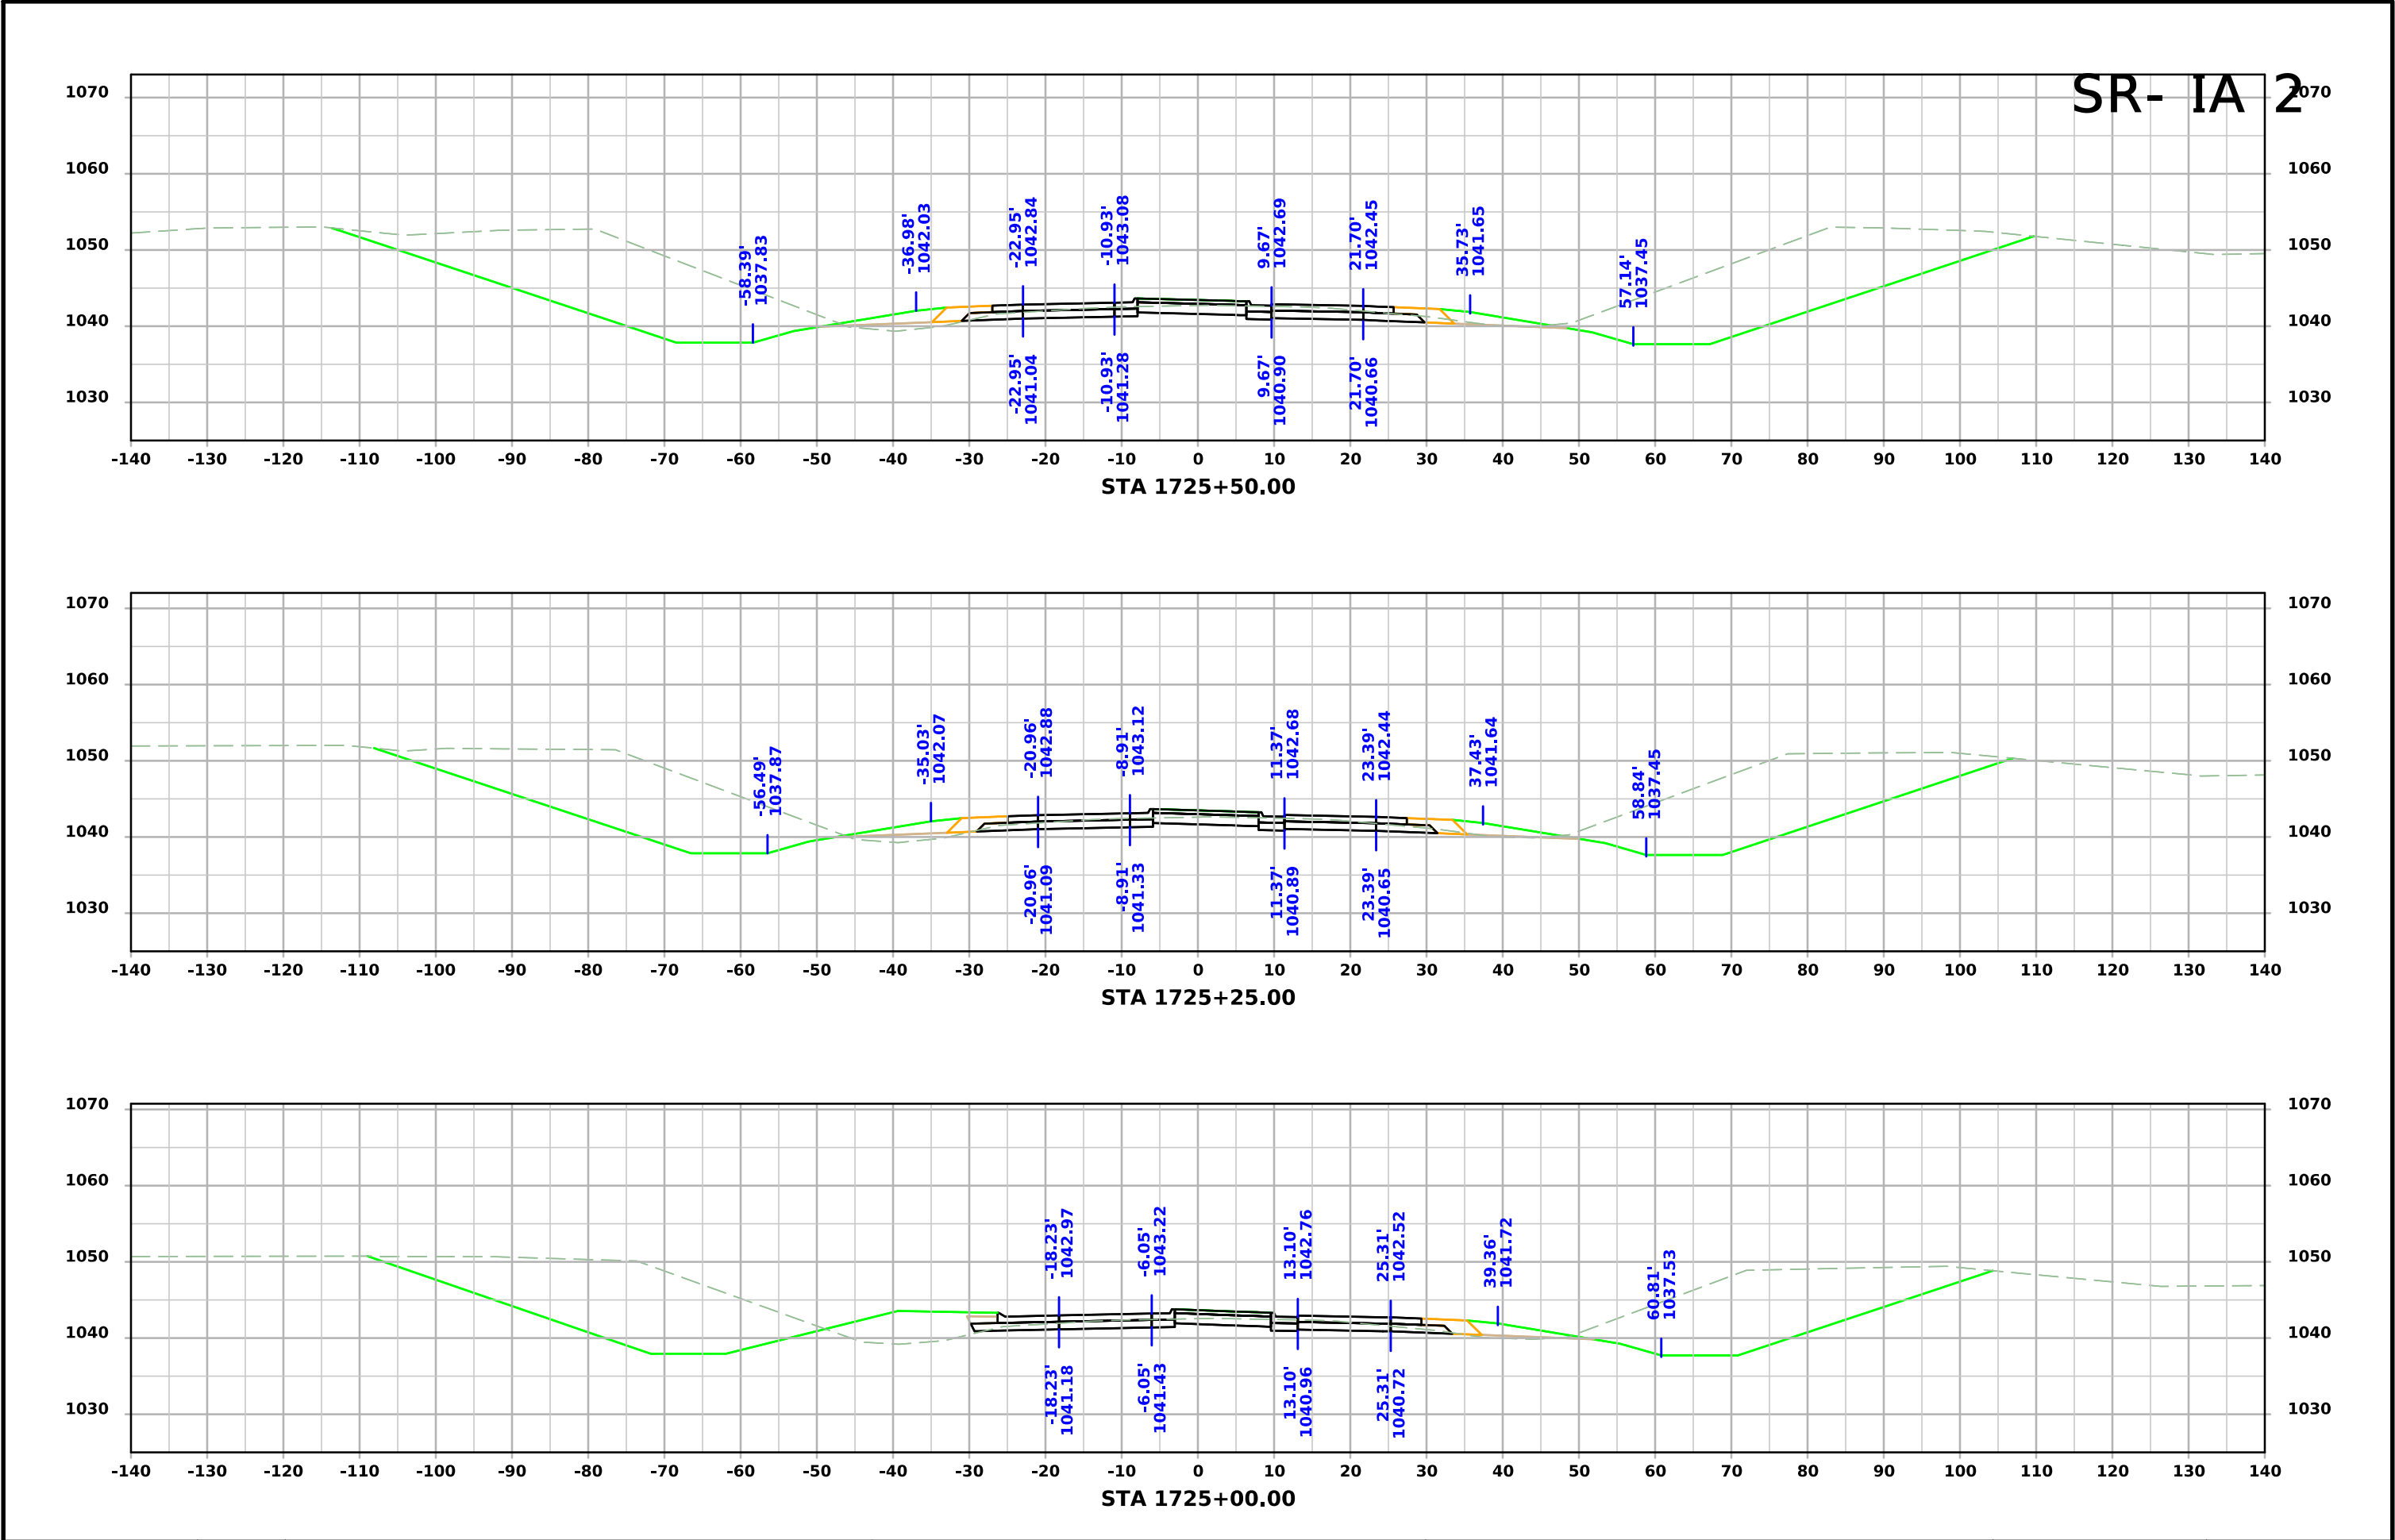


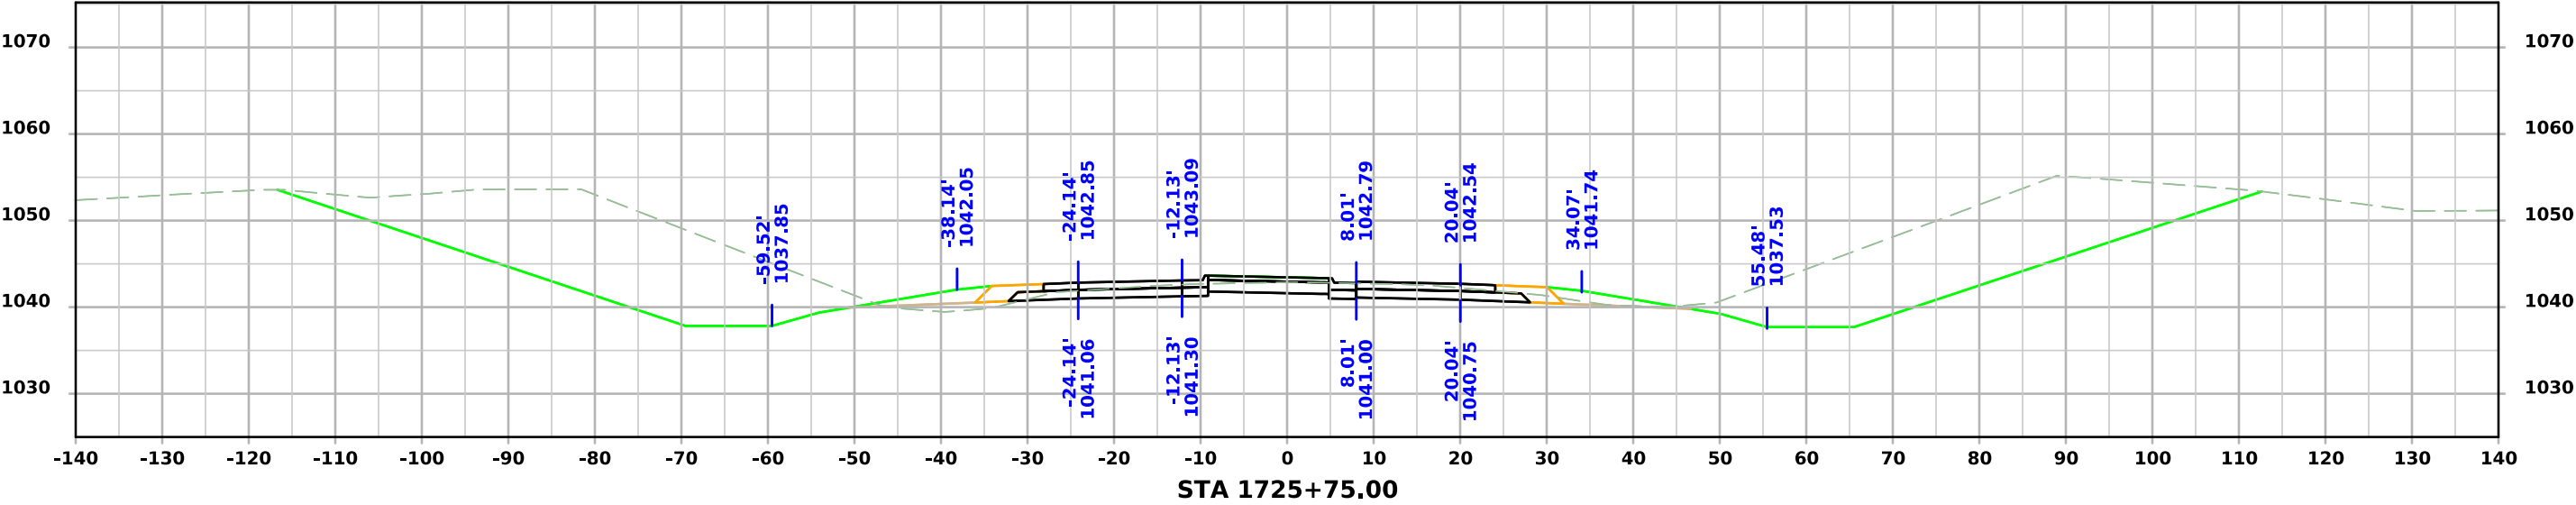
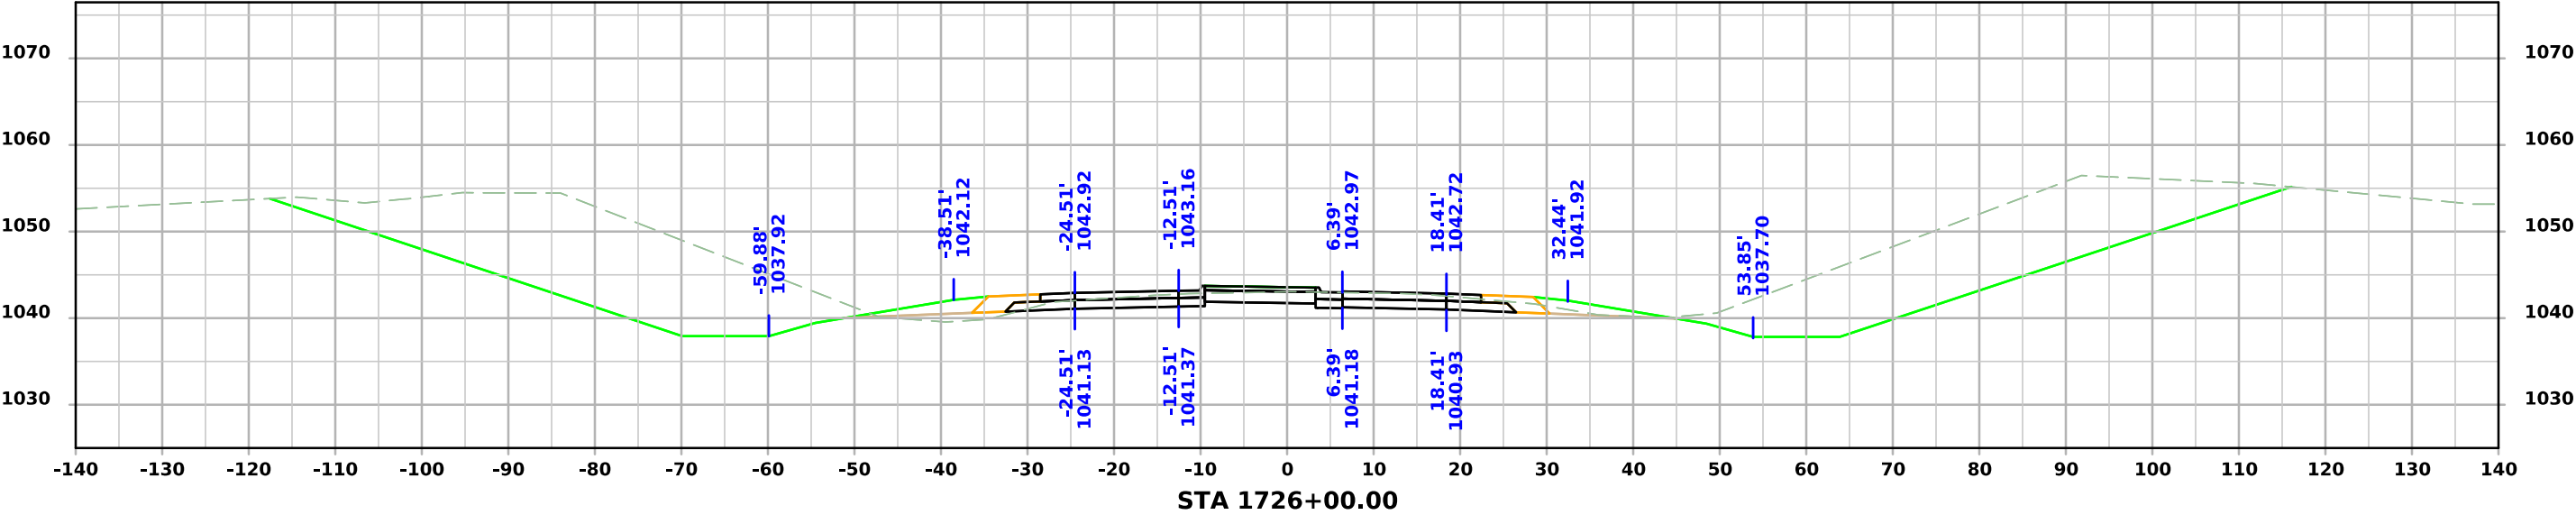


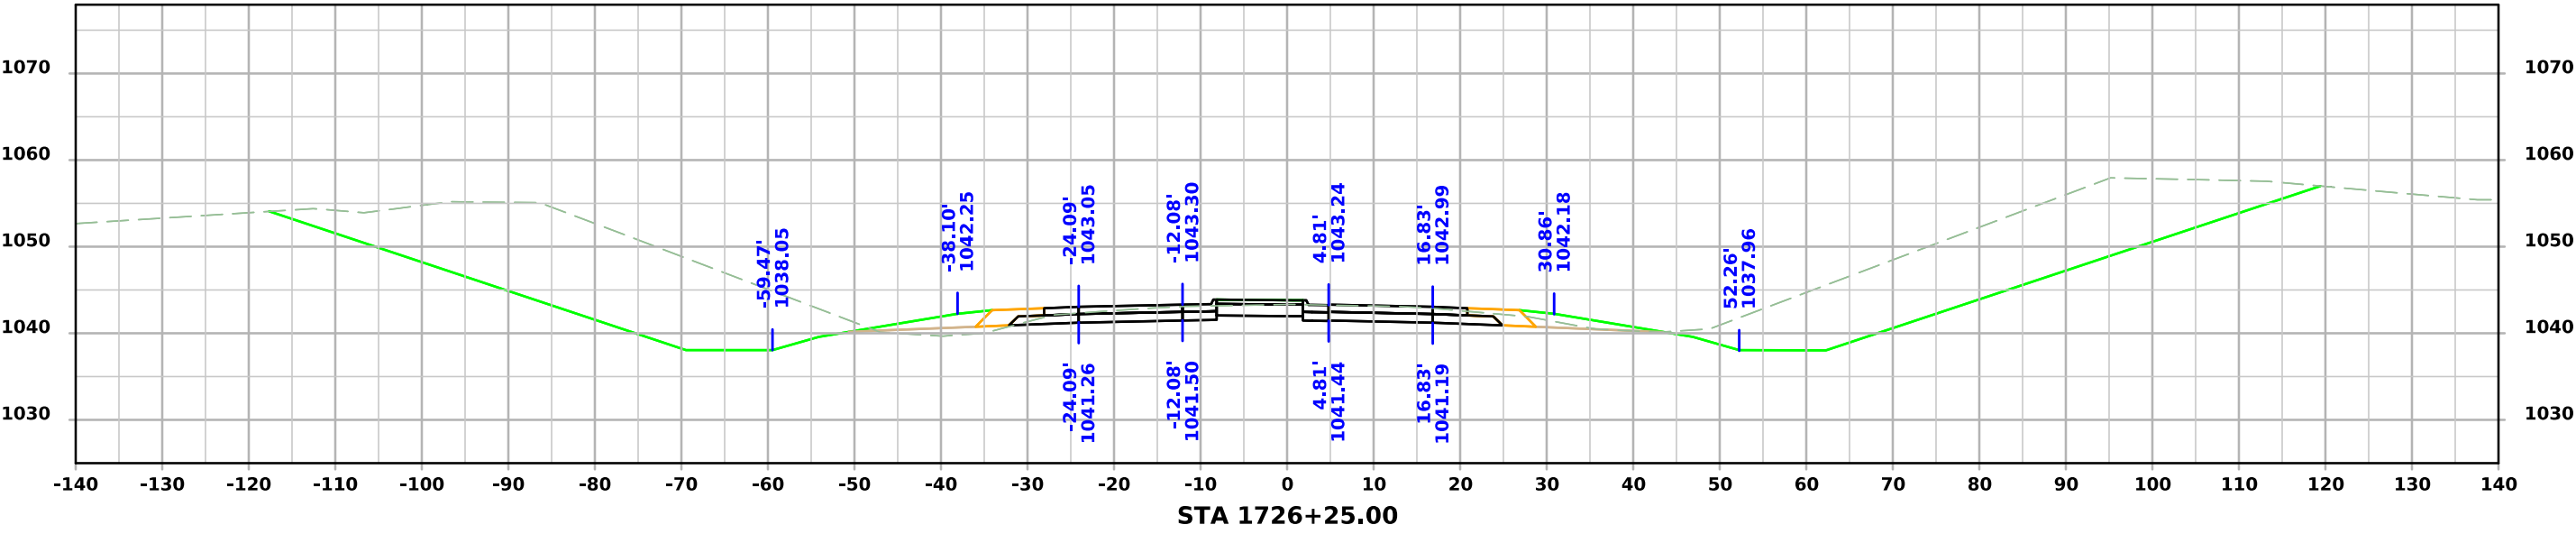
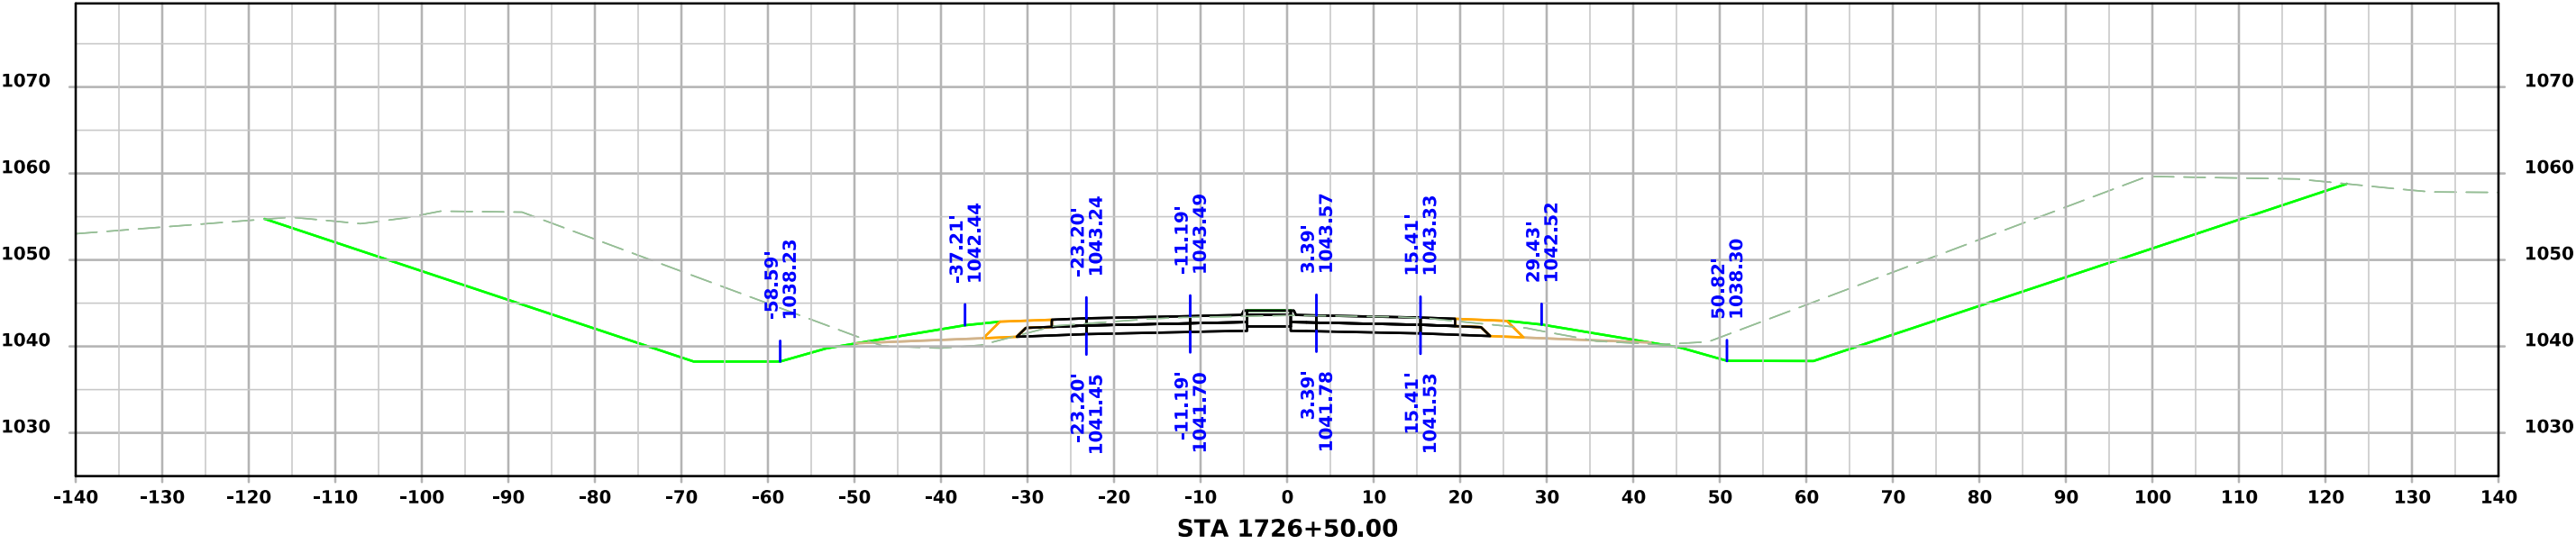



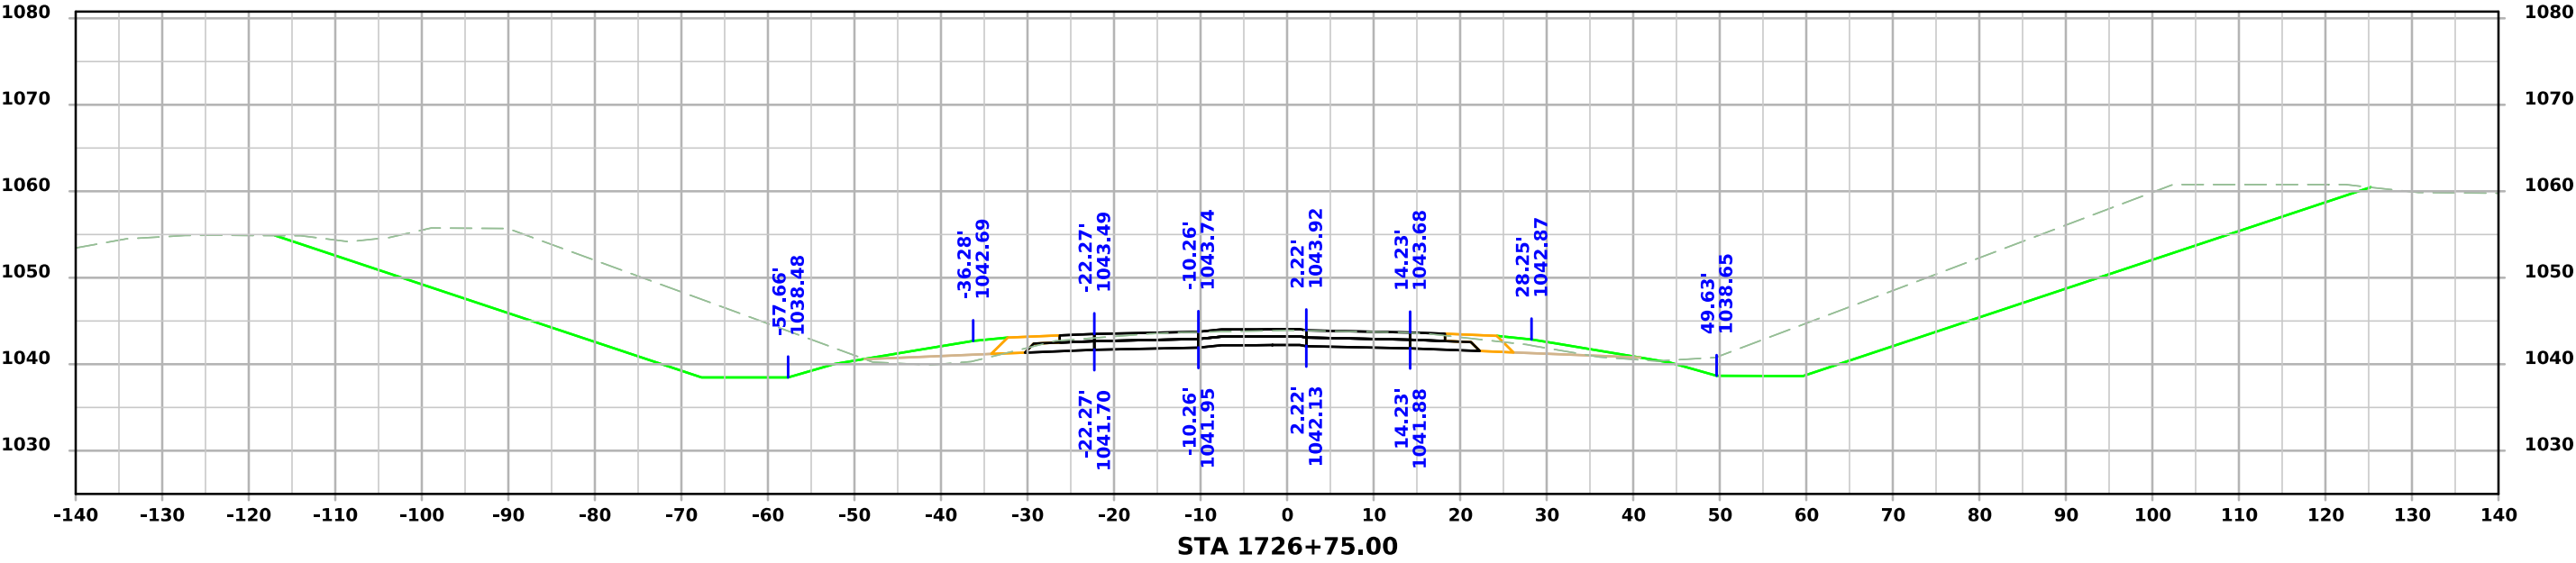
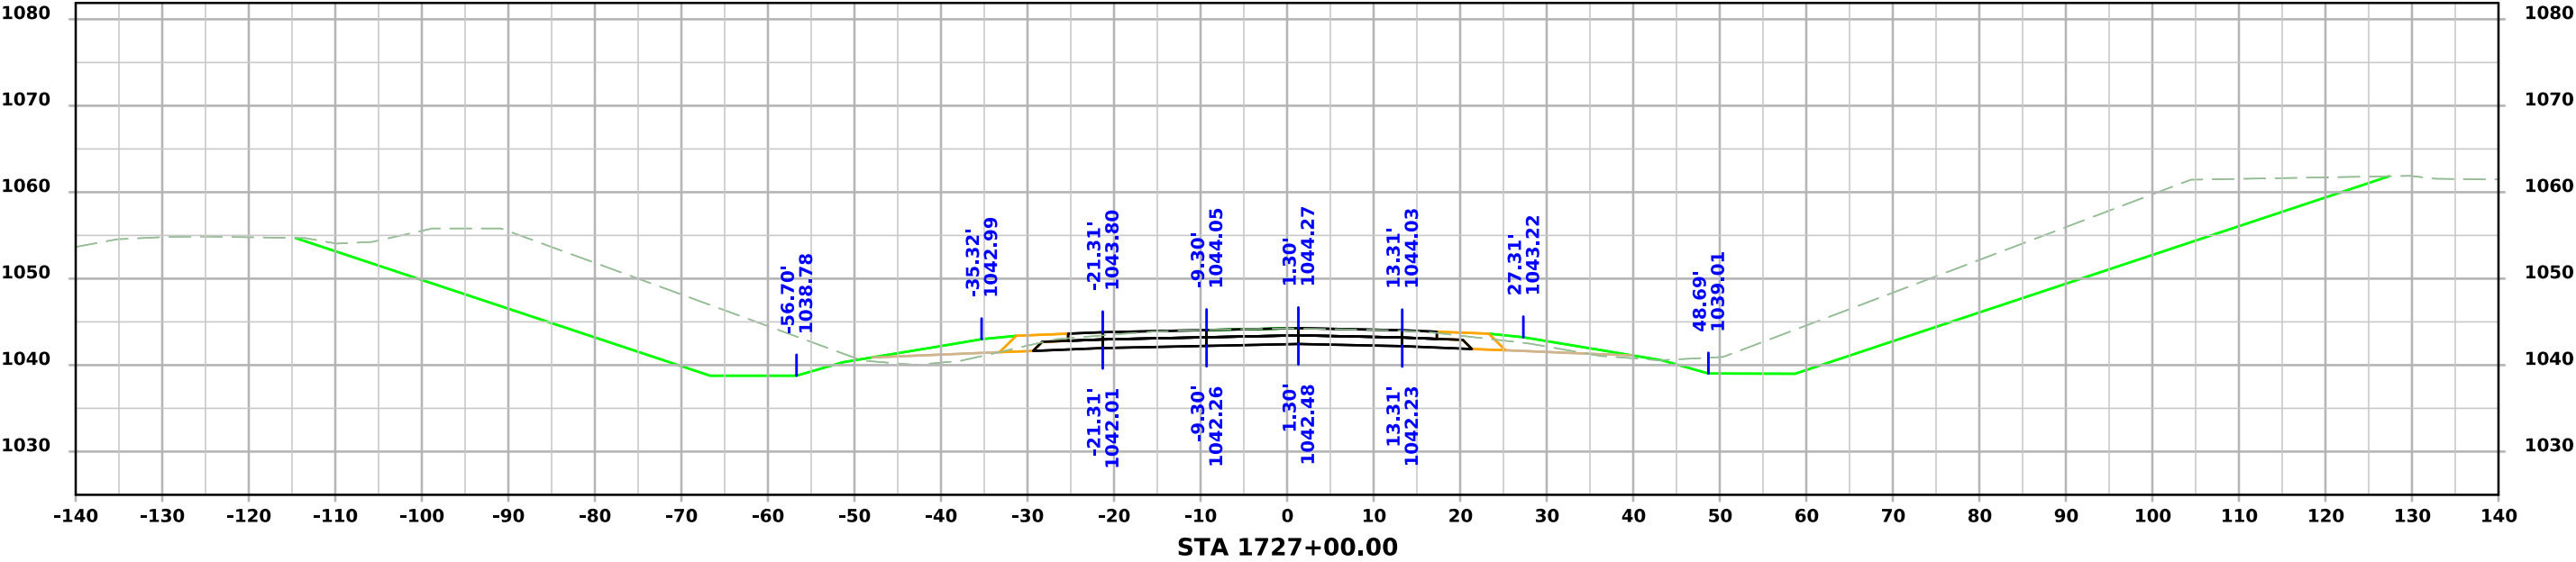


SR- IA 2


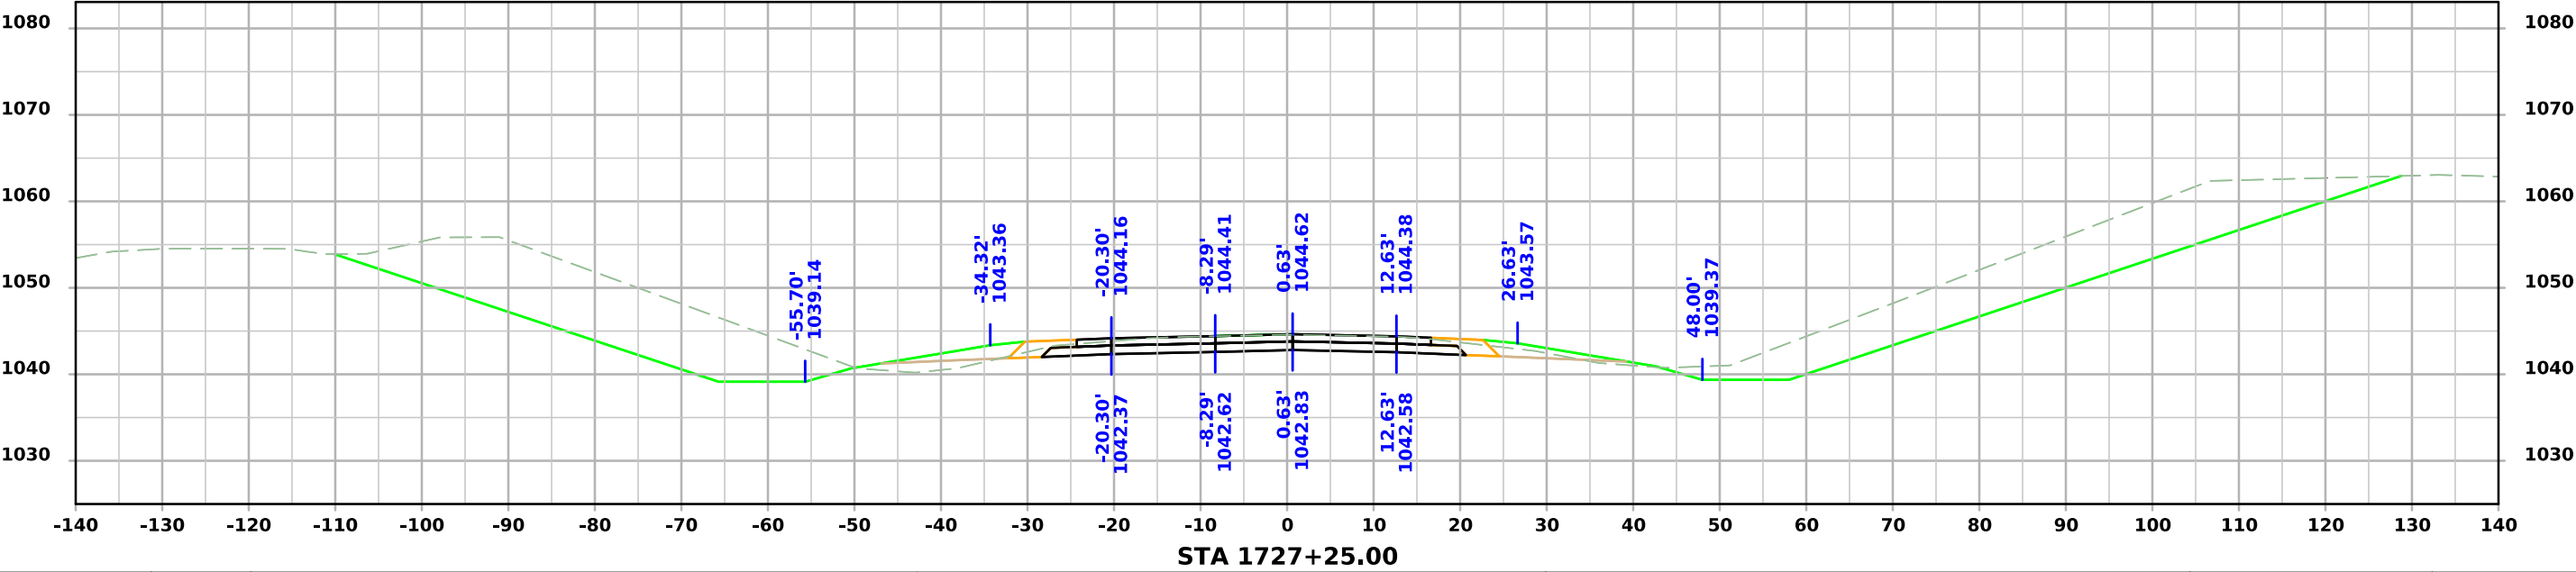
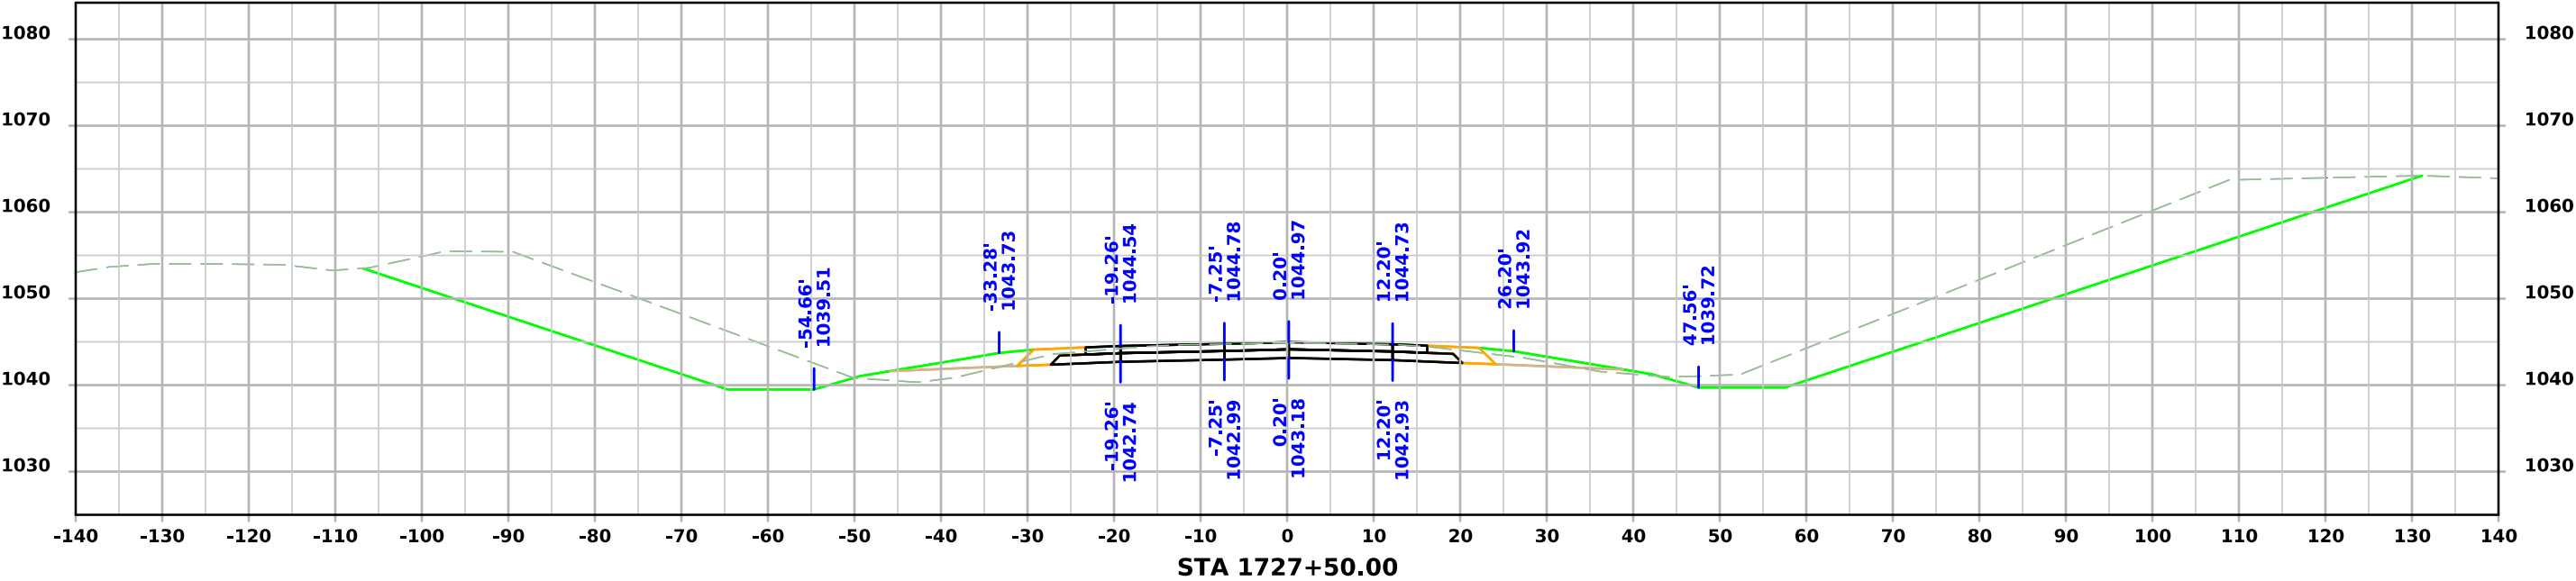


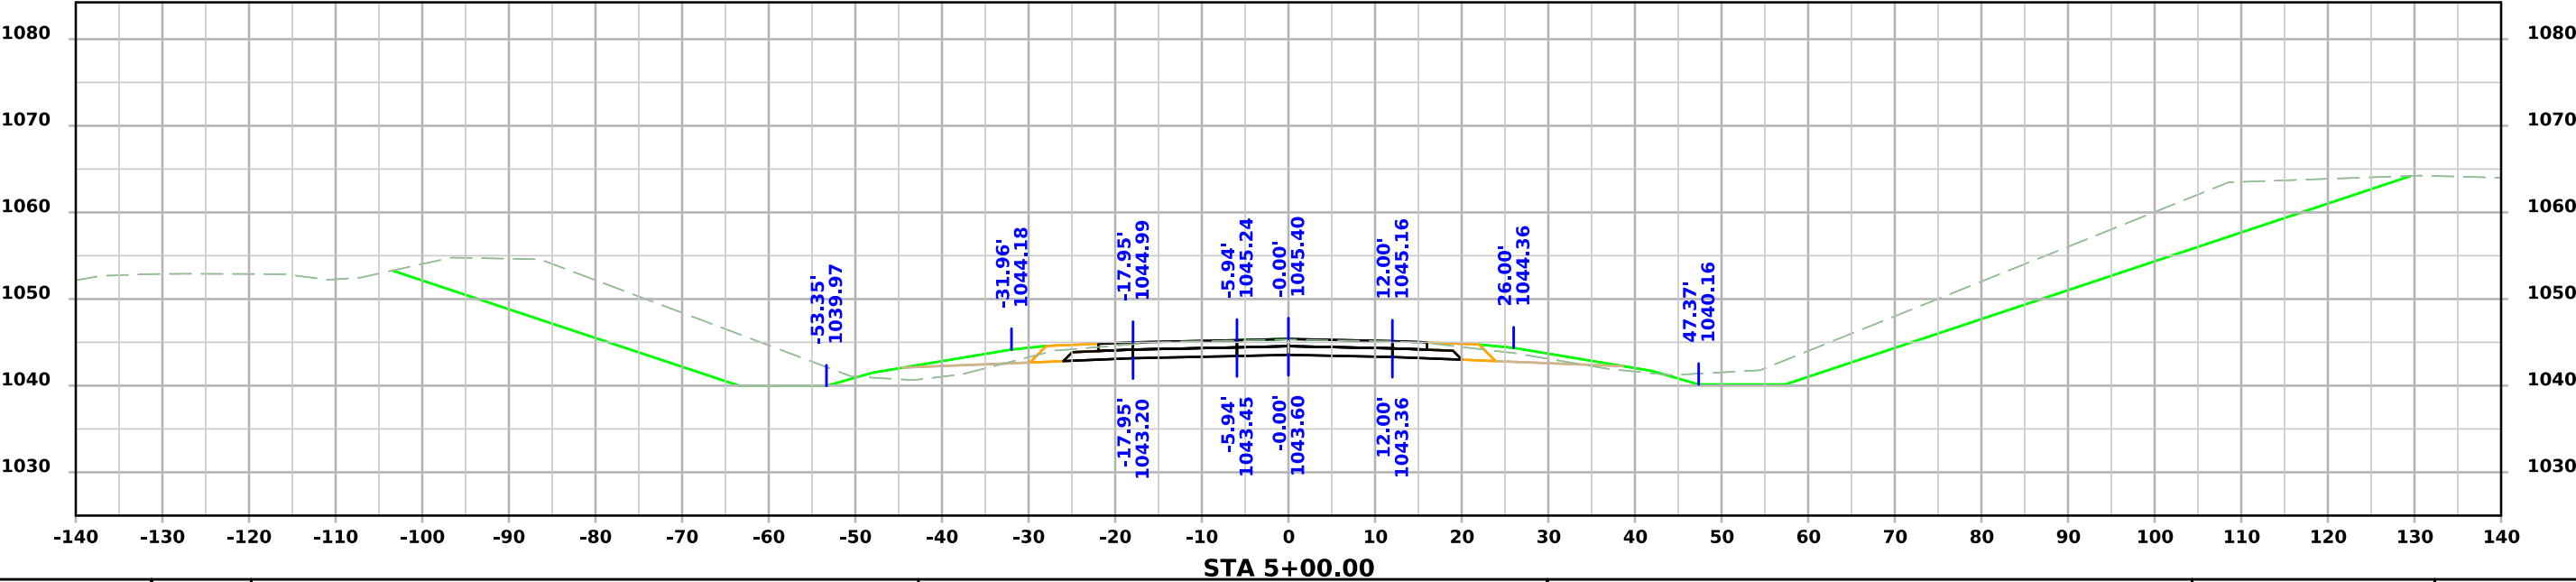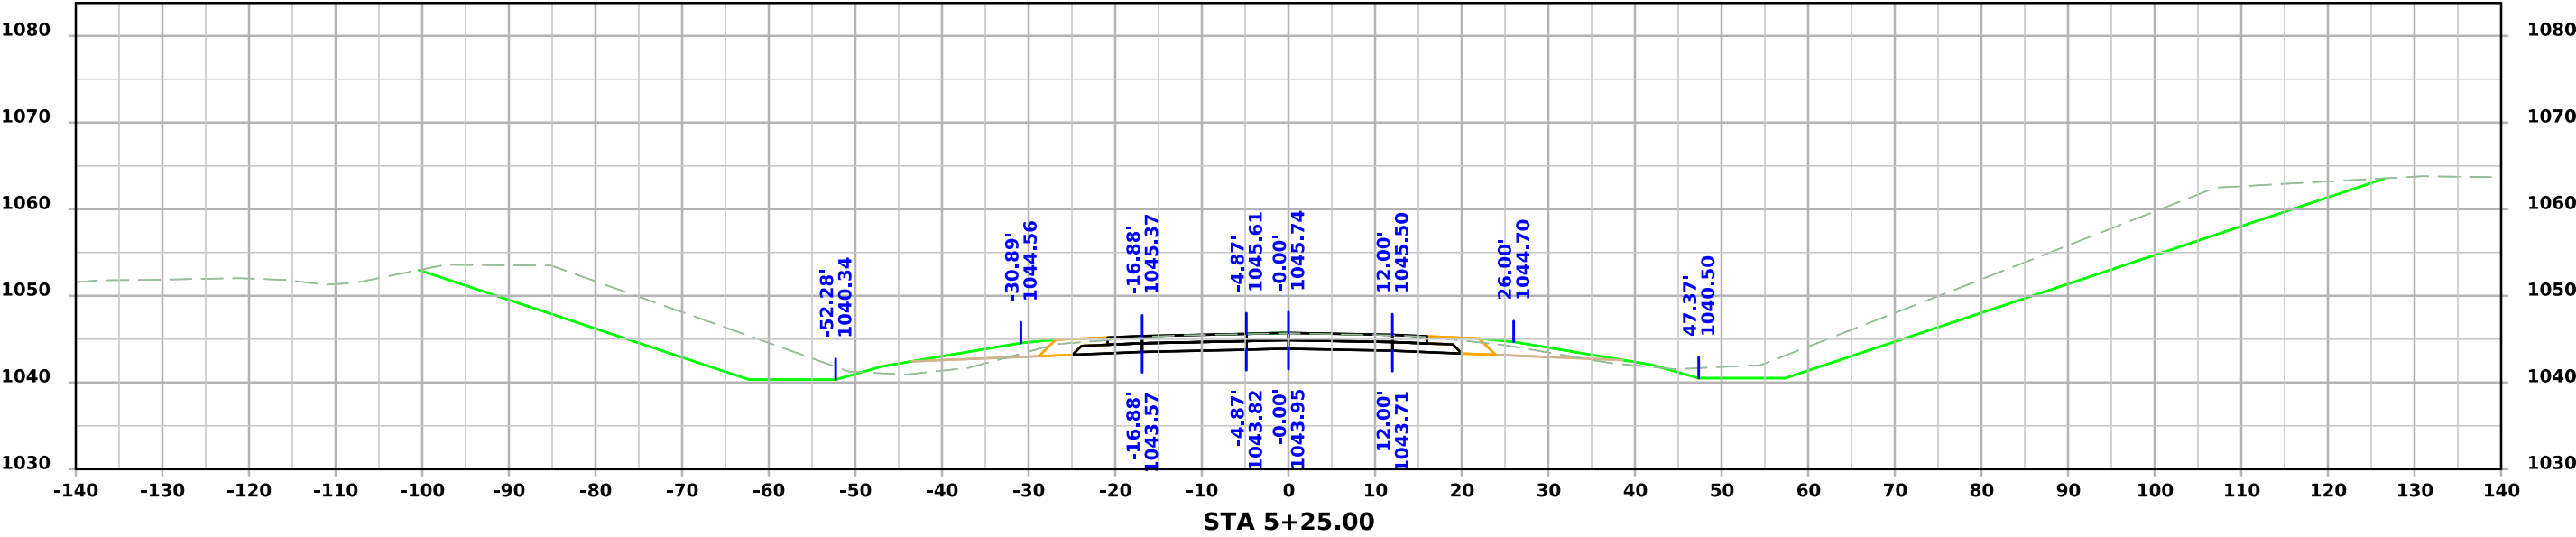


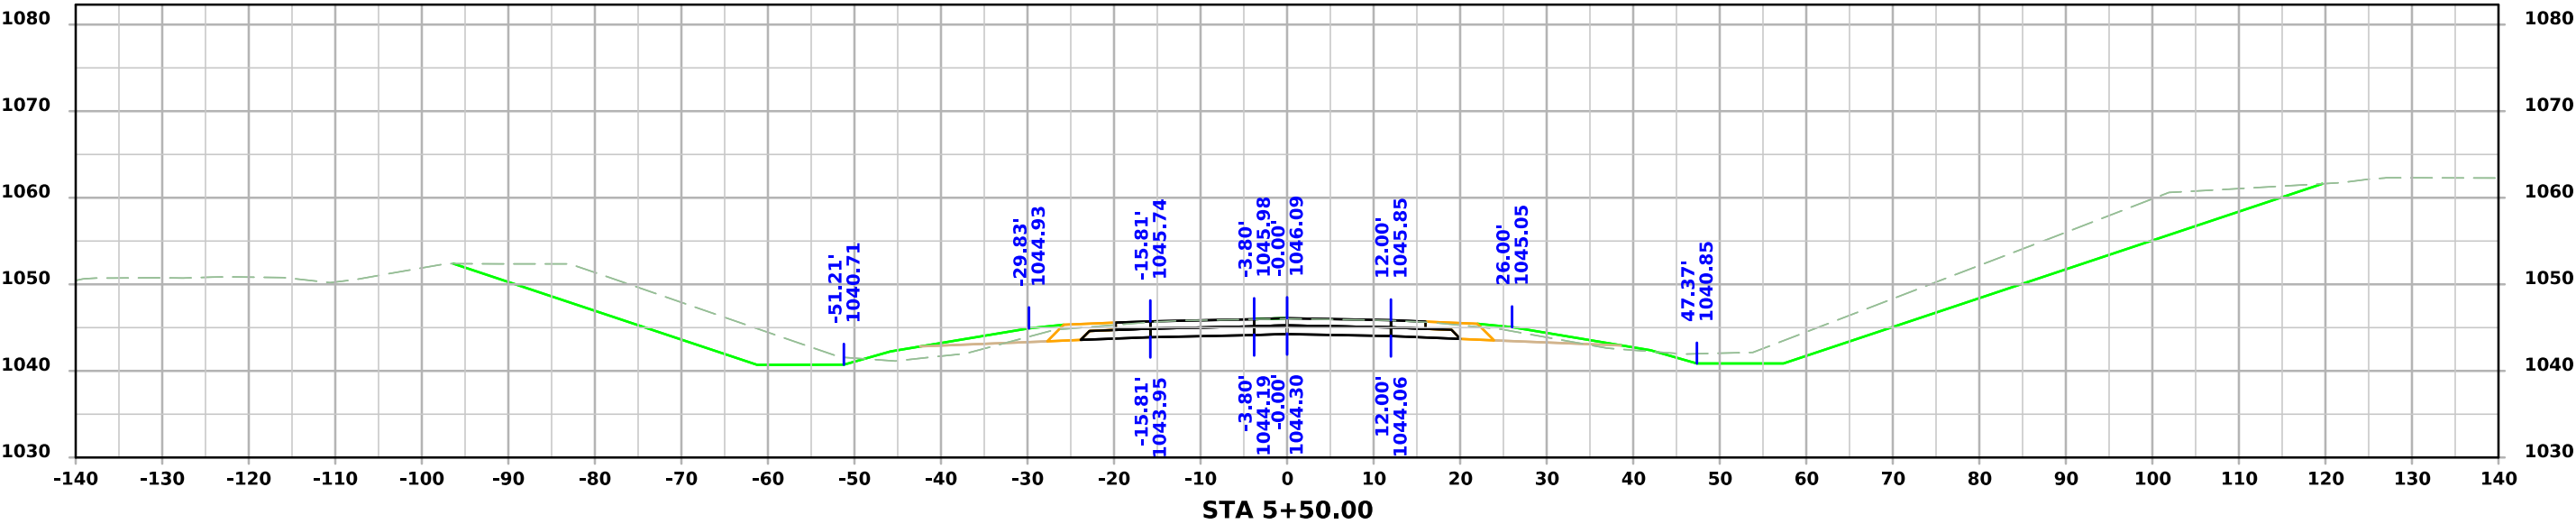
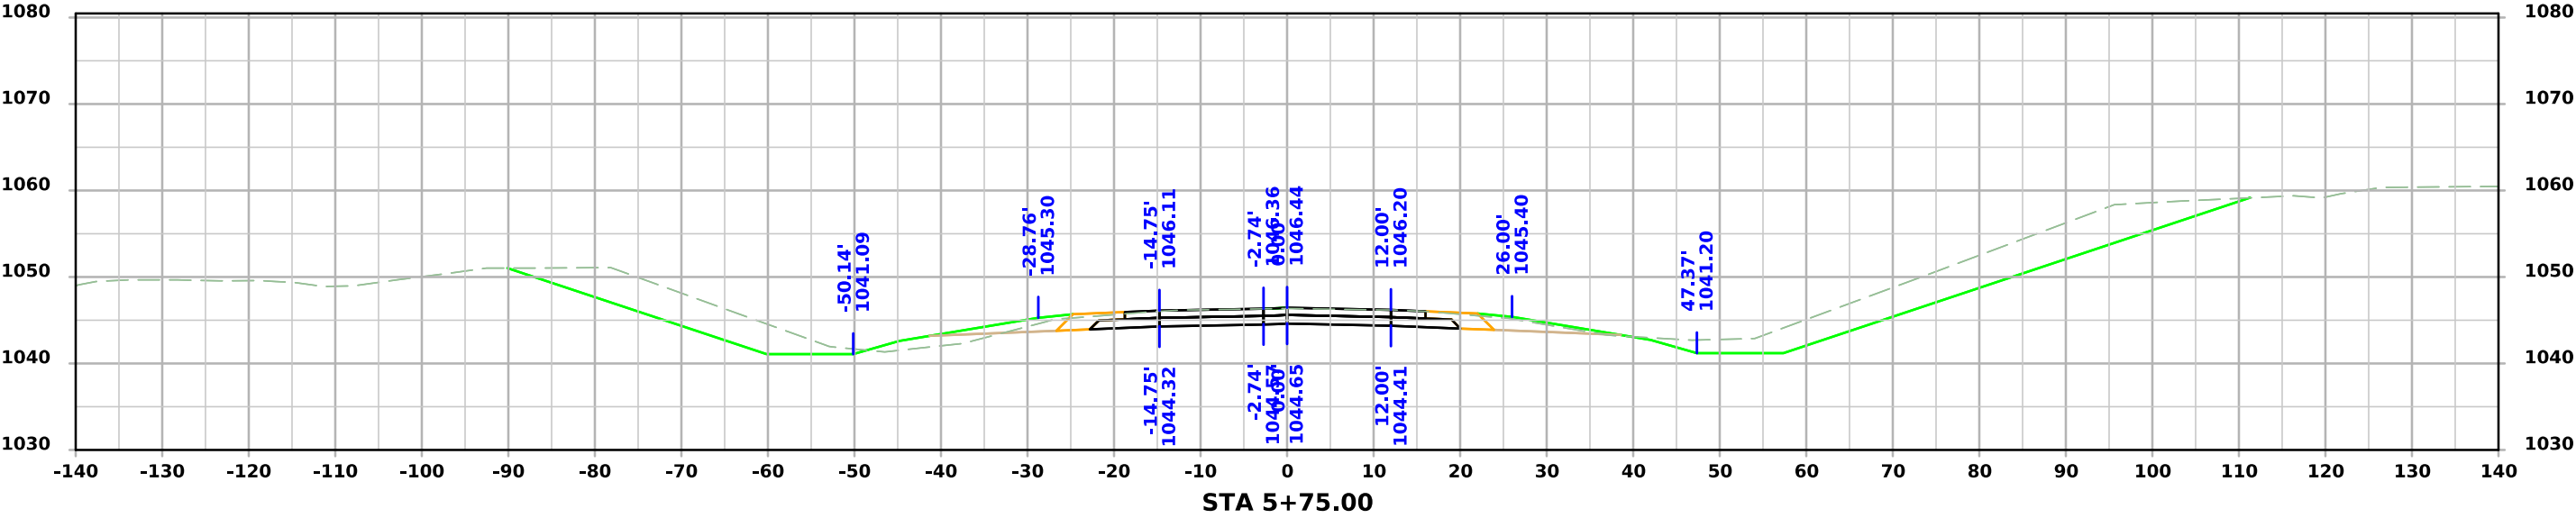


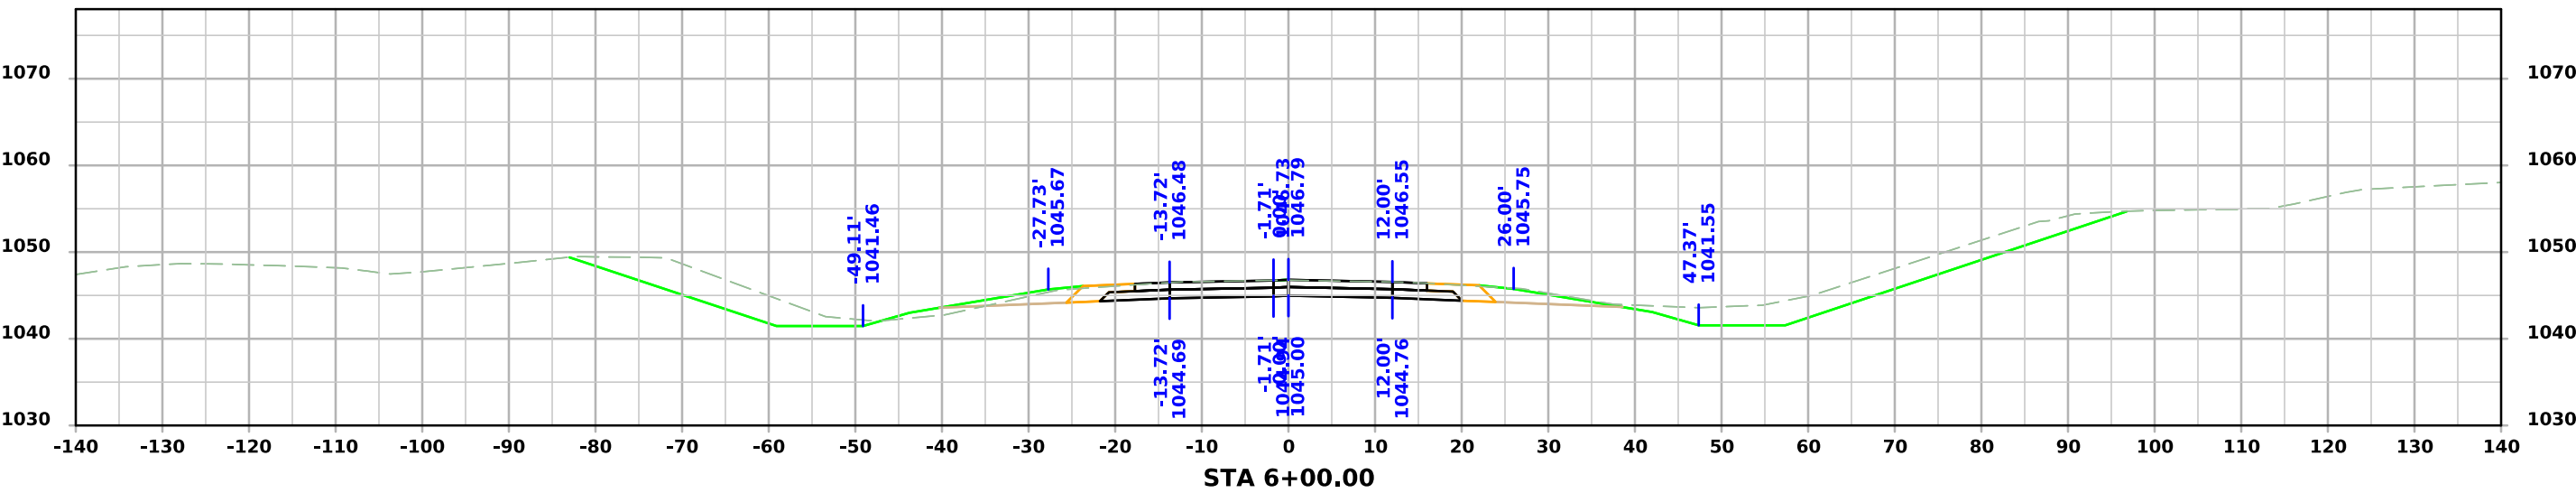
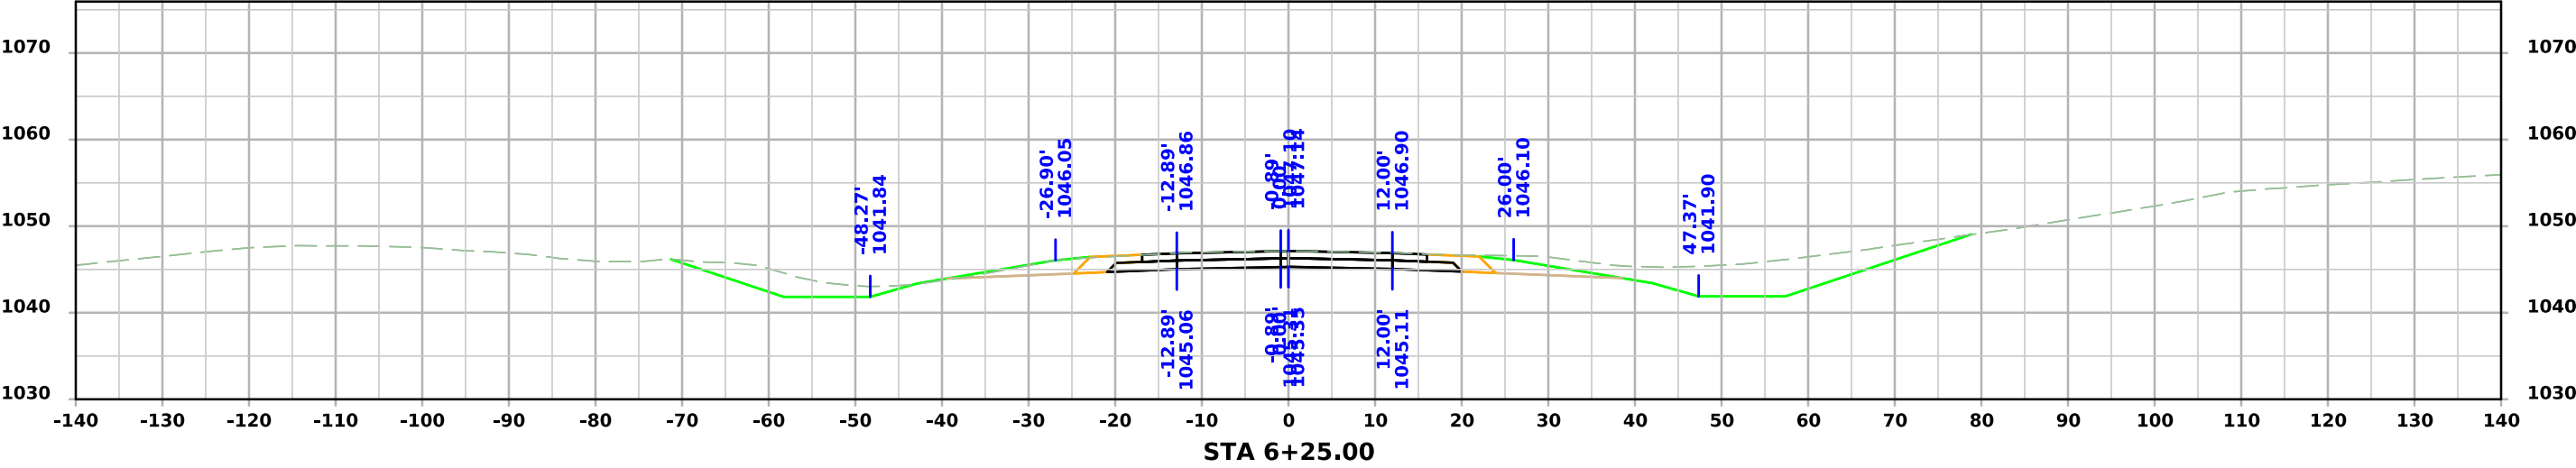
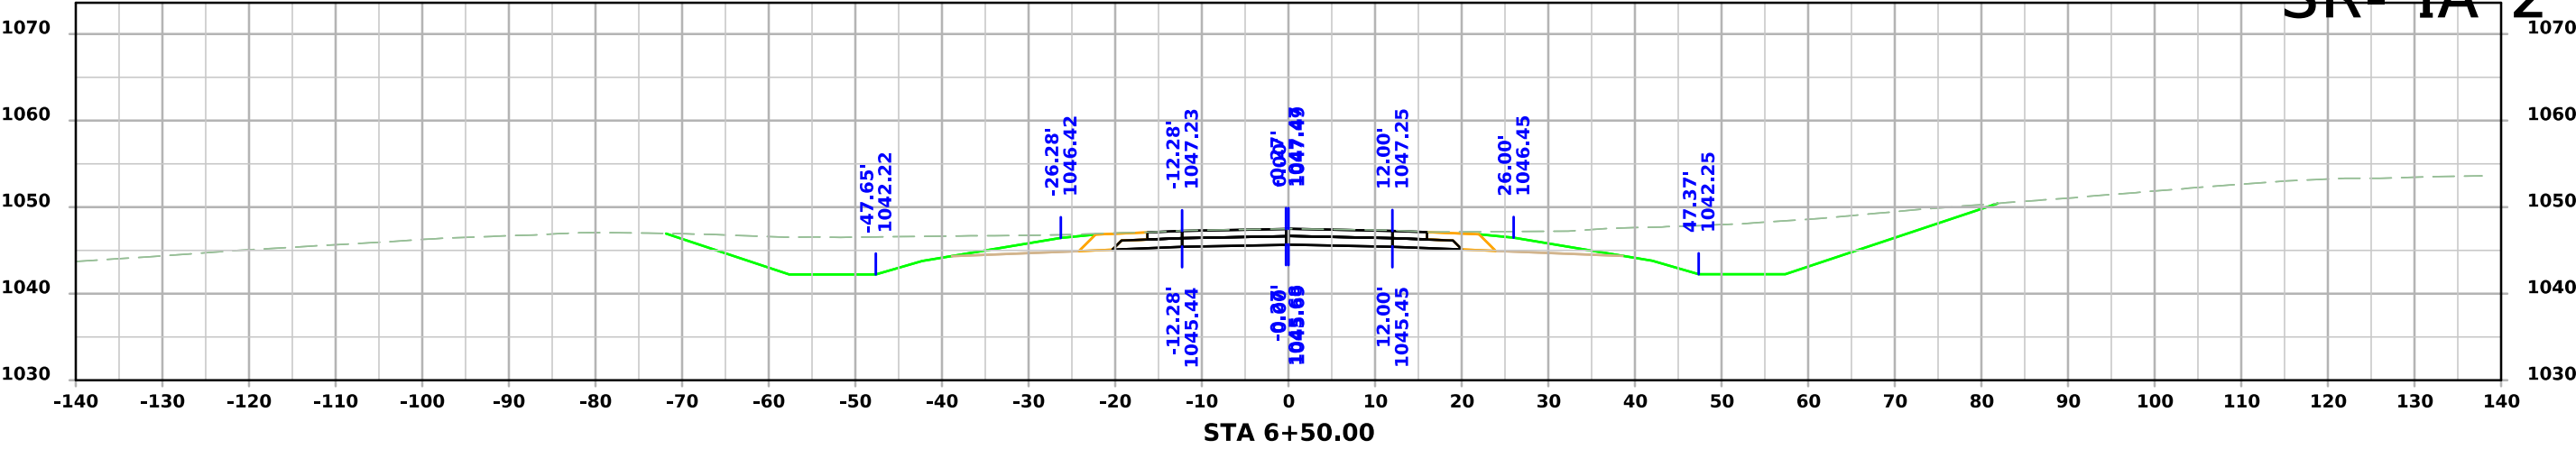


SR- IA 2

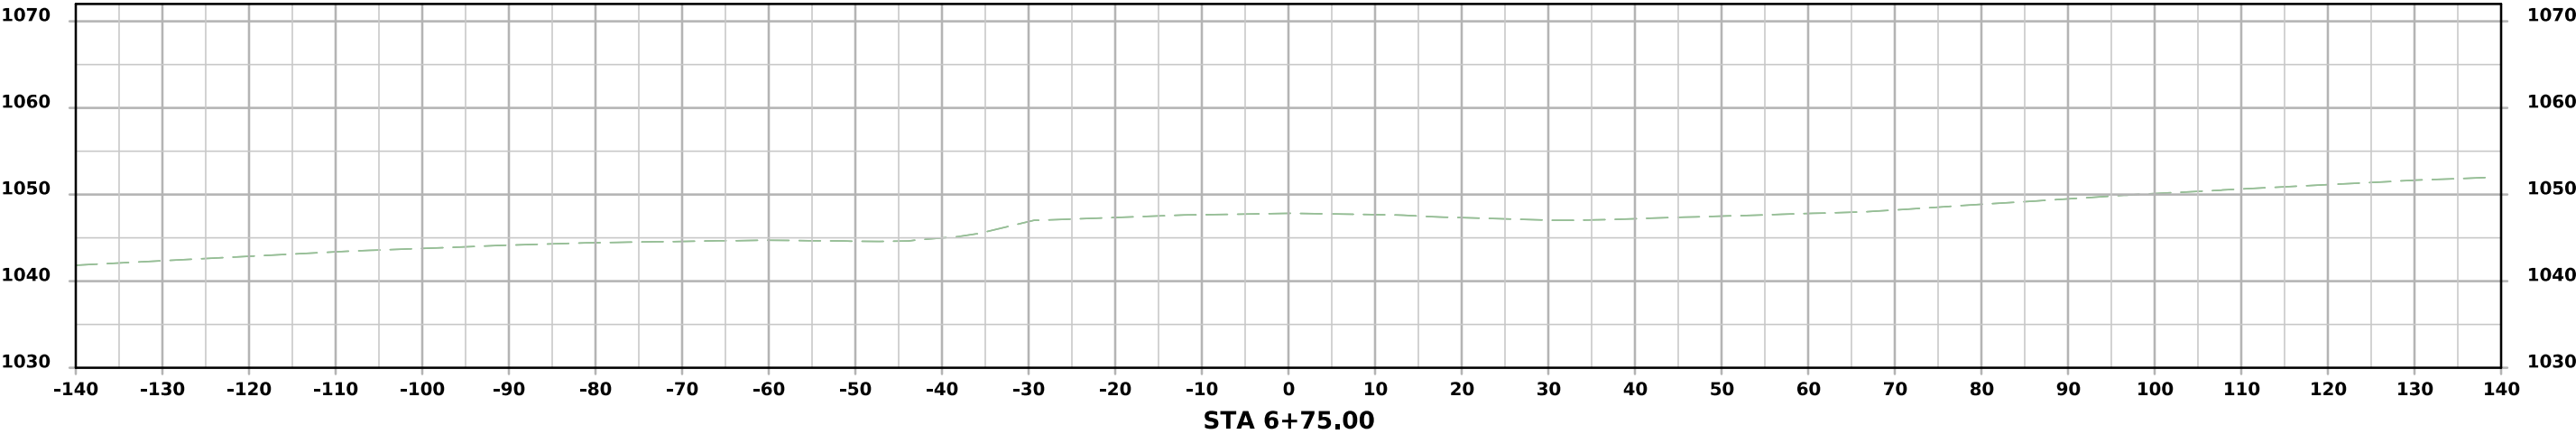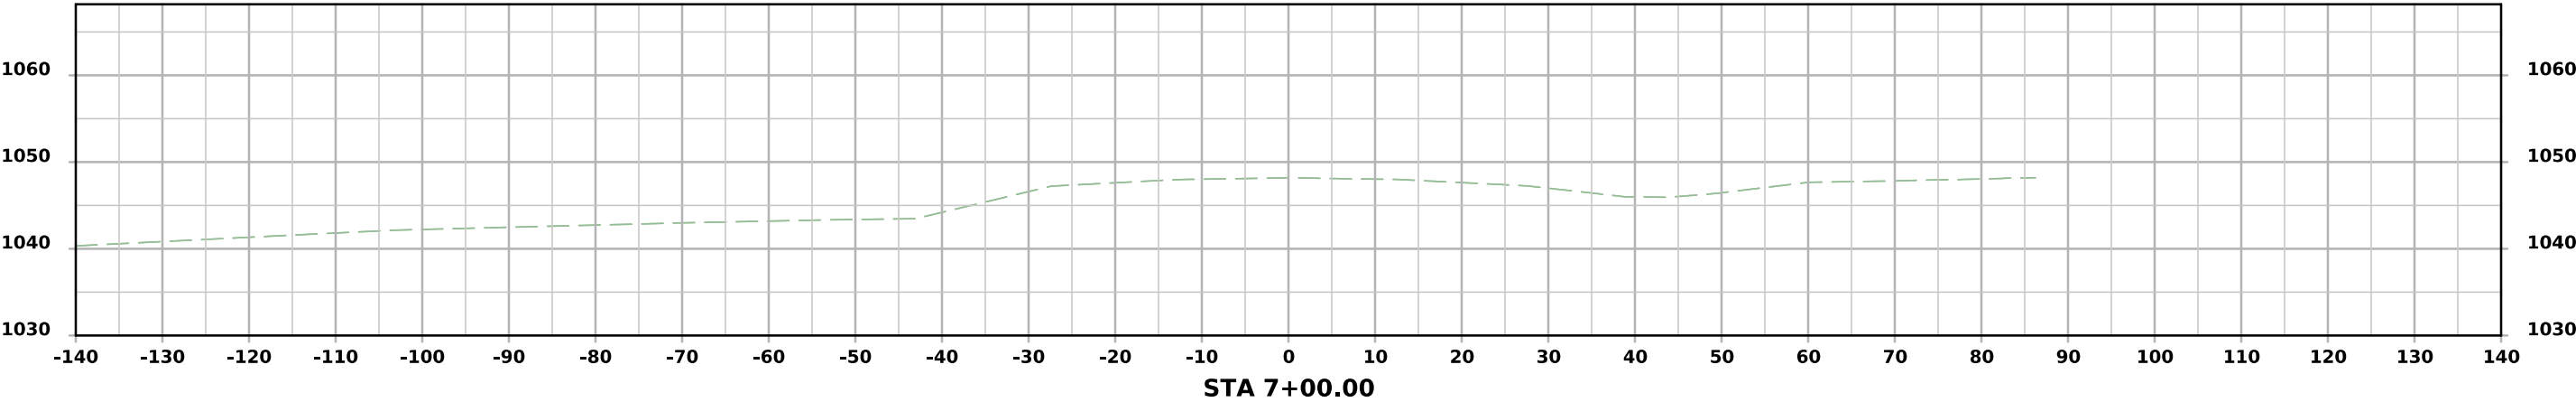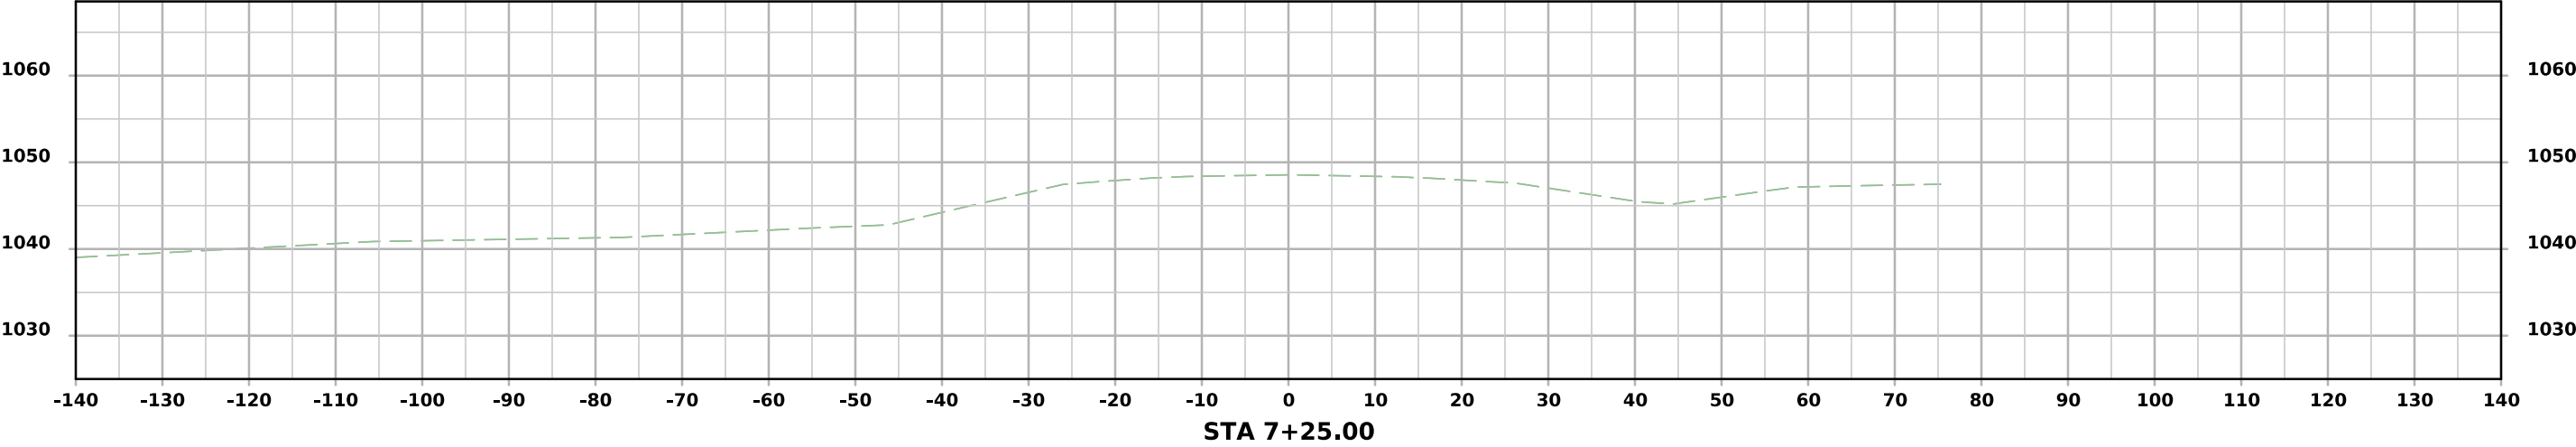


SR- IA 2

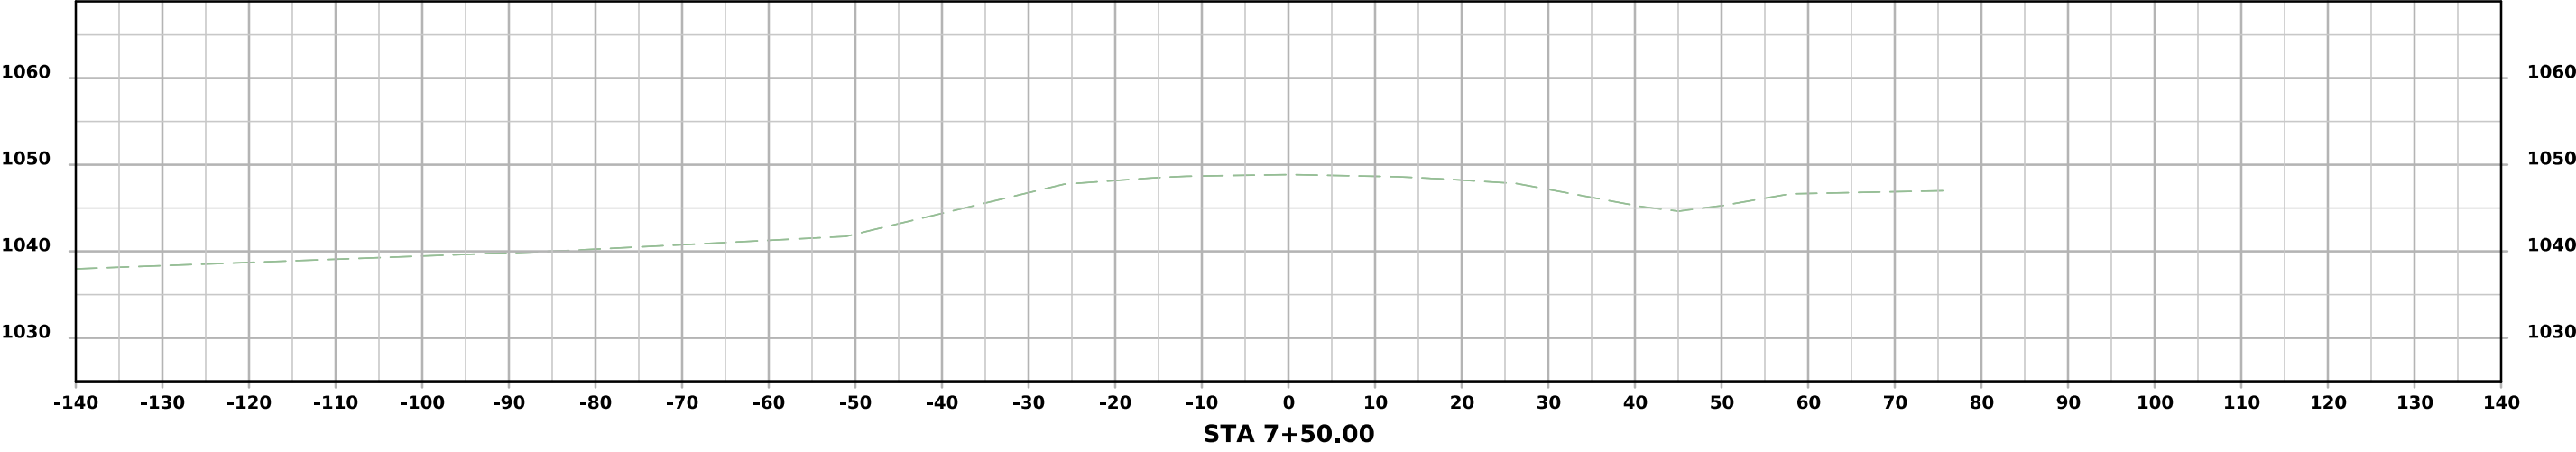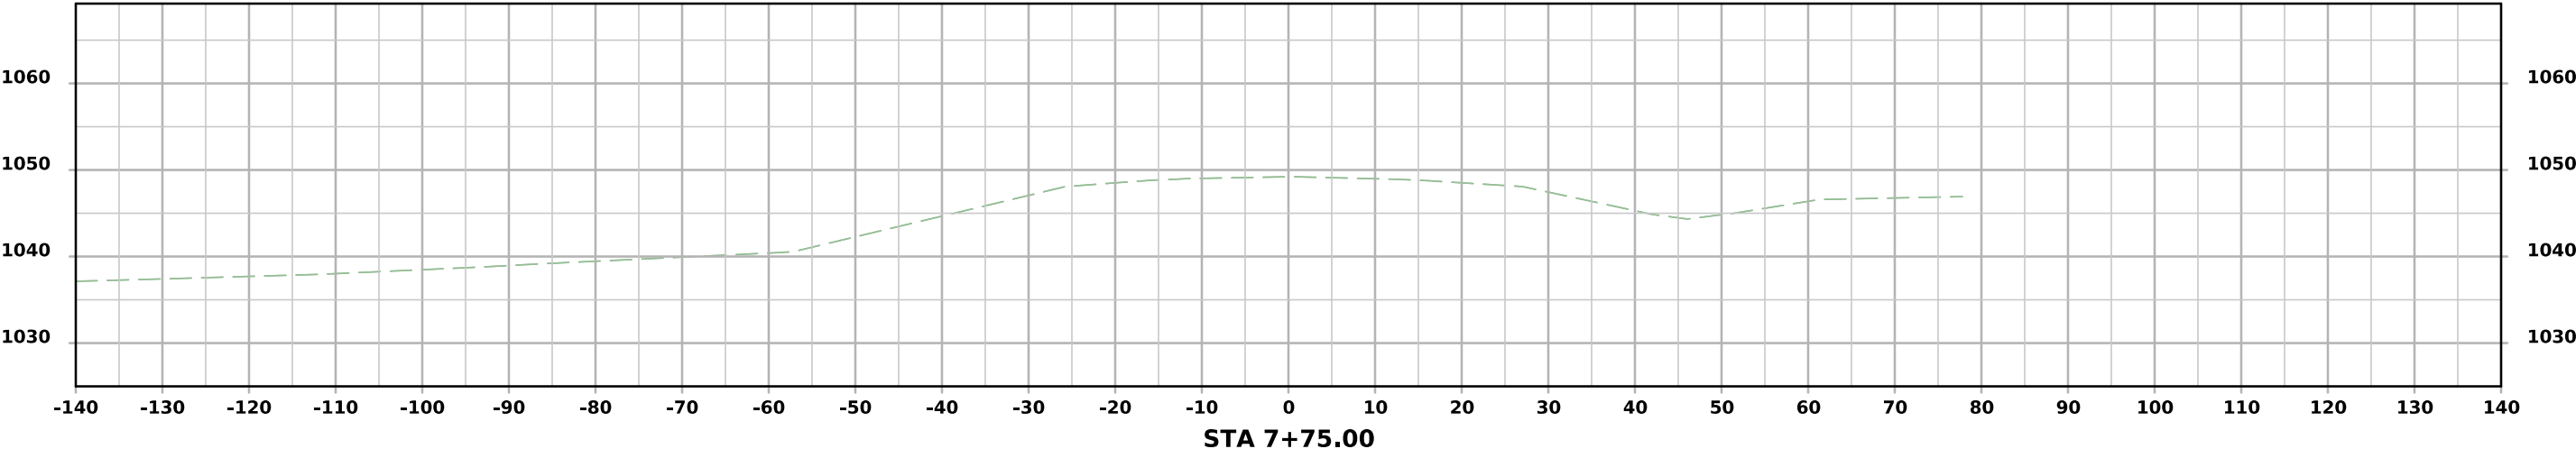
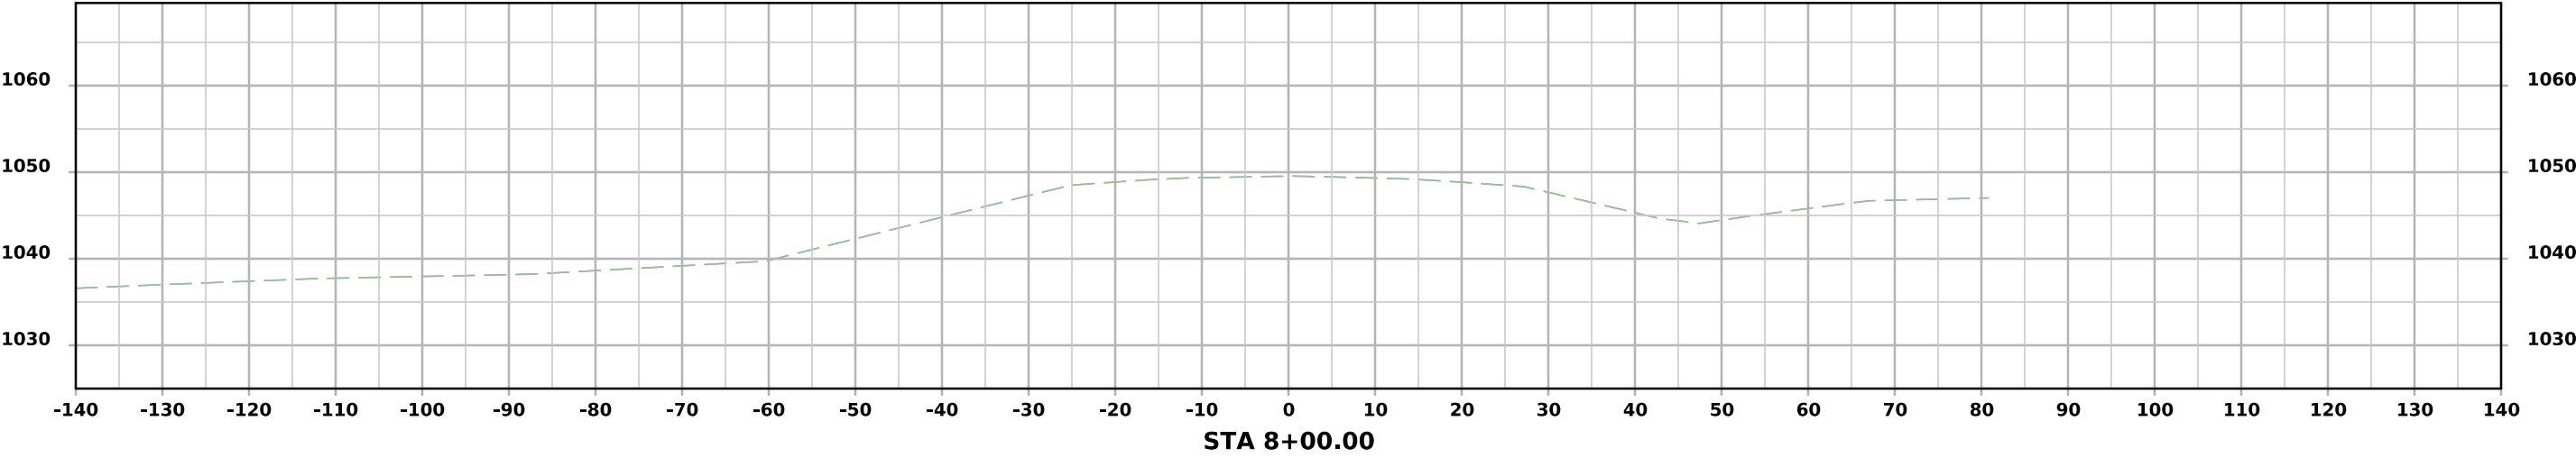


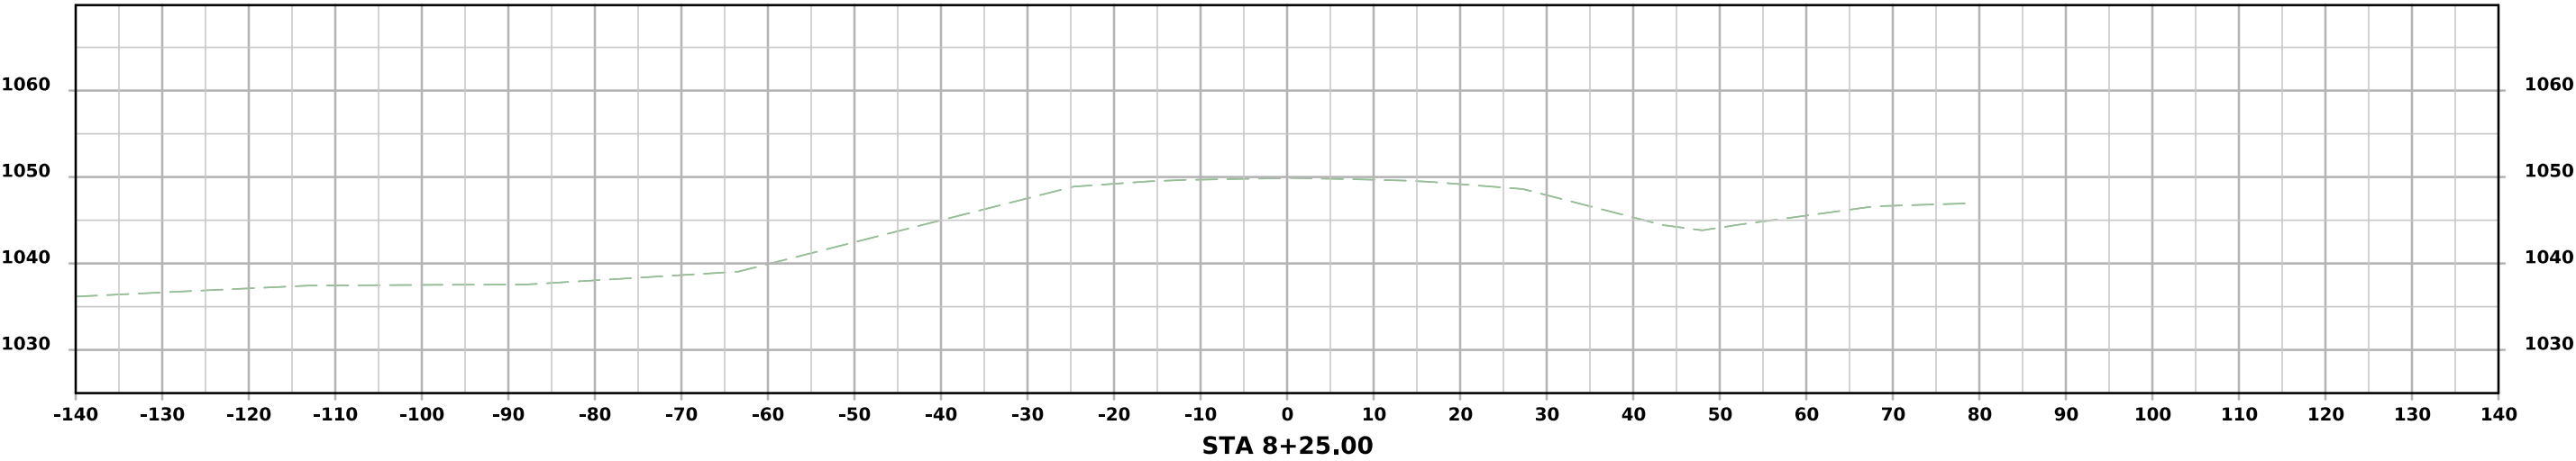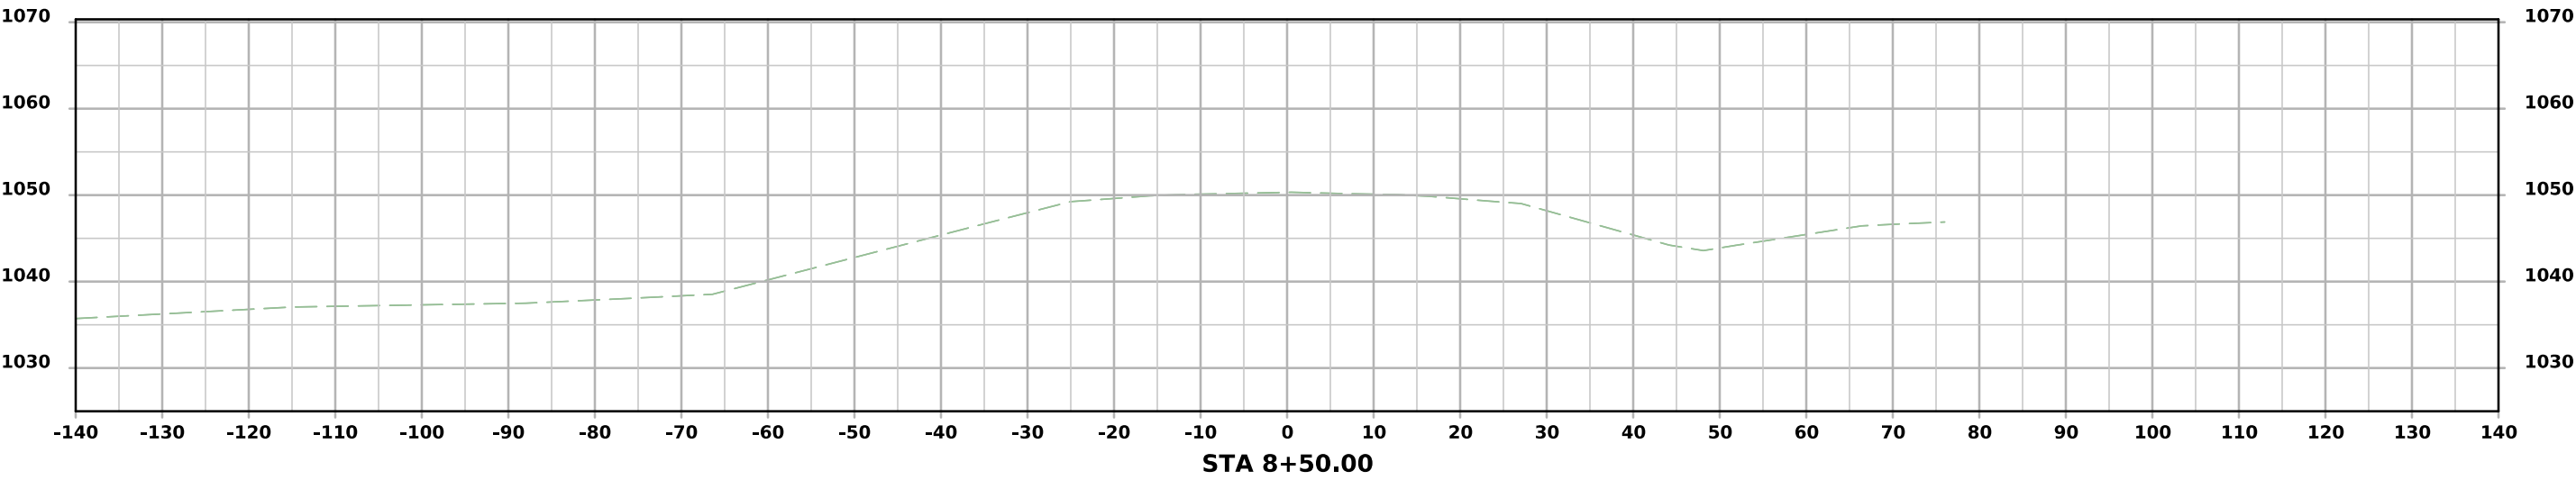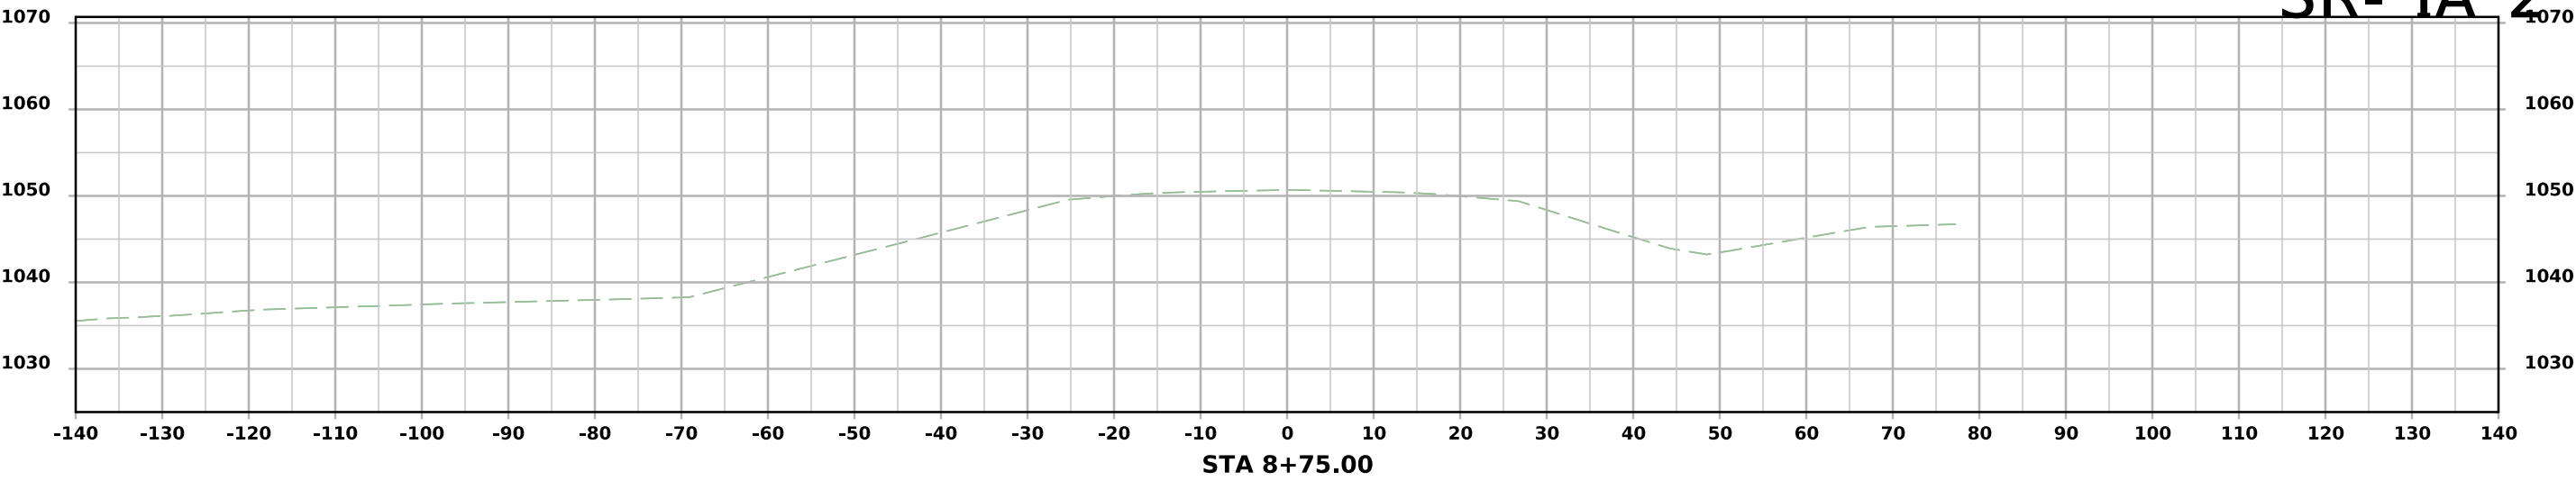



SR- IA 2

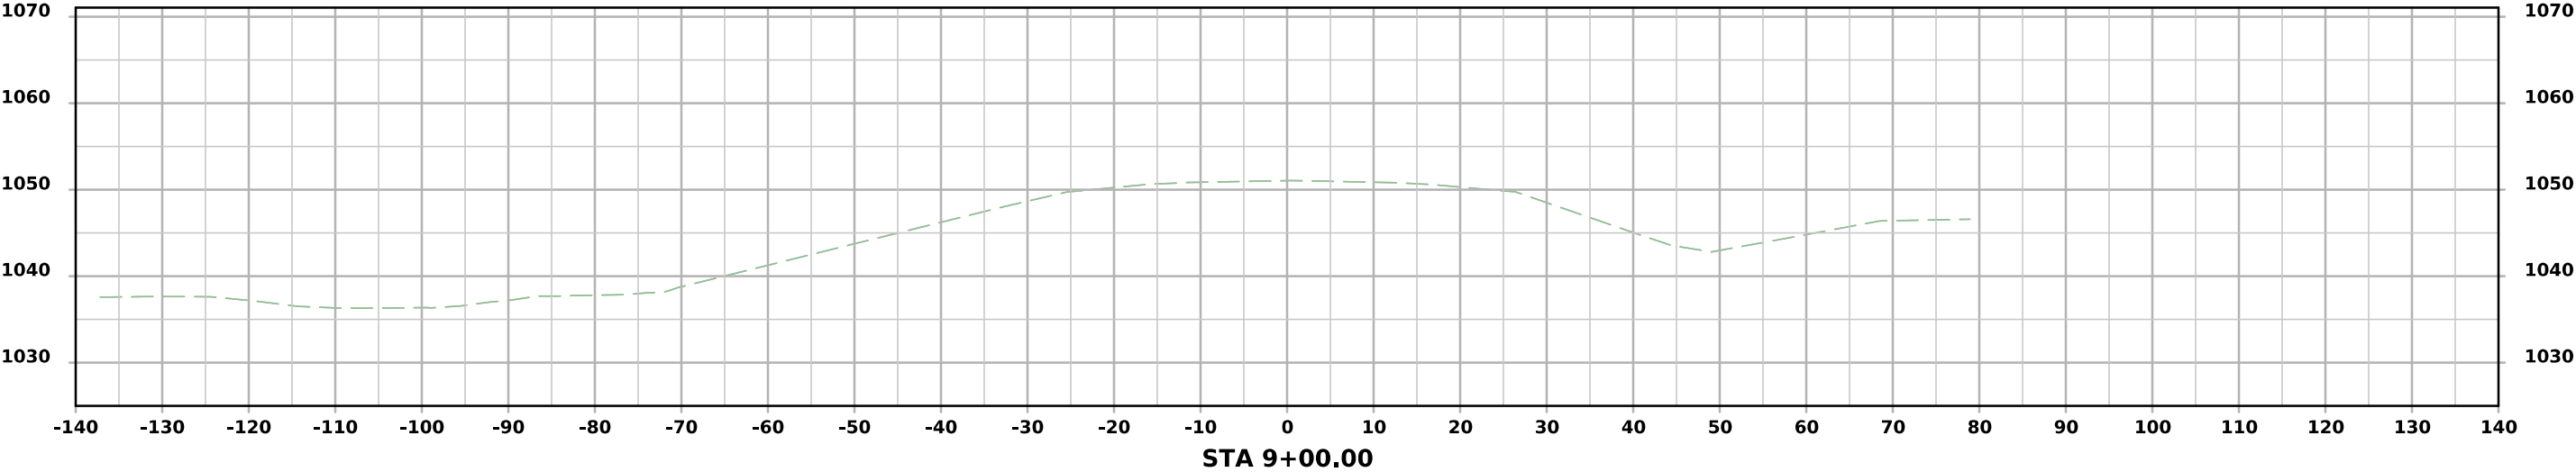



CIRCLE

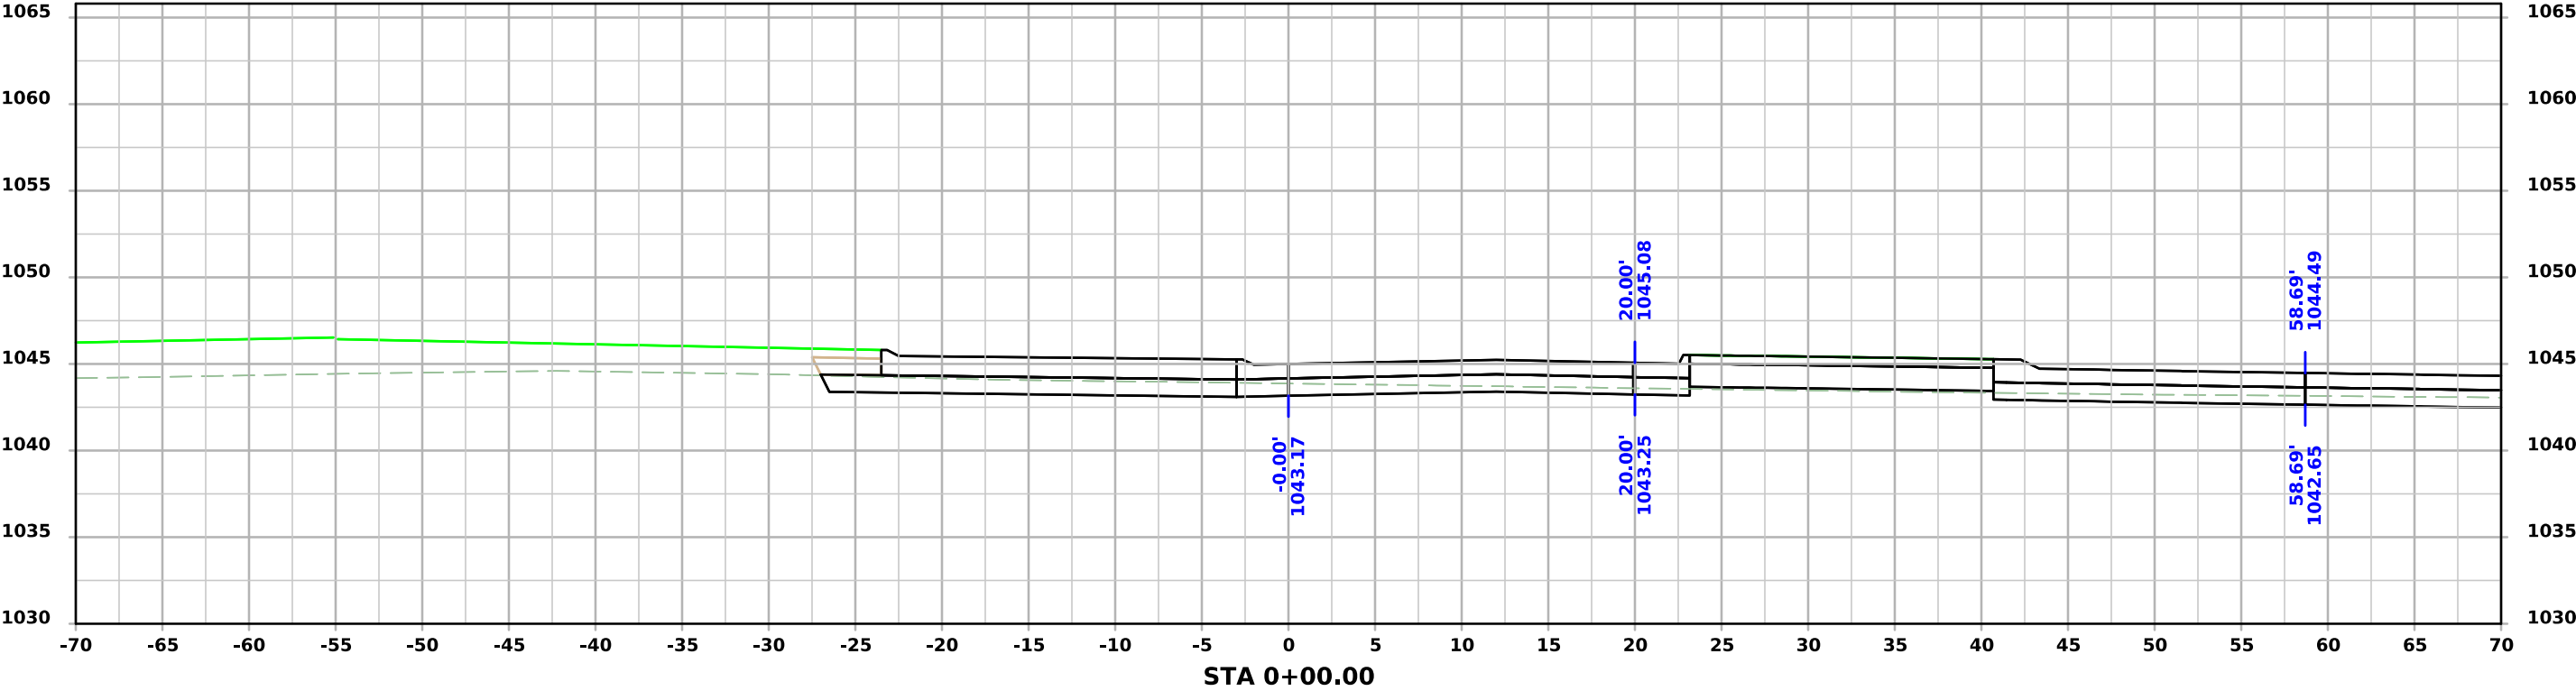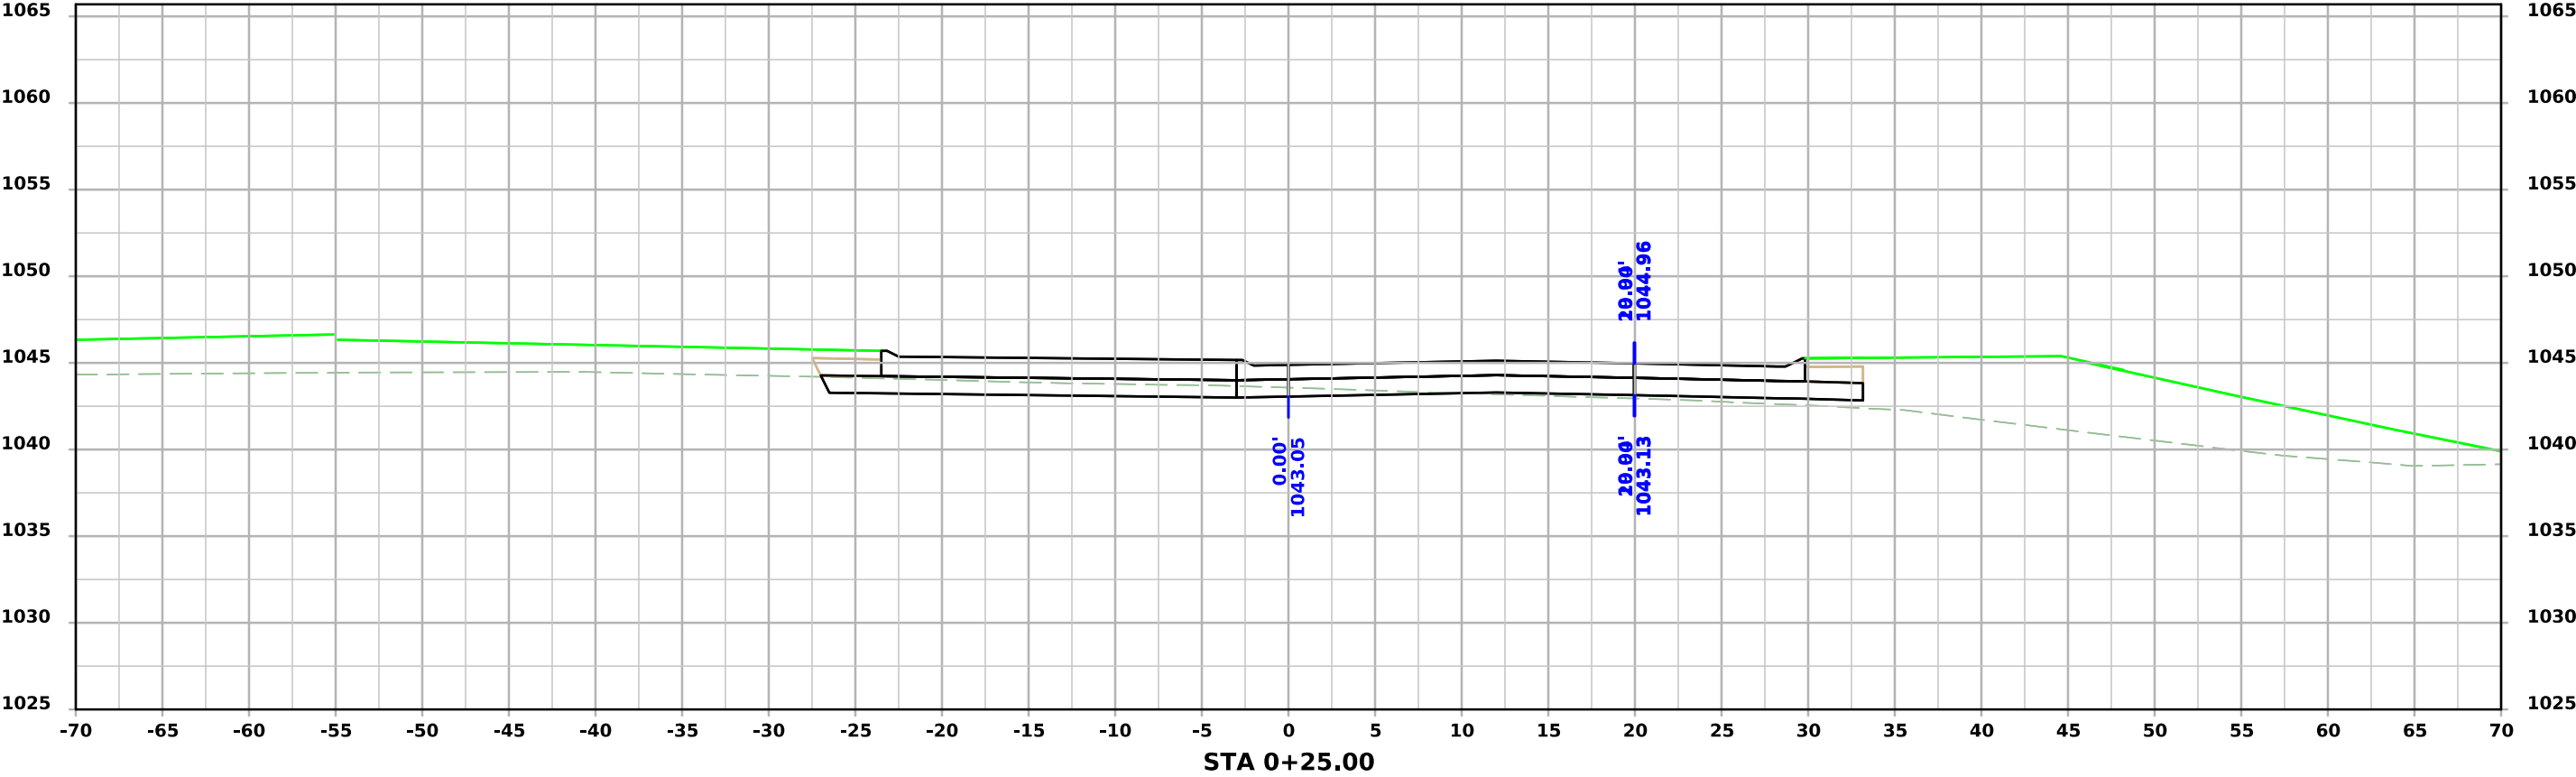



CIRCLE

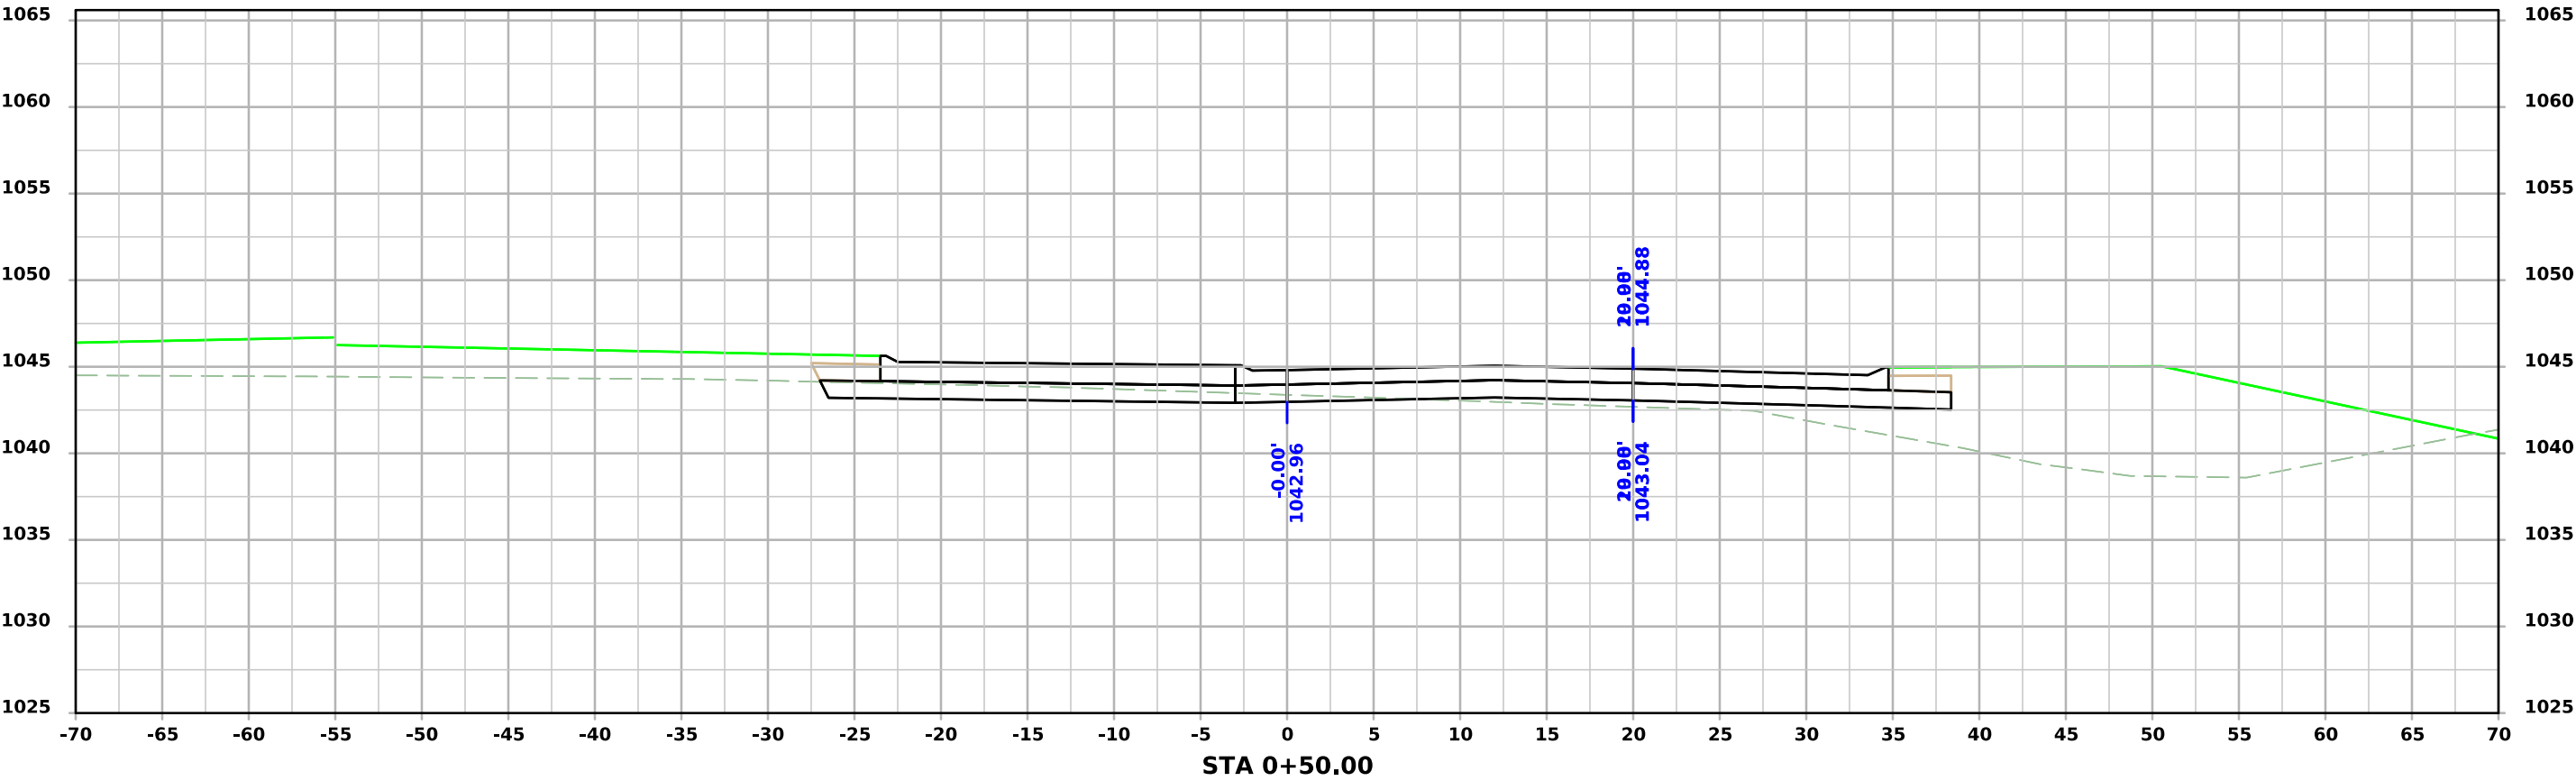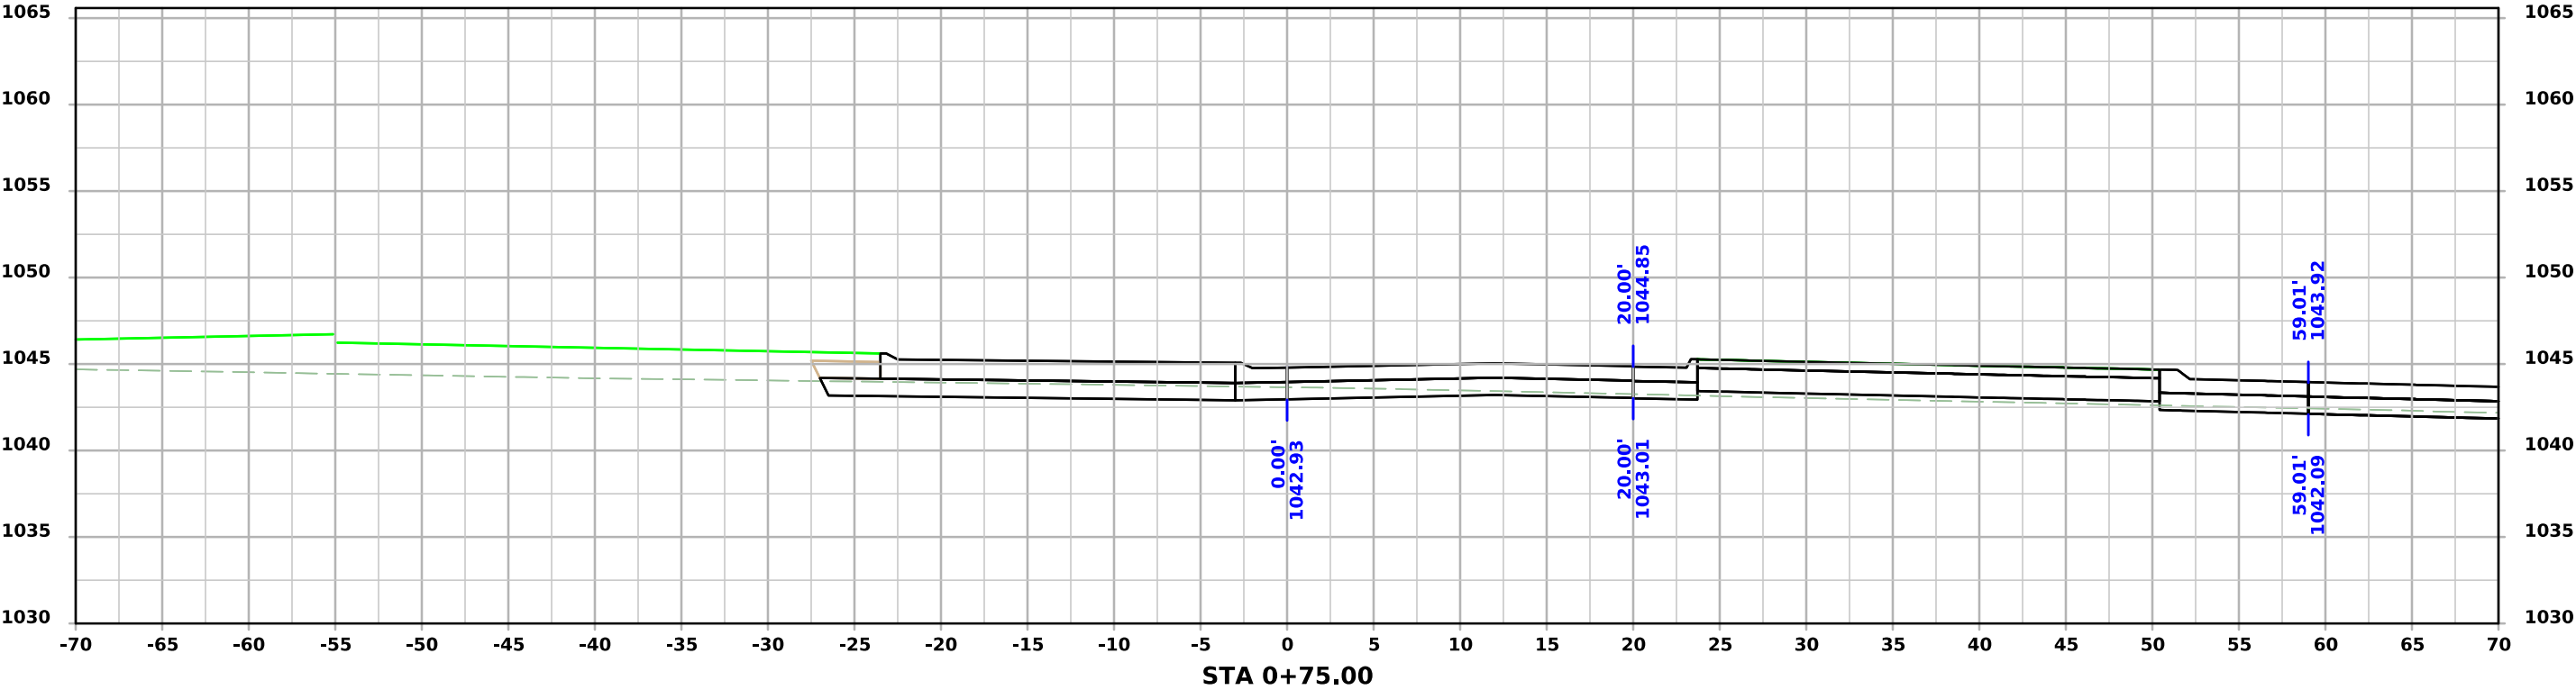


CIRCLE

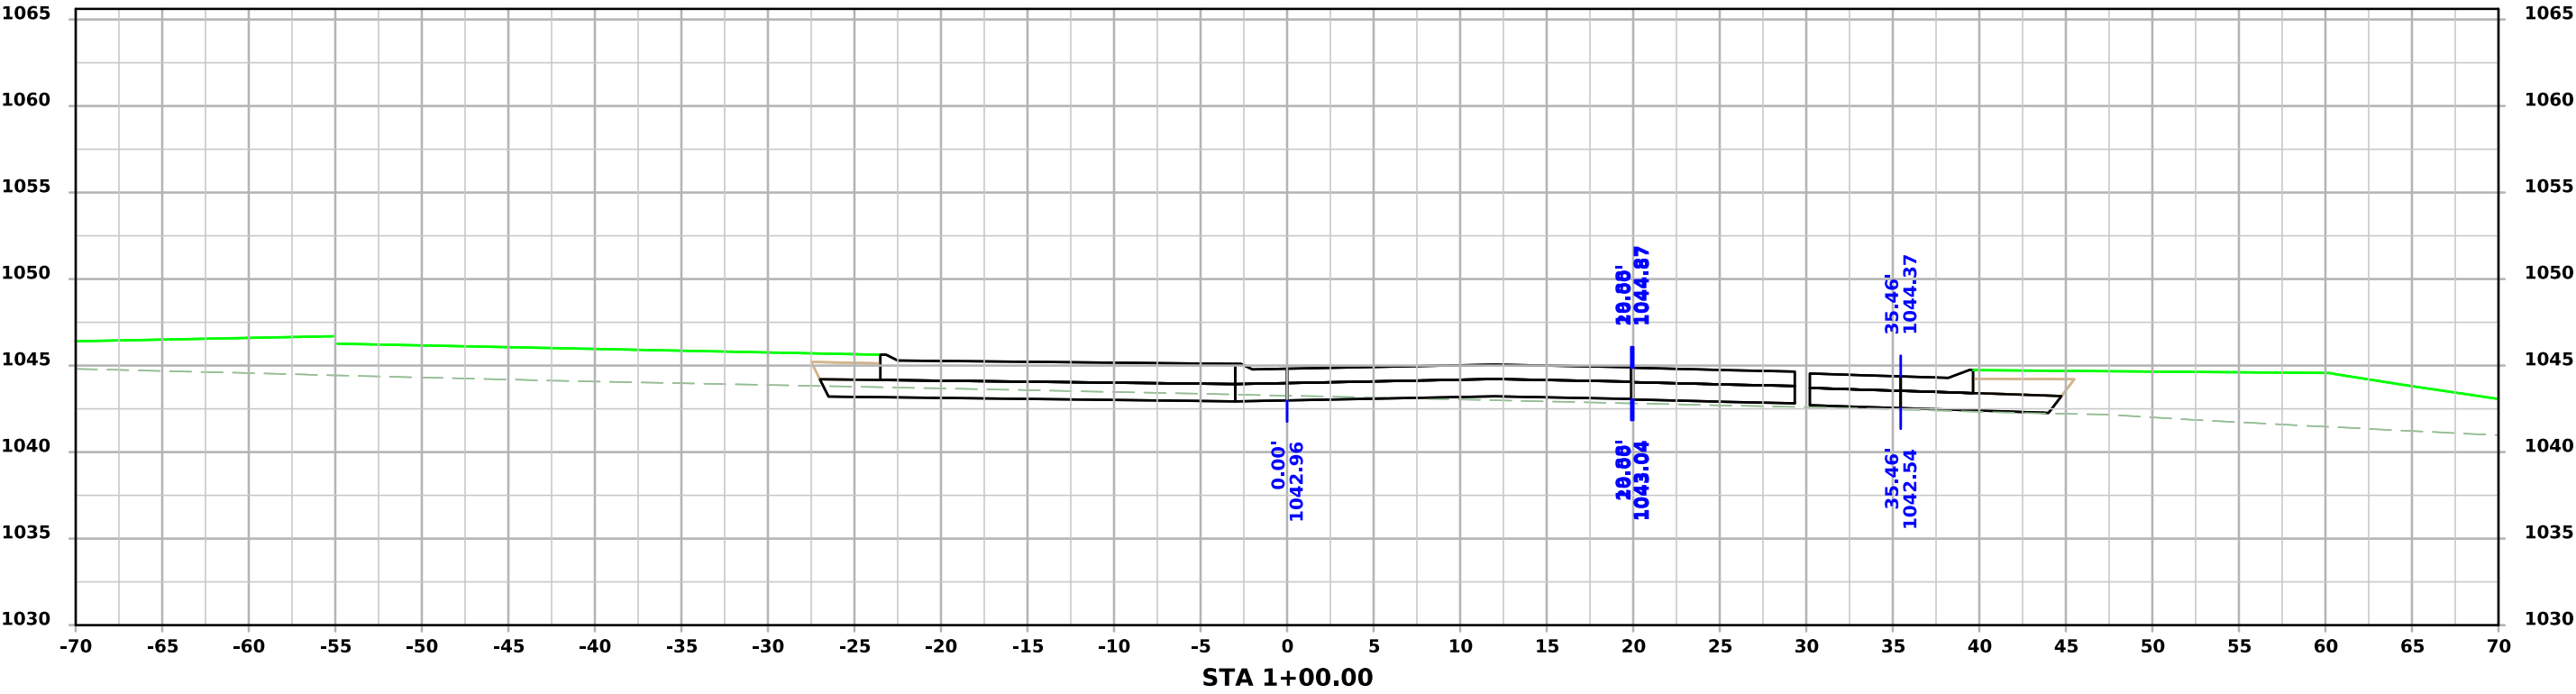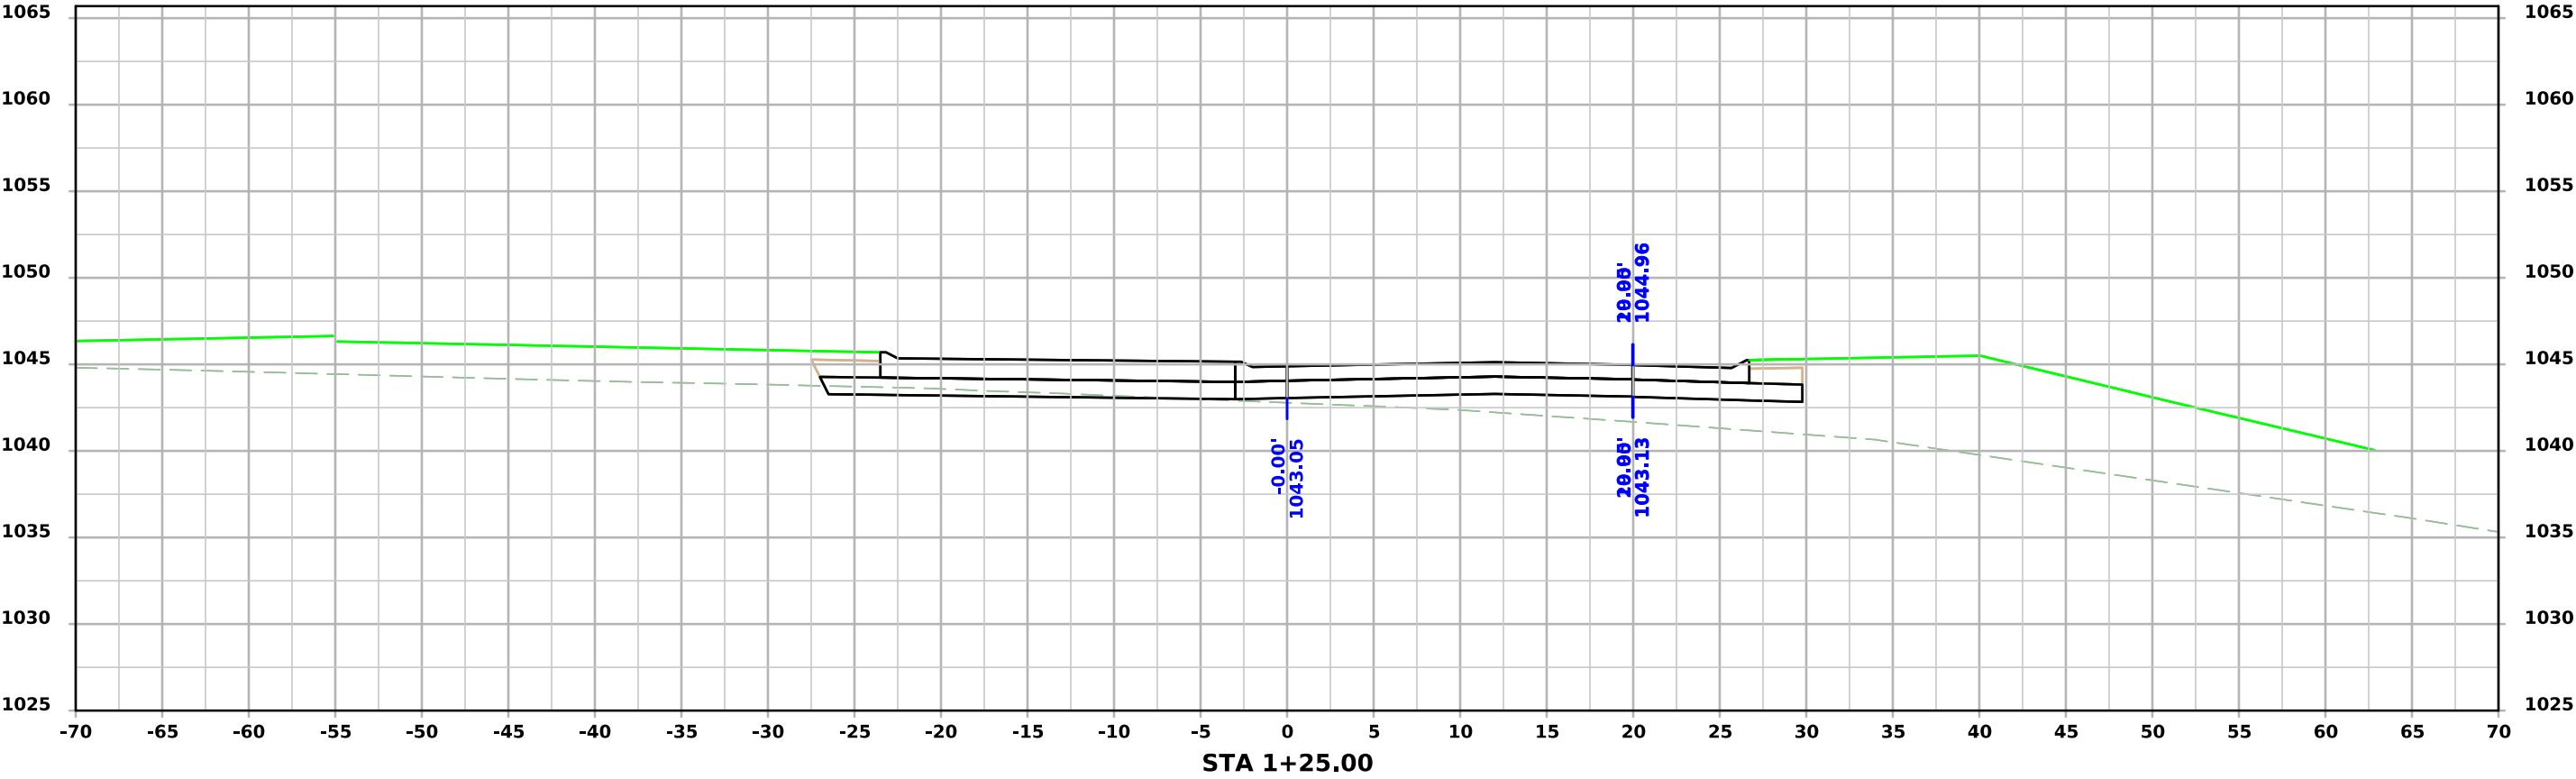



CIRCLE

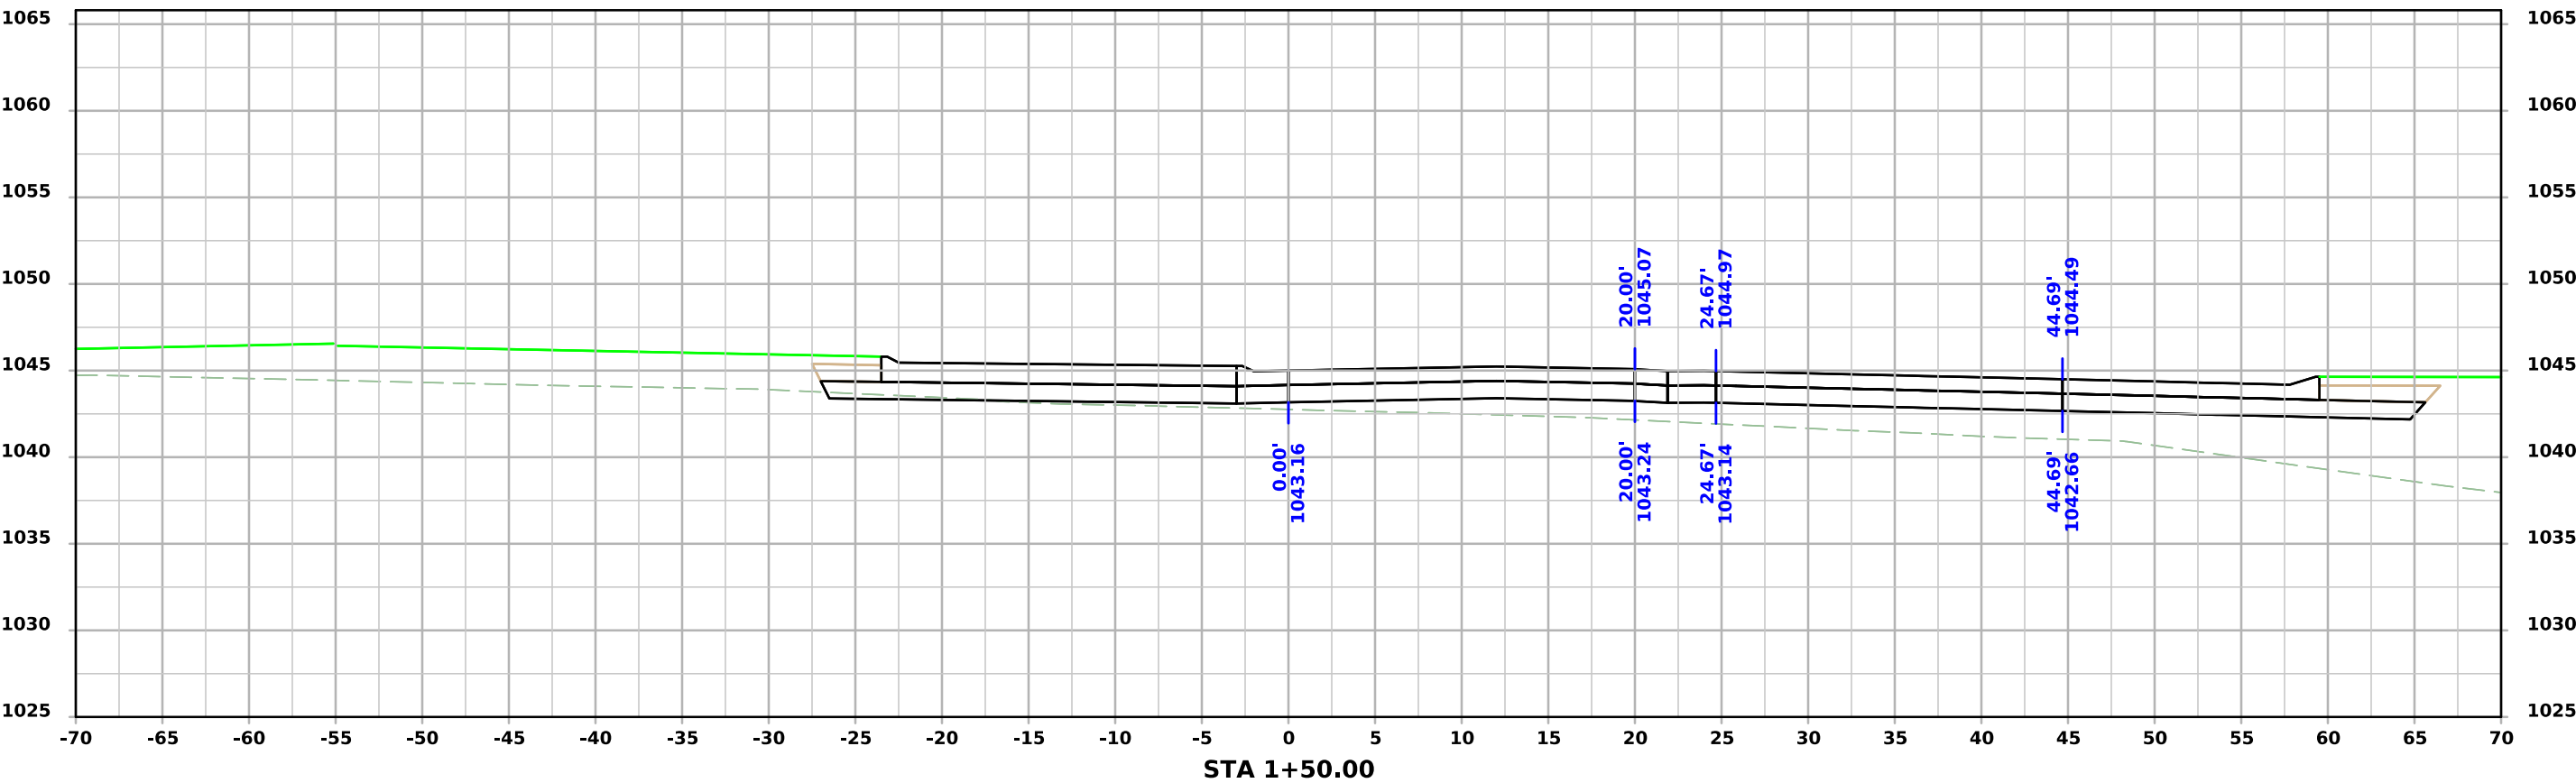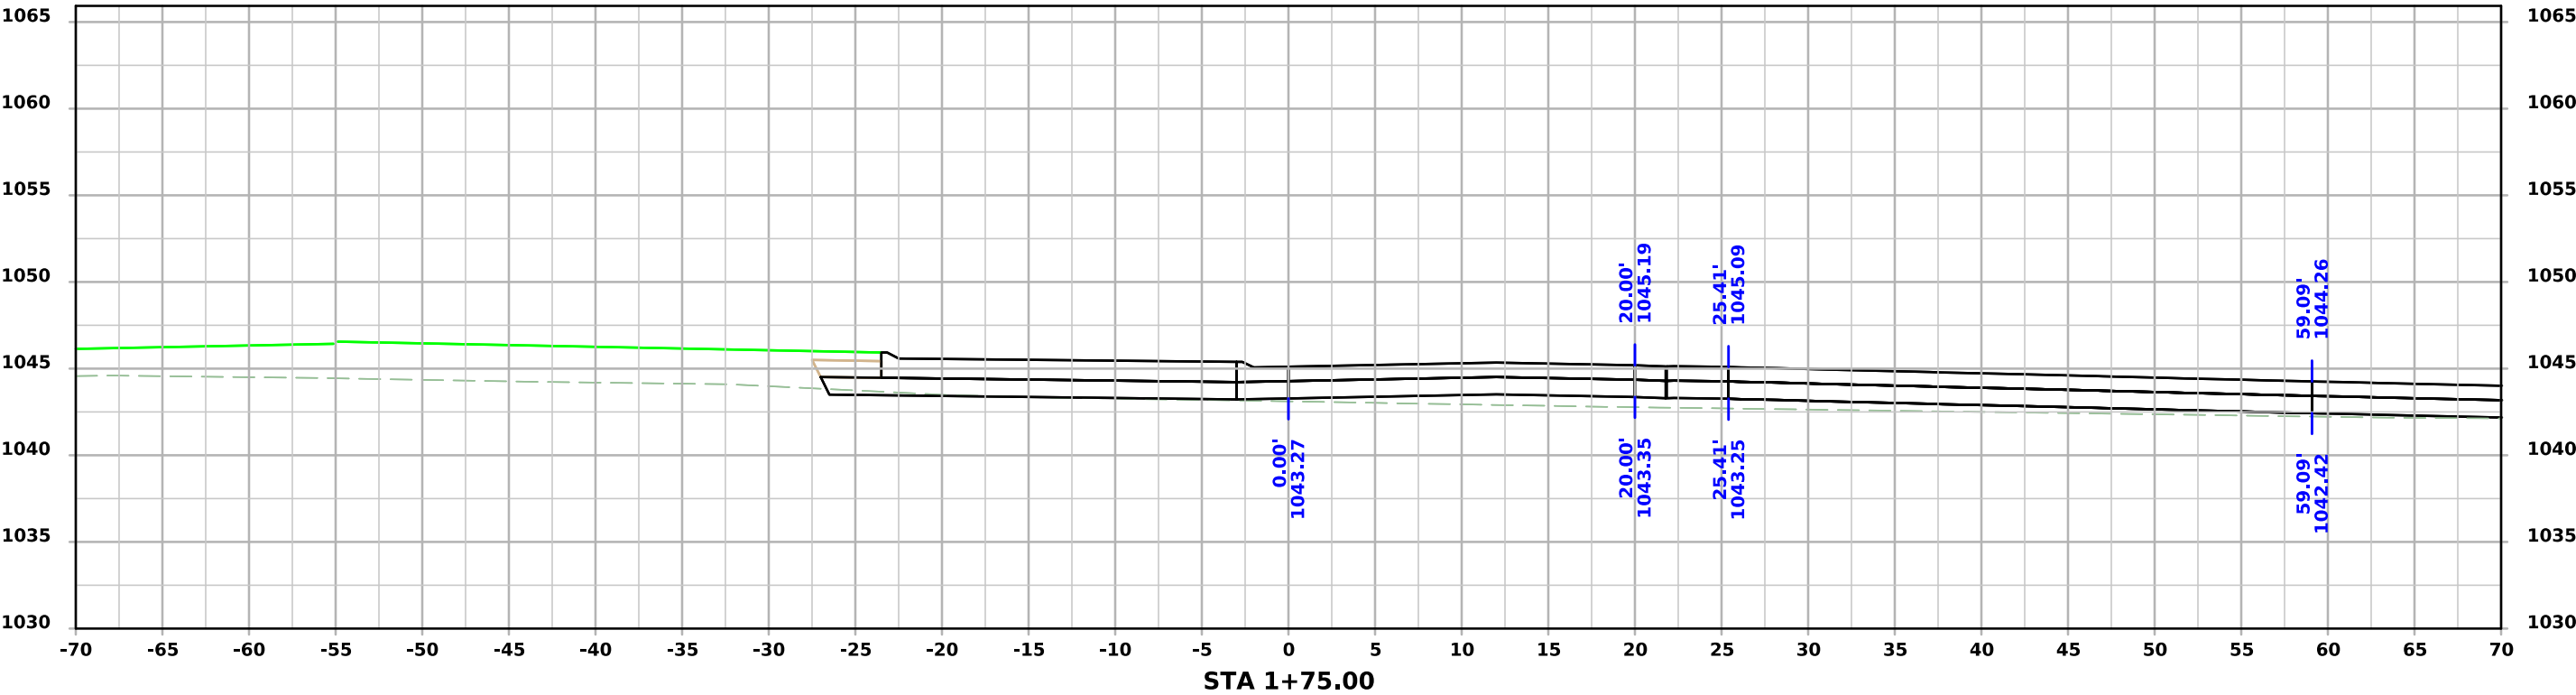



CIRCLE

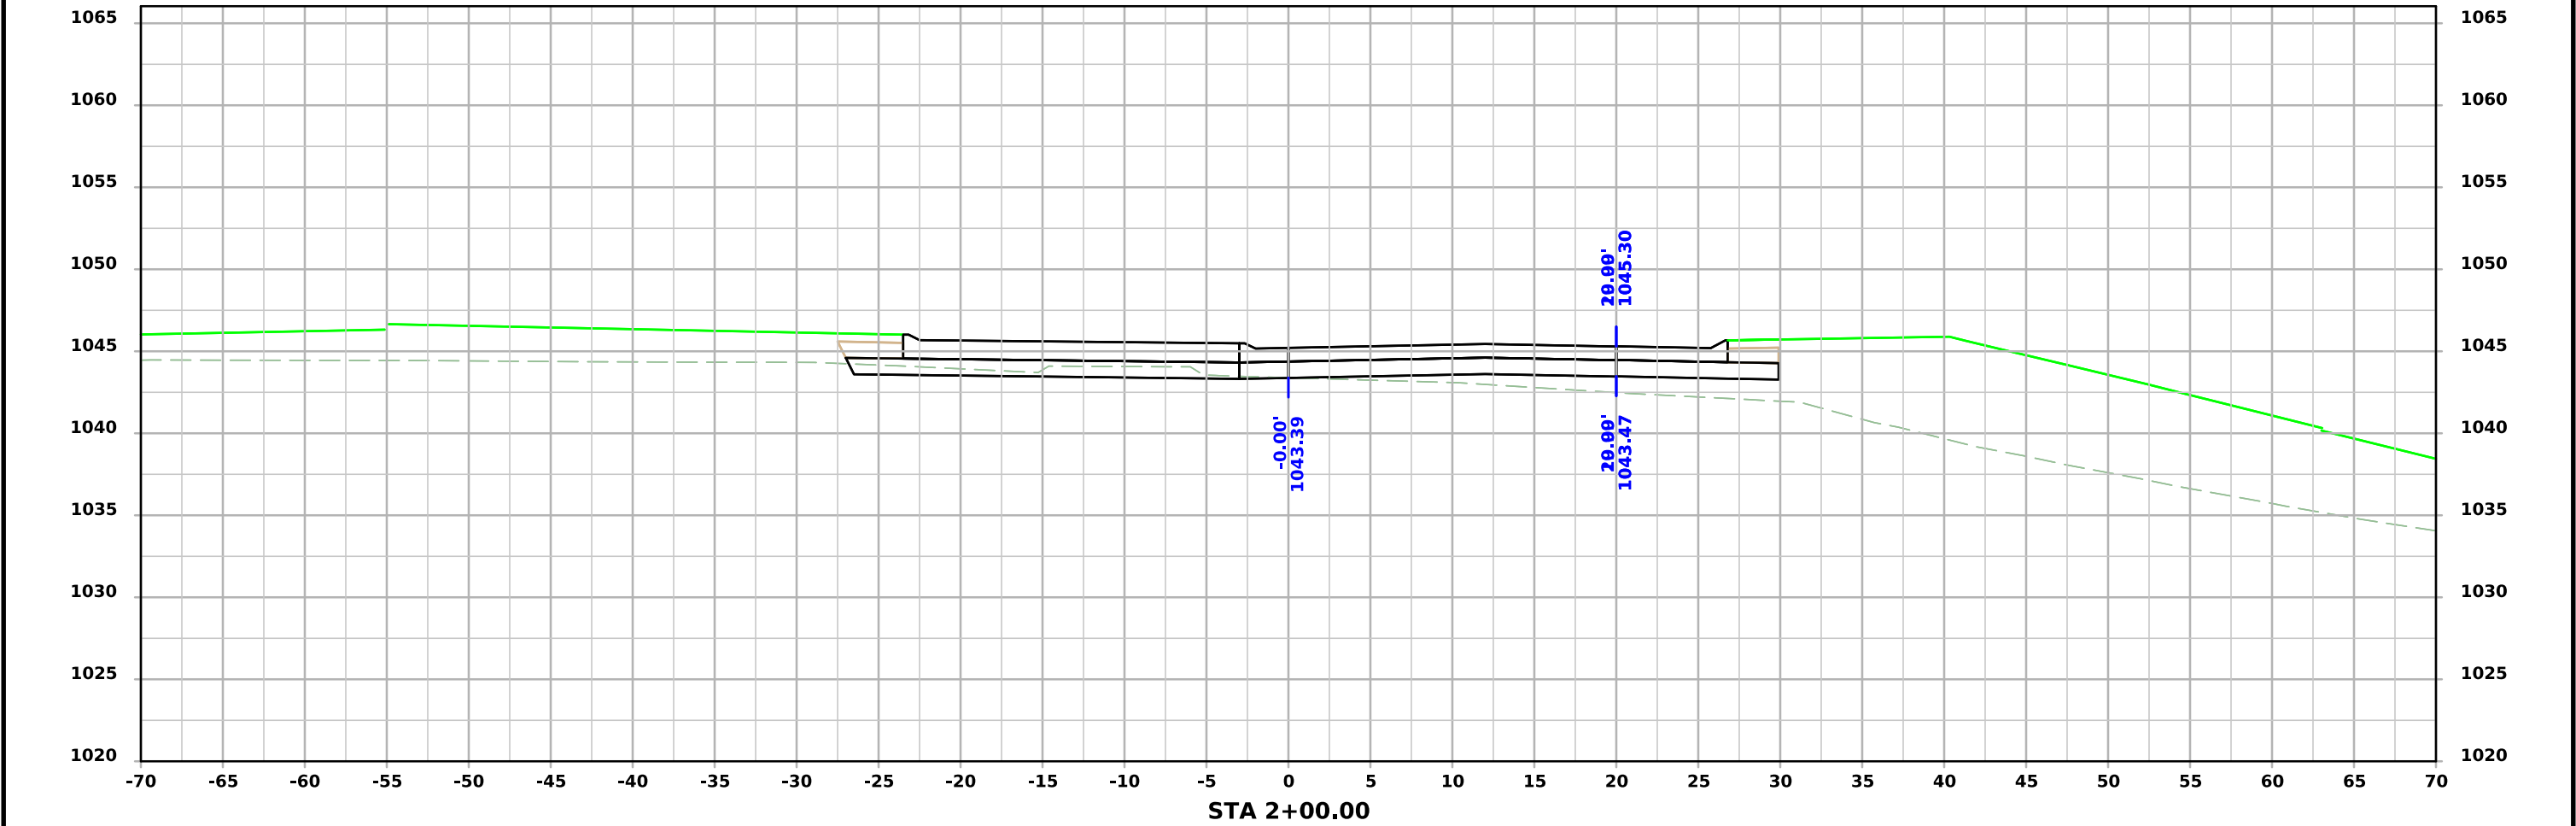

CIRCLE

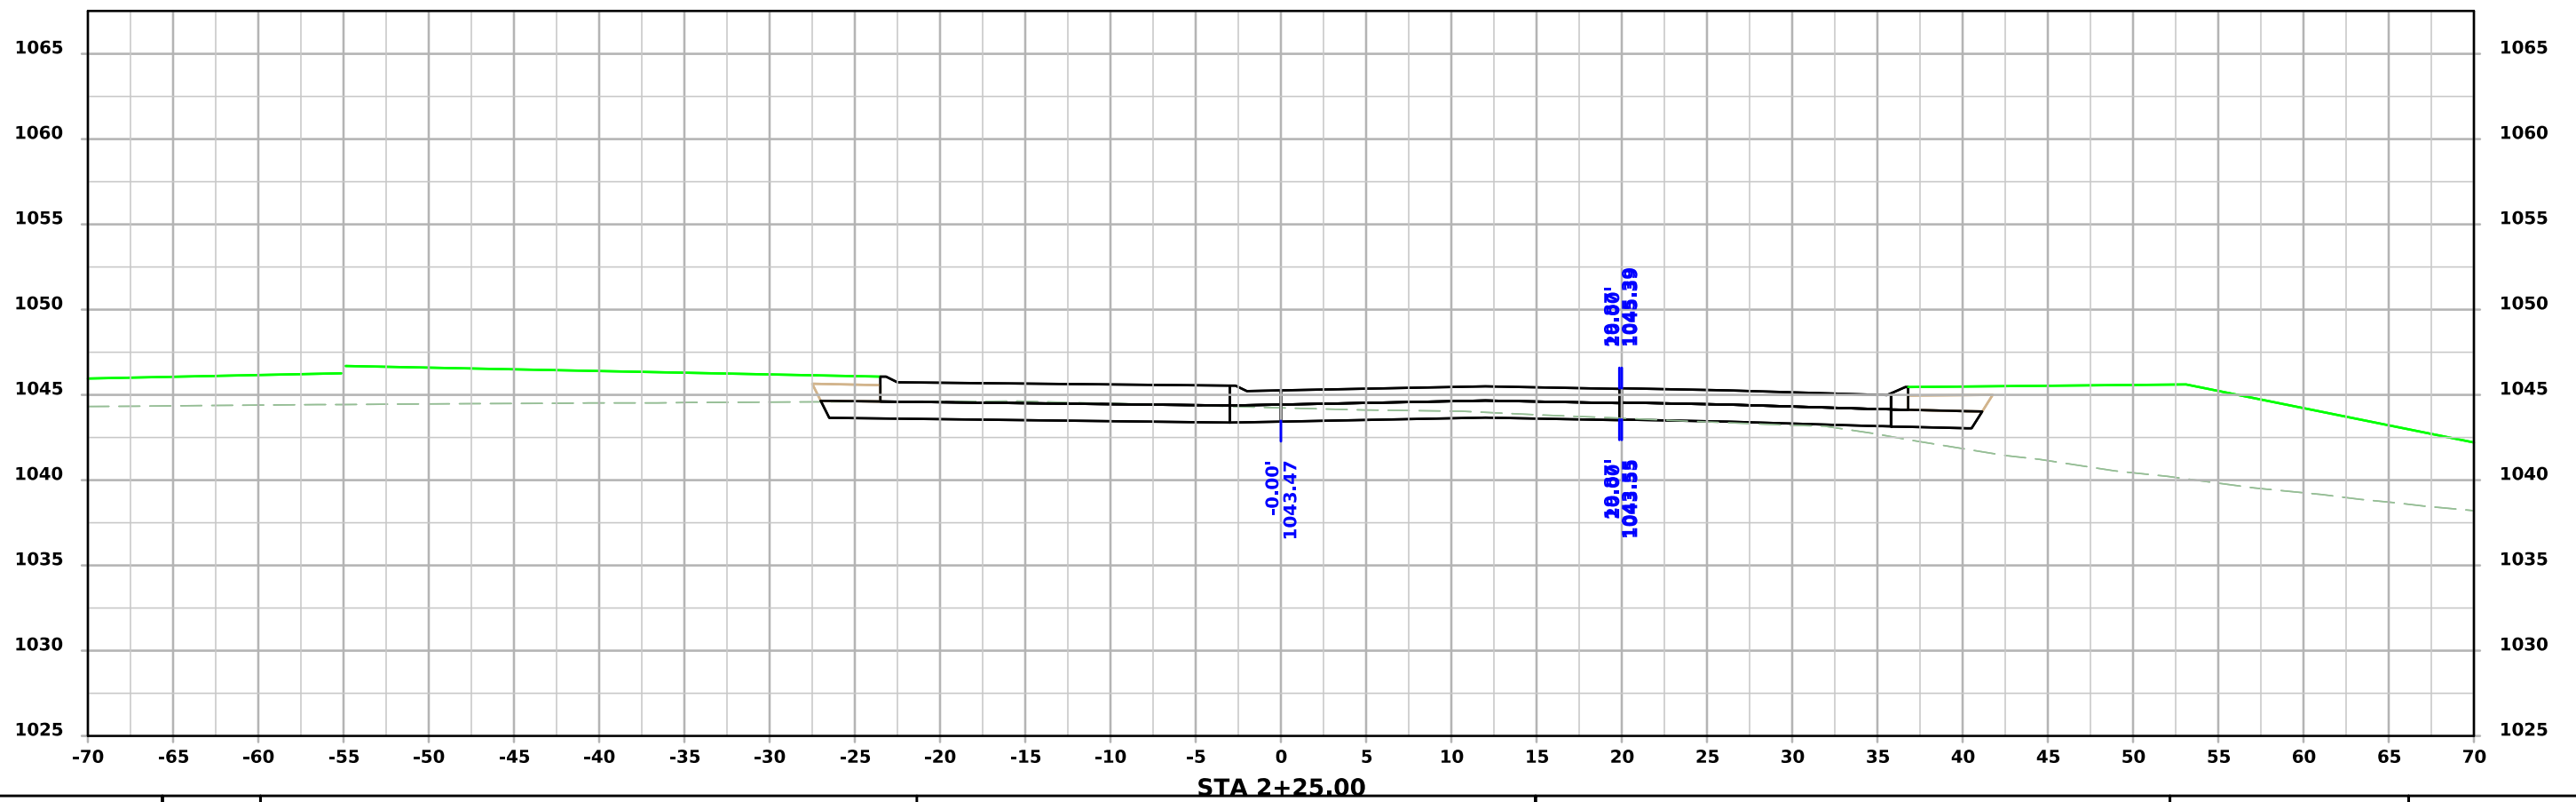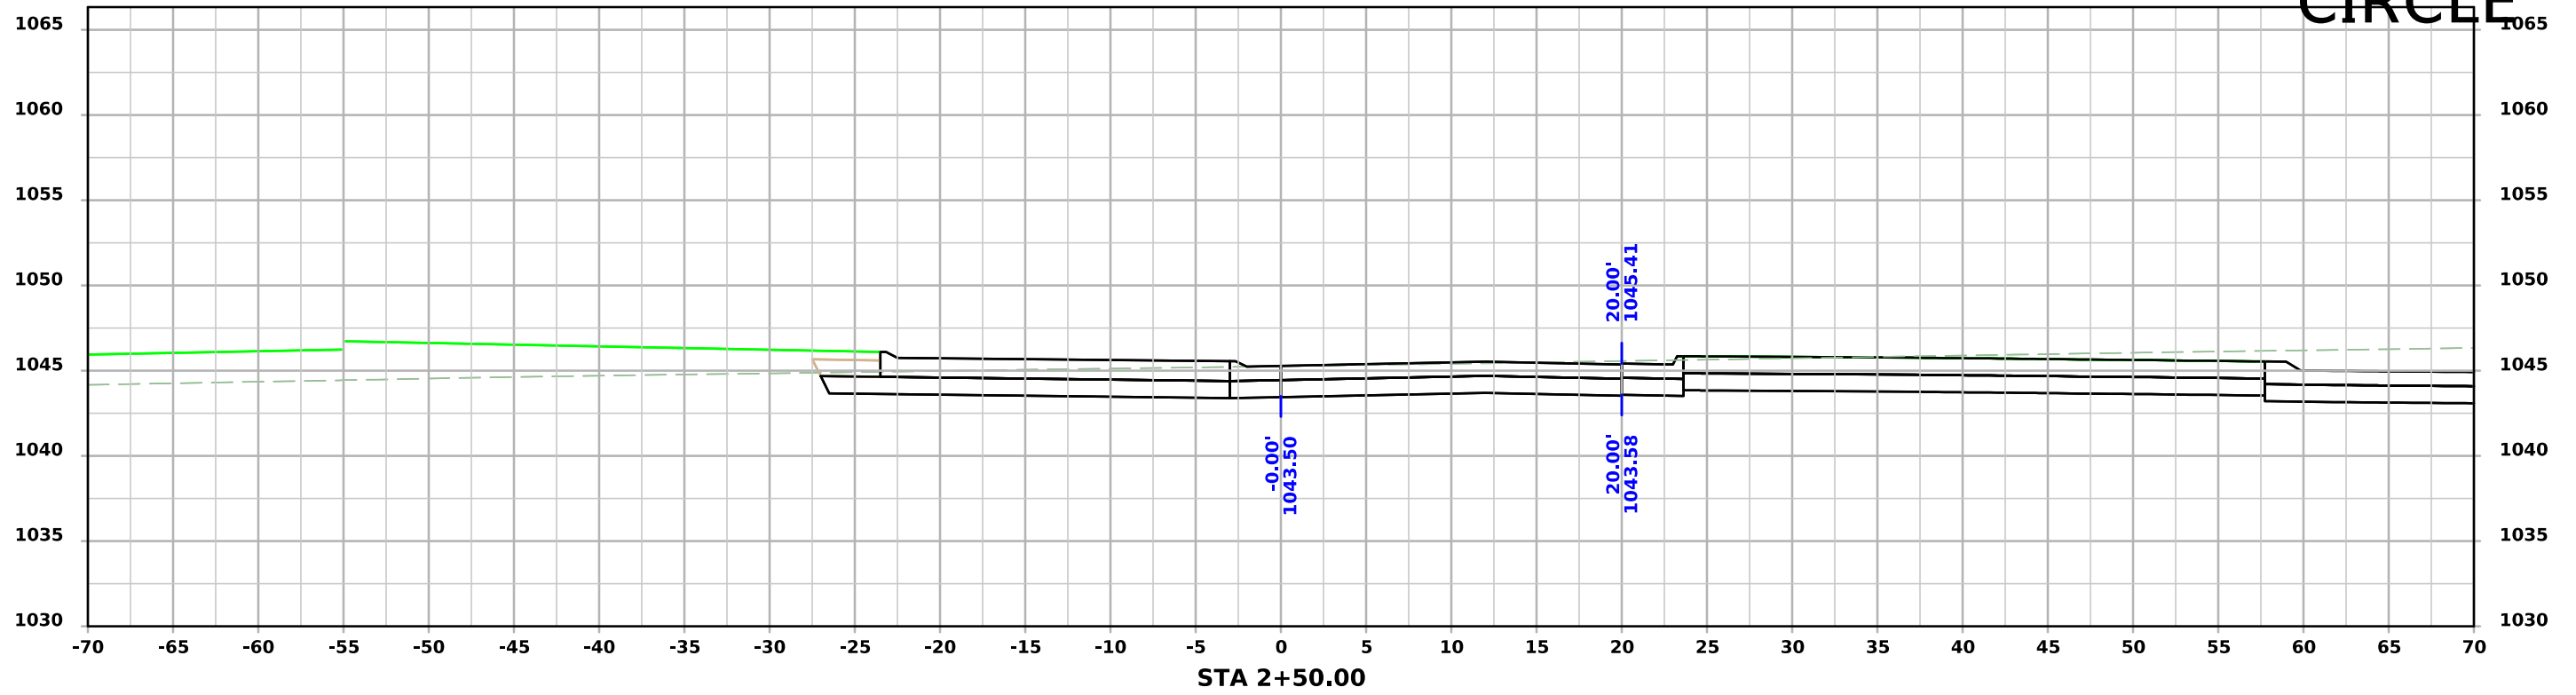

CIRCLE

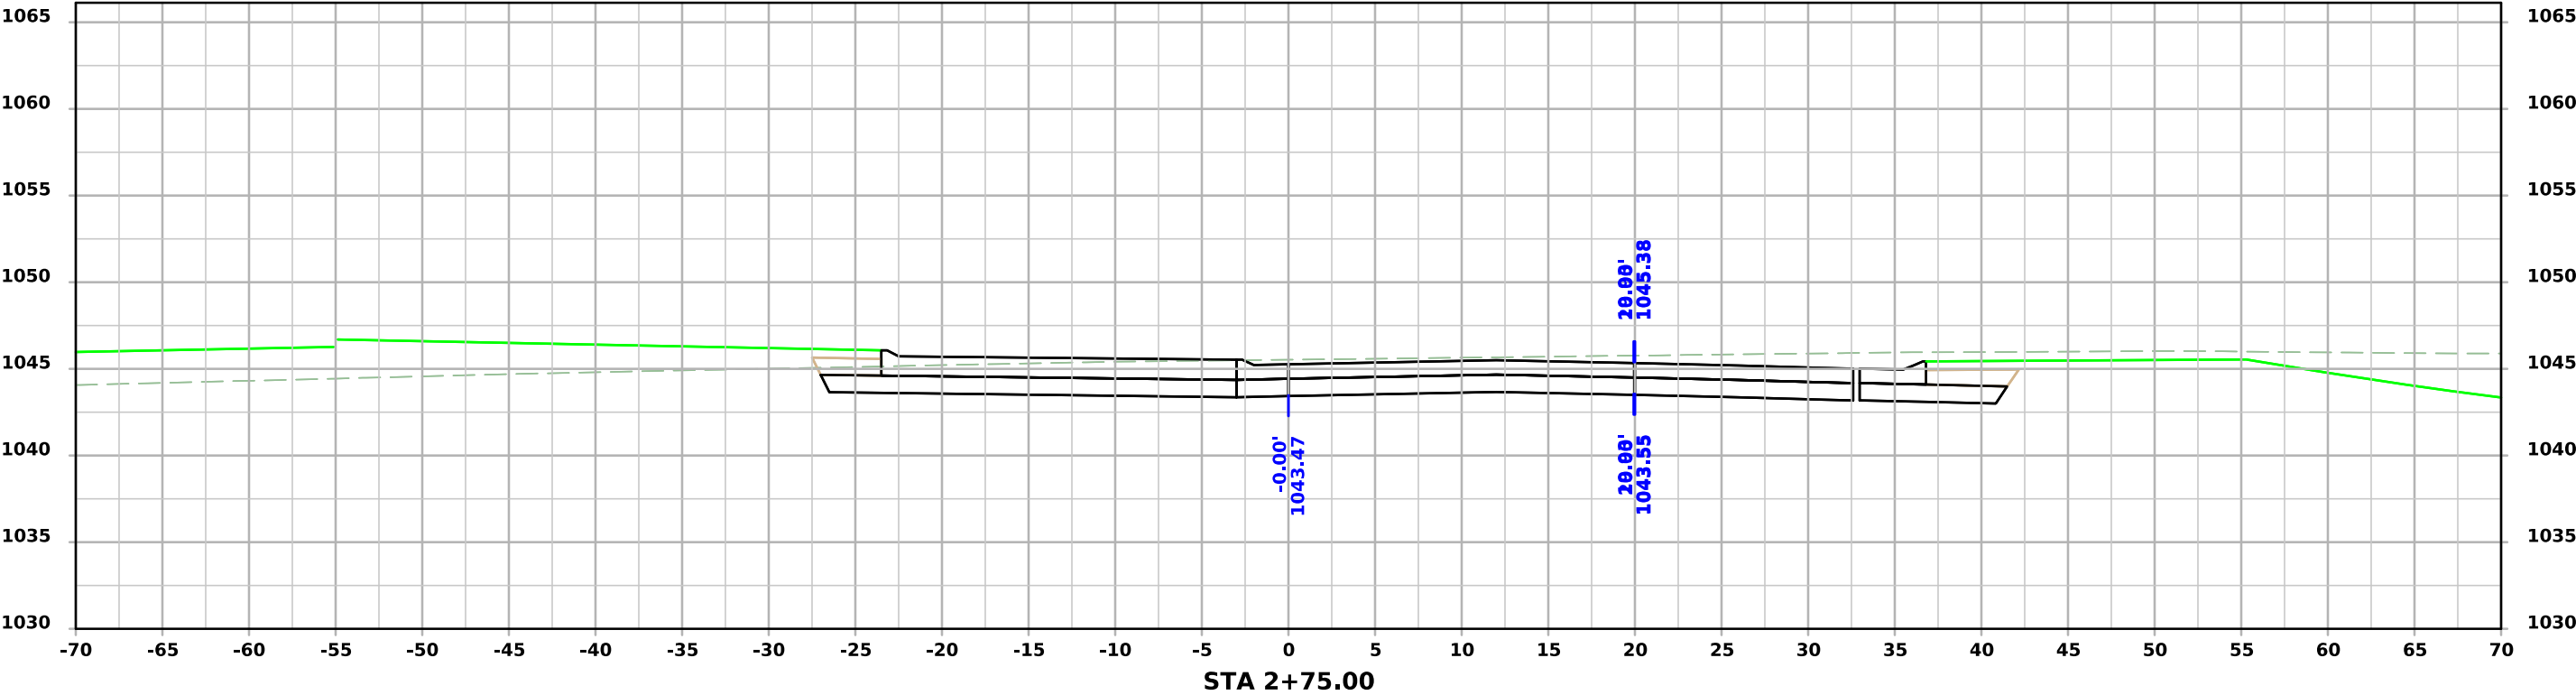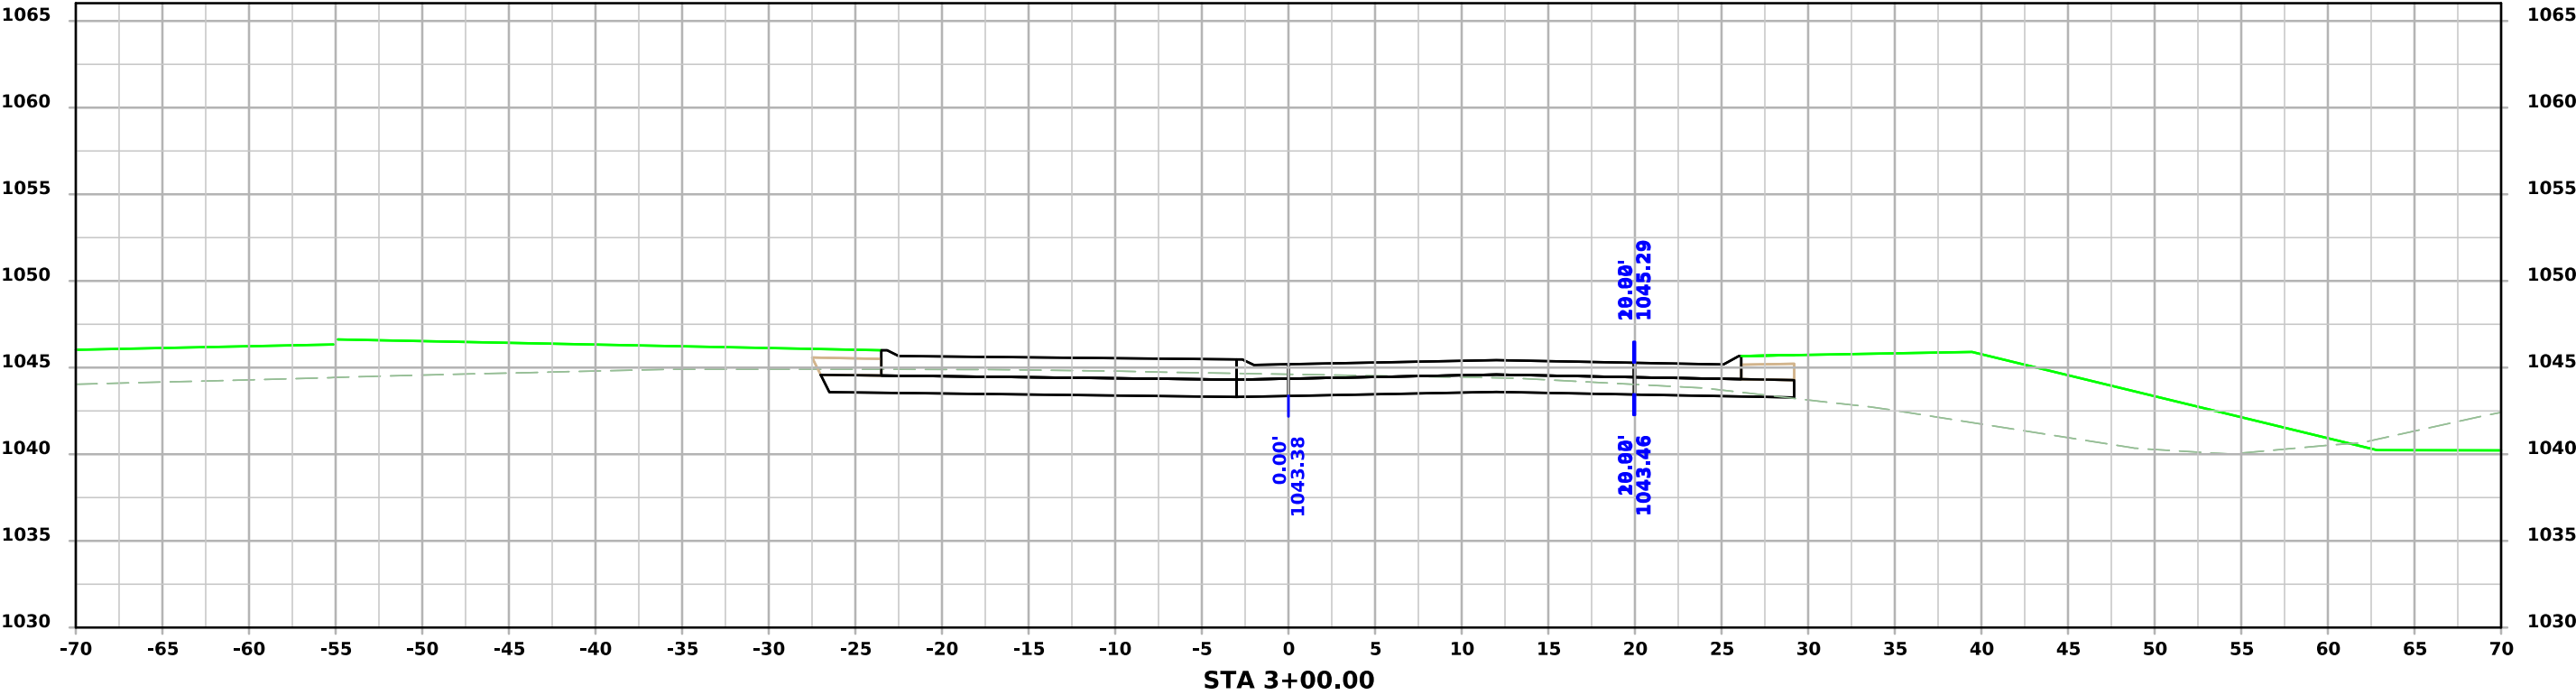

CIRCLE

