



INDEX OF SHEETS	
No.	DESCRIPTION
A Sheets	Title Sheets
A.1	Title Sheet
A.2	Location Map Sheet
A.3	Field Exam Notes
B Sheets	Typical Cross Sections and Details
B.1 - 7	Typical Cross Sections and Details
D Sheets	Mainline Plan and Profile Sheets
* D.1	Plan & Profile Legend & Symbol Information Sheet
* D.2 - 4	ML075 Plan & Profiles
E Sheets	Side Road Plan and Profile Sheets
* E.1	Grover Street / Grand Street
* E.2	Main Street
* E.3	Cedar Street / Maple Street
G Sheets	Survey Sheets
G.1	Survey Information
G.2	Control Point Map
G.3	Horizontal & Vertical Control
G.4	Alignment Coordinates & Curve Data
J Sheets	Traffic Control and Staging Sheets
* J.1	Traffic Control & Staging Legend & Symbol Info. Sheet
* J.2	Staging Notes
* J.3 - 10	Staging Cross Sections
W Sheets	Mainline Cross Sections
W.1	Cross Sections Legend & Symbol Information Sheet
W.2 - 42	US 75 Cross Sections
X Sheets	Side Road Cross Sections
X.1 - 8	Main Street
	* Color Plan Sheets



PLANS OF PROPOSED IMPROVEMENT ON THE

PRIMARY ROAD SYSTEM

PLYMOUTH COUNTY

PCC PAVEMENT - GRADE AND REPLACE

S of W Grover St to N of Maple St in Hinton

SCALES: As Noted

Refer to the Proposal Form for list of applicable specifications.

Value Engineering Saves. Refer to Article 1105.14 of the Specifications.



DESIGN DATA URBAN				
2028	AADT	<u>16,900</u>	V.P.D.	
2048	AADT	<u>22,400</u>	V.P.D.	
2048	DHV	<u>2,320</u>	V.P.H.	
TRUCKS		<u>16</u>	%	
Total				
Design ESALs				

EARTHWORK (UNFACTORED)		
CUT	<u>10,692</u>	CY
FILL	<u>8,564</u>	CY

PRELIMINARY PLANS

Subject to change by final design.

D3 UPDATE – Date: July 11, 2025

REVISIONS

TOTAL

81


PROJECT IDENTIFICATION NUMBER

21-75-075-010

PROJECT NUMBER

NHSX-075-2(116)--3H-75

R.O.W. PROJECT NUMBER

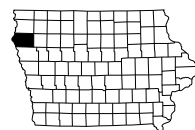

END CONSTRUCTION
STA. 12184+16
(MP 105.80)


Field Exam Notes:

- Access control is being acquired along the corridor.
- STA 1250+00 to 1252+50. The City pointed out this area does not drain and there is an unintentional berm/ditch block around STA 1049+50. Suggest removing the berm and grade to drain. Consider filling the existing ditch south of the fire station.
- Vibration monitoring at the remaining historical building will be necessary during demolition and construction.
 - Need to establish a baseline prior to initiating construction.
- Runoff currently ponds across from Casey’s due to trucks frequently parking there. Recommend improving drainage within DOT ROW however, most of the issue is on railroad property.
- Suggest investigating post construction drainage at the existing culvert at STA 1272+35. A new pipe at the railroad ROW connected to a proposed storm sewer inlet may be necessary to maintain existing drainage patterns.
- Review AutoTurn vehicle turning envelopes at the proposed access to TNT Sale & Service to confirm they will still be able to receive deliveries via semi tractor trailers.
- The DOT is moving the location of the 35 mph speed limit further north, past the Lateral A bridge.
- Consider realigning the sidewalks at Grand Street, Cedar Street, and Maple Street to facilitate directional pedestrian ramps without moving the stop bars much further back on the side streets.
- Review the curb return grading in the southwest quadrant of the Cedar Street intersection because this area currently does not drain well and experiences ponding today.
- The temporary entrance north of the end of this project will need to be removed with this project.
- Staging
 - Avoid work on Main Street east of the highway during fall harvest and consider completing construction in fewer subphases. This will also help facilitate the City’s utility work in the area. Subphases also do not work well with the operation of the railroad crossing gates.
 - Investigate closing Main Street and keeping every other (alternating) intersection open on the west side of the highway.
 - Maximize the length of the temporary left turn lane to provide increased storage for the southbound left onto Main Street during Stage 1.

Full Depth PCC Shoulder

Shoulder Jointing:
Longitudinal joint: BT-2, L-2 or KT-2
Transverse joints: C at 17' spacing

STATION TO STATION		(P) Feet
245+91	249+65	10

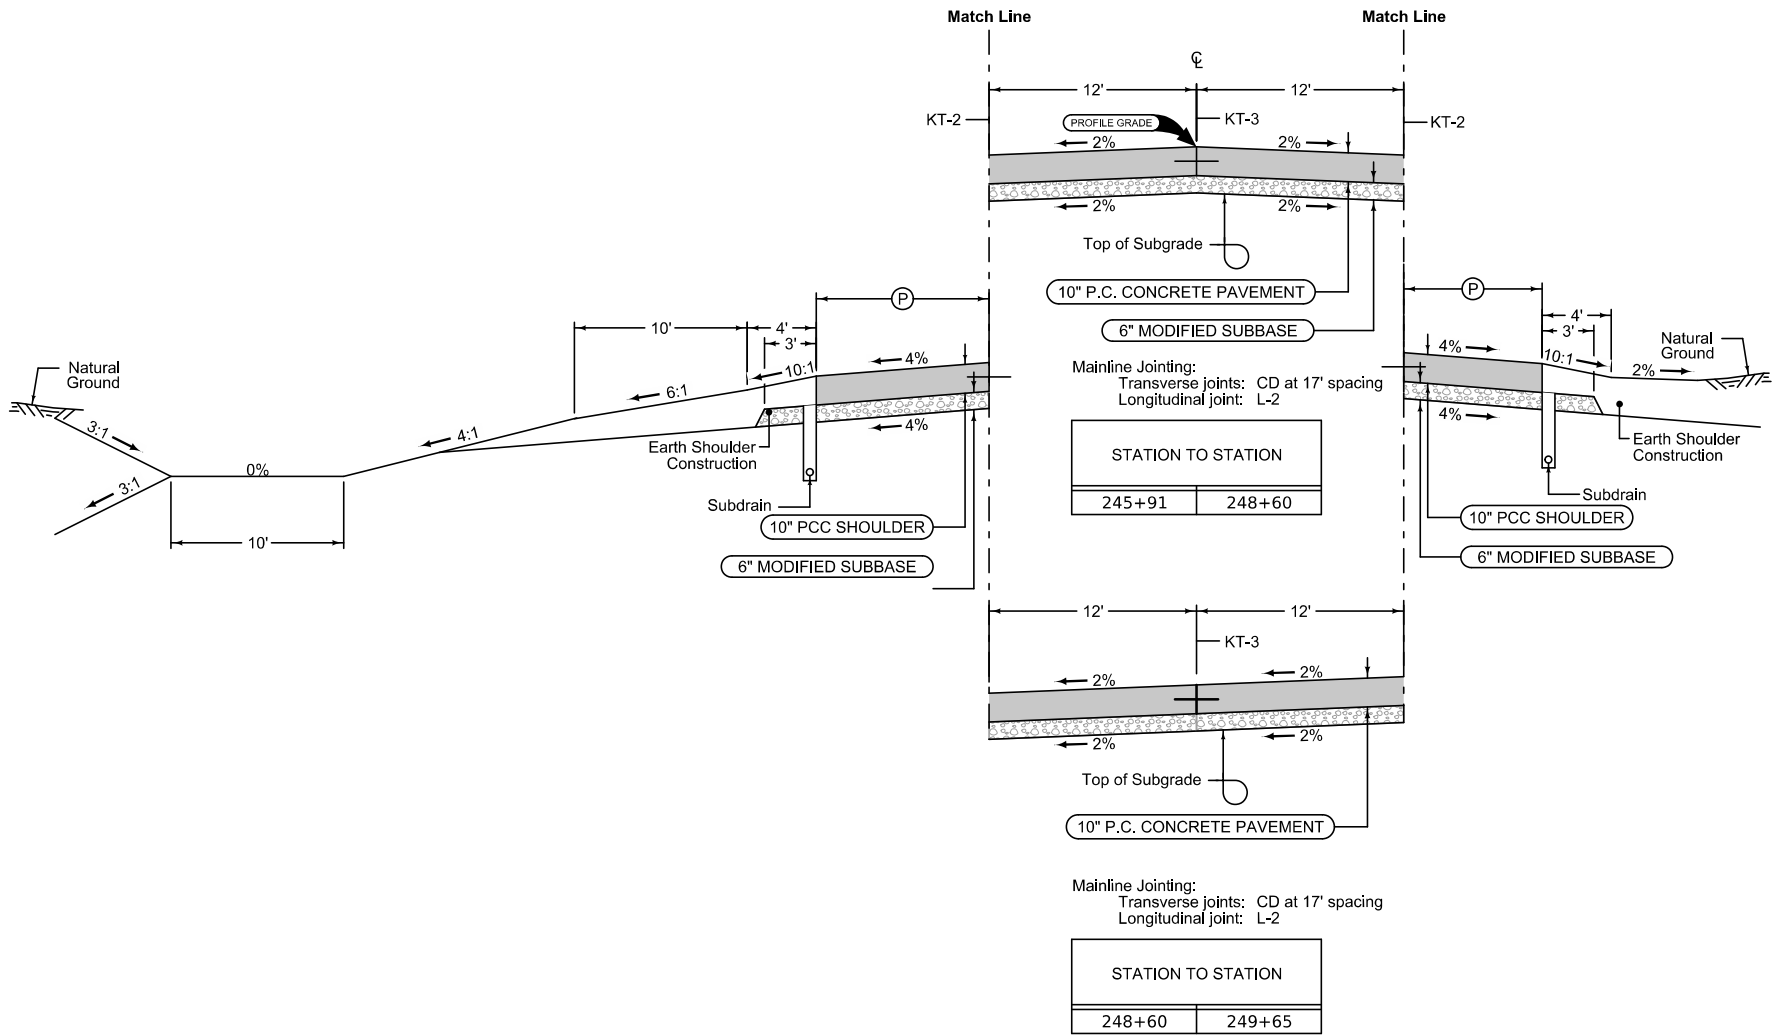

Full Depth PCC Shoulder

Shoulder Jointing:
Longitudinal joint: BT-2, L-2 or KT-2
Transverse joints: C at 17' spacing


STATION TO STATION		(P) Feet
245+91	249+65	6

① Refer to project plan and cross sections for specific location of foreslope change.

Normal section shown may be modified appropriately in areas of superelevated curves or other locations specifically designated by the Engineer.

See Plan & Profile sheets and cross sections for additional details of ditches and backslopes.

MAINLINE US 75
PAVING AND GRADING

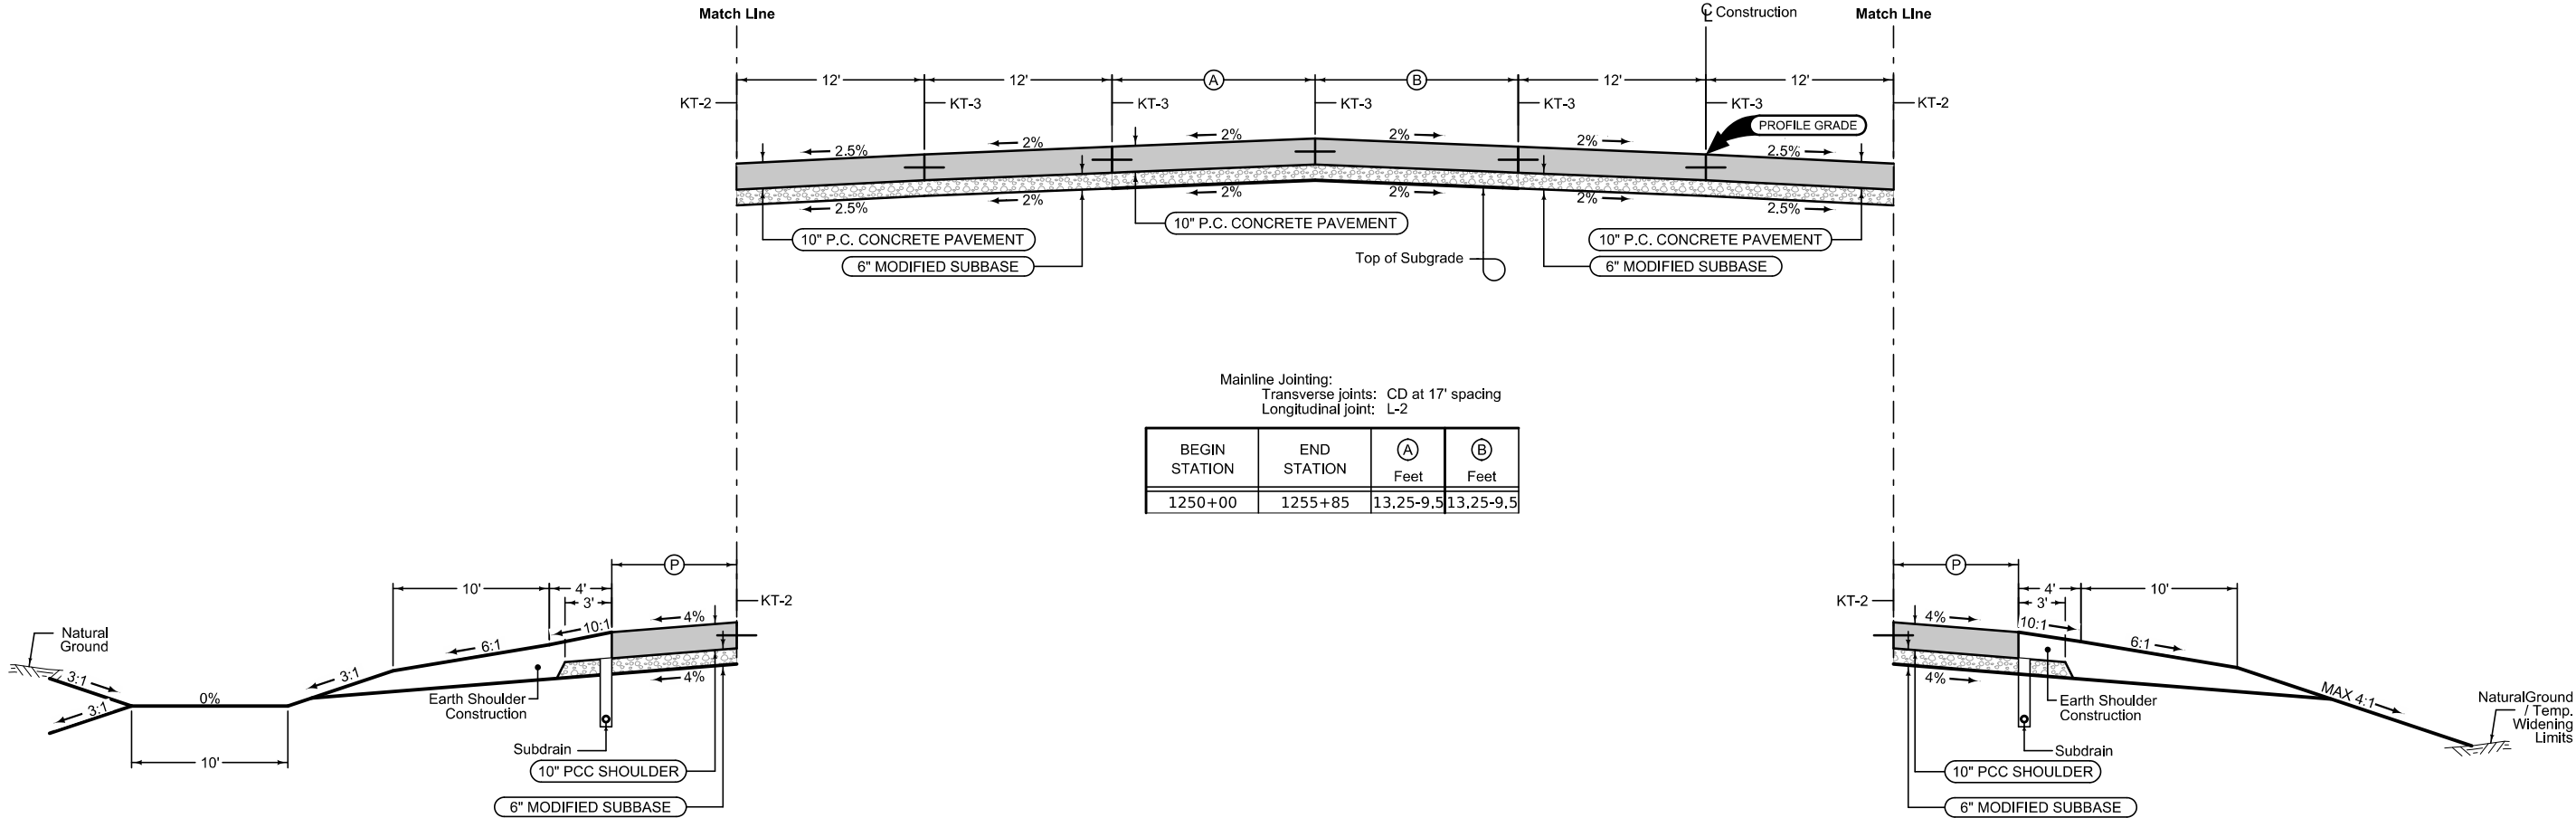

Full Depth PCC Shoulder

Shoulder Jointing:
Longitudinal joint: BT-2, L-2 or KT-2
Transverse joints: C at 17' spacing

STATION TO STATION		(P) Feet
1250+00	1255+85	10

Full Depth PCC Shoulder

Shoulder Jointing:
Longitudinal joint: BT-2, L-2 or KT-2
Transverse joints: C at 17' spacing


STATION TO STATION		(P) Feet
1250+00	1255+85	10

① Refer to project plan and cross sections for specific location of foreslope change.

Normal section shown may be modified appropriately in areas of superelevated curves or other locations specifically designated by the Engineer.

See Plan & Profile sheets and cross sections for additional details of ditches and backslopes.


**MAINLINE US 75
PAVING AND GRADING**

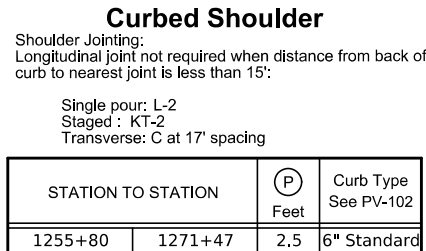


BEGIN STATION	END STATION
1255+80	1271+47

BEGIN STATION	END STATION	(A) Feet	(B) Feet
1255+85	1260+16	6.5	6.5
1266+88	1268+93	6.5	6.5


BEGIN STATION	END STATION
1255+80	1271+47

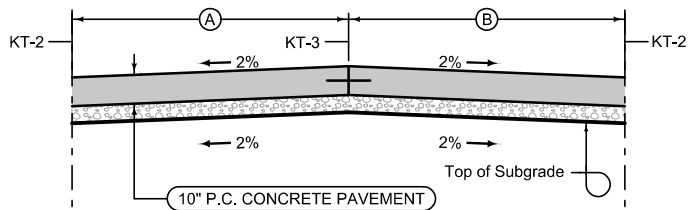

BEGIN STATION	END STATION	(A) Feet	(B) Feet
1262+69	1264+10	9	9

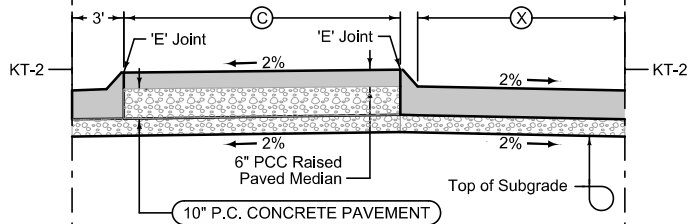


BEGIN STATION	END STATION	⊙ Feet	⊗ Feet
1260+16	1261+17	13-2.9	0-12
1261+17	1262+69	2.9	12
1268+93	1269+94	2.9-13	12-0
1269+94	1271+47	2.9	12

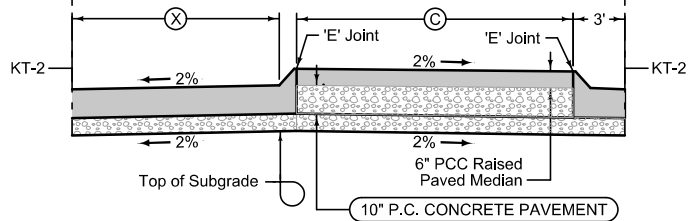


BEGIN STATION	END STATION	Ⓒ Feet	ⓧ Feet
1264+10	1265+87	2.9	12
1265+87	1266+88	2.9-13	12-0



STATION TO STATION		Ⓐ Feet
1255+80	1257+40	10
1257+40	1259+20	10-2.5

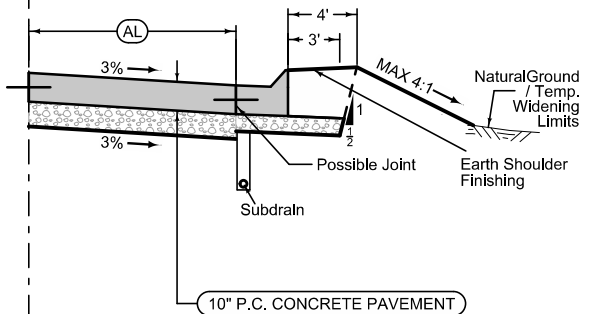

Auxiliary Lane			
Longitudinal joint: L or KT			
Transverse joint: Match Mainline			
Direction of Travel	BEGIN STATION	END STATION	(AL) Feet
N	1257+40	1259+20	0-14
N	1259+20	1262+69	14

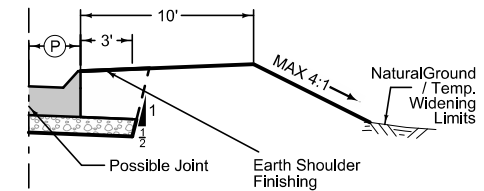

STATION TO STATION		(P) Feet	Curb Type See PV-102
1264+45	1271+47	2.5	6" Standard

MAINLINE US 75 PAVING AND GRADING

① Refer to project plan and cross sections for specific location of foreslope change.

Normal section shown may be modified appropriately in areas of superelevated curves or other locations specifically designated by the Engineer.

See Plan & Profile sheets
and cross sections for
additional details of
ditches and backslopes.

Shoulder Jointing:
Longitudinal joint not required when distance from back of curb to nearest joint is less than 15':


Single pour: L-2
Staged : KT-2
Transverse: C at 17' spacing

Curbed Shoulder

Shoulder Jointing:
Longitudinal joint not required when distance from back of
curb to nearest joint is less than 15':

Single pour: L-2
Staged : KT-2
Transverse: C at 17' spacing

STATION TO STATION		(P) Feet	Curb Type See PV-102
1271+47	1274+01	2.5	6" Standard

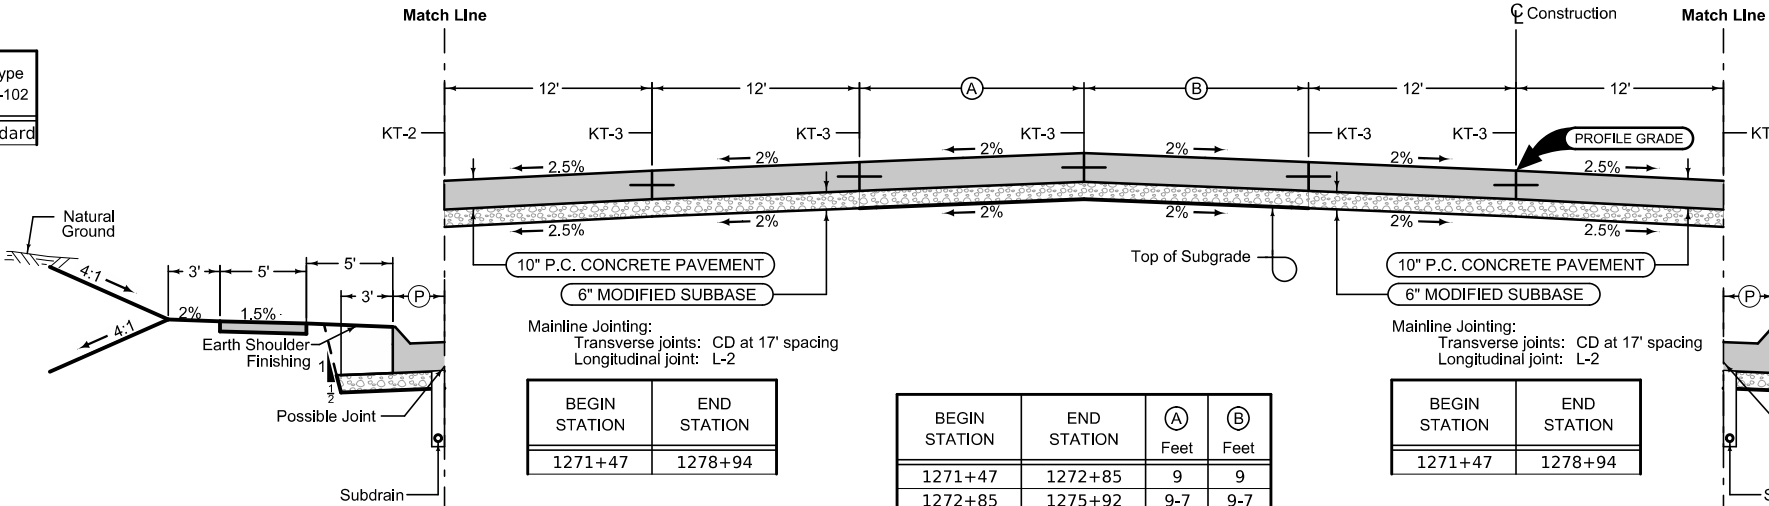


Curbed Shoulder

Shoulder Jointing:
Longitudinal joint not required when distance from back of
curb to nearest joint is less than 15':

Single pour: L-2
Staged : KT-2
Transverse: C at 17' spacing

STATION TO STATION		(P) Feet	Curb Type See PV-102
1271+47	1272+12	2.5	6" Standard

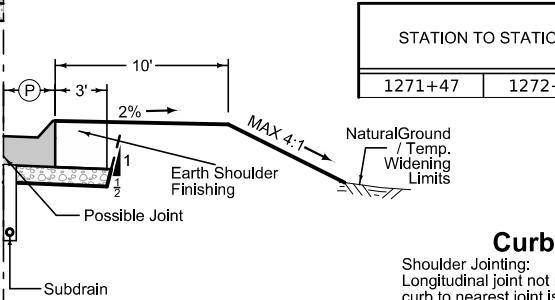


Curbed Shoulder

Shoulder Jointing:
Longitudinal joint not required when distance from back of
curb to nearest joint is less than 15':

Single pour: L-2
Staged : KT-2
Transverse: C at 17' spacing


STATION TO STATION		(P) Feet	Curb Type See PV-102
1272+12	1274+50	2.5	6" Standard

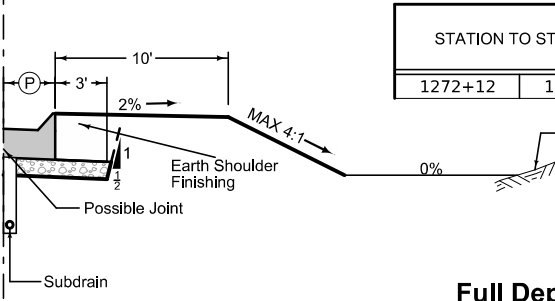

Full Depth PCC Shoulder


Shoulder Jointing:
Longitudinal joint: BT-2, L-2 or KT-2
Transverse joints: C at 17' spacing

(P) Feet	STATION TO STATION	
2.5-10	1274+50	1275+50

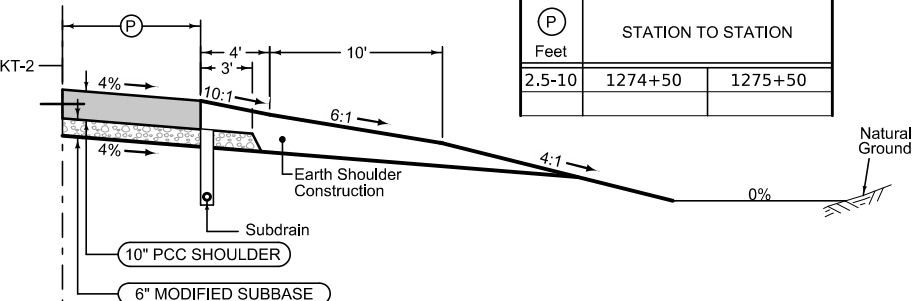

Retaining Wall

BEGIN STATION	END STATION	(B) Feet
1275+50	1279+41	0-4

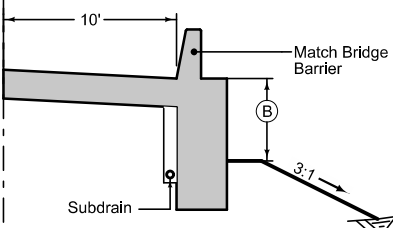



MAINLINE US 75
PAVING AND GRADING

Curbed Shoulder

Shoulder Jointing:
Longitudinal joint not required when distance from back of
curb to nearest joint is less than 15':

Single pour: L-2
Staged : KT-2
Transverse: C at 17' spacing

STATION TO STATION		(P) Feet	Curb Type See PV-102
1274+01	1277+63	2.5	6" Standard

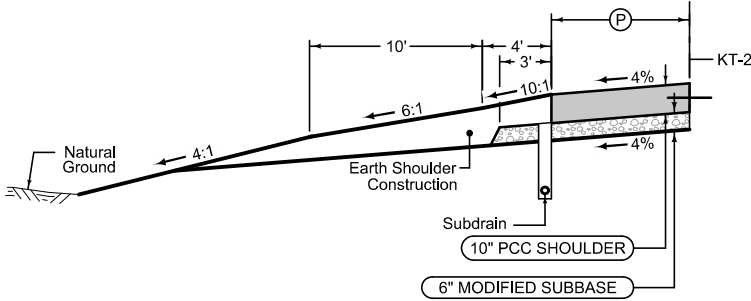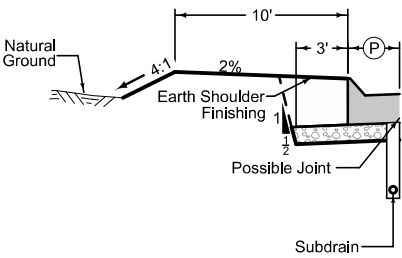

1 Refer to project plan and cross sections
for specific location of foreslope change.


Normal section shown may be
modified appropriately in areas
of superelevated curves or other
locations specifically designated
by the Engineer.

See Plan & Profile sheets
and cross sections for
additional details of
ditches and backslopes.

Full Depth PCC Shoulder

Shoulder Jointing:
Longitudinal joint: BT-2, L-2 or KT-2
Transverse joints: C at 17' spacing

STATION TO STATION		(P) Feet
1277+63	1278+00	2.5-10
1278+00	1278+94	10

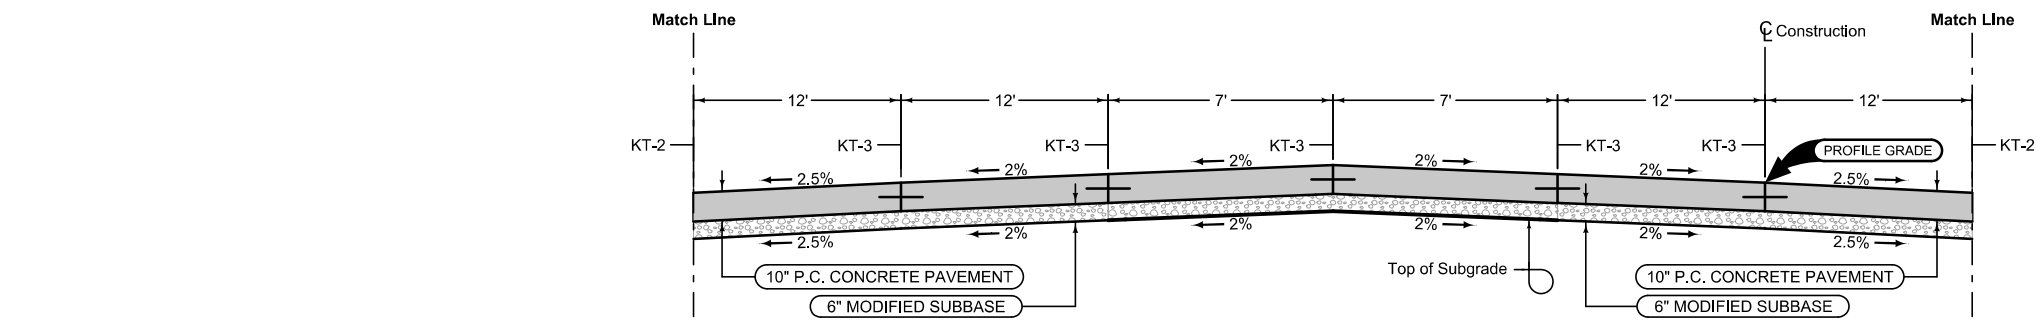


Mainline Jointing:
Transverse joints: CD at 17' spacing
Longitudinal joint: L-2

BEGIN STATION	END STATION
1280+44	1284+17

BEGIN STATION	END STATION
1280+44	1284+17

Mainline Jointing:
Transverse joints: CD at 17' spacing
Longitudinal joint: L-2


BEGIN STATION	END STATION
1280+44	1284+17

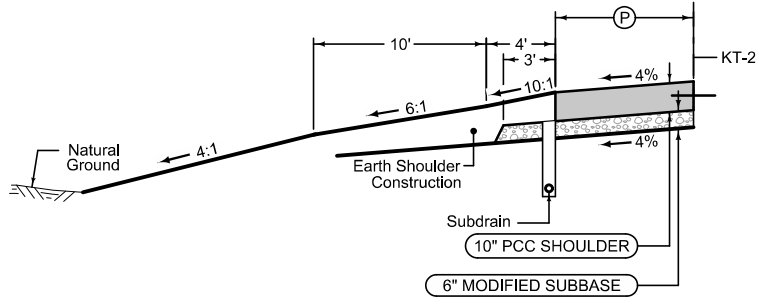

Full Depth PCC Shoulder

Shoulder Jointing:
Longitudinal joint: BT-2, L-2 or KT-2
Transverse joints: C at 17' spacing

STATION TO STATION		(P) Feet
1280+44	1284+17	10

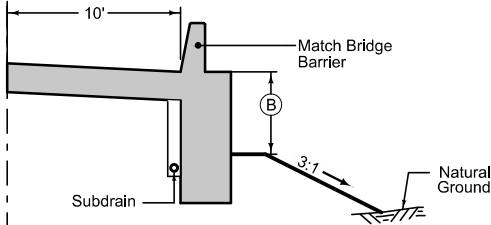

Retaining Wall


BEGIN STATION	END STATION	(B) Feet
1280+44	1284+17	0 - 4

① Refer to project plan and cross sections for specific location of foreslope change.


Normal section shown may be modified appropriately in areas of superelevated curves or other locations specifically designated by the Engineer.

See Plan & Profile sheets and cross sections for additional details of ditches and backslopes.

**MAINLINE US 75
PAVING AND GRADING**

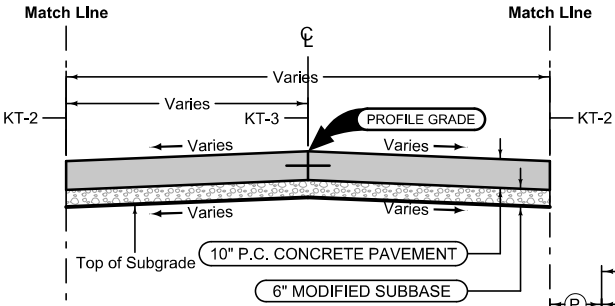

STREET	BEGIN STATION	END STATION
Grover	9+35	9+94
Grand	19+32	19+95
West Main	28+78	29+59
Cedar	49+04	49+47
Maple	59+47	59+88

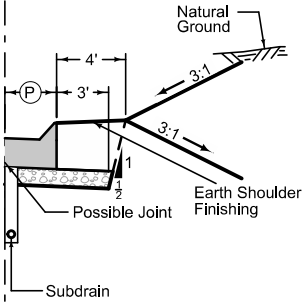


Curbed Shoulder

Shoulder Jointing:
Longitudinal joint not required when distance from back of curb to nearest joint is less than 15':

Single pour: L-2
Staged : KT-2
Transverse: C at 17' spacing

STATION TO STATION		(P) Feet	Curb Type See PV-102
9+35	9+94	2.5	6" Standard

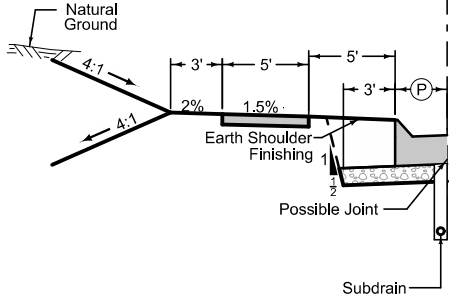


Curbed Shoulder

Shoulder Jointing:
Longitudinal joint not required when distance from back of curb to nearest joint is less than 15':

Single pour: L-2
Staged : KT-2
Transverse: C at 17' spacing

STATION TO STATION		(P) Feet	Curb Type See PV-102
9+35	9+94	2.5	6" Standard
19+32	19+95	2.5	6" Standard
28+78	29+59	2.5	6" Standard
49+04	49+47	2.5	6" Standard
59+47	59+88	2.5	6" Standard

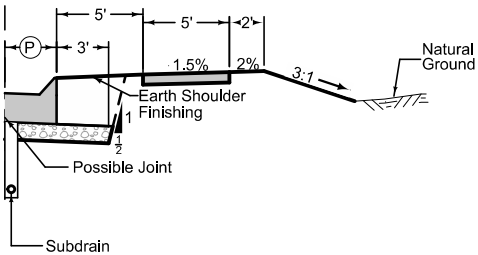

Curbed Shoulder

Shoulder Jointing:
Longitudinal joint not required when distance from back of curb to nearest joint is less than 15':

Single pour: L-2
Staged : KT-2
Transverse: C at 17' spacing

STATION TO STATION		(P) Feet	Curb Type See PV-102
19+32	19+95	2.5	6" Standard
28+78	29+59	2.5	6" Standard
49+04	49+47	2.5	6" Standard
59+47	59+88	2.5	6" Standard

1 Refer to project plan and cross sections for specific location of foreslope change.

Normal section shown may be modified appropriately in areas of superelevated curves or other locations specifically designated by the Engineer.

See Plan & Profile sheets and cross sections for additional details of ditches and backslopes.


SIDEROADS
PAVING AND GRADING

Curbed Shoulder

Shoulder Jointing:
Longitudinal joint not required when distance from back of
curb to nearest joint is less than 15':

Single pour: L-2
Staged : KT-2
Transverse: C at 17' spacing

STATION TO STATION		(P) Feet	Curb Type See PV-102
30+31	32+06	2.5	6" Standard

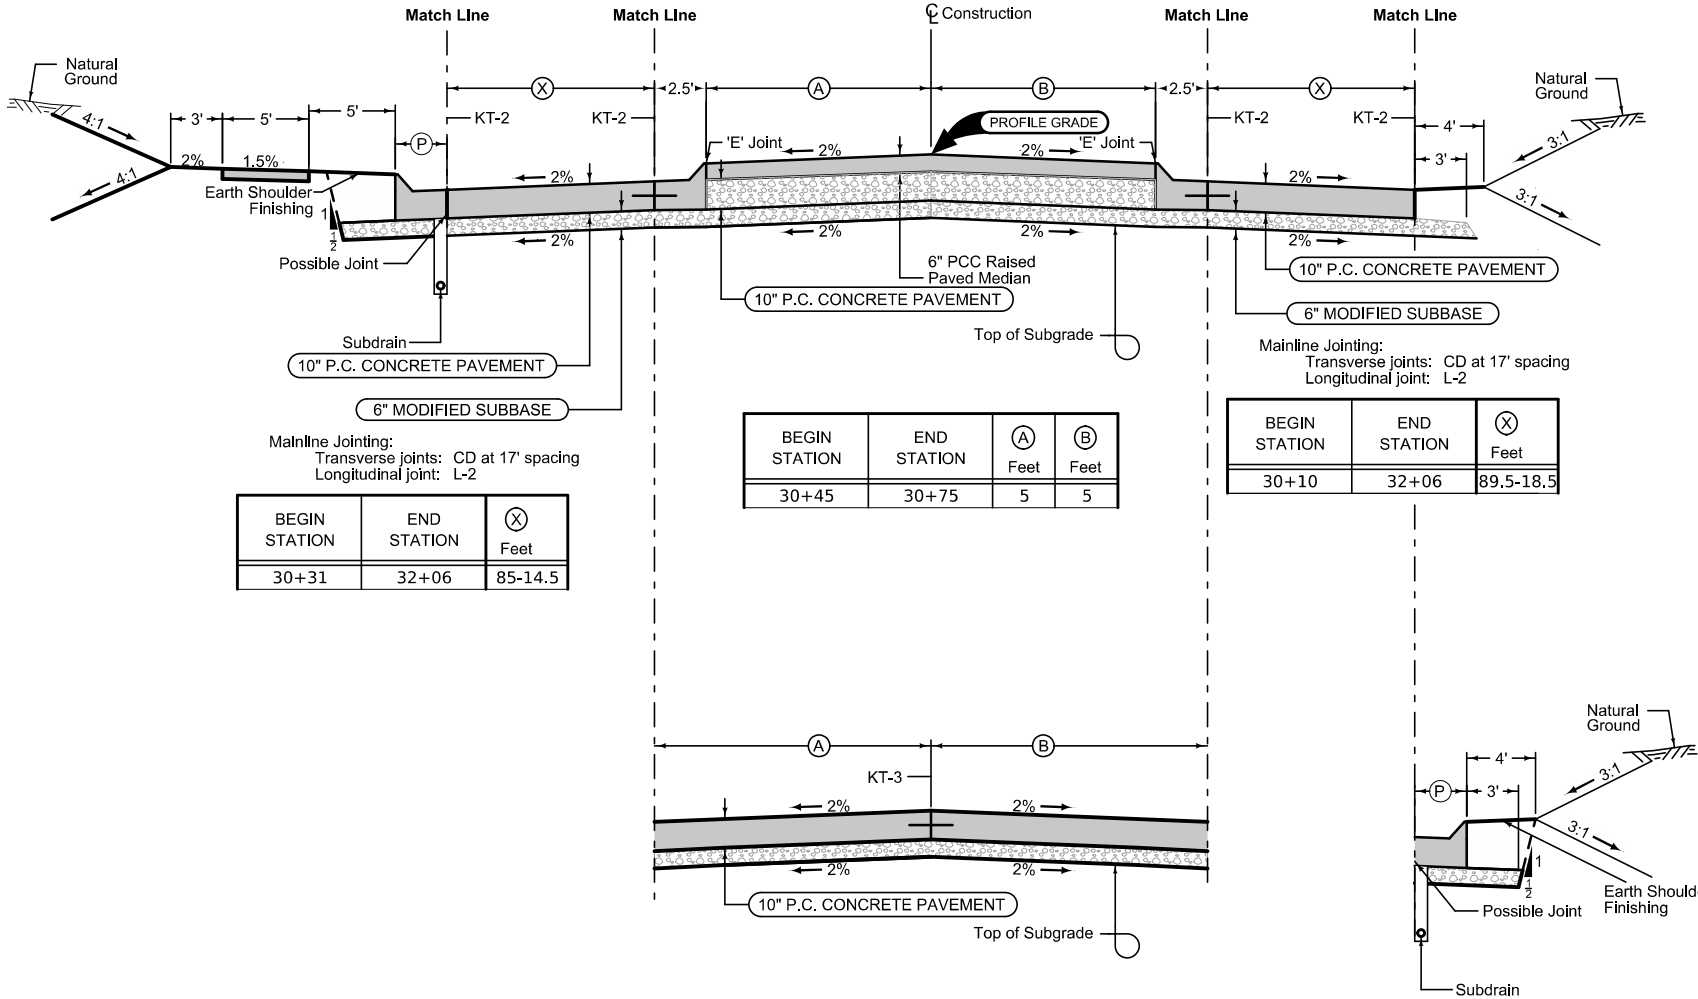

Curbed Shoulder

Shoulder Jointing:
Longitudinal joint not required when distance from back of
curb to nearest joint is less than 15':

Single pour: L-2
Staged : KT-2
Transverse: C at 17' spacing

STATION TO STATION		(P) Feet	Curb Type See PV-102
30+31	30+68	2.5	6" Standard
30+90	31+57	0-2.5	6" Standard
31+91	32+02	0-2.5	6" Standard


① Refer to project plan and cross sections
for specific location of foreslope change.

Normal section shown may be
modified appropriately in areas
of superelevated curves or other
locations specifically designated
by the Engineer.

See Plan & Profile sheets
and cross sections for
additional details of
ditches and backslopes.

EAST MAIN STREET
PAVING AND GRADING

	Interstate Highway Symbol
	U.S. Highway Symbol
	Iowa Highway Symbol
	County Road Highway Symbol
	Evergreen Tree
	Deciduous Tree
	Fruit Tree
	Shrub (Bushes)
	Timber
	Hedge
	Stump
	Swamp
	Rock Outcrop
	Broken Concrete
	Revetment (Rip Rap)
	Cemetery
	Grave
	Cave
	Sink Hole
	Board Fence
	Chain Link or Security Fence
	Wire Fence
	Terrace
	Earth Dam or Dike (Existing)
	Tile Outlet
	Edge of Water
	Existing Drainage
	Right of Way Rail or Lot Corner
	Concrete Monument
	Well
	Windmill
	Beehive Intake
	Existing Intake
	Existing Utility Access (Manhole)
	Fire Hydrant
	Water Hydrant (Rural)

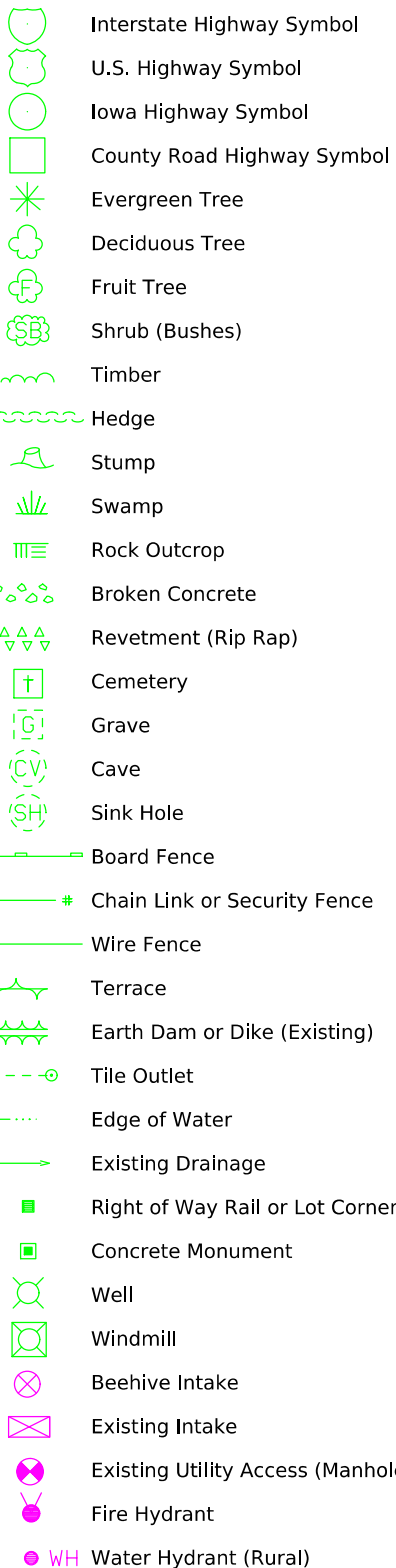



City of Hinton	Kyle Utech PH. maint@hintoniowa.com
MidAmerican Gas	Tyler Ahlquist PH. tyler.ahlquist@mldamerican.com
MidAmerican Electric	Casey Meinen 712-233-4831 Casey.meinen@midamerican.com
Windstream	
Lumen	
Verizon	Dasha Peterman PH. dpeterman@asginc.us
Premier Communications	Kelly Kreber 712-722-3451 kkreber@mypremieronline.com
Zayo	

LINEWORK		Design Color No.		
Green	(2)		Existing Topographic Features and Labels	
Blue	(1)		Proposed Alignment, Stationing, Tic Marks, and Alignment Annotation	
Magenta	(5)		Existing Utilities	
SHADING		Design Color No.		Transparency
Pink, Dark	(13)		Temporary Pavement Shading	50%
Yellow	(4)		Proposed Pavement Shading	50%
Orange	(6)		Proposed Granular Shading	50%
Orange	(70)		Proposed Shoulder Granular Shading	50%
Yellow	(68)		Proposed Shoulder Paved Full Depth Shading	50%
Yellow	(132)		Proposed Shoulder Paved Partial Depth Shading	50%
Brown, Light	(236)		Grading Shading	50%
Orange, Light	(134)		Proposed Granular Entrance Shading	50%
Yellow	(220)		Proposed Paved Entrance Shading	50%
Tan	(8)		Proposed Sidewalk Shading	50%
Blue, Light	(230)		Proposed Sidewalk Landing Shading	50%
Pink	(11)		Proposed Sidewalk Ramp Shading	50%
Red	(3)		Proposed Structure Shading	50%
Red	(3)		Delineates Restricted Areas	0%



LINEWORK	Design Color No.	
Green	(10)	Existing Ground Line Profile
Blue	(1)	Proposed Profile and Annotation
Magenta	(5)	Existing Utilities
Blue, Light	(230)	Proposed Ditch Grades, Left
Black	(0)	Proposed Ditch Grades, Median
Rust	(14)	Proposed Ditch Grades, Right

	Proposed Right-of-Way Symbol
	Proposed Right-of-Way Line
	Existing Right of Way
	Existing and Proposed Right-of-Way
	Easement and Existing Right-of-Way
	Easement (Temporary) Symbol
	Easement (Temporary) Line
	Easement
	Access Control
	Property Line Symbol
	Property Line


(COVERS SHEET SERIES D, E, F, & K)

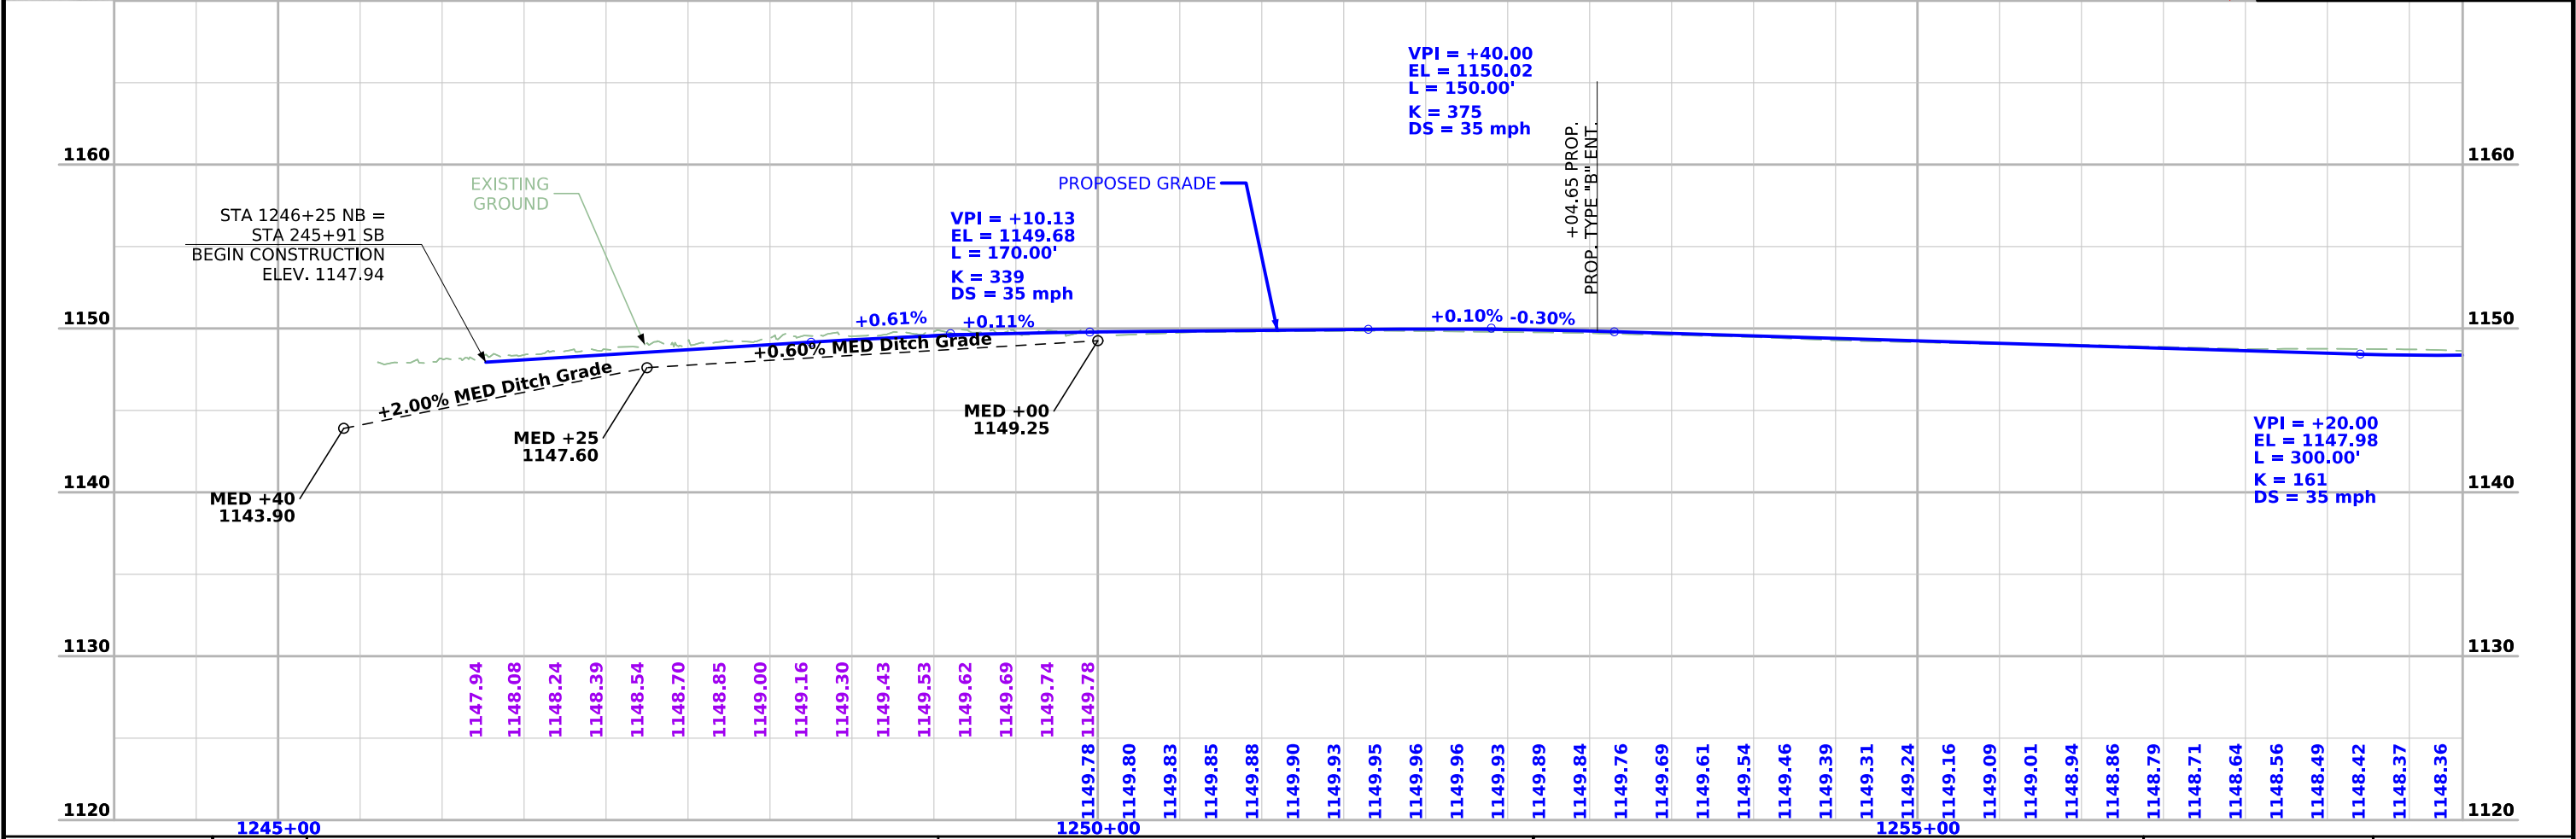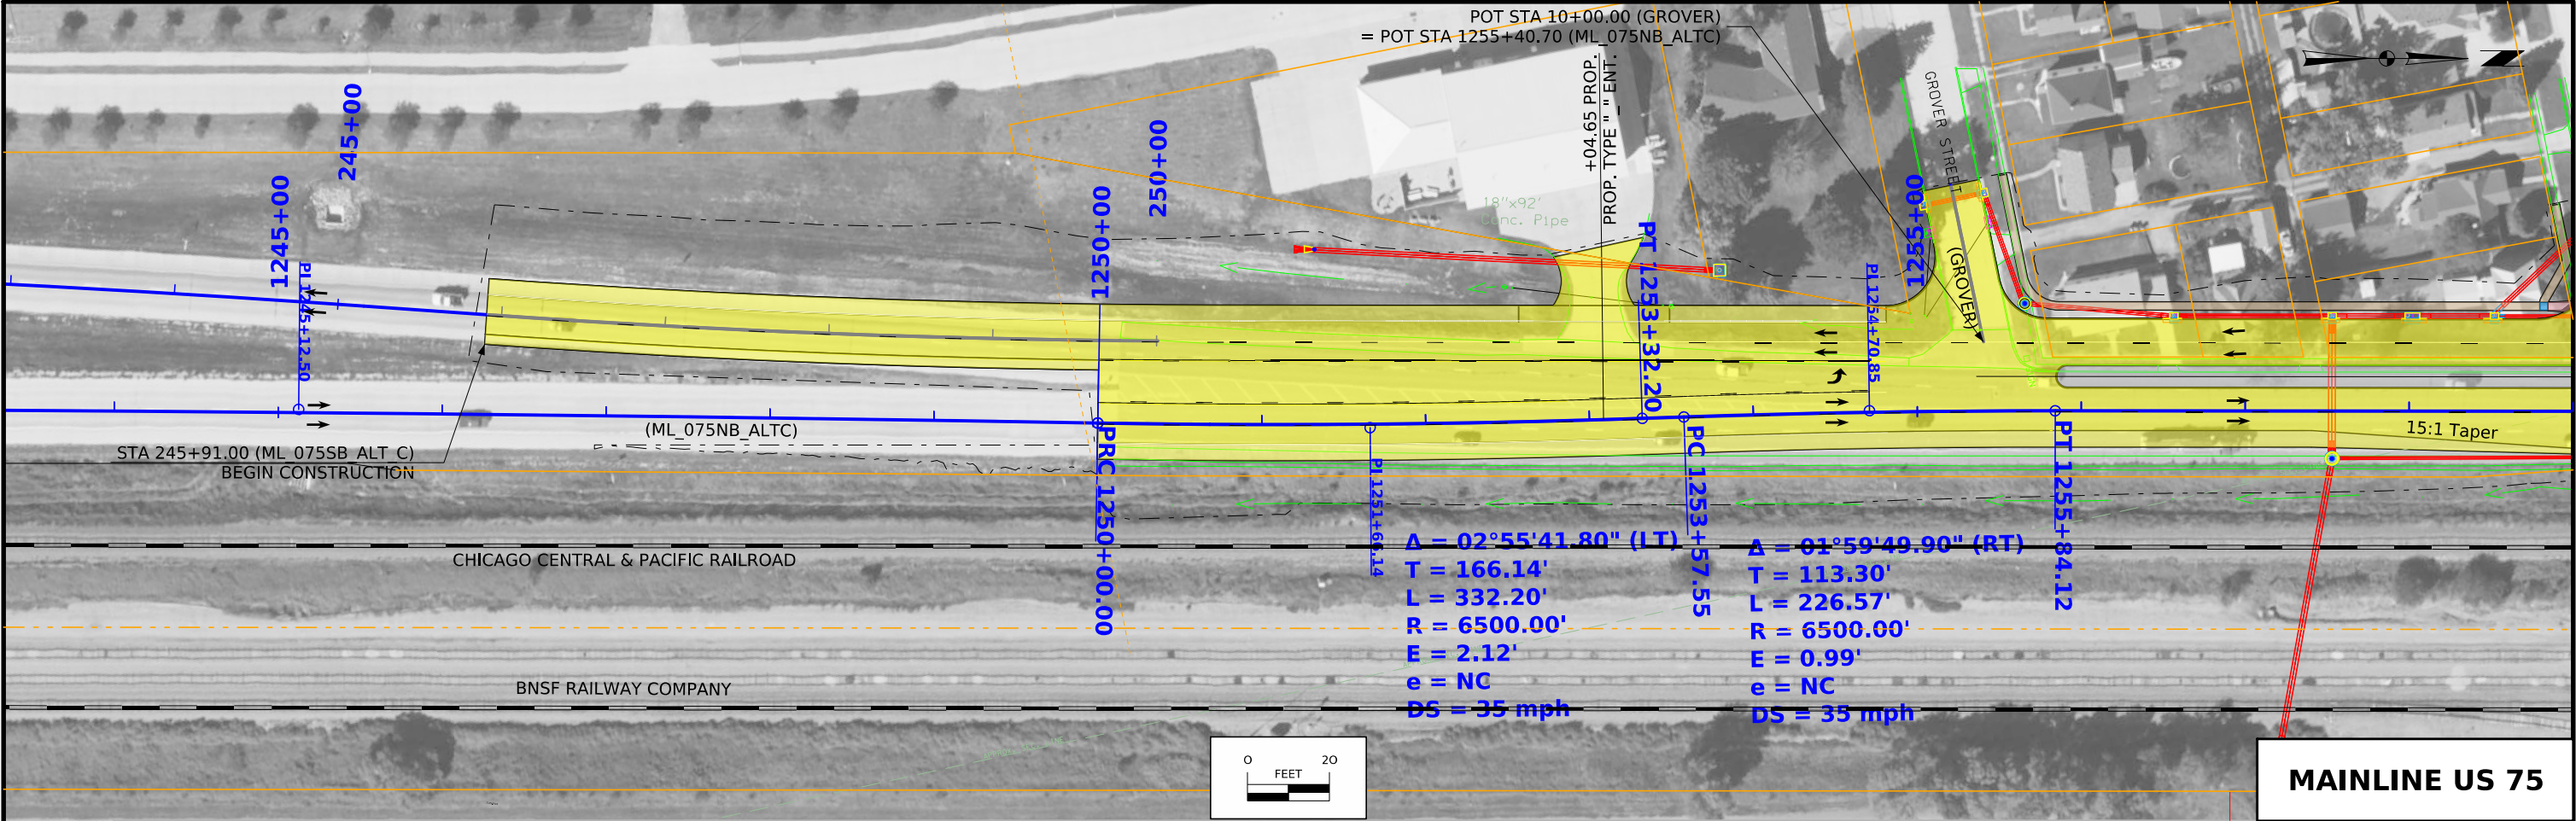



FILE NO.	ENGLISH	DESIGN TEAM	Iowa DOT / HDR	PLYMOUTH COUNTY	PROJECT NUMBER	NHSX-075-2(116)--3H-75	SHEET NUMBER	D.2
----------	---------	-------------	----------------	-----------------	----------------	------------------------	--------------	-----

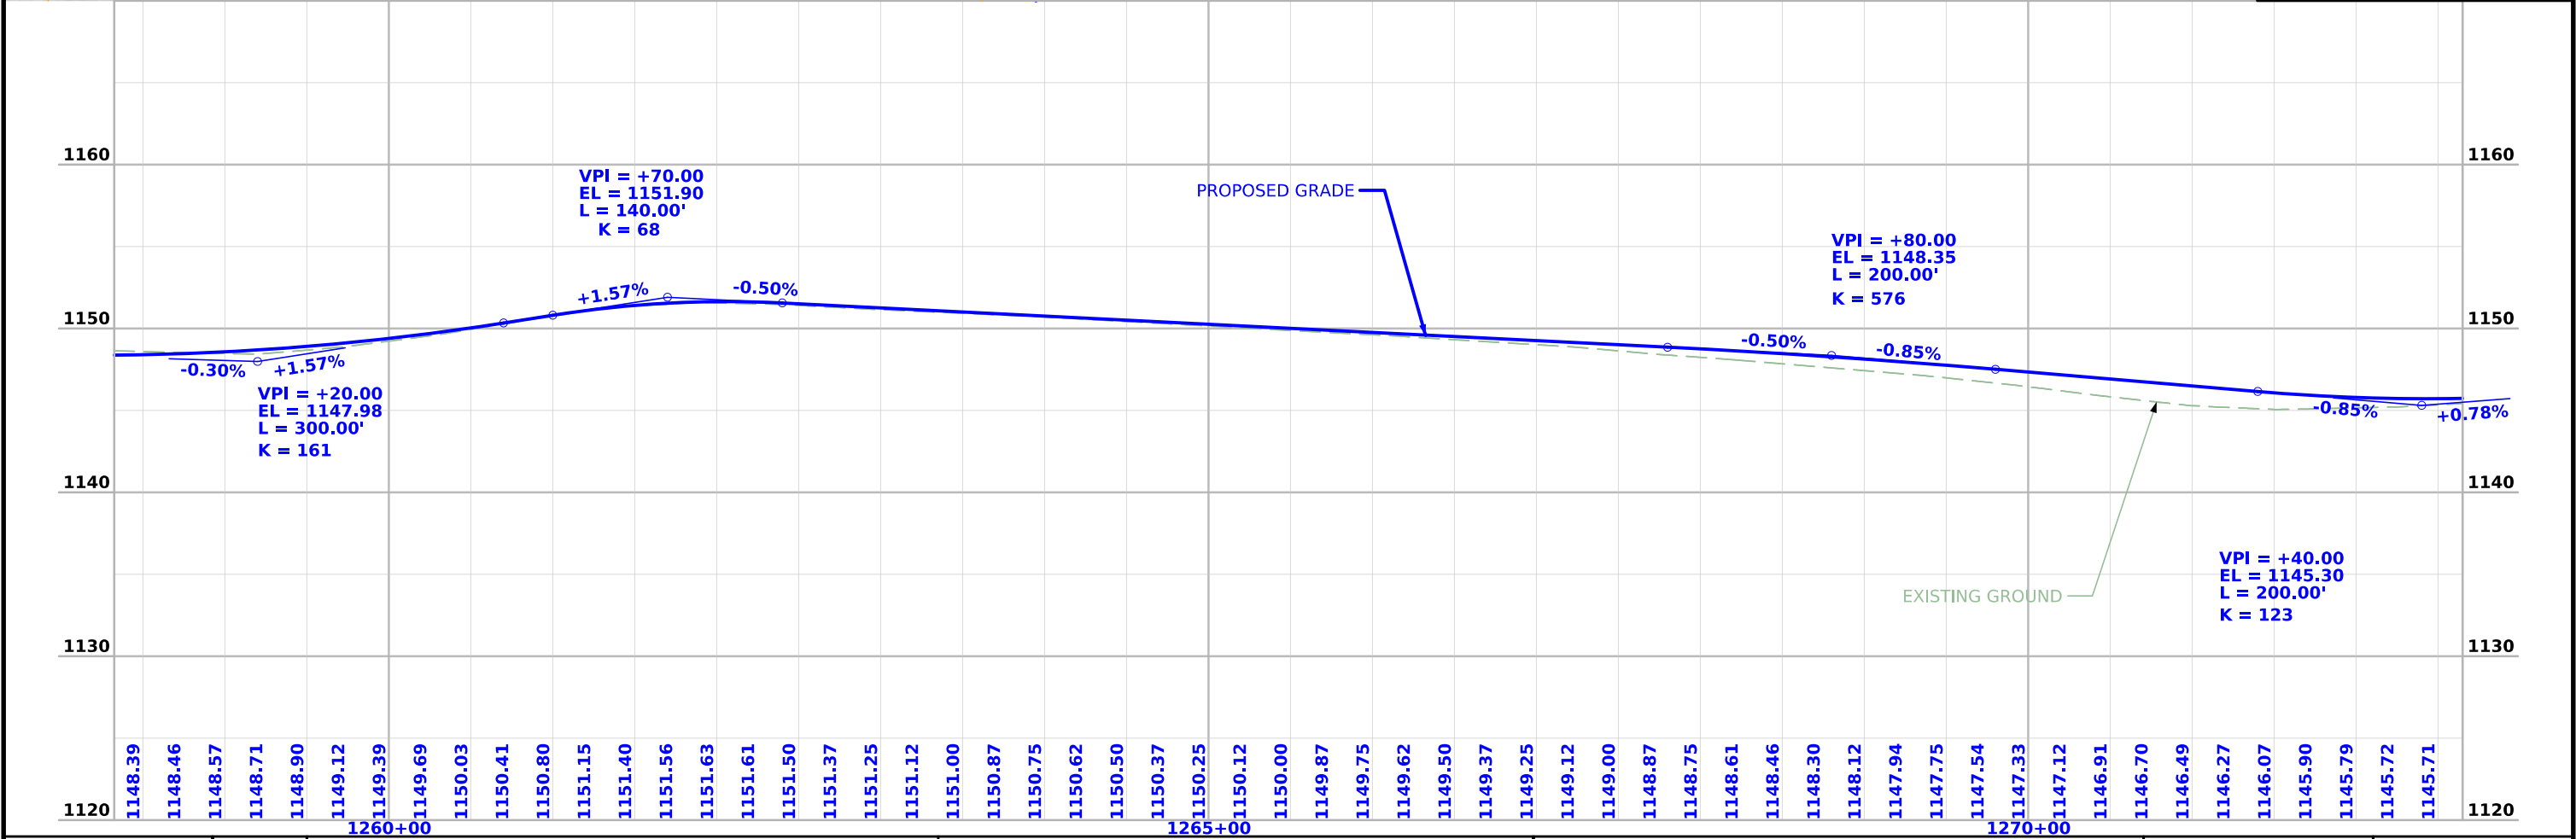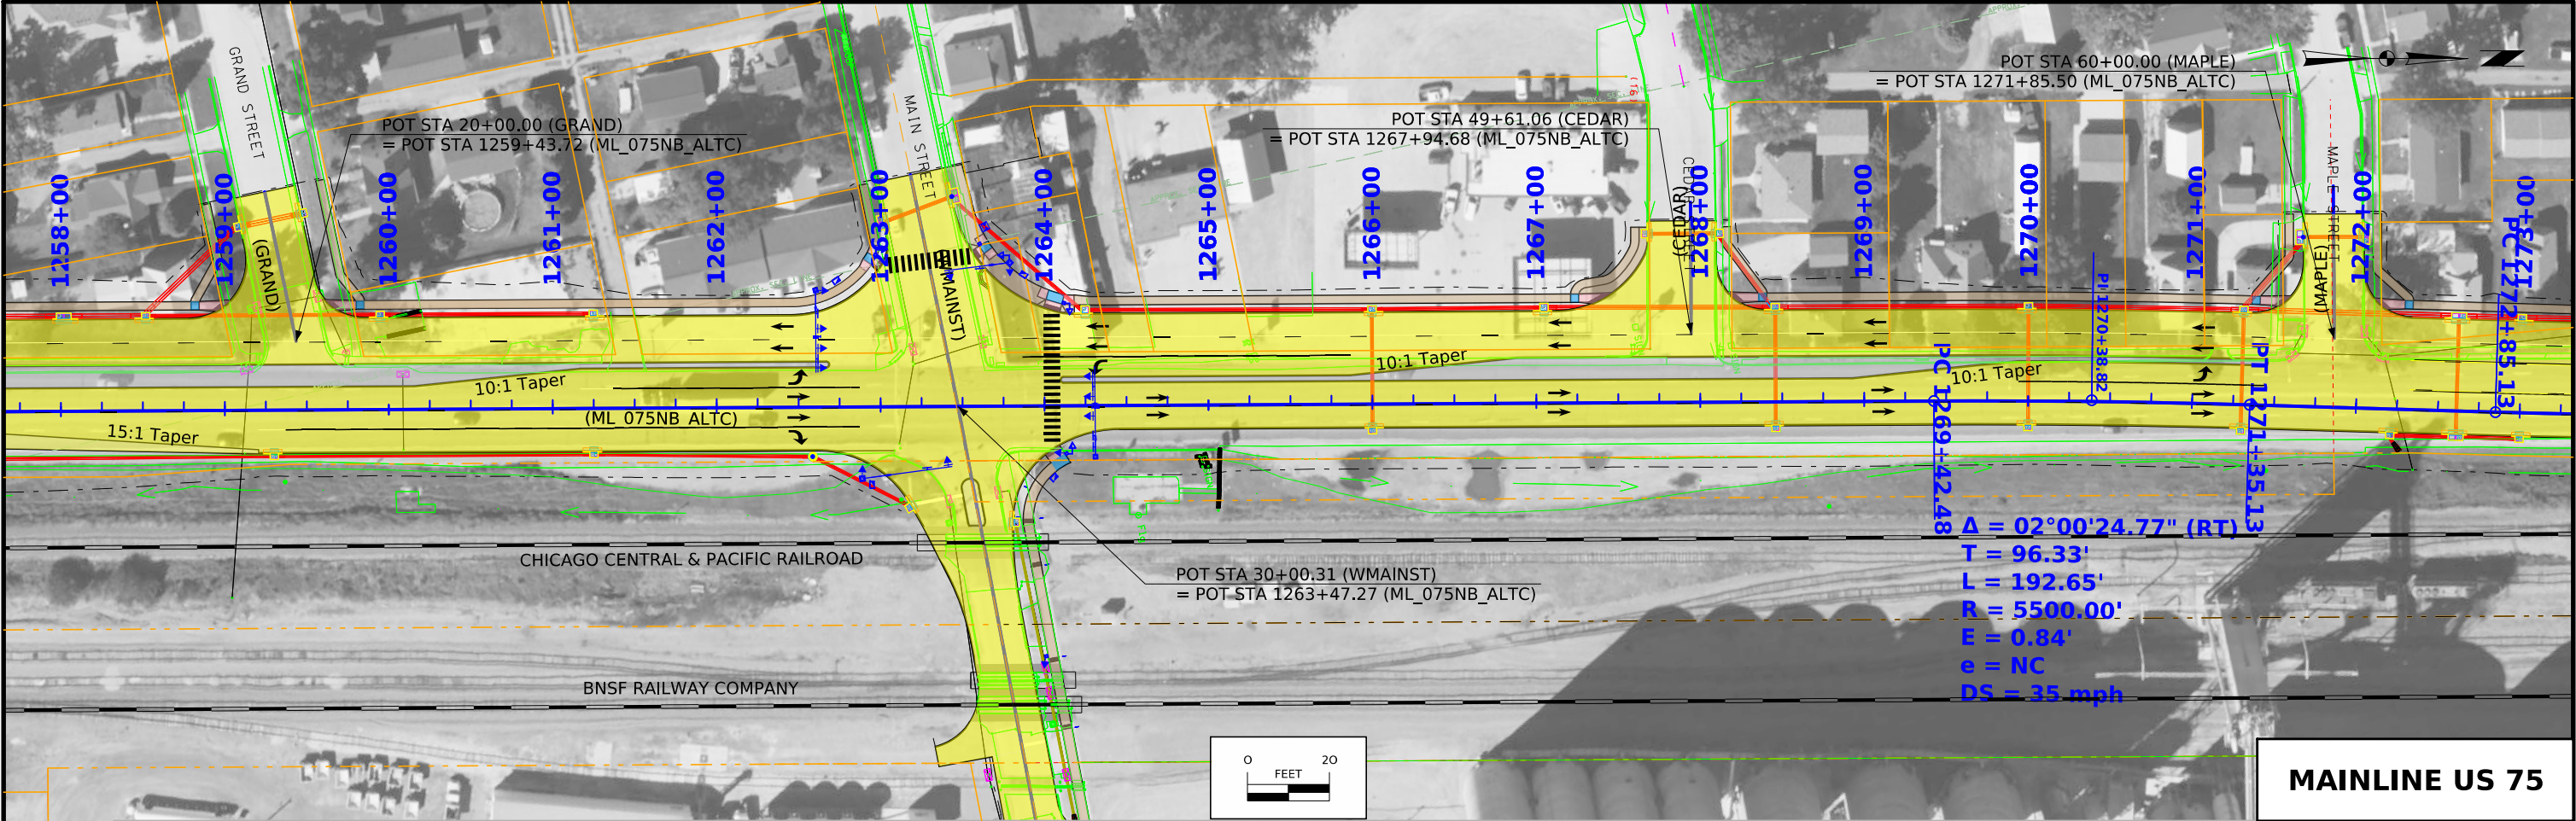



FILE NO.	ENGLISH	DESIGN TEAM	Iowa DOT / HDR	PLYMOUTH COUNTY	PROJECT NUMBER	NHSX-075-2(116)--3H-75	SHEET NUMBER	D.3
----------	---------	-------------	----------------	-----------------	----------------	------------------------	--------------	-----

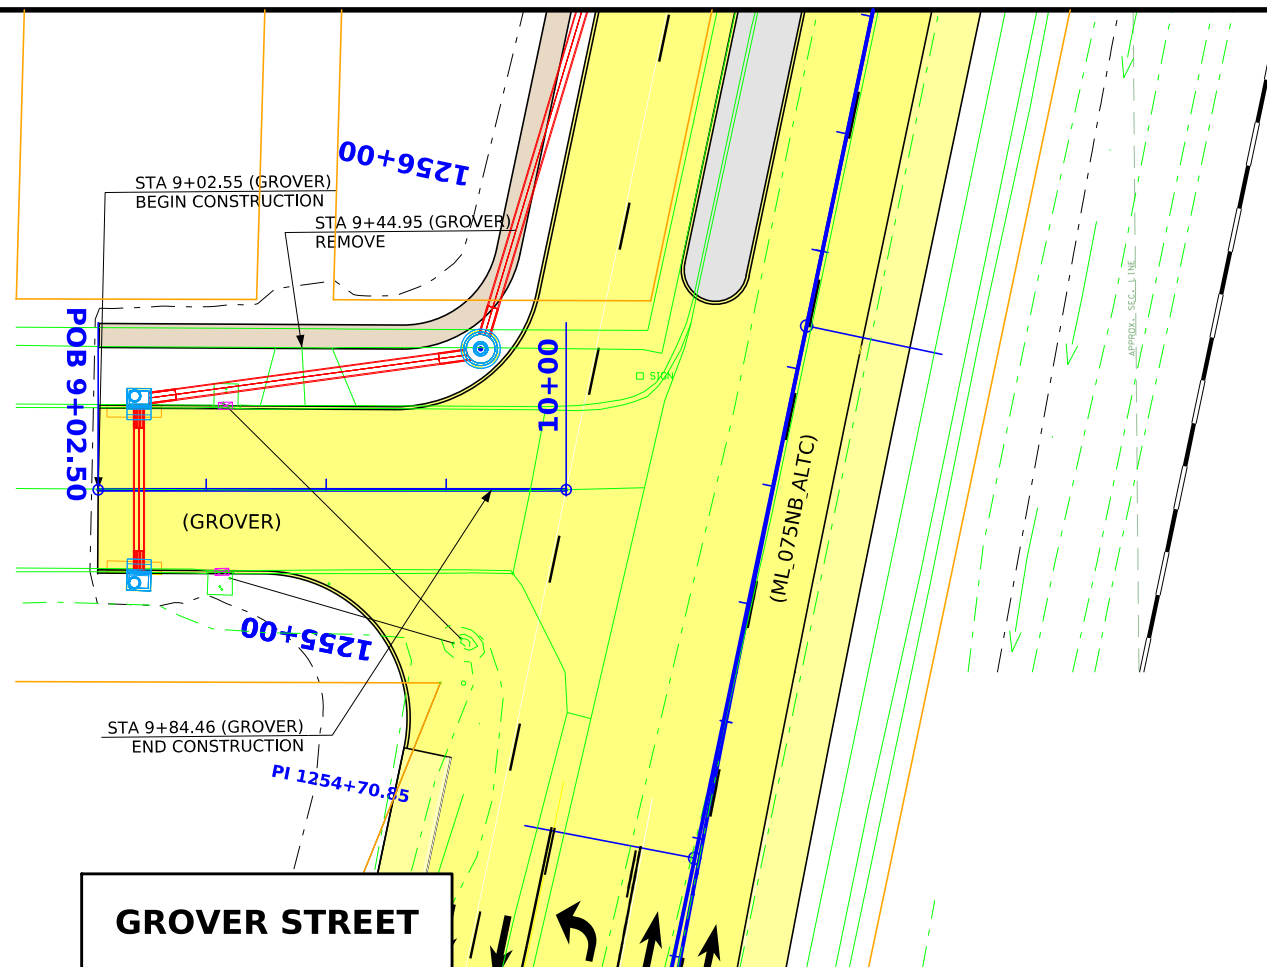



GROVER STREET

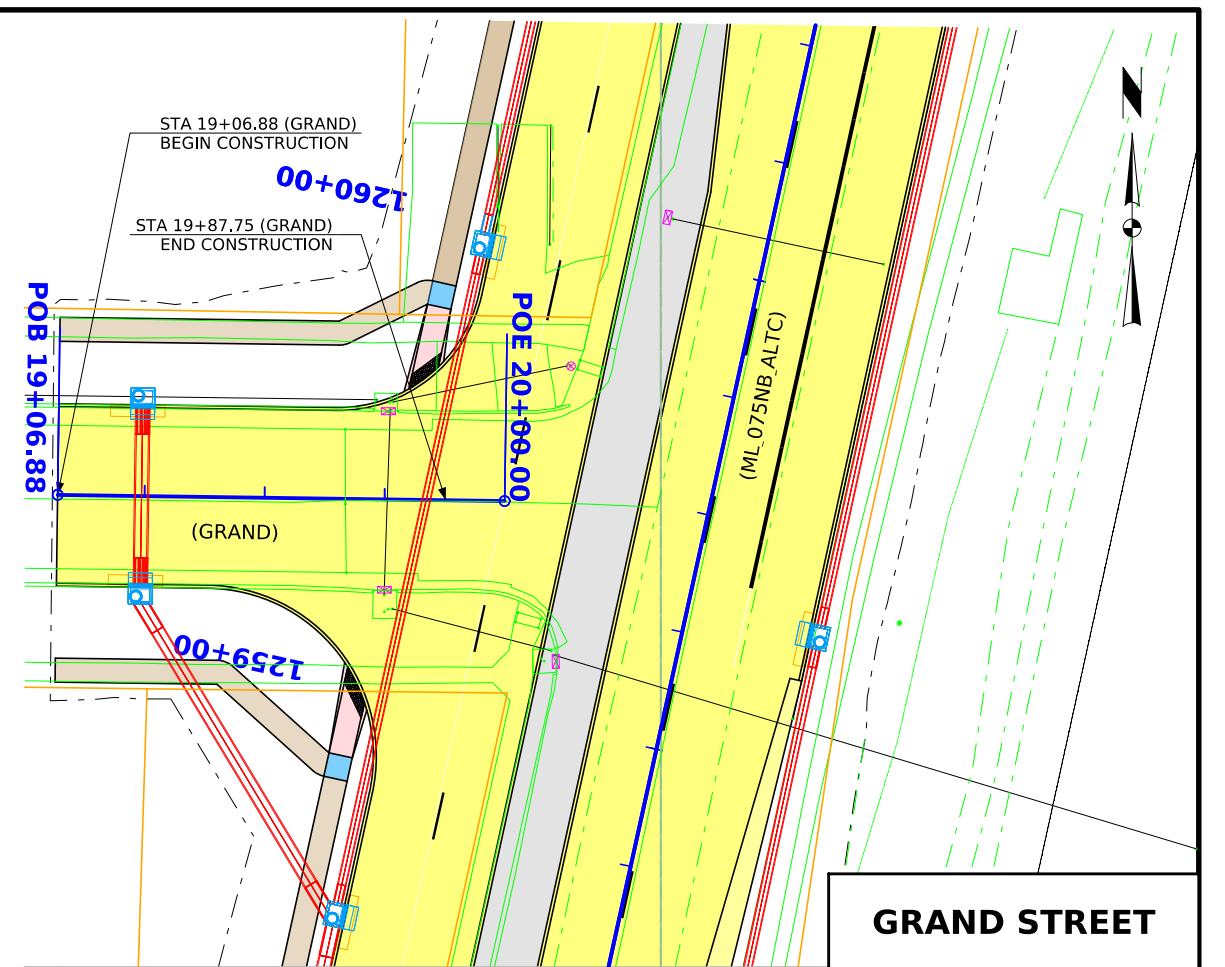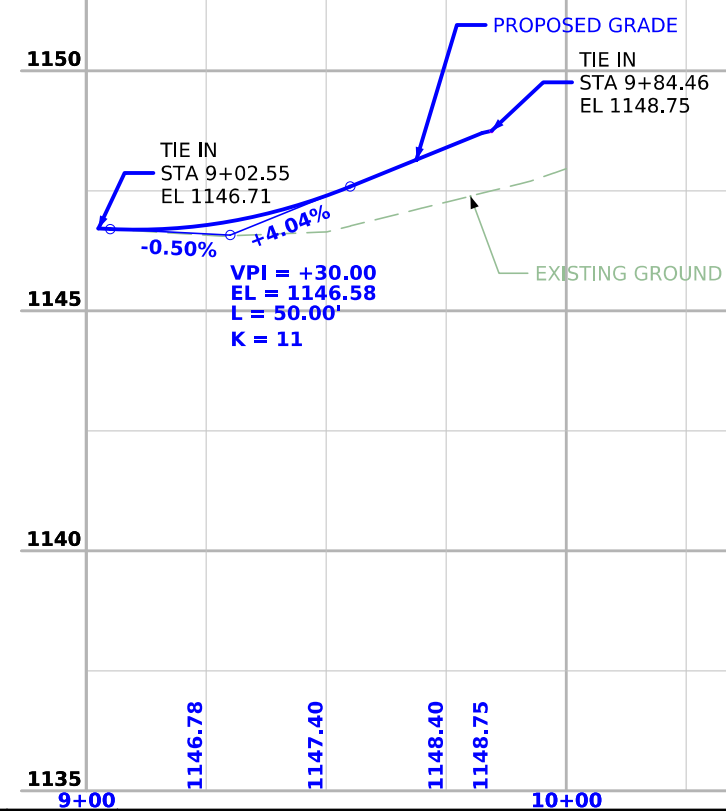


GRAND STREET

 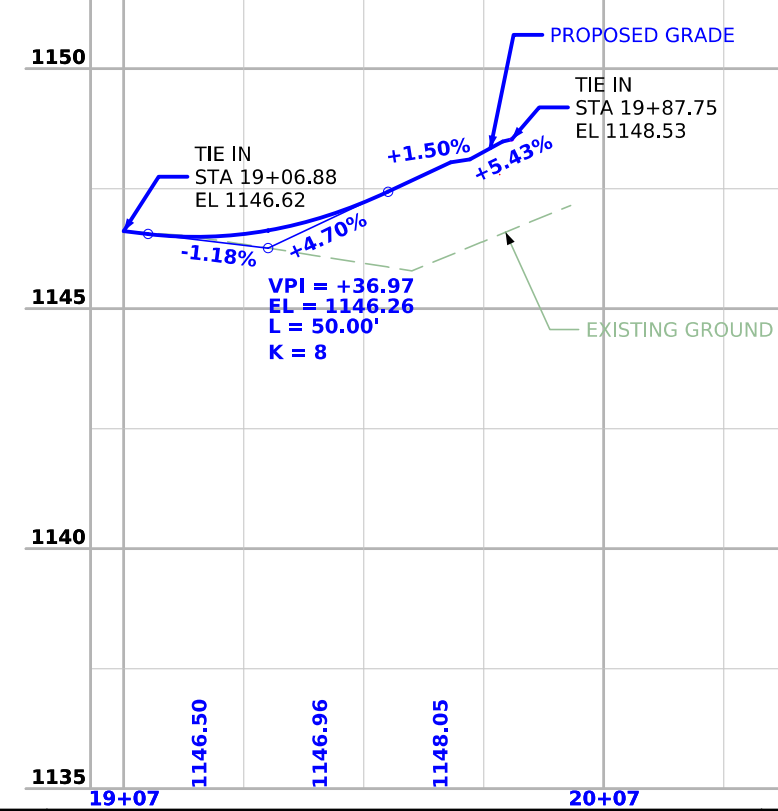



Grand - Grand
19/27

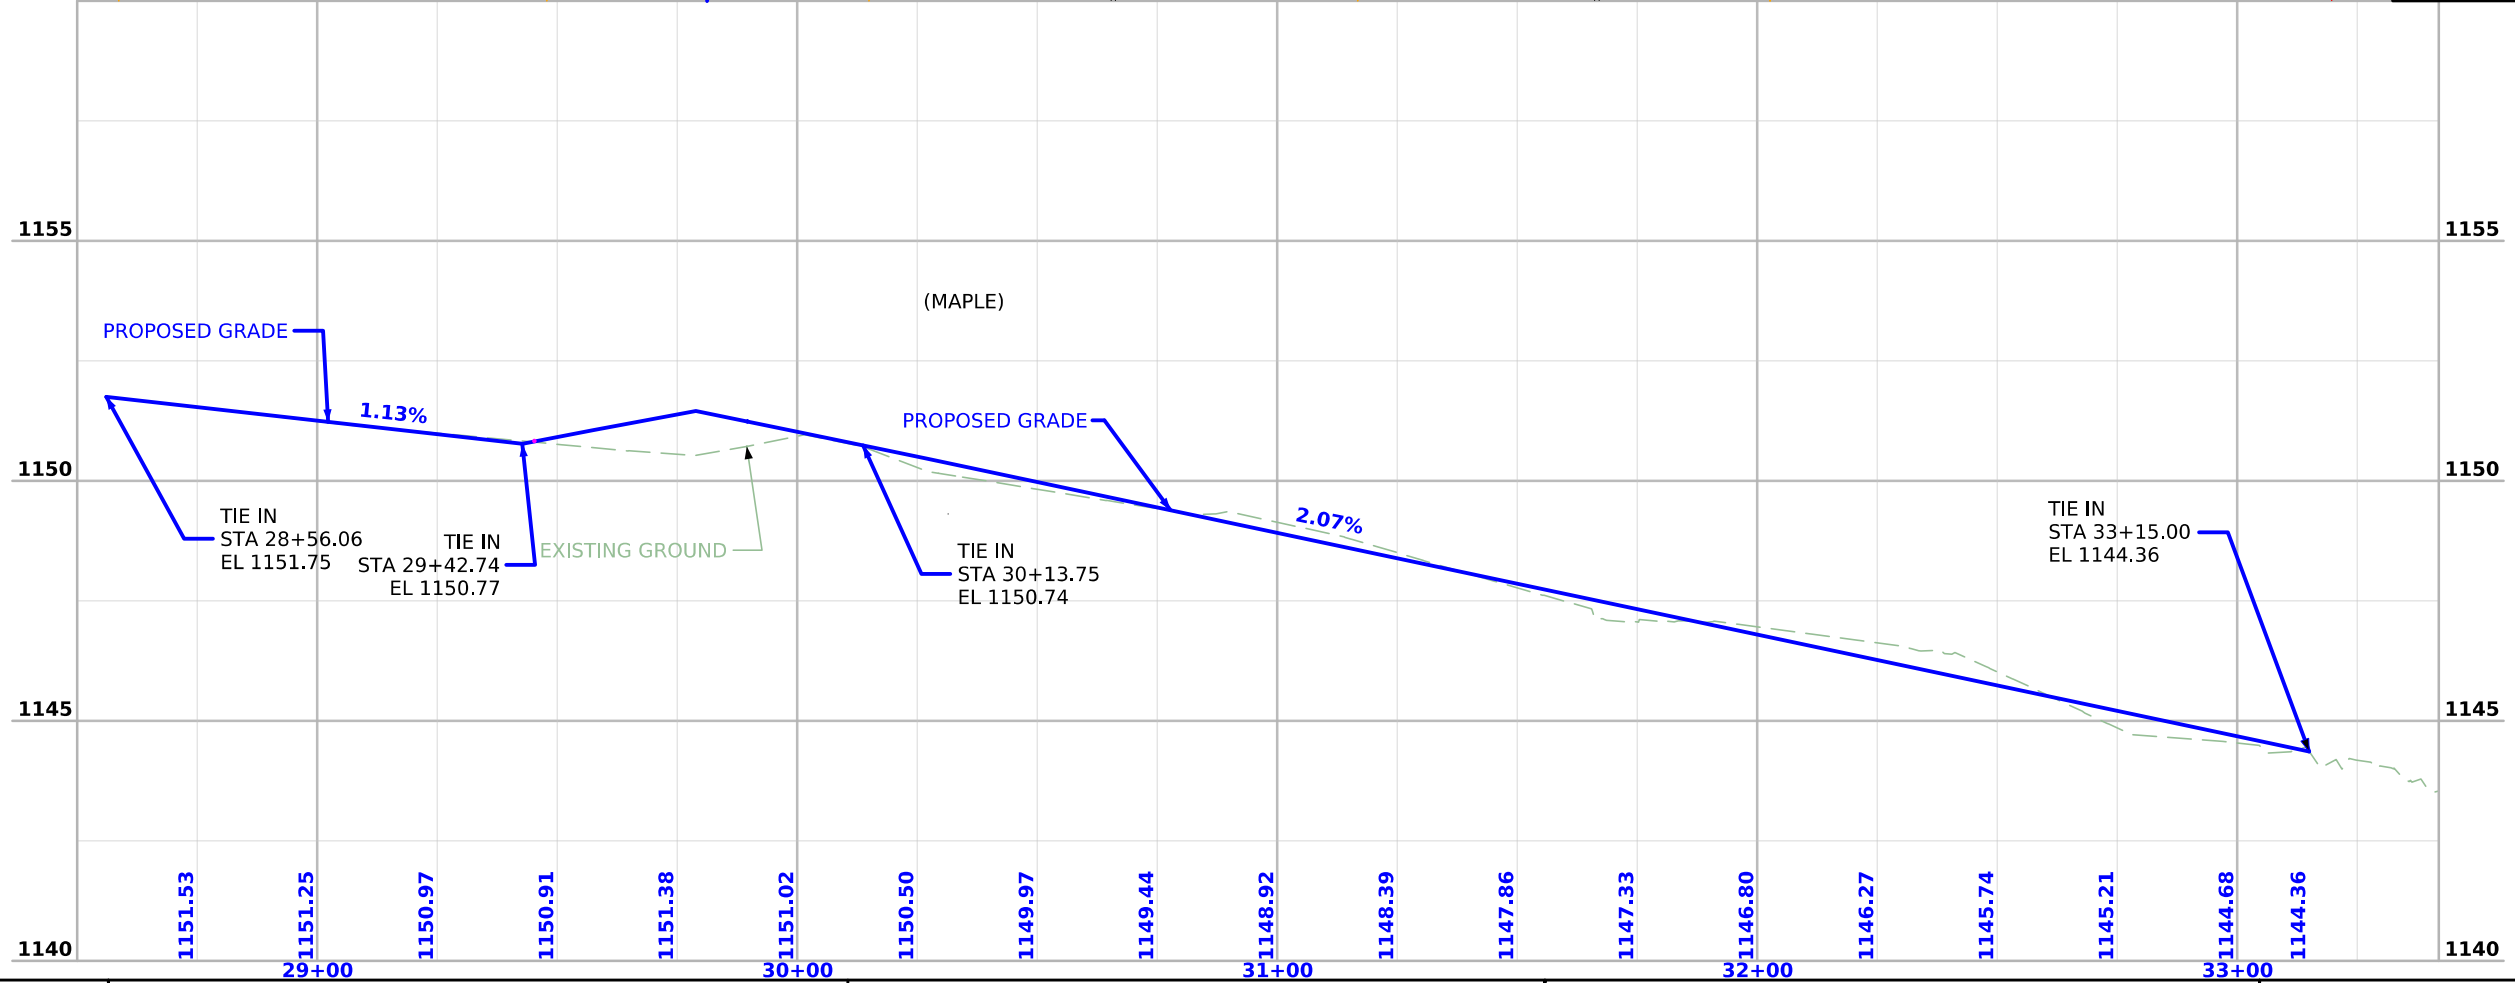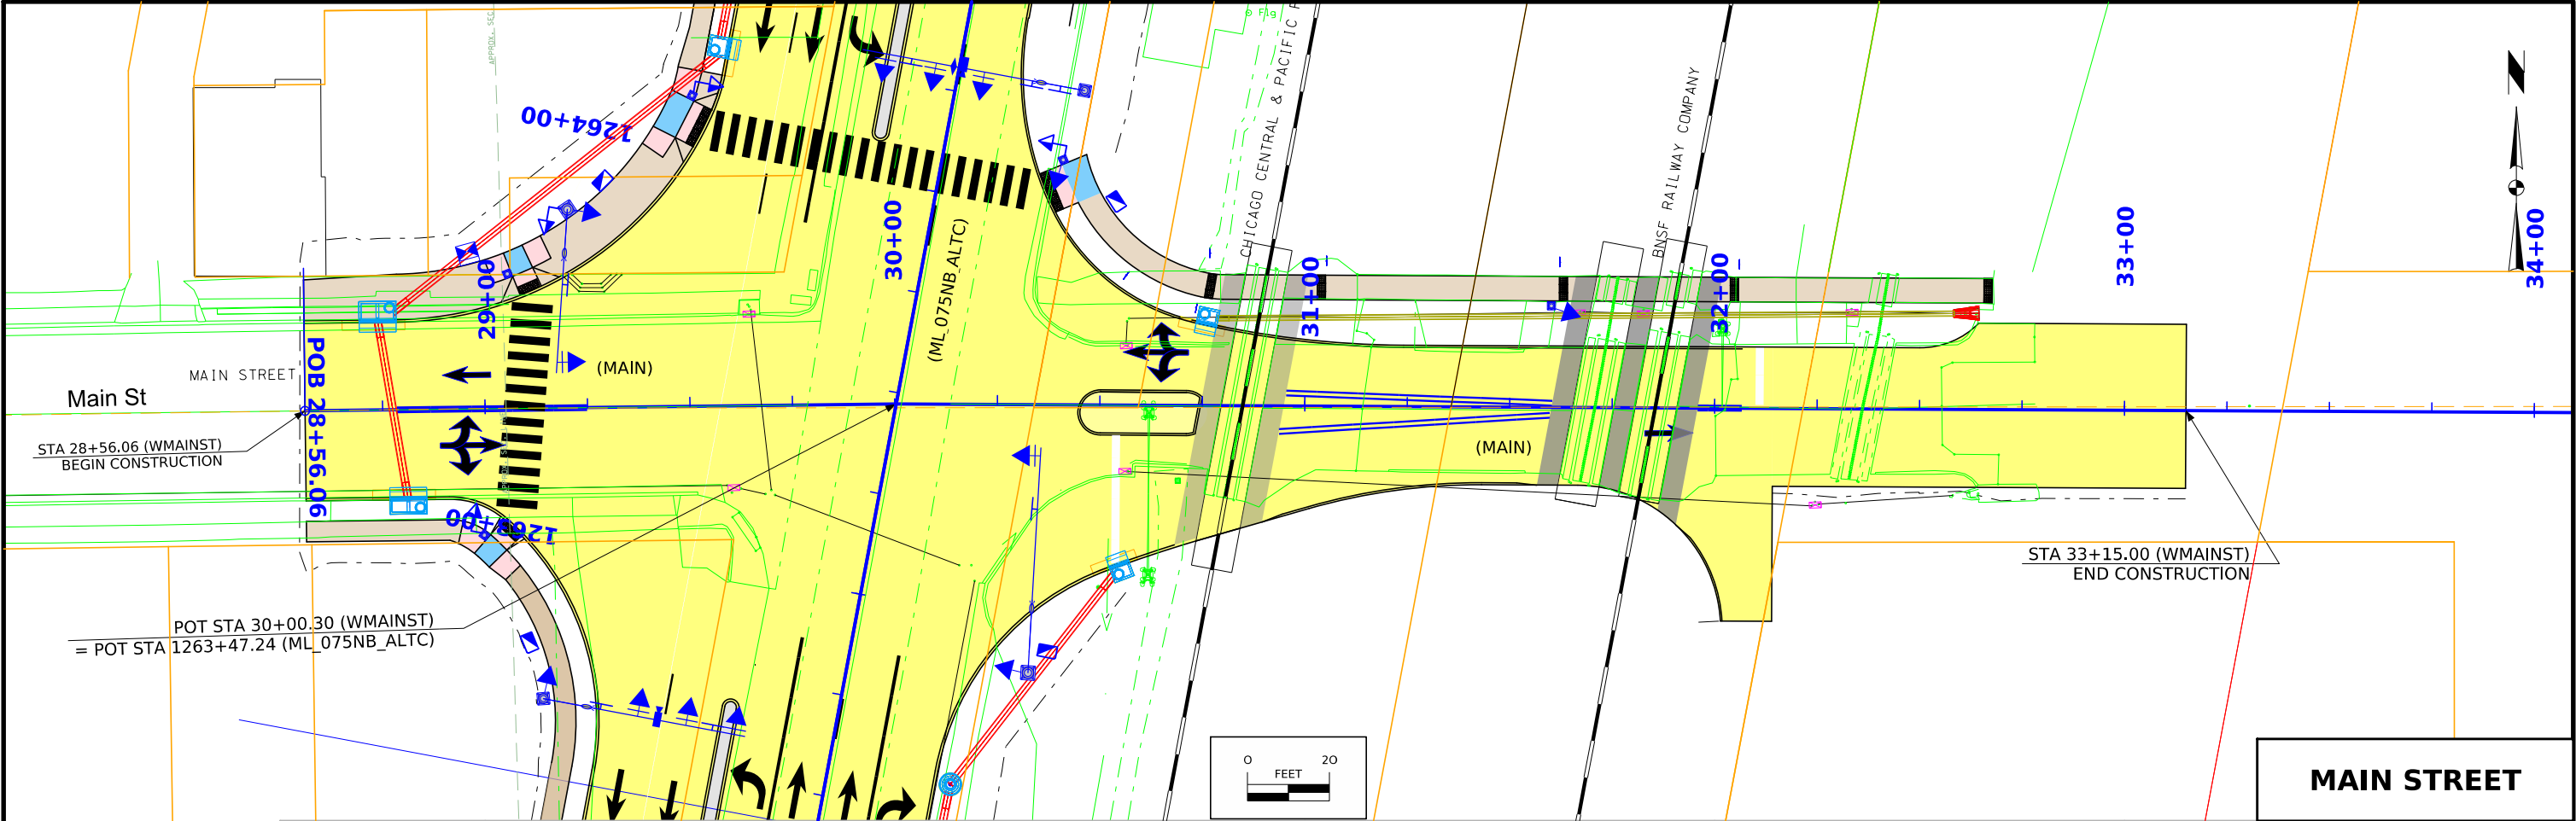

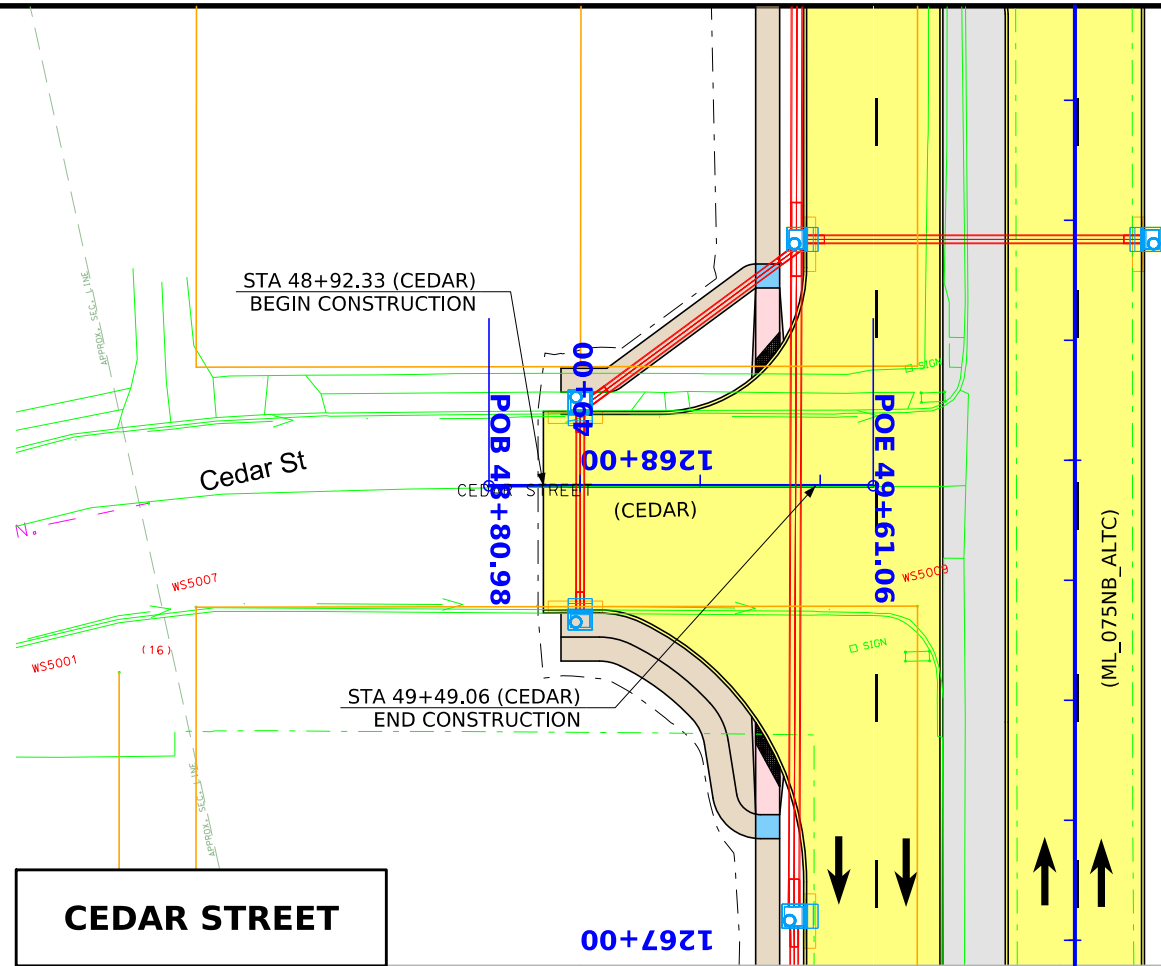

CEDAR STREET

00+79.21

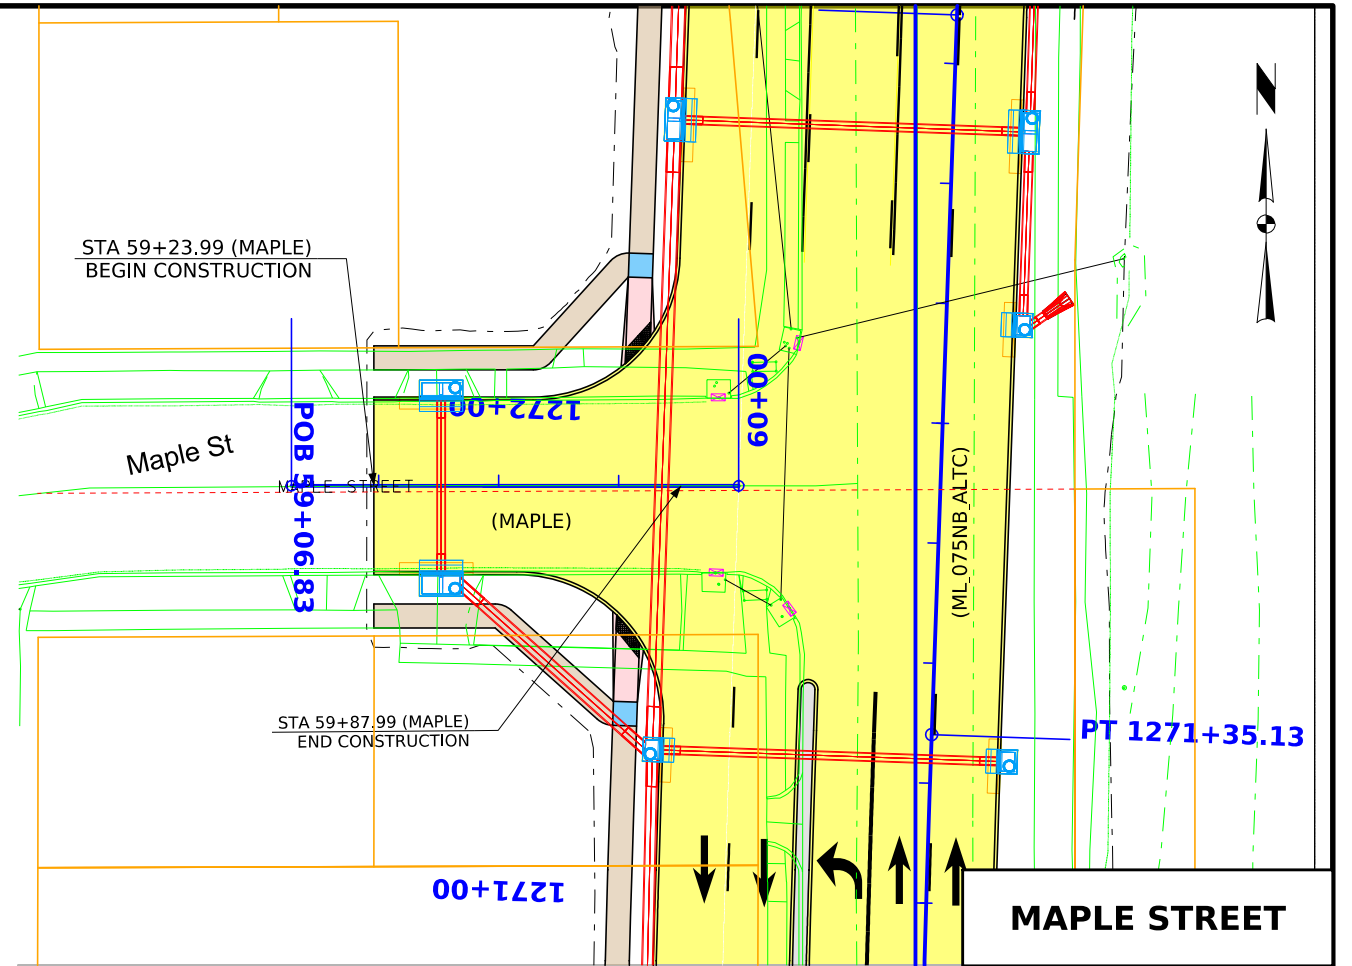 

MAPLE STREET


1271+00

1155

1150

1145

1140

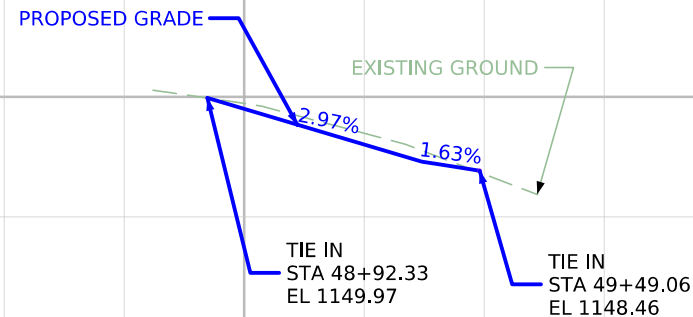

48+00

49+00


50+00

1150

1145

1140

1135

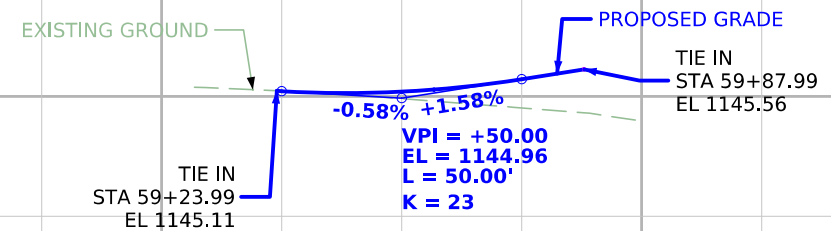

TIE IN
STA 59+23.99
EL 1145.11

VPI = +50.00
EL = 1144.96
L = 50.00'
K = 23

TIE IN
STA 59+87.99
EL 1145.56

59+00

60+00

61+00

FILE NO.

ENGLISH

DESIGN TEAM Iowa DOT / HDR

PLYMOUTH COUNTY

PROJECT NUMBER NHSX-075-2(116)--3H-75

SHEET NUMBER E.3

8:39:02 AM 7/10/2025 SRANNEY pw:\\pwhdrusen01:HDR_US_Central_01\Documents\IADOT\DOT-US_75_Hinton_Location_Std\6.0_CAD_BIM\6.2_WIP\Workset\Dgn\Design\CADD_Files\Sheet_Files\SH75075116_E01

Survey Information

SURVEY INDEX

County: Plymouth
PIN: 21-75-075-010
Project Number: NHSN-075-2(119)--2R-75
Location: S of W Grover St to N of Maple St in Hinton
Type of Work: Undecided
Project Directory: 7507501021

Survey Personnel

Clayton Henningsen – Survey Party Chief
Jason Arn –Survey Party Chief
Dan Duncan-Assistant Survey Party Chief

Date(s) of Survey

Begin Date 04/01/2022
End Date 11/22/2022

General Information

Measurement units for this survey are US survey feet. This survey is for US Hwy 75 from south of West Grover St to north of Maple St in Hinton. It is a partial field survey with photo control.

Project Control

Coordinates were determined for primary project control points by conducting concurrent five-hour static observations from a previous survey along the US 75 corridor. Post processing is constrained to nearby Iowa Real Time Network reference stations. For additional details of the control survey, contact the Preliminary Survey department. Project vicinity map reflects only points near survey.

PROJECT DATUM: NAD83(2011) EPOCH 2010.00
VERTICAL DATUM: NAVD88
COORDINATE SYSTEM: IOWA REGIONAL COORDINATE SYSTEM ZONE 4

Alignments Information

Alignments for this survey were provided by the district 3 office.

Utility Information

For logging data and other utility details see Utility Survey and Ownership Report in the Utility folder of the PrelimSurvey project directory.

CONTROL POINT VICINITY MAP

This map is a guide to the vicinity of the primary project control points. Primary control is for use with RTK base stations and for RTN validation. Future surveys will use primary project control to establish temporary control as needed for construction or other surveying applications.



HORIZ. DATUM: NAD83(2011) EPOCH 2010.00 - Ia. RCS Zone 4
VERT. DATUM: NAVD88 - Geoid Model g2012bu2

Coordinate listing from next sheet will be used with IaRTN for monument recovery. No other reference ties are given.

HORIZONTAL AND VERTICAL PROJECT CONTROL COORDINATE LISTING

HORIZ. DATUM: NAD83(2011) EPOCH 2010.00
1a. Regional Coordinate System Zone 4

VERT. DATUM: NAVD88
Geoid Model g2012bu2
Project Control Marks are Bench Marks

<u>Point Name</u>	<u>Northing</u>	<u>Easting</u>	<u>Elevation</u>	<u>Feature Definition-Description</u>
125	8637478.52	14104870.08	1327.17	CP PLYMOUTH CO CONTROL MONUMENT AS DESCRIBED IN GOOD CONDITION
7575004	8648169.46	14110472.23	1150.33	CP FENO MONUMENT APPROX 2 MILES N OF HINTON AT INTERSECTION US 75 & JASMINE ROAD

ALIGNMENT COORDINATES

[illegible]

SPIRAL OR CIRCULAR CURVE DATA

[illegible]

CROSS SECTION VIEW COLOR LEGEND OF TRAFFIC CONTROL AND STAGING SHEETS		
SHADING	Design Color No.	
Green, Light	(225)	Existing Pavement Shading
Gray, Light	(48)	Previously Constructed Pavement Shading
Gray, Med	(80)	Previously Constructed Granular Surface Shading
Blue, Light	(230)	Proposed Pavement Shading
Lavender	(9)	Temporary Pavement Shading
Brown, Med	(237)	Future Proposed Pavement Shading

CROSS SECTION VIEW PATTERN AND SYMBOL LEGEND OF TRAFFIC CONTROL AND STAGING SHEETS			
	Pavement Removal		Proposed Granular Shoulder
	Proposed Granular Subbase		Temporary Shoulder
	Proposed Special Backfill		Existing Shoulder Strengthening
	Temporary Barrier Rail		Permanent Barrier Rail
			Channelizing Device

PLAN VIEW COLOR LEGEND OF TRAFFIC CONTROL AND STAGING SHEETS		
LINEWORK	Design Color No.	
Green	(2)	Existing Topographic Features and Labels
Magenta	(5)	Pavement Marking Call Outs
Blue	(1)	Proposed Alignment, Stationing, Tic Marks, and Alignment Annotation
Yellow	(4)	Pavement Markings, Yellow
Off White	(254)	Pavement Markings, White
Violet	(15)	Temporary barrier rail, Unpinned
Flush Orange	(228)	Temporary barrier rail, Pinned

SHADING	Design Color No.	
Green, Light	(225)	Existing Pavement Shading
Gray, Light	(48)	Previously Constructed Pavement Shading
Gray, Med	(6)	Proposed Granular Surface Shading
Gray, Med	(80)	Previously Constructed Granular Surface Shading
Blue, Light	(230)	Proposed Pavement Shading
Pink, Dark	(13)	Temporary Pavement Shading
Brown, Light	(236)	Proposed Grading Limits Shading
Cyan	(7)	Proposed MSE or CIP Wall Shading
Red	(3)	Proposed Bridge Shading and Sign Trusses
Black w/Gray, Light Fill	(0,48)	Previously Constructed Structure

PLAN VIEW PATTERN AND SYMBOL LEGEND OF TRAFFIC CONTROL AND STAGING SHEETS			
	Channelizing Device		Crash Cushion (Temp or Perm)
	Drum		Traffic Signal
	Temporary Lane Separator		Flagger
	Tubular Marker		Temporary Floodlighting
	Channelizer Marker		Traffic Sign
	Concrete Barrier Marker		Type III Barricade
	Delineator		Type A Warning Light
	Temporary Barrier Rail		Direction of Traffic
	Pavement Removal		Safety Closure
	Sand Barrel Layout		Lane Identification


NOTE: Device spacing according to Standard Road Plans unless specifically dimensioned.

TRAFFIC CONTROL
AND
STAGING
LEGEND AND SYMBOL
INFORMATION SHEET


(COVERS SHEET SERIES J)

Stage 1
Construction: Build crossovers at west end of project. Build shoulder strengthening along east side of US 75
Traffic: Normal traffic, utilize lane closure off peak for construction.
Stage 2
Construction: Construct SB lanes leaving gaps at Grover and Cedar street intersections. Build temporary pavement between proposed and existing pavement at Main street intersection. Construct SB portion of bridge.
Traffic: crossover SB traffic onto NB lanes. Provide full access to Grover street. Provide access to Cedar street via right in right out access. Provide full access to Main street.
Stage 3
Construction: complete Grover and Cedar street intersections. Finish SB bridge construction.
Traffic: Maintain traffic, except provide full access to main street.
Stage 4
Construction: Construct full intersection at E. Main Street. Begin work
Traffic. Crossover NB traffic to SB lanes. Provide access to all intersections on west side of US 75. Close access to E. Main street and provide detour for Coop during non-harvest time period. Begin NB portion of proposed bridge.
Stage 5
Construction: Complete NB construction of US 75. Finish NB portion of proposed bridge.
Traffic: Maintain traffic, except provide full access to E. Main street.
Stage 6
Construction: Complete proposed medians
Traffic: Utilize lane closures during off peak construction times.


ML - US75

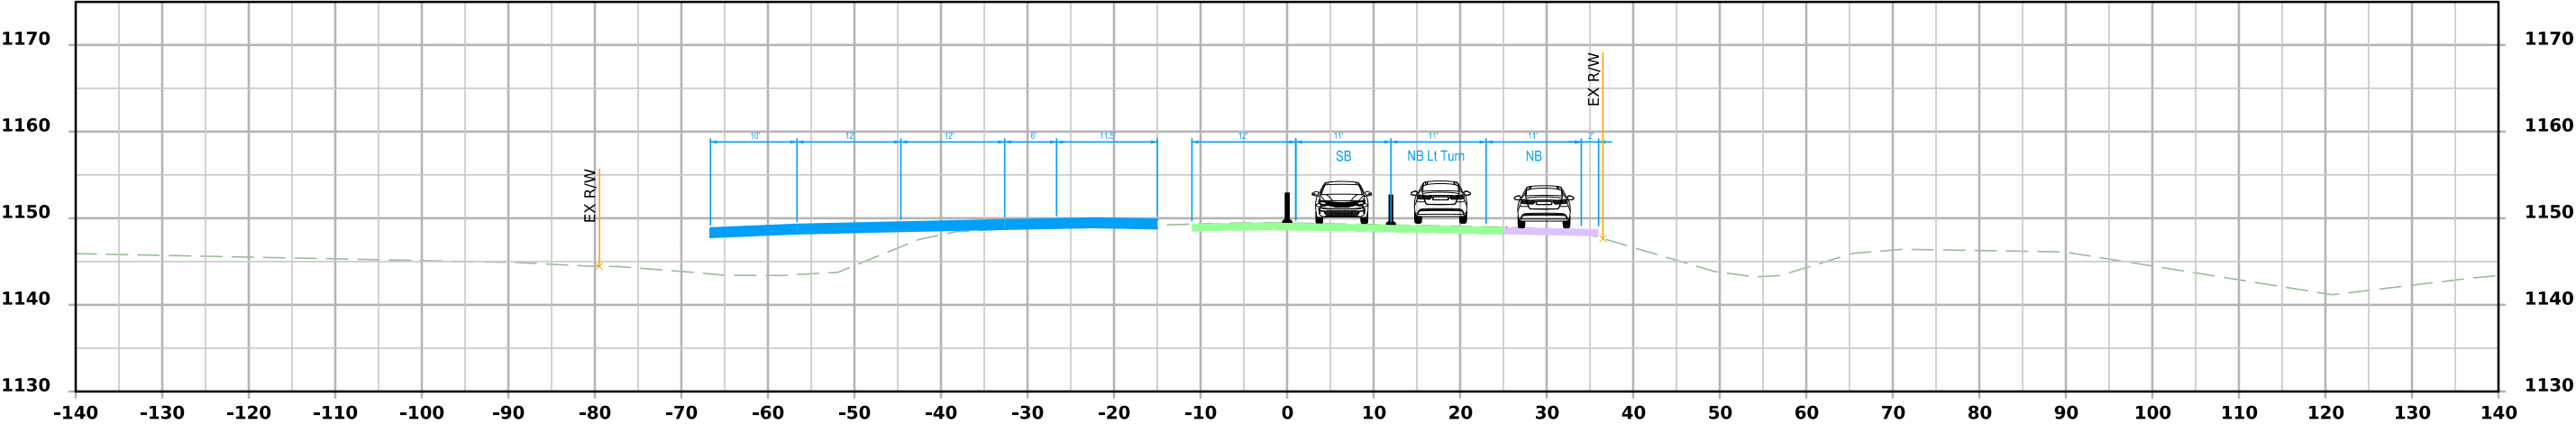

STA 1254+00.00 - STAGE 2

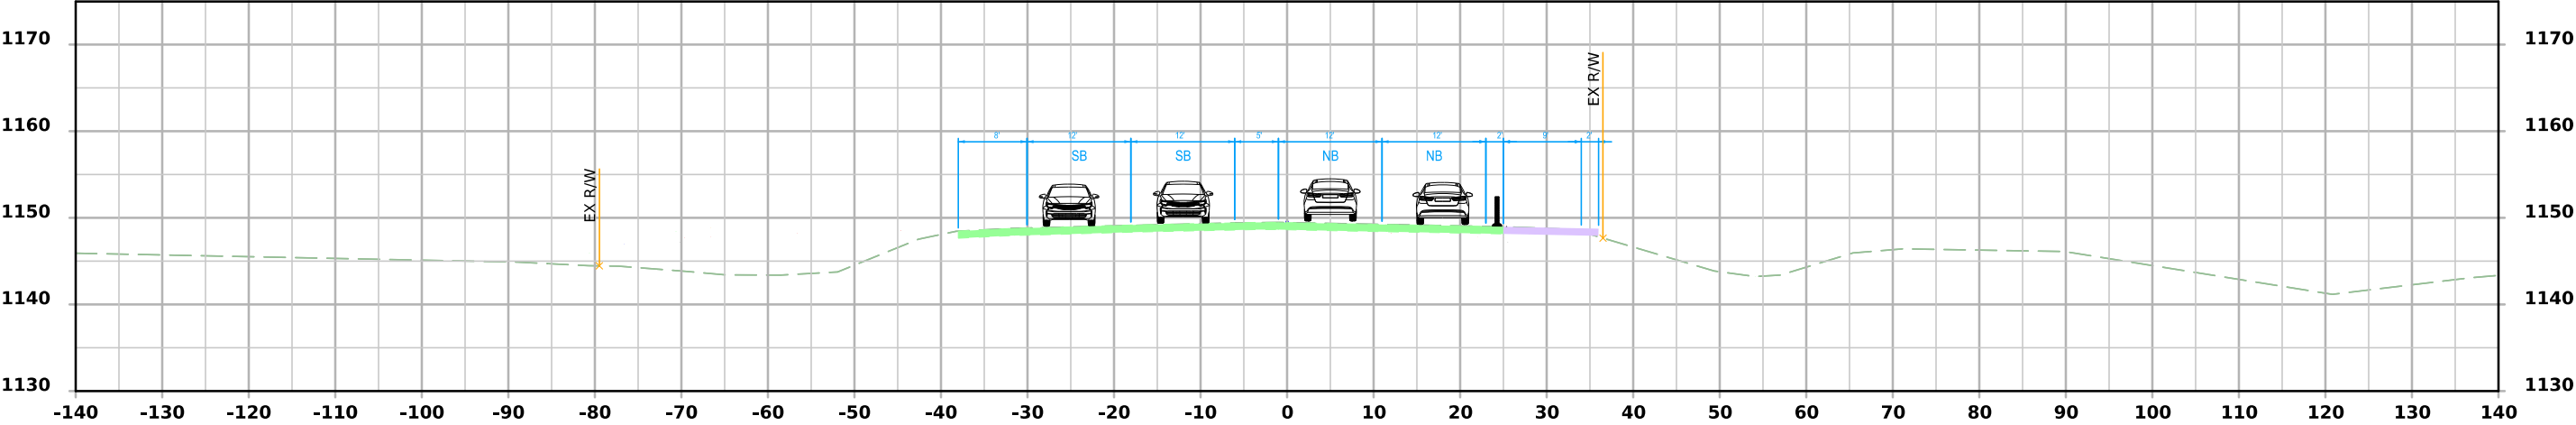


STA 1254+00.00 - STAGE 1

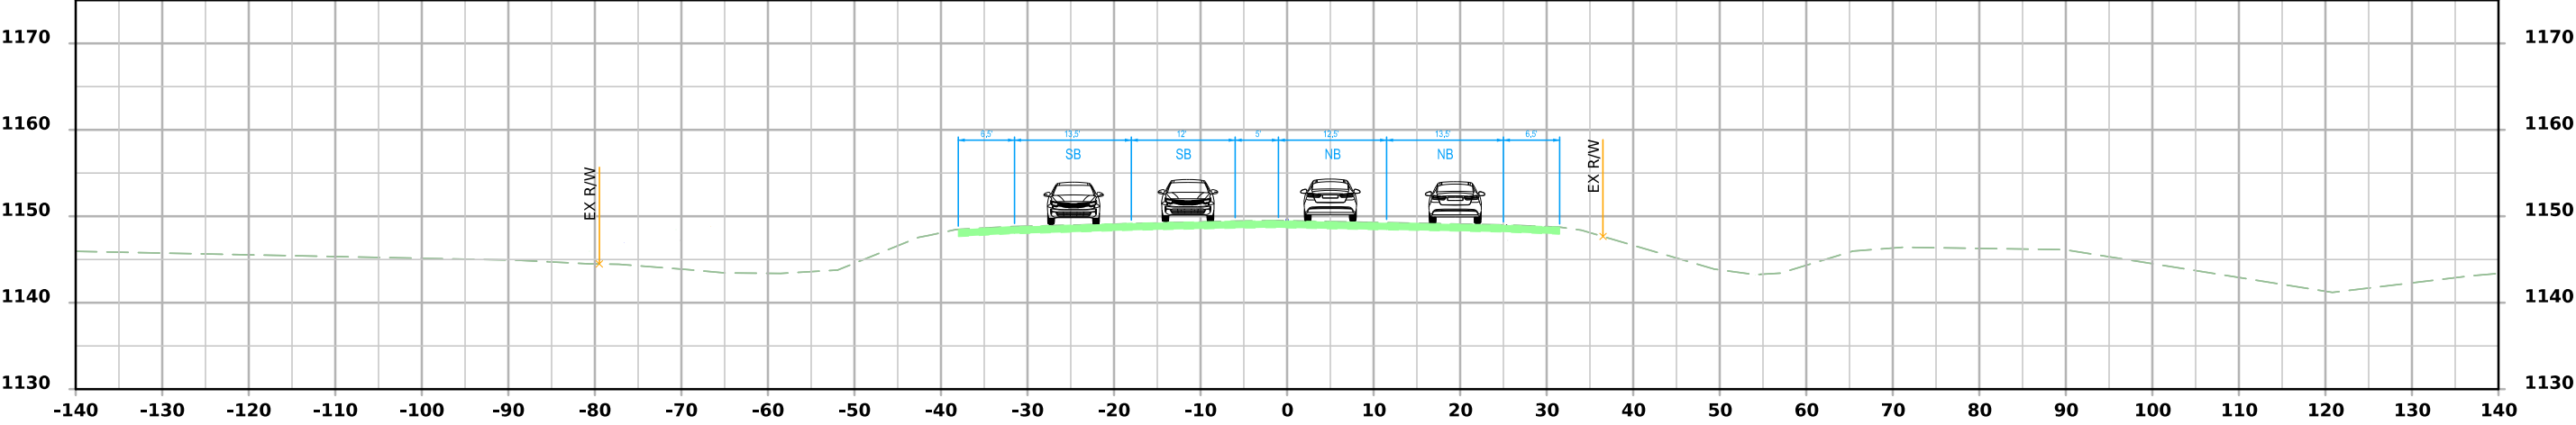


STA 1254+00.00 - EXISTING


ML - US75

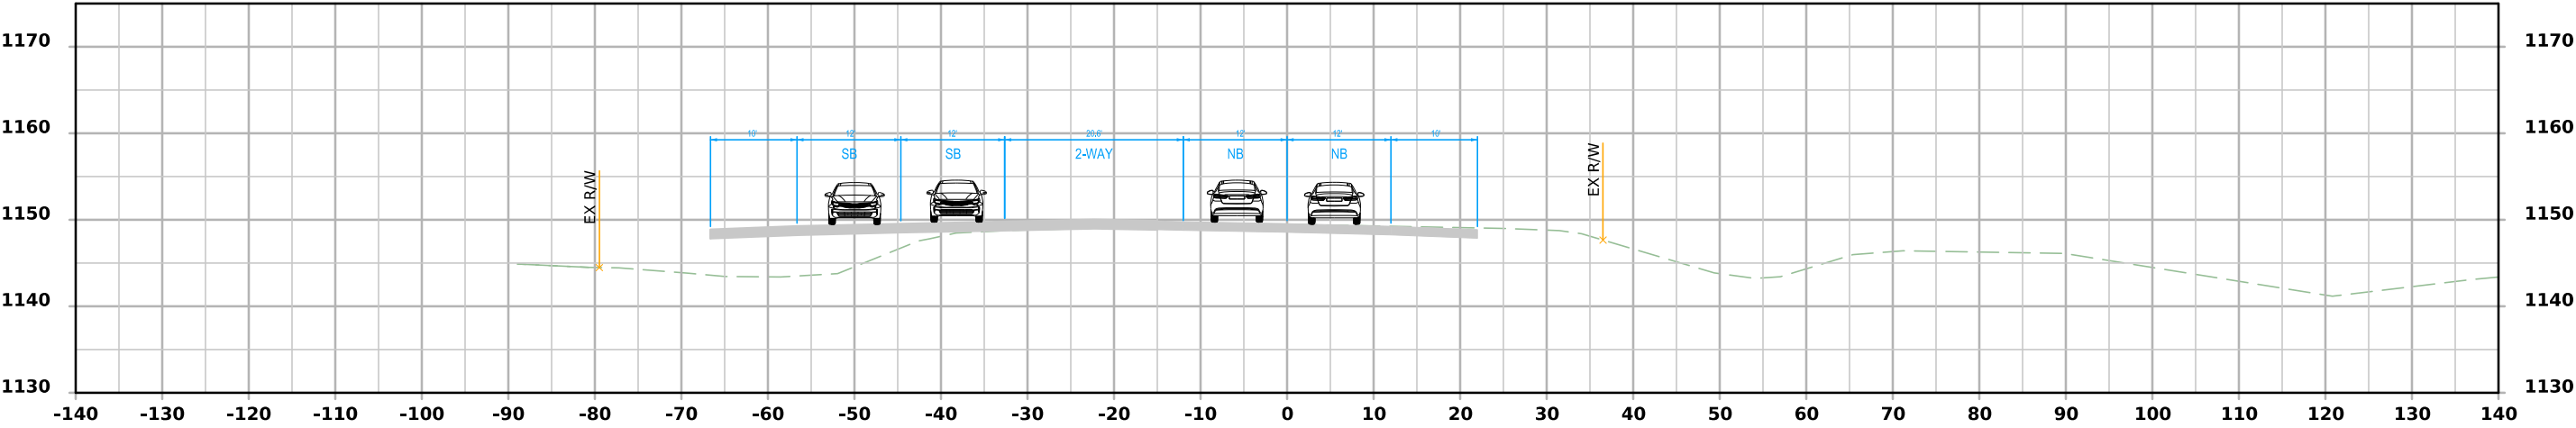

STA 1254+00.00 - STAGE 6

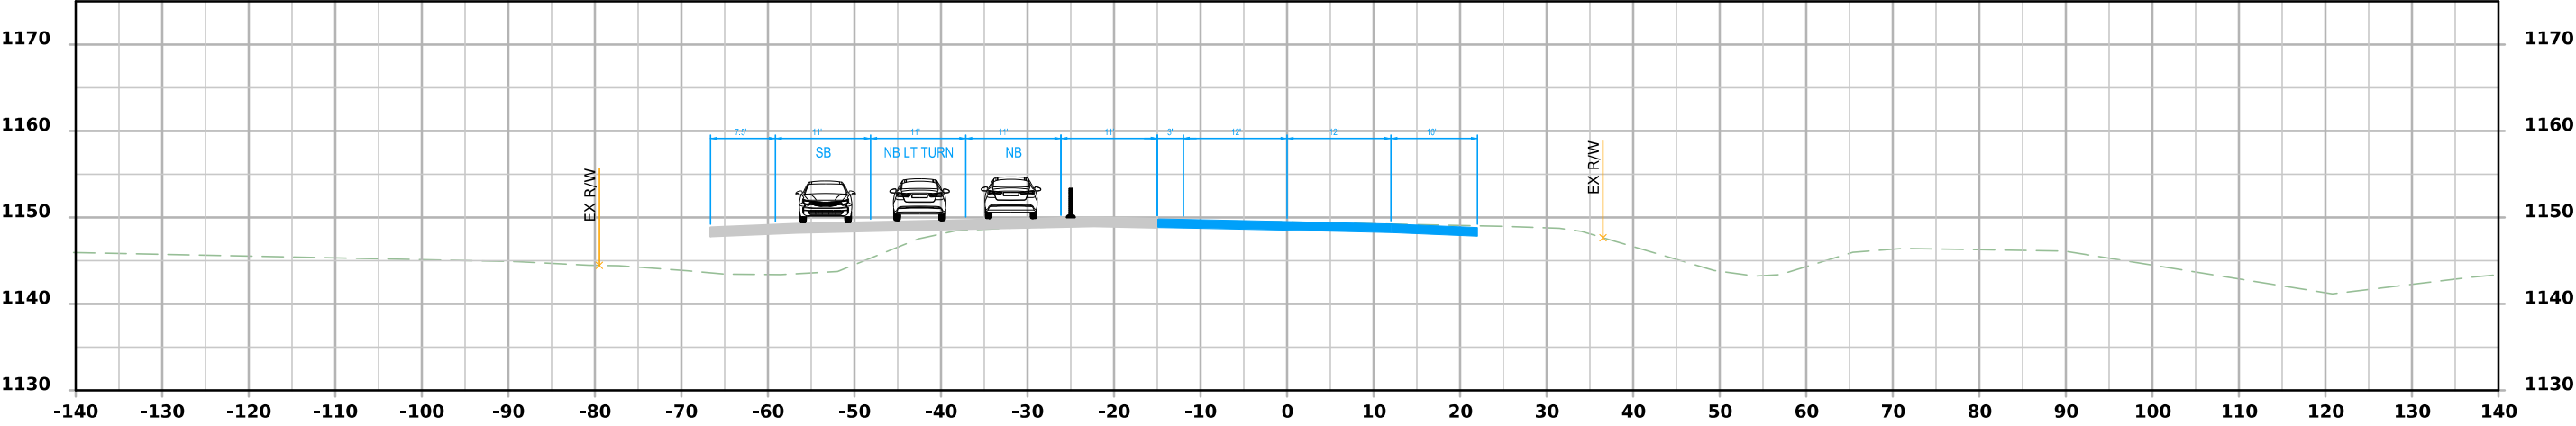


STA 1254+00.00 - STAGE 5

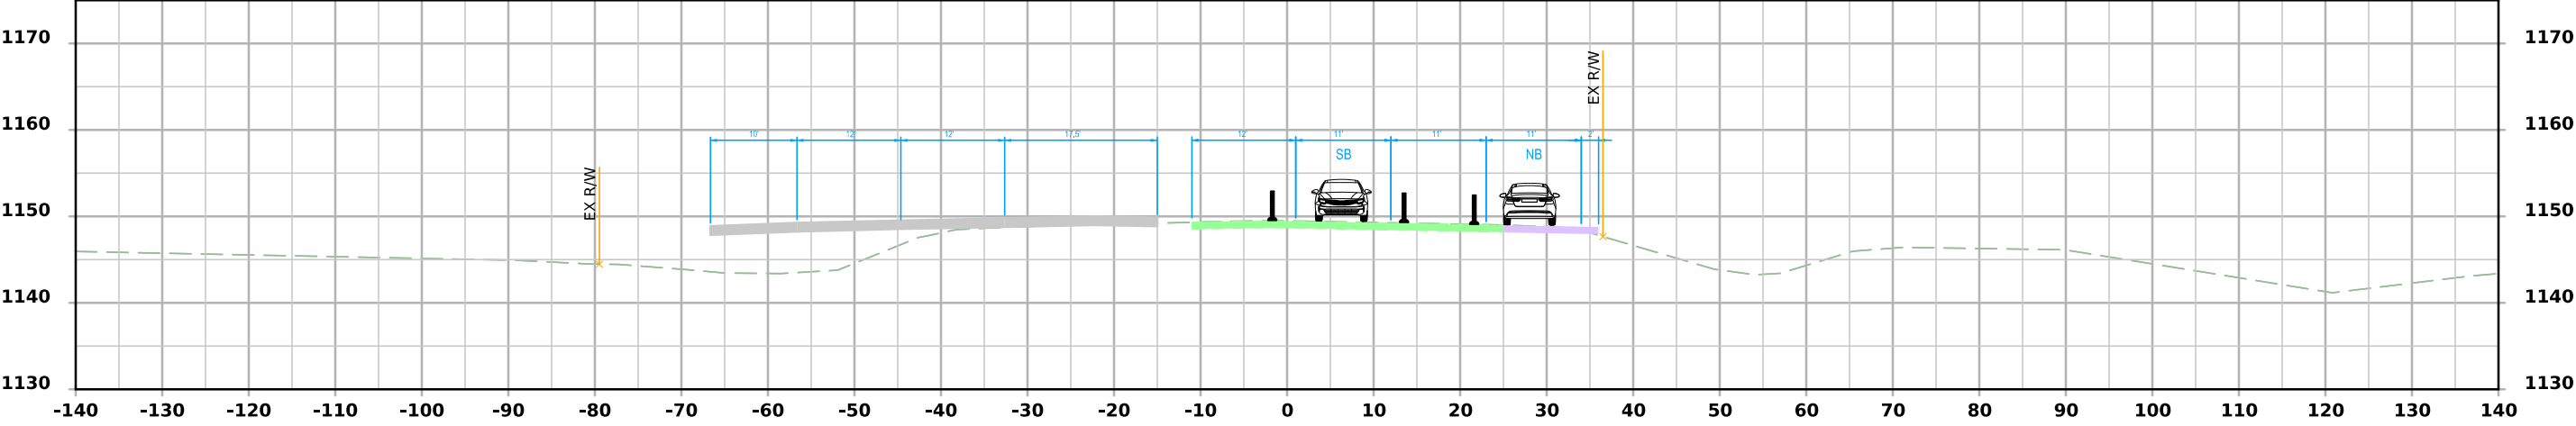


STA 1254+00.00 - STAGE 3


ML - US75

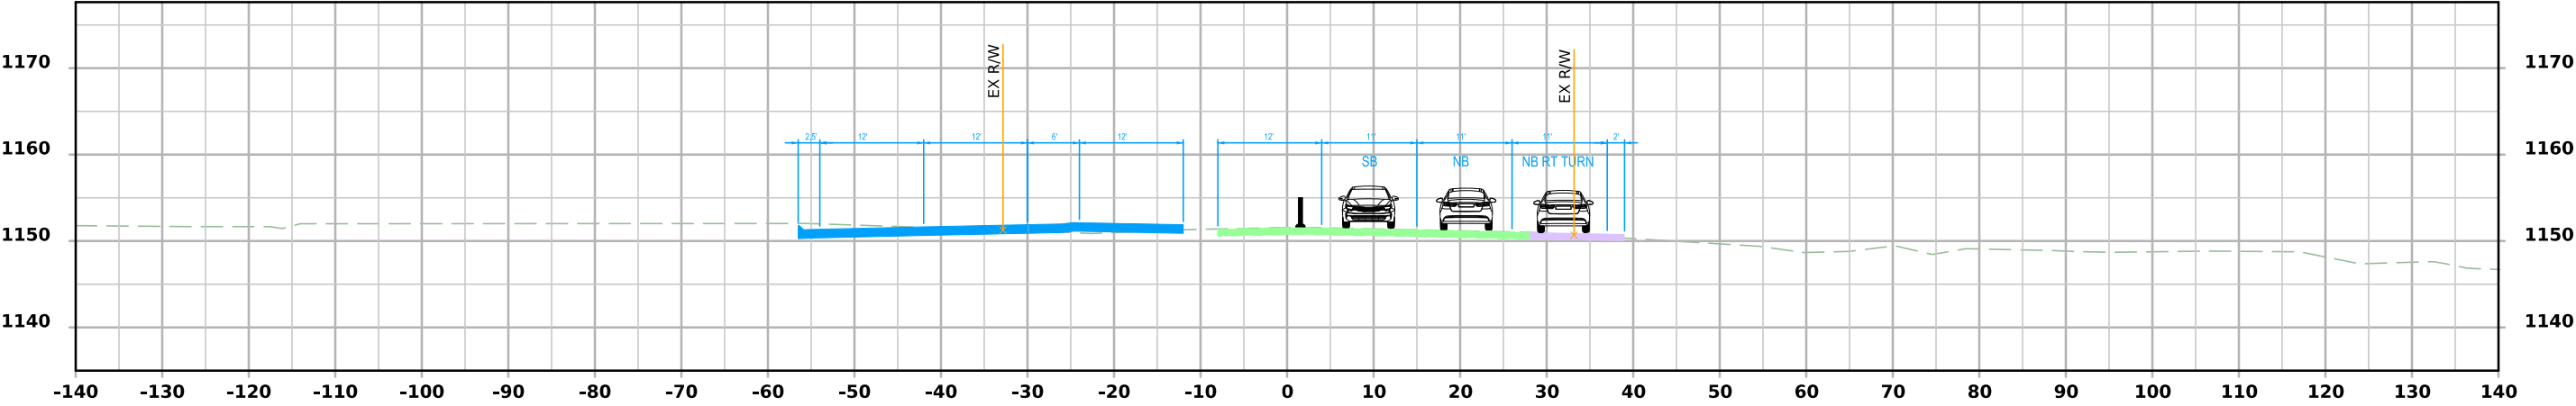

STA 1262+00.00 - STAGE 2

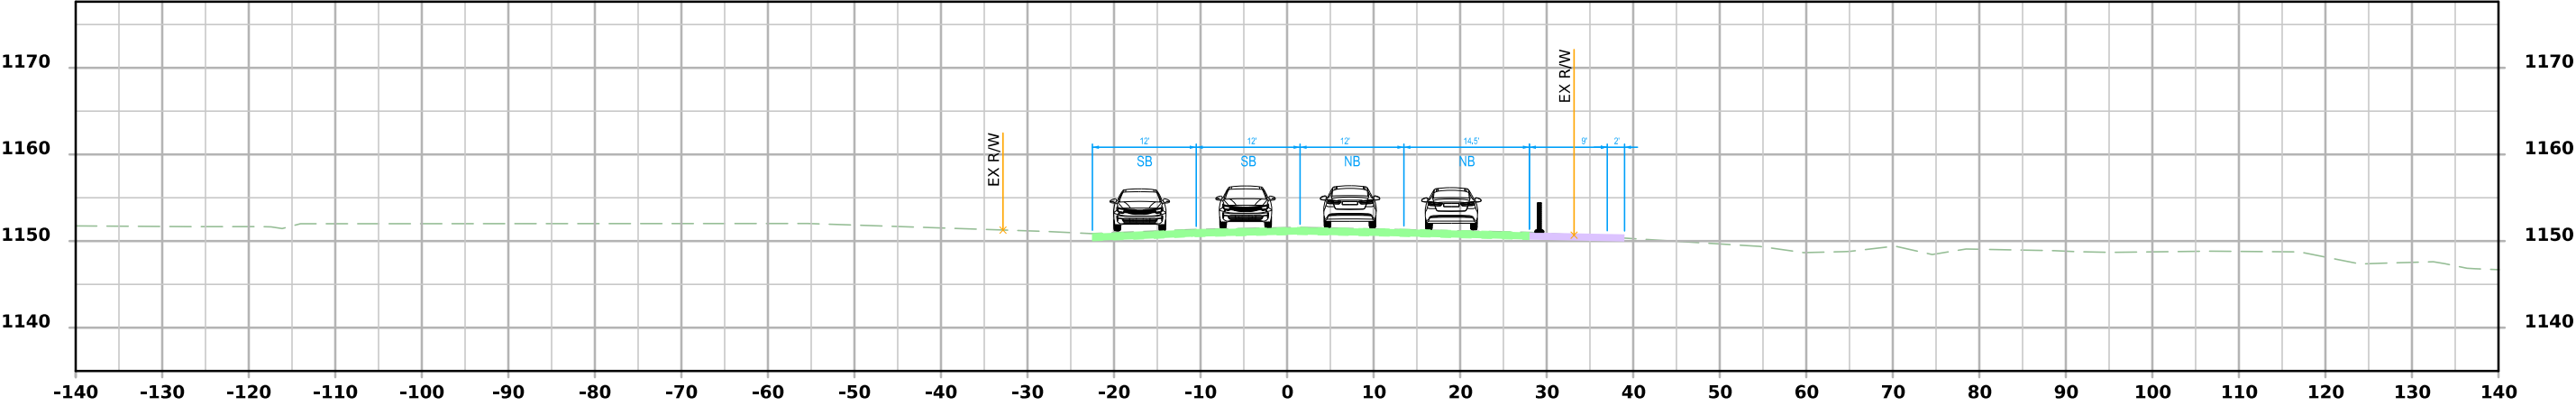


STA 1262+00.00 - STAGE 1

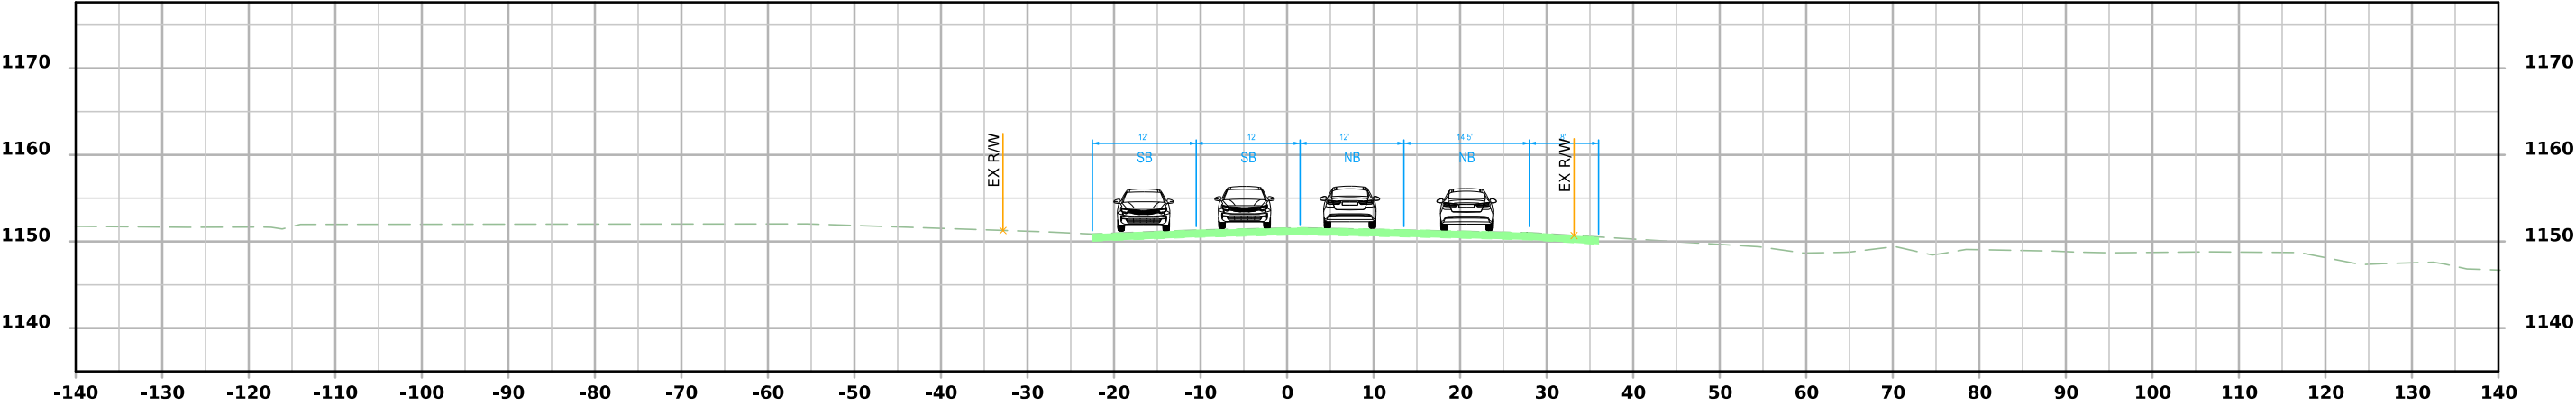


STA 1262+00.00 - EXISTING


ML - US75

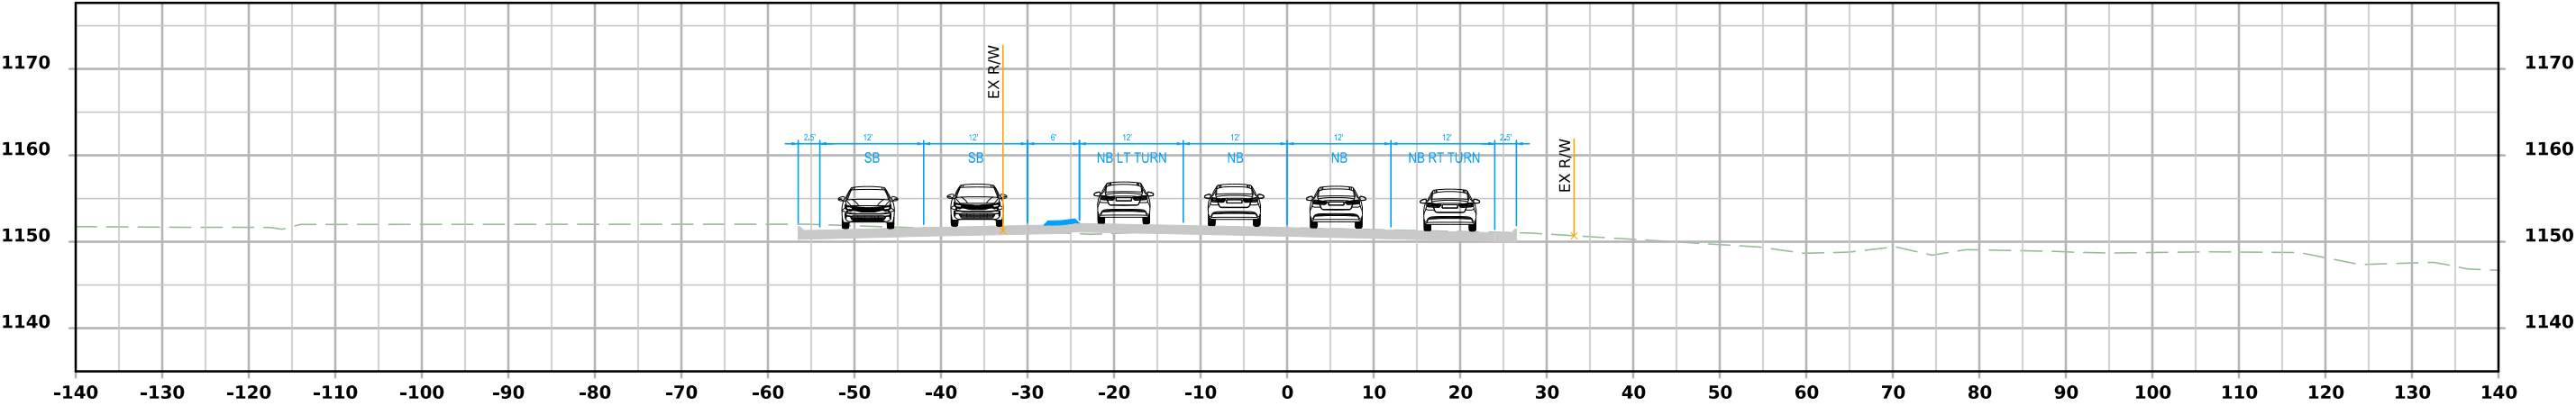


STA 1262+00.00 - STAGE 6

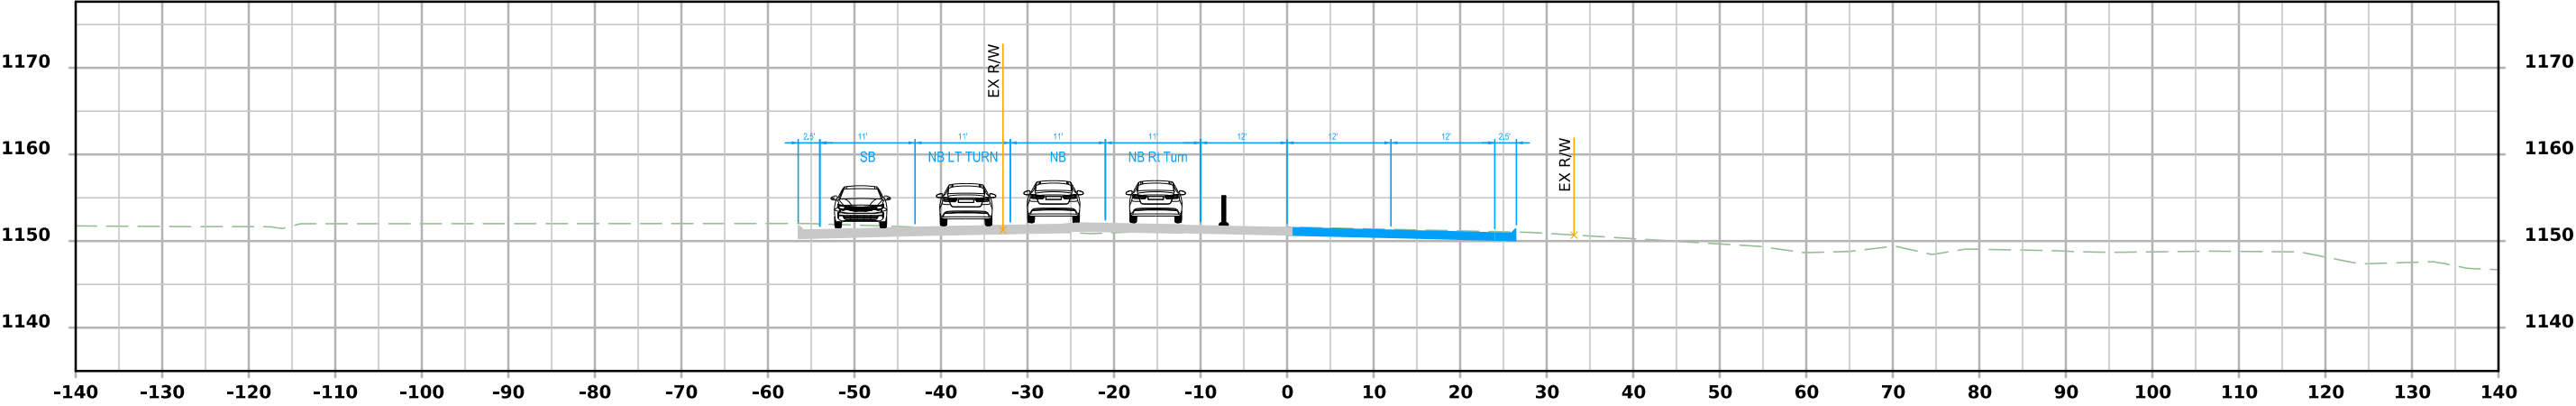



STA 1262+00.00 - STAGE 5

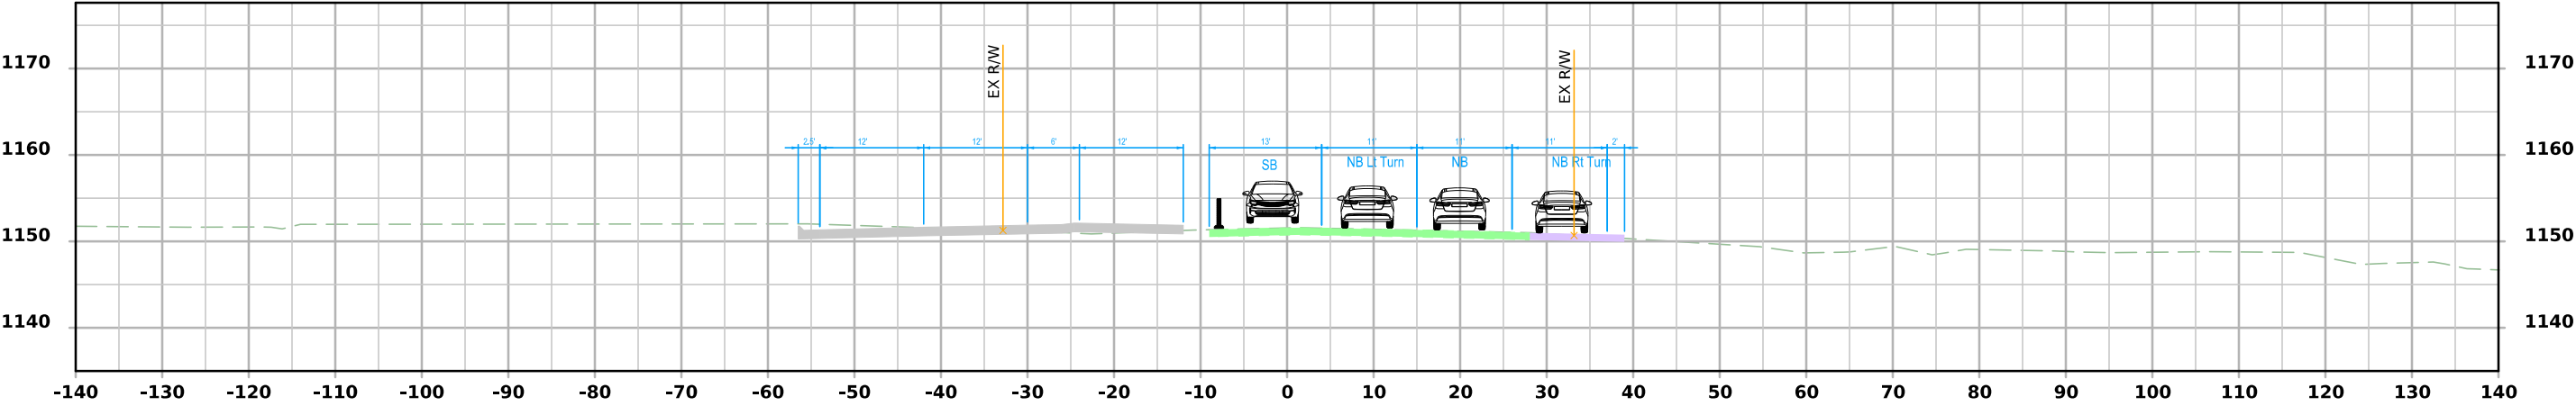


STA 1262+00.00 - STAGE 3

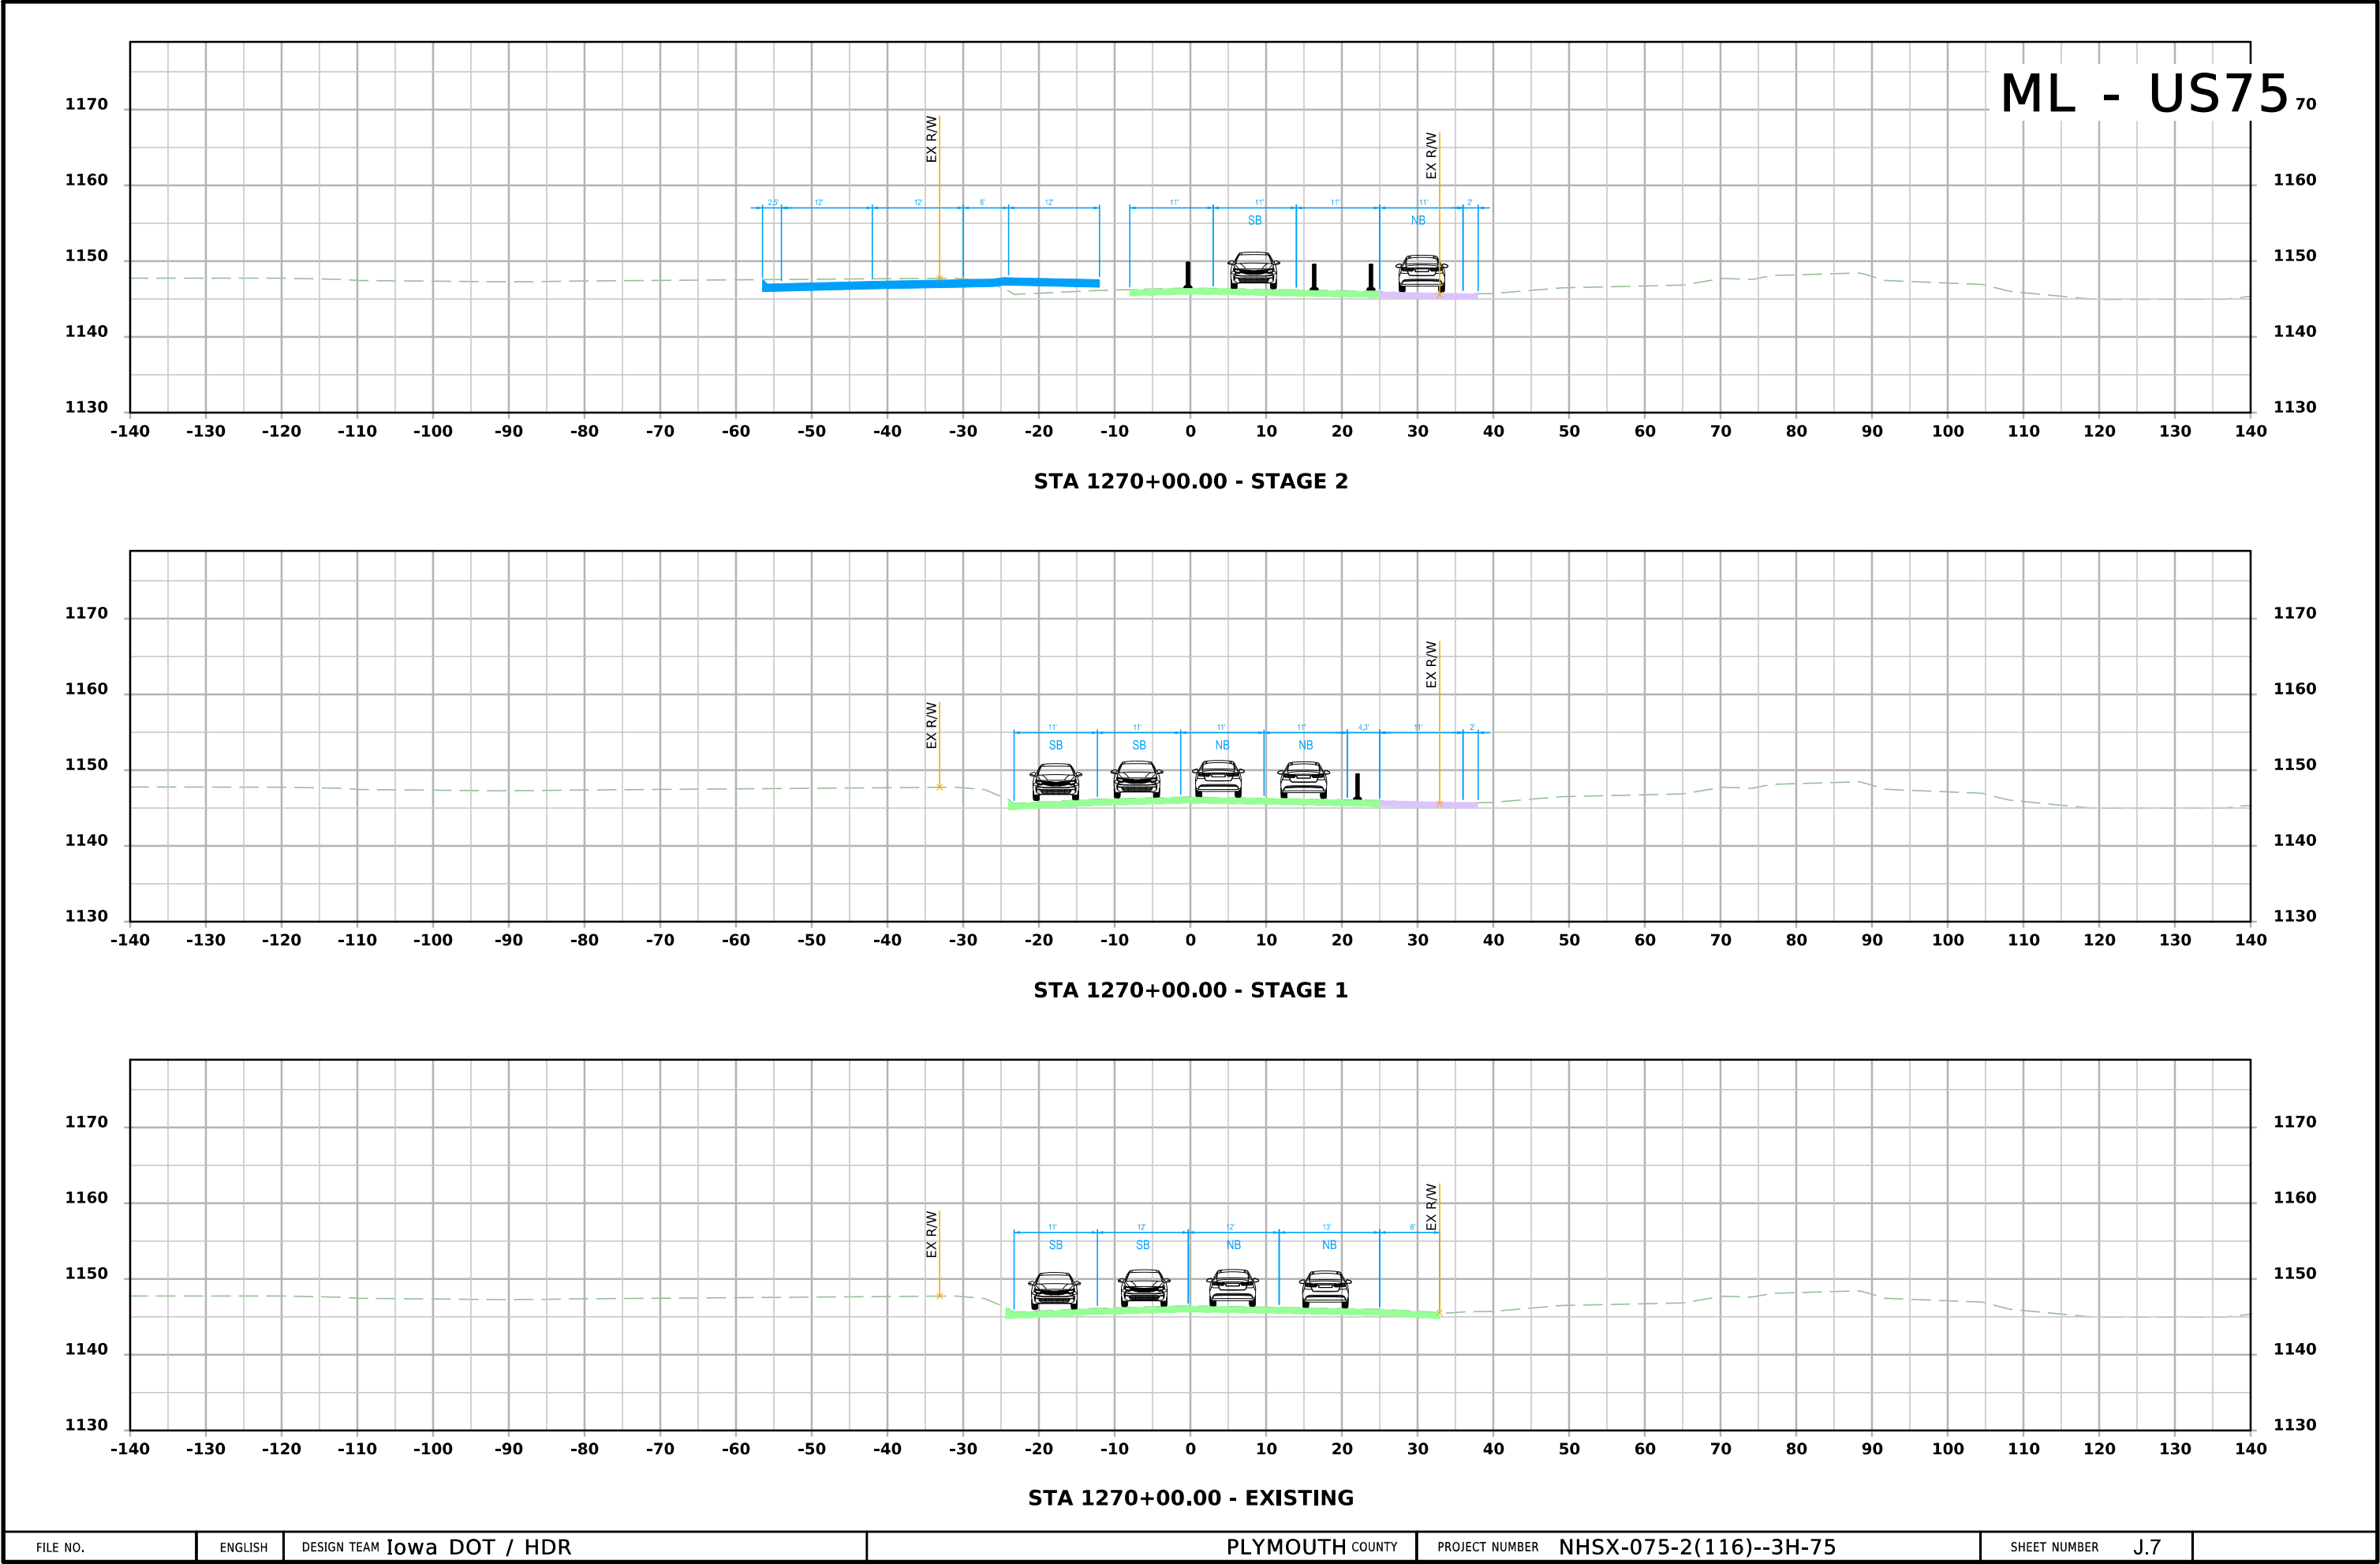

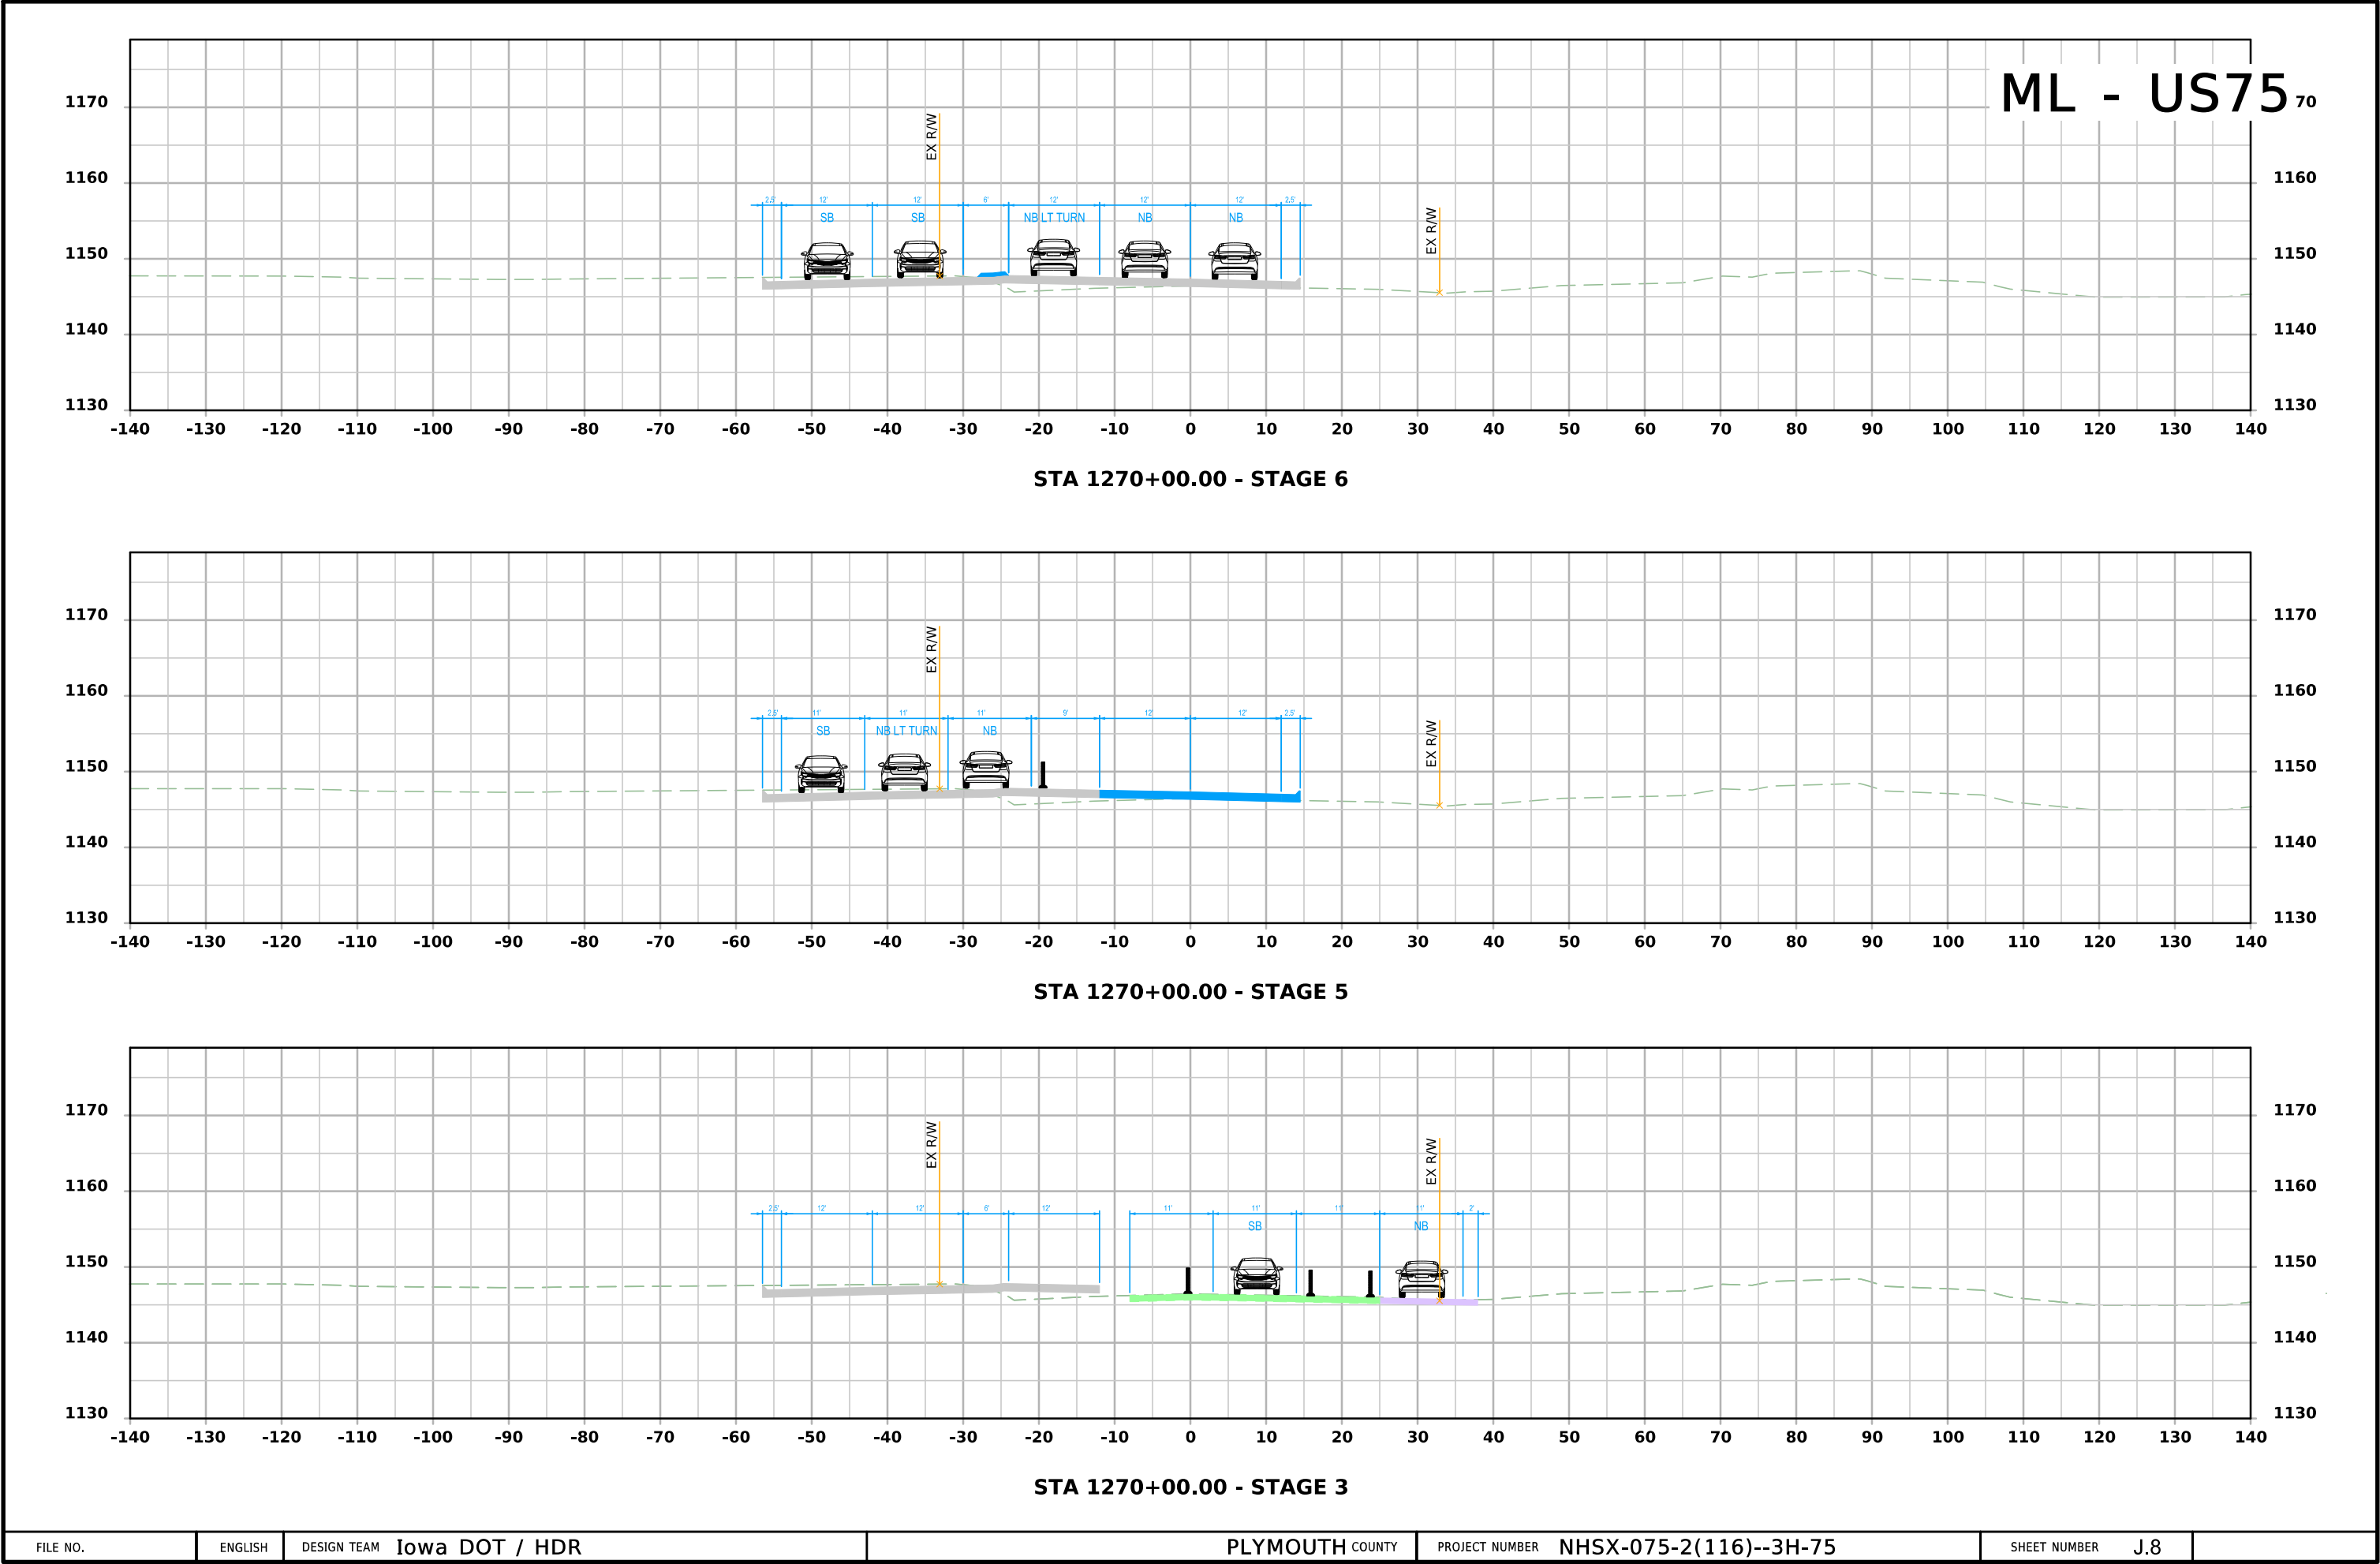

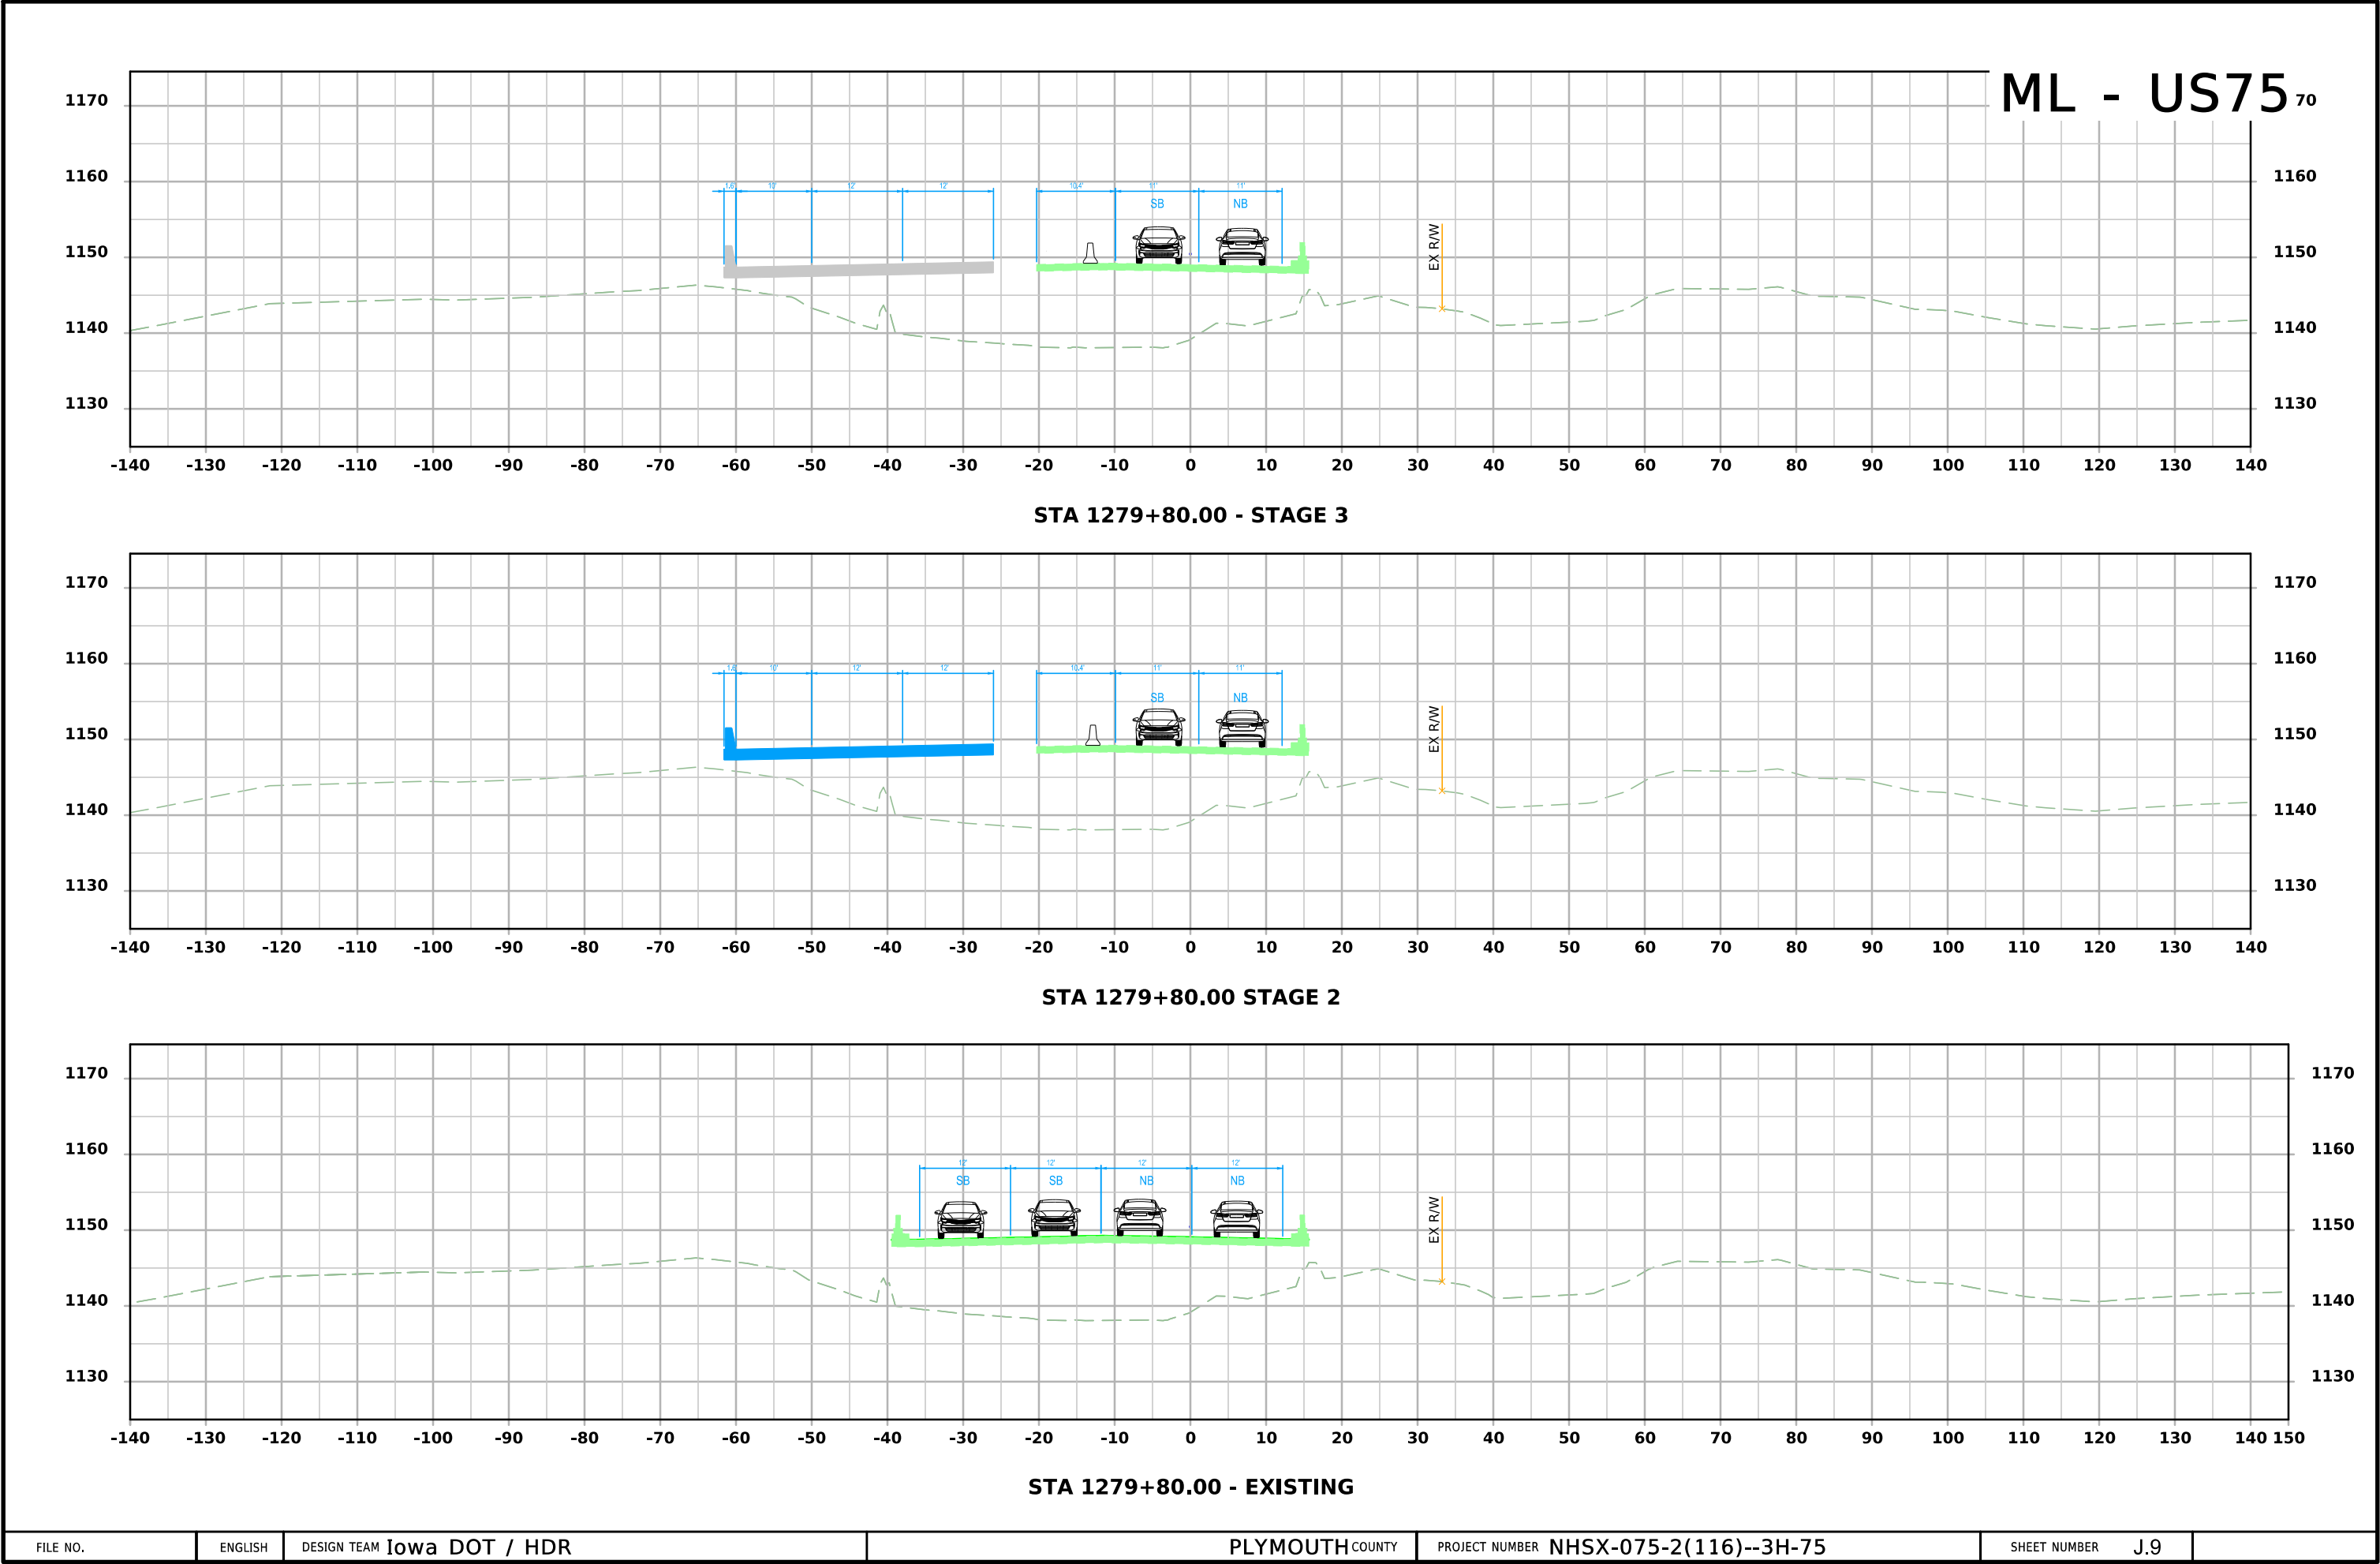

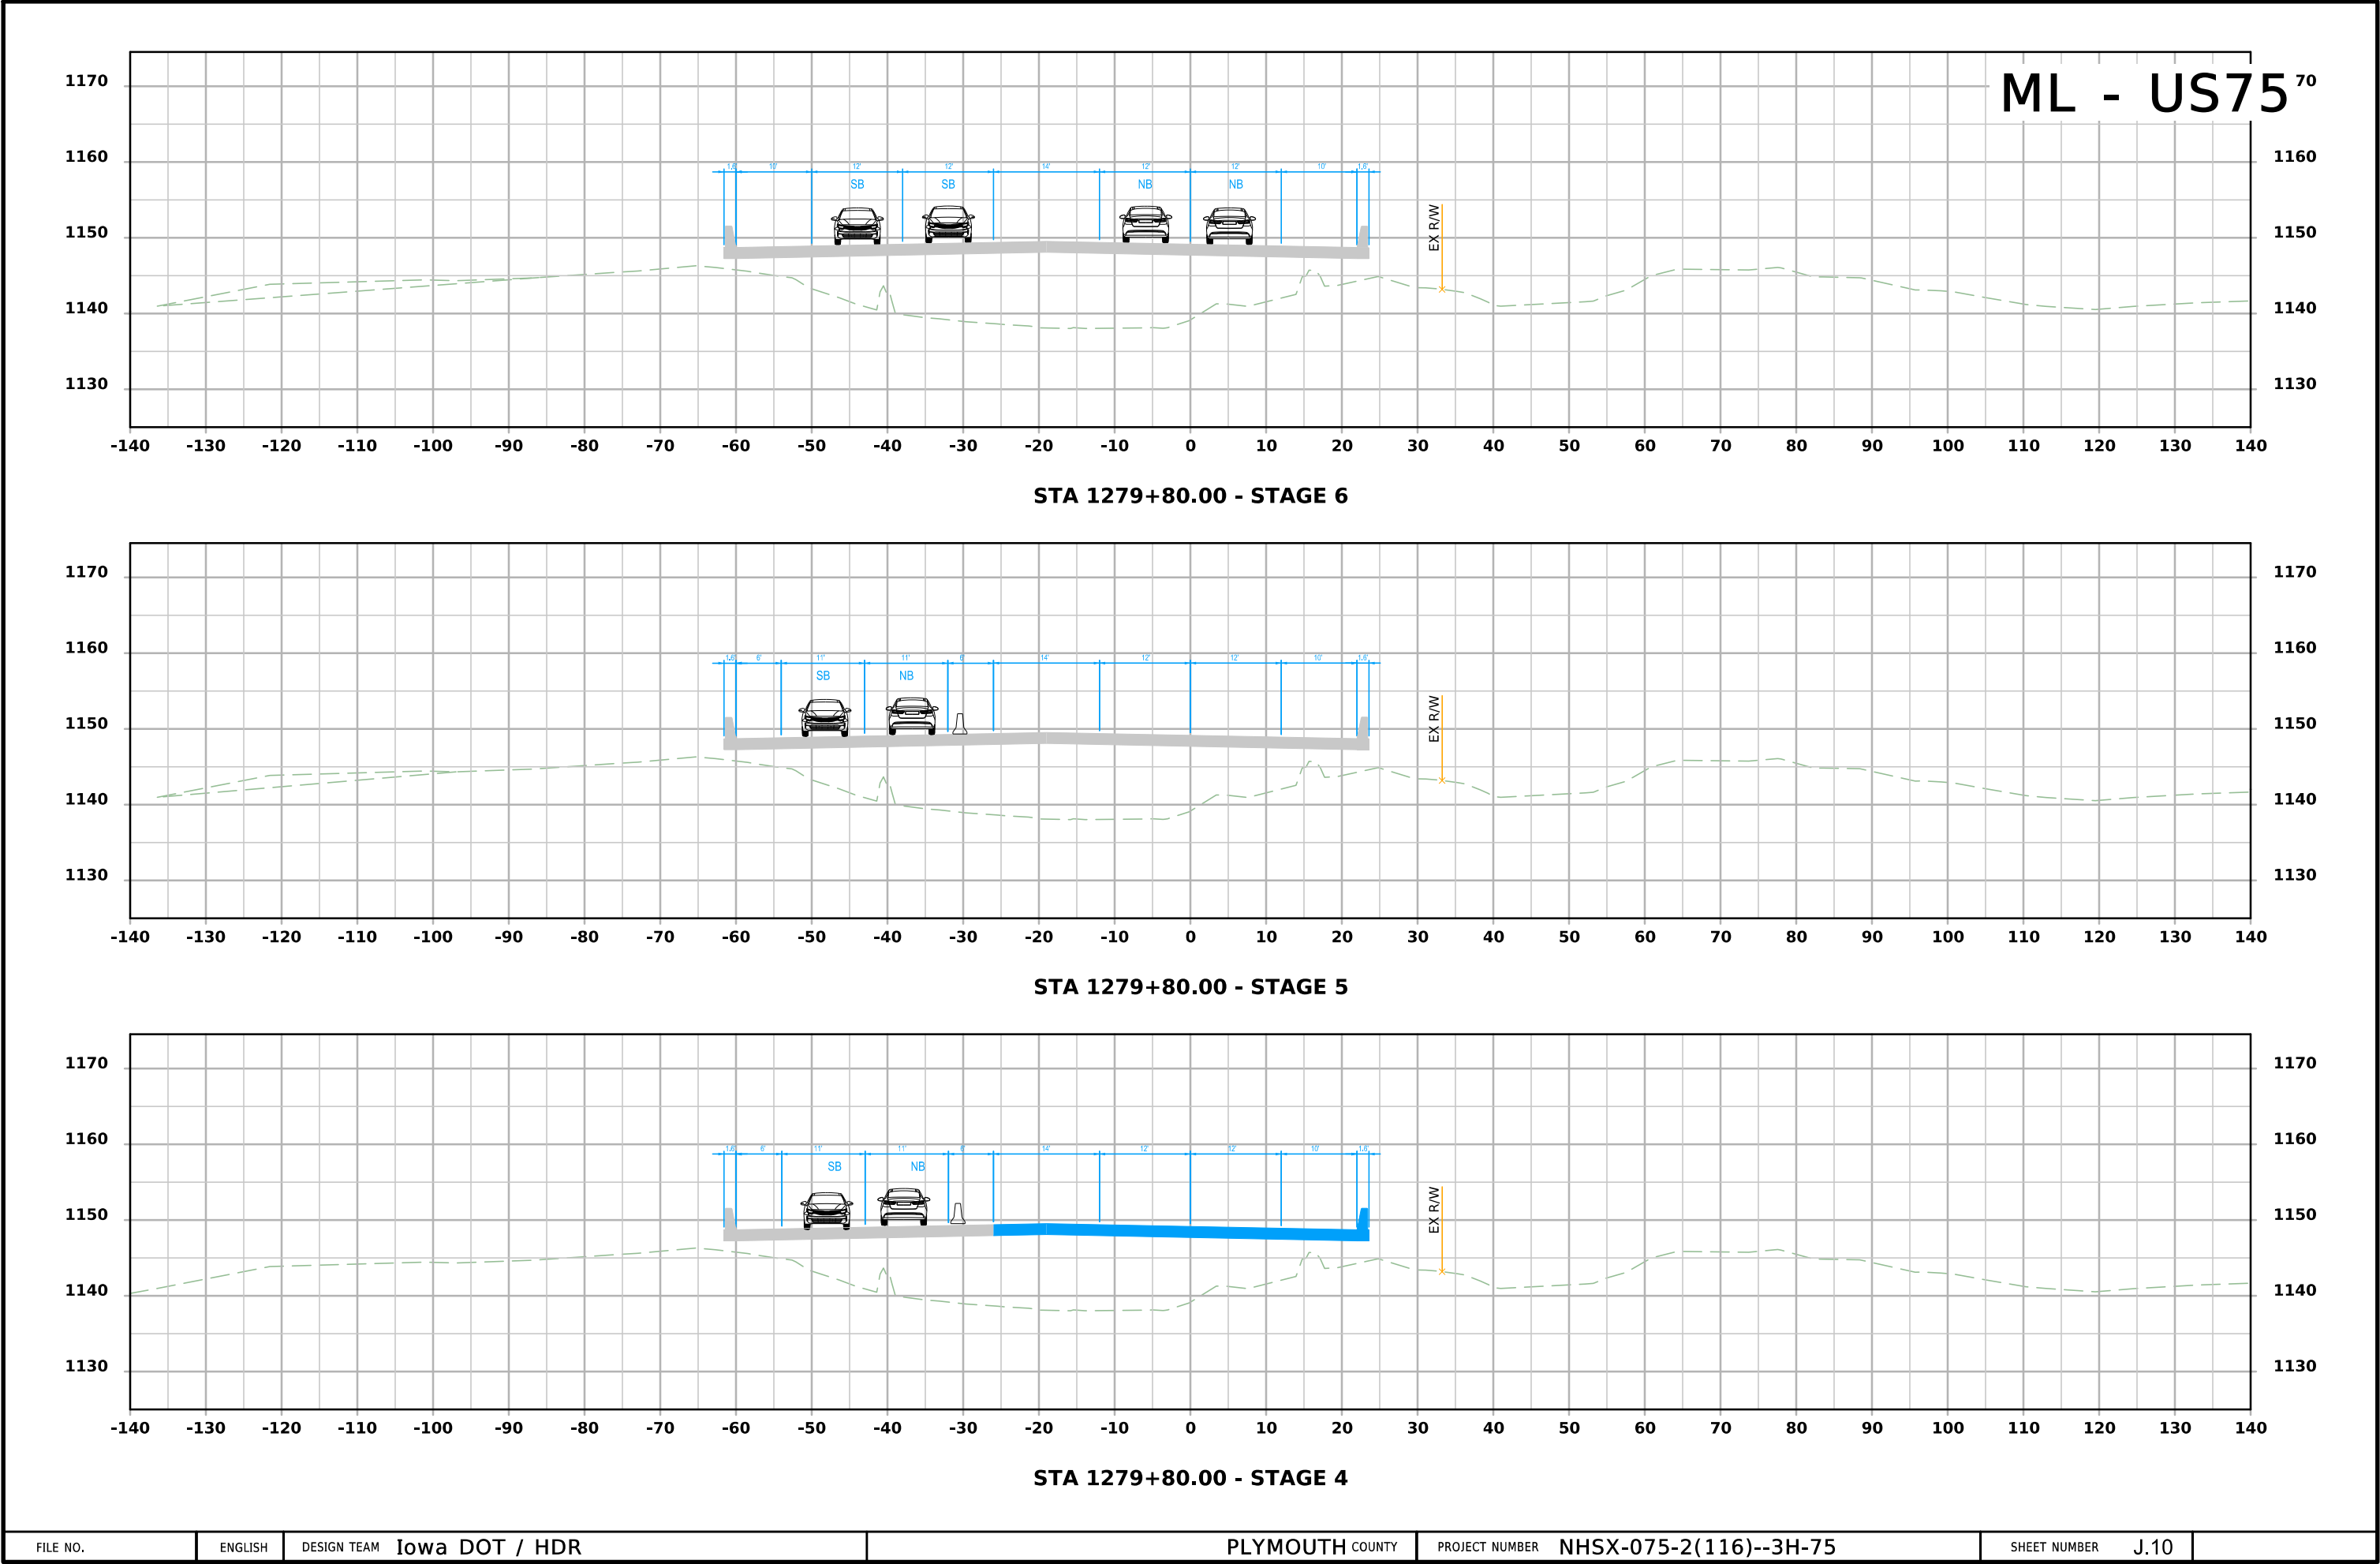

CROSS SECTION VIEW COLOR LEGEND			
Design Color No.	Feature	Design Color No.	Feature
Aggregate		Grading	
(64)	Choke Stone	(8)	Behind Curb Cut
(42)	Engineering Fabric	(6)	Granular
(8)	Flooded Backfill	(13)	Granular Back Fill
(92)	Macadam Stone	(48)	Rock Undercut
(20)	Modified	(8)	Shoulder Earth Fill
(12)	Plowing Shaping	(2)	Side Slopes
(14)	Porous Backfill	(226)	Side Slopes Dressing
(8)	Revetment Class A	Substrata	
(6)	Revetment Class B	(128)	Boulder
(62)	Revetment Class C	(209)	Boulder Removed
(188)	Revetment Class D	(48)	Broken Weathered
(28)	Revetment Class E	(210)	Broken Weathered Removed
(12)	Shoulder Special Backfill	(3)	Core Out
(12)	Special Backfill	(115)	Core Out Remove Only
(20)	Subbase	(195)	Core Out Remove and Replace
(20)	Subbase Lower	(203)	Existing Pavement
(20)	Subbase Upper	(184)	Existing Pavement Remove Only
(118)	Subgrade Treatment	(200)	Existing Pavement Remove and Replace
Asphalt		(6)	Loam
(207)	HMA Base Course	(211)	Loam Removed
(207)	HMA Interim Course	(80)	Rock
(207)	HMA Surface Course	(212)	Rock Removed
Bridge		(4)	Select Sand
(0)	Bridge	(214)	Select Sand Removed
Concrete		(3)	Shale
(0)	Barrier Concrete	(215)	Shale Removed
(0)	Barrier Concrete Footing	(10)	Topsoil
(0)	Curb Gutter	(2)	Topsoil Remove Only
(48)	Flowable Mortar	(4)	Topsoil Remove and Replace
(0)	Median Concrete	Unsuitable / Waste	
(0)	PCC Pavement	(3)	Unsuitable Type A
(0)	Sidewalk	(216)	Unsuitable Type A Removed
Existing		(13)	Unsuitable Type B
(0)	Existing Pavement	(217)	Unsuitable Type B Removed
Shoulder		(11)	Unsuitable Type C
(209)	Shoulder HMA	(218)	Unsuitable Type C Removed
(0)	Shoulder PCC	(3)	Waste
(6)	Shoulder Granular	(219)	Waste Removed
Structural			
(112)	Noise Wall		
(112)	Noise Wall Footing		
(112)	Retaining Wall Back		
(112)	Retaining Wall Back Excavate		
(112)	Retaining Wall Face		
(112)	Retaining Wall Front Excavate		
(112)	Retaining Wall Front Footing		
(112)	Retaining Wall MSE Gutter		
(112)	Retaining Wall Reinforced Earth		

EX R/W

Existing Right-of-Way Limit

NOTES:

Text



NOTES:

Text



CROSS SECTIONS
LEGEND AND INFORMATION SHEET

(COVERS SHEET SERIES W, X, Y, & Z)



ML - US75

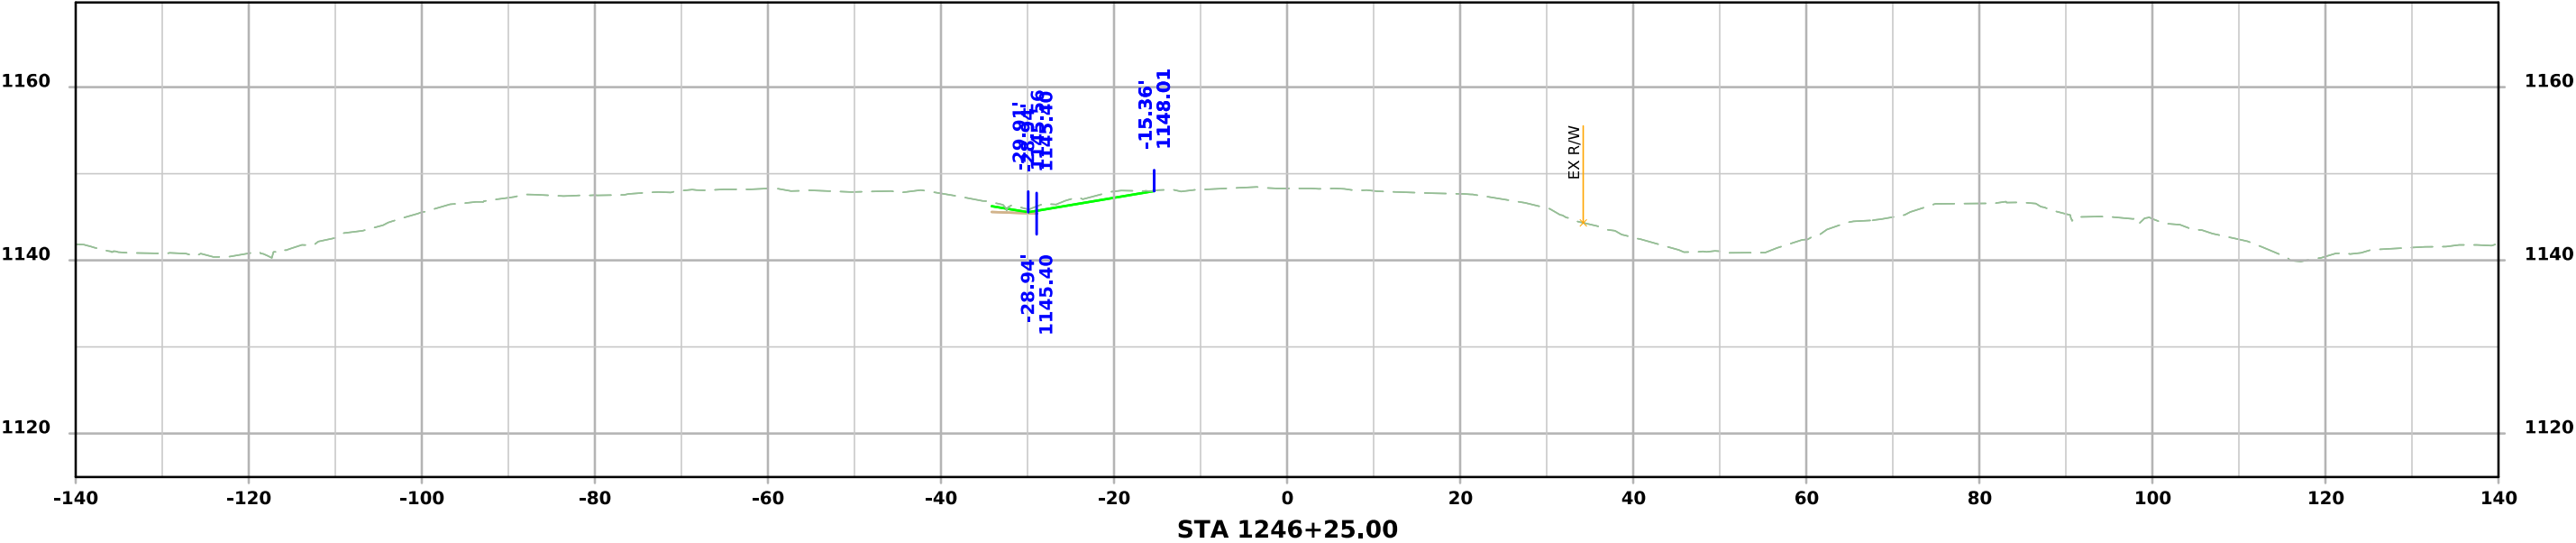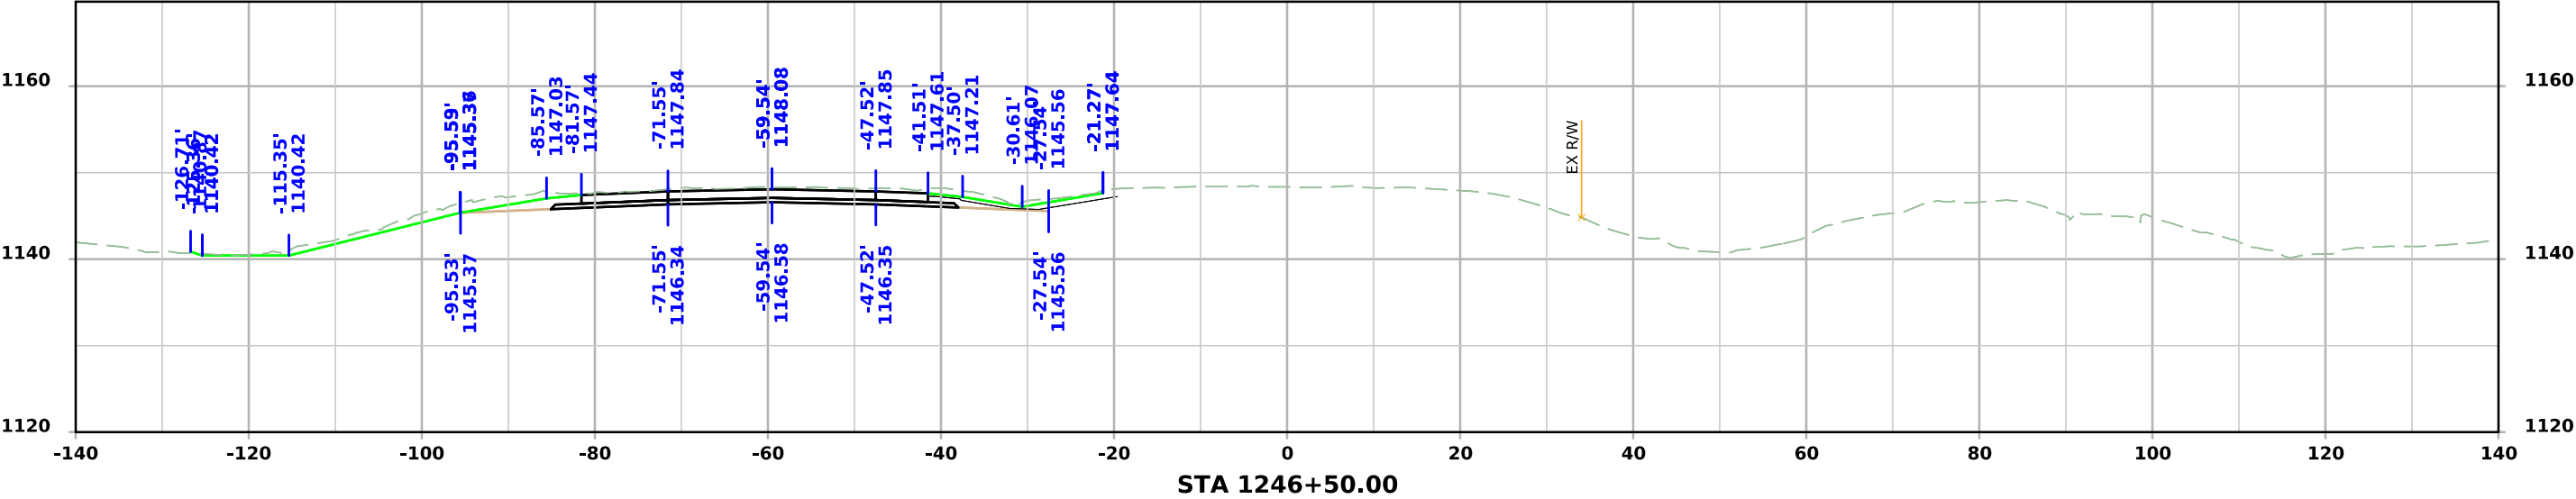



ML - US75

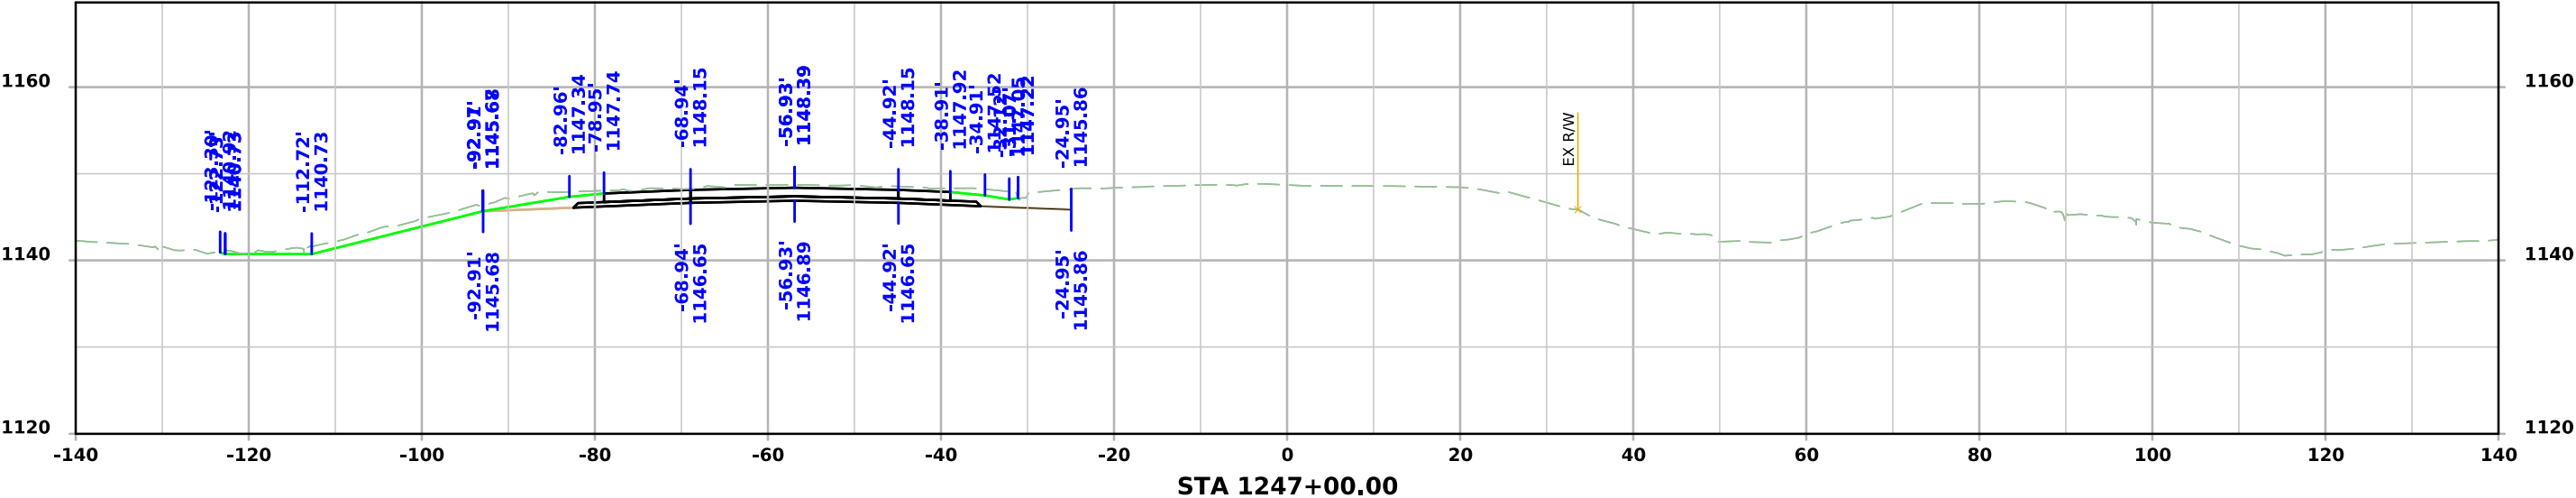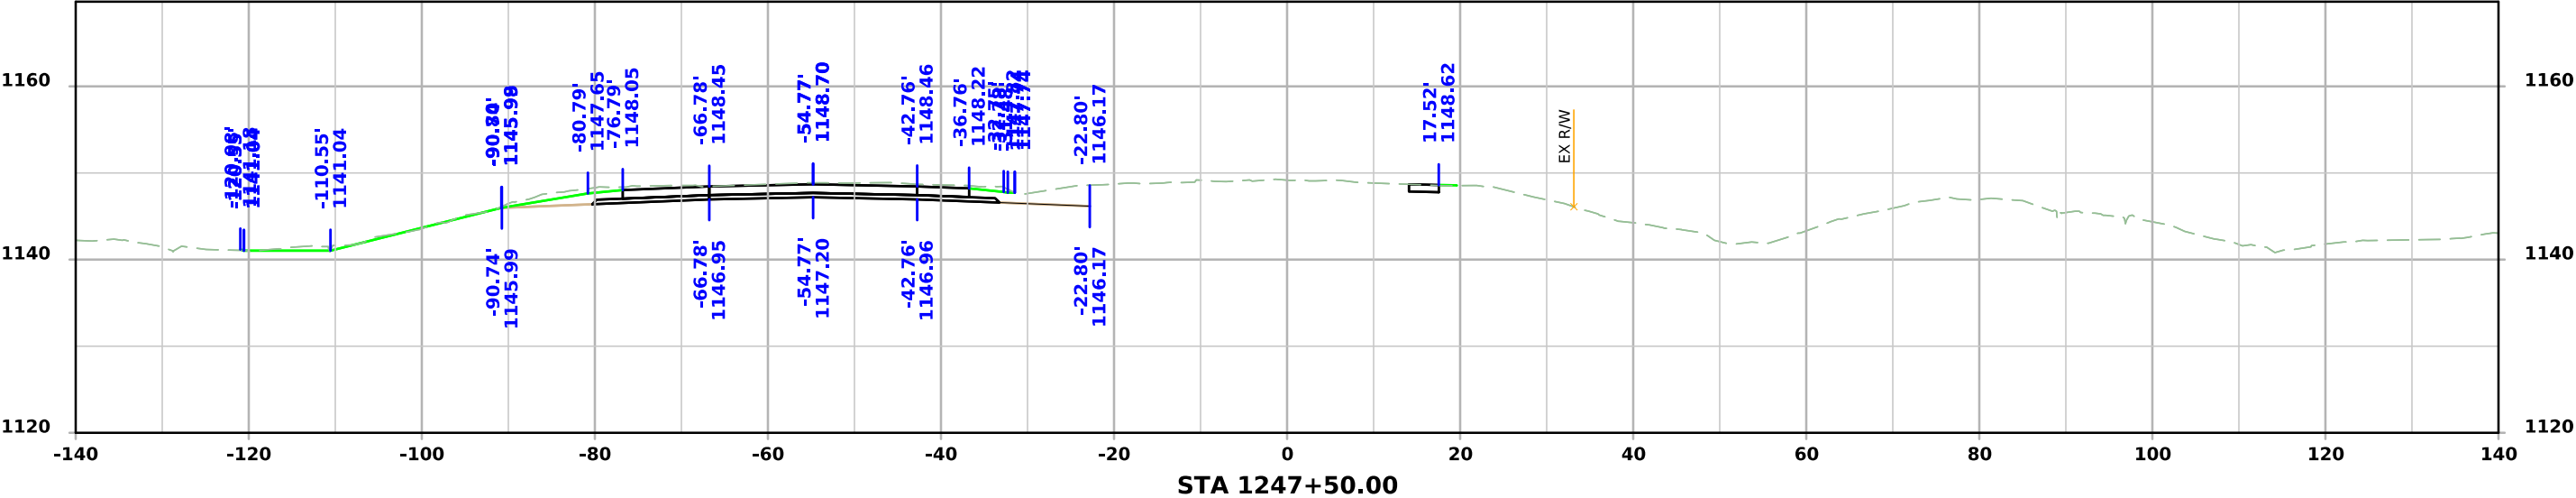



ML - US75

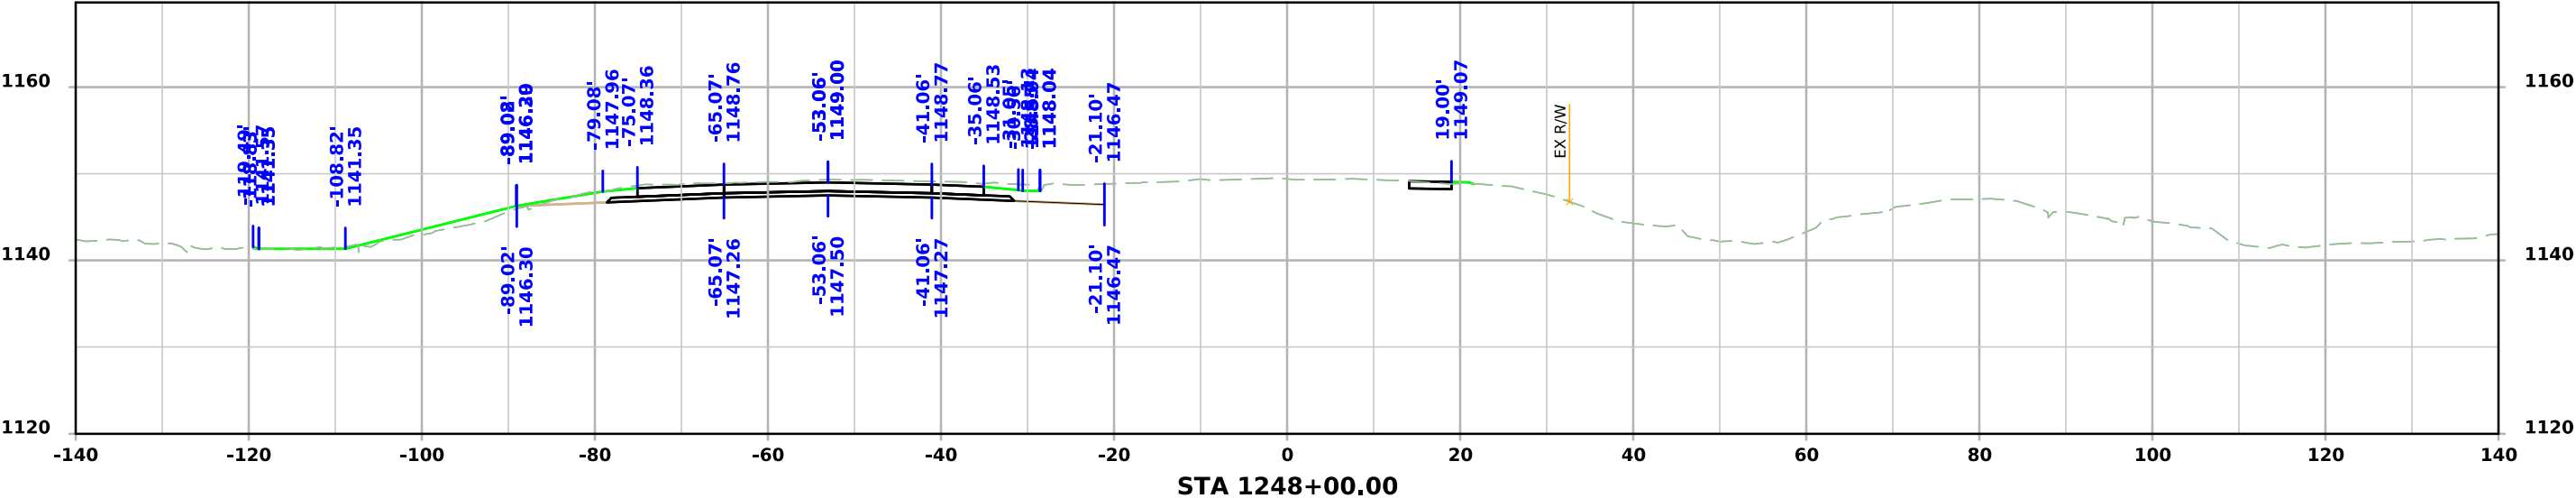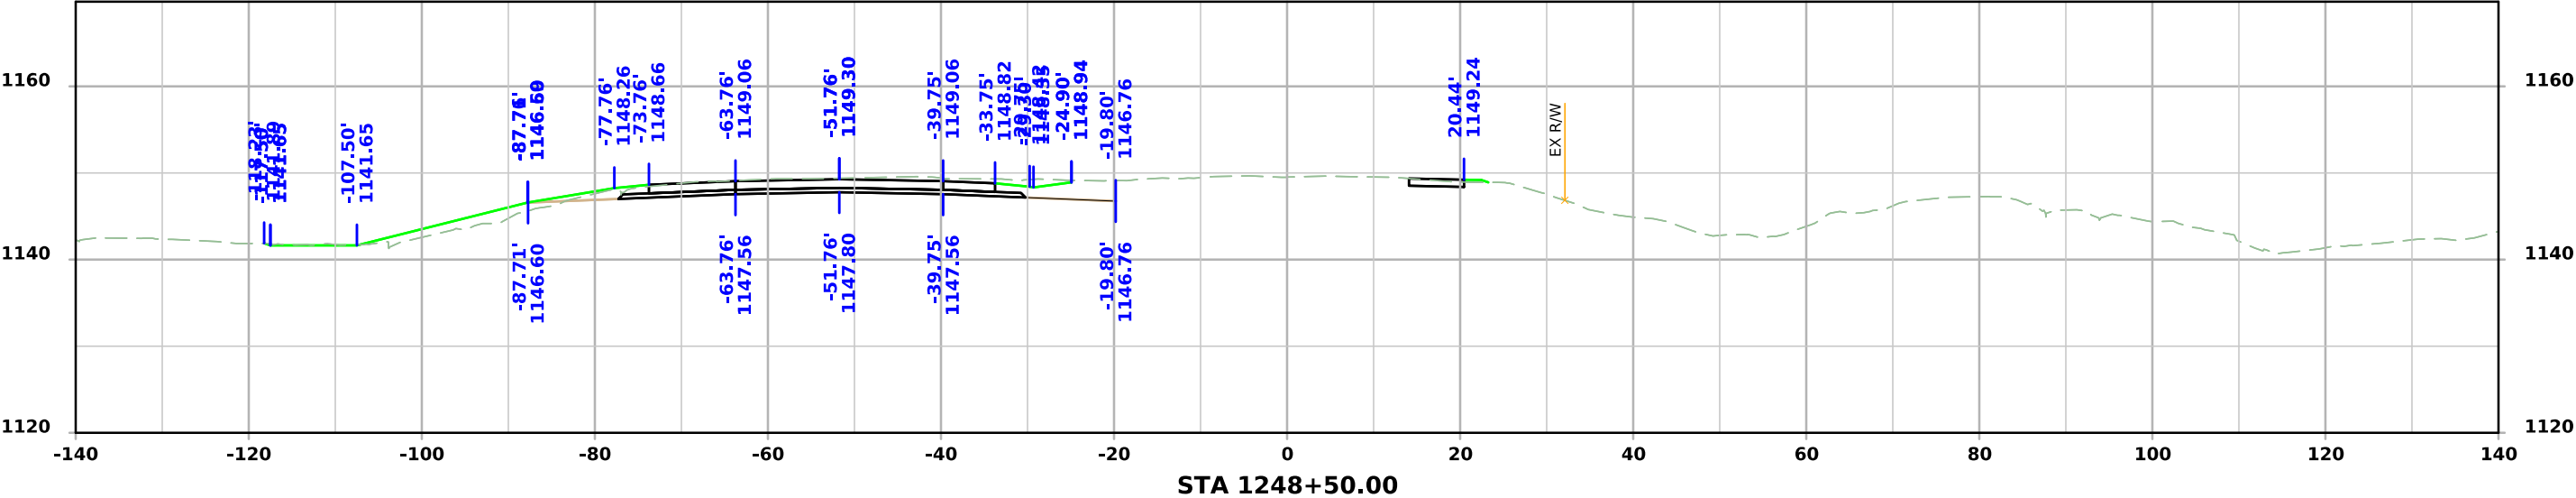



ML - US75

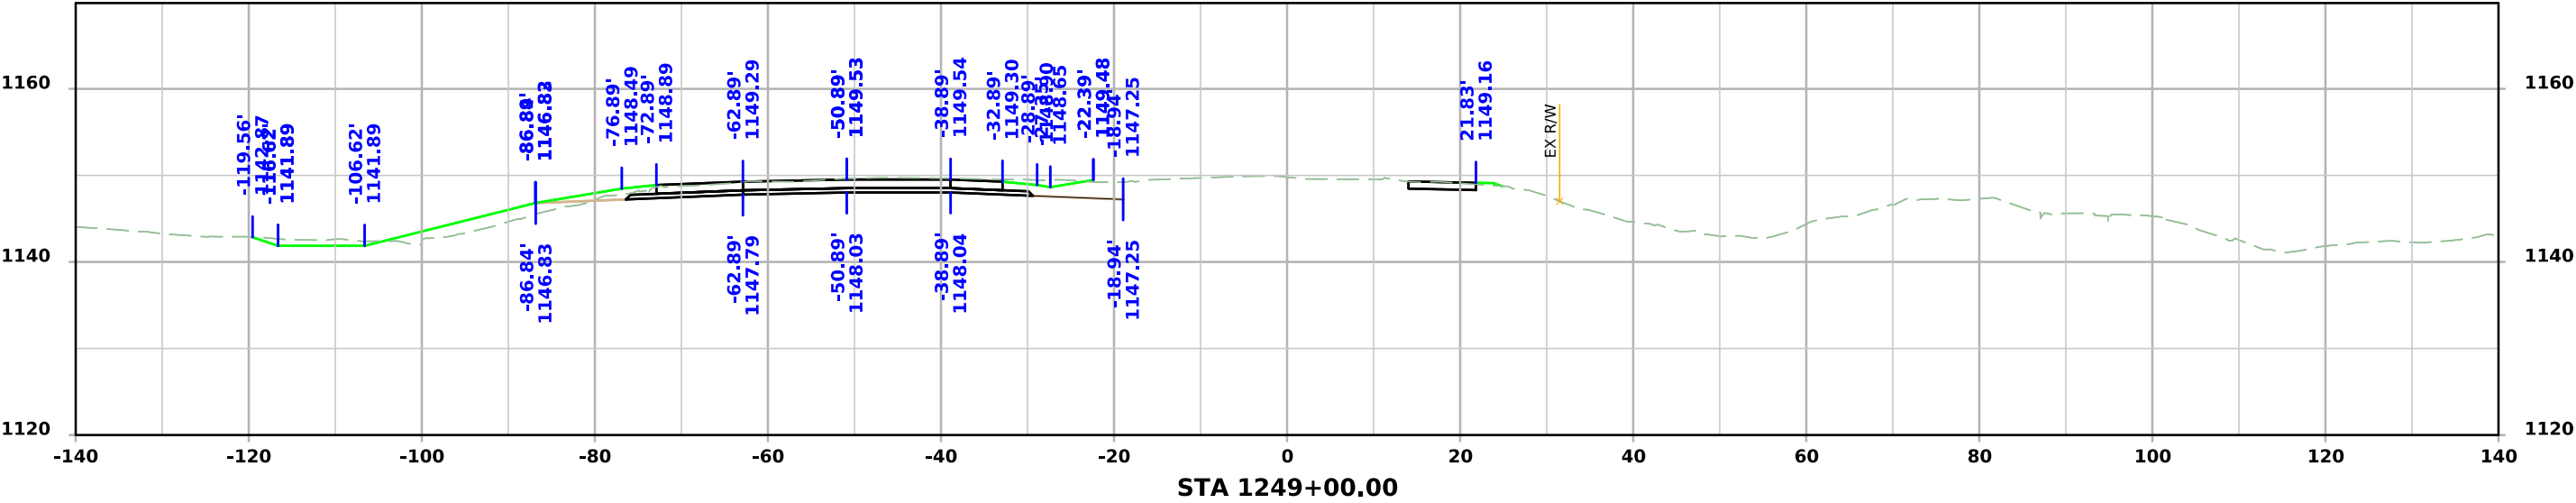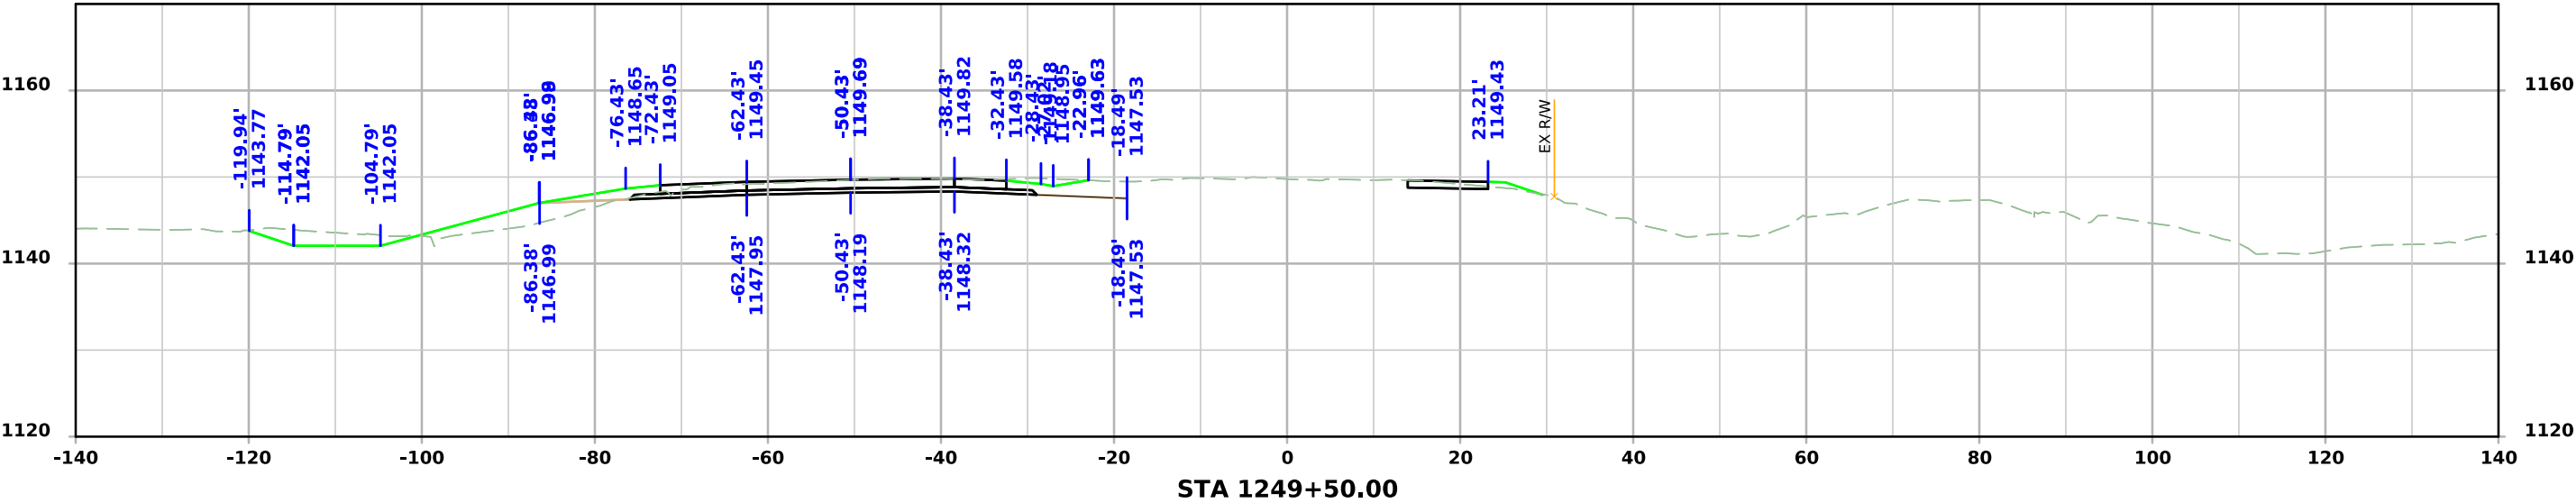



ML - US75

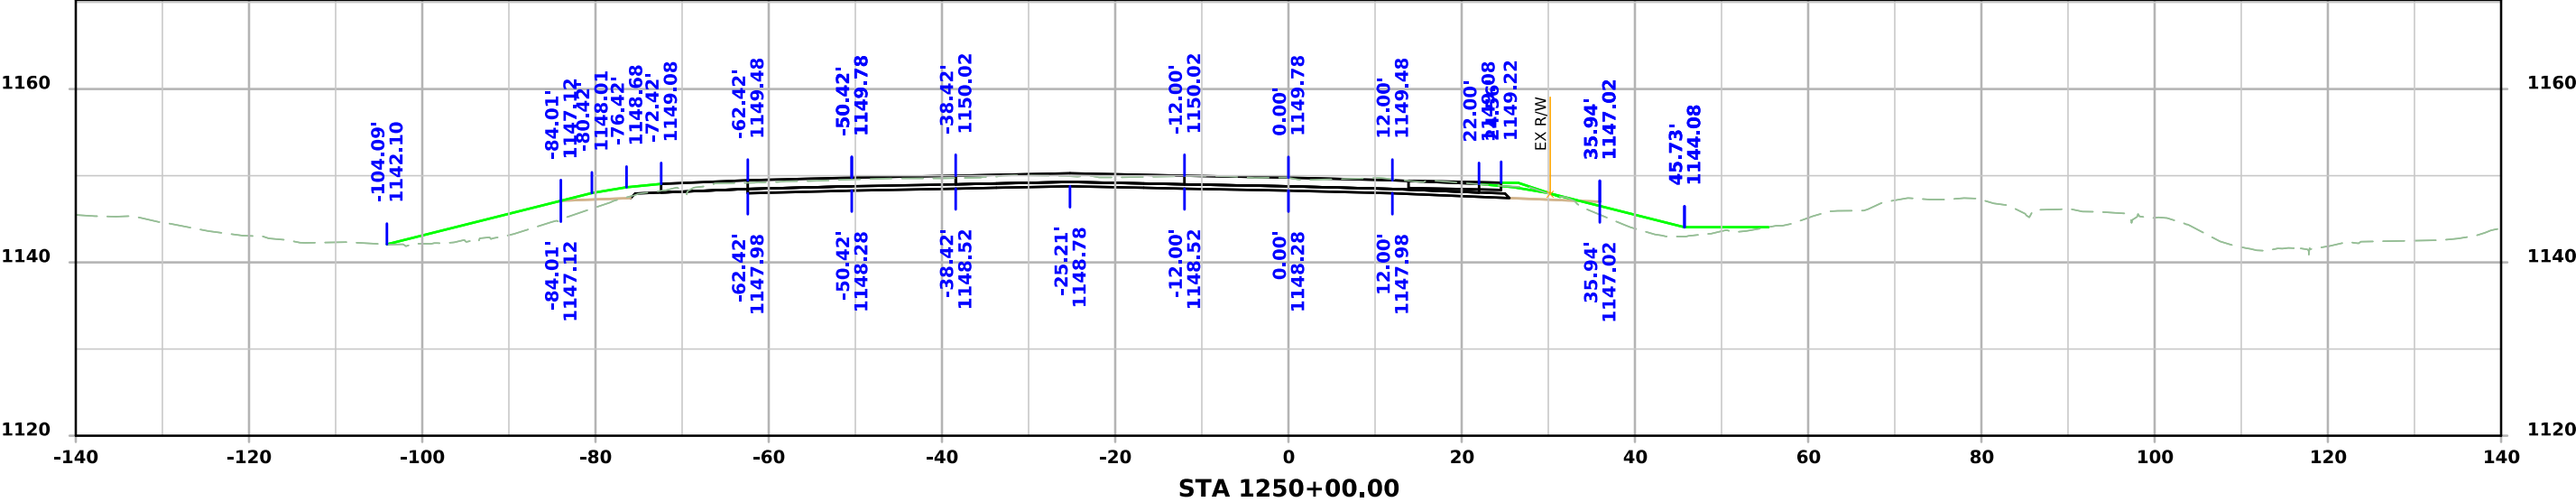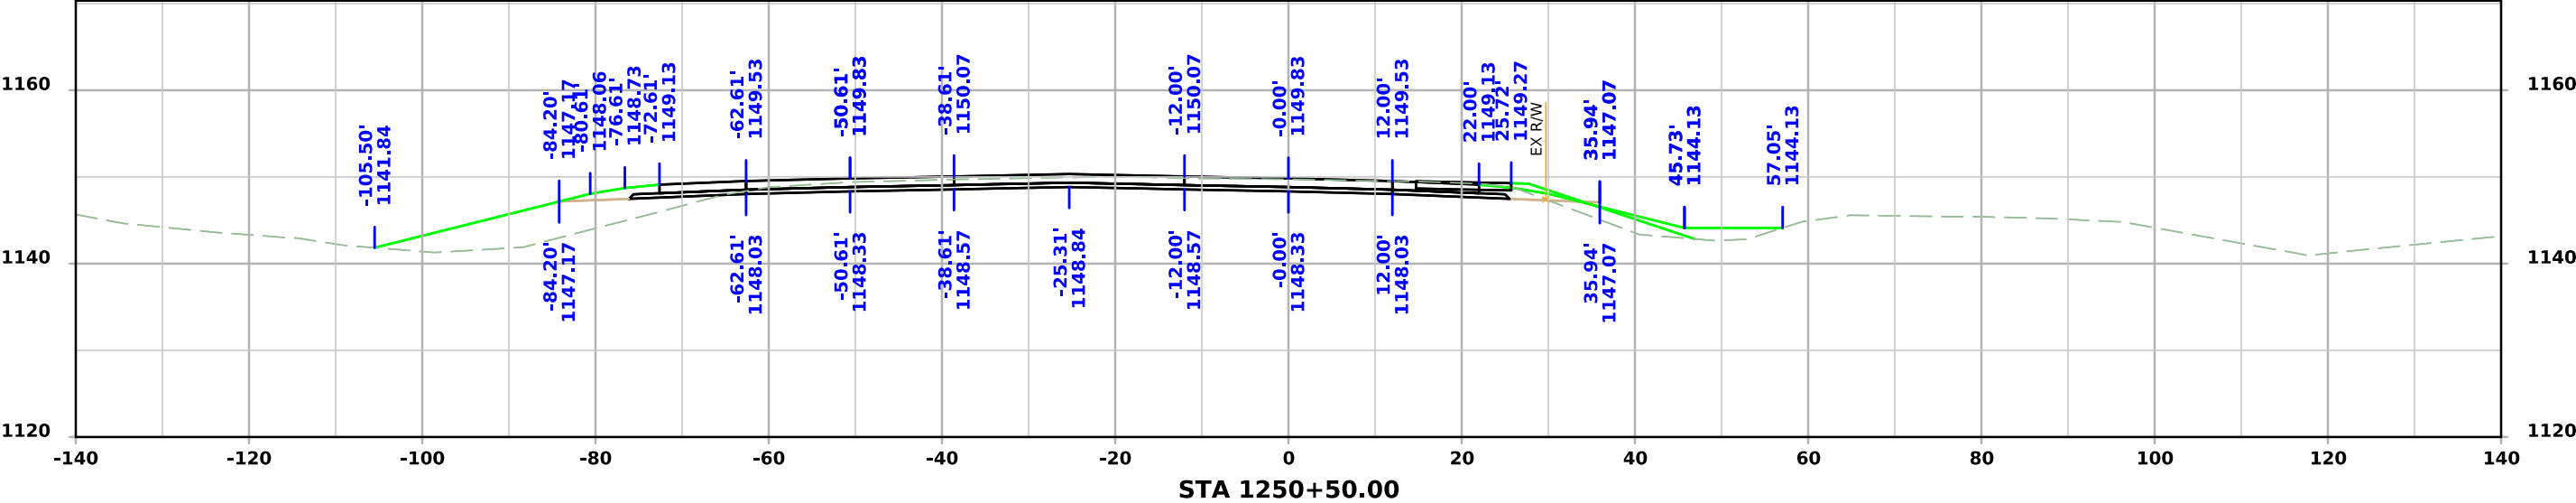



ML - US75

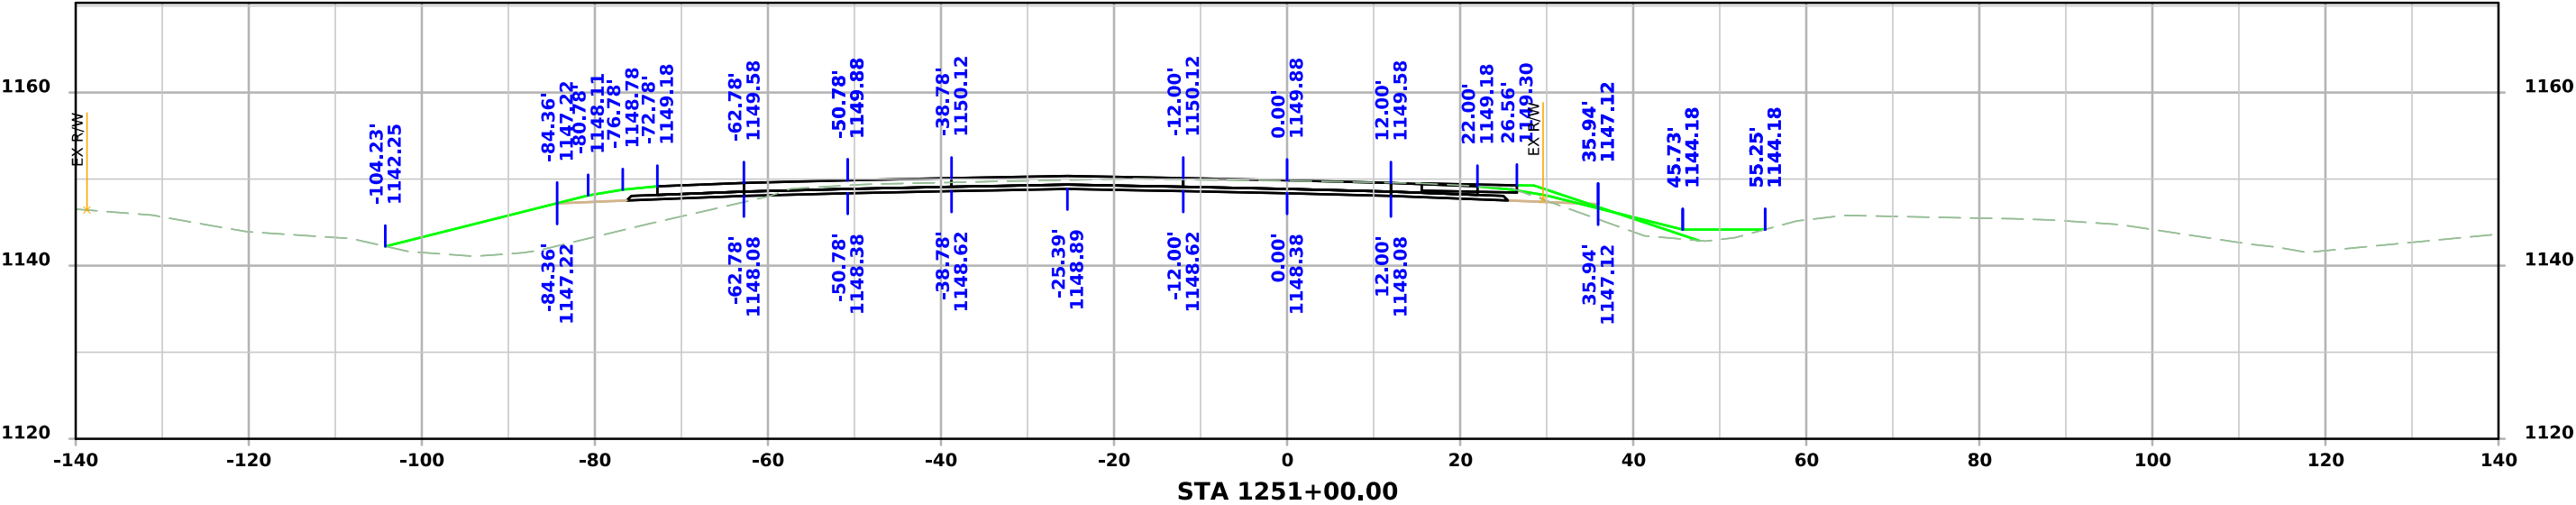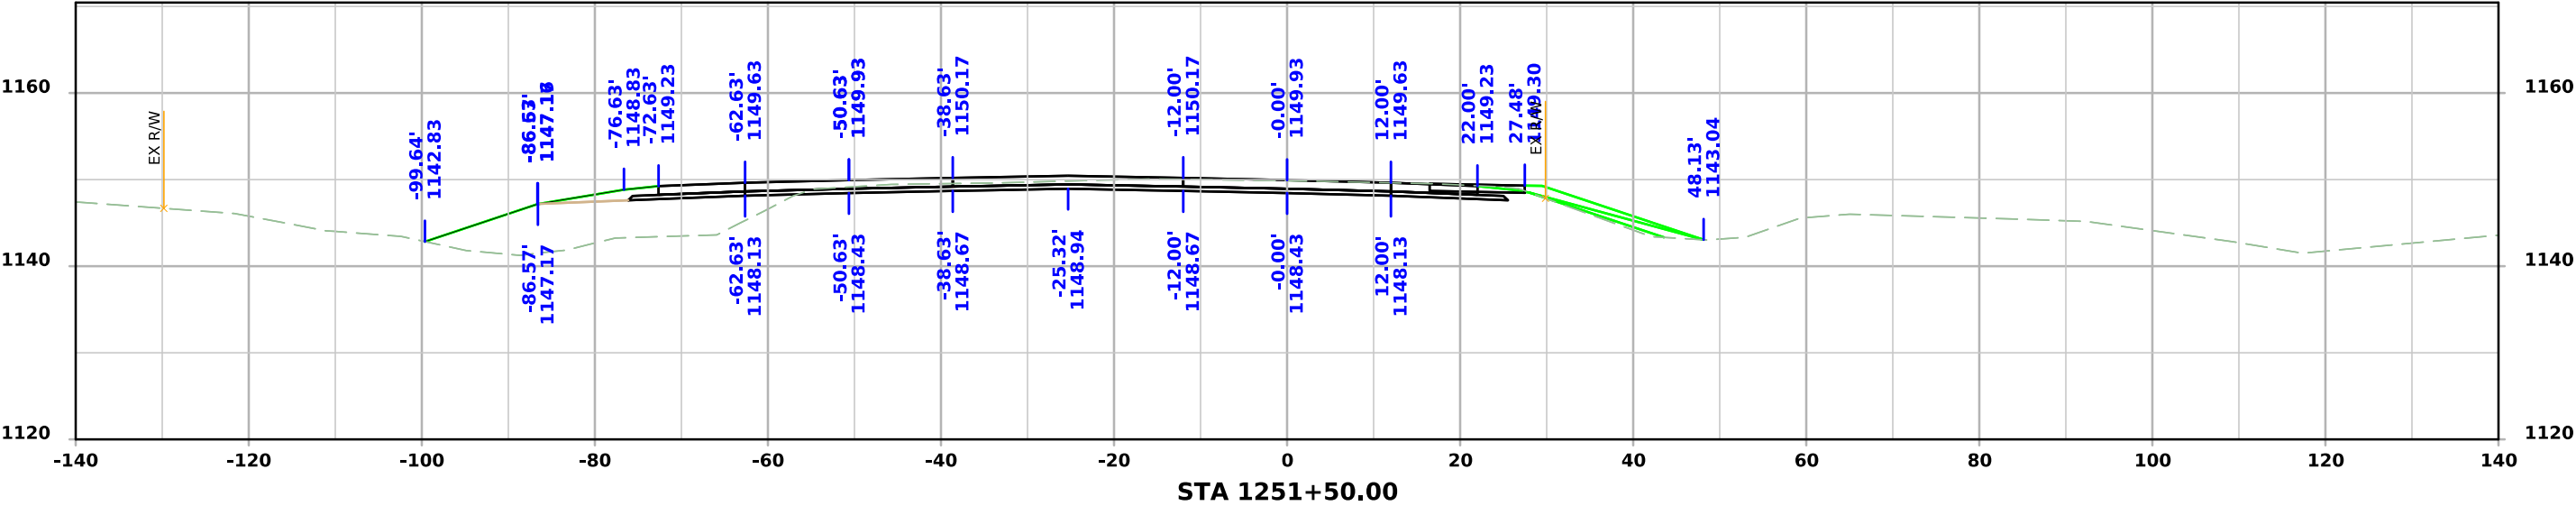



ML - US75

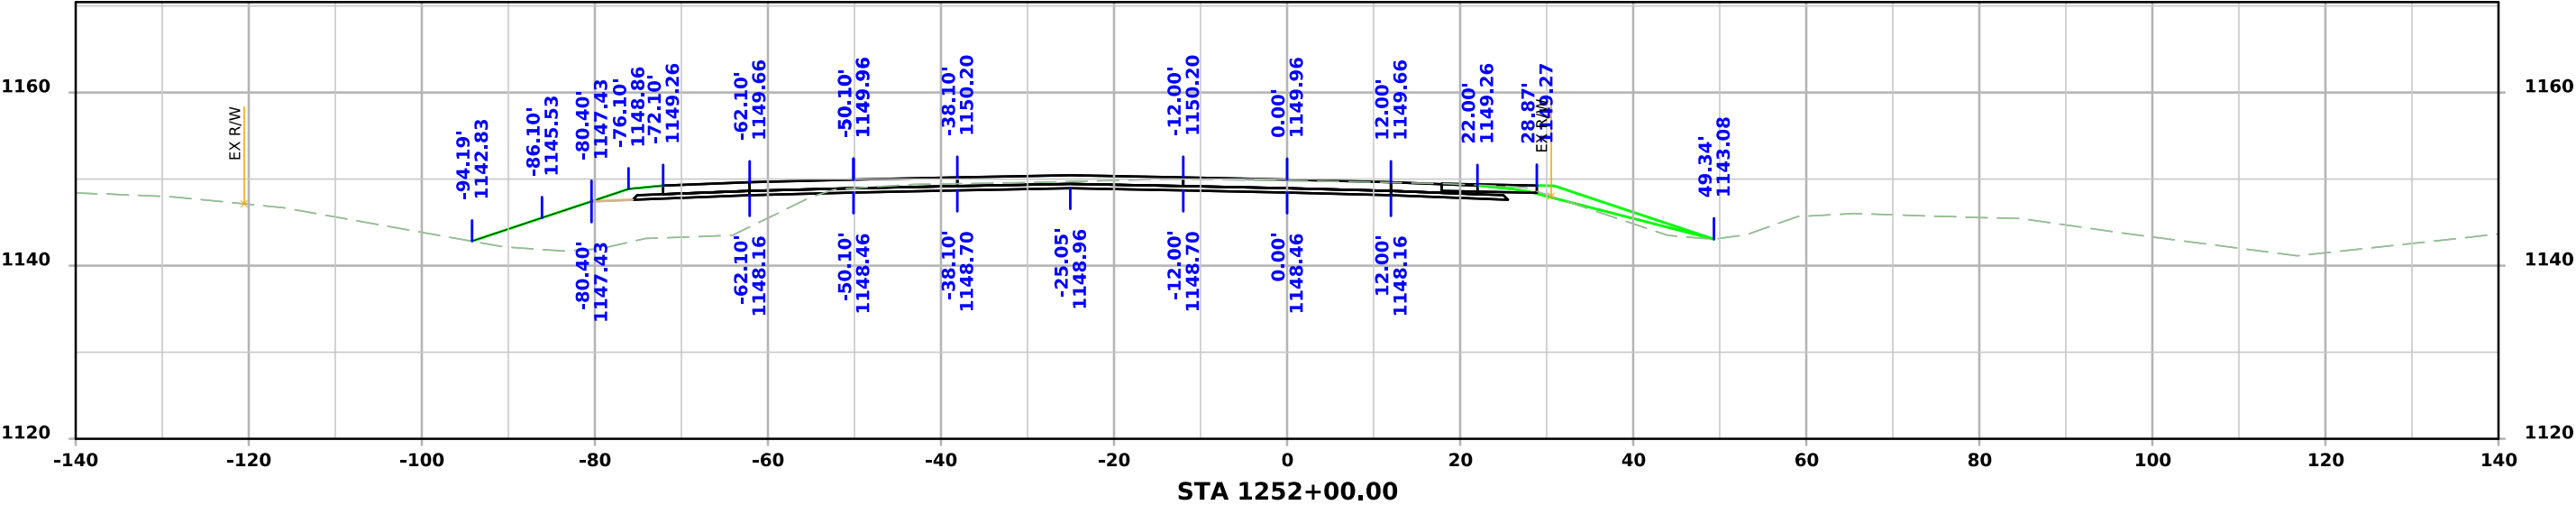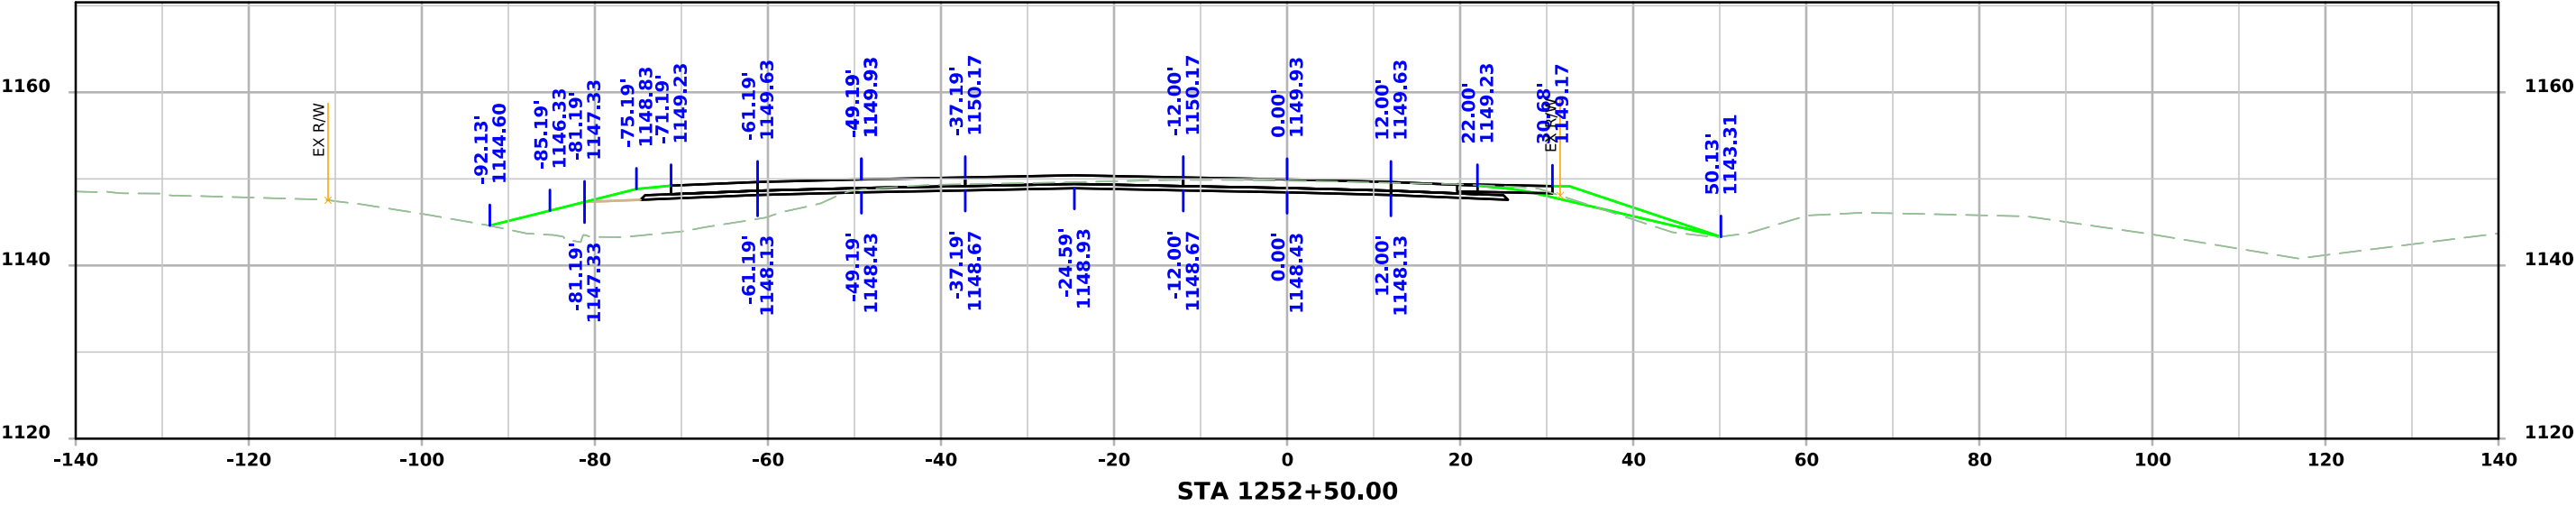



ML - US75

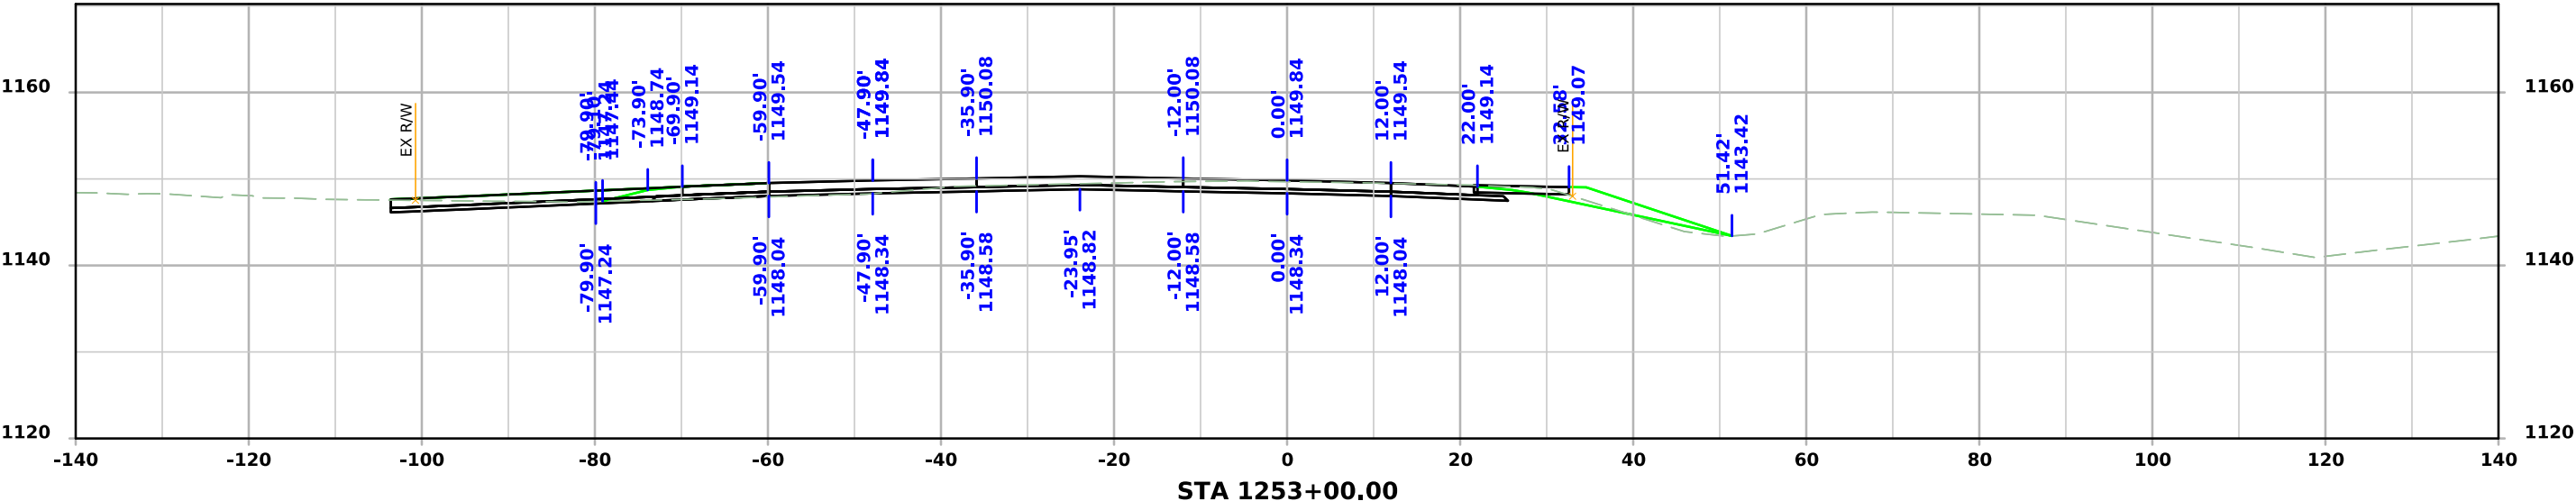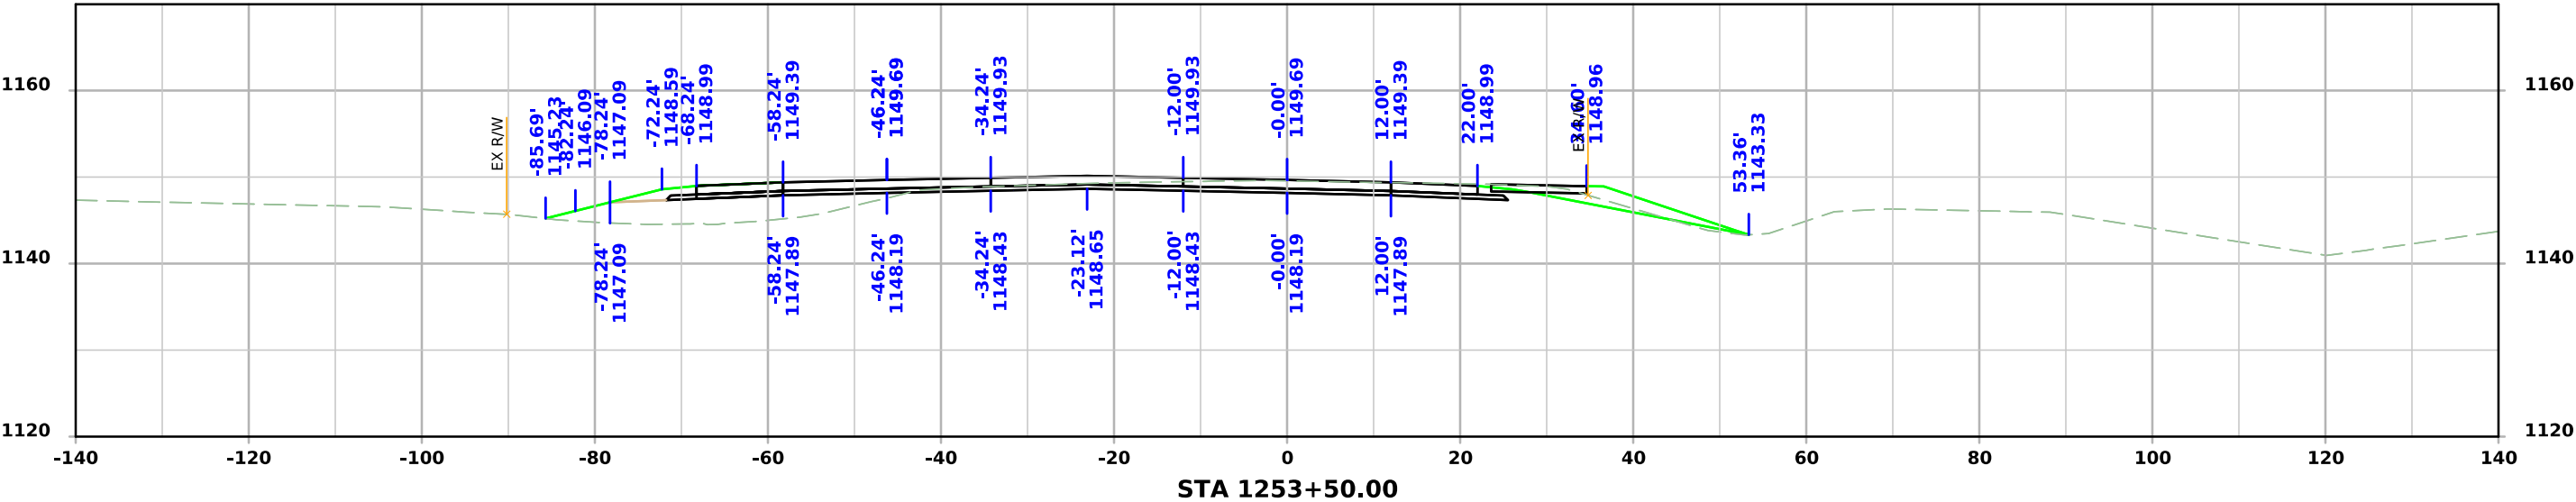



ML - US75

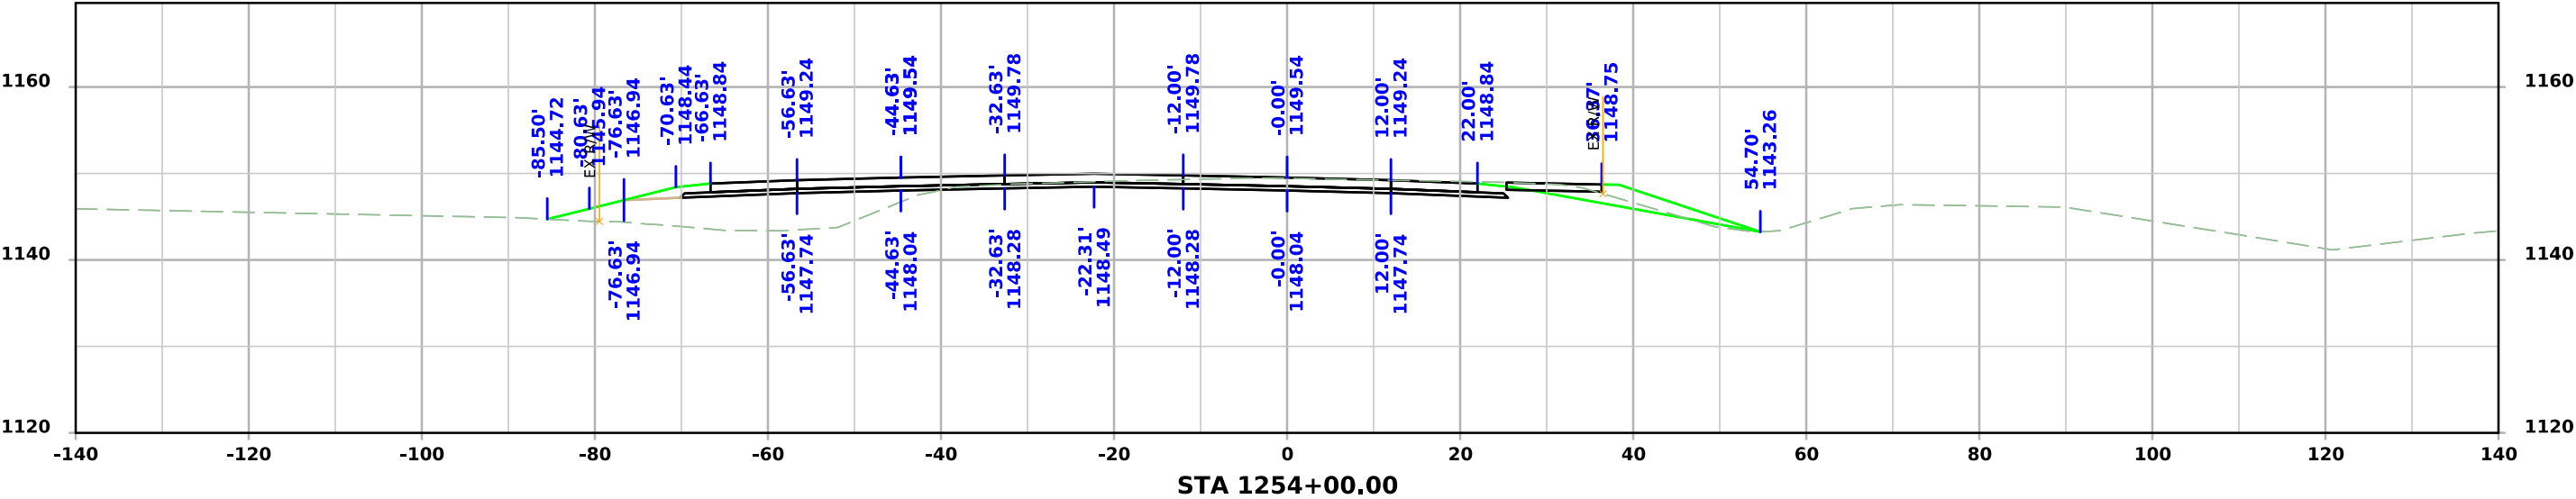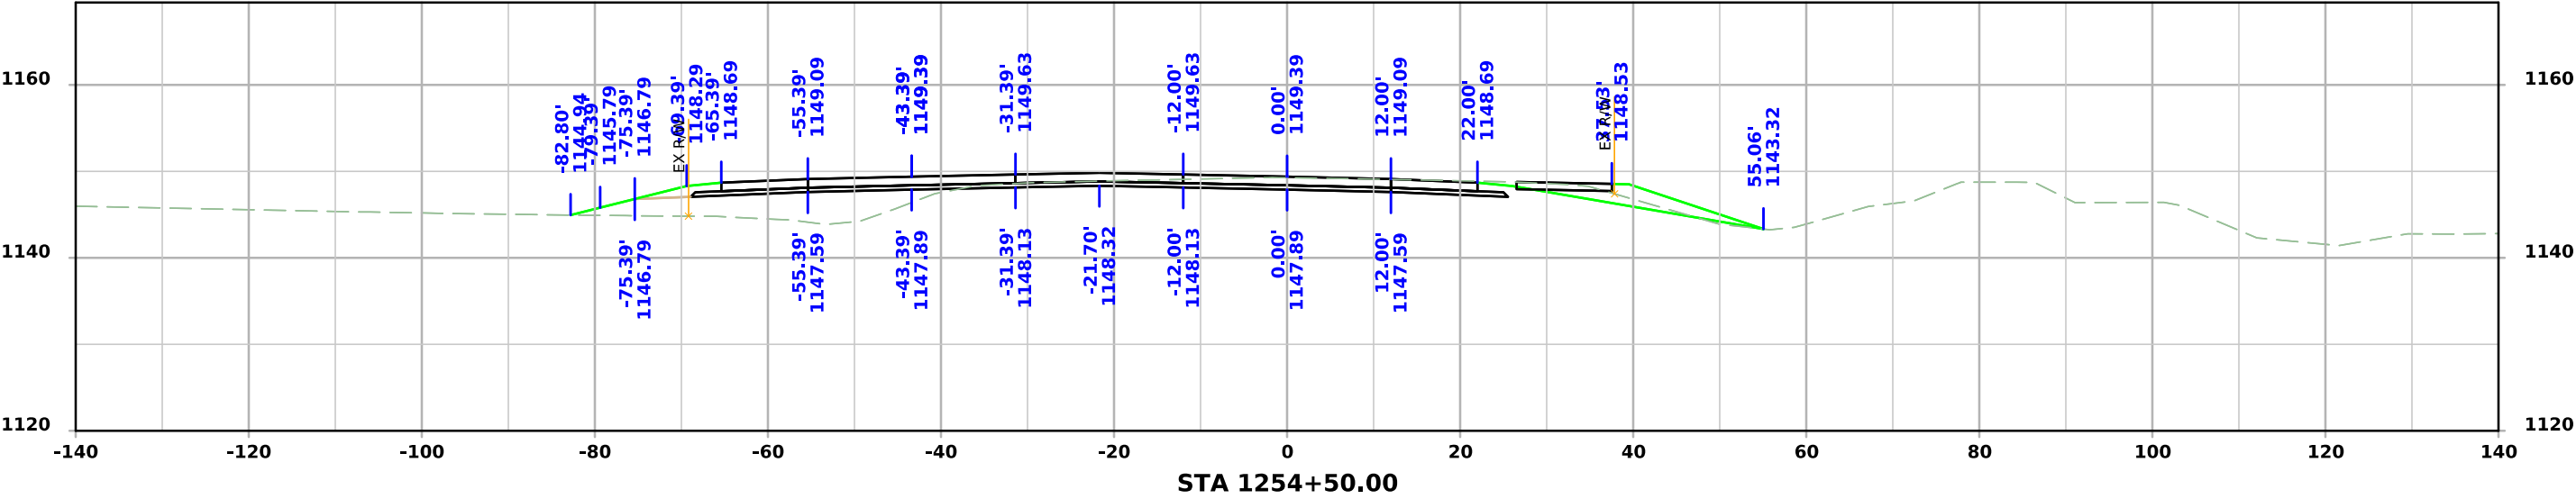



ML - US75

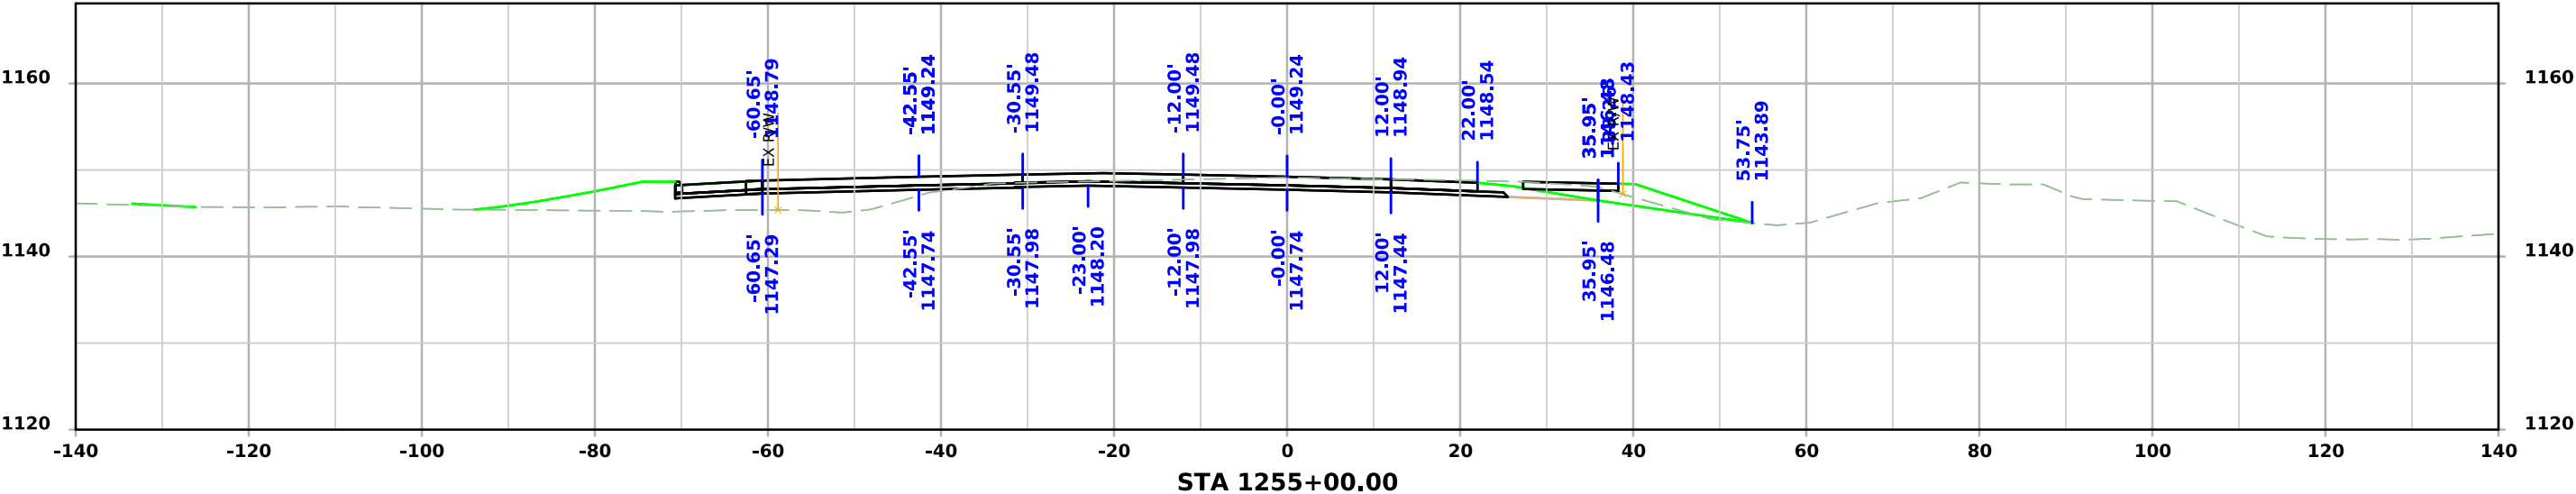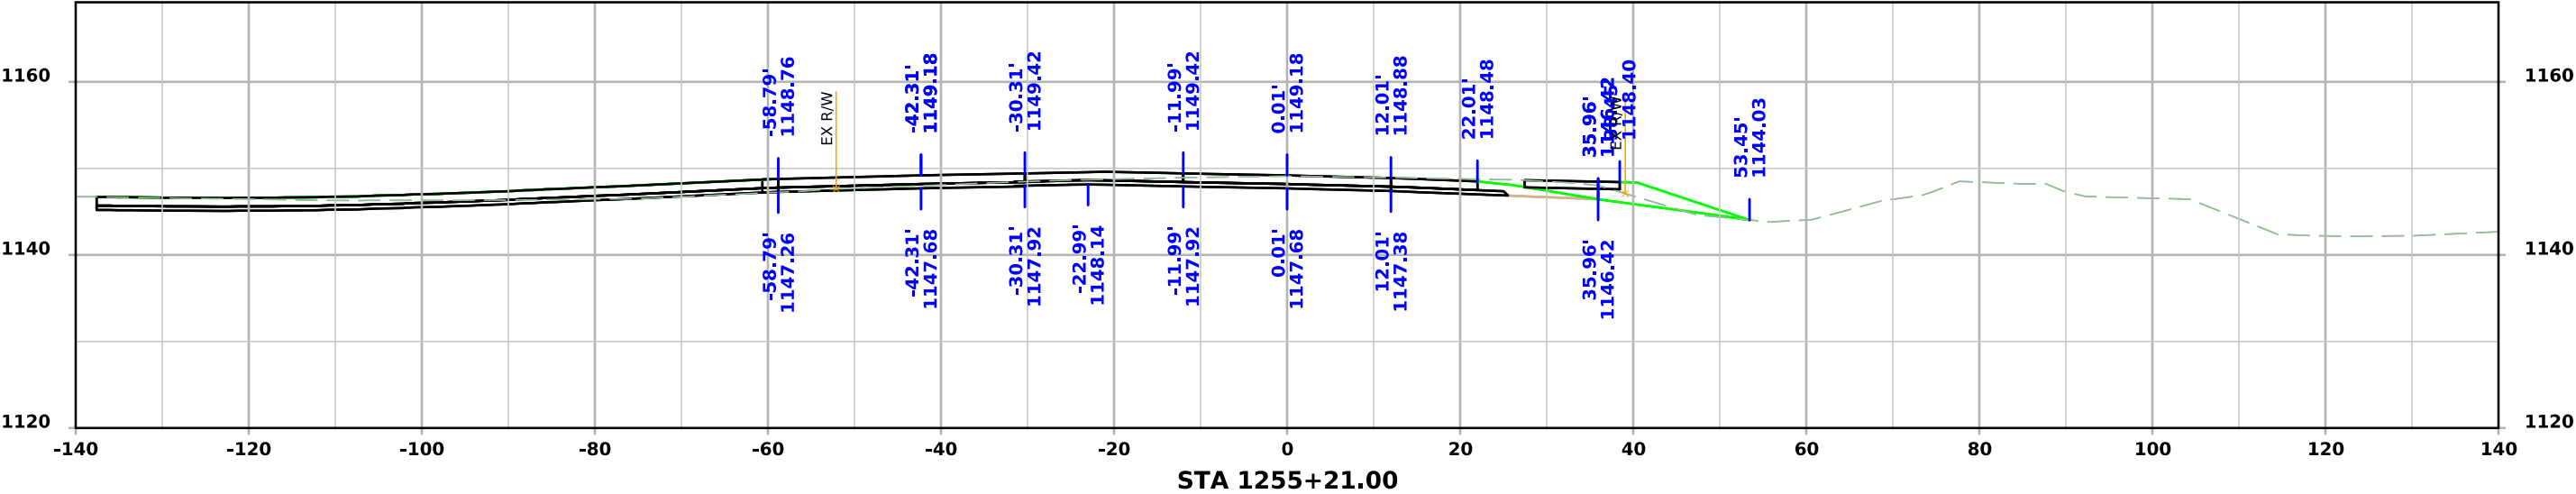



ML - US75

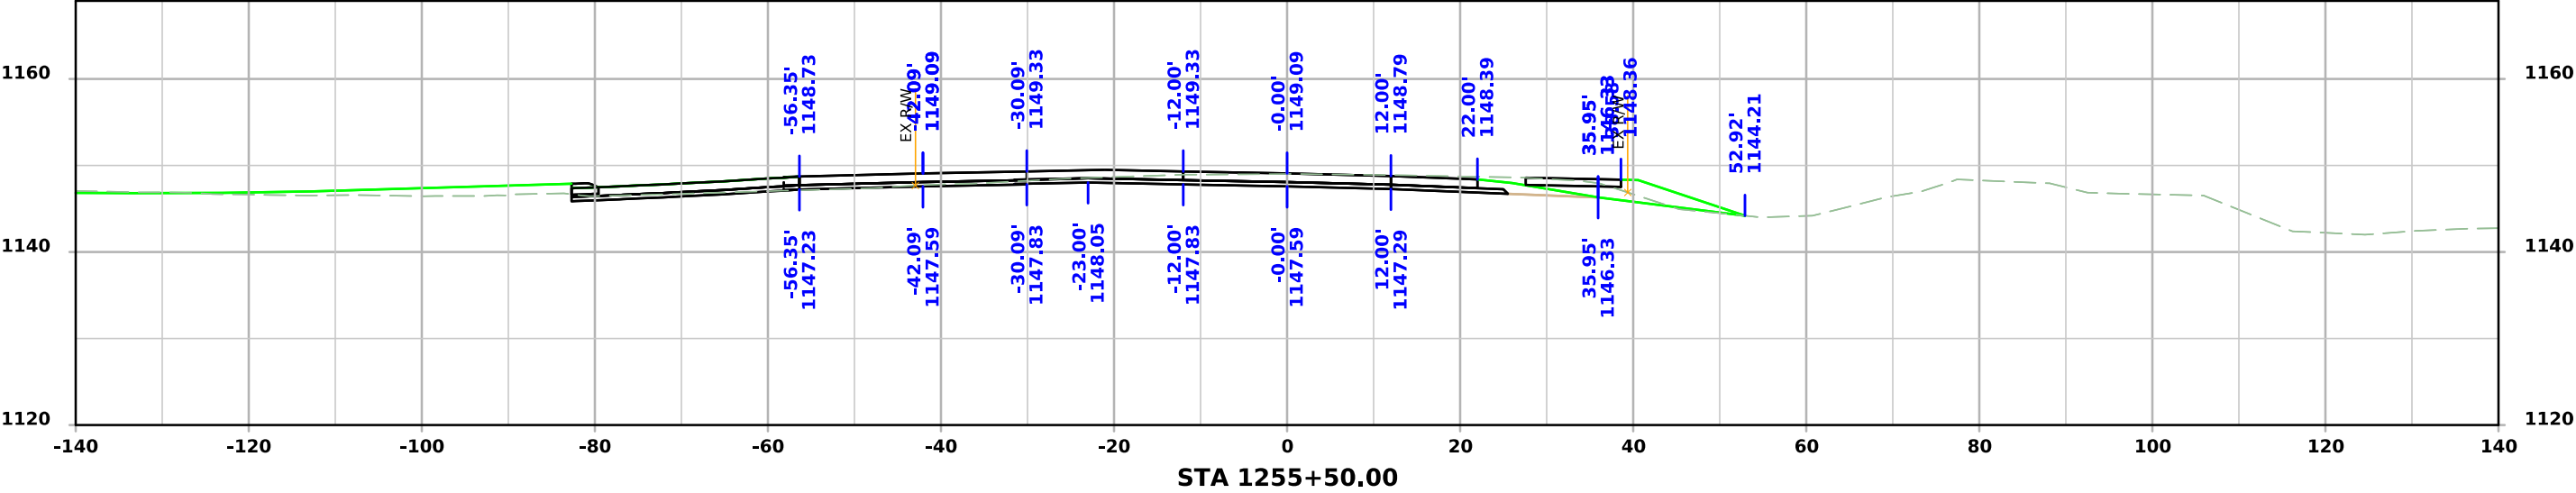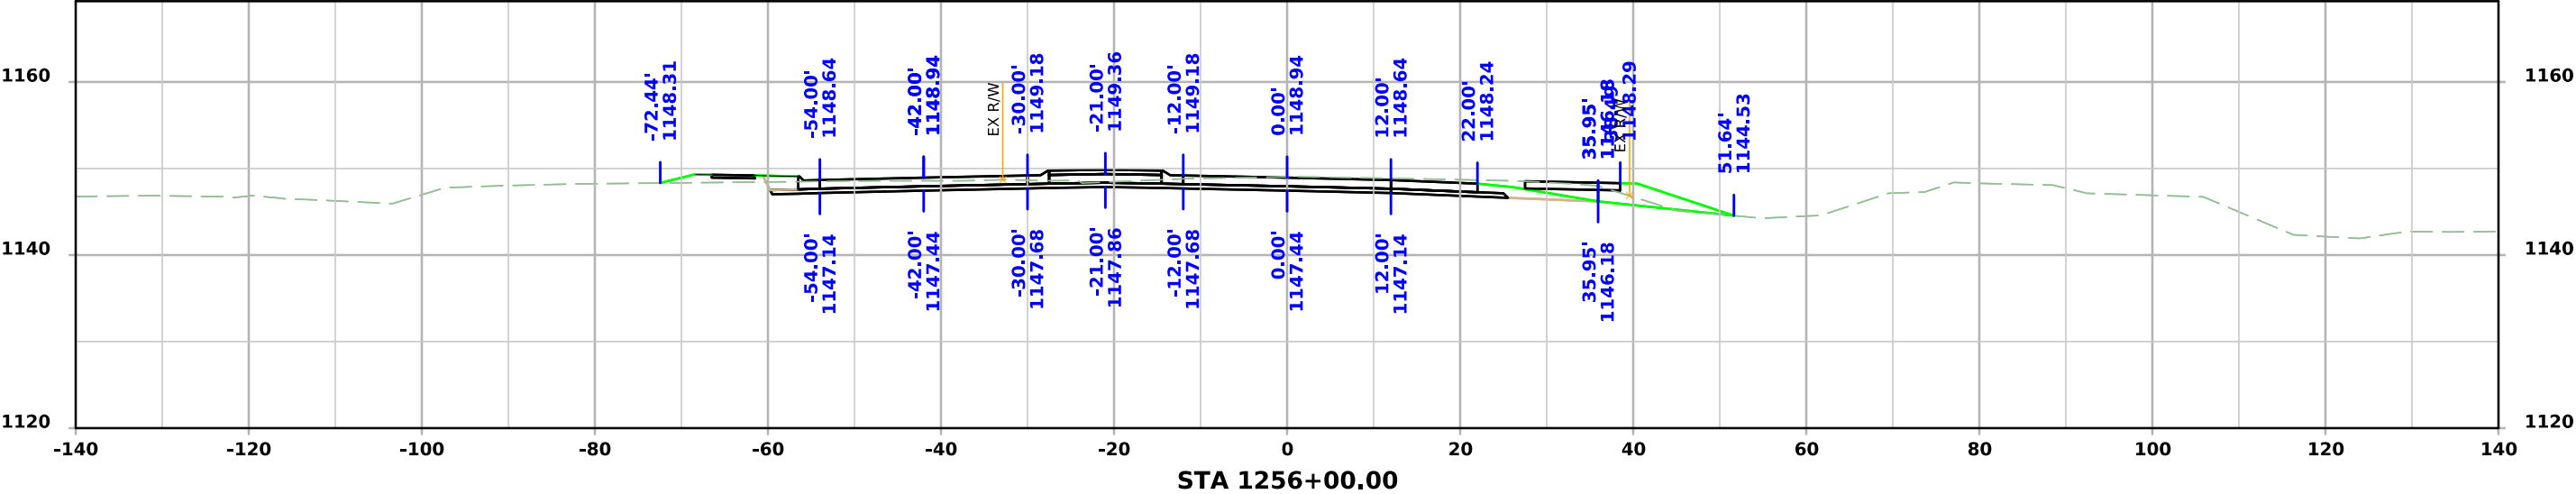



ML - US75

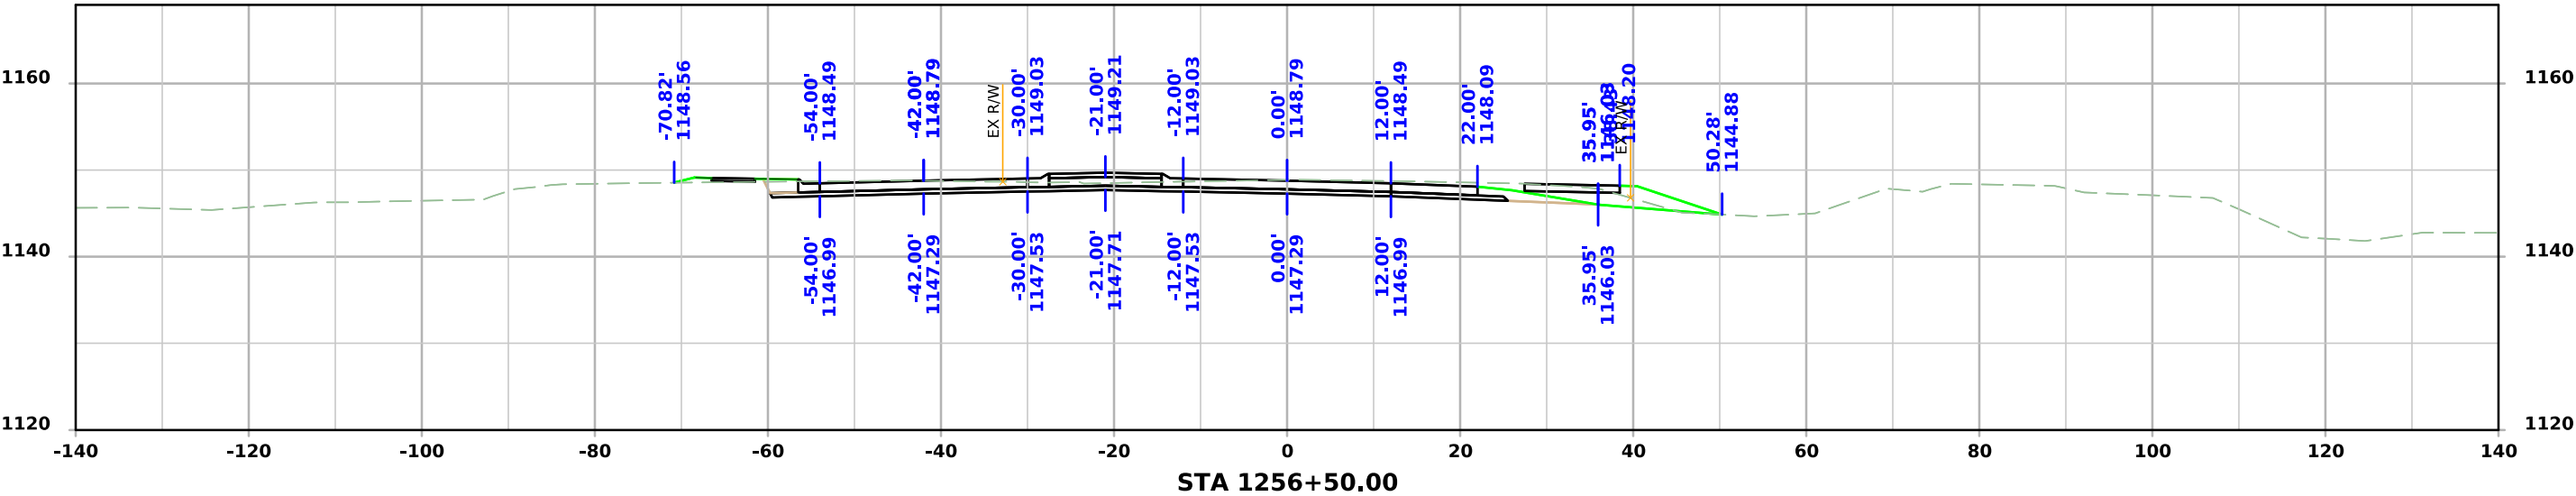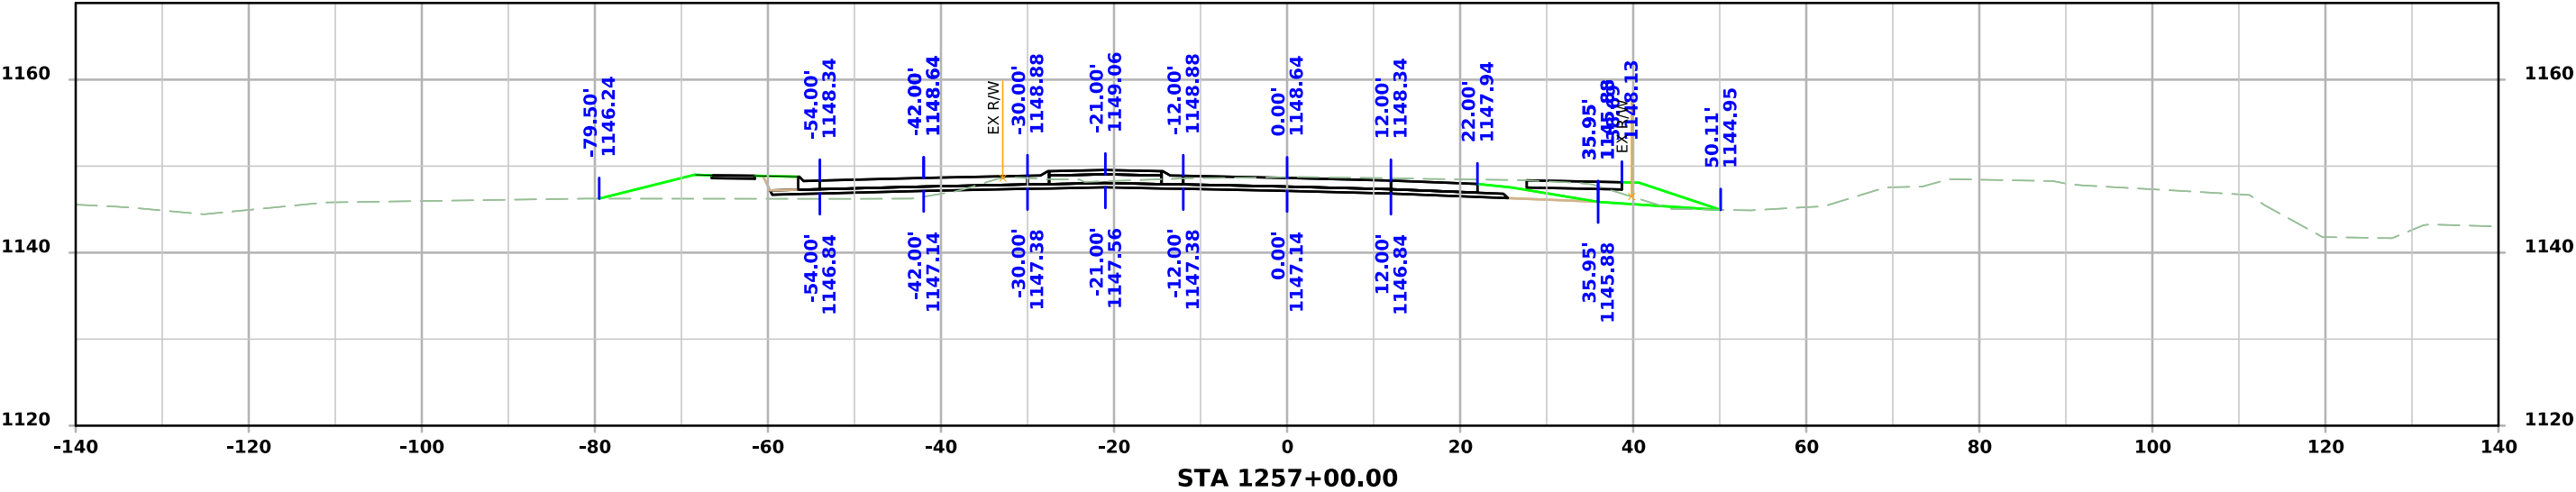



ML - US75

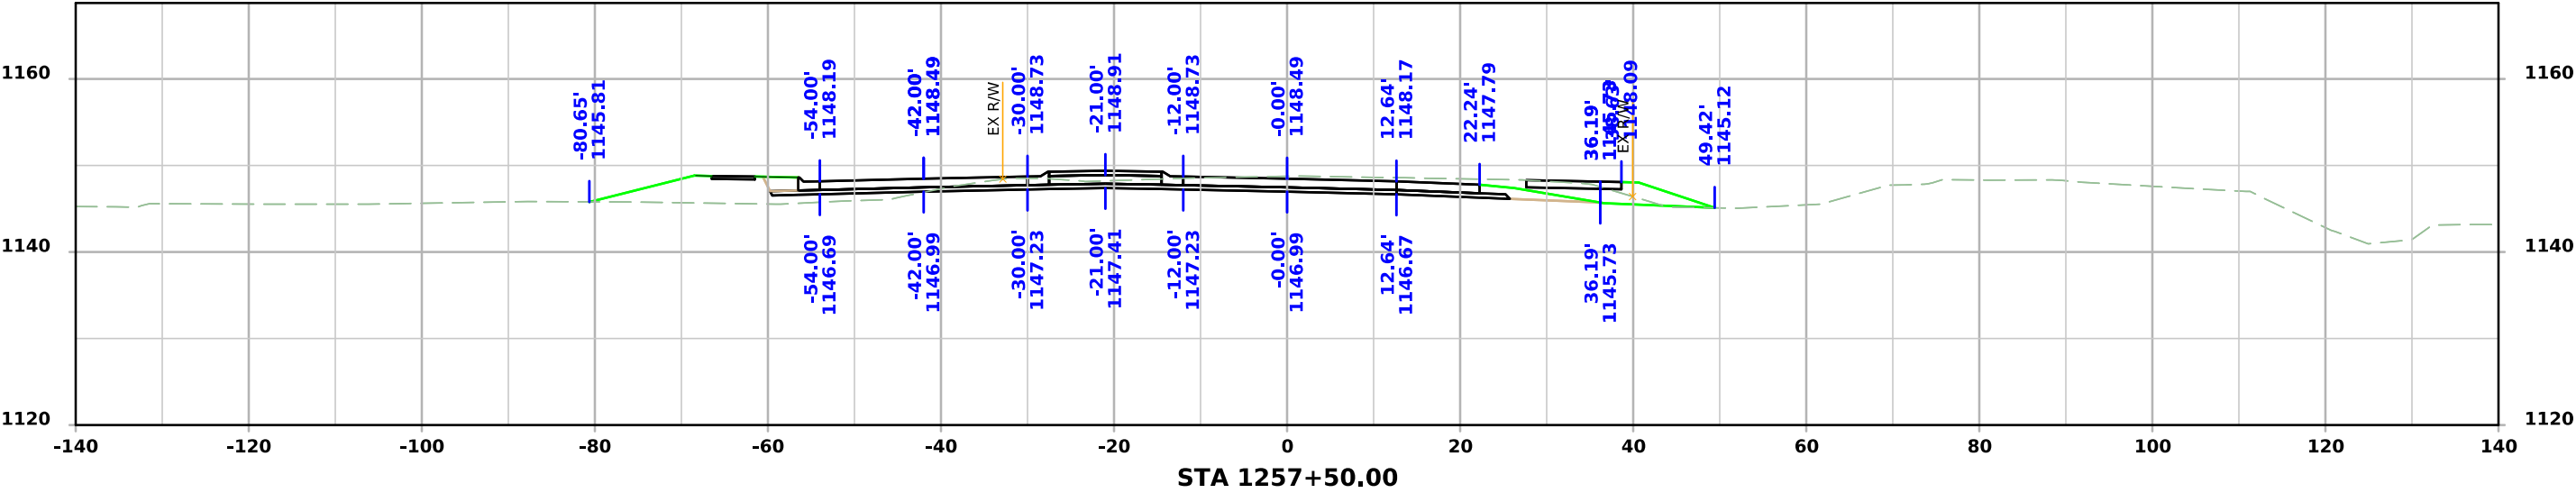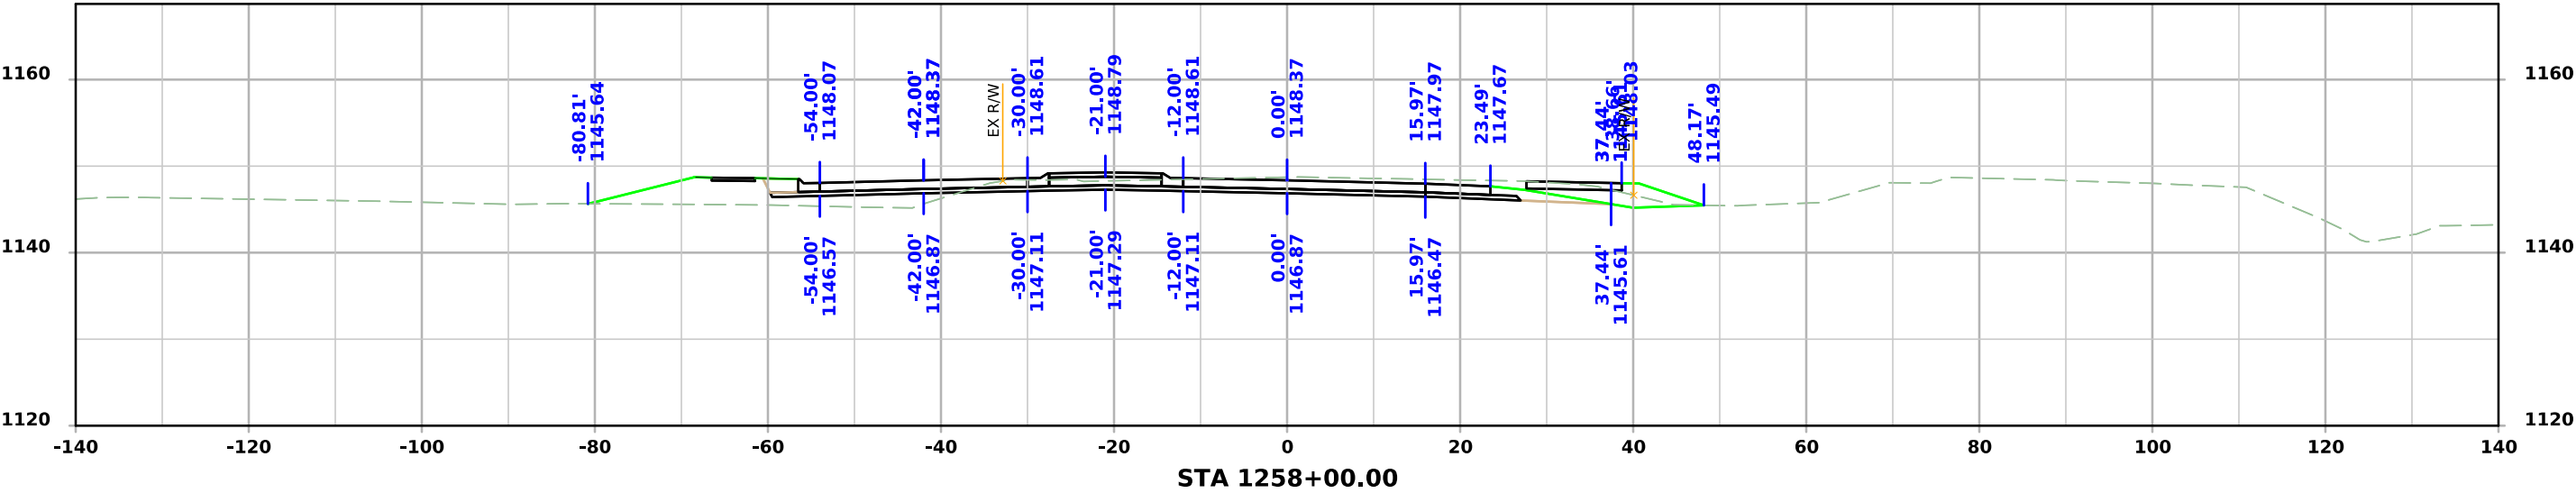



ML - US75

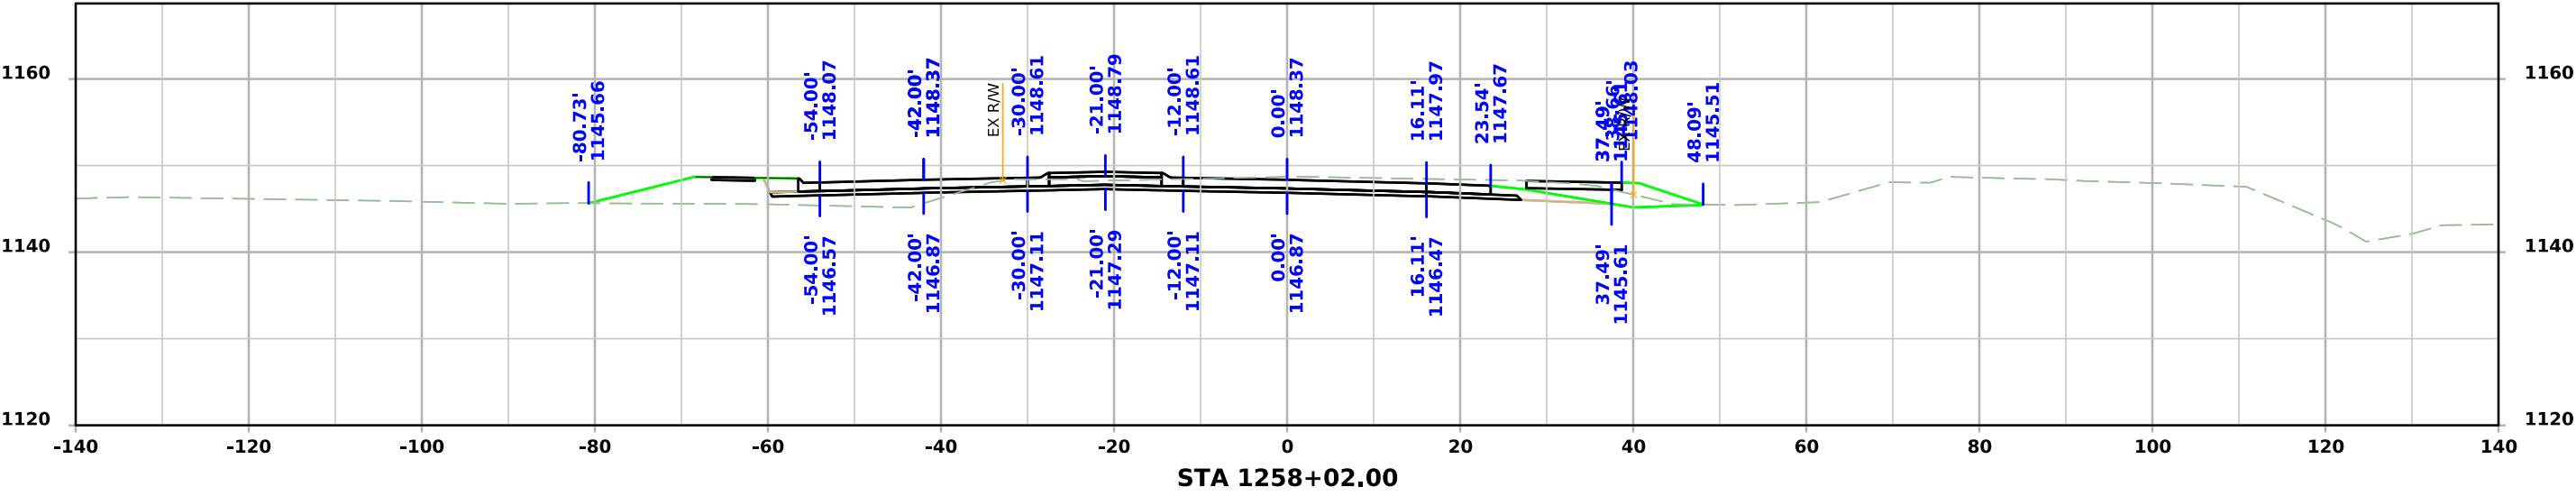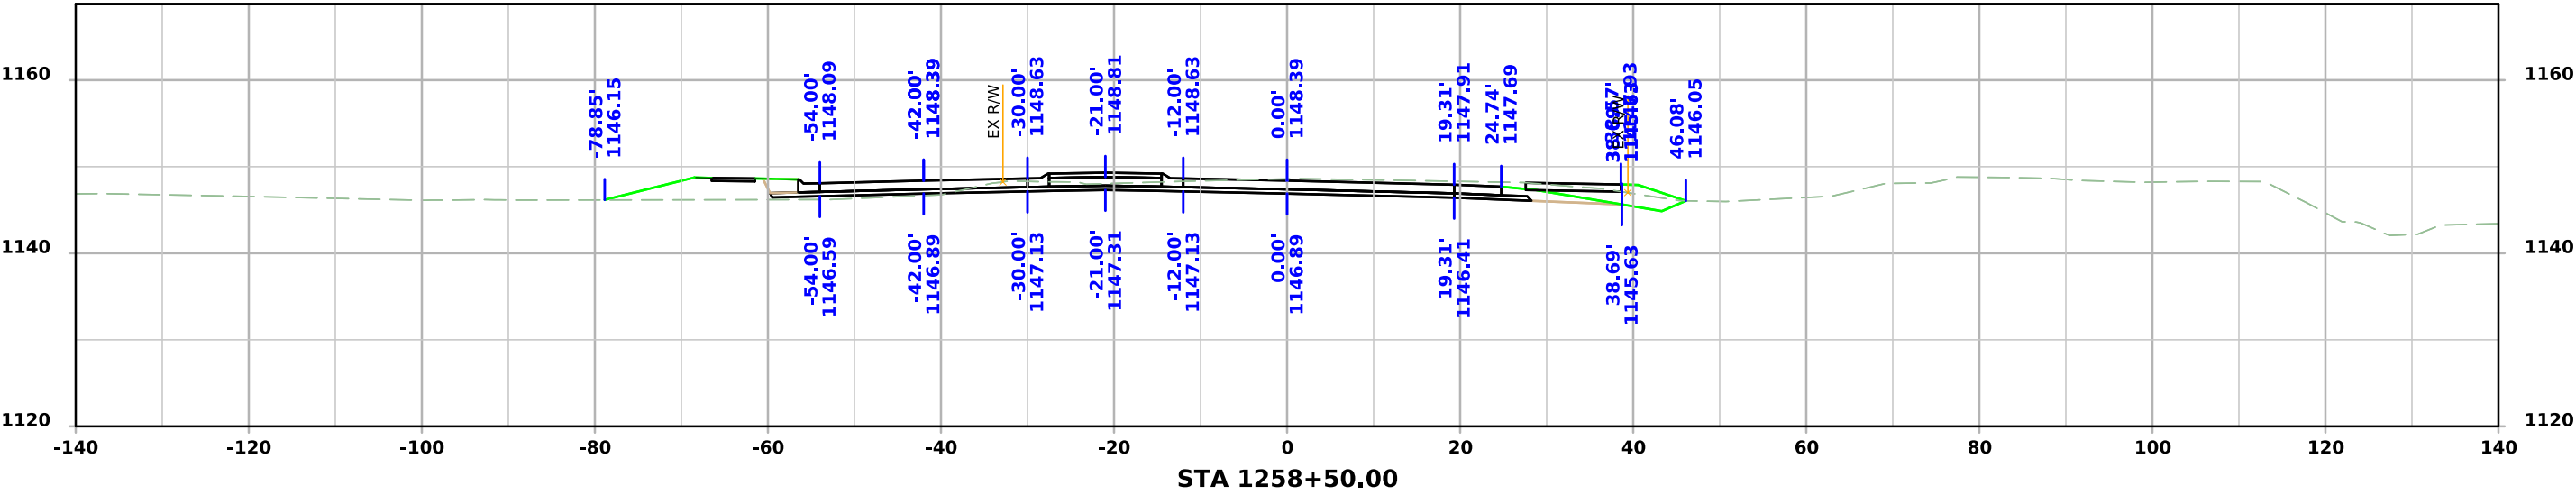



ML - US75

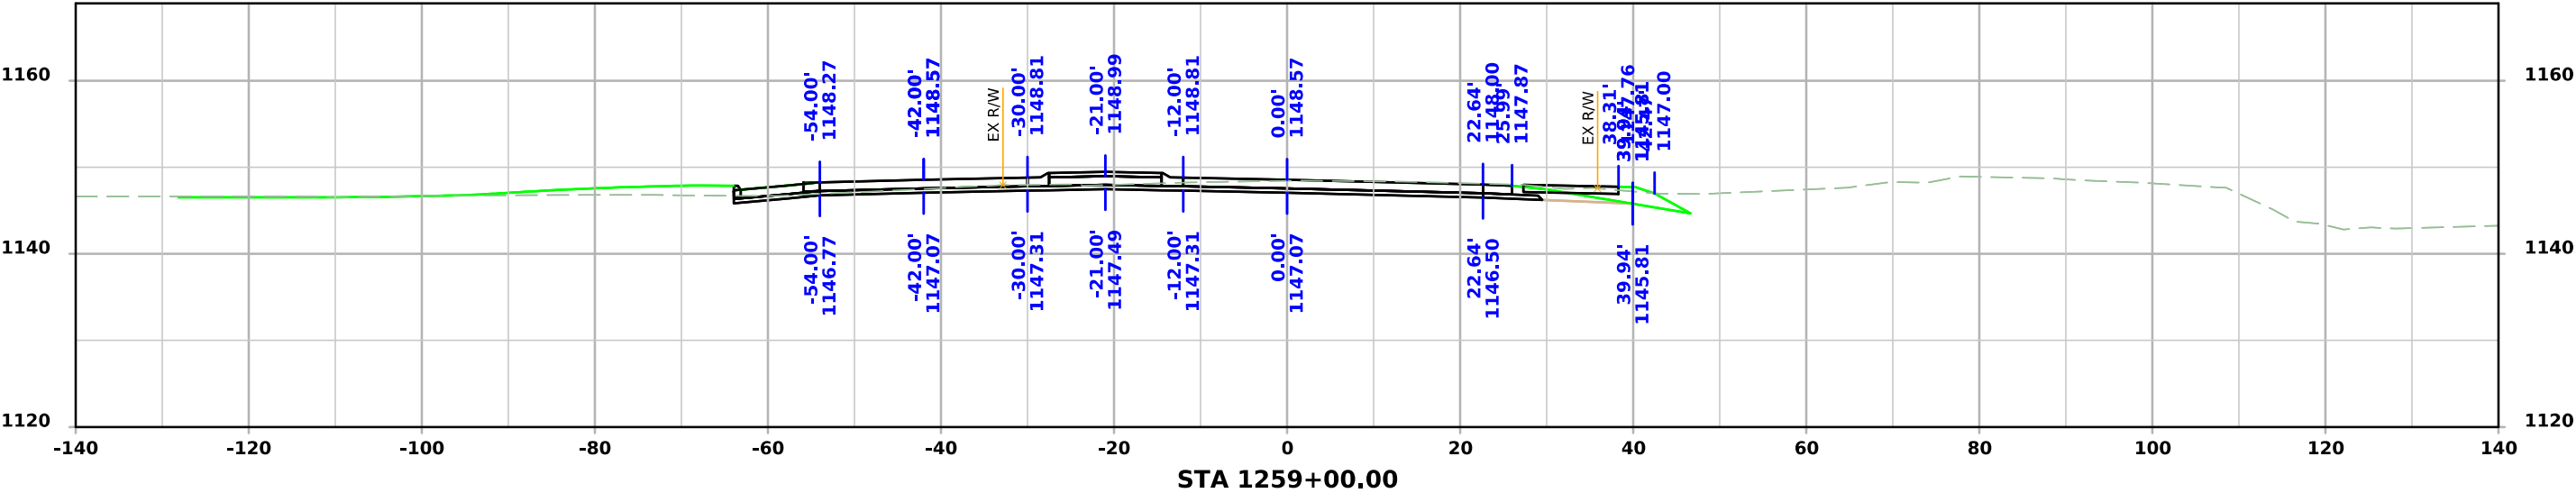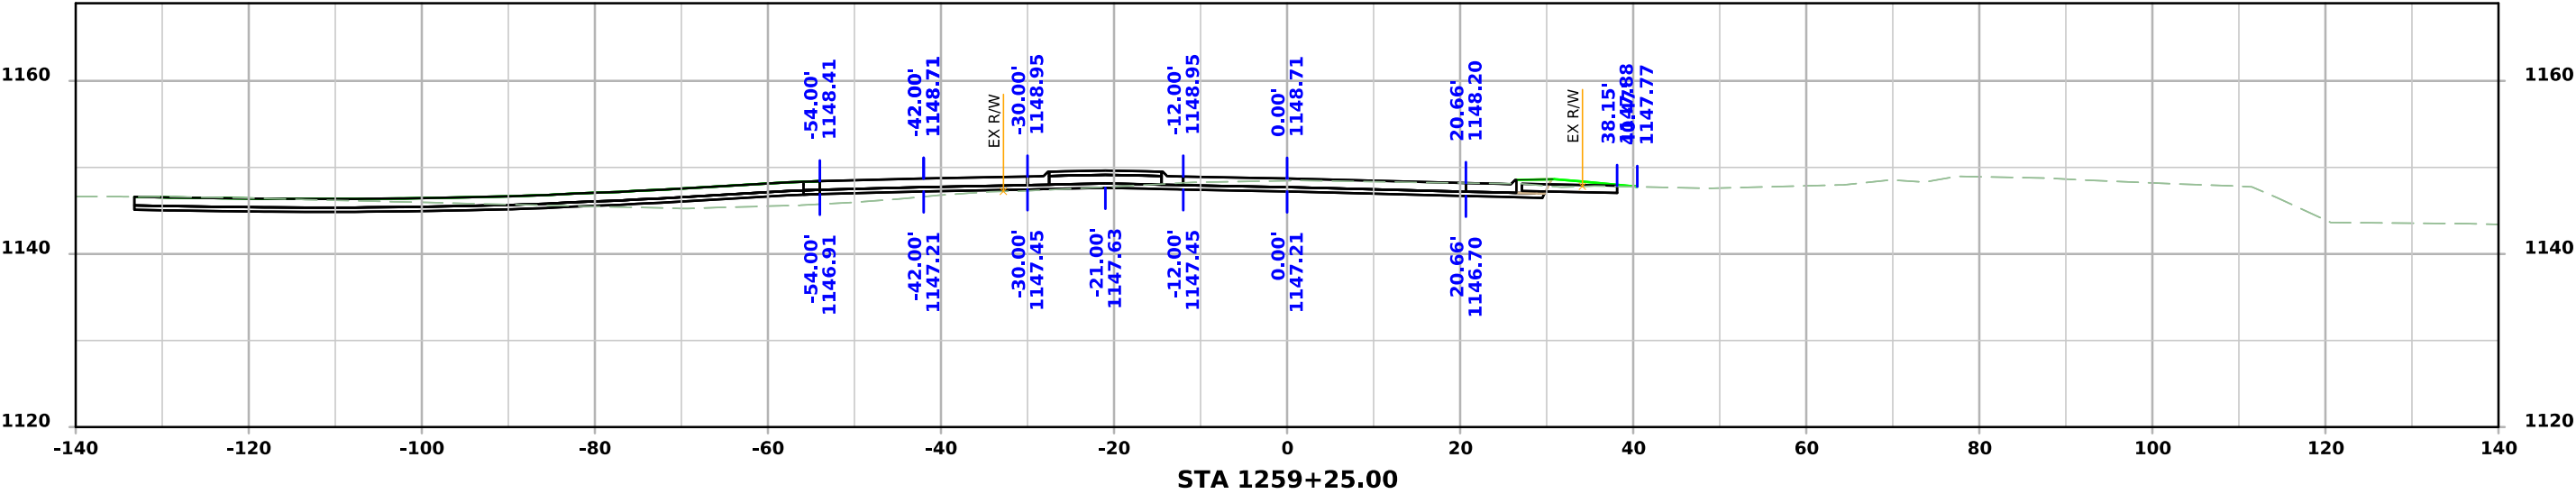



ML - US75

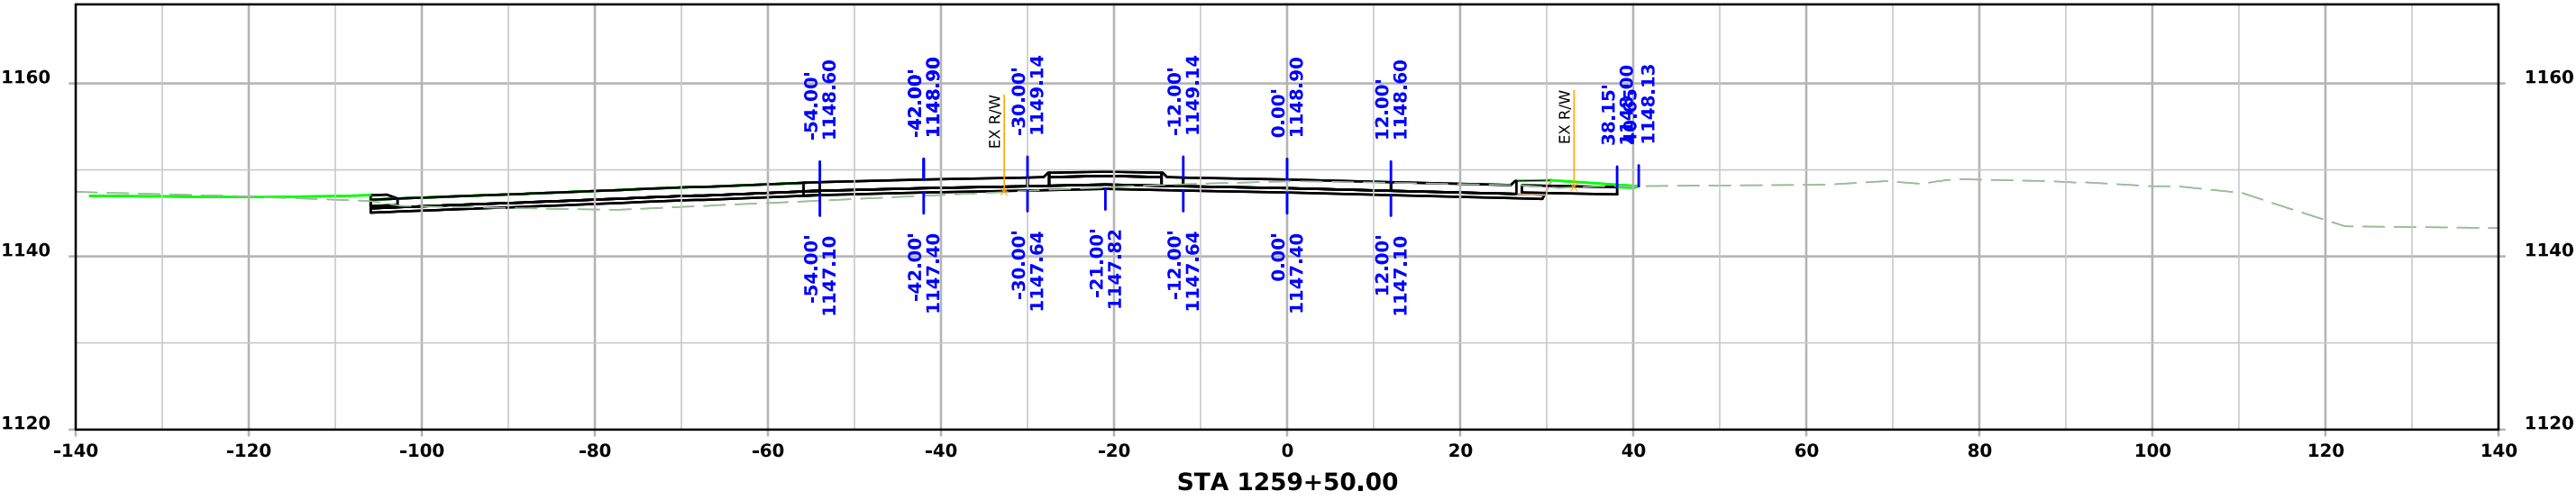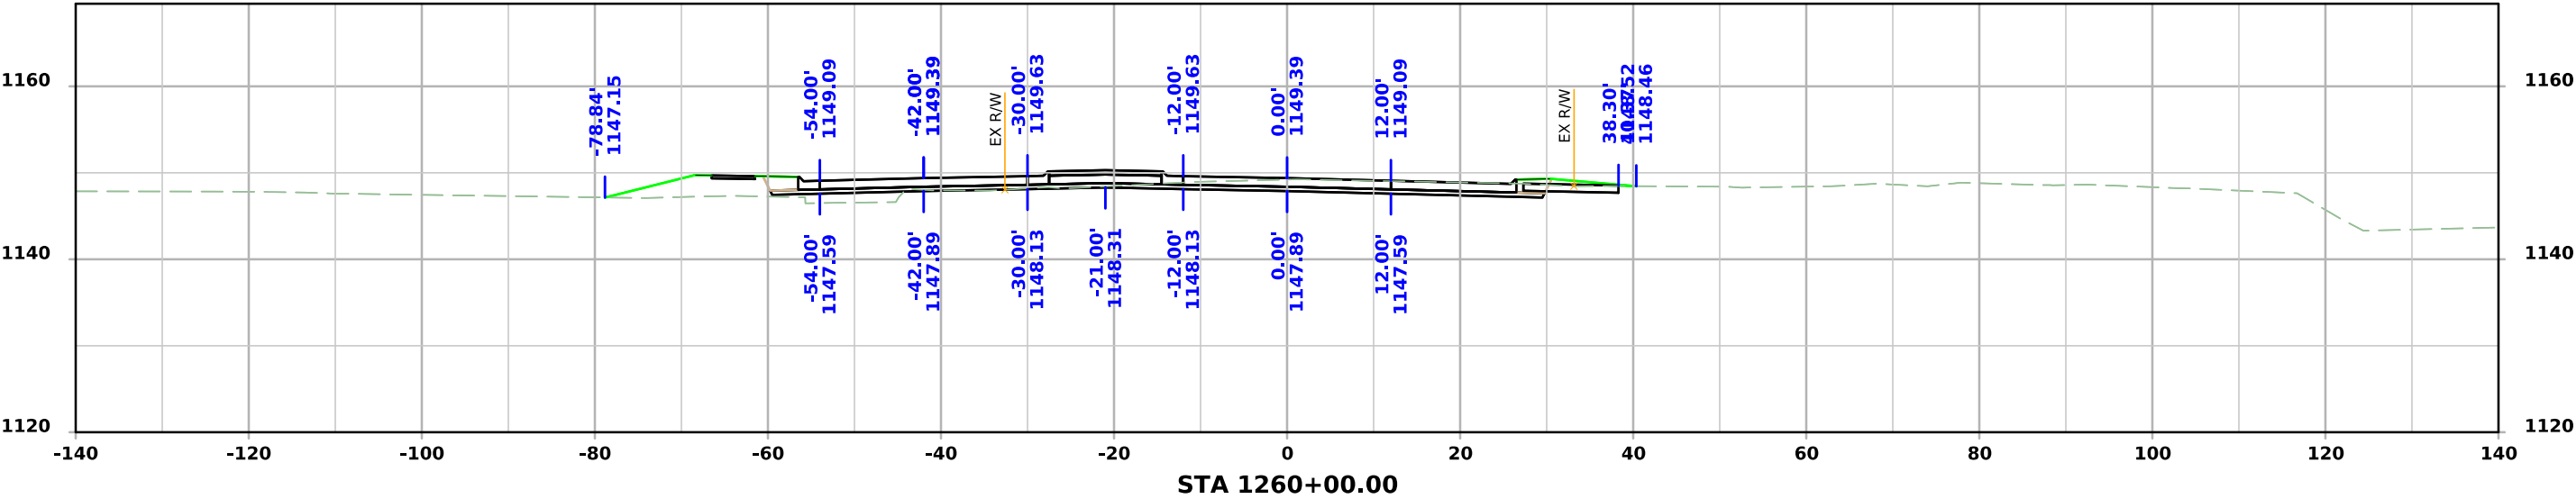



ML - US75

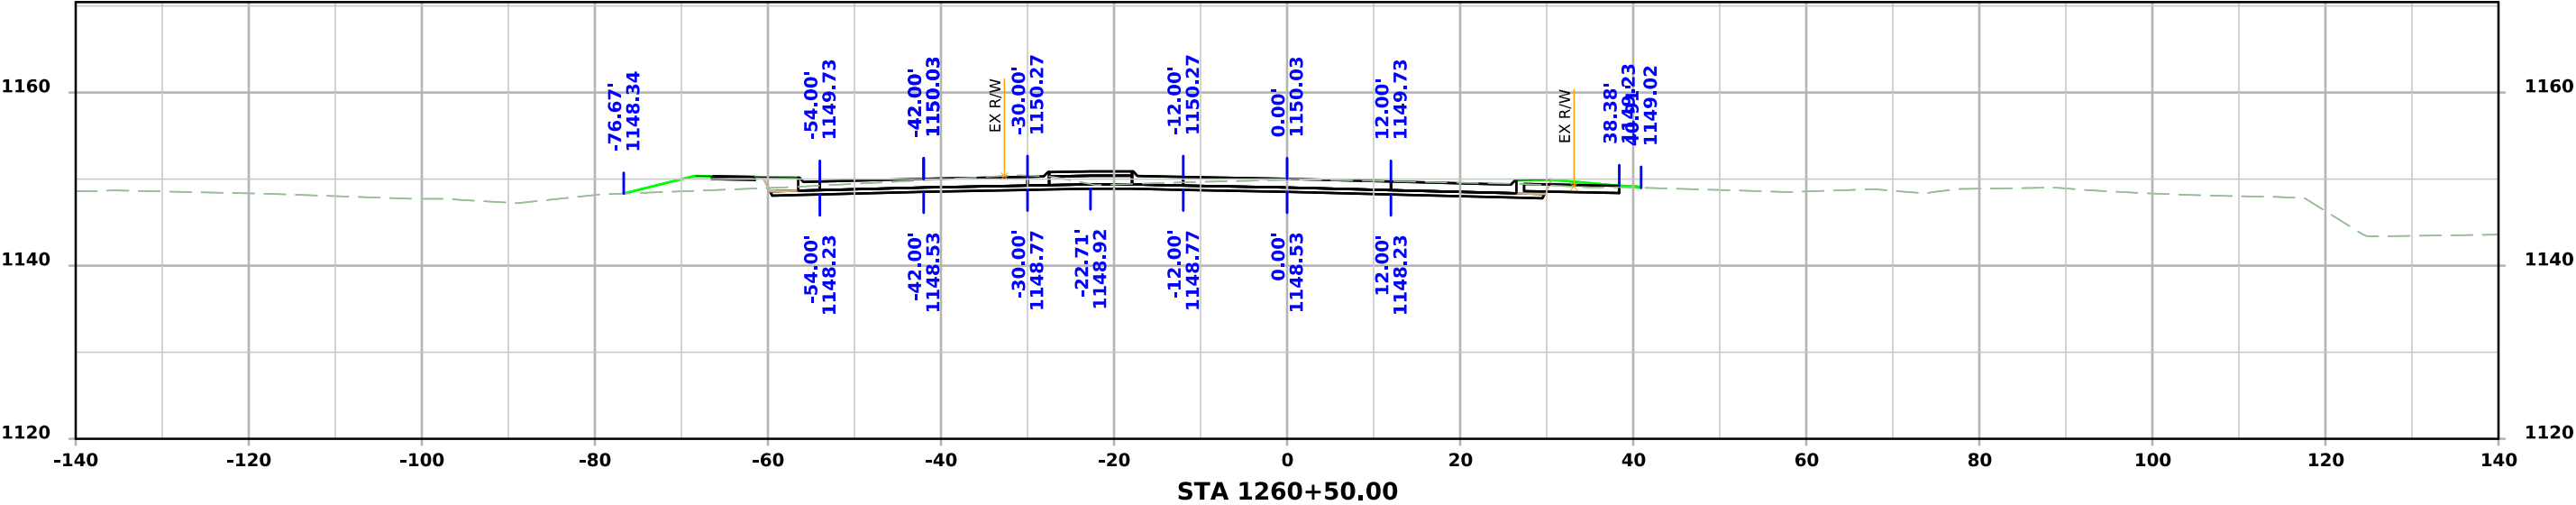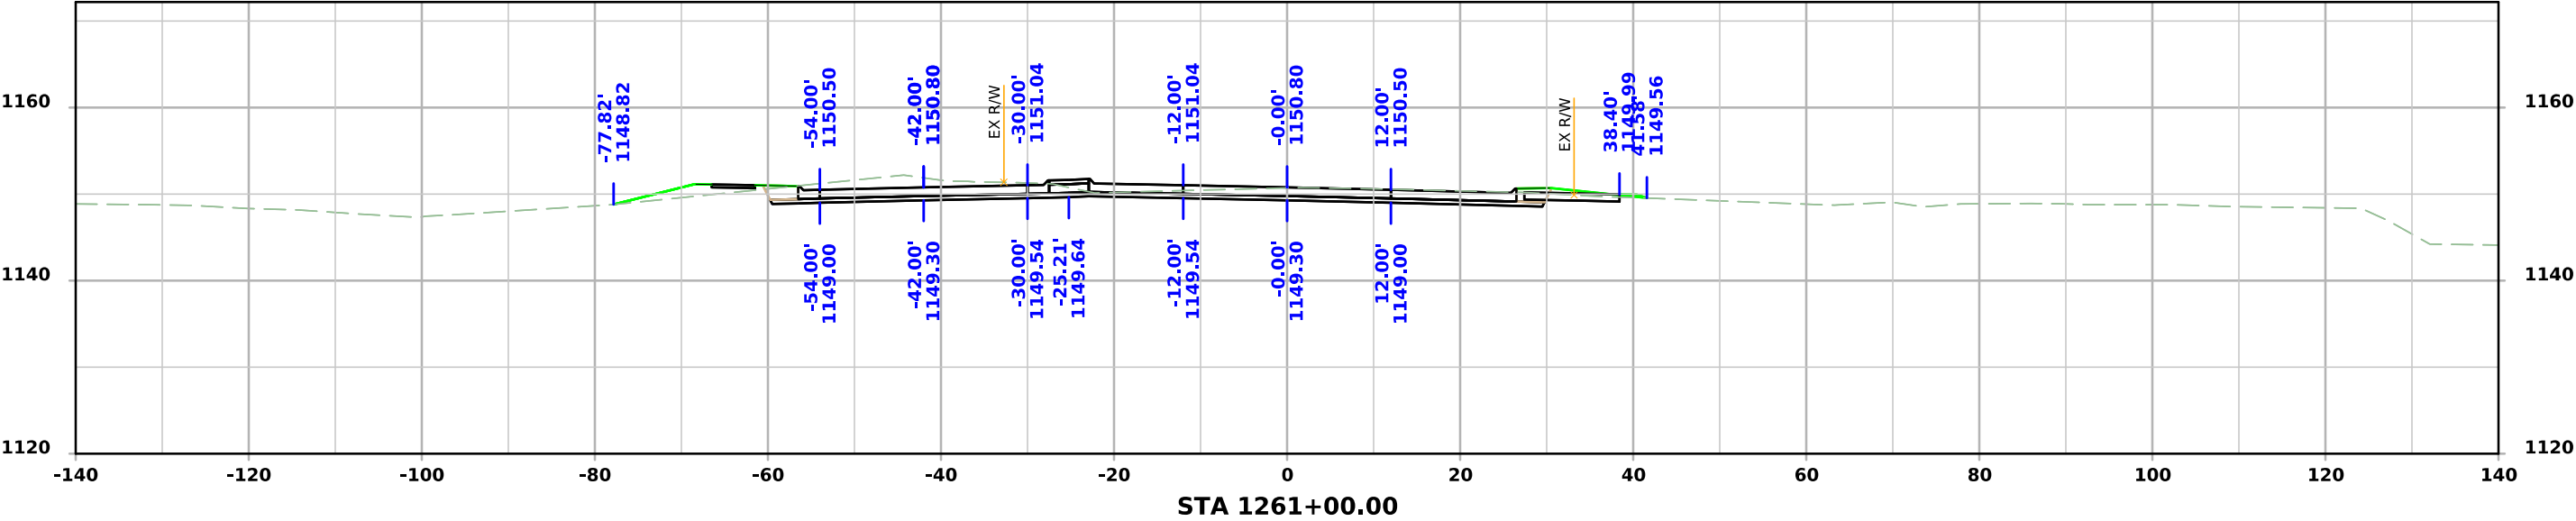



ML - US75

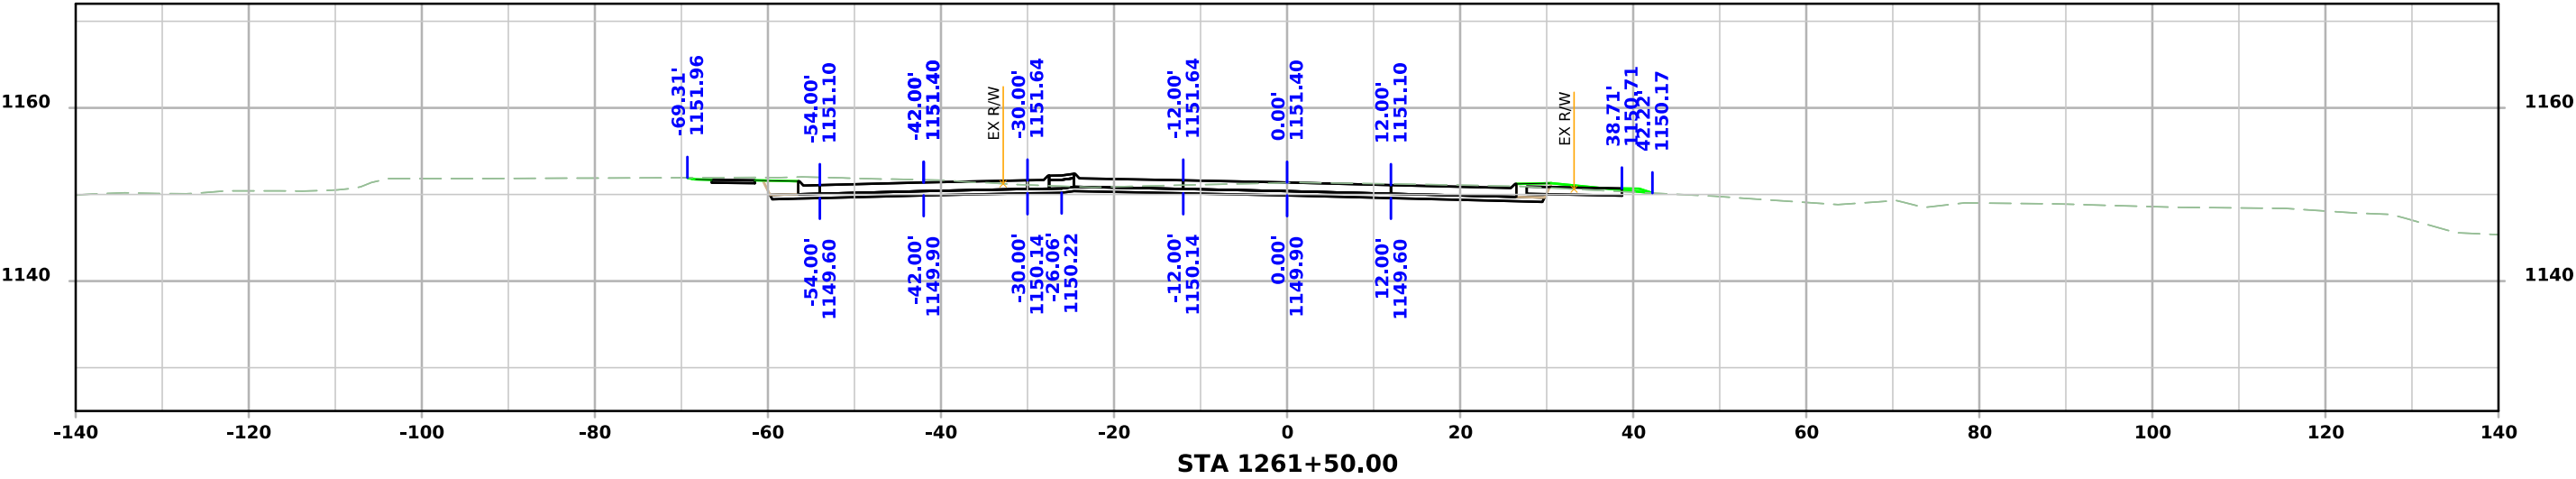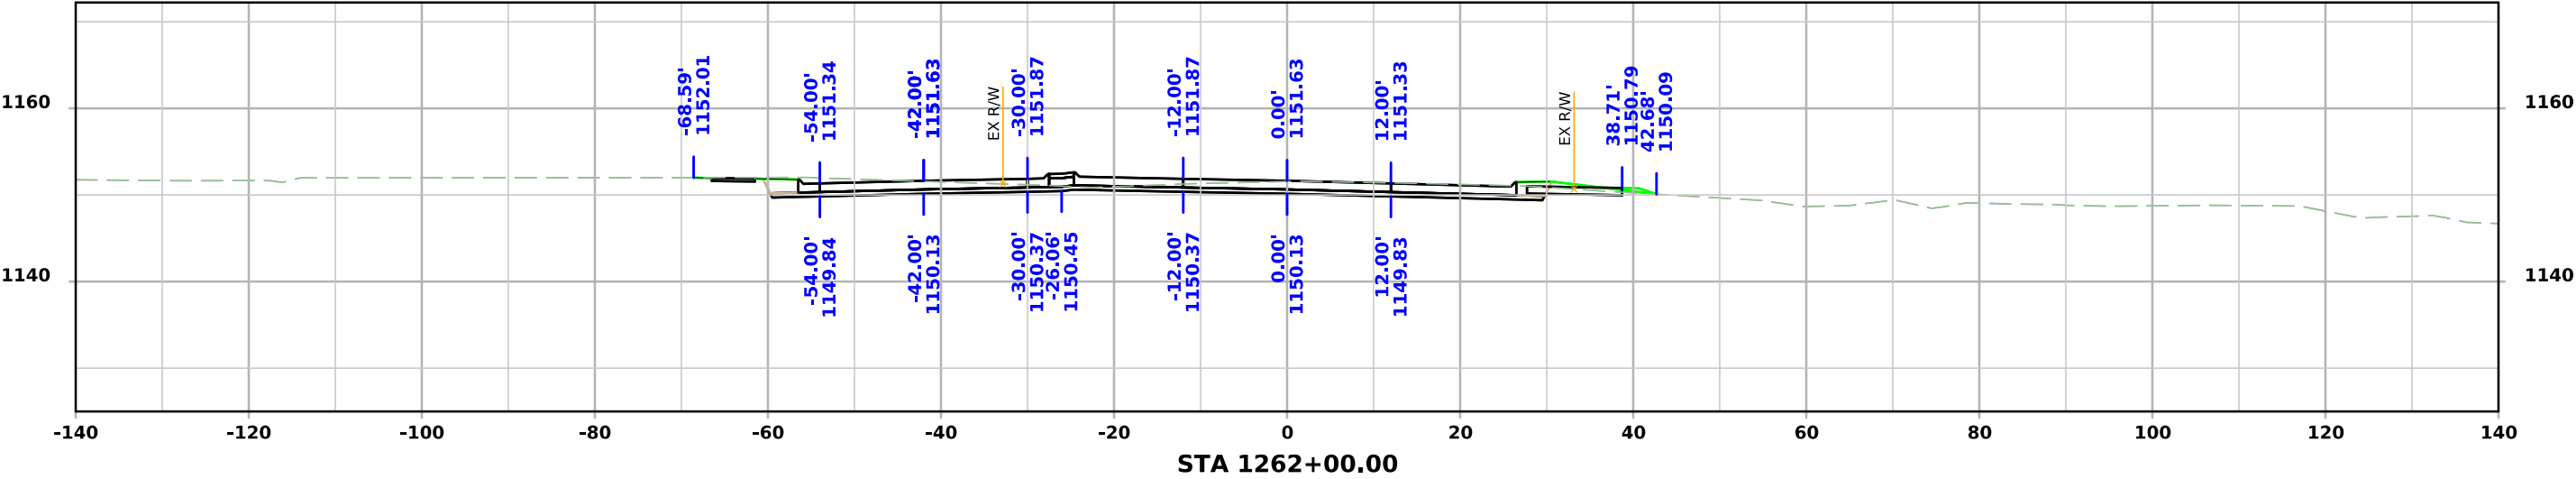



ML - US75

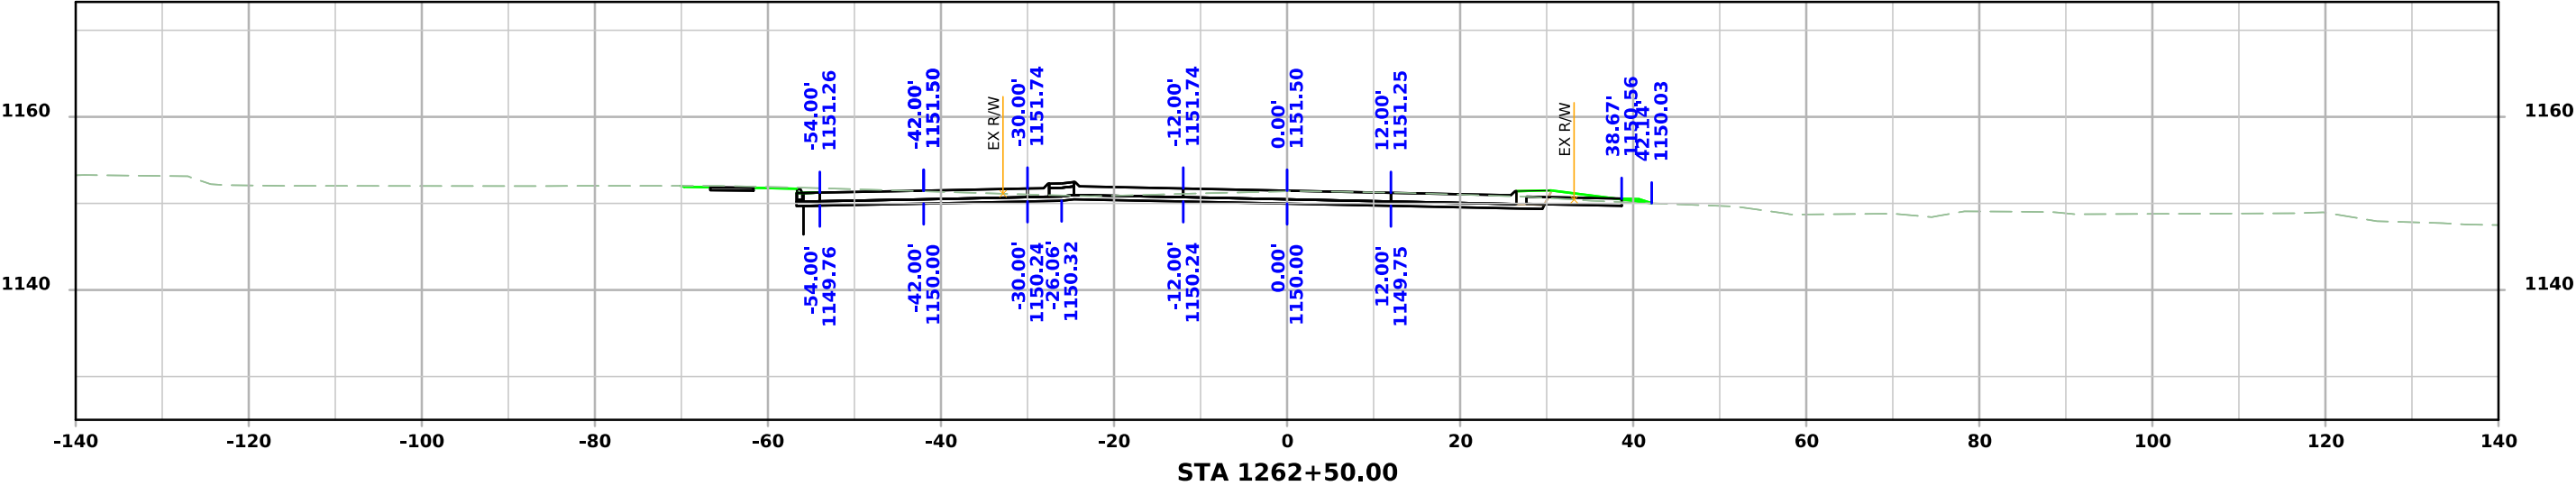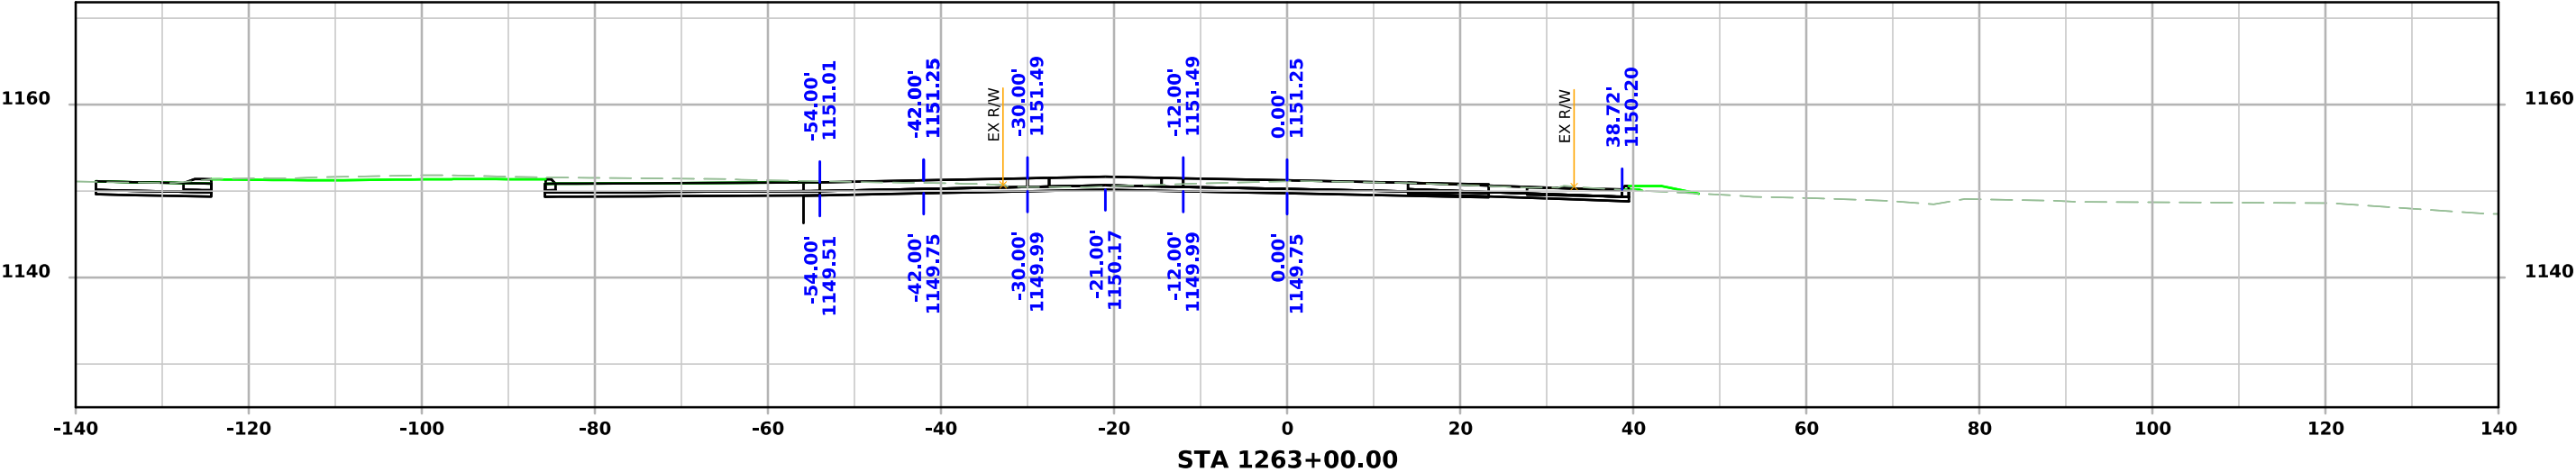




ML - US75

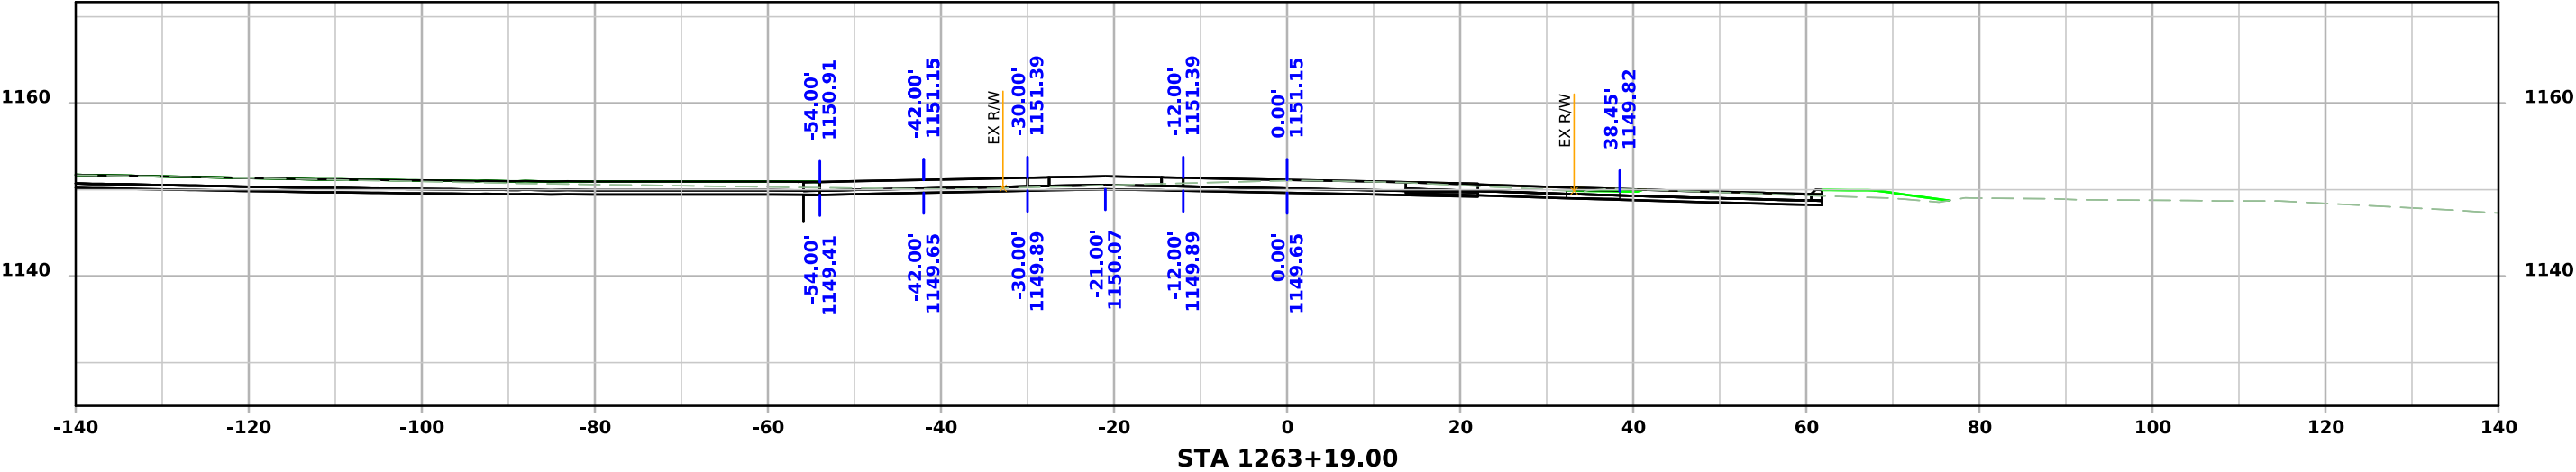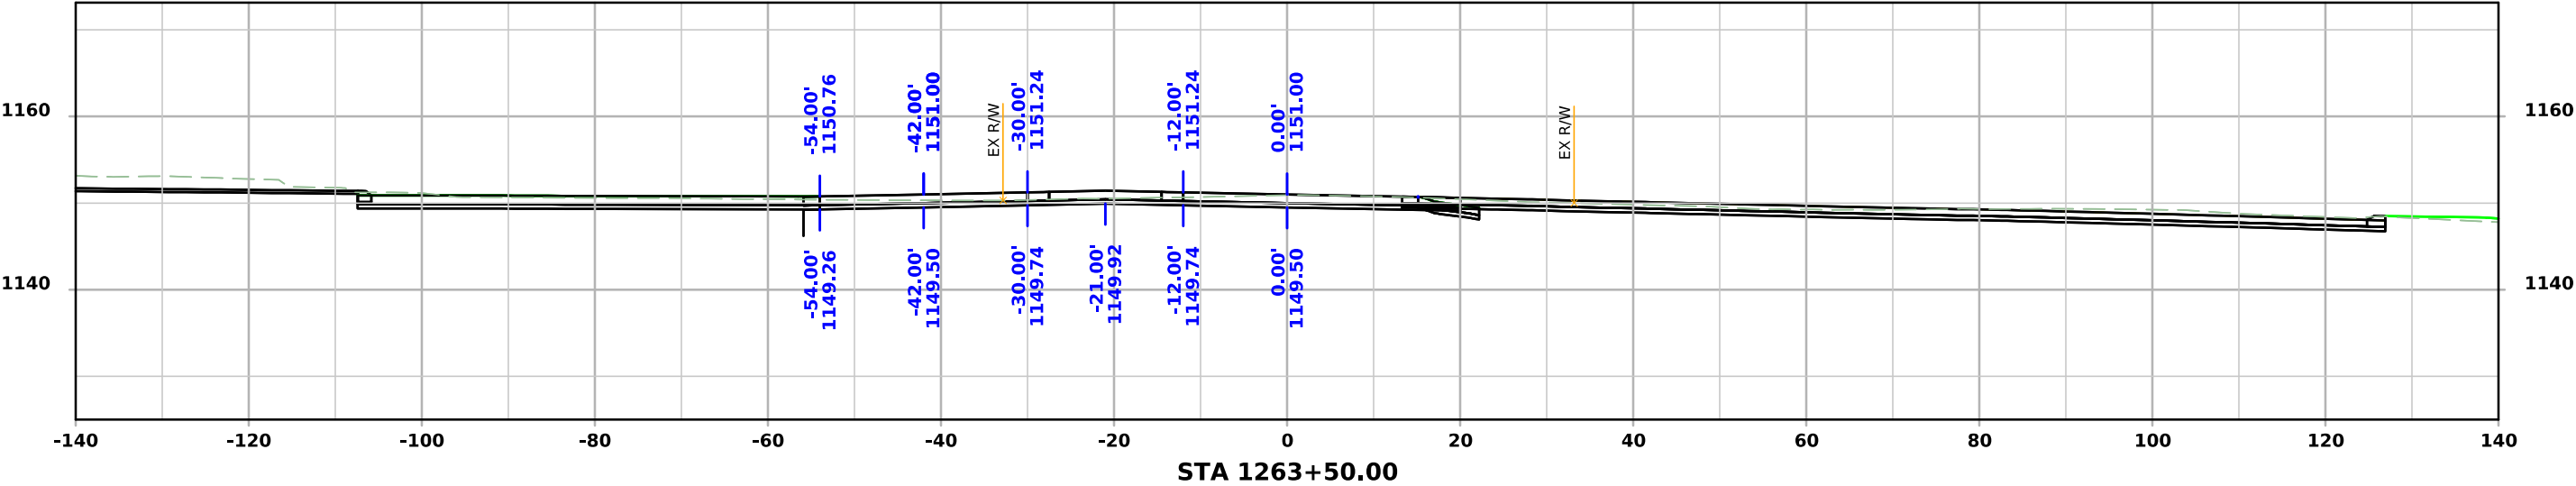




ML - US75

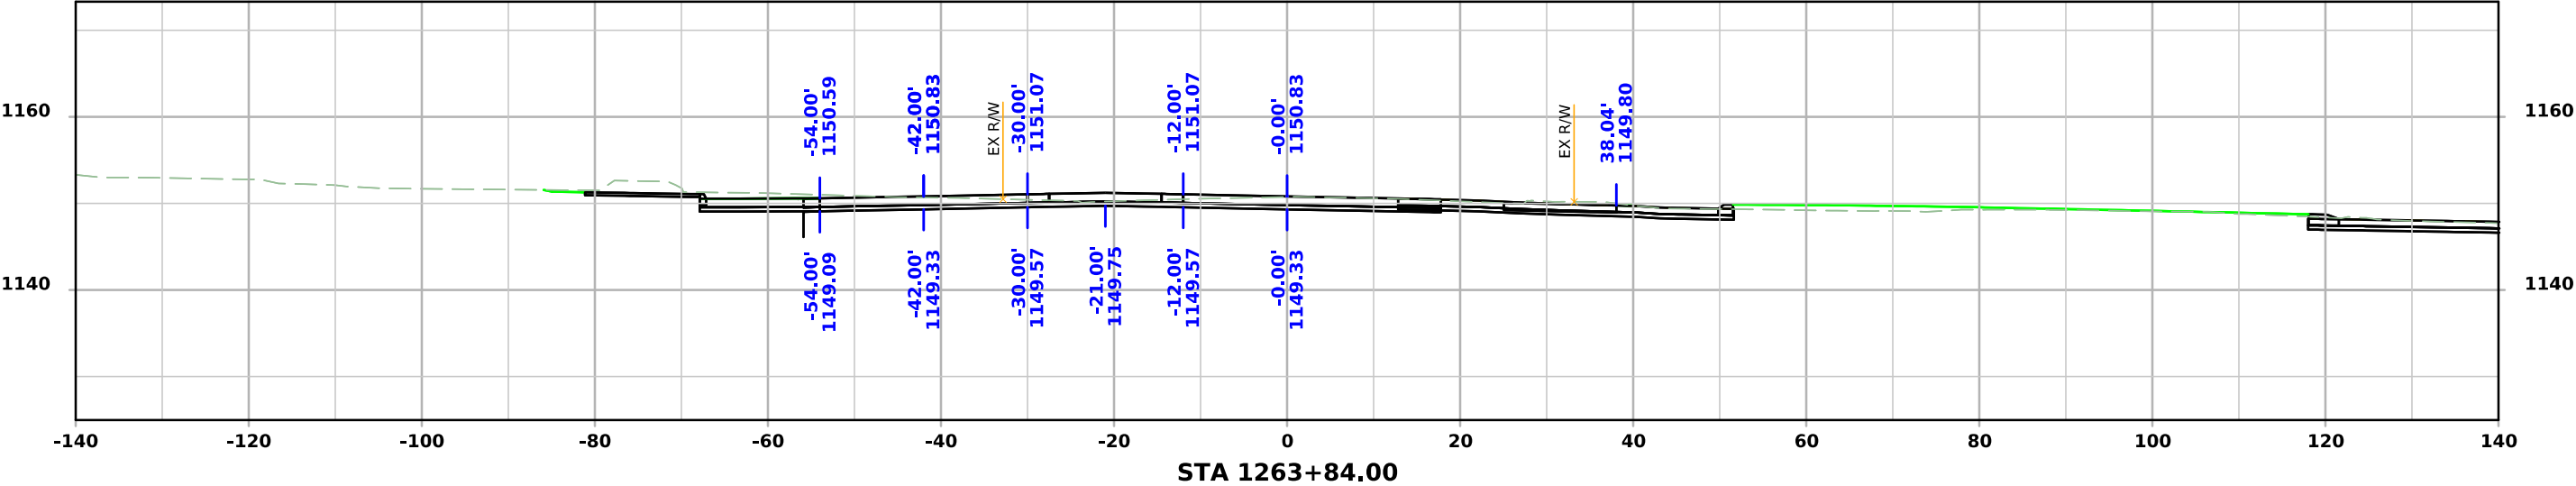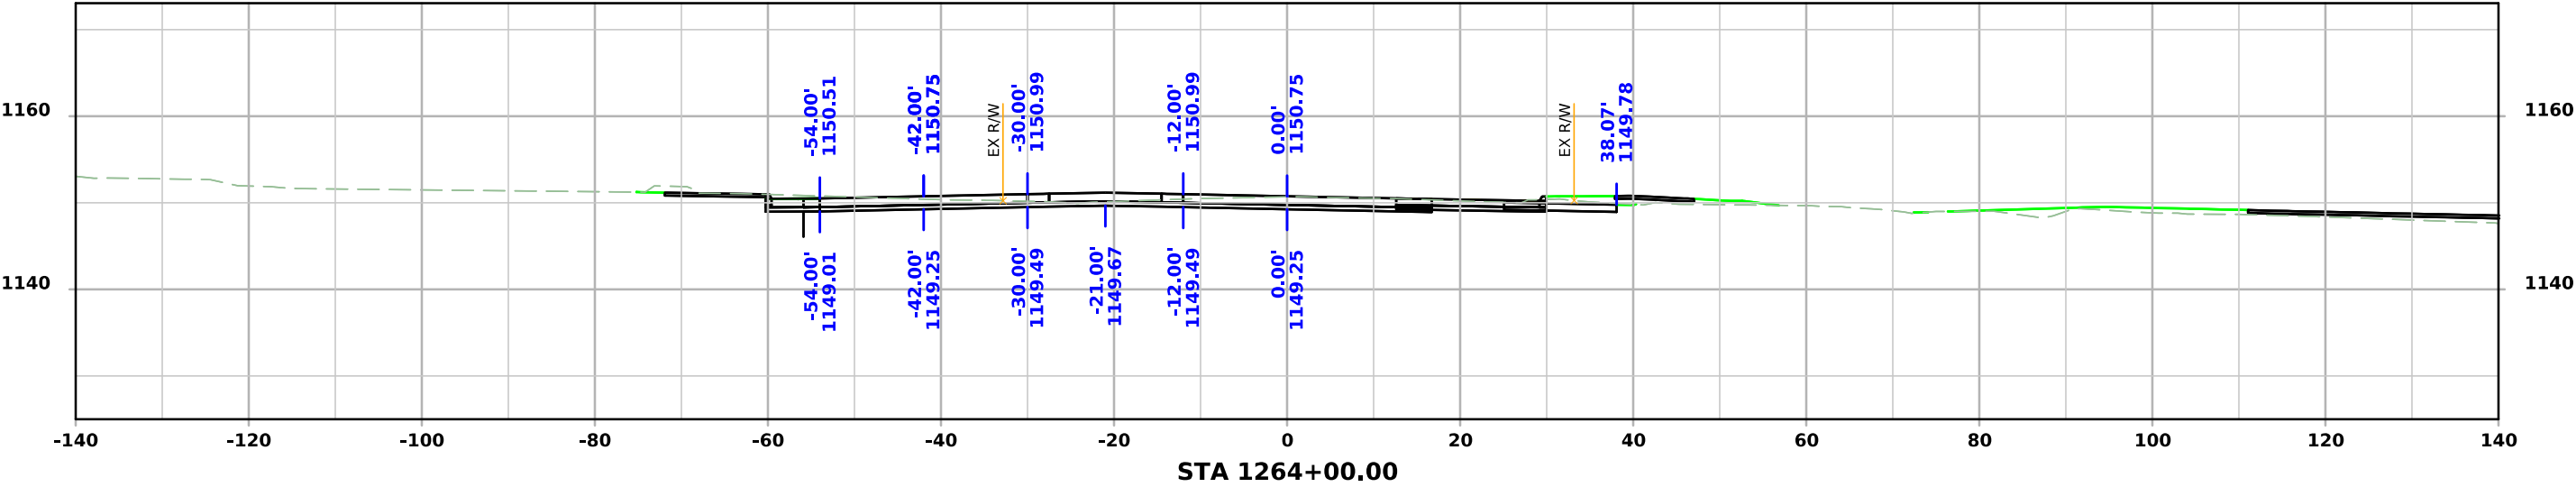



ML - US75

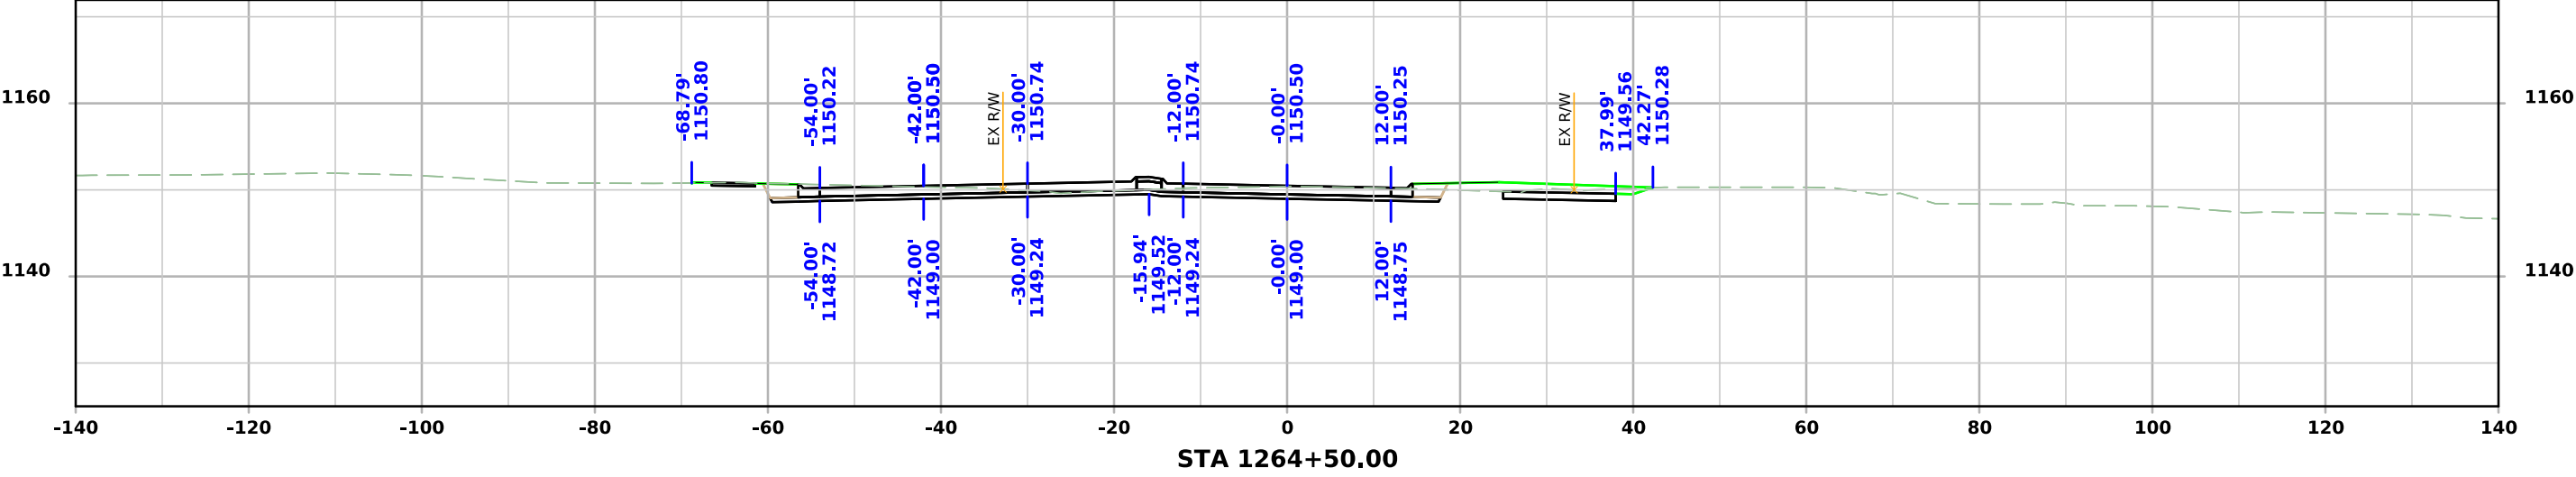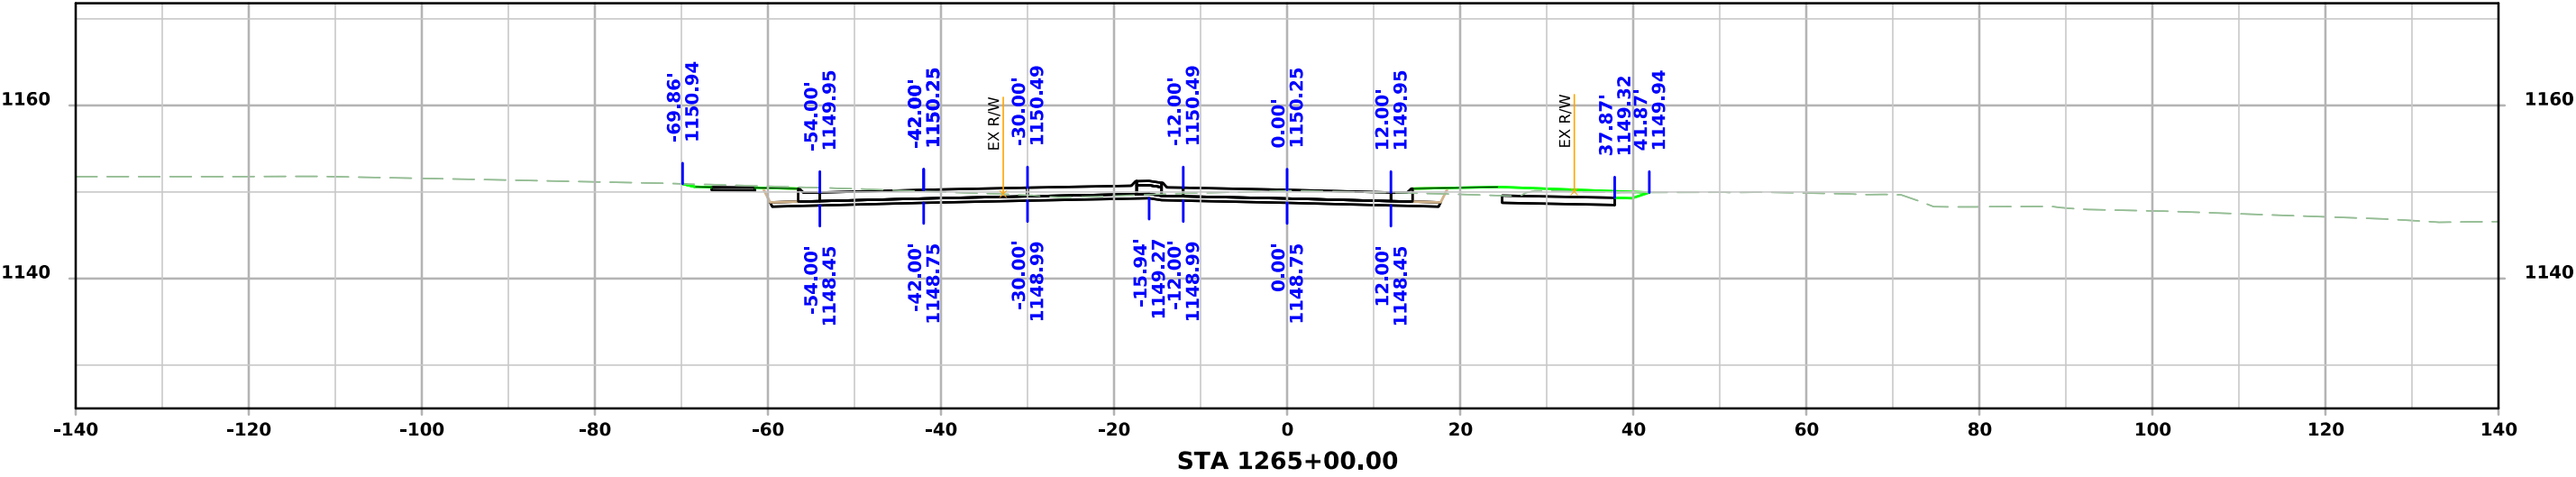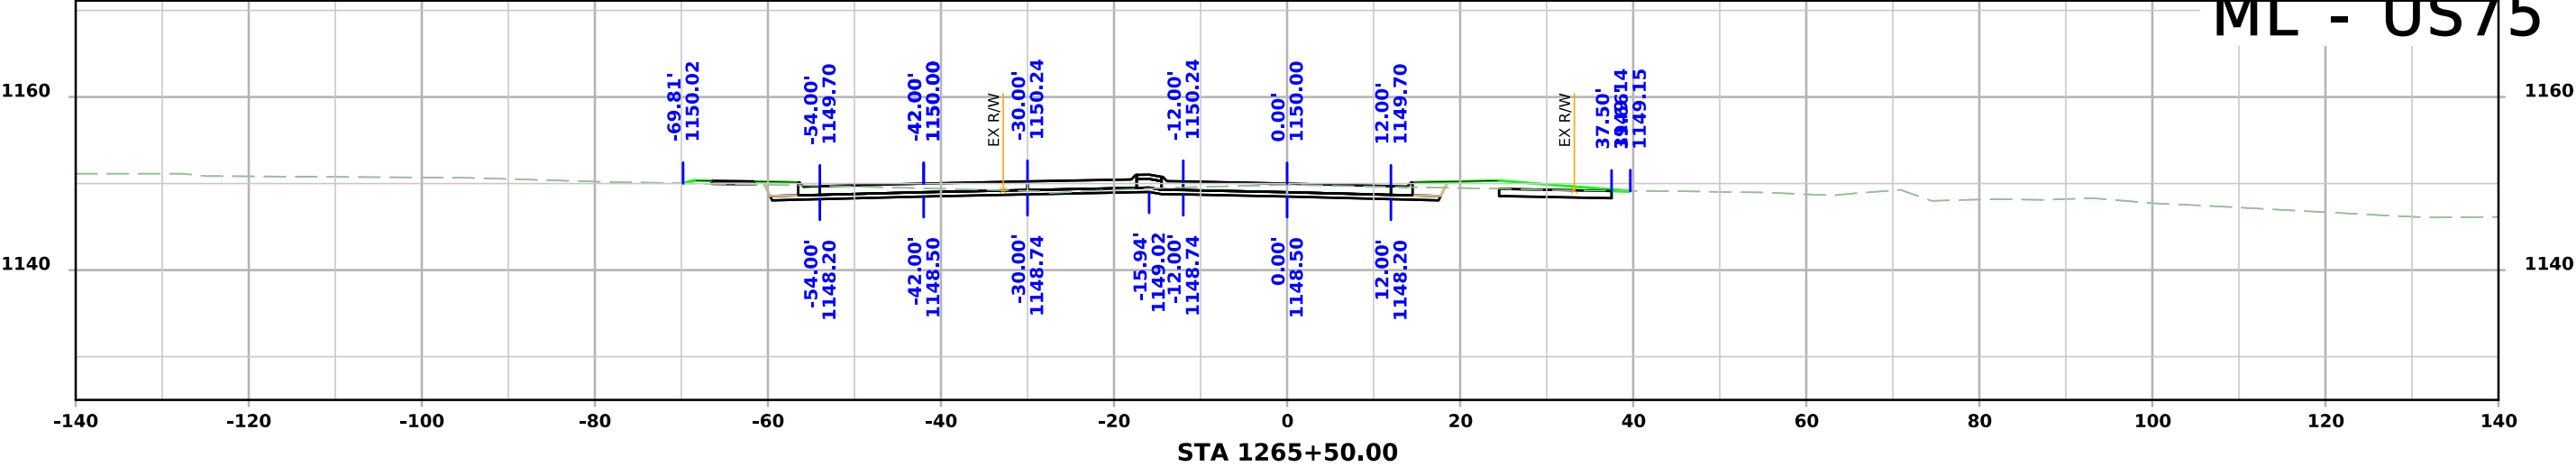



ML - US75

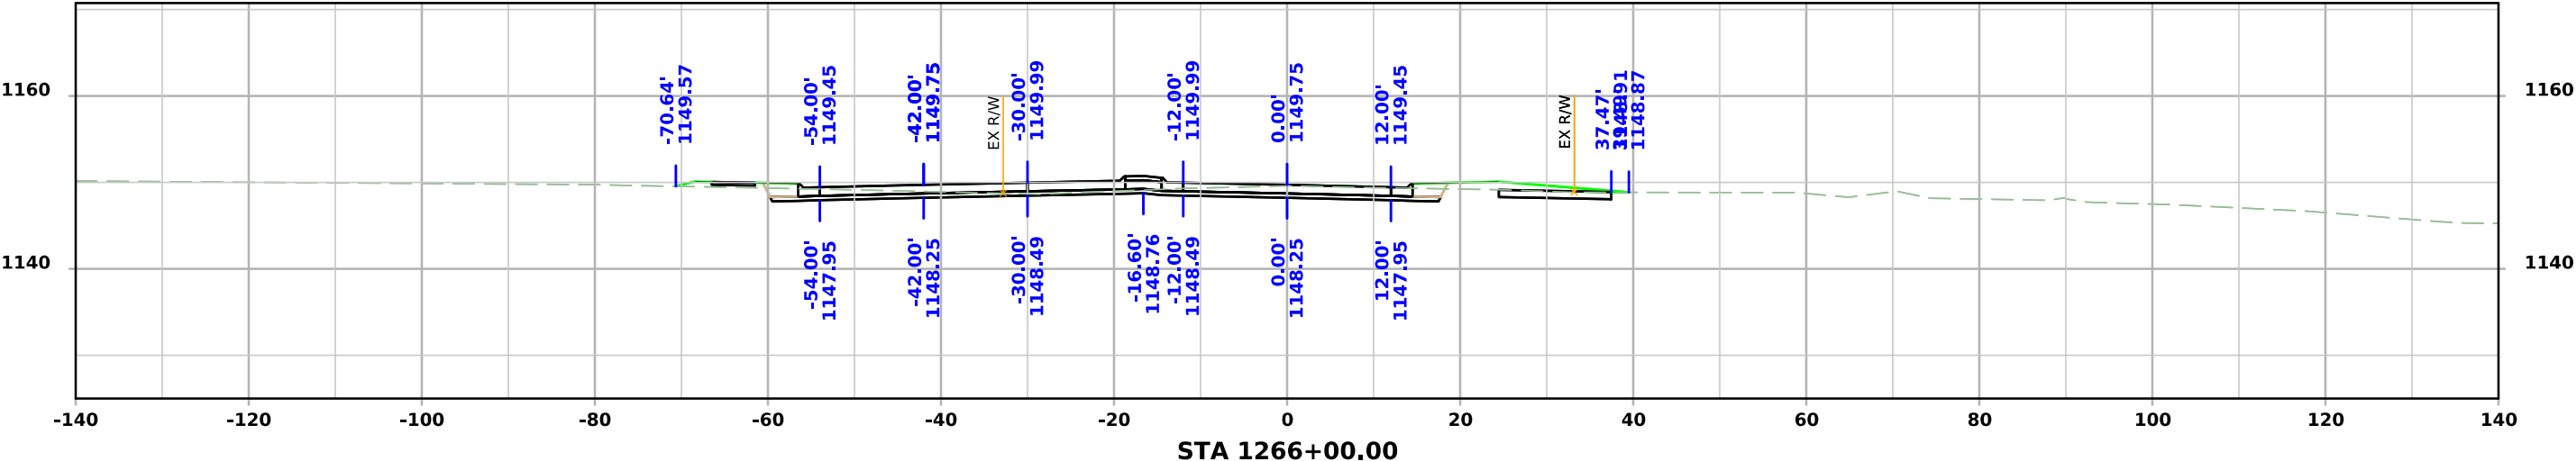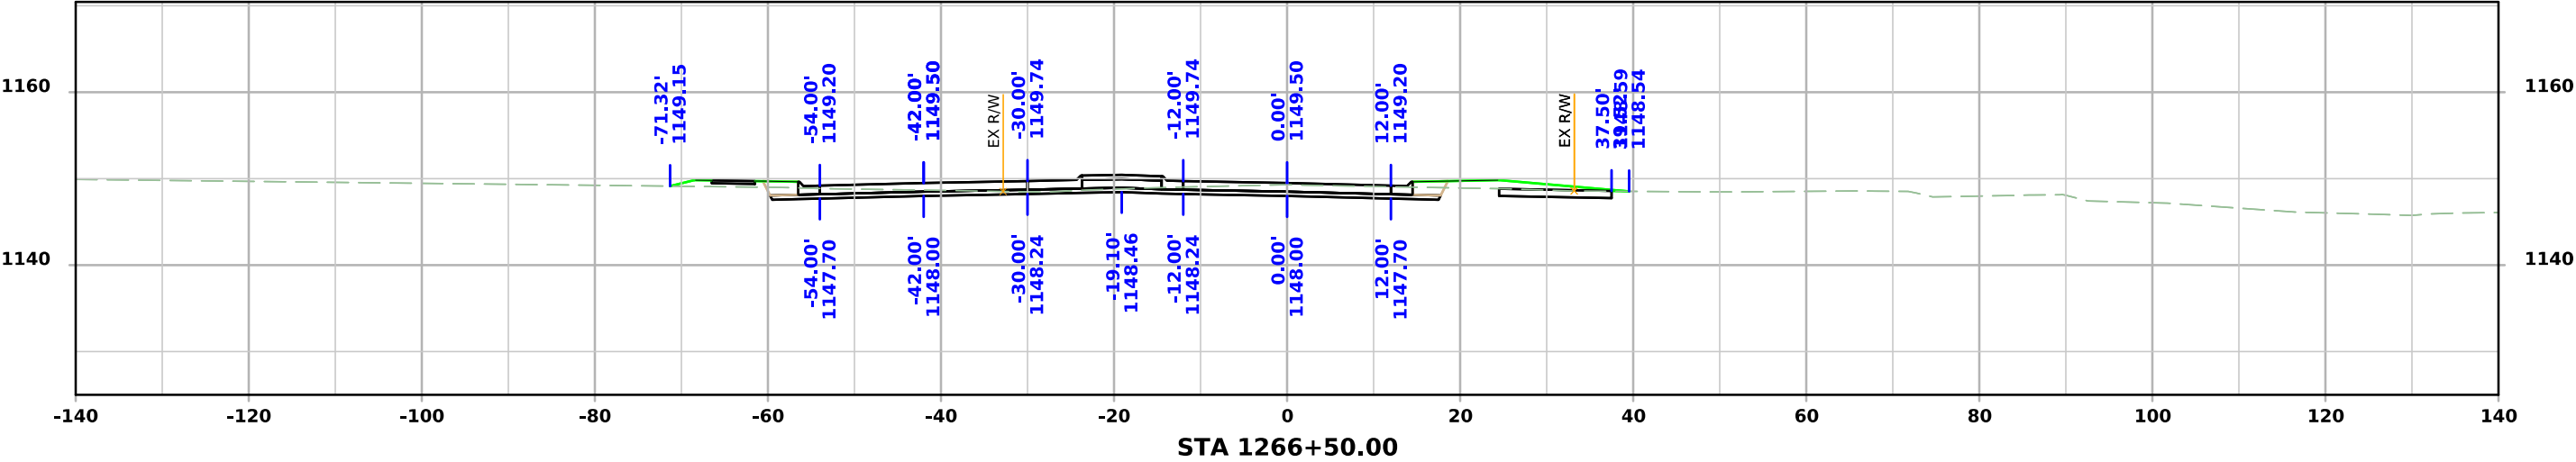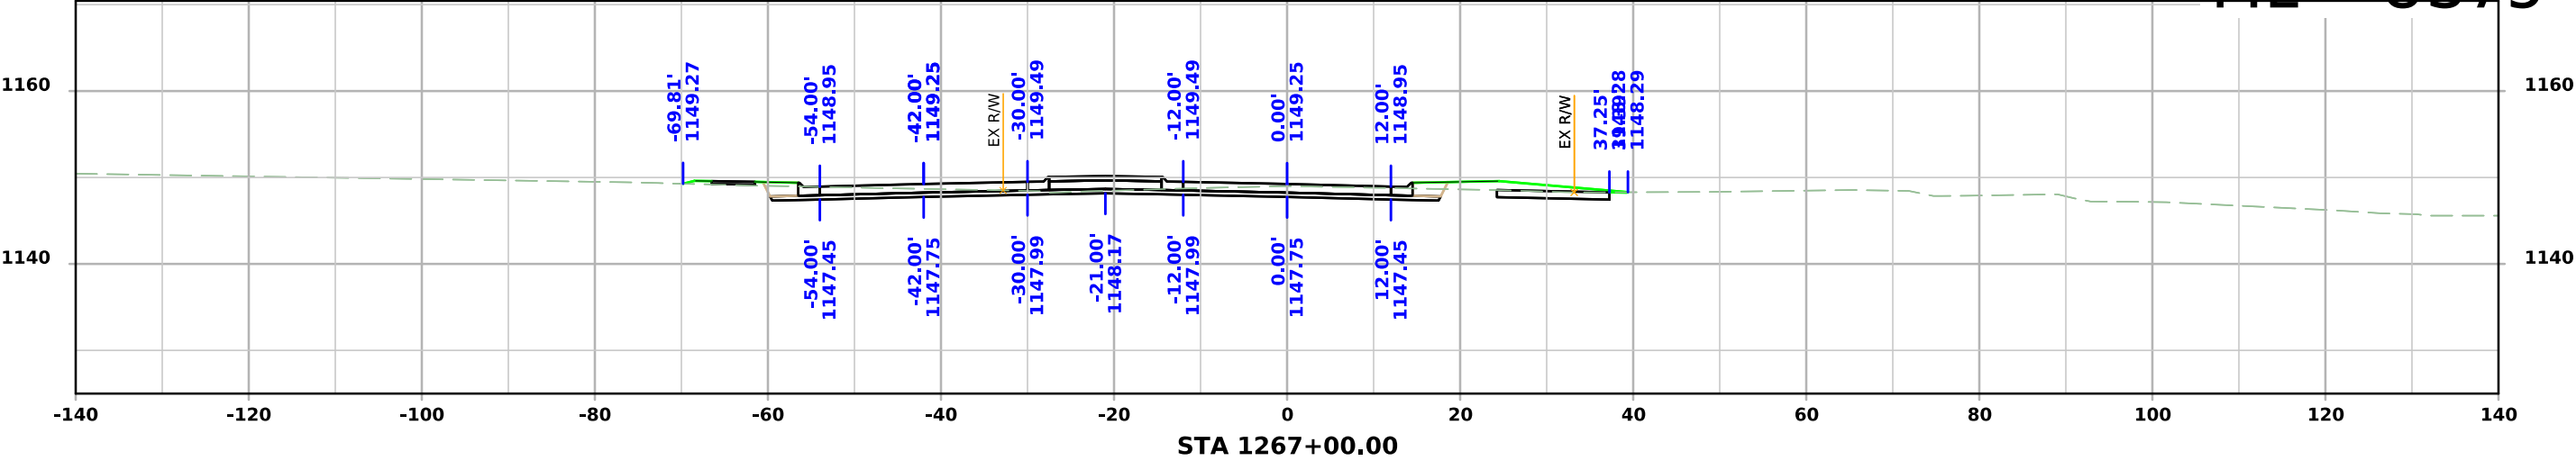



ML - US75

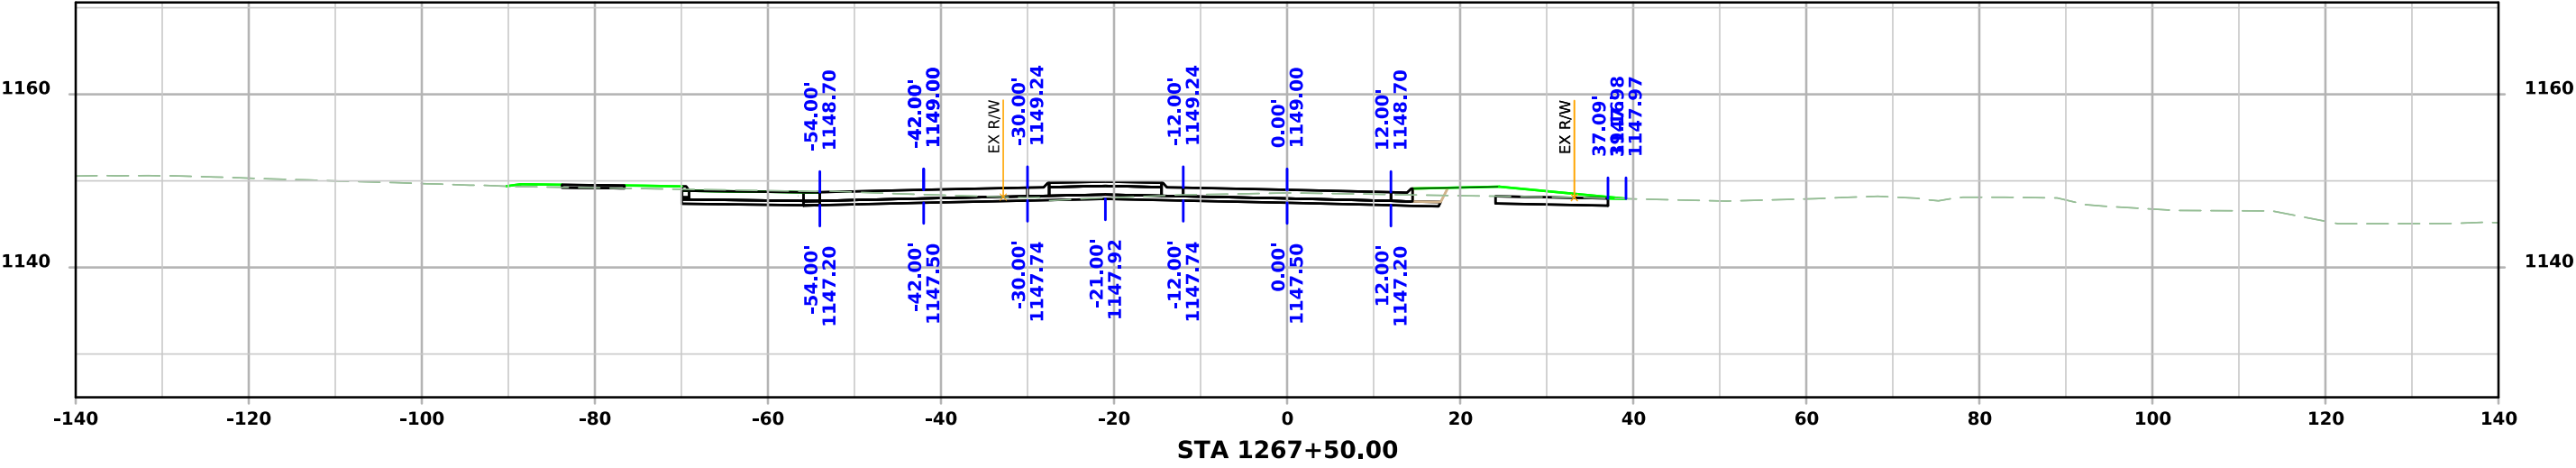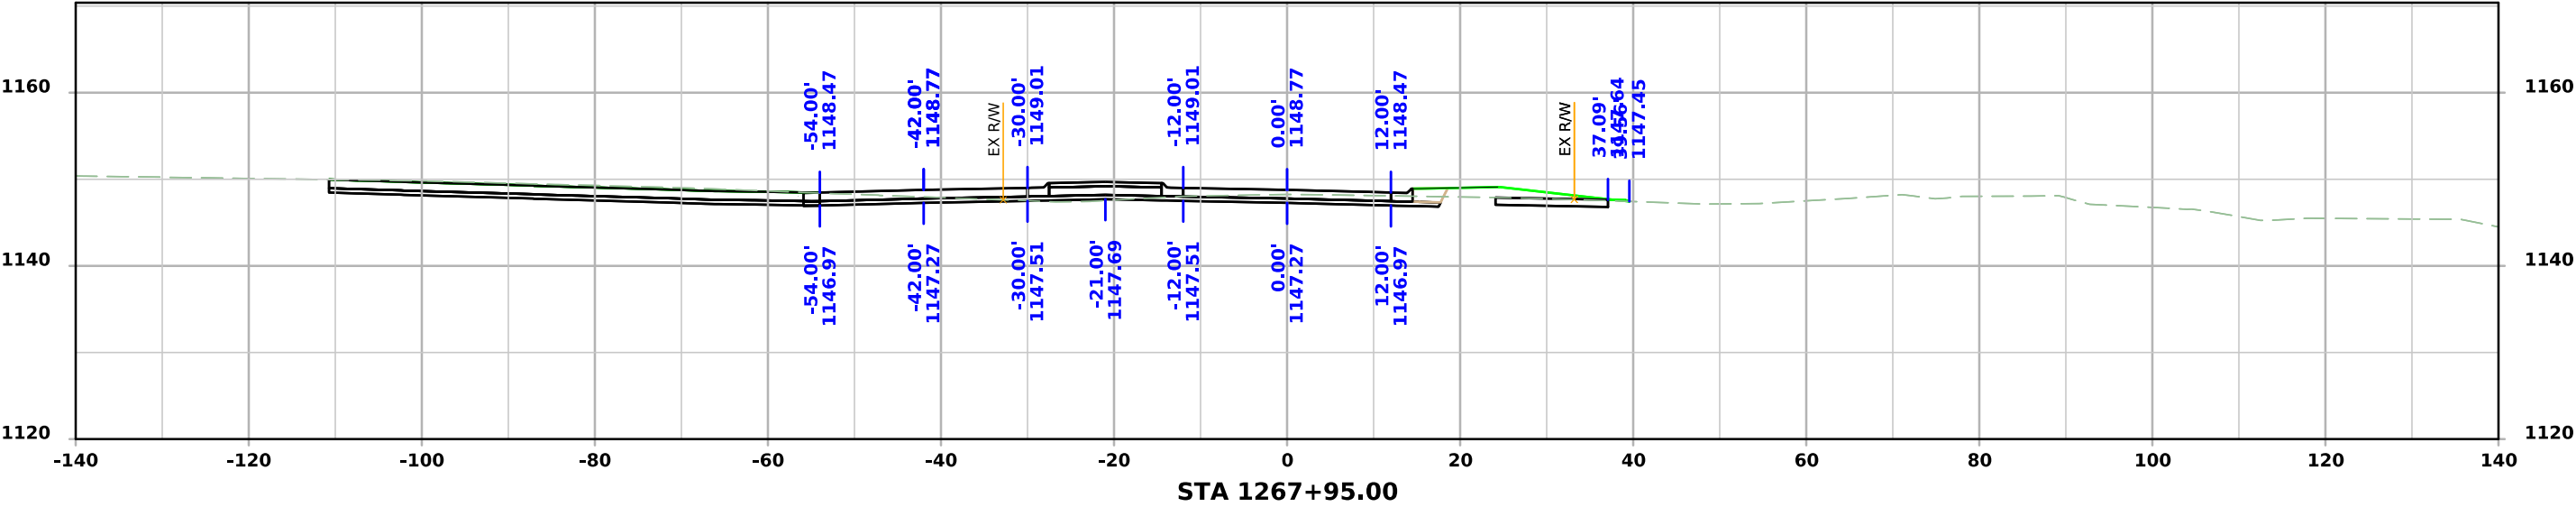




ML - US75

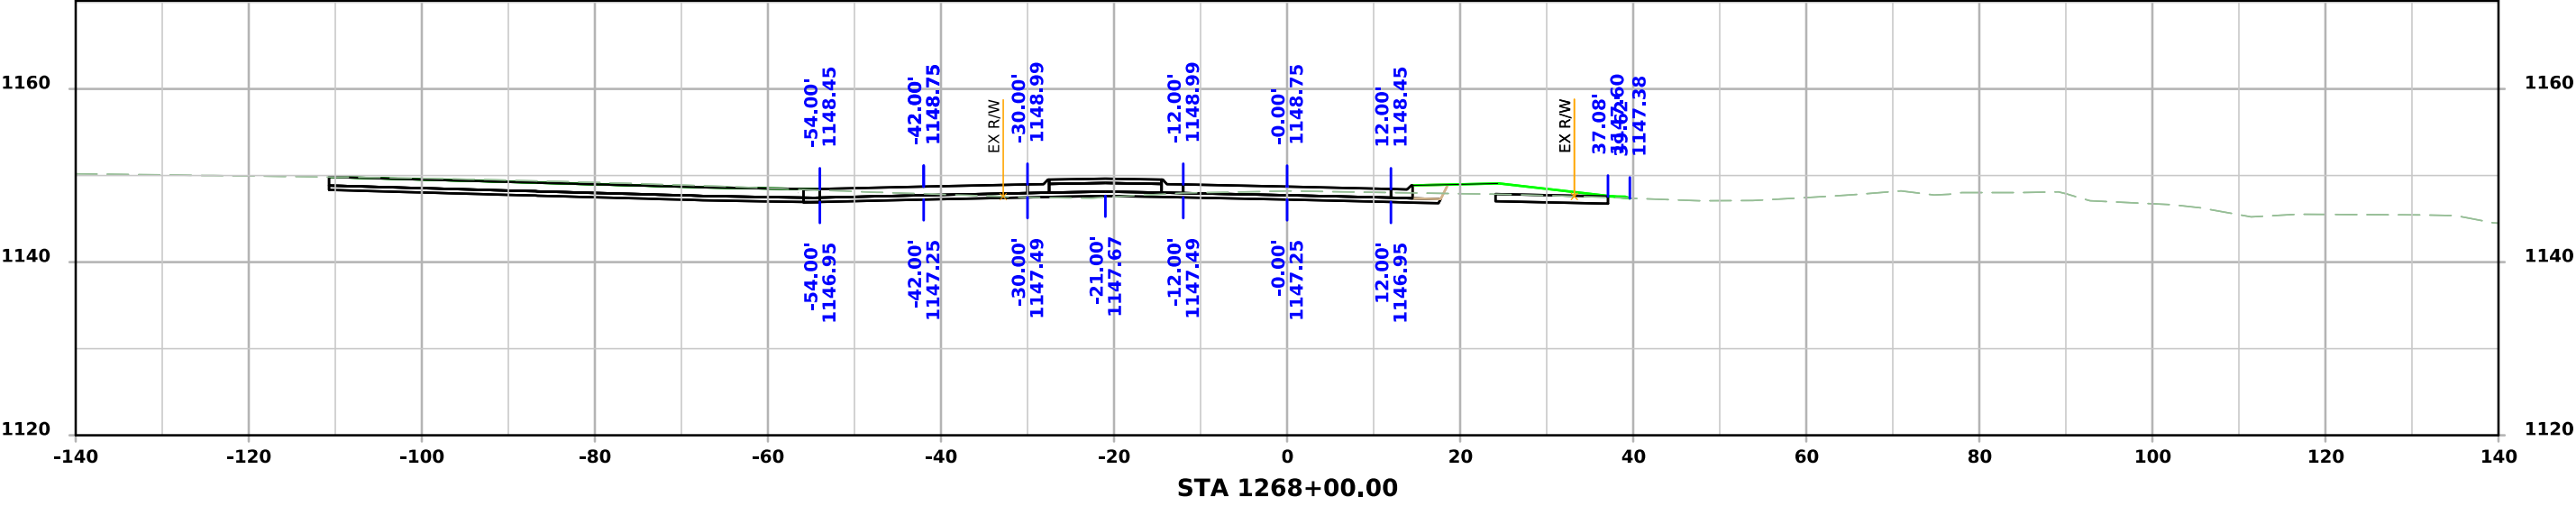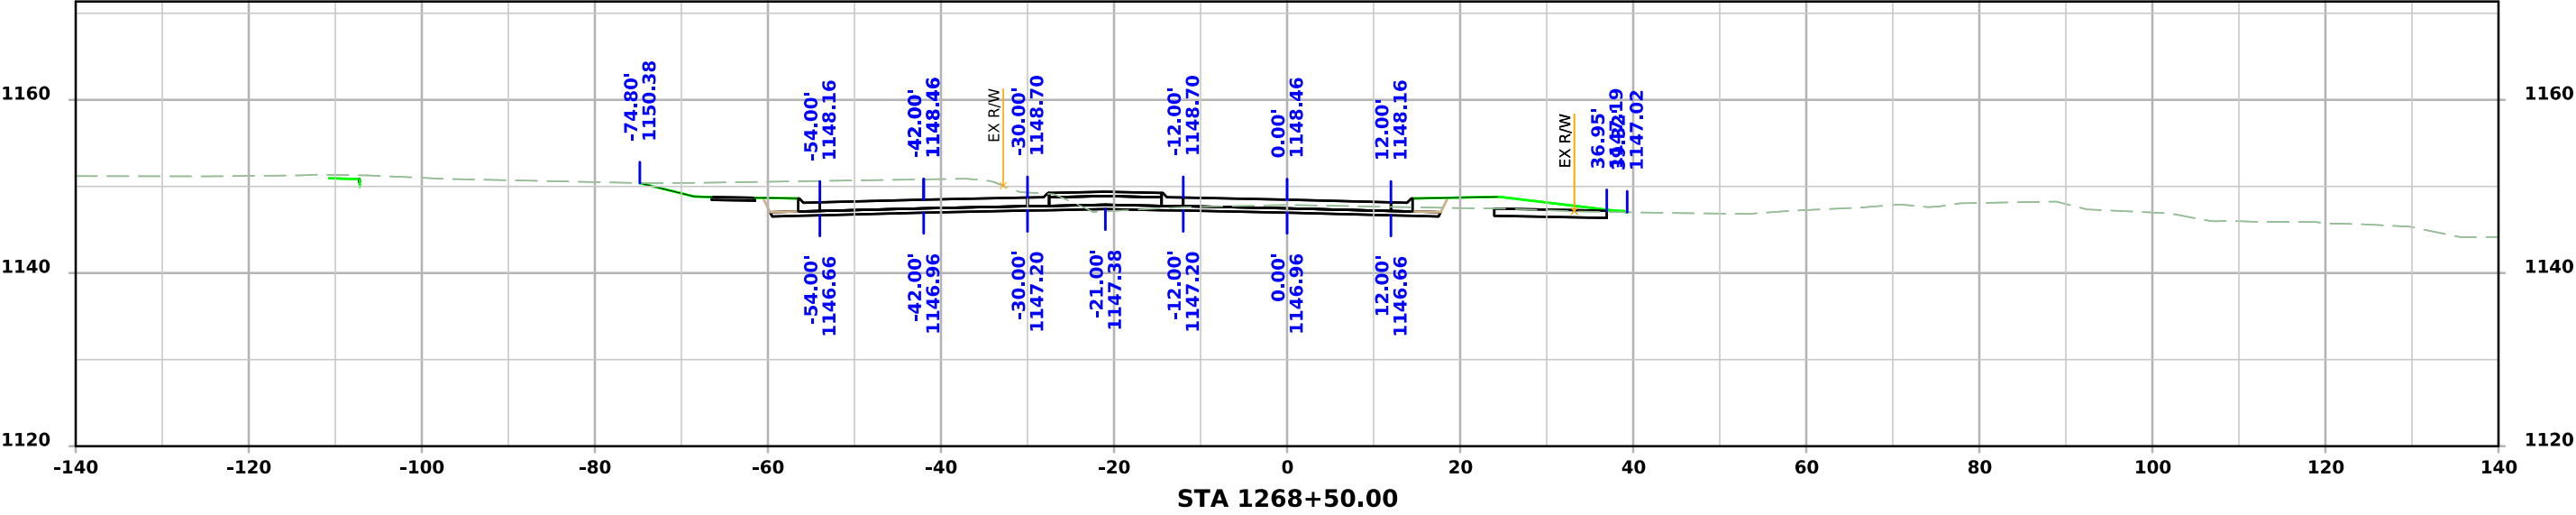



ML - US75

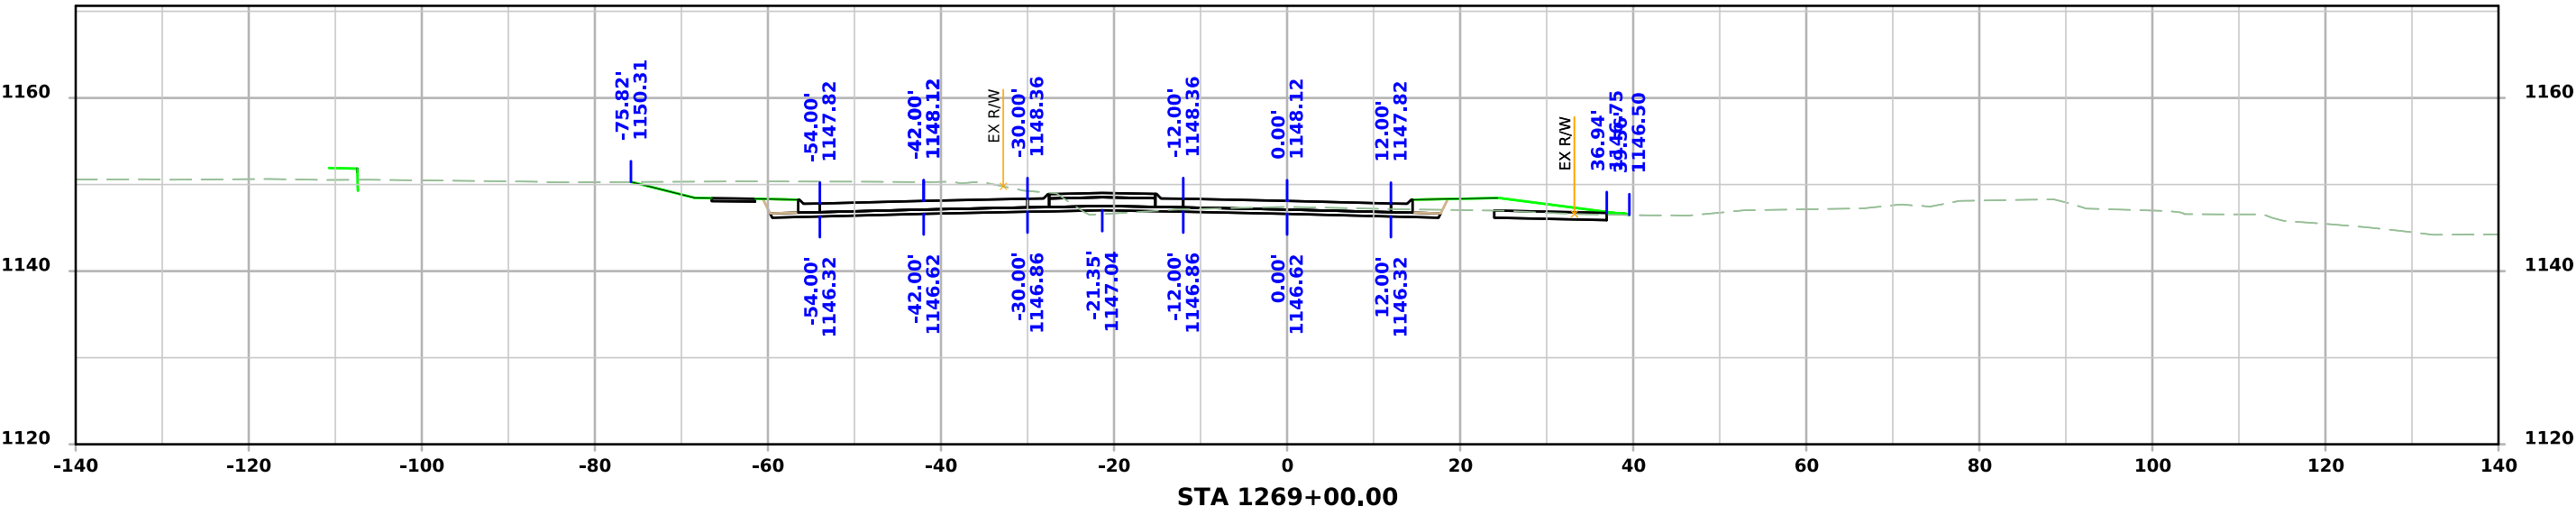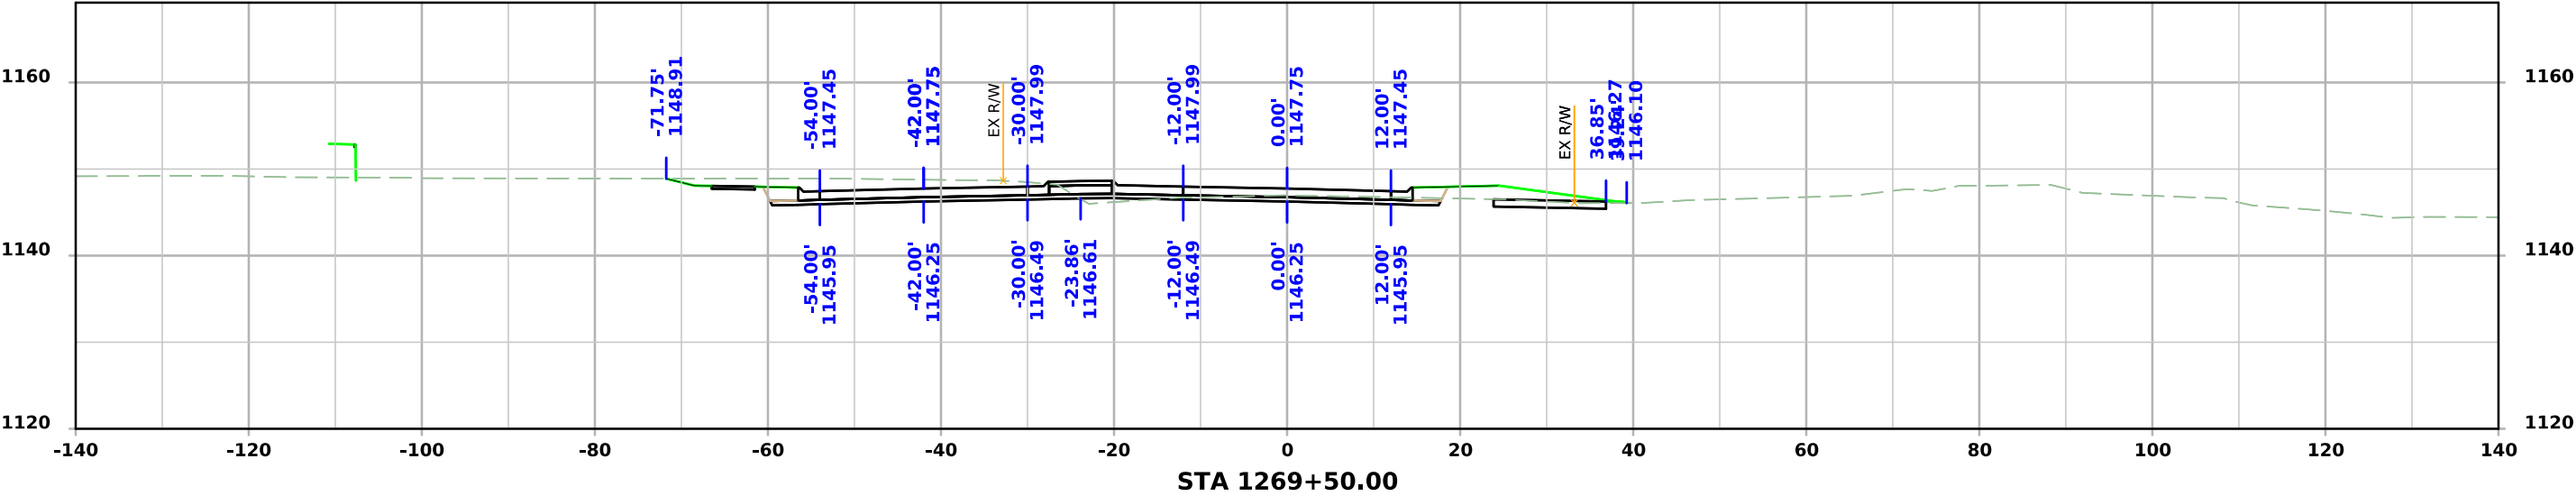



ML - US75

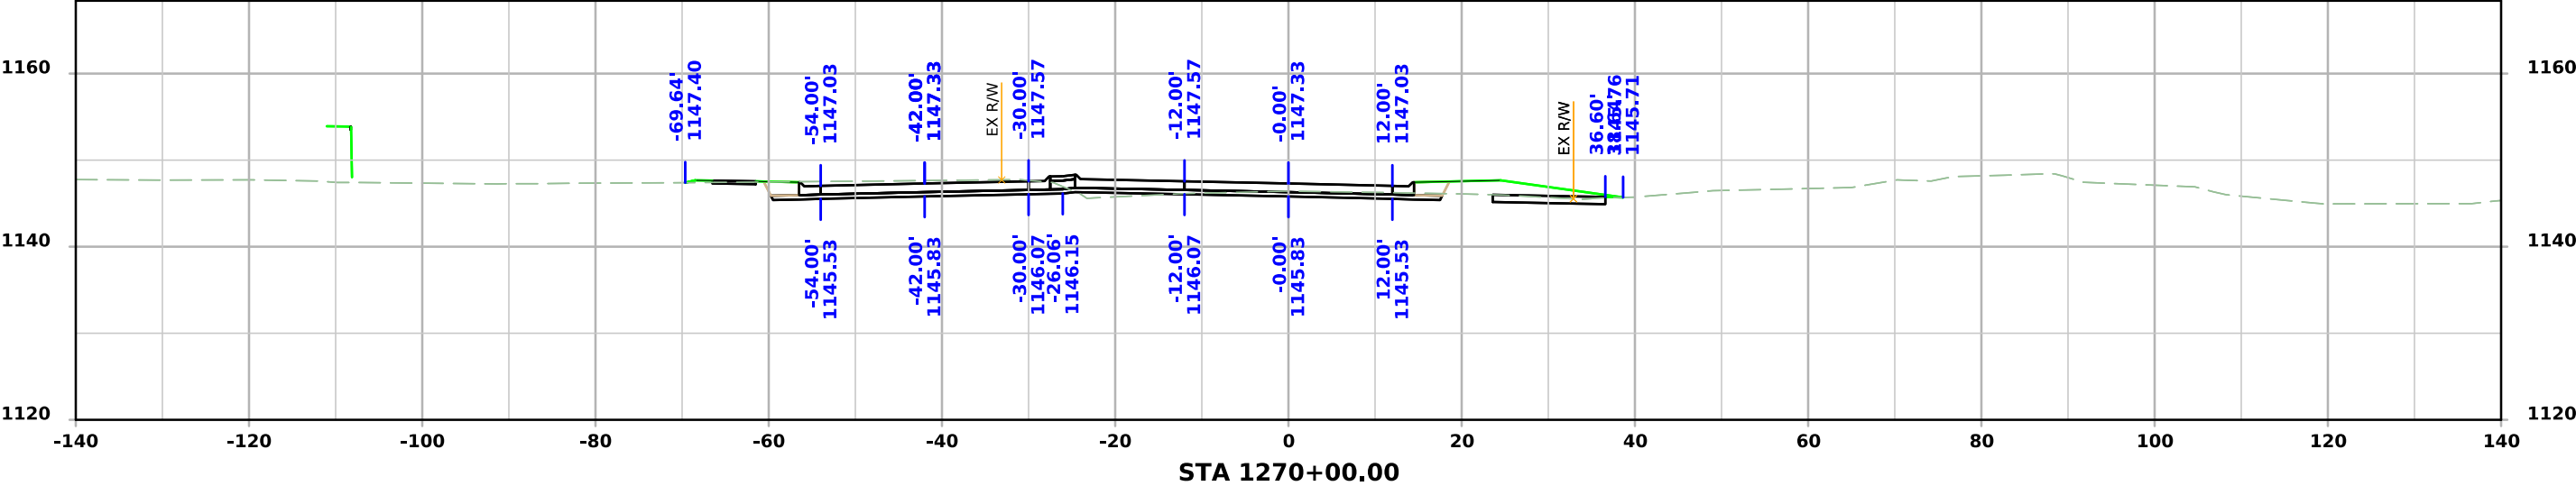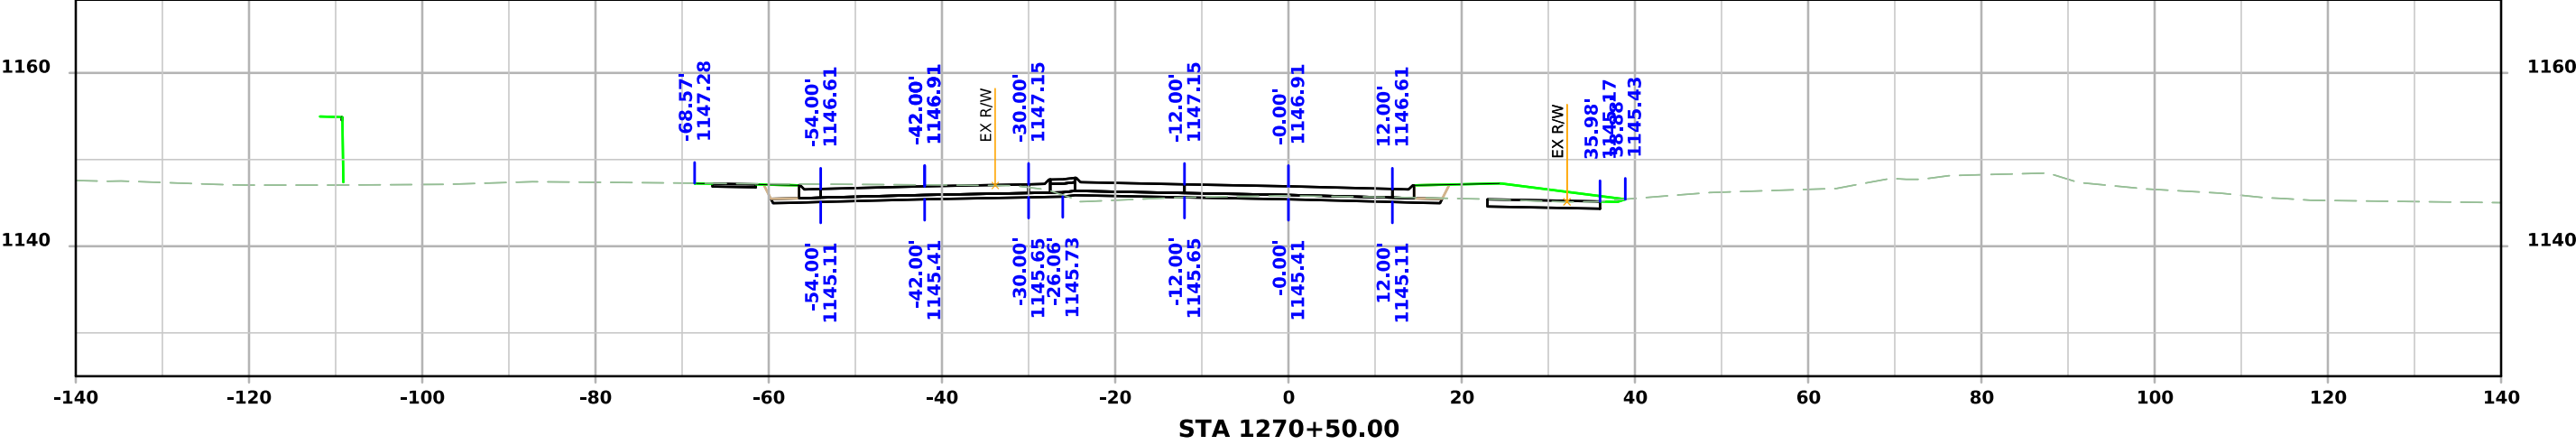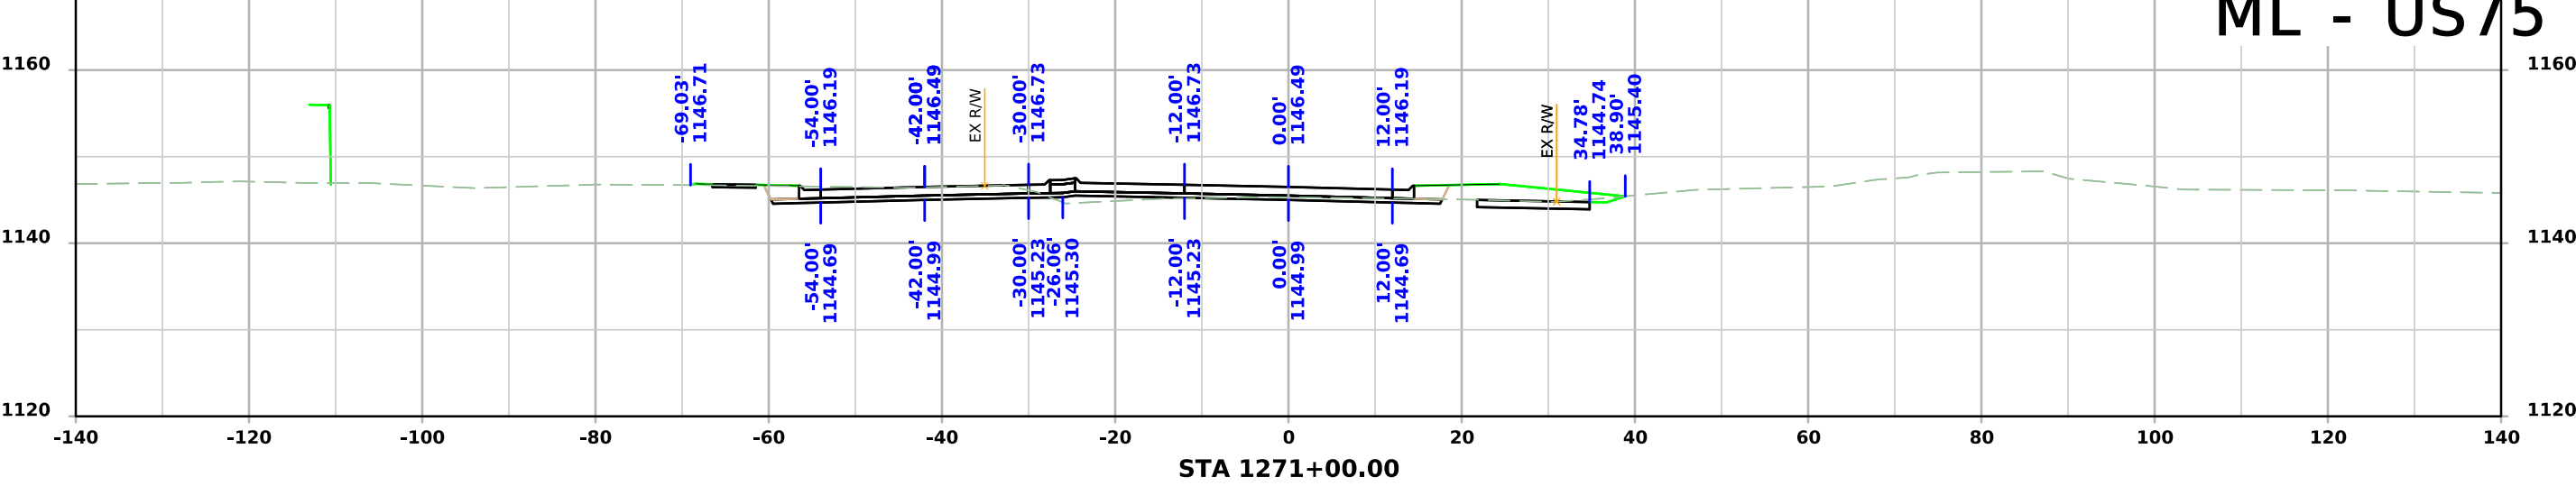



ML - US75

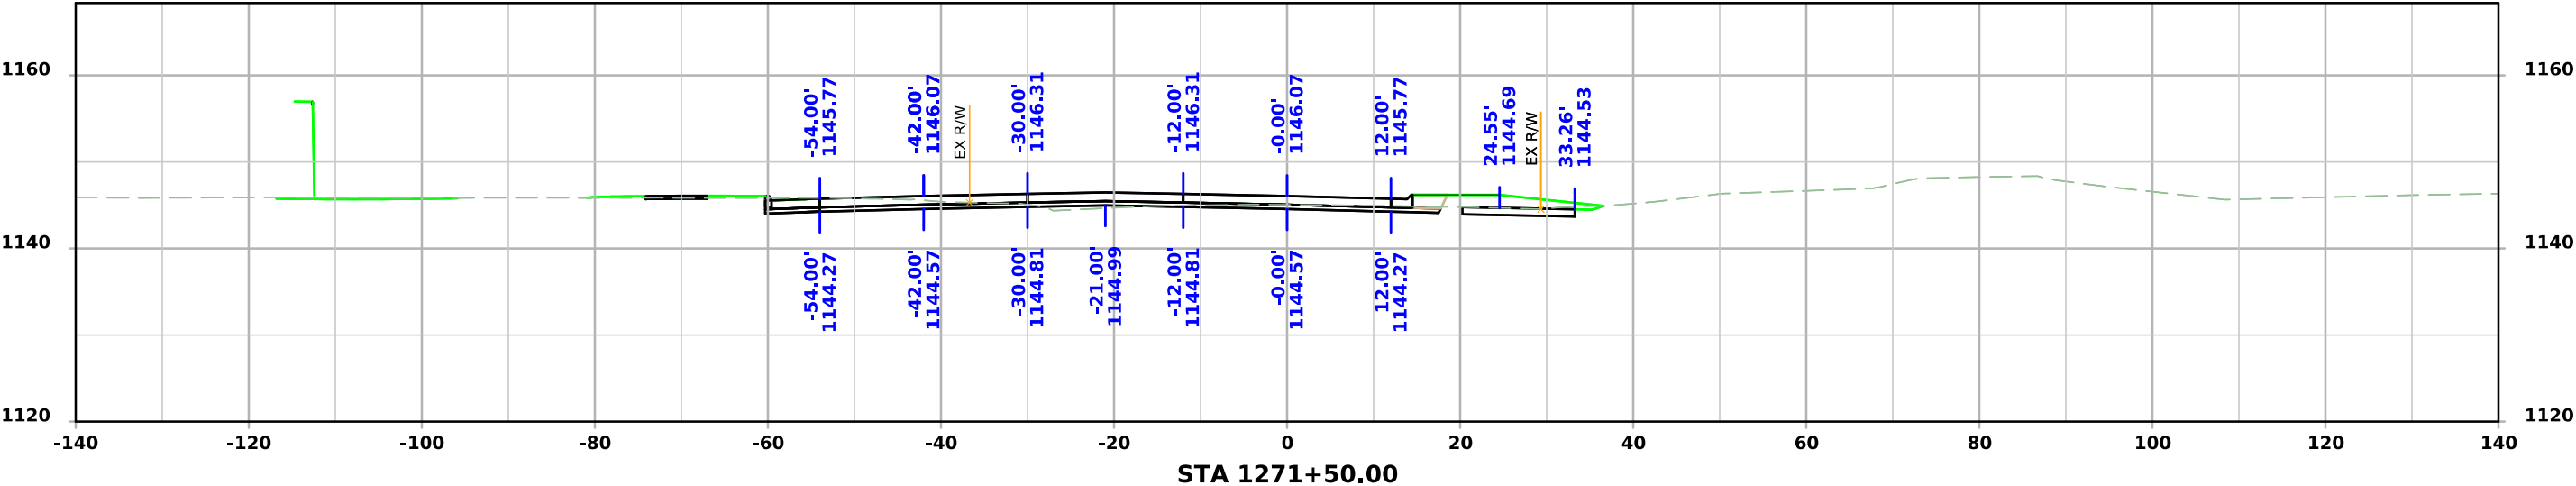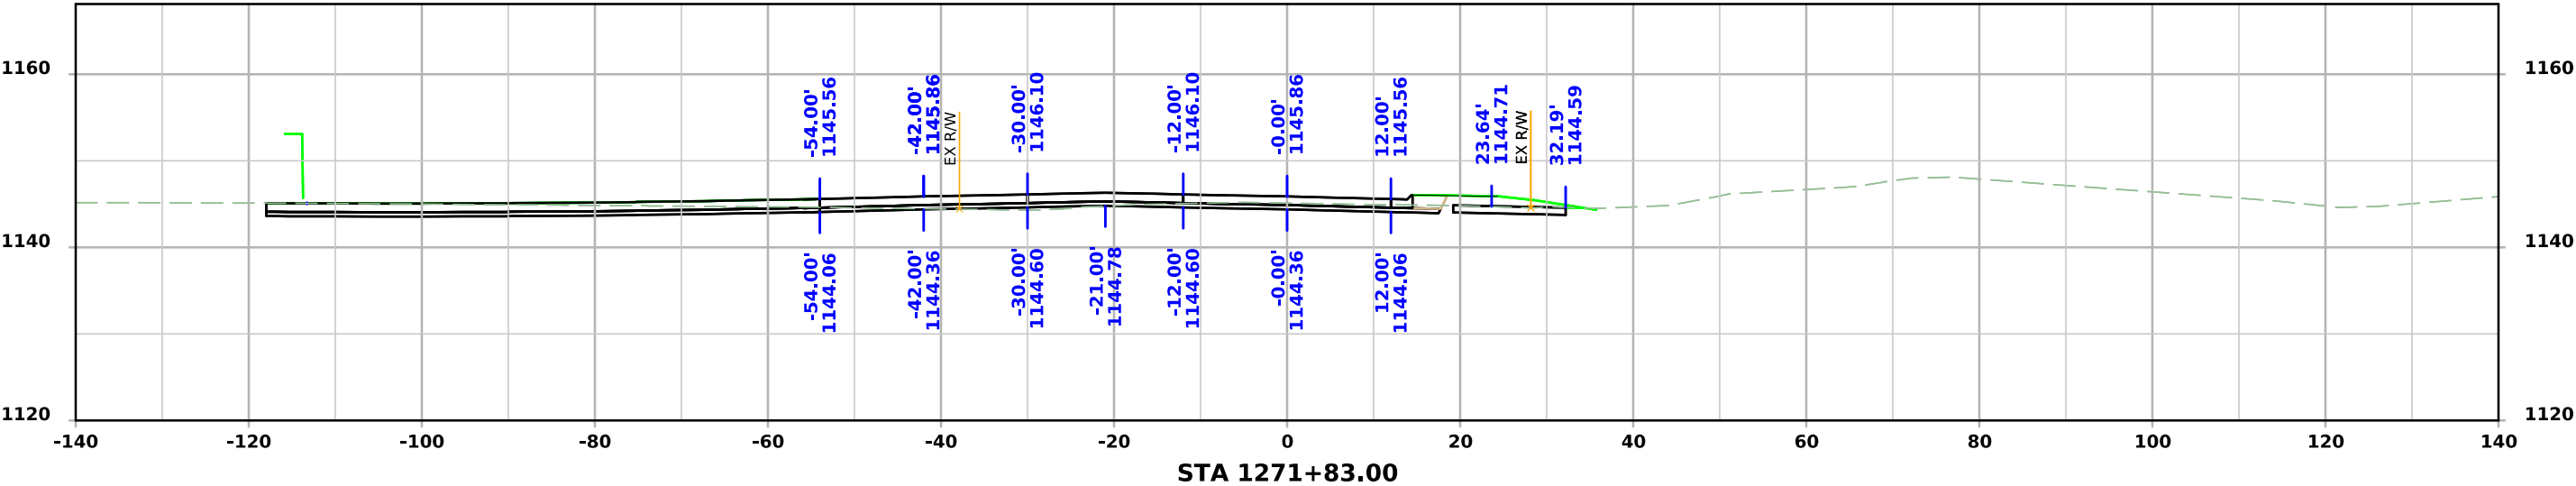



ML - US75

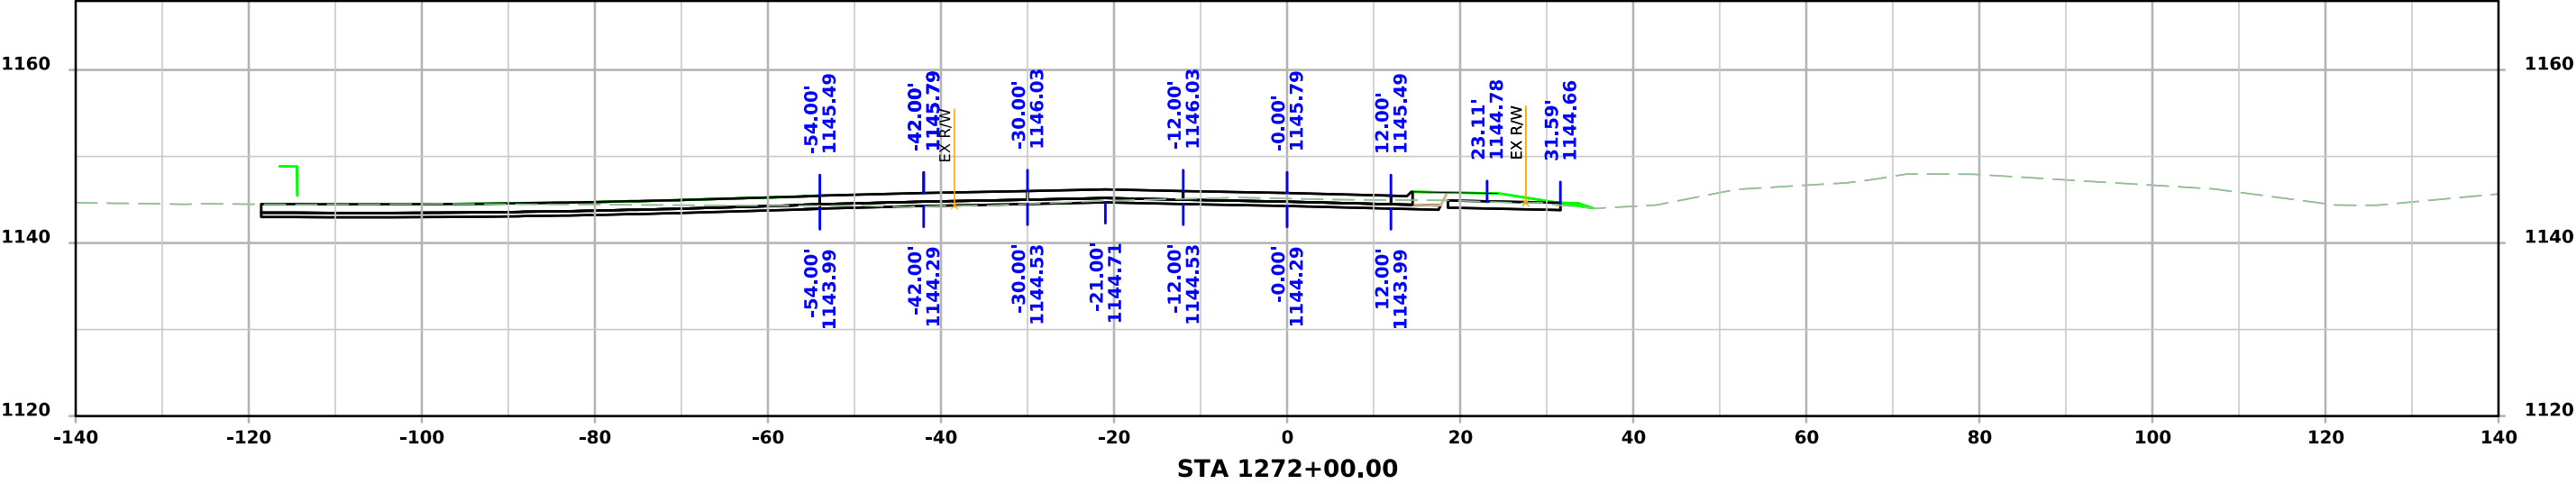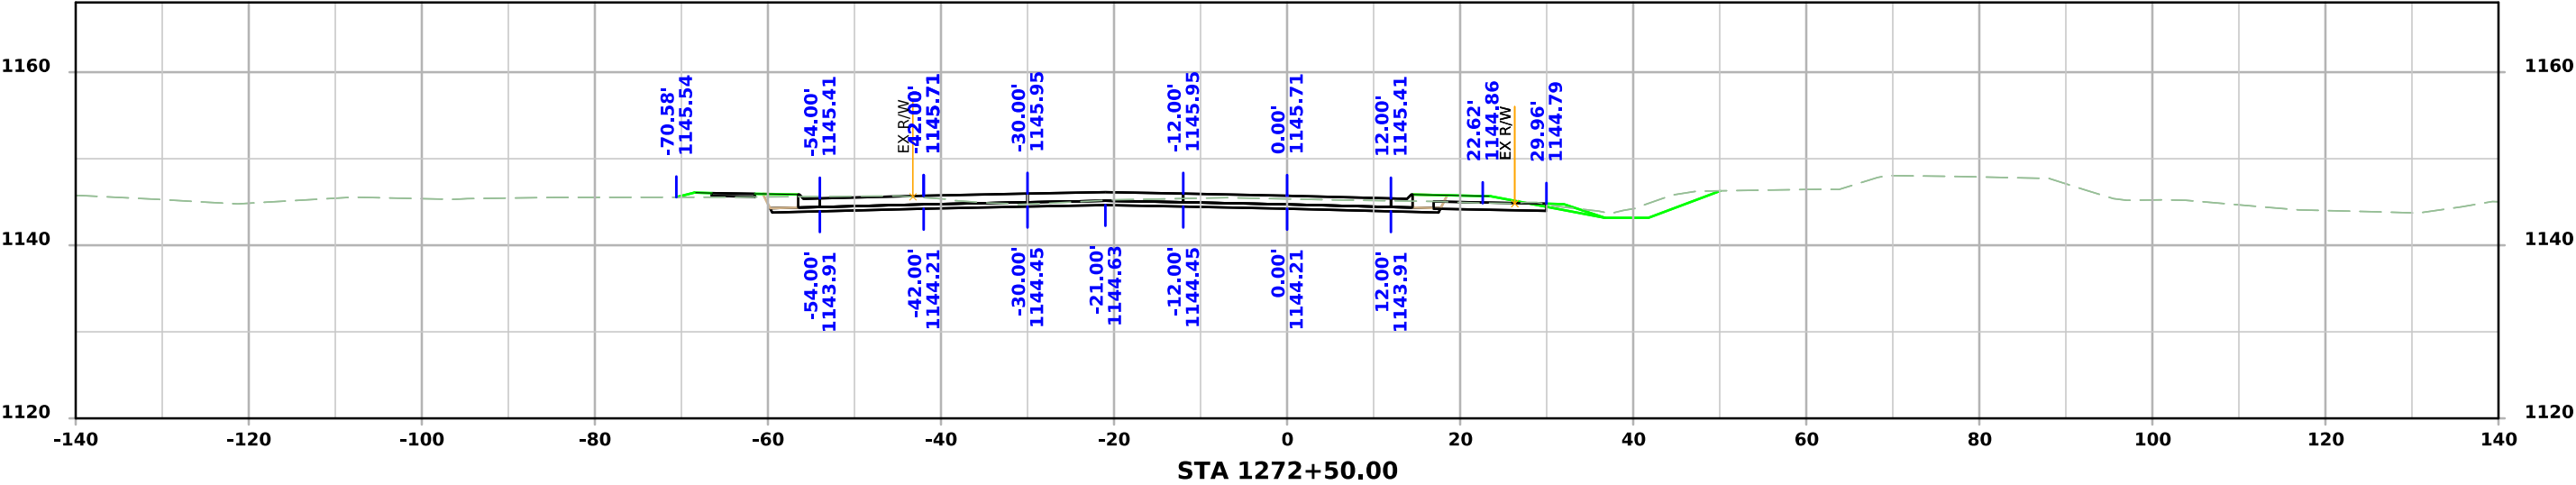



ML - US75

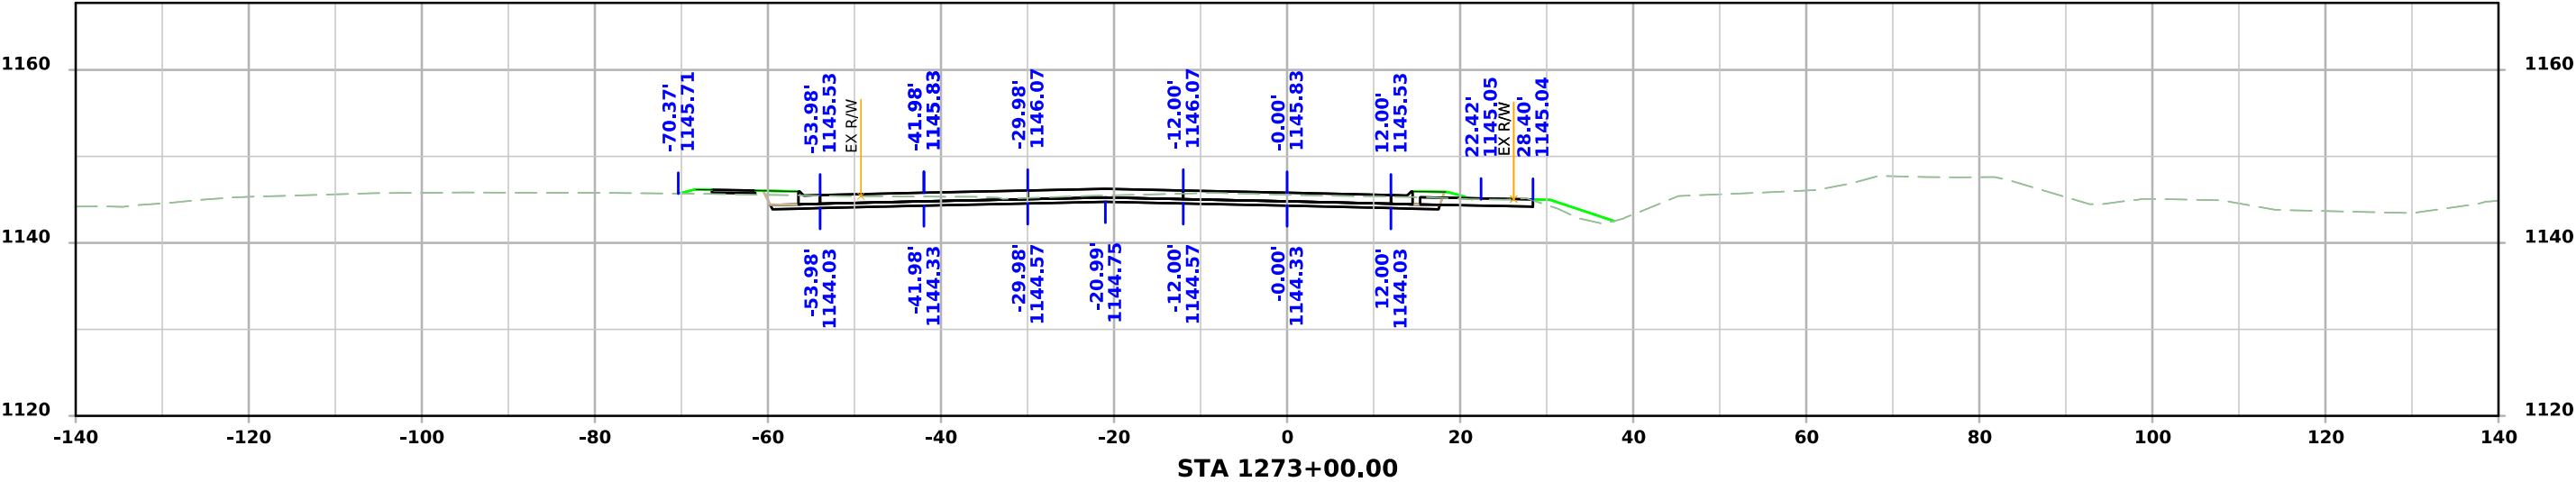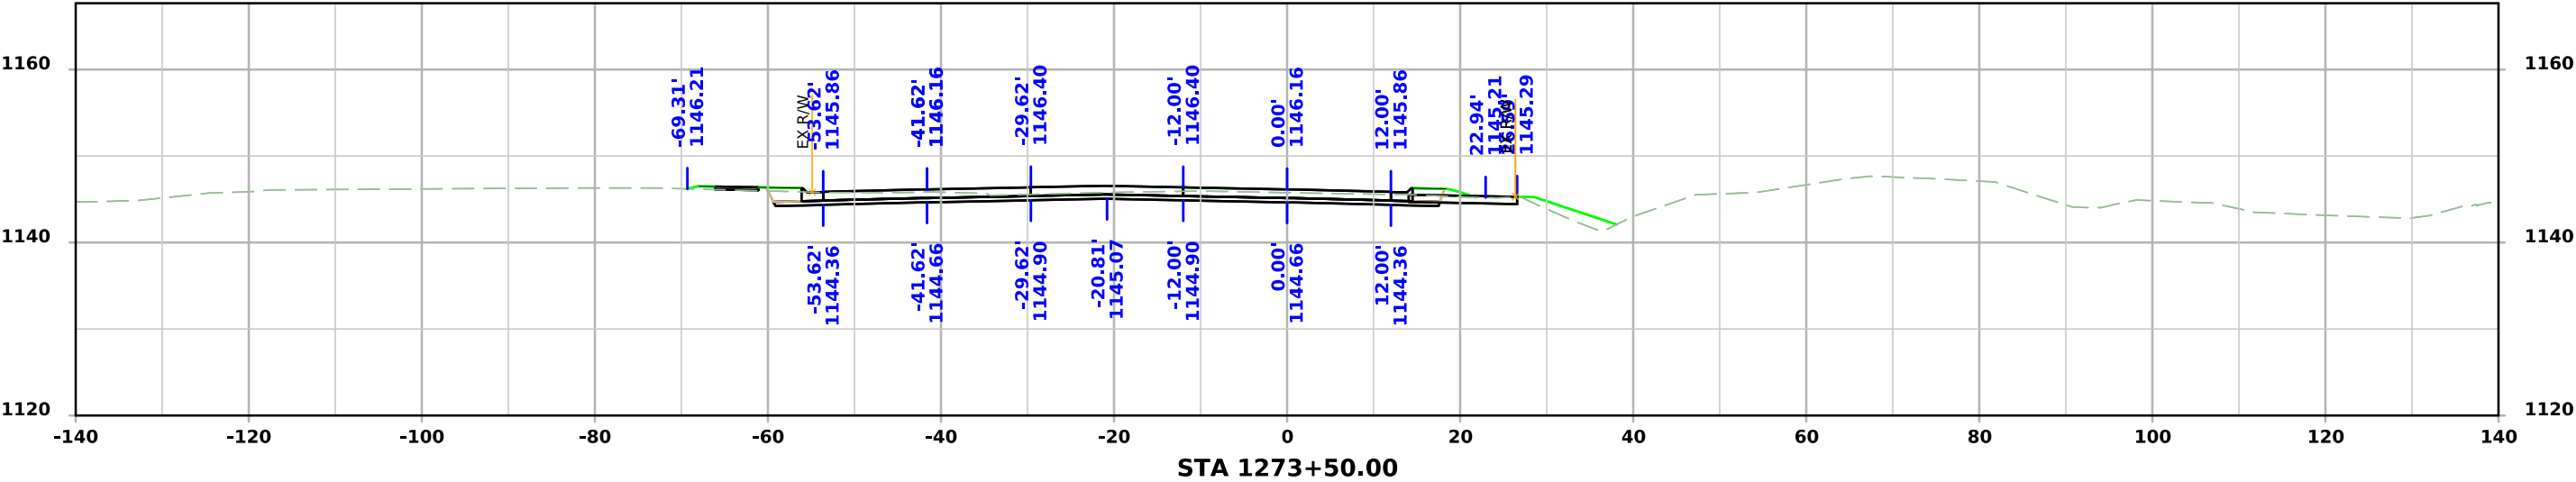



ML - US75

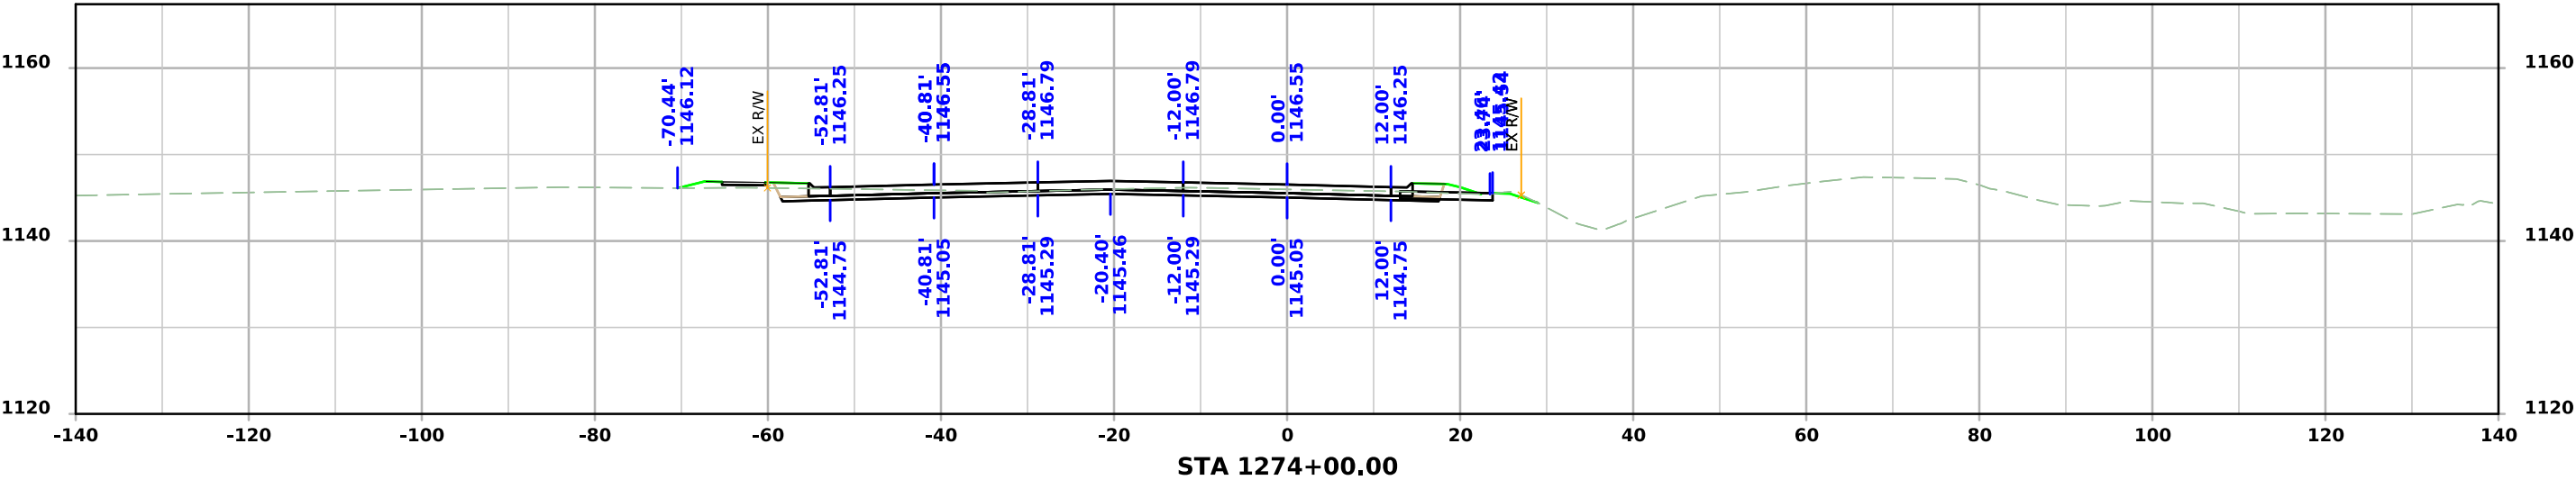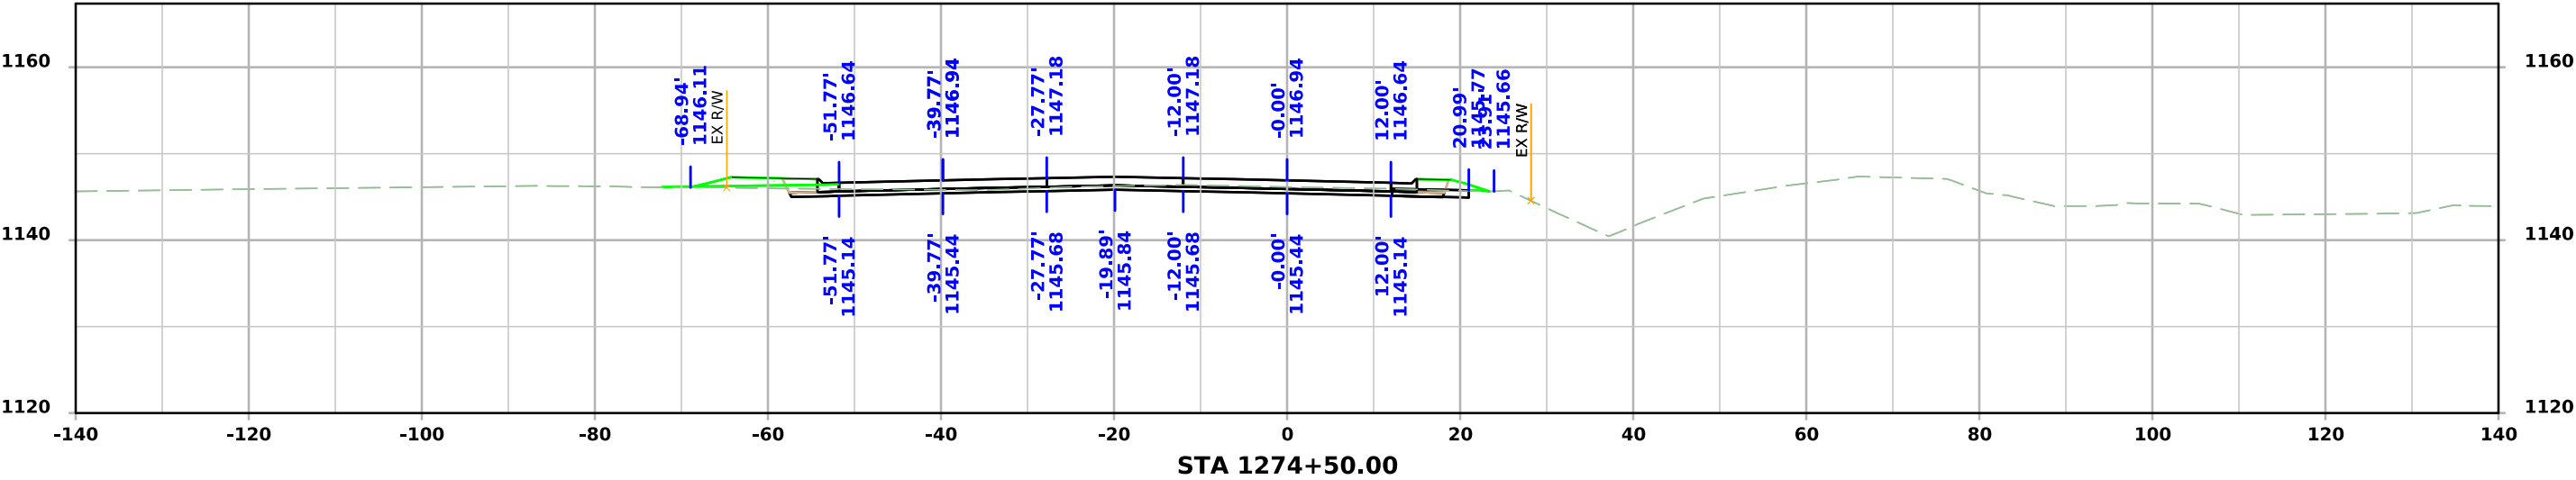



ML - US75

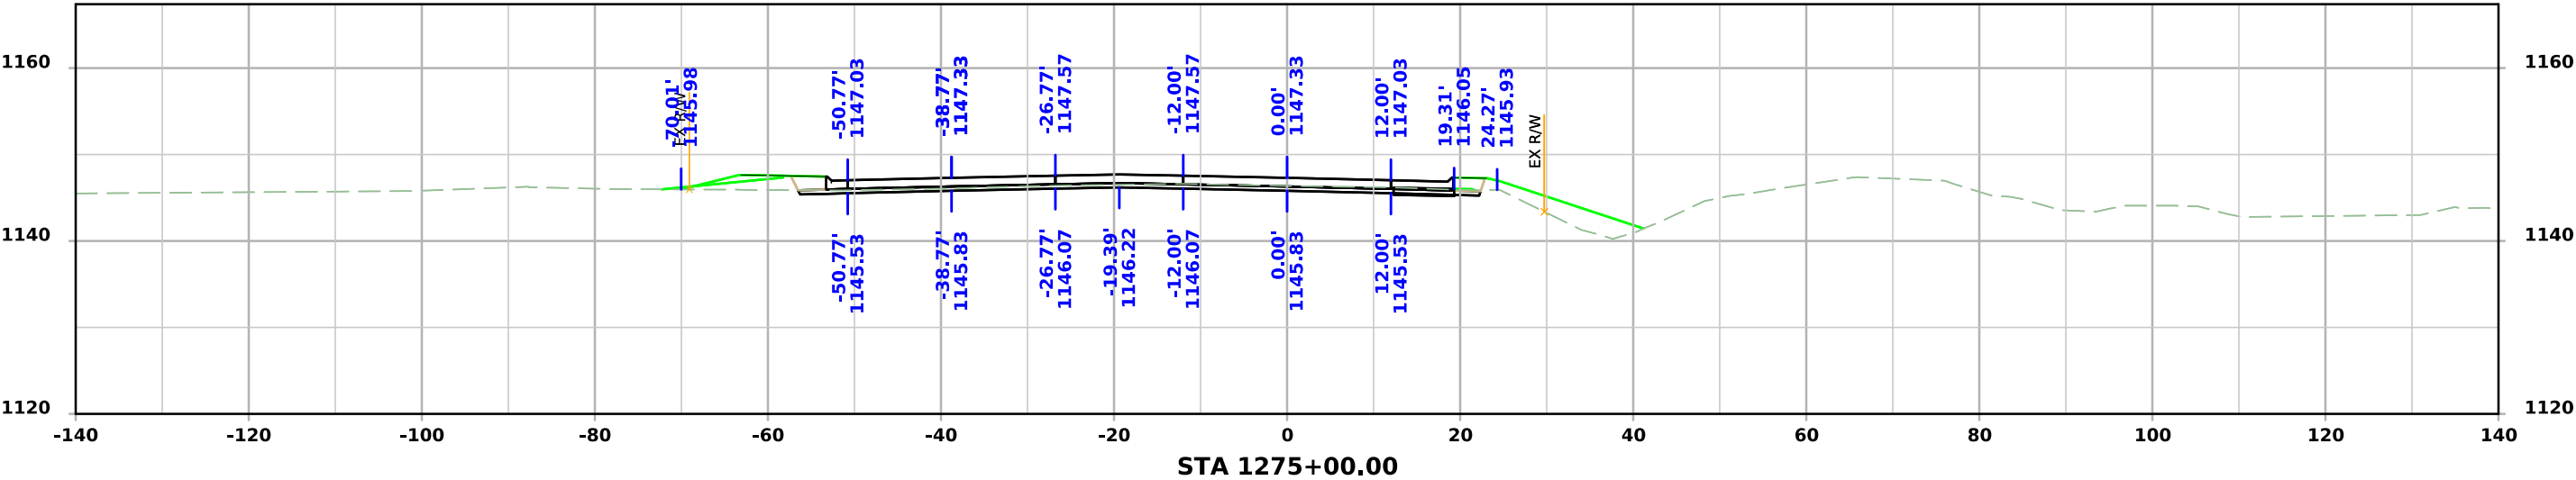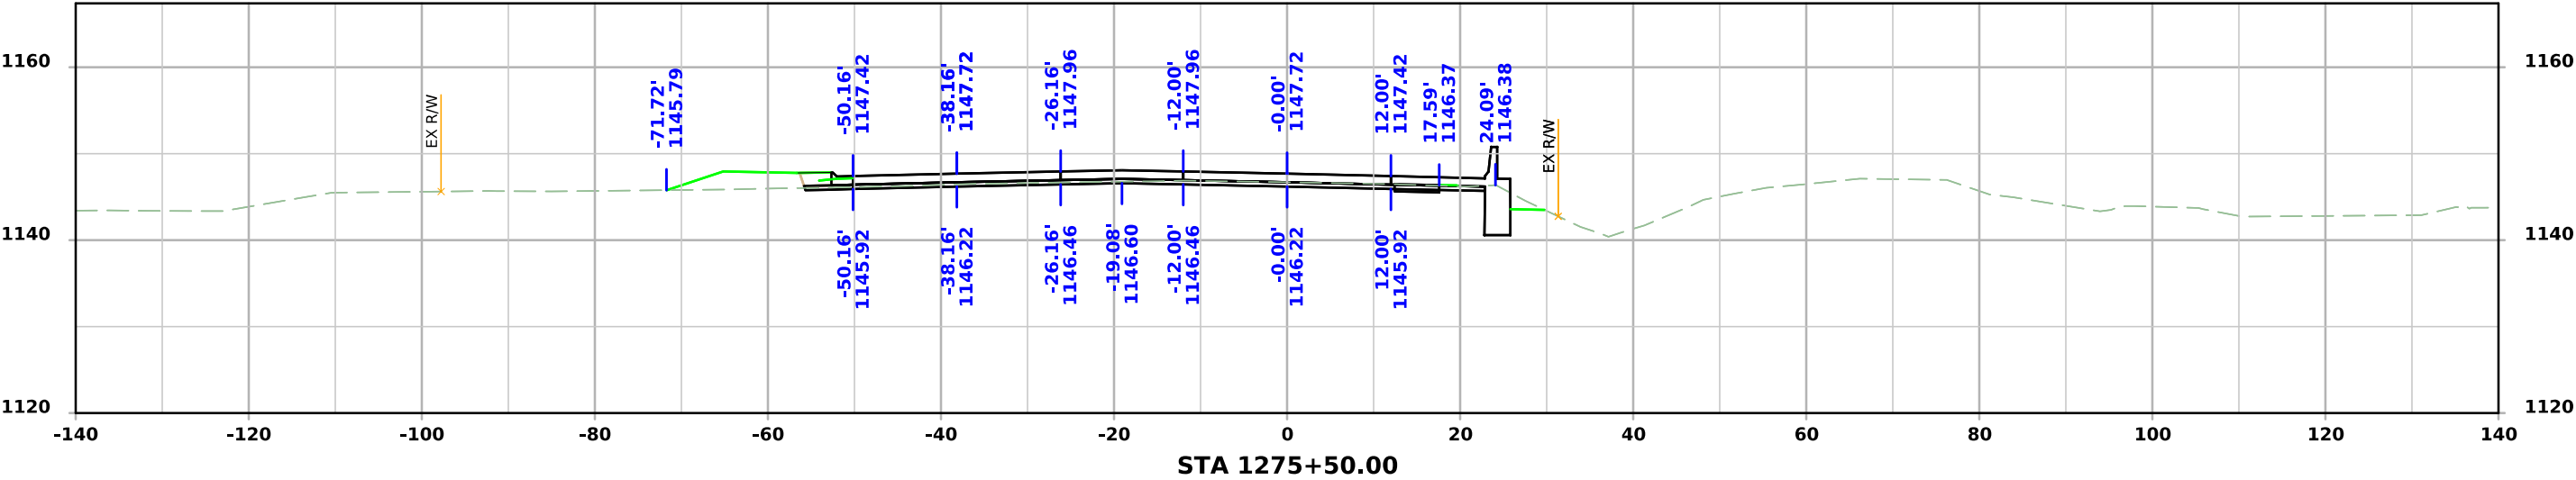



ML - US75

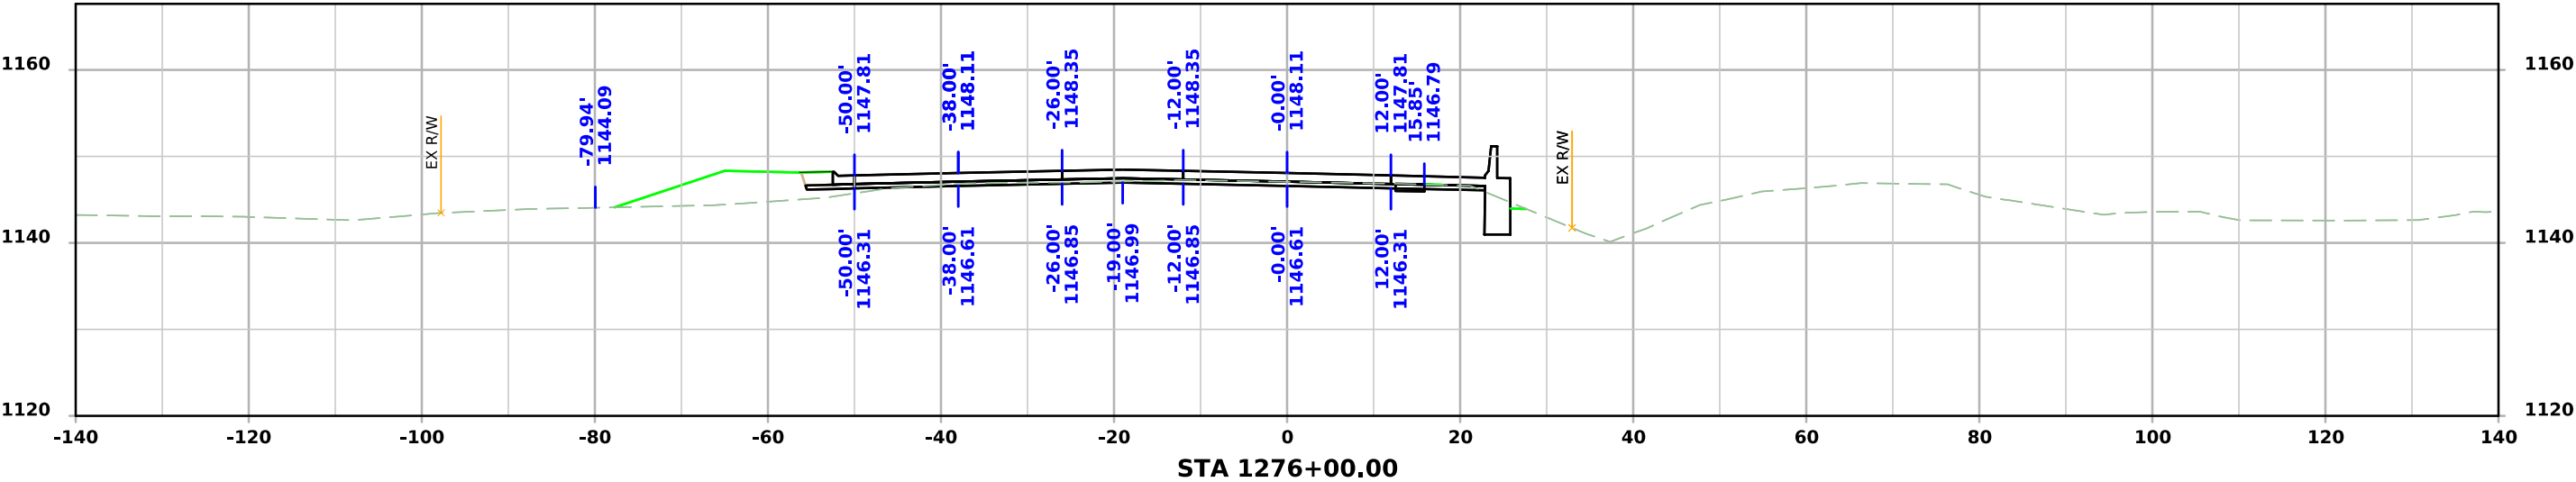
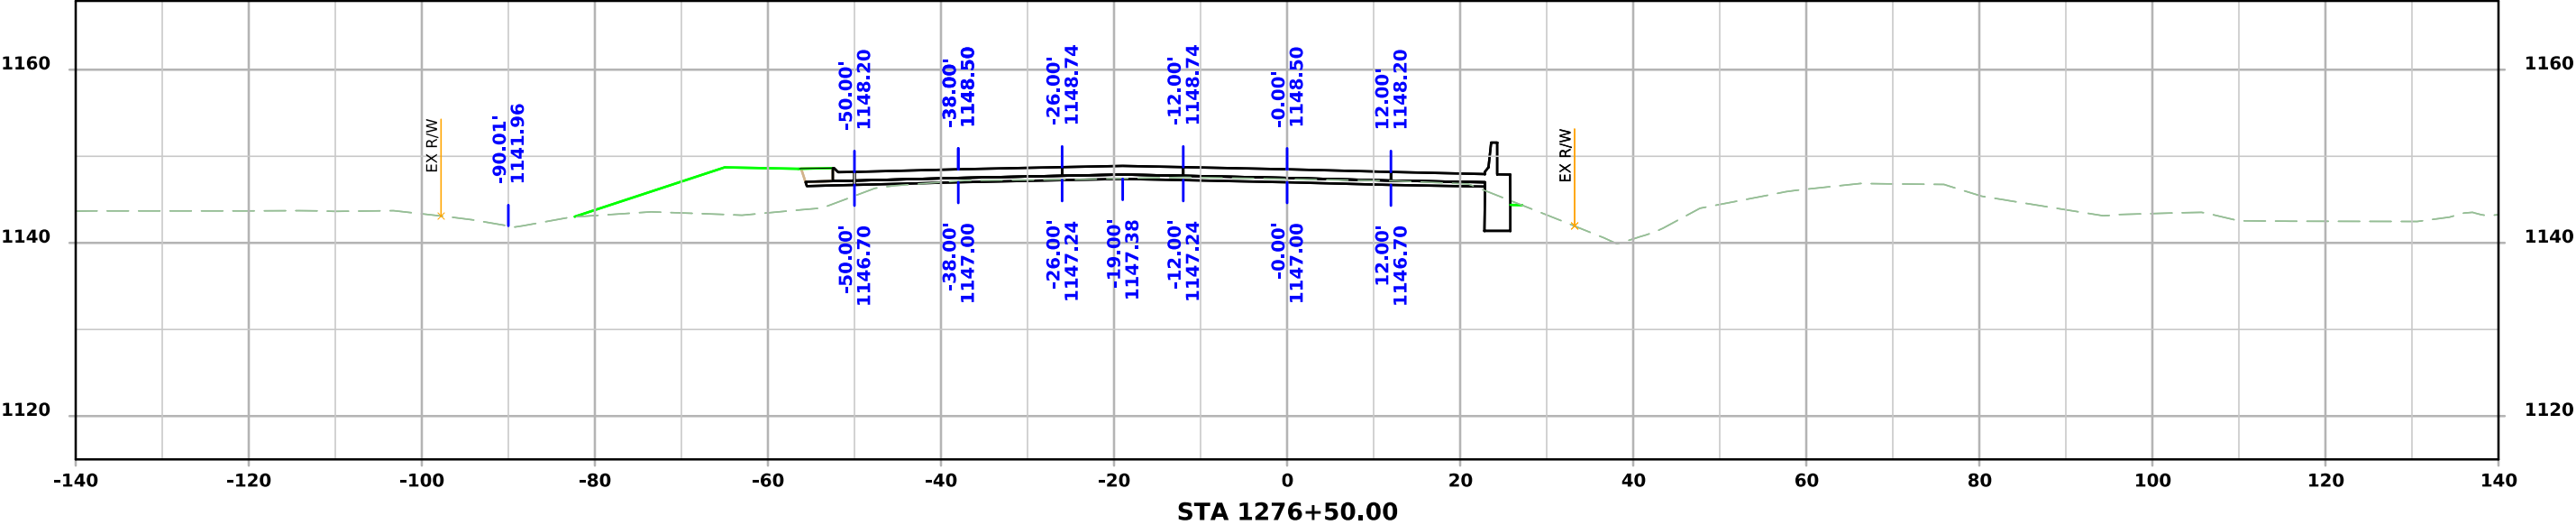


ML - US75

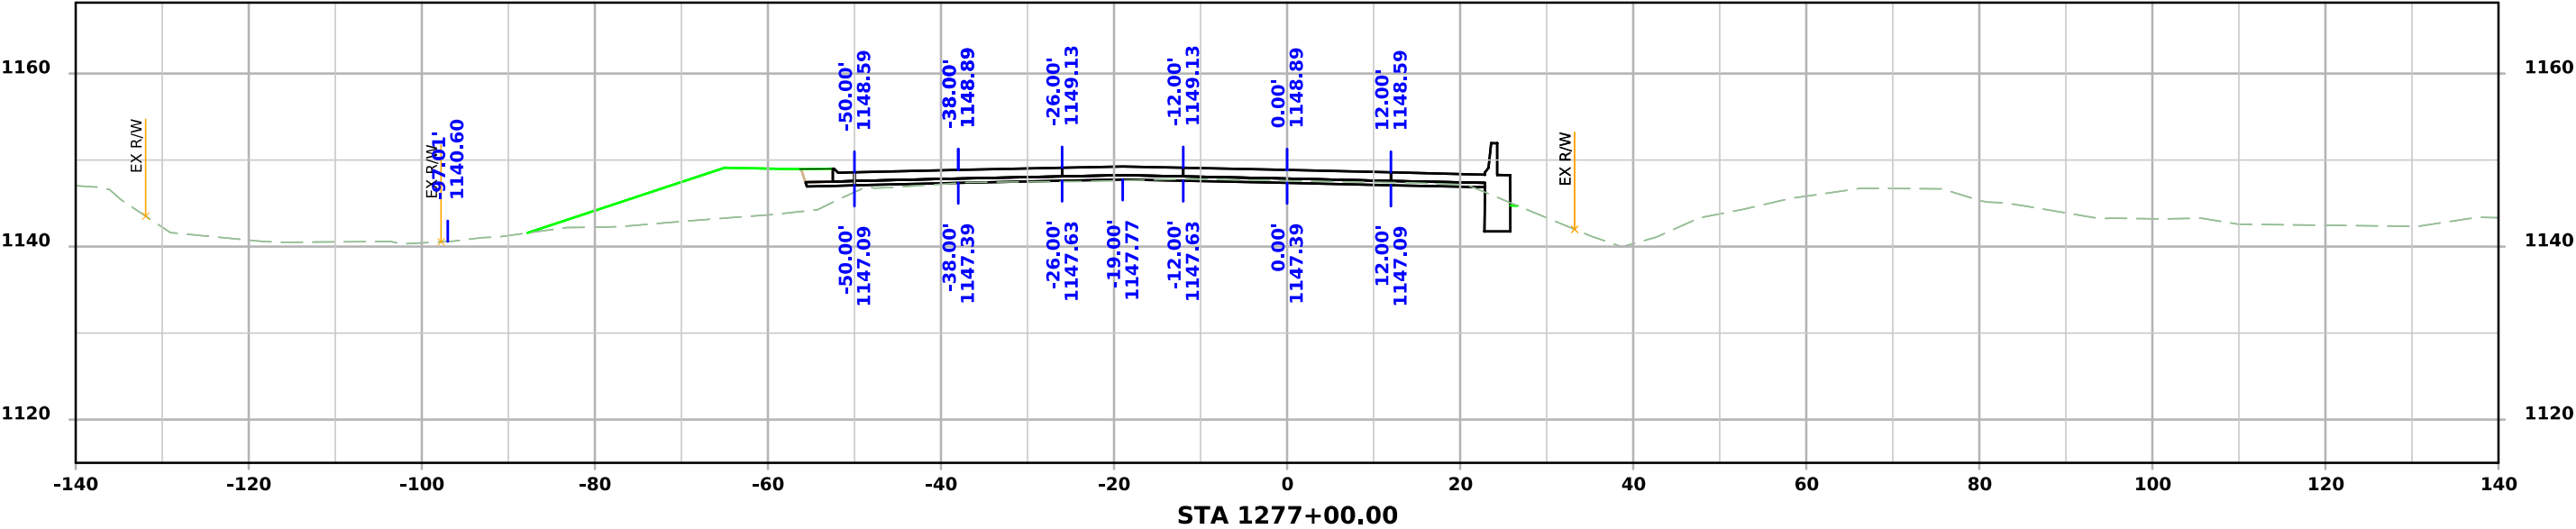
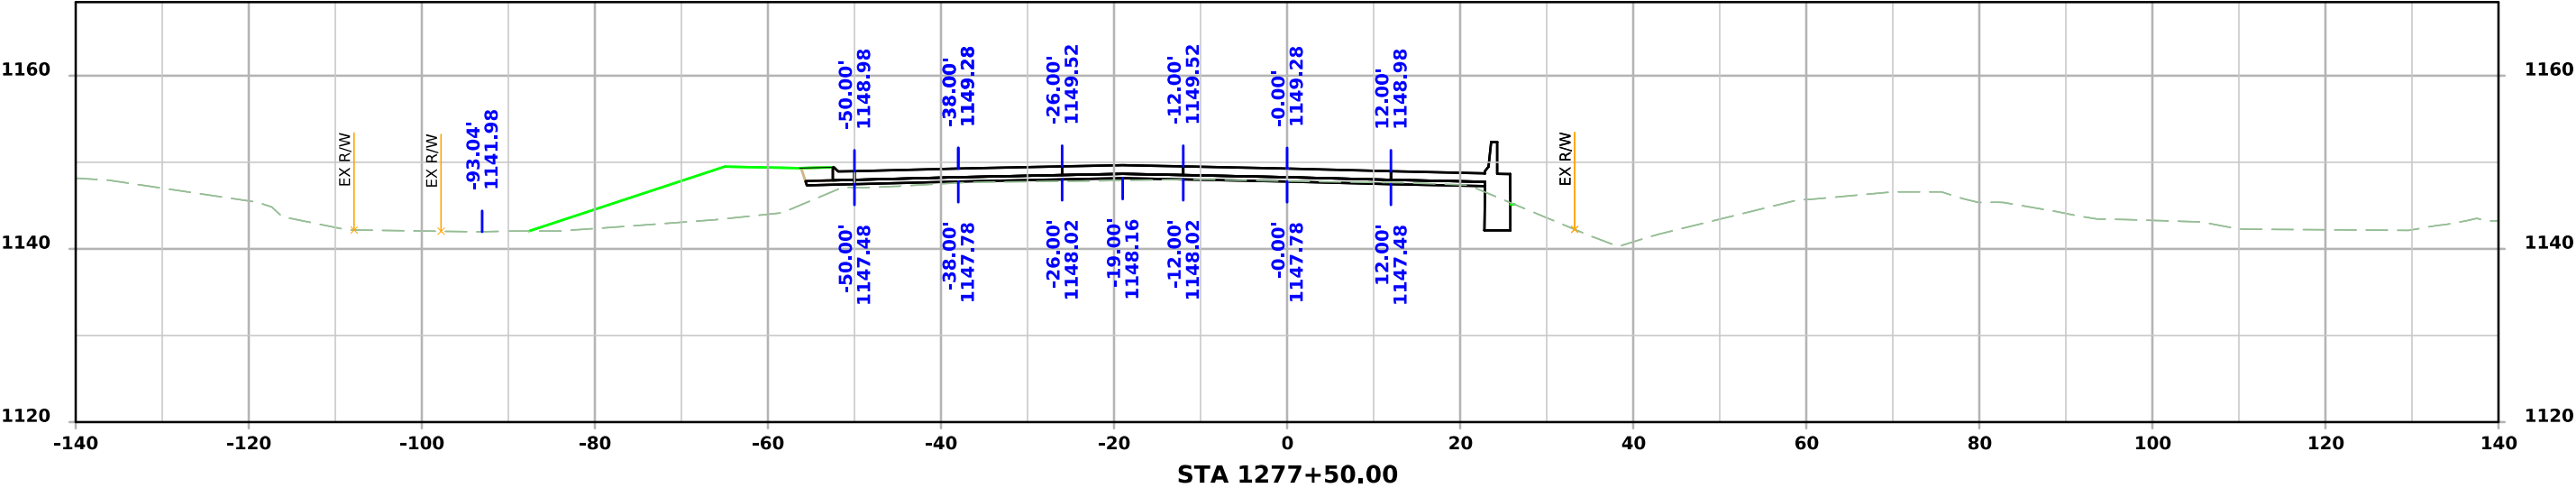


ML - US75

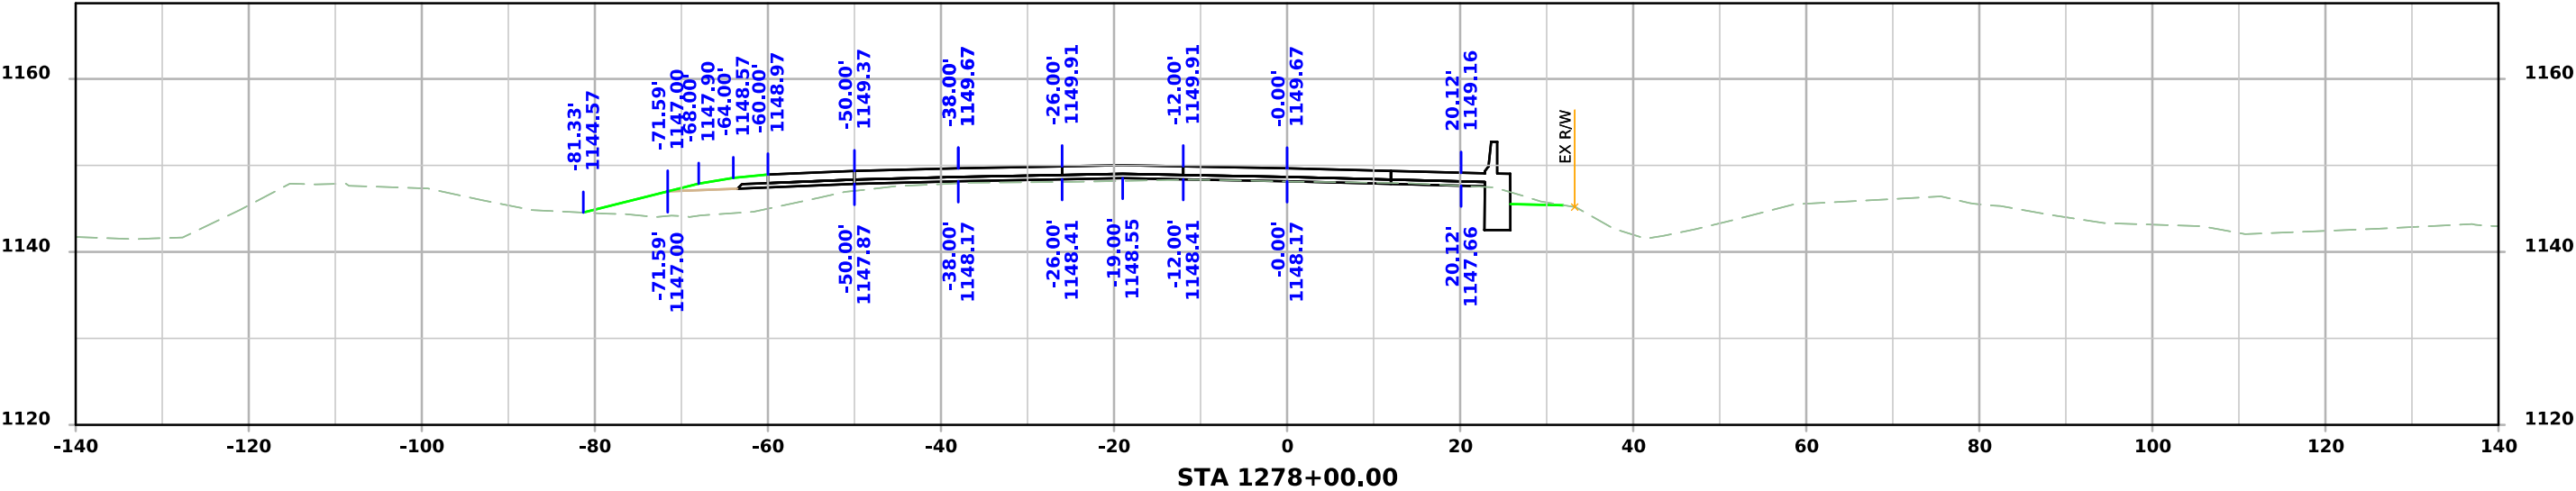
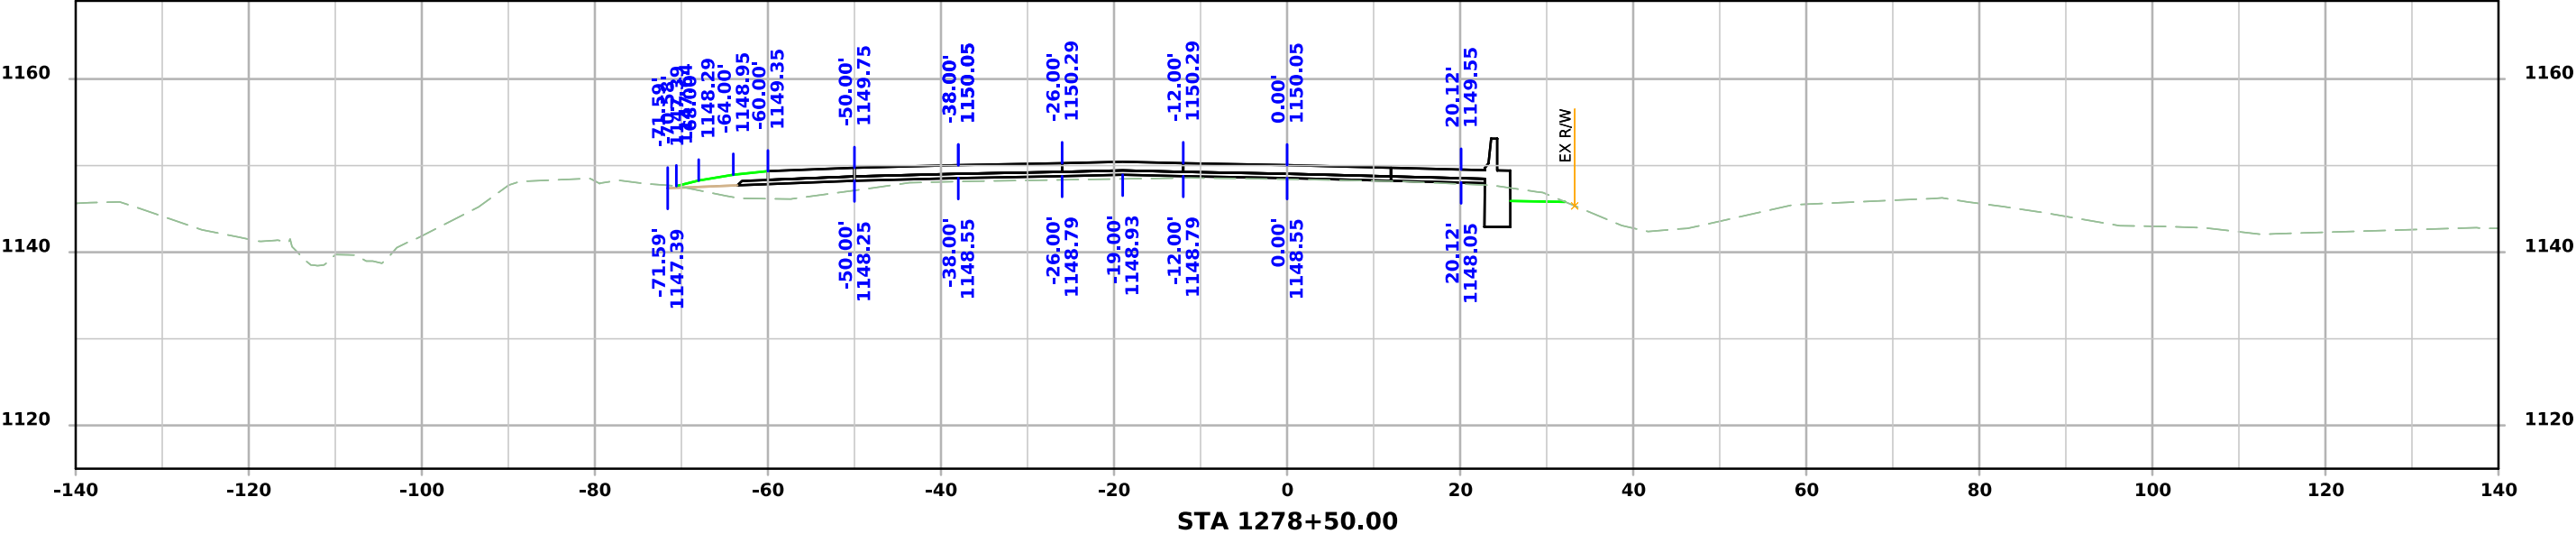


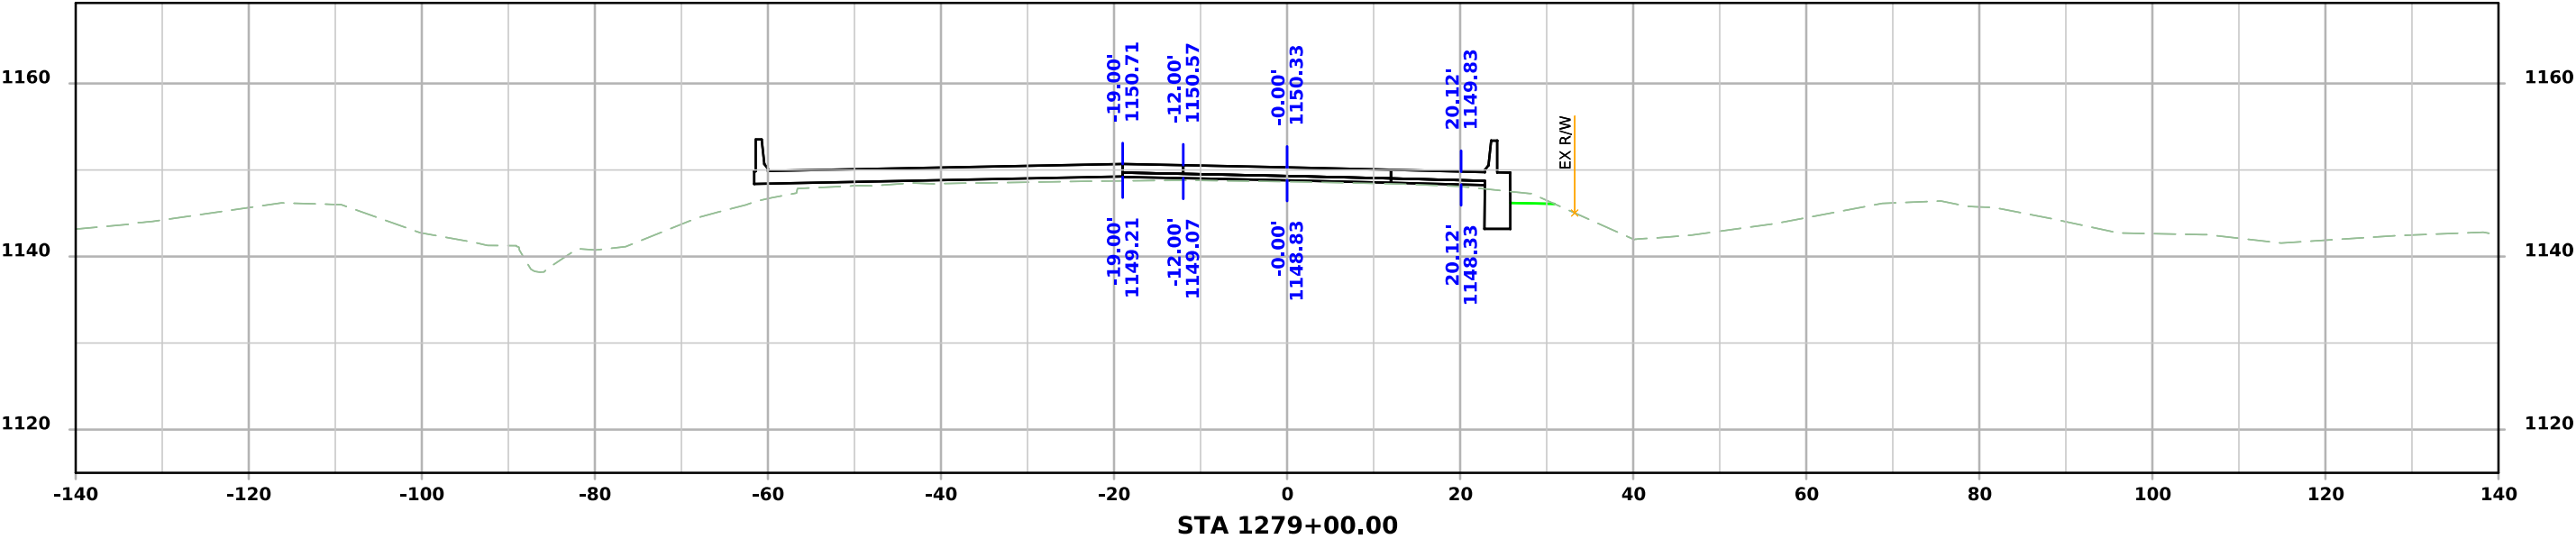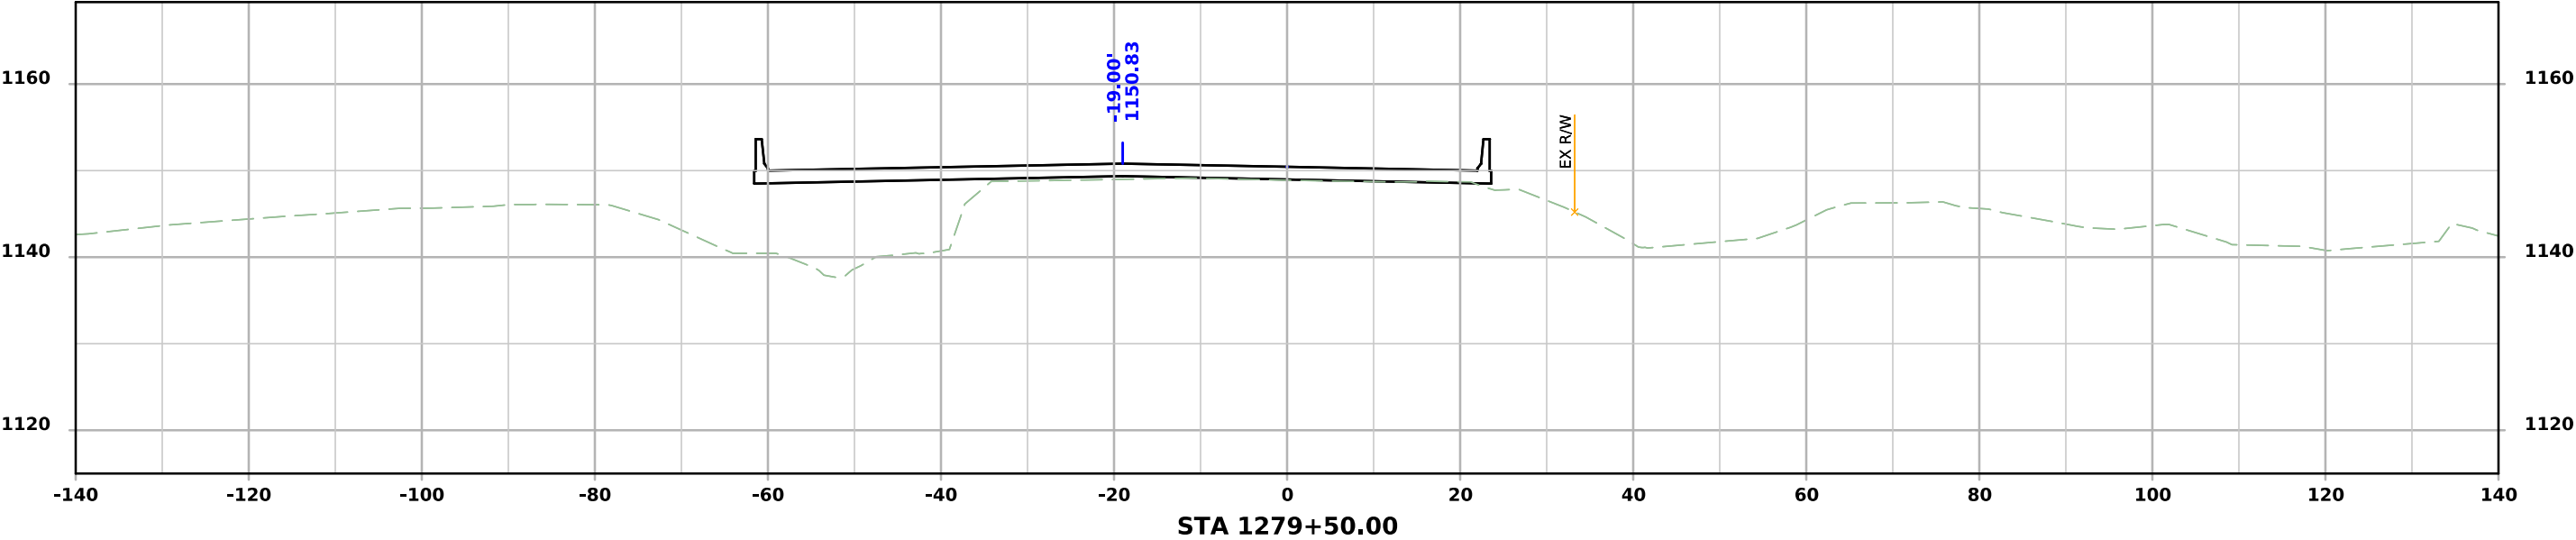



ML - US75

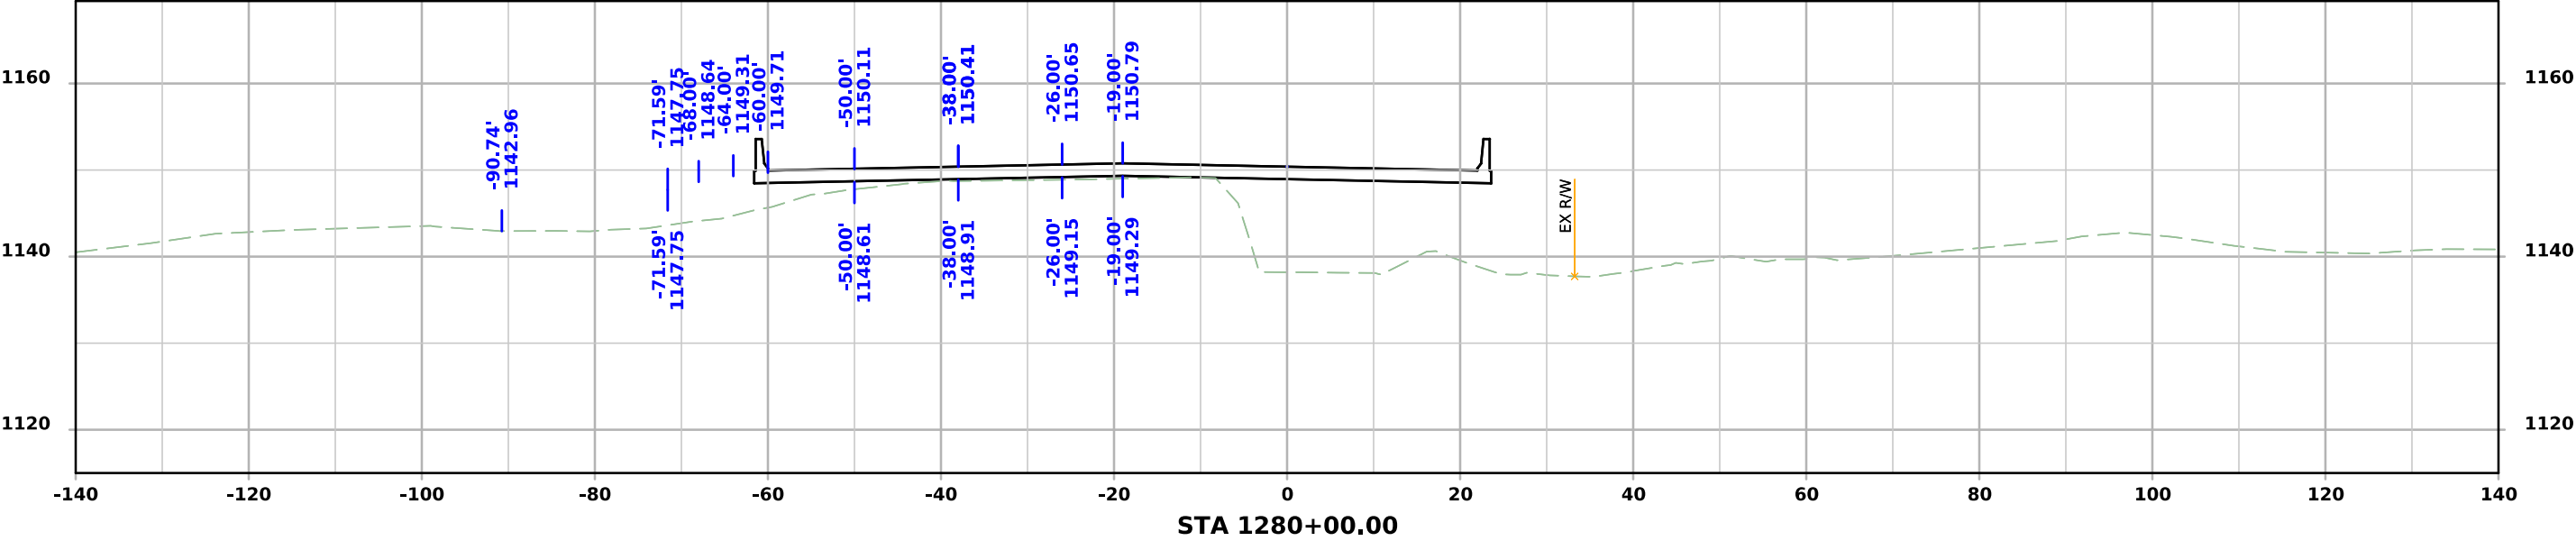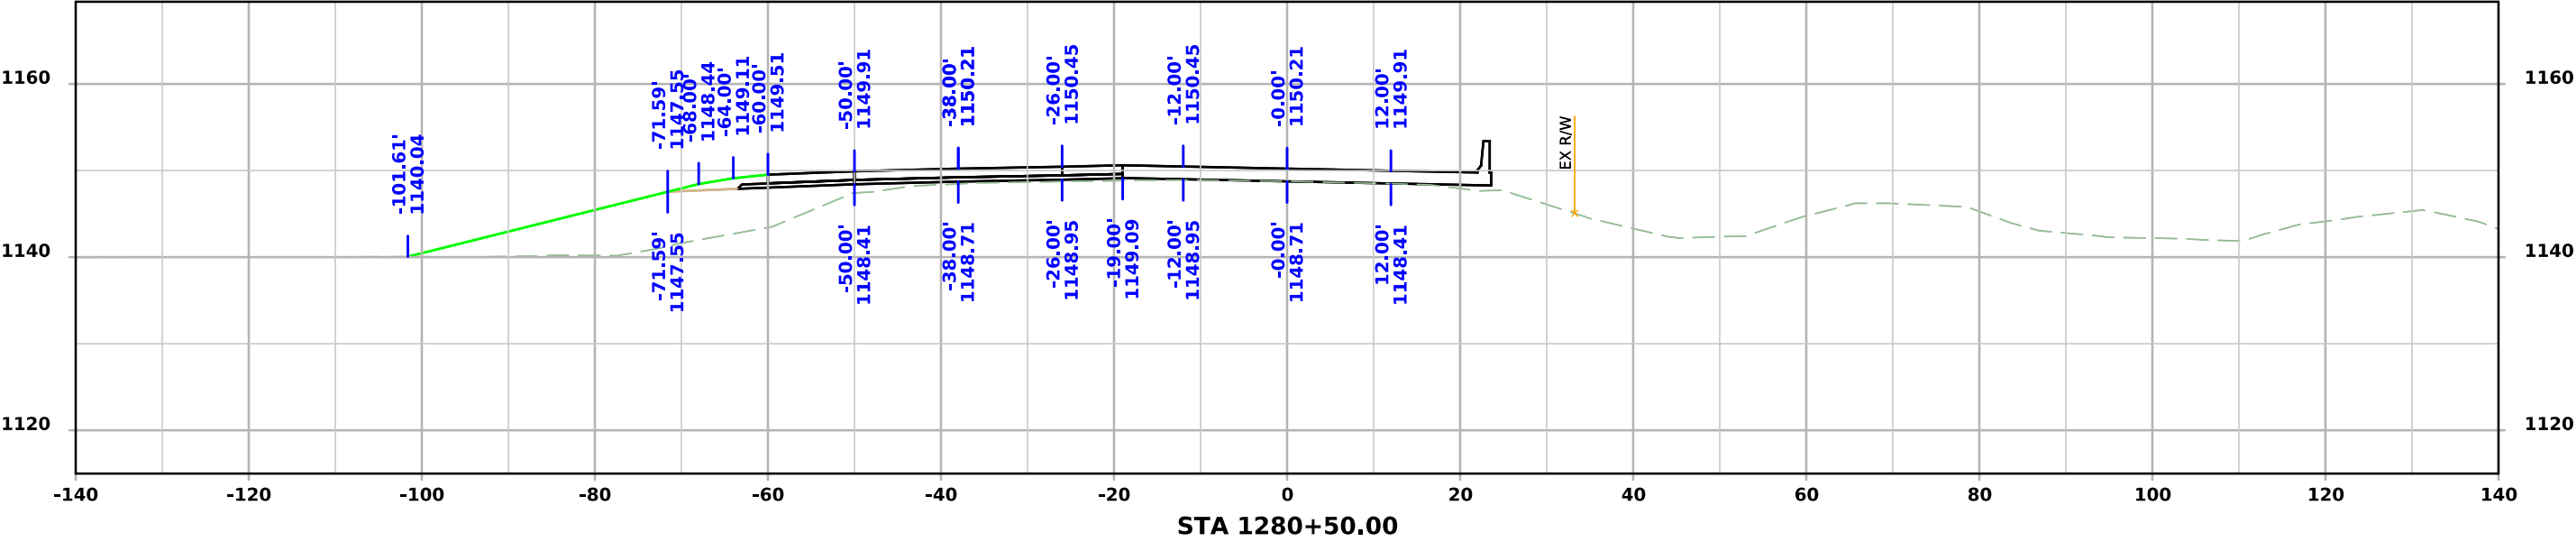



ML - US75

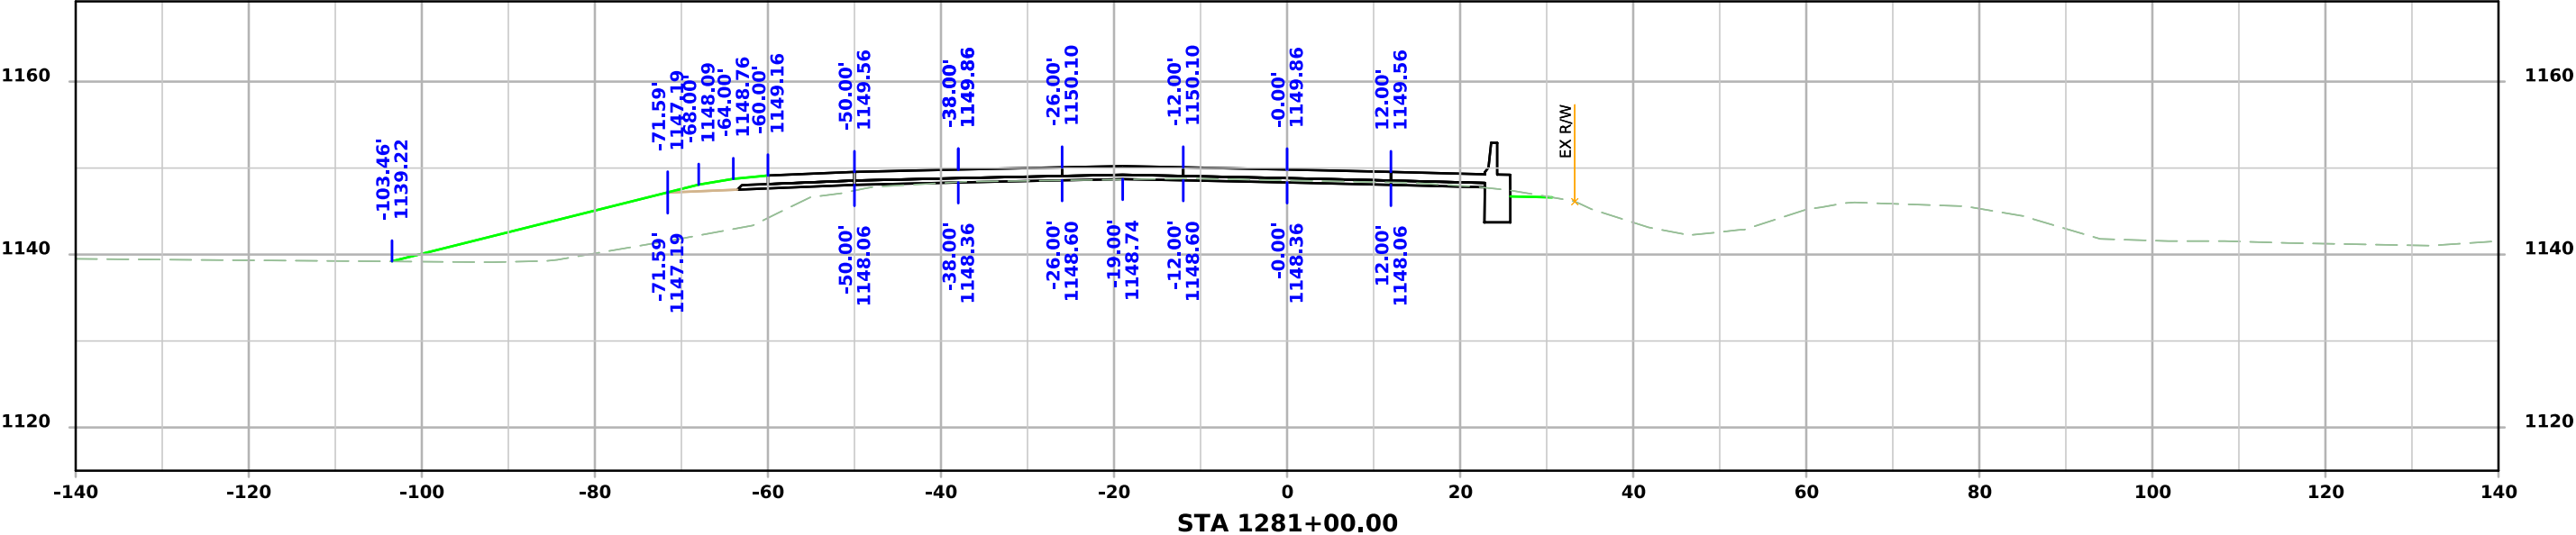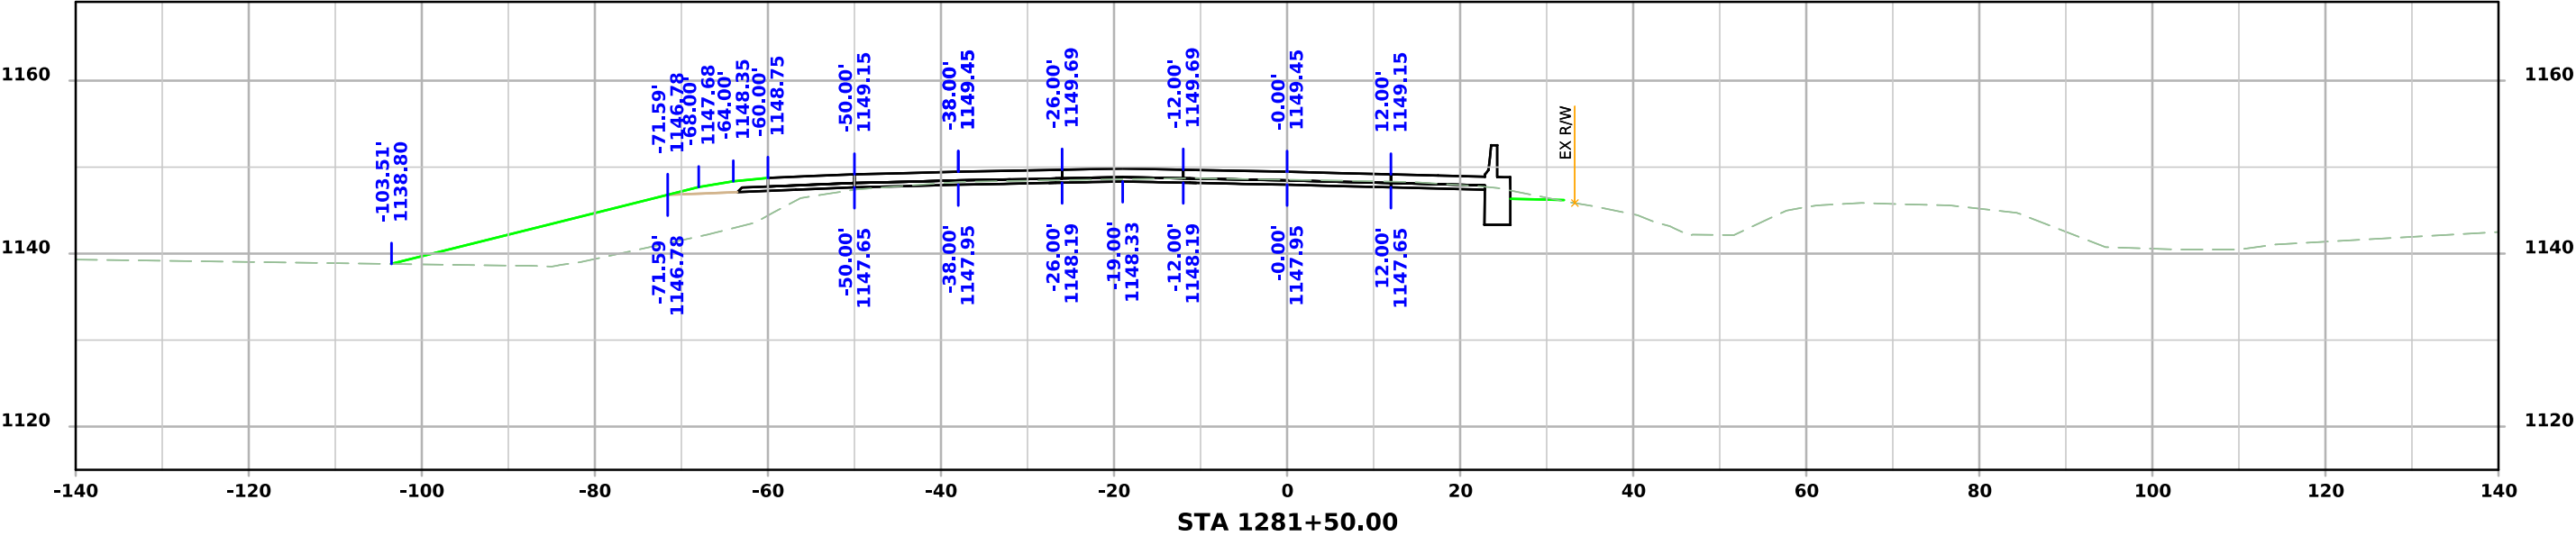



ML - US75

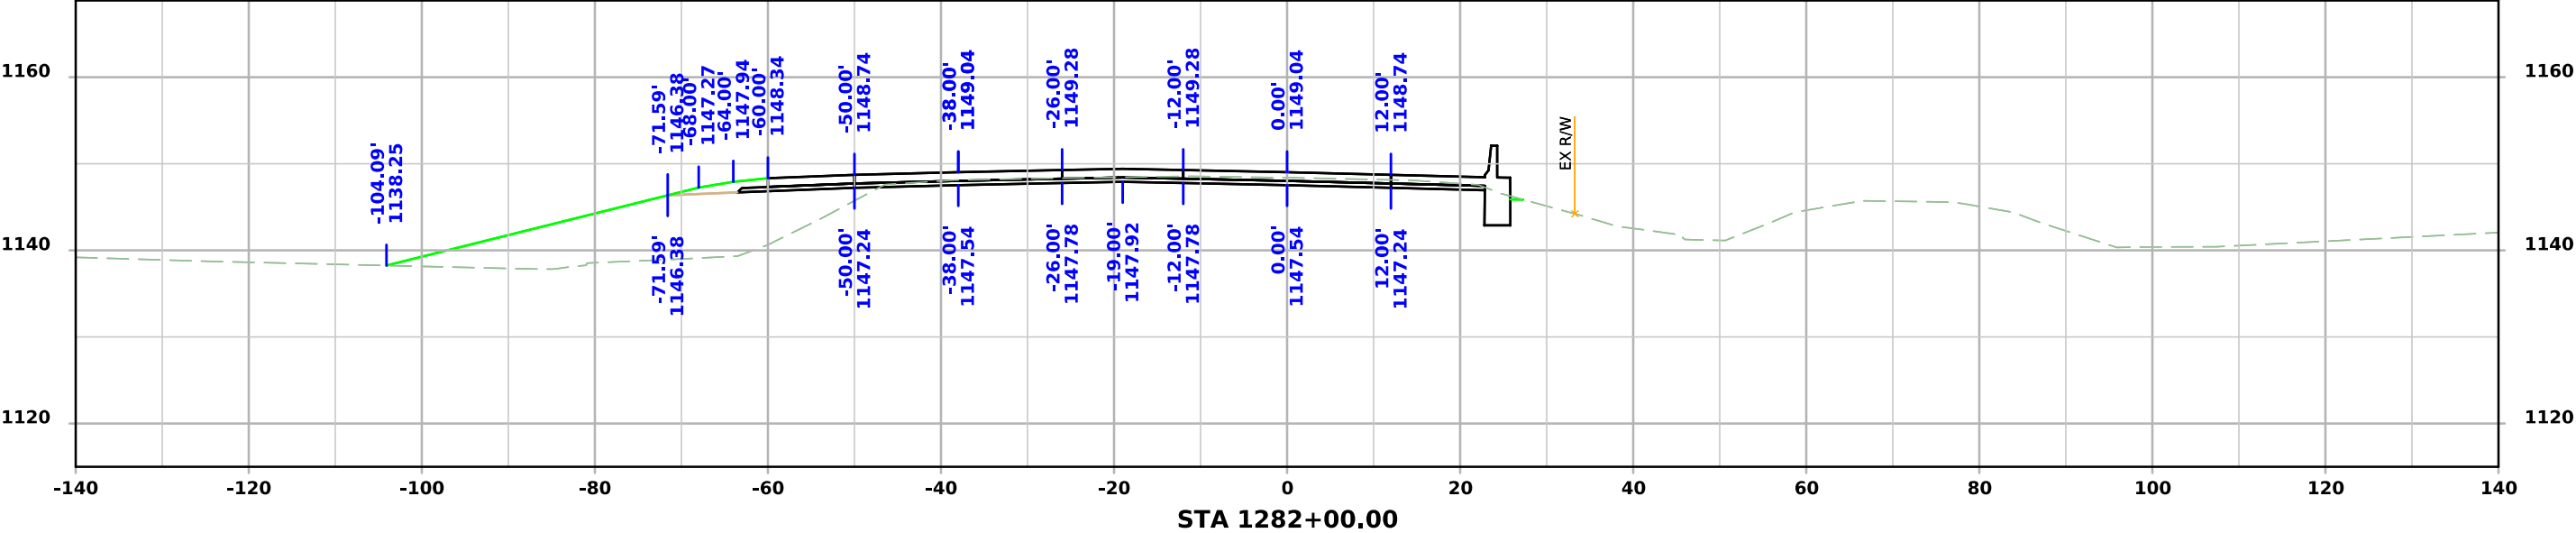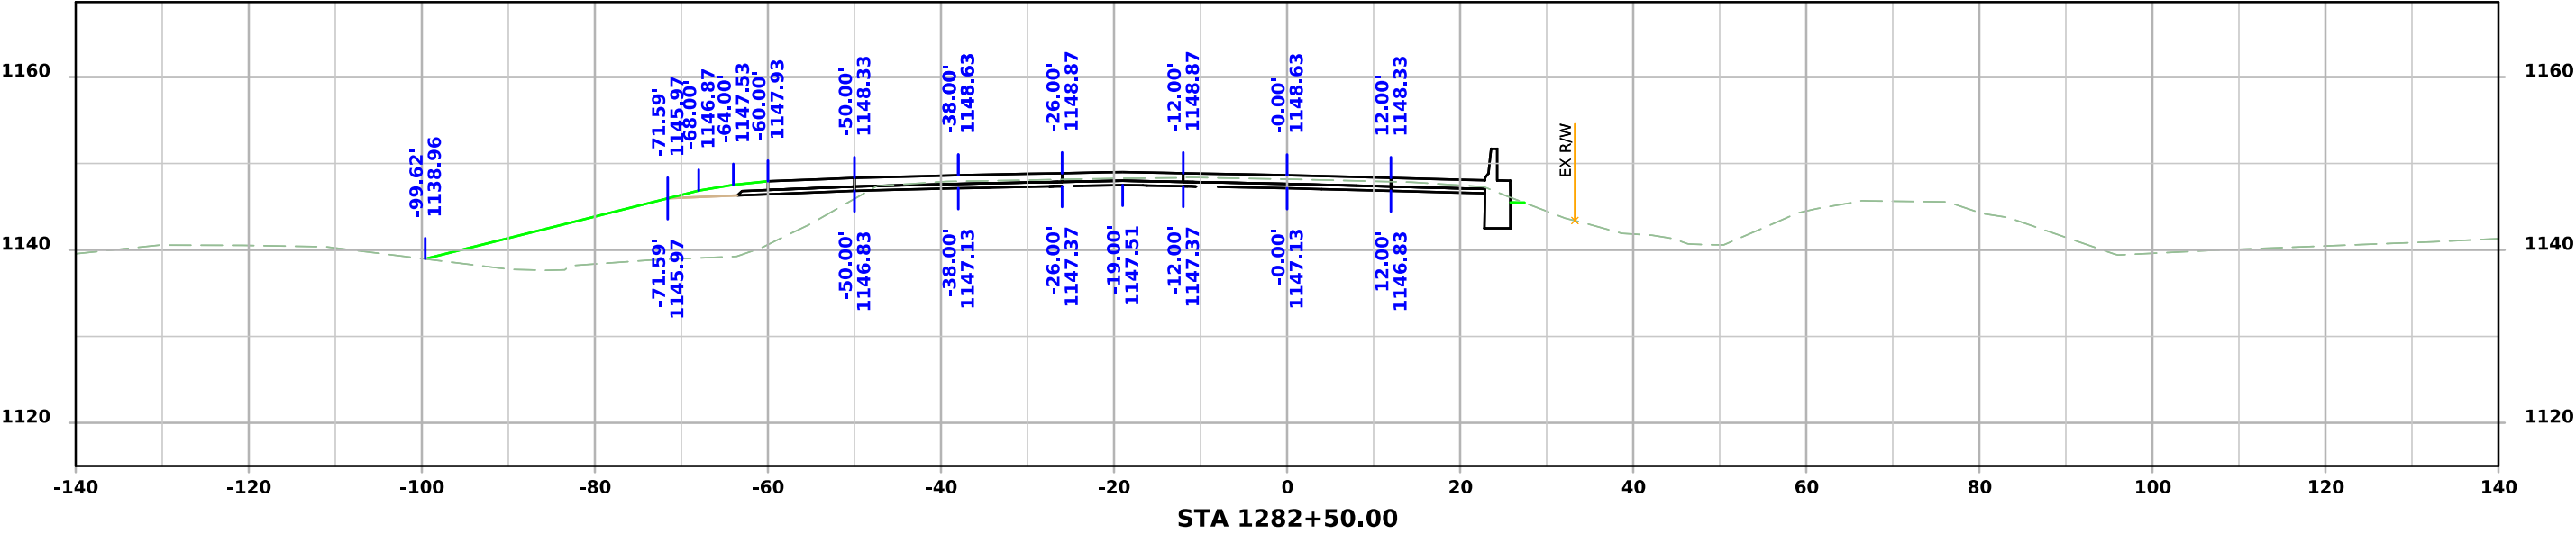




ML - US75

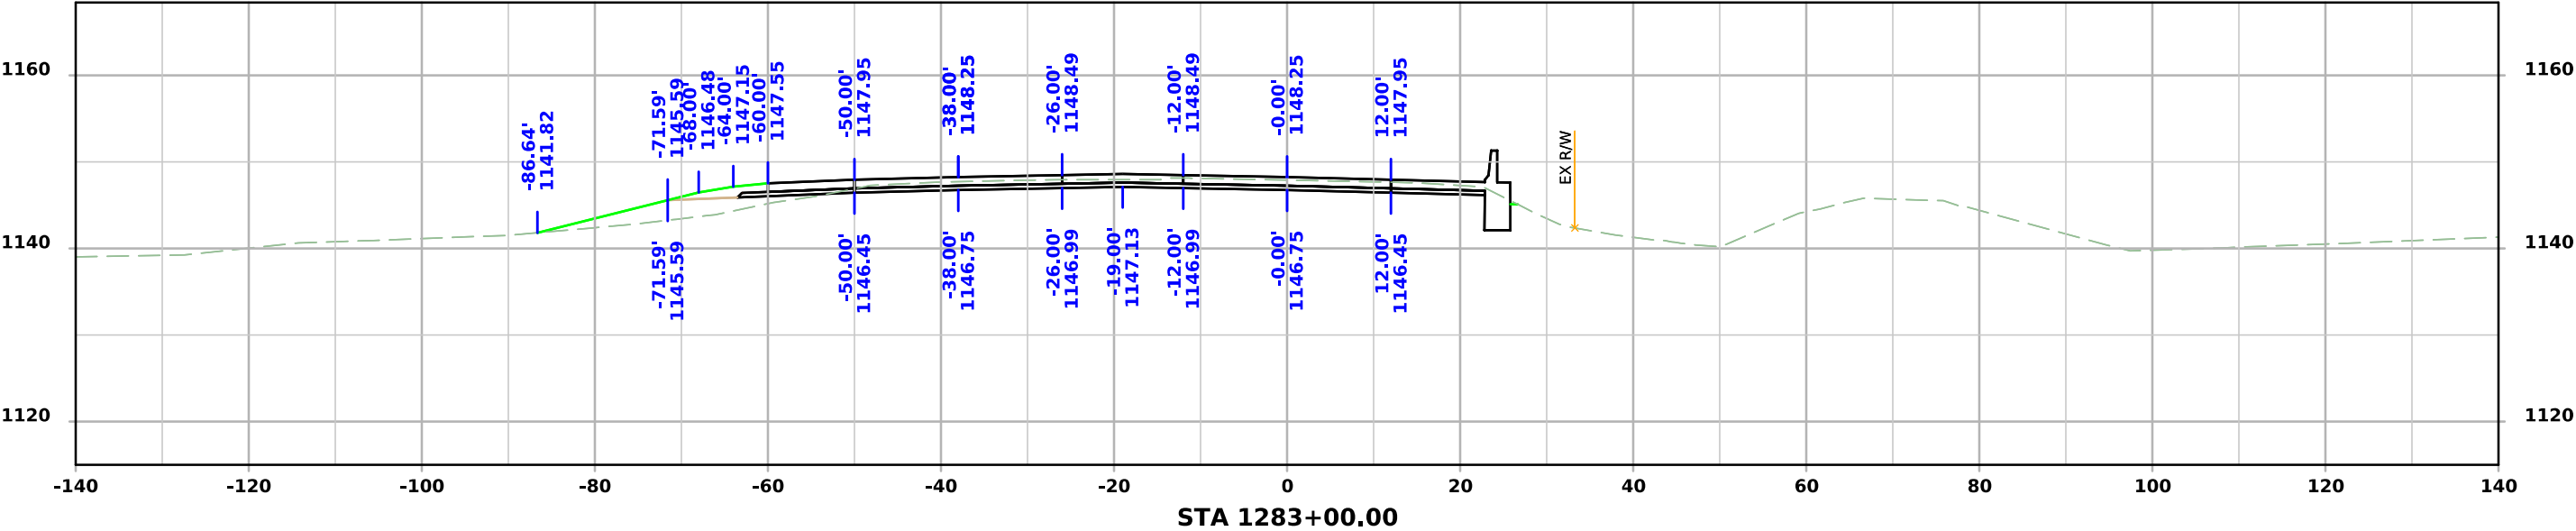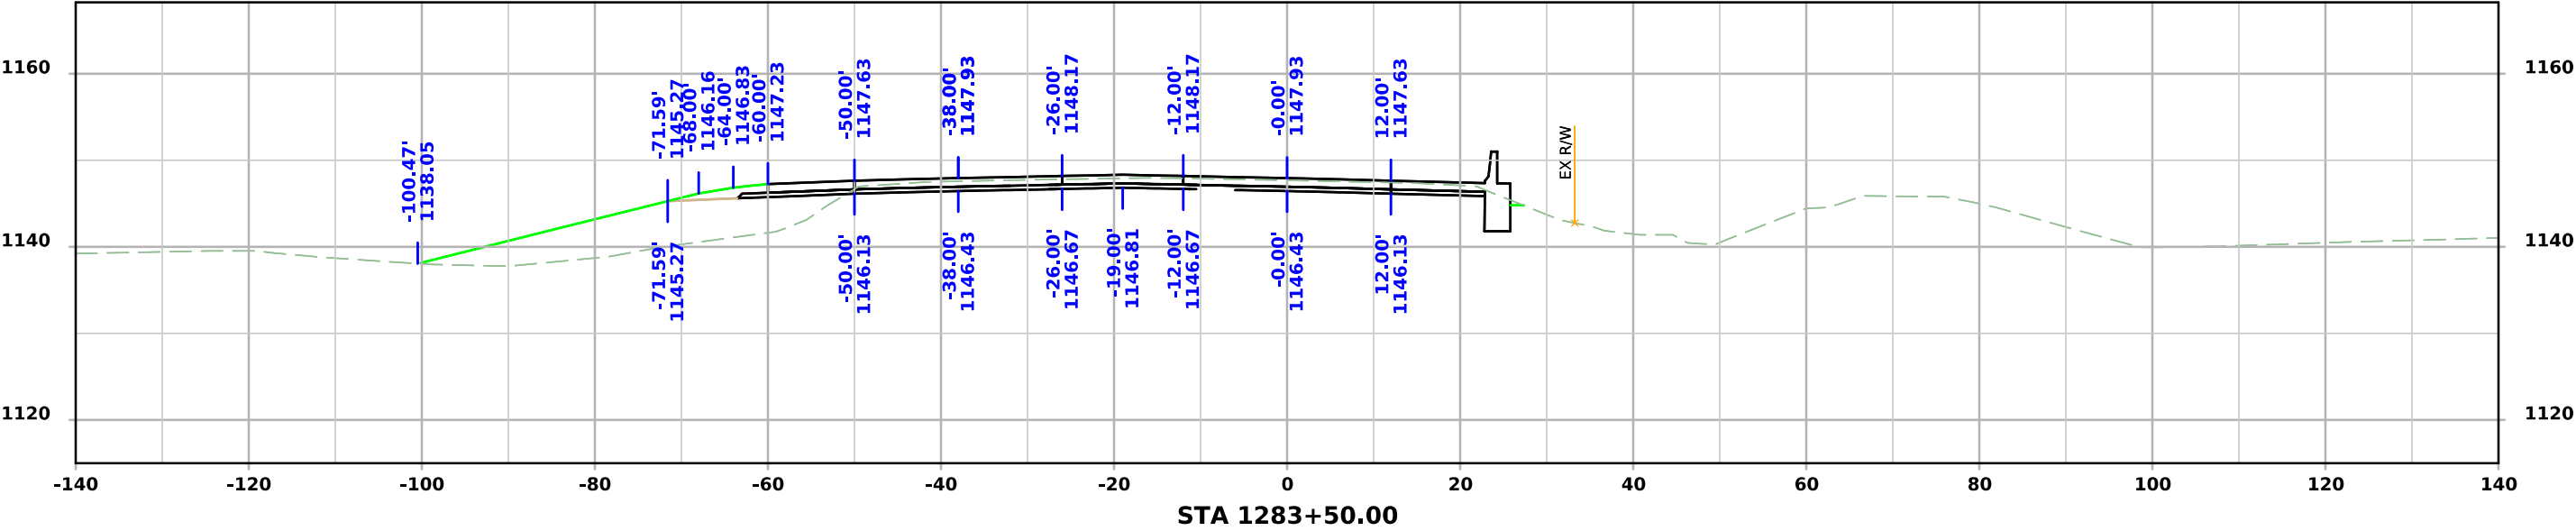




ML - US75

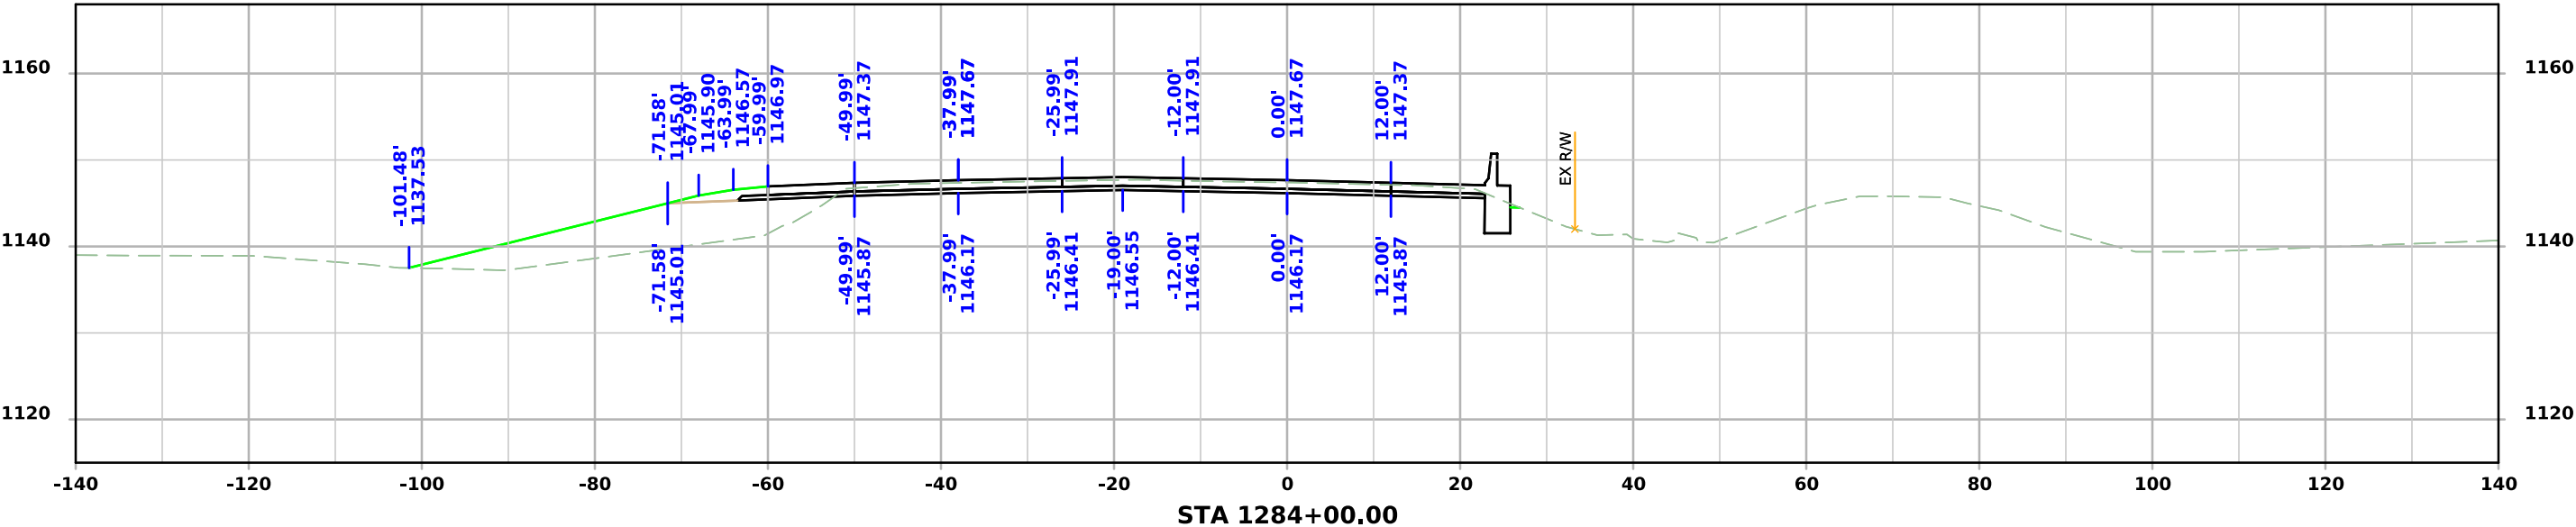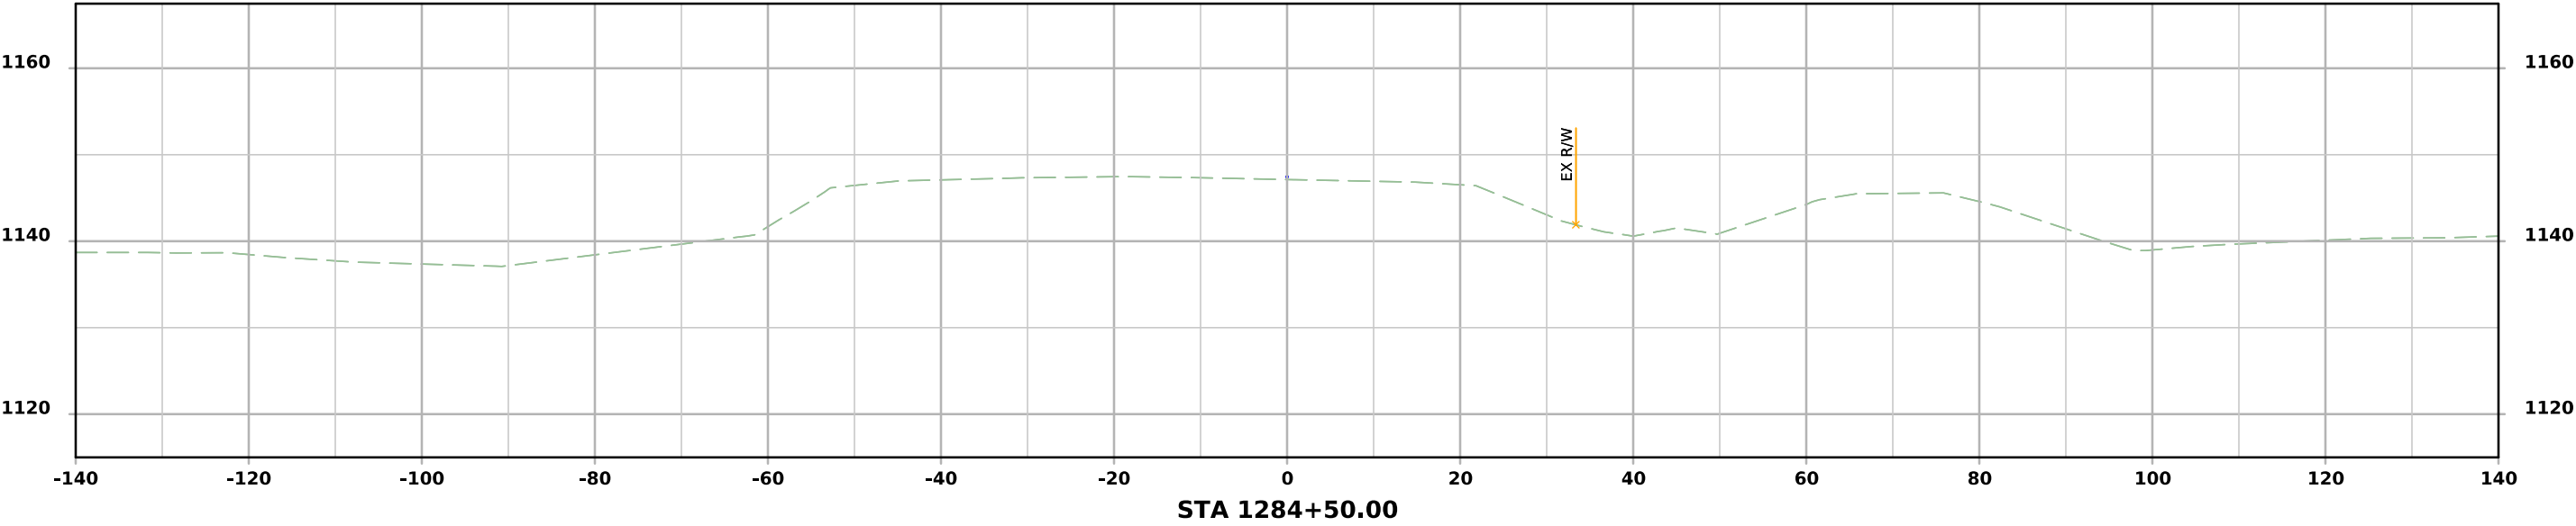




MAIN STREET

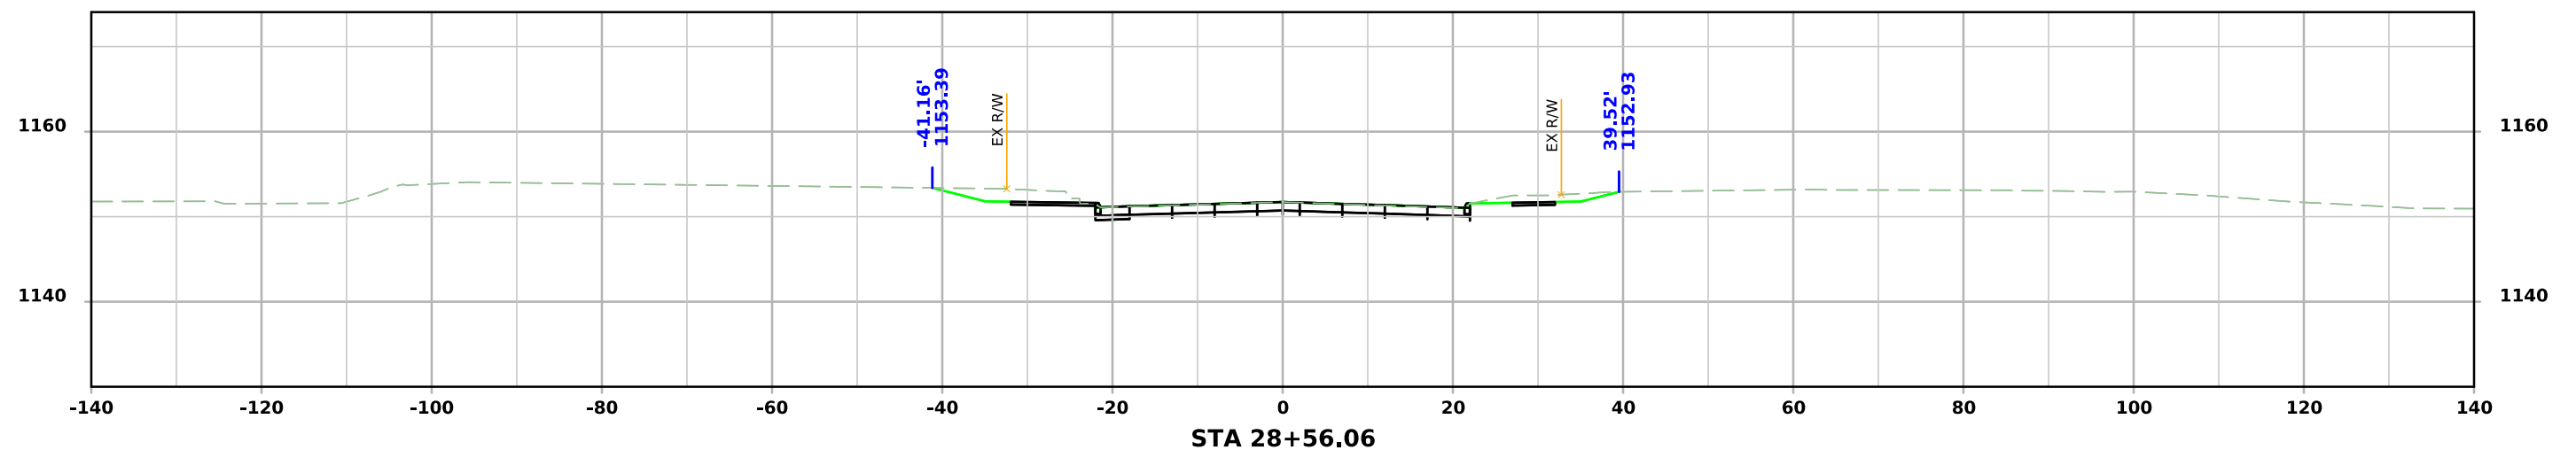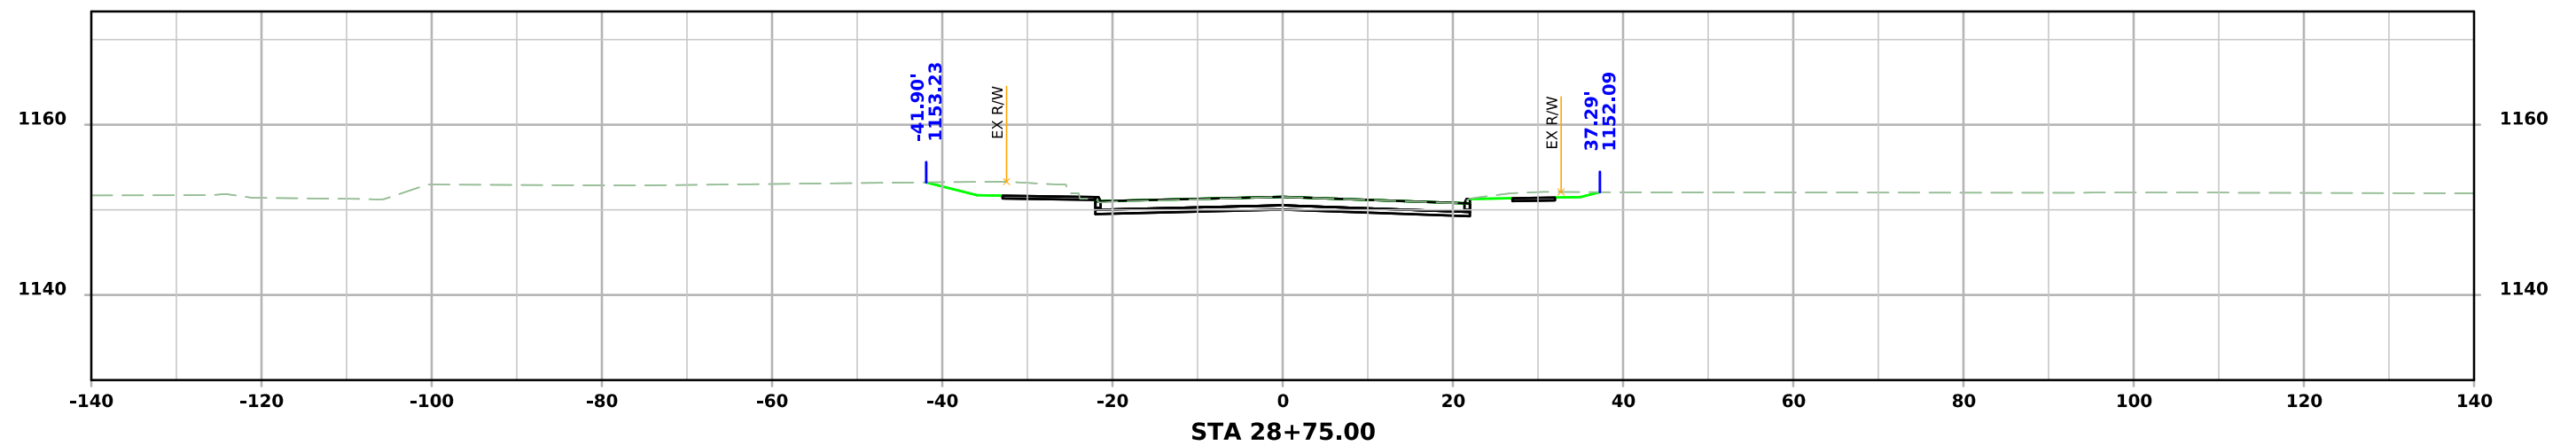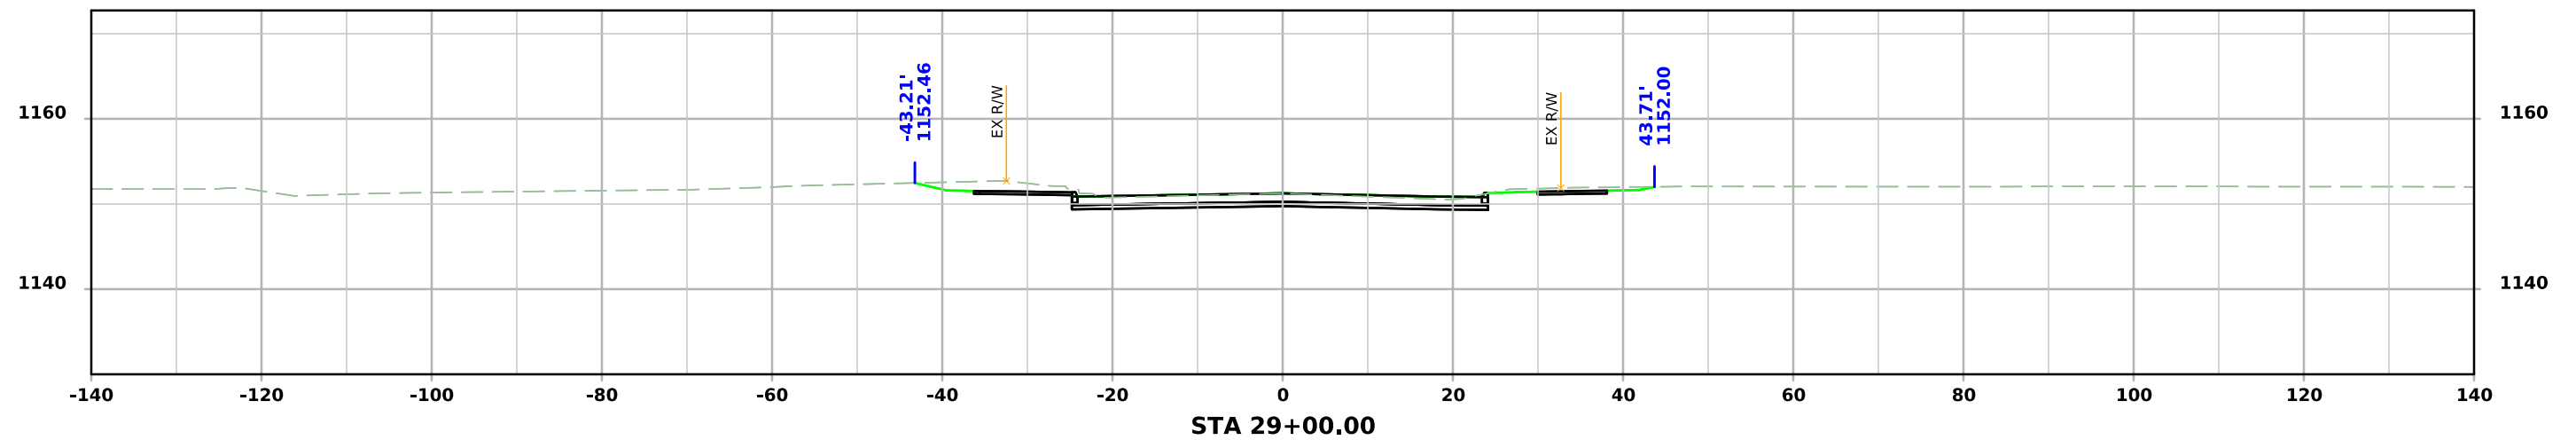




MAIN STREET

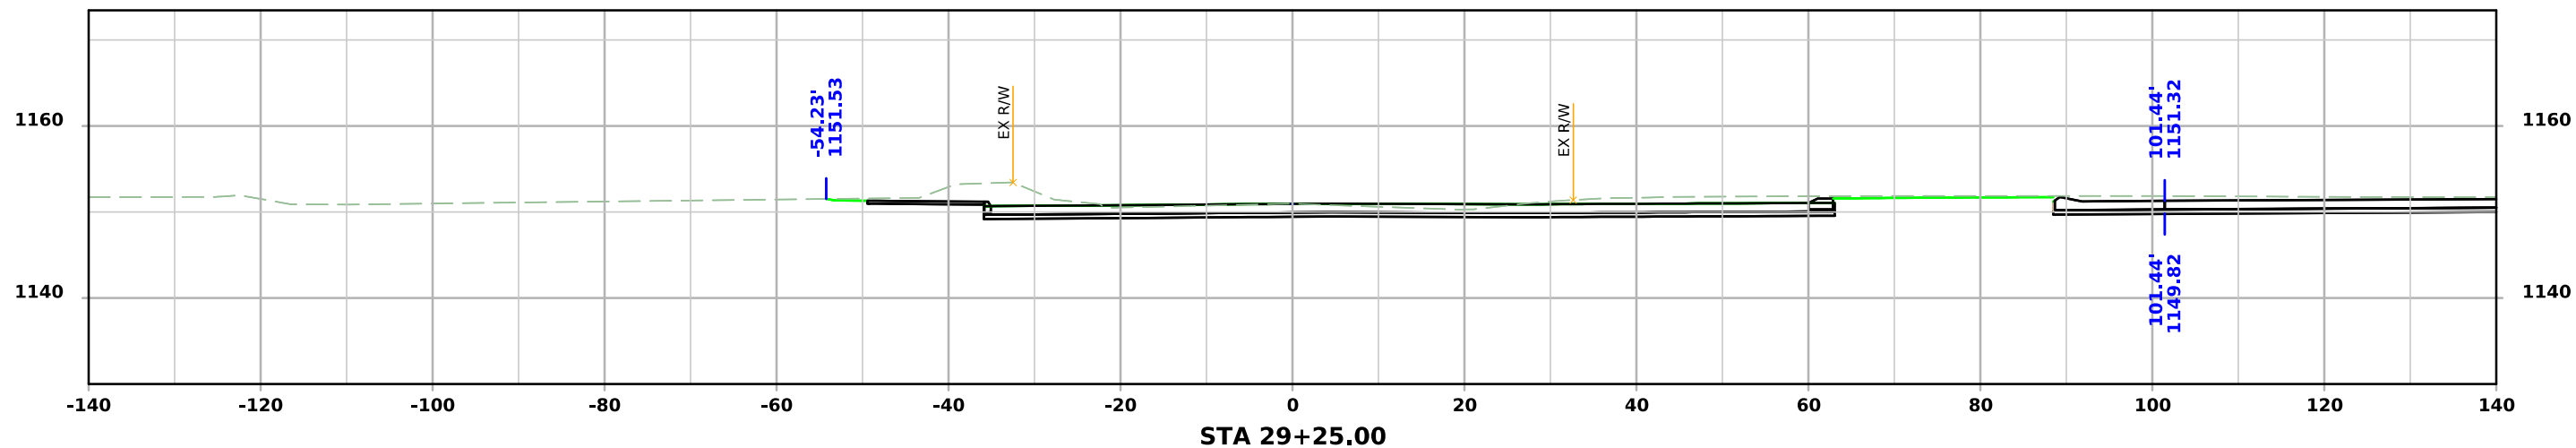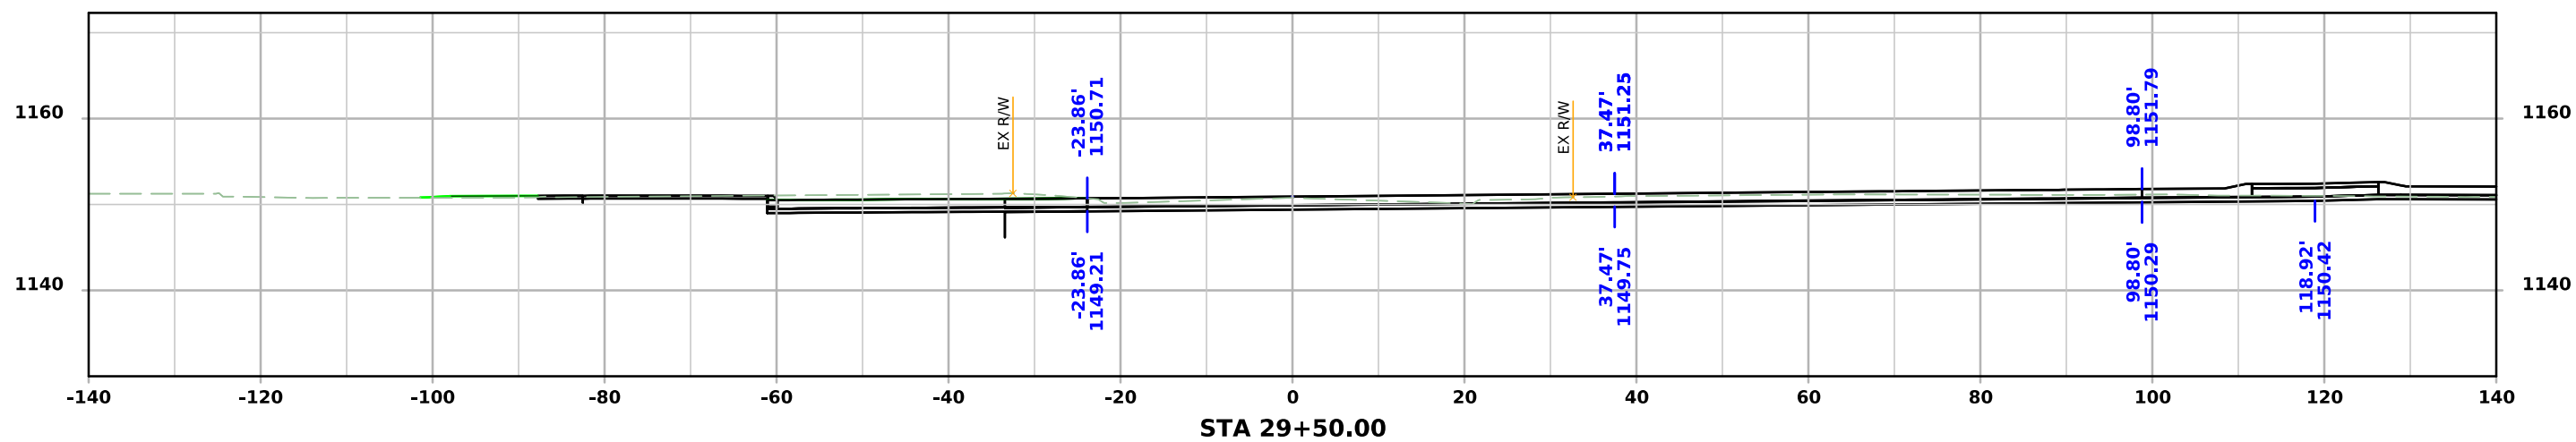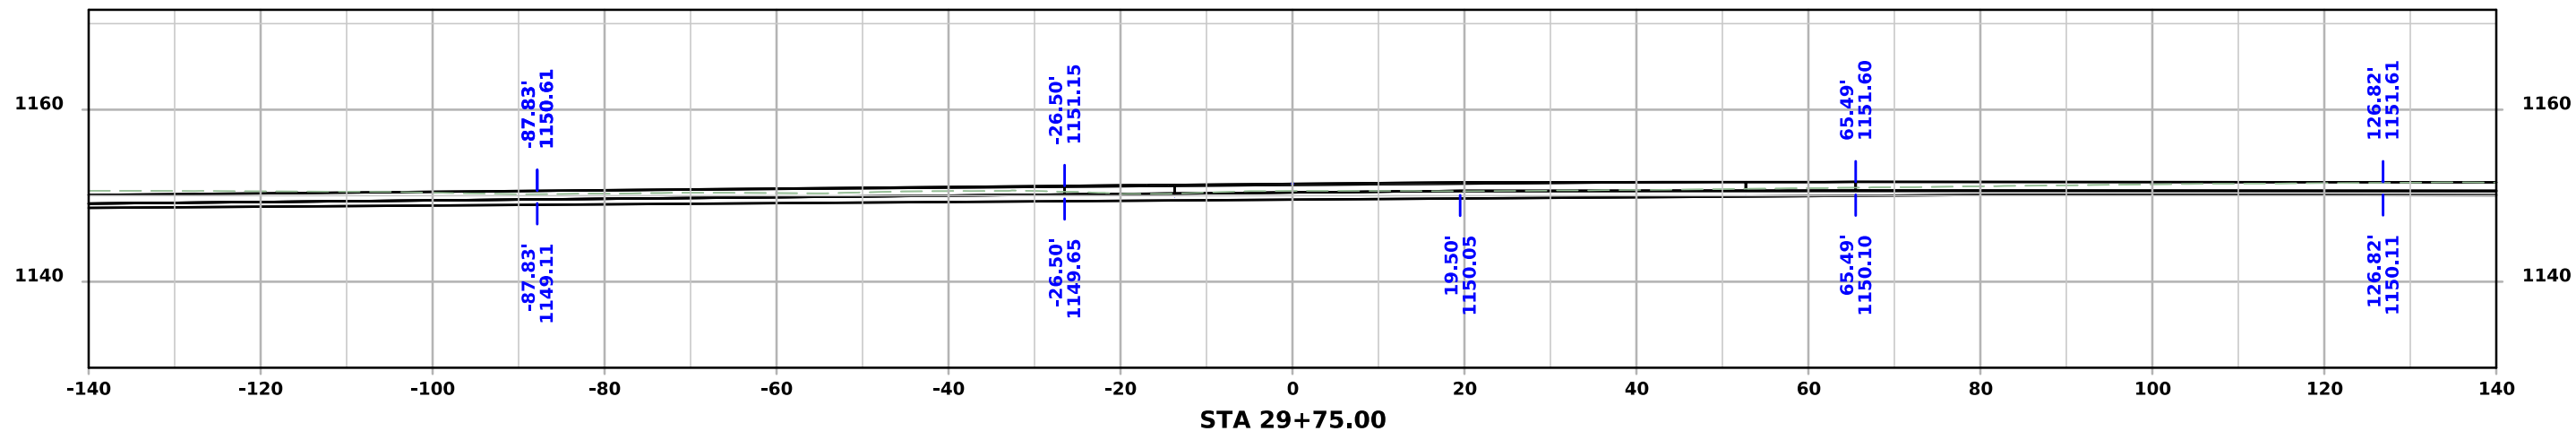




MAIN STREET

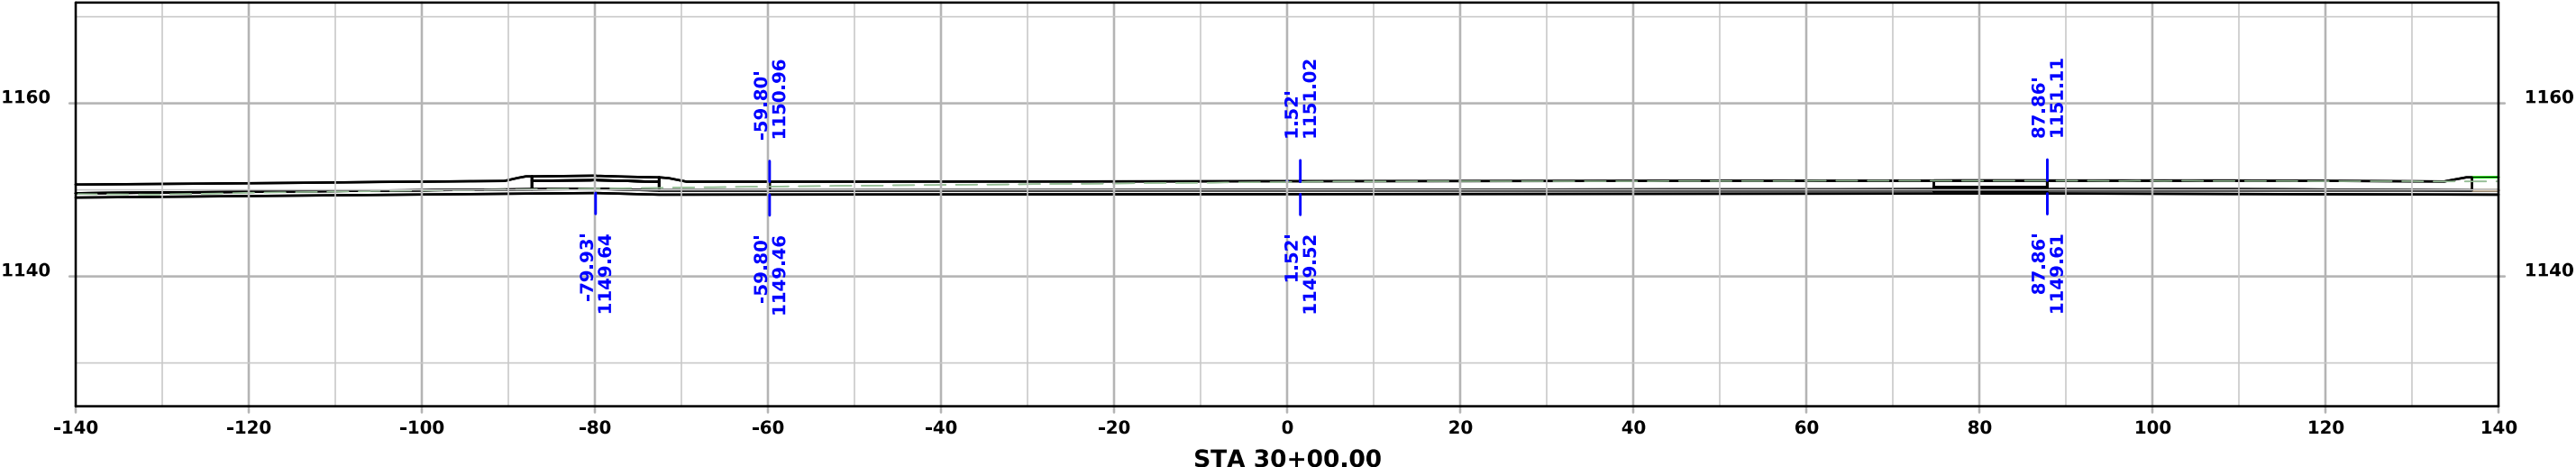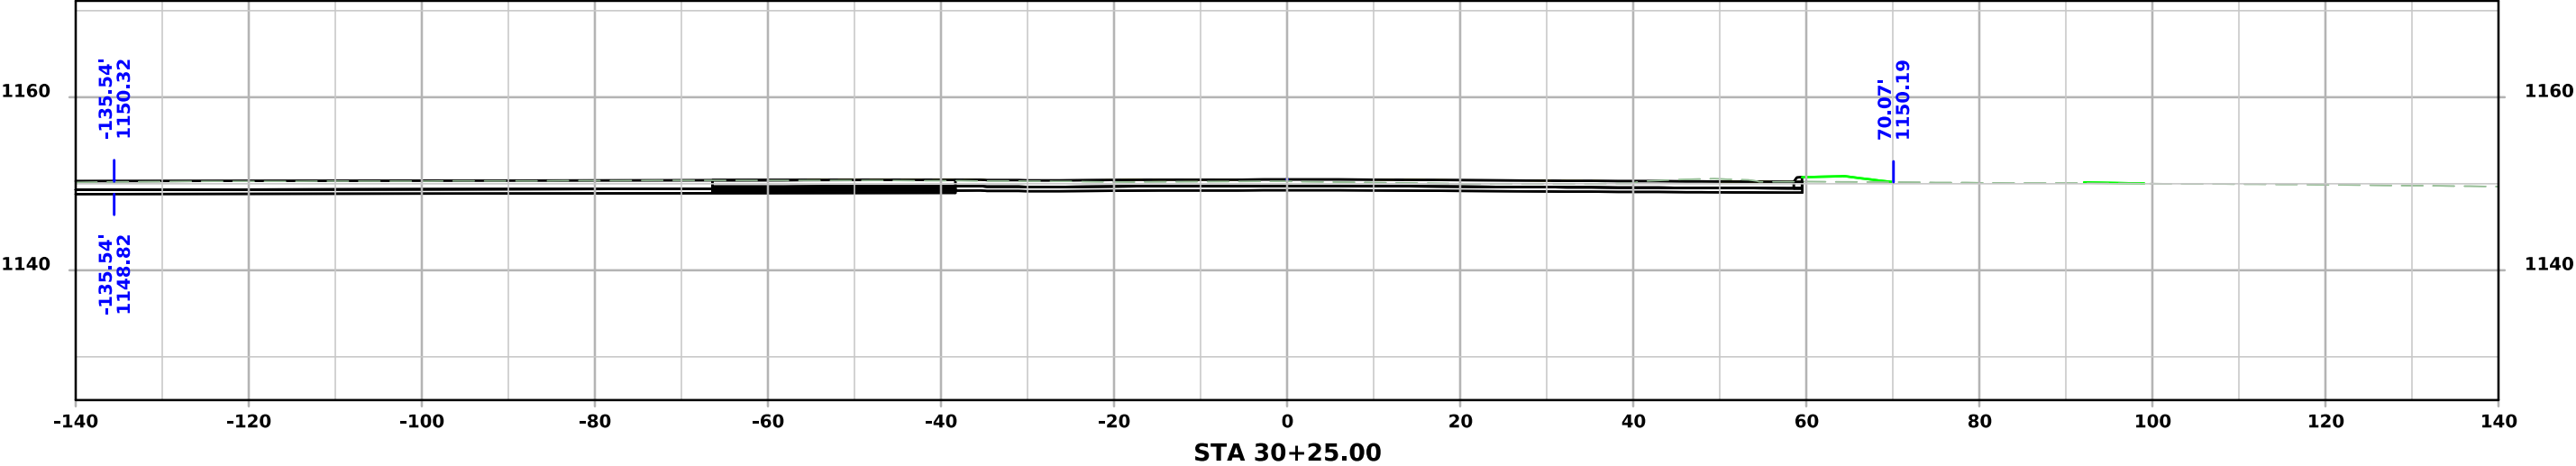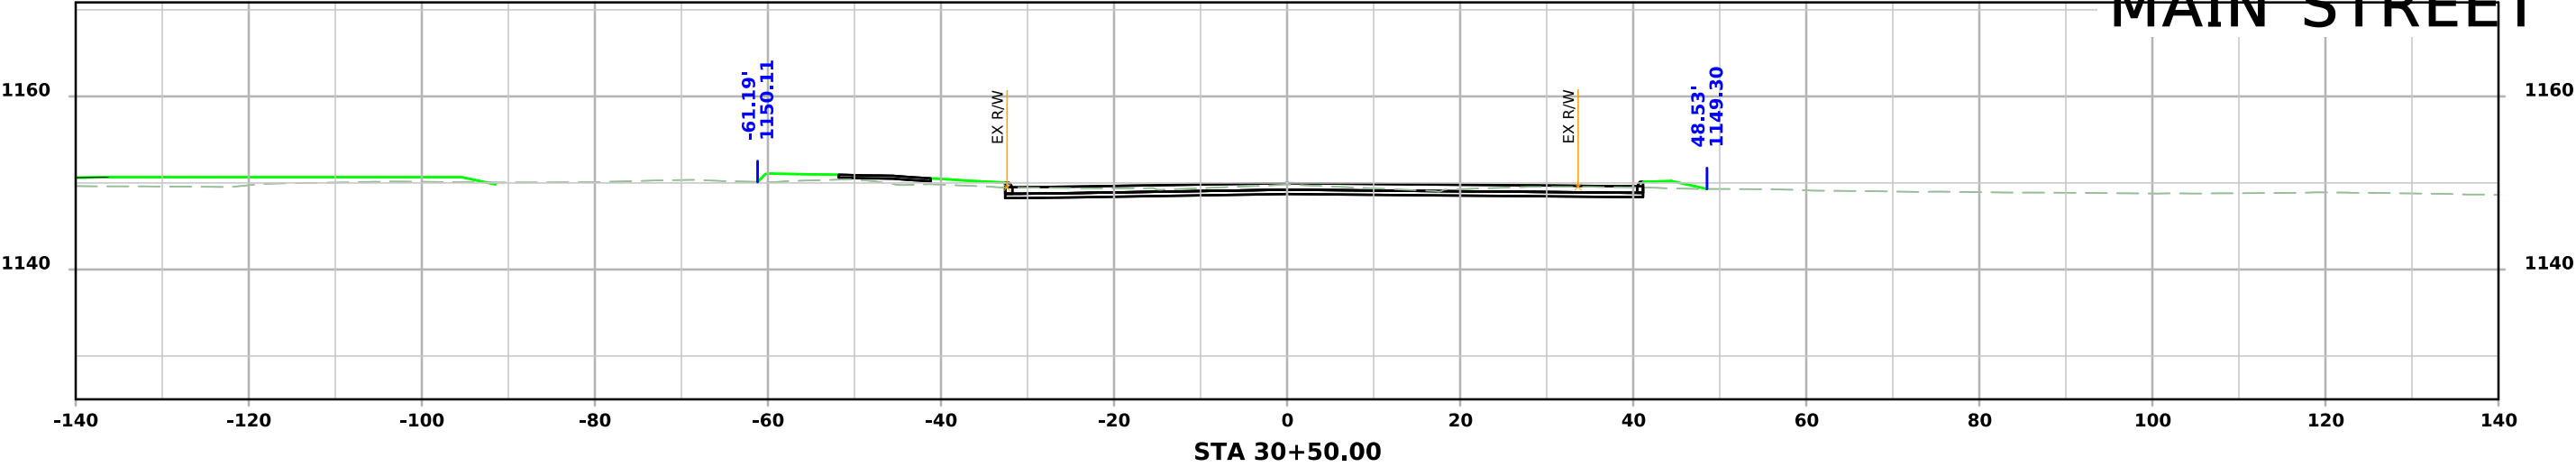


MAIN STREET

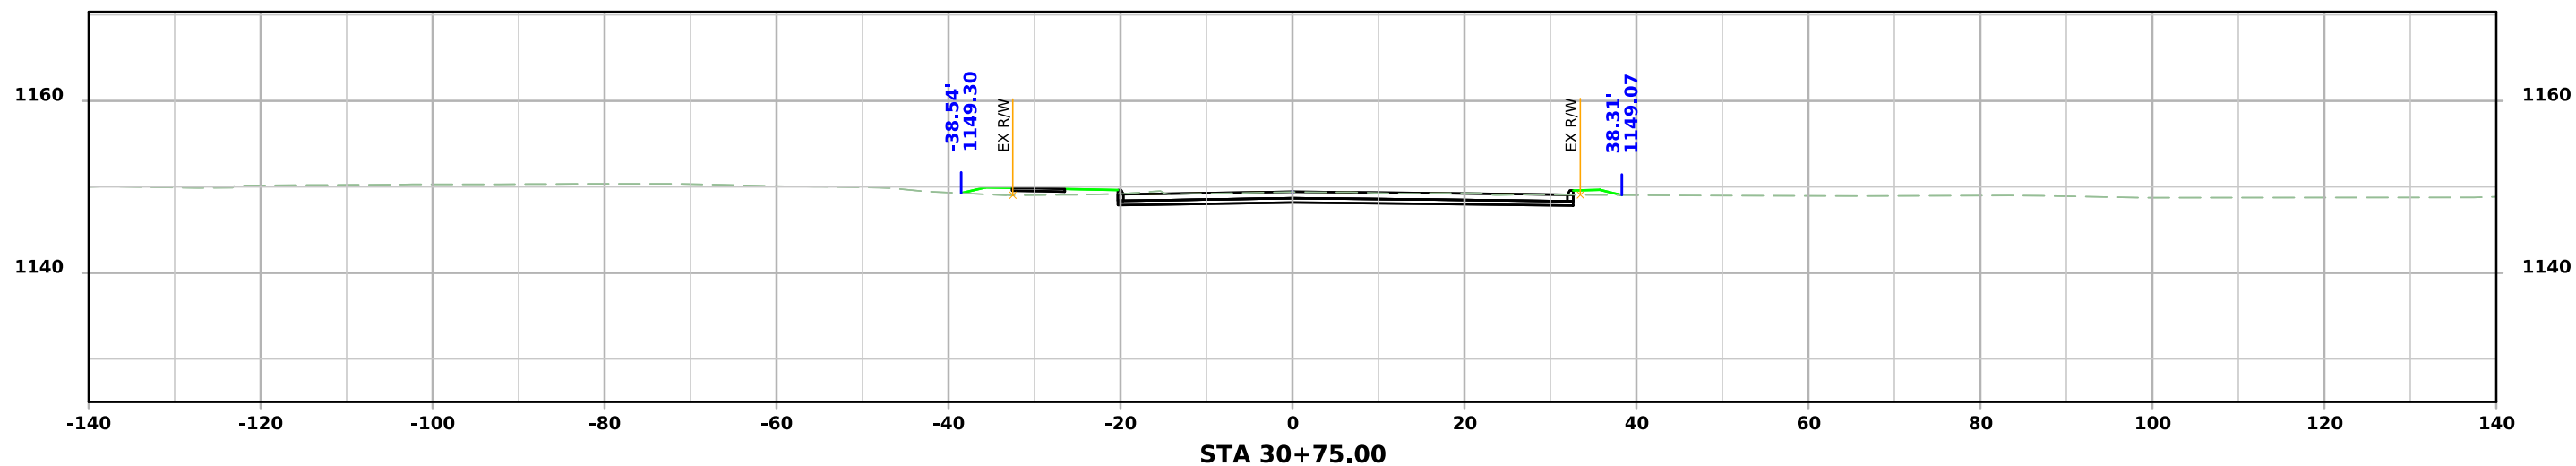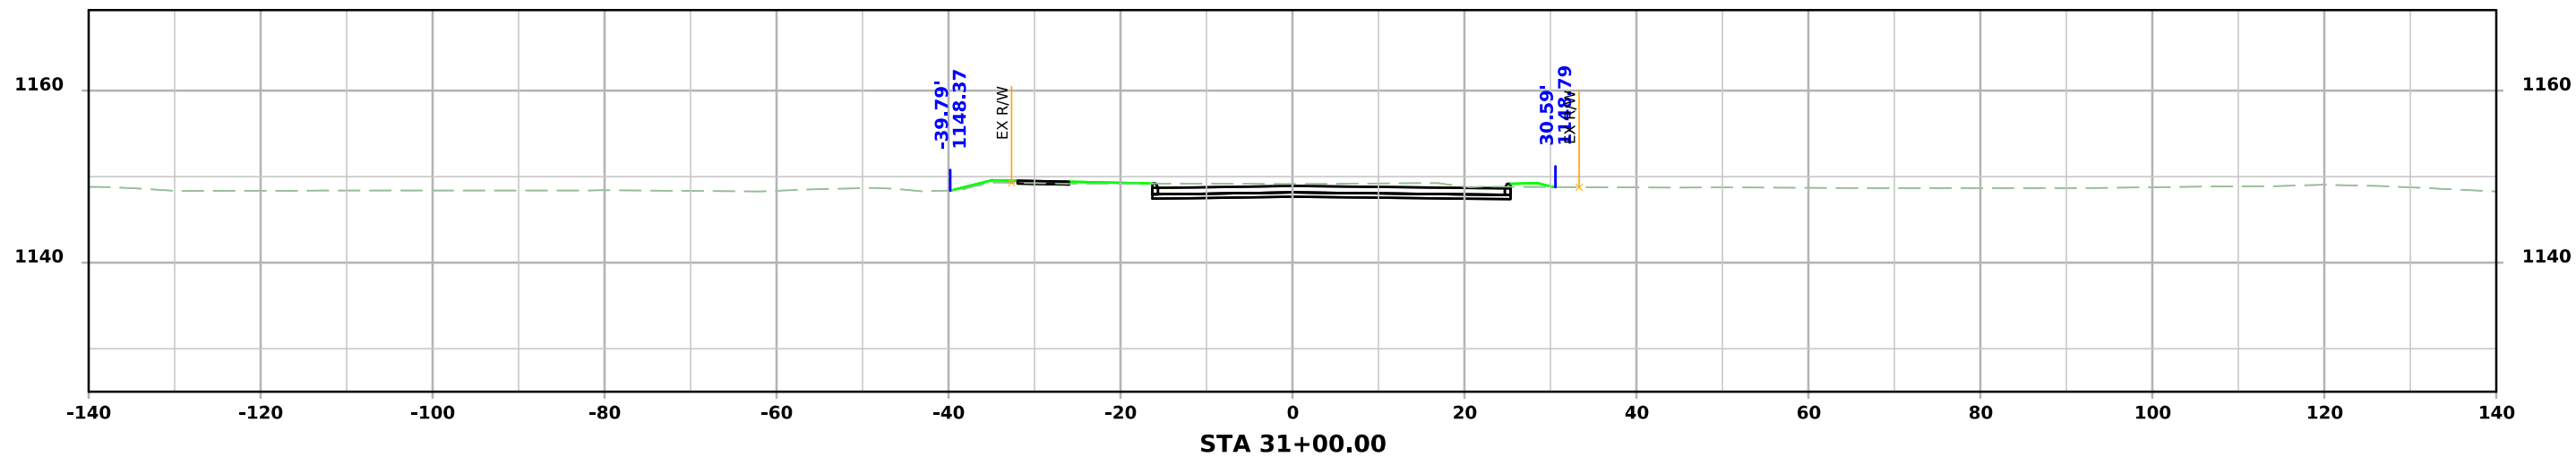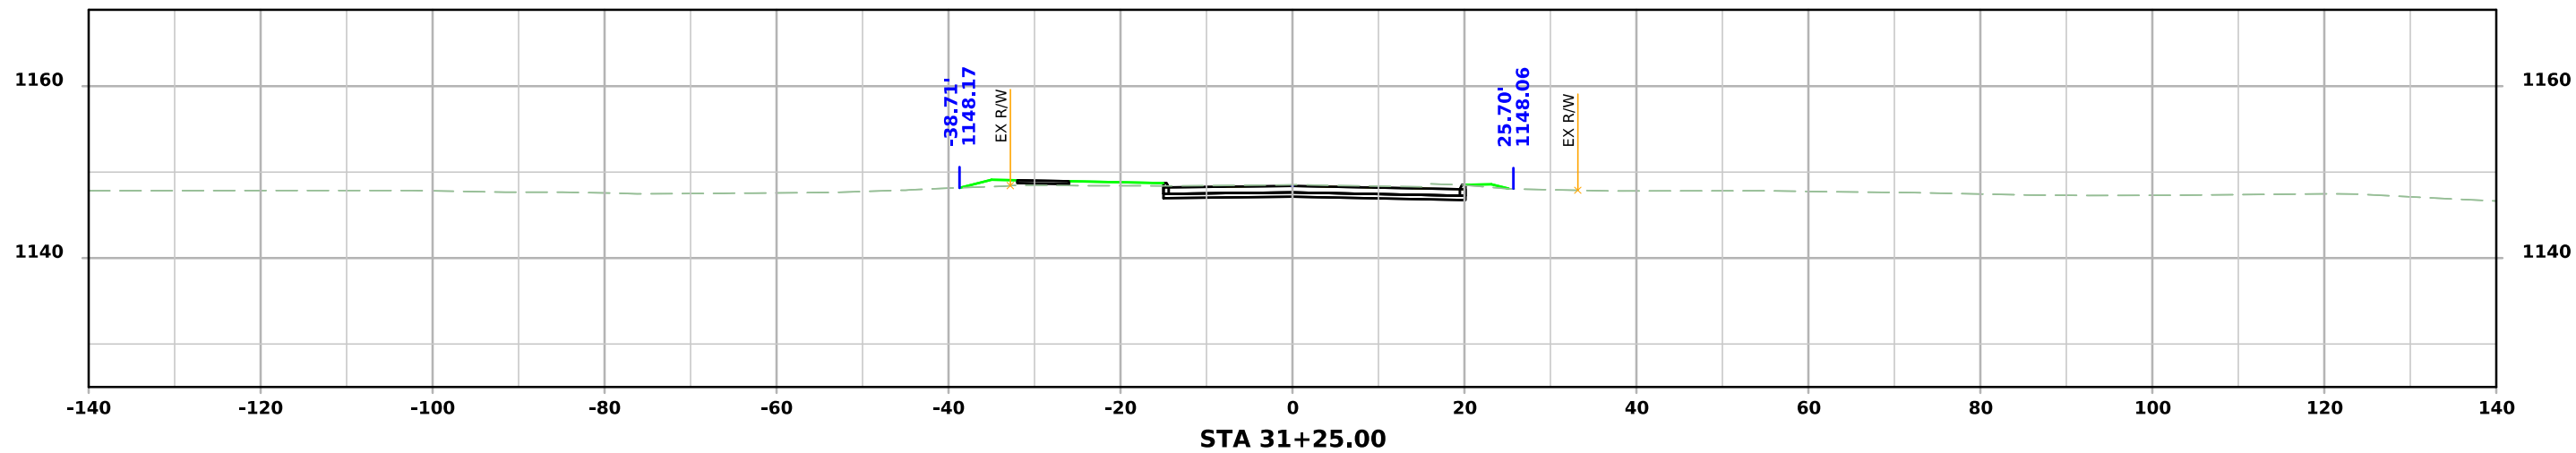




MAIN STREET

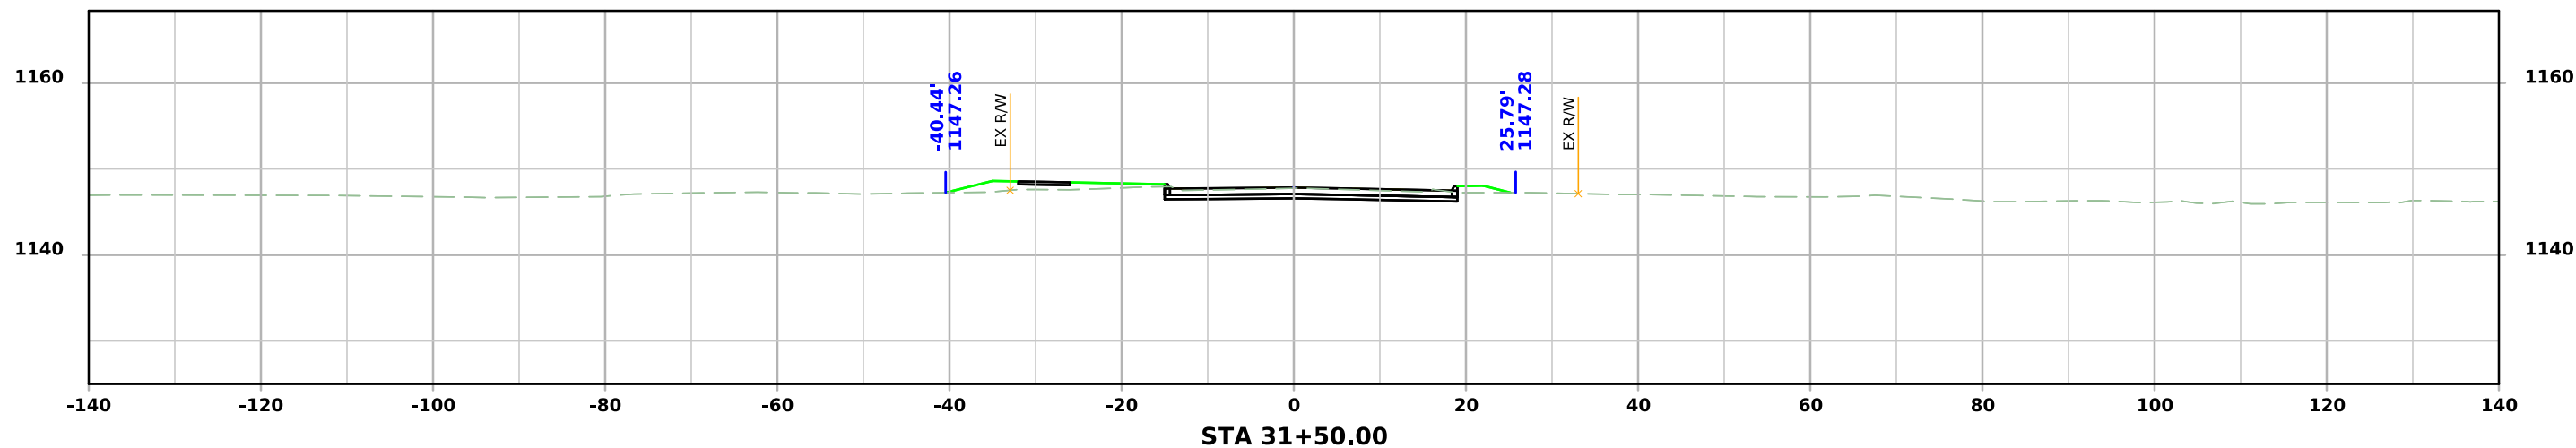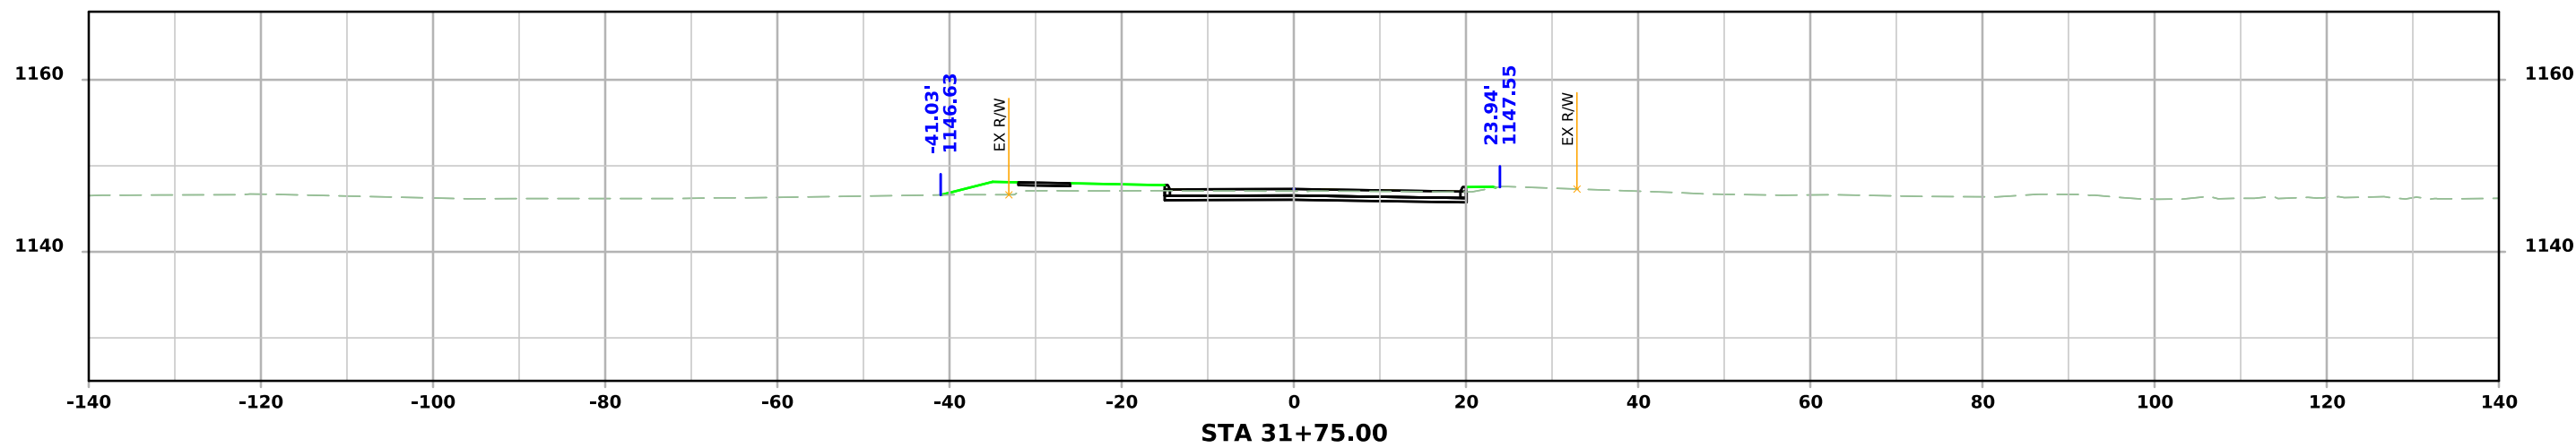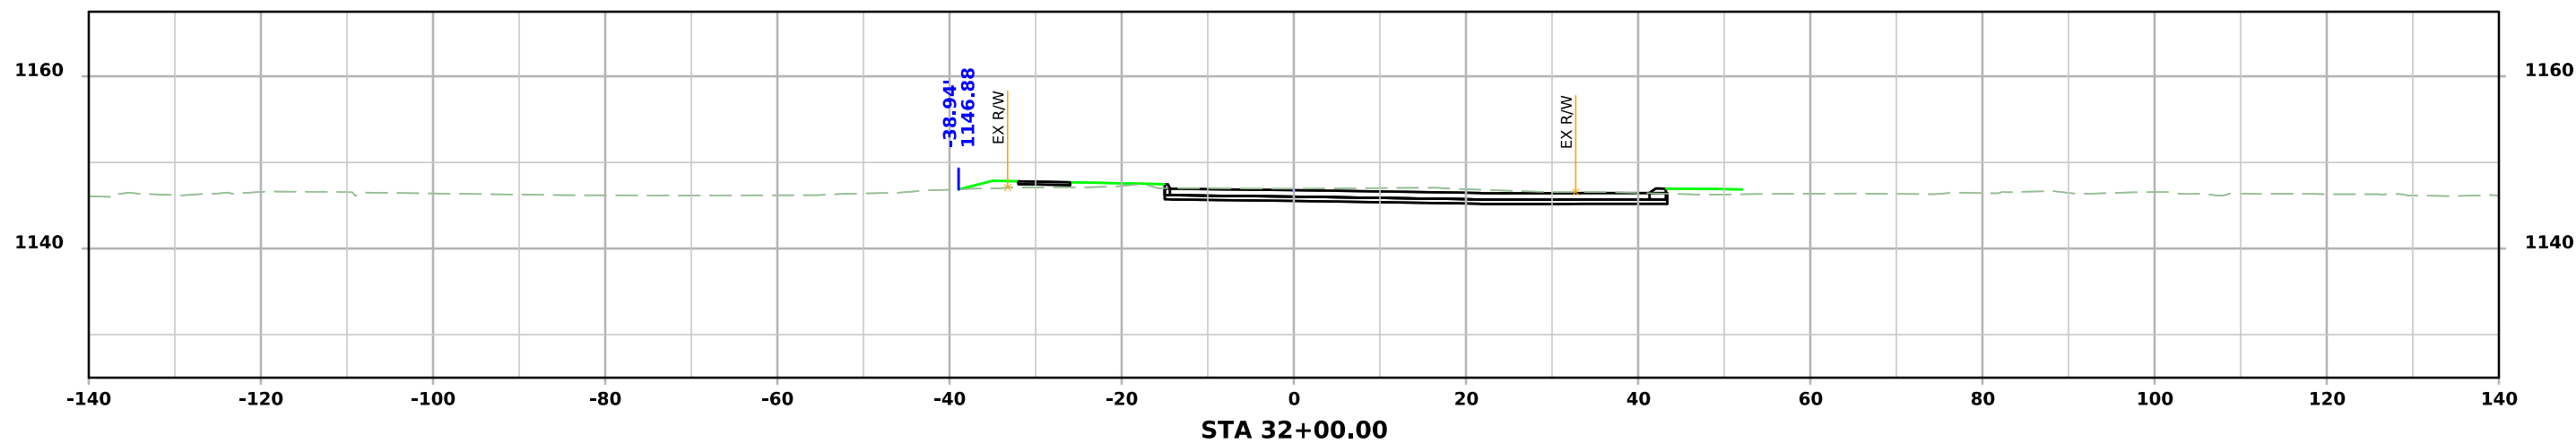

MAIN STREET

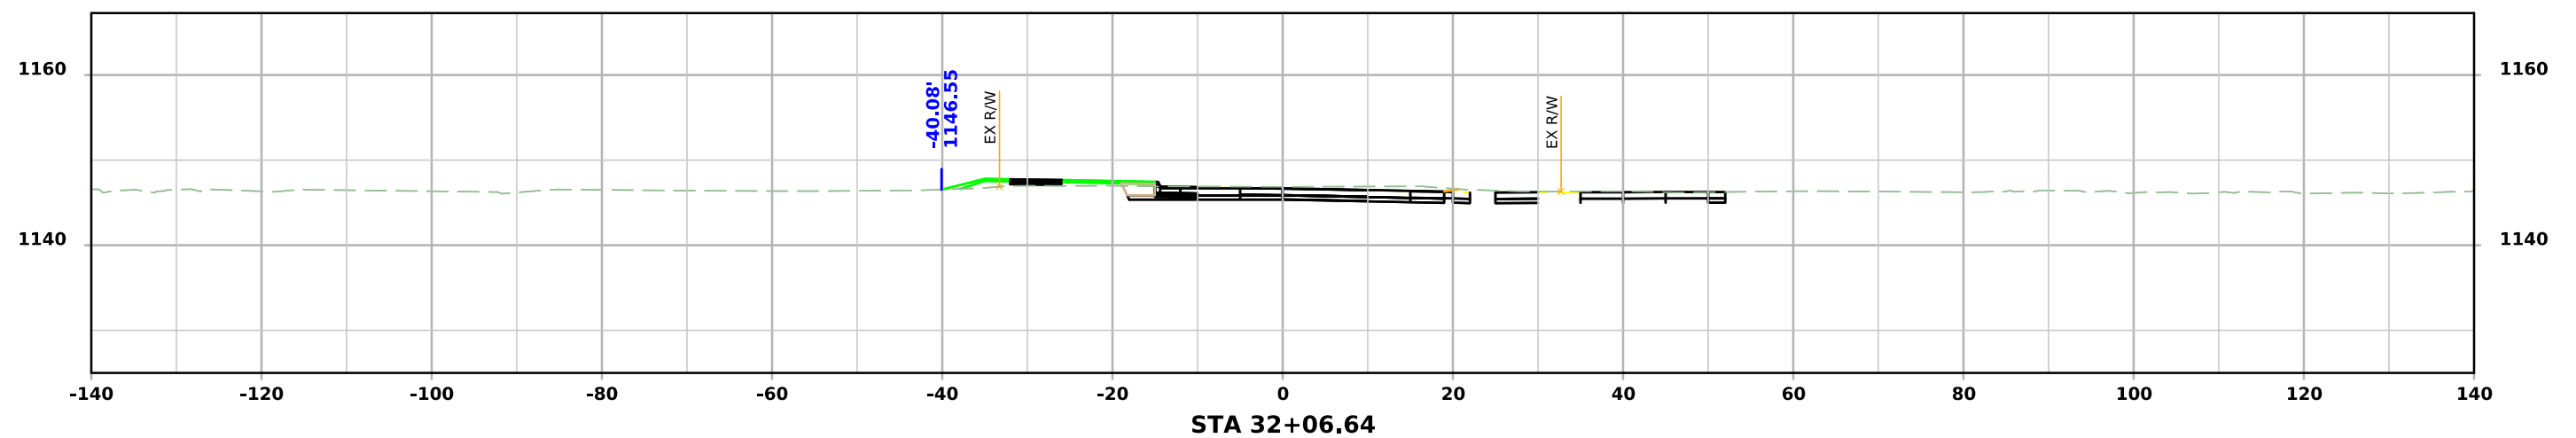

MAIN STREET

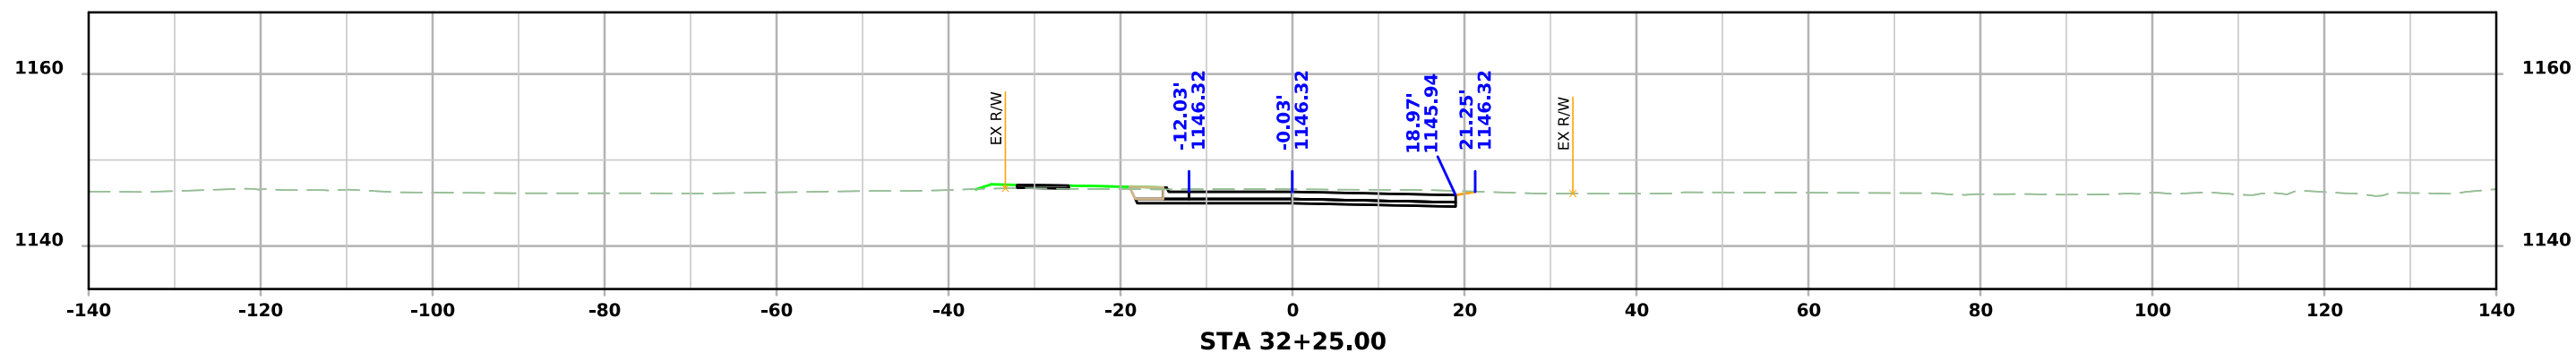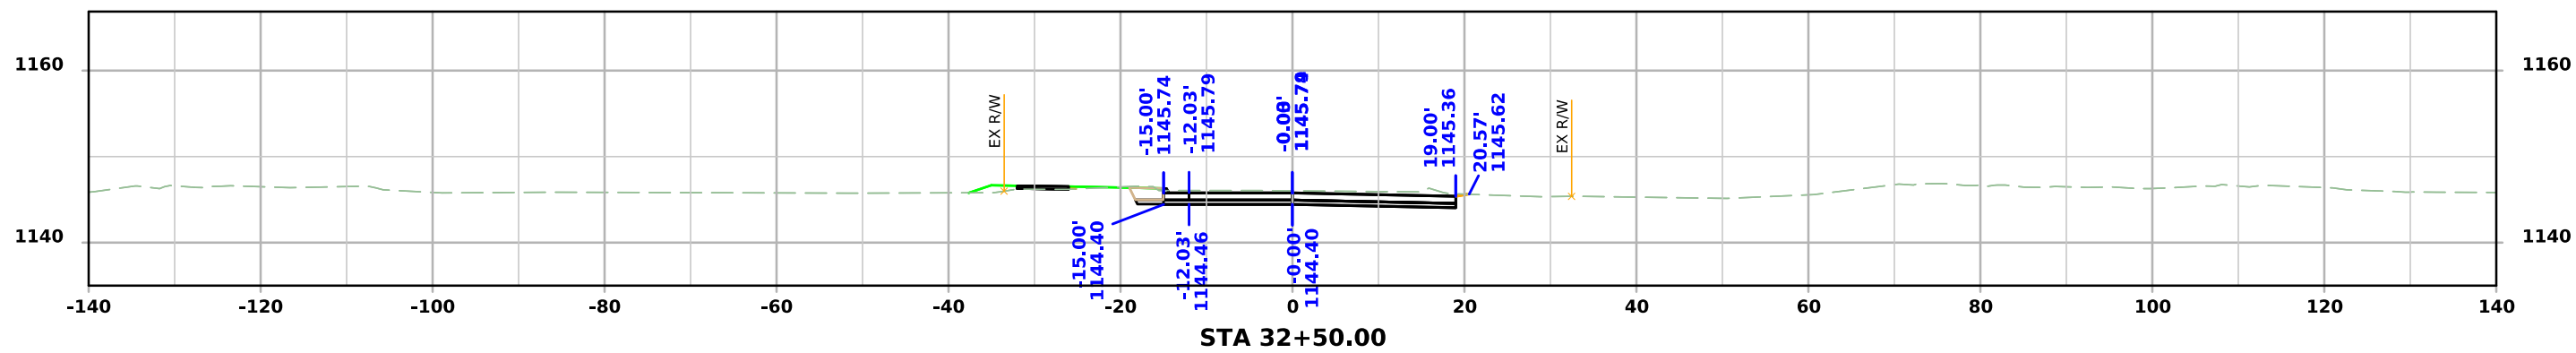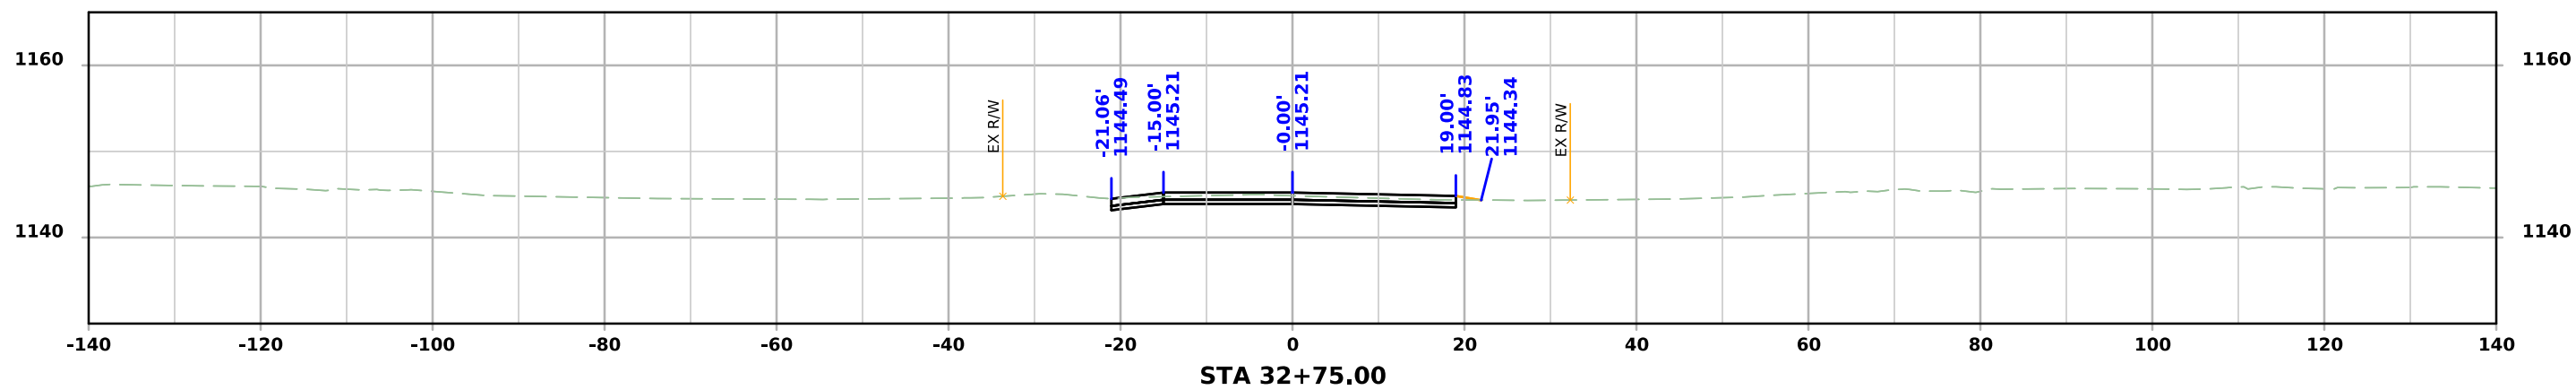

MAIN STREET

