

INDEX OF SHEETS	
No.	DESCRIPTION
A Sheets	Title Sheets
A.1	Title Sheet
* A.2 - 22	Concept
* A.23 - 26	Design Criteria
A.27	Field Exam Questions/Comments
B Sheets	Typical Cross Sections and Details
B.1 - 2	Typical Cross Sections and Details
D Sheets	Mainline Plan and Profile Sheets
* D.1	Plan & Profile Legend & Symbol Information Sheet
* D.2	IA 9
G Sheets	Survey Sheets
G.1	Reference Ties and Bench Marks
G.2 - 3	Horizontal Control Tab. & Super for all Alignments
J Sheets	Traffic Control and Staging Sheets
J.1	Traffic Control Plan
* J.2	Detour Map
V Sheets	Bridge and Culvert Situation Plans
* V.1 - 2	Bridge and Culvert Situation Plans
W Sheets	Mainline Cross Sections
* W.1	Cross Sections Legend & Symbol Information Sheet
* W.2 - 7	IA 9 Mainline Cross Sections
* W.8	Skewed Culvert Cross Sections
	* Color Plan Sheets



PLANS OF PROPOSED IMPROVEMENT ON THE
PRIMARY ROAD SYSTEM
LYON COUNTY
RCB Culvert Replacement - Single Box
Approx 1.4mi W of Co Rd K60

SCALES: As Noted


Refer to the Proposal Form for list of applicable specifications.

Value Engineering Saves. Refer to Article 1105.14 of the Specifications.



REVISIONS

TOTAL
..
PROJECT IDENTIFICATION NUMBER
24-60-009-030
PROJECT NUMBER
STPN-009-1(059)--2J-60
R.O.W. PROJECT NUMBER
-
-
-

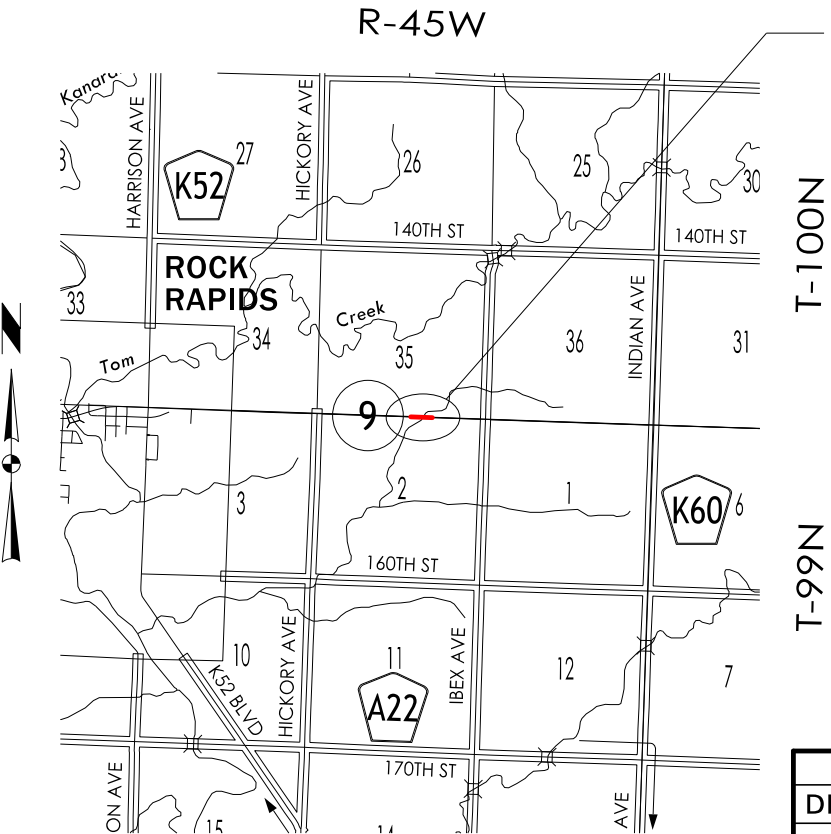

PROJECT LOCATION
MILEPOST 22.5

DESIGN DATA RURAL			
2027	AADT	2800	V.P.D.
2047	AADT	3300	V.P.D.
20	-	DHV	- V.P.H.
		TRUCKS	15 %
		Total	
		Design ESALS	-

INDEX OF SEALS			
SHEET NO.	NAME	TYPE	BID QUANTITY SHEETS
A.1	X	Primary Signature Block	X
X	X	X	X

D5 PLAN - Date: 7/25/25
P9 PLAN - Date: 11/19/25
D4 PLAN - Date: 11/17/26

PRELIMINARY PLANS

Subject to change by final design.

D2/D3 PLAN - 6/4/25

The Draft Project Concept Statement was sent out for review and comment with concerns to be resolved by Monday, January 13, 2025. Comments received during the review period have been considered and resolved.

JEB:jaa
Attach.
cc:

Alternative 3 is the preferred alternative due to improved natural flow and moving away from the existing wellhead and fence line of adjacent property(see attached concept for details). Additional right of way may be required. Traffic will be maintained by an off-site detour.

FINAL PROJECT CONCEPT STATEMENT

IA 9 Culvert over Drainage Ditch

Lyon County
STPN-009-1(059)--2J-60
PIN: 24-60-009-030

Highway Division
Design Bureau

John Bartholomew, P.E.
515-239-1540

January 14, 2025

Lyon County
STPN-009-1(059)--2J-60
PIN: 24-60-009-030
Page 2



IA 9 Looking East

I. STUDY AREA

A. Project Description

This project involves the replacement of the IA 9 Culvert over a drainage ditch approximately 1.4 miles west of county road K60.

The three alternatives considered were:

1. Leave the existing RCB in place and install revetment upstream of the inlet of the existing structure as an erosion protection measure. This was dismissed due to condition of the culvert walls.
2. Remove the existing Twin 5' x 5' RCB and replace in kind with a CIP Twin 5' x 5' RCB, connecting to the existing extensions and flared headwall sections. This was dismissed due to the condition of the culvert walls.
3. Remove the existing Twin 5' x 5' RCB and replace with a 12' x 4' x 107'-5" RCB along with application of 45° skew. **Estimated cost \$505,800.**

Alternative 3 is the preferred alternative due to improved natural flow and moving away from the existing wellhead and fence line of adjacent property.

B. Need for Project


This is a 5' x 5' x 100' dual opening Reinforced Concrete Box that was built in 1936 and has reached the end of its service life. The RCB has leaching cracks and spalling near the end walls. Due to the overall condition of the culvert, a replacement is recommended.



Inlet Scour



Inlet Looking North

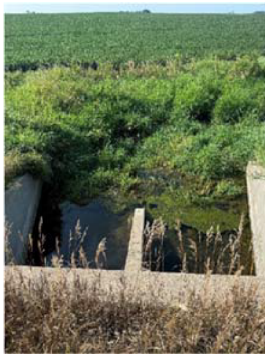

Outlet Looking South

C. Present Facility

The existing structure is a Twin 5' x 5' RCB that was built in 1936, extended in 1995.

IA 9 in the project area is 24' wide PCC pavement with 6' wide granular shoulders and 3:1 foreslopes, constructed in 1937, a 4.5" AAC overlay was added in 1991 and Micro surfacing was done in 2017.

D. Traffic Estimates

The 2027 construction year and 2047 design year average daily traffic estimates are

2800 ADT with 14 % trucks and 3300 ADT with 15 % trucks, respectively.

E. Sufficiency Ratings

IA 9 is classified as an access route and is a maintenance service level “C” roadway.

F. Access Control

Access rights will not be acquired for this project.

G. Crash History

During the five-year study period from January 1, 2019 through December 31, 2023, there were no crashes.

II. PROJECT CONCEPT

A. Feasible Alternatives

Alternative #3 - Replace with a 12’ x 4’-0 x 107’-5” Single reinforced concrete box culvert utilizing offsite detour.

Replace the existing twin 5’-0” x 5-0’ Concrete box culvert with a single 12’ x 4’-0 x 107’-5” reinforced concrete box culvert (RCB) with a 45 degree skew.

The typical cross section adjacent to the culvert will consist of a 24’ roadway with 6’ effective granular shoulders and 3:1 foreslopes.

New pavement will be 9.5” PCC over 12” of modified Subbase.

This culvert will be constructed on the existing vertical and horizontal alignment. An off-site detour will be required during construction.

Apply erosion control and rural seeding and fertilizing to all disturbed areas.

It appears that right away will be required for this project, it is programmed for \$10,000.

RCB Items	Estimated Costs
New RCB	\$ 192,000
Reinforcing Steel	75,000
Excavation, Class 10	2,000
Revetment	1,200
RCB Removal	500
Mobilization - 10%	27,000
M & C - 20%	59,600
RCB Costs	\$ 357,300

Roadway Items	
Embankment in Place, Contractor Furnish	\$12,200
Excavation Class 13 Waste	2,700
Modified Subbase	5,700
Granular Shld, Type A	1,700
STD/S-F PCC Pav’t, 9.5”	16,200
Removal of Pavement	5,100
Erosion Control	50,000
Right of Way	10,000
Seeding and Fertilizing	400
Mobilization - 5%	7,400
Traffic Control - 5%	7,400
M & C - 20%	29,700
Roadway costs	\$ 148,500

Project Total	\$505,800
---------------	-----------

B. Staging Analysis

IA 9 will be closed, and an offsite detour will be utilized. It is anticipated the detour will be in place for approximately 90 days. The detour would follow County Road K60 south at the intersection of IA 9 and County road K60 to County Road A34, then east on County Road A34 to US 75, then north to the intersection of IA 9 and US 75. Out of distance travel is 12 miles. The total distance user cost is anticipated to be \$725,760. The cost for county road maintenance will be \$37,129 as calculated by the Gas Tax Method. Detour signing costs will be \$10,000.

C. Recommendations

It is recommended that the present structure be replaced, as described in Alternative No. 3.

D. Construction Sequence

It is anticipated that all work on this project will be awarded to one prime contractor. The Bridges and Structures Bureau will coordinate the plan preparation with assistance from the Design Bureau.

E. ADA Accommodations

There are no bike paths or sidewalks adjacent to IA 9; therefore, no ADA accommodations are planned in conjunction with this project.

F. Special Considerations

This will not be a traffic critical project.

The ABC Rating Score of 24 is less than the first stage filter threshold of 50, therefore this bridge will not be considered further as a candidate for ABC construction.

No bike path or sidewalk will be required as part of this project.

Waterway is not on a state water trail or paddling route.

Right of Way appears to be required for this project, it is programmed for \$10,000.

The Location and Environment Bureau has reviewed this project and based on preliminary desktop observations, has determined that a Section 404 Permit will be required. It is expected that the work will be covered by Nationwide Permit 14.

G. Program Status

Site data has been developed by the Design Bureau. This project is listed in the 2025-2029 Iowa Transportation Improvement Program, with \$10,000 programmed for right of way in FY 2027, and \$400,000 for replacement in FY 2027. Costs for this project may be eligible for bridge replacement funds. A schedule of events will be developed following approval of the Project Concept.

JEB:jaa

C. Purcell	K. D. Nicholson	M. Dell
J. S. Nelson	M. Nop	M. A. Swenson
D. E. Sprengeler	C. C. Poole	S. Majors
A. Poole	K. Brink	D. L. Newell
B. Bradley	J. W. Laaser-Webb	W. A. Sorenson
E. C. Wright	M. E. Ross	A. A. Welch
J. Harris	M. Van Dyke	B. Hofer
G. Karssen	B. Smith	H. Naraghi
S. Anderson	D. Stokes	M. Gillett
J. Ellis	R. Harris	M. Todsén
B. Dolan	T. Lovan	M. Solberg
T. Gustafson	D. Dudley	L. Armstrong
A. Yates	R. Meyer	K. Olson
J. Hauber	S. Sersland	M. E. Khoda
S. Tymkowicz	M. Carlson	J. Becker
T. Huju	M. Thayer	B. Struecker
B. Waltersdorf	C. Schwienebart	FHWA

LYON COUNTY

Bridge Bureau Attachment for Concept Statement

Date: November 8, 2024
By: HNTB
Location: IA-9 approx. 1.4 mi w of Co Rd K60

County: Lyon County
Phase No.: STPN-009-1(059)--2J-60
Project Code: 24-60-009-030

1. Regulatory/Coordination
- a. Iowa DNR Flood Plain permit = No, rural, drainage area 0.77 sq. mi.

b. Iowa DNR Sovereign Lands permit = No

c. Local Record of Coordination = No

d. Flood Insurance Study = No

e. Drainage District = No

f. Corps of Engineers Section 408 = No

g. State Water Trail or Paddling Route = No

h. Historic Structure = No

i. Federally owned land in vicinity = No

j. USGS or Iowa Flood Center (IFC) gage or sensor impacted? No
2. Hydrologic/Hydraulic Analysis/RIDB Dataset
- a. Design discharges determined = Yes (Iowa Runoff Chart)

b. Hydraulic analysis done = Yes, Iowa DOT Culvert Program

i. Existing (and potential proposed) weir configurations in upstream headwall were not modeled for concept hydraulics.

c. If DA > 10 sq. mi. Riverine Infrastructure Database (RIDB) dataset is required with B1 submittal = No
3. Structure/Roadway Layout Considerations
- a. Roadway alignment will not be impacted regardless of selected option.

b. Existing culvert extensions meet current clear zone requirements.

c. Embedment is not recommended at this structure due to its unique upstream end condition that will not allow natural streambed to develop inside the structure.
4. Special Construction Issues
- a. Option A:


i. Remove the original (1936) barrel section of the RCB and replace in-kind with CIP Twin 5'x5' RCB, connecting to the more recently installed (1995) extensions and flared headwall sections.

ii. Option A would require saw-cutting at the interface between the original barrel and the extensions (located outside of the pavement limits), retaining the extensions, and doweling in the cast-in-place barrel sections at both ends.

iii. Existing RCB has very little cover (ranging 0'-1.5') - if Option A is chosen, the replacement portion of the structure beneath IA-9 would be nearly integral with the

~1~

PROJECT LOC
MILEPOST 22.5

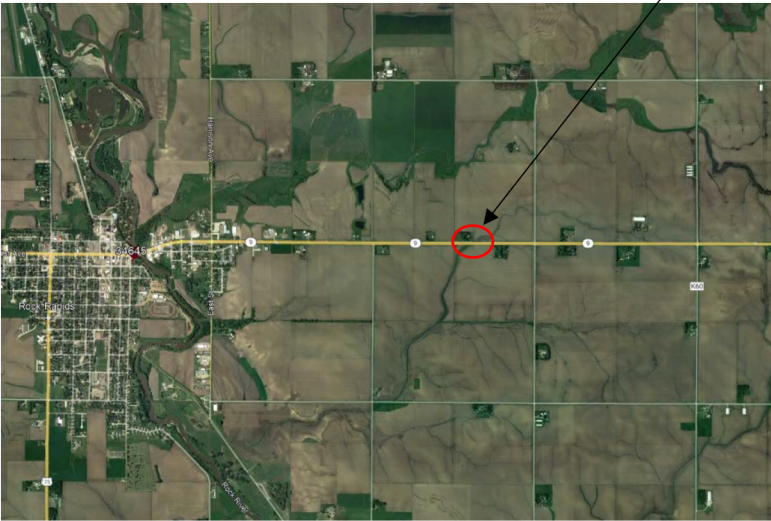

On IA 9, Approx 1.4 mi W of Co Rd K60
STPN-009-1(059)--2J-60
PIN: 24-60-009-030



replacement roadway pavement section and may require additional structural considerations. Roadway grade raise would be a viable but likely more costly alternative if adequate cover is desired.

- b. Option B:
 - i. Full replacement with reduction of box height to allow min cover requirement to be met without a roadway grade raise.
 - ii. May require additional right-of-way and/or easements.
 - iii. Replacement of upstream existing end condition will require modifications to the existing tile line that currently outlets through the upstream end wall.
 - iv. Structural design of a special headwall will be required to accommodate depth of upstream headwall below existing surrounding ground.
 - v. Downstream (South) of IA-9, "Do Not Spray" signage and native grasses indicate potential CRP area adjacent to receiving stream.
 - vi. Upstream (North) of IA-9 existing headwall sits atop both an electric line (Lyon Co), and a fiber line (Premier Communications).
- c. Option C (Preferred Option):
 - i. Full replacement with reduction of box height to allow min cover requirement to be met without a roadway grade raise, along with application of 45° skew to better align crossing with natural channel.
 - ii. May require additional right-of-way and/or easements.
 - iii. Culvert replacement off-alignment will require more substantial modifications to the existing tile line that currently outlets through the existing upstream end wall.
 - iv. Structural design of special headwall will be required to accommodate depth of upstream headwall below existing surrounding ground.
 - v. Downstream (South) of IA-9, "Do Not Spray" signage and native grasses indicate potential CRP area adjacent to receiving stream. Proposed re-alignment of culvert was strategically selected to require as little downstream grading as possible in the natural channel and established banks.
 - vi. Upstream (North) of IA-9 proposed headwall will conflict with both an electric line (Lyon Co), and a fiber line (Premier Communications). Utilities may be shallow enough at proposed culvert headwall location that relocations are required.

- 5. Special survey = Yes - See Below
- 6. Aesthetic enhancements = No
- 7. Other
 - a. The roadway will be closed during construction with traffic placed on an off-site detour.
 - b. Option C was deemed the preferred alternative at concept for the following reasons:
 - i. Improved culvert alignment relative to the natural flow path through the upstream fields and the downstream receiving channel.

- ii. Increased distance between the construction of the proposed upstream headwall and the existing well on the adjacent private property.
- iii. Increased distance between the construction of the proposed upstream headwall and the adjacent property fence.

Special Survey:

Upstream (North) of IA-9 insurable structures low opening/finished floor elevations along with surrounding land area will need to be surveyed prior to post concept design phases.

Field Visit Photos:



Culvert Inlet and Weirs looking North.



Inlet Scour.



Left Barrel looking South.



Inlet Weir Structure.



Culvert Outlet looking South.



Right Barrel looking South.

~ 4 ~

~ 5 ~

Bridge Cost Estimate and Analysis for Concept Statement

Location:

County: Lyon County	Phase No.: STPN-009-1 (059) --2J-60
Des. No.: NA	Project Code: 24-60-009-030
Maint. No.: NA	FHWA No.: NA
IA-9 over Unnamed Trib to Rock Riv	Sta.: 207+31.3
Section 2, T-99N, R-45W	
Functional Class: Minor Arterial	ADT: 3120 (2023)
By: HNTB	Date: November 8, 2024

Existing Bridge:

Type: RCB	Width x Height: Twin 5'x 5'
Length: 74'- 10	Approach Pavement Width: 24'
Skew: 0 degrees	
Drainage Area: 0.77 sq. mi.	
New/Reconstructed Roadway Width: 24'	

General Comments:

- Existing structure was constructed in 1936 and extended upstream and downstream in 1995. Existing upstream extension includes a multi-stage weir entrance.
- A series of field investigations during concept conducted by both HNTB and IowaDOT staff determined that the original existing structure is in very poor condition and requires replacement, however the more recently constructed extensions and headwalls are in good condition and could be retained if desirable.
- Option A is to remove the original (1936) barrel section of the RCB and replace in-kind with CIP Twin 5'x5' RCB, connecting to the more recently installed (1995) extensions and flared headwall sections.
 - See Section 4. "Special Construction Issues" of the attachment for concept statement for further details.
- Option B is to replace the existing structure on-alignment with a single 12'x4' RCB.
 - See Section 4. "Special Construction Issues" of the attachment for concept statement for further details.
- Option C is to replace the existing structure off-alignment with a single 12'x4' RCB at 45 degree skew to better align the crossing with the natural channel.
 - See Section 4. "Special Construction Issues" of the attachment for concept statement for further details.

Bridge Concept Statement

Lyon County
Project Number STPN-009-1(059)--2J-60

Option A

Type: RCB Width x Height: Twin 5' x 5'

Length: 38'-5" * Skew: 0 degrees

Stage Traffic: Off-site detour

*Length represents replacement of original box structure section excluding the more recent extensions.

Costs:

Structural Concrete (RCB), 57 CY @ \$1,200/CY	= \$	68,400
Reinforcing Steel (Epoxy Coated), 7,222 LB @ \$2.36/LB	= \$	17,044
Excavation, Class 10, Roadway + Borrow, 166 CY @ \$8.40/CY	= \$	1,394
Revetment, Class E, 20 ton @ \$57.71/ton	= \$	1,154
Remove Exist. Structure, 50 sf @ \$10/sf	= \$	500
Mobilization (10%)	= \$	8,849
Contingency and Misc. (20%)	= \$	19,468
		=====
Total Option A	\$	116,810

Option B

Type: RCB Width x Height: 12' x 4'
Length: 77'-0" Skew: 0 degrees
Stage Traffic: Off-site detour

Costs:

Structural Concrete (RCB), 134 CY @ \$1,200/CY	= \$	160,800
Reinforcing Steel (Epoxy Coated), 17,659 LB @ \$2.36/LB	= \$	41,675
Excavation, Class 10, Roadway + Borrow, 177 CY @ \$8.40/CY	= \$	1,487
Revetment, Class E, 20 ton @ \$57.71/ton	= \$	1,154
Remove Exist. Structure, 50 sf @ \$10/sf	= \$	500
Mobilization (10%)	= \$	20,562
Contingency and Misc. (20%)	= \$	45,236
		=====
Total Option B	\$	271,413

Bridge Concept Statement

Lyon County
Project Number STPN-009-1(059)--2J-60

Option C - Preferred

Type: RCB Width x Height: 12' x 4'
Length: 107'-5" Skew: 45° LA
Stage Traffic: Off-site detour

Costs:		
Structural Concrete (RCB), 160 CY @ \$1,200/CY	= \$	192,000
Reinforcing Steel (Epoxy Coated), 31,775 LB @ \$2.36/LB	= \$	74,989
Excavation, Class 10, Roadway + Borrow, 247 CY @ \$8.40/CY	= \$	2,075
Revetment, Class E, 20 ton @ \$57.71/ton	= \$	1,154
Remove Exist. Structure, 50 sf @ \$10/sf	= \$	500
Mobilization (10%)	= \$	27,072
Contingency and Misc. (20%)	= \$	59,558
		=====
Total Option C	\$	357,348

Accelerated Bridge Construction (ABC):

The calculated ABC Rating Score based on Iowa DOT BDM Chapter 8 criteria and 11 miles out of distance travel of is 36.

If ABC Rating Score is Less than 50 - Traditional construction may be appropriate. If issues arise relative to an off-site detour, staging complexities, or upon District request, an accelerated bridge option may be provided for evaluation.

Option A
Hydrology and Hydraulics

IOWA DEPARTMENT OF TRANSPORTATION

File Number:	
Design Number:	
County:	Lyon
Project:	24-60-009-030
Project Number:	STPN-009-1(059)--2J-60
Structure Location (Station):	IA-9 Approx 1.4 mi w of Co Rd K60
Stream:	Unnamed Trib. to Rock River
Designer:	HNTB

IOWA RUNOFF CHART

Drainage Area: 492.8 Acres


Land Use: Permanent Pasture
Slope: Rolling
LF: 0.4

Chart Q: 790 cfs

RESULTS

Return Period (years)	Frequency Factor FF	Q (ft ³ /s)
5	0.5	158
10	0.7	221
25	0.8	253
50	1	316
100	1.2	379

County	Project Number	Station
Lyon	STPN-009-1(059)--2J-60	IA-9 Approx 1.4 mi w of Co Rd K60

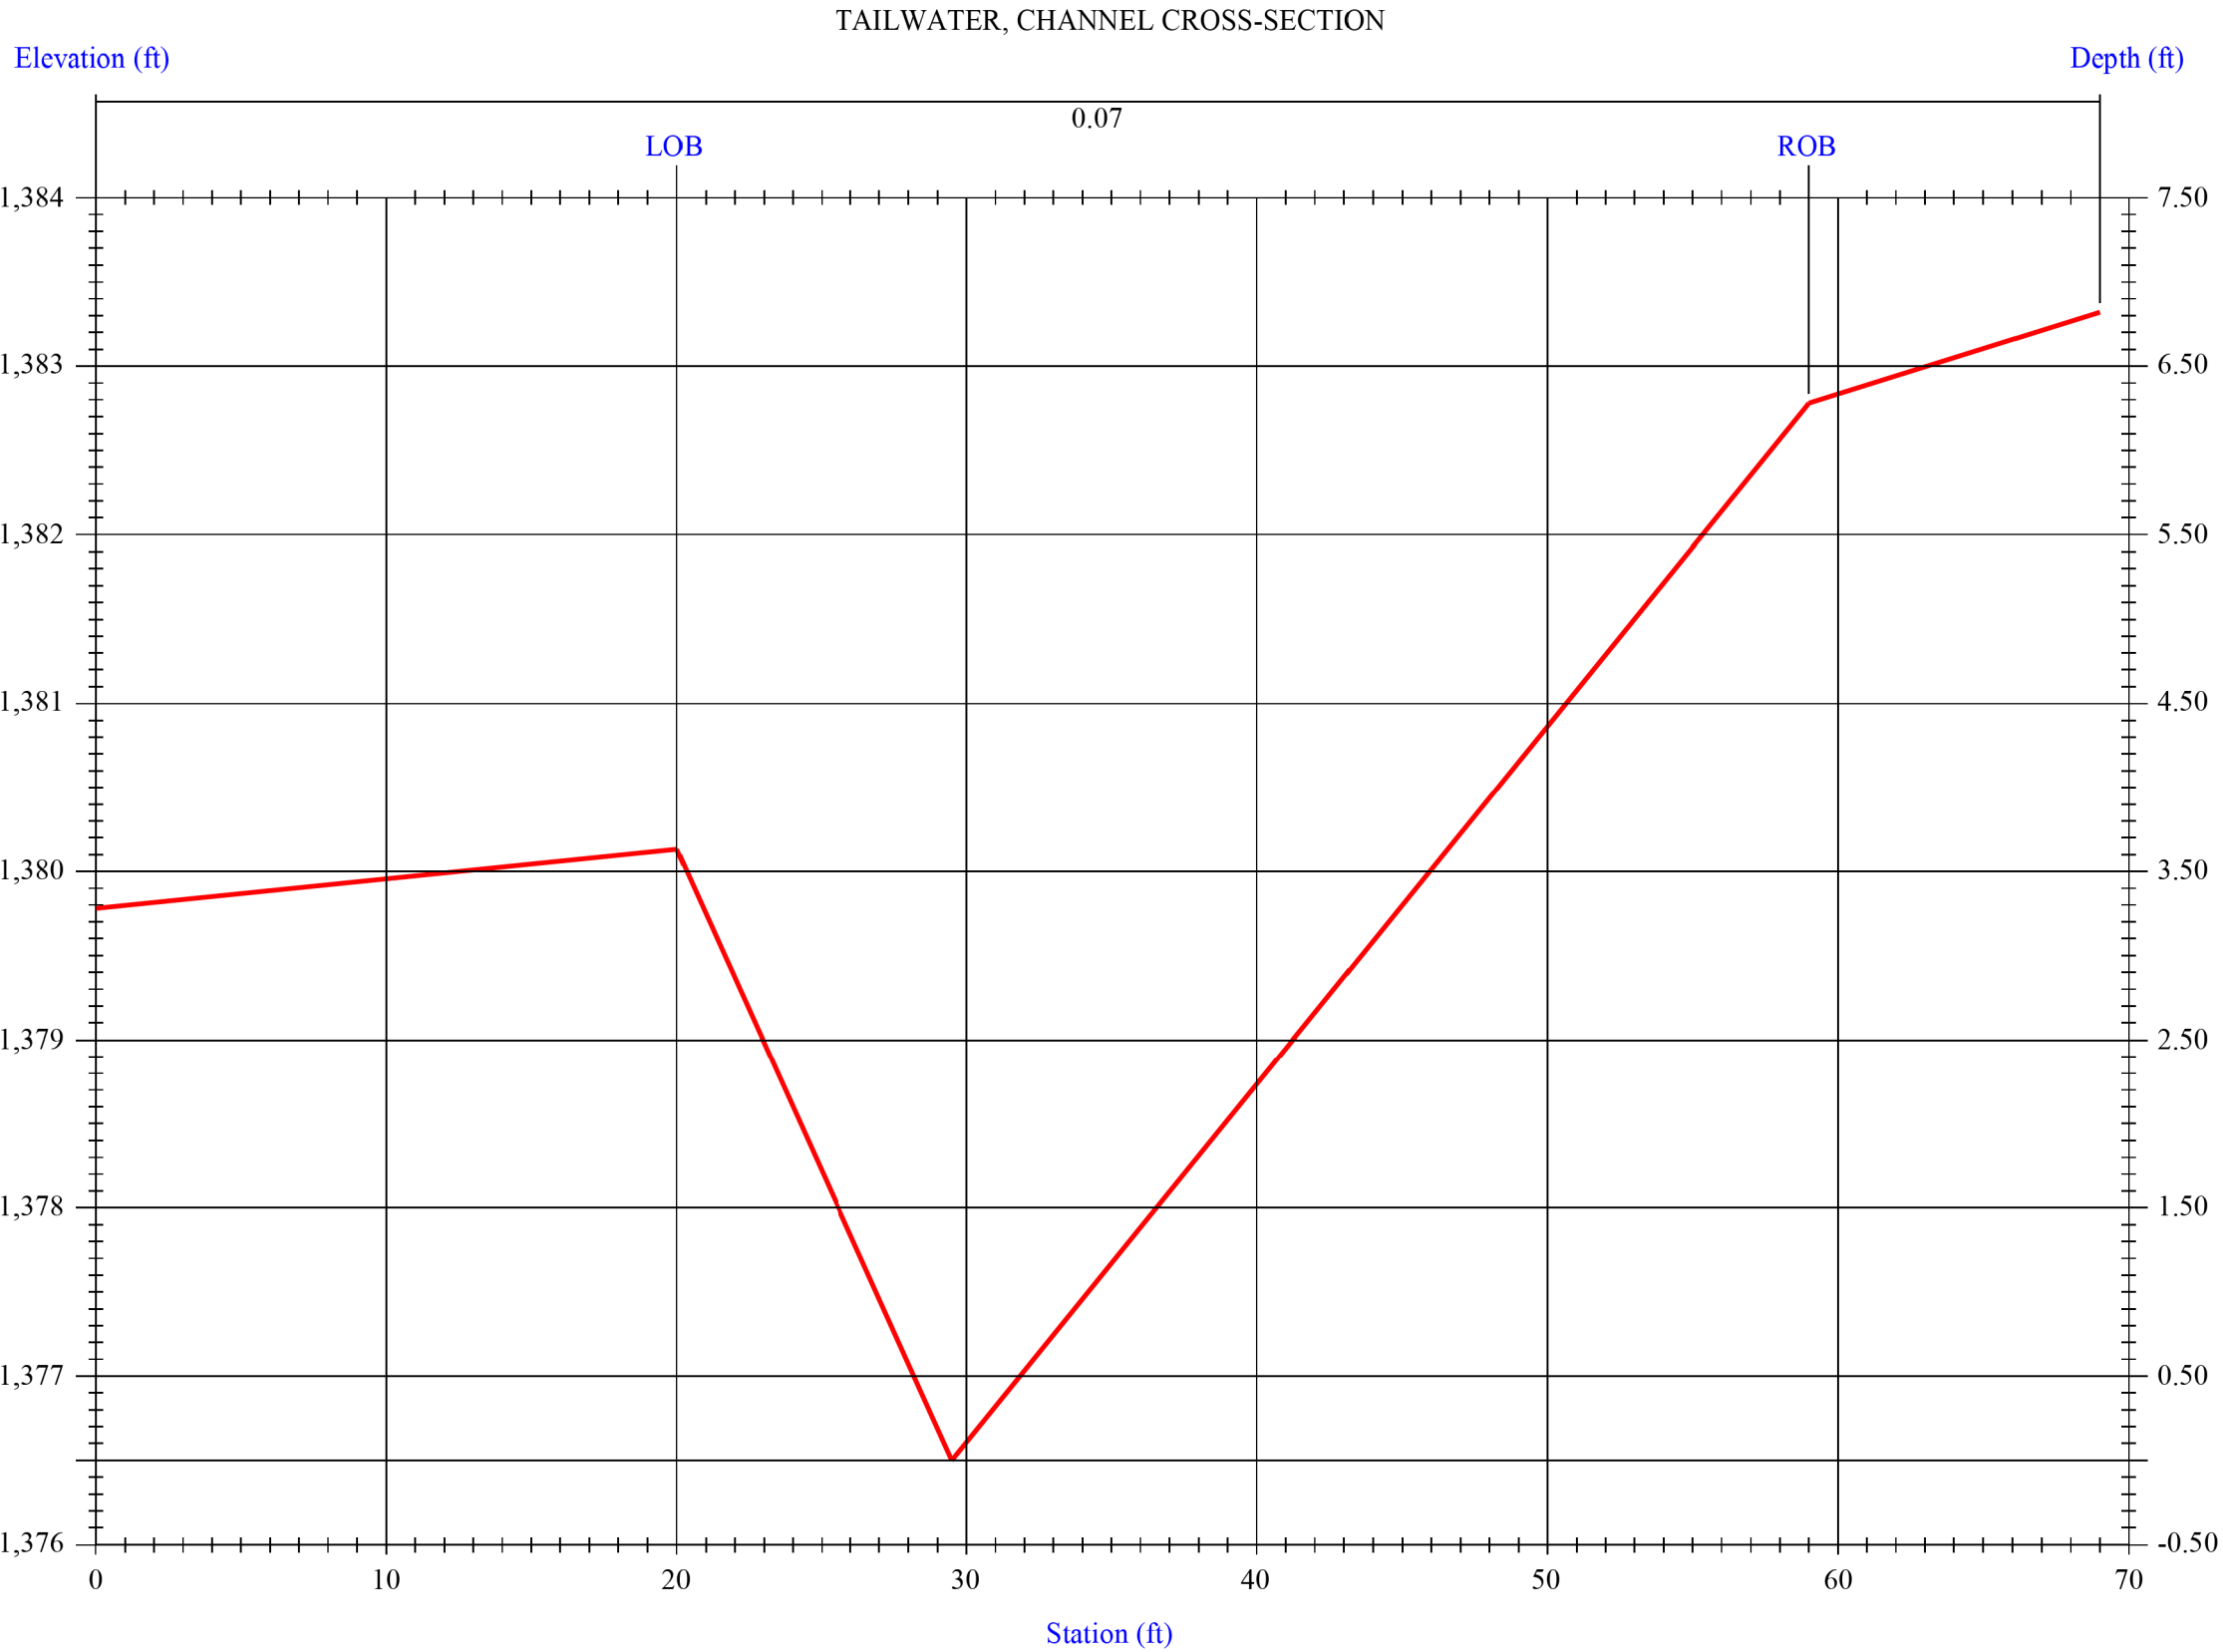

County	Project Number	Station
Lyon	STPN-009-1(059)--2J-60	IA-9 Approx 1.4 mi w of Co Rd K60

GENERAL CULVERT DESIGN

Allowable Headwater Elevation (ft)	Inlet Invert Elevation (ft)	Outlet Invert Elevation (ft)	Culvert Barrel Length (ft)
1383.66*	1377.481	1376.953	77.186

Culvert Type	Inlet Type	Manning n	Ke
RCB: Reinforced Concrete Box	30* to 75* wingwall flares	0.013	0.4

User Defined Size

Barrels	Width (feet)	Height (feet)
Twin	5	5

Return Period (Years)	Q (ft^3/s)	TW Depth (ft)	HW Elev. (ft)	HW H (ft)	Exit Vel. (ft/s)	I.C. HW Elev. (ft)	I.C. H (ft)	O.C. HW Elev. (ft)	O.C. H (ft)	Exit Vel. I.C. (ft/s)	Exit Vel. O.C. (ft/s)	Crit. Depth (ft)	Normal Depth (ft)	Hydraulic Slope
5	158.00	3.11	1,380.70	-1.78	9.46	1,380.63	-1.85	1,380.70	-1.78	9.46	5.08	1.98	1.67	Steep
10	221.00	3.75	1,381.45	-1.03	10.38	1,381.45	-1.03	1,381.21	-1.27	10.38	5.89	2.48	2.13	Steep
25	253.00	3.86	1,381.84	-0.64	10.75	1,381.84	-0.64	1,381.48	-1.00	10.75	6.55	2.71	2.35	Steep
50	316.00	4.06	1,382.56	0.08	11.36	1,382.56	0.08	1,382.07	-0.41	11.36	7.78	3.14	2.78	Steep
100	379.00	4.24	1,383.24	0.76	11.85	1,383.24	0.76	1,382.73	0.25	11.85	8.94	3.55	3.20	Steep

TW: Tailwater, HW Elev.: Headwater elevation at the inlet, HW H: Height of headwater above the inside top of culvert, at the inlet

I.C.: Inlet control, O.C.: Outlet control, Crit.: Critical, Vel.: Velocity

Hydraulic Slope

Steep: Normal Depth < Critical Depth

Mild: Normal Depth > Critical Depth

Critical: Normal Depth = Critical Depth

Horizontal: Inlet Invert Elevation = Outlet Invert Elevation

Adverse: Inlet Invert Elevation < Outlet Invert Elevation

Normal Depth

Undefined(1): Normal depth is not defined for horizontal or adverse slopes.

Undefined(2): Maximum Q for open channel flow is < Q.

*Allowable headwater elevation is set at the shoulder elevation due to low cover over the culvert.

IOWA DEPARTMENT OF TRANSPORTATION

File Number:	
Design Number:	
County:	Lyon
Project:	24-60-009-030
Project Number:	STPN-009-1(059)--2J-60
Structure Location (Station):	IA-9 Approx 1.4 mi w of Co Rd K60
Stream:	Unnamed Trib. to Rock River
Designer:	HNTB

Option B
Hydrology and Hydraulics

IOWA RUNOFF CHART

Drainage Area: 492.8 Acres

Land Use: Permanent Pasture

Slope: Rolling

LF: 0.4


Chart Q: 790 cfs

RESULTS

Return Period (years)	Frequency Factor FF	Q (ft^3/s)
5	0.5	158
10	0.7	221
25	0.8	253
50	1	316
100	1.2	379

County	Project Number	Station
Lyon	STPN-009-1(059)--2J-60	IA-9 Approx 1.4 mi w of Co Rd K60

TAILWATER, CHANNEL CROSS-SECTION

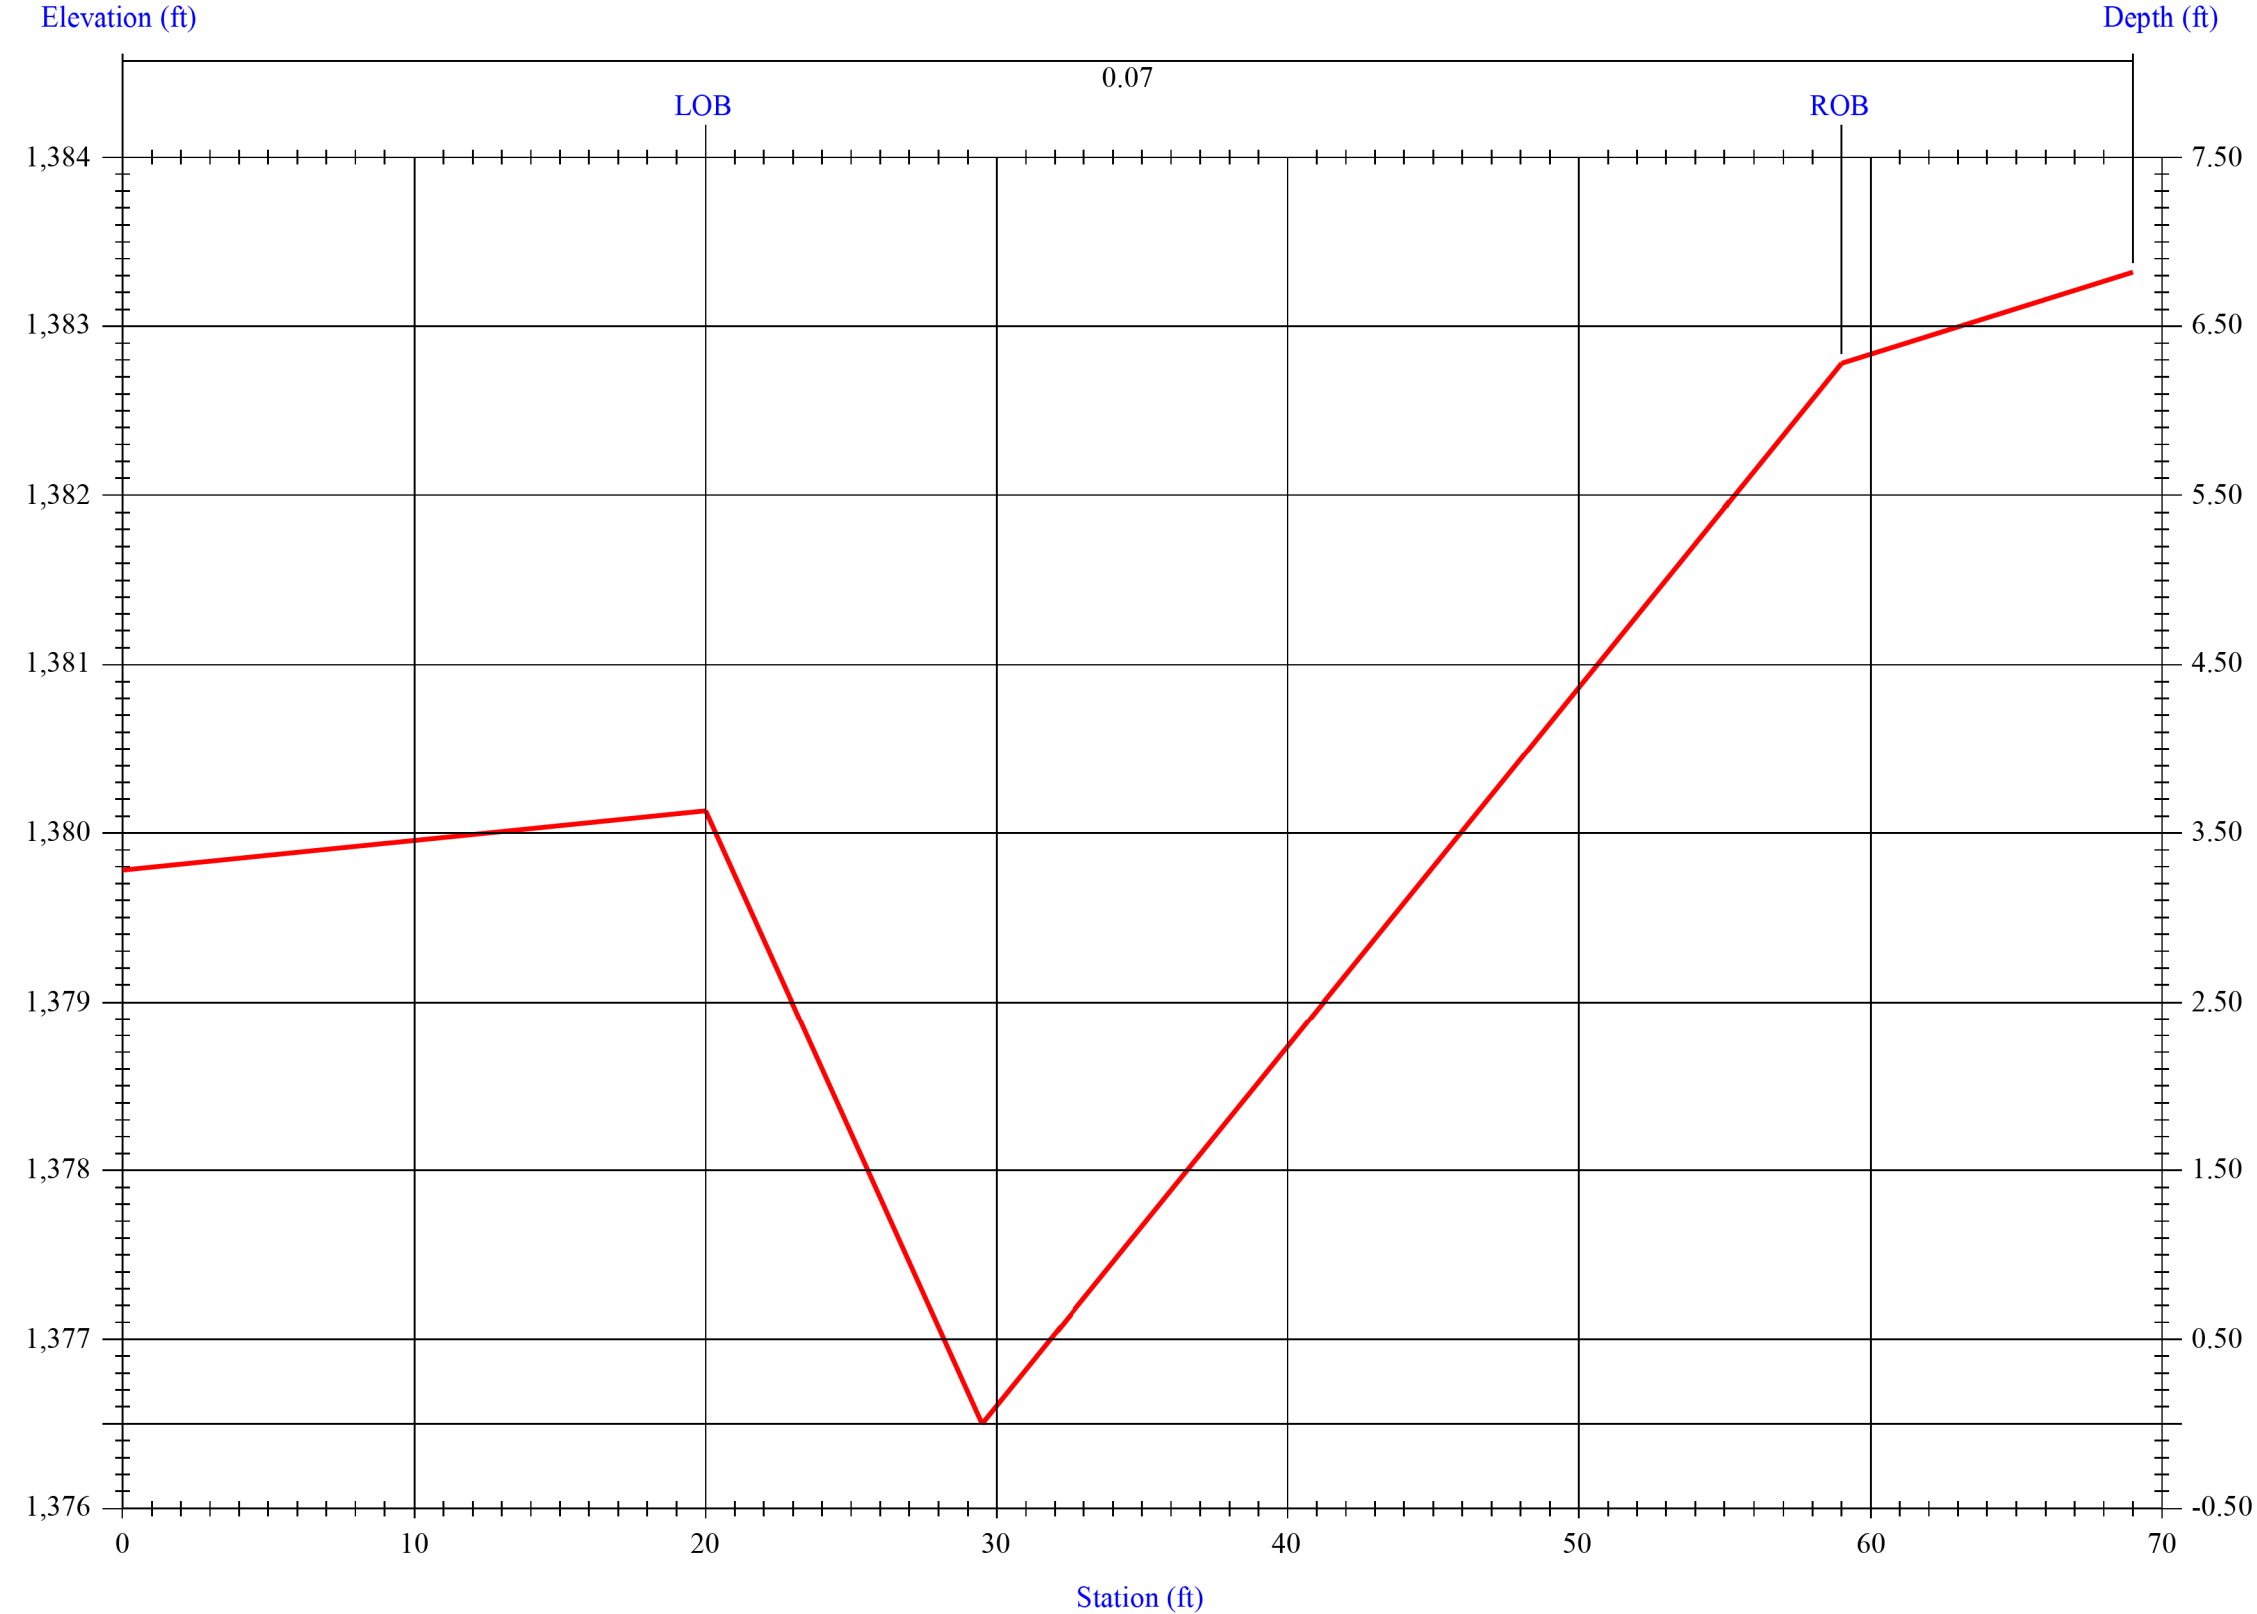

County	Project Number	Station
Lyon	STPN-009-1(059)--2J-60	IA-9 Approx 1.4 mi w of Co Rd K60

GENERAL CULVERT DESIGN

Allowable Headwater Elevation (ft)	Inlet Invert Elevation (ft)	Outlet Invert Elevation (ft)	Culvert Barrel Length (ft)
1383.66	1377.481	1376.953	77.186

Culvert Type	Inlet Type	Manning n	Ke
RCB: Reinforced Concrete Box	30* to 75* wingwall flares	0.013	0.4

IDOT Standard Size

Barrels	Width (feet)	Height (feet)
Single	12	4

Return Period (Years)	Q (ft^3/s)	TW Depth (ft)	HW Elev. (ft)	HW H (ft)	Exit Vel. (ft/s)	I.C. HW Elev. (ft)	I.C. H (ft)	O.C. HW Elev. (ft)	O.C. H (ft)	Exit Vel. I.C. (ft/s)	Exit Vel. O.C. (ft/s)	Crit. Depth (ft)	Normal Depth (ft)	Hydraulic Slope
5	158.00	3.11	1,380.34	-1.14	9.97	1,380.28	-1.20	1,380.34	-1.14	9.97	4.23	1.75	1.32	Steep
10	221.00	3.75	1,381.24	-0.24	11.20	1,381.01	-0.47	1,381.24	-0.24	11.20	4.91	2.19	1.64	Steep
25	253.00	3.86	1,381.51	0.03	11.73	1,381.35	-0.13	1,381.51	0.03	11.73	5.46	2.40	1.80	Steep
50	316.00	4.06	1,382.11	0.62	12.64	1,382.00	0.52	1,382.11	0.62	12.64	6.58	2.78	2.08	Steep
100	379.00	4.24	1,383.07	1.59	13.41	1,383.07	1.59	1,382.76	1.28	13.41	7.90	3.14	2.35	Steep

TW: Tailwater, HW Elev.: Headwater elevation at the inlet, HW H: Height of headwater above the inside top of culvert, at the inlet

I.C.: Inlet control, O.C.: Outlet control, Crit.: Critical, Vel.: Velocity

Hydraulic Slope

Steep: Normal Depth < Critical Depth

Mild: Normal Depth > Critical Depth

Critical: Normal Depth = Critical Depth

Horizontal: Inlet Invert Elevation = Outlet Invert Elevation

Adverse: Inlet Invert Elevation < Outlet Invert Elevation

Normal Depth

Undefined(1): Normal depth is not defined for horizontal or adverse slopes.

Undefined(2): Maximum Q for open channel flow is < Q.

IOWA DEPARTMENT OF TRANSPORTATION

File Number:	
Design Number:	
County:	Lyon
Project:	24-60-009-030
Project Number:	STPN-009-1(059)--2J-60
Structure Location (Station):	IA-9 Approx 1.4 mi w of Co Rd K60
Stream:	Unnamed Trib. to Rock River
Designer:	HNTB

Option C
Hydrology and Hydraulics

2:49:02 PM

4/16/2025

jryan3

pw:\\NTPwint1.dot.int.lan:PWMMain\Documents\Projects\6000903024\Design\CADD_Files\Sheet_Files\SHT_60009059_A01.dgn

IOWA RUNOFF CHART

Drainage Area: 492.8 Acres

Land Use: Permanent Pasture

Slope: Rolling

LF: 0.4


Chart Q: 790 cfs

RESULTS

Return Period (years)	Frequency Factor FF	Q (ft^3/s)
5	0.5	158
10	0.7	221
25	0.8	253
50	1	316
100	1.2	379

County	Project Number	Station
Lyon	STPN-009-1(059)--2J-60	IA-9 Approx 1.4 mi w of Co Rd K60

TAILWATER, CHANNEL CROSS-SECTION

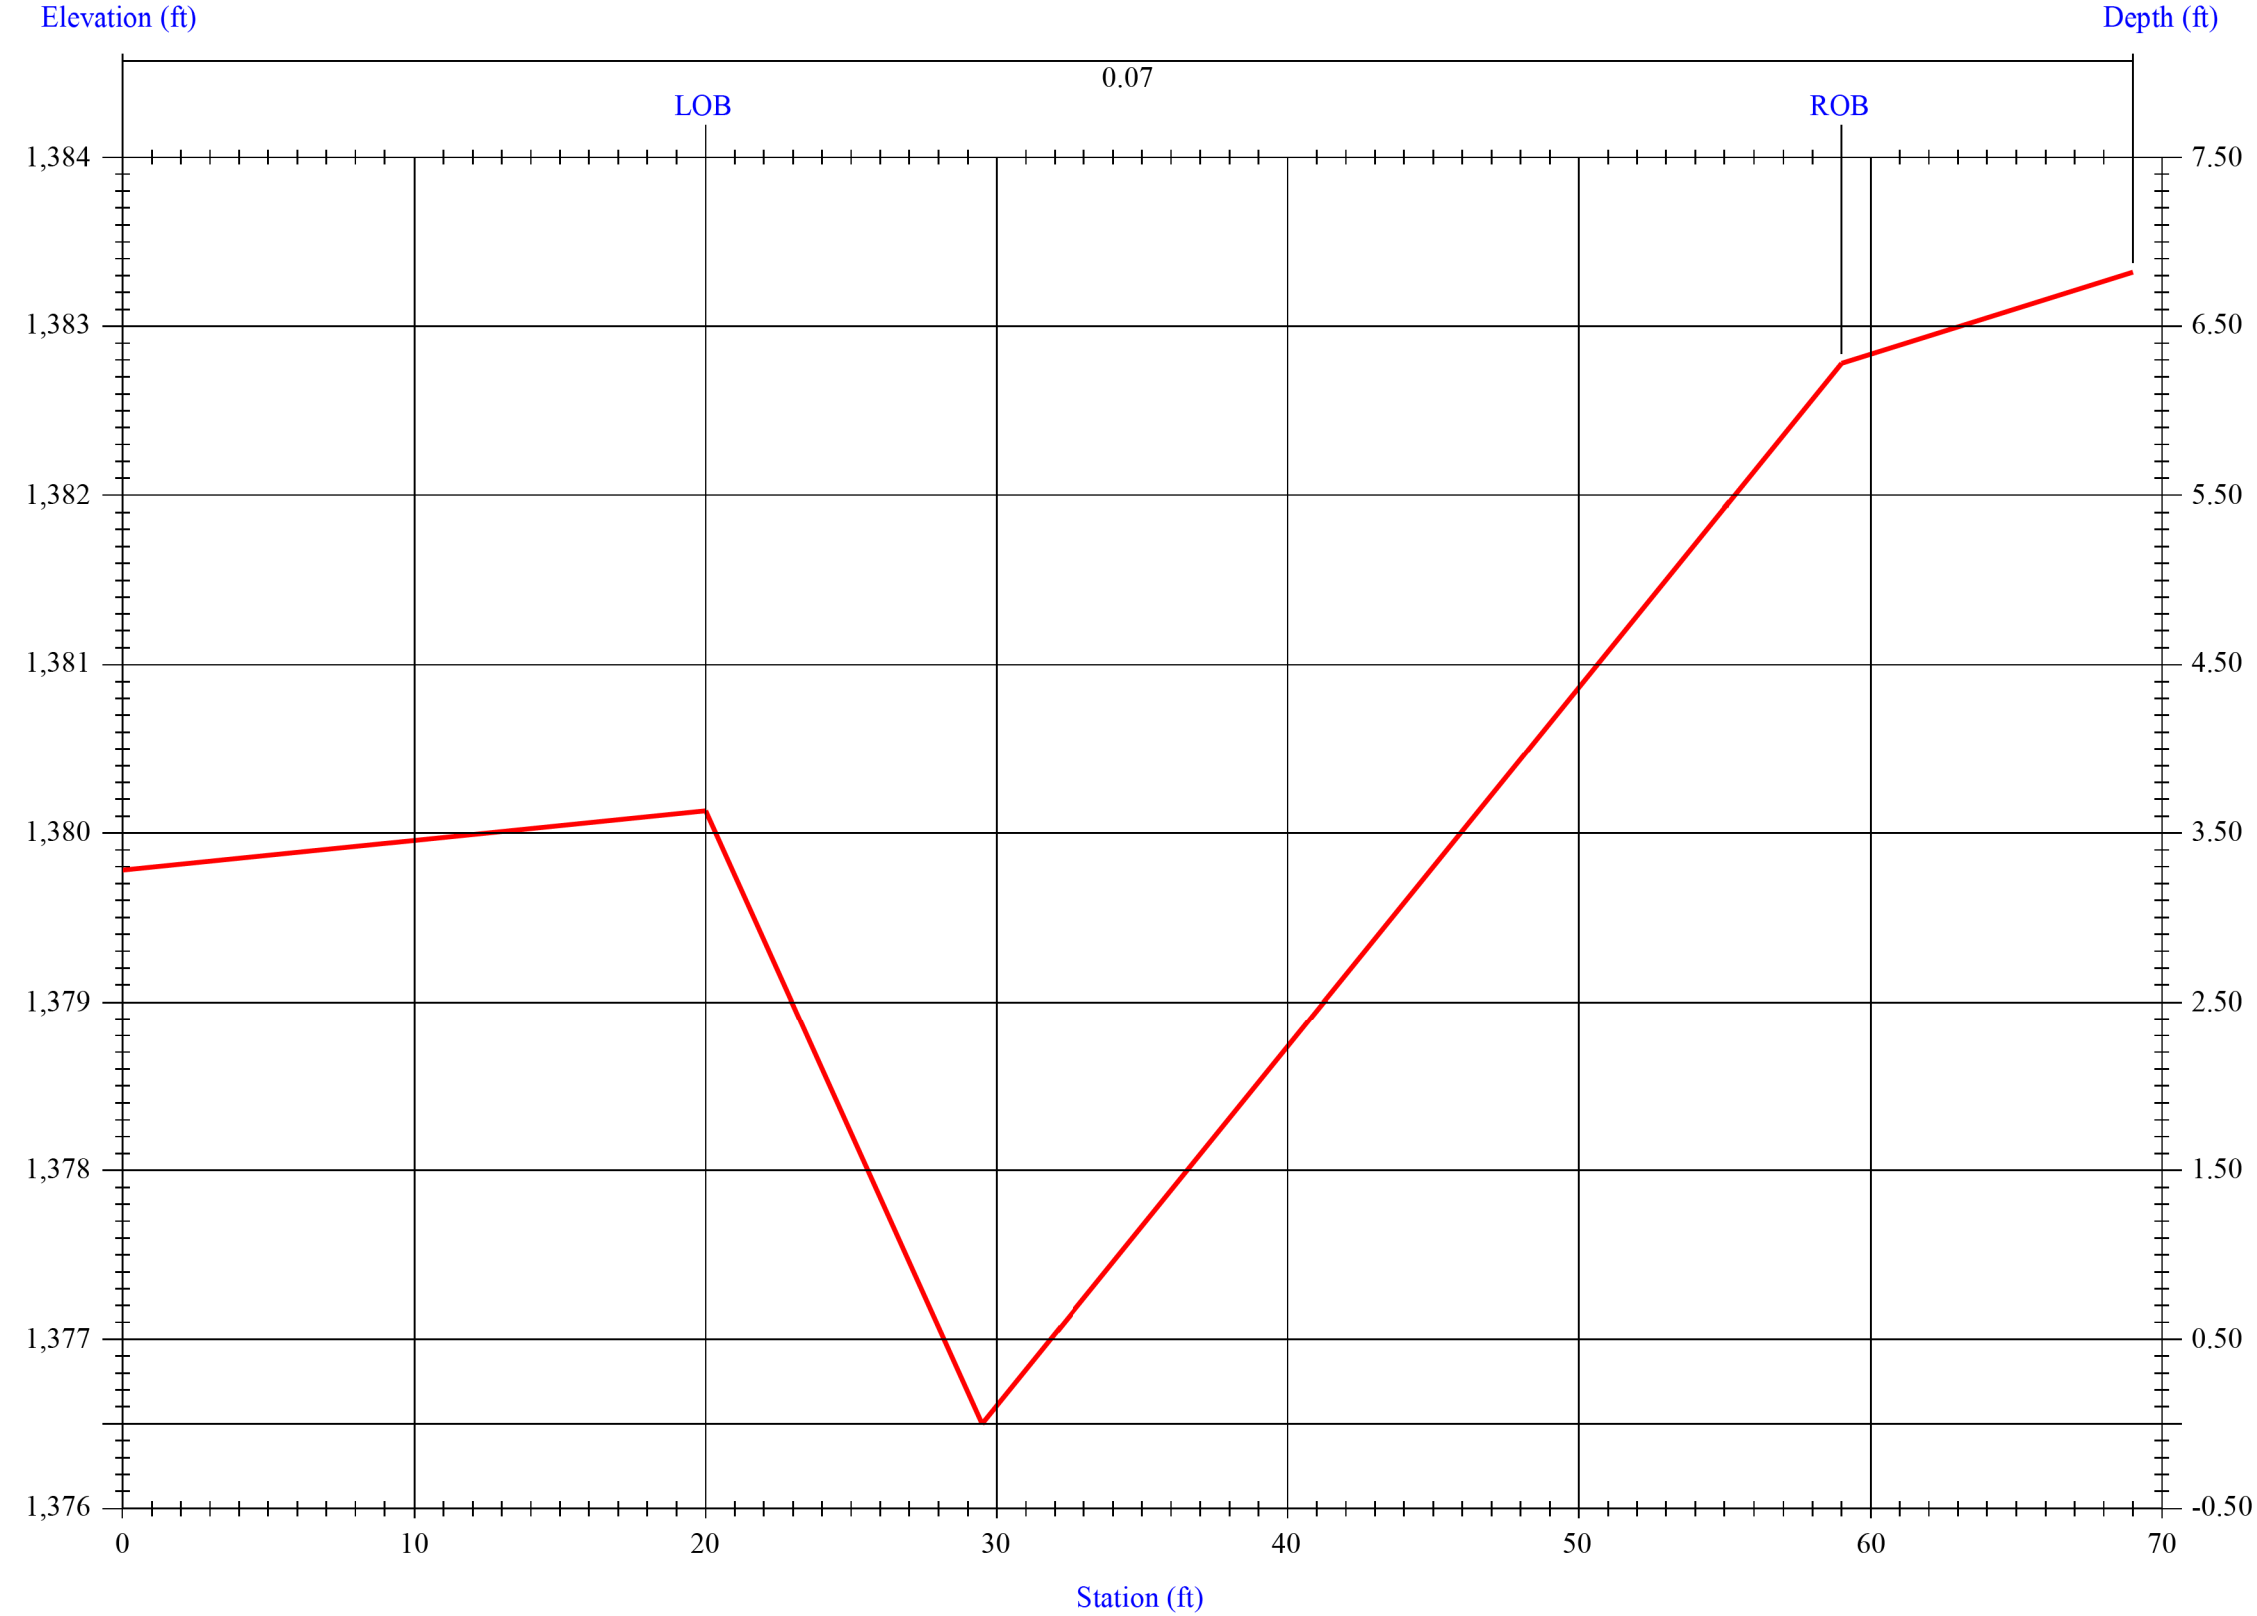

County	Project Number	Station
Lyon	STPN-009-1(059)--2J-60	IA-9 Approx 1.4 mi w of Co Rd K60

GENERAL CULVERT DESIGN

Allowable Headwater Elevation (ft)	Inlet Invert Elevation (ft)	Outlet Invert Elevation (ft)	Culvert Barrel Length (ft)
1383.66	1377.481	1376.953	107.5

Culvert Type	Inlet Type	Manning n	Ke
RCB: Reinforced Concrete Box	30* to 75* wingwall flares	0.013	0.4

User Defined Size

Barrels	Width (feet)	Height (feet)
Single	12	4

Return Period (Years)	Q (ft^3/s)	TW Depth (ft)	HW Elev. (ft)	HW H (ft)	Exit Vel. (ft/s)	I.C. HW Elev. (ft)	I.C. H (ft)	O.C. HW Elev. (ft)	O.C. H (ft)	Exit Vel. I.C. (ft/s)	Exit Vel. O.C. (ft/s)	Crit. Depth (ft)	Normal Depth (ft)	Hydraulic Slope
5	158.00	3.11	1,380.35	-1.13	8.95	1,380.28	-1.20	1,380.35	-1.13	8.95	4.23	1.75	1.47	Steep
10	221.00	3.75	1,381.27	-0.22	10.05	1,381.01	-0.47	1,381.27	-0.22	10.05	4.91	2.19	1.83	Steep
25	253.00	3.86	1,381.55	0.07	10.51	1,381.35	-0.13	1,381.55	0.07	10.51	5.46	2.40	2.01	Steep
50	316.00	4.06	1,382.16	0.68	11.31	1,382.00	0.52	1,382.16	0.68	11.31	6.58	2.78	2.33	Steep
100	379.00	4.24	1,383.07	1.59	11.99	1,383.07	1.59	1,382.85	1.37	11.99	7.90	3.14	2.63	Steep

TW: Tailwater, HW Elev.: Headwater elevation at the inlet, HW H: Height of headwater above the inside top of culvert, at the inlet

I.C.: Inlet control, O.C.: Outlet control, Crit.: Critical, Vel.: Velocity

Hydraulic Slope

Steep: Normal Depth < Critical Depth

Mild: Normal Depth > Critical Depth

Critical: Normal Depth = Critical Depth

Horizontal: Inlet Invert Elevation = Outlet Invert Elevation

Adverse: Inlet Invert Elevation < Outlet Invert Elevation

Normal Depth

Undefined(1): Normal depth is not defined for horizontal or adverse slopes.

Undefined(2): Maximum Q for open channel flow is < Q.

PROPOSED DETOUR ROUTE

RCB Replacement along IA-9
approx. 1.4 mi. West of Co Rd K60
Phase No.: STPN-009-1(059)--2J-60
Project Code: 24-60-009-030


Project Location
Closure Length
Approx. 0.1 mi.

Local Traffic Only
IA-9
Approx. 2.9 mi.

Detour Segment
K60 / Indian Ave.
6 mi.

Detour Segment
A34 / 210th St.
2 mi.

Detour Segment
K52 / Hickory Ave. / East St.
6.3 mi.

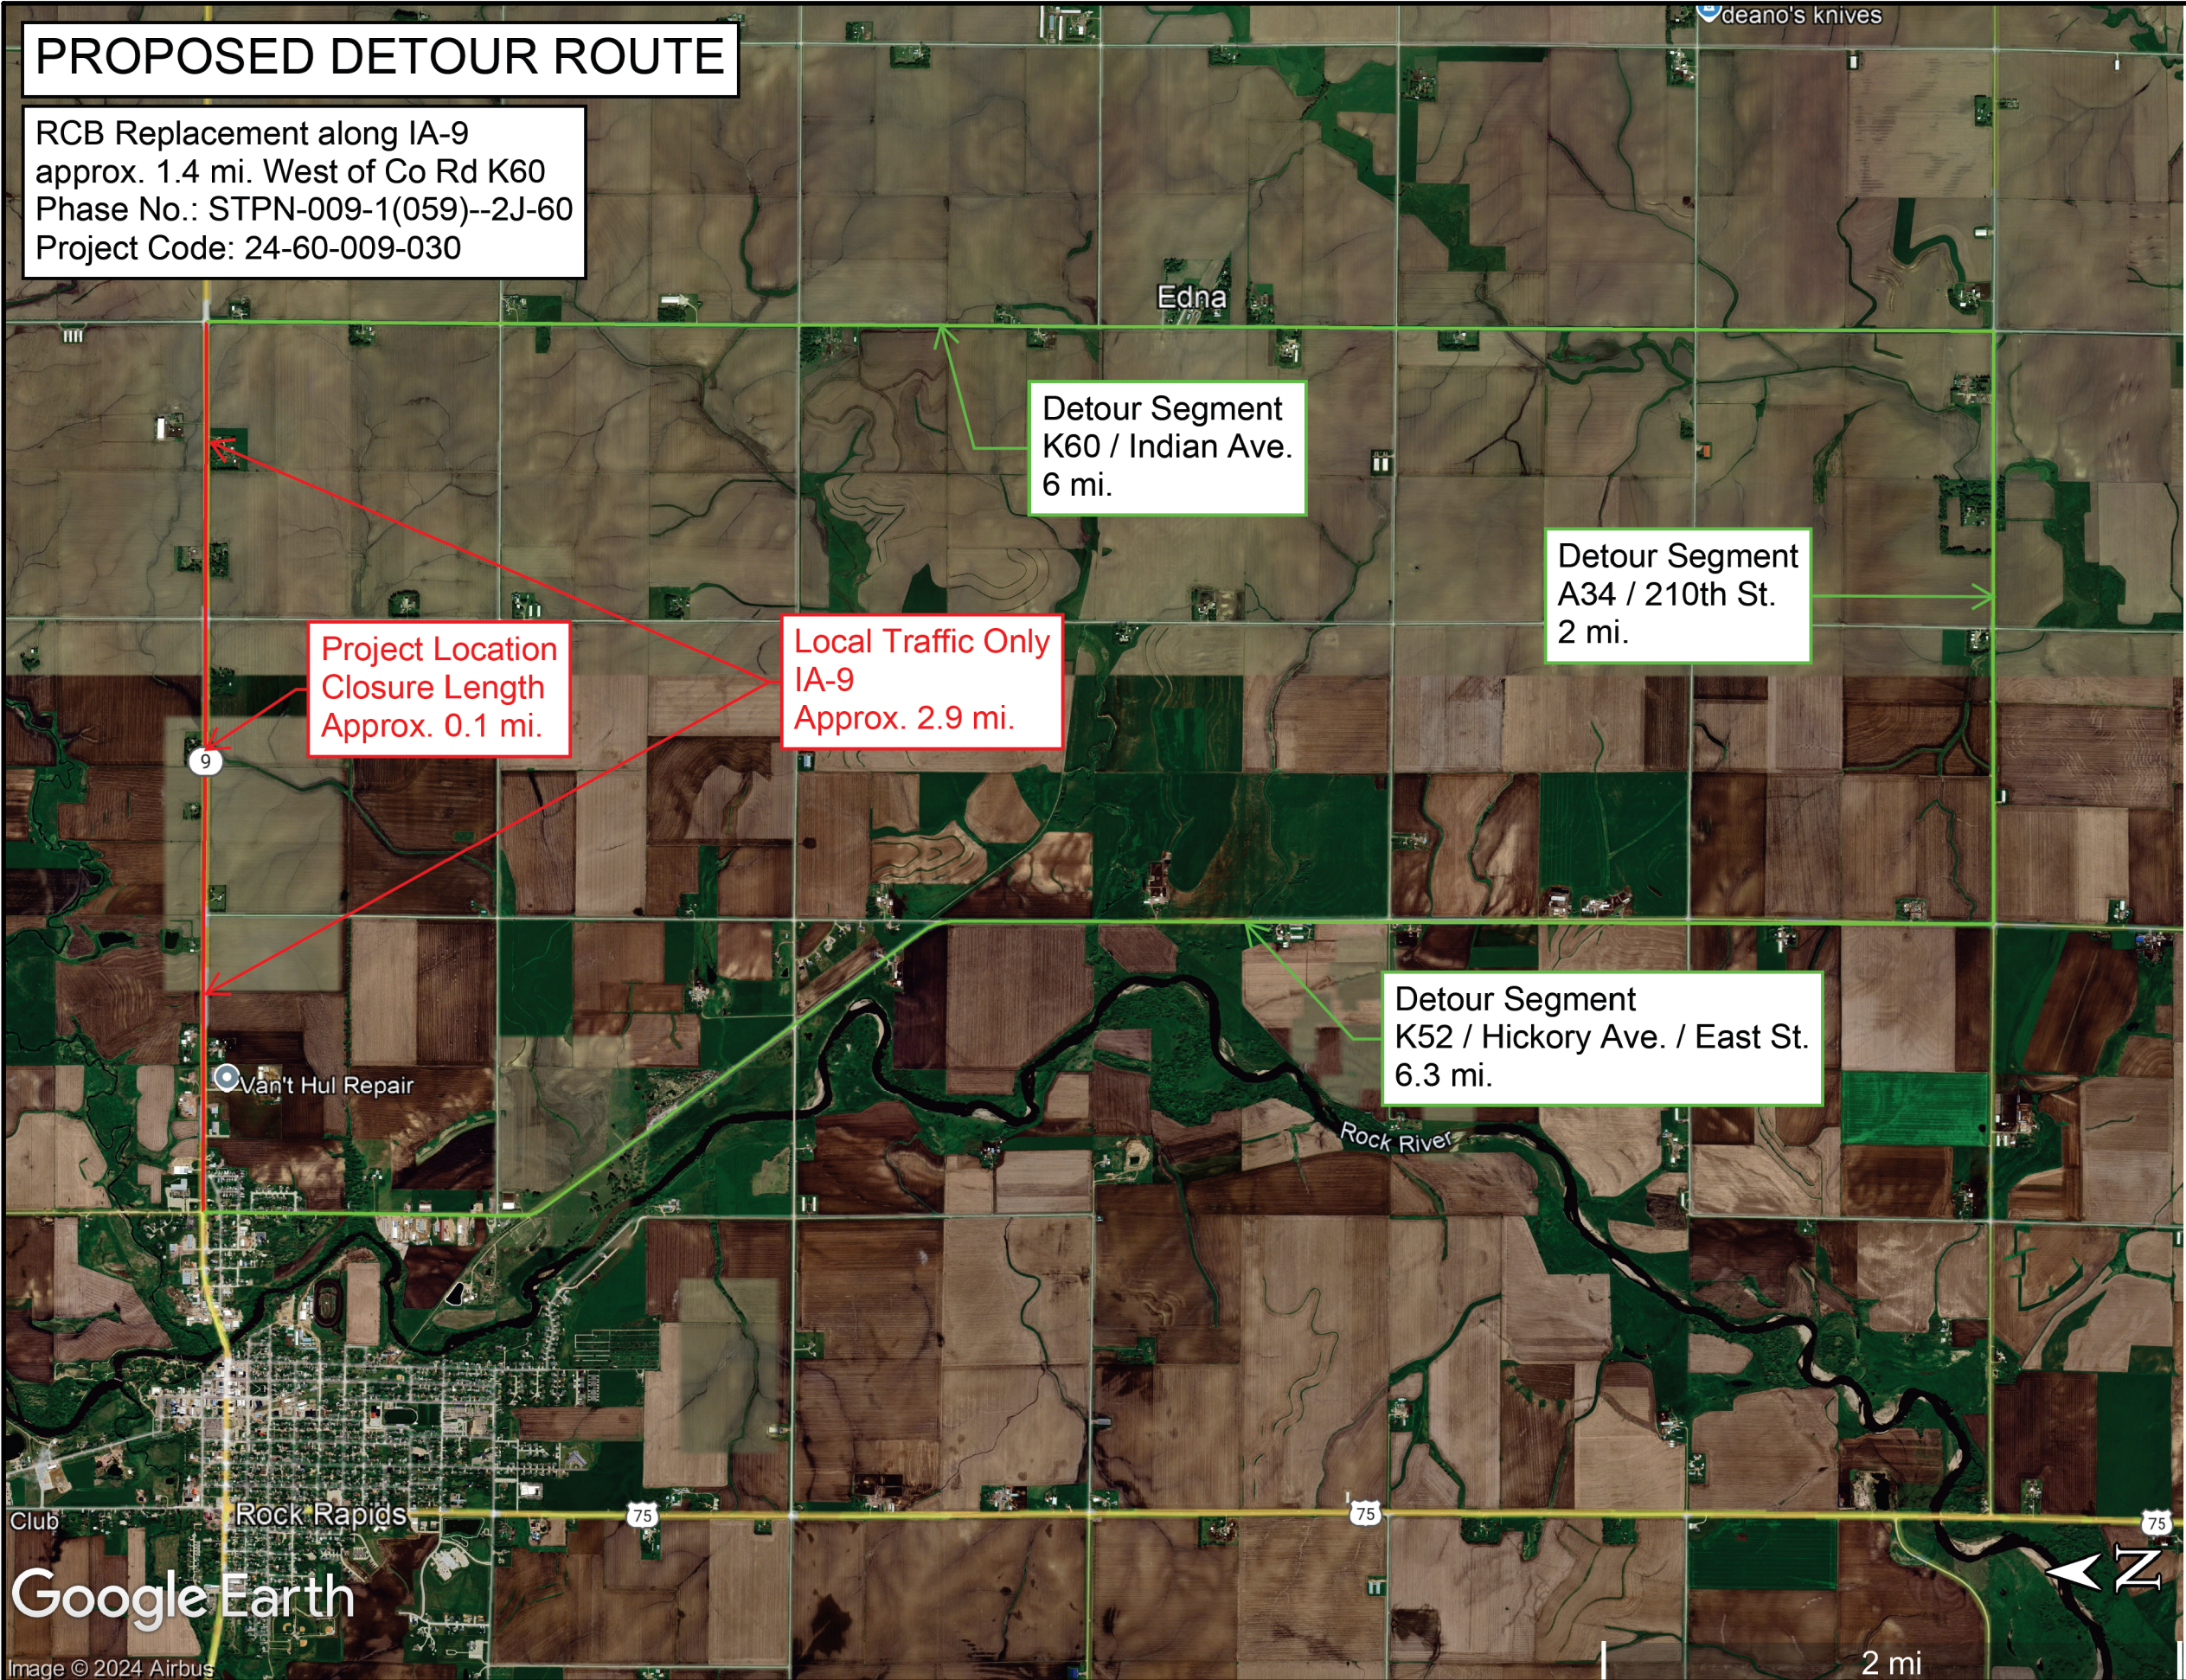

Google Earth

Image © 2024 Airbus


PROJECT LOCATION

Utilities

Lyon Rural Electric Coop
Bryan Herum
bherum@lyonrec.coop
712.739.0135

Lyon & Sioux Rural Water
Todd Vandekop
Todd@lsrws.com
712.723.3755

Premier Communications
Jake Van Roekel
jakevr@mypremieronline.com
712.722.3451

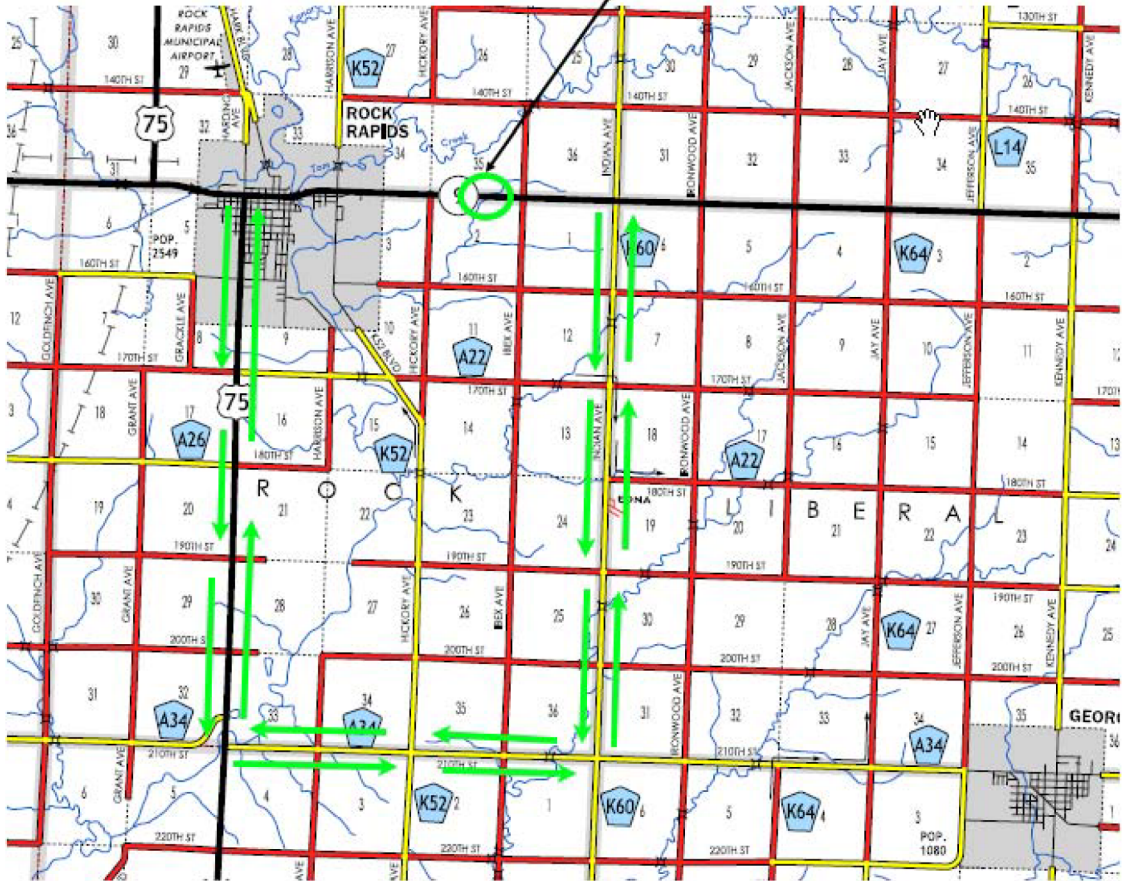

Lyon County

Approx 1.4 miles /west of County Road K60
STPN-009-1(059)--2J-60
PIN: 24-60-009-030

← DETOUR



Roadway			
PIN Number	24-60-009-030	Submittal Date	
Project Number	STPN-009-1(059)--2J-60		Approval Date
District	District 3	Assistant District Engineer	
County	LYON	or	
Route	IA 9	Office Director	
Location	Approx 1.4 mi W of Co Rd K60		
Work Type	RCB Culvert Replacement - Single Box		
Segment Manager	Yanxiao Jia		
Designer	Ryan Miller, Jonathan Ryan		

[Design Manual Section 1C-1](#)
[Last Updated: 04-29-19](#)

Rural Two-Lane Highways (Rural Arterials)

Design Element		Preferred	Acceptable	Project Values
Design speed (mph)		60	50	60
Maximum superelevation rate (Refer to Section 2A-2)		6%	8%	N/A
Design lane width (ft)		12	12	12
Full depth paved width (ft)		12	12	12
Right turn lane (ft)		12	10	N/A
Climbing Lane (ft)		12	12	N/A
Left turn lane (ft)		12	10	N/A
Pavement cross-slope (on tangent sections)	Through lanes	2%	1.5% minimum, 2% maximum	2%
	Auxiliary and turn lanes	3%	3% maximum	N/A
	Crown break at centerline	4%	4% maximum	4%
Shoulder cross-slope (on tangent sections)		4%	Shoulder cross-slope cannot be less than the adjacent lane, 6% max for paved or granular shoulders, 8% max for earth shoulders	4%
Curb type (Refer to Section 3C-2)	Design speed = 50 or 55 mph	6-inch sloped	6-inch standard	N/A
	Design speed ≥ 60 mph	4-inch sloped	6-inch sloped	N/A
Foreslope (For fill areas greater than 40 ft, contact the Soils Design Section for assistance)	Adjacent to shoulder	10:1 for 4' then 6:1	3:1	3:1
	Beyond standard ditch depth and design clear zone	3.5:1	3:1	3:1
	Curbed roadways	2%	not steeper than 3:1	N/A
Backslope (For cut areas greater than 25 feet, contact the Soils Design Section for assistance with backslope benches.)		3:1	2.5:1	3:1
Transverse Slopes	w/ drainage structures	8:1	6:1	N/A
	w/o drainage structures	10:1	6:1	N/A
Ditches (Refer to Section 3G-1)		5 x 10	--	5 x 10
Bridge width—new*	Bridge length ≤ 200 ft	design lane widths + effective shoulder widths	design lane widths + effective shoulder widths	N/A
	Bridge length > 200 ft	design lane widths + effective shoulder widths	design lane width + 4' right and left of the design lane widths	N/A
Bridge width—existing*		design lane widths + no less than 2 ft left and right	design lane widths + 2 ft. offset left and right	N/A
Vertical clearance (ft) (above lanes, shoulders and 25 feet left and right of the center of railroad tracks)	Over primary	16.5	16	N/A
	Over non-primary	16.5 at interchange locations, 15 at all other locations	14	N/A
	Over railroad	23.3	23.3	N/A
	Sign trusses and pedestrian bridges	17.5	17	N/A
Structural Capacity		Contact Office of Bridges and Structures	Contact Office of Bridges and Structures	
Level of Service		B	B	

*FHWA notification via email is required if acceptable criteria is not met on the NHS system (No formal design exeption is required)

Roadway Design Speed (mph) = 60															
Design Manual Section 1C-1 Last Updated: 04-29-19				Design Criteria for High Speed Roadways											
Design Element			Preferred Criteria						Acceptable Criteria						Project Values
			Design Speed, mph						Design Speed, mph						
			50	55	60	65	70	75	50	55	60	65	70	75	
Stopping sight distance (ft) (Refer to Section 6D-1)			425	495	570	645	730	820	425	495	570	645	730	820	570
Minimum horizontal curve radius (ft) (Refer to Sections 2A-2 and 2A-3)	Method 5 superelevation and side friction distribution	e _{max} = 6%	833	1060	1330	1660	2040	2500	833	1060	1330	1660	2040	2500	N/A
		e _{max} = 8%	--	--	--	--	--	--	758	960	1200	1480	1810	2210	N/A
Minimum vertical curve length (ft) (Refer to Section 2B-1)			150	165	180	195	210	225	150	165	180	195	210	225	400
Minimum rate of vertical curvature (K) (Refer to Section 2B-1)	crest vertical curves		84	114	151	193	247	312	84	114	151	193	247	312	N/A
	sag vertical curves	roadways without fixed source lighting	96	115	136	157	181	206	96	115	136	157	181	206	211
		roadways with fixed-source lighting	96	115	136	157	181	206	54	66	78	91	106	121	N/A
Minimum gradient (%) (Refer to Section 2B-1)			0.5						0.3% with a curb, 0.0% without a curb						0.8%
Maximum gradient (%) (Refer to Section 2B-1)		Urban roadways	4	3					7	6	6	—	—	—	N/A
		Rural roadways							5	5	4	4	4	4	1.1%
		Interstates							5	5	4	4	4	4	N/A
Clear zone			See "Preferred Clear Zone" table in Section 8A-2						See "Acceptable Clear Zone" table in Section 8A-2						30

Preferred Clear Zone Distances (feet)
(Based on AASHTO Roadside Design Guide, 4th Edition)

design speed	design ADT	FORESLOPES			BACKSLOPES		
		6:1 or flatter	Steeper than 6:1, up to and including 4:1	Steeper than 4:1	Steeper than 4:1*	4:1 or flatter, up to 6:1	6:1 or flatter
40 mph or less	ADT < 750	10	10	**	10	10	10
	750 ≤ ADT < 1500	12	14	**	12	12	12
	1500 ≤ ADT < 6000	14	16	**	14	14	14
	ADT ≥ 6000	16	18	**	16	16	16
45 – 50 mph	ADT < 750	12	14	**	10	10	12
	750 ≤ ADT < 1500	16	20	**	12	14	16
	1500 ≤ ADT < 6000	18	26	**	14	16	18
	ADT ≥ 6000	22	28	**	16	20	22
55 mph	ADT < 750	14	18	**	10	12	12
	750 ≤ ADT < 1500	18	24	**	12	16	18
	1500 ≤ ADT < 6000	22	30	**	16	18	22
	ADT ≥ 6000	24	32	**	18	22	24
60 mph	ADT < 750	18	24	**	12	14	16
	750 ≤ ADT < 1500	24	32	**	14	18	22
	1500 ≤ ADT < 6000	30	40	**	18	22	26
	ADT ≥ 6000	32	44	**	22	26	28
65 – 70 mph	ADT < 750	20	26	**	12	16	16
	750 ≤ ADT < 1500	26	36	**	16	20	22
	1500 ≤ ADT < 6000	32	42	**	20	24	28
	ADT ≥ 6000	34	46	**	24	30	30

* Backslopes as steep as 2.5:1 can be considered as part of the clear zone, as long as they are relatively smooth and do not contain any fixed objects. Refer to Section 8A-4 of the Design Manual for information regarding backslopes steeper than 2.5:1.

** Since a vehicle traveling on a slope steeper than 4:1 is likely to be diverted to the bottom of the slope, the width of any slope steeper than 4:1 cannot be counted in the clear zone determination. Refer to Section 8A-2 of the Design Manual for information on providing clear recovery areas at the base of steep slopes.

Acceptable Clear Zone Distances (feet)
(Based on AASHTO Roadside Design Guide, 4th edition)

design speed	design ADT	FORESLOPES			BACKSLOPES		
		6:1 or flatter	Steeper than 6:1, up to and including 4:1	Steeper than 4:1	Steeper than 4:1*	4:1 or flatter, up to 6:1	6:1 or flatter
40 mph or less	ADT < 750	7	7	**	7	7	7
	750 ≤ ADT < 1500	10	12	**	10	10	10
	1500 ≤ ADT < 6000	12	14	**	12	12	12
	ADT ≥ 6000	14	16	**	14	14	14
45 – 50 mph	ADT < 750	10	12	**	8	8	10
	750 ≤ ADT < 1500	14	16	**	10	12	14
	1500 ≤ ADT < 6000	16	20	**	12	14	16
	ADT ≥ 6000	20	24	**	14	18	20
55 mph	ADT < 750	12	14	**	8	10	10
	750 ≤ ADT < 1500	16	20	**	10	14	16
	1500 ≤ ADT < 6000	20	24	**	14	16	20
	ADT ≥ 6000	22	26	**	16	20	22
60 mph	ADT < 750	16	20	**	10	12	14
	750 ≤ ADT < 1500	20	26	**	12	16	20
	1500 ≤ ADT < 6000	26	30	**	14	18	24
	ADT ≥ 6000	30	30	**	20	24	26
65 – 70 mph	ADT < 750	18	20	**	10	14	14
	750 ≤ ADT < 1500	24	28	**	12	18	20
	1500 ≤ ADT < 6000	28	30	**	16	22	26
	ADT ≥ 6000	30	30	**	22	26	28


* Backslopes as steep as 2.5:1 can be considered as part of the clear zone, as long as they are relatively smooth and do not contain any fixed objects. Refer to Section 8A-4 of the Design Manual for information regarding backslopes steeper than 2.5:1.

** Since a vehicle traveling on a slope steeper than 4:1 is likely to be diverted to the bottom of the slope, the width of any slope steeper than 4:1 cannot be counted in the clear zone determination. Refer to Section 8A-2 of the Design Manual for information on providing clear recovery areas at the base of steep slopes.

FIELD EXAM QUESTIONS/COMMENTS			FIELD EXAM QUESTIONS/COMMENTS		
A.7	- "Culvert Replacement off-alignment will require substantial modifications to the existing tile line that currently outlets through the existing upstream end wall." - What modifications will be required? - Will any of those modifications be in the Road Sheets?				
J.1	- Detour Signing to be done by the Contractor or by District?				

Granular Shoulder with Safety Edge

2_G_		
04-21-20		
STATION TO STATION		Ⓖ Feet
207+05.00	208+61.06	6

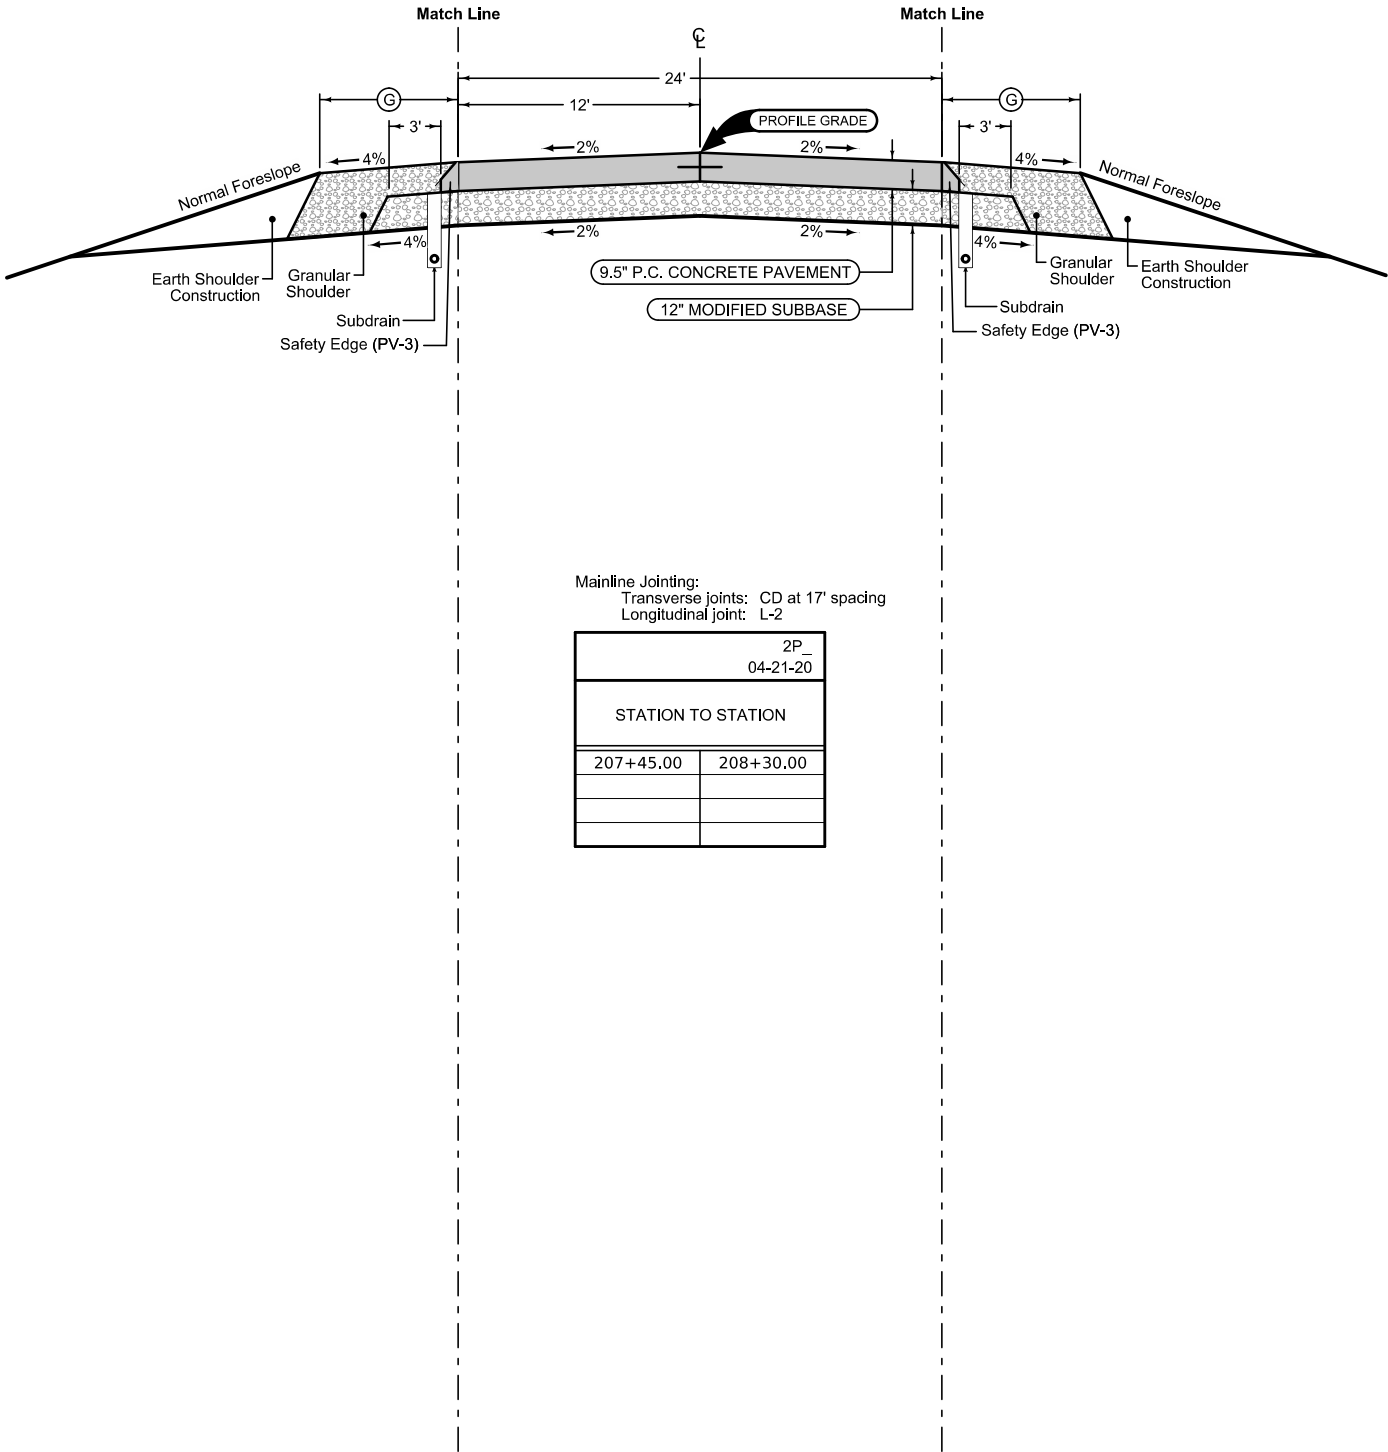



Granular Shoulder with Safety Edge

2_G_		
04-21-20		
STATION TO STATION		Ⓒ Feet
207+05.00	208+30.00	6

Mainline Jointing:
Transverse joints: CD at 17' spacing
Longitudinal joint: L-2

2P_04-21-20	
STATION TO STATION	
207+45.00	208+30.00

IA 9

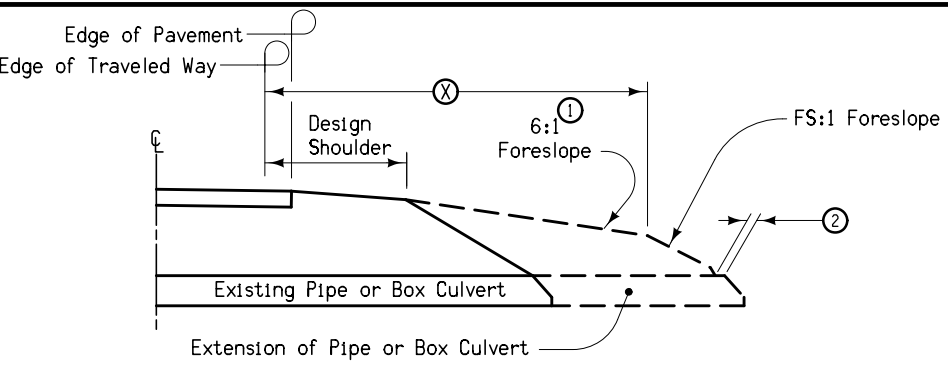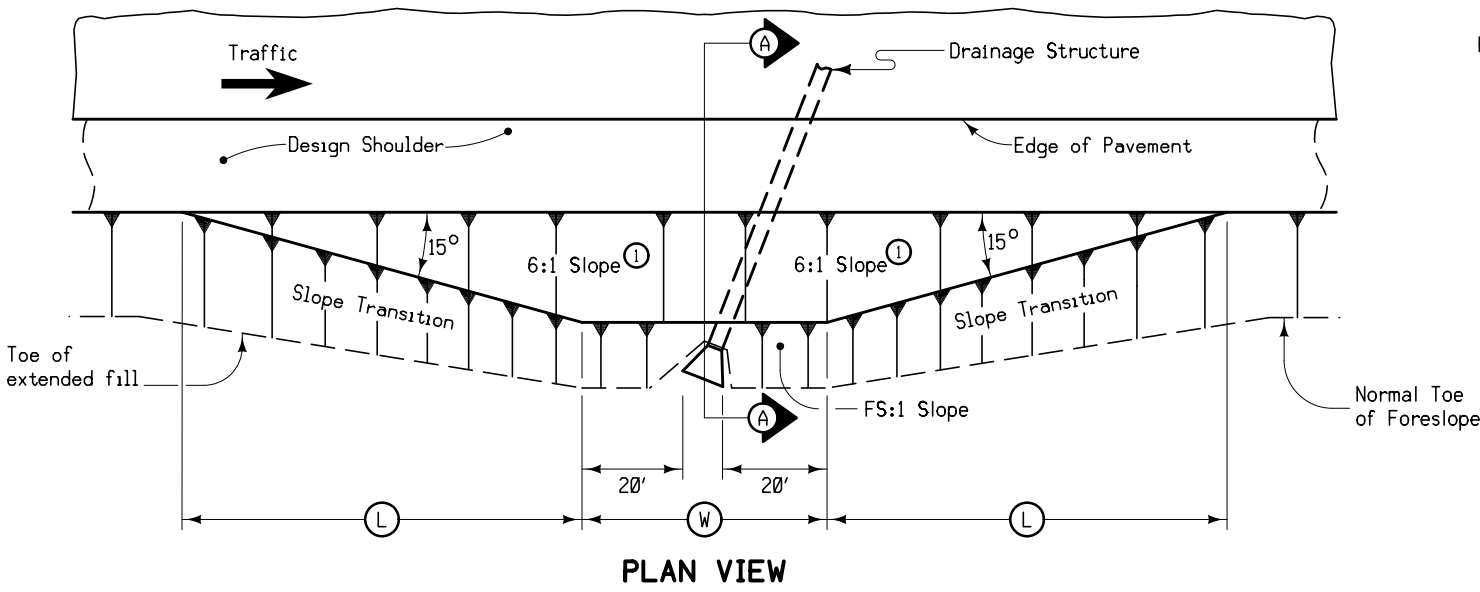

STRUCTURE LOCATION		(W)	(L)	(X)	(FS)
STATION (3)	SIDE	Feet	Feet	Feet	
207+86.31	R	73.1	82.2	30	3
207+86.31	L	73.1	82.2	30	3

- At locations where an extended or newly constructed drainage structure extends beyond the normal foreslope cover, flatten as indicated so as to cover the structure. Minimum earth cover is 6 inches.
- (1) Slope may be flatter than 6:1.
 - (2) 6 inch minimum for pipe installations or to top of headwall on RCB.
 - (3) At $\frac{1}{2}$ of roadway.
 - (W) = Pipe or RCB opening width plus 20 feet each side.

BARNROOF FORESLOPE AT SKEWED DRAINAGE STRUCTURE

4312
MODIFIED

SURVEY SYMBOLS

	Interstate Highway Symbol		Septic Tank
	U.S. Highway Symbol		Cistern
	Iowa Highway Symbol		L.P. Gas Tank (No Footing)
	County Road Highway Symbol		Underground Storage Tank
	Evergreen Tree		Latrine
	Deciduous Tree		Satellite TV Dish
	Fruit Tree		Water Hook Up
	Shrub (Bushes)		Radio Tower
	Timber		Tower Anchor
	Hedge		Guardrail (Beam or Cable)
	Stump		Guard Post (one or two)
	Swamp		Guard Post (over two)
	Rock Outcrop		Filler Pipe
	Broken Concrete		Gas Valve
	Revetment (Rip Rap)		Water Valve
	Cemetery		Speed Limit Sign
	Grave		Mile Marker Post
	Cave		Sign
	Sink Hole		Traffic Signal Control Box
	Board Fence		Rail Road Signal Control Box
	Chain Link or Security Fence		Telephone Switch Box
	Wire Fence		Electric Box
	Terrace		
	Earth Dam or Dike (Existing)		
	Tile Outlet		
	Edge of Water		
	Existing Drainage		
	Right of Way Rail or Lot Corner		
	Concrete Monument		
	Well		
	Windmill		
	Beehive Intake		
	Existing Intake		
	Existing Utility Access (Manhole)		
	Fire Hydrant		
	Water Hydrant (Rural)		

UTILITY LEGEND

	EL1D, Lyon County REC - Quality D Bryan Herum bherum@lyonrec.coop 712.739.0135
	FO1D, Premier Communications - Quality D Jake Van Roekel jakevr@mypremieronline.com 712.722.3451
	WL1D, Lyon-Sioux Rural Water - Quality D Todd Vandekop Todd@lsrws.com 712.723.3755

PLAN VIEW COLOR LEGEND OF PLAN AND PROFILE SHEETS

LINEWORK	Design Color No.		
Green	(2)		Existing Topographic Features and Labels
Blue	(1)		Proposed Alignment, Stationing, Tic Marks, and Alignment Annotation
Magenta	(5)		Existing Utilities
SHADING	Design Color No.		Transparency
Pink, Dark	(13)		Temporary Pavement Shading 50%
Yellow	(4)		Proposed Pavement Shading 50%
Orange	(6)		Proposed Granular Shading 50%
Orange	(70)		Proposed Shoulder Granular Shading 50%
Yellow	(68)		Proposed Shoulder Paved Full Depth Shading 50%
Yellow	(132)		Proposed Shoulder Paved Partial Depth Shading 50%
Brown, Light	(236)		Grading Shading 50%
Orange, Light	(134)		Proposed Granular Entrance Shading 50%
Yellow	(220)		Proposed Paved Entrance Shading 50%
Tan	(8)		Proposed Sidewalk Shading 50%
Blue, Light	(230)		Proposed Sidewalk Landing Shading 50%
Pink	(11)		Proposed Sidewalk Ramp Shading 50%
Red	(3)		Proposed Structure Shading 50%
Red	(3)		Delineates Restricted Areas 0%

PROFILE VIEW COLOR LEGEND OF PLAN AND PROFILE SHEETS

LINEWORK	Design Color No.		
Green	(10)		Existing Ground Line Profile
Blue	(1)		Proposed Profile and Annotation
Magenta	(5)		Existing Utilities
Blue, Light	(230)		Proposed Ditch Grades, Left
Black	(0)		Proposed Ditch Grades, Median
Rust	(14)		Proposed Ditch Grades, Right



	Reference Point		Survey Line
	Station		Section Corner
	Ground Line Intercept		Saw Cut
	Guardrail		Trench Drain
	HighTension Cable Guardrail		Sheet Pile
	Pavement Removal		Clearing & Grubbing Area

RIGHT-OF-WAY LEGEND

	Proposed Right-of-Way Symbol
	Proposed Right-of-Way Line
	Existing Right of Way
	Existing and Proposed Right-of-Way
	Easement and Existing Right-of-Way
	Easement (Temporary) Symbol
	Easement (Temporary) Line
	Easement
	C/A Access Control
	Property Line Symbol
	Property Line

PLAN AND PROFILE
LEGEND AND SYMBOL
INFORMATION SHEET

(COVERS SHEET SERIES D, E, F, & K)

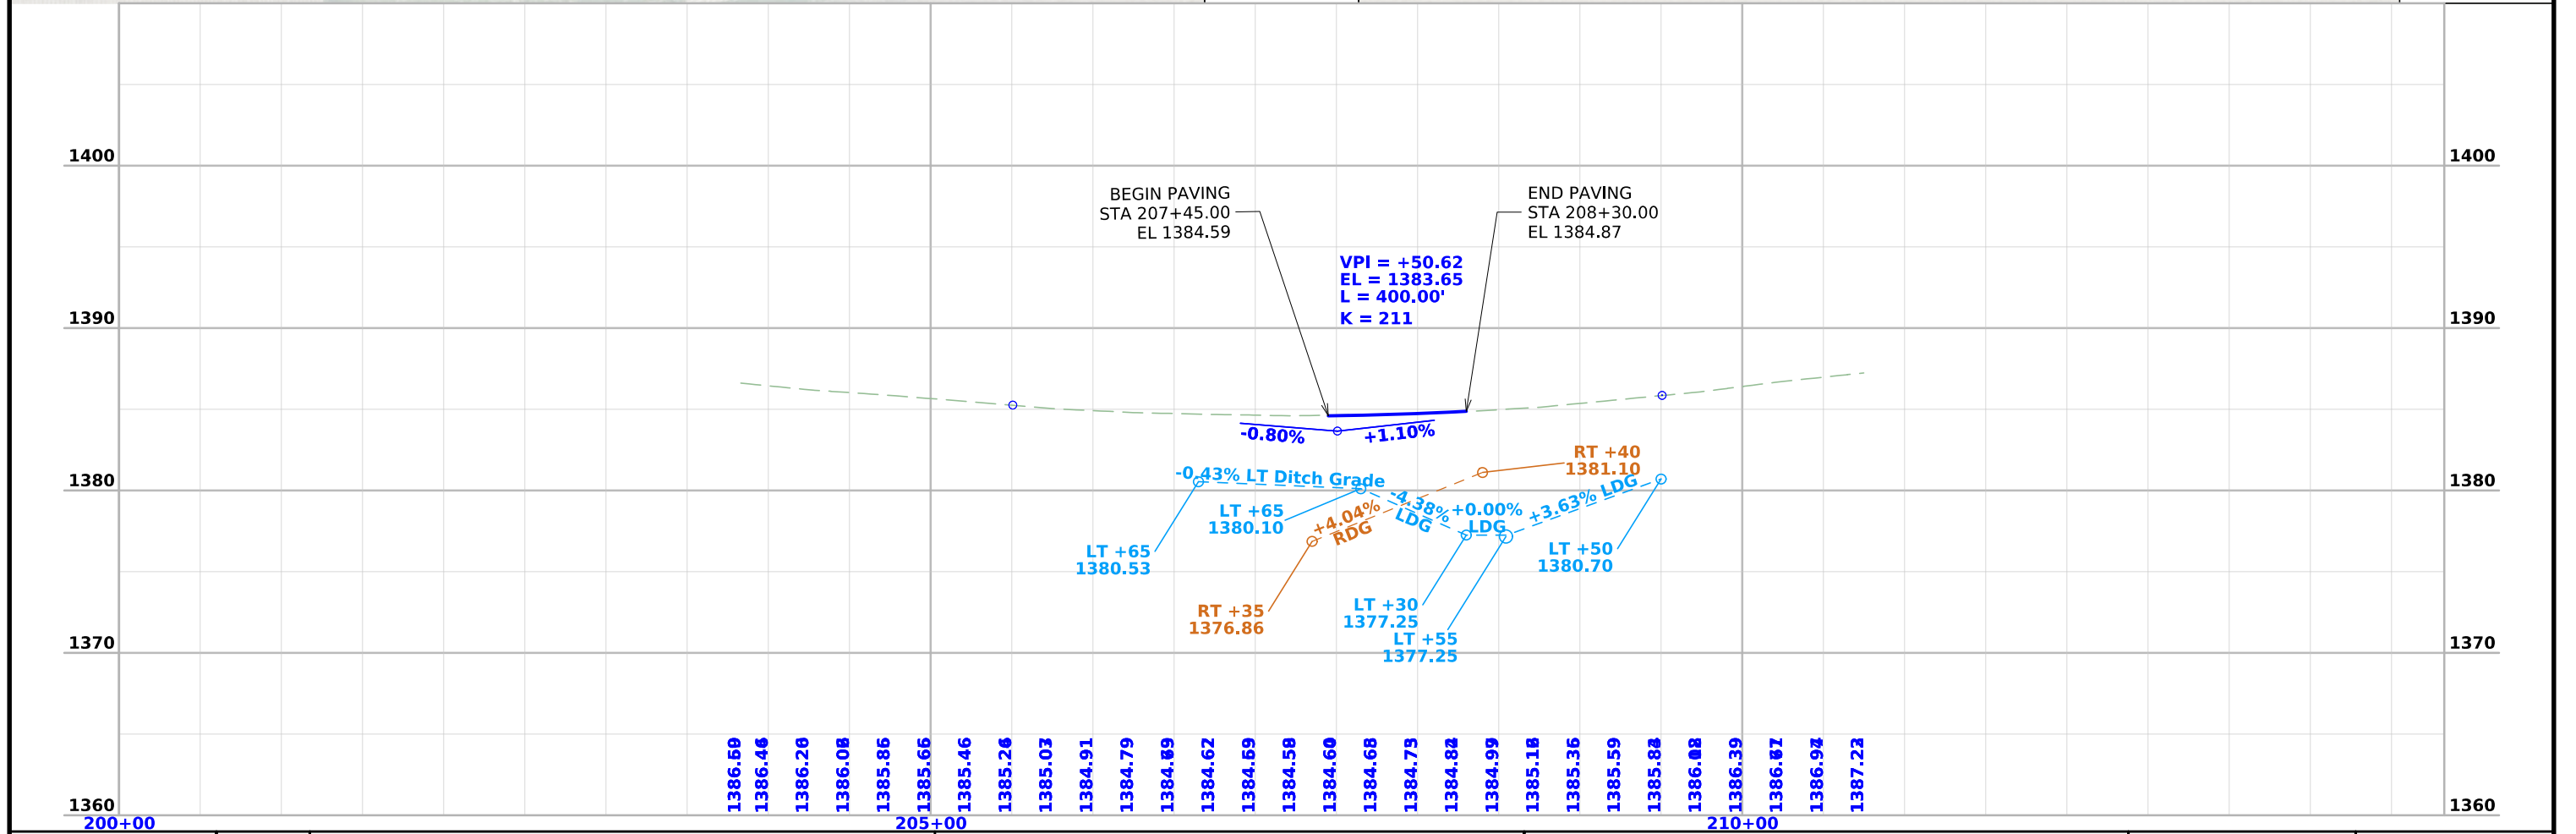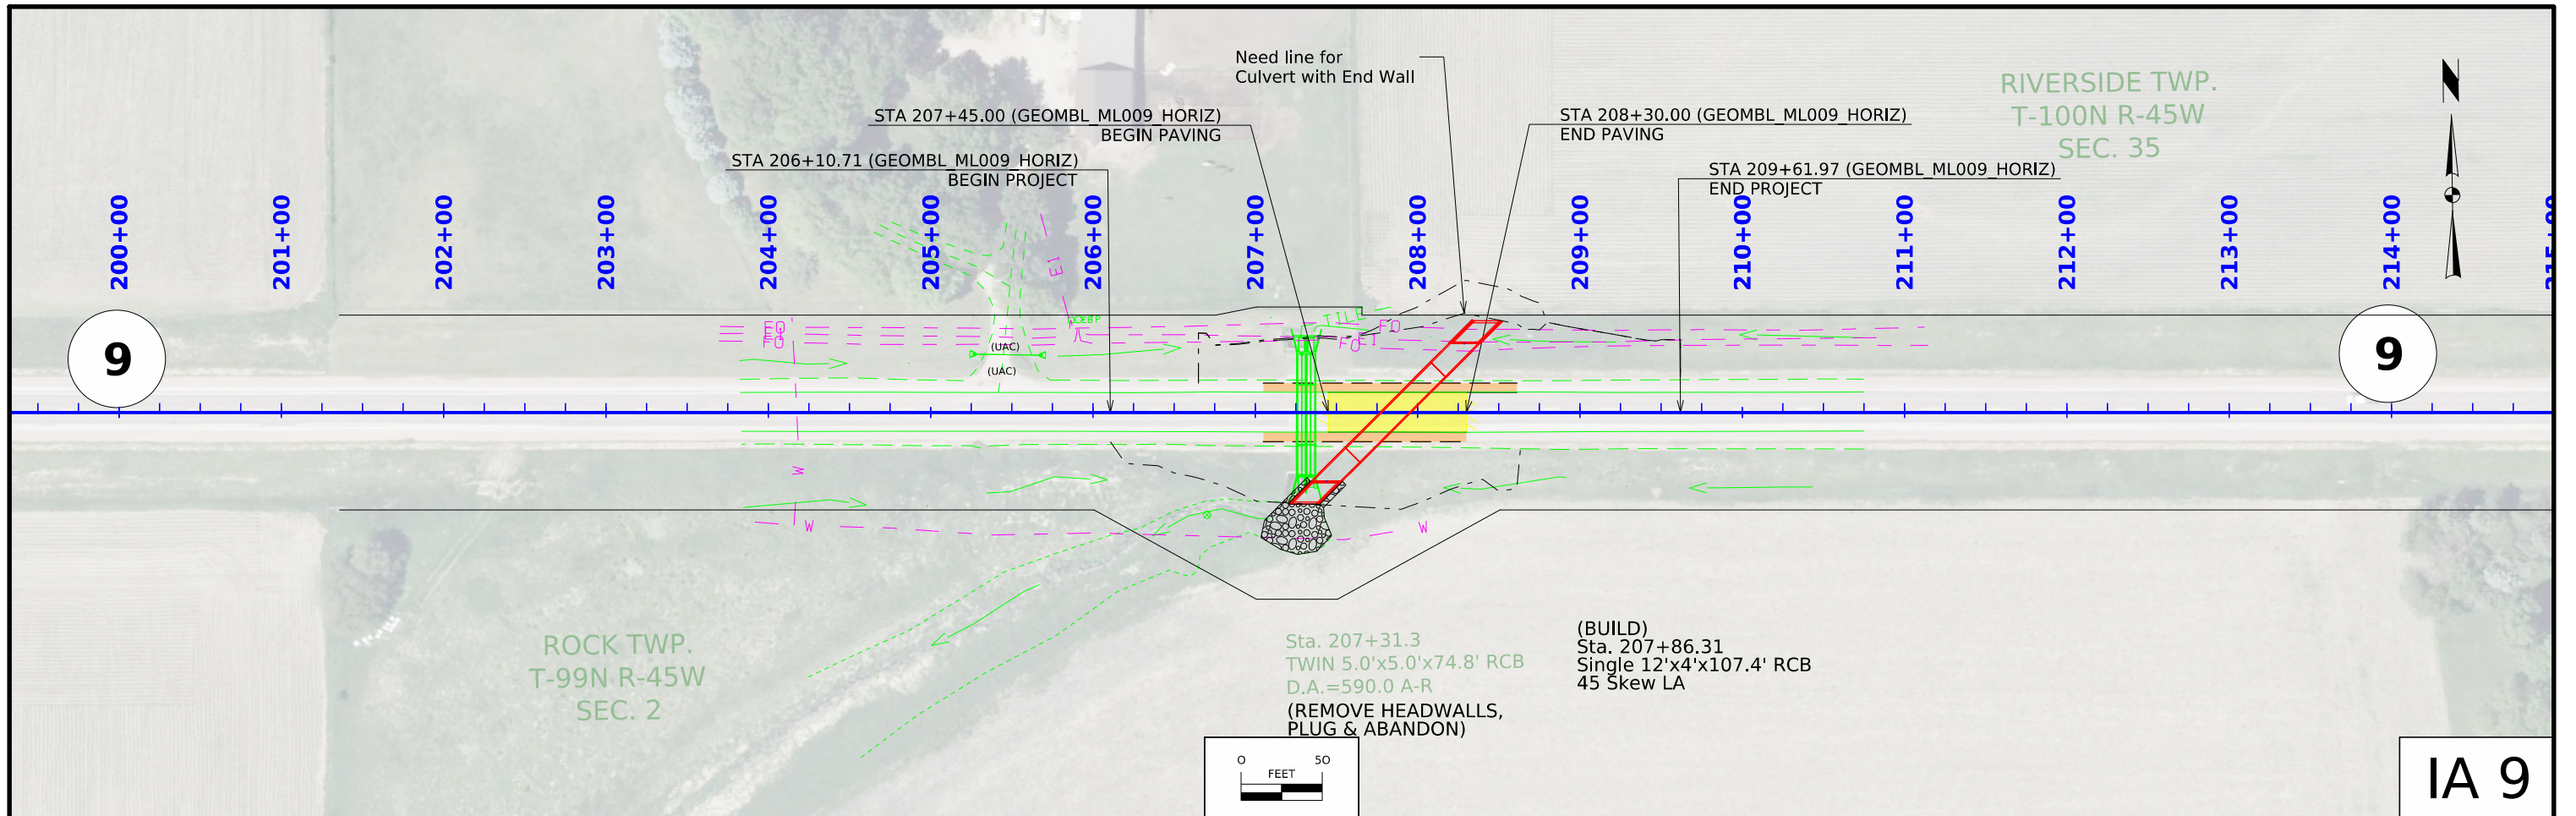

Survey Information

SURVEY INDEX

County: Lyon
PIN: 24-60-009-030
Project Number: STPN-009-1(059)--2J-60
Location: Approx 1.4 mi W of Co Rd K60
Type of Work: Culvert
Project Directory: 6000903024

Survey Personnel

Daniel Duncan – Survey Party Chief

Date(s) of Survey

Begin Date 05/01/2024
End Date 05/13/2024

General Information

This survey is for IA Hwy 9 Culvert project. This project is a Full Field DTM survey.

Utility Information

For logging data and other utility details see Utility Survey and Ownership Report in the Utility folder of the PrelimSurvey project directory.

Project Control

Coordinates were determined for primary project control points by conducting concurrent six-hour static observations. Post processing is constrained to nearby Iowa Real Time Network reference stations. For additional details of the control survey, contact the Preliminary Survey department.

PROJECT DATUM: NAD83(2011) for EPOCH 2010.00 (IaRTN 2019 ADJUSTMENT)
COORDINATE SYSTEM: IOWA REGIONAL COORDINATE SYSTEM ZONE 01
(U.S. SURVEY FOOT)
VERTICAL DATUM: NAVD88
GEOID MODEL: 2018u2

Alignment Information

The horizontal alignment for IA. Hwy 9 this survey is a retrace of As-built Plans No. FA-110EB Rock Rapids E 14 Miles Paving. Survey stationing was equated to the plan PI at Sta. 161+65.9 and carried ahead without equation throughout the survey.

Survey stationing relates to as built plan stationing as follows:

PI Sta. 161+65.9 As-built Plans Project No. FA-110EB
Survey PI Sta. 161+65.90

NW Cor. Sec. 2 Sta. 174+93.4 Lt 2.8 ft As-built Plans Project No. FA-110EB
Survey NW Cor. Sec. 2 Sta. 174+92.50 Lt 2.87 ft

N¼ Cor. Sec. 2 Sta. 201+35.2 Lt 2.5 ft As-built Plans Project No. FA-110EB
Survey N¼ Cor. Sec. 2 Sta. 201+35.93 Lt 2.72 ft

NE Cor. Sec. 2 Sta. 227+55.8 Lt 0.7 ft As-built Plans Project No. FA-110EB
Survey NE Cor. Sec. 2 Sta. 227+56.84 Lt 0.70 ft

CONTROL POINT VICINITY MAP

This map is a guide to the vicinity of the primary project control points. Primary control is for use with RTK base stations and for RTN validation. Future surveys will use primary project control to establish temporary control as needed for construction or other surveying applications.



HORIZ. DATUM: NAD83(2011) for EPOCH 2010.00 (IaRTN 2019 Adjustment) - Iowa RCS Zone 01 (U.S. Survey Foot)

VERT. DATUM: NAVD88 - Geoid Model: 2018u2

Coordinate listing from next sheet will be used with IaRTN for monument recovery. No other reference ties are given.



HORIZONTAL AND VERTICAL PROJECT CONTROL COORDINATE LISTING
HORIZ. DATUM: NAD83(2011) for EPOCH 2010.00 (IaRTN 2019 Adjustment)
Ia. Regional Coordinate System Zone 01 (U.S. Survey Foot)
VERT. DATUM: NAVD88
Geoid Model: 2018u2

Point Name	Northing	Easting	Elevation	Code-Description
600090217	9686205.04	11263403.61	1431.24	CP FND IA DOT ROW RAIL SET DIMPLE IN BALL 0.25 MI WEST OF IA 9 AND HICKORY AVE INTERSECTION
600090224	9686153.15	11266921.99	1388.84	CP SET FENO MON 3IN DEEP 0.4 MI EAST OF IA 9 AND HICKORY AVE INTERSECTION
600090229	9686116.95	11269919.15	1403.89	CP SET FENO MON 3IN DEEP IN THE NW CORNER OF IA 9 AND IBEX AVE INTERSECTION
ROCKPORT	9693140.99	11253155.68	1357.63	CP FND NGS THIRD ORDER HORIZONTAL PRIMARY AIRPORT AZIMUTH MARK AS DESCRIBED

108_23A
8/15/22

TRAFFIC CONTROL PLAN


Traffic on IA 9 will be maintained at all times via an off-site detour. Refer to J.2 for Detour Route.

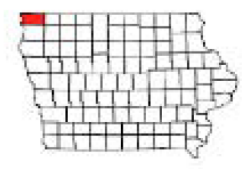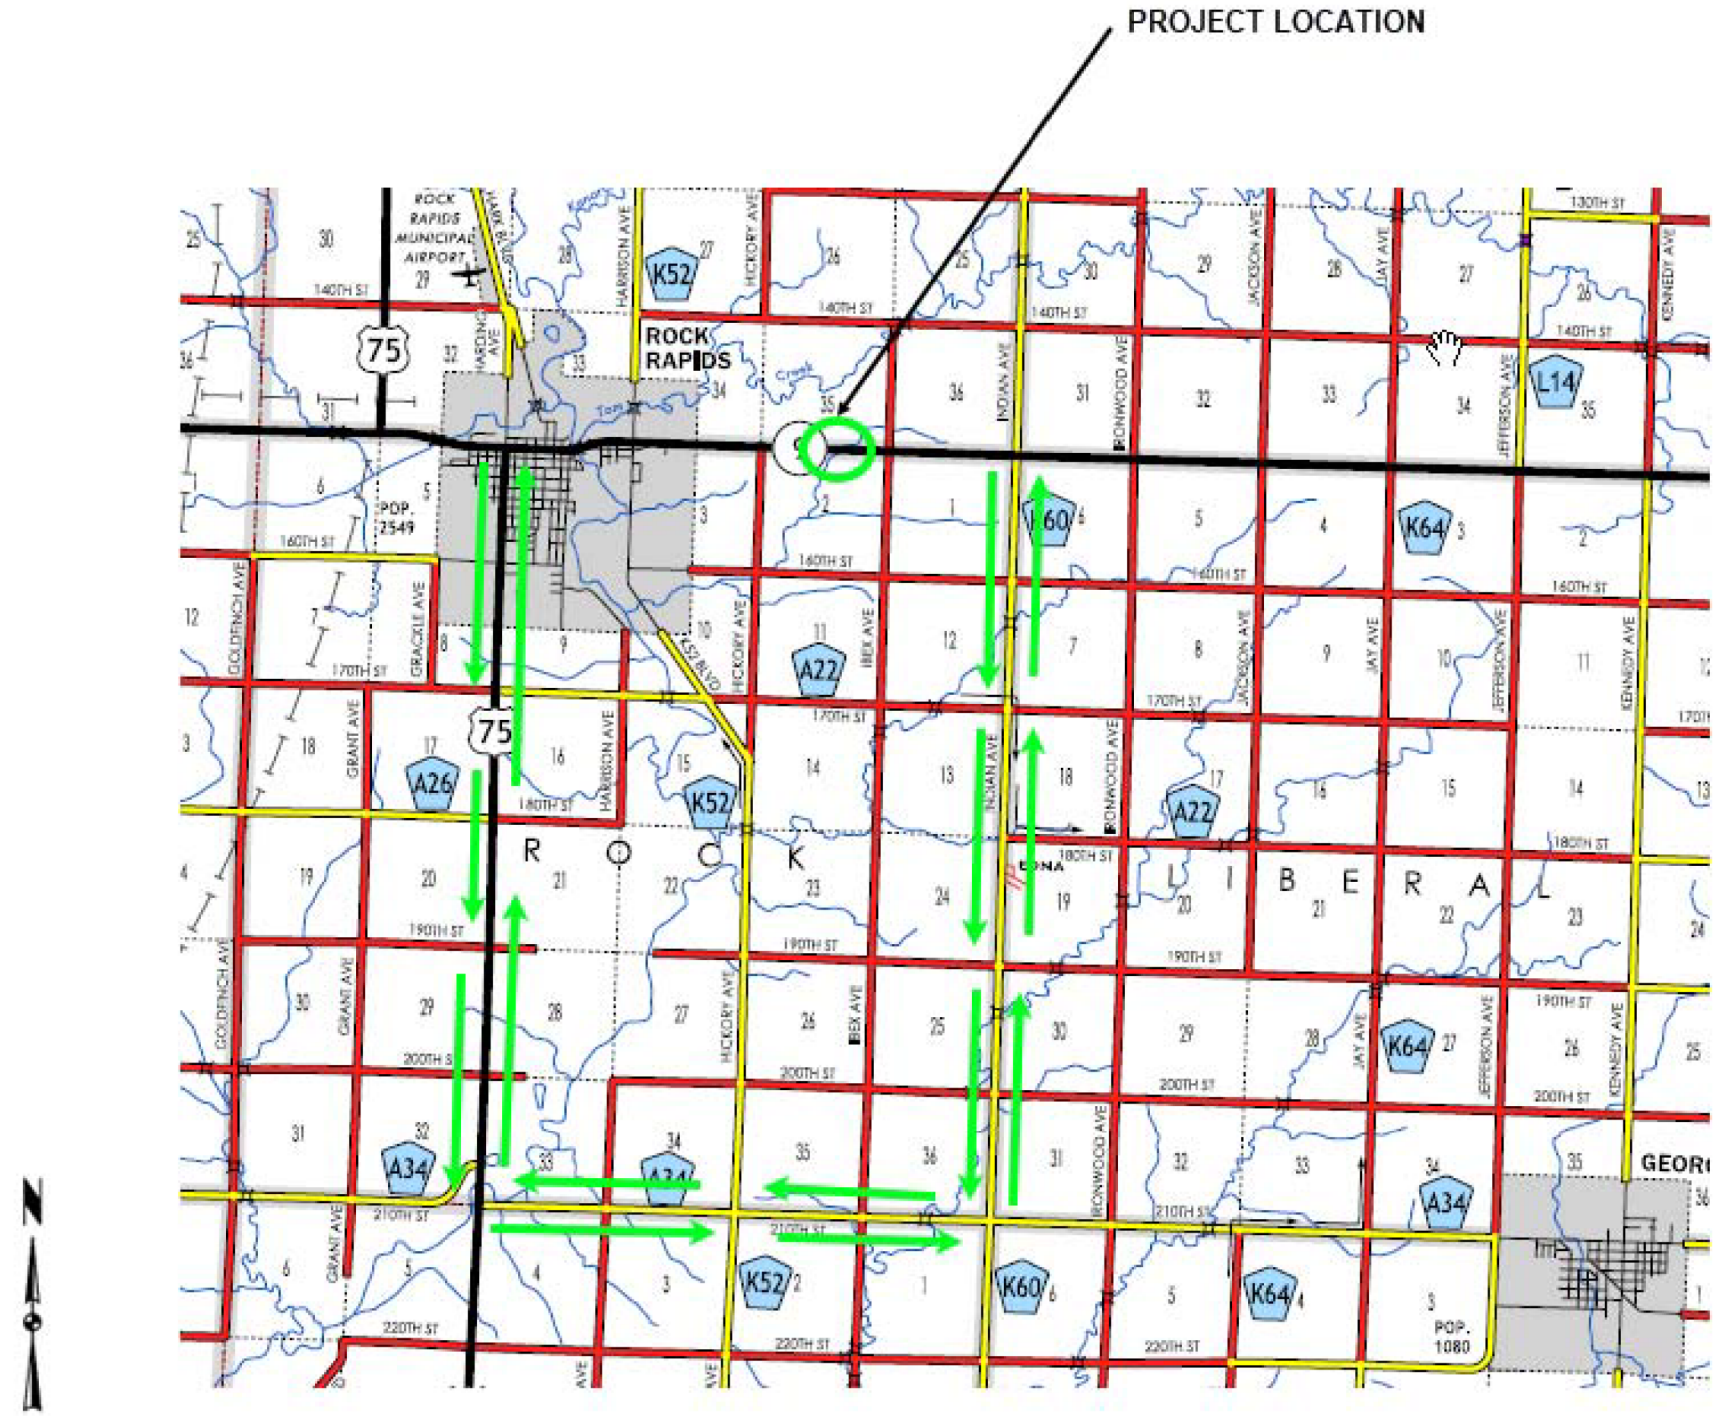

Lyon County
 Approx 1.4 miles /west of County Road K60
 STPN-009-1(059)--2J-60
 PIN: 24-60-009-030

← **DETOUR**



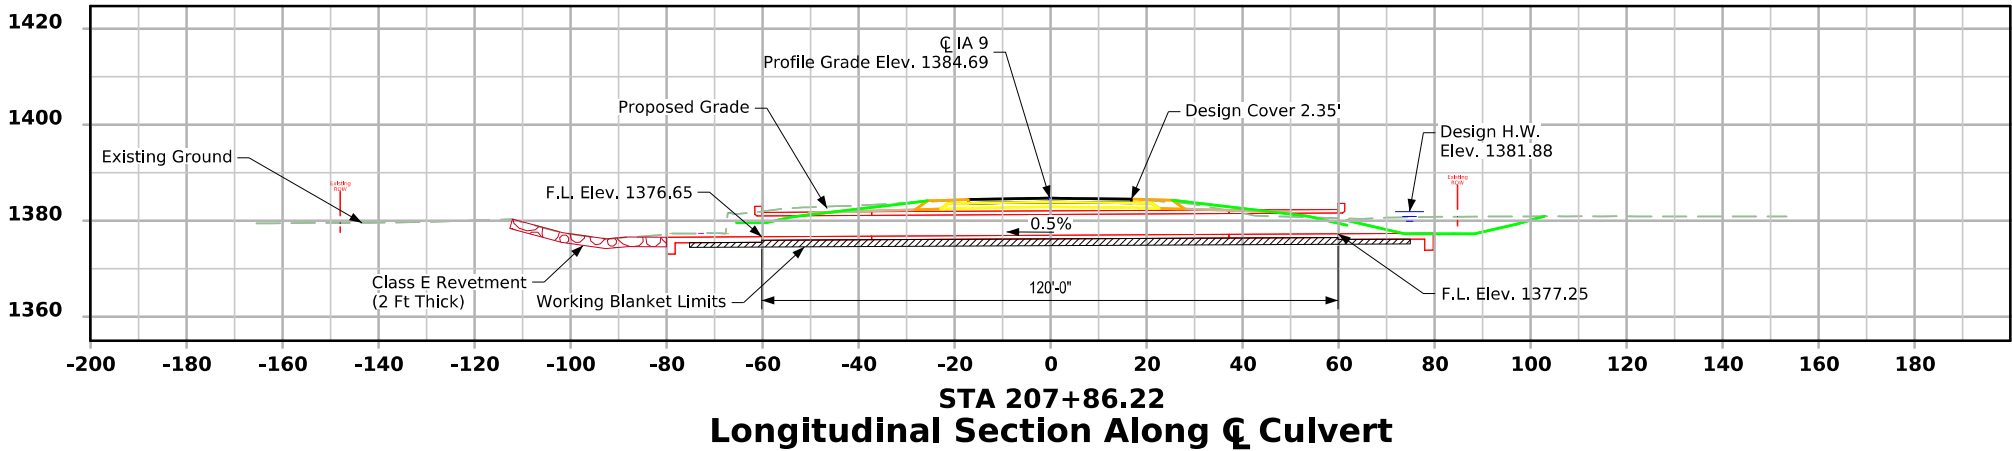

General Notes:

This design is for the replacement of an existing twin 5'-0" x 5'-0" x xx' RCB culvert with a single 12'-0" x 4'-0" x XX'-0" RCB Culvert, Asset ID no. 900920

Design Notes:

- Design fill for this C.I.P. culvert is xxx.
- Anticipated settlement is negligible.
- Revetment is proposed at the culvert outlet due to erosion concerns.

Plan Notes:

- Drainage through culvert/channel must be maintained throughout construction.



Hydraulic Data

RIDB: "StreamID_Rivermile" or "Not Applicable"

Drainage Area = 492.8 Acres
Stream Slope = 35.9 Ft./Mi.

$Q_{50} = 316$ cfs
HW Elev. = 1381.95
Exit Velocity = 6.58 fps

$Q_{100} = 379$ cfs
HW Elev. = 1382.74
Exit Velocity = 7.90 fps

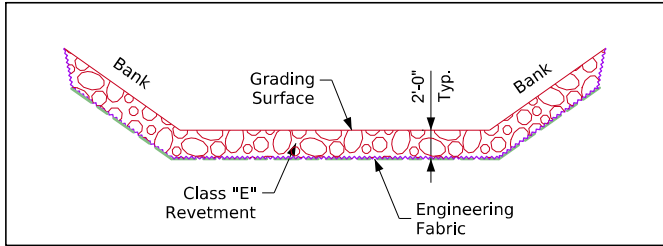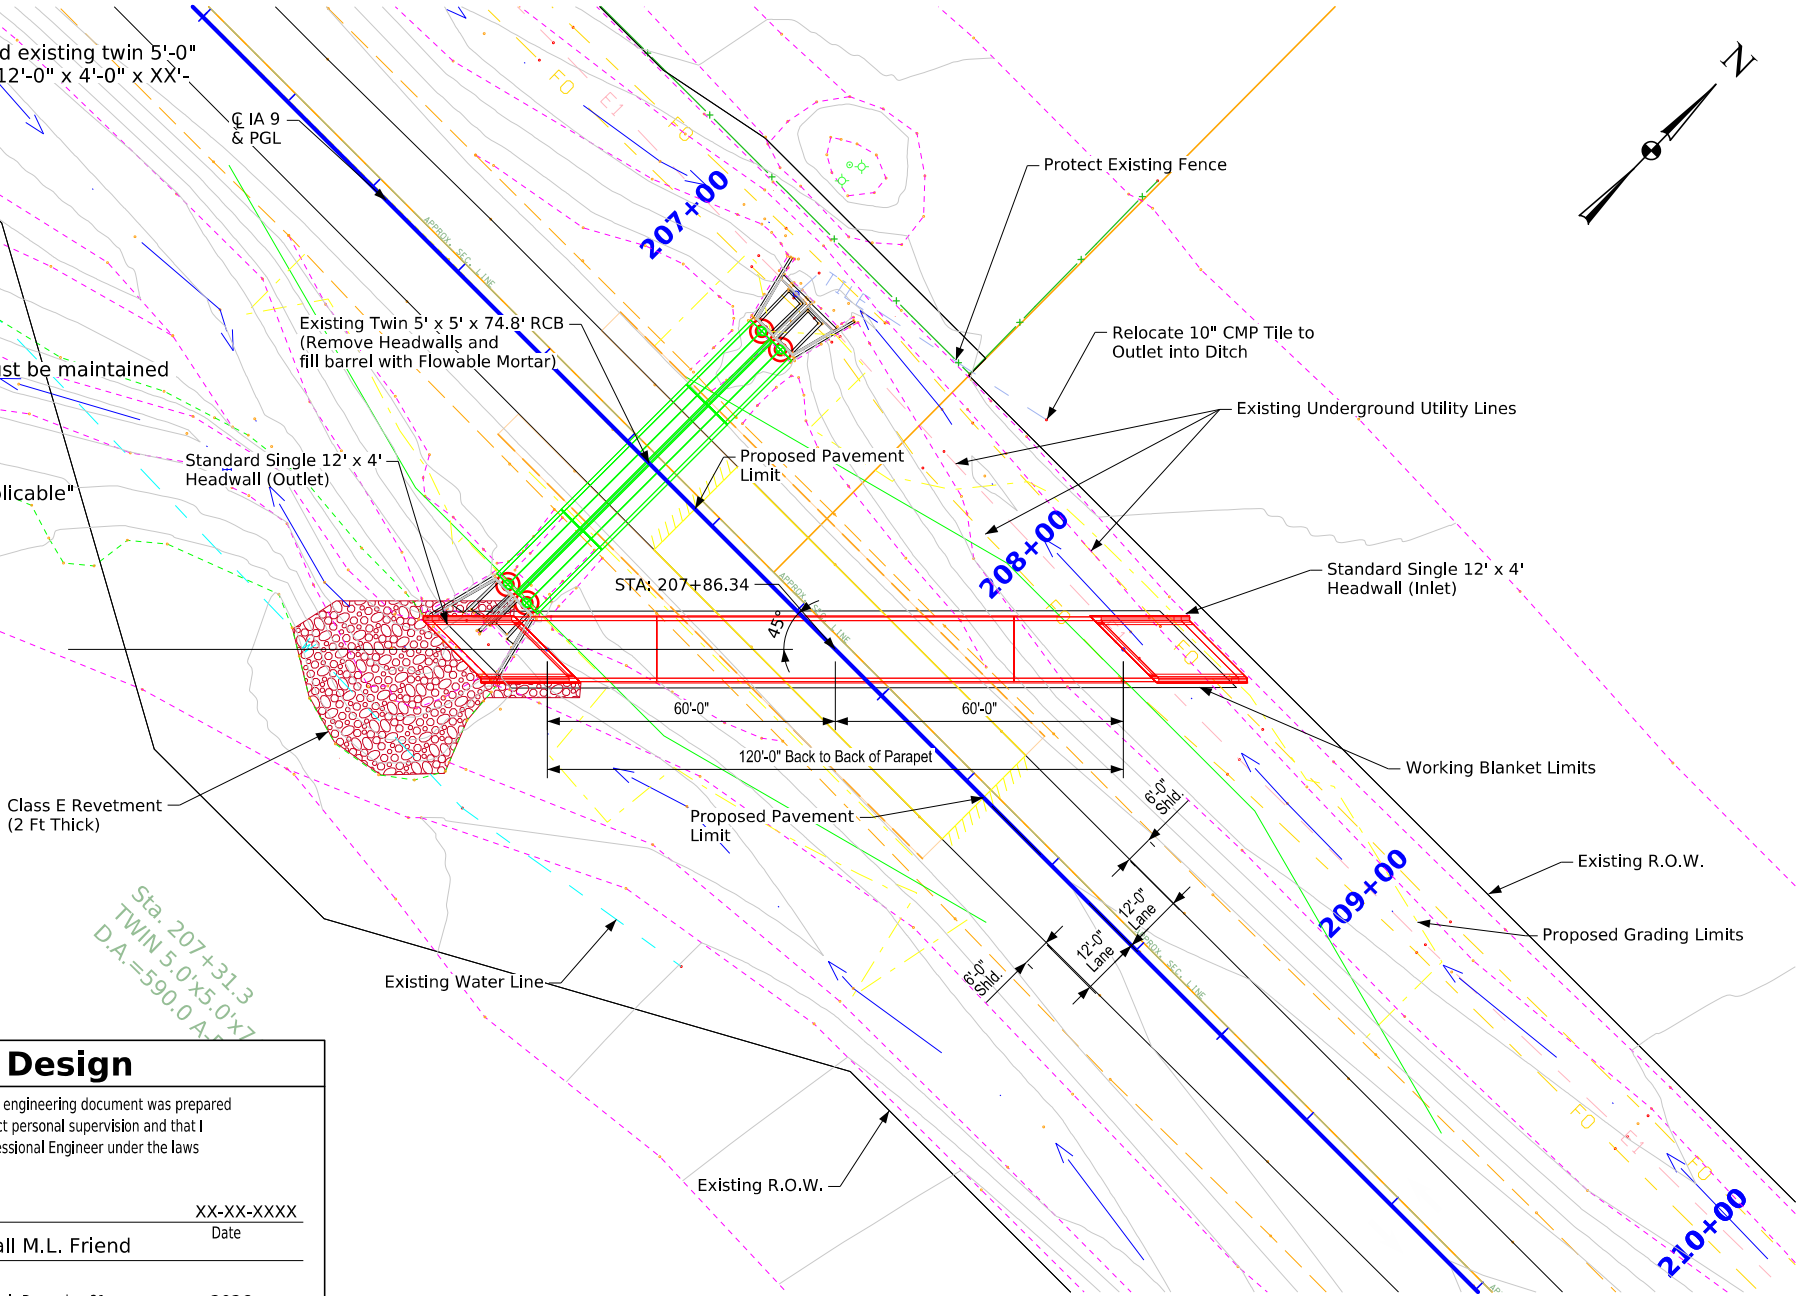

Typical Channel Protection

Estimated Revetment Quantities Included With Road Plans

Location	Revetment Class "E" (Ton)	Engineering Fabric (SY)	CL. 10 Channel Excavation (CY)
Inlet	-	-	-
Outlet	121	129	86
Totals	121	129	86

Excavation quantity calculated from grading surface. Excavation quantity is for embedded revetment core out only, and does not include excavation to the grading surface. Excavation quantity to the grading surface is determined by Road Design and included in the Road Plans. Quantities shown for information only. See Road Sheets.

VPC Sta. = 205+50.62
VPC Elev. = 1385.25

VPT Sta. = 209+50.62
VPT Elev. = 1385.85

-0.80 %
1.10 %
VPI Sta. = 207+50.62
VPI Elev. = 1383.65
LVC = 400.00

Proposed Profile Grade IA 9

Location

IA-9 over Unnamed Trib to Rock River
T-99N R-45W
Section 2
Rock Township
Lyon County
Bridge Maint. No. 6022.6B009
Asset ID No. 900920
Latitude 43.432828°
Longitude -91.123586°

Traffic Estimate

2027 AADT 2800 V.P.D.
2047 AADT 3300 V.P.D.
20?? DHV - V.P.H.
TRUCKS 14 %
Total
Design ESALs -

Utilities Note:

Utilities shown on this sheet are for information only. See Road Design sheets for utility information.

General Utility Symbols:

E - Electric Line
G - Gas Line
SAN. - Sanitary Sewer
T - Telephone Line
W - Water Line
FO - Fiber Optic Line
GHP - Gas High Pressure
ST S - Storm Sewer
TV - TV
Power Poles

Hydraulic Design



I hereby certify that this engineering document was prepared by me or under my direct personal supervision and that I am a duly licensed Professional Engineer under the laws of the State of Iowa.

Signature: Randall M.L. Friend
Printed or Typed Name: Randall M.L. Friend
My license renewal date is December 31, 2026

Pages or sheets covered by this seal:
V.1 and V.2

P28452

Situation Plan

Design For 45° Left Ahead
Single 12'-0" x 4'-0" x 120'-0" Reinforced Concrete Box Culvert

Situation Plan - C.I.P.

STA. 207+86.34 (IA 9)

Turn-in Date: May 2025

Lyon County

IOWA DEPARTMENT OF TRANSPORTATION

Design No. 0127

Design Sheet No. 1 of 1

FHWA/Asset 900920

FILE NO. 32713


ENGLISH

DESIGN TEAM HNTB

Lyon COUNTY

PROJECT NUMBER STPN-009-1(059)--2]-60

SHEET NUMBER V.1

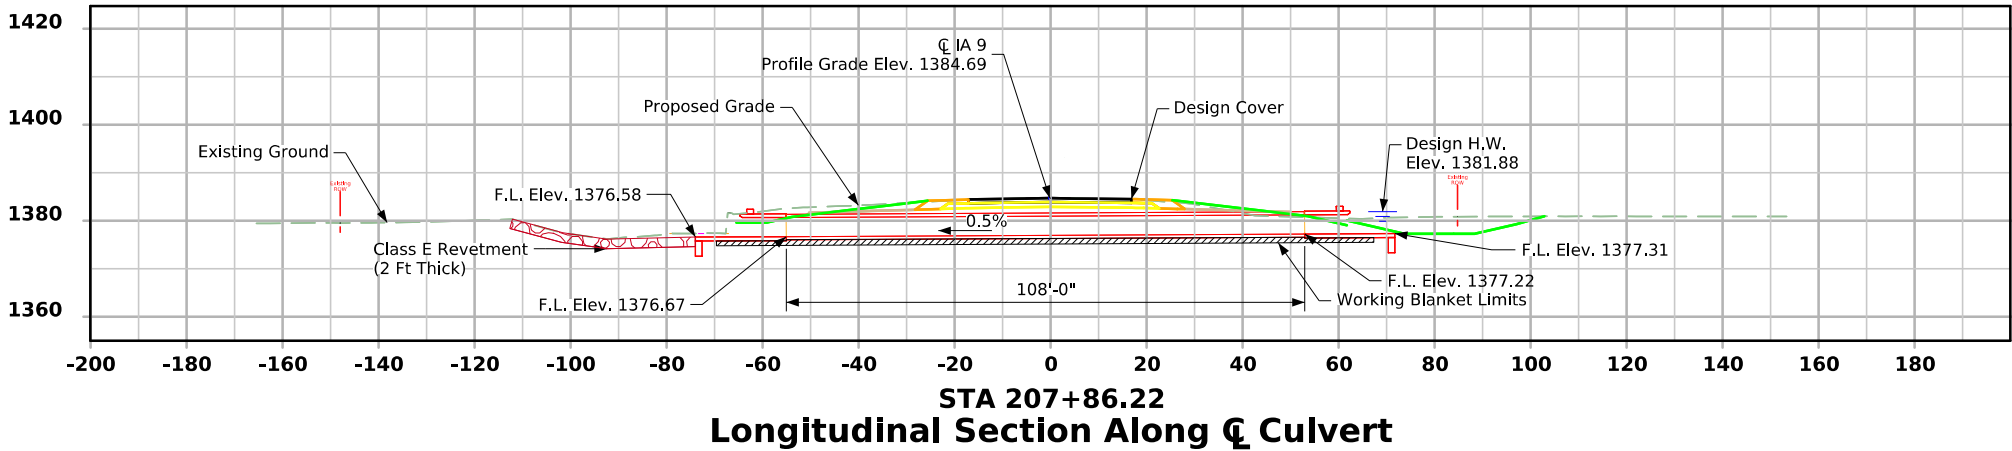

General Notes:

This design is for the replacement of an existing twin 5'-0" x 5'-0" x xx' RCB culvert with a single 12'-0" x 4'-0" x XX'-0" RCB Culvert, Asset ID no. 900920

Design Notes:

- Design fill for this C.I.P culvert is xxx.
- Anticipated settlement is negligible.
- Revetment is proposed at the culvert outlet due to erosion concerns.

Plan Notes:

- Drainage through culvert/channel must be maintained throughout construction.



Hydraulic Data

RIDB: "StreamID_Rivermile" or "Not Applicable"

Drainage Area = 492.8 Acres
Stream Slope = 35.9 Ft./Mi.

$Q_{50} = 316$ cfs
HW Elev. = 1381.95
Exit Velocity = 6.58 fps

$Q_{??} = 379$ cfs
HW Elev. = 1382.74
Exit Velocity = 7.90 fps

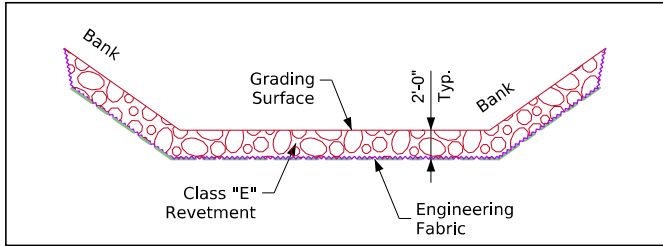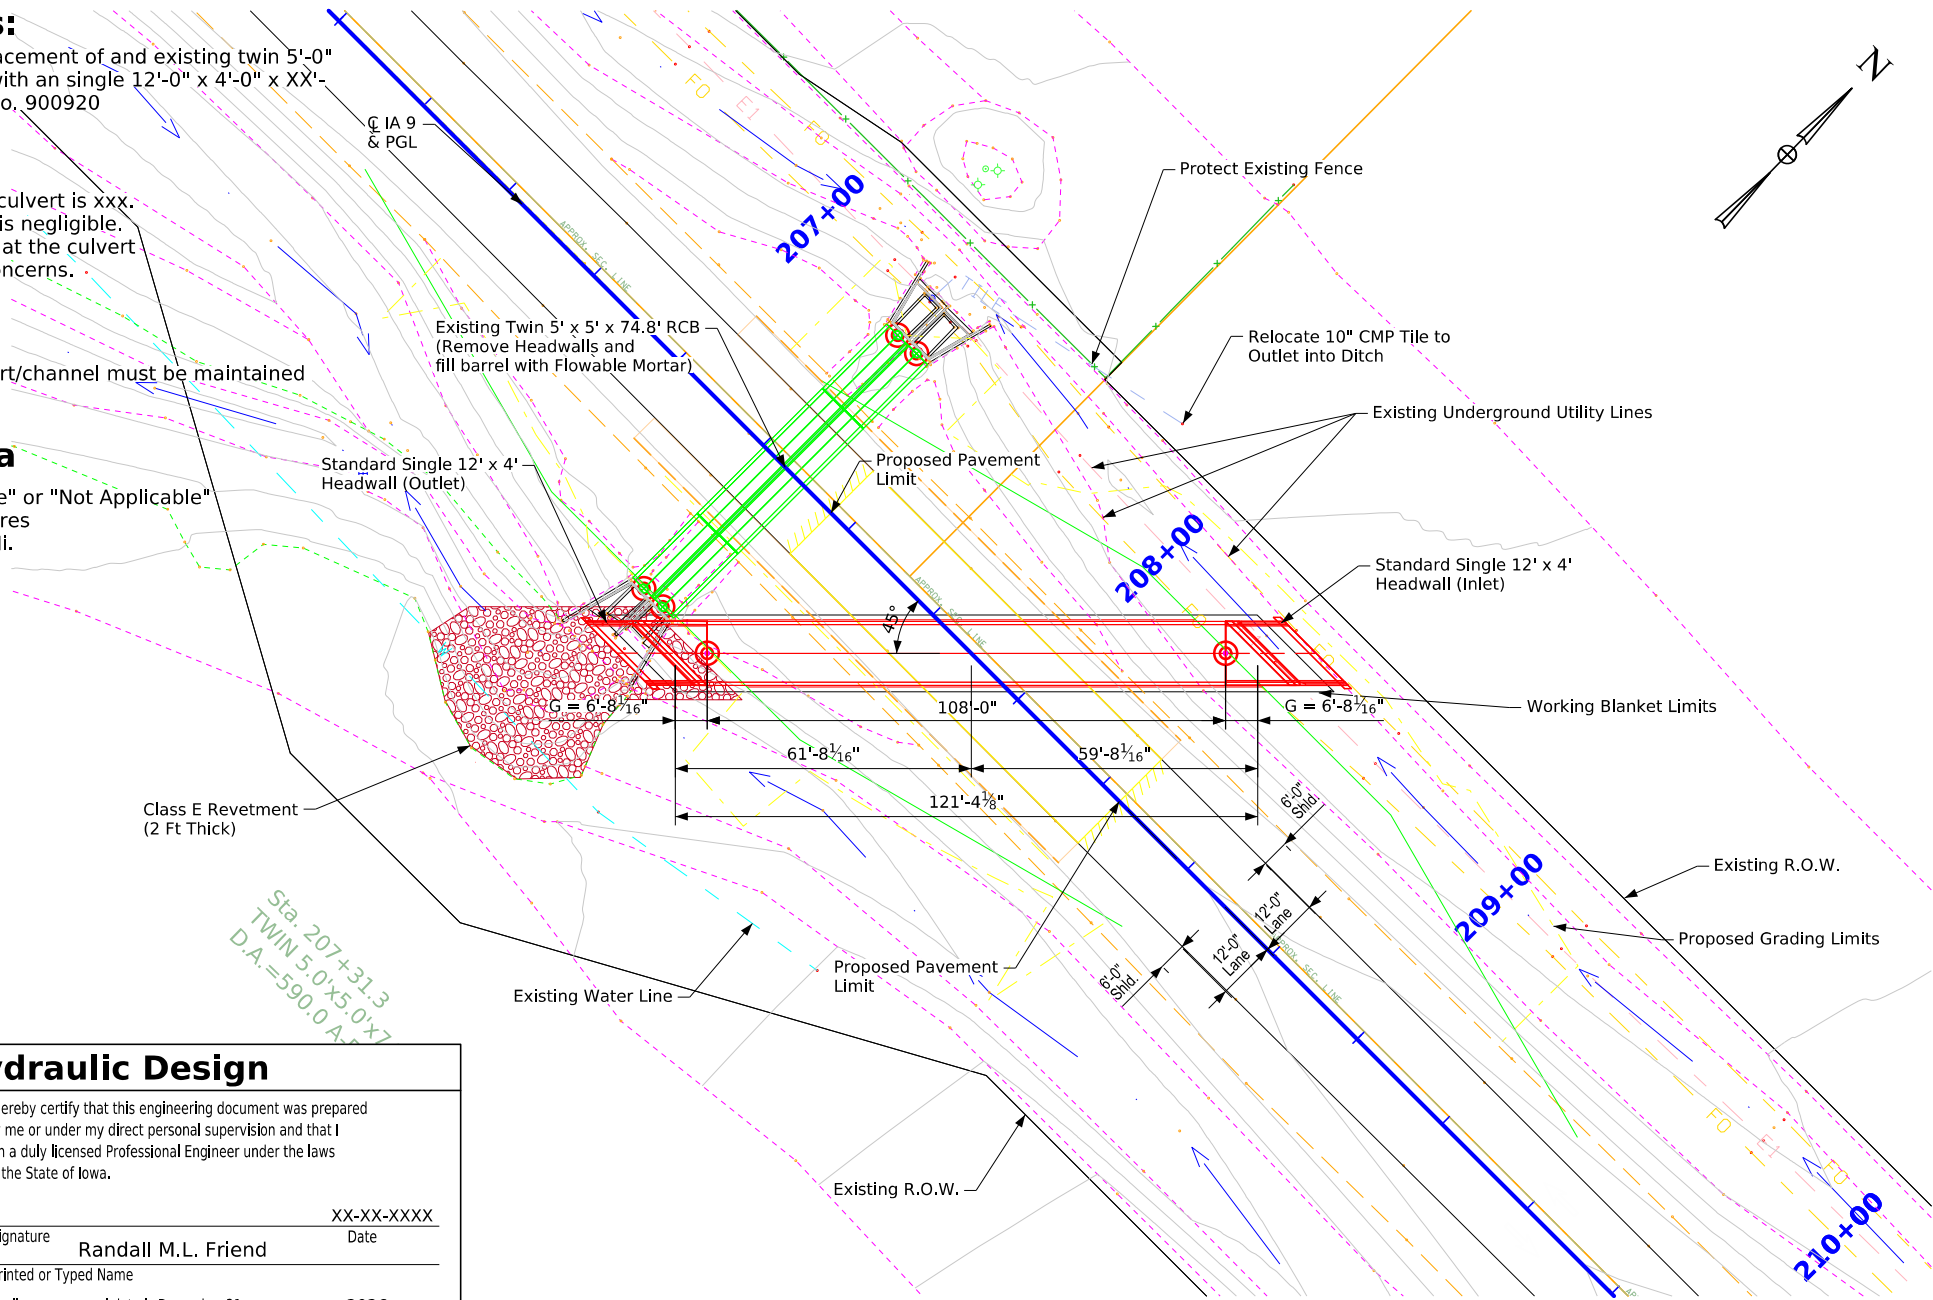

Typical Channel Protection

Estimated Revetment Quantities Included With Road Plans

Location	Revetment Class "E" (Ton)	Engineering Fabric (SY)	CL. 10 Channel Excavation (CY)
Inlet	-	-	-
Outlet	136	144	96
Totals	136	144	96

Excavation quantity calculated from grading surface. Excavation quantity is for embedded revetment core out only, and does not include excavation to the grading surface. Excavation quantity to the grading surface is determined by Road Design and included in the Road Plans. Quantities shown for information only. See Road Sheets.

VPC Sta. = 205+50.62
VPC Elev. = 1385.25

VPT Sta. = 209+50.62
VPT Elev. = 1385.85

-0.80 %
1.10 %
VPI Sta. = 207+50.62
VPI Elev. = 1383.65
LVC = 400.00

Proposed Profile Grade IA 9

Location

IA-9 over Unnamed Trib to Rock River
T-99N R-45W
Section 2
Rock Township
Lyon County
Bridge Maint. No. 6022.6B009
Asset ID No. 900920
Latitude 43.432828°
Longitude -91.123586°

Traffic Estimate

2027 AADT 2800 V.P.D.
2047 AADT 3300 V.P.D.
20?? DHV - V.P.H.
TRUCKS 14 %
Total
Design ESALs -

Utilities Note:

Utilities shown on this sheet are for information only. See Road Design sheets for utility information.

General Utility Symbols:

E - Electric Line
G - Gas Line
SAN. - Sanitary Sewer
T - Telephone Line
W - Water Line
FO - Fiber Optic Line
GHP - Gas High Pressure
ST S - Storm Sewer
TV - TV
Power Poles

Hydraulic Design



I hereby certify that this engineering document was prepared by me or under my direct personal supervision and that I am a duly licensed Professional Engineer under the laws of the State of Iowa.

Signature: Randall M.L. Friend
Printed or Typed Name: Randall M.L. Friend
My license renewal date is December 31, 2026

Pages or sheets covered by this seal:
V.1 and V.2

P28452

Situation Plan

Design For 45° Left Ahead
Single 12'-0" x 4'-0" x 121'- 41/8"
Reinforced Concrete Box Culvert

Situation Plan - P.C

STA. 207+86.22 (IA 9)

Turn-in Date: May. 2025

Lyon County

IOWA DEPARTMENT OF TRANSPORTATION
Design No. 0127 Design Sheet No. 2 of 2 FHWA/Asset 900920

CROSS SECTION VIEW COLOR LEGEND			
Design Color No.	Feature	Design Color No.	Feature
Aggregate		Grading	
(64)	Choke Stone	(8)	Behind Curb Cut
(42)	Engineering Fabric	(6)	Granular
(8)	Flooded Backfill	(13)	Granular Back Fill
(92)	Macadam Stone	(48)	Rock Undercut
(20)	Modified	(8)	Shoulder Earth Fill
(12)	Plowing Shaping	(2)	Side Slopes
(14)	Porous Backfill	(226)	Side Slopes Dressing
(8)	Revetment Class A	Substrata	
(6)	Revetment Class B	(128)	Boulder
(62)	Revetment Class C	(209)	Boulder Removed
(188)	Revetment Class D	(48)	Broken Weathered
(28)	Revetment Class E	(210)	Broken Weathered Removed
(12)	Shoulder Special Backfill	(3)	Core Out
(12)	Special Backfill	(115)	Core Out Remove Only
(20)	Subbase	(195)	Core Out Remove and Replace
(20)	Subbase Lower	(203)	Existing Pavement
(20)	Subbase Upper	(184)	Existing Pavement Remove Only
(118)	Subgrade Treatment	(200)	Existing Pavement Remove and Replace
Asphalt		(6)	Loam
(207)	HMA Base Course	(211)	Loam Removed
(207)	HMA Interim Course	(80)	Rock
(207)	HMA Surface Course	(212)	Rock Removed
Bridge		(4)	Select Sand
(0)	Bridge	(214)	Select Sand Removed
Concrete		(3)	Shale
(0)	Barrier Concrete	(215)	Shale Removed
(0)	Barrier Concrete Footing	(10)	Topsoil
(0)	Curb Gutter	(2)	Topsoil Remove Only
(48)	Flowable Mortar	(4)	Topsoil Remove and Replace
(0)	Median Concrete	Unsuitable / Waste	
(0)	PCC Pavement	(3)	Unsuitable Type A
(0)	Sidewalk	(216)	Unsuitable Type A Removed
Existing		(13)	Unsuitable Type B
(0)	Existing Pavement	(217)	Unsuitable Type B Removed
Shoulder		(11)	Unsuitable Type C
(209)	Shoulder HMA	(218)	Unsuitable Type C Removed
(0)	Shoulder PCC	(3)	Waste
(6)	Shoulder Granular	(219)	Waste Removed
Structural			
(112)	Noise Wall		
(112)	Noise Wall Footing		
(112)	Retaining Wall Back		
(112)	Retaining Wall Back Excavate		
(112)	Retaining Wall Face		
(112)	Retaining Wall Front Excavate		
(112)	Retaining Wall Front Footing		
(112)	Retaining Wall MSE Gutter		
(112)	Retaining Wall Reinforced Earth		

NOTES:

Text




NOTES:

Text




CROSS SECTIONS
LEGEND AND INFORMATION SHEET

(COVERS SHEET SERIES W, X, Y, & Z)




ML - IA 9

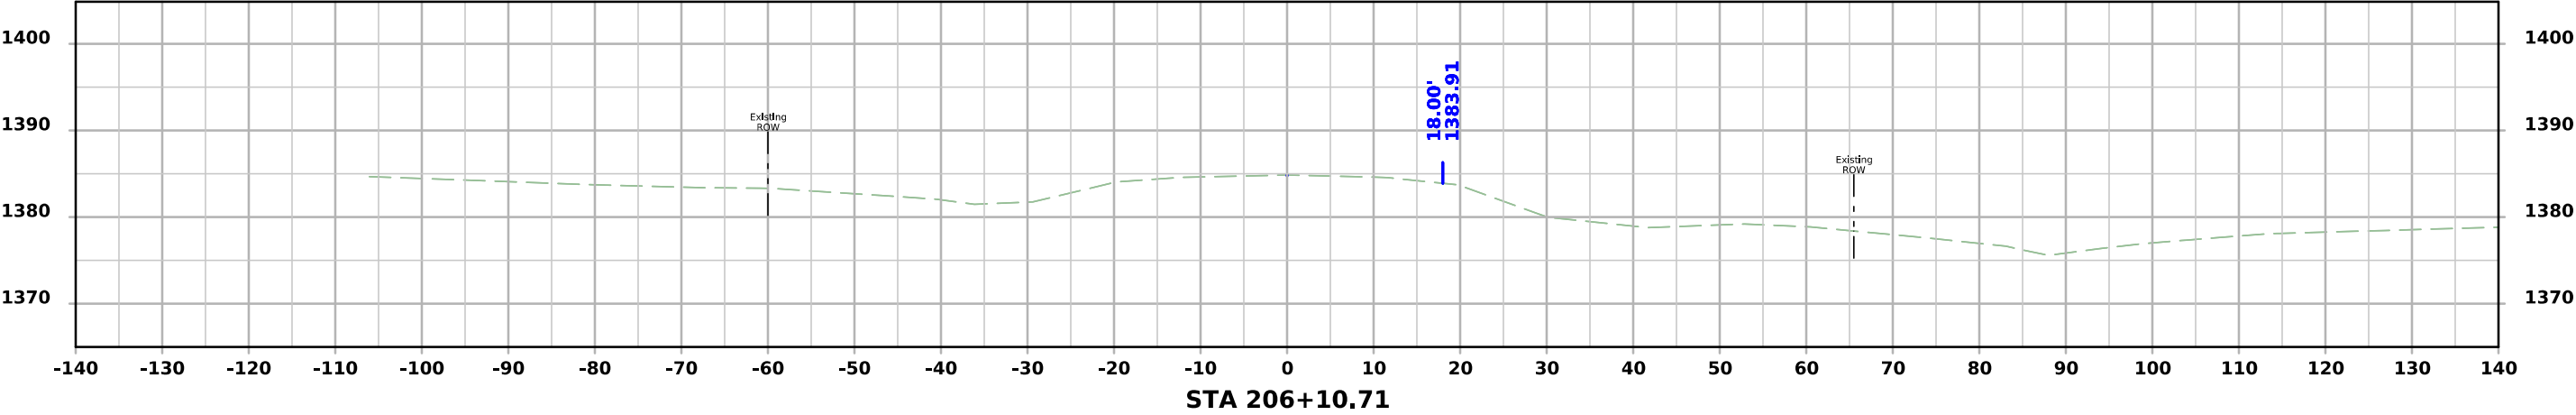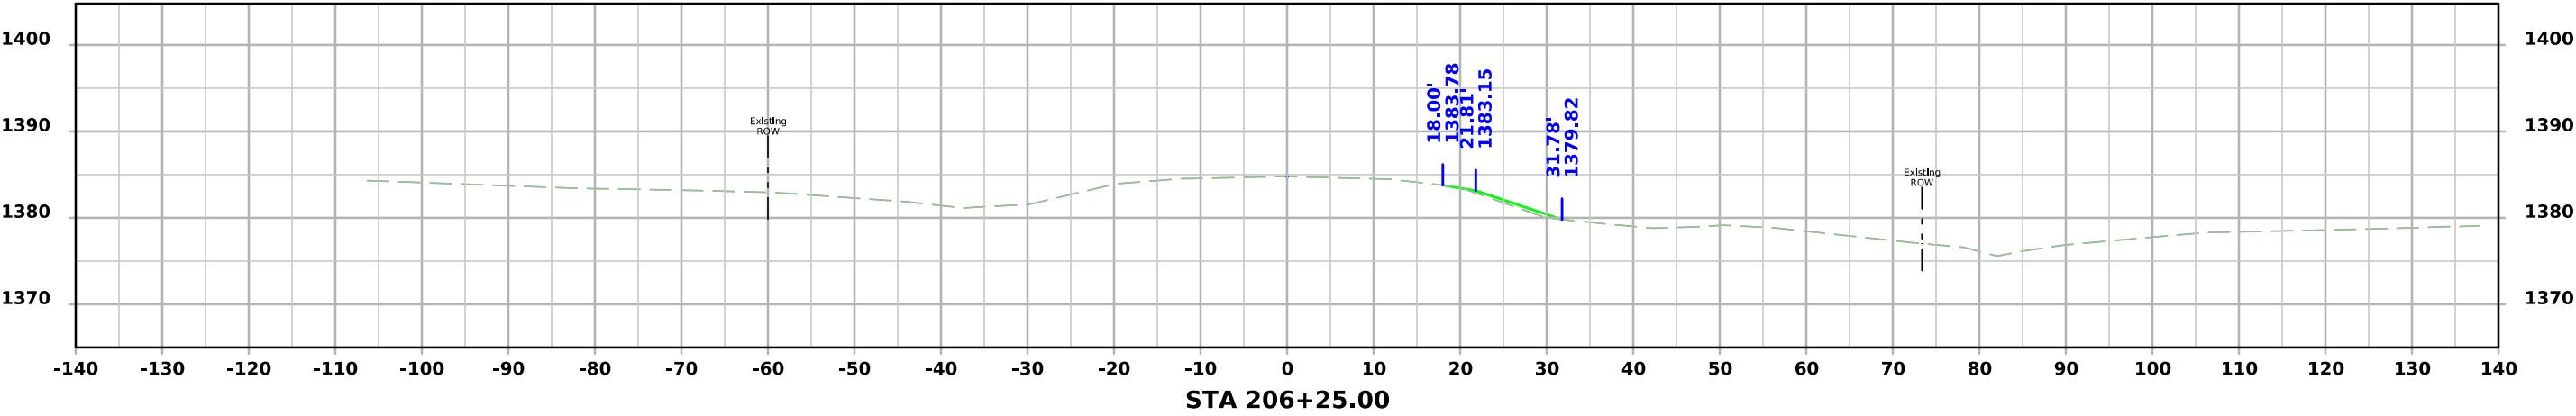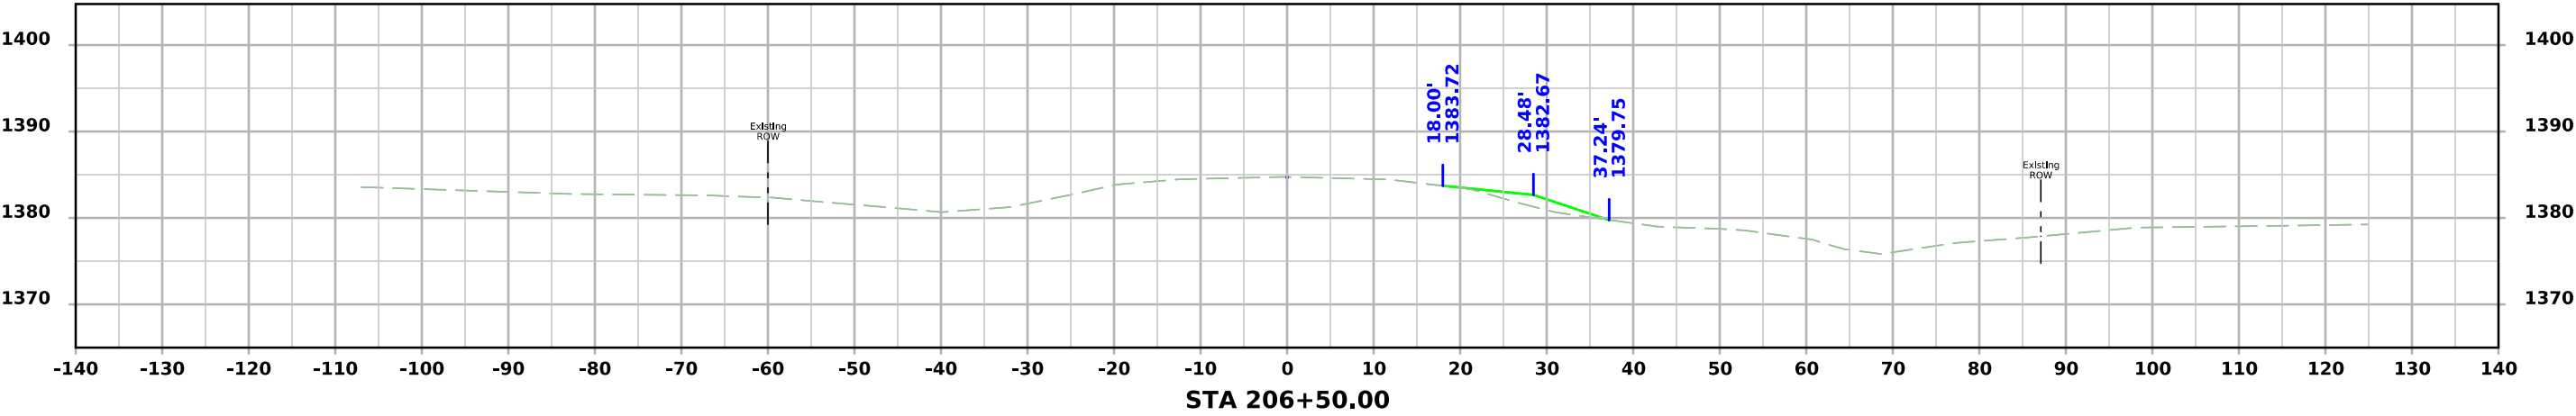




ML - IA 9

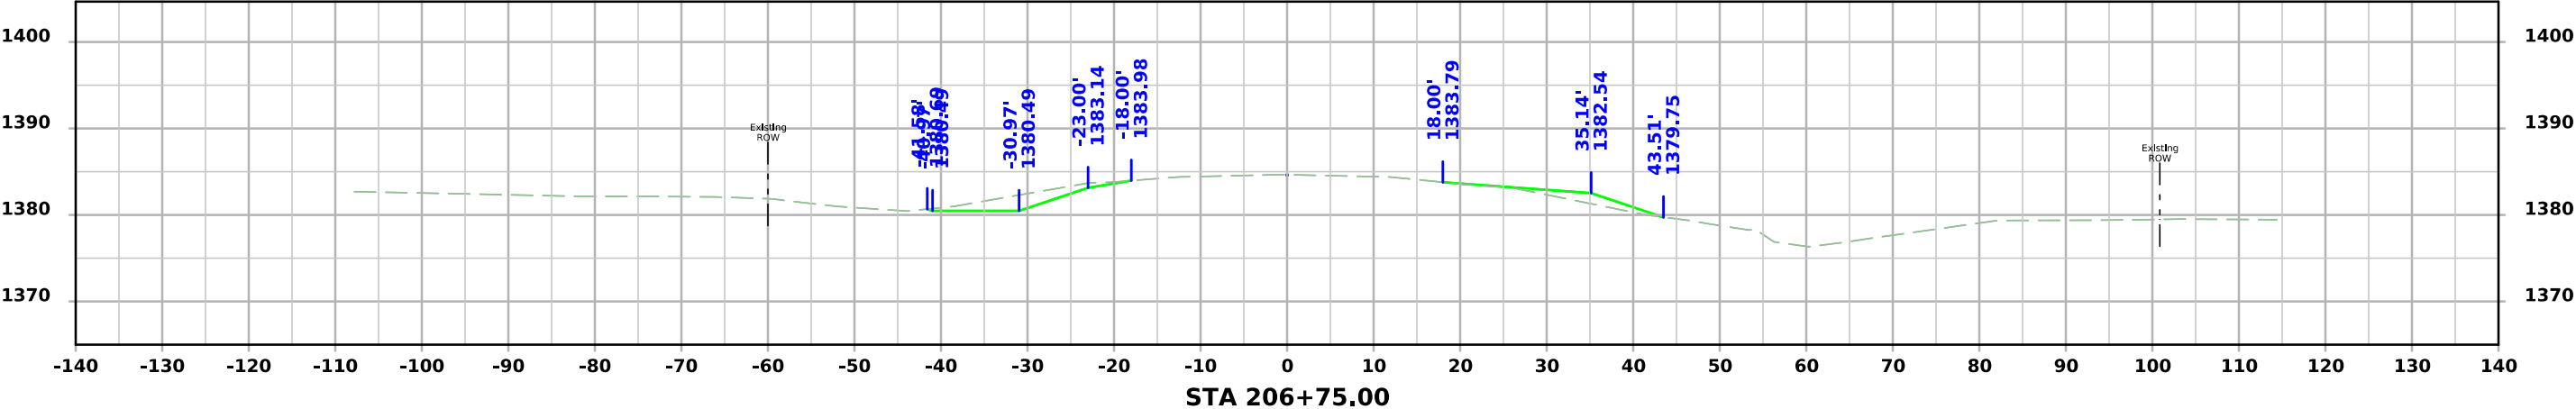
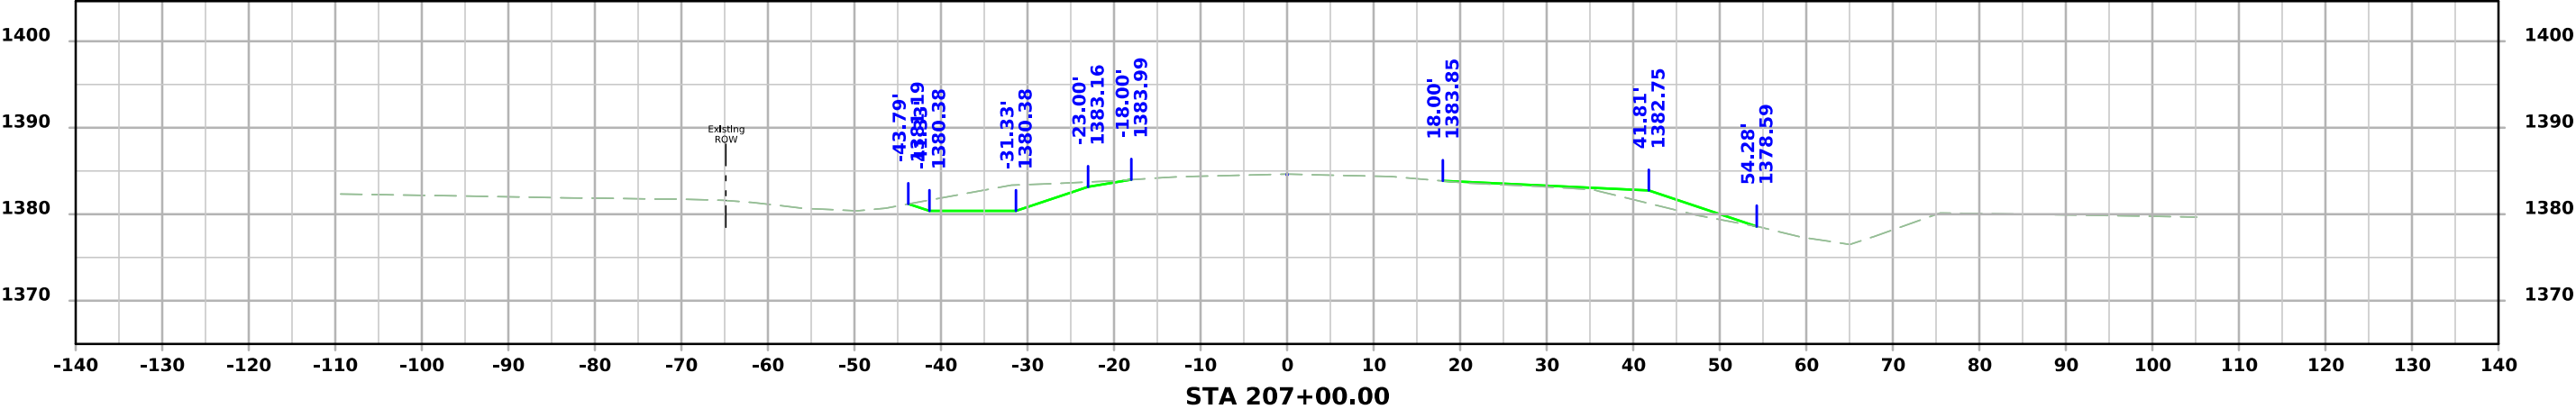
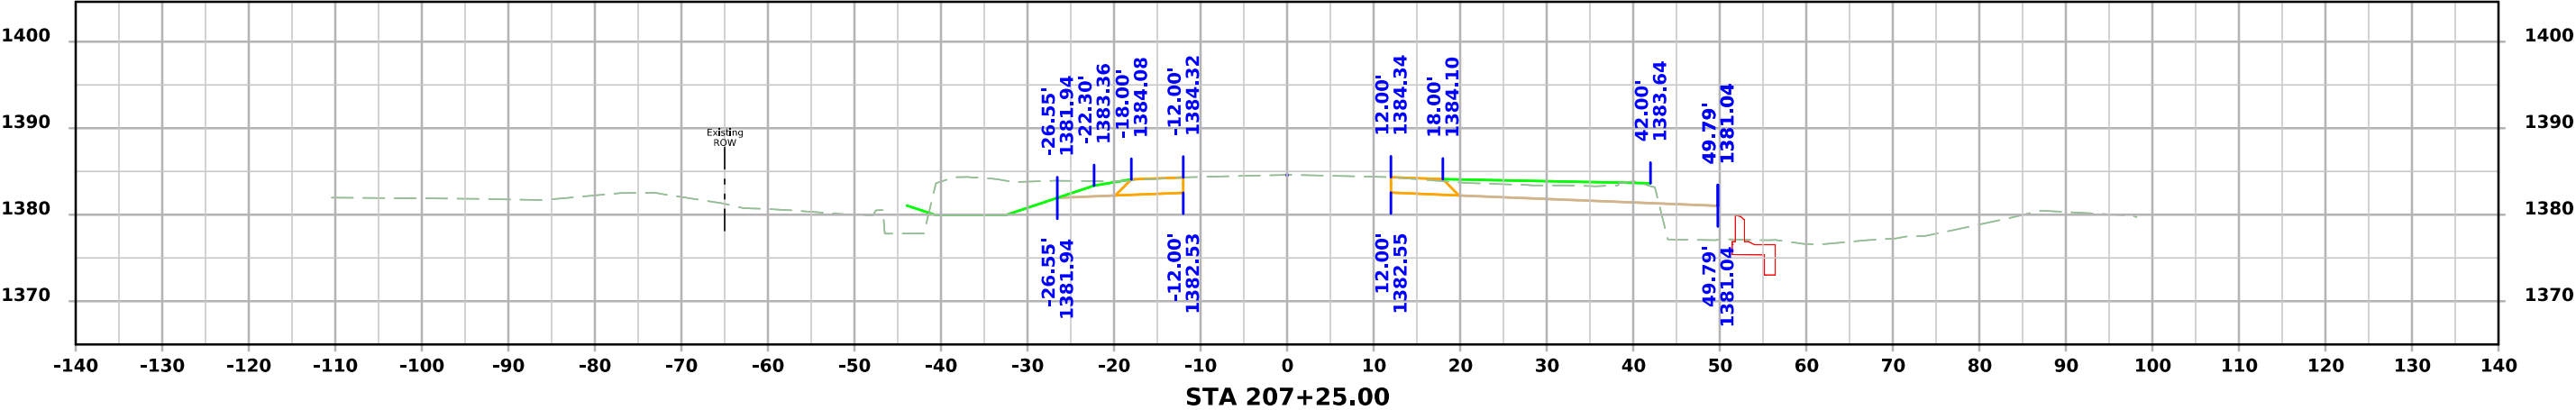



ML - IA 9

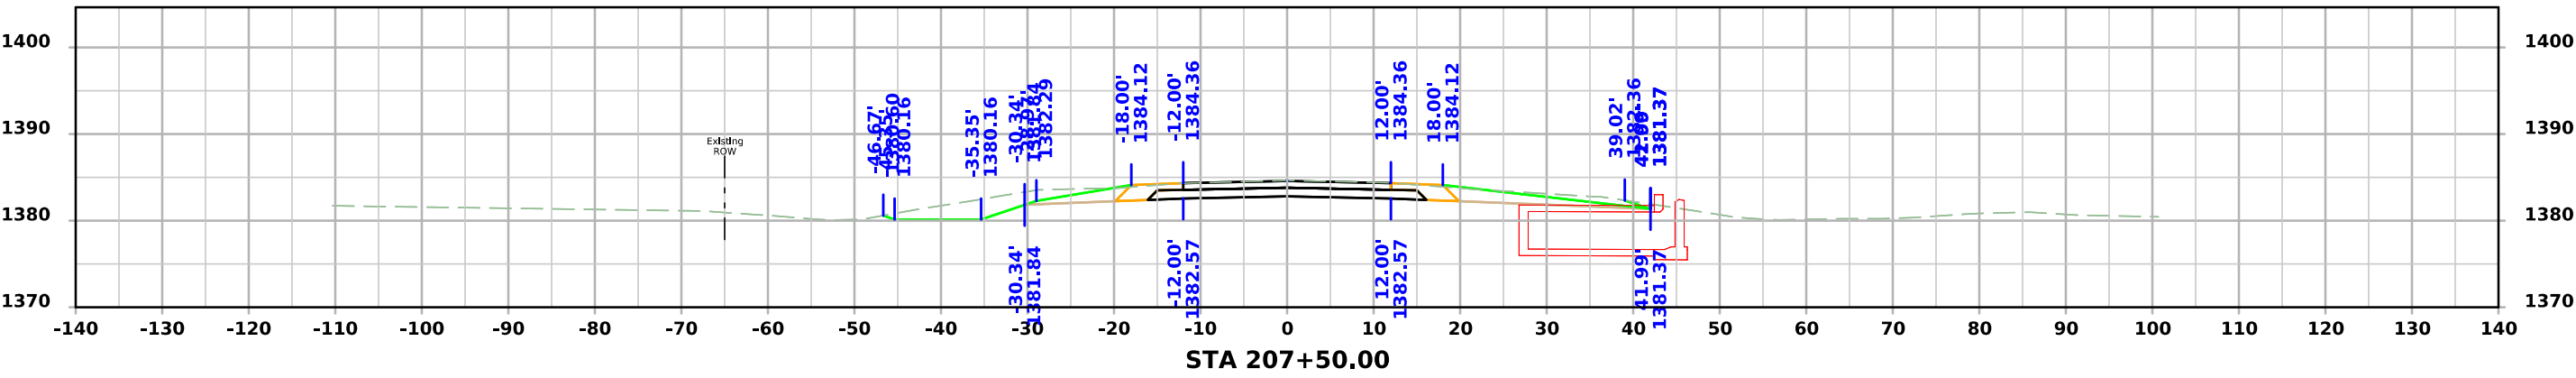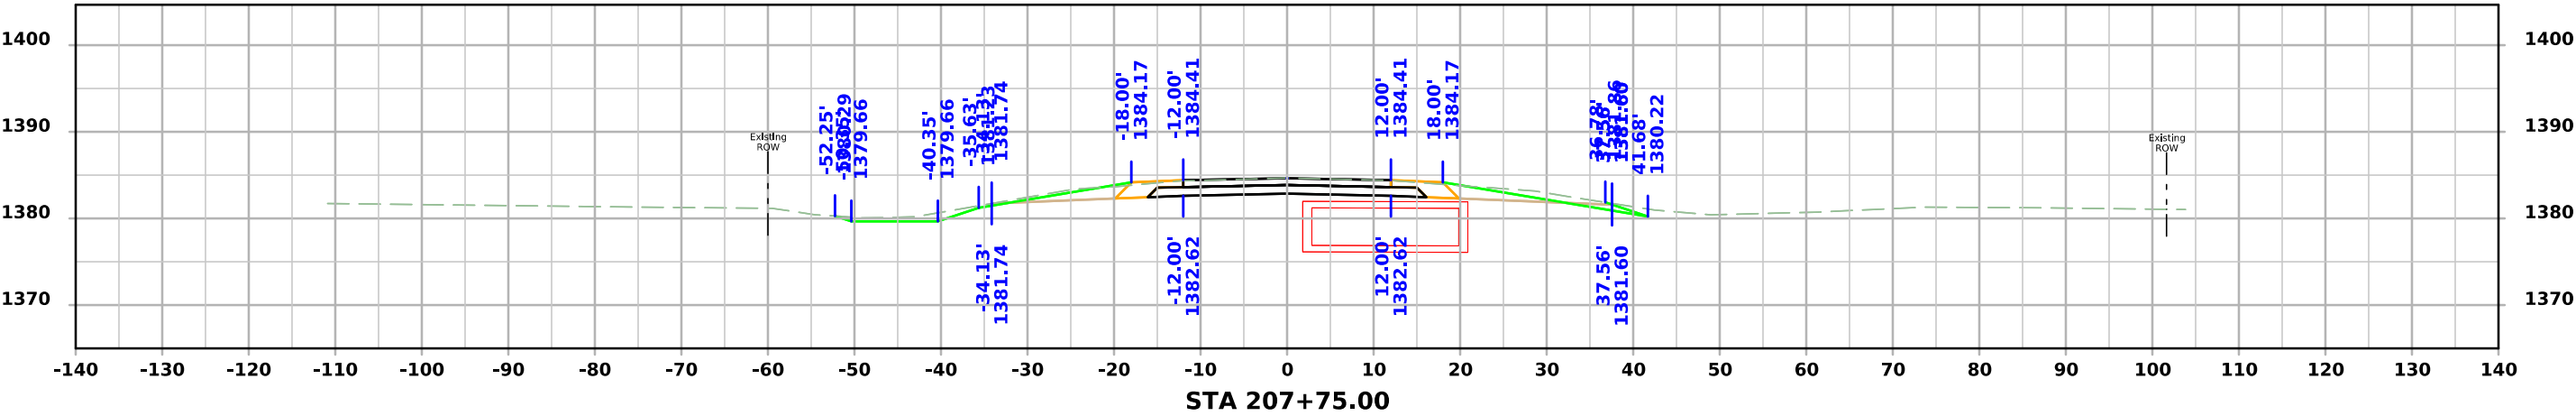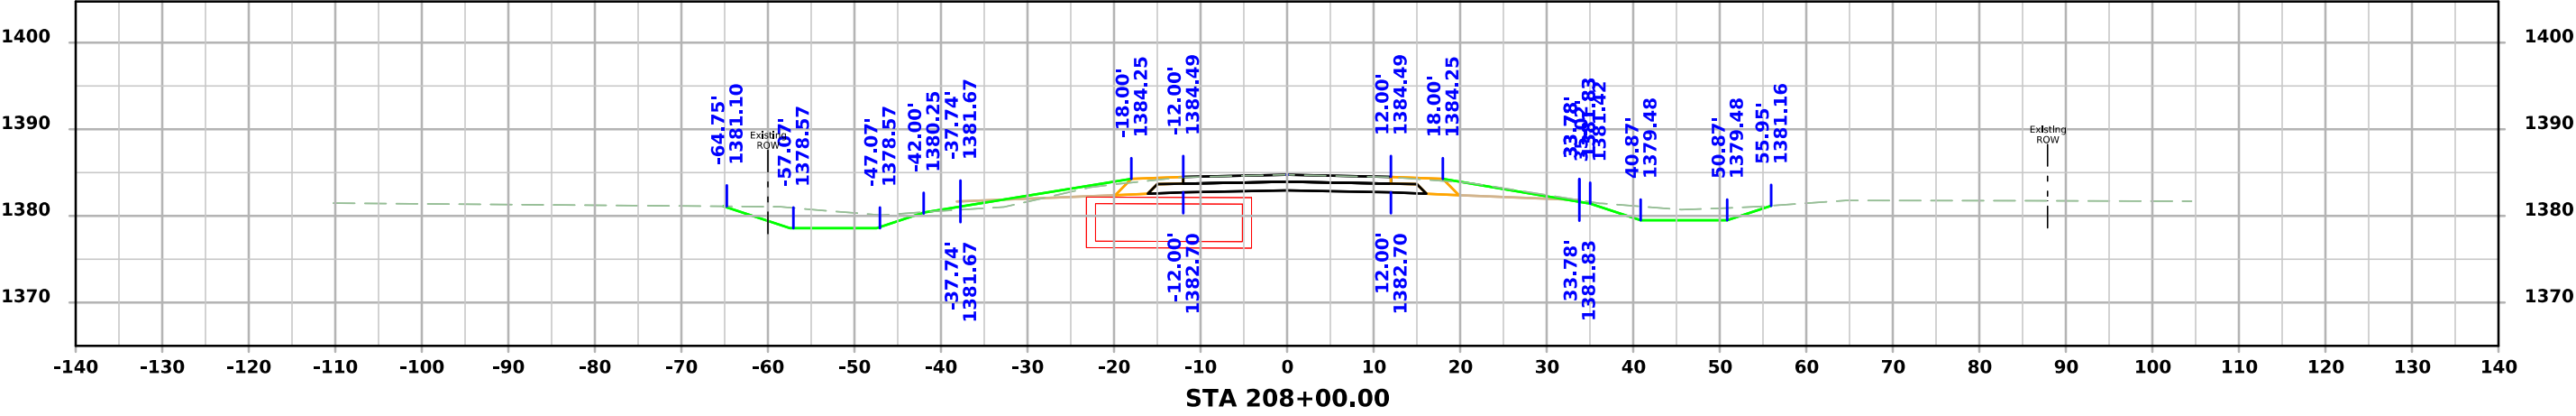

ML - IA 9

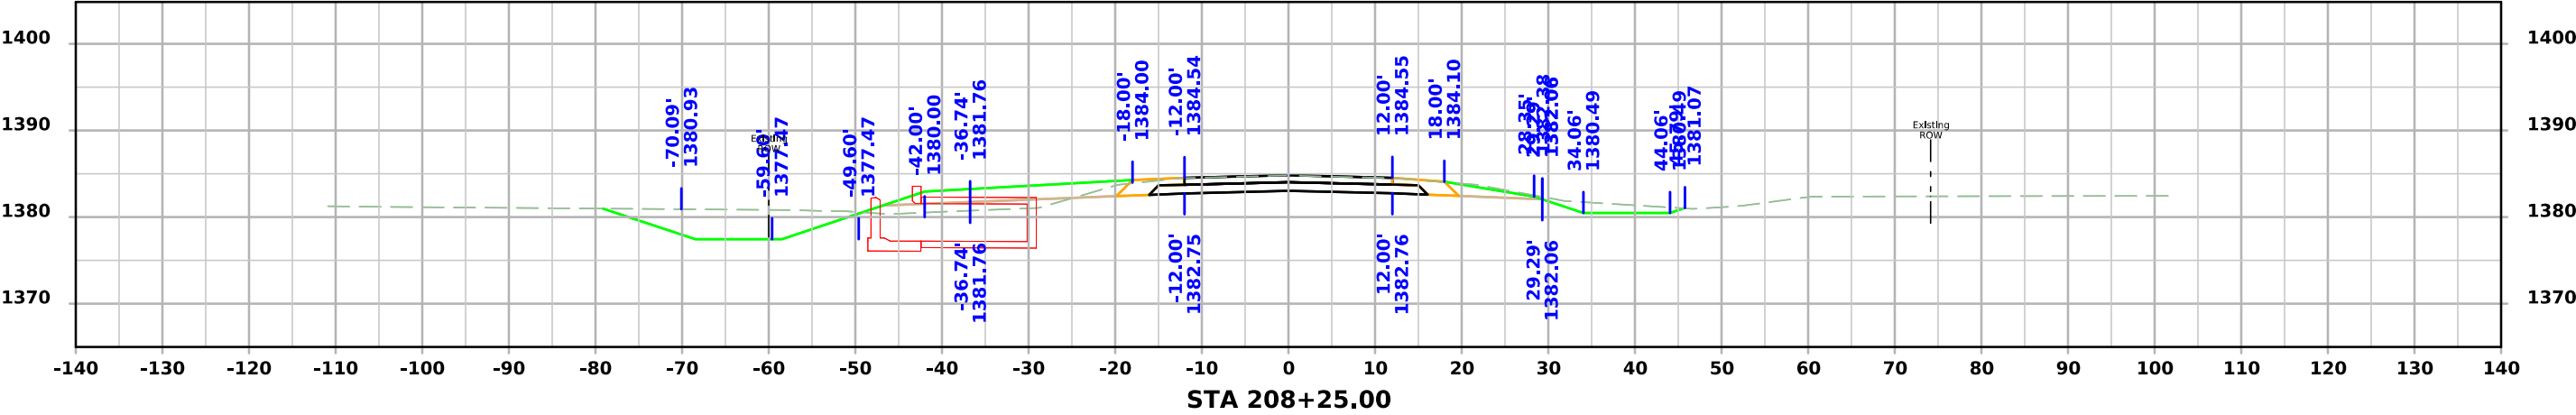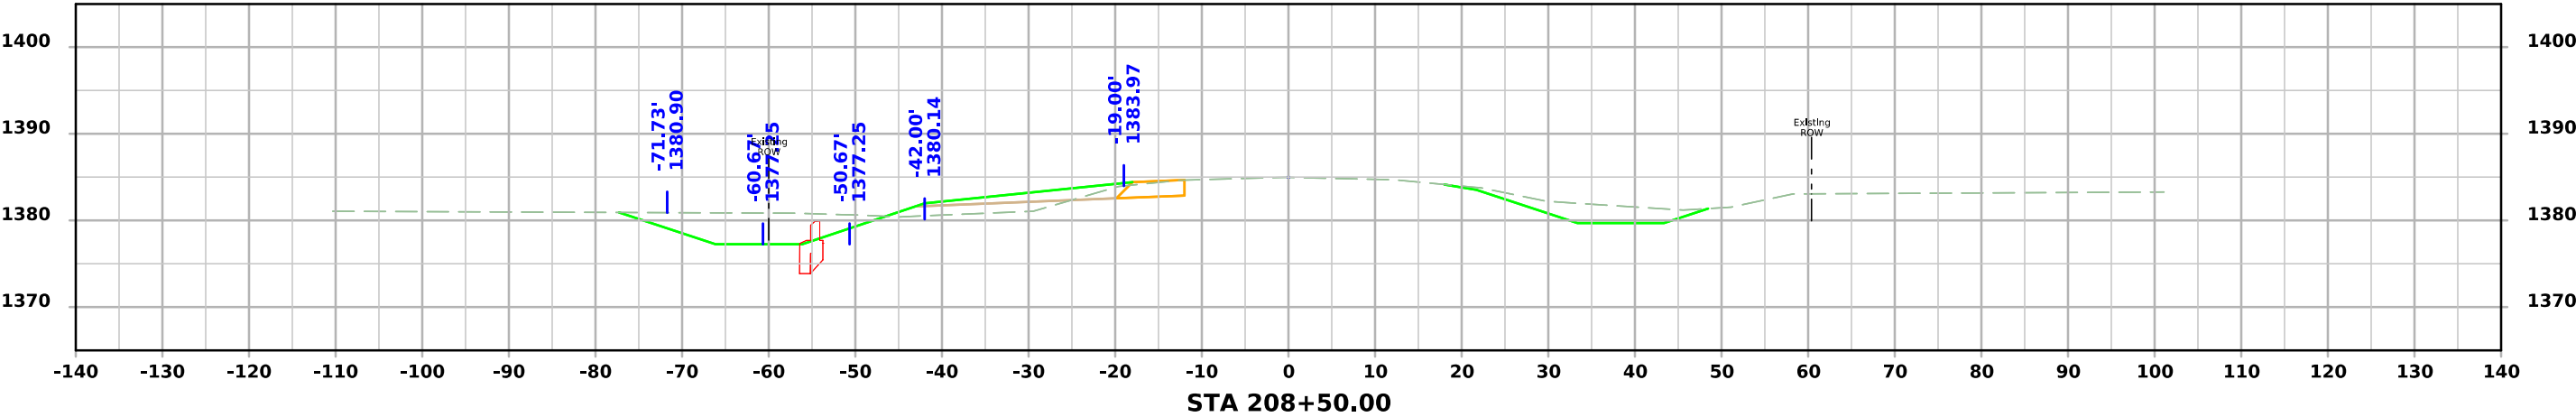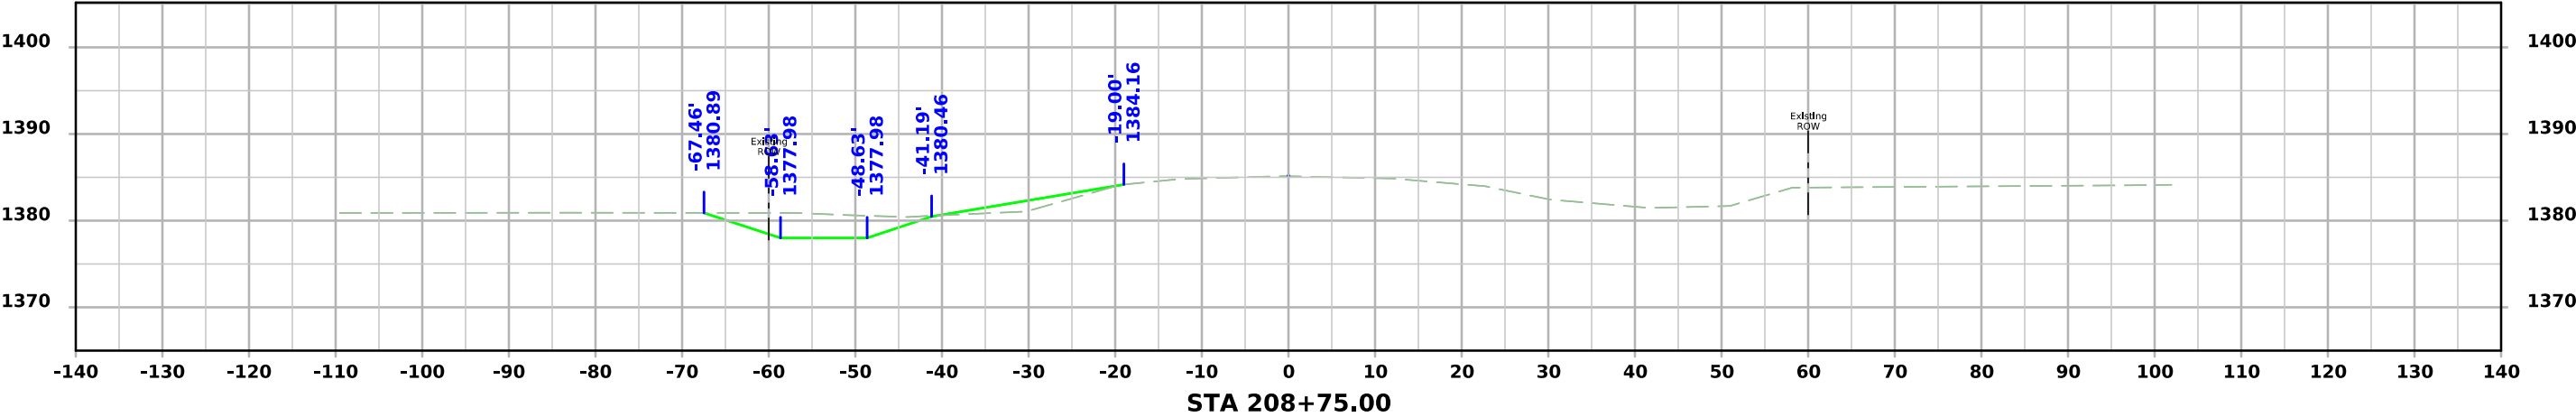

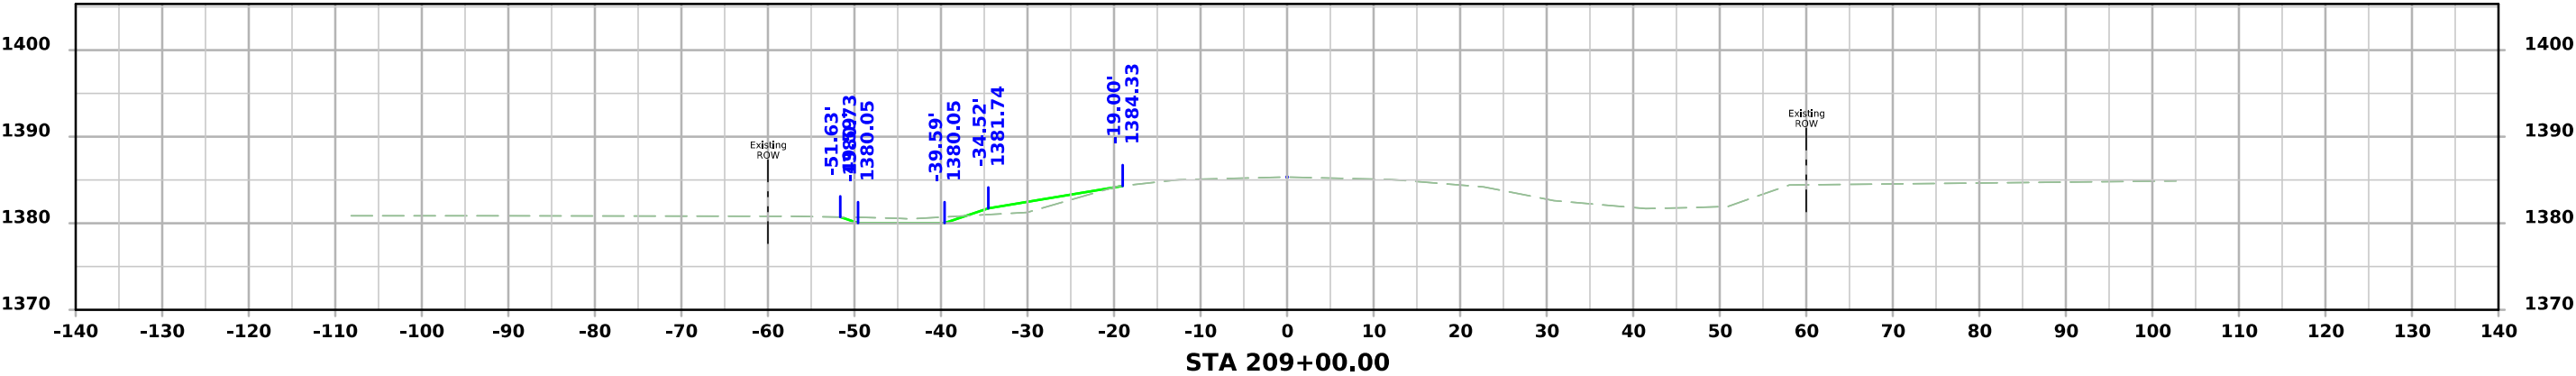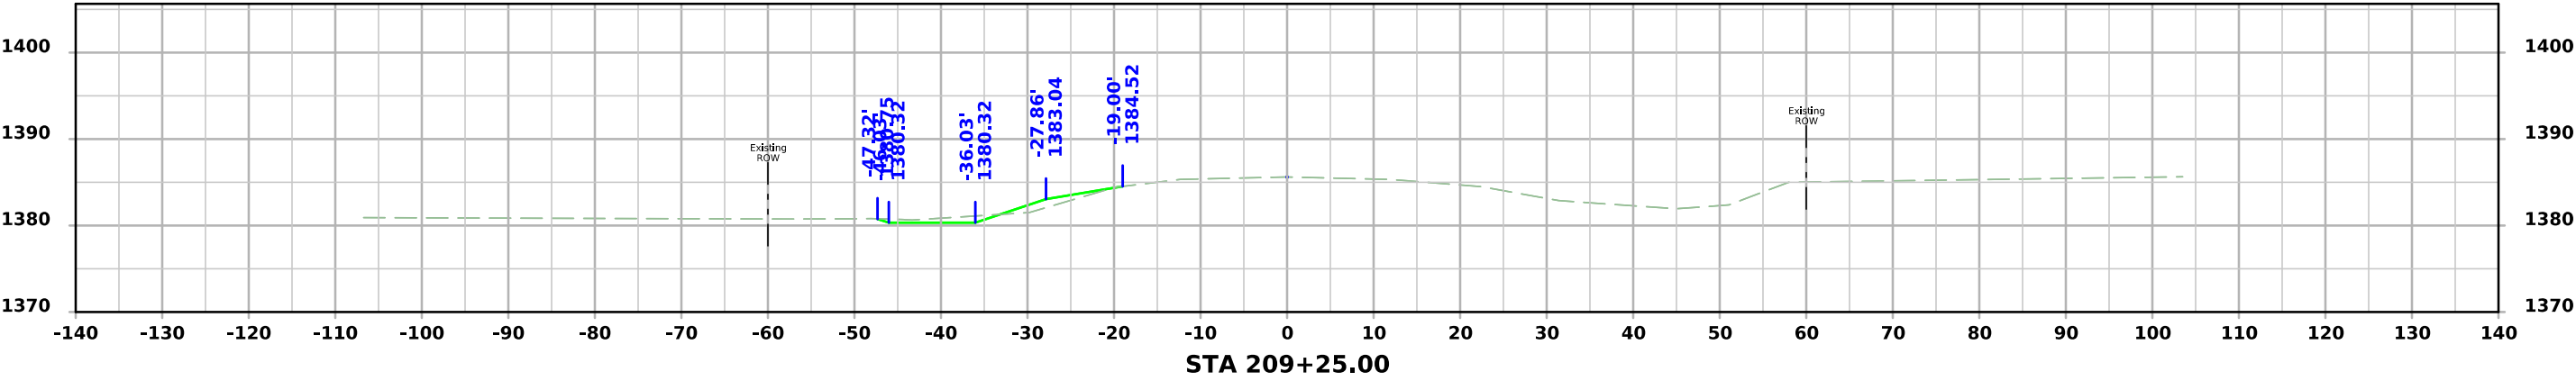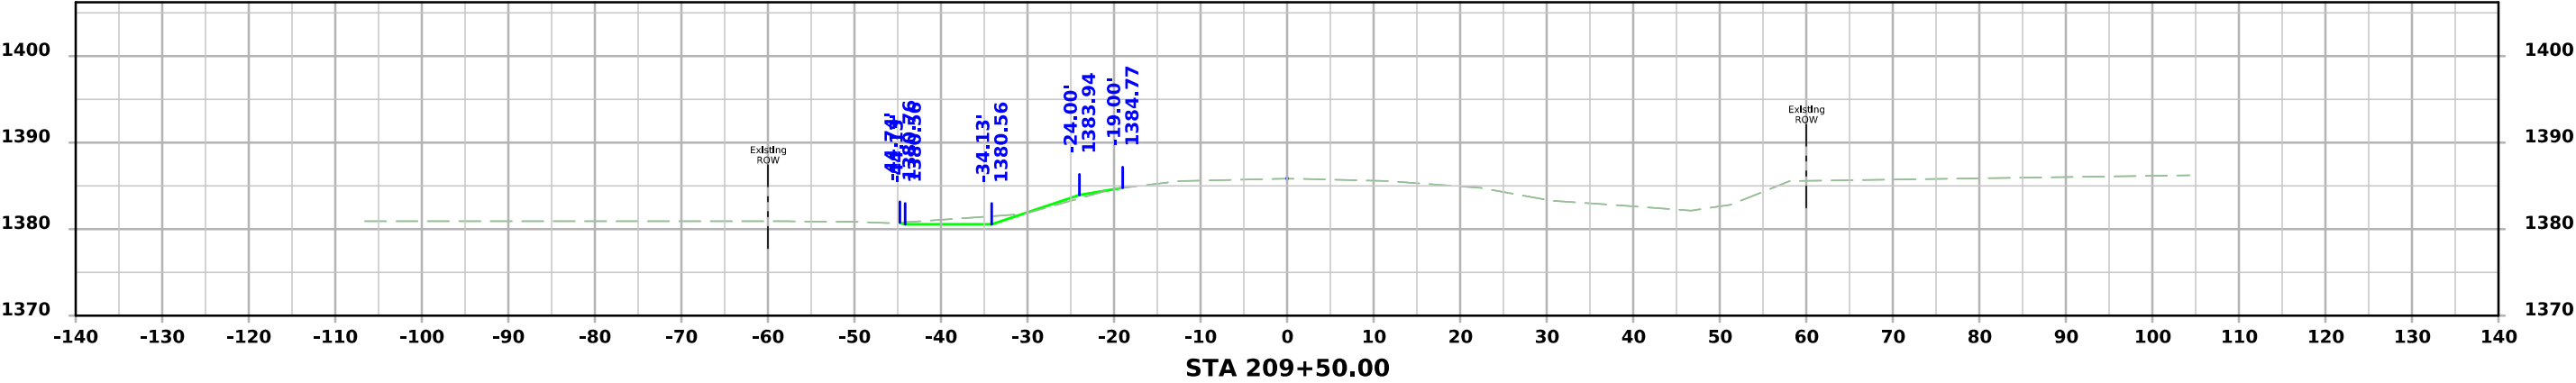

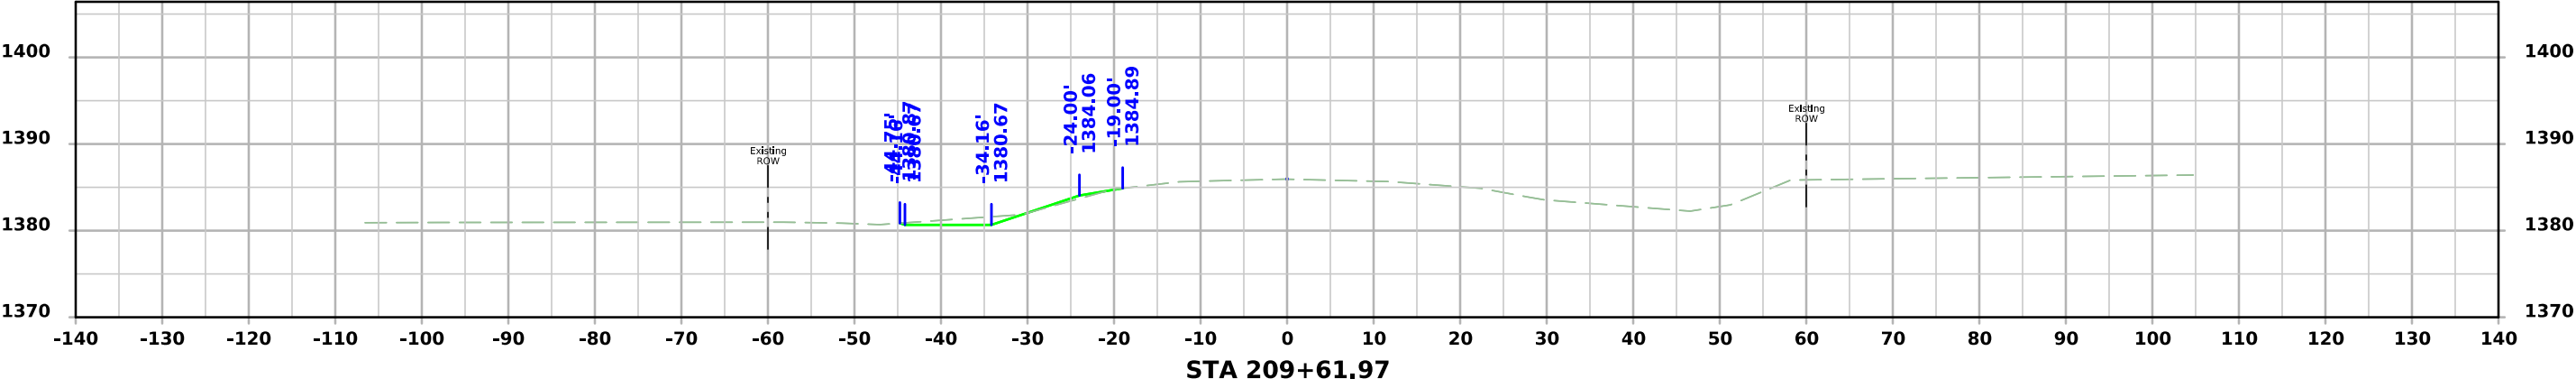

ML - IA 9

Cross Section at Skewed Culvert

