PCC PAVEMENT - REPLACE
STP-057-1(044)--2C-12

LETTING DATE
OCT 19, 2027

BUTLER COUNTY

IOWA DOT

REVISIONS

TOTAL
60
PROJECT IDENTIFICATION NUMBER
24-12-057-010
PROJECT NUMBER
STP-057-1(044)--2C-12
R.O.W. PROJECT NUMBER

PLANS OF PROPOSED IMPROVEMENT ON THE

PRIMARY ROAD SYSTEM
BUTLER COUNTY
PCC PAVEMENT - REPLACE
From Co Rd T47 to the Grundy Co Line

SCALES: As Noted


Refer to the Proposal Form for list of applicable specifications.

Value Engineering Saves. Refer to Article 1105.14 of the Specifications.

IOWA ONE CALL
1-800-292-8989
www.iowaonecall.com
811 Know what's below. Call before you dig.

INDEX OF SHEETS

A.1	Title sheet & Location Map
B.1	Typical Detail
C.1-C.22	Estimate of Quantities, General Notes and Tabulations
CS.1	Longitudinal Subdrains
D.1-D.11	Mainline Plan Sheets
G.1-G.5	Survey Sheets and Alignment Coordinates
J.1-J.2	Traffic Control Sheets
L.1-L.5	Intersection Sheets
R.1-R.11	Erosion Control & As-Built Plan Sheets
T.1-T.__	Earthwork Sheets
U.1	Special Detail Sheet
V.1-V.4	Mainline Culvert Cross Sections
W.1-W.204	Mainline Cross Sections

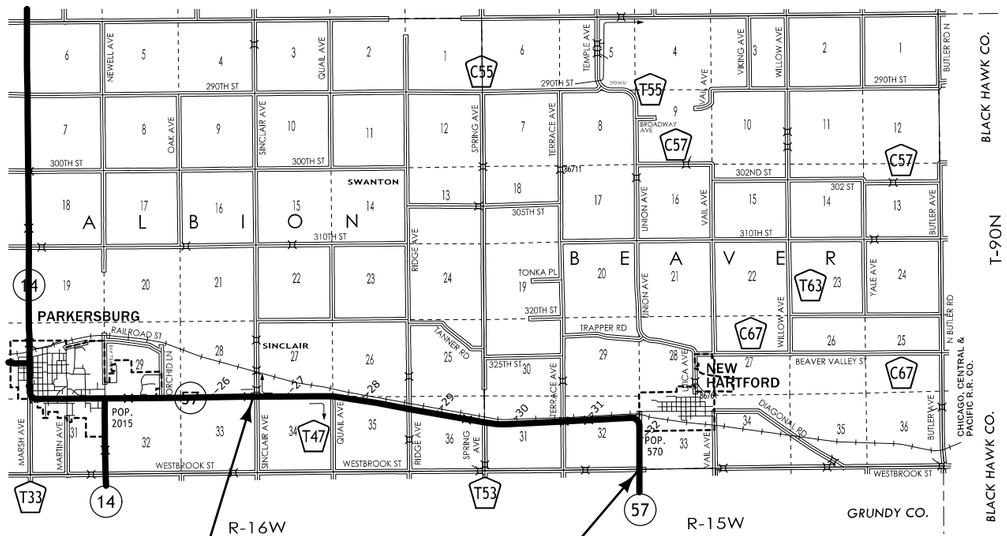

STA 210+66.0
BEGIN PROJECT
MP 26.57

Structure:
Maint. # 1226.6S057
Struct # 16441

STA 515+85.25
END PROJECT
MP 32.39

Structure:
Maint. # 1229.4S057
Struct # 16450

Structure:
Maint. # 12311S057
Struct # 16470

LOCATION MAP SCALE
0 1 2 3
Miles

INDEX OF SEALS

SHEET NO.	NAME	TYPE	BID QUANTITY SHEETS
A.1	Dusten D. Rolando	Primary Signature Block	X
X	X	X	X

PRELIMINARY PLANS


Subject to change by final design.

D5 PLAN - Date: 2026-05-13

FILE NO.	ENGLISH	DESIGN TEAM Rolando \ Johnson \ Suntken	BUTLER COUNTY	PROJECT NUMBER STP-057-1(044)--2C-12	SHEET NUMBER A.1

12:52:21 PM 5/13/2026 csuntke pw:\\NTPwint1.dot.int.lan:PWMain\Documents\Projects\1205701024\DistrictDesign\12057044_A01.dgn

DR-1

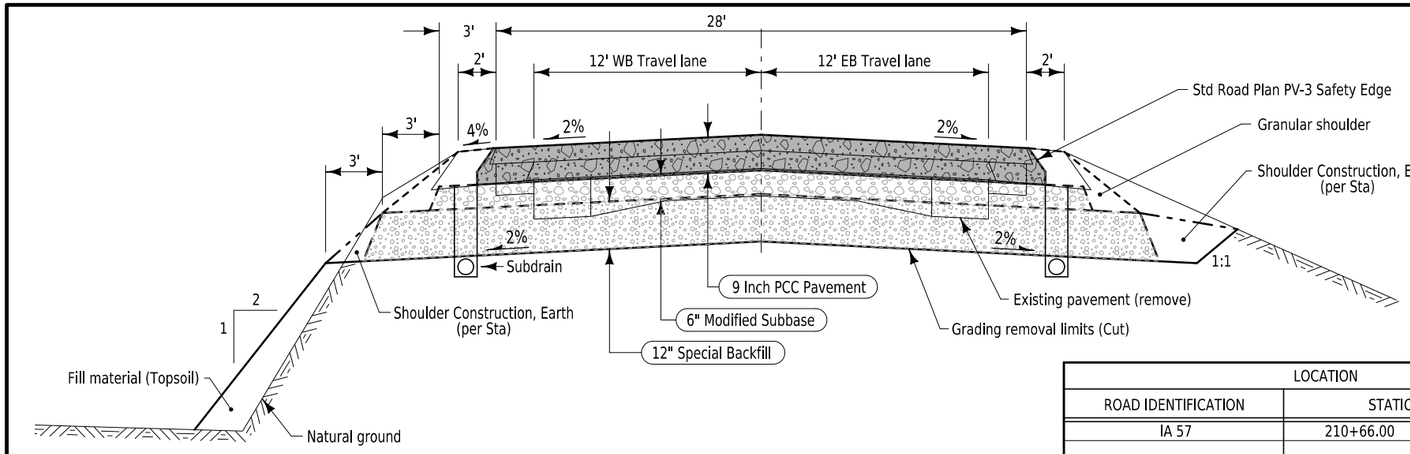

Notes:

LOCATION		
ROAD IDENTIFICATION	STATION TO STATION	
IA 57	210+66.00	515+85.25

TYPICAL CROSS SECTION
PCC PAVEMENT - REPLACE

FILE NO.	ENGLISH	DESIGN TEAM **Rolando \ Johnson \ Suntken**	**BUTLER** COUNTY	PROJECT NUMBER **STP-057-1(044)--2C-12**	SHEET NUMBER **B.1**	

11:11:10 AM 5/1/2025 csuntke pw:\\projectwise.dot.int.lan:PWMain\Documents\Projects\1205701024\DistrictDesign\12057044_B01.dgn

ESTIMATED PROJECT QUANTITIES AND REFERENCE NOTES

PCC Reconstruction - DOT Costs : Roadway Items

PCC Reconstruction - County Costs :

Item no.	Item Code	Item	Unit	Quantities			Estimate Reference Notes
				Estimated			
				PCC Reconstruction - DOT Costs	PCC Reconstruction - County Costs	Total	
1	2102-0425071	SPECIAL BACKFILL	CY	45,730		45,730	Reclaimed asphalt pavement (RAP) and reclaimed HMA shall not be used for the special backfill.
2	2102-2710090	EXCAVATION, CLASS 10, WASTE	CY	89,000	1,137	90,137	All waste must be removed from the project site. Contractor is notified that the excavation area is anticipated to be excessively wet and specilized equipment, blocking or mats may be required to complete the work as shown on the plans. Overhaul will not be measured or paid for , but shall be considered incidental to excavation on this project.
3	2105-8425005	TOPSOIL, FURNISH AND SPREAD	CY	1,776		1,776	Refer to Tab. 103-10 and the T Sheets.
4	2115-0100000	MODIFIED SUBBASE	CY	19,236	648	19,884	Refer to Typicals _____ and _____ on Sheet _____.
5	2121-7425020	GRANULAR SHOULDERS, TYPE B	TON	11,715		11,715	Refer to Typical 7110 and Tabulation 112-9. Requires XXX cu. yds. of earth shoulder fill, available within the ROW from Sta. XXX+XX to Sta. XXX+XX OR to be provided by the Contractor, which shall be considered incidental to this bid item.
6	2122-5500090	PAVED SHOULDER, HOT MIX ASPHALT MIXTURE, 9 IN.	SY	250		250	
7	2123-7450000	SHOULDER CONSTRUCTION, EARTH	STA	605		605	Includes _____ Sta. of _____ ft wide shoulders on mainline, _____ Sta. of _____ ft shoulders on mainline, and _____ Sta. of _____ ft wide shoulders on sideroads. ---------- Requires _____ cu. yds. of Class 10 for Earth Shoulder Fill. Material is available from Borrow _____. ---------- Requires a minimum of 4 inches of topsoil. Place according to Article 2105.03,B of the Standard Specifications.
8	2301-1033090	STANDARD OR SLIP FORM PORTLAND CEMENT CONCRETE PAVEMENT, CLASS C, CLASS 3 DURABILITY, 9 IN.	SY	95,000	1,767	96,767	
9	2301-6911722	PORTLAND CEMENT CONCRETE PAVEMENT SAMPLES	LS	1		1	
10	2301-7000110	PAYMENT ADJUSTMENT INCENTIVE/DISINCENTIVE FOR PCC PAVEMENT THICKNESS (BY SCHEDULE)	EACH	114,960		114,960	
11	2317-7000110	PAYMENT ADJUSTMENT INCENTIVE/DISINCENTIVE FOR PCC PAVEMENT SMOOTHNESS (BY SCHEDULE)	EACH	73,692		73,692	

Item no.	Item Code	Item	Unit	Quantities			Estimate Reference Notes
				Estimated			
				PCC Reconstruction - DOT Costs	PCC Reconstruction - County Costs	Total	
12	2401-6750001	REMOVALS, AS PER PLAN	LS	1		1	Includes all work for removal and off-site disposal of ????. Removal of scheduled items shall be in accordance with Section 2401, of the Standard Specifications. Any damage to material not to be removed shall be the responsibility of the Contractor and repaired at no extra cost to the state. Contractor to add the following information when submitting the Iowa DNR "Notification of Bridge Demolition and Renovation" form: Name of Asbestos Inspector: ? Date Inspected: ? IA License Number: ? Inspector Phone: ? Procedure used to detect the presence of asbestos materials: Polarized Light Microscopy (PLM) (Designer to add this reference note to all renovation projects where asbestos is present. Information for completing the note can be found through the Project Information Inspections button. Note: Related Bridge Bureau plan note E485 will also need to be added to the plan set.)
13	2416-1541036	REMOVE AND REINSTALL RIGID PIPE CULVERT LESS THAN OR EQUAL TO 36 IN.	LF	150		150	
14	2502-8212034	SUBDRAIN, LONGITUDINAL, (SHOULDER) 4 IN. DIA.	LF	60,200		60,200	
15	2502-8225010	SUBDRAIN OUTLET, 500-10	EACH	120		120	
16	2505-4008120	REMOVAL OF STEEL BEAM GUARDRAIL	LF	400		400	
17	2505-4008300	STEEL BEAM GUARDRAIL	LF	125		125	
18	2505-4008410	STEEL BEAM GUARDRAIL BARRIER TRANSITION SECTION, BA-201	EACH	4		4	
19	2505-4021010	STEEL BEAM GUARDRAIL END ANCHOR, BOLTED	EACH	4		4	
20	2505-4021720	STEEL BEAM GUARDRAIL TANGENT END TERMINAL, BA-205	EACH	4		4	
21	2510-6745850	REMOVAL OF PAVEMENT	SY	95,000		95,000	A. Refer to Tabs.110-1 and 102-5 on Sheet _____. B. HMA material shall be milled off existing roadway pavement and stockpiled as per Note _____ on Sheet _____, and will be paid for under the Pavement Scarification bid item.
22	2520-3350010	FIELD LABORATORY	EACH	1		1	
23	2527-9263209	PAINTED PAVEMENT MARKINGS, WATERBORNE OR SOLVENT-BASED	STA	940		940	
24	2527-9270112	GROOVES CUT FOR PAVEMENT MARKINGS	STA	610		610	
25	2528-2518000	SAFETY CLOSURE	EACH	9		9	

Item no.	Item Code	Item	Unit	Quantities			Estimate Reference Notes
				Estimated			
				PCC Reconstruction - DOT Costs	PCC Reconstruction - County Costs	Total	
26	2528-8445110	TRAFFIC CONTROL	LS	1		1	Refer to Traffic Control Plan on Sheet _____. Refer to Traffic Control Plan on sheet C.2
27	2533-4980005	MOBILIZATION	LS	1		1	- -
28	2548-0000200	MILLED SHOULDER RUMBLE STRIPS, PCC SURFACE	STA	605		605	
29	2548-0000320	MILLED CENTERLINE RUMBLE STRIPS, PCC SURFACE	STA	301		301	
30	2595-0005120	RAILROAD PROTECTIVE LIABILITY INSURANCE FOR CHICAGO, CENTRAL AND PACIFIC RAILROAD / CEDAR RIVER RAILROAD COMPANY	LS		1	1	

100_01D
8/15/22

PROJECT DESCRIPTION

The existing pavement in this corridor will be removed and replaced at or near existing grade. Project also includes installing

FILE NO.	ENGLISH	DESIGN TEAM Rolando \ Johnson \ Suntken	BUTLER COUNTY	PROJECT NUMBER STP-057-1(044)--2C-12	SHEET NUMBER C.4	

4/30/2025 8:42:42 AM

User: christopher.suntken@dot.iowa.gov

100_17
8/15/22

TABULATION OF SILT FENCES

Refer to EC-201

Line No.	Station From	Station To	Side	Length (FT)	Remarks


100_19
10/15/24

PERIMETER AND SLOPE SEDIMENT CONTROL DEVICE

Possible Standards: EC-204


Line No.	Station From	Station To	Side	Sediment Control Device Type	Diameter Size	Length (LF)	Remarks

PCC PAVEMENT

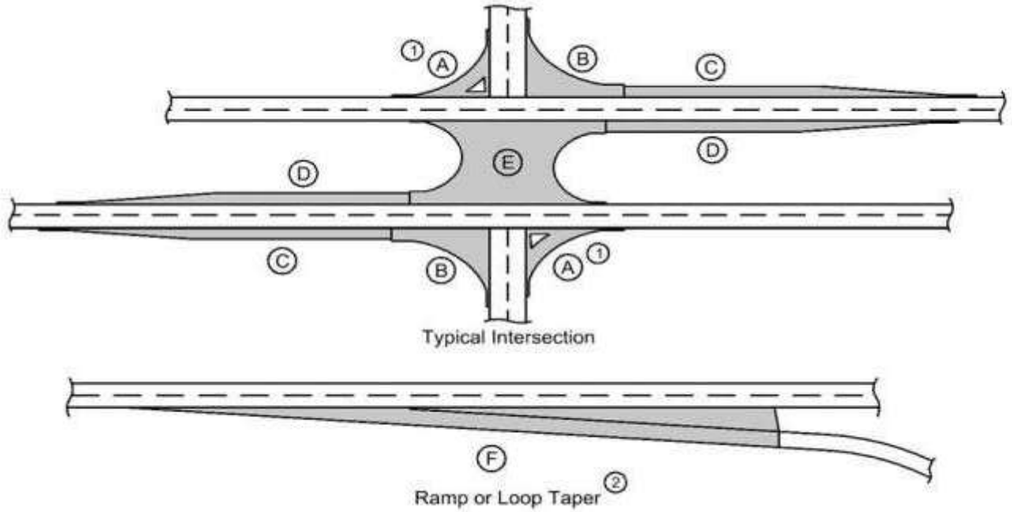


Typical Intersection

Ramp or Loop Taper

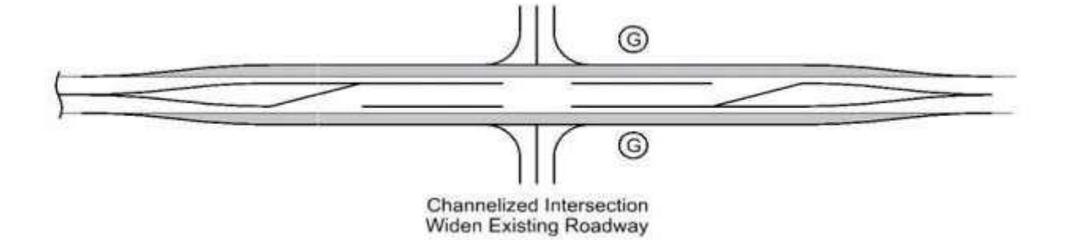

Channelized Intersection
Widen Existing Roadway

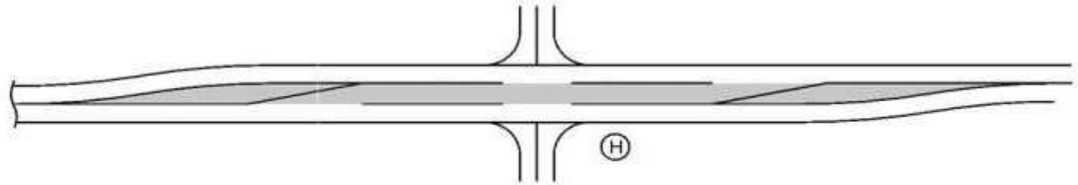

Channelized Intersection
Reconstructed Roadway

(1) Does not include raised island area or curb. Refer to tabulation 112-4 for quantities.
(2) Refer to PV-410, PV-411, PV-412, and PV-414.
(3) Quantity includes Pavement Header.

Line No.	Road Identification	Direction of Travel	Station From	Station To	Width (FT)	Length (FT)	Area (SY)	Area A(1) (SY)(3)	Area B (SY)(3)	Area C (SY)(3)	Area D (SY)(3)	Area E (SY)(3)	Area F(2) (SY)(3)	Area G (SY)(3)	Area H (SY)(3)	Area by Thickness - Thickness(IN)	Area by Thickness - Area (SY)	Polymer Grid (SY)	Special Backfill (TON)	Modified Subbase (CY)	Granular Subbase (SY)	Remarks

ACCESS POINTS AND SAFETY RAMPS

Refer to Cross-Sections

Length of Unclassified Pipe calculated is based on using Corrugated Metal Pipe.
(1) Refer to MI-210.
(2) Refer to EW-501.
(3) Refer to EW-501 or EW-502.
*Predetermined for access point not constructed with this project.

Line No.	Station	Side	Access Type	Descriptor	Case	Curb Type	Curb Length (1) (LF)	Width (FT)	PR (1) (2) (FT)	SR (2) (FT)	Pipe Culvert (H) (3) (FT)	Pipe Culvert Size (3) (IN)	Culvert Length (3) (LF)	Pipe Culvert Lt. (3) (LF)	Pipe Culvert Rt. (3) (LF)	Culvert Aprons (3) (No.)	Driveway Surface Type	Driveway Surface Area (SY)	Driveway Surfacing Material (TON)	Remarks

EXISTING PAVEMENT

Line No.	County	Route	Direction of Travel	Begin Ref. Location Sign	End Ref. Location Sign	Year	Type	Project Number	Surface Type	Surface Depth (IN)	Base Type	Base Depth (IN)	Subbase Type	Subbase Depth (IN)	Removal Type	Removal Depth (IN)	Coarse Aggregate Source	Coarse Aggregate Type	Course Aggregate Durability Class	Reinforcement Type	Remarks

EXISTING HMA PAVEMENT FOR RECYCLING

For informational purposes only. When designed RAP is specified, process the RAP to control the uniformity of the final mixture.

Line No.	Route No.	Location	Year Placed	Layer	Thickness	Asphalt Binder Grade	Asphalt Binder Content	Description	Quality Type	Size	Content	% of -4 that is Type 2	% of +4 that is Type 2	% of +4 that is Type 3	% of +4 that is Type 4	% Crushed	% Limestone

105_04
10/21/25

STANDARDS

The following Standards apply to construction work on this project.

Number	Date	Title

STEEL BEAM GUARDRAIL AT CONCRETE BARRIER OR BRIDGE RAIL END SECTION

Possible Standards: BA-200, BA-201, BA-202, BA-205, BA-206, BA-209, BA-210, BA-211, BA-221, BA-225, BA-250, BA-260, LS-625, LS-626, LS-630, LS-635, SI-172, SI-173 and SI-211.

(1) Lane(s) to which the obstacle is adjacent.
(2) Not a bid item. Incidental to guardrail installation.

Line No.	Direction of Travel (1)	Side	Station	Offset (FT)	Barrier Transition Section	Barrier Transition Section (EA)	End Terminal	End Terminal Count (EA)	VT1 (LF)	VF (LF)	VT2 (LF)	ET (LF)	BA-211 Station	BA-211 (Type)	SI-211 (Type) (2)	Delineator SI-172 Type 1 (EA) (2)	Object Marker Type 2 (EA) (2)	Object Marker Type 3 Lt (EA)(2)	Object Marker Type 3 Rt (EA)(2)	Bolted End Anchor BA-202 (Type)	Bolted End Anchor BA-202 (EA)	Post Adapter BA-210 (EA)	Steel Beam Guardrail BA-200 (LF)	Remarks

108_13A
3/27/25

SAFETY CLOSURES

Refer to Section 2528 of the Standard Specifications

Station	Road Closure Qty.	Hazard Closure Qty.	Remarks

PAVEMENT MARKING LINE TYPES

Line factors based on 6-inch wide continuous line.
*BCY4 - Place on the same side of the roadway to match existing markings near the project.
**NPY4 - Estimating purposes only. No Passing Zone Lines will be located in the field.
***MNY6 - Factor of 1.00 includes number of 6-inch passes to cover median nose area.

BCY4: Broken Centerline (Yellow) @ 0.17	BCY6: Broken Centerline (Yellow) @ 0.25	BLC6: Broken Line Contrast (White/Black) @ 0.50	BLW4: Broken Lane Line (White) @ 0.17	BLW6: Broken Lane Line (White) @ 0.25
CBW6: Crosswalk Bar (White) @ 10.00	CHW8: Channelizing Line (White) @ 1.33	CHW10: Channelizing Line (White) @ 1.67	CHY8: Channelizing Line (Yellow) @ 1.33	CHY10: Channelizing Line (Yellow) @ 1.67
CLW6: Crosswalk Line (White) @ 2.00	DCY4: Double Centerline (Yellow) @ 1.34	DCY6: Double Centerline (Yellow) @ 2.00	DDY4: Double Dotted Line (Yellow) @ 0.44	DDY6: Double Dotted Line (Yellow) @ 0.67
DLW4: Dotted Line (White) @ 0.22	DLW6: Dotted Line (White) @ 0.33	DLY4: Dotted Line (Yellow) @ 0.22	DLY6: Dotted Line (Yellow) @ 0.33	ELW4: Edge Line Right (White) @ 0.67
ELW6: Edge Line Right (White) @ 1.00	ELY4: Edge Line Left (Yellow) @ 0.67	ELY6: Edge Line Left (Yellow) @ 1.00	LDW8: Lane Drop (White) @ 0.33	LDW10: Lane Drop (White) @ 0.42
MNY6: Median Nose (Yellow) @ 1.00	NPY4: No Passing Zone Line (Yellow) @ 0.84	NPY6: No Passing Zone Line (Yellow) @ 1.25	RLW4: Ramp Edge Line Right (White) @ 0.67	RLW6: Ramp Edge Line Right (White) @ 1.00
RLY4: Ramp Edge Line Left (Yellow) @ 0.67	RLY6: Ramp Edge Line Left (Yellow) @ 1.00	SLW2: Stop Line (White) @ 4.00	SLW4: Solid Lane Line (White) @ 0.67	SLW6: Solid Lane Line (White) @ 1.00
SPW4: Sloped Curb 4" (White) @ 2.16	SPW6: Sloped Curb 6" (White) @ 2.28	SPY4: Sloped Curb 4" (Yellow) @ 2.16	SPY6: Sloped Curb 6" (Yellow) @ 2.28	STW6: Standard Curb 6" (Yellow) @ 2.03
STY6: Standard Curb 6" (Yellow) @ 2.03	YLW2: Yield Line (White) @ 1.15			

Line No.	Road ID	Station From	Station To	Lane	Marking Type	Left	Center	Right	Groove Marking Needed?	Groove Qty. (STA)	BCY4* Factored (STA)	BLW4 Factored (STA)	DCY4 Factored (STA)	ELY4 Factored (STA)	Remarks

REMOVAL OF PAVEMENT

Refer to Tabulation 102-5.

* Not a bid item.

Line No.	Station From	Station To	Side	Pavement Type	Area (SY)	Saw Cut* (LF)	Remarks

110_02
8/15/22

REMOVAL OF EXISTING STRUCTURES

Line No.	Location	Description	Remarks

110_07A
8/15/22

REMOVAL OF STEEL BEAM GUARDRAIL

(1) Lane(s) to which the installation is adjacent.
(2) Includes length of End Terminals and End Anchors.

Line No.	No.	Direction of Traffic (1)	Station From	Station To	Side	Removal of Guardrail (2) (LF)

110_12
1/13/23

POLLUTION PREVENTION PLAN

111_25
10/23/24

INDEX OF TABULATIONS

Line No.	Tabulation	Tabulation Title	Sheet No.

UTILITIES

Line No.	Company	Contact	Phone	Email

SHOULDERS

(1) Lane(s) to which the shoulder is adjacent.
(2) See Typ. 7156, 7157, or 7158.
(3) Bid Item.
(4) Applies only for Paved Shoulders constructed on project with existing granular shoulders.
(5) Bid Item. Typ. 7156, 7157, or 7158.
(6) Does not include shrink.
(7) Paved shoulder thickness specified in Remarks.
(8) Subbase type specified in Remarks.

Roadway Identification	Direction of Travel (1)	Station From	Station To	Side	P Width (FT)	P SG Width (2) (FT)	G Width (FT)	L Length (FT)	Class 13 Excavation (CY)(3)(4)	HMA (TON)	HMA (TON/STA)	Binder (TONS)	Paved Shoulder (3) (SY)	Shoulder at Grdrail (5)(7)	Reinforced Paved Shoulder(3) (SY)	Special Backfill HMA Alt. (3) (TON)	Special Backfill HMA Alt. (TON/STA)	Special Backfill PCC Alt. (3) (TON)	Special Backfill PCC Alt. (TON/STA)	Polymer Grid (SY)	Subbase (3) (8) (CY)	Granular Shoulder (3) (TON)	Granular Shoulder (TON/STA)	Shoulder Const. Alt (3) (STA)	Shoulder Const. Alt HMA (6) (CY)	Shoulder Const. Alt PCC (6) (CY)	Remarks

MILLED RUMBLE STRIPS

* Calculated at 18" width for Shoulder.
** For use with penetrating Engineered Fog Seal. Calculated at 2" wider than rumble strips.


Line No.	Road Identification	Station From	Station To	Shoulder Pavement Type	Rumble Strip Lane	Rumble Strip Type	Fog Seal Type	L (IN)	PCC Length (STA)	HMA Length (STA)	Fog Seal* Shoulder (GAL)	Fog Seal (SY)**	Effective Shoulder Width PCC (FT)	Effective Shoulder Width HMA (FT)	Effective Shoulder Width Granular\Earth (FT)	Remarks

104_09A
5/6/24

LONGITUDINAL SUBDRAIN SHOULDER

* Not a bid item.

Line No.	Road or Lane Identification	Station From	Station To	Side	Depth (IN) (D)	Subdrain Size (IN)	Length (FT)	Outlet Station	Outlet Type	Porous Backfill* (CY)	Remarks

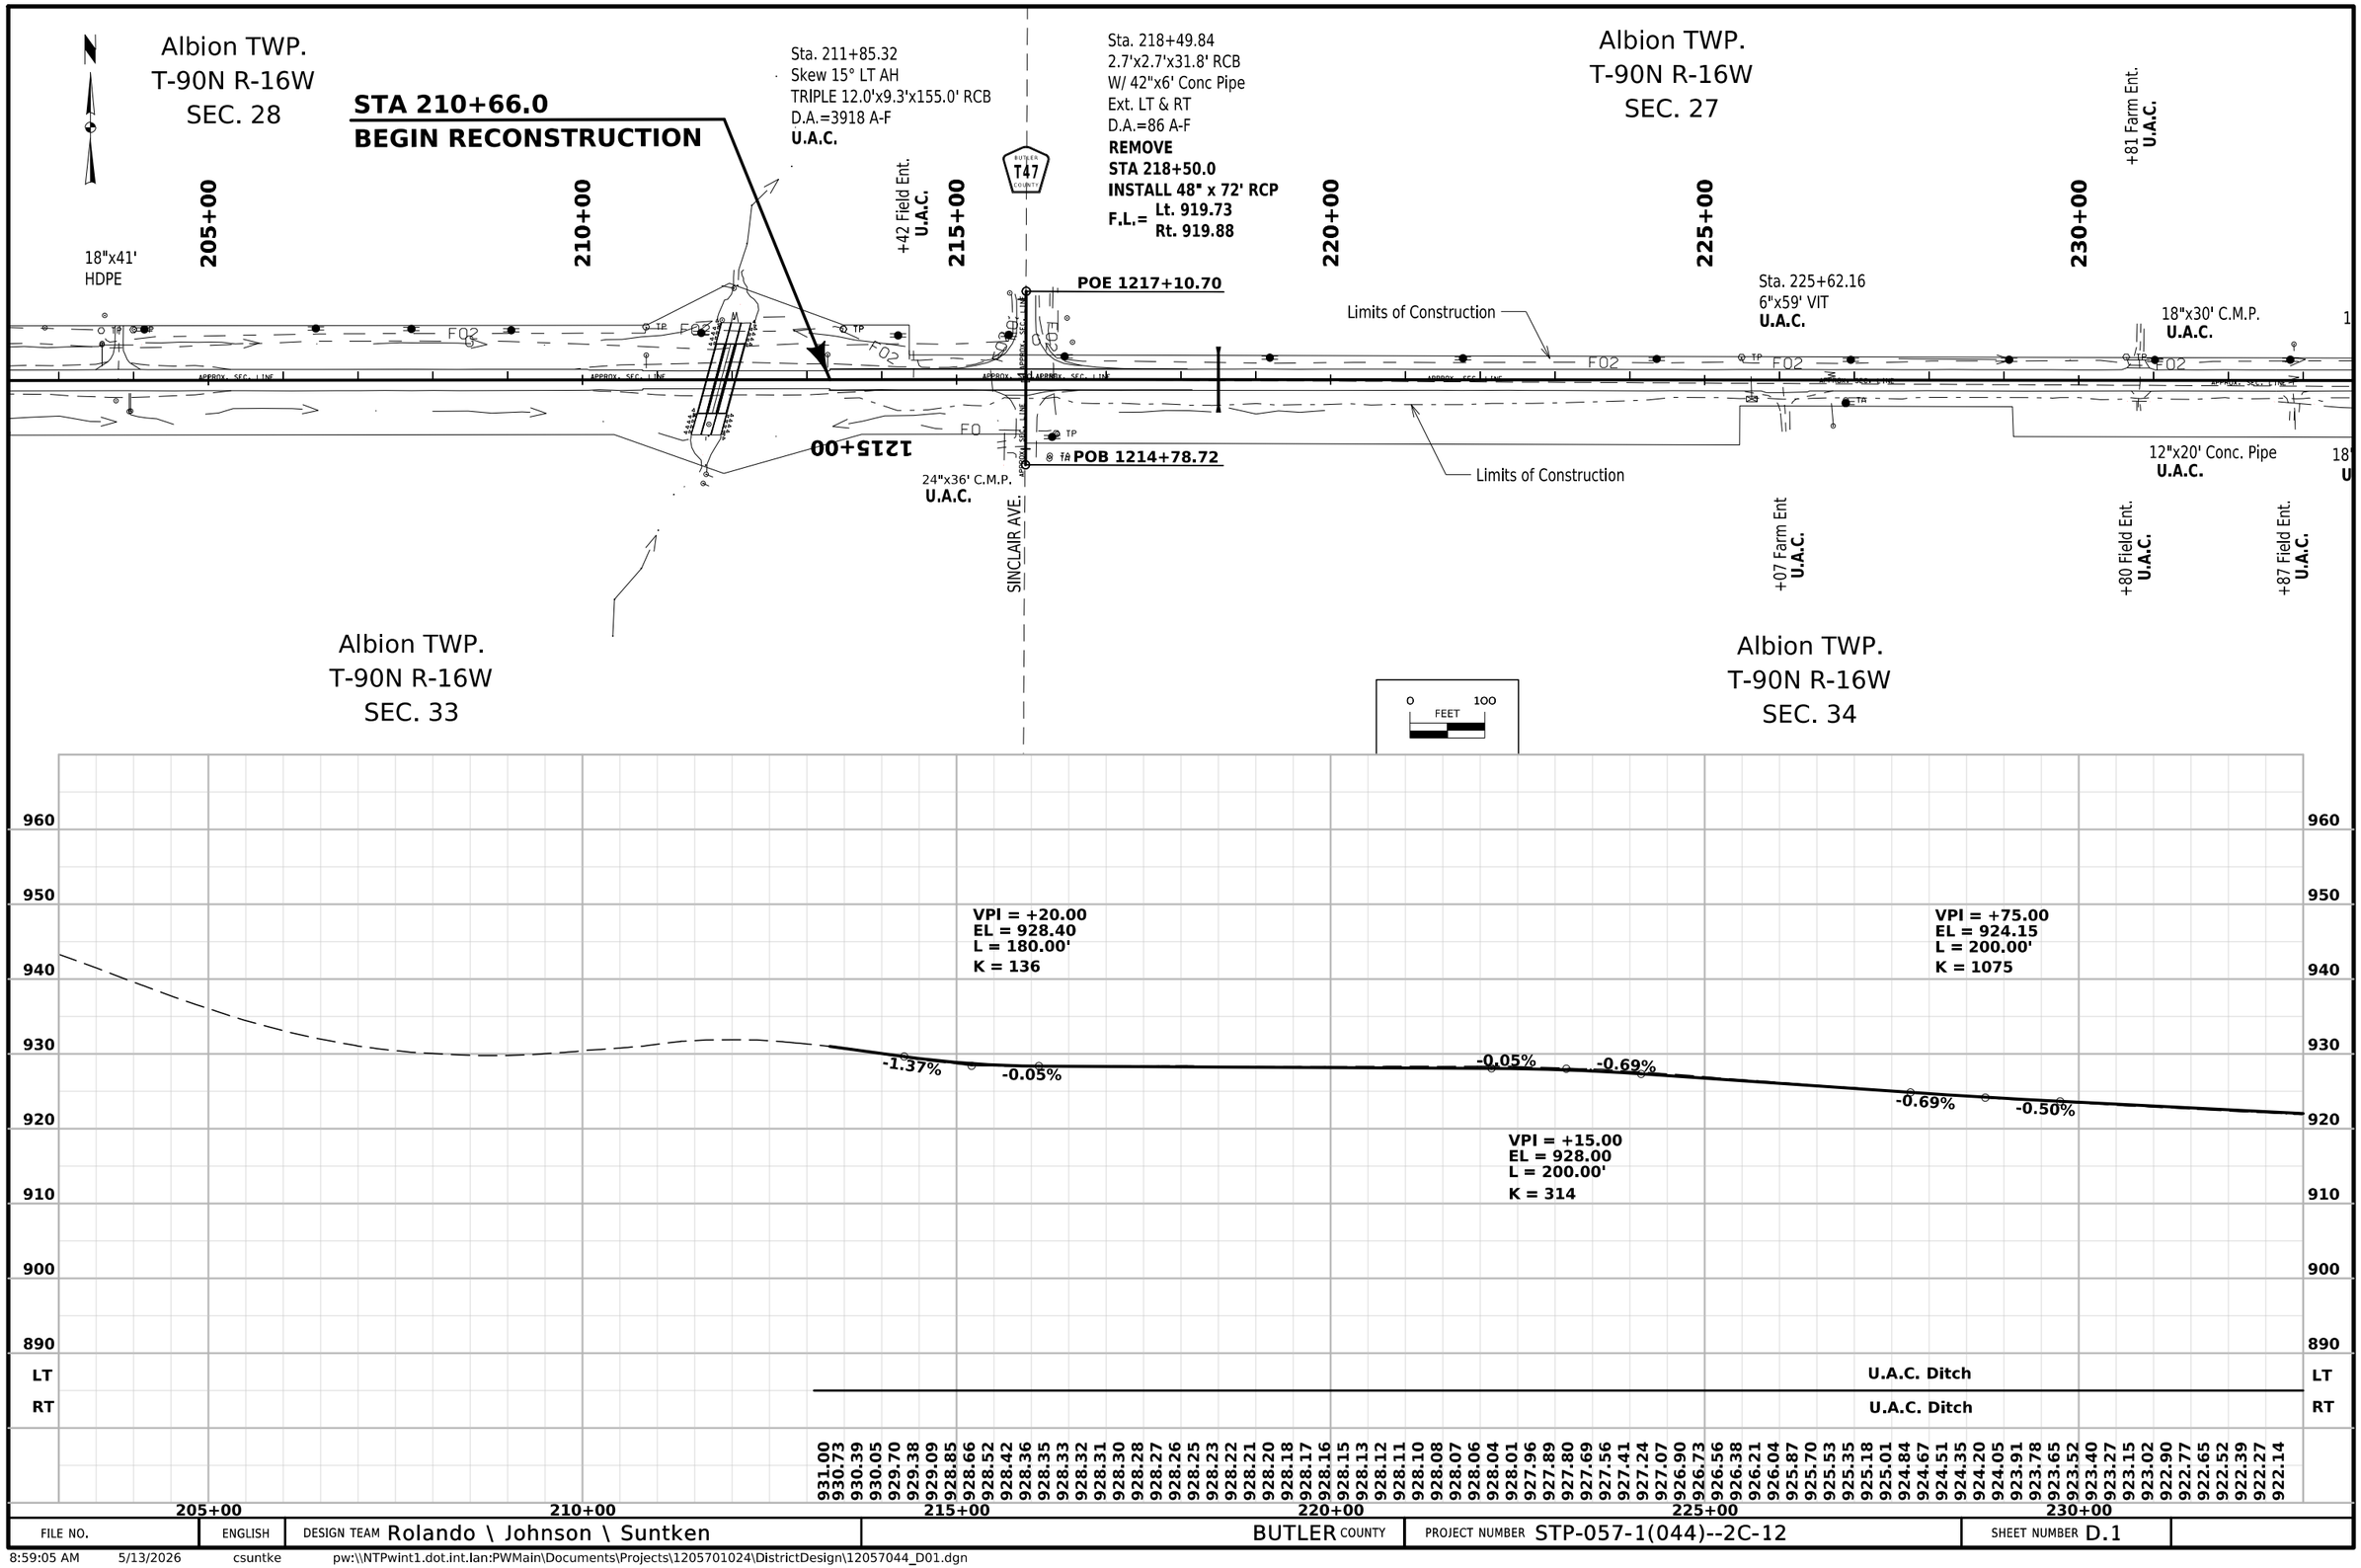

FILE NO.	ENGLISH	DESIGN TEAM Rolando \ Johnson \ Suntken	BUTLER COUNTY	PROJECT NUMBER STP-057-1(044)--2C-12	SHEET NUMBER D.1


8:59:05 AM 5/13/2026 csuntke pw:\\NTPwint1.dot.int.lan:PWMain\Documents\Projects\1205701024\DistrictDesign\12057044_D01.dgn

Albion TWP.
T-90N R-16W
SEC. 27

+75 Field Ent. **U.A.C.**
+20 Field Ent. **U.A.C.**
+56 Farm Ent. **U.A.C.**
+44 Field Ent. **U.A.C.**
+73 Field Ent. **U.A.C.**
+82 Field Ent. **U.A.C.**


235+00 240+00 245+00 250+00 255+00 260+00

Sta. 255+63.35
4.0'x2.0'x31.3' RCB
W/ 30"x52"x6' OVAL CMP
EXT. LT & RT
D.A.=93 A-F
REMOVE
STA 255+26.0
INSTALL TWIN 36" x 70' LCP
F.L.= Lt. 910.72
Rt. 911.52

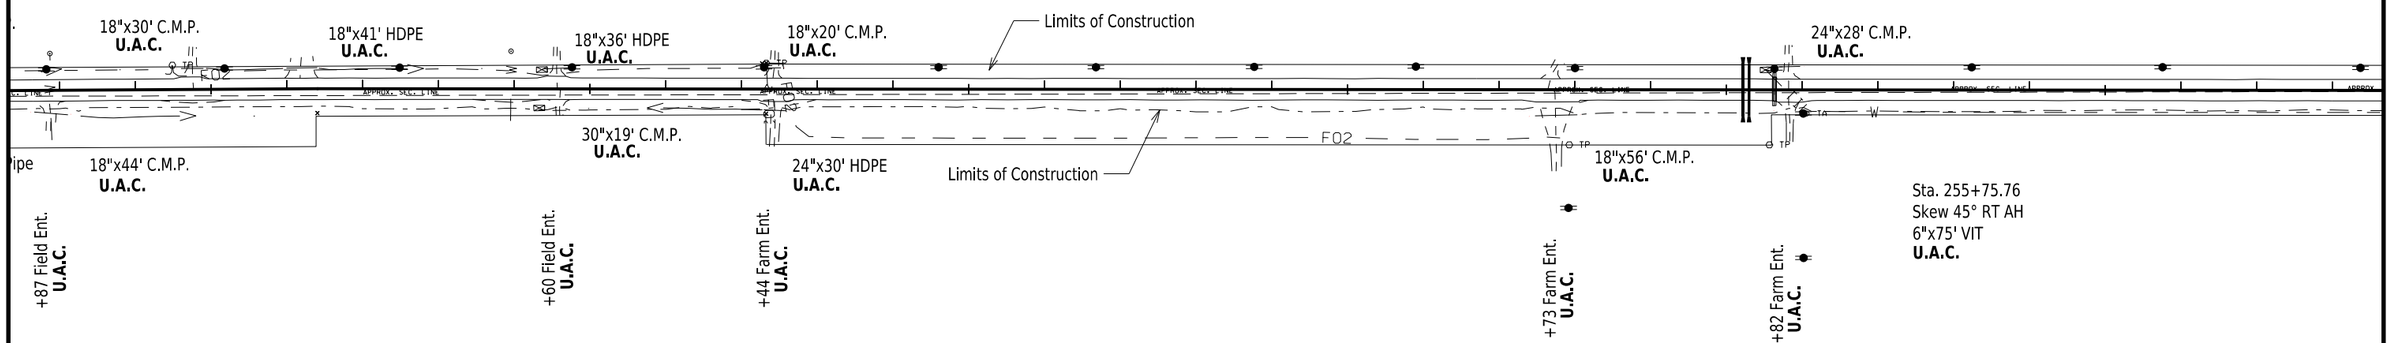

Albion TWP.
T-90N R-16W
SEC. 34

0 100 FEET

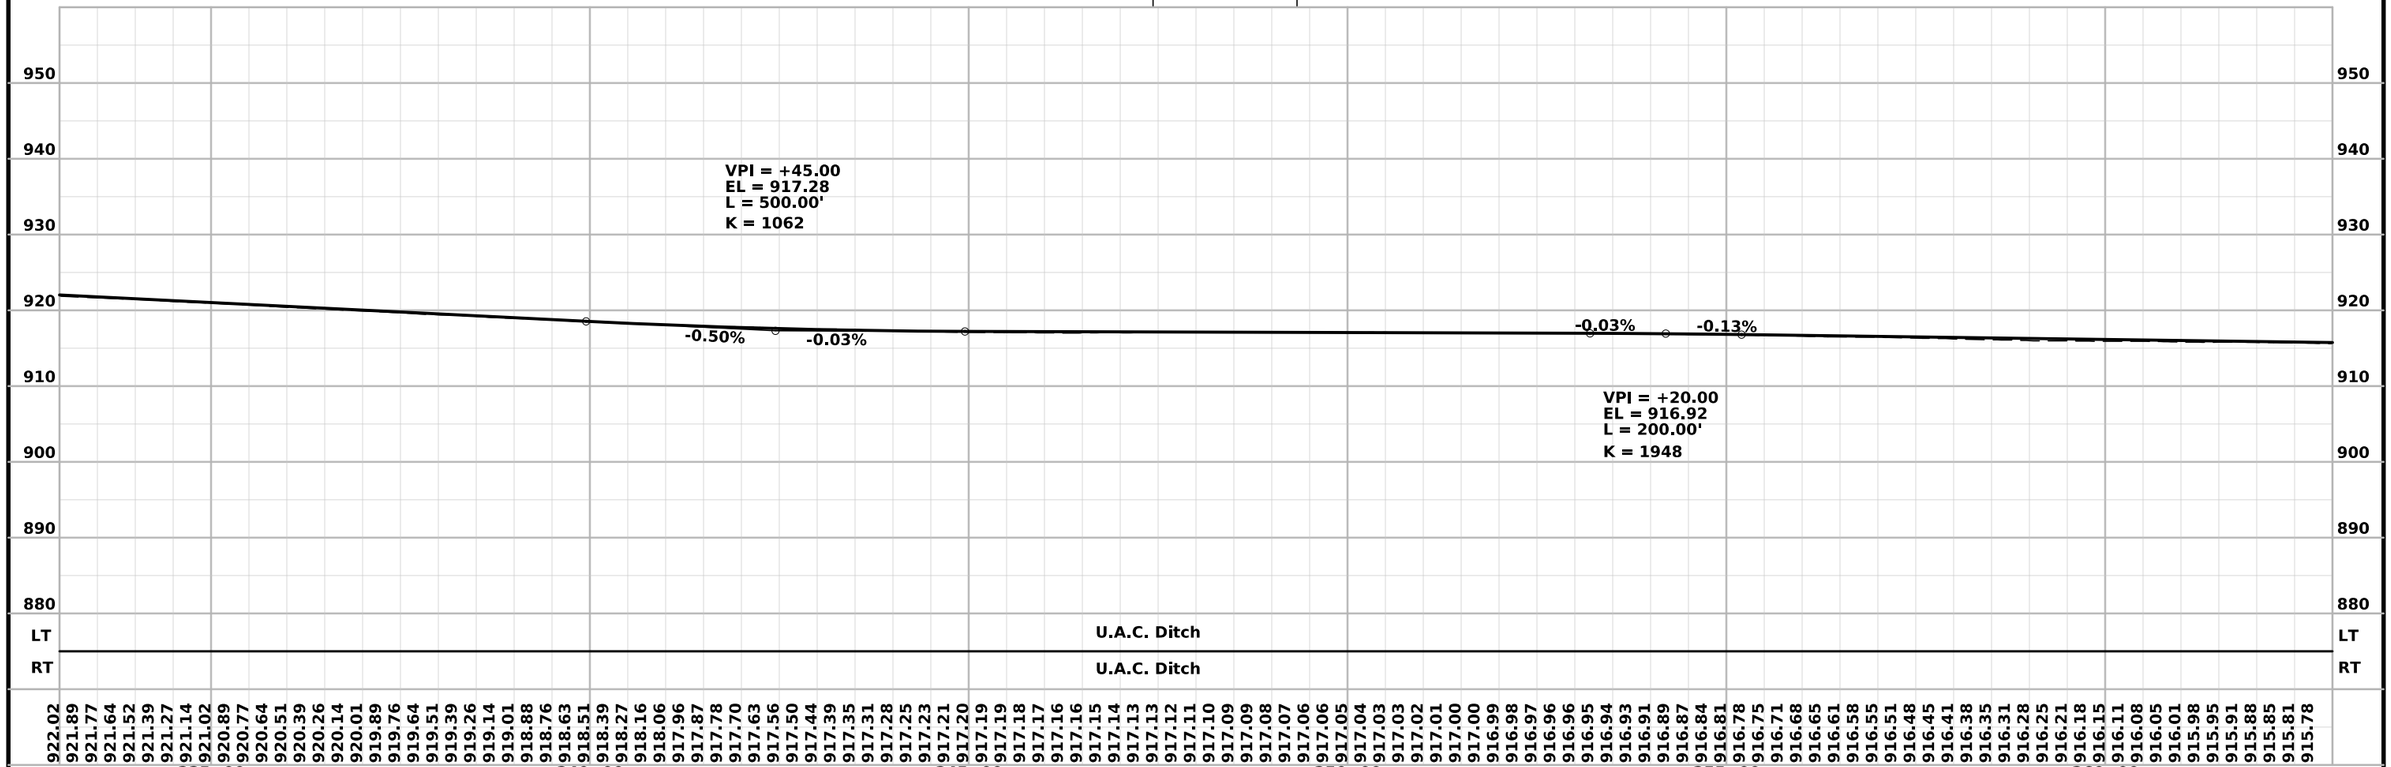

FILE NO.	ENGLISH	DESIGN TEAM Rolando \ Johnson \ Suntken	BUTLER COUNTY	PROJECT NUMBER STP-057-1(044)--2C-12	SHEET NUMBER D.2

8:59:05 AM 5/13/2026 csuntke pw:\\NTPwint1.dot.int.lan:PWMain\Documents\Projects\1205701024\DistrictDesign\12057044_D01.dgn

Albion TWP.
T-90N R-16W
SEC. 27

Albion TWP.
T-90N R-16W
SEC. 26

Albion TWP.
T-90N R-16W
SEC. 34

Albion TWP.
T-90N R-16W
SEC. 35

Sta. 268+61.75
4.0'x2.0'x40.1' RCB
D.A.=59 A-F
REMOVE
STA 268+28.5
INSTALL TWIN 30" x 70' LCP
F.L.= Lt. 909.11
Rt. 909.95

+88 Field Ent. U.A.C.

+26 Field Ent. U.A.C.

265+00 270+00 275+00 280+00 285+00 290+00

PI 268+91.06

POE 1268+90.94

POB 1267+90.43

PC 267+82.05

PT 269+99.58

QUAIL AVE.

Limits of Construction

Limits of Construction

APPROX. SEC. LINE

Δ = 09°22'16.52" (RT)
T = 109.01'
L = 217.53'
R = 1330.00'
E = 4.46'
e = 6%
L = 144
x = 48

0 100 FEET

950 940 930 920 910 900 890 880

VPI = +60.00
EL = 913.70
L = 200.00'
K = 810

VPI = +20.00
EL = 914.92
L = 200.00'
K = 1389

-0.13% **-0.28%** **-0.28%** **-0.03%**

U.A.C. Ditch

LT
RT

915.75 915.71 915.68 915.65 915.61 915.58 915.55 915.51 915.48 915.45 915.41 915.38 915.35 915.31 915.28 915.25 915.21 915.18 915.15 915.11 915.08 915.05 915.01 914.97 914.92 914.87 914.82 914.76 914.70 914.63 914.56 914.49 914.42 914.35 914.28 914.21 914.14 914.07 914.01 913.94 913.88 913.82 913.78 913.74 913.71 913.69 913.67 913.67 913.66 913.65 913.64 913.63 913.63 913.62 913.61 913.60 913.60 913.59 913.58 913.57 913.57 913.56 913.56 913.55 913.54 913.54 913.53 913.52 913.51 913.51 913.50 913.49 913.48 913.48 913.47 913.46 913.45 913.45 913.44 913.43 913.42 913.42 913.41 913.40 913.39 913.39 913.38 913.37 913.36 913.36 913.35 913.34 913.33 913.32 913.32 913.31 913.30 913.29 913.28 913.27 913.26 913.26 913.25 913.24 913.23 913.22 913.21 913.20 913.20 913.19 913.18 913.17 913.17 913.16 913.15 913.14 913.14 913.13 913.12

265+00 270+00 275+00 280+00 285+00 290+00

FILE NO.	ENGLISH	DESIGN TEAM Rolando \ Johnson \ Suntken	BUTLER COUNTY	PROJECT NUMBER STP-057-1(044)--2C-12	SHEET NUMBER D.3

8:59:06 AM 5/13/2026 csuntke pw:\\NTPwint1.dot.int.lan:PWMain\Documents\Projects\1205701024\DistrictDesign\12057044_D01.dgn

Albion TWP.
T-90N R-16W
SEC. 35

APPROX. SEC. LINE

295+00 | 300+00 | 305+00 | 310+00 | 315+00 | 320+00

Sta. 322+53.50, 47' LT
42"x44' CMP
U.A.C.

Sta. 322+46.47, 45' LT
24"x59' HDPE
U.A.C.

RIDGE AVE.

Limits of Construction

POE 1323+93.15

TA

18"x30' C.M.P.
U.A.C.

+46 Field Ent.
U.A.C.

Limits of Construction

Sta. 322+66.11, 49' RT
24"x60' HDPE
U.A.C.

POB 1321+04.38

Sta. 322+79.83, 71' RT
24"x38' CMP
U.A.C.

Sta. 322+79.70, 73' RT
24"x38' CMP
U.A.C.

RIDGE AVE.

0 100
FEET

950 940 930 920 910 900 890 880

-0.03% **-0.11%**

VPI = +35.00
EL = 912.77
L = 200.00'
K = 2518

LT **U.A.C. Ditch**
RT **U.A.C. Ditch**

913.11 913.11 913.10 913.09 913.08 913.08 913.07 913.06 913.05 913.05 913.04 913.03 913.02 913.01 913.01 913.00 912.99 912.98 912.98 912.97 912.96 912.95 912.95 912.94 912.93 912.92 912.92 912.91 912.90 912.89 912.89 912.88 912.87 912.86 912.86 912.85 912.84 912.83 912.83 912.82 912.81 912.80 912.80 912.78 912.77 912.76 912.74 912.72 912.70 912.67 912.64 912.62 912.59 912.56 912.53 912.51 912.48 912.45 912.42 912.40 912.37 912.34 912.31 912.29 912.26 912.23 912.21 912.18 912.15 912.12 912.10 912.07 912.04 912.01 911.99 911.96 911.93 911.90 911.88 911.85 911.82 911.79 911.77 911.74 911.71 911.68 911.66 911.63 911.60 911.57 911.55 911.52 911.49 911.46 911.44 911.41 911.38 911.36 911.33 911.30 911.27 911.25 911.22 911.19 911.16 911.14 911.11 911.08 911.05 911.03 911.00 910.97 910.94 910.92 910.89 910.86 910.83 910.81 910.78 910.75

295+00 | 300+00 | 305+00 | 310+00 | 315+00 | 320+00

FILE NO.	ENGLISH	DESIGN TEAM Rolando \ Johnson \ Suntken	BUTLER COUNTY	PROJECT NUMBER STP-057-1(044)--2C-12	SHEET NUMBER D.4

8:59:07 AM 5/13/2026 csuntke pw:\\NTPwint1.dot.int.lan:PWMain\Documents\Projects\1205701024\DistrictDesign\12057044_D01.dgn

Albion TWP.
T-90N R-16W
SEC. 36

Sta. 339+41.35
42"x45' RCP
D.A.=60 A-F
REMOVE
STA 339+41
INSTALL 48" x 72' RCP
F.L.= Lt. 902.08
Rt. 902.24

+84 Field Ent.
U.A.C.

RIDGE AVE.

POE 1323+93.15

POB 1321+04.38

RIDGE AVE.

Limits of Construction

Limits of Construction

0 100
FEET

VPI = +25.00
EL = 909.71
L = 200.00'
K = 1683

-0.11% **+0.01%**

+0.01% **-0.20%**

VPI = +10.00
EL = 909.80
L = 200.00'
K = 938

U.A.C. Ditch

U.A.C. Ditch

FILE NO.	ENGLISH	DESIGN TEAM Rolando \ Johnson \ Suntken	BUTLER COUNTY	PROJECT NUMBER STP-057-1(044)--2C-12	SHEET NUMBER D.5

8:59:08 AM 5/13/2026 csuntke pw:\\NTPwint1.dot.int.lan:PWMain\Documents\Projects\1205701024\DistrictDesign\12057044_D01.dgn

Albion TWP.
T-90N R-16W
SEC. 36

355+00 | 360+00 | 365+00 | 370+00 | 375+00 | 380+00

Sta. 363+88.55
Skew 30° LT AH
66.0'x44.0'
Cont. Conc. Slab Bridge
D.A.=3,481 A-F
U.A.C.

+49 Field Ent.
U.A.C.

Sta. 372+12.54
2.0'x2.0'x34.6' RCB
D.A.=43 A-F
REMOVE
STA 372+13.0
INSTALL 36" x 72' RCP
F.L.= Lt. 900.88
Rt. 900.89

+20 Field Ent.
U.A.C.

24"x40'
C.P.P.
U.A.C.

Δ = 12°57'14.16" (LT)
T = 887.11'
L = 1766.66'
R = 7814.00'
E = 50.19'
e = ___
Γ = ___
x = ___

PC 378+11.72

POE 1376+34.15

Limits of Construction

Limits of Construction

24"x30' C.M.P.
U.A.C.

18"x29' C.M.P.

POB 1374+86.65

18"x30'
C.M.P.

1375+00

Sta. 376+24.82, 68' RT
36"x36' CMP
U.A.C.

APPROX. SEC. LINE
SPRING AVE.

+05 Field Ent.
U.A.C.

0 FEET 100

940
930
920
910
900
890
880
870

VPI = +70.00
EL = 906.82
L = 200.00'
K = 424

VPI = +75.00
EL = 908.17
L = 200.00'
K = 601

VPI = +90.00
EL = 907.84
L = 200.00'
K = 2135

VPI = +85.00
EL = 907.04
L = 200.00'
K = 822

VPI = +00.00
EL = 907.71
L = 200.00'
K = 679

VPI = +80.00
EL = 906.82
L = 200.00'
K = 1005

-0.20% **+0.27%** **+0.27%** **-0.07%** **-0.04%** **-0.13%** **-0.13%** **+0.11%** **+0.11%** **-0.19%** **-0.19%** **+0.01%**


LT U.A.C. Ditch U.A.C. Ditch
RT U.A.C. Ditch U.A.C. Ditch

907.58 907.52 907.47 907.42 907.37 907.32 907.27 907.22 907.17 907.12 907.06 907.01 906.97 906.95 906.94 906.94 906.96 906.99 907.04 907.10 907.17 907.23 907.30 907.37 907.43 907.50 907.57 907.64 907.70 907.77 907.84 907.90 907.96 908.02 908.06 908.09 908.11 908.12 908.12 908.10 908.09 908.07 907.90 907.90 907.89 907.88 907.86 907.85 907.83 907.81 907.78 907.76 907.73 907.69 907.66 907.62 907.59 907.56 907.52 907.49 907.46 907.42 907.39 907.36 907.32 907.29 907.26 907.22 907.19 907.16 907.13 907.11 907.10 907.10 907.11 907.12 907.14 907.17 907.19 907.22 907.25 907.27 907.30 907.33 907.36 907.38 907.41 907.44 907.46 907.49 907.52 907.55 907.57 907.60 907.62 907.64 907.64 907.62 907.60 907.57 907.52 907.48 907.43 907.39 907.34 907.29 907.25 907.20 907.15 907.11 907.06 907.01 906.97 906.93 906.90 906.87

355+00 | 360+00 | 365+00 | 370+00 | 375+00 | 380+00

FILE NO.	ENGLISH	DESIGN TEAM Rolando \ Johnson \ Suntken	BUTLER COUNTY	PROJECT NUMBER STP-057-1(044)--2C-12	SHEET NUMBER D.6

8:59:08 AM 5/13/2026 csuntke pw:\\NTPwint1.dot.int.lan:PWMain\Documents\Projects\1205701024\DistrictDesign\12057044_D01.dgn

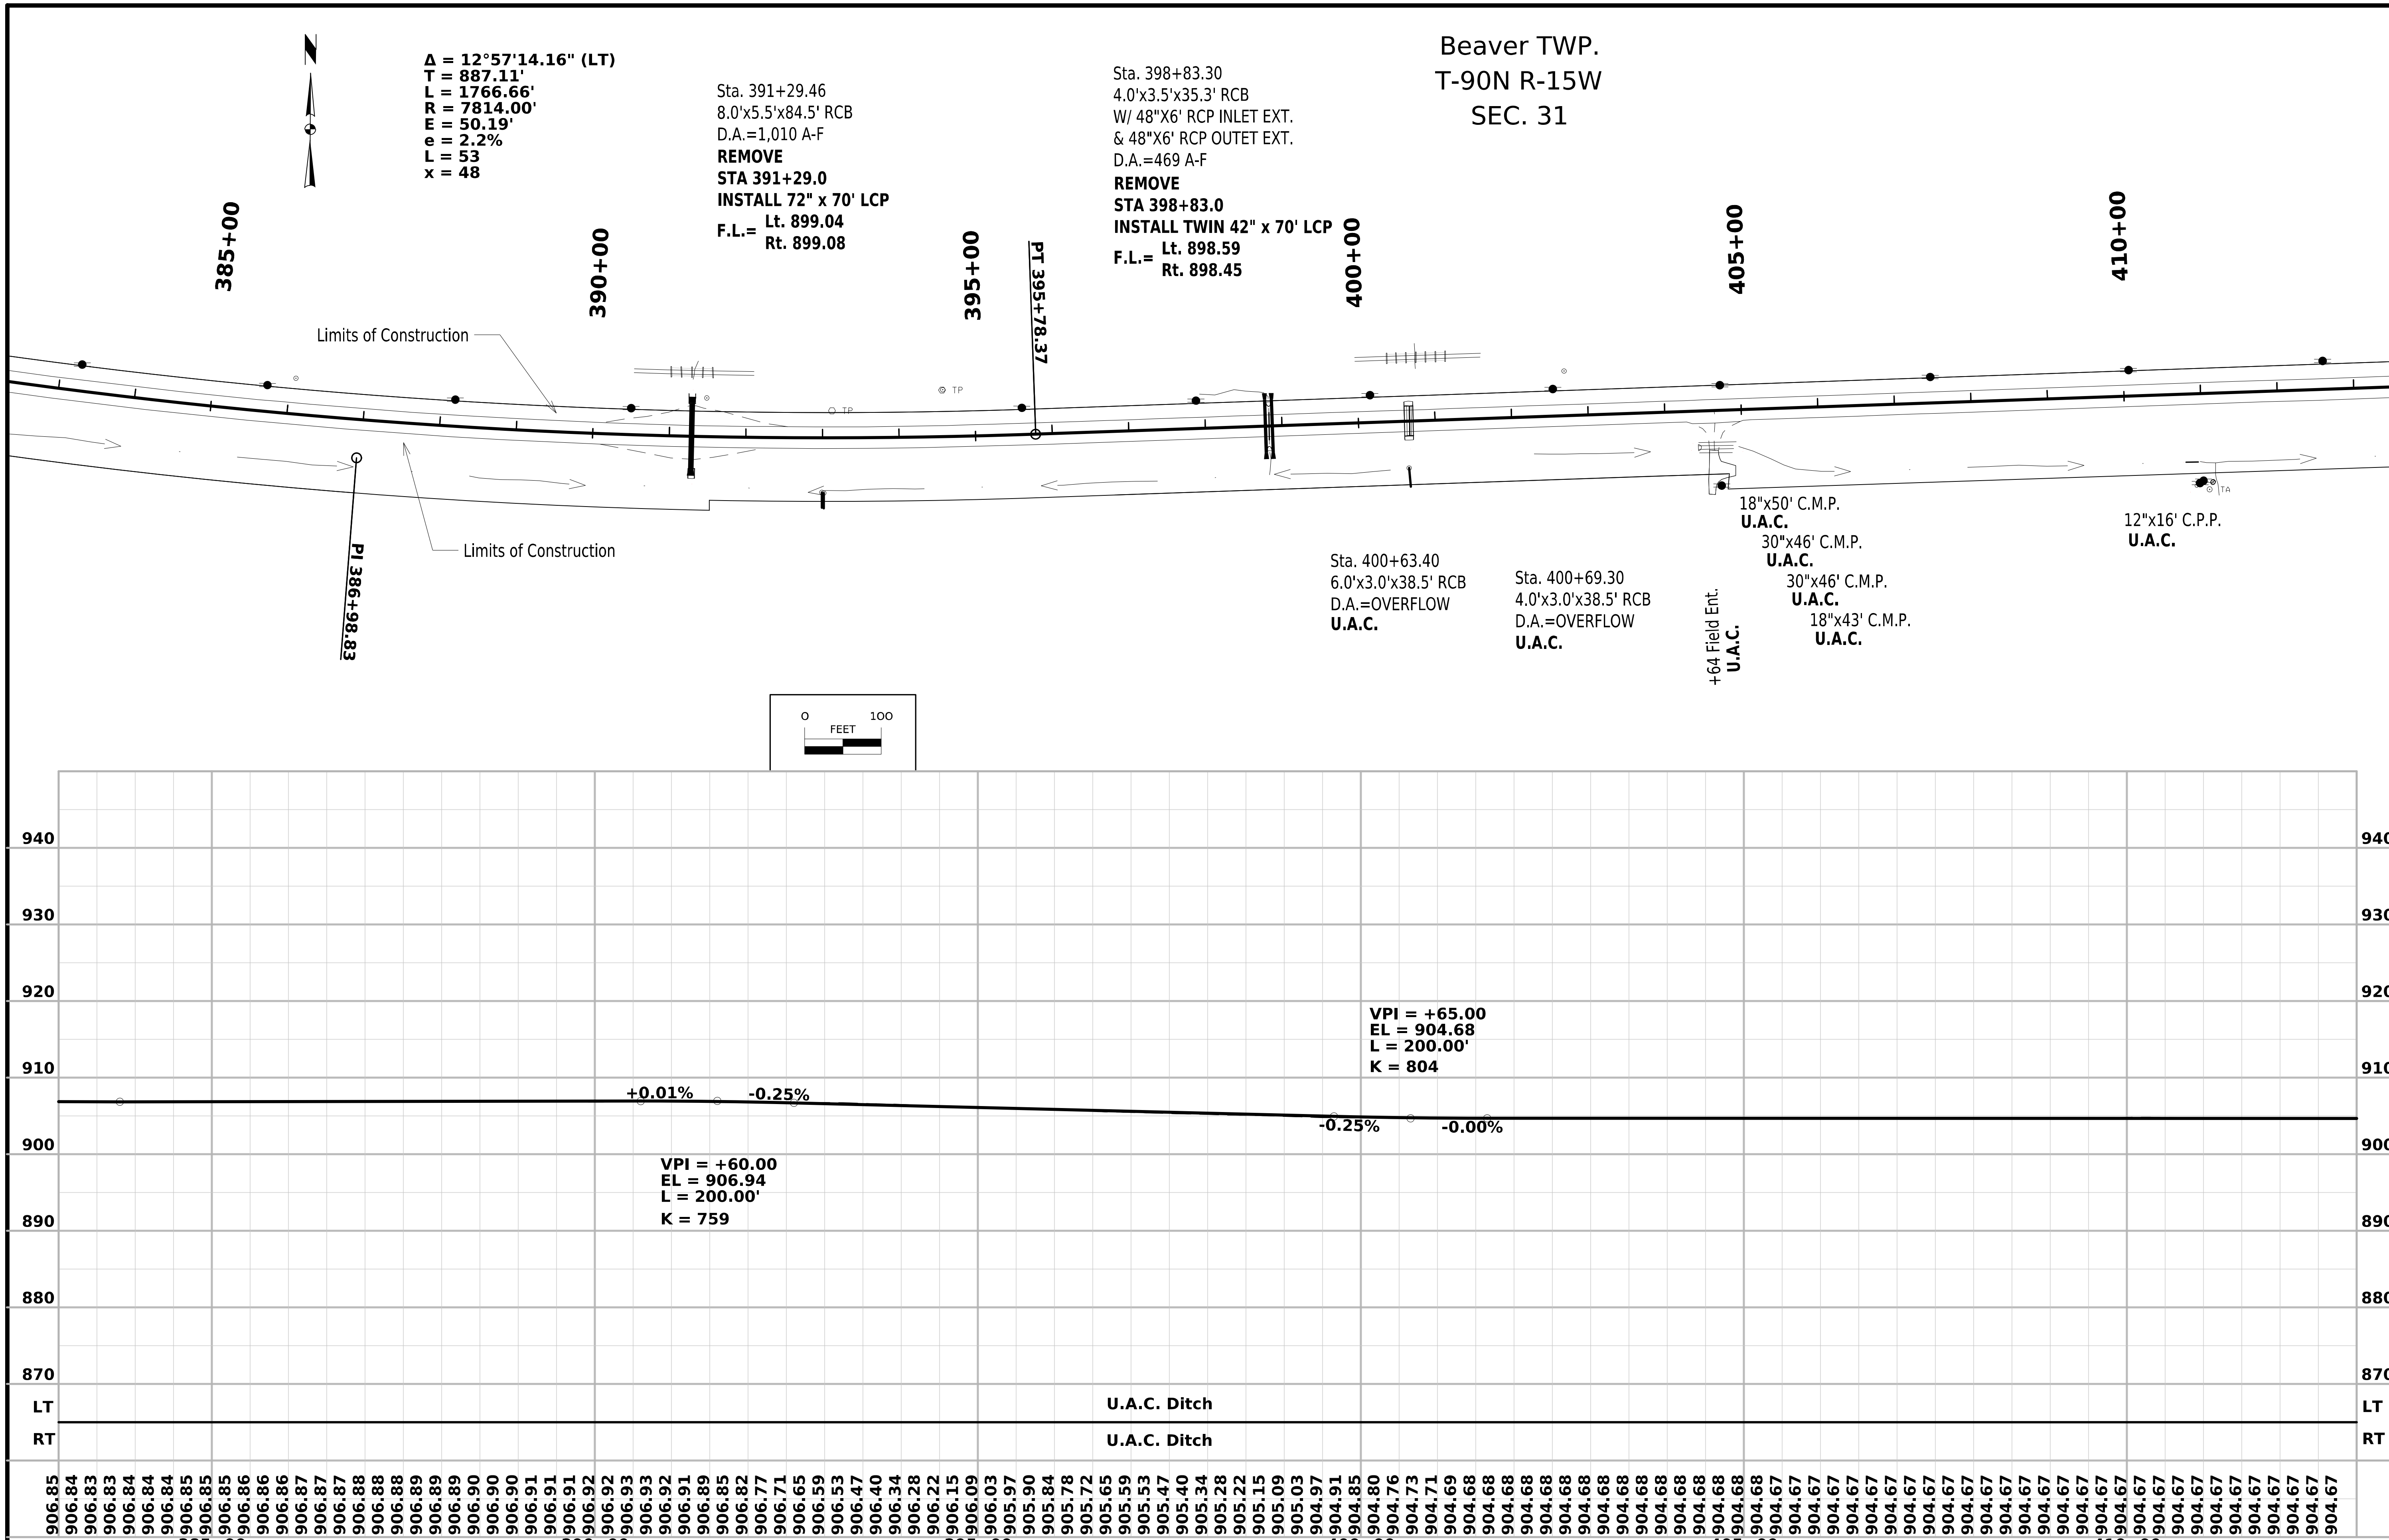

FILE NO.	ENGLISH	DESIGN TEAM Rolando \ Johnson \ Suntken	BUTLER COUNTY	PROJECT NUMBER STP-057-1(044)--2C-12	SHEET NUMBER D.7

Beaver TWP.
T-90N R-15W
SEC. 31

Beaver TWP.
T-90N R-15W
SEC. 32

Sta. 418+27.00
TWIN 5.0'x3.0'x41.0' RCB
D.A.=168 A-F
REMOVE
STA 418+27.0
INSTALL TWIN 42" x 72' RCP
F.L.= Lt. 898.07
Rt. 898.30

Sta. 431+76.13
24.0'x15.0'x49.5' RCB
W/ 22.0'x13.5'x23.0' CMP
Inlet & Outlet Extensions
D.A.=41.0 A-F
U.A.C.

POE 1432+37.22

Limits of Construction

Limits of Construction

POB 1429+12.79

Sta. 430+95.82, 110' RT
36"x52' CMP
U.A.C.

TERRACE AVE.

0 100
FEET

VPI = +00.00
EL = 904.65
L = 200.00'
K = 261

VPI = +50.00
EL = 906.56
L = 200.00'
K = 157

VPI = +80.00
EL = 904.88
L = 200.00'
K = 386

VPI = +55.00
EL = 904.92
L = 200.00'
K = 1061

-0.00% **+0.76%** **+0.76%** **-0.51%** **-0.51%** **+0.01%** **+0.01%** **+0.20%**

U.A.C. Ditch
U.A.C. Ditch

FILE NO.	ENGLISH	DESIGN TEAM Rolando \ Johnson \ Suntken	BUTLER COUNTY	PROJECT NUMBER STP-057-1(044)--2C-12	SHEET NUMBER D.8

8:59:09 AM 5/13/2026 csuntke pw:\\NTPwint1.dot.int.lan:PWMain\Documents\Projects\1205701024\DistrictDesign\12057044_D01.dgn

Beaver TWP.
T-90N R-15W
SEC. 32

445+00 | 450+00 | 455+00 | 460+00 | 465+00 | 470+00

Sta. 448+89.81
44.0'x22.0'
Type Bridge
D.A.=3,153 A-F

Sta. 458+11.24
6.0'x3.0'x29.5' RCB
W/ 6'X3.75'X13.5' EL. RCP
EXT. BOTH ENDS
D.A.=42 A-F
U.A.C.

+17 Ent. **U.A.C.**

+45 Field Ent. **U.A.C.**

18"x86' C.M.P. **U.A.C.**

Limits of Construction

Limits of Construction

24"x40' C.P.P. **U.A.C.**
24"x40' C.P.P. **U.A.C.**

24"x42' C.M.P. **U.A.C.**

Sta. 459+18.72
6.0'x3.0'x37.3' RCB
D.A.=42 A-F
U.A.C.

18"x70' C.M.P. **U.A.C.**

18"x60' C.M.P. **U.A.C.**

+62 Field Ent. **U.A.C.**

+53 Field Ent. **U.A.C.**

+39 Comm. Ent. **U.A.C.**

+42 Comm. Ent. **U.A.C.**

+22 Field Ent. **U.A.C.**

0 FEET 100

940 930 920 910 900 890 880 870

+0.20% +0.05% +0.04% -0.11% -0.11% -1.01% -1.01% -0.02%

VPI = +90.00
EL = 906.17
L = 200.00'
K = 1349

VPI = +35.00
EL = 906.34
L = 50.00'
K = 326

VPI = +25.00
EL = 904.40
L = 200.00'
K = 224

VPI = +50.00
EL = 899.12
L = 200.00'
K = 202

LT U.A.C. Ditch
RT U.A.C. Ditch

905.60 905.65 905.70 905.75 905.80 905.85 905.89 905.94 905.99 906.04 906.08 906.11 906.14 906.17 906.19 906.21 906.22 906.24 906.25 906.26 906.27 906.28 906.30 906.31 906.33 906.33 906.32 906.29 906.27 906.24 906.21 906.18 906.15 906.12 906.09 906.06 906.04 906.01 905.98 905.95 905.92 905.89 905.86 905.83 905.81 905.78 905.75 905.72 905.69 905.66 905.63 905.61 905.58 905.55 905.52 905.49 905.46 905.43 905.40 905.38 905.35 905.32 905.29 905.26 905.23 905.20 905.17 905.15 905.12 905.09 905.06 905.03 905.00 904.97 904.95 904.92 904.89 904.86 904.83 904.80 904.77 904.74 904.72 904.69 904.66 904.63 904.60 904.57 904.54 904.51 904.47 904.40 904.30 904.18 904.02 903.84 903.63 903.39 903.14 902.89 902.64 902.39 902.14 901.89 901.63 901.38 901.13 900.88 900.63 900.38 900.13 899.89 899.68 899.51 899.37 899.26 899.17 899.12 899.10 899.10

445+00 | 450+00 | 455+00 | 460+00 | 465+00 | 470+00

FILE NO.	ENGLISH	DESIGN TEAM Rolando \ Johnson \ Suntken	BUTLER COUNTY	PROJECT NUMBER STP-057-1(044)--2C-12	SHEET NUMBER D.9

8:59:10 AM 5/13/2026 csuntke pw:\\NTPwint1.dot.int.lan:PWMain\Documents\Projects\1205701024\DistrictDesign\12057044_D01.dgn

Beaver TWP.
T-90N R-15W
SEC. 32

Beaver TWP.
T-90N R-15W
SEC. 33

Beaver TWP.
T-90N R-15W
SEC. 32

POE 478+41.49
PC 478+41.49
POB 1478+41.49
PC 478+41.49
PT 487+74.19
POE 2487+74.19
+46 Entrance
U.A.C.

Δ = 93°15'46.44" (RT)
T = 606.60'
L = 932.70'
R = 573.00'
E = 261.44'
e = 8%
L = 180
x = 45

Sta. 490+14.97
4.0'x4.0'x32.0' RCB
W/ 54"x5' RCP
Inlet & Outlet Extensions
D.A.=128.0 A-F
U.A.C.

Limits of Construction
Limits of Construction

+23 Field Ent.
U.A.C.
+27 Field Ent.
U.A.C.
18"x41' C.P.P.
U.A.C.

0 100
FEET

475+00
1480+00
480+00
475+00
490+00
495+00
500+00

VPI = +45.00
EL = 899.06
L = 200.00'
K = 1027

VPI = +10.00
EL = 898.92
L = 300.00'
K = 1150

VPI = +90.00
EL = 899.50
L = 100.00'
K = 226

VPI = +20.00
EL = 898.90
L = 100.00'
K = 211

VPI = +80.00
EL = 898.84
L = 200.00'
K = 144

VPI = +45.00
EL = 899.49
L = 100.00'
K = 134

VPI = +50.00
EL = 908.50
L = 200.00'
K = 328

-0.02% +0.18% +0.18% -0.26% -0.26% -0.00% -0.00% +0.47% +0.47% -0.28% -0.28% +1.11% +1.11% +1.72%

940 930 920 910 900 890 880 870

LT U.A.C. Ditch
RT U.A.C. Ditch

899.10 899.09 899.09 899.08 899.08 899.07 899.08 899.08 899.09 899.11 899.14 899.17 899.21 899.25 899.29 899.34 899.38 899.43 899.45 899.44 899.40 899.34 899.28 899.22 899.16 899.11 899.07 899.03 899.00 898.97 898.95 898.93 898.92 898.92 898.92 898.91 898.91 898.91 898.91 898.91 898.91 898.91 898.91 898.91 898.91 898.91 898.91 898.91 898.91 898.91 898.90 898.90 898.90 898.90 898.90 898.90 898.92 898.97 899.05 899.16 899.28 899.36 899.40 899.39 899.34 899.27 899.20 899.13 899.08 899.06 899.09 899.17 899.28 899.44 899.65 899.90 900.17 900.45 900.73 901.01 901.28 901.56 901.84 902.12 902.39 902.67 902.95 903.23 903.50 903.78 904.06 904.34 904.61 904.89 905.17 905.45 905.72 906.00 906.28 906.56 906.83 907.11 907.39 907.68 907.98 908.31 908.65 909.02 909.40 909.80 910.22 910.65 911.08 911.51 911.94 912.37 912.80 913.23 913.66 914.09

475+00 480+00 485+00 490+00 495+00 500+00

FILE NO.	ENGLISH	DESIGN TEAM Rolando \ Johnson \ Suntken	BUTLER COUNTY	PROJECT NUMBER STP-057-1(044)--2C-12	SHEET NUMBER D.10

8:59:10 AM 5/13/2026 csuntke pw:\\NTPwint1.dot.int.lan:PWMain\Documents\Projects\1205701024\DistrictDesign\12057044_D01.dgn

Beaver TWP.
T-90N R-15W
SEC. 33

Fairfield TWP.
T-89N R-15W
SEC. 4

STA 519+78.53
END RECONSTRUCTION
Tie-in Elevation: 951.54

505+00 | 510+00 | 515+00 | 520+00 | 525+00 | 530+00

Limits of Construction

Limits of Construction

POE 1517±98.33

POE 1517±98.33

POB 1516±83.27

+46 Field Ent.
U.A.C.

Sta. 517+72.59
3.0'x2.0'x46.7' RCB
W/ 36"x12' RCP Outlet Ext.
D.A.=25 A-F
U.A.C.

Sta. 518+46.97
36"x43' RCP
U.A.C.

Beaver TWP.
T-90N R-15W
SEC. 32

0 FEET 100

Fairfield TWP.
T-89N R-15W
SEC. 5

VPI = +89.27
EL = 951.78
L = 178.53'
K = 676

Existing IA 57 Profile

VPI = +20.00
EL = 918.30
L = 400.00'
K = 136

VPI = +05.00
EL = 954.90
L = 600'
K = 115

+1.72% +4.66% +4.66% -0.53% -0.53% -0.27%

960 950 940 930 920 910 900 890

LT U.A.C. Ditch

RT U.A.C. Ditch

914.52 914.95 915.41 915.92 916.47 917.07 917.72 918.41 919.15 919.93 920.76 921.64 922.56 923.53 924.54 925.60 926.71 927.86 929.02 930.19 931.35 932.52 933.69 934.85 936.02 937.18 938.35 939.51 940.68 941.83 942.92 943.96 944.95 945.88 946.76 947.59 948.36 949.07 949.74 950.34 950.90 951.40 951.84 952.24 952.57 952.86 953.09 953.26 953.38 953.45 953.46 953.42 953.32 953.19 953.06 952.93 952.79 952.66 952.52 952.39 952.26 952.13 952.01 951.90 951.80 951.71 951.62 951.55

505+00 | 510+00 | 515+00 | 520+00 | 525+00 | 530+00

FILE NO.	ENGLISH	DESIGN TEAM Rolando \ Johnson \ Suntken	BUTLER COUNTY	PROJECT NUMBER STP-057-1(044)--2C-12	SHEET NUMBER D.11

8:59:10 AM 5/13/2026 csuntke pw:\\NTPwint1.dot.int.lan:PWMain\Documents\Projects\1205701024\DistrictDesign\12057044_D01.dgn

SURVEY INDEX

County: Butler
PIN: 24-12-057-010
Project Number: STP-057-1(044)--2C-12
Location: IA57 from County Rd. T47 to New Hartford
Type of Work: Grade and Replace
Project Directory: 1205701024

Survey Personnel

Jeremy Leemon	Survey Project Manager
Chris Ries	Assistant Survey Project Manager
Jacob Powers	Instrument
Matt Goedken	Instrument

Date(s) of Survey

Begin Date	04/11/2024
End Date	04/30/2025

General Information

Full DTM survey along IA 57 from County Road T47 (North) to New Hartford.

Utility Information

For logging data and other utility details see Utility Survey and Ownership Report in the Utility folder of the PrelimSurvey project directory.

Project Control

Project control was provided by I.D.O.T. Contact Preliminary Survey Department for questions concerning project control establishment.

PROJECT DATUM: NAD83(2011) for EPOCH 2010.00 (IaRTN 2019 ADJUSTMENT)
COORDINATE SYSTEM: IOWA REGIONAL COORDINATE SYSTEM ZONE 05 (U.S. SURVEY FOOT)
VERTICAL DATUM: NAVD88
GEOID MODEL: 2018u3

Alignment Information

The horizontal alignment for IA Hwy 18 this survey is a retrace of As-built Plans No. 167-F. Survey stationing was equated to the plan PI at Sta. 322+85.3 and carried back and ahead without equation throughout the survey.

Survey stationing relates to as built plan stationing as follows:

PI Sta. 215+93.7 As-built Plans No. 167-F.
Survey PI Sta. 215+92.11

PI Sta. 236+42.4 As-built Plans No. 167-F.
Survey PI Sta. 236+40.43

PC Sta. 267+97.2 As-built Plans No. 167-F.
Survey PC Sta. 267+97.13

PI Sta. 322+85.3 As-built Plans No. 167-F.
Survey PI Sta. 322+85.30

PC Sta. 378+08.0 As-built Plans No. 167-F.
Survey PC Sta. 378+11.78

PI Sta. 431+17.6 As-built Plans No. 167-F.
Survey PI Sta. 431+24.10

PC Sta. 478+37.8 As-built Plans No. 167-F.
Survey PC Sta. 478+41.56

PI Sta. 517+94.0 As-built Plans No. 167-F.
Survey PI Sta. 517+98.40

CONTROL POINT VICINITY MAP

This map is a guide to the vicinity of the primary project control points. Primary control is for use with RTK base stations and for RTN validation. Future surveys will use primary project control to establish temporary control as needed for construction or other surveying applications.



HORIZ. DATUM: NAD83(2011) for EPOCH 2010.00 (IaRTN 2019 Adjustment) - Iowa RCS Zone 05 (U.S. Survey Foot)

VERT. DATUM: NAVD88 - Geoid Model: 2018u3

Coordinate listing from next sheet will be used with IaRTN for monument recovery. No other reference ties are given.

CONTROL POINT VICINITY MAP

This map is a guide to the vicinity of the primary project control points. Primary control is for use with RTK base stations and for RTN validation. Future surveys will use primary project control to establish temporary control as needed for construction or other surveying applications.



HORIZ. DATUM: NAD83(2011) for EPOCH 2010.00 (IaRTN 2019 Adjustment) - Iowa RCS Zone 05 (U.S. Survey Foot)

VERT. DATUM: NAVD88 - Geoid Model: 2018u3

Coordinate listing from next sheet will be used with IaRTN for monument recovery. No other reference ties are given.

HORIZONTAL AND VERTICAL PROJECT CONTROL COORDINATE LISTING
HORIZ. DATUM: NAD83(2011) for EPOCH 2010.00 (IaRTN 2019 Adjustment)
Ia. Regional Coordinate System Zone 05 (U.S. Survey Foot)
VERT. DATUM: NAVD88
Geoid Model: 2018u3

Point Name	Northing	Easting	Elevation	Code-Description
12148	8881692.03	15370238.35	989.70	CP Fnd. CCP Berntsen 6ft. L. Rod Mon. w/Cap under Access Cover -20in deep at Butler County GPS Network CP #148 as described
12164	8881786.96	15402068.48	923.27	CP Fnd. CCP Berntsen 6ft. L. Rod Mon. w/Cap under Access Cover flush w/Ground at Butler County GPS Network CP #164 as described
387053	8865972.22	15370115.61	957.21	CP Fnd. CCP Disk set in 12in Dia. Concrete Mon. flush w/Ground at Grundy County GPS Network CP #7053 as described
387054	8865934.27	15385631.73	923.65	CP Fnd. CCP Disk set in 12in Dia. Concrete Mon. -3in deep at Grundy County GPS Network CP #7054 as described
387067	8865902.60	15401816.23	904.45	CP Fnd. CCP Disk set in 12in Dia. Concrete Mon. -1in deep at Grundy County GPS Network CP #7067 as described
120570262	8871415.68	15367959.07	957.83	FENO Fnd. #103_8302 (2019) flush w/Ground located ±2225ft West along IA57 from T47 (Sinclair Ave.) Intersection at 46.1ft North of CL IA57; and 40.2ft West of CL Field Entr.; and 3.3ft S/SE of Yellow NPZ T-Post
120570269	8871299.86	15371863.00	918.97	FENO Fnd. #104_8302 (2019) flush w/Ground near Toe Backslope located ±1675ft East along IA57 from T47 (Sinclair Ave.) Intersection at 58.9ft South of CL IA57; and 22ft West of CL Field Entr.; and 30.3ft S/SW. of W. End CMP; and 10.6ft North of Field Edge
120570276	8871247.46	15375528.92	911.03	FENO SET -4in Dp. located at SE Corner Intersection IA57 and Quail Ave. at 64.8ft South of CL IA57; and 43.8ft East of CL Quail Ave; and 30.8ft NE of Rural Water PVC Shut-off Riser
120570286	8870473.31	15380815.98	910.54	FENO SET -4in Dp. located 141.5ft North along Ridge Ave. from CL IA57 at 23.6ft East of CL Ridge Ave; and 22.3ft South of CL Field Entr.; and 55.5ft North of CL R/R Tracks; and 16.7ft N/NE of E. End CMP
120570297	8869215.45	15386061.17	905.23	FENO SET -3in Dp. located 126ft South along Spring Ave. from CL IA57 at 15ft East of CL Spring Ave; and 15ft South of CL Field Entr.; and 10ft West of S. End CMP
120570307	8869498.75	15391551.44	901.69	FENO SET -5in Dp. located 175ft North along Terrace Ave. from CL IA57 at 28.9ft East of CL Terrace Ave; and 91.3ft North of CL R/R Tracks; and 14.2ft NW. (Perp.) to West Bank of Creek; and 75.3ft NE. of Metal ROW Corner Post (N. R/R with W. Rd.)
120570317	8869388.14	15396692.16	897.37	FENO SET -3in Dp. located ±152ft South along Diagonal Rd. from IA57 West (Ext. from New Hartford) Intersection at 52.9ft NE. (Perp.) from CL IA57; and 147.8ft West of CL Diagonal Rd. (N/S); and 77.3ft NW. of NE. End PVC Outlet; and 28.0ft S/SW of SE. Corner PCC Sign Base (New Hartford); and 2.3ft S/SW of 4x4 Wood Post (Elect. Outlet)
120570323	8866047.79	15396730.67	951.25	FENO SET -6in Dp. located 144.4ft North along IA57 from CL Westbrook St. (West) at 52.7ft West of CL IA57; and 20.9ft East of West ROW Fence; and 96.1ft S/SE of CL PP; and 108.4ft N/NE of Rural Water PVC Shut-off Riser

ALIGNMENT COORDINATES

Line No.	Name	Location	Point on Tangent Station	Point on Tangent Y Northing	Point on Tangent X Easting	Begin Spiral Station	Begin Spiral Y Northing	Begin Spiral X Easting	Begin Curve Station	Begin Curve Y Northing	Begin Curve X Easting	Simple Curve PI or Master PI Station	Simple Curve PI or Master PI Y Northing	Simple Curve PI or Master PI X Easting	End Curve Station	End Curve Y Northing	End Curve X Easting	End Spiral Station	End Spiral Y Northing	End Spiral X Easting
1.0	IA 57	POB	187+60.81	8871370.738	15367356.99															
2.0	IA 57	PI	215+92.11	8871364.861	15370188.28															
3.0	IA 57	PI	236+40.43	8871357.313	15372236.58															
4.0	IA 57	PC							267+82.05	8871322.664	15375378.02									
5.0	IA 57	PI										267+82.05	8871322.664	15375378.02						
6.0	IA 57	PT													269+99.58	8871302.527	15375594.37			
7.0	IA 57	PI	285+27.67	8871037.094	15377099.23															
8.0	IA 57	PI	322+85.23	8870336.274	15380790.86															
9.0	IA 57	PC							378+11.71	8869311.533	15386221.51									
10.0	IA 57	PI										386+98.83	8869147.038	15387093.23						
11.0	IA 57	PT													395+78.37	8869182.143	15387979.65			
12.0	IA 57	PI	431+24.03	8869322.435	15391522.53															
13.0	IA 57	PC							478+41.49	8869510.585	15396236.24									
14.0	IA 57	PI										484+48.09	8869534.788	15396842.35						
15.0	IA 57	PT													487+74.19	8868928.279	15396832.02			
16.0	IA 57	PI	517+98.33	8865904.584	15396780.2															
17.0	IA 57	POE	540+87.75	8863615.345	15396751.46															

NO ACCESS RIGHTS ARE TO BE ACQUIRED ON THIS PROJECT.

FILE NO.	ENGLISH	DESIGN TEAM	IOWA DOT * OFFICE OF ROW	COUNTY	PROJECT NUMBER	SHEET NUMBER	

Sta. 218+49.84
2.7'x2.7'x31.8' RCB
W/ 42"x6' Conc Pipe
Ext. LT & RT
D.A.=86 A-F

REMOVE
STA 218+50.0
INSTALL 48" x 72' RCP

F.L.= Lt. 919.73
Rt. 919.88

Albion TWP.
T-90N R-16W
SEC. 27

SW¼ SW¼
SEC. 27

MID IOWA MILLING LLC

1

RANDY W & GLENDA SCHELL

220+00

225+00

230+00

Sta. 225+62.16
6"x59' VIT

U.A.C.

+81 Farm Ent.

U.A.C.

STA: 218+40.00
OFF: 64.00' LT

STA: 218+60.00
OFF: 64.00' LT

STA: 218+00.00
OFF: 32.64' LT

STA: 219+00.00
OFF: 32.47' LT

F02

TILE

57

TP

SINCLAIR AVE.

ROY HASSMAN LTD

NW¼ NW¼
SEC. 34

RHETT C & SHAREE D BARRETT

+07 Farm Ent

U.A.C.

Albion TWP.
T-90N R-16W
SEC. 34

1

RANDY W & GLENDA SCHELL

+80 Field Ent.

U.A.C.

Right of Way Design Information
THIS SHEET INCLUDED
FOR INFORMATION ONLY

ROW Team: Hughes / Cuva
ROW #: STPN-057-1(047)--2J-12
Plan Date: 7-23-2026
Color Legend:
- Property Lines
- Temporary Easement
- Permanent Acquisition
- Permanent Acquisition County
- Permanent Acquisition City

0 50
FEET

FILE NO. 98765	ENGLISH	DESIGN TEAM Rolando \ Johnson \ Suntken	BUTLER COUNTY	PROJECT NUMBER STP-057-1(044)--2C-12	SHEET NUMBER H.1

11:51:41 AM 7/27/2026 CHUGHES pw:\\NTPwint1.dot.int.lan:PWMain\Documents\Projects\1205701024\ROW\H_12057047.dgn

© 2026 Microsoft Corporation © Maxar ©CNES (2026) Distribution Airbus DS © Mapbox

Albion TWP.
T-90N R-16W
SEC. 27

Sta. 255+63.35
4.0'x2.0'x31.3' RCB
W/ 30"x52"x6' OVAL CMP
EXT. LT & RT
D.A.=93 A-F

REMOVE
STA 255+26.0
INSTALL TWIN 36" x 70' LCP

F.L.= Lt. 910.72
Rt. 911.52

JUDY ROUSSELOW

245+00

SW¼ SE¼
SEC. 27

250+00

+73 Field Ent.
U.A.C.

3

NIEMAN REVOCABLE LIVING TRUST

255+00

+82 Field Ent.
U.A.C.

5

PETERSON-JONES FARMS LLC

STA: 255+66.07
OFF: 49.00' LT

STA: 255+18.00
OFF: 49.00' LT

STA: 255+00.00
OFF: 32.91' LT

24"x28' C.M.P.
U.A.C.

57

F02

18"x56' C.M.P.
U.A.C.

Sta. 255+75.76
Skew 45° RT AH
6"x75' VIT

RAYMOND H LE SIMON

3

NIEMAN REVOCABLE LIVING TRUST

+73 Farm Ent.
U.A.C.

3

NIEMAN REVOCABLE LIVING TRUST

+82 Farm Ent.
U.A.C.

5

U.A.C.

PETERSON-JONES FARMS LLC

NW¼ NE¼
SEC. 34

Albion TWP.
T-90N R-16W
SEC. 34

ANDREW & CHERI MCDIVITT

0 50
FEET


Right of Way Design Information
THIS SHEET INCLUDED
FOR INFORMATION ONLY

ROW Team: Hughes / Cuva
ROW #: STPN-057-1(047)--2J-12
Plan Date: 7-23-2026
Color Legend:
- Property Lines
- Temporary Easement
- Permanent Acquisition
- Permanent Acquisition County
- Permanent Acquisition City

FILE NO. 98765	ENGLISH	DESIGN TEAM Rolando \ Johnson \ Suntken	BUTLER COUNTY	PROJECT NUMBER STP-057-1(044)--2C-12	SHEET NUMBER H.2

11:51:47 AM 7/27/2026 CHUGHES pw:\\NTPwint1.dot.int.lan:PWMain\Documents\Projects\1205701024\ROW\H_12057047.dgn

© 2026 Microsoft Corporation © Maxar ©CNES (2026) Distribution Airbus DS © Mapbox

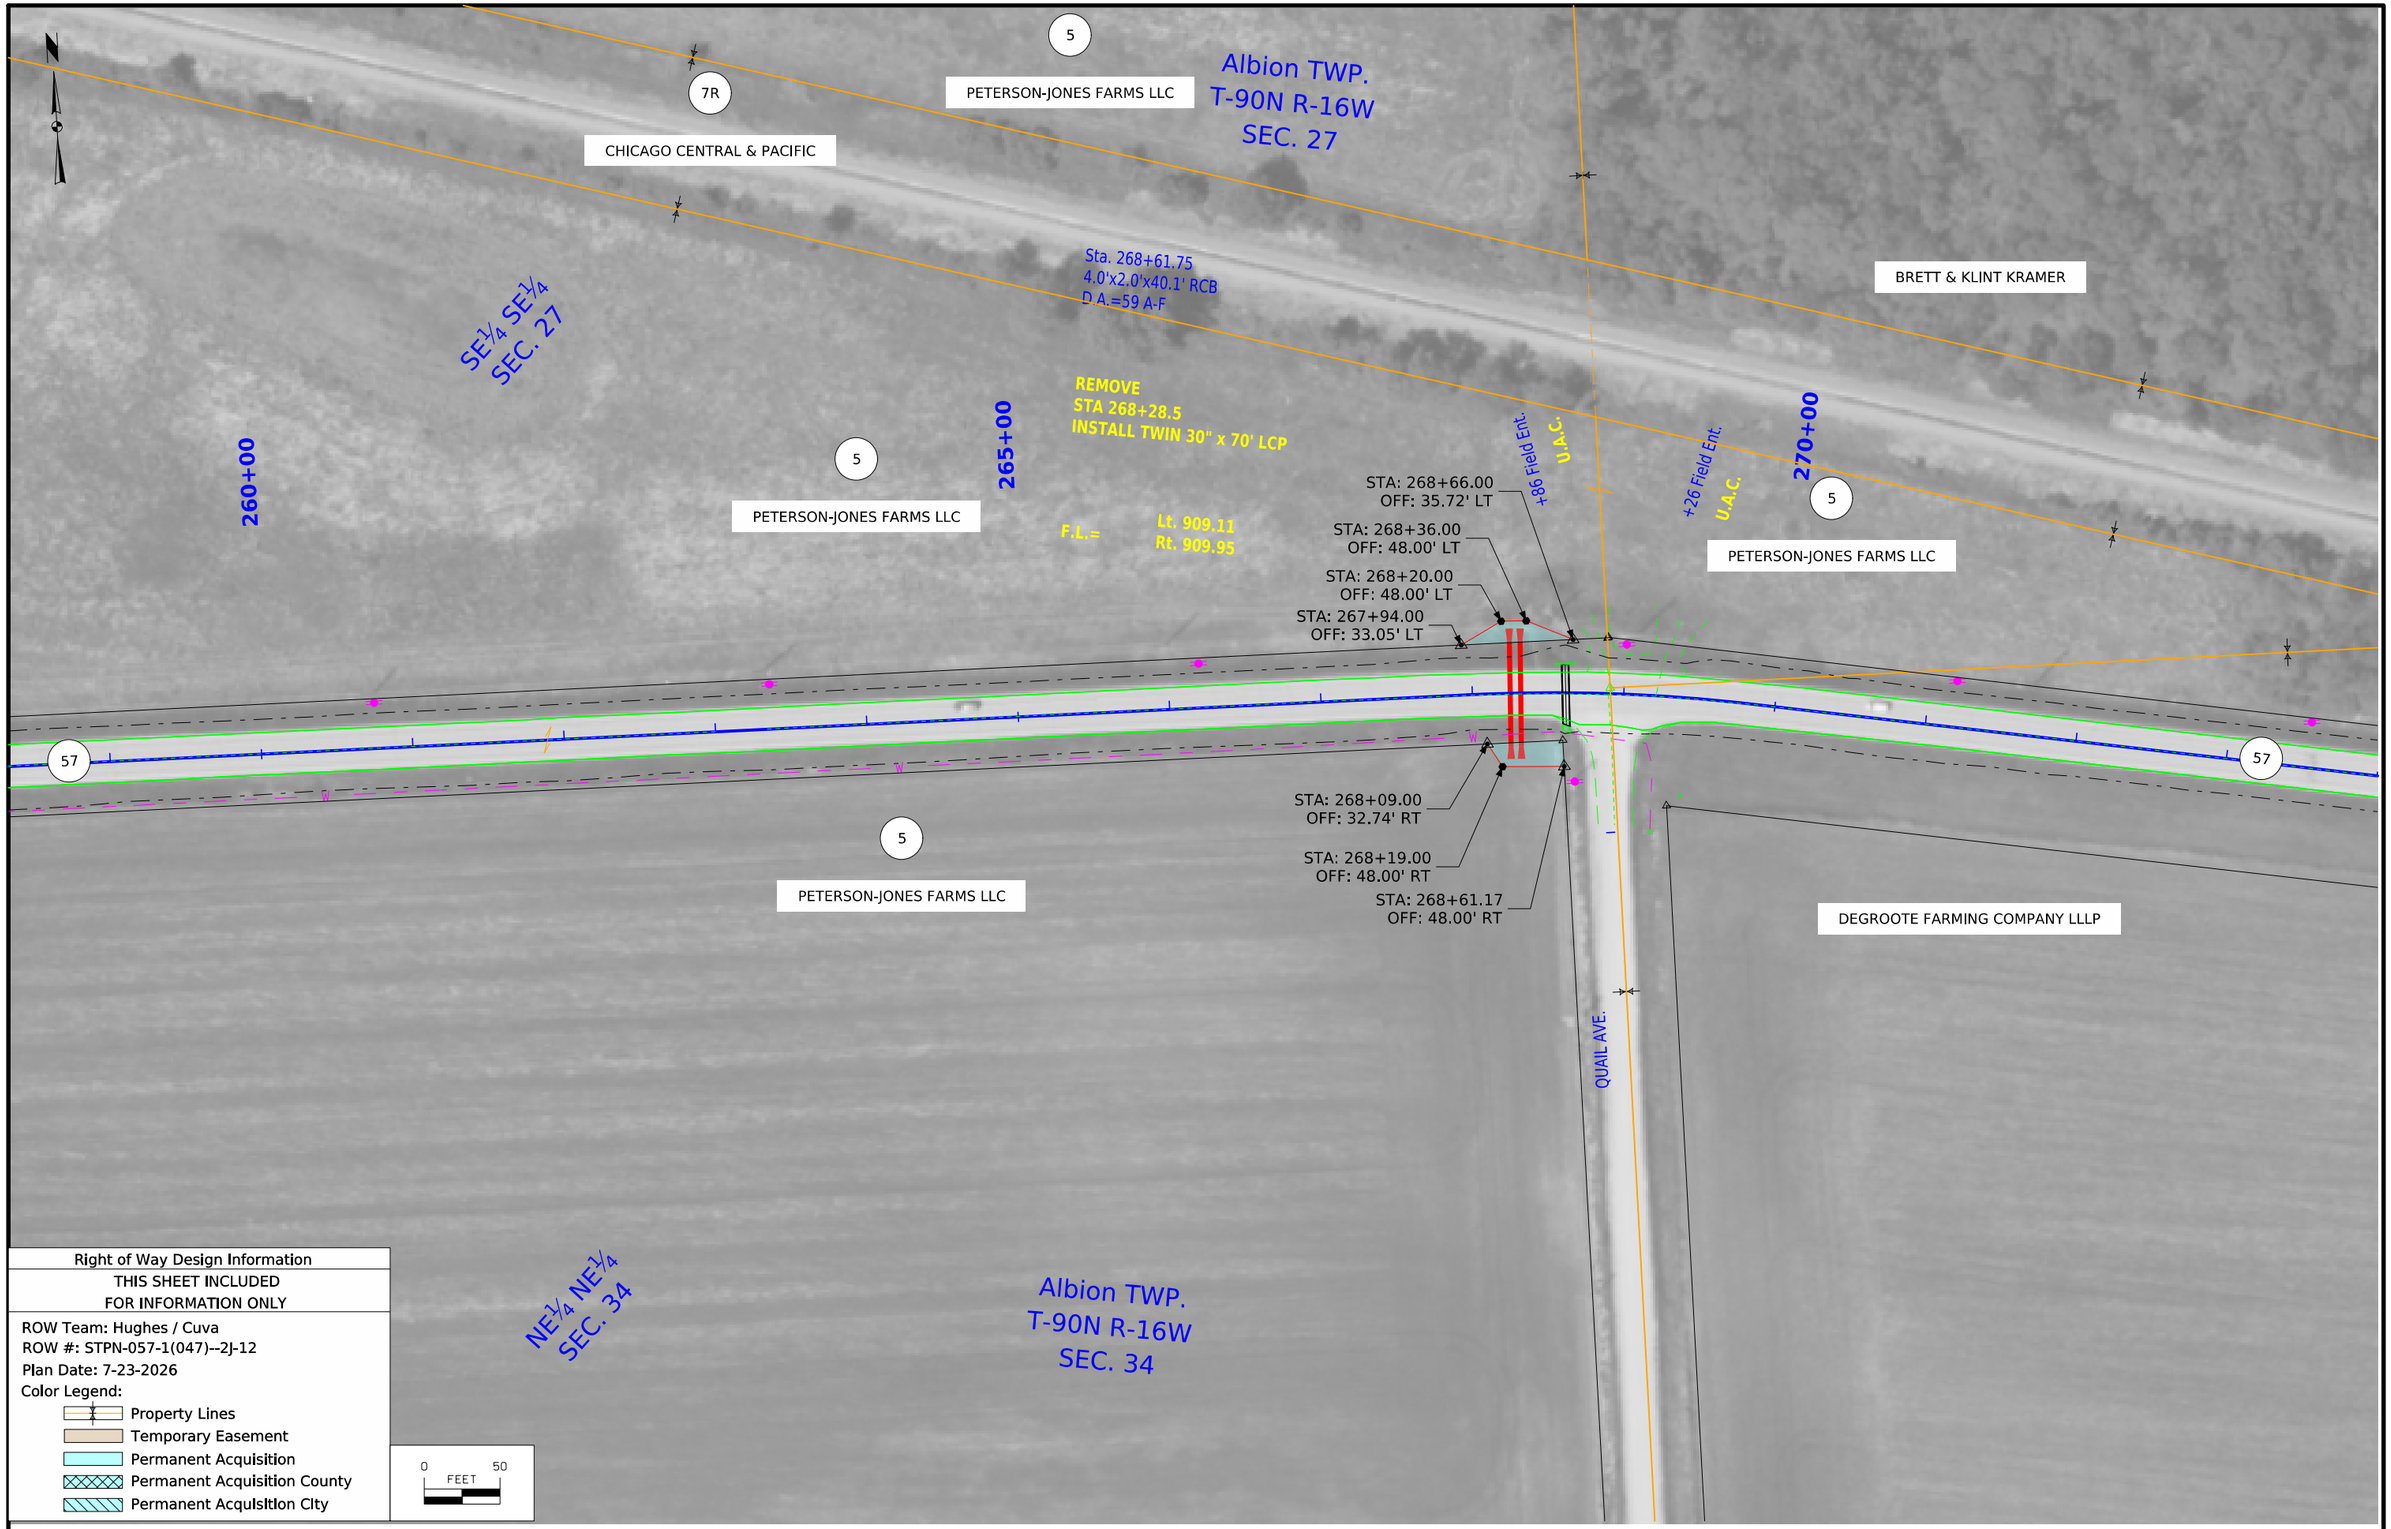


Right of Way Design Information
THIS SHEET INCLUDED FOR INFORMATION ONLY
ROW Team: Hughes / Cuva
ROW #: STPN-057-1(047)--2J-12
Plan Date: 7-23-2026
Color Legend:
Property Lines
Temporary Easement
Permanent Acquisition
Permanent Acquisition County
Permanent Acquisition City

FILE NO. 98765	ENGLISH	DESIGN TEAM Rolando \ Johnson \ Suntken	BUTLER COUNTY	PROJECT NUMBER STP-057-1(044)--2C-12	SHEET NUMBER H.3	

11:51:52 AM 7/27/2026 CHUGHES pw:\\NTPwint1.dot.int.lan:PWMain\Documents\Projects\1205701024\ROW\H_12057047.dgn

© 2026 Microsoft Corporation © Maxar ©CNES (2026) Distribution Airbus DS © Mapbox

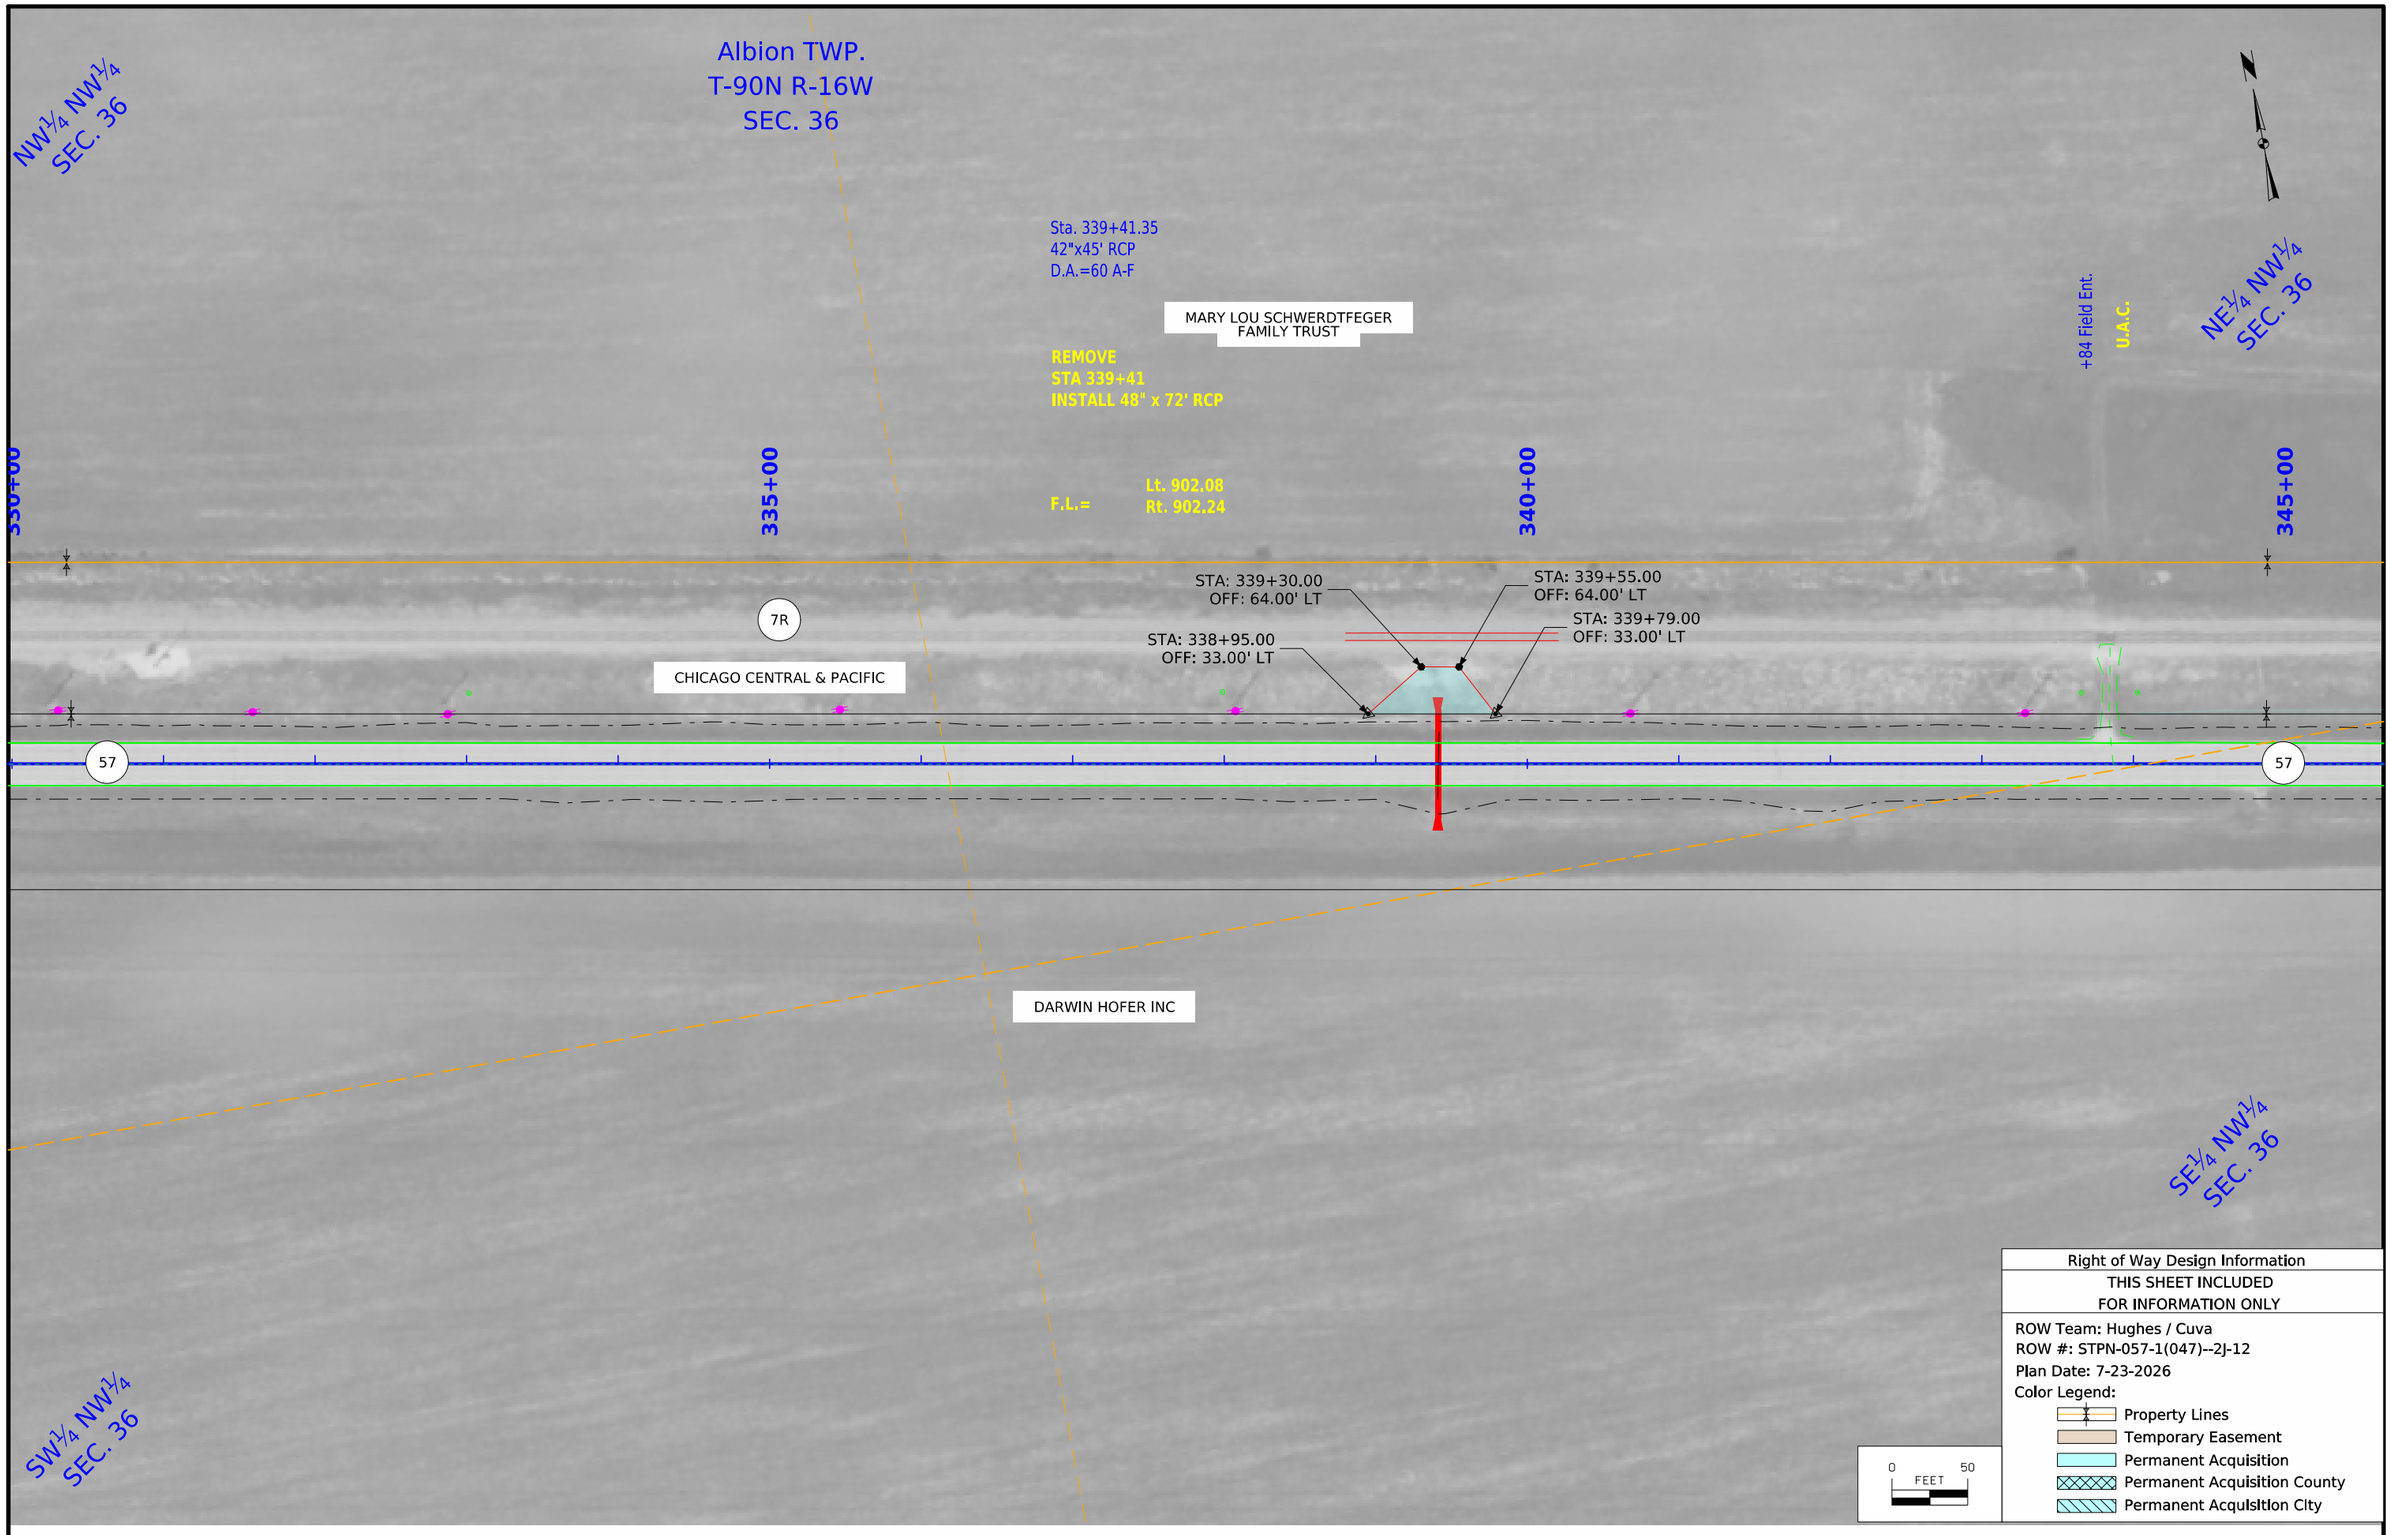

Right of Way Design Information

THIS SHEET INCLUDED
FOR INFORMATION ONLY

ROW Team: Hughes / Cuva
ROW #: STPN-057-1(047)--2J-12
Plan Date: 7-23-2026
Color Legend:

- Property Lines
- Temporary Easement
- Permanent Acquisition
- Permanent Acquisition County
- Permanent Acquisition City

FILE NO. 98765	ENGLISH	DESIGN TEAM Rolando \ Johnson \ Suntken	BUTLER COUNTY	PROJECT NUMBER STP-057-1(044)--2C-12	SHEET NUMBER H.4	

11:51:56 AM 7/27/2026 CHUGHES pw:\\NTPwint1.dot.int.lan:PWMain\Documents\Projects\1205701024\ROW\H_12057047.dgn

© 2026 Microsoft Corporation © Maxar ©CNES (2026) Distribution Airbus DS © Mapbox

Albion TWP.
T-90N R-16W
SEC. 36

NW¼ NE¼
SEC. 36

Sta. 363+88.55
Skew 30° LT AH
66.0'x44.0'
Cont. Conc. Slab Bridge
D.A.=3,481 A-F

+49 Field Ent.
U.A.C.

U.A.C.

360+00

365+00

370+00

Sta. 372+12.54
2.0'x2.0'x34.6' RCB
D.A.=43 A-F

REMOVE
STA 372+13.0
INSTALL 36" x 72' RCP

NE¼ NE¼
SEC. 36

F.L.= Lt. 900.88
Rt. 900.89

CURT CHASE & CARRI WITTE
& CHAD CHASE

7R

CHICAGO CENTRAL & PACIFIC

STA: 372+08.00
OFF: 49.00' LT

STA: 372+19.00
OFF: 49.00' LT

STA: 371+91.00
OFF: 33.00' LT

STA: 372+29.00
OFF: 33.00' LT

57

57

24"x30' C.M.P.

U.A.C.

DARWIN HOFER INC

SE¼ NE¼
SEC. 36

+05 Field Ent.

U.A.C.

SW¼ NE¼
SEC. 36

Right of Way Design Information
THIS SHEET INCLUDED
FOR INFORMATION ONLY


ROW Team: Hughes / Cuva
ROW #: STPN-057-1(047)--2J-12
Plan Date: 7-23-2026
Color Legend:
- Property Lines
- Temporary Easement
- Permanent Acquisition
- Permanent Acquisition County
- Permanent Acquisition City

0 50
FEET

FILE NO. 98765	ENGLISH	DESIGN TEAM Rolando \ Johnson \ Suntken	BUTLER COUNTY	PROJECT NUMBER STP-057-1(044)--2C-12	SHEET NUMBER H.5	

11:51:59 AM 7/27/2026 CHUGHES pw:\\NTPwint1.dot.int.lan:PWMain\Documents\Projects\1205701024\ROW\H_12057047.dgn

© 2026 Microsoft Corporation © Maxar ©CNES (2026) Distribution Airbus DS © Mapbox

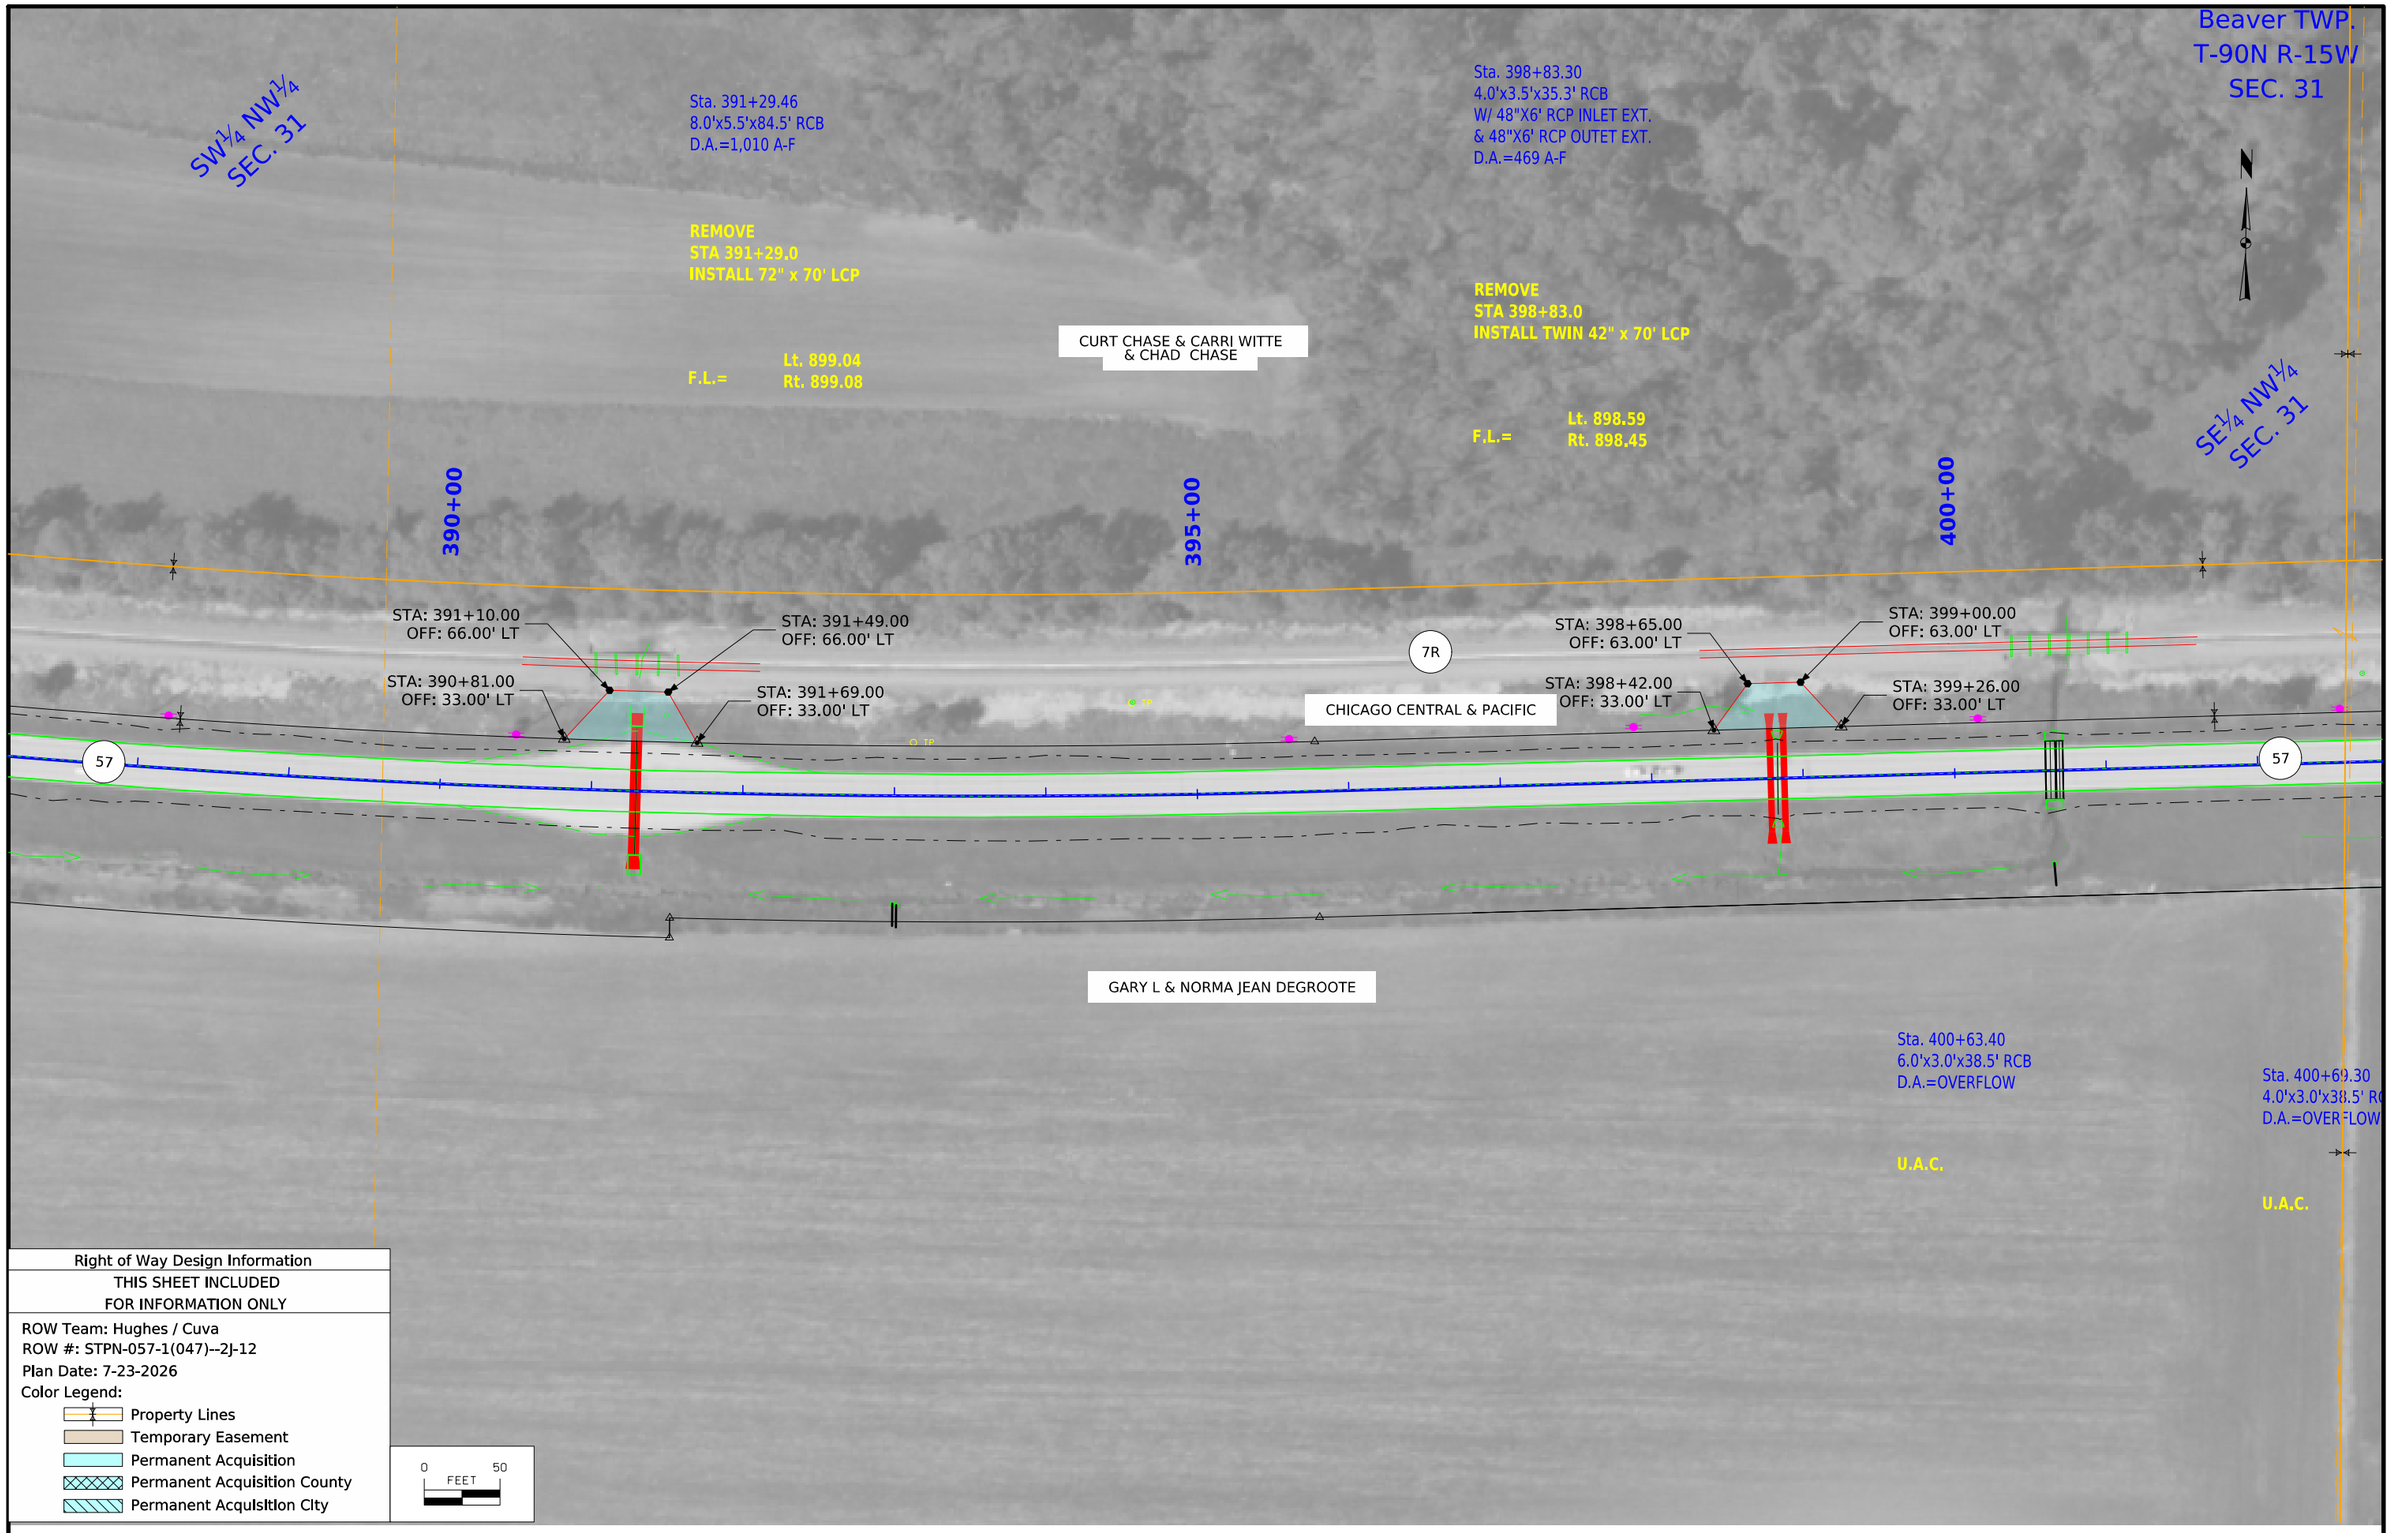

Right of Way Design Information

THIS SHEET INCLUDED
FOR INFORMATION ONLY

ROW Team: Hughes / Cuva
ROW #: STPN-057-1(047)--2J-12
Plan Date: 7-23-2026
Color Legend:

- Property Lines
- Temporary Easement
- Permanent Acquisition
- Permanent Acquisition County
- Permanent Acquisition City

0 50
FEET

FILE NO. 98765	ENGLISH	DESIGN TEAM Rolando \ Johnson \ Suntken	BUTLER COUNTY	PROJECT NUMBER STP-057-1(044)--2C-12	SHEET NUMBER H.6

11:52:01 AM 7/27/2026 CHUGHES pw:\\NTPwint1.dot.int.lan:PWMain\Documents\Projects\1205701024\ROW\H_12057047.dgn

© 2026 Microsoft Corporation © Maxar ©CNES (2026) Distribution Airbus DS © Mapbox

Beaver TWP.
T-90N R-15W
SEC. 31

Sta. 418+27.00
TWIN 5.0'x3.0'x41.0' RCB
D.A.=168 A-F

REMOVE
STA 418+27.0
INSTALL TWIN 42" x 72' RCP

F.L.= Lt. 898.07
Rt. 898.30

JOHN & JOYCE SMITH

TIMOTHY J GRUNDMEYER

420+00

425+00

430+00

1430+00

STA: 418+11.00
OFF: 64.00' LT

STA: 418+44.00
OFF: 64.00' LT

STA: 418+00.00
OFF: 33.00' LT

STA: 418+55.00
OFF: 33.00' LT

7R

CHICAGO CENTRAL & PACIFIC

57

57

FO

FO

11

SE¼ NE¼
SEC. 31

MARK YOUNGBERG
LINDA YOUNGBERG
RODNEY YOUNGBERG

TERRACE AVE.

Right of Way Design Information
THIS SHEET INCLUDED
FOR INFORMATION ONLY

ROW Team: Hughes / Cuva
ROW #: STPN-057-1(047)--2J-12
Plan Date: 7-23-2026
Color Legend:
- Property Lines
- Temporary Easement
- Permanent Acquisition
- Permanent Acquisition County
- Permanent Acquisition City

0 50
FEET

FILE NO. 98765	ENGLISH	DESIGN TEAM Rolando \ Johnson \ Suntken	BUTLER COUNTY	PROJECT NUMBER STP-057-1(044)--2C-12	SHEET NUMBER H.7

11:52:07 AM 7/27/2026 CHUGHES pw:\\NTPwint1.dot.int.lan:PWMain\Documents\Projects\1205701024\ROW\H_12057047.dgn

© 2026 Microsoft Corporation © Maxar ©CNES (2026) Distribution Airbus DS © Mapbox

111_01
10/14/22

COORDINATED OPERATIONS

Other work in progress during the same period of time will include the construction of the projects listed. Coordinate operations with those of other contractors working within the same area.

Project	Type of Work

4/30/2025 9:08:12 AM christopher.suntken@dot.iowa.gov


108_23A
8/15/22

TRAFFIC CONTROL PLAN

FILE NO.	ENGLISH	DESIGN TEAM Rolando \ Johnson \ Suntken	BUTLER COUNTY	PROJECT NUMBER STP-057-1(044)--2C-12	SHEET NUMBER J.2	

4/30/2025 9:08:12 AM


User: christopher.suntken@dot.iowa.gov

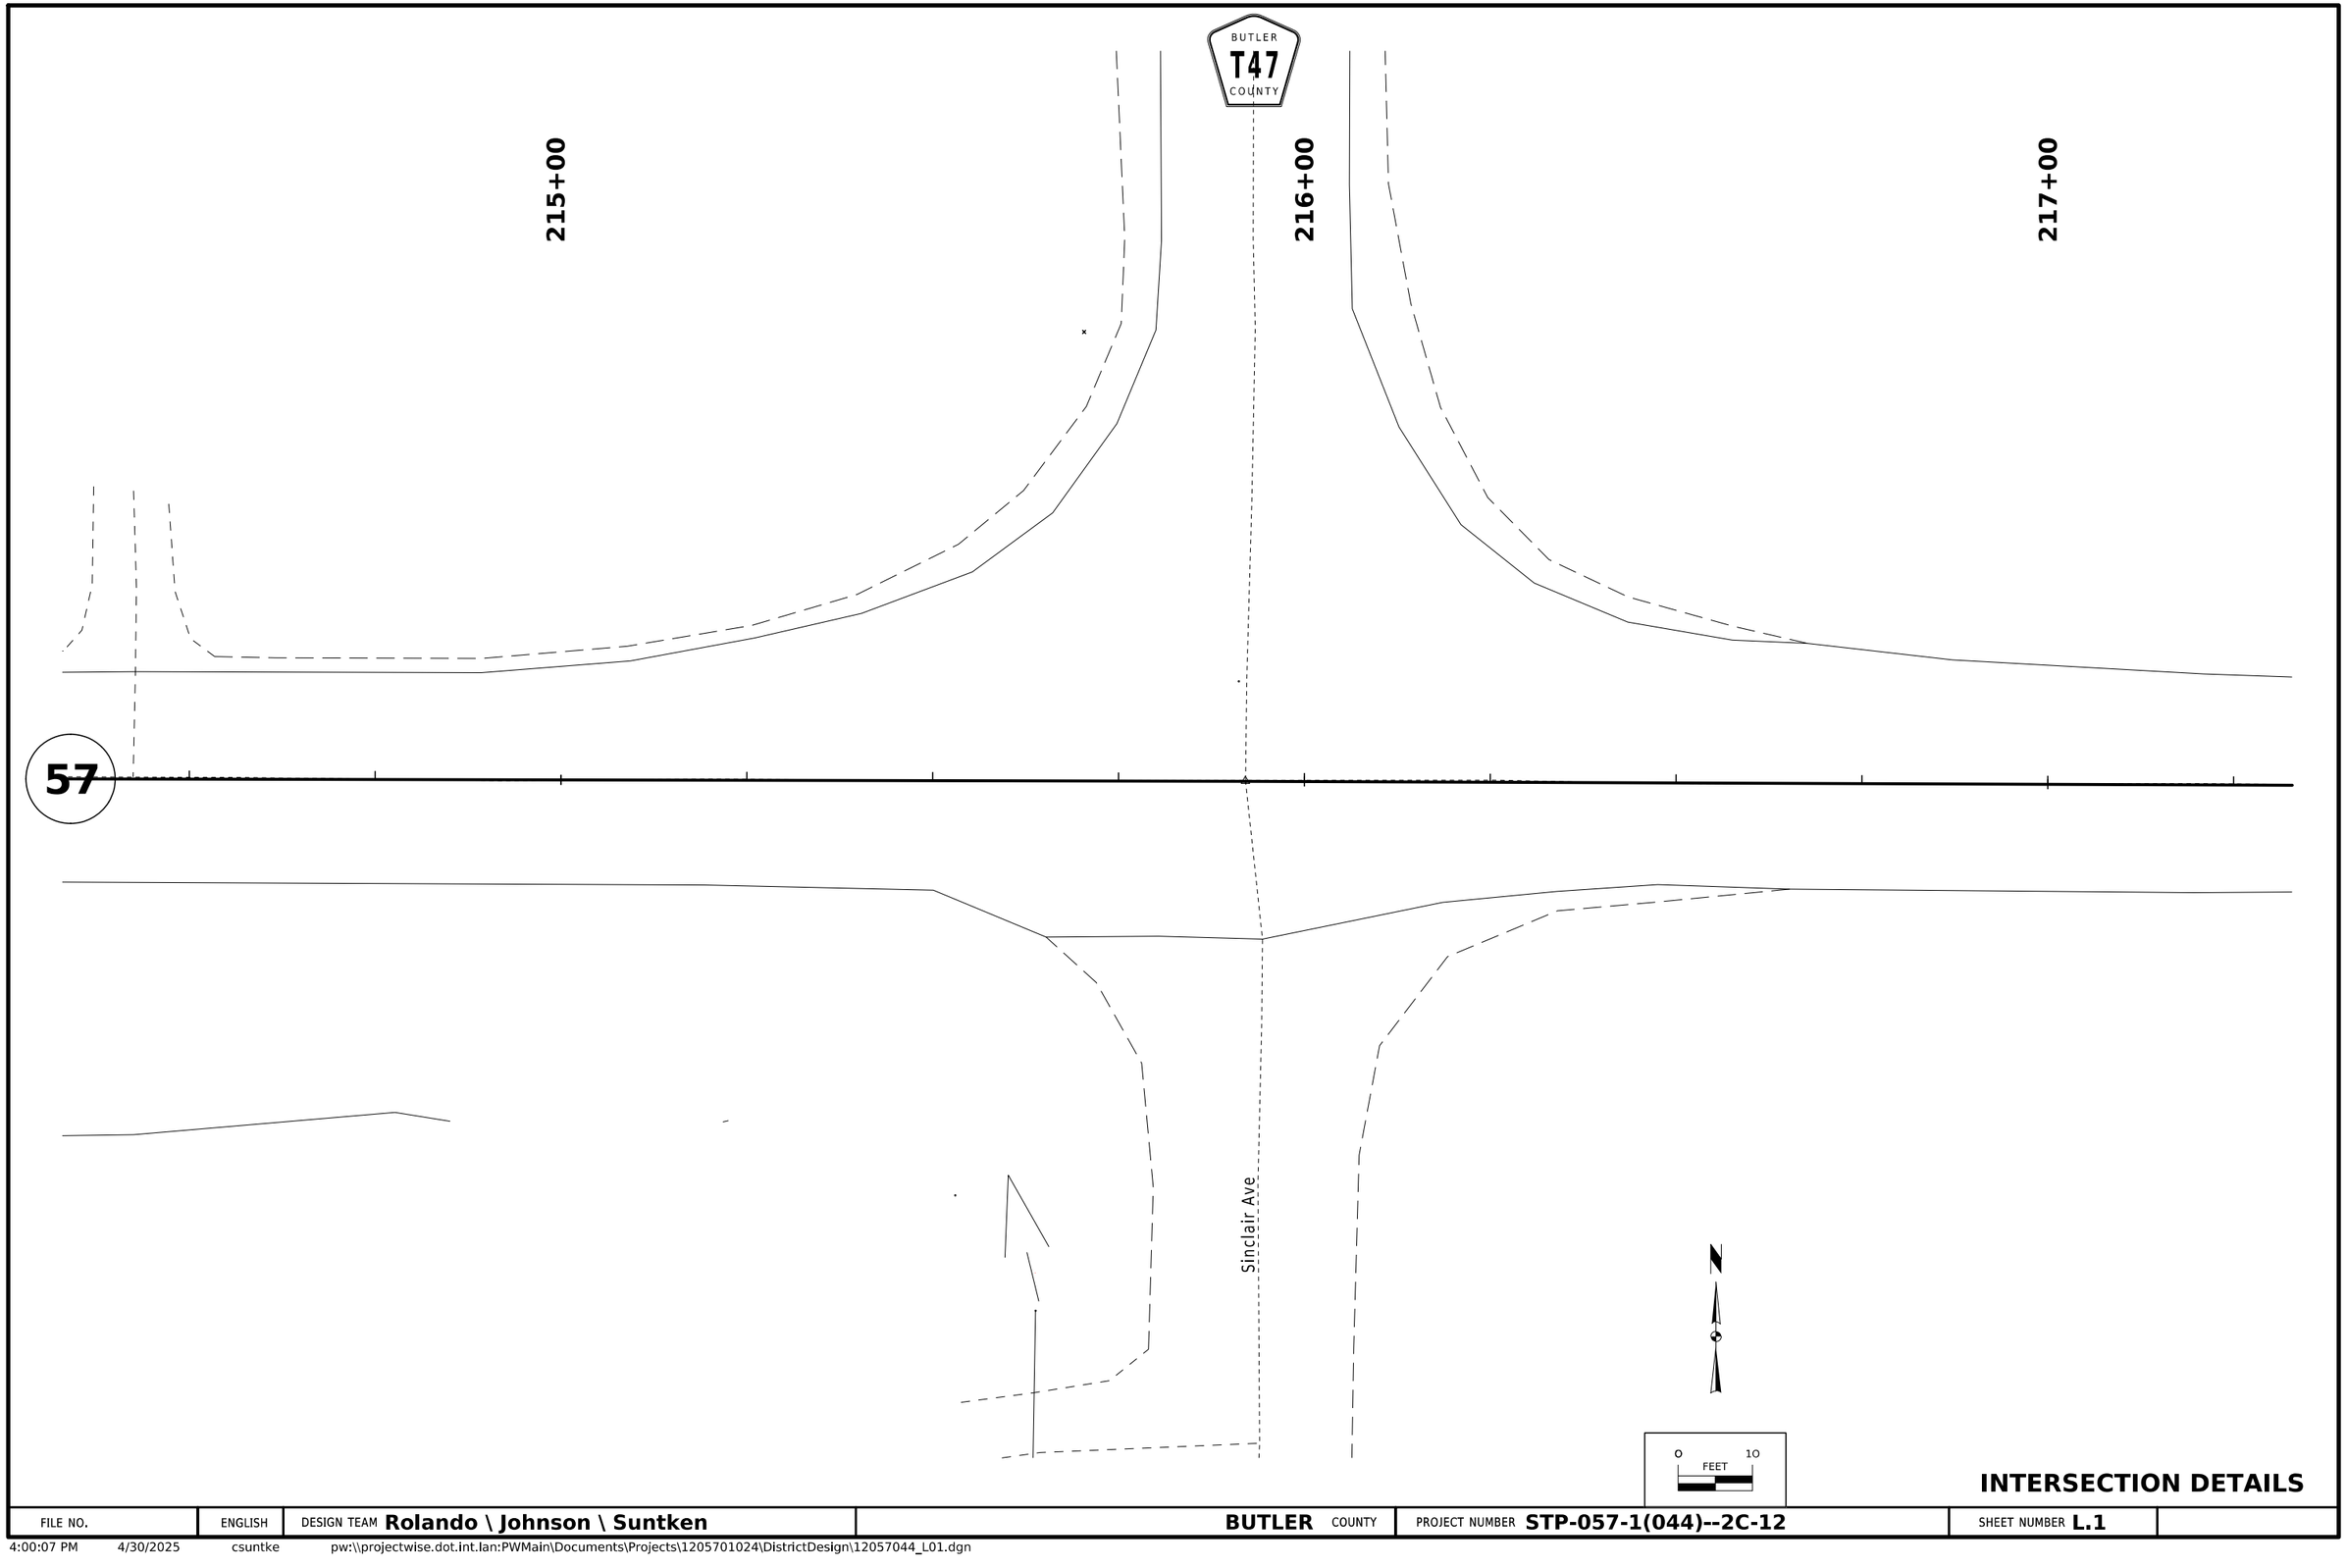

INTERSECTION DETAILS

FILE NO.	ENGLISH	DESIGN TEAM **Rolando \ Johnson \ Suntken**	**BUTLER** COUNTY	PROJECT NUMBER **STP-057-1(044)--2C-12**	SHEET NUMBER **L.1**	


4:00:07 PM 4/30/2025 csuntke pw:\\projectwise.dot.int.lan:PWMain\Documents\Projects\1205701024\DistrictDesign\12057044_L01.dgn

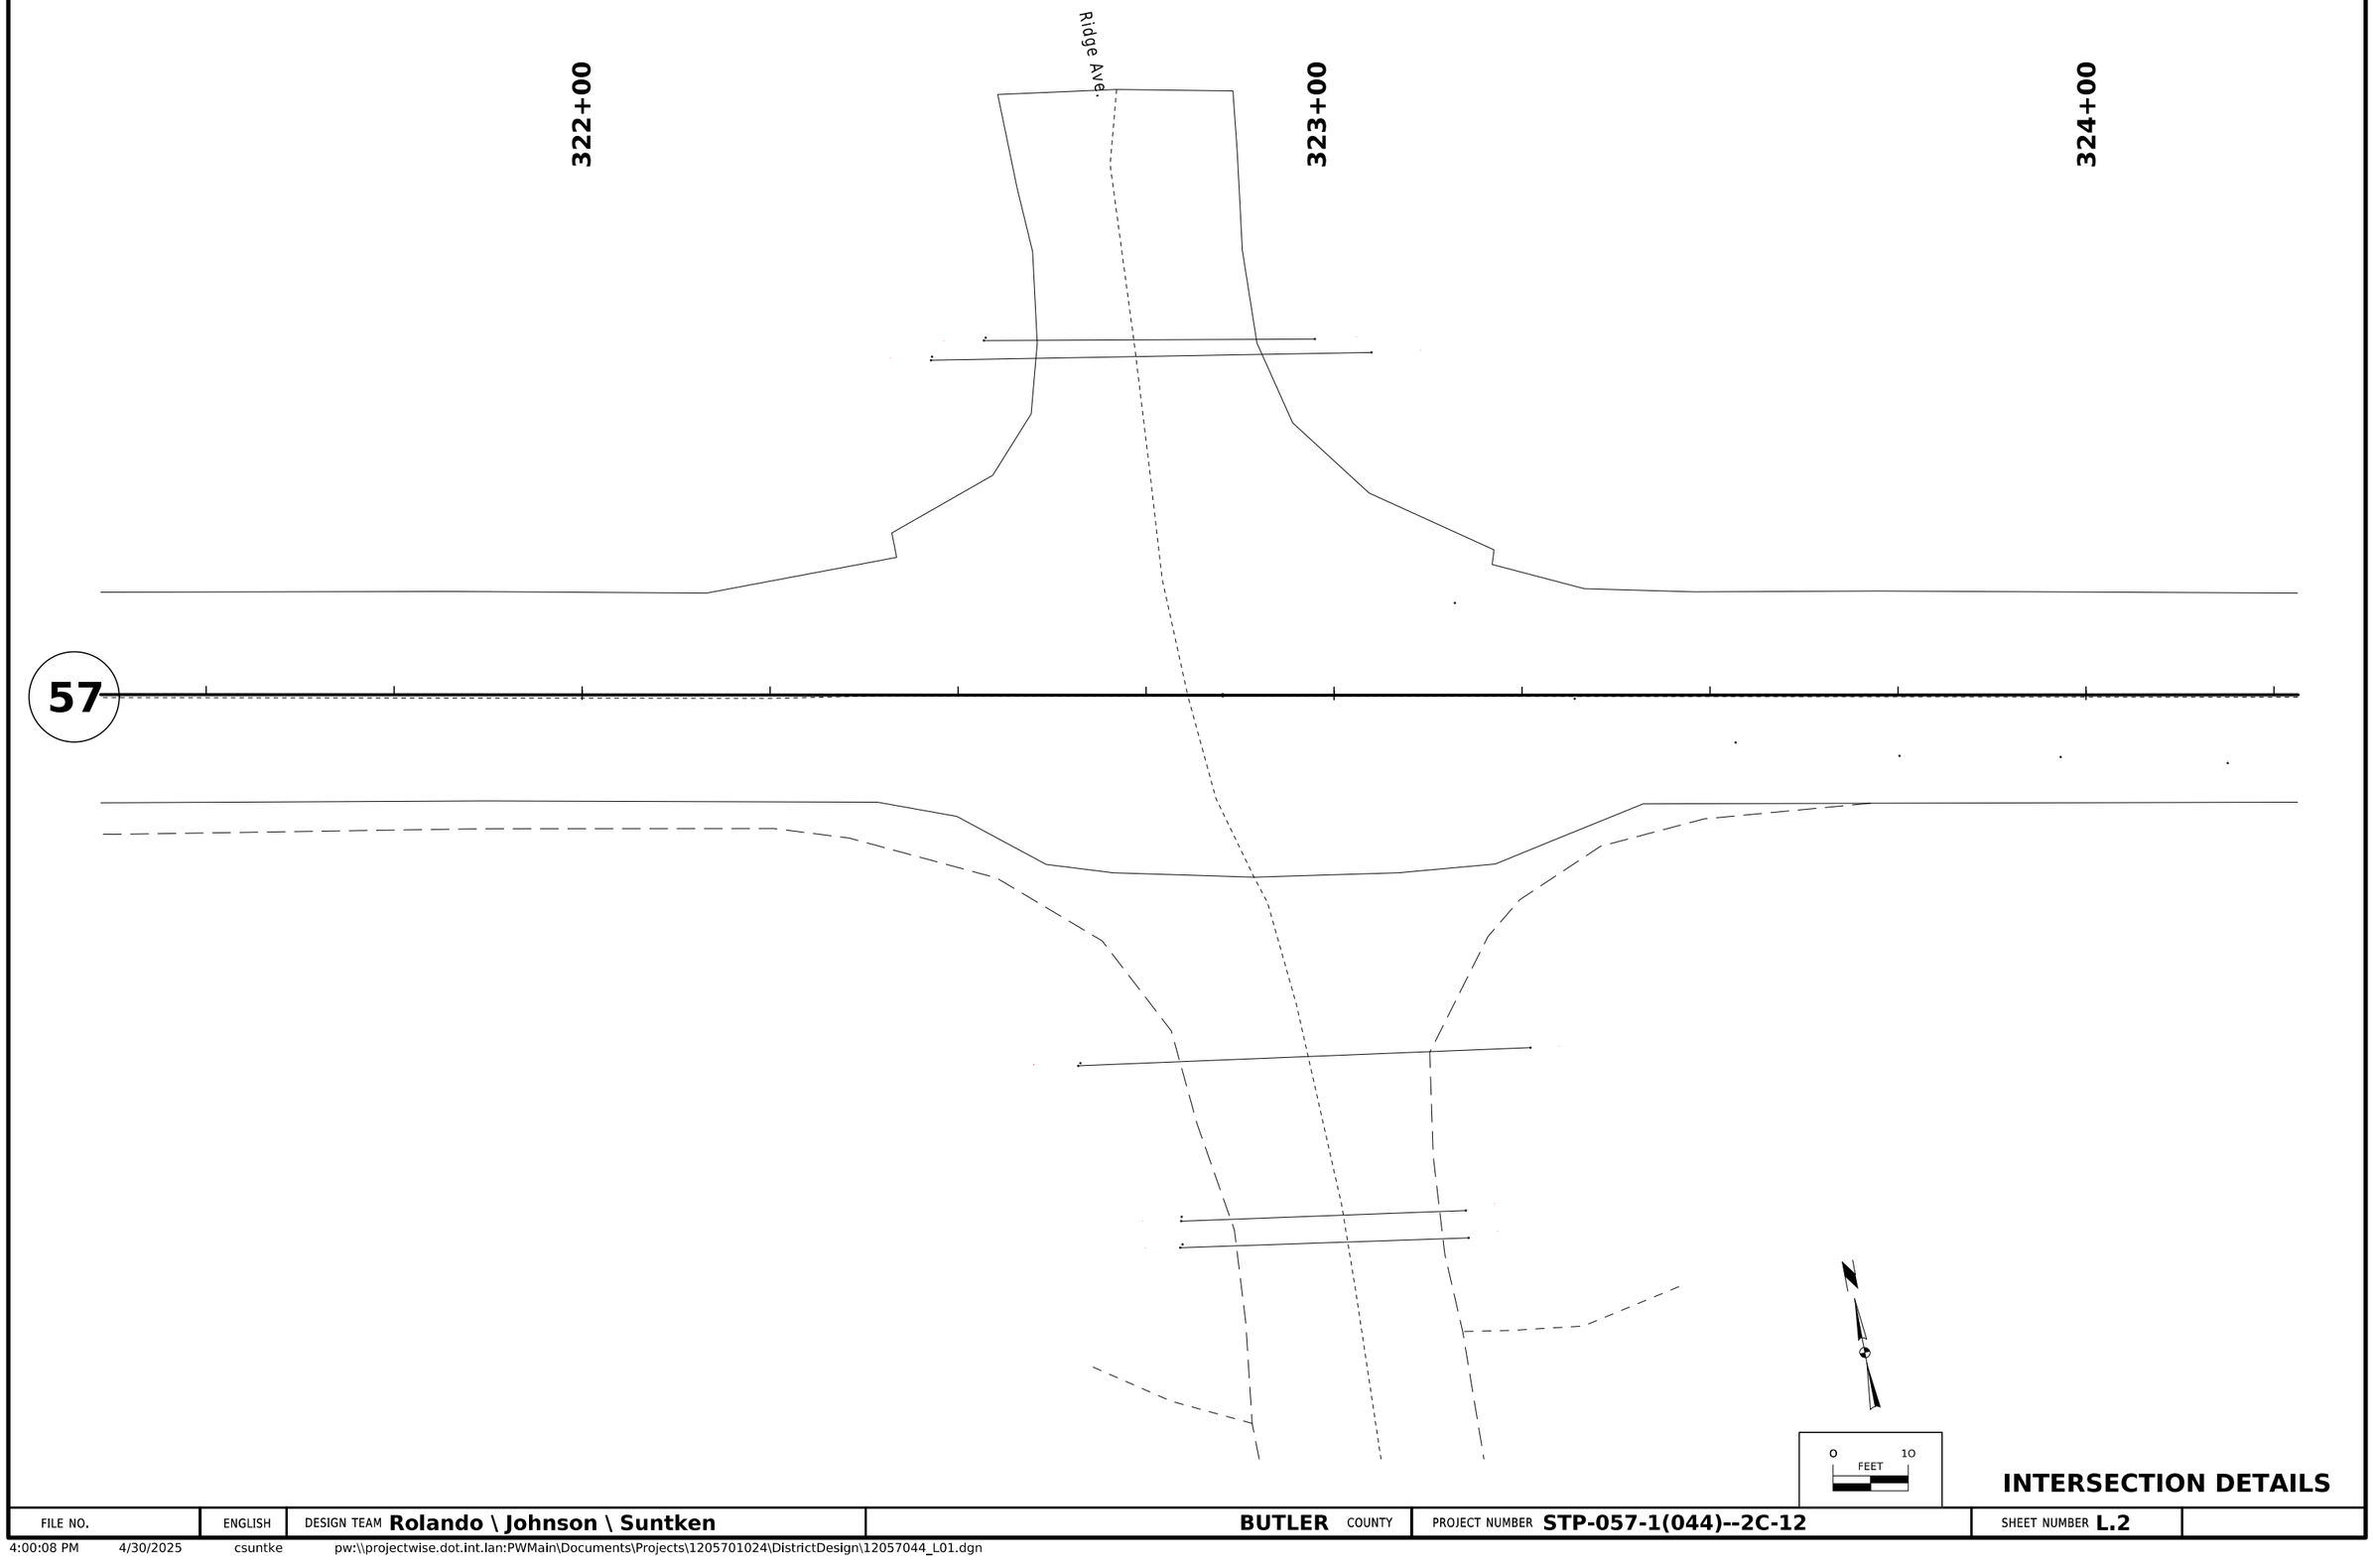

INTERSECTION DETAILS

FILE NO.	ENGLISH	DESIGN TEAM **Rolando \ Johnson \ Suntken**	**BUTLER** COUNTY	PROJECT NUMBER **STP-057-1(044)--2C-12**	SHEET NUMBER **L.2**	

4:00:08 PM 4/30/2025 csuntke pw:\\projectwise.dot.int.lan:PWMain\Documents\Projects\1205701024\DistrictDesign\12057044_L01.dgn

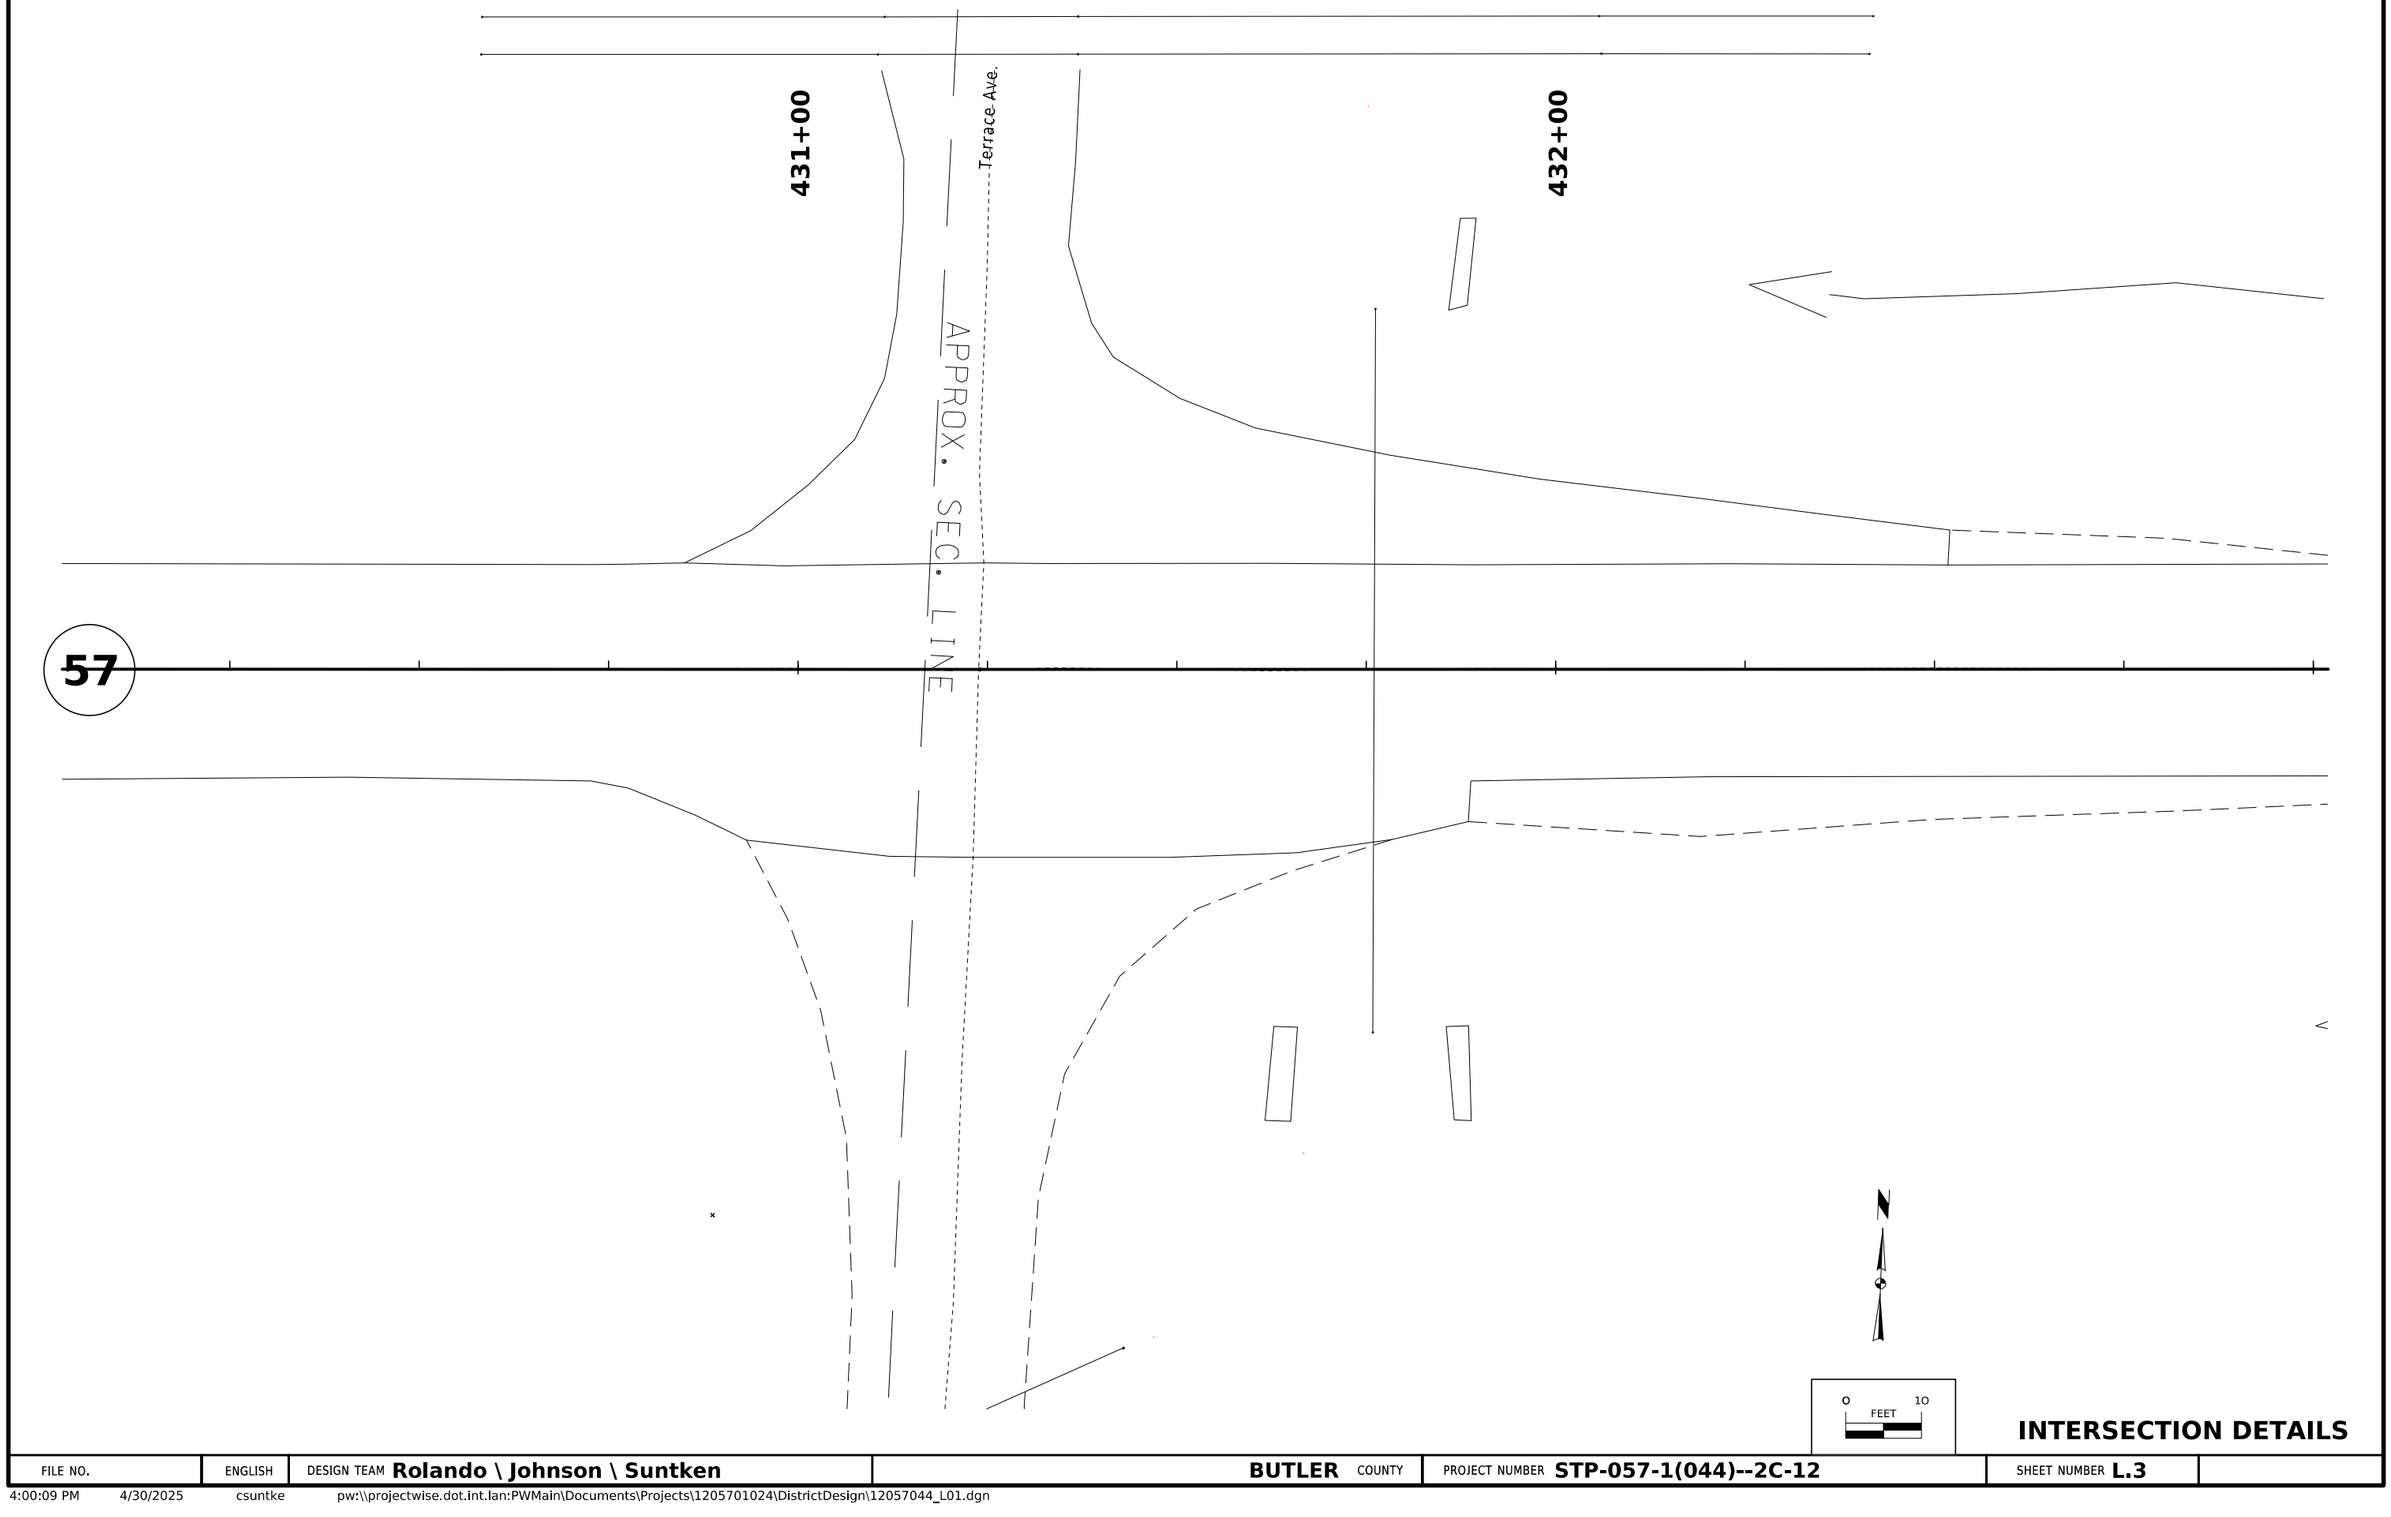

INTERSECTION DETAILS

FILE NO.	ENGLISH	DESIGN TEAM **Rolando \ Johnson \ Suntken**	**BUTLER** COUNTY	PROJECT NUMBER **STP-057-1(044)--2C-12**	SHEET NUMBER **L.3**

4:00:09 PM 4/30/2025 csuntke pw:\\projectwise.dot.int.lan:PWMain\Documents\Projects\12057010\24\DistrictDesign\12057044_L01.dgn

479+00

480+00

481+00


57

0 10
FEET

INTERSECTION DETAILS

FILE NO.	ENGLISH	DESIGN TEAM **Rolando \ Johnson \ Suntken**	**BUTLER** COUNTY	PROJECT NUMBER **STP-057-1(044)--2C-12**	SHEET NUMBER **L.4**


4:00:09 PM 4/30/2025 csuntke pw:\\projectwise.dot.int.lan:PWMain\Documents\Projects\1205701024\DistrictDesign\12057044_L01.dgn

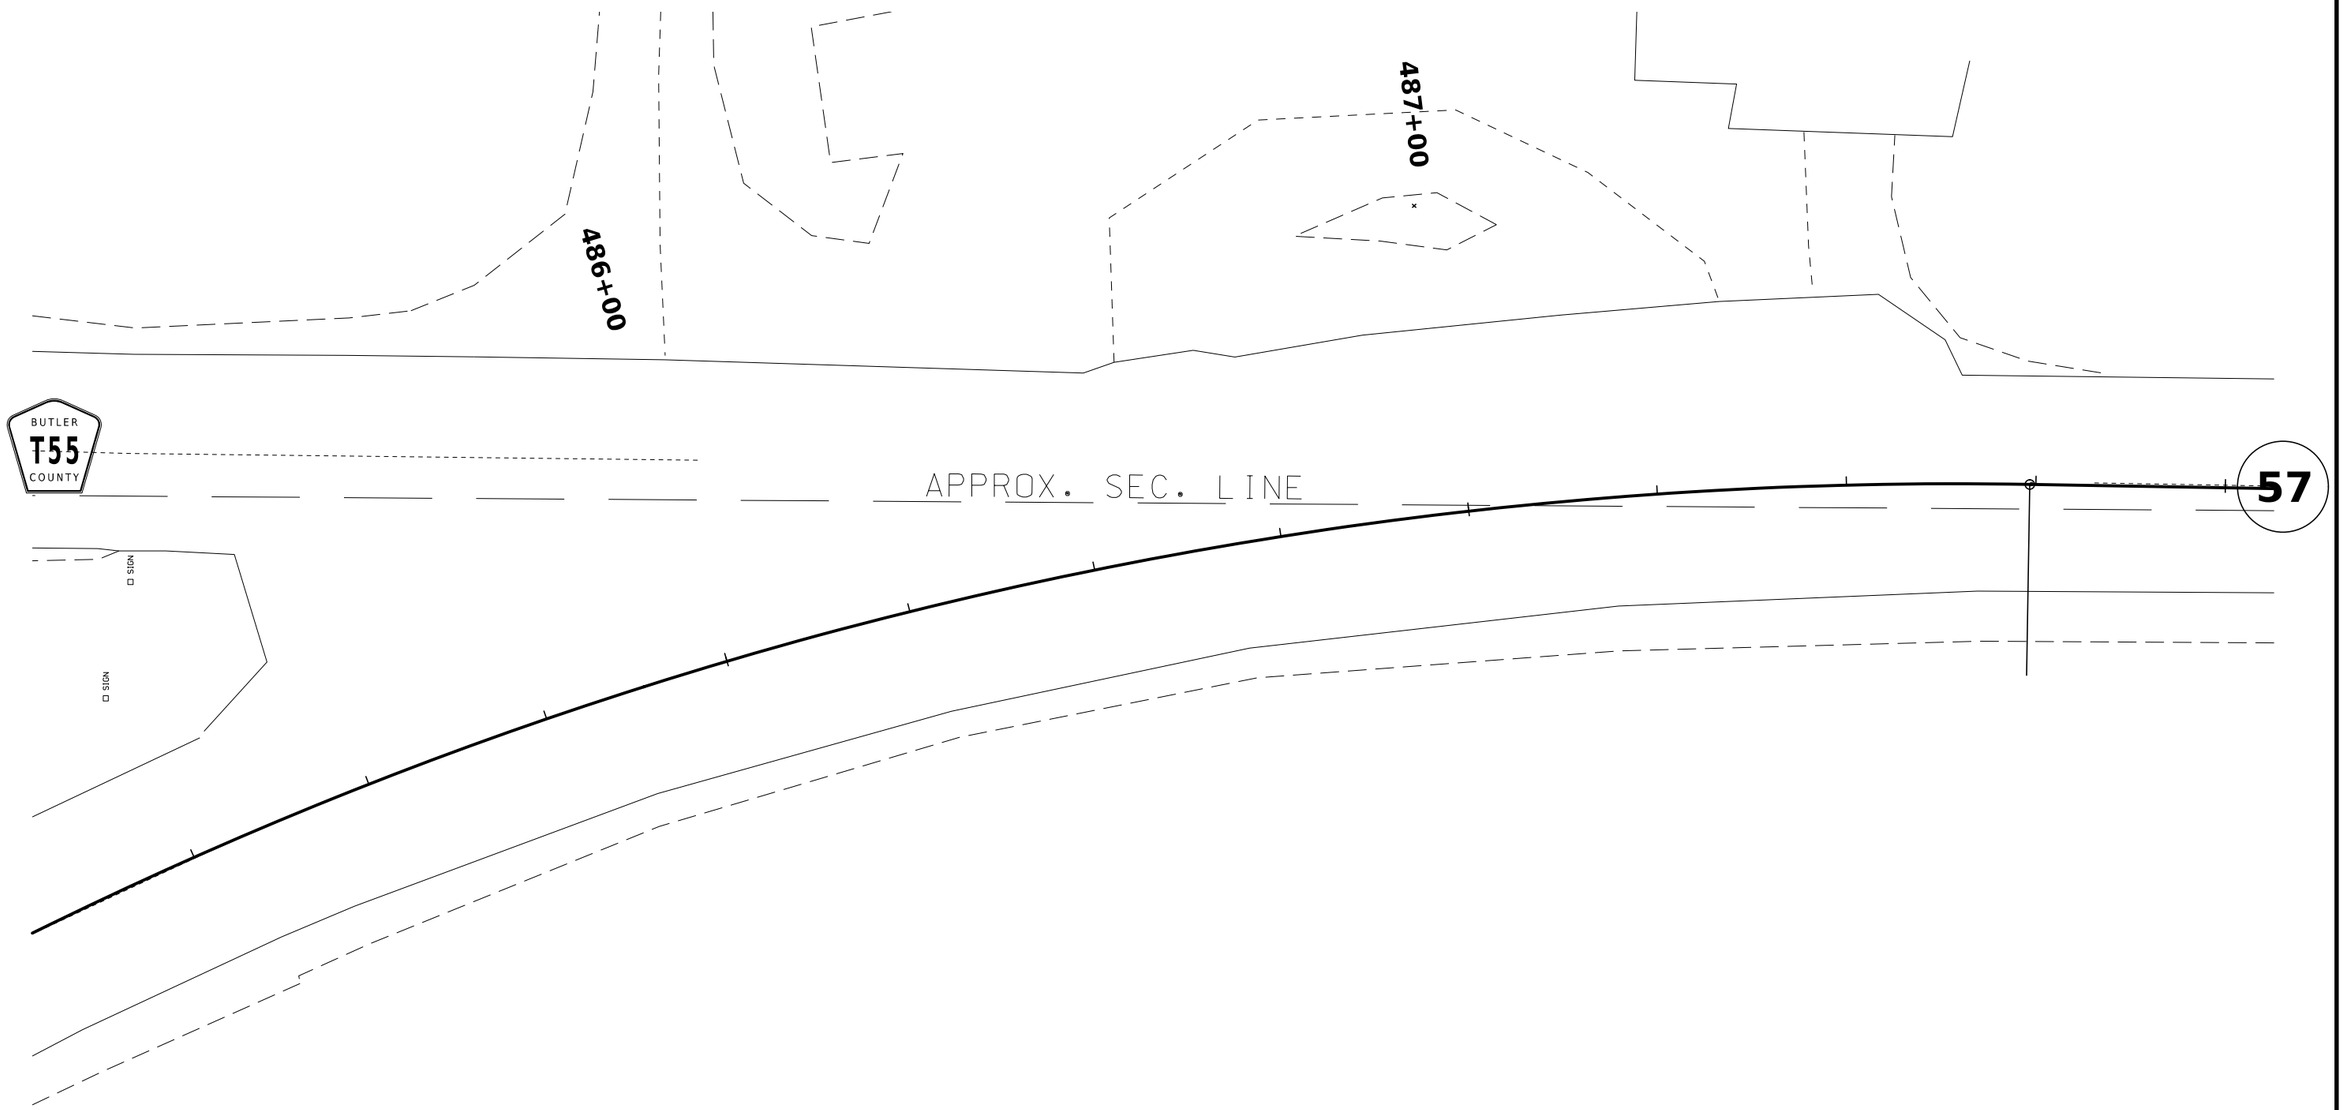

INTERSECTION DETAILS

FILE NO.	ENGLISH	DESIGN TEAM **Rolando \ Johnson \ Suntken**	**BUTLER** COUNTY	PROJECT NUMBER **STP-057-1(044)--2C-12**	SHEET NUMBER **L.5**	

4:00:10 PM 4/30/2025 csuntke pw:\\projectwise.dot.int.lan:PWMain\Documents\Projects\1205701024\DistrictDesign\12057044_L01.dgn

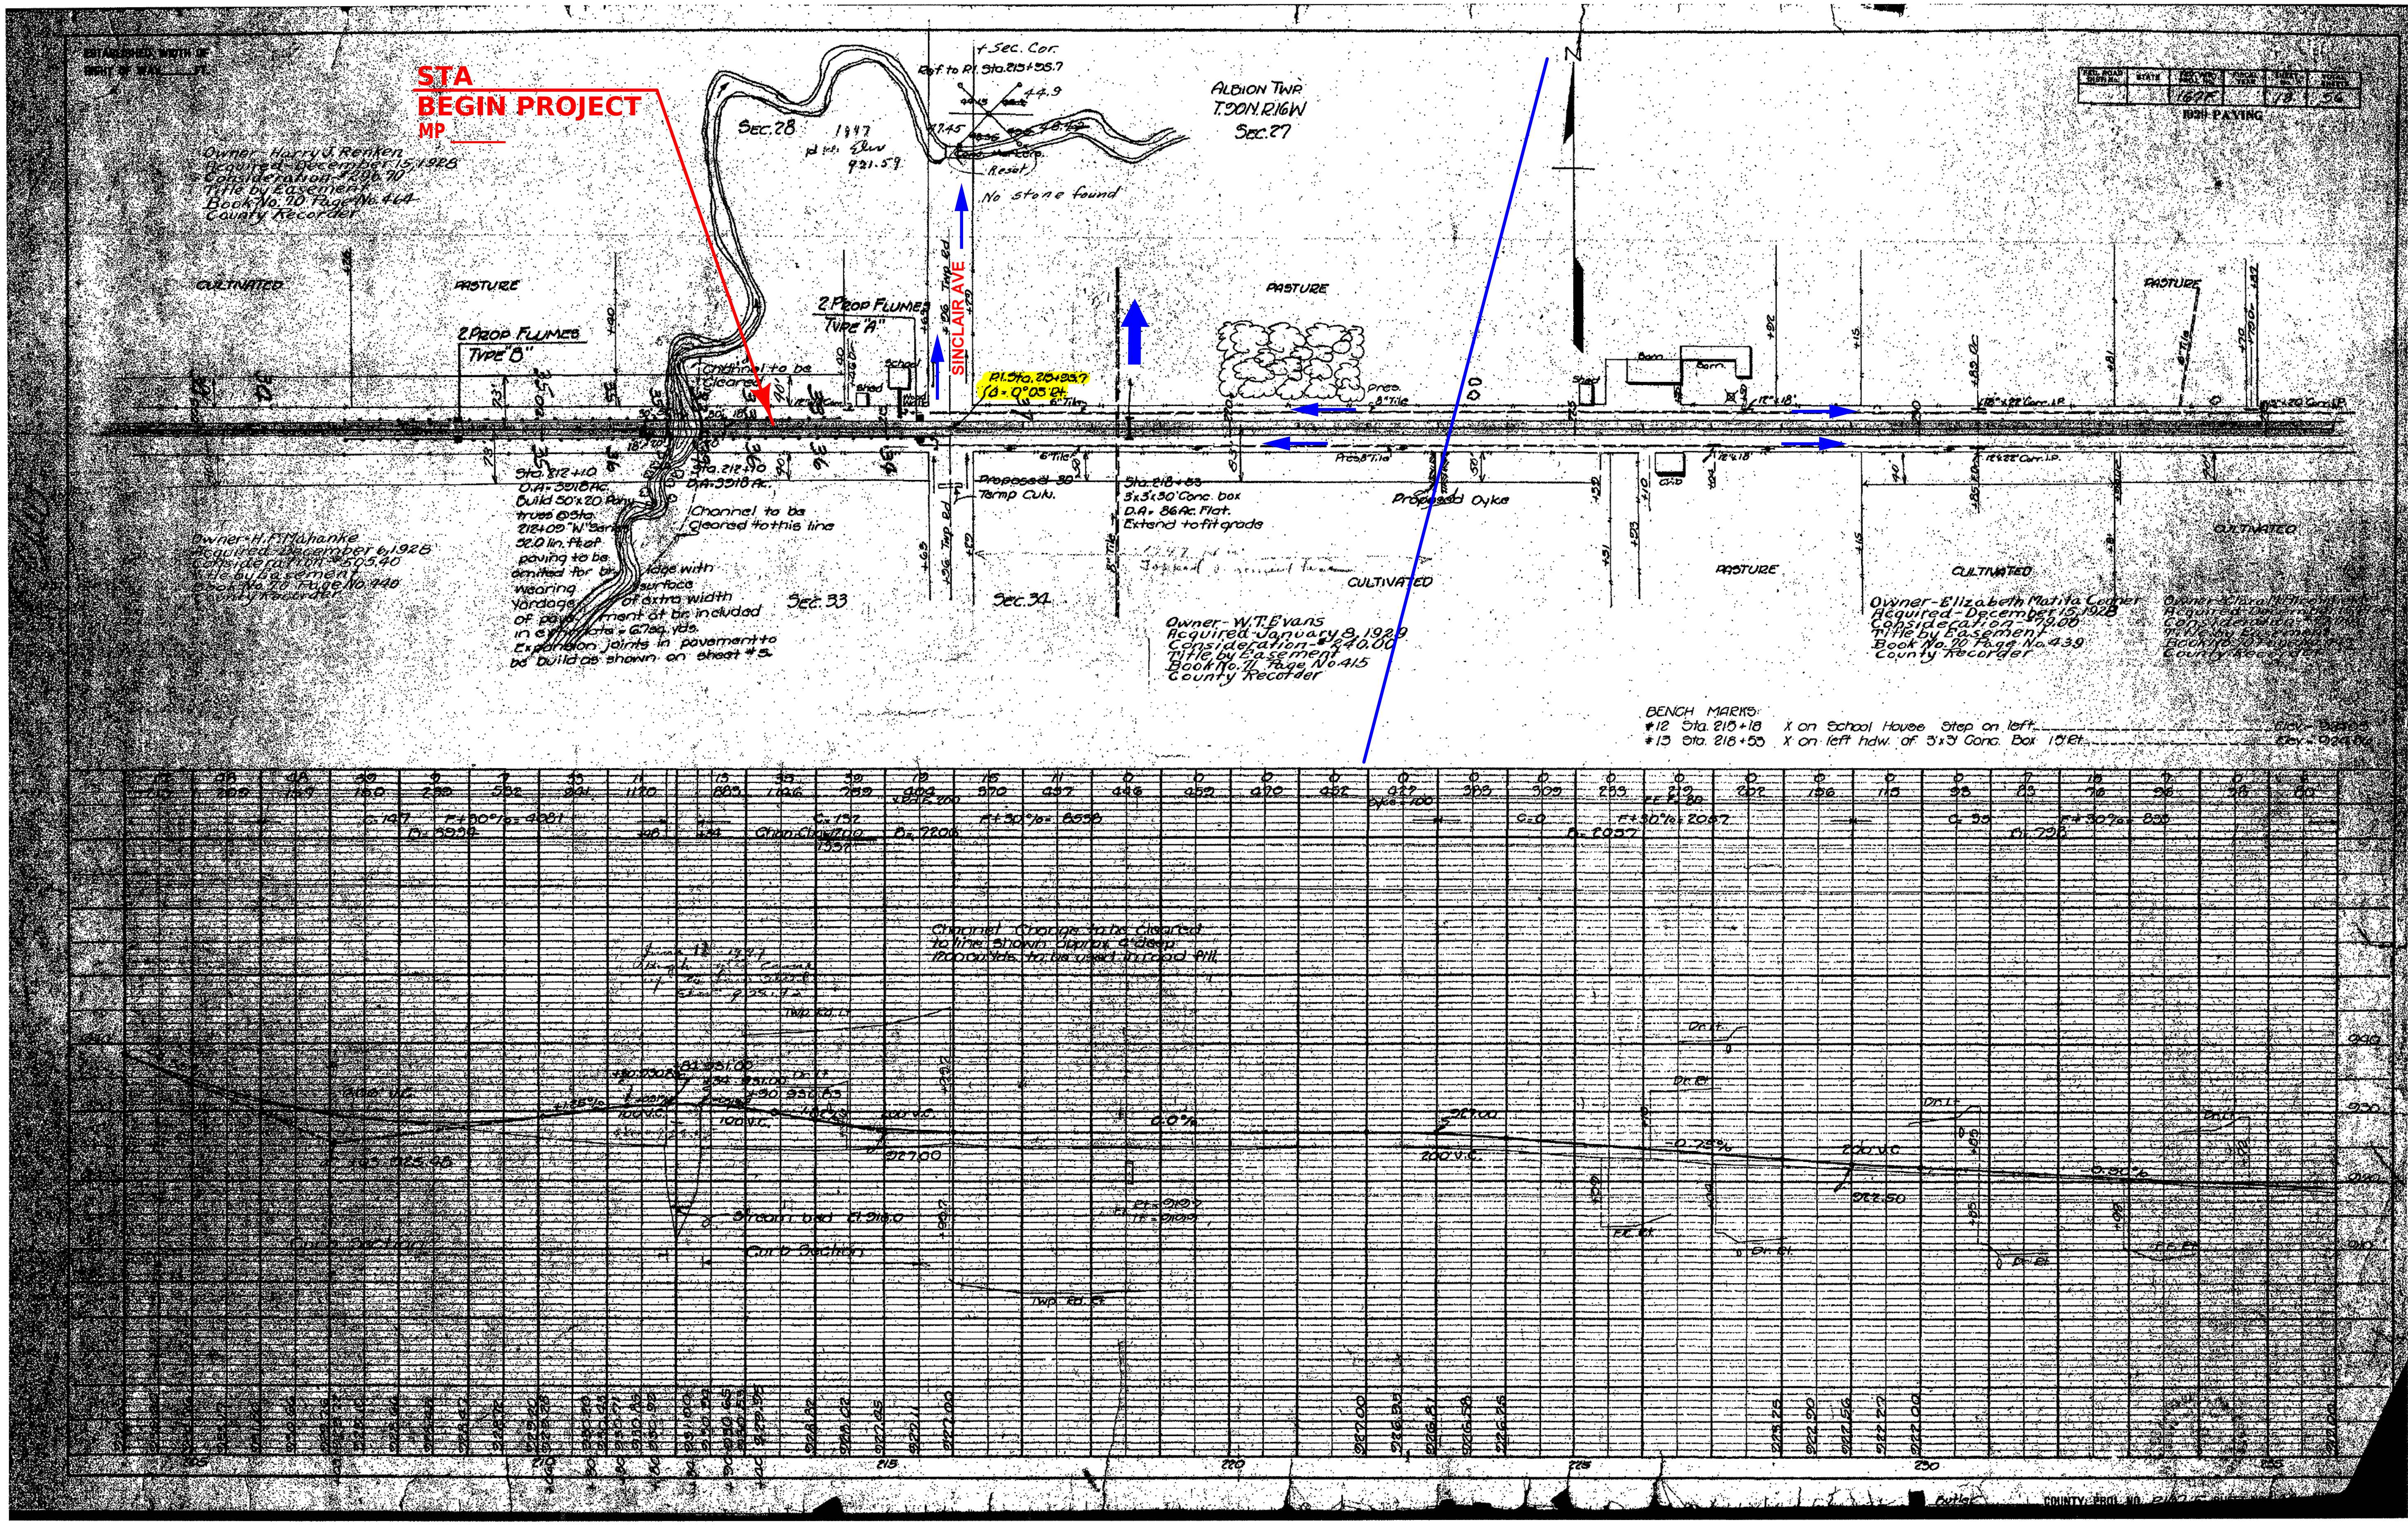

AS-BUILT PLANS / EROSION CONTROL

FILE NO. 98765	ENGLISH	DESIGN TEAM Rolando \ Johnson \ Suntken		BUTLER COUNTY	PROJECT NUMBER STP-057-1(044)--2C-12	SHEET NUMBER R.1	

FED. ROAD DIST. No.	STATE	FED. AID PROJ. No.	FISCAL YEAR	SHEET No.	TOTAL SHEETS
		167F		13	56

1929 PAVING

ESTABLISHED WIDTH OF RIGHT OF WAY 66 FT.

Ref to Pl. Sta. 236+92.12

ALBION TWP.
T. 9 ON. R. 6 W.
SEC. 27

CULTIVATED

ORCHARD

Shed

18"x22' Corr. I.P.

Proj. 8" Tile

15"x13' Corr.

15"x16' Corr.

15"x18' Corr. I.P. 8" Tile

18"x20' Corr. I.P.

10" Tile

18"x30'

Private

Sta. 235+66 4'x2'x30.1' Conc. box D.A. = 33 Ac. Plat Extend to fit grade.

PASTURE

Pl. Sta. 236+92.12 Δ = 17°-00'-00" Rt.

15"x18' Conc.

Shed

Owner - Julia Card
Acquired - December 11, 1928
Consideration - $142.00
Title by Easement
Book No. 70 Page No. 433
County Recorder

SEC. 31

Owners - Irvin Card, Ward Card, Elmer Card
Acquired - December 12, 1928
Consideration $142.06
Title by Easement
Book No. 70 Page No. 441
County Recorder

BENCH MARKS:
#14 Sta. 230+54 ℗ on top of W. Conc. Gate Post 33' Rt. _____ Elev. - 920.11
#15 Sta. 255+00 ℗ on Lt. Hdw. of 4'x8' Conc. Box 16' Lt. _____ Elev. - 914.60

AS-BUILT PLANS / EROSION CONTROL

FILE NO.	ENGLISH	DESIGN TEAM Rolando \ Johnson \ Suntken	BUTLER COUNTY	PROJECT NUMBER STP-057-1(044)--2C-12	SHEET NUMBER R.2

11:41:47 AM 4/28/2025 csuntke pw:\\projectwise.dot.int.lan:PWMain\Documents\Projects\1205701024\DistrictDesign\12057044_R01.dgn

ESTABLISHED WIDTH OF RIGHT OF WAY_____FT.

+ Sec. Cor.
Ref. to P.I. Sta. 268+91.6
C.M. C.M. 41.7 Iron Pipe 49.6 C.M. C.M.
Crase
No stone found

ALBION TWP.
T.9 ON. R.16W.
SEC. 26

Ref. to P.I. Sta. 285+27.7
C.M. C.M. 49.5 97.2 97.7 92.0 C.M. C.M.

FED. ROAD DIST. No.	STATE	FED. AID PROJ. No.	FISCAL YEAR	SHEET No	TOTAL SHEETS
		167F		12	56

B29 PAVING

SEC. 27

CULTIVATED

P.I. Sta. 268+91.6
Δ = 9°25' Rt.

Prop. 10" Tile

Sta. 268+63
4'x2'x30' Conc. Arch
DA = 58 Ac. Flat
Extend to fit grade

Trans Sta.

QUAIL AVE

P.C. Sta. 262+72.2

P.T. Sta. 268+55.5

Δ = 9°25' Rt.
D = 5°
T = 94.4
L = 188.3
E = 3.9
R = 1146.0

SUPERELEVATE CURVE

CULTIVATED

SEC. 30

SEC. 35

Owner - Stella Younker Cox
Received December 20, 1928
Consideration - $36.00
Title by Easement
Book No. 76 Page No. 444
County Rec. of Deeds

Prop. 10" Tile

SEC. 35

Illinois Central R.R.

15" x 18" V. Tile

15" x 18" Conc. I.P.

Prop. 8" Tile


18" x 18" Conc. Prop. 8" Tile

P.I. Sta. 285+27.7
Δ = 0°32' Rt.

15" x 18" Conc. I.P.

CULTIVATED

BENCH MARKS:
#16 Sta. 268+63 ℄ on Lt. Hdw. of 4'x2' Conc. Box 20' Lt. ..... Elev. = 912.86
#17 Sta. 287+75 Spk. in Trans. Pole Rt. #5155 30' Rt. ..... Elev. = 909.16

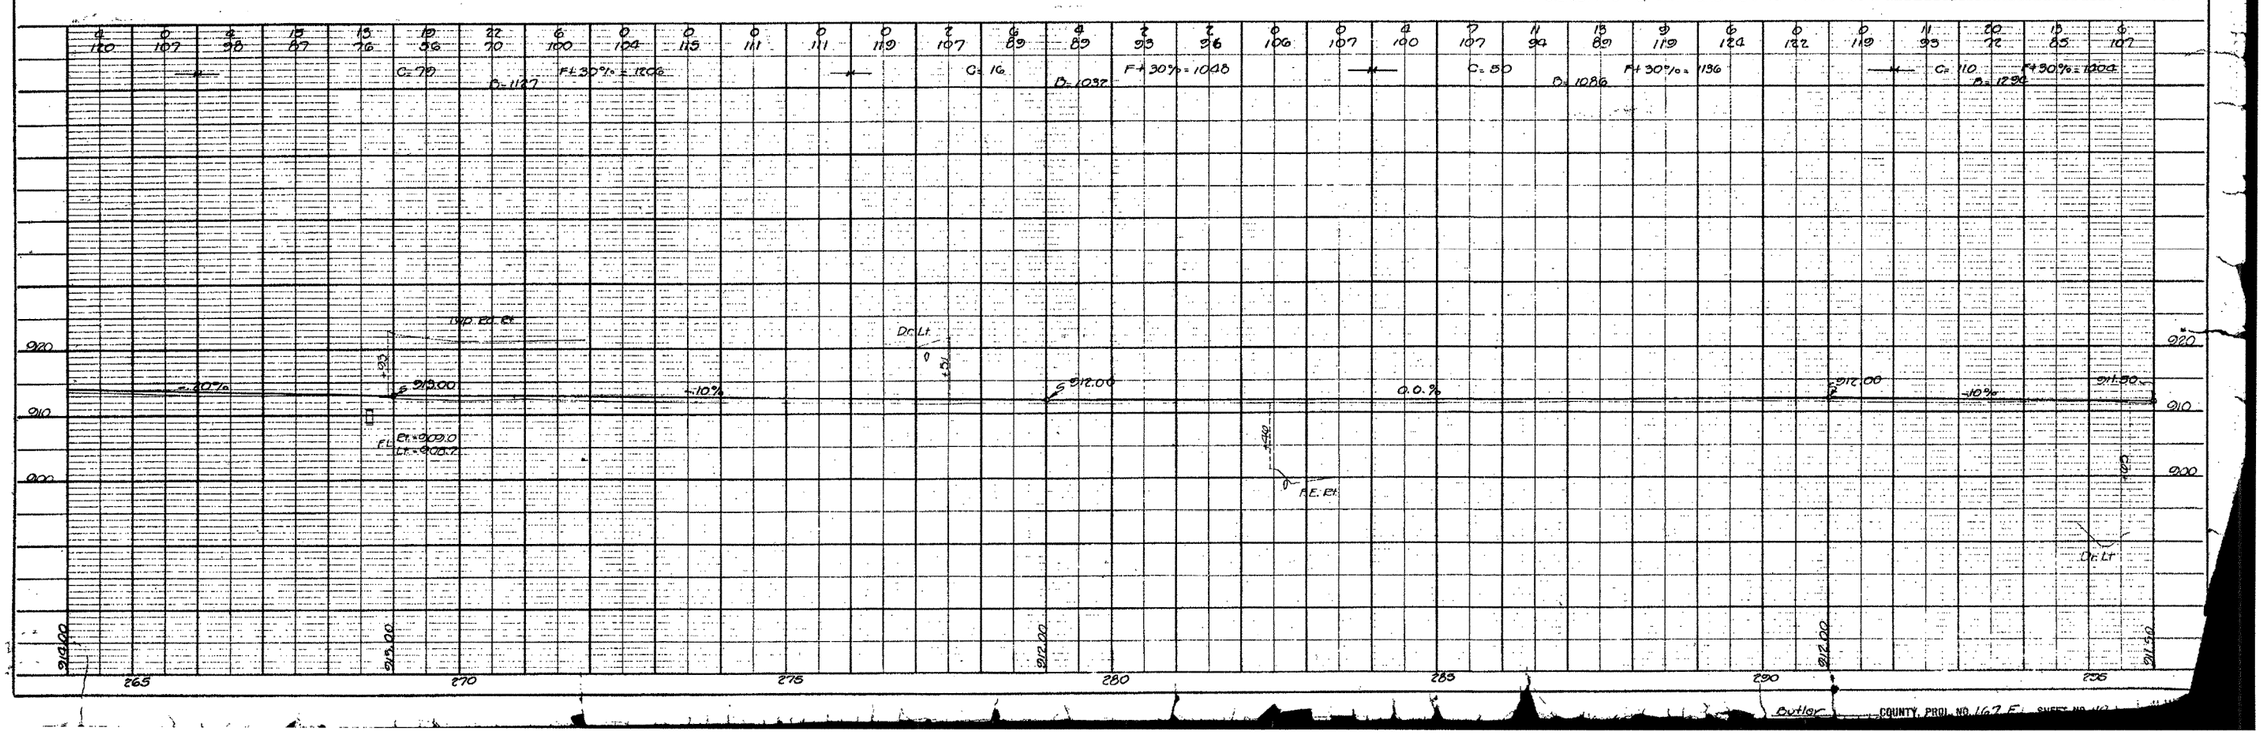

AS-BUILT PLANS / EROSION CONTROL


FILE NO. 98765	ENGLISH	DESIGN TEAM Rolando \ Johnson \ Suntken	BUTLER COUNTY	PROJECT NUMBER STP-057-1(044)--2C-12	SHEET NUMBER R.3

11:41:49 AM 4/28/2025 csuntke pw:\\projectwise.dot.int.lan:PWMain\Documents\Projects\1205701024\DistrictDesign\12057044_R01.dgn

ESTABLISHED WIDTH OF
RIGHT OF WAY_____FT.

ALBION TWP.
T.9ON.R.16N.


Ref. to Pi. Sta. 322+85.3

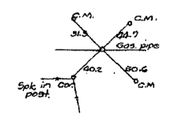

FED. ROAD DIST. No.	STATE	FED. AID PROJ. No.	FISCAL YEAR	SHEET No.	TOTAL SHEETS
		167F		15	56

1924 PAVING


Sec. 35 | Sec. 36

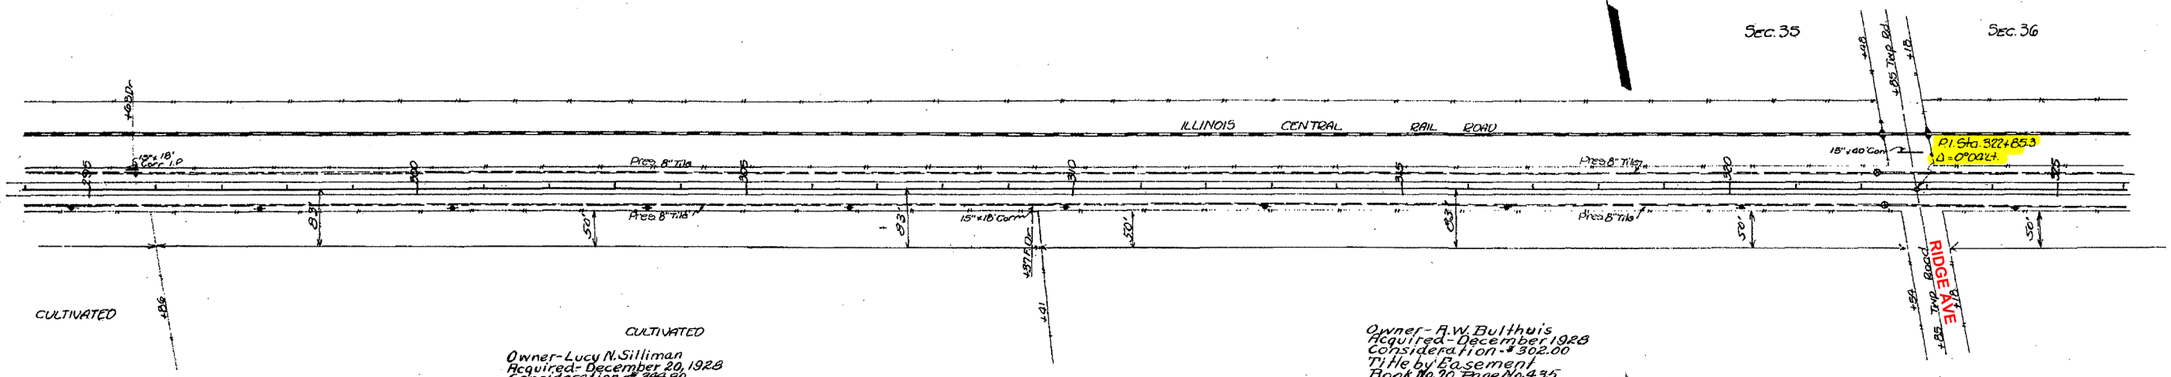

Owner - Lucy N. Silliman
Acquired - December 20, 1928
Consideration - $349.80
Title by Easement
Book No. 70 Page No. 444
County Recorder

Owner - A.W. Bulthuis
Acquired - December 1, 1928
Consideration - $302.00
Title by Easement
Book No. 70 Page No. 435
County Recorder

BENCH MARKS:
#18 Sta. 301+30 Spk. in Trans. Pole # 5142 30' Rt. ____ Elev. - 907.96
#19 Sta. 315+74 Spk. in Trans. Pole # 5150 30' Rt. ____ Elev. - 906.65
#20 Sta. 321+85 Ø on Conc. Base of Signal Box next to R.R. Tracks 75' Lt. ____ Elev. - 911.21

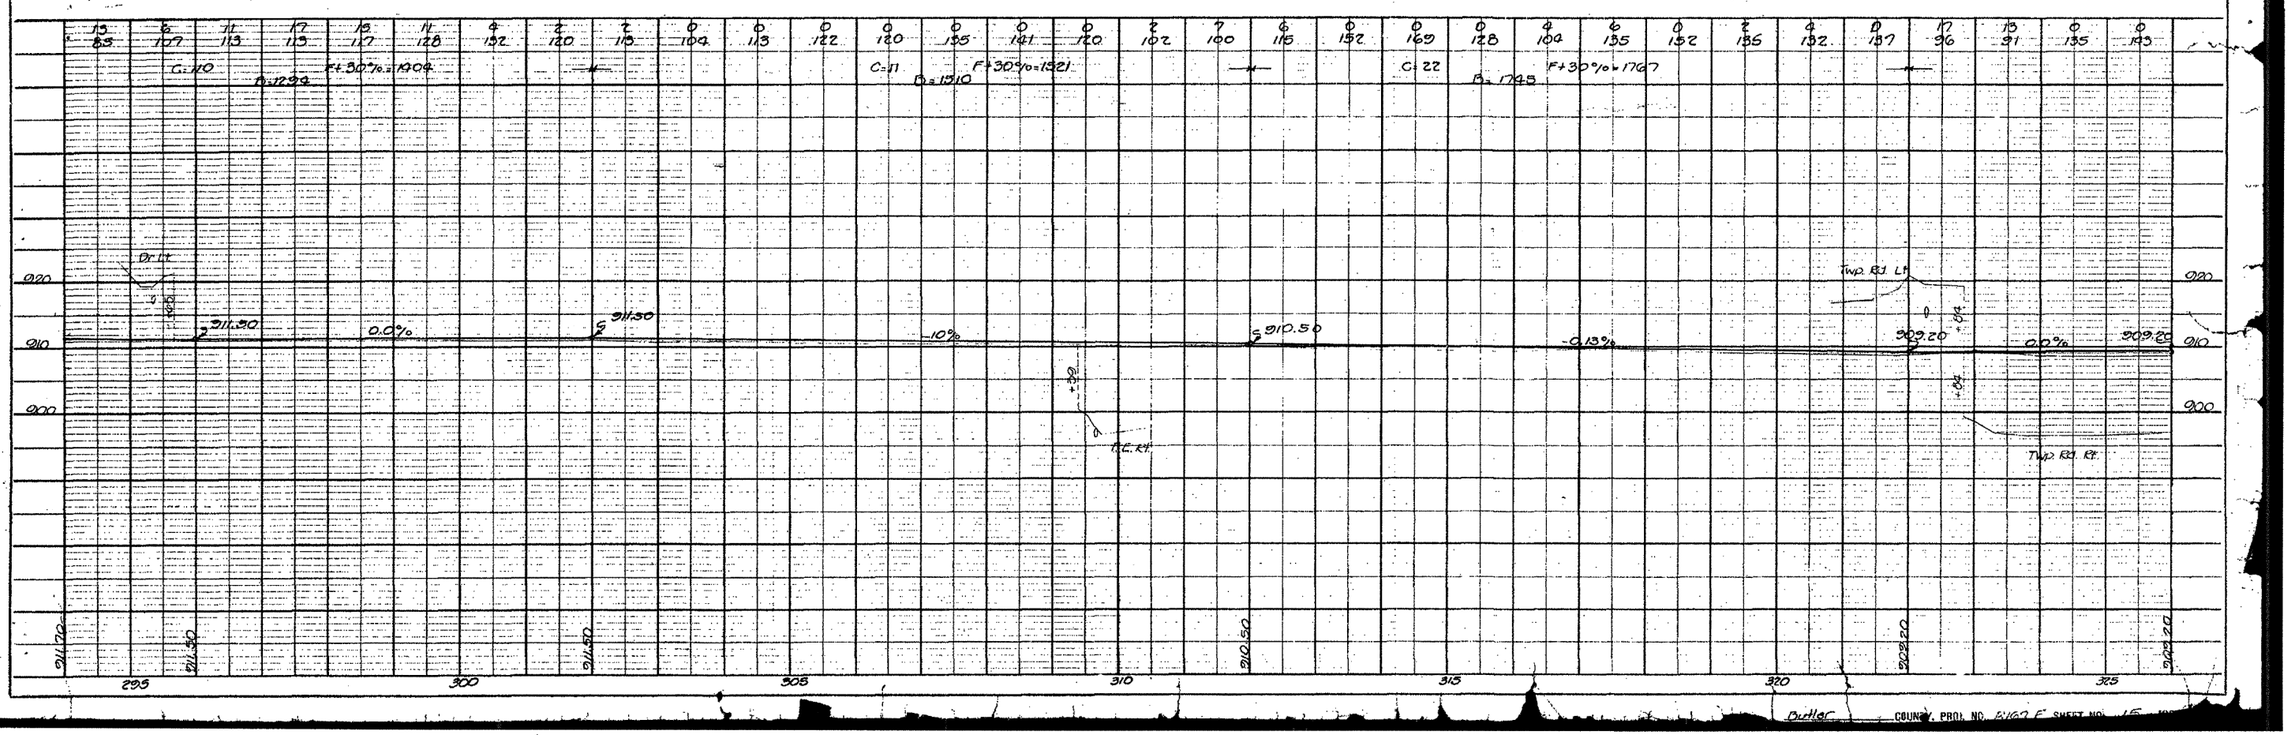

AS-BUILT PLANS / EROSION CONTROL

FILE NO.	ENGLISH	DESIGN TEAM Rolando \ Johnson \ Suntken	BUTLER COUNTY	PROJECT NUMBER STP-057-1(044)--2C-12	SHEET NUMBER R.4


11:41:51 AM 4/28/2025 csuntke pw:\\projectwise.dot.int.lan:PWMain\Documents\Projects\1205701024\DistrictDesign\12057044_R01.dgn

ESTABLISHED WIDTH OF
RIGHT OF WAY_____FT.


ALBION TWP
T.3ON. R.16W.
SEC. 36.

FED ROAD D.T. NO.	STATE	FED/STATE PROJ. NO.	FISCAL YEAR	SHEET NO.	TOTAL SHEETS
		167F		16	56

I-69 PAVING

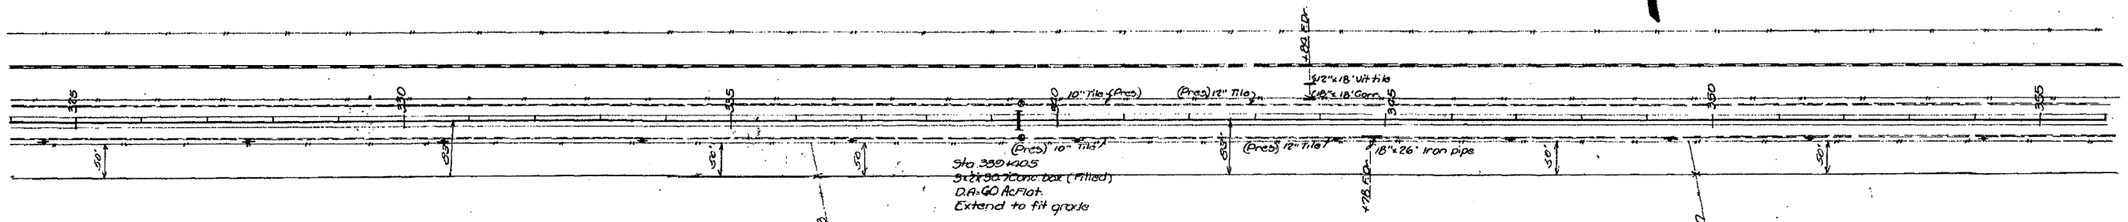

BENCH MARKS:
21 - Sta. 339 +41 X on Rt headwall of 3'x2' Conc. Box. 17' Rt. _____El. = 306.99
22 - Sta. 353 +84 Spike in trans pole # 3173 - 30' Rt. _____El. = 303.08

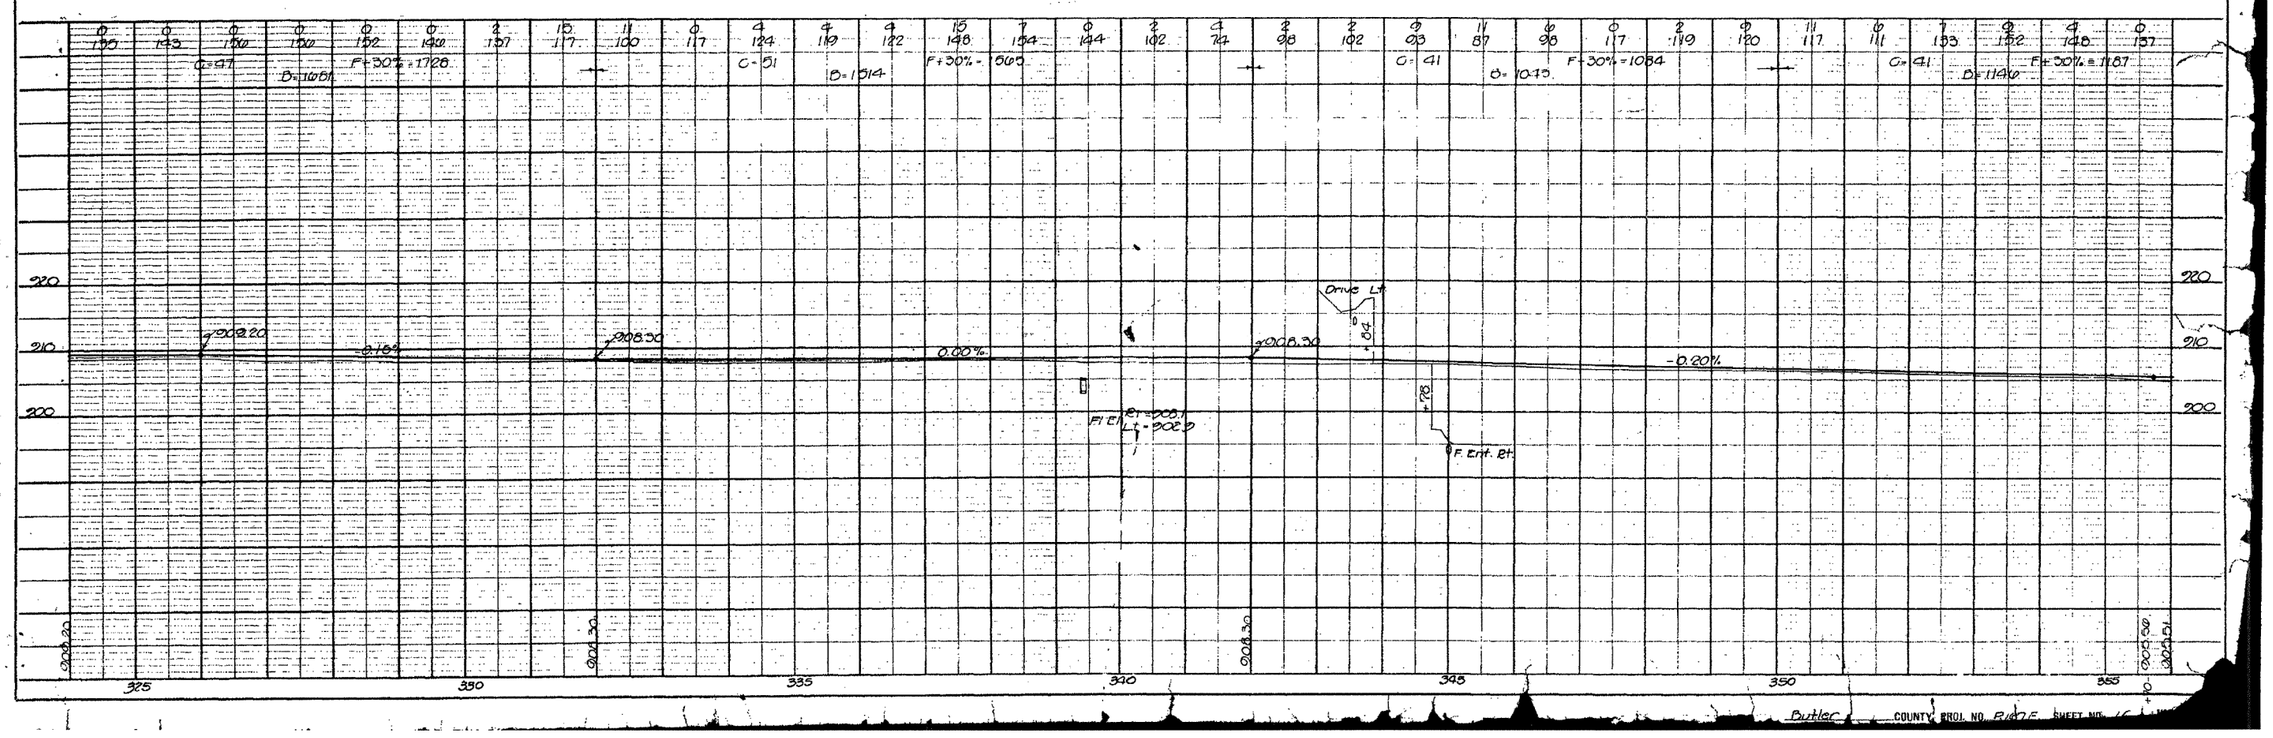

AS-BUILT PLANS / EROSION CONTROL

FILE NO.	ENGLISH	DESIGN TEAM Rolando \ Johnson \ Suntken	BUTLER COUNTY	PROJECT NUMBER STP-057-1(044)--2C-12	SHEET NUMBER R.5

11:41:53 AM 4/28/2025 csuntke pw:\\projectwise.dot.int.lan:PWMain\Documents\Projects\1205701024\DistrictDesign\12057044_R01.dgn

FED. ROAD DIST. No.	STATE	FED. AID PROJ. No.	FISCAL YEAR	SHEET No.	TOTAL SHEETS
		167F		17	56

1929 PAVING

'ESTABLISHED WIDTH OF RIGHT OF WAY ____ FT.

Ref. to P.C. Sta. 378+08.0

E.E. Tel. Pole

68.9 60.2 40.8 43.4

ALBION TWP. T9ON R10W SEC. 36

BEAVER TWP. T9ON R10W SEC. 31

P.C. Sta. 378+08.0

Δ = 12° 58'
D = 44' Lt
T = 888.0
L = 1768.3
E = 50.3
R = 7814.0

ILLINOIS CENTRAL R. R.

Prea. 12" Tile

12"x18" Tile
7"x16" Plank

Wood piling Trestle

18" Tile

Prea. 12" Tile

90"x16" Corr. I.P.

Prea. 8" Tile

10'x22' Vit. Tile

Sta. 303+85
Triple 8'x8'x33A
Conc. Box
D.A. = 3981 F.
Use as constr.
REPLACED 1971
WITH
6 of 8'x44' Cont. SLAB B.R.

Sta. 378+10.5
2 of 8'x34' R.C.B.
D.A. = 43 No. F
Extend to fit grade

SPRING AVE.

Owner-Jacob J. Bergman
Acquired-December 18, 1928
Consideration-$64.00
Title by Easement
Book No. 70 Page No. 437
County Recorder

Owners-Maude L. Miller + J. A. Foote
Acquired-December 20, 1928
Consideration-$250.00
Title by Easement
Book No. 70 Page No. 470
County Recorder

BENCH MARKS:
#23 Sta. 303+77 Ø on Ft. Hdwall Conc. Culv. 13' Rt. — Elev. = 908.90
#24 Sta. 372+10 Ø on Ft. Hdwall Conc. Culv. 18' Rt. — Elev. = 904.34
#25 Sta. 383+75 Ø on Conc. Base of Signal Box next to E.E. Tracks 75' Lt. — Elev. = 905.81

168 157 115 132 161 146 157 191 219 508 234 213 202 204 161 141 174 178 165 176 132 126 213 228 169 158 183 152 187 213 158

C. 20 D. 1944 F+30% = 1968 C. 76 D. 1909 F+30% = 1986 C. 80 D. 1904 F+30% = 1984

Dr. Lt.

Fill Rt.

Lt. Twp. Rd. Rt.

300' V.C. +0.30% 200' V.C. -0.30% 200' V.C. 0.0% -0.12% 200' V.C. +0.20% -0.0%

P.C. Sta. 300+00 = 905.26
P.C. Sta. 302+00
P.C. Sta. 374+00 = 905.80
P.C. Sta. 376+00 = 905.80
P.C. Sta. 378+00 = 905.80
P.C. Sta. 380+00 = 906.40
P.C. Sta. 382+00 = 905.60

Fl. Rt. = 899.25
Lt. = 899.4

Fl. Rt. = 900.1
Lt. = 900.1

355 360 365 370 375 380 385

920 910 900 890

AS-BUILT PLANS / EROSION CONTROL

FILE NO.	ENGLISH	DESIGN TEAM Rolando \ Johnson \ Suntken	BUTLER COUNTY	PROJECT NUMBER STP-057-1(044)--2C-12	SHEET NUMBER R.6

11:41:55 AM 4/28/2025 csuntke pw:\\projectwise.dot.int.lan:PWMain\Documents\Projects\1205701024\DistrictDesign\12057044_R01.dgn

ESTABLISHED WIDTH OF RIGHT OF WAY_____FT.

Ref. to P.T. Sta. 395+76.3

Conc. Mon't
38.8 39.6
41.3 40.5
Conc. Mon'ts

BEAVER TWP.
T9ON R15W
SEC. 31

FED. ROAD DIST. No.	STATE	FED. AID PROJ. No.	FISCAL YEAR	SHEET No.	TOTAL SHEETS
		167 F.		18	56

1929 PAVING

Δ = 12° 08'
D = 44' Lt
T = 888.0
L = 1768.3
E = 50.3
R = 781.0

P.T. Sta. 395+76.3

Wood Trestle

Wood Piling Trestle

ILLINOIS CENTRAL R. R.

76' Tile (Present)

76' Tile (Present)

76' Tile (Pres.)

(Present) 8" Tile

P.T. Sta. 386+92.0
Δ = 12° 56' Lt

Sta. 388+32
2'x2'x 37.6 R.C.B.
D.A. = Overflow
Extend to fit grade

CULTIVATED

Sta. 391+87
8'x 5'x 38.2 R.C.B.
D.A. = 1010 Ac.
Extend to fit grade

CULTIVATED

Sta. 396+80.3
4'x 3.5'x 32.7' R.C.B.
D.A. = 400 Ac. F.
Extend to fit grade

Sta. 400+66.5
4'x 3'x 28.2' R.C.B.
D.A. = Overflow
Extend to fit grade
Twin on east with
6'x 3'x 38.2 Conc. culv.

2 - 15" V.C.P.
15' APART

165' Dr.

CULTIVATED

Owner - C. E. Brubaker Jr.
Required - April 5, 1928
Consideration $2400.00
Title by Easement
Book No. 70 Page 488
County Recorder

Owner - Jacob J. Bergman
Required - December 18, 1928
Consideration - $399.00
Title by Easement
Book No. 70 Page No. 431
County Recorder

BENCH MARKS:
26 - Sta. 388+32 X on Rt. headwall Conc. Culv. 18' Rt. ---- 905.64
27 - Sta. 391+27 X on Rt. headwall Conc. Culv. 14' Rt. ---- 907.98
28 - Sta. 398+81 X on Rt. headwall Conc. Culv. 17' Rt. ---- 905.41
29 - Sta. 400+67 X on Rt. headwall Conc. Culv. 15' Rt. ---- 903.22
30 - Sta. 410+23 Spike in trans. pole # 5208 30' Rt. ---- 900.90

C = 87 B = 2403 F+30% = 8490
C = 43 B = 1371 F+30% = 1919
C = 0 B = 2105 F+30% = 2105
C = 0 B = 2116 F+30% = 2119

0.0%
-0.98%
0.03%
200' V.C.
200' V.C.
Drive Rt.

Fl. El. Rt. 900.1 Lt. 899.0
Fl. El. Rt. 898.0 Lt. 898.0
Fl. El. Rt. 897.7 Lt. 897.8
Fl. El. Rt. 897.2 Lt. 898.0

AS-BUILT PLANS / EROSION CONTROL

FILE NO.	ENGLISH	DESIGN TEAM Rolando \ Johnson \ Suntken	BUTLER COUNTY	PROJECT NUMBER STP-057-1(044)--2C-12	SHEET NUMBER R.7

11:41:57 AM 4/28/2025 csuntke pw:\\projectwise.dot.int.lan:PWMain\Documents\Projects\12057010\24\DistrictDesign\12057044_R01.dgn

ESTABLISHED WIDTH OF RIGHT OF WAY_____FT.

BEAVER TWP.
T90N R15W

Bof to P.I. Sta. 431+17.6

7 Spk. Brc Fo. #5222
451
464 Gas Pipe
433 420
Conc. Mont.

FED. ROAD DIST. No.	STATE	PROJECT PROJ. No.	FISCAL YEAR	SHEET No.	TOTAL SHEETS
		167F		12	36

1929 PAVING

N

SEC. 31

SEC. 32

Wood Trestle

Pres. 6" Tile

Pres. 8" Tile

Prop. Channel change

P.I. Sta. 431+17.6
Δ - 0°08' Lt.
2 Prop 30" Terra Cotta

Sta. 431+33.0
3-24'x21'x33' RCB
D.A. - 41Ac. F.

Replace with 28'x24' I-Beam bridge at Sta. 431+72.
Expansion joints in pavement to be built as shown on sheet # 5
Omit 25.5 Lin. Ft. of pavement for bridge with wearing surface.
Yardage of extra width of pavement at bridge included in estimate - 20.0 Sq. Yds.

Sta. 418+21
5'x3'x20.0 RCB
D.A. - 168Ac. F.
Extend to fit grade, and twin with 5'x3'x40.6' Conc. Culv. on East.

Data on Previous Sheet

CULTIVATED

CULTIVATED

CULTIVATED

TERRACE AVE

+12 Twp. Rd

Borrow ditch to clear channel

40'

28'x18' Conc. I.P.

Owner - Walter E. Smith
Acquired - December 7, 1928
Consideration - $ 27.00
Title by Easement
Book No. 70 Page No. 473
County Recorder

Owner - Walter E. Smith
Acquired - July 17, 1929
Consideration - $ 132.50
Title by Easement
Book No. 70 Page No. 498
County Recorder

BENCH MARKS:
31 Sta. 418+21 @ on Rt. Howall Conc. Culv. 16' Rt. ..... Elev. = 908.60
32 Sta. 431+35 @ on Lt. Howall Conc. Culv. 16' Lt. ..... Elev. = 901.36

C=0 D=23°00' F+30'=2393

C=18 D=27°40' F+30'=2764

C=160 Ch.Ch.C.=200 D=22°31' F+30'=3257

C=40 D=13°40' F+30'=1592

Lt. Twp. Rd.

Elev. Rt.

130' V.C. +1.09% -2.0% 140' V.C. -0.85% 100' V.C. -0.21% 170' V.C.

+00 - 903.50
+40 - 903.50
+80 - 903.50

F.L. Rt. = 904.10 Lt. 0904.8

Prop. Stream bed - El. 899.0

F.L. Rt. = 0894.0 Lt. 0892.0

903.90 903.31 903.34 903.38 903.43 903.47 903.50

903.50 903.60 903.68 903.75 903.85 904.72 904.33 904.89 904.71 904.44 903.23 903.61 903.50 903.50 903.51 903.54 903.56 903.64 903.68 904.29

910 900 890

115 420 425 430 435

COUNTY PROJ. NO. 167F SHEET NO. 12

AS-BUILT PLANS / EROSION CONTROL

FILE NO.	ENGLISH	DESIGN TEAM Rolando \ Johnson \ Suntken	BUTLER COUNTY	PROJECT NUMBER STP-057-1(044)--2C-12	SHEET NUMBER R.8

11:41:59 AM 4/28/2025 csuntke pw:\\projectwise.dot.int.lan:PWMain\Documents\Projects\1205701024\DistrictDesign\12057044_R01.dgn

ESTABLISHED WIDTH OF RIGHT OF WAY_____FT.

BEAVER TWP
T10N R15W
SEC 32

Ref. to P.O.T.
Sta 462 +45.5
Spk. Tel. P
Spk W. Lt. Po.
Spk. Tel P.
33.1
30.7
82.0
69.5
Br. Spk
Spk. Spliced elec. Pole # 32-10

FED. ROAD DIST. NO.	STATE	PROJ. NO.	FISCAL YEAR	SHEET NO.	TOTAL SHEETS
		167F		80	56

1929 PAVING

Wood Trestle
Wood Trestle
Pres. 8" Tile
Pres. 8" Tile
24'x18' Pres. 8" Tile Corr. I.P
24'x16' Corr I.P
24'x16' Corr I.P
Sta 458+07
6'x3'x20' Stks. B.
D.A. 42 Ac. F
Extend to fit grade
P.O.T. Sta 462+45.5
18"x 14' Conc. I.P
Sta 458+10
Build 6'x3'x37'
Conc. Culv.
Signal Tower
Signal Box
Signed
18"x18" Corr. I.P
+45.5' E.
+19.2' E.

Sta 448+86.5
20'x24' I Beam Bridge
D.A. = 3153 Ac. F
Use as const Expansion joints in paving and resurfacing of bridge floor to be built as shown on sheet # 5. Yardage of extra width of pavement at bridge included in estimate = 34.2 Sq. Yds.

Owners- Rebecca Cousins + Nettie Evans
Required- December 18, 1928
Consideration- $398.40
Title by Easement
Book No. 10 Page No. 432
County Recorder

Owners- Olena P. Mack + Lee Elmer Mack
Required- December 19, 1928
Consideration- $297.60
Title by Easement
Book No. 10 Page No. 485
County Recorder

CULTIVATED
MEADOW

BENCH MARKS:
#33 Sta 448+80 Ø on Rt. Hdwall Bridge 10' Rt. _____ Elev. = 907.60
#34 Sta 458+07 Ø on Rt. Hdwall Conc. Culv. 14' Rt. _____ Elev. = 905.28
#35 Sta 470+88 Spk. Trans. Pole # 5845 32 Rt. _____ Elev. = 899.72

C = 46
B = 1346
F + 30% = 1392
C = 12
B = 2111
F + 30% = 2123
C = 19
B = 2126
F + 30% = 2145
C = 121
B = 719
F + 30% = 832
+2.61%
-0.89%
1100' V.C.
1004.80
F. Ent. Rt.
F. Ent. Rt.
F. Ent. Lt.
0.10%
F.L. Rt. = 898.2
Lt. = 897.8
+20 = 903.18
-1.10%
1254' V.C.
200' V.C.
0.00%
E = 901.60
F. Crk. Rt.

AS-BUILT PLANS / EROSION CONTROL

FILE NO.	ENGLISH	DESIGN TEAM Rolando \ Johnson \ Suntken	BUTLER COUNTY	PROJECT NUMBER STP-057-1(044)--2C-12	SHEET NUMBER R.9

11:42:01 AM 4/28/2025 csuntke pw:\\projectwise.dot.int.lan:PWMain\Documents\Projects\12057701024\DistrictDesign\12057044_R01.dgn

FED. ROAD DIST. No.	STATE	FED. AID PROJ. No.	FISCAL YEAR	SHEET No.	TOTAL SHEETS
		167F		21	56

1929 PAVING

ESTABLISHED WIDTH OF RIGHT OF WAY ____ FT.

P.I. Sta 484+44
Δ = 93°16' Rt.
36"x42" C.I.P.

Ref. to P.I. Sta 484+44

Conc. Mont. 42.5 Oak pipe 49.5 Conc Mont. 55.0 91.5 Sph. tel. P. Sph. Top Gd. Rt. Po.

Extension to R.R. Tracks To Meet Paving from New Hartford

SEC 33 NE W

HARTFORD

PASTURE

BEAVER TWP T00N R15W

Ref. to P.O.T. Sta. 501+58.0

Conc. Mont. 40.8 Sph. Tel. P. 36.9 Oak Pipe 36.8 33.5 Conc. Mont. Sph. Elec. Pole #5930 Sph. Con. Po.

Prop. temp. culvert 30'

ILLINOIS CENTRAL RAILROAD

SEC. 32

Pres. Rd.

Borrow Pit (water)

Sta 480+00 No culv. needed

Δ=09°16'
D=10°00'
T=660.66
L=952.7
E=201.5
R=573.0

Sta 481+00 No culv. needed.

PASTURE

SUPERELEVATE CURVE

SEC. 32

Borrow Pit

P.I. Sta 487+78.8

Sta 490+11 44=3+28.4 BK to F. D.A.-128 Sq. Ft. Extend to Pt. grade

2 Prop. Flumes Type "A"

1/4 Cor Sec 13

PASTURE

CULTIVATED

80'x18'ø Conc.

P.O.T. Sta 501+58.0 Oak Pipe

2 Prop. Flumes Type "A"

CULTIVATED

B.C. Sta 472+32.8


Owners-Olena P. Mack + Lee Elmer Mack
Acquired-December 14, 1928
Considération-$24.00
Title by Easement
Book No. 10 Page No. 484
County Recorder

MEADOW

Owner-Elmner A. Wolfensperger
Acquired-December 11, 1928
Considération-$40.00
Title by Easement
Book No. 10 Page No. 472
County Recorder

BENCH MARKS:

# 36	Sta. 488+50	ø on Rt. Hdwall Conc. Box under R.R. Tracks 300' Lt.	Elev. = 896.03
# 37	Sta 490+11	ø on Rt. Hdwall Conc. Culv. 15' Rt.	Elev. = 89?.68
# 38	Sta 490+25	ø on S. Hdwall Conc. Culv. under drive 22' Rt.	Elev. = 905.46

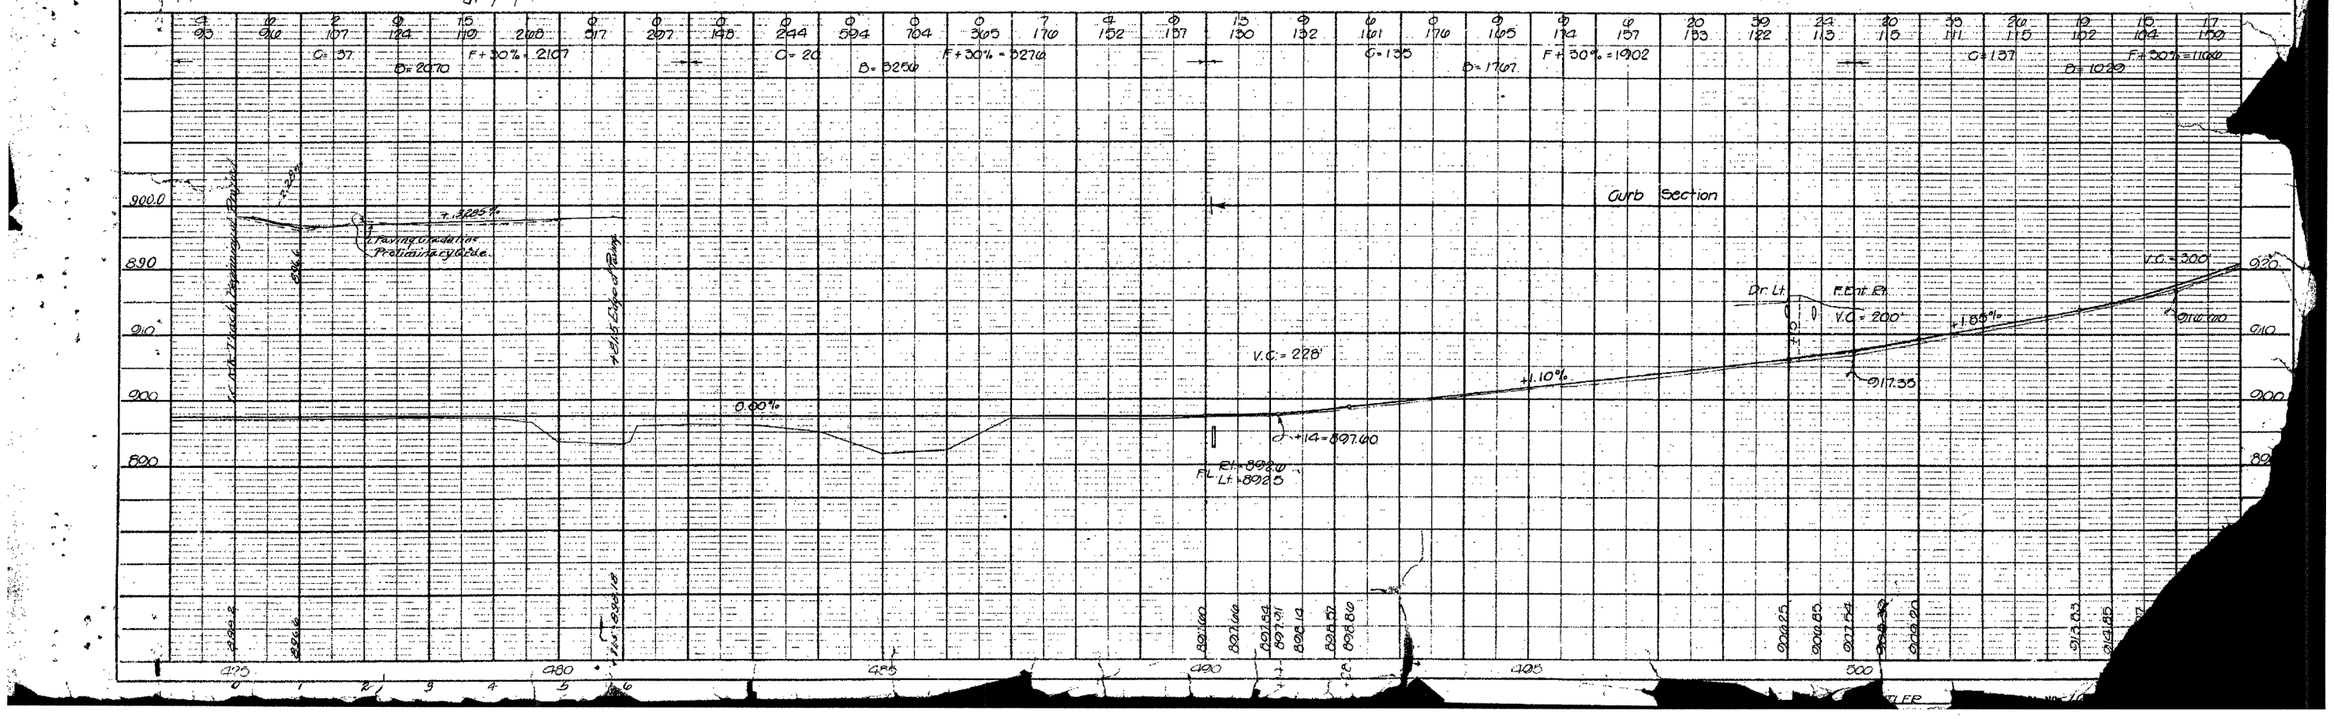

AS-BUILT PLANS / EROSION CONTROL

FILE NO.	ENGLISH	DESIGN TEAM Rolando \ Johnson \ Suntken	BUTLER COUNTY	PROJECT NUMBER STP-057-1(044)--2C-12	SHEET NUMBER R.10

11:42:02 AM 4/28/2025 csuntke pw:\\projectwise.dot.int.lan:PWMain\Documents\Projects\1205701024\DistrictDesign\12057044_R01.dgn

ESTABLISHED WIDTH OF RIGHT OF WAY ____ FT.

Ref. to P.O.T. Sta. 512+81.0
Spk. Tel. Pole #4
Spk. Tel. Pole #3
B 2.8
?? 2.4
Br. Spk.
B 2.7
Spk. Elec. Pole # 52.76

BUTLER CO.
BEAVER TWP.
T 90N R 15W
SEC. 33

GRUNDY CO.
FAIRFIELD TWP.
T 89N R 15W
SEC. 9

Ref. to P.O.T. Sta. 517+94.0
Conc. Mont.
4" I. Pipe
4.5.0
Gas Pipe
S 57° W
42.8
42.0
Conc. Mont.
No stone found

CULTIVATED

MEADOW

PASTURE

STA
END PROJECT
MP ____

P.O.T. Sta. 512+81.0
Br. Spk.

P.I. Sta. 517+94.0
Δ =

LANE
+65 FT.

300
80
315
16
22
40

Sta. 517+60
3'x2'x41' R.C.B.
D.A. - 25 Ac. F.
Extend to Pit grade

Sta. 518+42
3'x2'x30' R.C.B.

Sta. 517+94.0
End of Sec. A
1929 Paving
Stop Const. Here

Owner - Emmer A. Wolfensperger
Acquired - December 11, 1928
Consideration - $969.40
Title by Easement
Book No. 70 Page No. 472
County Recorder

CULTIVATED

SEC. 32

WESTBROOK ST.

TWP. RD.

CULTIVATED

SEC. 5

BENCH MARK:
#39 Sta. 517+60 ⊗ on Rt. Hdwall Conc. Culv. 24' Rt. _____ Elev. = 949.63

15 104 | 17 150 | 7 101 | 6 215 | 98 128 | 76 60 | 92 115 | 55 98 | 93 50 | 87 35 | 37 40 | 20 98 | 37 60 | 16 70

C = 2.70
D = 1.07
F + 30% = 885

C = 1.97
D = 1.51
F + 30% = 348

Sta. 517+94.0
End of Sec. A
1929 Paving
Stop Const. Here

-0.10%

+1.10 = 950.66

V.C. = 300'

Rt. 945.9
Lt. 944.7

+0.21

Twp. Rd. Rt

Lane Lt

+2.00%

V.C. = 300'


910.60


Curb Section


AS-BUILT PLANS / EROSION CONTROL

FILE NO.	ENGLISH	DESIGN TEAM **Rolando \ Johnson \ Suntken**	**BUTLER** COUNTY	PROJECT NUMBER **STP-057-1(044)--2C-12**	SHEET NUMBER **R.11**

11:42:04 AM 4/28/2025 csuntke pw:\\projectwise.dot.int.lan:PWMain\Documents\Projects\1205701024\DistrictDesign\12057044_R01.dgn

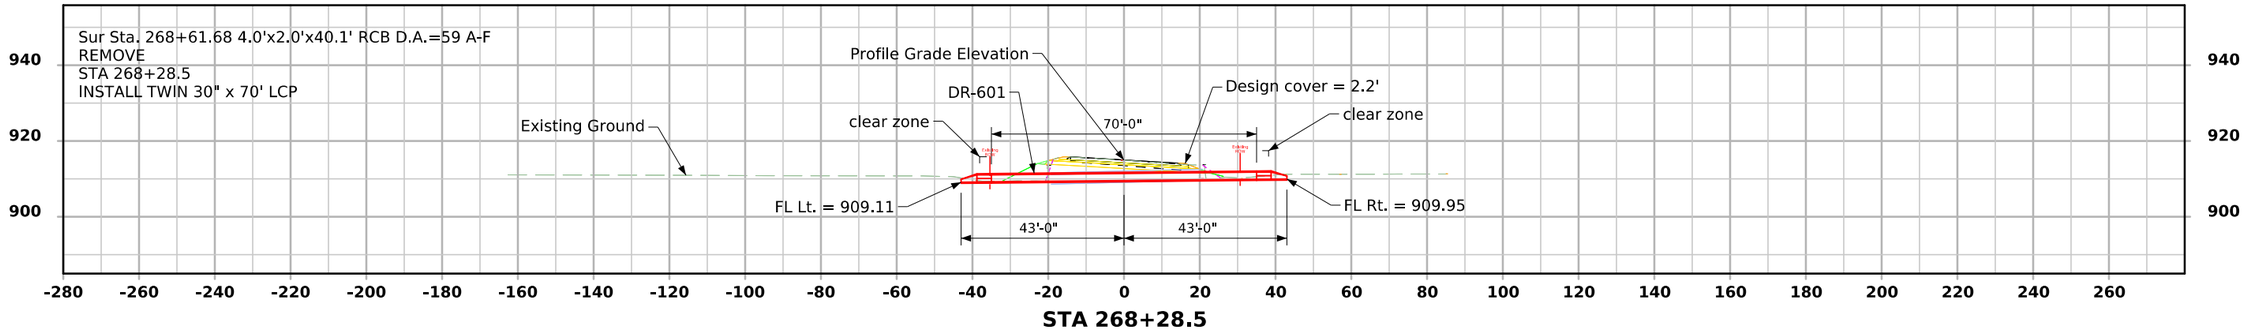


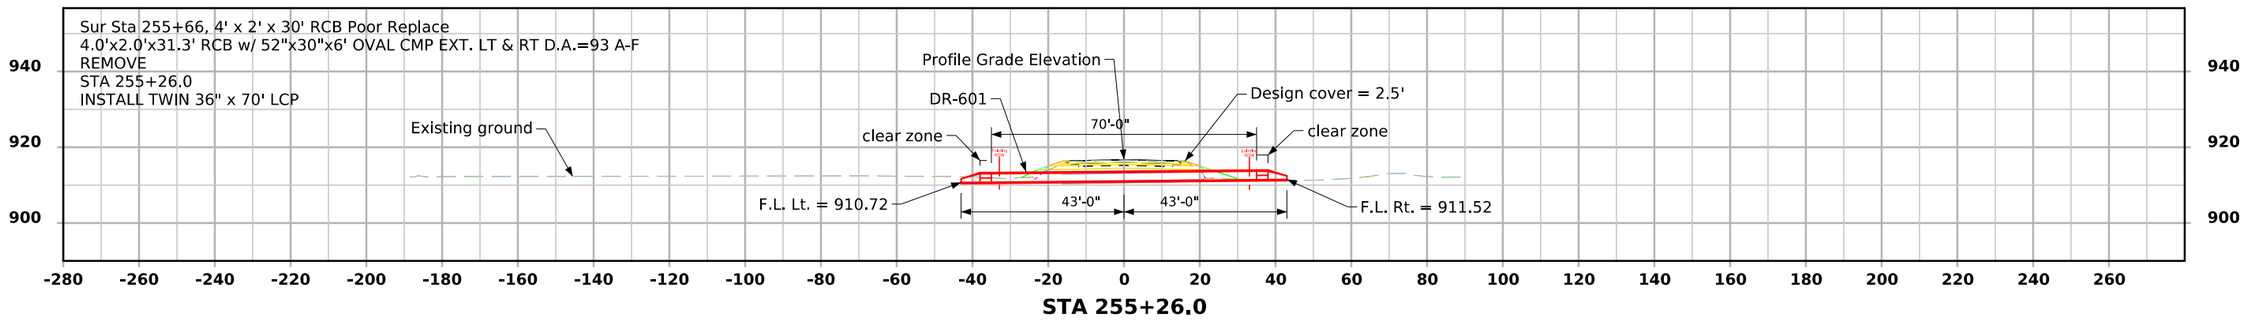


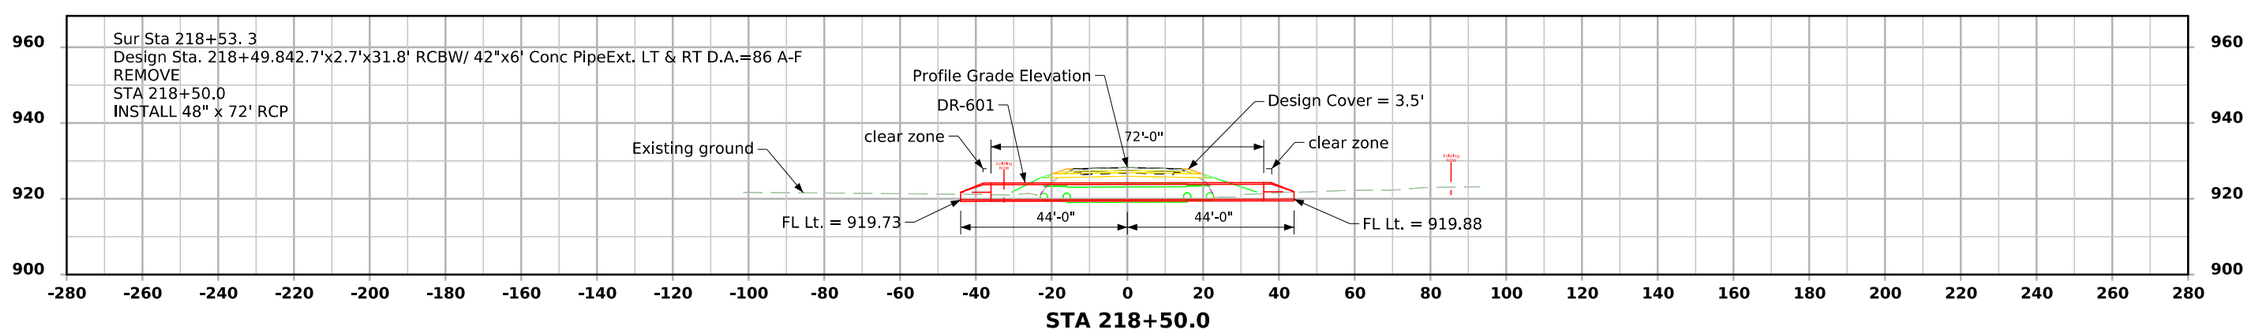


FILE NO.	ENGLISH	DESIGN TEAM Rolando \ Johnson \ Suntken	BUTLER COUNTY	PROJECT NUMBER STP-057-1(044)--2C-12	SHEET NUMBER V.1

11:33:43 AM 5/12/2026 csuntke pw:\\NTPwint1.dot.int.lan:PWMain\Documents\Projects\1205701024\DistrictDesign\CADD Files\Bridge\SHT_12057044_DOT_PIPE_CULVERTS_Z05.dgn

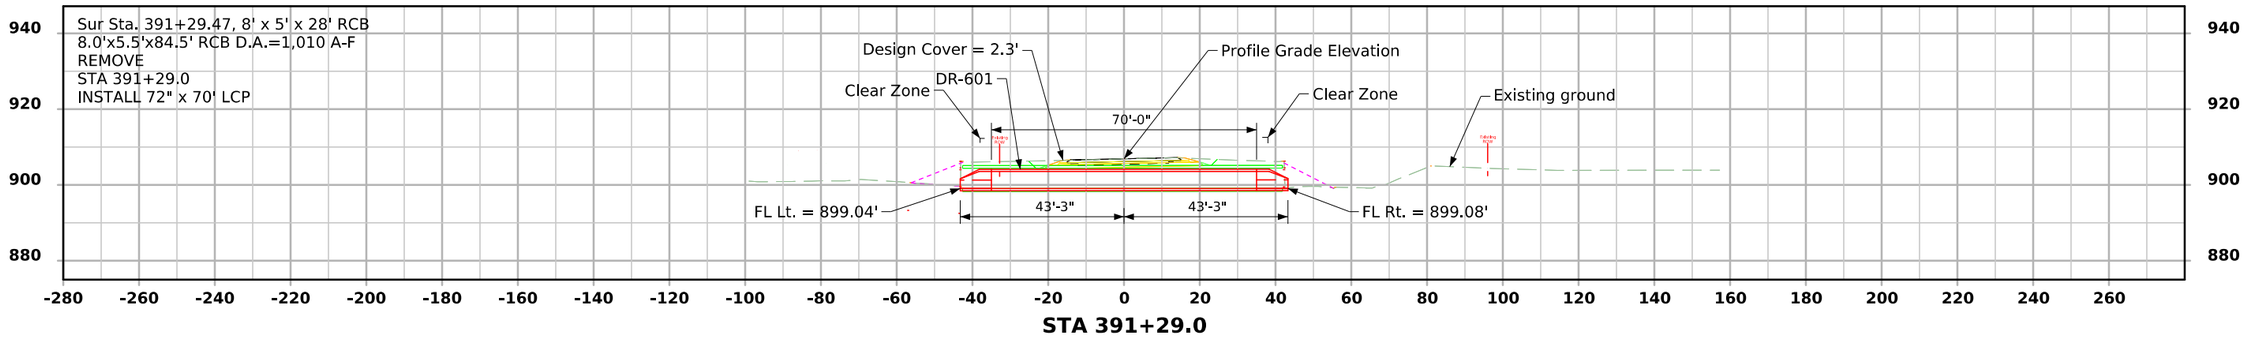


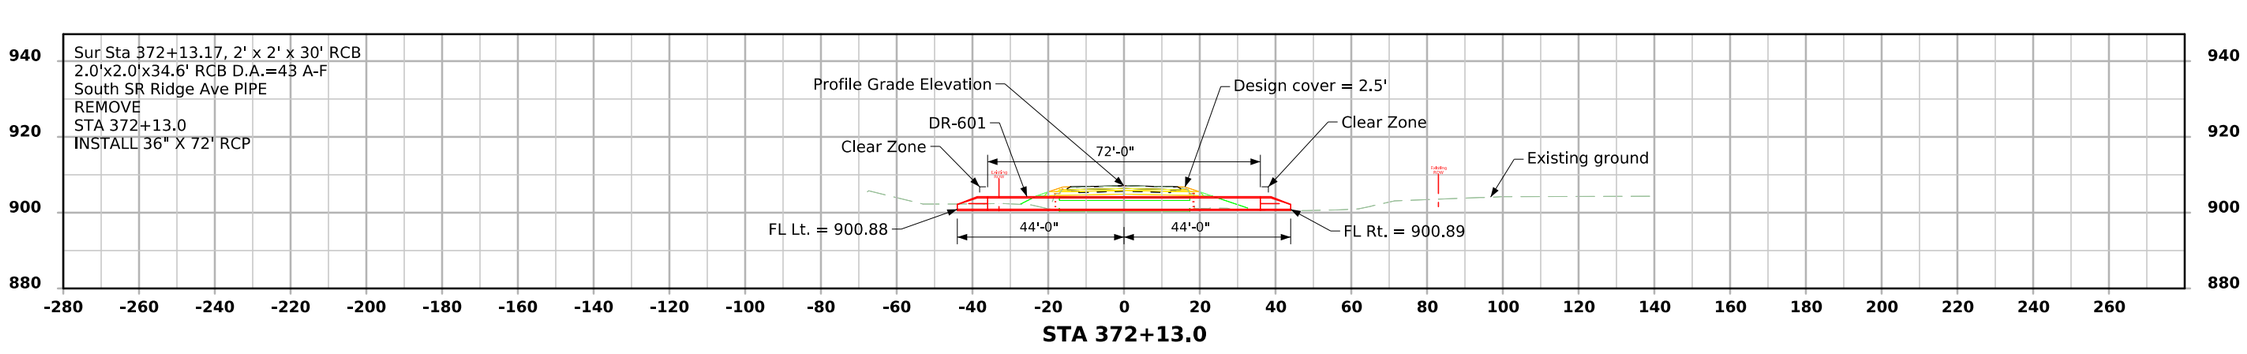


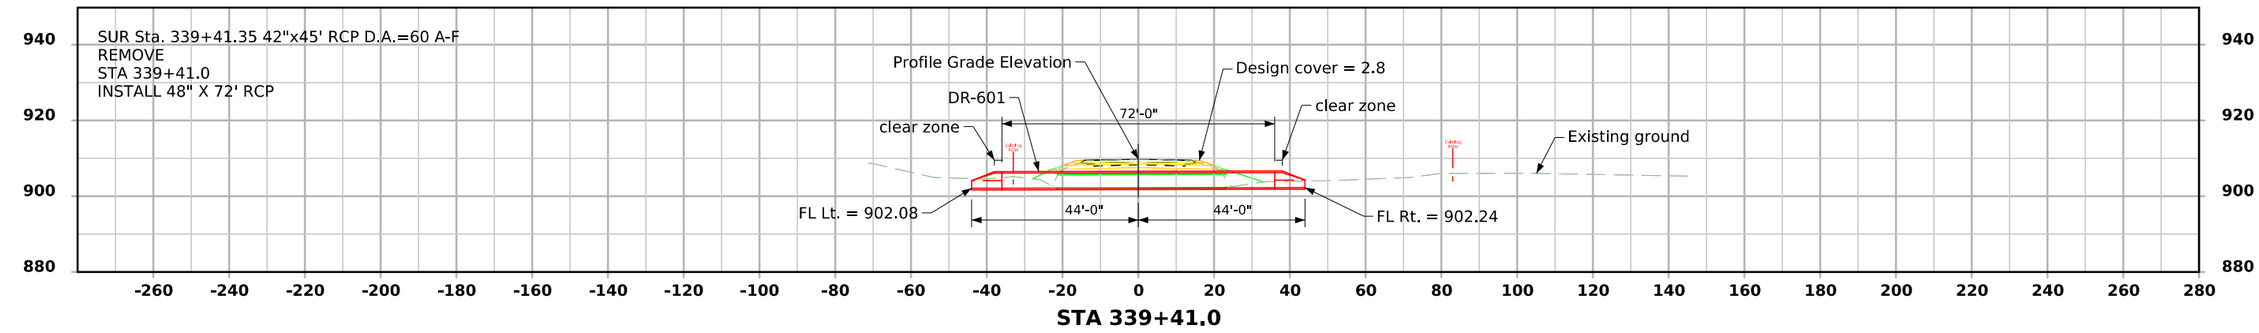

FILE NO.	ENGLISH	DESIGN TEAM Rolando \ Johnson \ Suntken	BUTLER COUNTY	PROJECT NUMBER STP-057-1(044)--2C-12	SHEET NUMBER V.2

11:33:45 AM 5/12/2026 csuntke pw:\\NTPwint1.dot.int.lan:PWMain\Documents\Projects\1205701024\DistrictDesign\CADD Files\Bridge\SHT_12057044_DOT_PIPE_CULVERTS_Z05.dgn

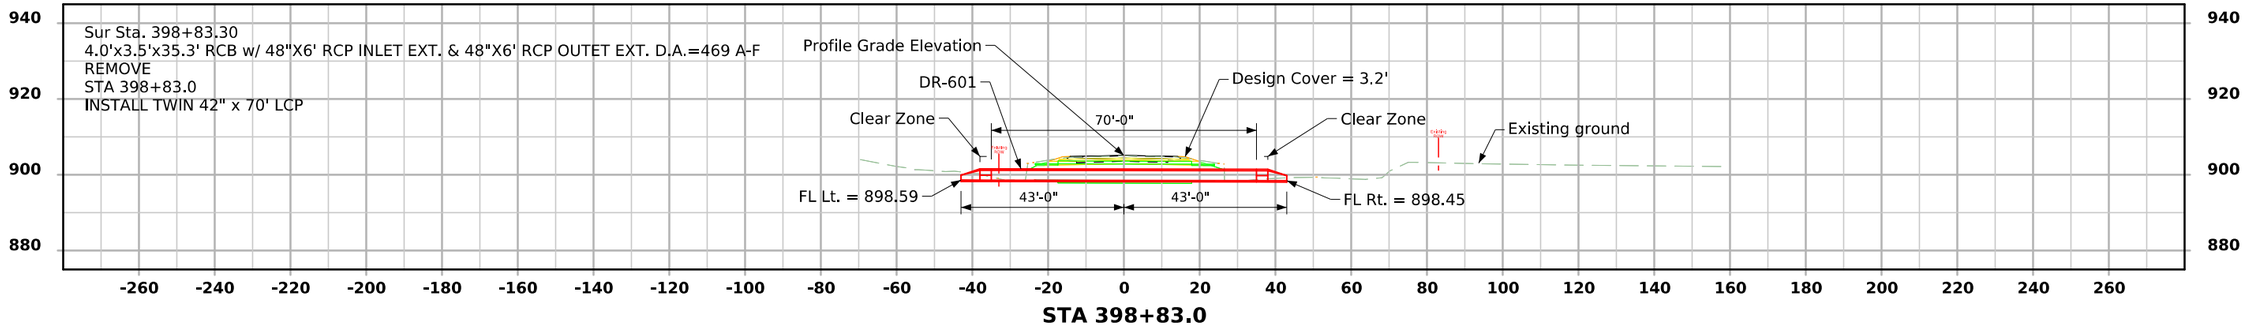

Sur Sta. 398+83.30
4.0'x3.5'x35.3' RCB w/ 48"X6' RCP INLET EXT. & 48"X6' RCP OUTET EXT. D.A.=469 A-F
REMOVE
STA 398+83.0
INSTALL TWIN 42" x 70' LCP
Profile Grade Elevation
DR-601
Design Cover = 3.2'
Clear Zone
70'-0"
Clear Zone
Existing ground
FL Lt. = 898.59
43'-0"
43'-0"
FL Rt. = 898.45
940
920
900
880
-260 -240 -220 -200 -180 -160 -140 -120 -100 -80 -60 -40 -20 0 20 40 60 80 100 120 140 160 180 200 220 240 260
STA 398+83.0

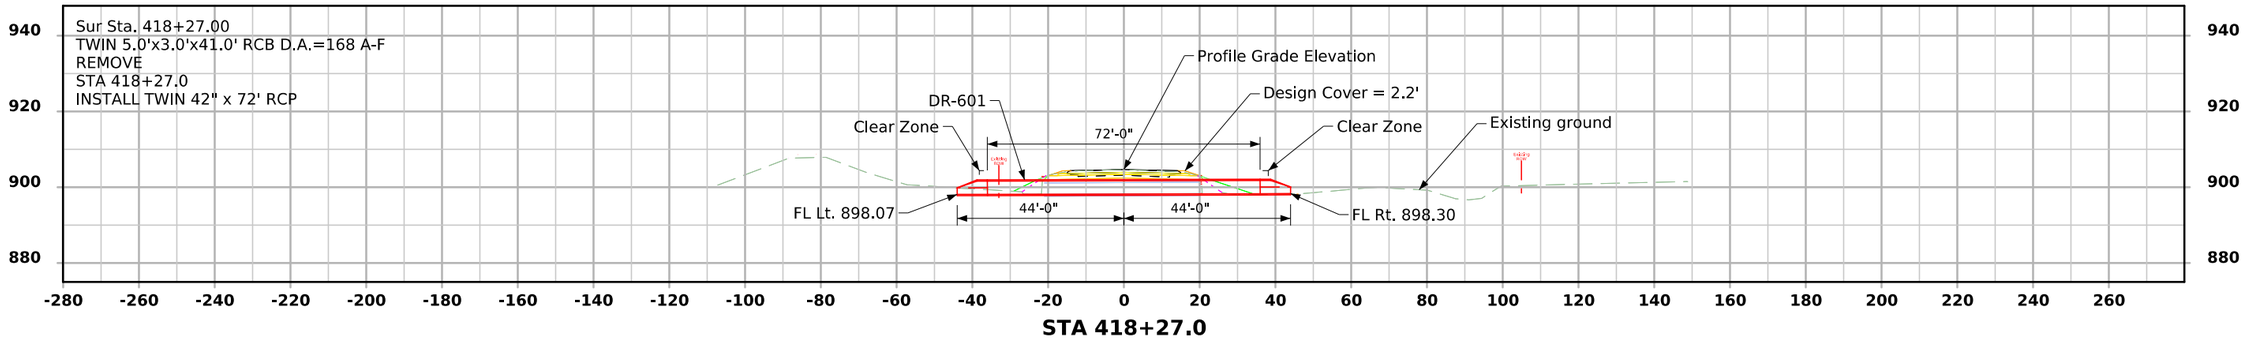


FILE NO.	ENGLISH	DESIGN TEAM Rolando \ Johnson \ Suntken	BUTLER COUNTY	PROJECT NUMBER STP-057-1(044)--2C-12	SHEET NUMBER V.4

11:33:47 AM 5/12/2026 csuntke pw:\\NTPwint1.dot.int.lan:PWMain\Documents\Projects\1205701024\DistrictDesign\CADD Files\Bridge\SHT_12057044_DOT_PIPE_CULVERTS_Z05.dgn


ML - IA 57

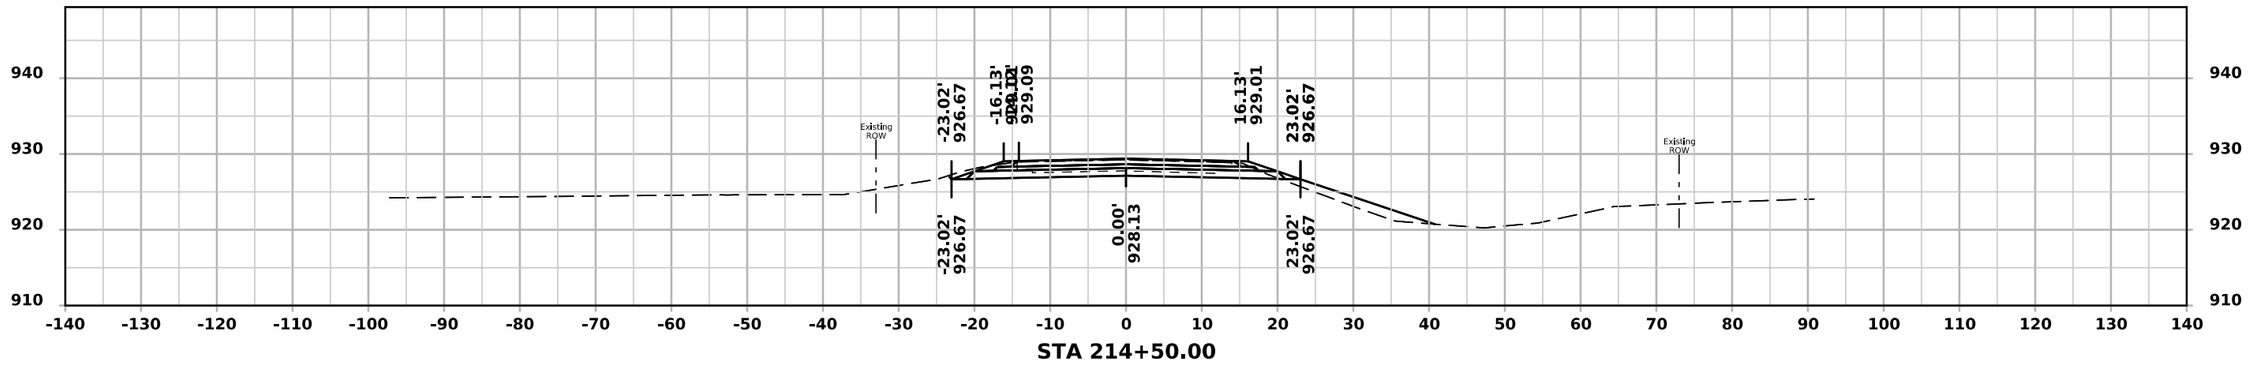

STA 214+50.00

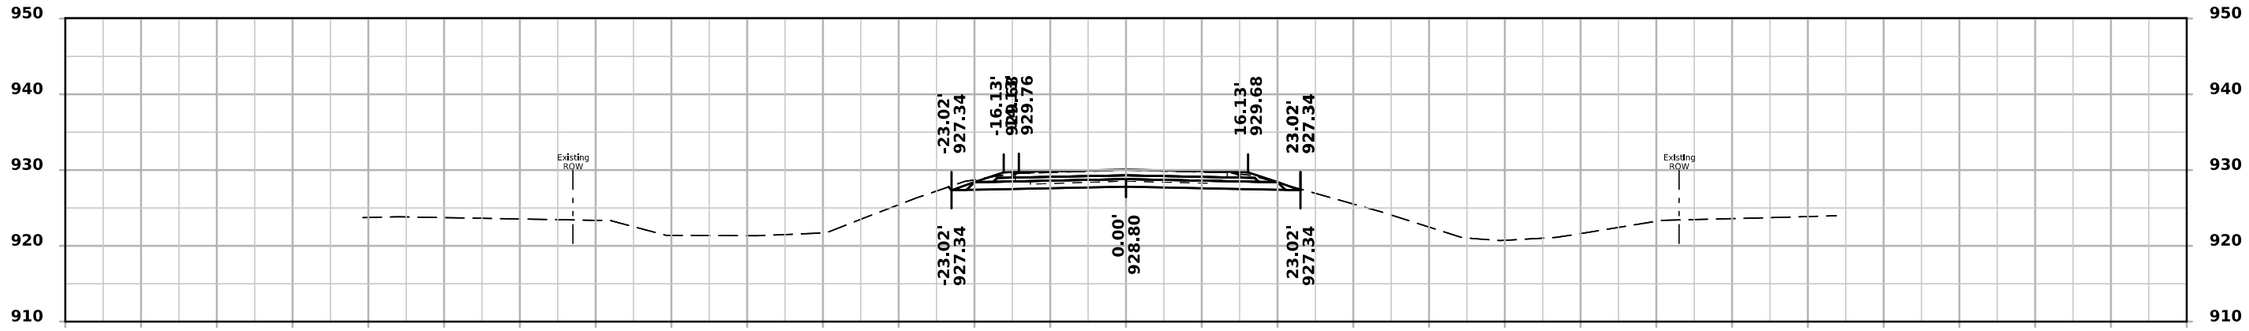

STA 214+00.00

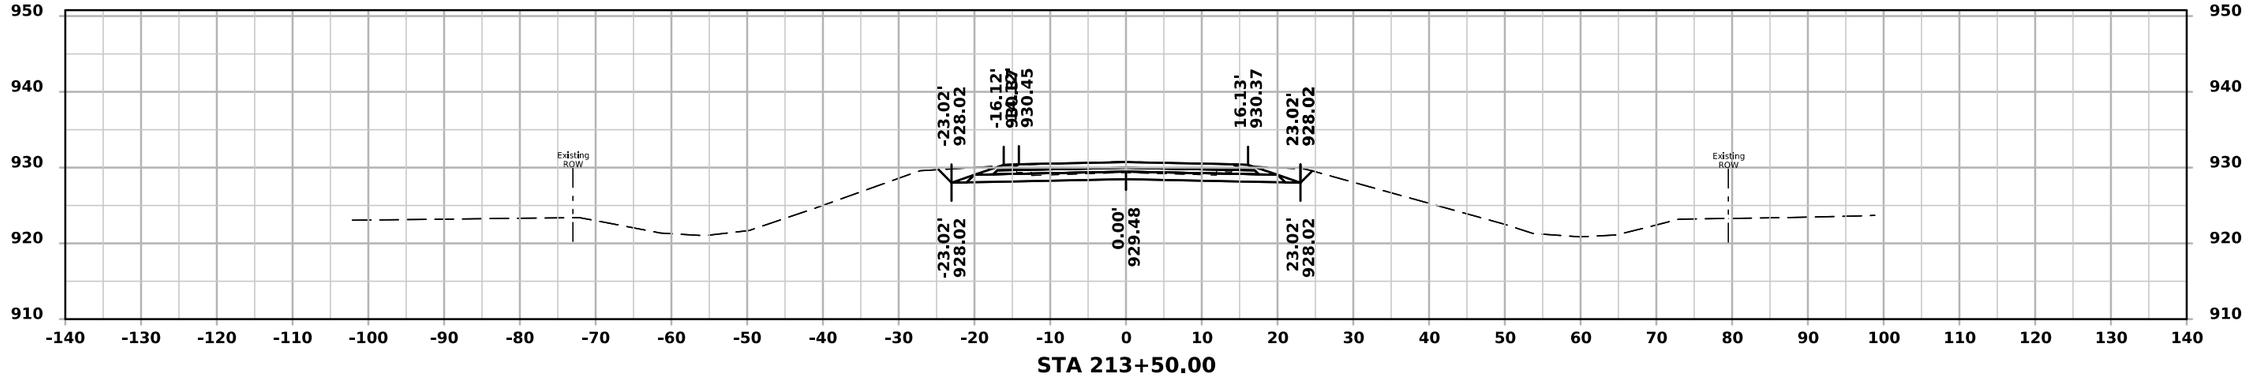


STA 213+50.00


FILE NO.	ENGLISH	DESIGN TEAM Rolando \ Johnson \ Suntken	BUTLER COUNTY	PROJECT NUMBER STP-057-1(044)--2C-12	SHEET NUMBER W.1

10:18:15 AM 5/4/2026 csuntke pw:\\NTPwint1.dot.int.lan:PWMain\Documents\Projects\1205701024\DistrictDesign\CADD Files\Cross_Sections\XS_IA57_BOP_to_BRDG1.dgn.dgn


ML - IA 57

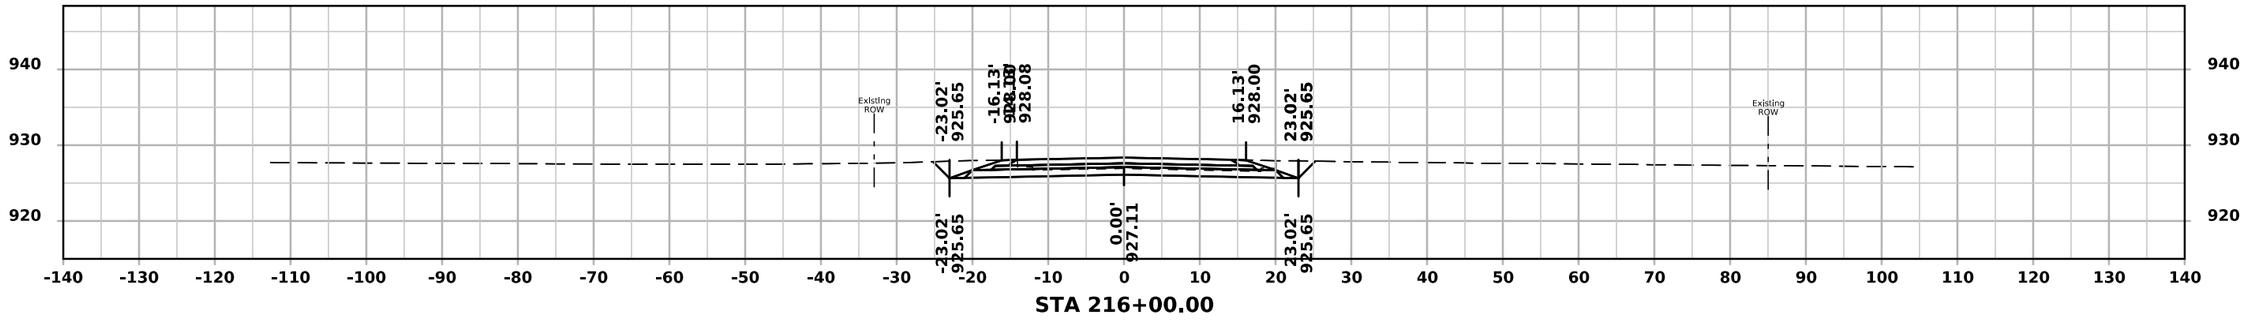

STA 216+00.00

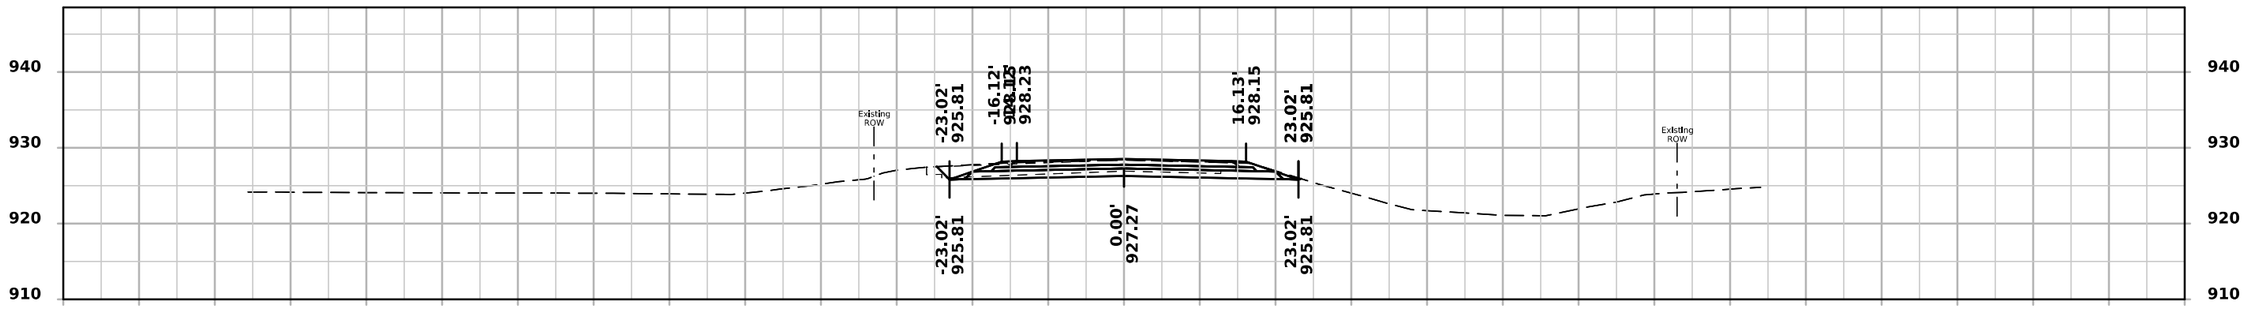

STA 215+50.00

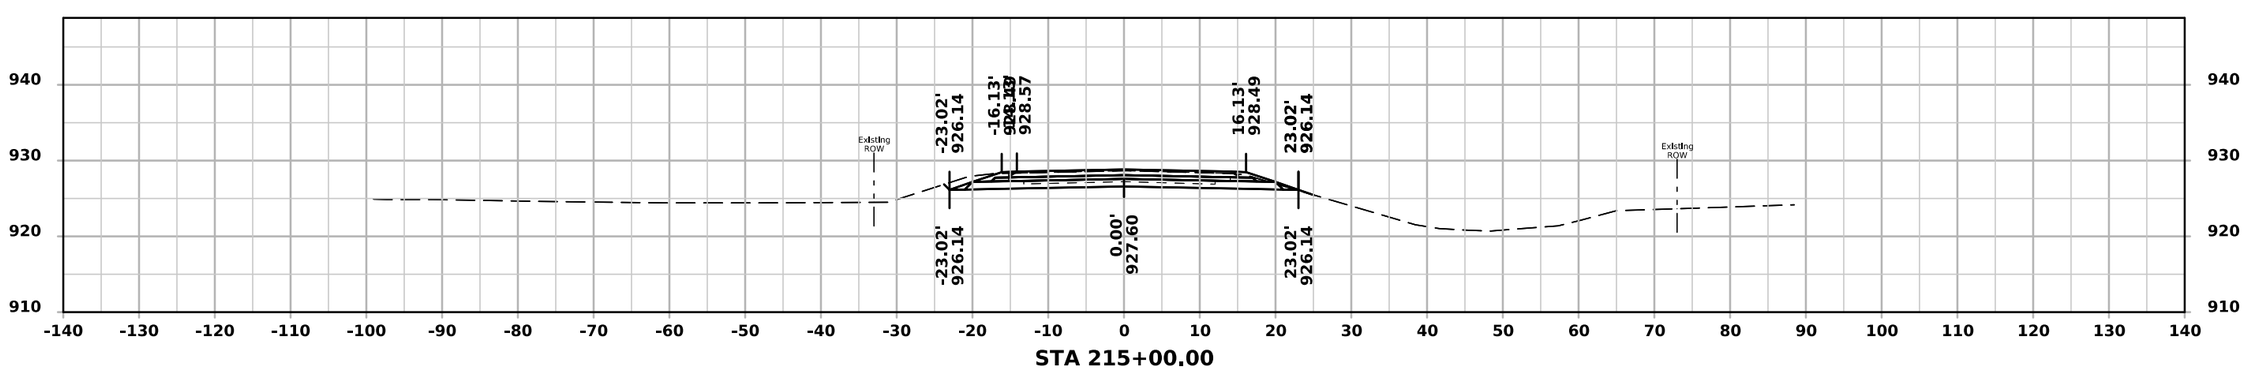


STA 215+00.00


FILE NO.	ENGLISH	DESIGN TEAM Rolando \ Johnson \ Suntken	BUTLER COUNTY	PROJECT NUMBER STP-057-1(044)--2C-12	SHEET NUMBER W.2

10:18:16 AM 5/4/2026 csuntke pw:\\NTPwint1.dot.int.lan:PWMain\Documents\Projects\1205701024\DistrictDesign\CADD Files\Cross_Sections\XS_IA57_BOP_to_BRDG1.dgn.dgn


ML - IA 57

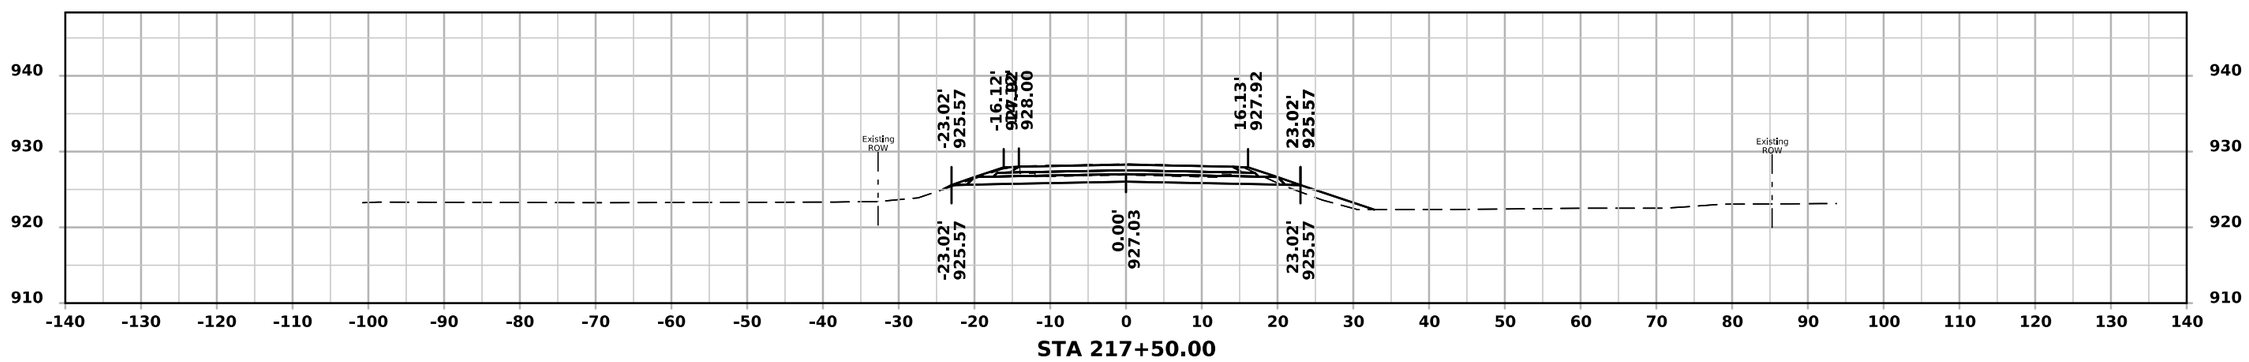

STA 217+50.00

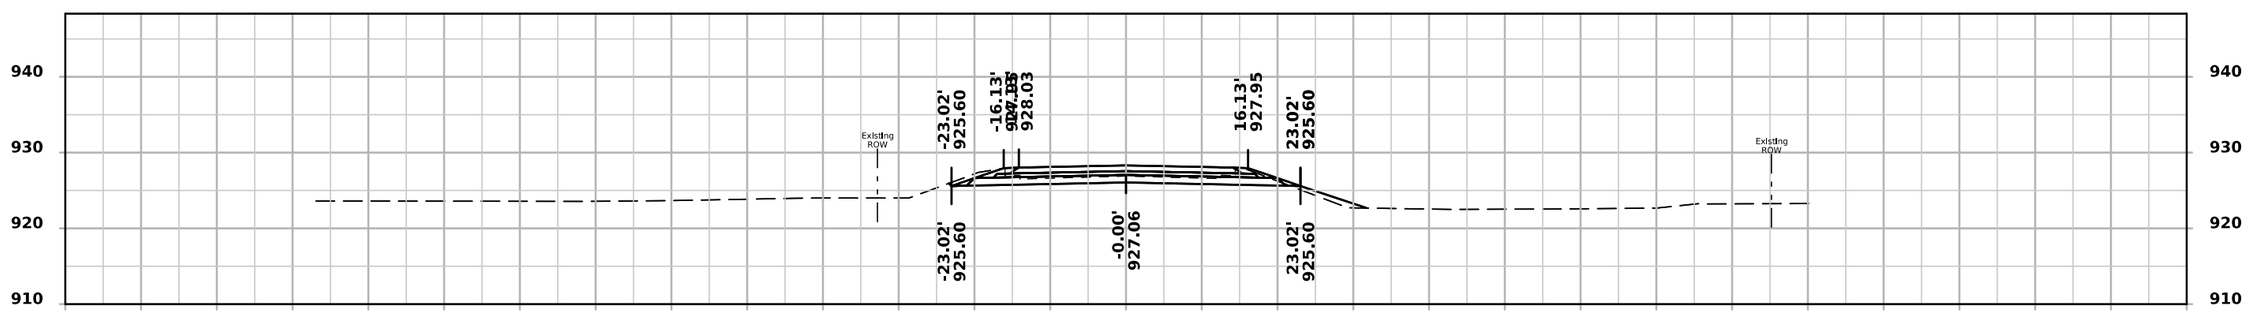

STA 217+00.00

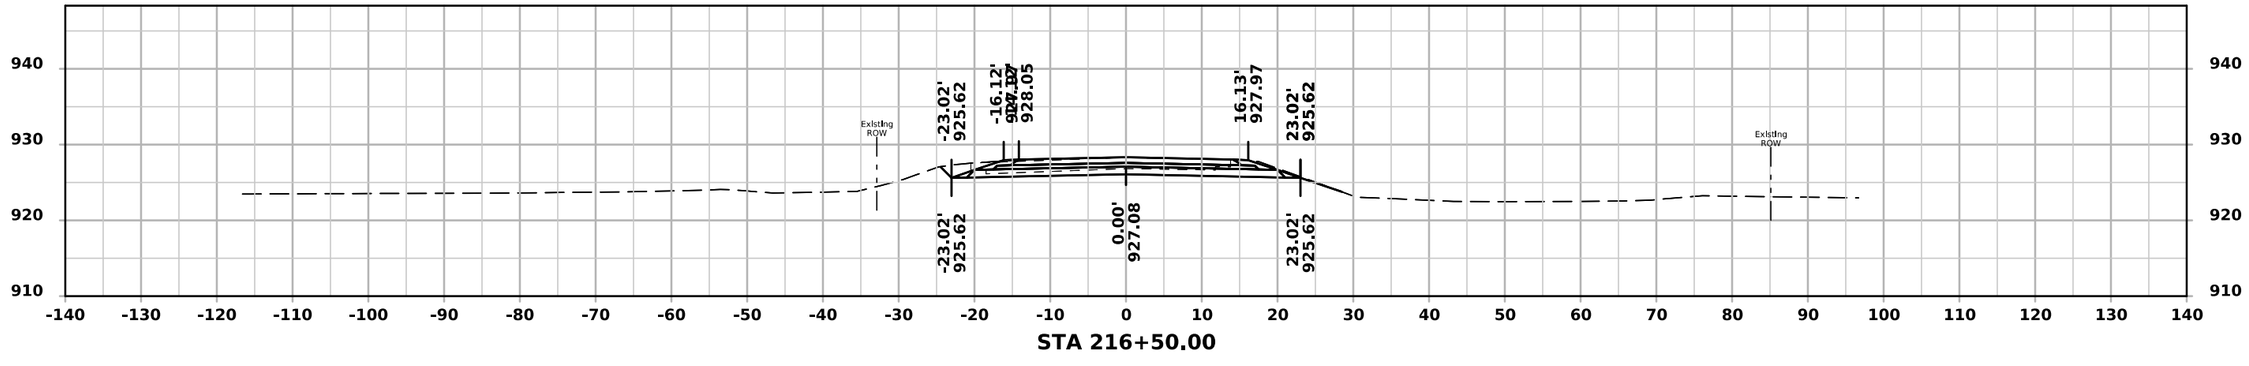


STA 216+50.00


FILE NO.	ENGLISH	DESIGN TEAM Rolando \ Johnson \ Suntken	BUTLER COUNTY	PROJECT NUMBER STP-057-1(044)--2C-12	SHEET NUMBER W.3

10:18:17 AM 5/4/2026 csuntke pw:\\NTPwint1.dot.int.lan:PWMain\Documents\Projects\1205701024\DistrictDesign\CADD Files\Cross_Sections\XS_IA57_BOP_to_BRDG1.dgn.dgn


ML - IA 57

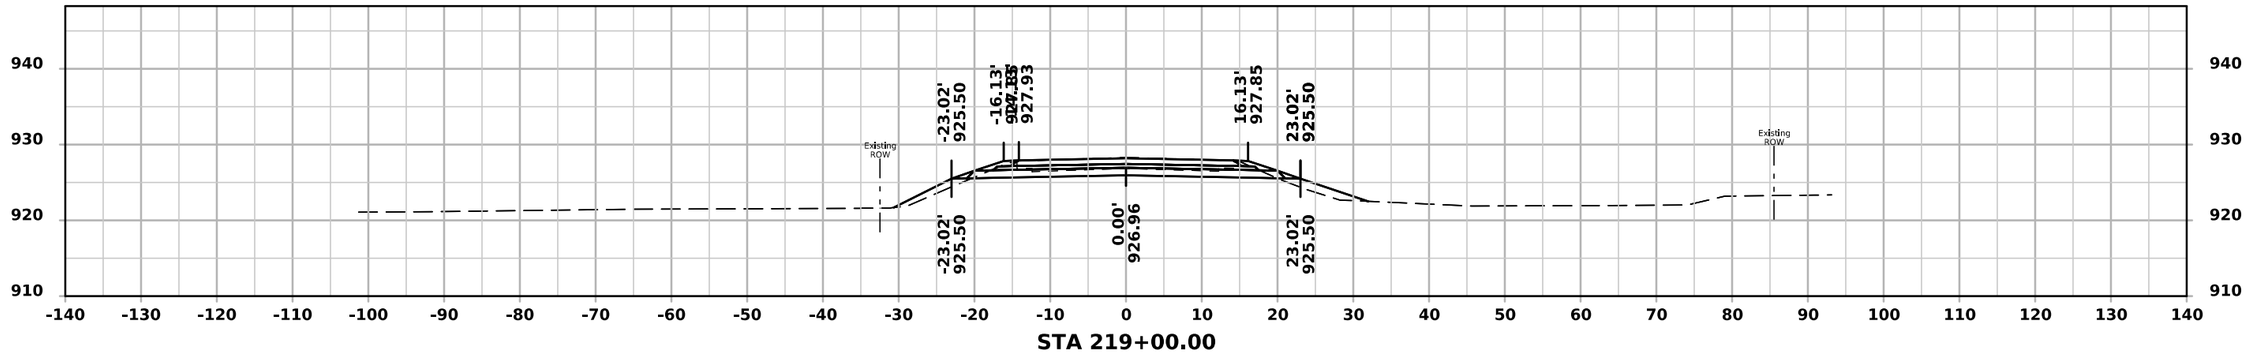

STA 219+00.00

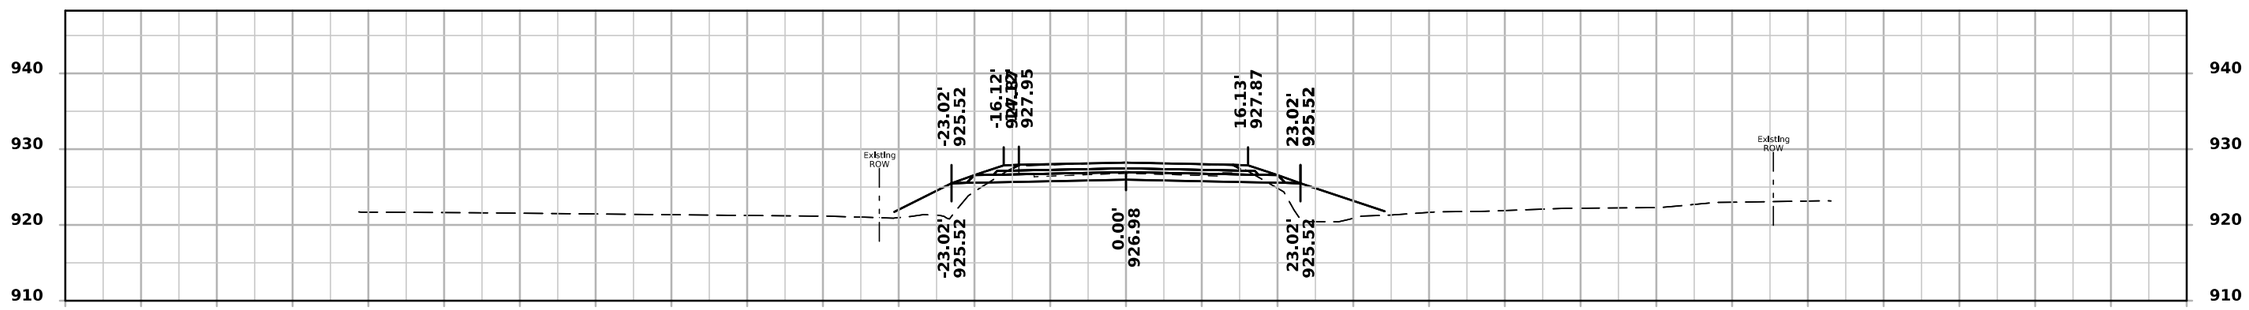

STA 218+50.00

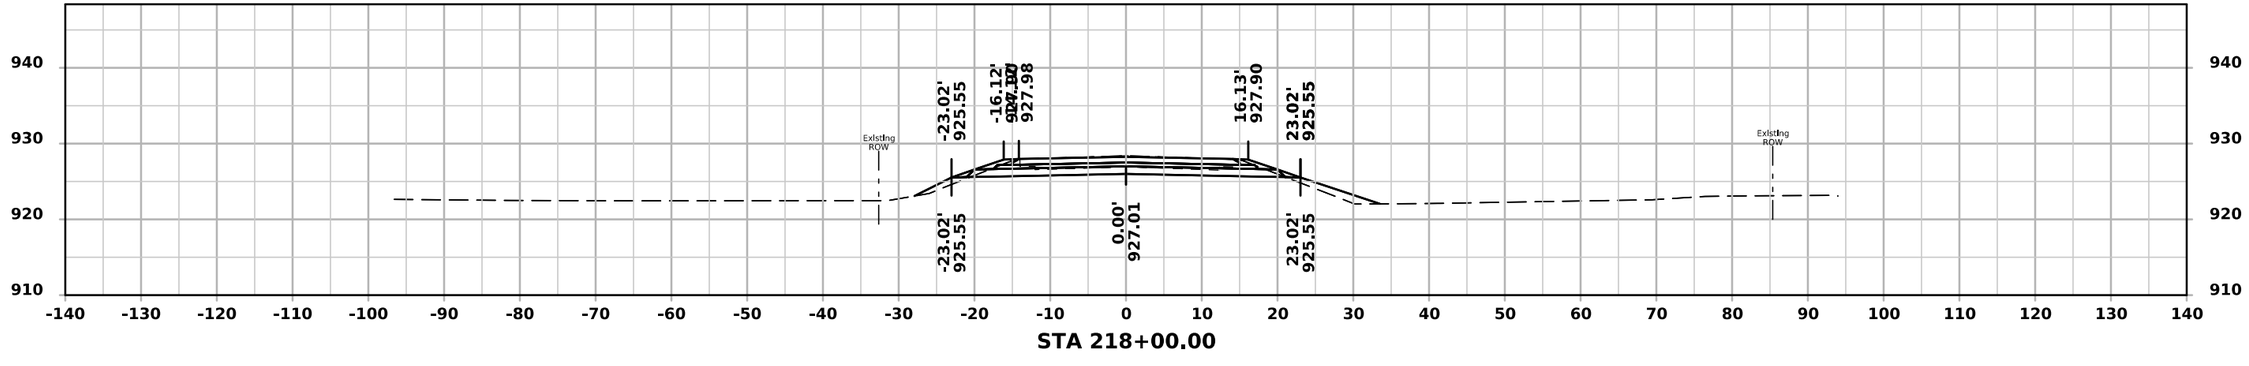


STA 218+00.00


FILE NO.	ENGLISH	DESIGN TEAM Rolando \ Johnson \ Suntken	BUTLER COUNTY	PROJECT NUMBER STP-057-1(044)--2C-12	SHEET NUMBER W.4

10:18:18 AM 5/4/2026 csuntke pw:\\NTPwint1.dot.int.lan:PWMain\Documents\Projects\1205701024\DistrictDesign\CADD Files\Cross_Sections\XS_IA57_BOP_to_BRDG1.dgn.dgn


ML - IA 57

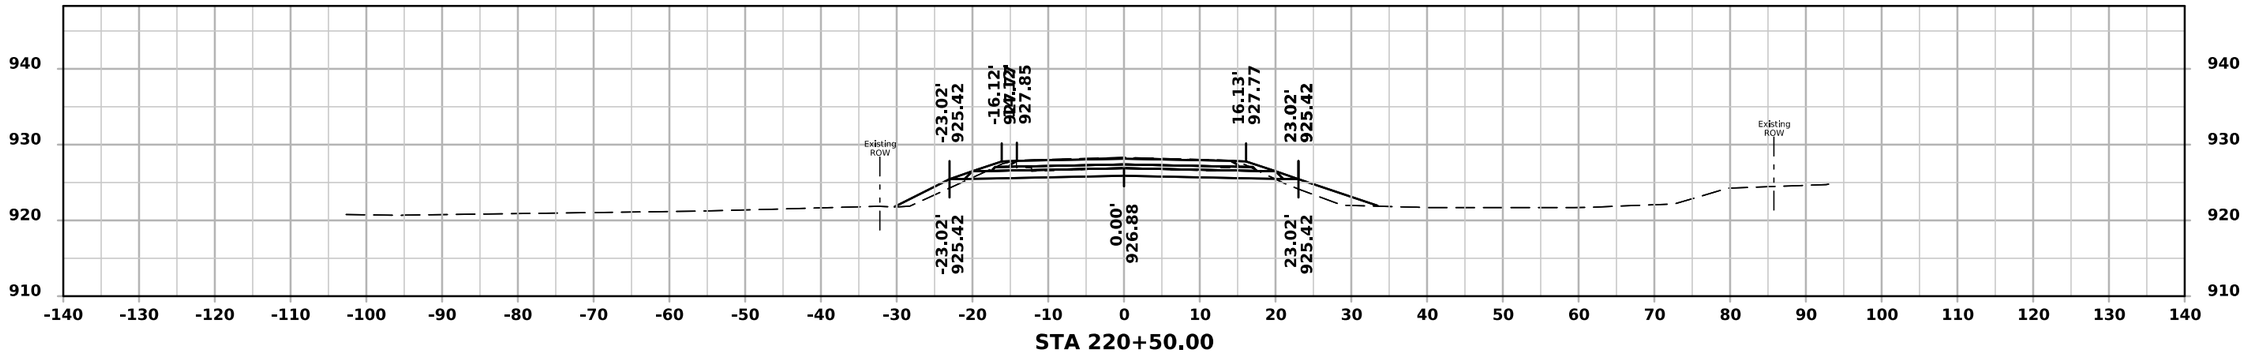

STA 220+50.00

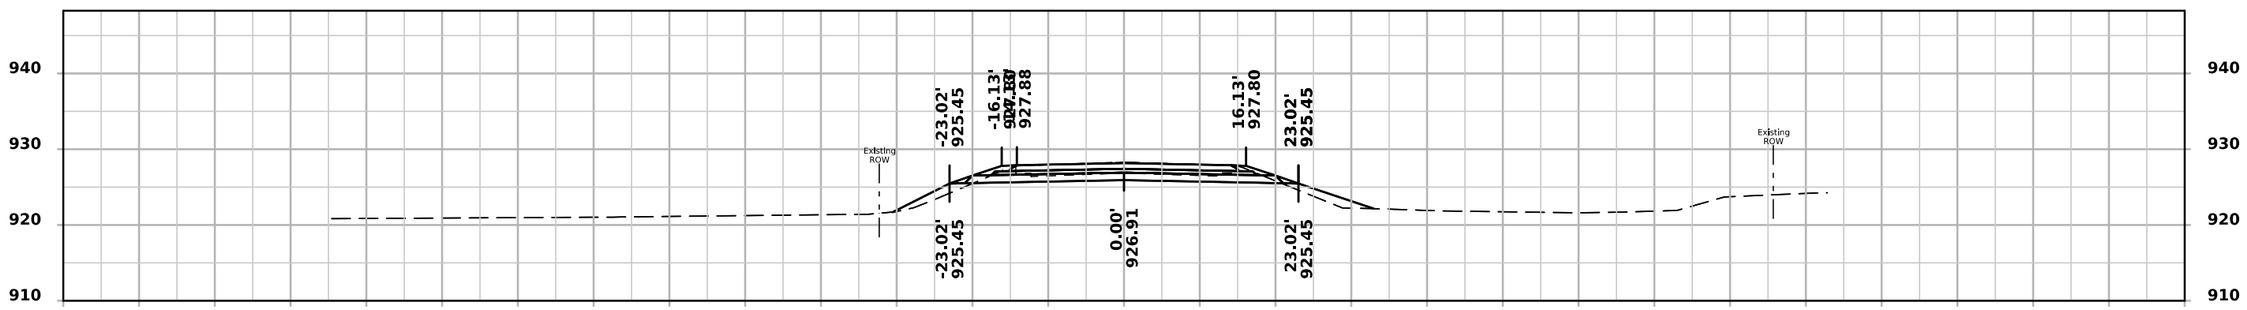

STA 220+00.00

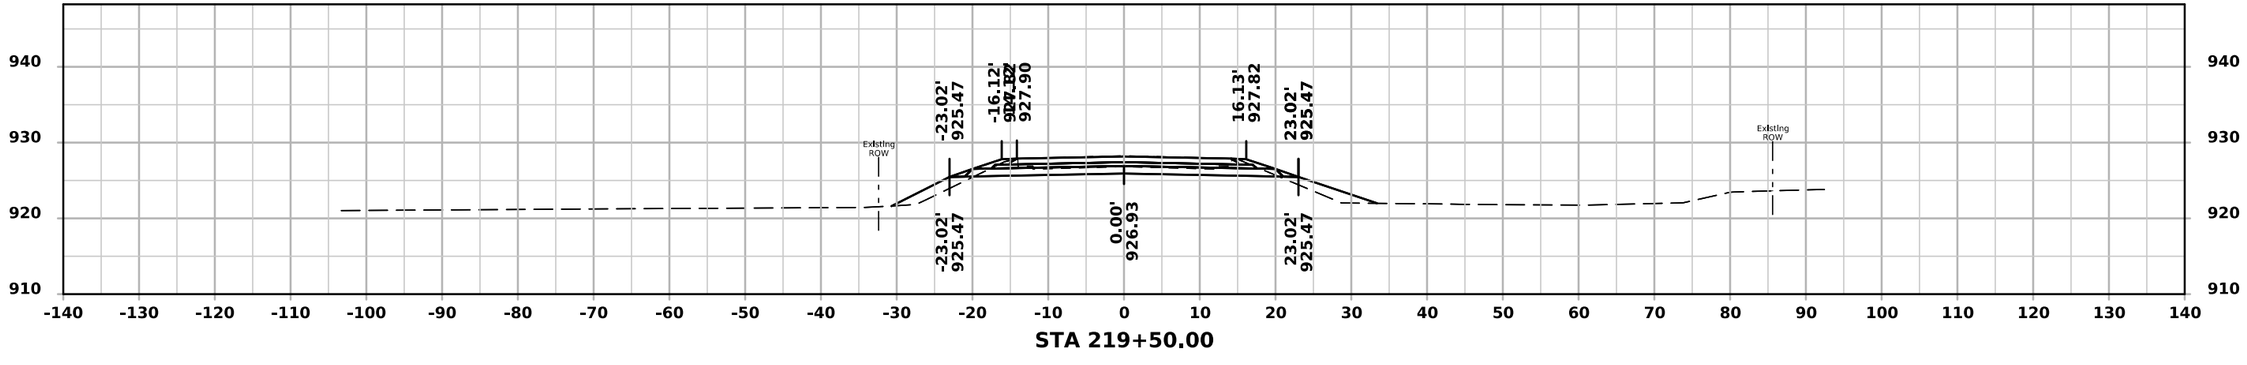


STA 219+50.00


FILE NO.	ENGLISH	DESIGN TEAM Rolando \ Johnson \ Suntken	BUTLER COUNTY	PROJECT NUMBER STP-057-1(044)--2C-12	SHEET NUMBER W.5

10:18:18 AM 5/4/2026 csuntke pw:\\NTPwint1.dot.int.lan:PWMain\Documents\Projects\1205701024\DistrictDesign\CADD Files\Cross_Sections\XS_IA57_BOP_to_BRDG1.dgn.dgn


ML - IA 57

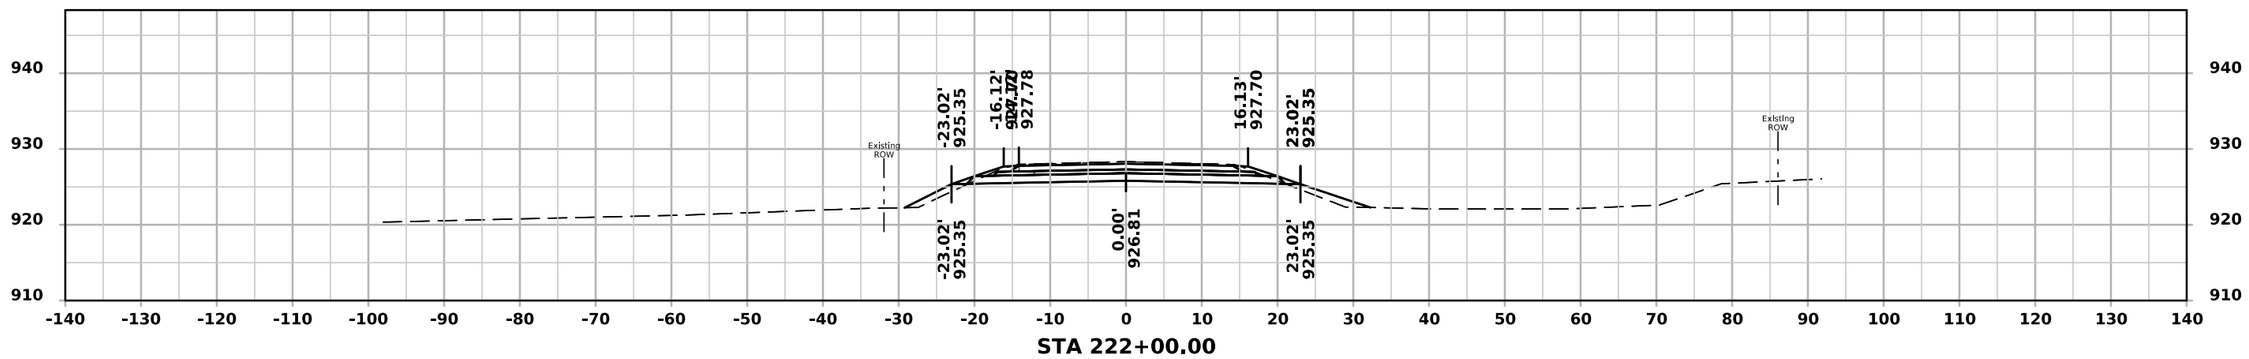

STA 222+00.00

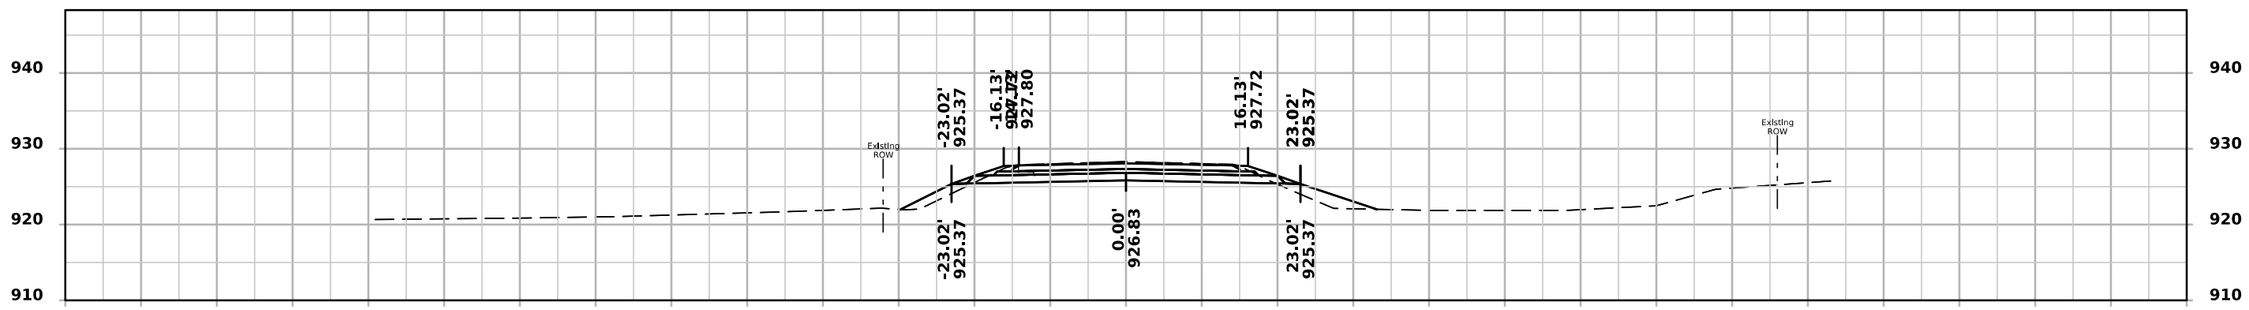

STA 221+50.00

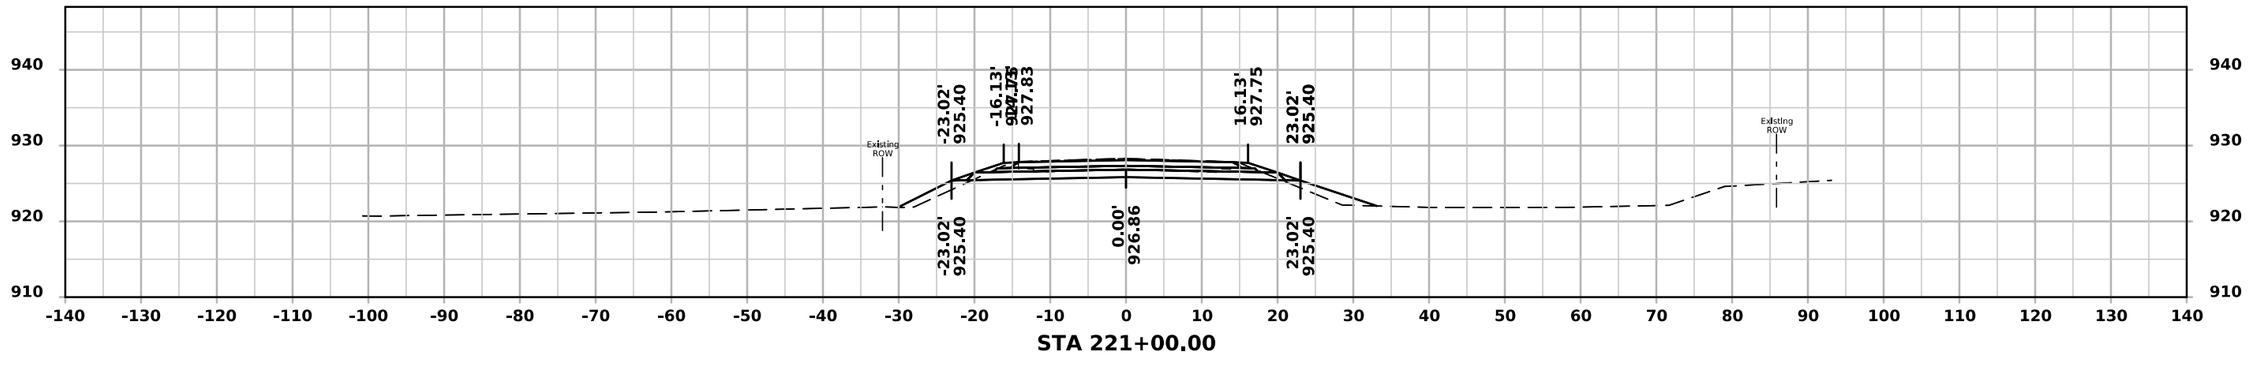


STA 221+00.00


FILE NO.	ENGLISH	DESIGN TEAM Rolando \ Johnson \ Suntken	BUTLER COUNTY	PROJECT NUMBER STP-057-1(044)--2C-12	SHEET NUMBER W.6

10:18:19 AM 5/4/2026 csuntke pw:\\NTPwint1.dot.int.lan:PWMain\Documents\Projects\1205701024\DistrictDesign\CADD Files\Cross_Sections\XS_IA57_BOP_to_BRDG1.dgn.dgn


ML - IA 57

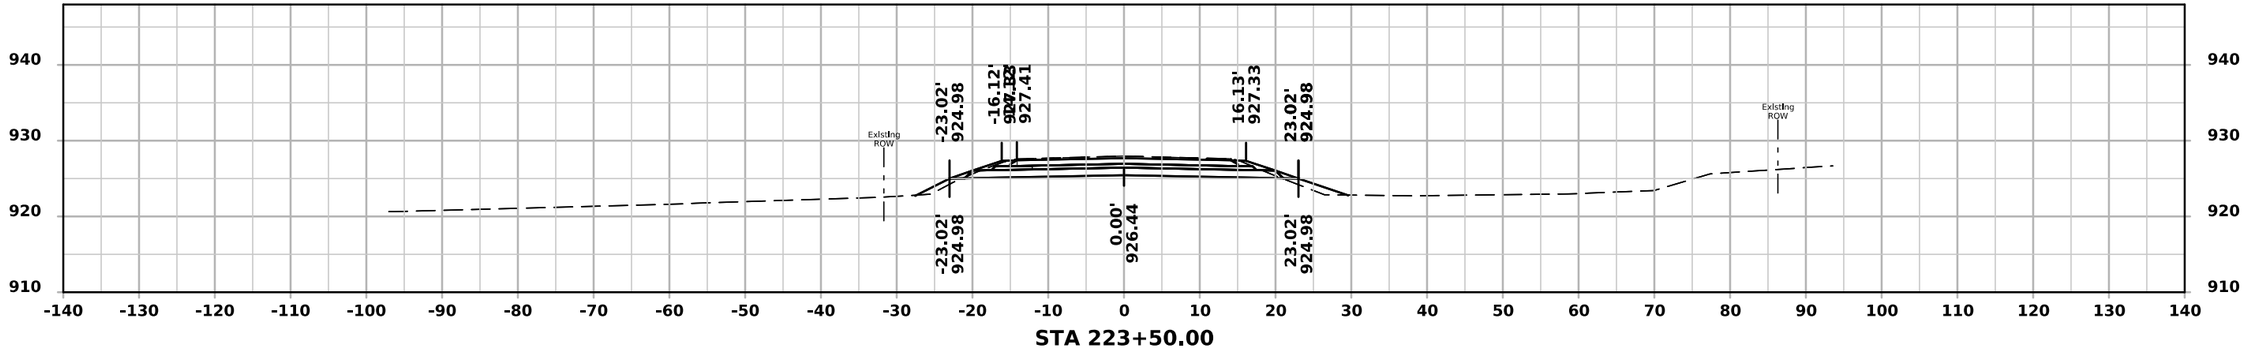

STA 223+50.00

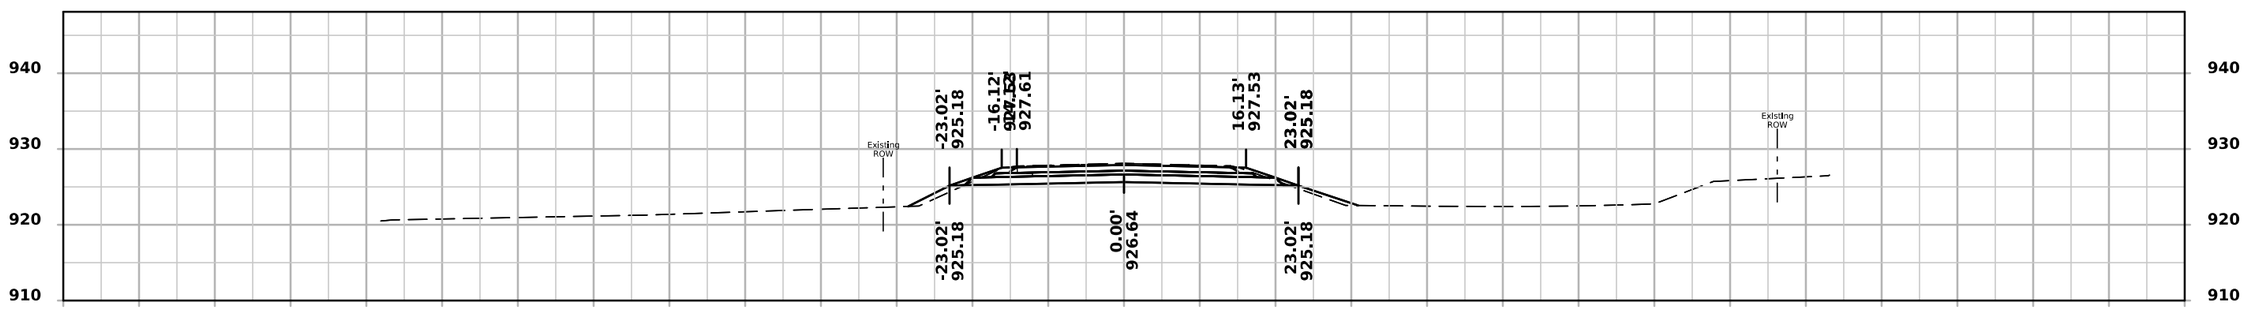

STA 223+00.00

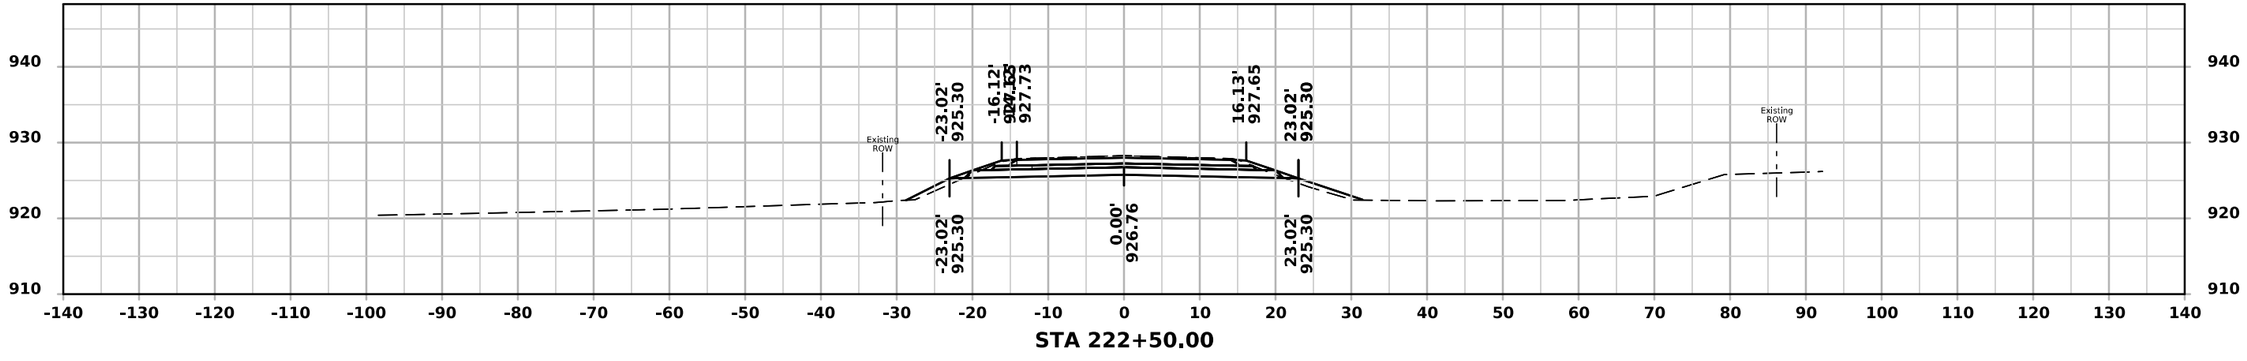


STA 222+50.00


FILE NO.	ENGLISH	DESIGN TEAM Rolando \ Johnson \ Suntken	BUTLER COUNTY	PROJECT NUMBER STP-057-1(044)--2C-12	SHEET NUMBER W.7

10:18:20 AM 5/4/2026 csuntke pw:\\NTPwint1.dot.int.lan:PWMain\Documents\Projects\1205701024\DistrictDesign\CADD Files\Cross_Sections\XS_IA57_BOP_to_BRDG1.dgn.dgn


ML - IA 57

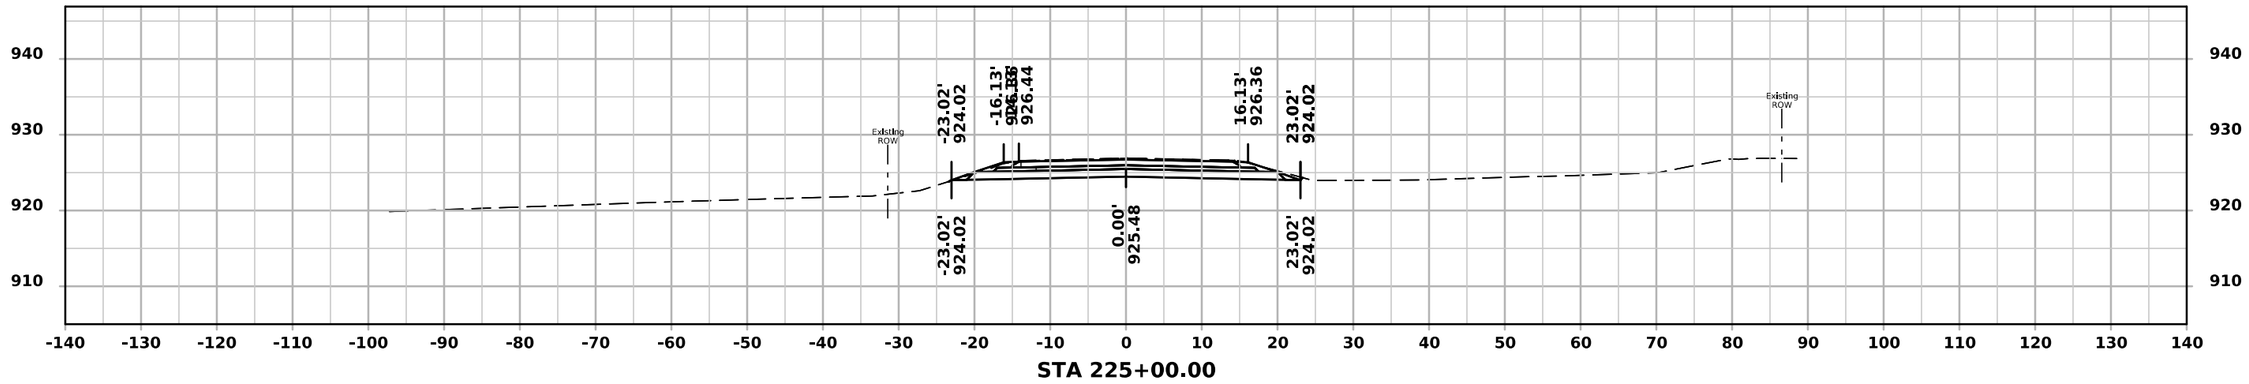

STA 225+00.00

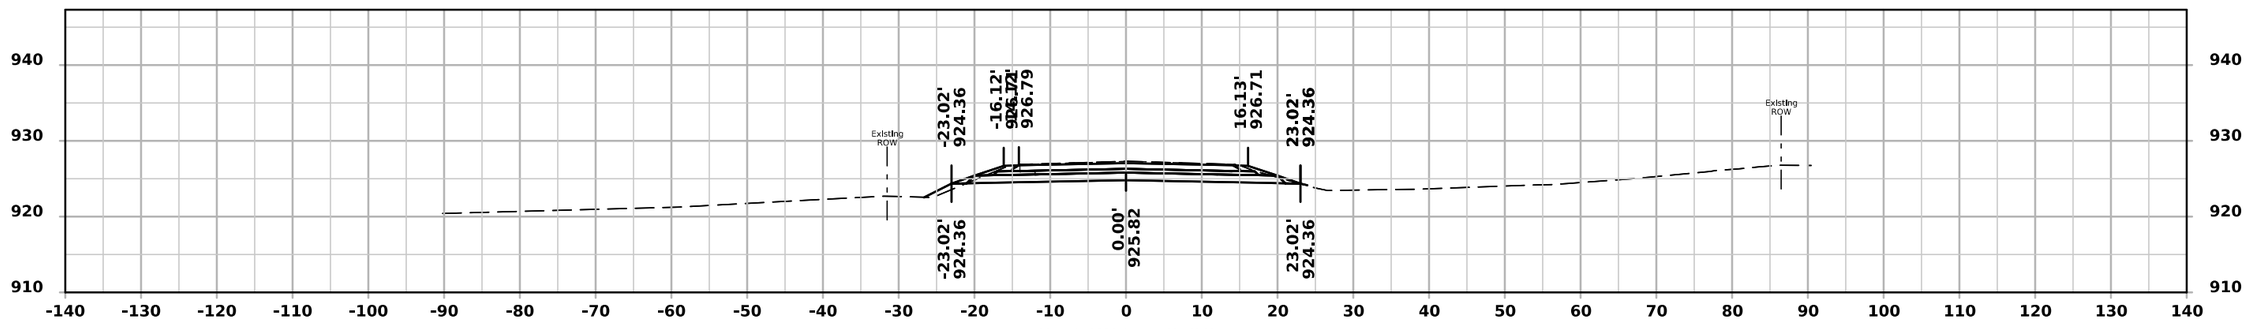

STA 224+50.00

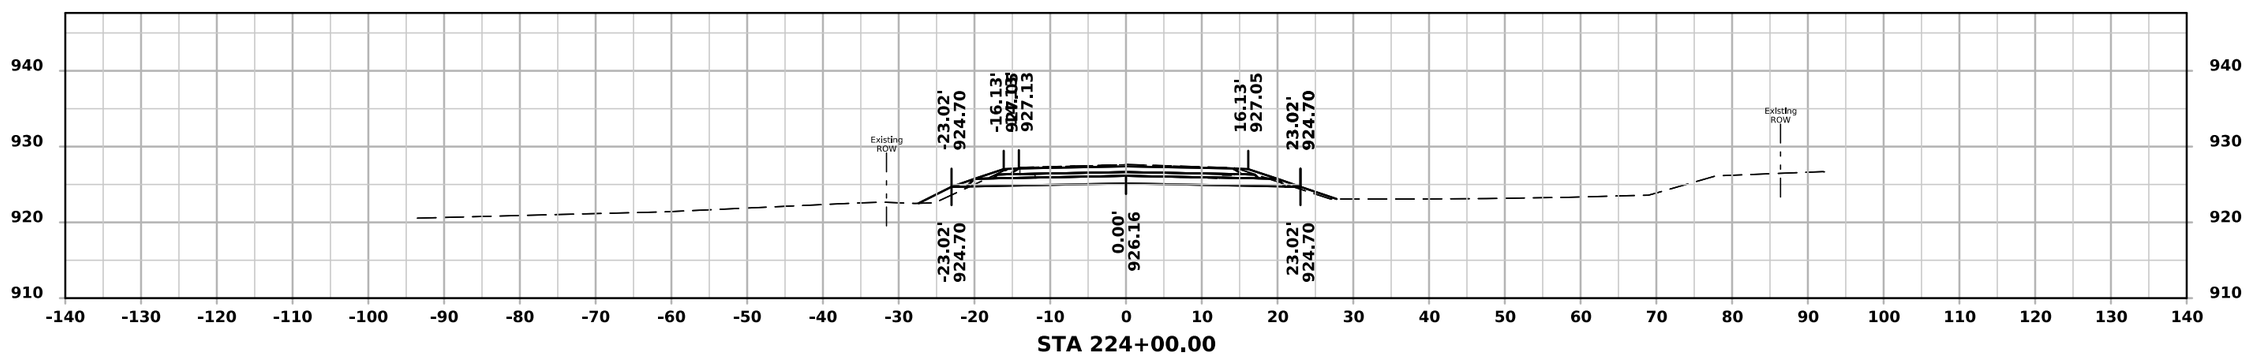


STA 224+00.00


FILE NO.	ENGLISH	DESIGN TEAM Rolando \ Johnson \ Suntken	BUTLER COUNTY	PROJECT NUMBER STP-057-1(044)--2C-12	SHEET NUMBER W.8

10:18:20 AM 5/4/2026 csuntke pw:\\NTPwint1.dot.int.lan:PWMain\Documents\Projects\1205701024\DistrictDesign\CADD Files\Cross_Sections\XS_IA57_BOP_to_BRDG1.dgn.dgn


ML - IA 57

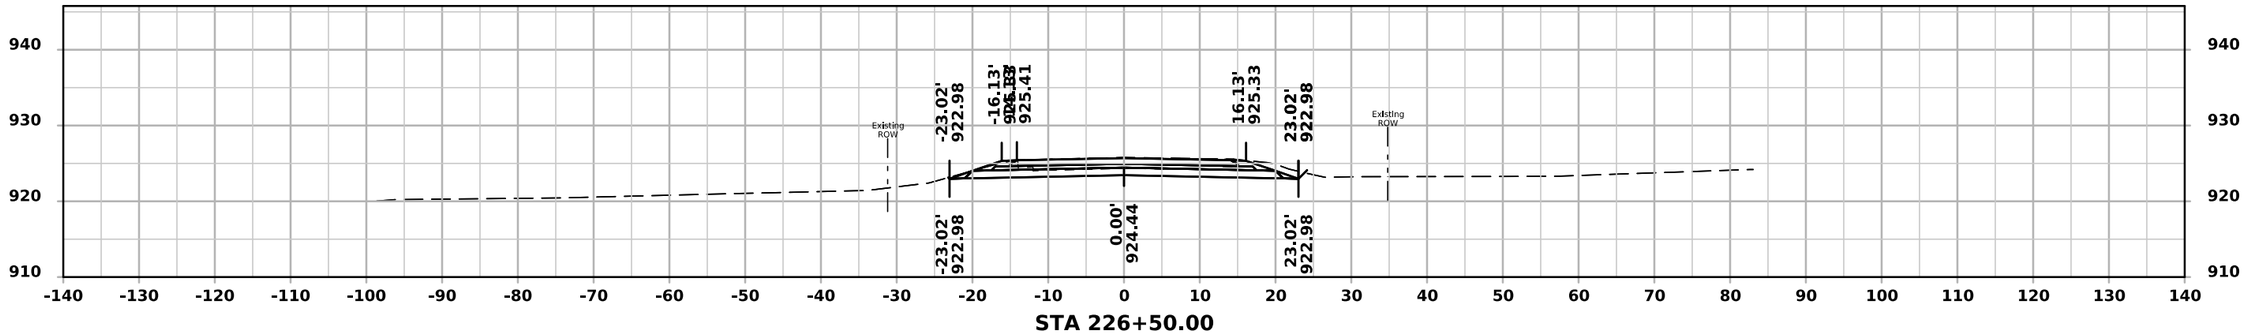

STA 226+50.00

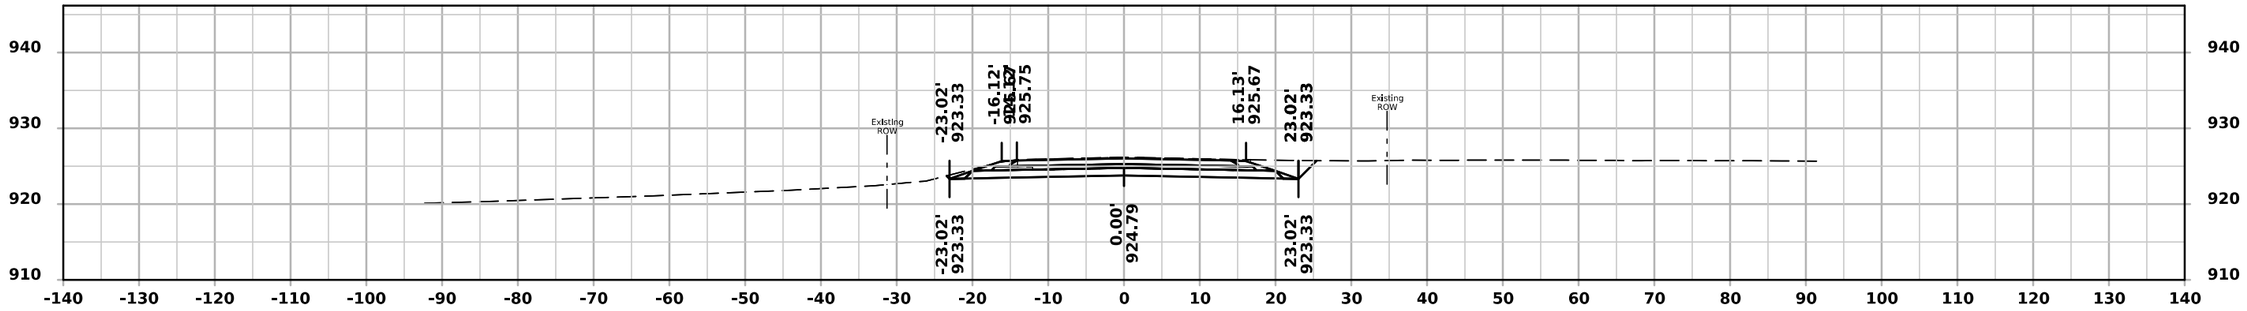

STA 226+00.00

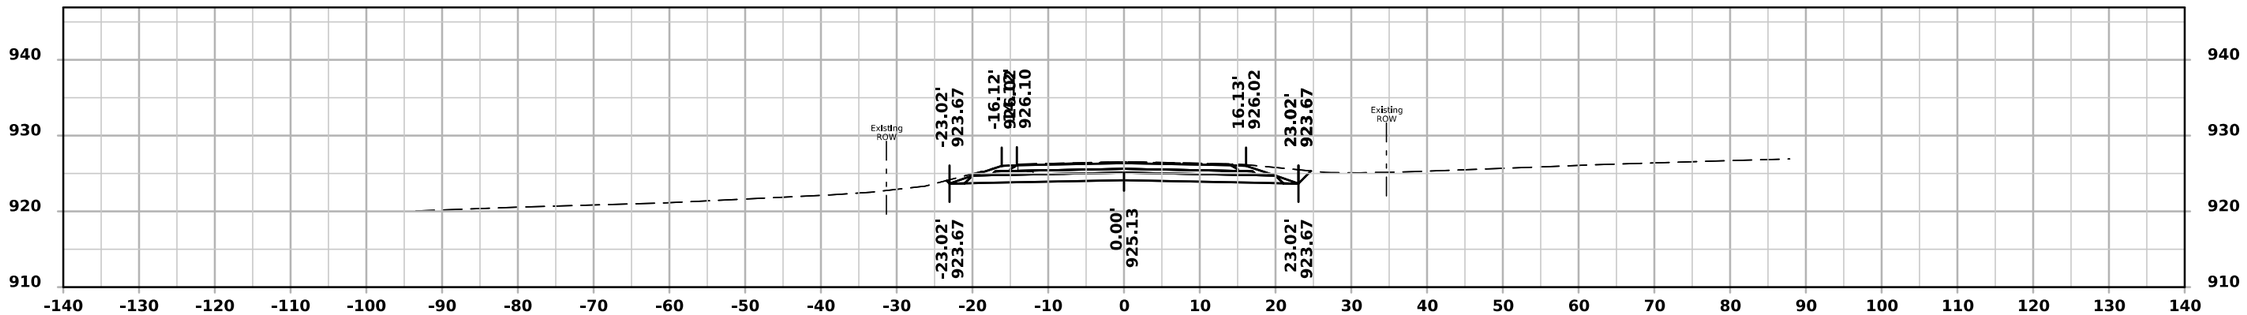


STA 225+50.00


FILE NO.	ENGLISH	DESIGN TEAM Rolando \ Johnson \ Suntken	BUTLER COUNTY	PROJECT NUMBER STP-057-1(044)--2C-12	SHEET NUMBER W.9

10:18:21 AM 5/4/2026 csuntke pw:\\NTPwint1.dot.int.lan:PWMain\Documents\Projects\1205701024\DistrictDesign\CADD Files\Cross_Sections\XS_IA57_BOP_to_BRDG1.dgn.dgn


ML - IA 57

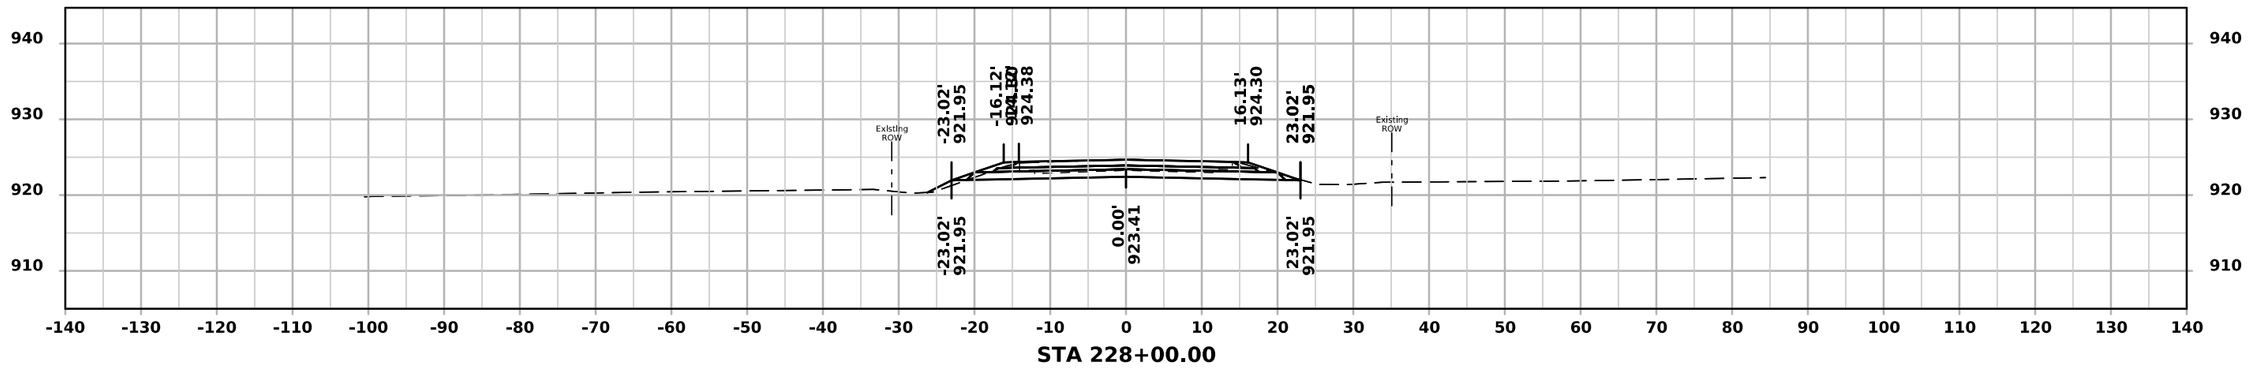

STA 228+00.00

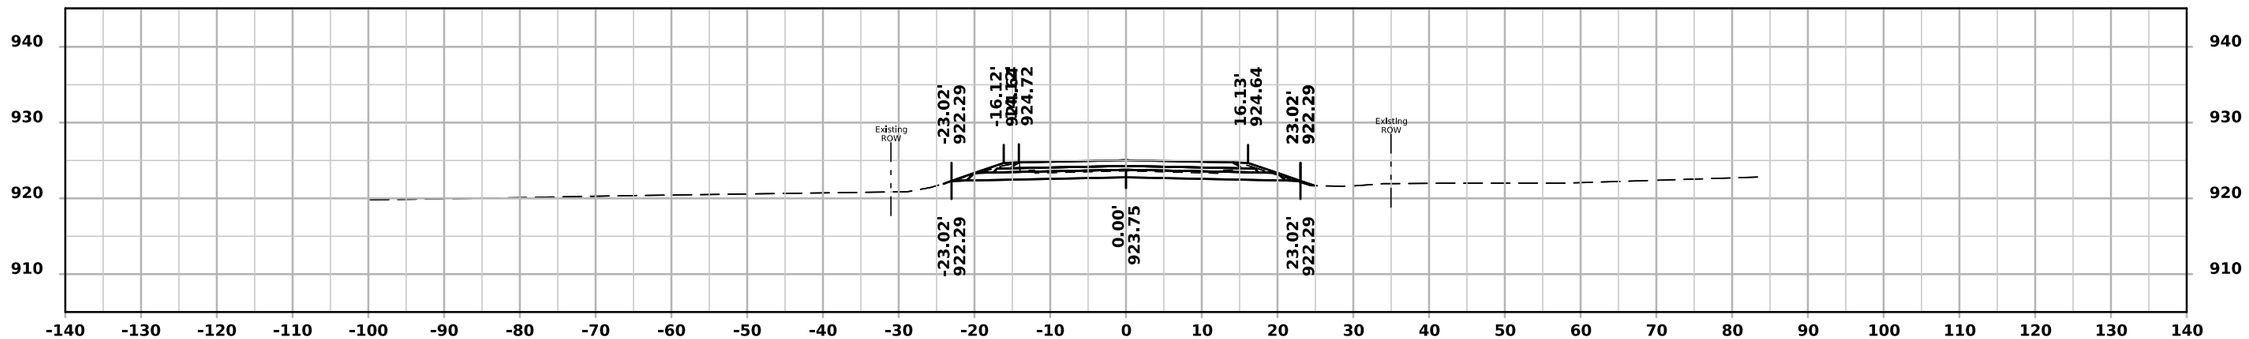

STA 227+50.00

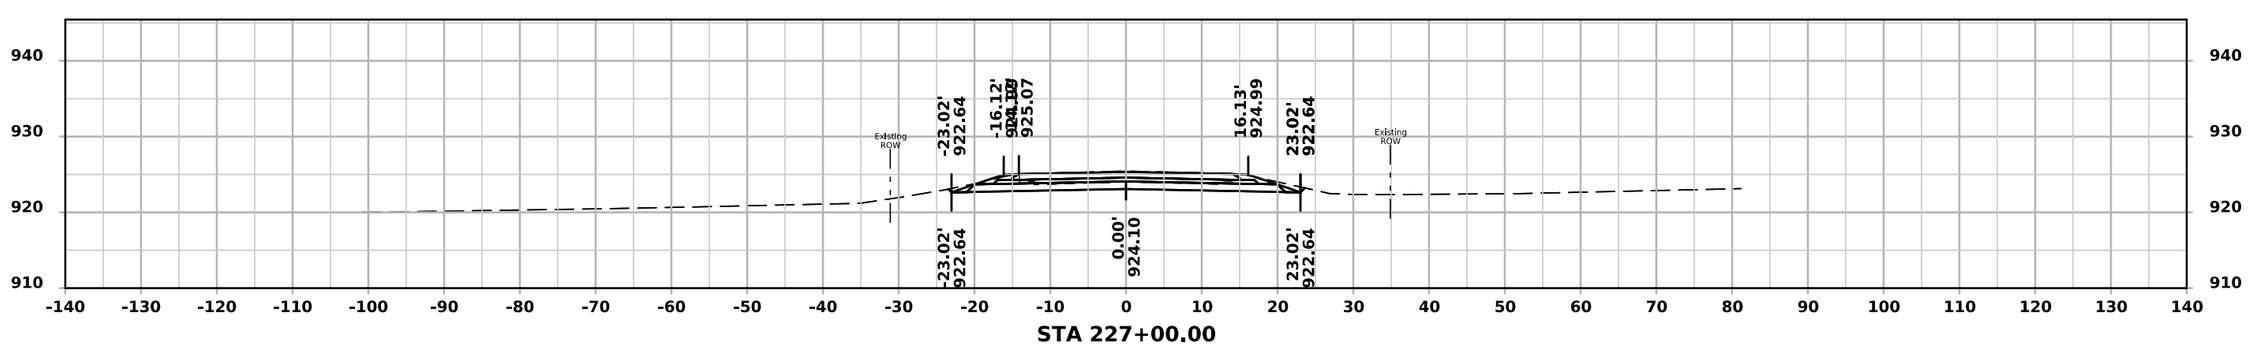


STA 227+00.00


FILE NO.	ENGLISH	DESIGN TEAM Rolando \ Johnson \ Suntken	BUTLER COUNTY	PROJECT NUMBER STP-057-1(044)--2C-12	SHEET NUMBER W.10

10:18:22 AM 5/4/2026 csuntke pw:\\NTPwint1.dot.int.lan:PWMain\Documents\Projects\1205701024\DistrictDesign\CADD Files\Cross_Sections\XS_IA57_BOP_to_BRDG1.dgn.dgn


ML - IA 57

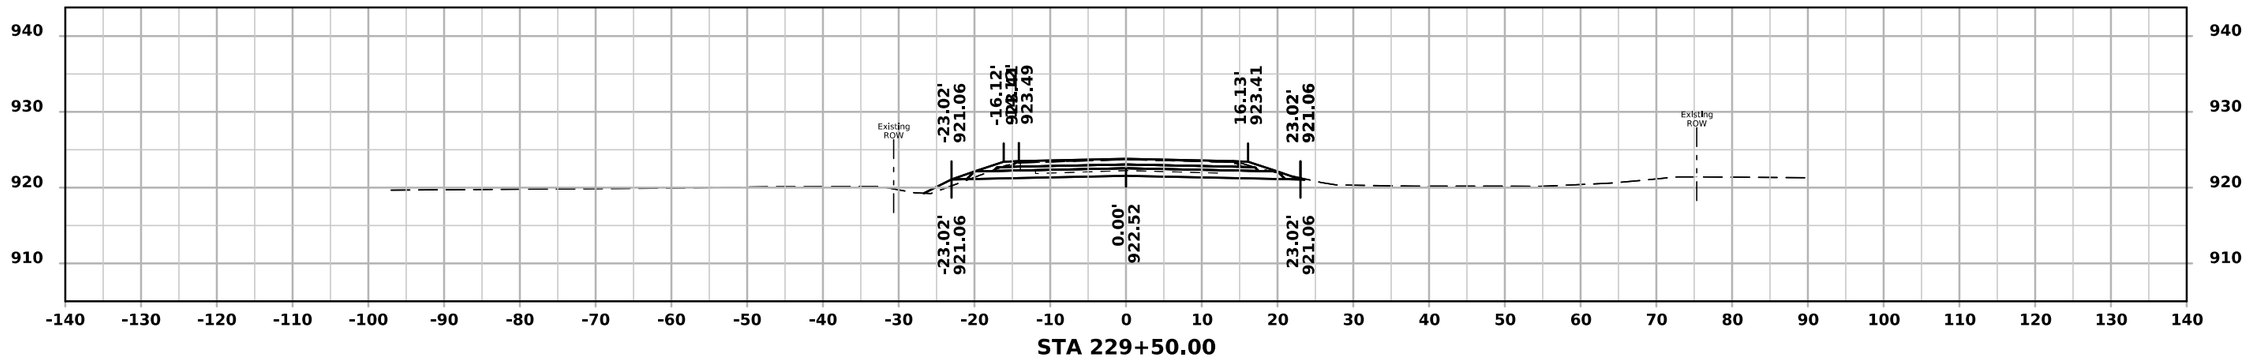

STA 229+50.00

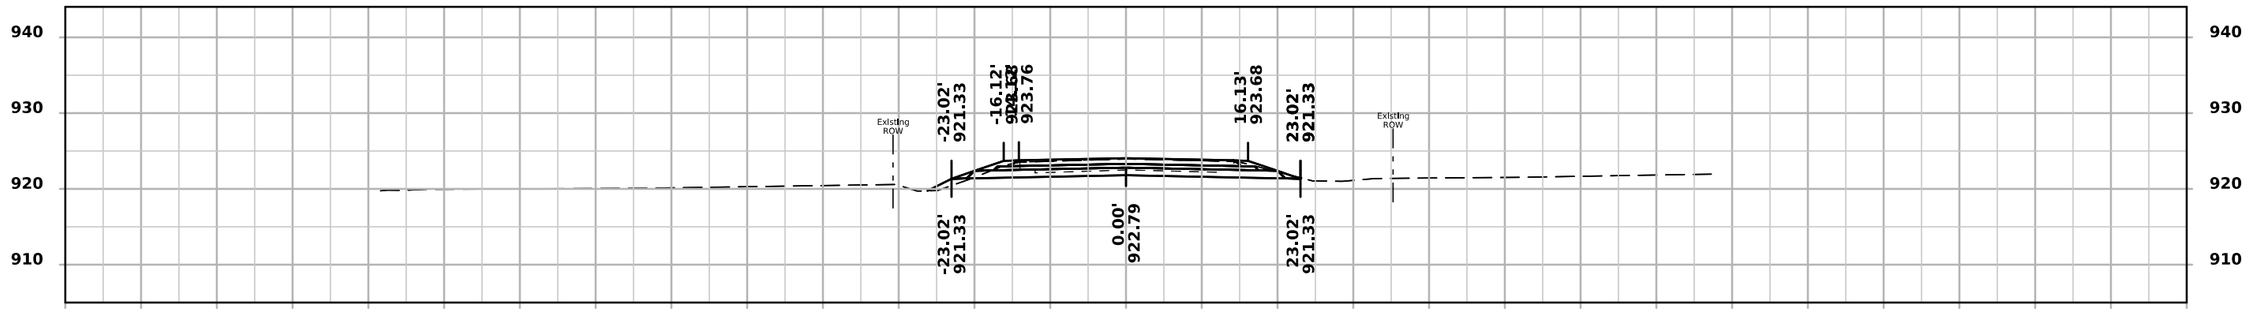

STA 229+00.00

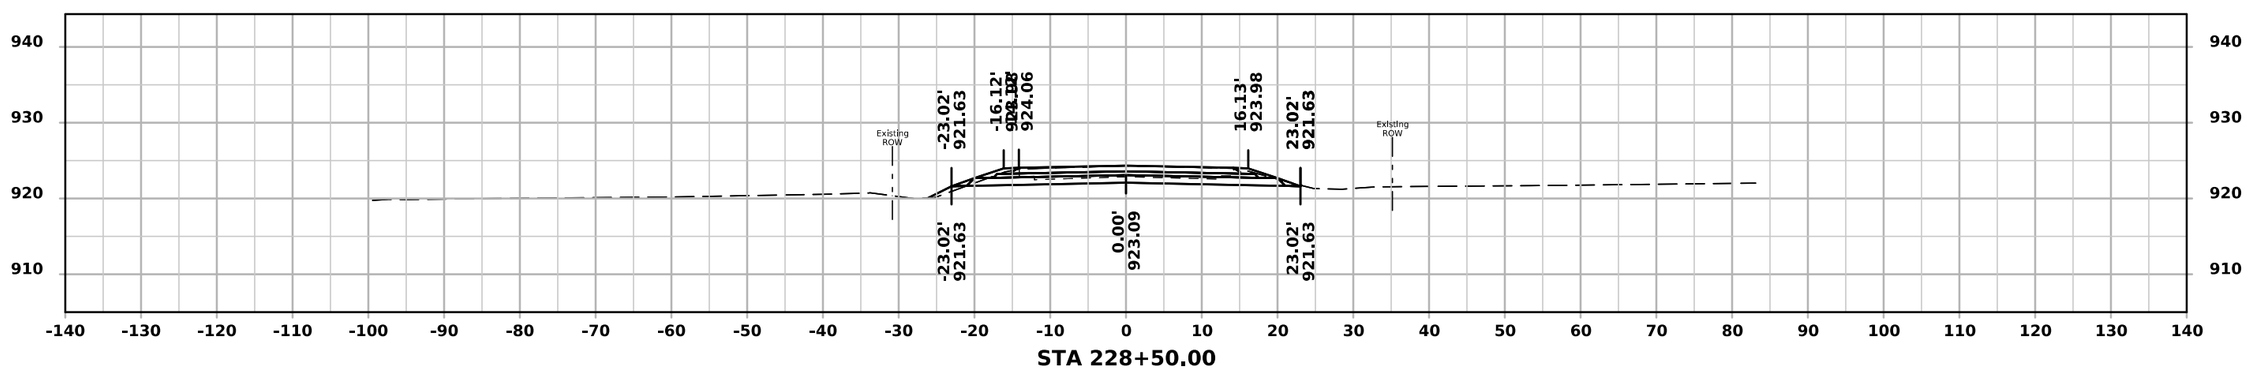


STA 228+50.00


FILE NO.	ENGLISH	DESIGN TEAM Rolando \ Johnson \ Suntken	BUTLER COUNTY	PROJECT NUMBER STP-057-1(044)--2C-12	SHEET NUMBER W.11

10:18:22 AM 5/4/2026 csuntke pw:\\NTPwint1.dot.int.lan:PWMain\Documents\Projects\1205701024\DistrictDesign\CADD Files\Cross_Sections\XS_IA57_BOP_to_BRDG1.dgn.dgn


ML - IA 57

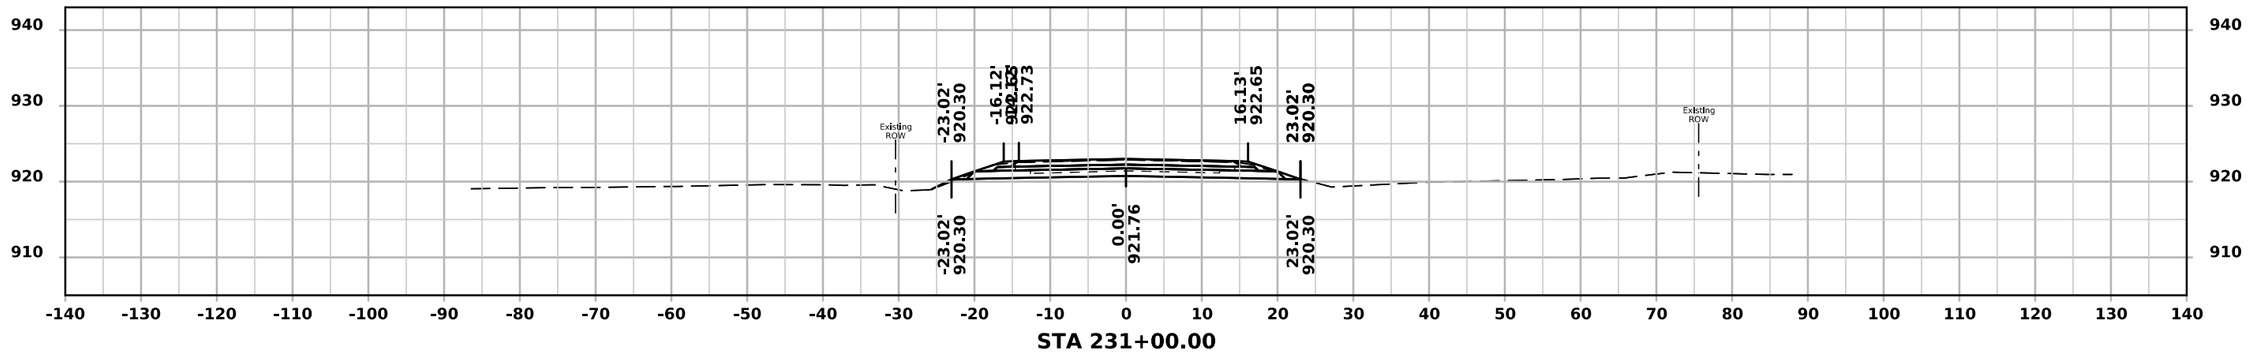

STA 231+00.00

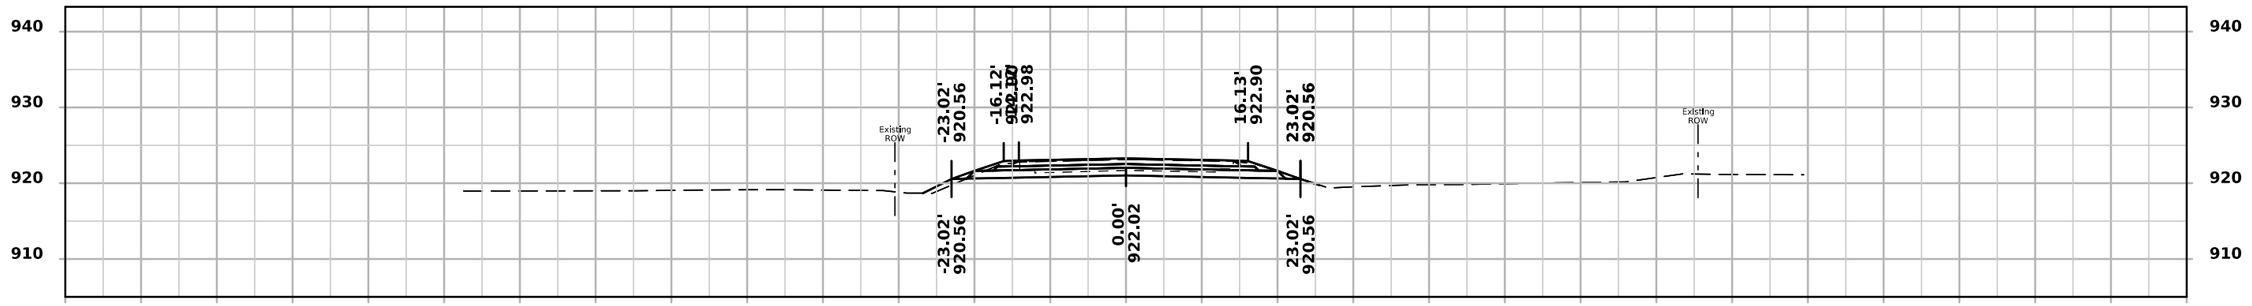

STA 230+50.00

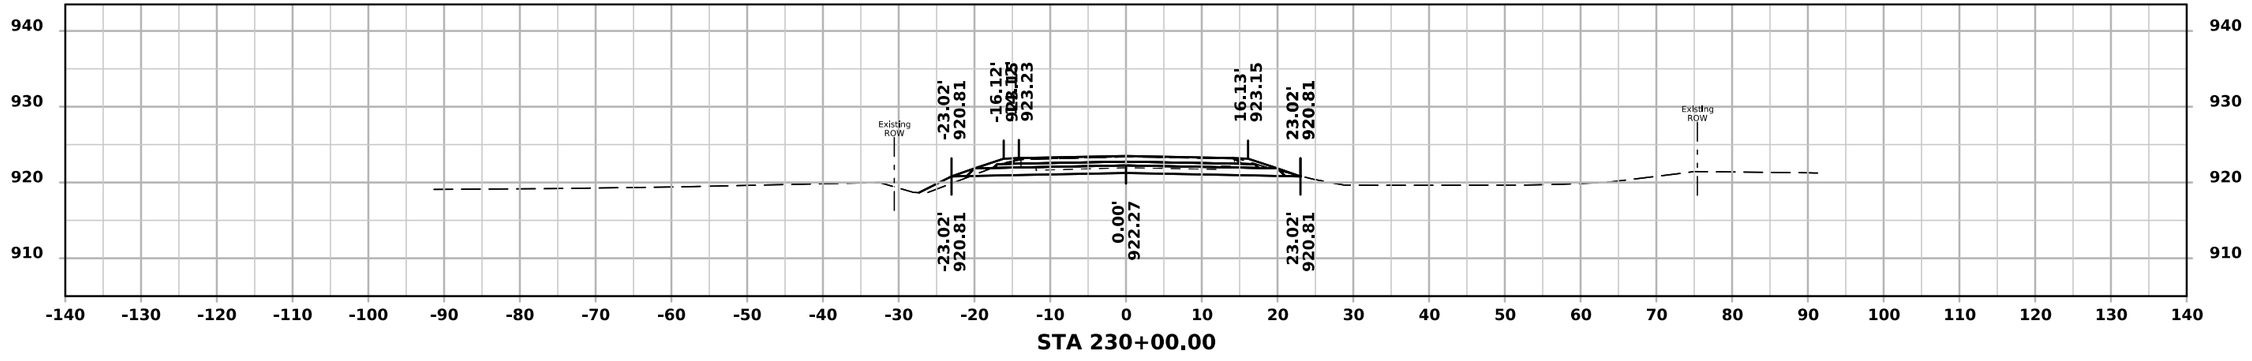


STA 230+00.00


FILE NO.	ENGLISH	DESIGN TEAM Rolando \ Johnson \ Suntken	BUTLER COUNTY	PROJECT NUMBER STP-057-1(044)--2C-12	SHEET NUMBER W.12

10:18:23 AM 5/4/2026 csuntke pw:\\NTPwint1.dot.int.lan:PWMain\Documents\Projects\1205701024\DistrictDesign\CADD Files\Cross_Sections\XS_IA57_BOP_to_BRDG1.dgn.dgn


ML - IA 57

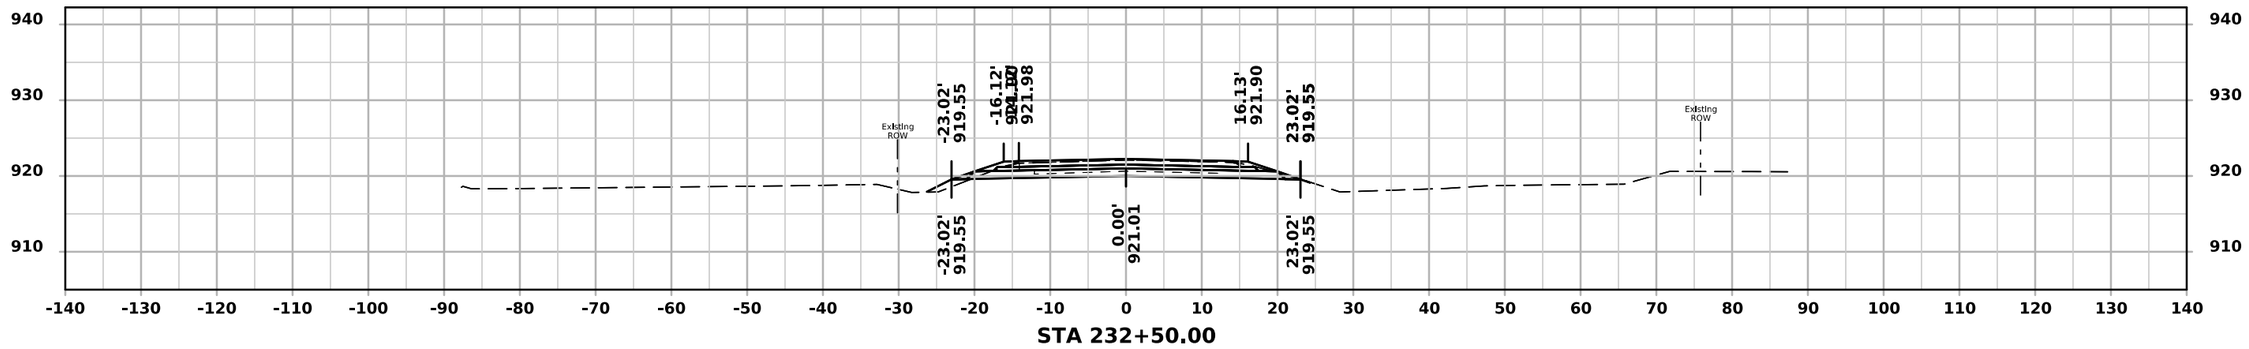

STA 232+50.00

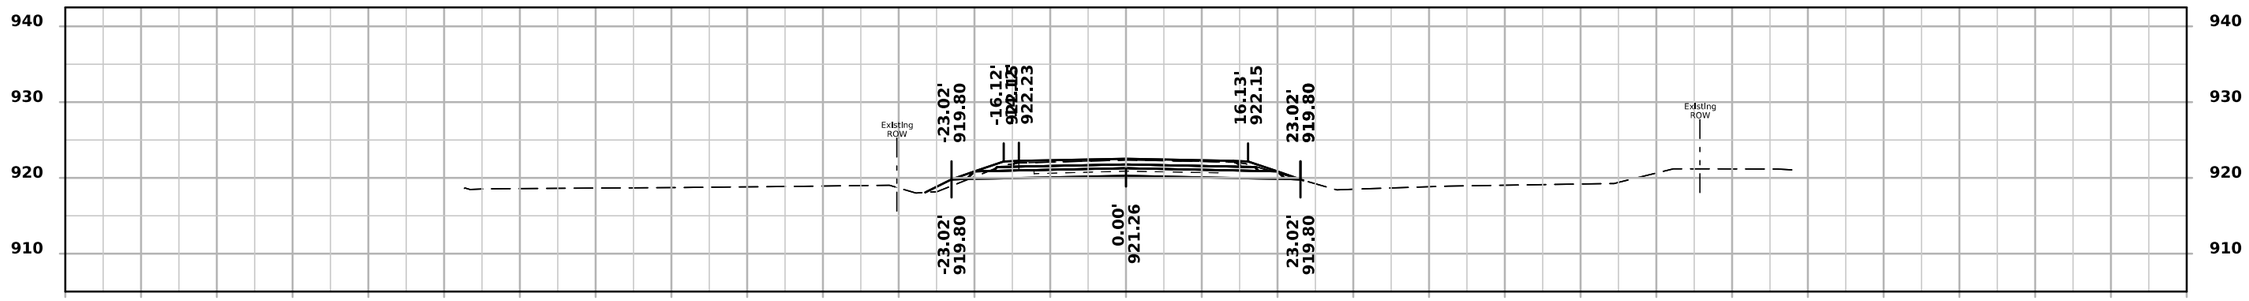

STA 232+00.00

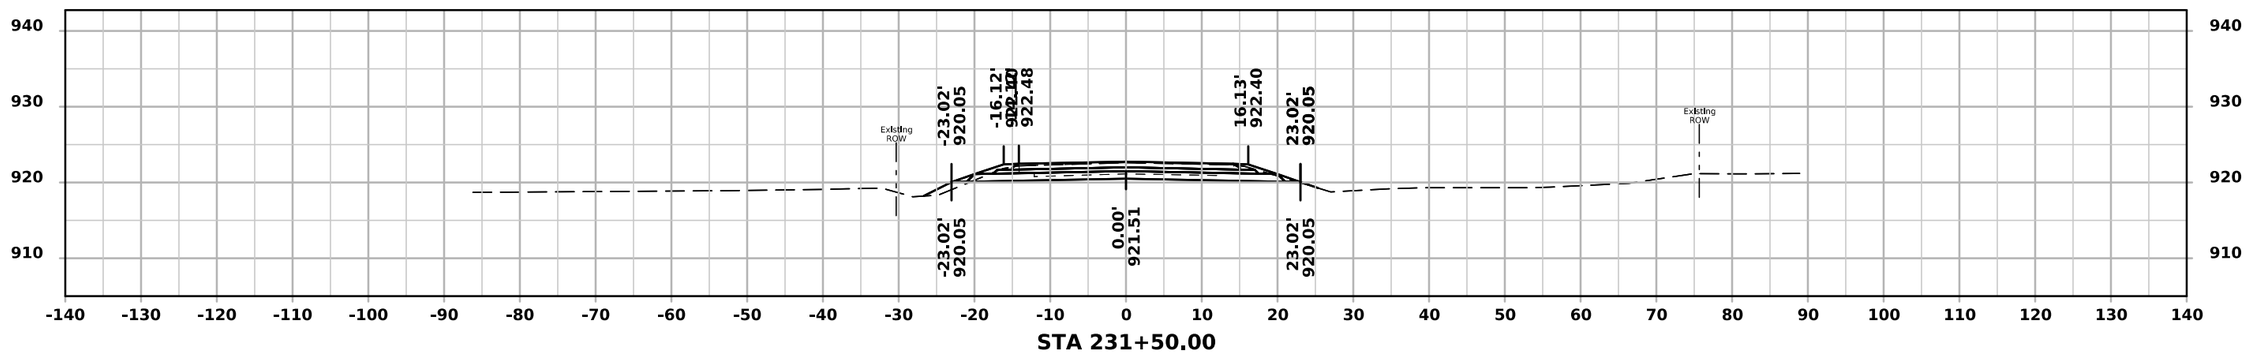


STA 231+50.00


FILE NO.	ENGLISH	DESIGN TEAM Rolando \ Johnson \ Suntken	BUTLER COUNTY	PROJECT NUMBER STP-057-1(044)--2C-12	SHEET NUMBER W.13

10:18:24 AM 5/4/2026 csuntke pw:\\NTPwint1.dot.int.lan:PWMain\Documents\Projects\1205701024\DistrictDesign\CADD Files\Cross_Sections\XS_IA57_BOP_to_BRDG1.dgn.dgn


ML - IA 57

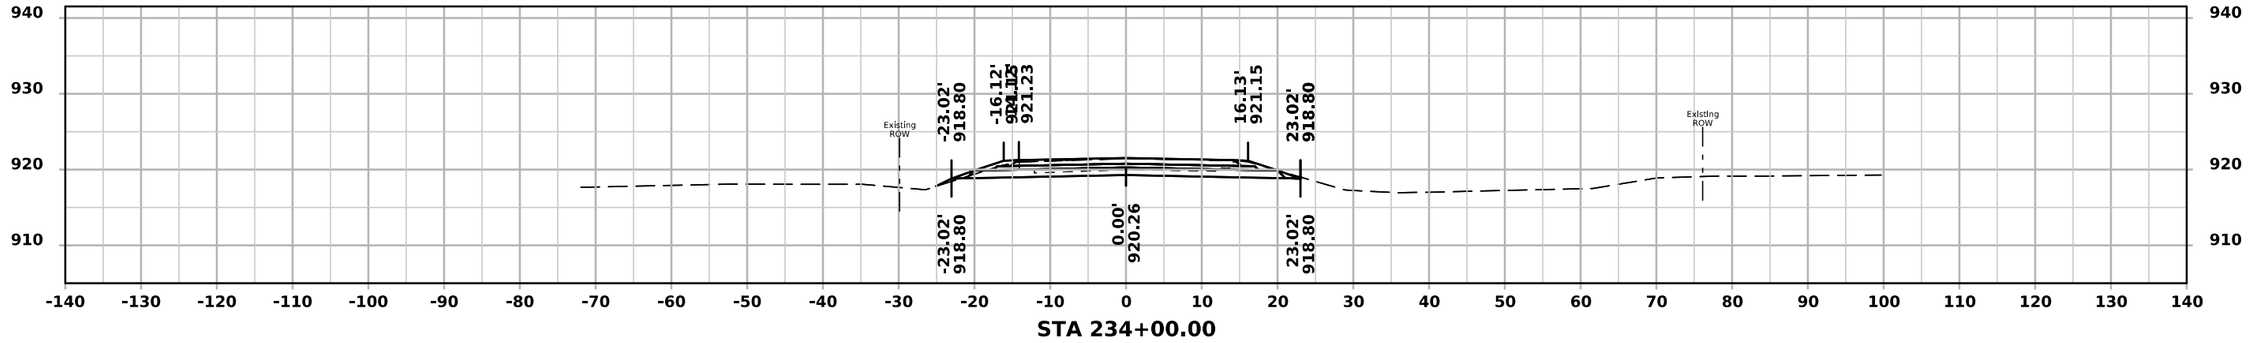

STA 234+00.00

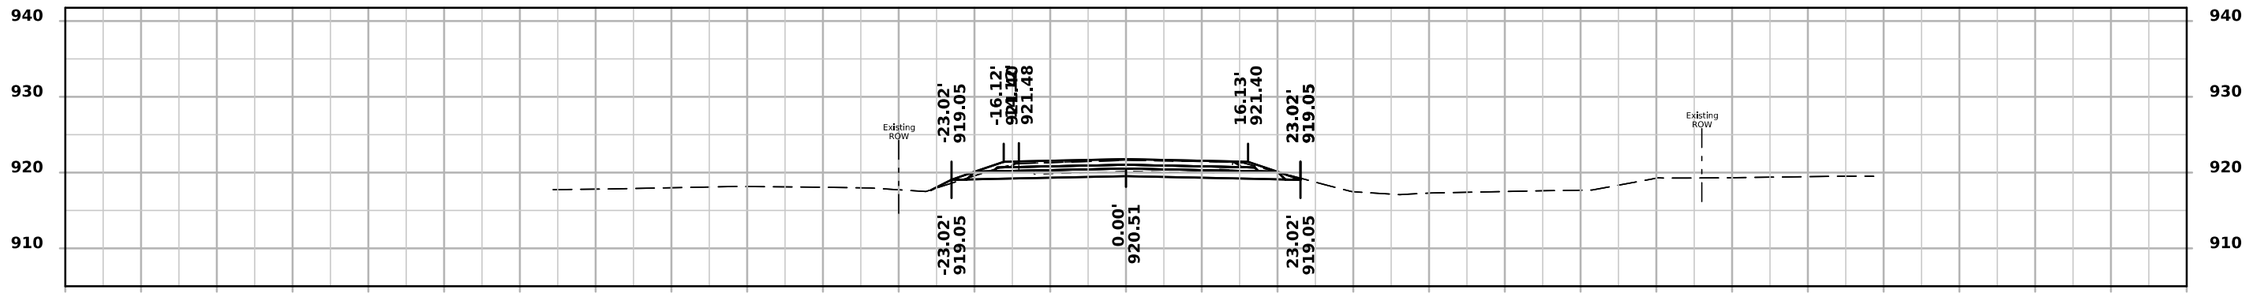

STA 233+50.00

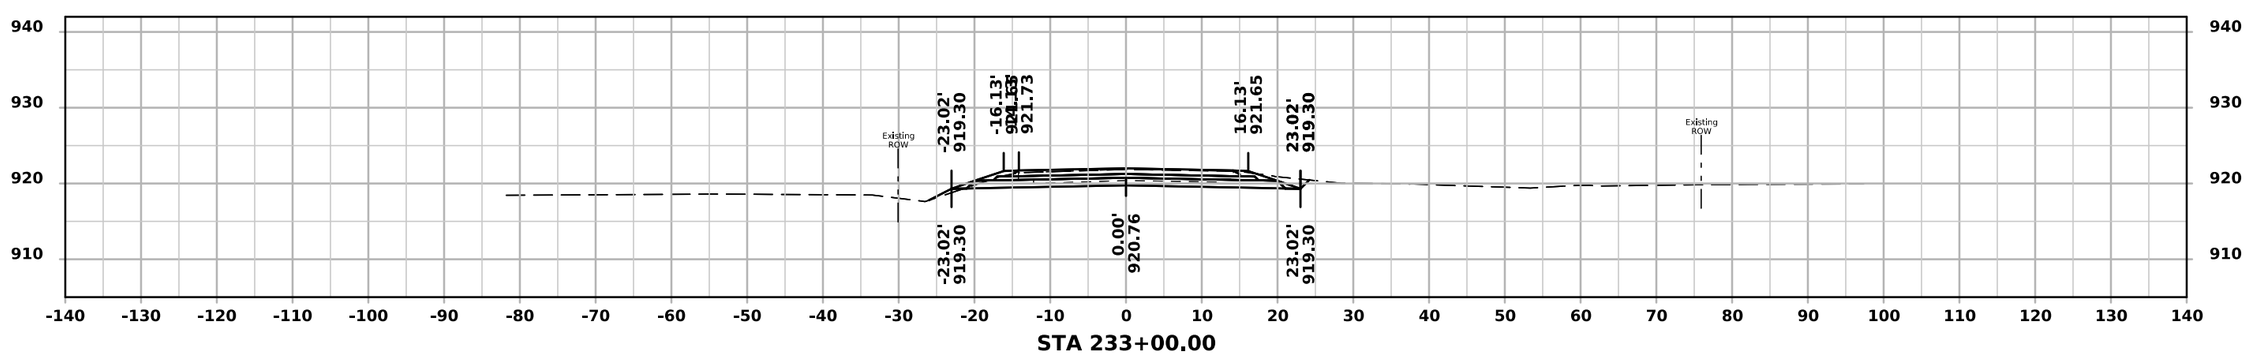


STA 233+00.00


FILE NO.	ENGLISH	DESIGN TEAM Rolando \ Johnson \ Suntken	BUTLER COUNTY	PROJECT NUMBER STP-057-1(044)--2C-12	SHEET NUMBER W.14

10:18:24 AM 5/4/2026 csuntke pw:\\NTPwint1.dot.int.lan:PWMain\Documents\Projects\1205701024\DistrictDesign\CADD Files\Cross_Sections\XS_IA57_BOP_to_BRDG1.dgn.dgn


ML - IA 57

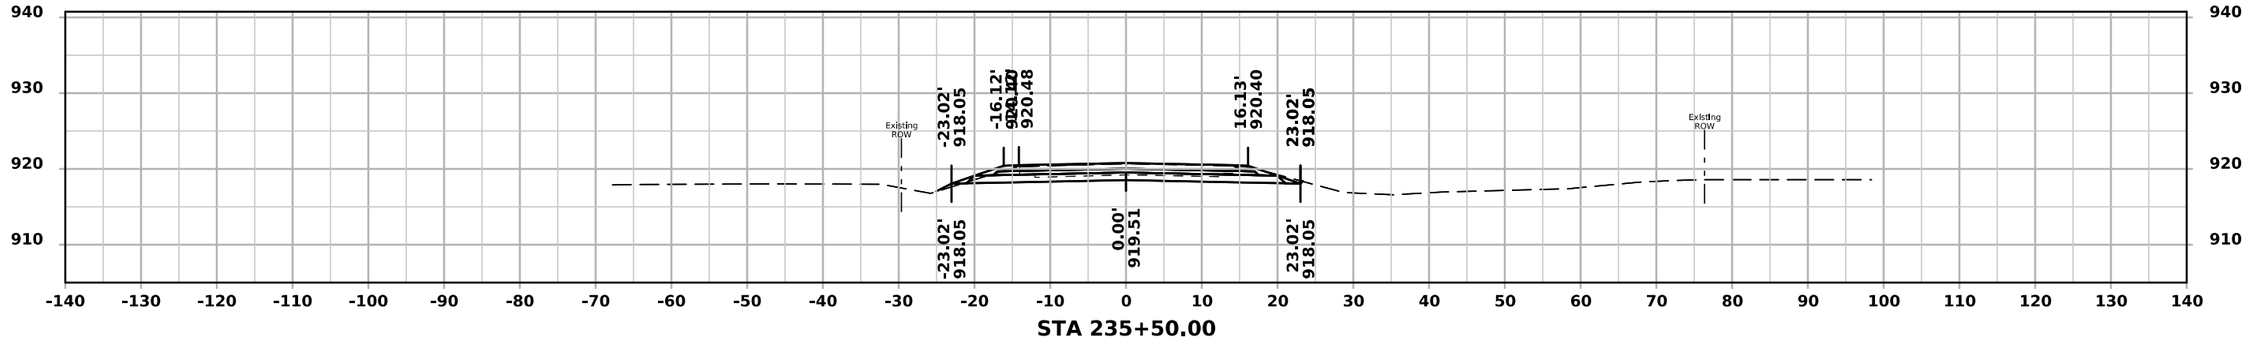

STA 235+50.00

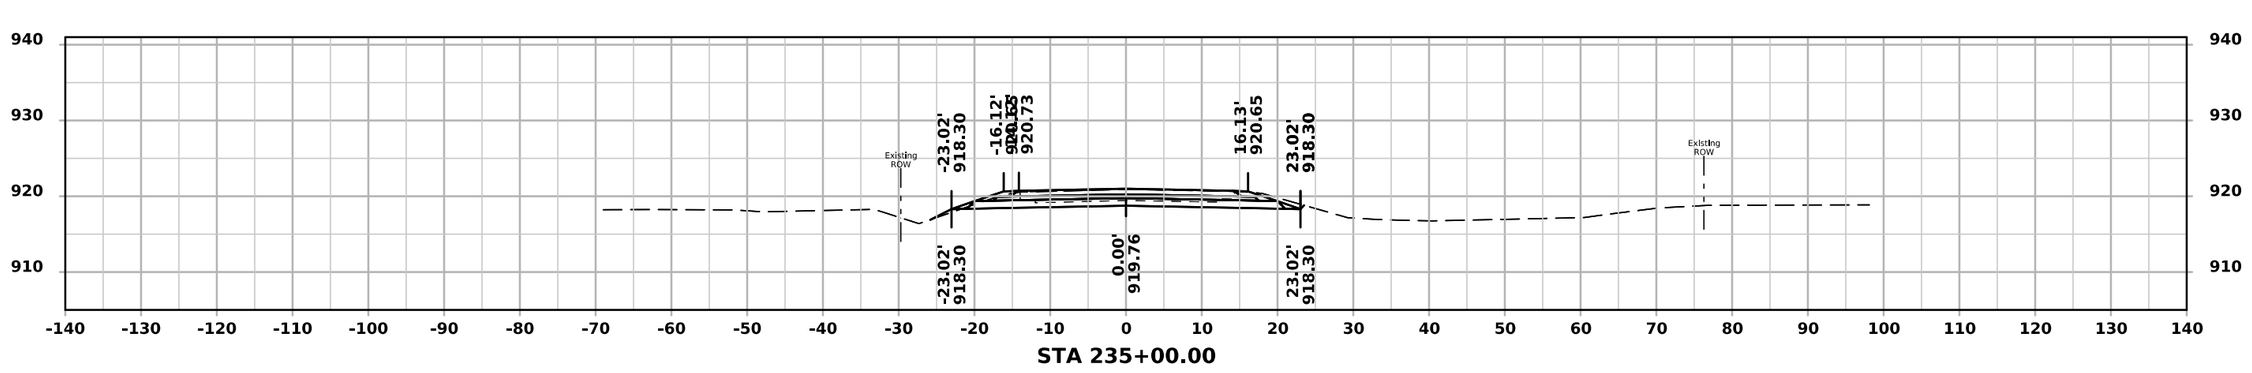

STA 235+00.00

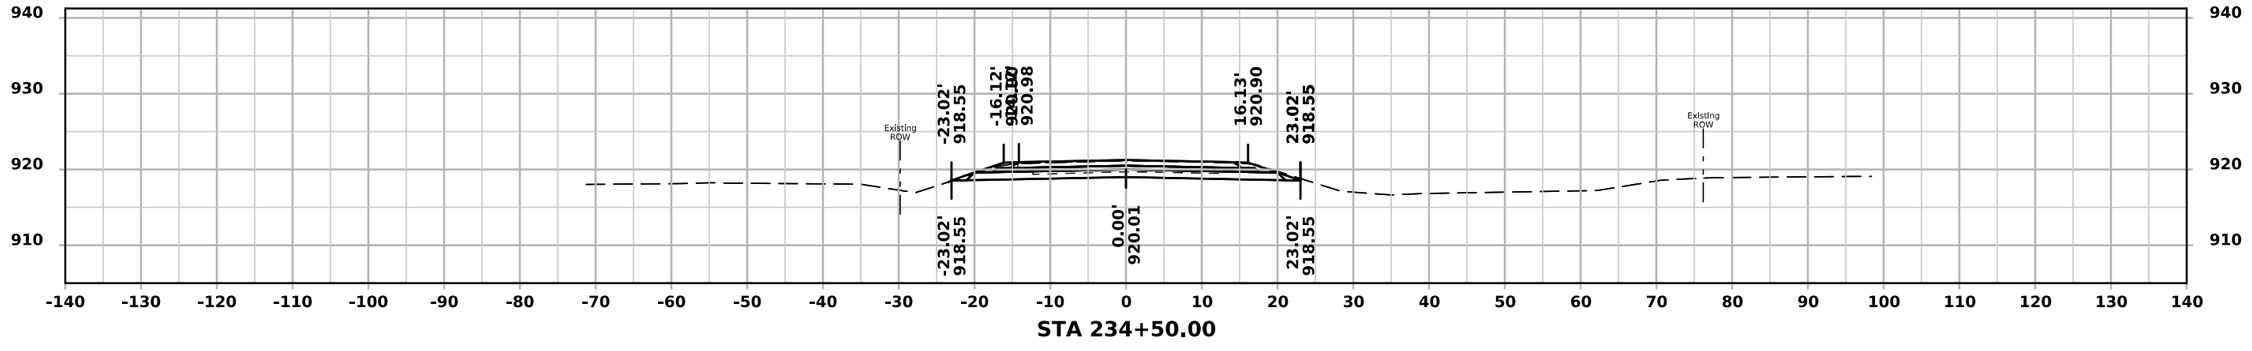


STA 234+50.00


FILE NO.	ENGLISH	DESIGN TEAM Rolando \ Johnson \ Suntken	BUTLER COUNTY	PROJECT NUMBER STP-057-1(044)--2C-12	SHEET NUMBER W.15

10:18:25 AM 5/4/2026 csuntke pw:\\NTPwint1.dot.int.lan:PWMain\Documents\Projects\1205701024\DistrictDesign\CADD Files\Cross_Sections\XS_IA57_BOP_to_BRDG1.dgn.dgn


ML - IA 57

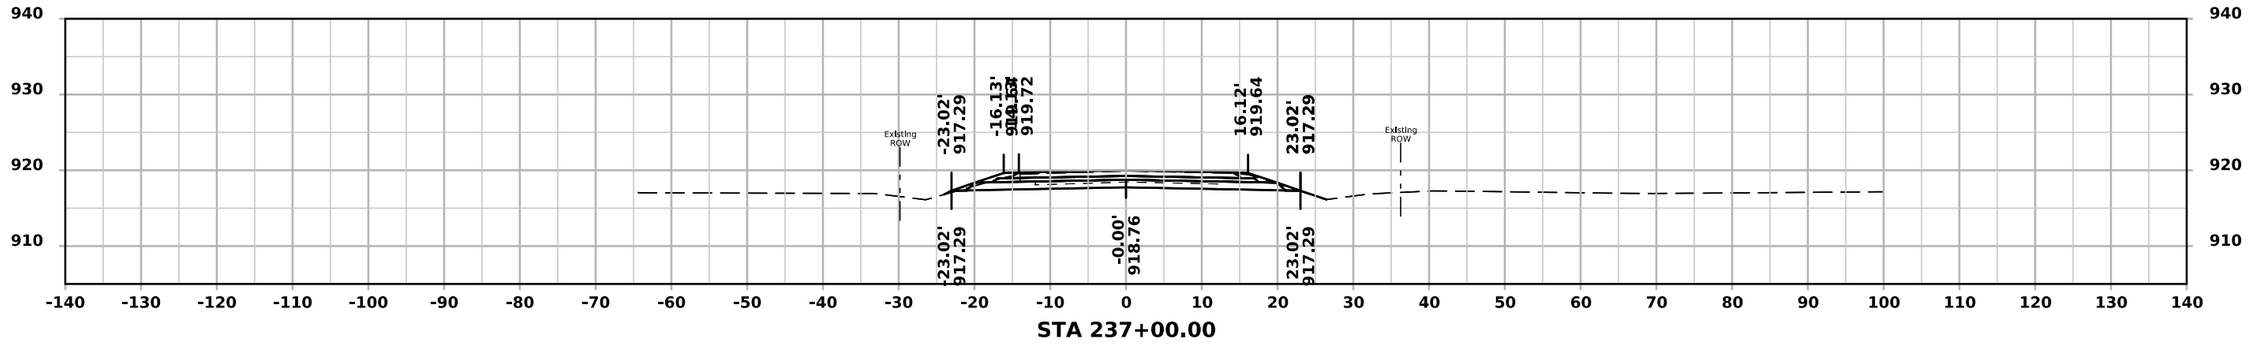

STA 237+00.00

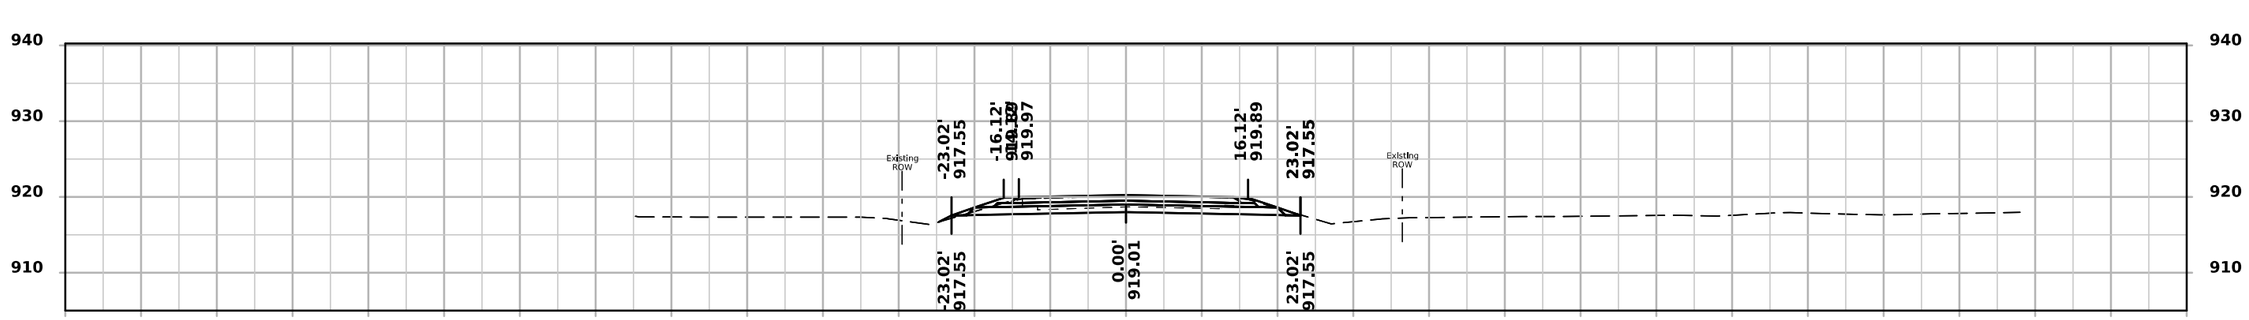

STA 236+50.00

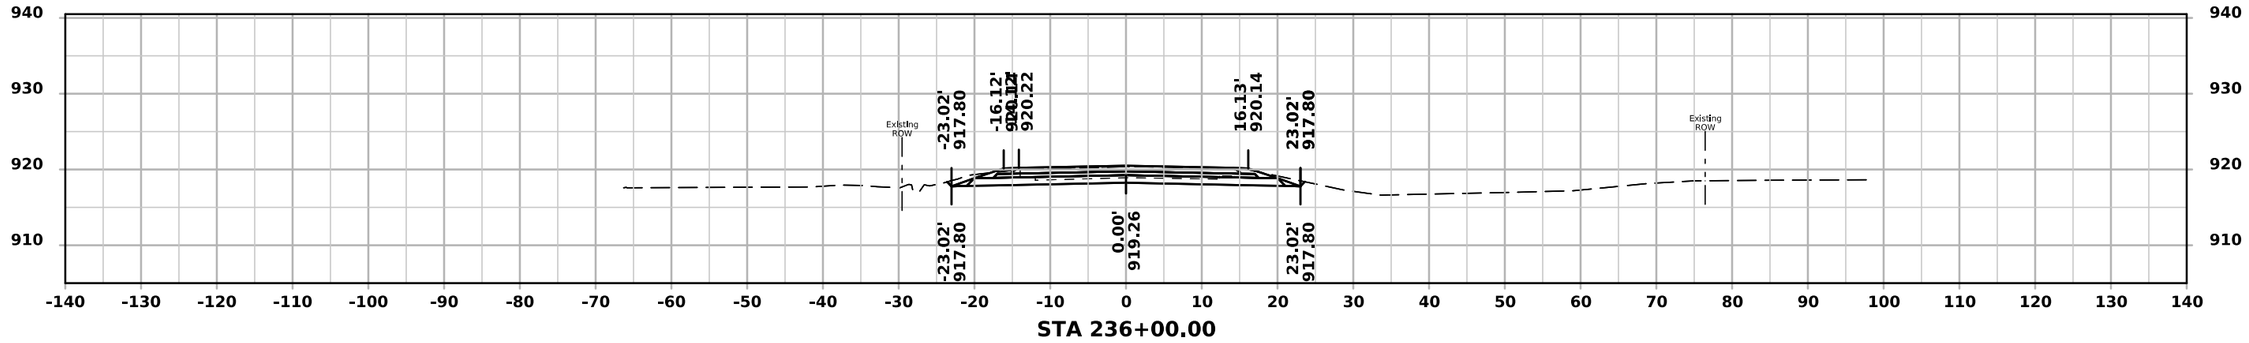


STA 236+00.00


FILE NO.	ENGLISH	DESIGN TEAM Rolando \ Johnson \ Suntken	BUTLER COUNTY	PROJECT NUMBER STP-057-1(044)--2C-12	SHEET NUMBER W.16

10:18:26 AM 5/4/2026 csuntke pw:\\NTPwint1.dot.int.lan:PWMain\Documents\Projects\1205701024\DistrictDesign\CADD Files\Cross_Sections\XS_IA57_BOP_to_BRDG1.dgn.dgn


ML - IA 57

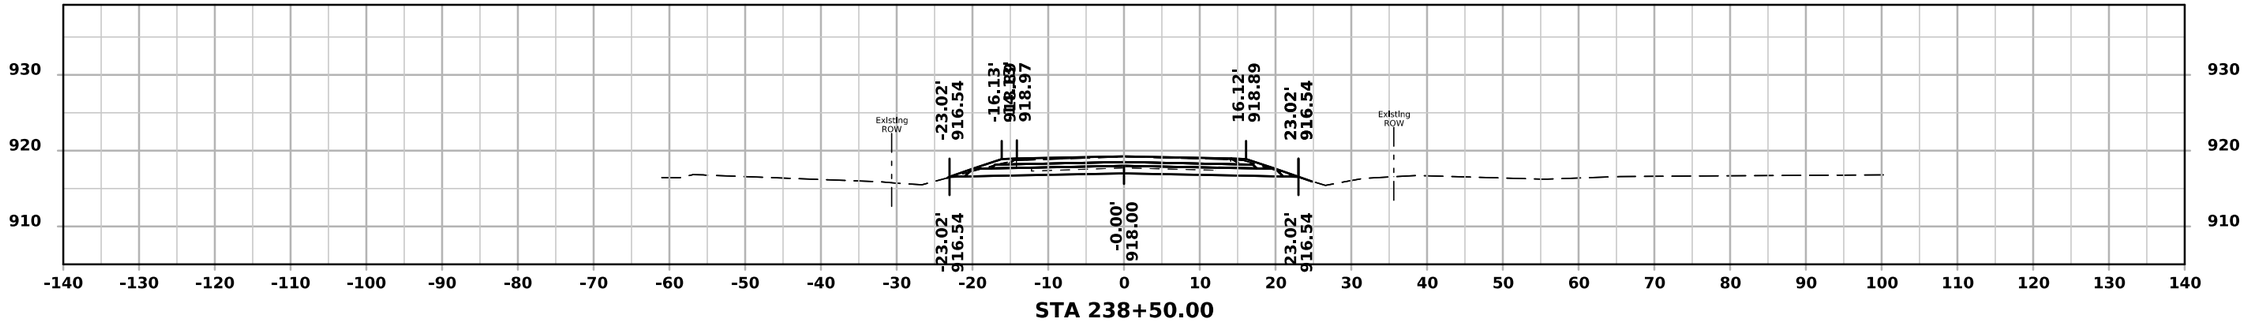

STA 238+50.00

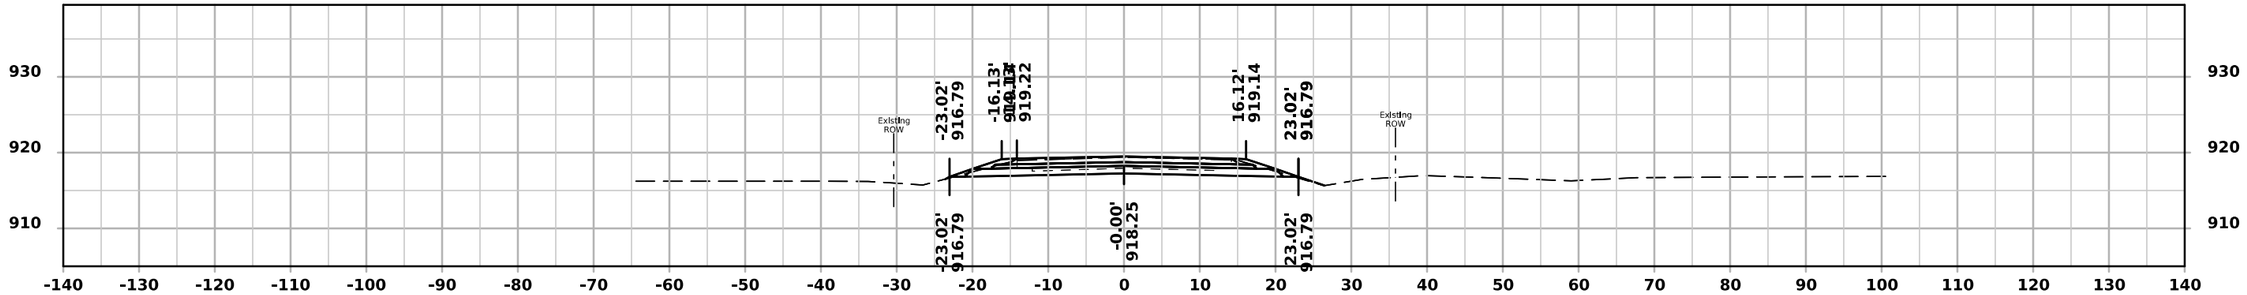

STA 238+00.00

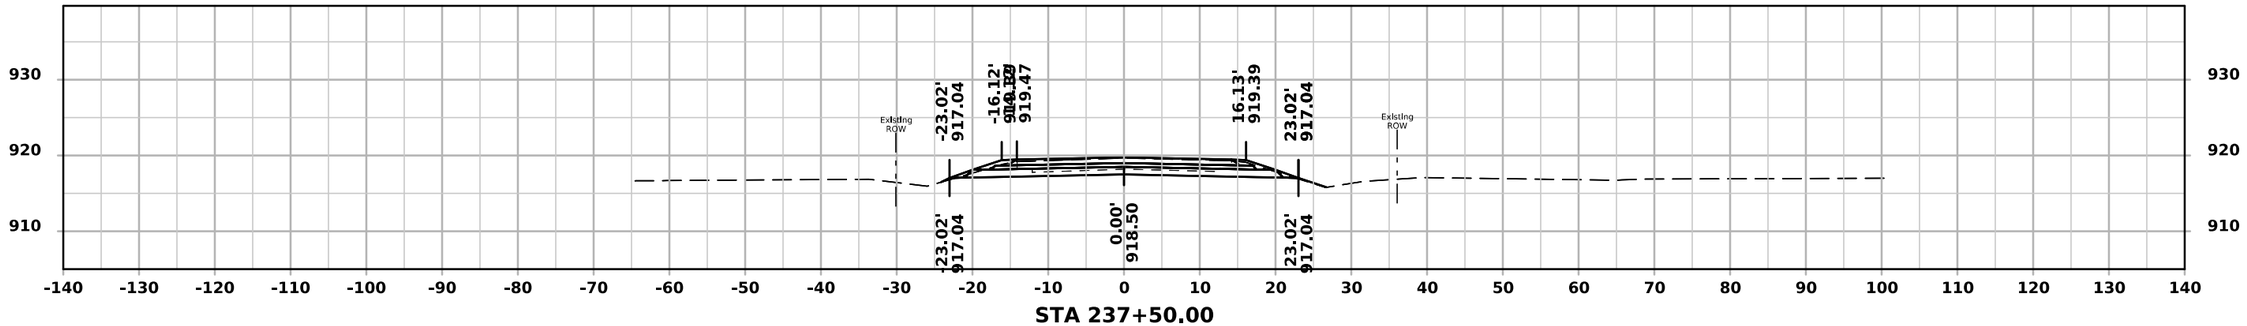


STA 237+50.00


FILE NO.	ENGLISH	DESIGN TEAM Rolando \ Johnson \ Suntken	BUTLER COUNTY	PROJECT NUMBER STP-057-1(044)--2C-12	SHEET NUMBER W.17

10:18:27 AM 5/4/2026 csuntke pw:\\NTPwint1.dot.int.lan:PWMain\Documents\Projects\1205701024\DistrictDesign\CADD Files\Cross_Sections\XS_IA57_BOP_to_BRDG1.dgn.dgn


ML - IA 57

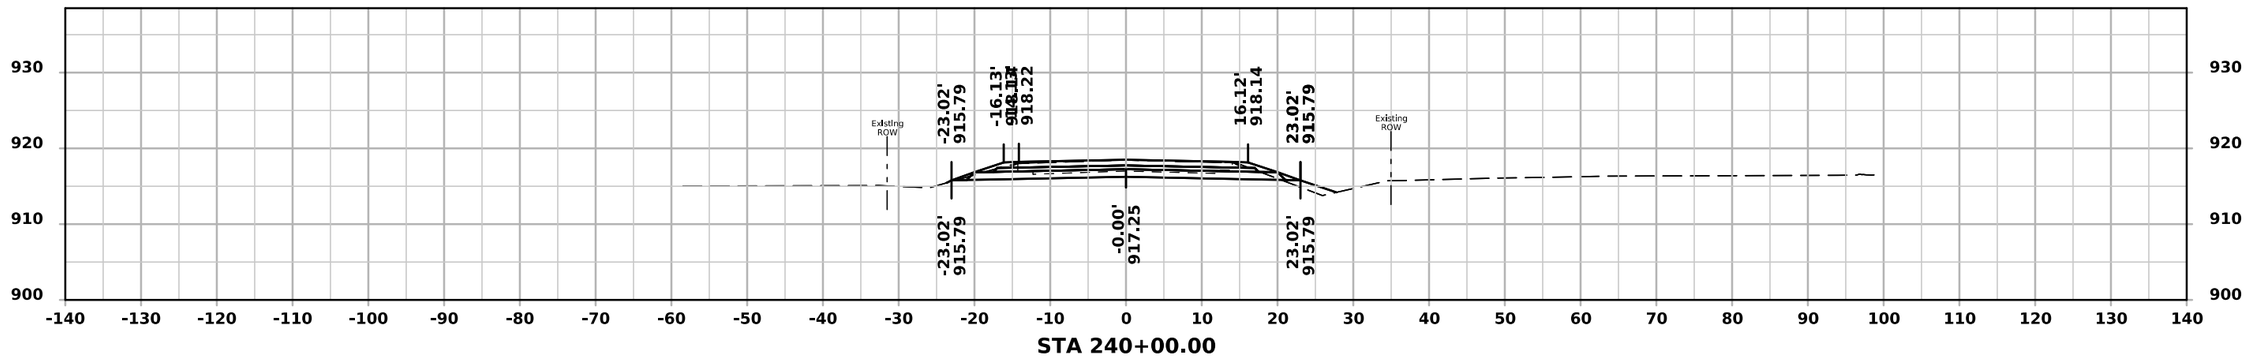

STA 240+00.00

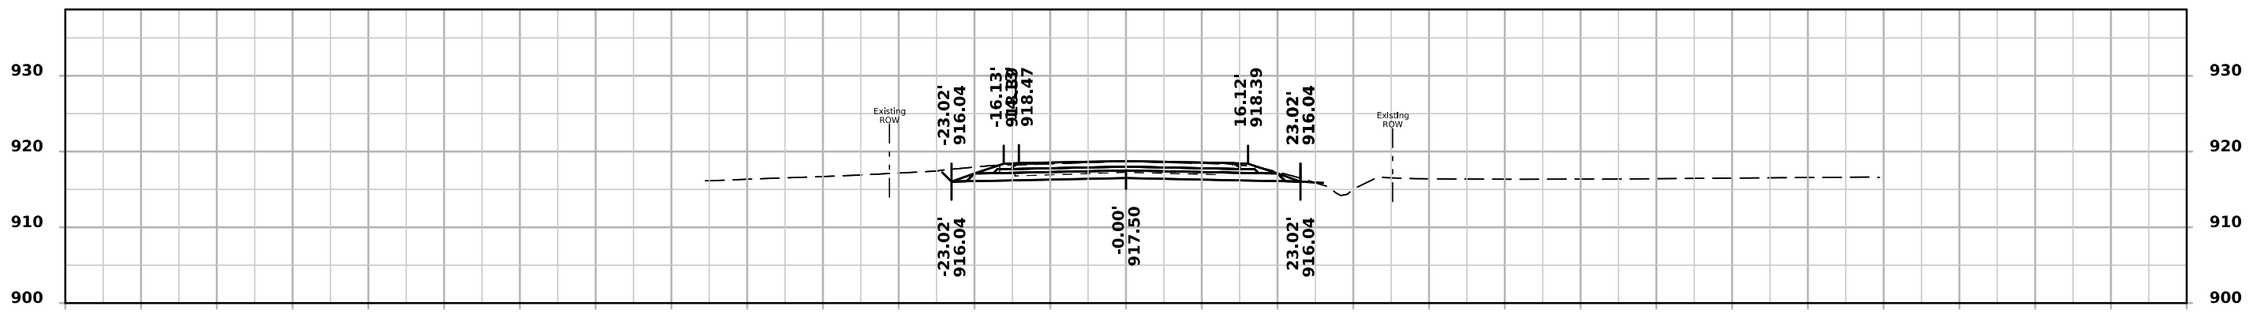

STA 239+50.00

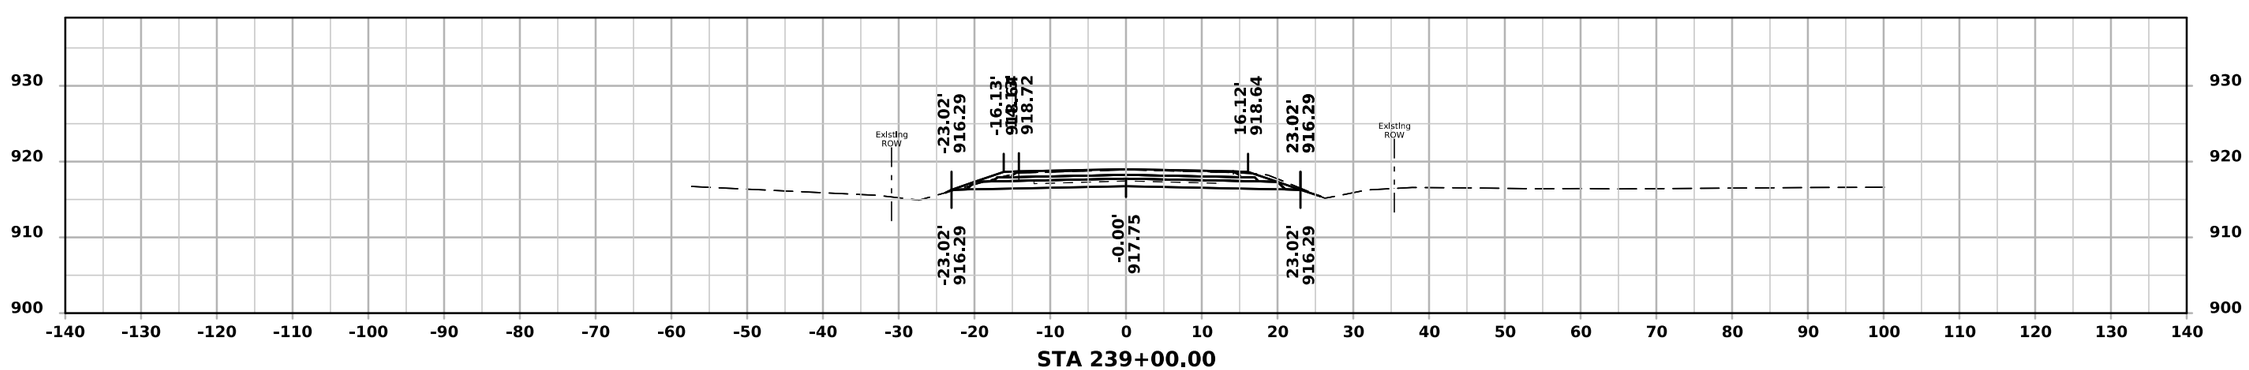


STA 239+00.00


FILE NO.	ENGLISH	DESIGN TEAM Rolando \ Johnson \ Suntken	BUTLER COUNTY	PROJECT NUMBER STP-057-1(044)--2C-12	SHEET NUMBER W.18

10:18:27 AM 5/4/2026 csuntke pw:\\NTPwint1.dot.int.lan:PWMain\Documents\Projects\1205701024\DistrictDesign\CADD Files\Cross_Sections\XS_IA57_BOP_to_BRDG1.dgn.dgn


ML - IA 57

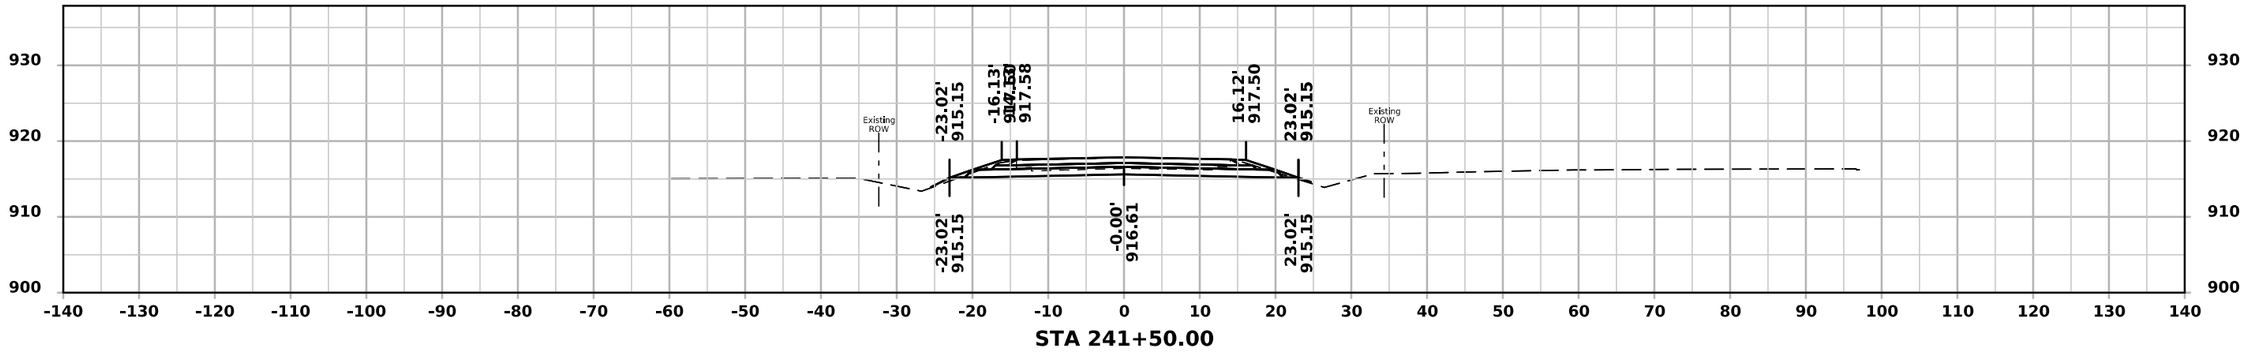

STA 241+50.00

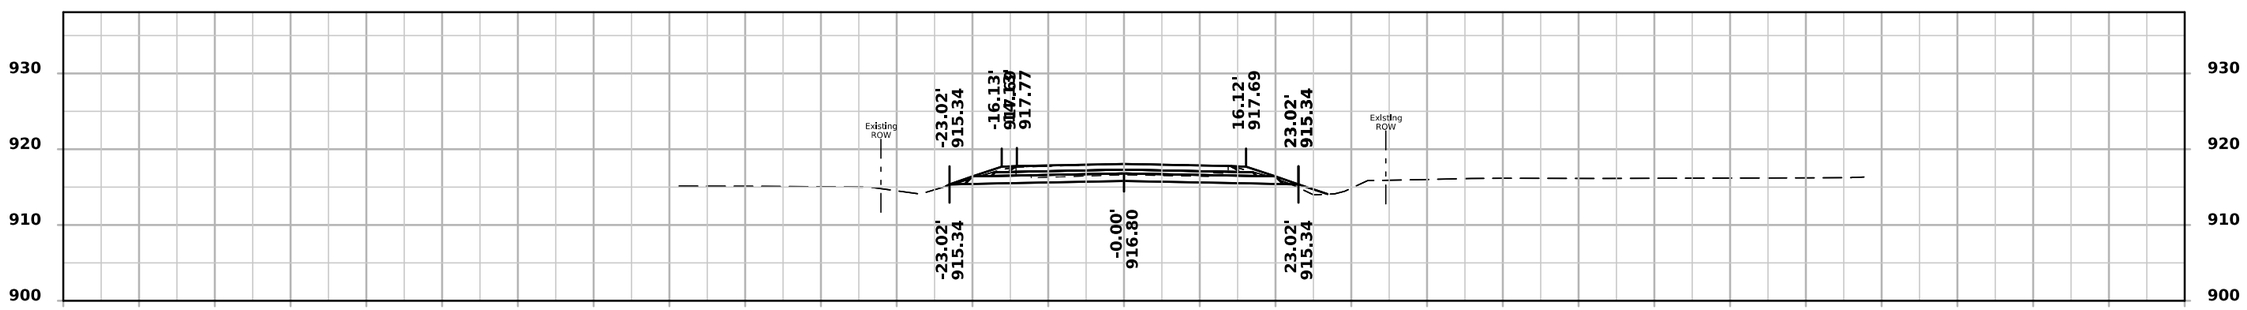

STA 241+00.00

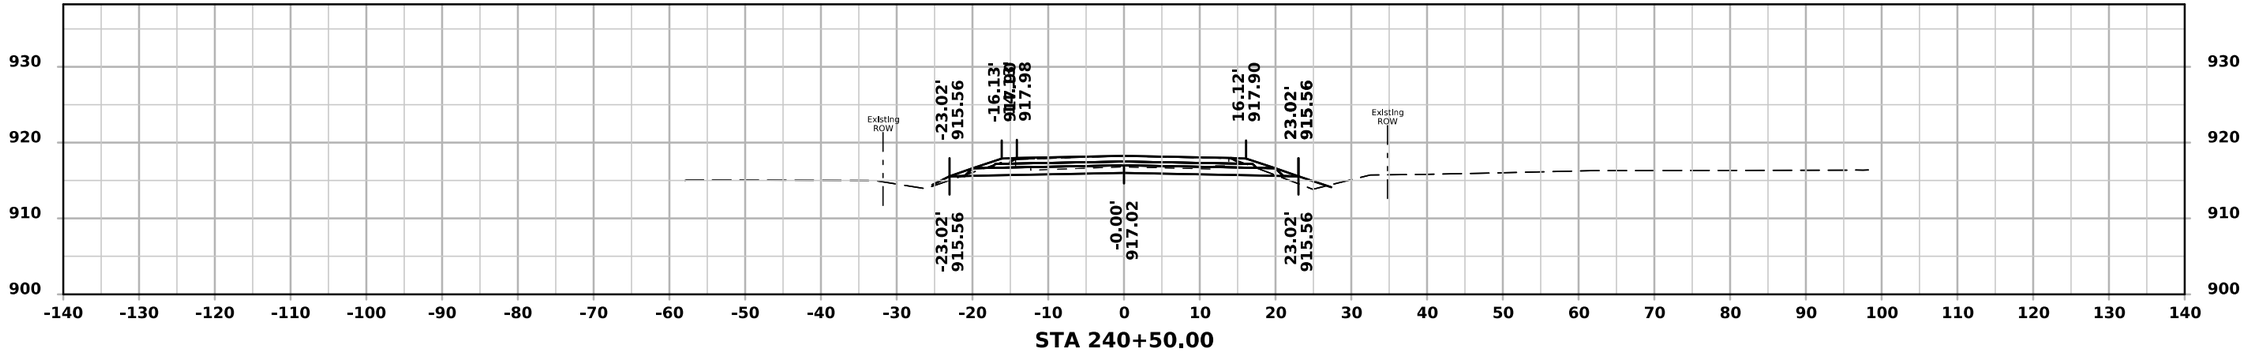


STA 240+50.00


FILE NO.	ENGLISH	DESIGN TEAM Rolando \ Johnson \ Suntken	BUTLER COUNTY	PROJECT NUMBER STP-057-1(044)--2C-12	SHEET NUMBER W.19

10:18:28 AM 5/4/2026 csuntke pw:\\NTPwint1.dot.int.lan:PWMain\Documents\Projects\1205701024\DistrictDesign\CADD Files\Cross_Sections\XS_IA57_BOP_to_BRDG1.dgn.dgn


ML - IA 57

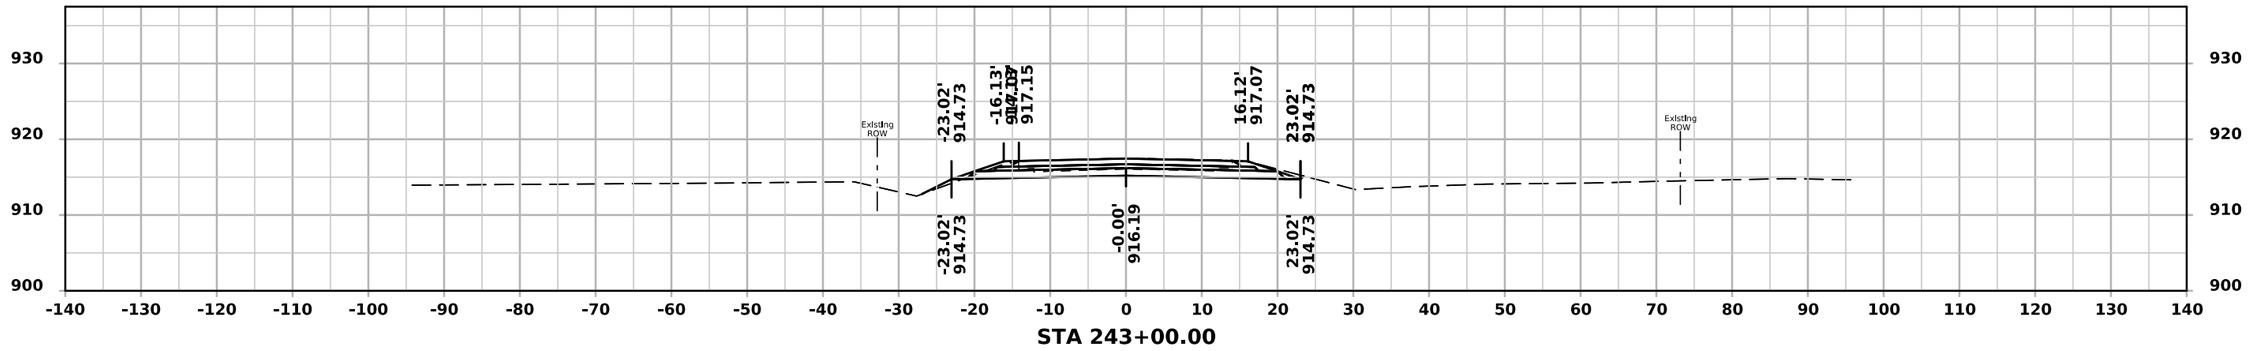

STA 243+00.00

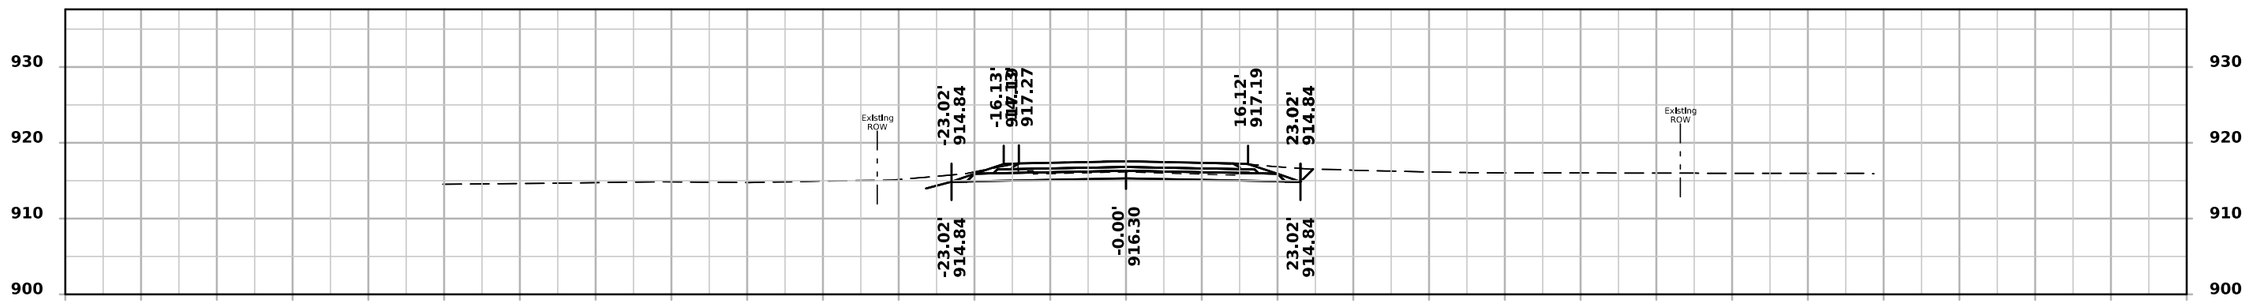

STA 242+50.00

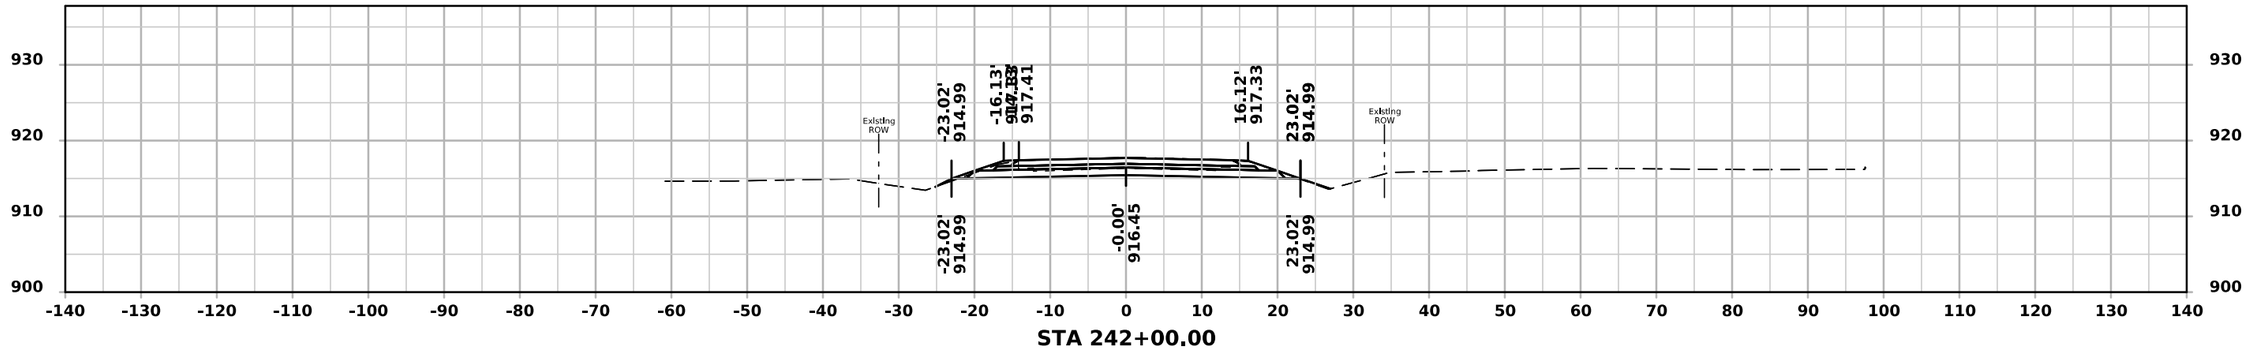


STA 242+00.00


FILE NO.	ENGLISH	DESIGN TEAM Rolando \ Johnson \ Suntken	BUTLER COUNTY	PROJECT NUMBER STP-057-1(044)--2C-12	SHEET NUMBER W.20

10:18:29 AM 5/4/2026 csuntke pw:\\NTPwint1.dot.int.lan:PWMain\Documents\Projects\1205701024\DistrictDesign\CADD Files\Cross_Sections\XS_IA57_BOP_to_BRDG1.dgn.dgn


ML - IA 57

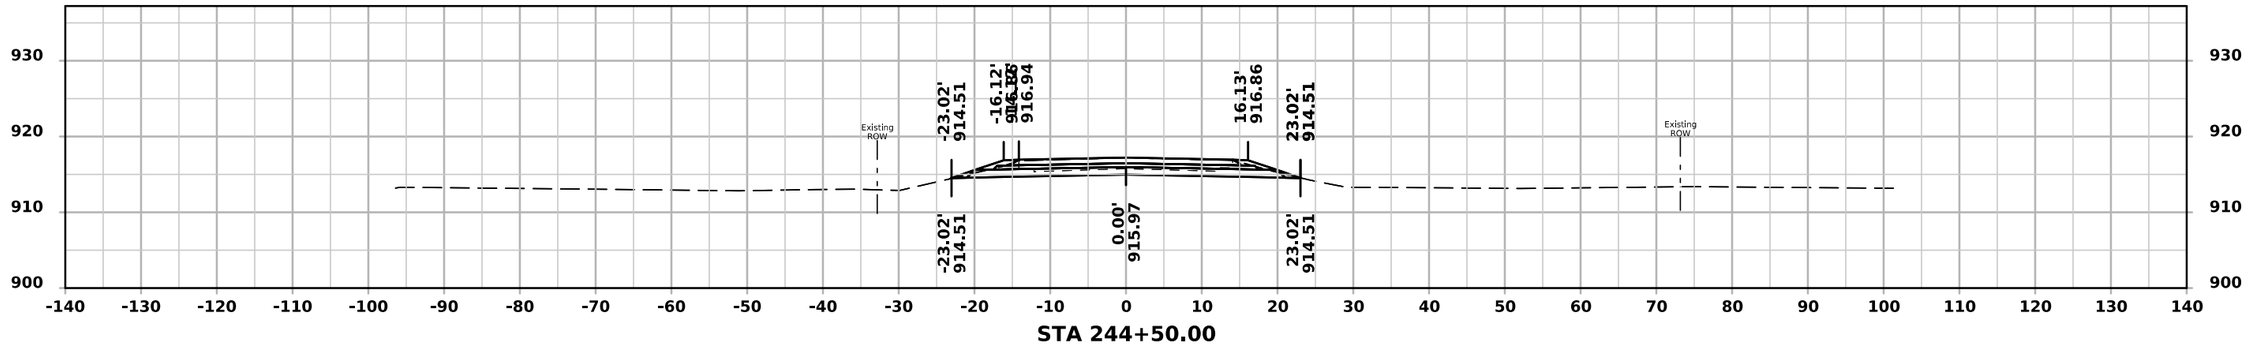

STA 244+50.00

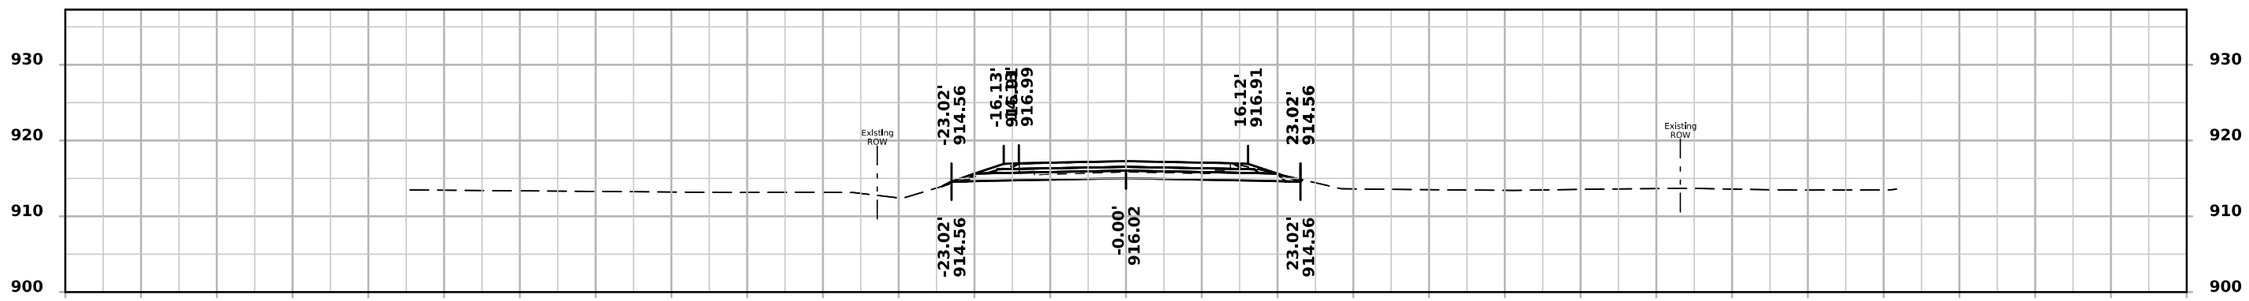

STA 244+00.00

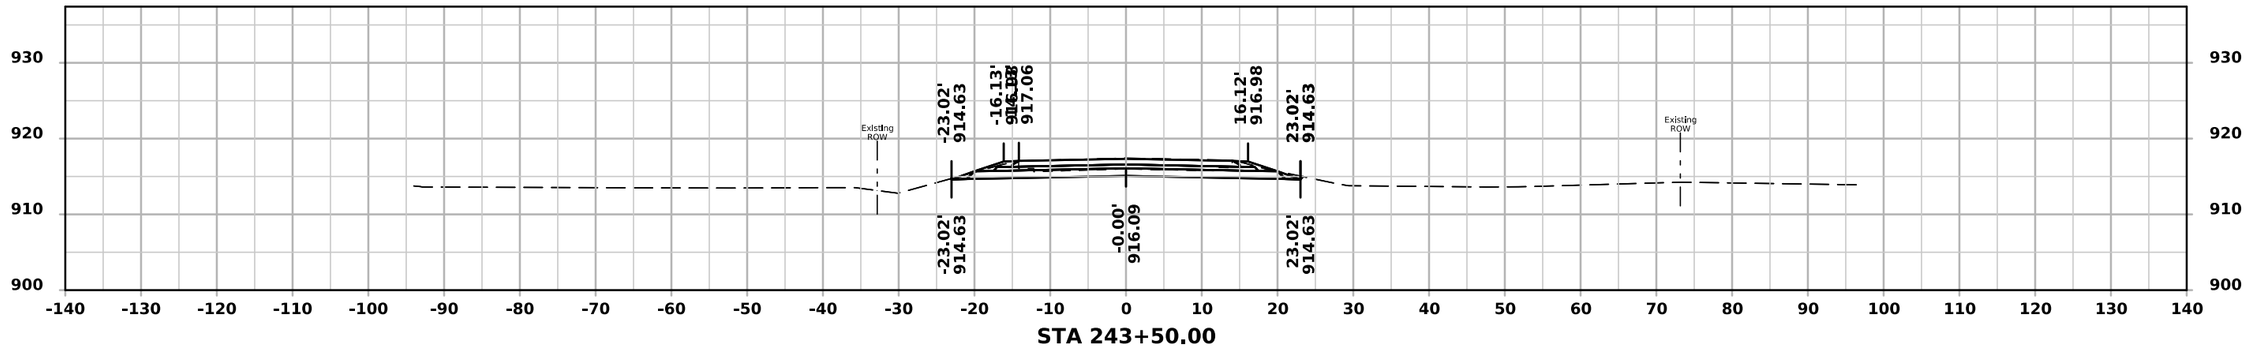


STA 243+50.00


FILE NO.	ENGLISH	DESIGN TEAM Rolando \ Johnson \ Suntken	BUTLER COUNTY	PROJECT NUMBER STP-057-1(044)--2C-12	SHEET NUMBER W.21

10:18:29 AM 5/4/2026 csuntke pw:\\NTPwint1.dot.int.lan:PWMain\Documents\Projects\1205701024\DistrictDesign\CADD Files\Cross_Sections\XS_IA57_BOP_to_BRDG1.dgn.dgn


ML - IA 57

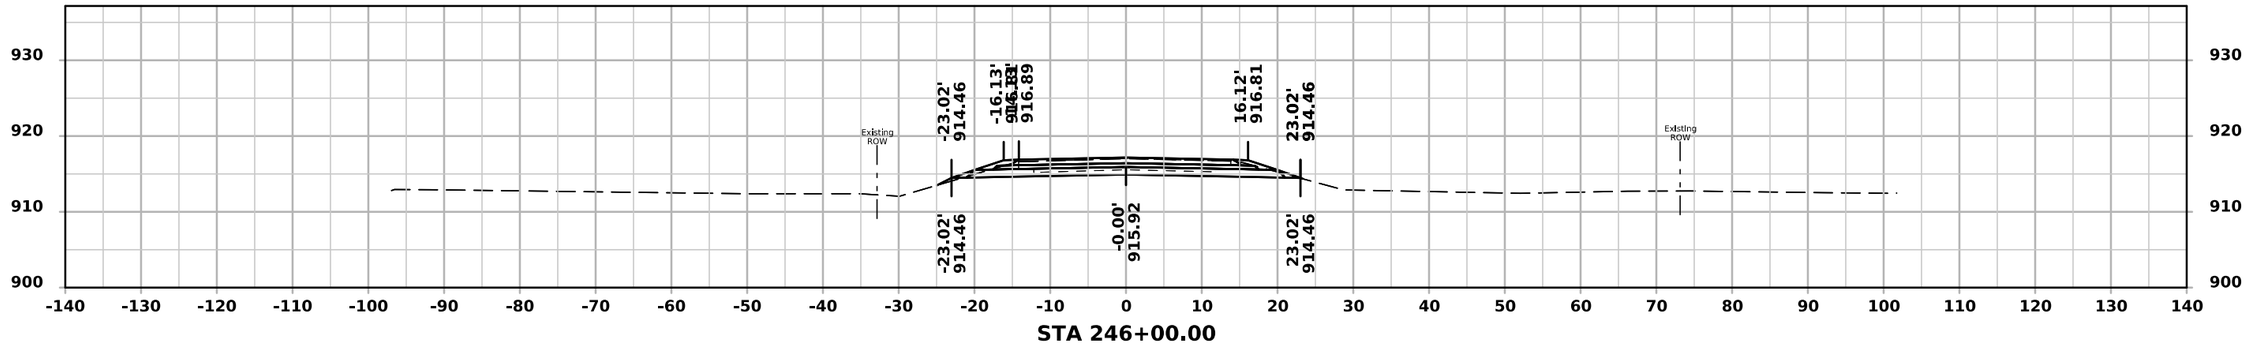

STA 246+00.00

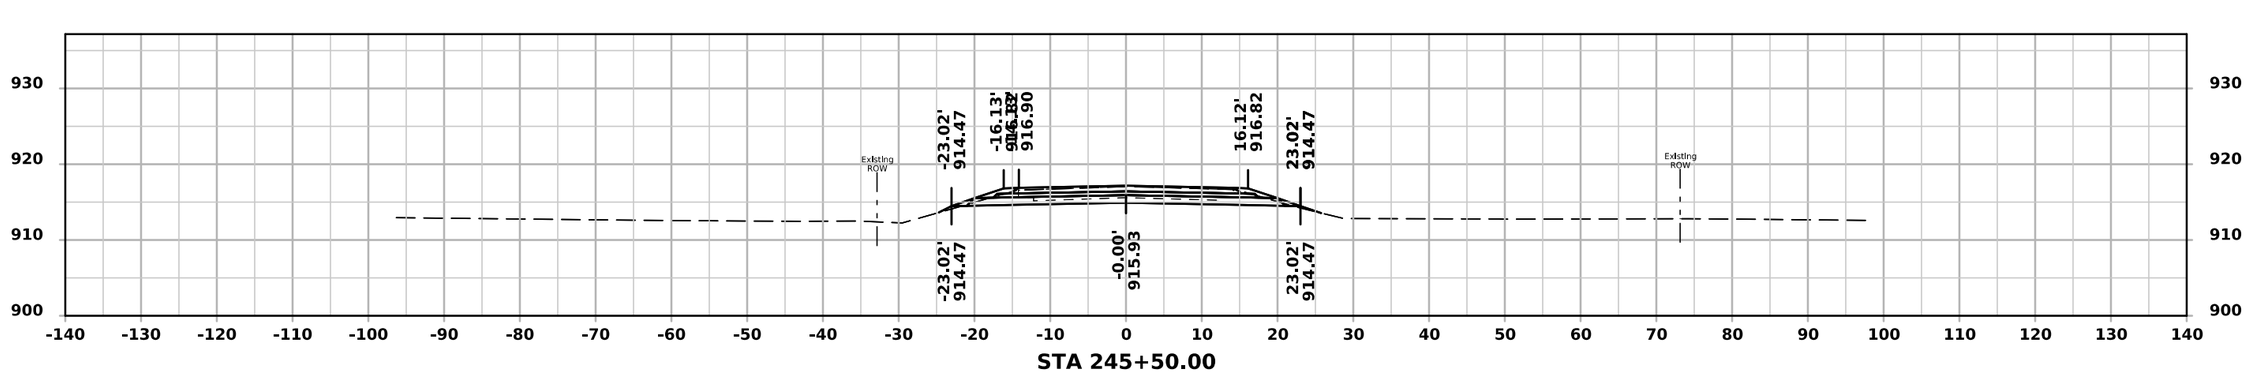

STA 245+50.00

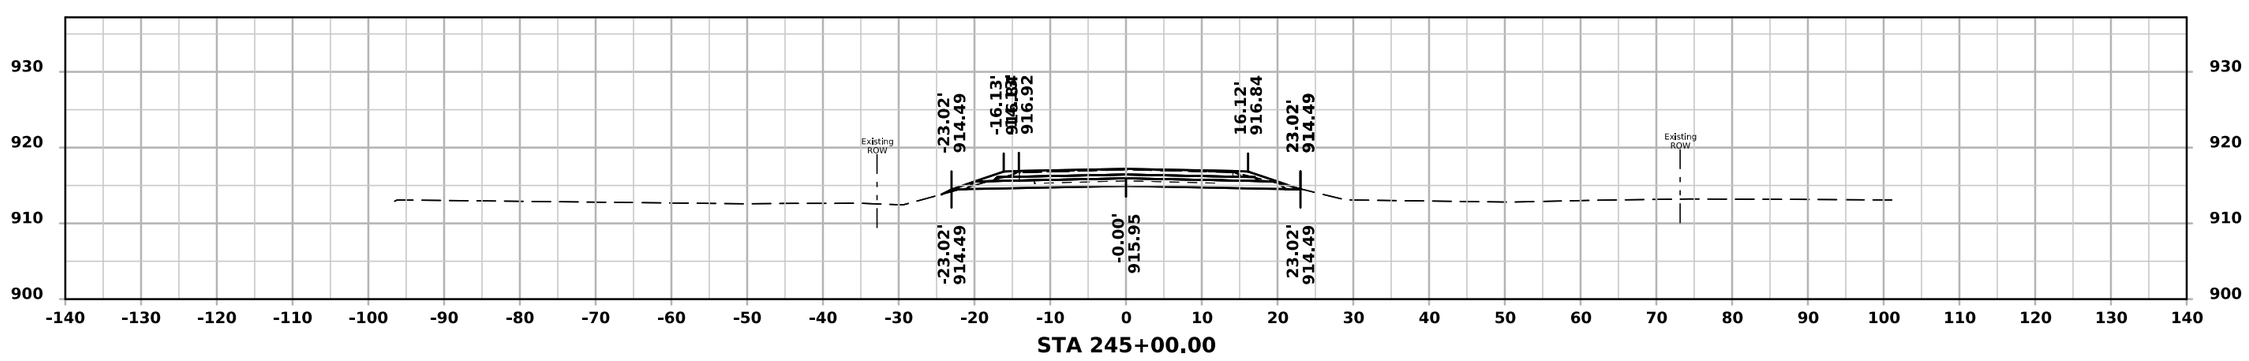


STA 245+00.00


FILE NO.	ENGLISH	DESIGN TEAM Rolando \ Johnson \ Suntken	BUTLER COUNTY	PROJECT NUMBER STP-057-1(044)--2C-12	SHEET NUMBER W.22

10:18:30 AM 5/4/2026 csuntke pw:\\NTPwint1.dot.int.lan:PWMain\Documents\Projects\1205701024\DistrictDesign\CADD Files\Cross_Sections\XS_IA57_BOP_to_BRDG1.dgn.dgn


ML - IA 57

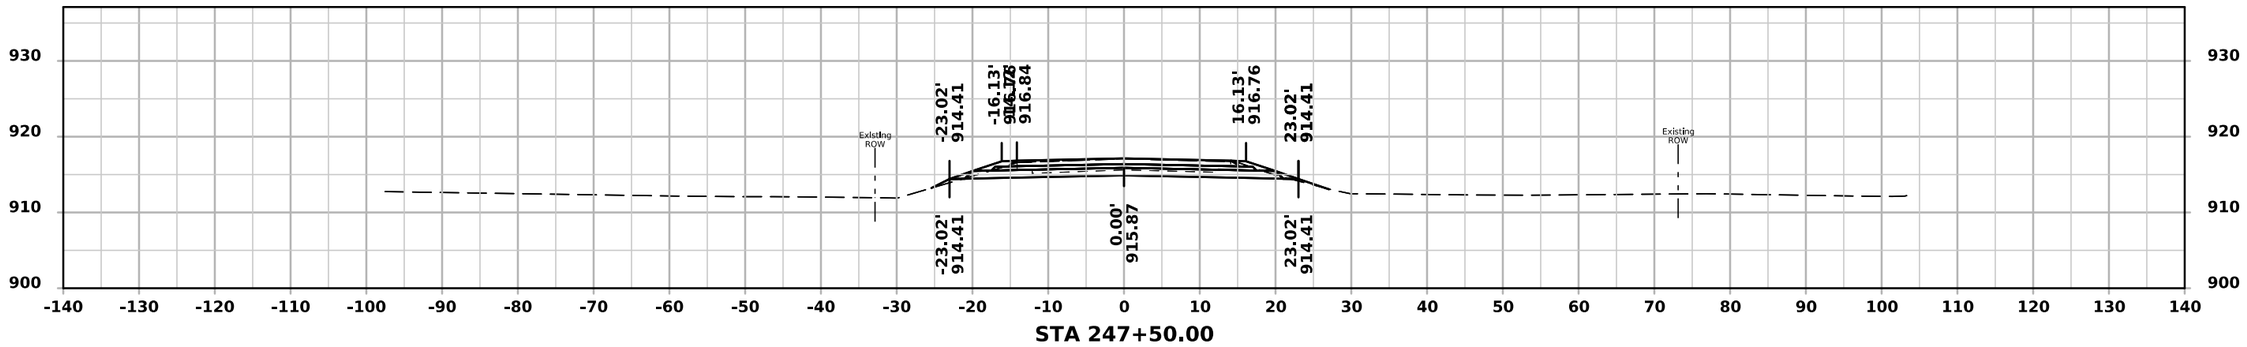

STA 247+50.00

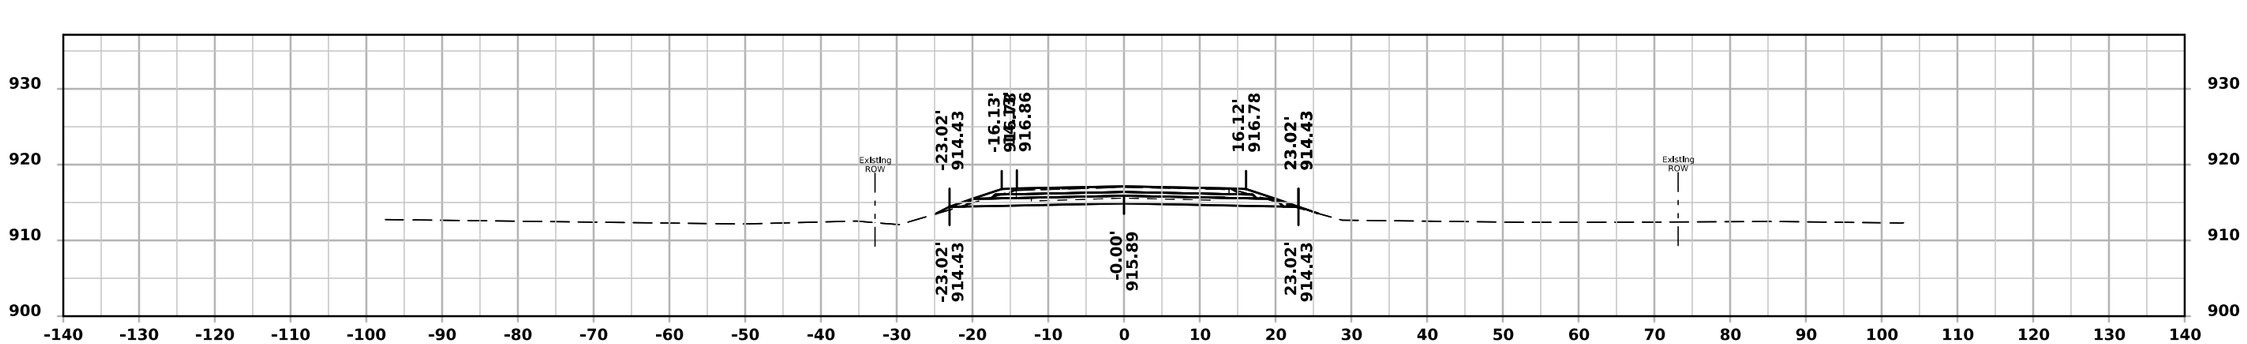

STA 247+00.00

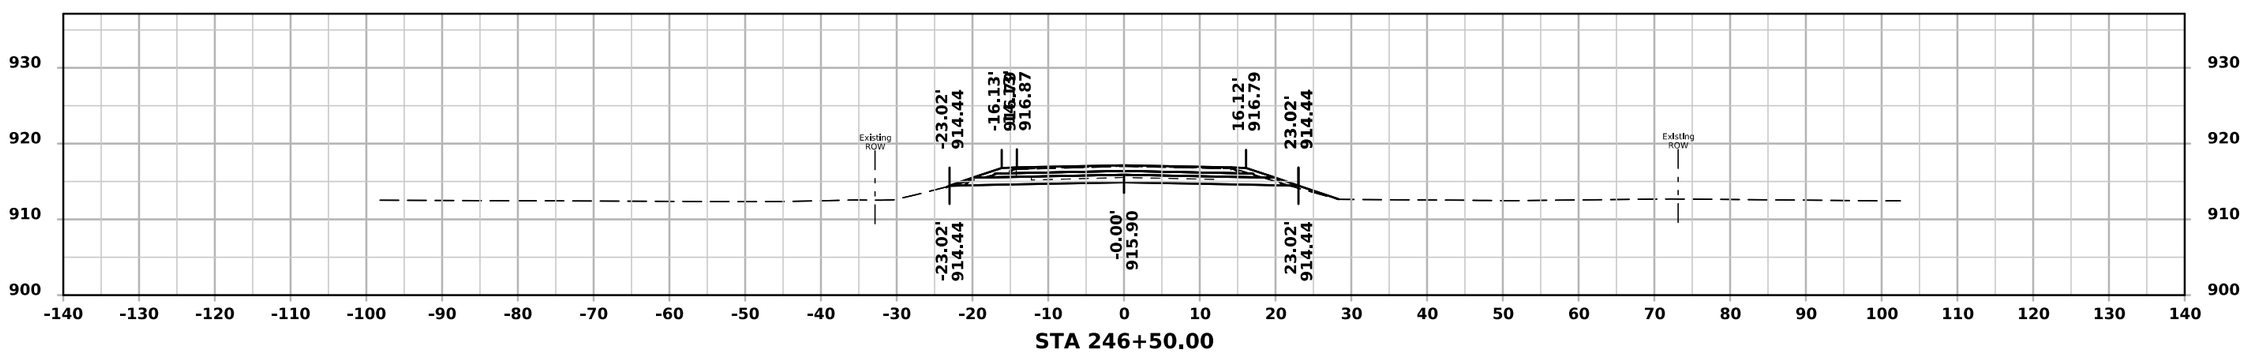


STA 246+50.00


FILE NO.	ENGLISH	DESIGN TEAM Rolando \ Johnson \ Suntken	BUTLER COUNTY	PROJECT NUMBER STP-057-1(044)--2C-12	SHEET NUMBER W.23

10:18:31 AM 5/4/2026 csuntke pw:\\NTPwint1.dot.int.lan:PWMain\Documents\Projects\1205701024\DistrictDesign\CADD Files\Cross_Sections\XS_IA57_BOP_to_BRDG1.dgn.dgn


ML - IA 57

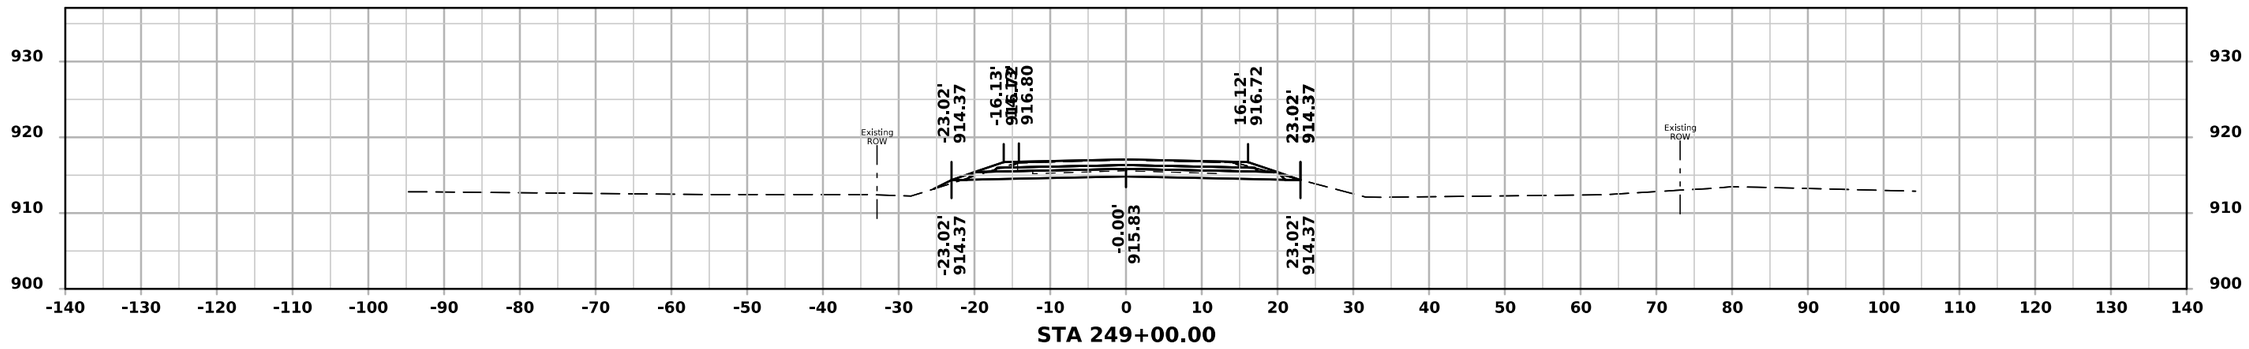

STA 249+00.00

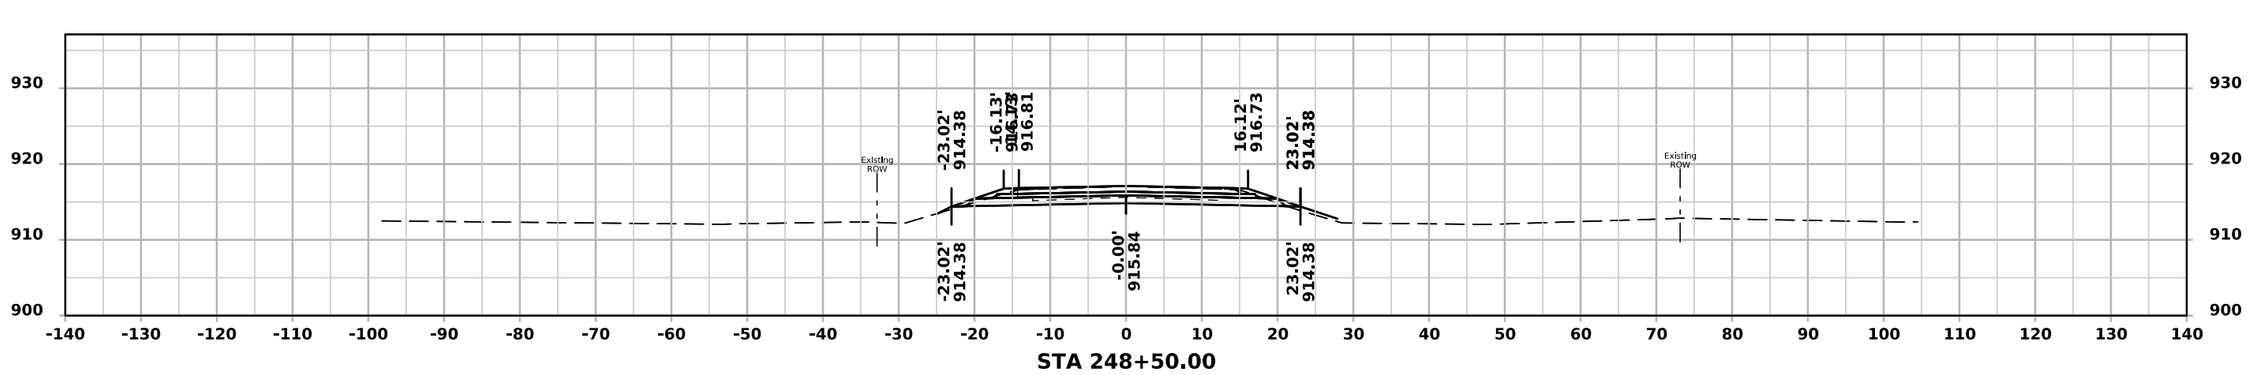

STA 248+50.00

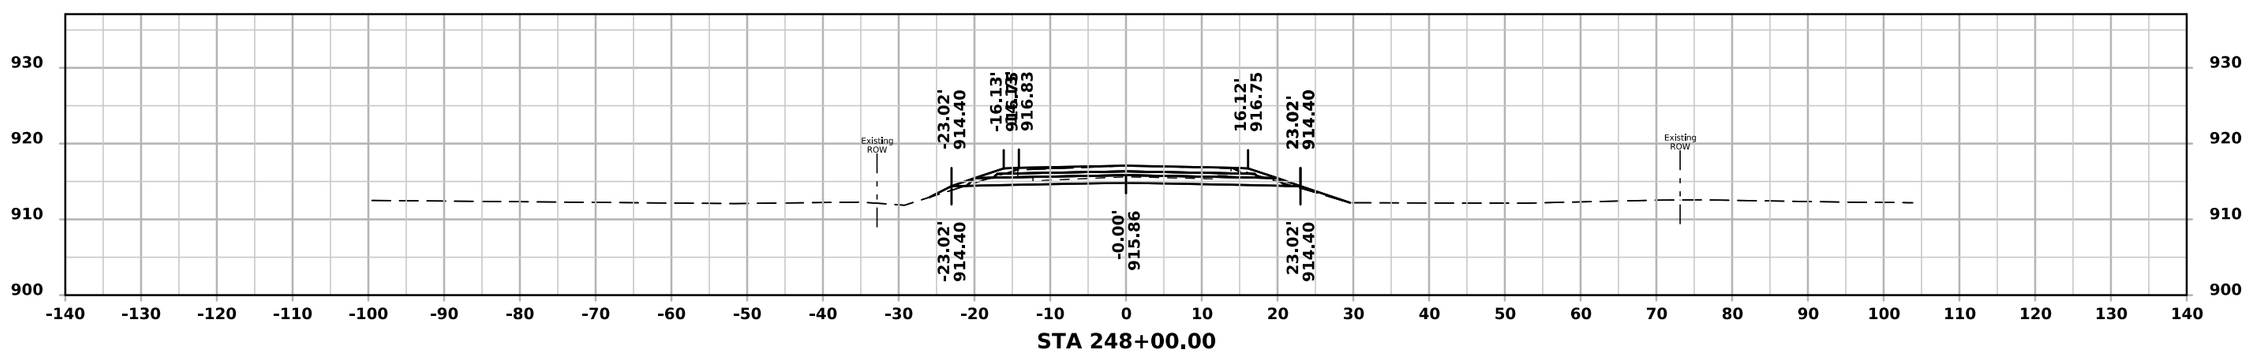


STA 248+00.00


FILE NO.	ENGLISH	DESIGN TEAM Rolando \ Johnson \ Suntken	BUTLER COUNTY	PROJECT NUMBER STP-057-1(044)--2C-12	SHEET NUMBER W.24

10:18:31 AM 5/4/2026 csuntke pw:\\NTPwint1.dot.int.lan:PWMain\Documents\Projects\1205701024\DistrictDesign\CADD Files\Cross_Sections\XS_IA57_BOP_to_BRDG1.dgn.dgn


ML - IA 57

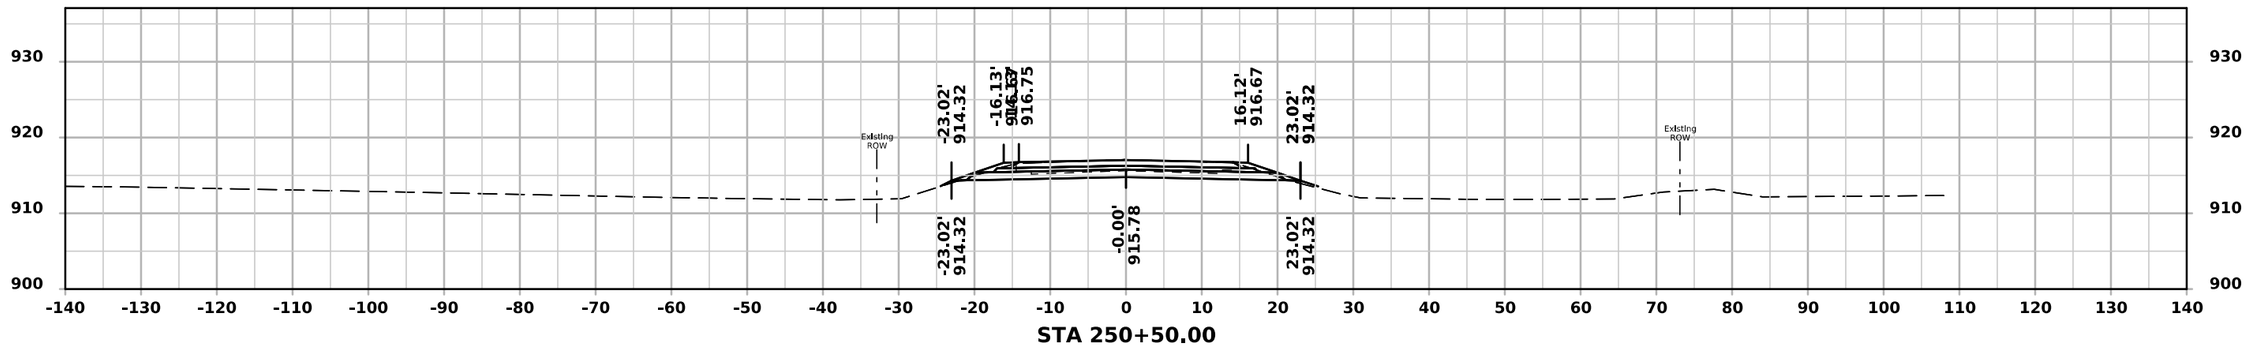

STA 250+50.00

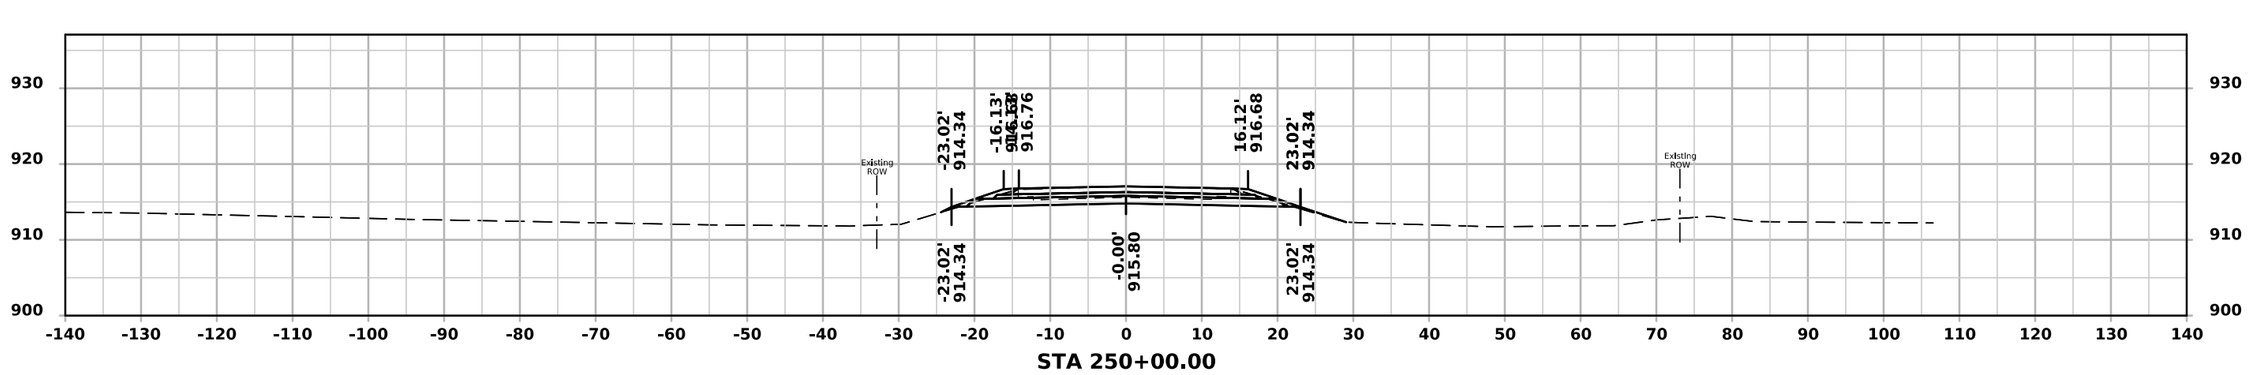

STA 250+00.00

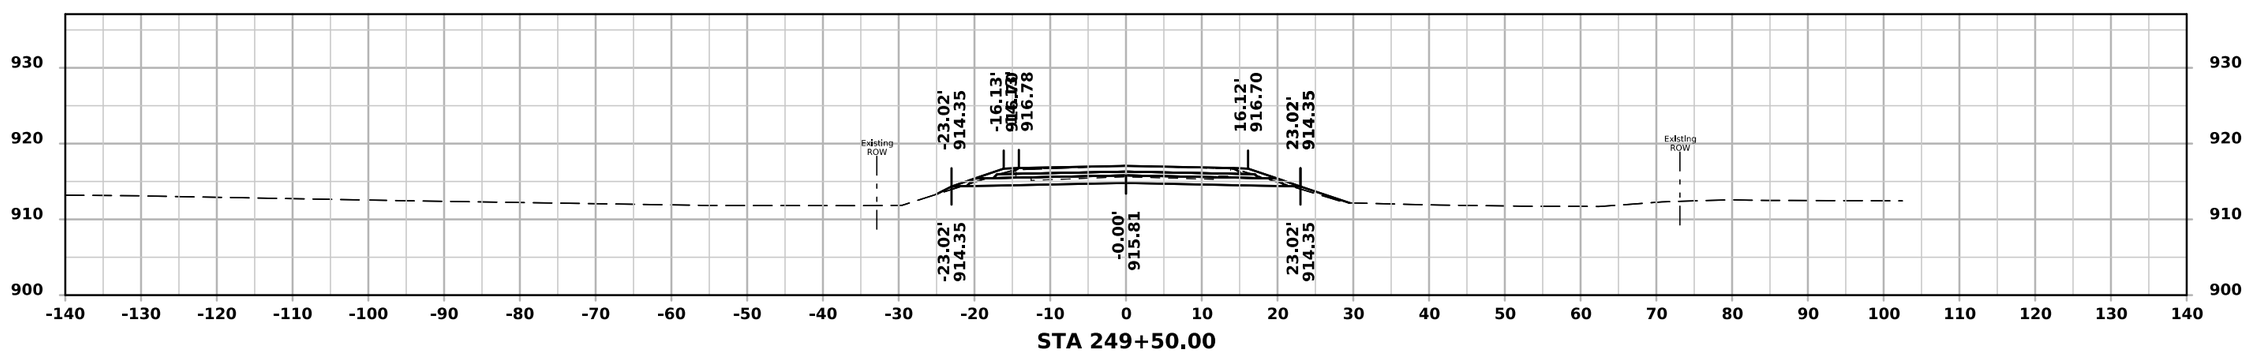


STA 249+50.00


FILE NO.	ENGLISH	DESIGN TEAM Rolando \ Johnson \ Suntken	BUTLER COUNTY	PROJECT NUMBER STP-057-1(044)--2C-12	SHEET NUMBER W.25

10:18:32 AM 5/4/2026 csuntke pw:\\NTPwint1.dot.int.lan:PWMain\Documents\Projects\1205701024\DistrictDesign\CADD Files\Cross_Sections\XS_IA57_BOP_to_BRDG1.dgn.dgn


ML - IA 57

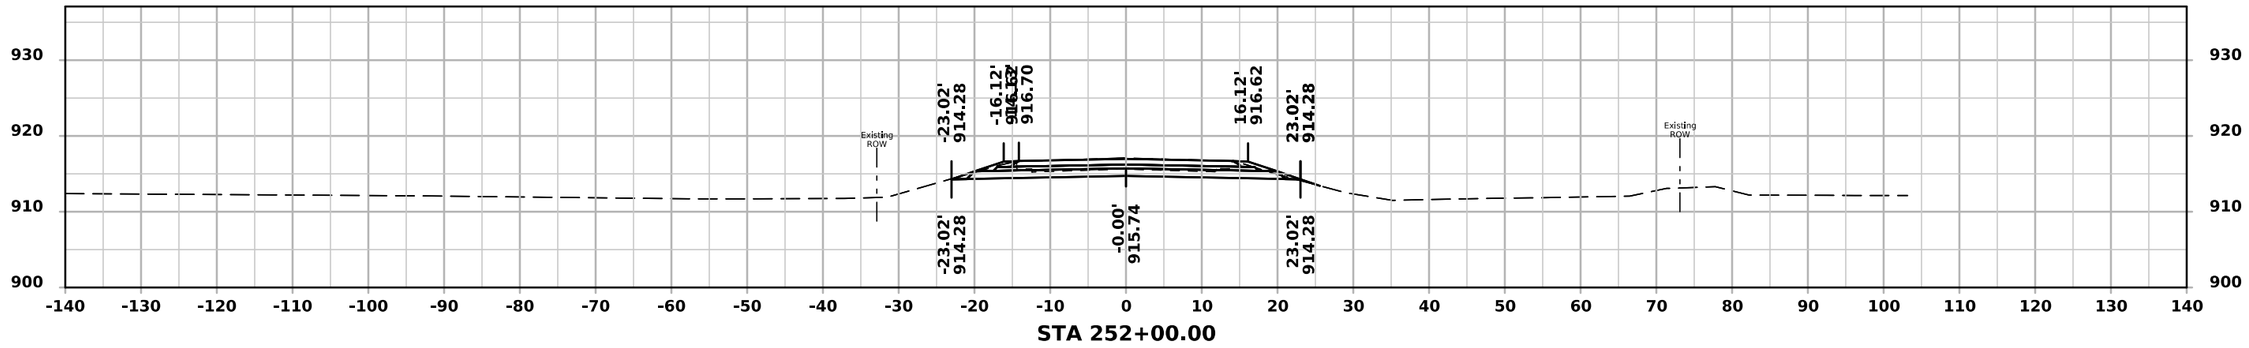

STA 252+00.00

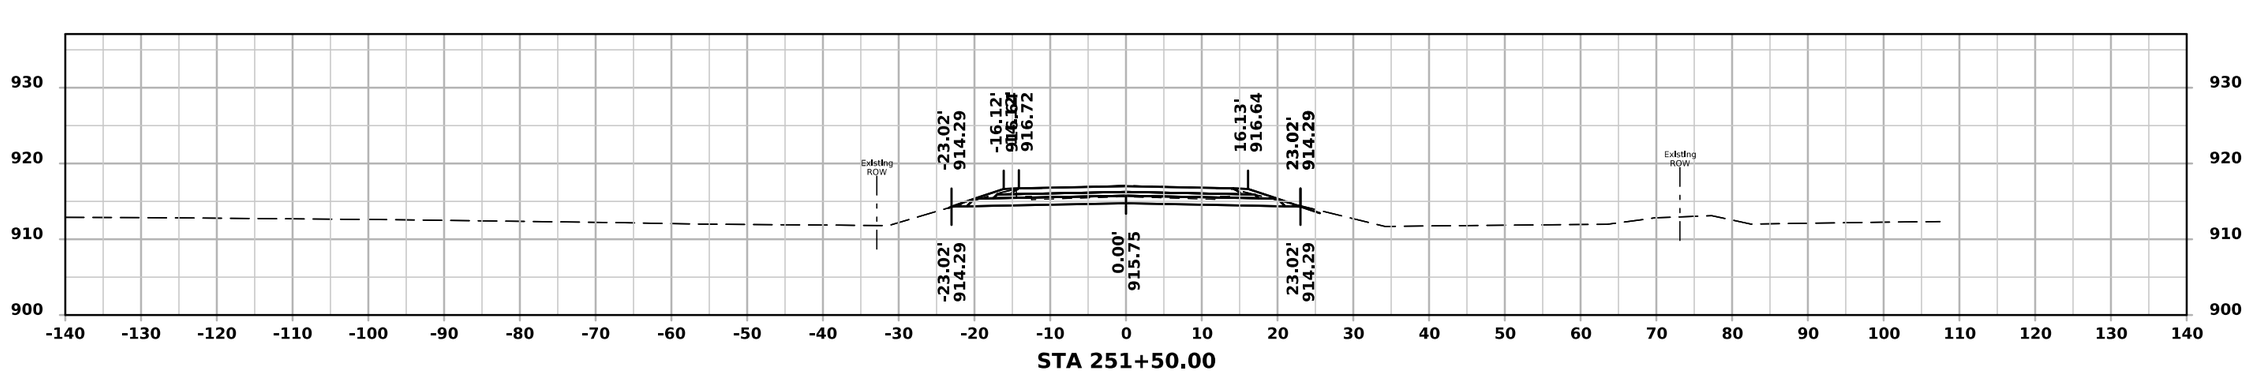

STA 251+50.00

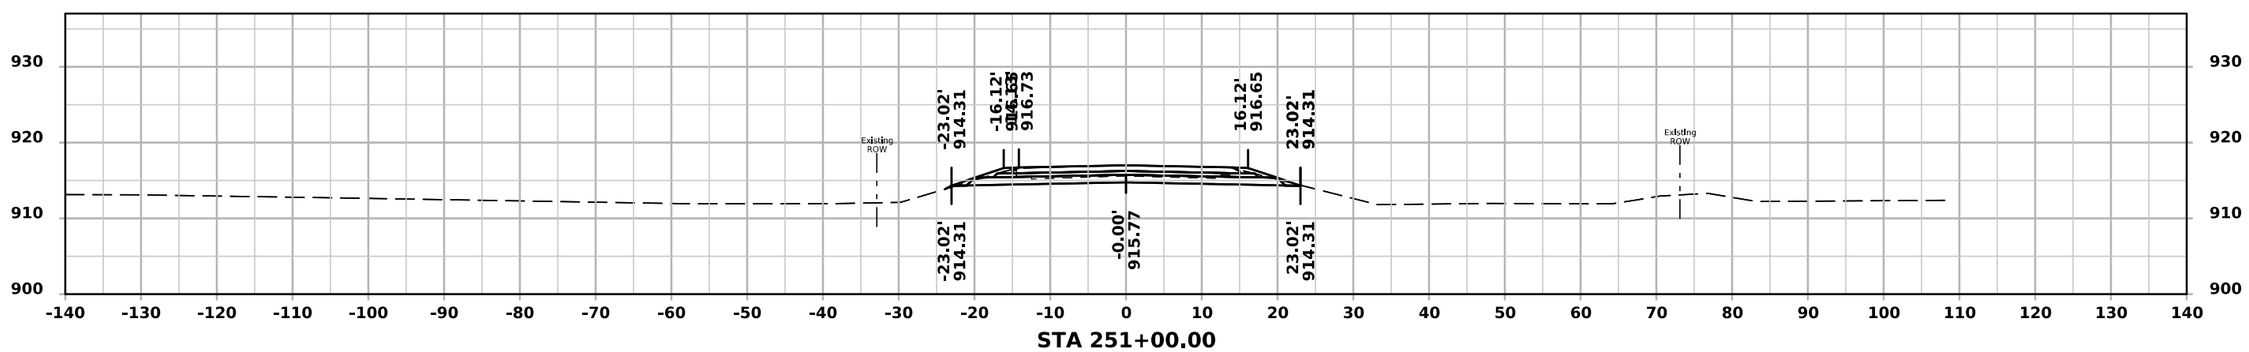


STA 251+00.00


FILE NO.	ENGLISH	DESIGN TEAM Rolando \ Johnson \ Suntken	BUTLER COUNTY	PROJECT NUMBER STP-057-1(044)--2C-12	SHEET NUMBER W.26

10:18:33 AM 5/4/2026 csuntke pw:\\NTPwint1.dot.int.lan:PWMain\Documents\Projects\1205701024\DistrictDesign\CADD Files\Cross_Sections\XS_IA57_BOP_to_BRDG1.dgn.dgn


ML - IA 57

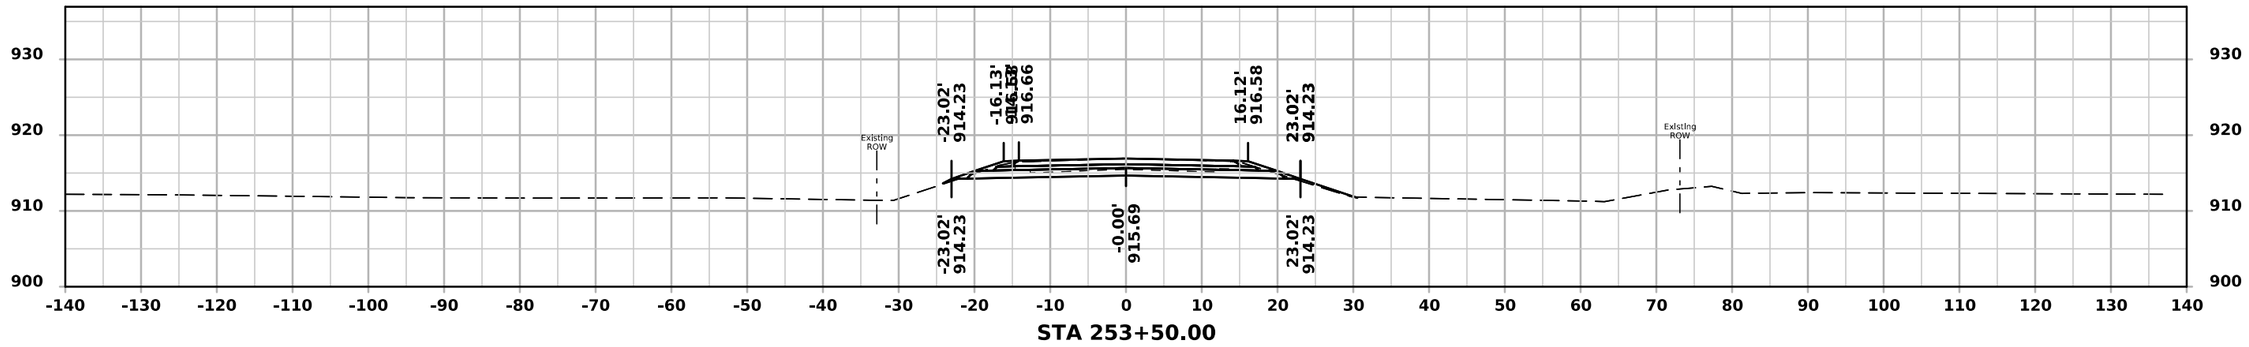

STA 253+50.00

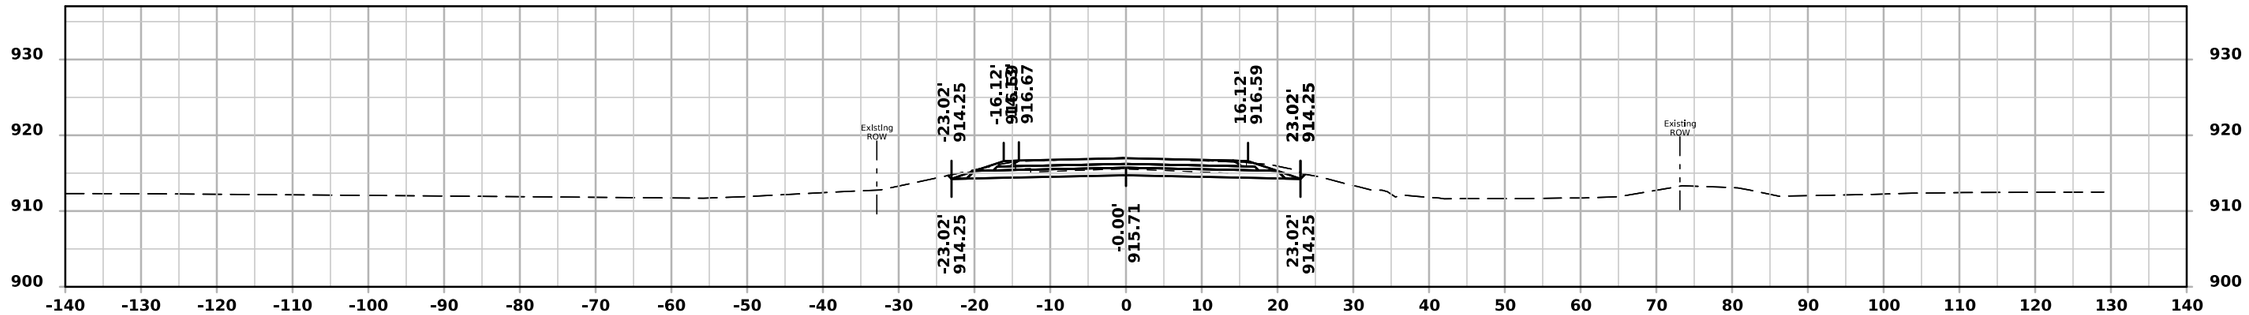

STA 253+00.00

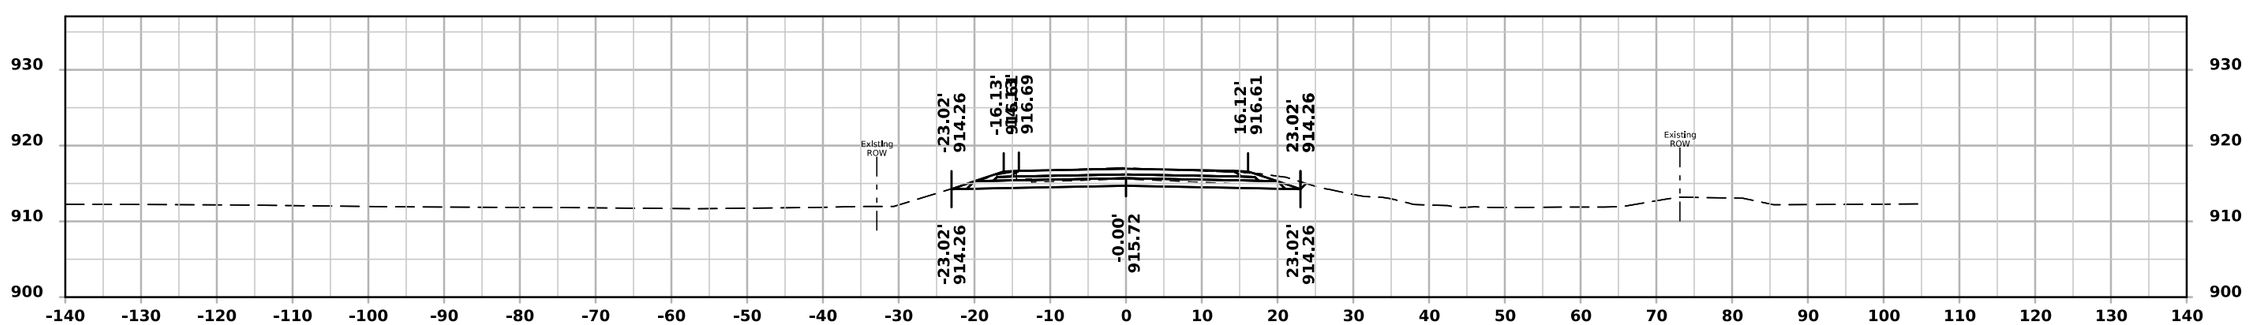


STA 252+50.00


FILE NO.	ENGLISH	DESIGN TEAM Rolando \ Johnson \ Suntken	BUTLER COUNTY	PROJECT NUMBER STP-057-1(044)--2C-12	SHEET NUMBER W.27

10:18:34 AM 5/4/2026 csuntke pw:\\NTPwint1.dot.int.lan:PWMain\Documents\Projects\1205701024\DistrictDesign\CADD Files\Cross_Sections\XS_IA57_BOP_to_BRDG1.dgn.dgn


ML - IA 57

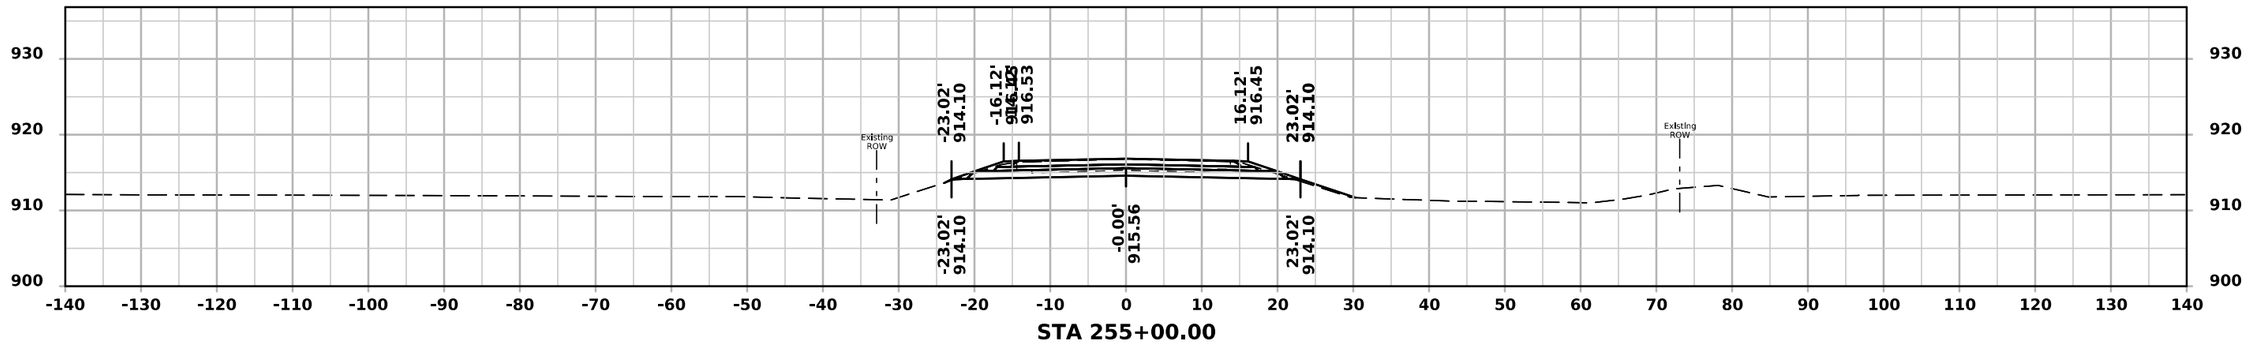

STA 255+00.00

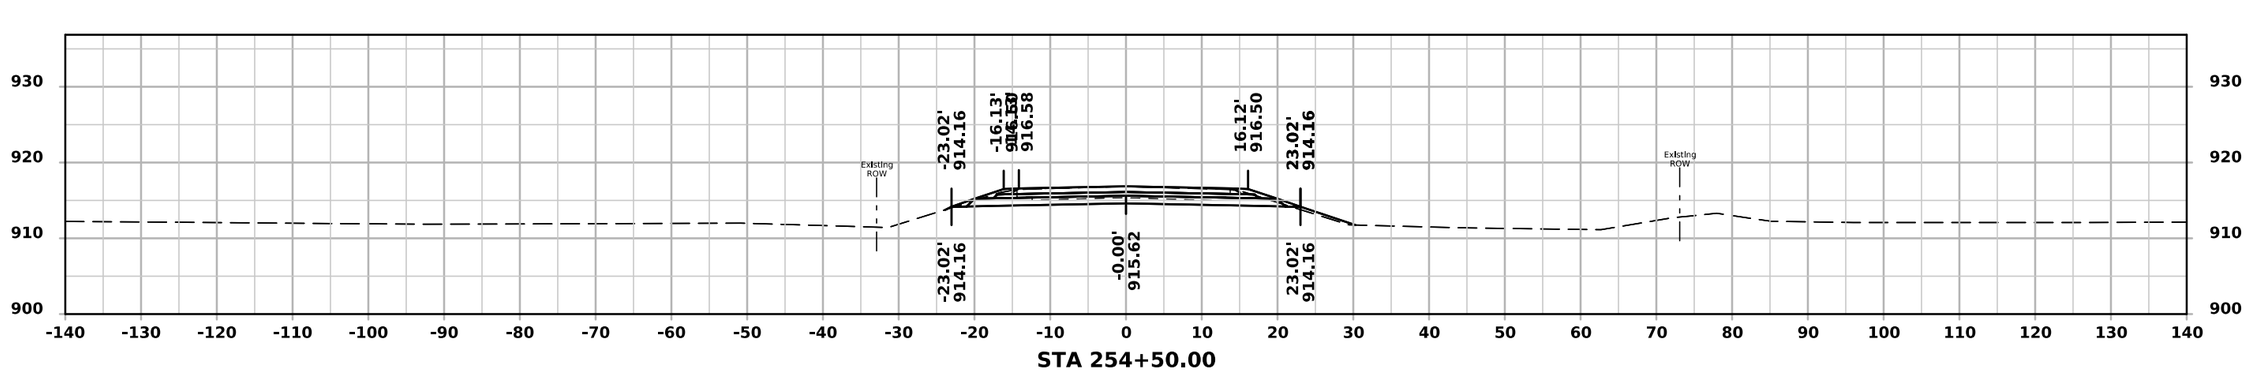

STA 254+50.00

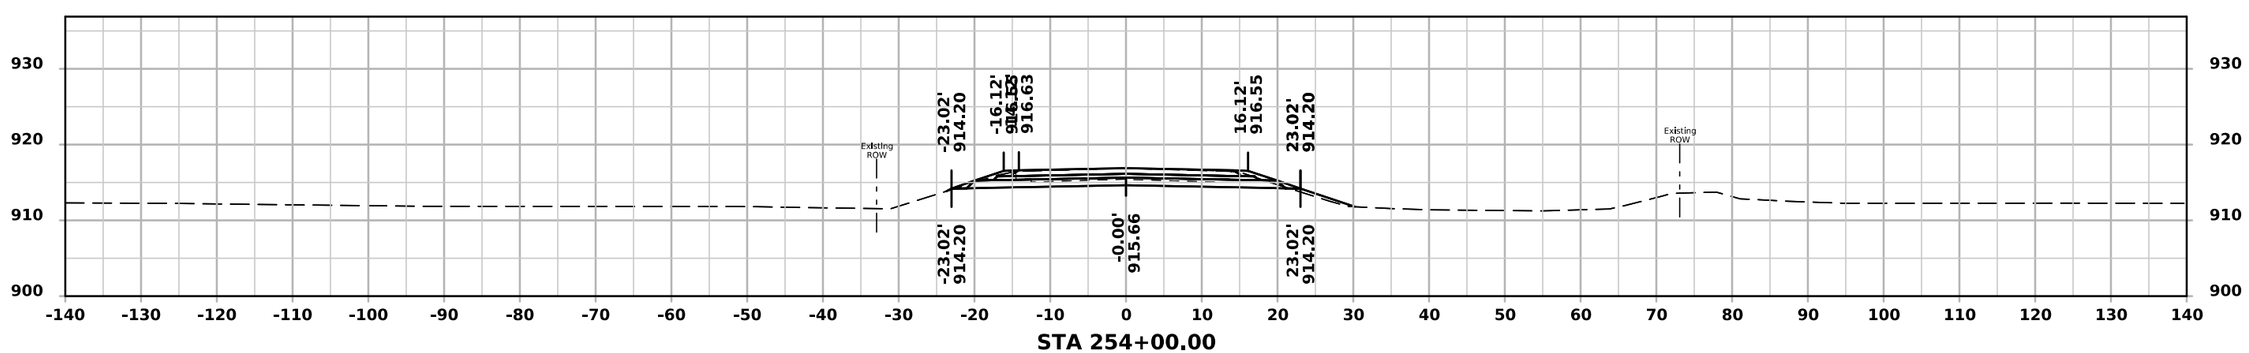


STA 254+00.00


FILE NO.	ENGLISH	DESIGN TEAM Rolando \ Johnson \ Suntken	BUTLER COUNTY	PROJECT NUMBER STP-057-1(044)--2C-12	SHEET NUMBER W.28

10:18:34 AM 5/4/2026 csuntke pw:\\NTPwint1.dot.int.lan:PWMain\Documents\Projects\1205701024\DistrictDesign\CADD Files\Cross_Sections\XS_IA57_BOP_to_BRDG1.dgn.dgn


ML - IA 57

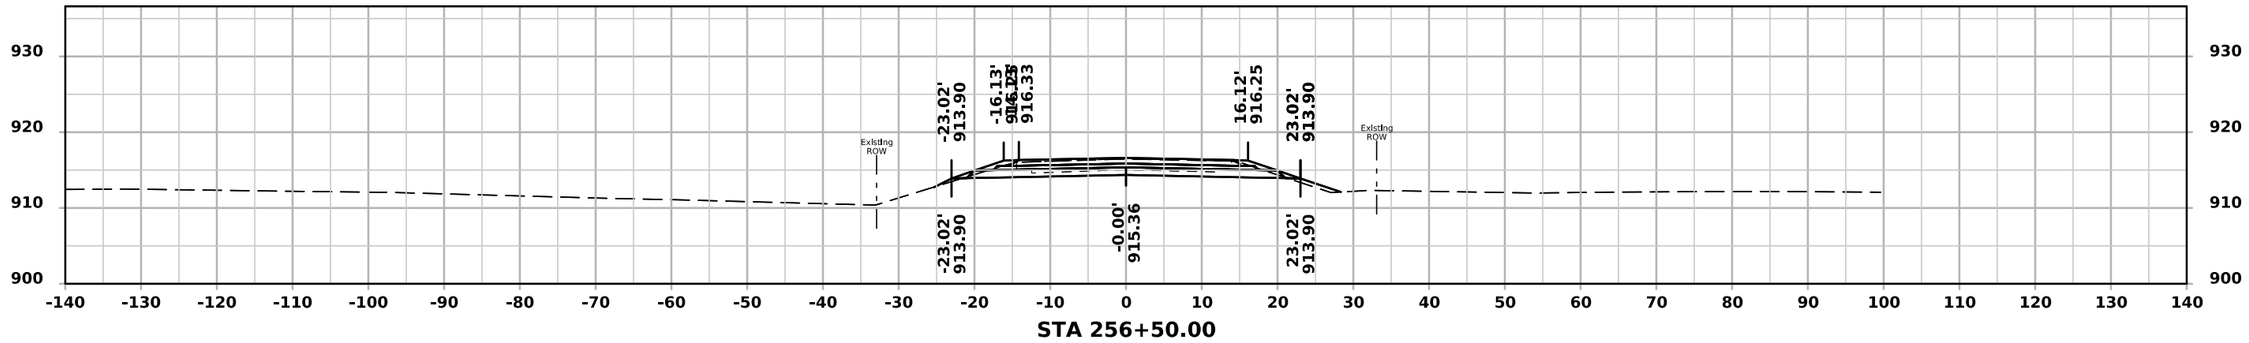

STA 256+50.00

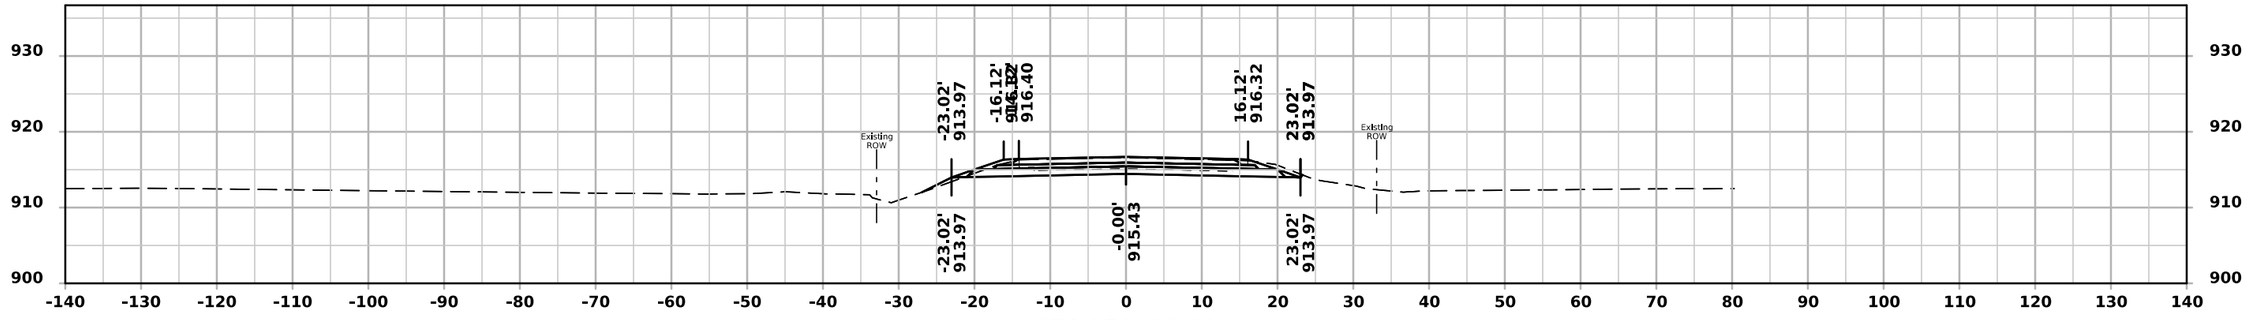

STA 256+00.00

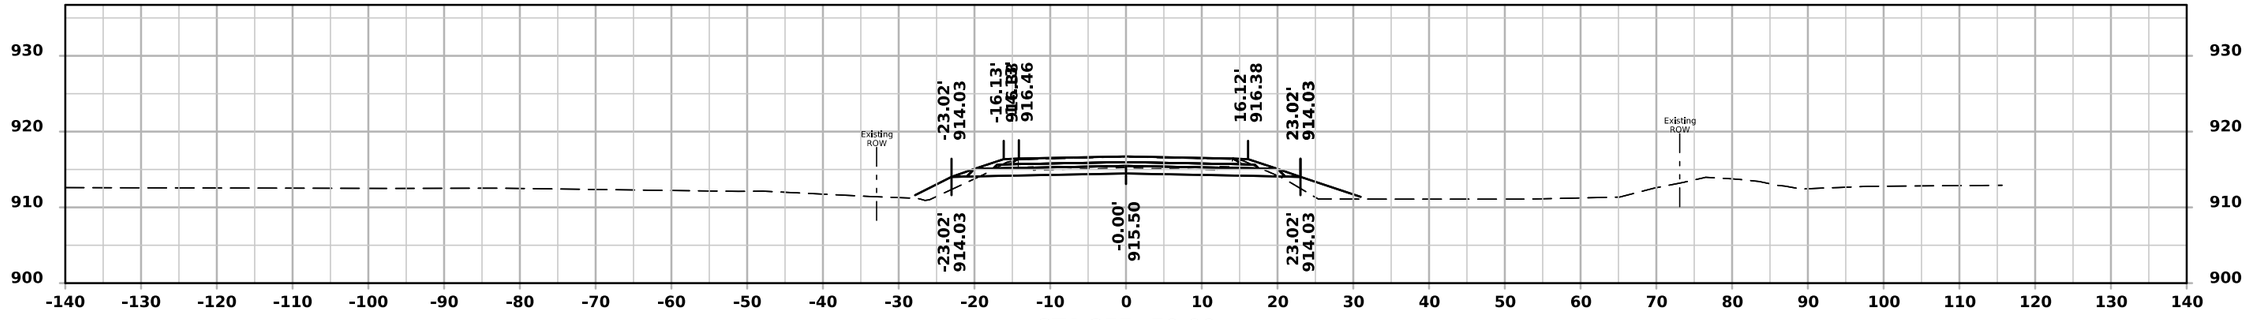


STA 255+50.00


FILE NO.	ENGLISH	DESIGN TEAM Rolando \ Johnson \ Suntken	BUTLER COUNTY	PROJECT NUMBER STP-057-1(044)--2C-12	SHEET NUMBER W.29

10:18:35 AM 5/4/2026 csuntke pw:\\NTPwint1.dot.int.lan:PWMain\Documents\Projects\1205701024\DistrictDesign\CADD Files\Cross_Sections\XS_IA57_BOP_to_BRDG1.dgn.dgn


ML - IA 57

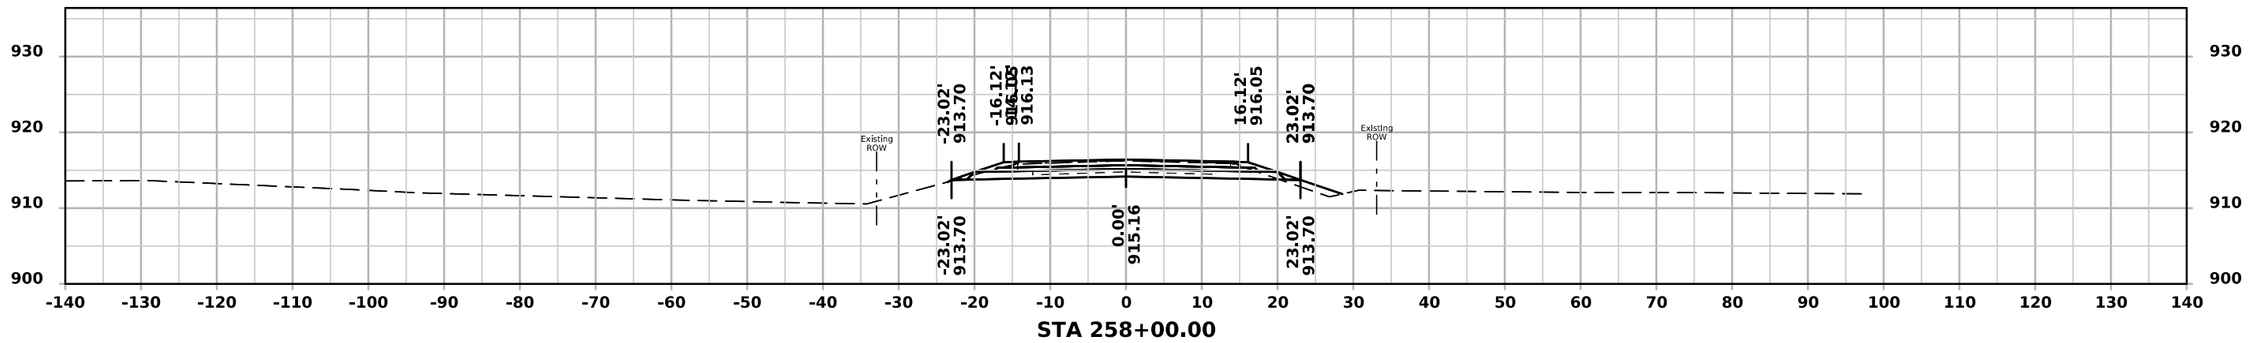

STA 258+00.00

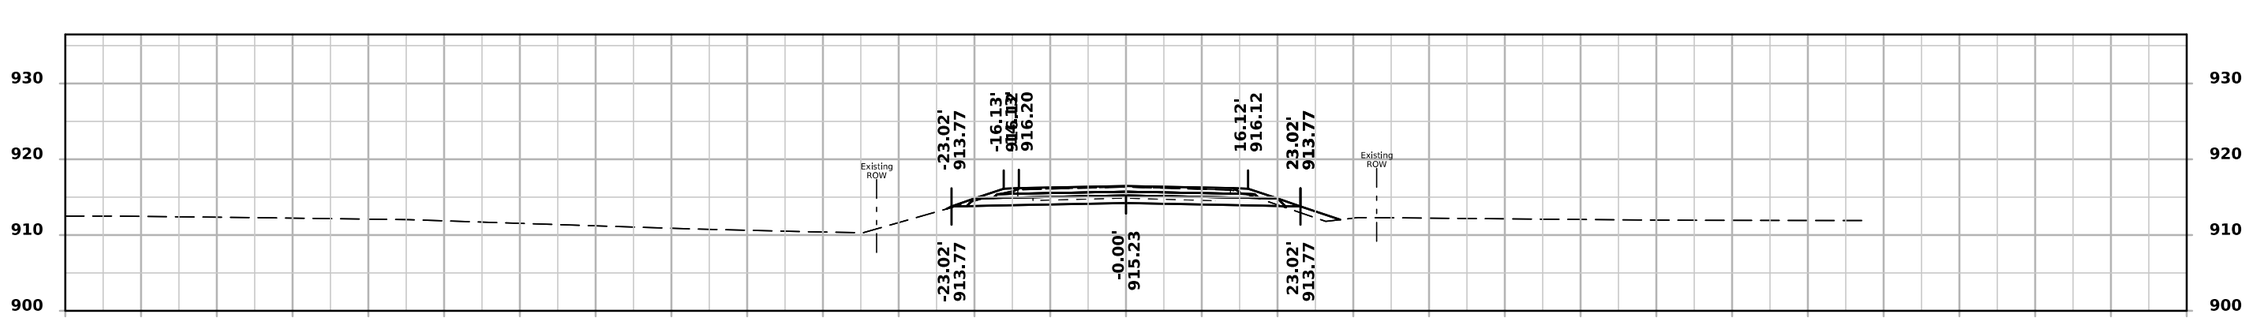

STA 257+50.00

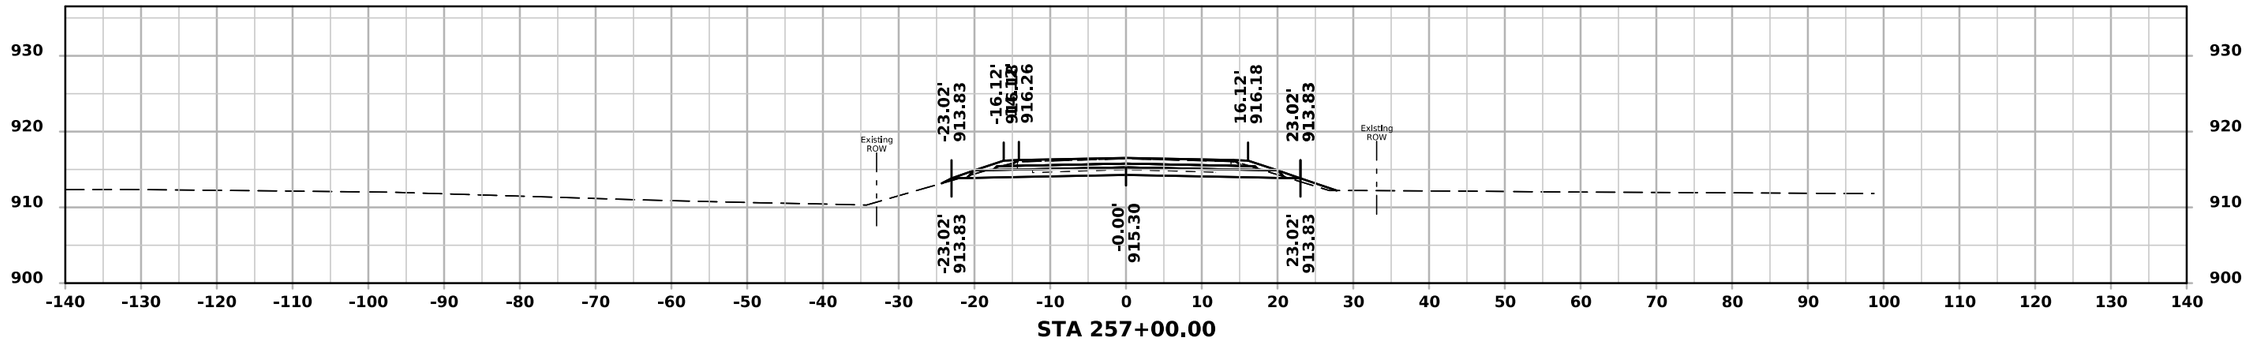


STA 257+00.00


FILE NO.	ENGLISH	DESIGN TEAM Rolando \ Johnson \ Suntken	BUTLER COUNTY	PROJECT NUMBER STP-057-1(044)--2C-12	SHEET NUMBER W.30

10:18:36 AM 5/4/2026 csuntke pw:\\NTPwint1.dot.int.lan:PWMain\Documents\Projects\1205701024\DistrictDesign\CADD Files\Cross_Sections\XS_IA57_BOP_to_BRDG1.dgn.dgn


ML - IA 57

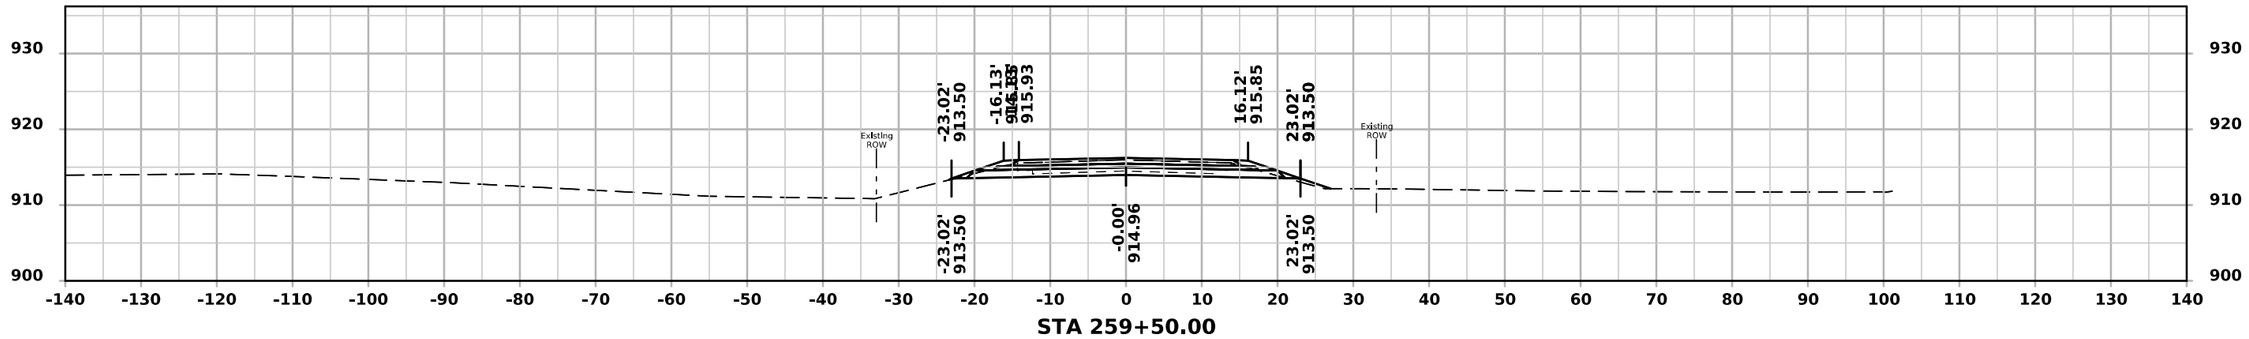

STA 259+50.00

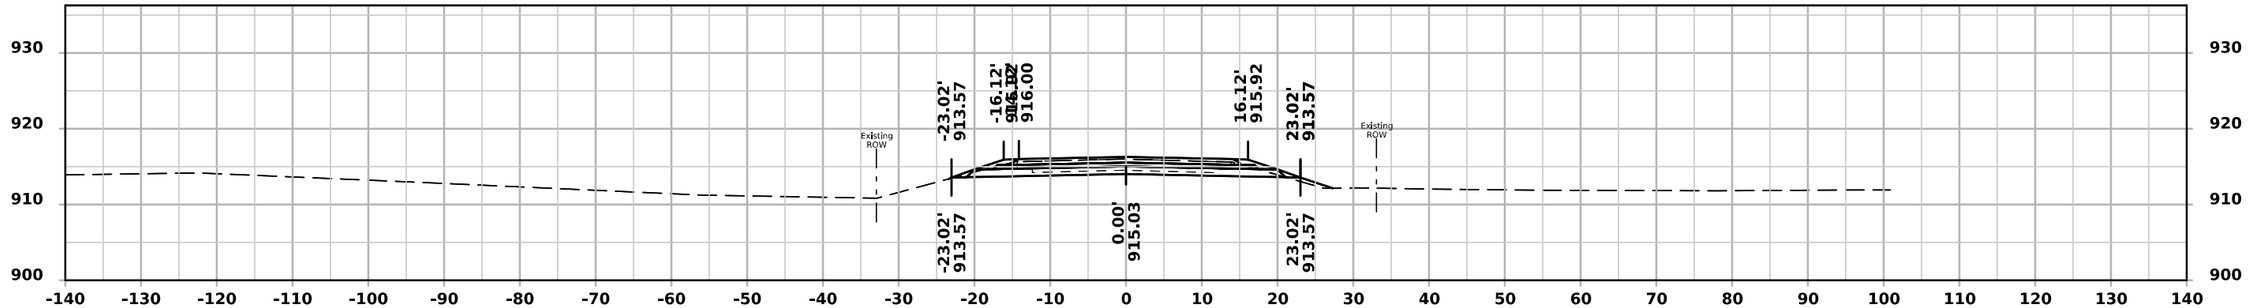

STA 259+00.00

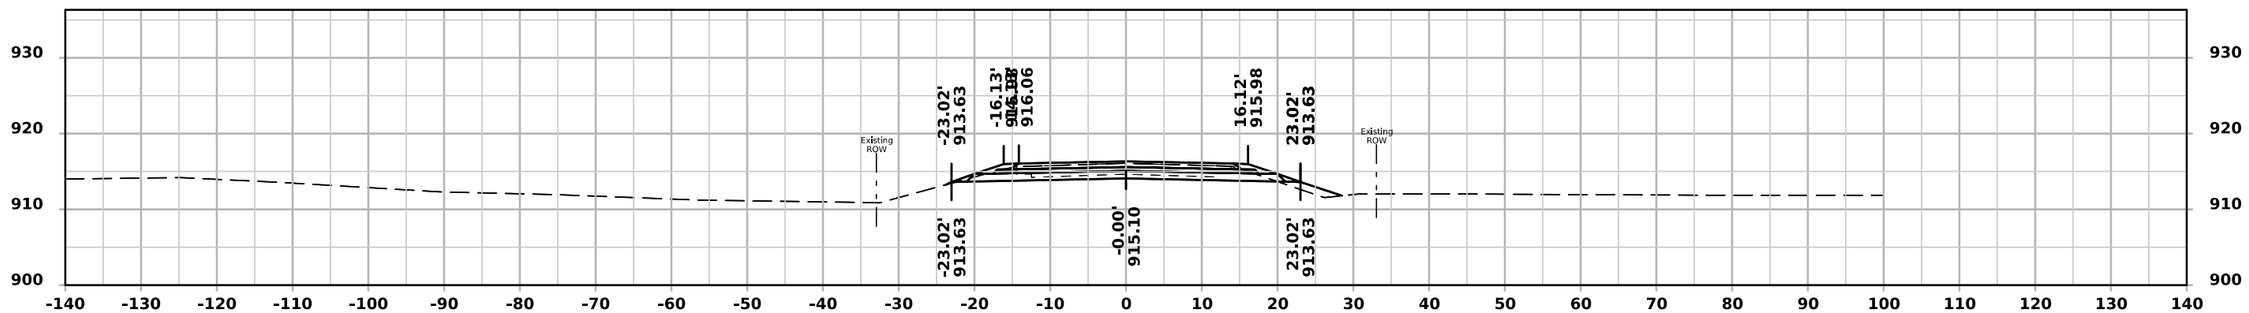


STA 258+50.00


FILE NO.	ENGLISH	DESIGN TEAM Rolando \ Johnson \ Suntken	BUTLER COUNTY	PROJECT NUMBER STP-057-1(044)--2C-12	SHEET NUMBER W.31

10:18:36 AM 5/4/2026 csuntke pw:\\NTPwint1.dot.int.lan:PWMain\Documents\Projects\1205701024\DistrictDesign\CADD Files\Cross_Sections\XS_IA57_BOP_to_BRDG1.dgn.dgn


ML - IA 57

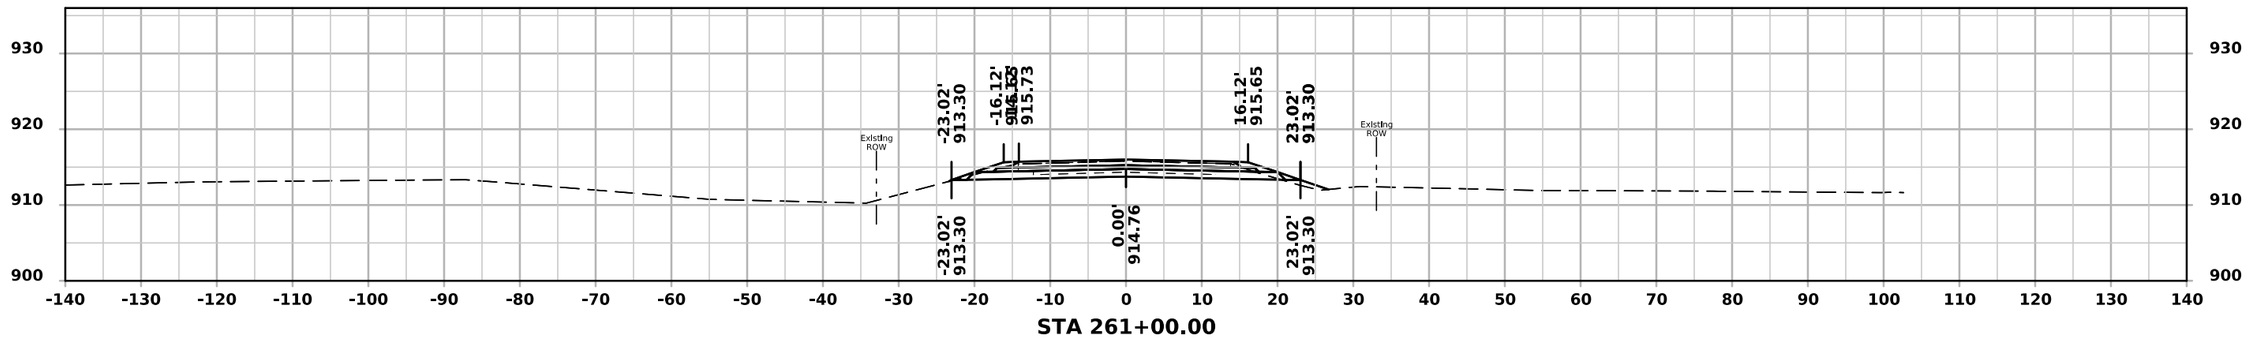

STA 261+00.00

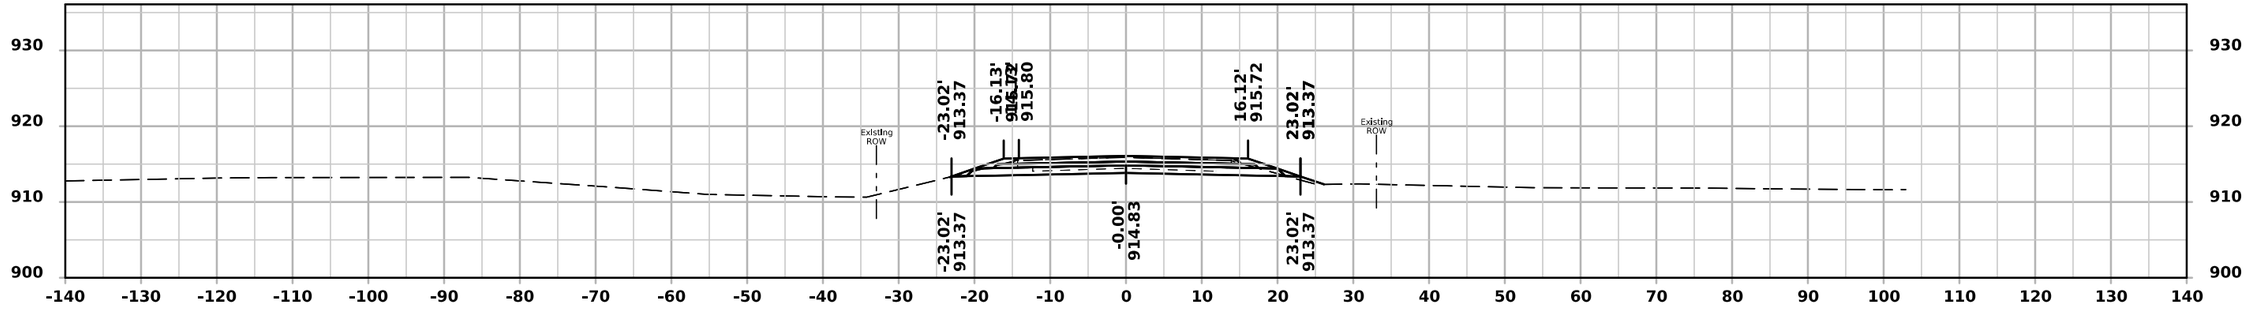

STA 260+50.00

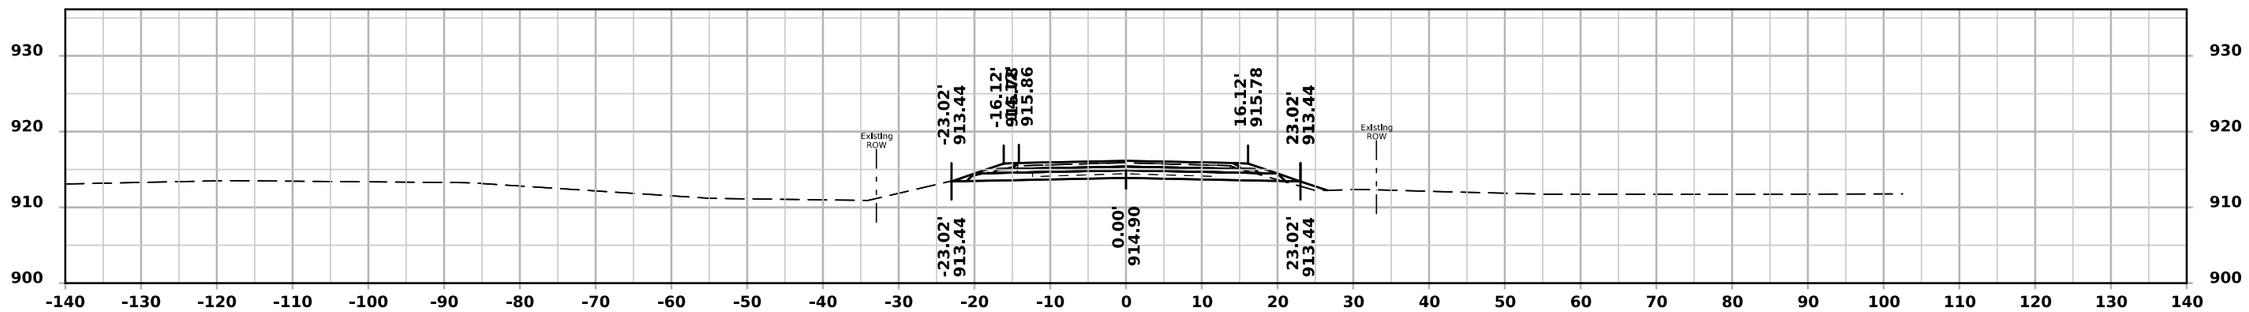


STA 260+00.00


FILE NO.	ENGLISH	DESIGN TEAM Rolando \ Johnson \ Suntken	BUTLER COUNTY	PROJECT NUMBER STP-057-1(044)--2C-12	SHEET NUMBER W.32

10:18:37 AM 5/4/2026 csuntke pw:\\NTPwint1.dot.int.lan:PWMain\Documents\Projects\1205701024\DistrictDesign\CADD Files\Cross_Sections\XS_IA57_BOP_to_BRDG1.dgn.dgn


ML - IA 57

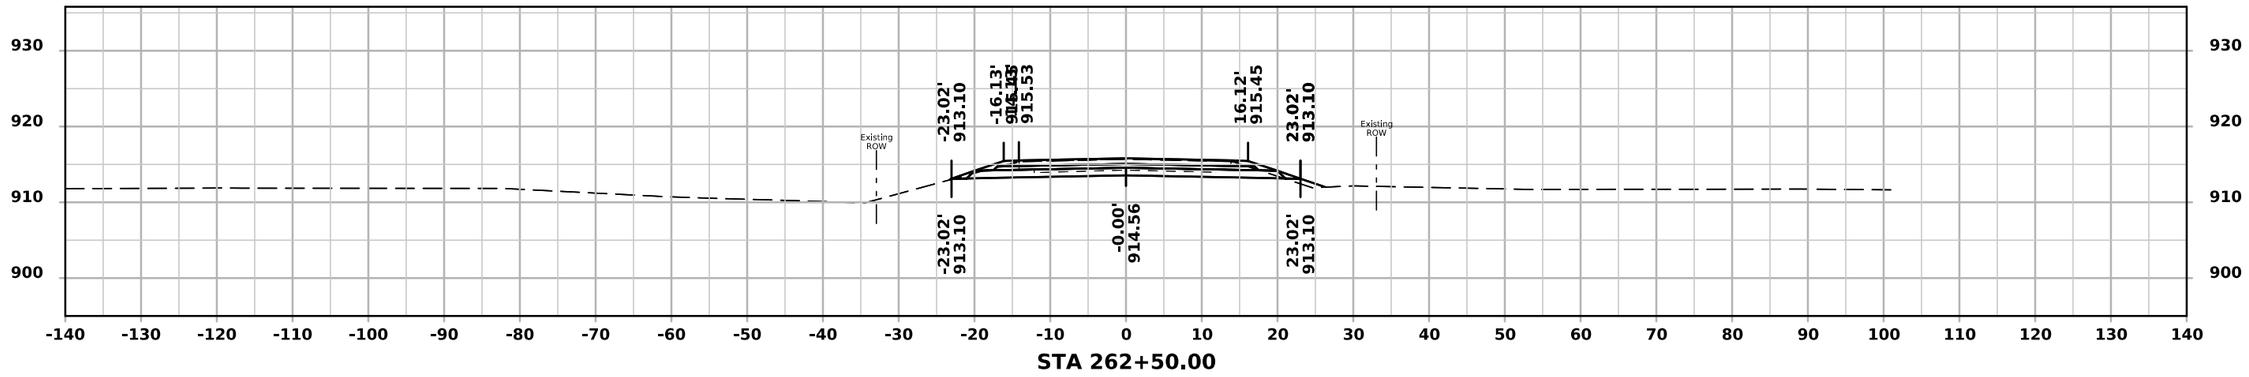

STA 262+50.00

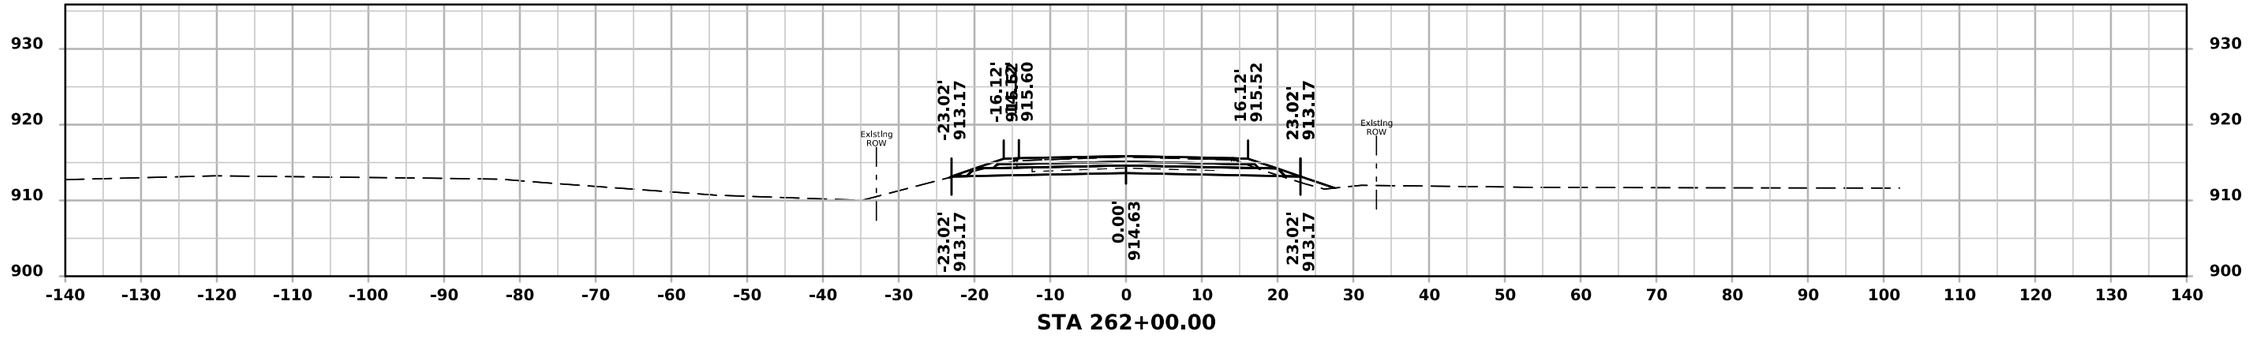

STA 262+00.00

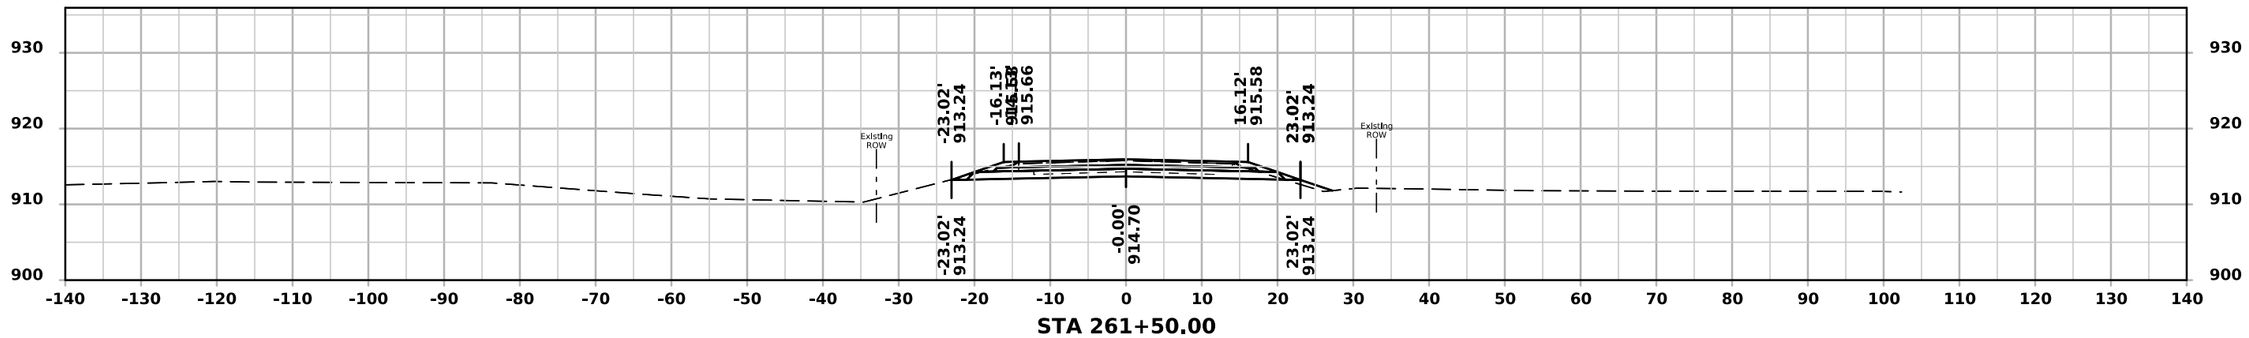


STA 261+50.00


FILE NO.	ENGLISH	DESIGN TEAM Rolando \ Johnson \ Suntken	BUTLER COUNTY	PROJECT NUMBER STP-057-1(044)--2C-12	SHEET NUMBER W.33

10:18:38 AM 5/4/2026 csuntke pw:\\NTPwint1.dot.int.lan:PWMain\Documents\Projects\1205701024\DistrictDesign\CADD Files\Cross_Sections\XS_IA57_BOP_to_BRDG1.dgn.dgn


ML - IA 57

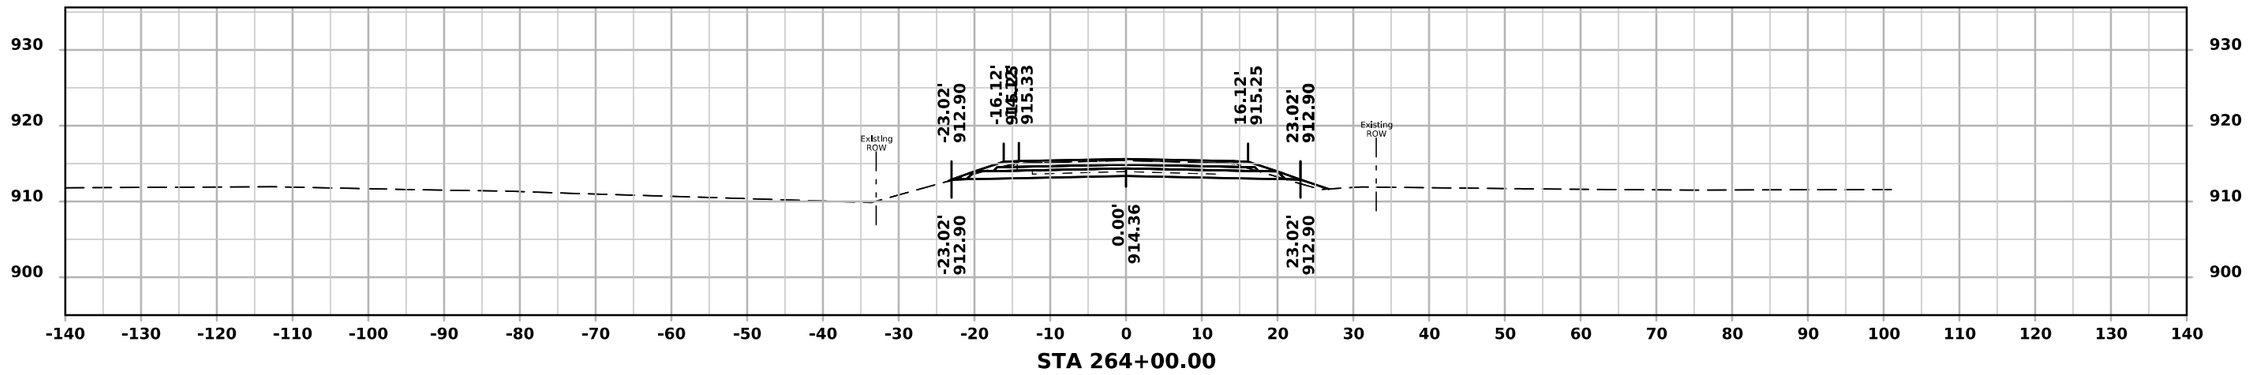

STA 264+00.00

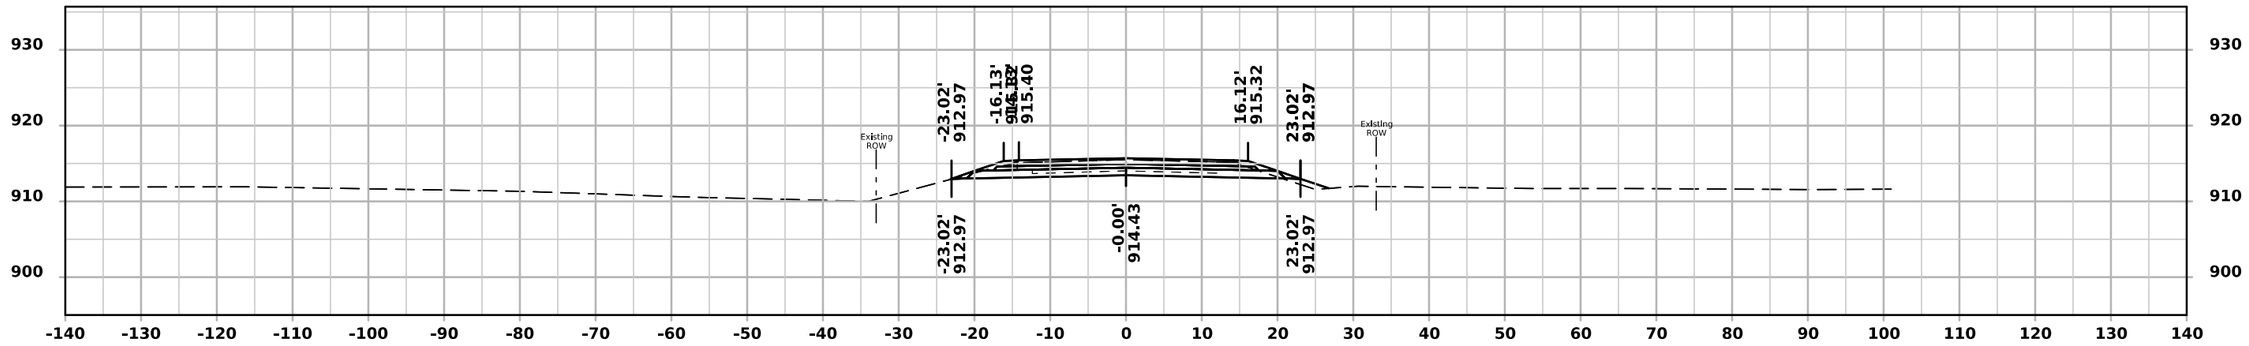

STA 263+50.00

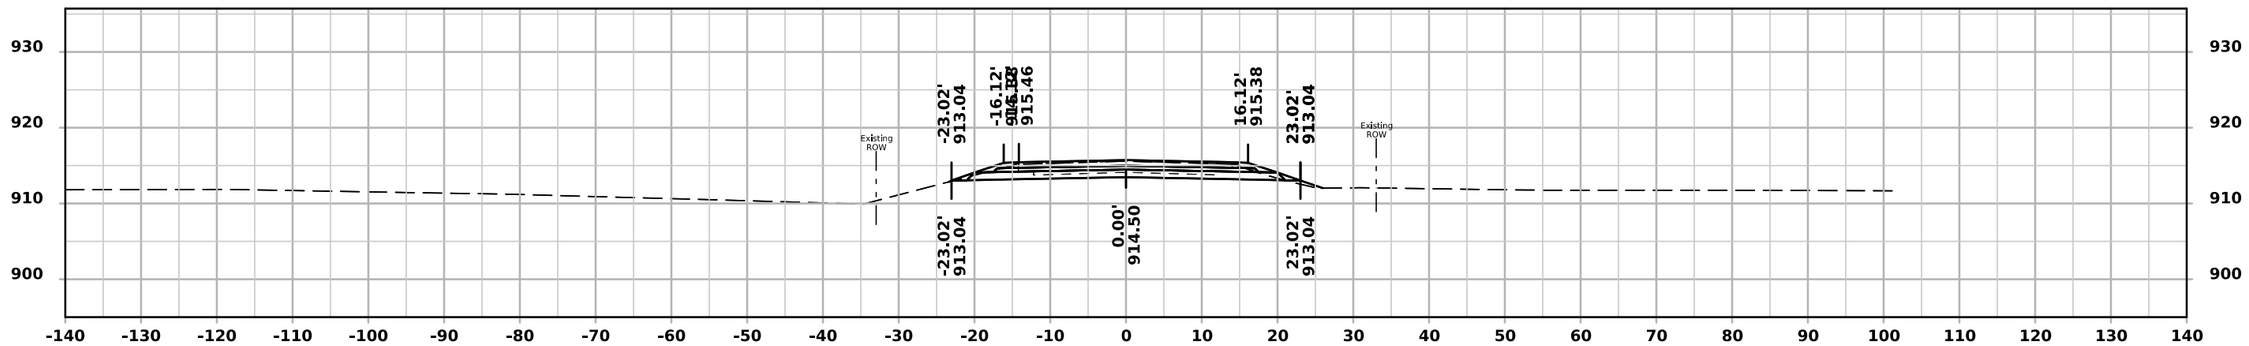


STA 263+00.00


FILE NO.	ENGLISH	DESIGN TEAM Rolando \ Johnson \ Suntken	BUTLER COUNTY	PROJECT NUMBER STP-057-1(044)--2C-12	SHEET NUMBER W.34

10:18:38 AM 5/4/2026 csuntke pw:\\NTPwint1.dot.int.lan:PWMain\Documents\Projects\1205701024\DistrictDesign\CADD Files\Cross_Sections\XS_IA57_BOP_to_BRDG1.dgn.dgn


ML - IA 57

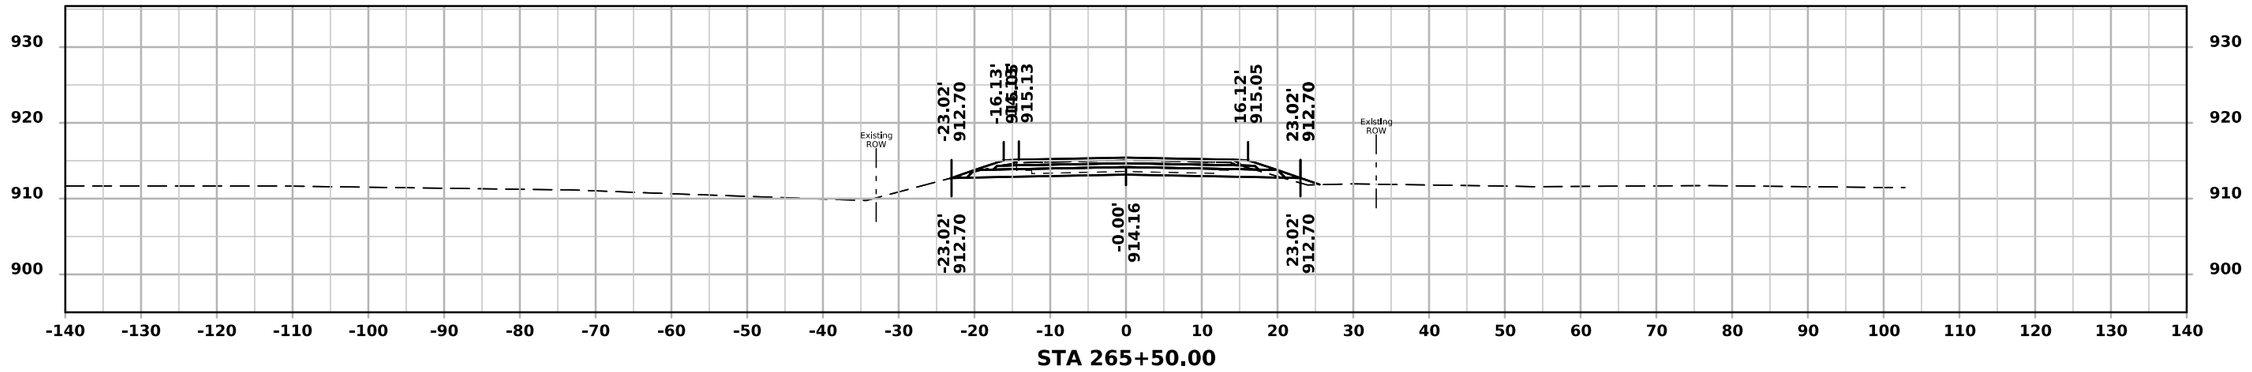

STA 265+50.00

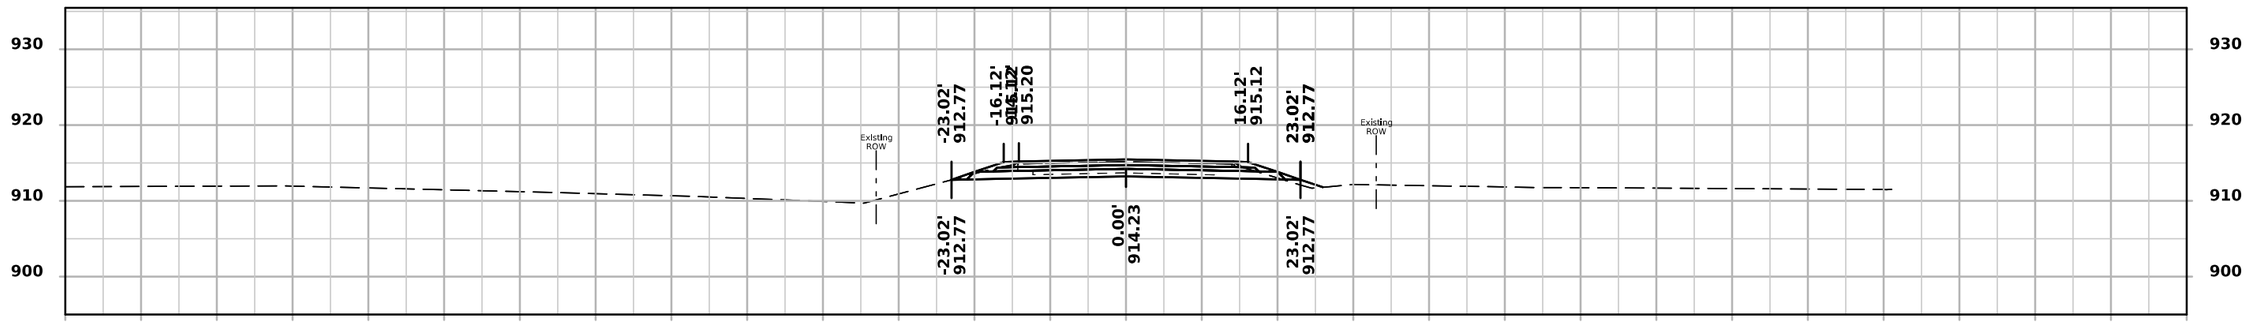

STA 265+00.00

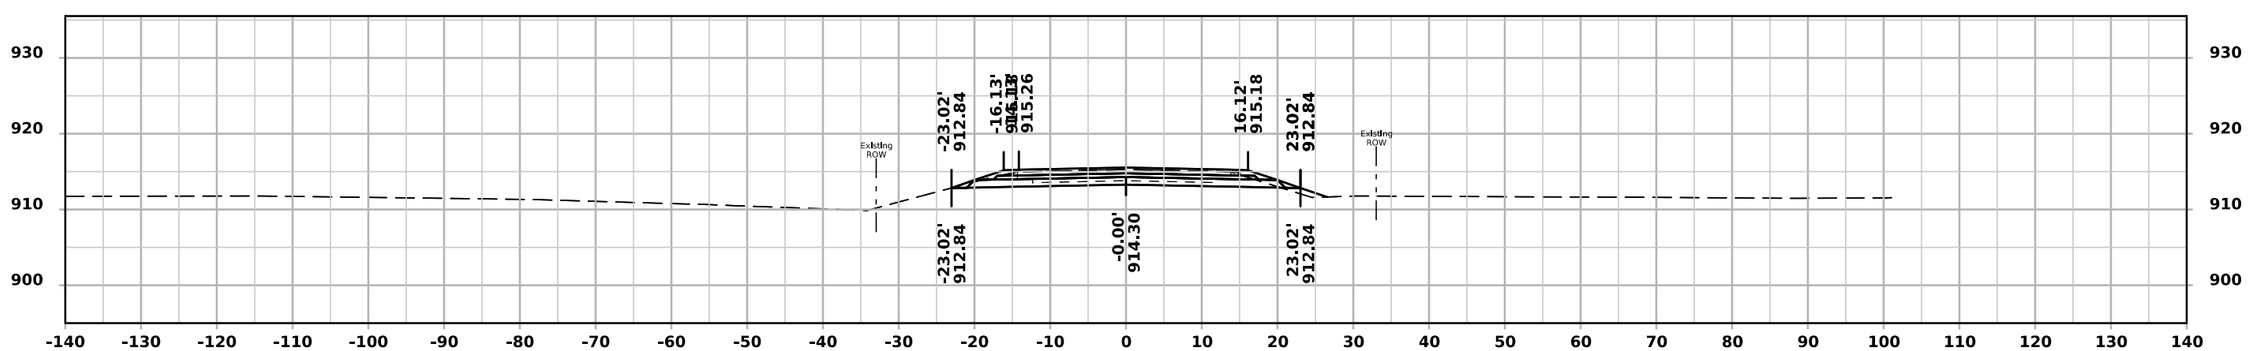


STA 264+50.00


FILE NO.	ENGLISH	DESIGN TEAM Rolando \ Johnson \ Suntken	BUTLER COUNTY	PROJECT NUMBER STP-057-1(044)--2C-12	SHEET NUMBER W.35

10:18:39 AM 5/4/2026 csuntke pw:\\NTPwint1.dot.int.lan:PWMain\Documents\Projects\1205701024\DistrictDesign\CADD Files\Cross_Sections\XS_IA57_BOP_to_BRDG1.dgn.dgn


ML - IA 57

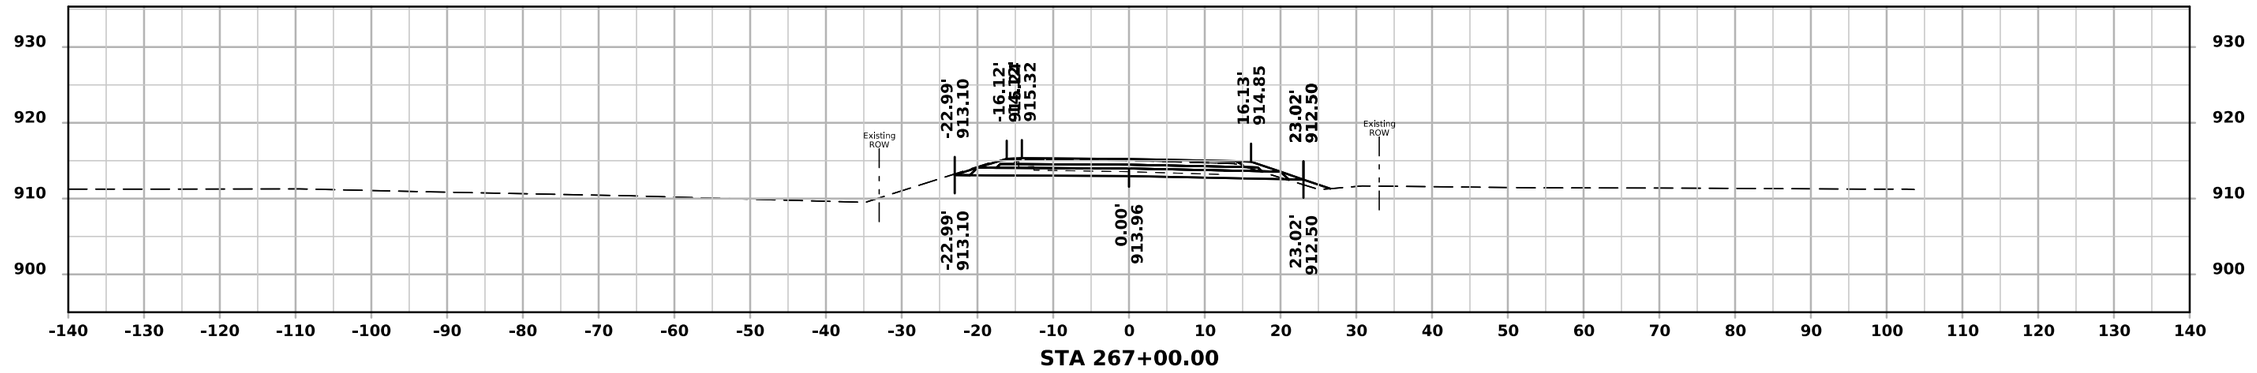

STA 267+00.00

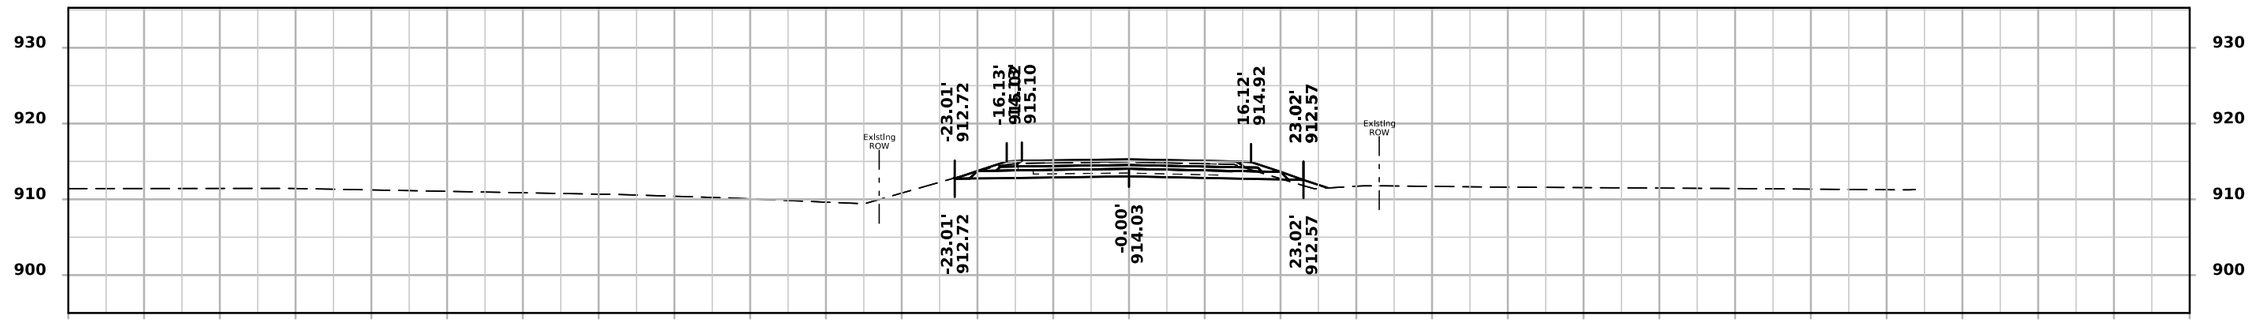

STA 266+50.00

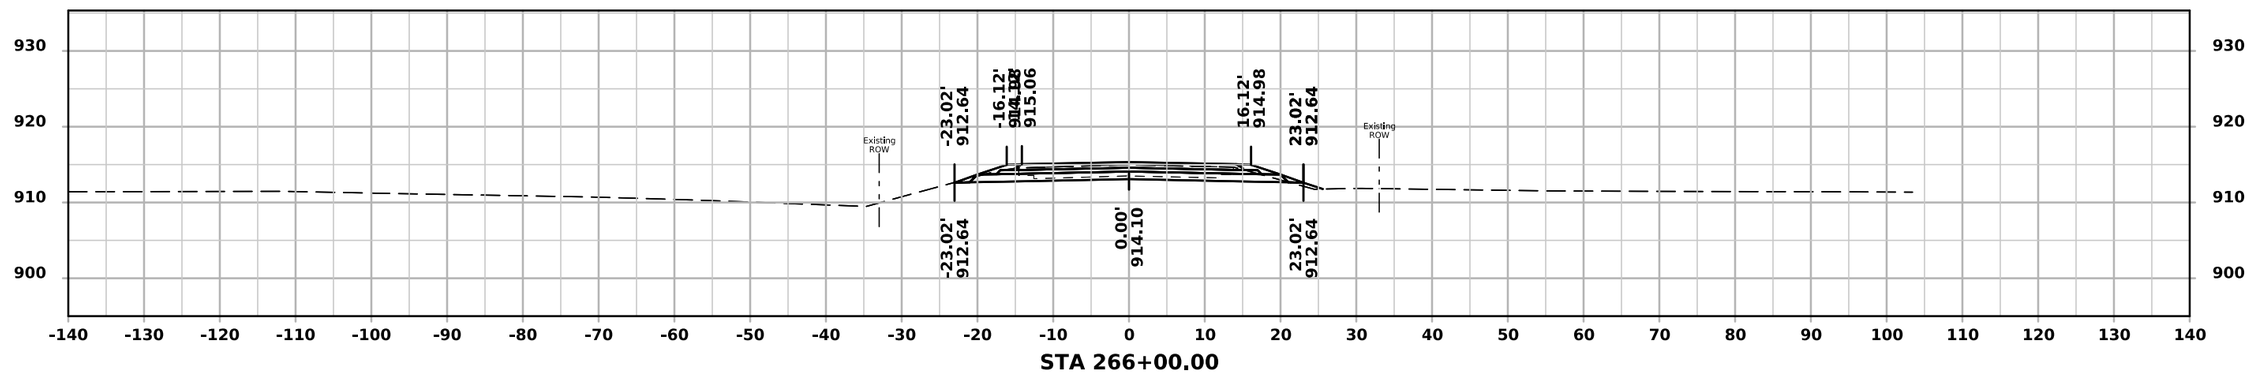


STA 266+00.00


FILE NO.	ENGLISH	DESIGN TEAM Rolando \ Johnson \ Suntken	BUTLER COUNTY	PROJECT NUMBER STP-057-1(044)--2C-12	SHEET NUMBER W.36

10:18:40 AM 5/4/2026 csuntke pw:\\NTPwint1.dot.int.lan:PWMain\Documents\Projects\1205701024\DistrictDesign\CADD Files\Cross_Sections\XS_IA57_BOP_to_BRDG1.dgn.dgn


ML - IA 57

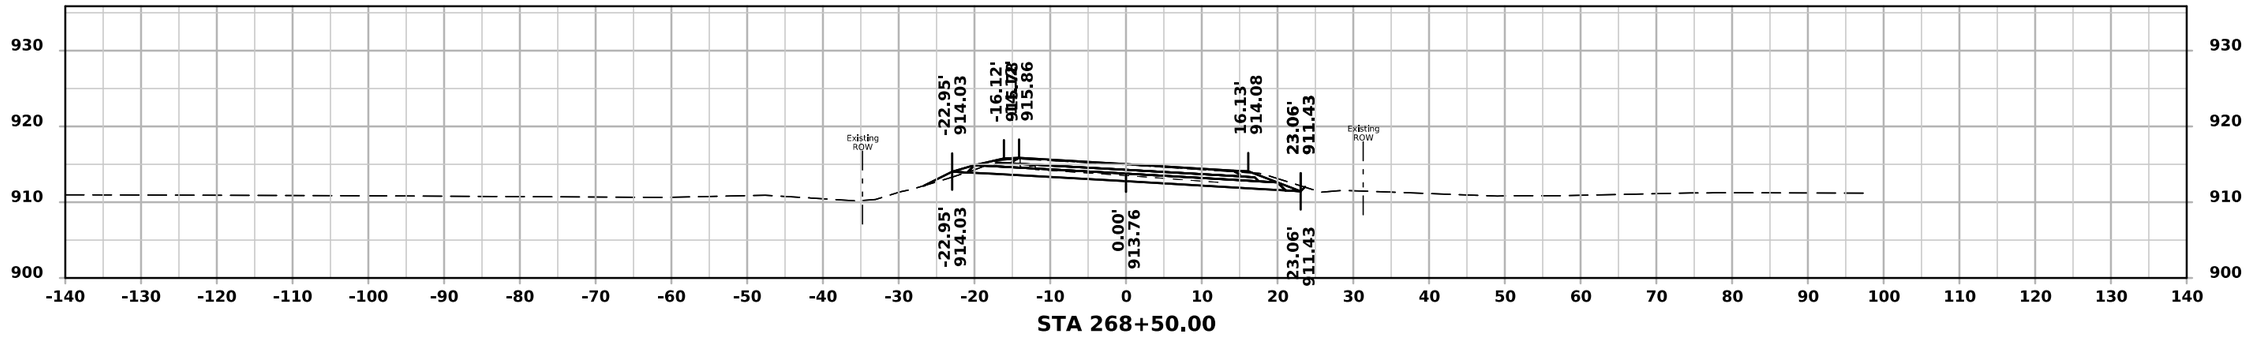

STA 268+50.00

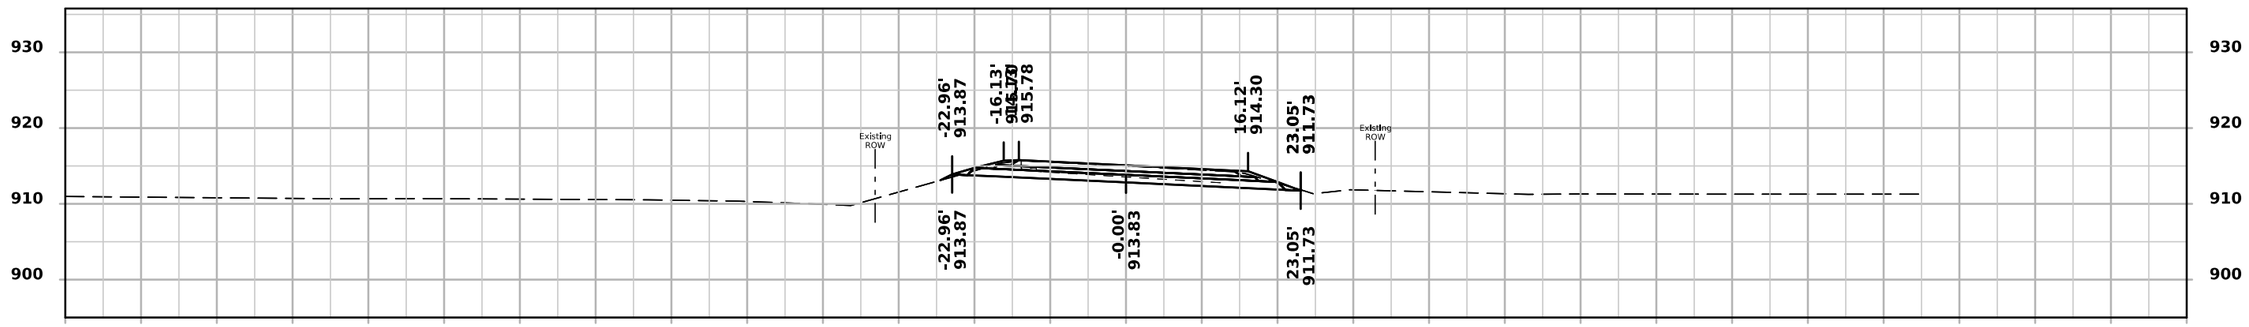

STA 268+00.00

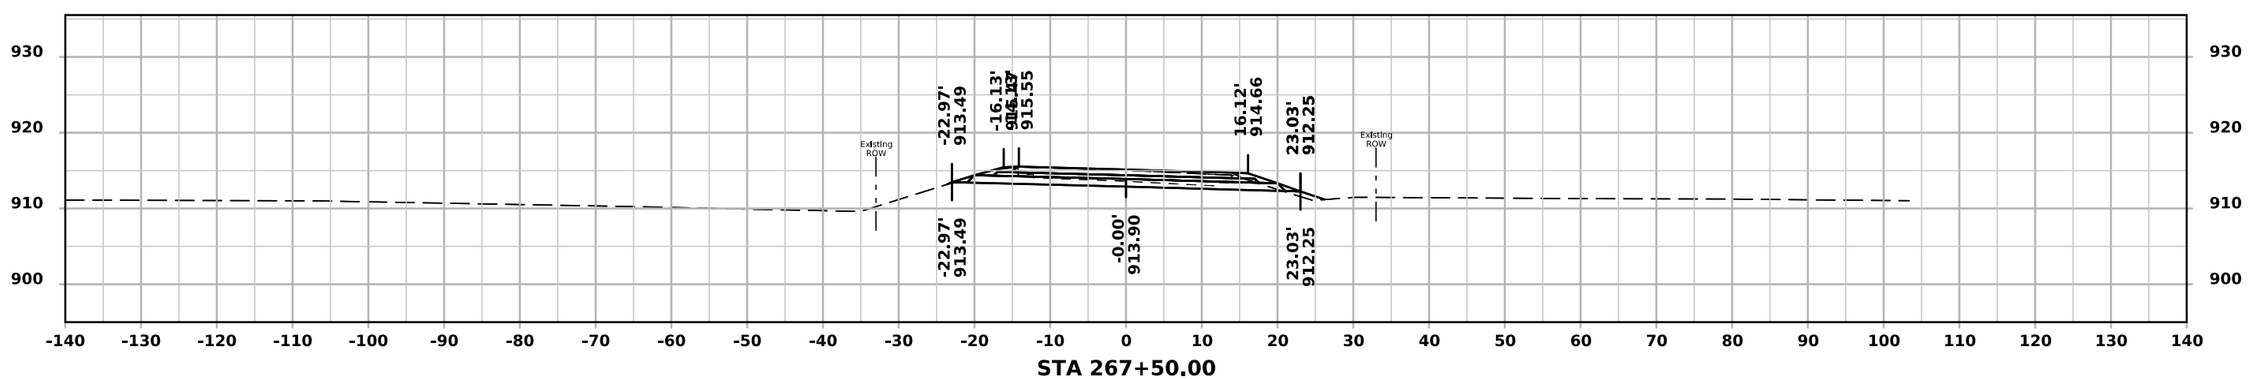


STA 267+50.00


FILE NO.	ENGLISH	DESIGN TEAM Rolando \ Johnson \ Suntken	BUTLER COUNTY	PROJECT NUMBER STP-057-1(044)--2C-12	SHEET NUMBER W.37

10:18:41 AM 5/4/2026 csuntke pw:\\NTPwint1.dot.int.lan:PWMain\Documents\Projects\1205701024\DistrictDesign\CADD Files\Cross_Sections\XS_IA57_BOP_to_BRDG1.dgn.dgn


ML - IA 57

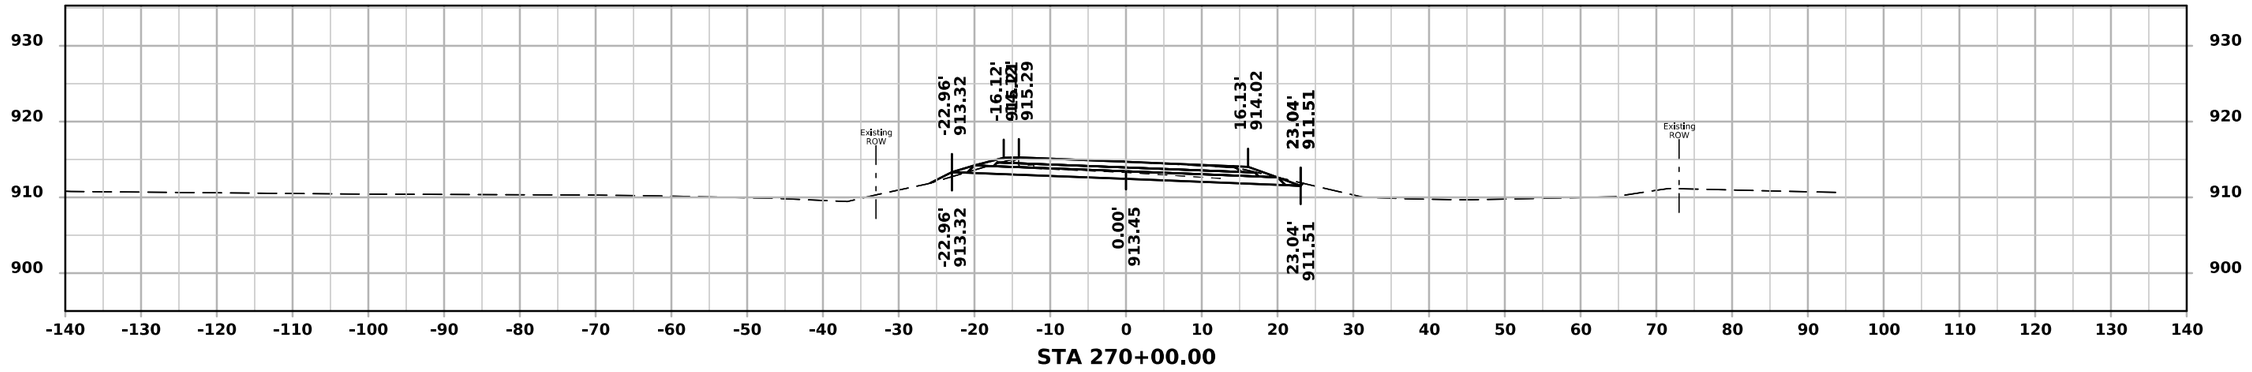

STA 270+00.00

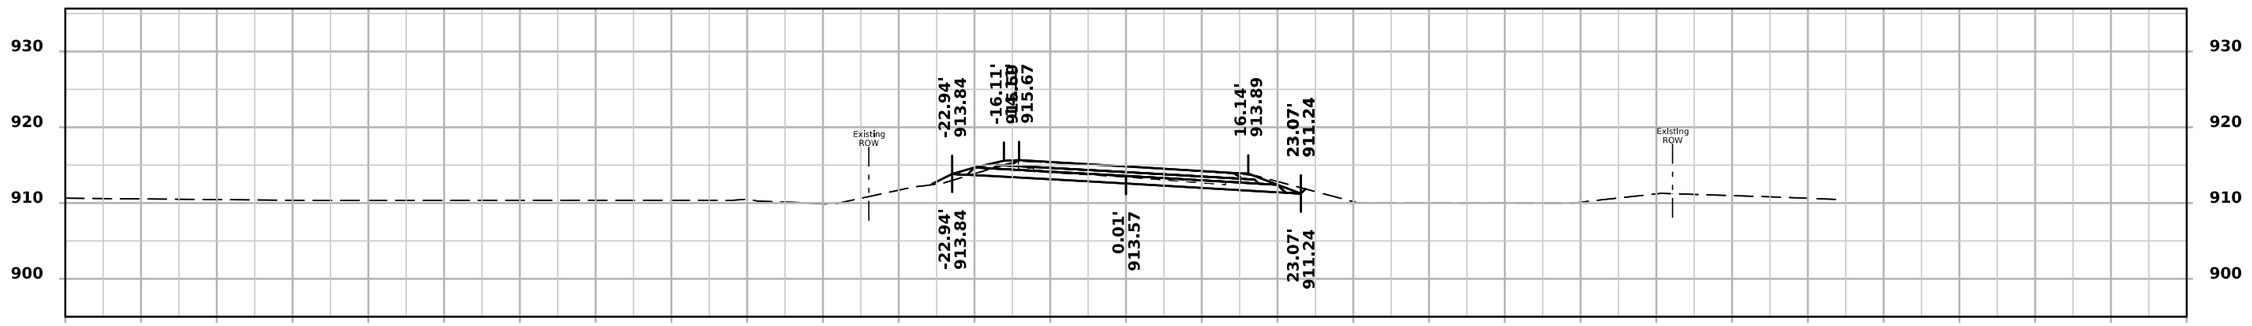

STA 269+50.00

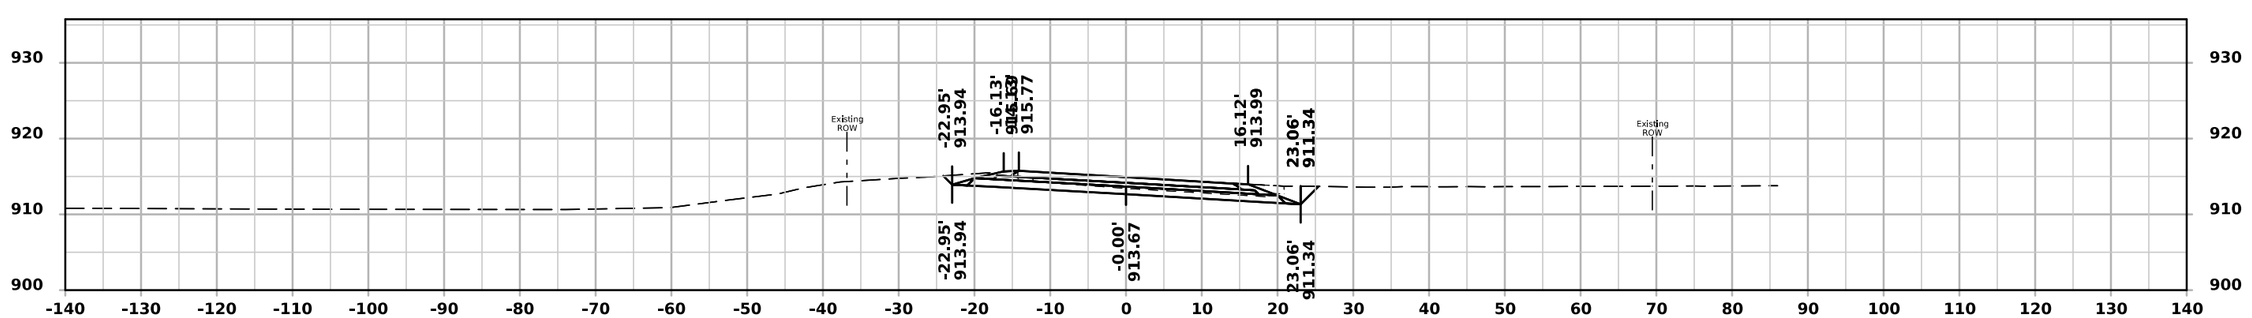


STA 269+00.00


FILE NO.	ENGLISH	DESIGN TEAM Rolando \ Johnson \ Suntken	BUTLER COUNTY	PROJECT NUMBER STP-057-1(044)--2C-12	SHEET NUMBER W.38

10:18:41 AM 5/4/2026 csuntke pw:\\NTPwint1.dot.int.lan:PWMain\Documents\Projects\1205701024\DistrictDesign\CADD Files\Cross_Sections\XS_IA57_BOP_to_BRDG1.dgn.dgn


ML - IA 57

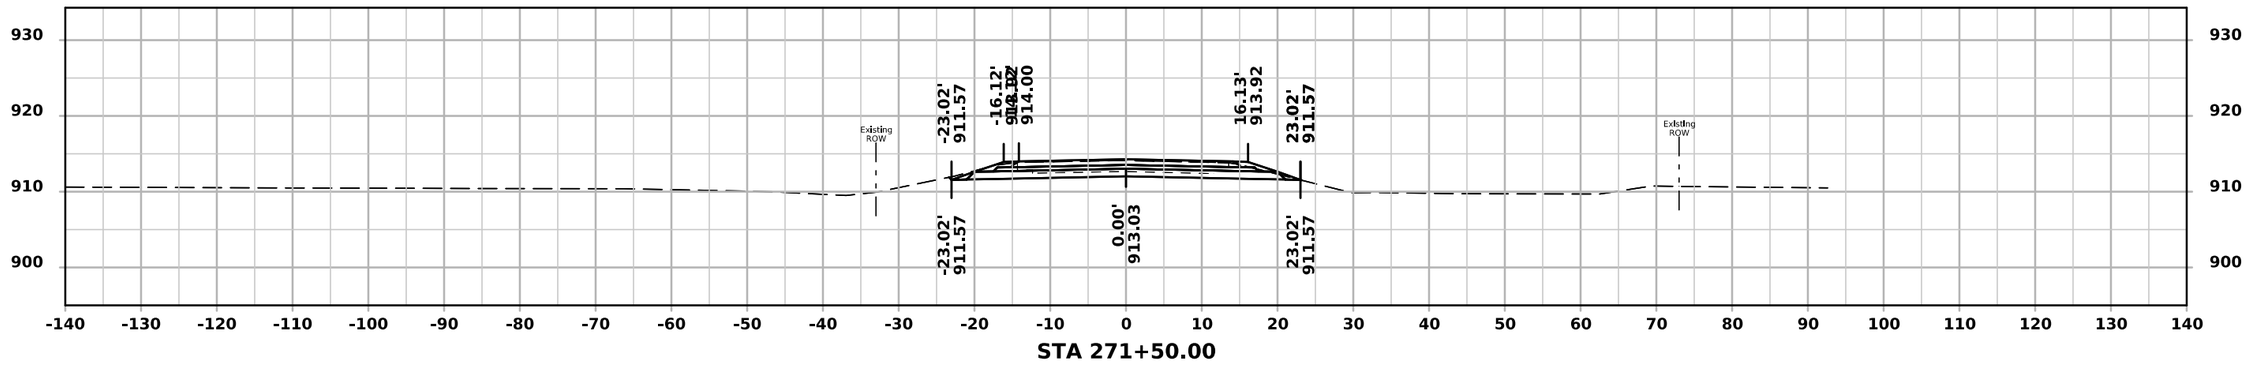

STA 271+50.00

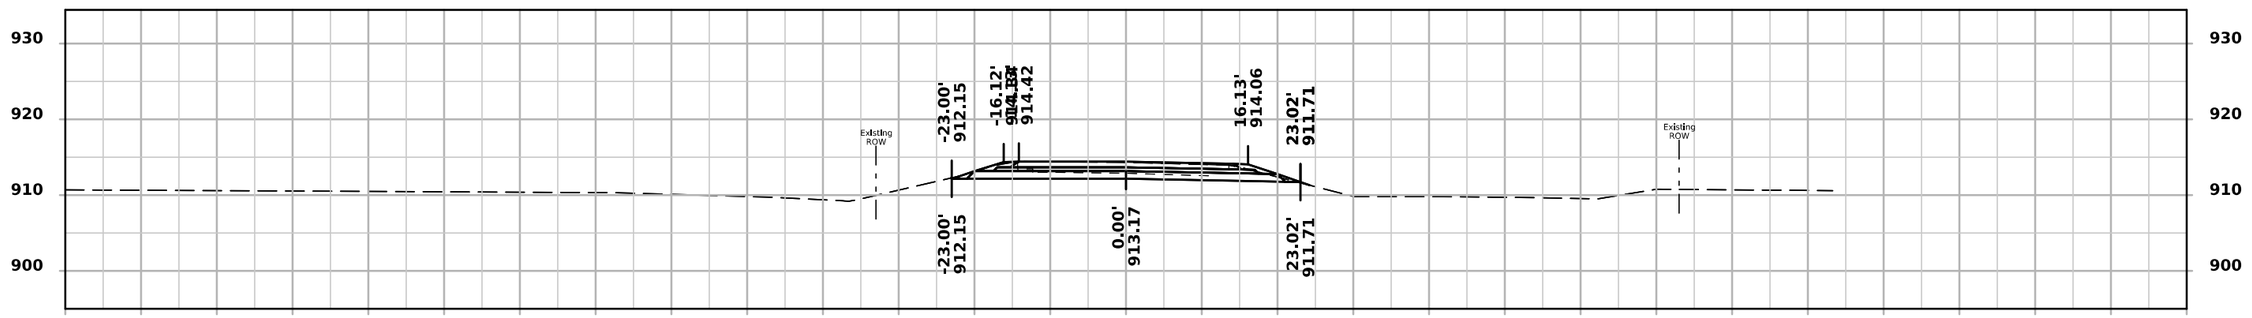

STA 271+00.00

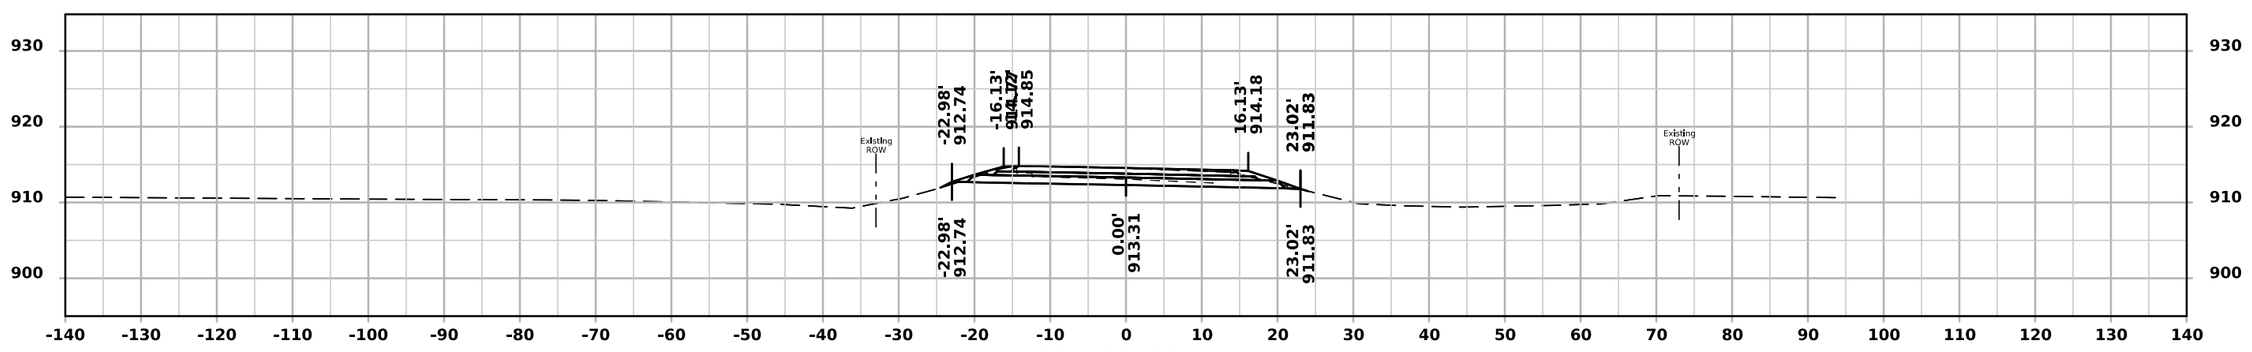


STA 270+50.00


FILE NO.	ENGLISH	DESIGN TEAM Rolando \ Johnson \ Suntken	BUTLER COUNTY	PROJECT NUMBER STP-057-1(044)--2C-12	SHEET NUMBER W.39

10:18:42 AM 5/4/2026 csuntke pw:\\NTPwint1.dot.int.lan:PWMain\Documents\Projects\1205701024\DistrictDesign\CADD Files\Cross_Sections\XS_IA57_BOP_to_BRDG1.dgn.dgn


ML - IA 57

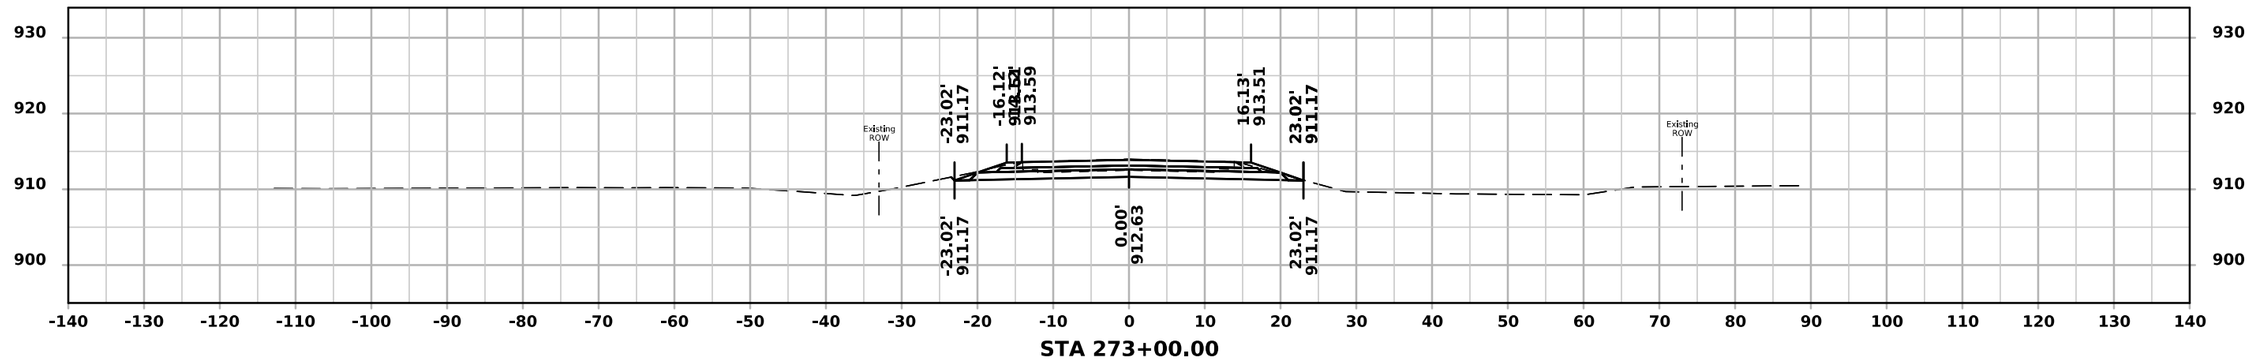

STA 273+00.00

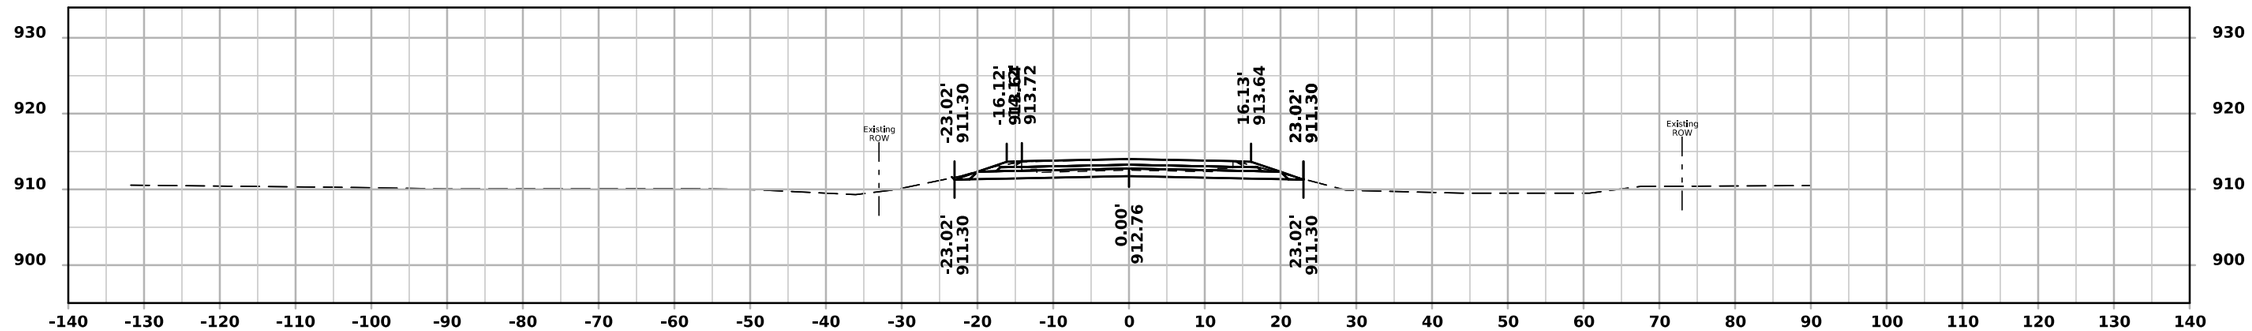

STA 272+50.00

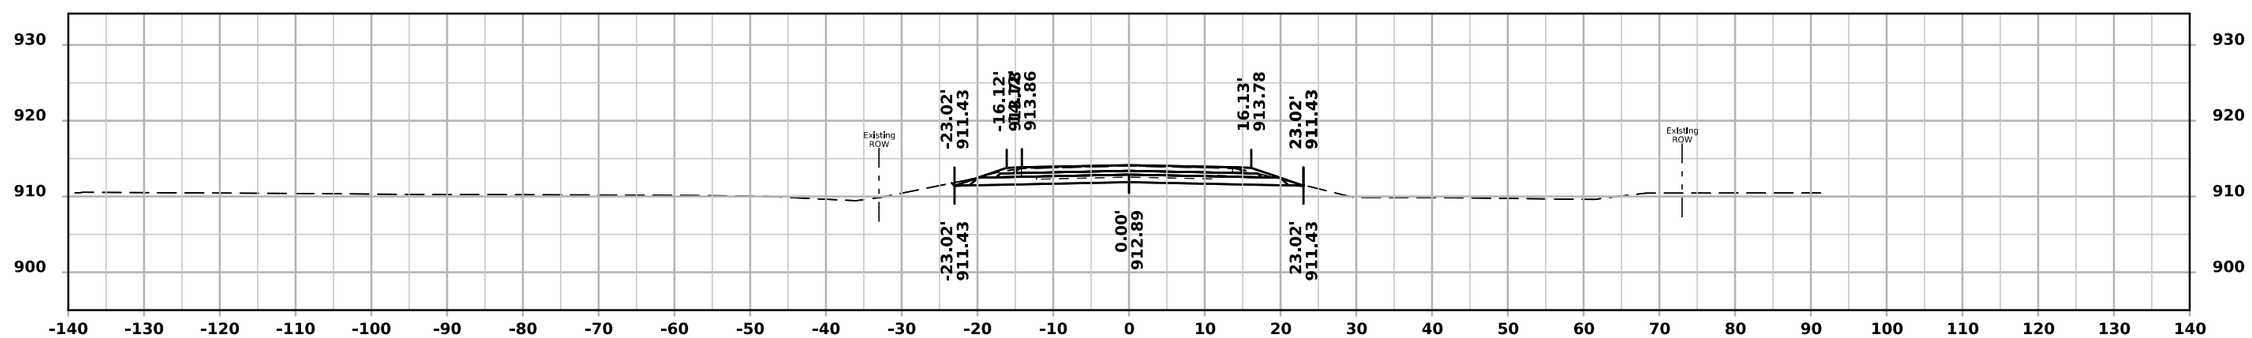


STA 272+00.00


FILE NO.	ENGLISH	DESIGN TEAM Rolando \ Johnson \ Suntken	BUTLER COUNTY	PROJECT NUMBER STP-057-1(044)--2C-12	SHEET NUMBER W.40

10:18:43 AM 5/4/2026 csuntke pw:\\NTPwint1.dot.int.lan:PWMain\Documents\Projects\1205701024\DistrictDesign\CADD Files\Cross_Sections\XS_IA57_BOP_to_BRDG1.dgn.dgn


ML - IA 57

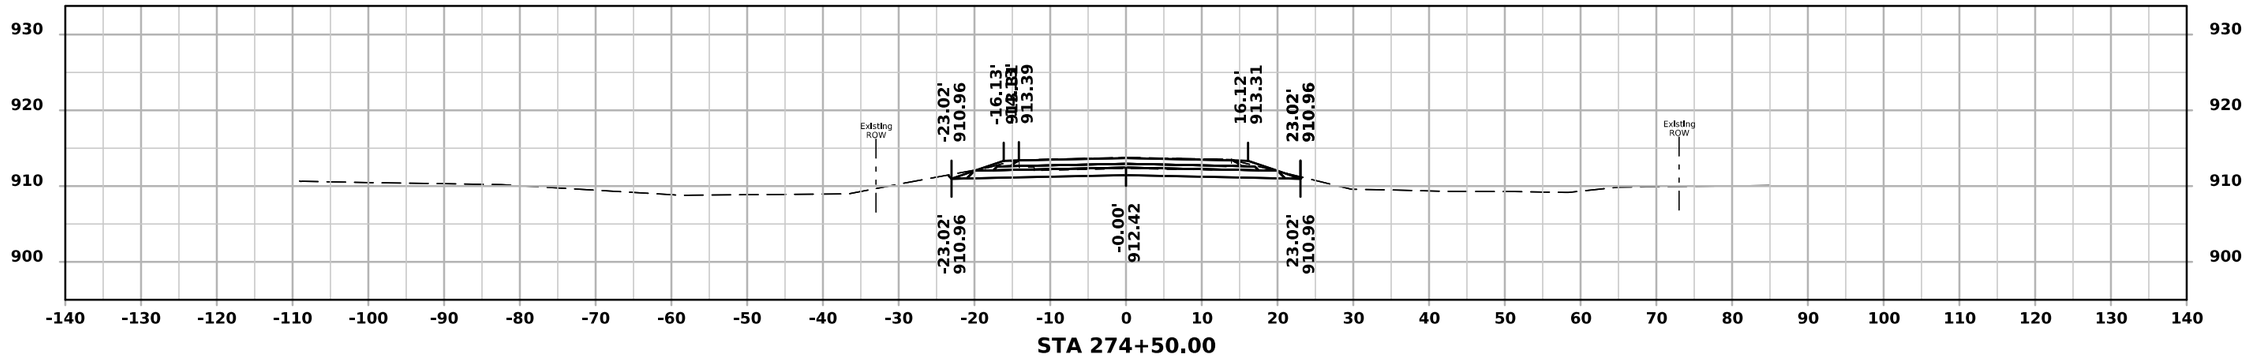

STA 274+50.00

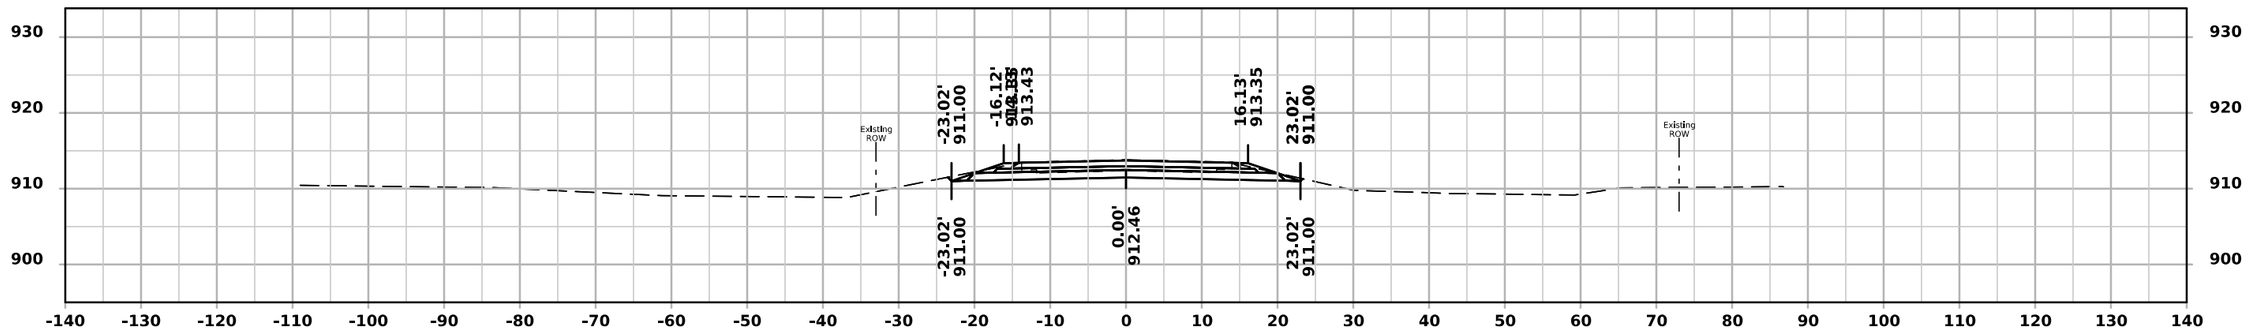

STA 274+00.00

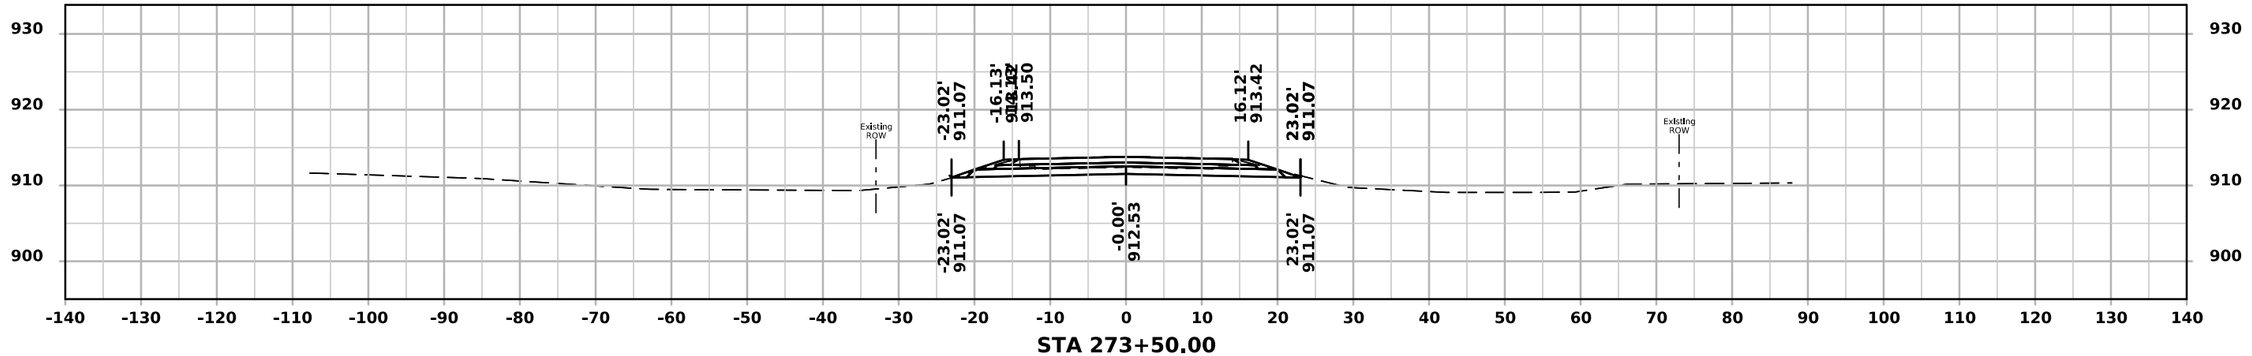


STA 273+50.00


FILE NO.	ENGLISH	DESIGN TEAM Rolando \ Johnson \ Suntken	BUTLER COUNTY	PROJECT NUMBER STP-057-1(044)--2C-12	SHEET NUMBER W.41	

10:18:44 AM 5/4/2026 csuntke pw:\\NTPwint1.dot.int.lan:PWMain\Documents\Projects\1205701024\DistrictDesign\CADD Files\Cross_Sections\XS_IA57_BOP_to_BRDG1.dgn.dgn


ML - IA 57

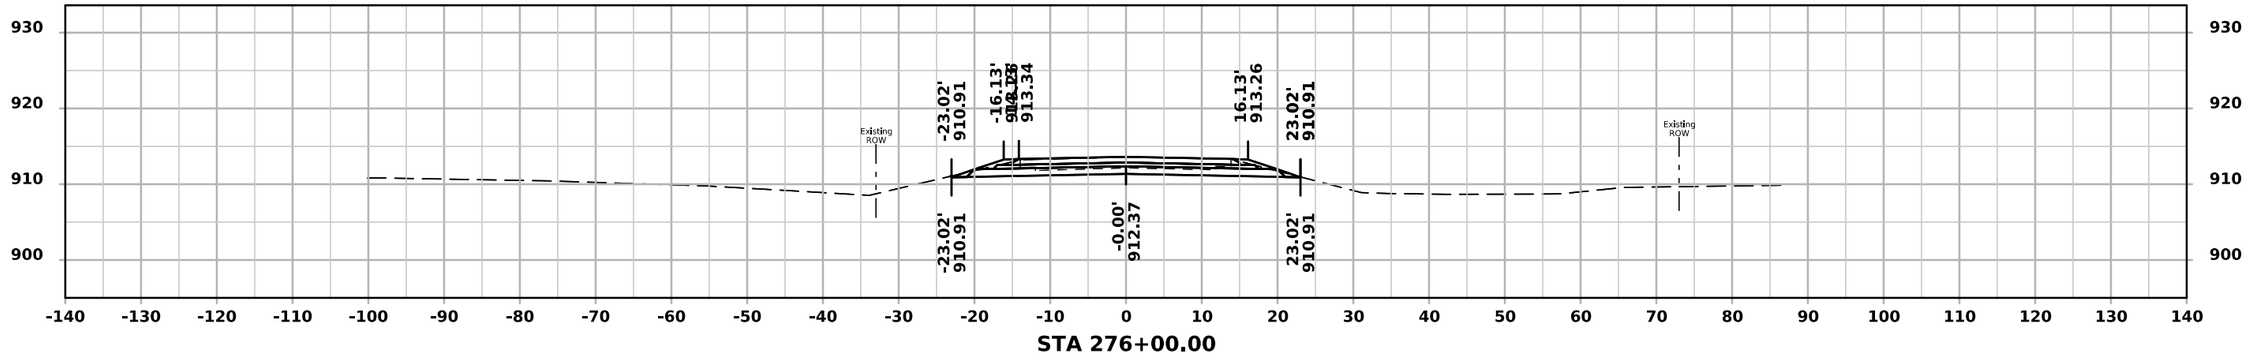

STA 276+00.00

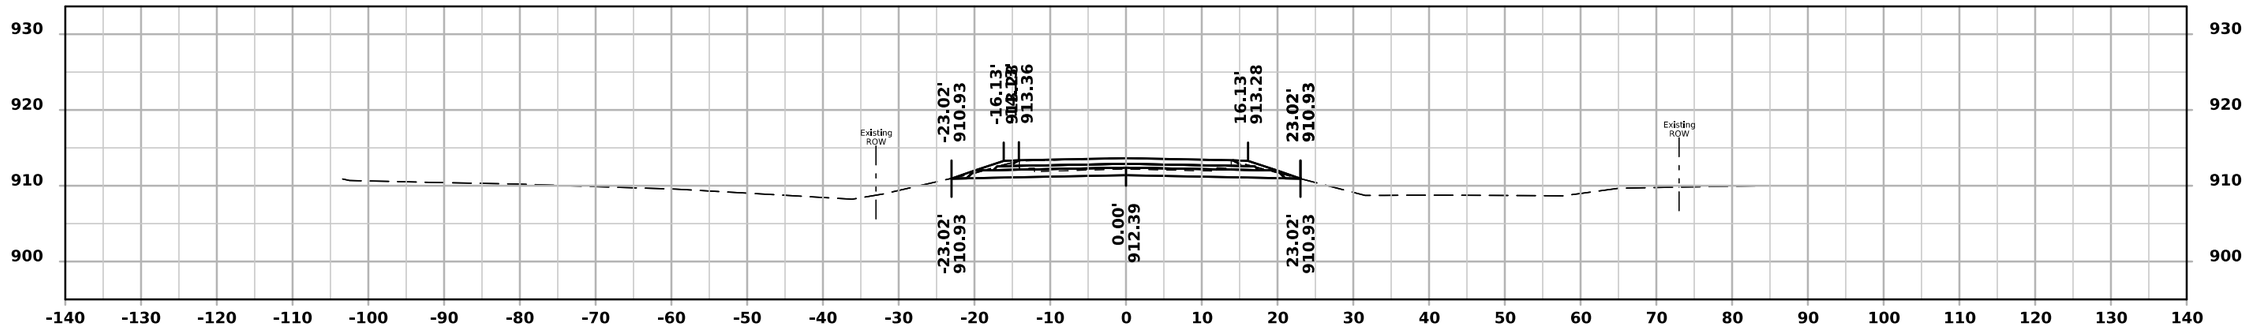

STA 275+50.00

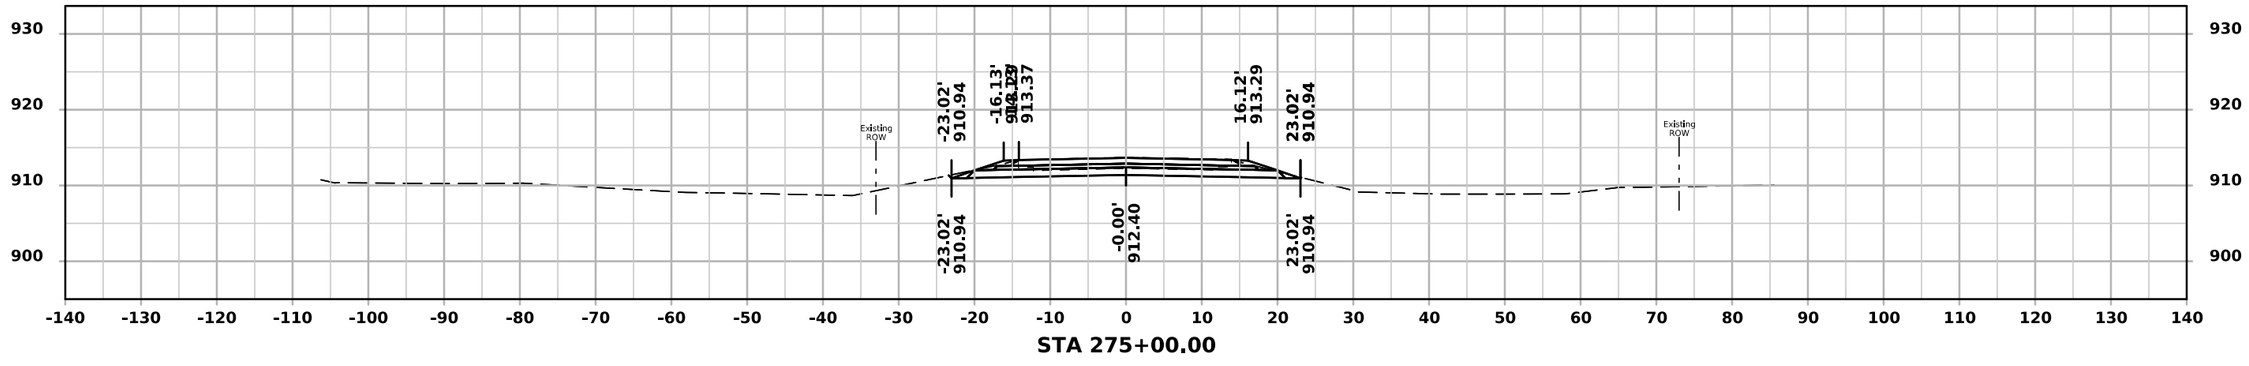


STA 275+00.00


FILE NO.	ENGLISH	DESIGN TEAM Rolando \ Johnson \ Suntken	BUTLER COUNTY	PROJECT NUMBER STP-057-1(044)--2C-12	SHEET NUMBER W.42

10:18:44 AM 5/4/2026 csuntke pw:\\NTPwint1.dot.int.lan:PWMain\Documents\Projects\1205701024\DistrictDesign\CADD Files\Cross_Sections\XS_IA57_BOP_to_BRDG1.dgn.dgn


ML - IA 57

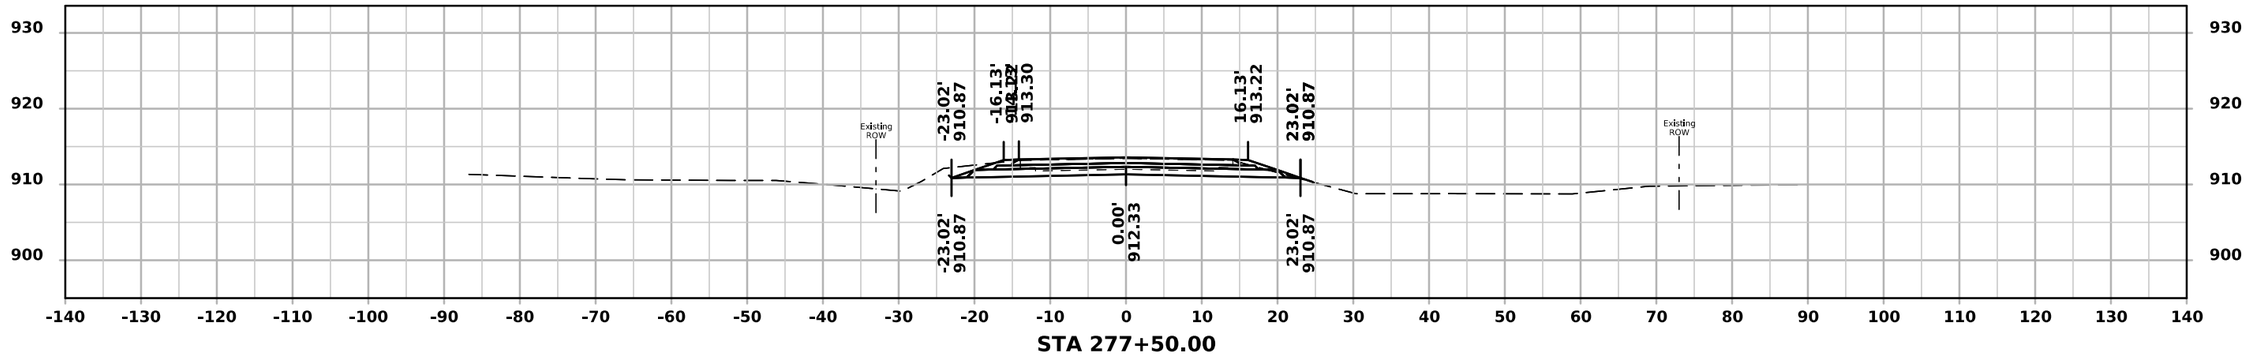

STA 277+50.00

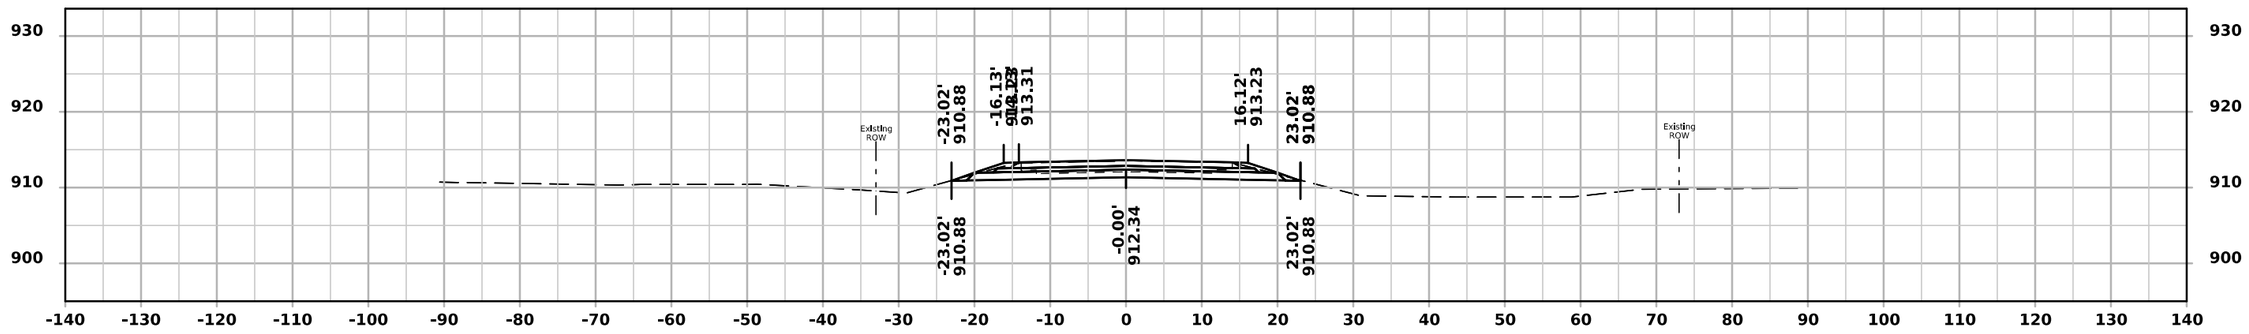

STA 277+00.00

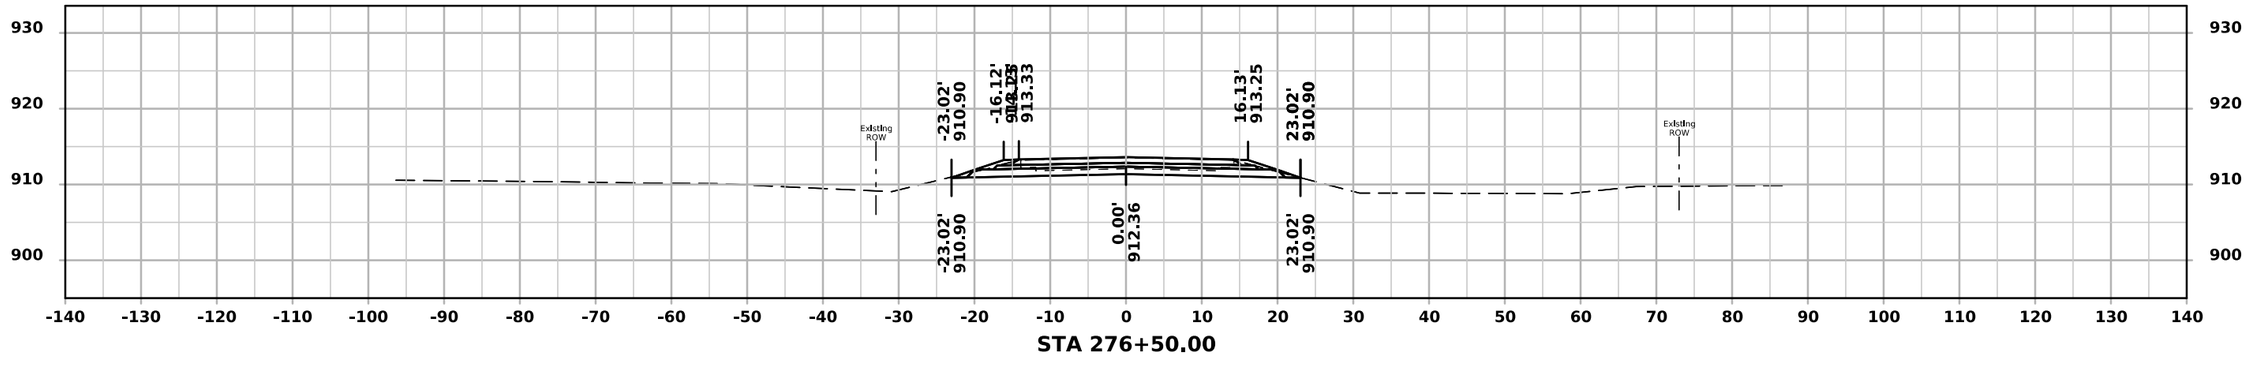


STA 276+50.00


FILE NO.	ENGLISH	DESIGN TEAM Rolando \ Johnson \ Suntken	BUTLER COUNTY	PROJECT NUMBER STP-057-1(044)--2C-12	SHEET NUMBER W.43

10:18:45 AM 5/4/2026 csuntke pw:\\NTPwint1.dot.int.lan:PWMain\Documents\Projects\1205701024\DistrictDesign\CADD Files\Cross_Sections\XS_IA57_BOP_to_BRDG1.dgn.dgn


ML - IA 57

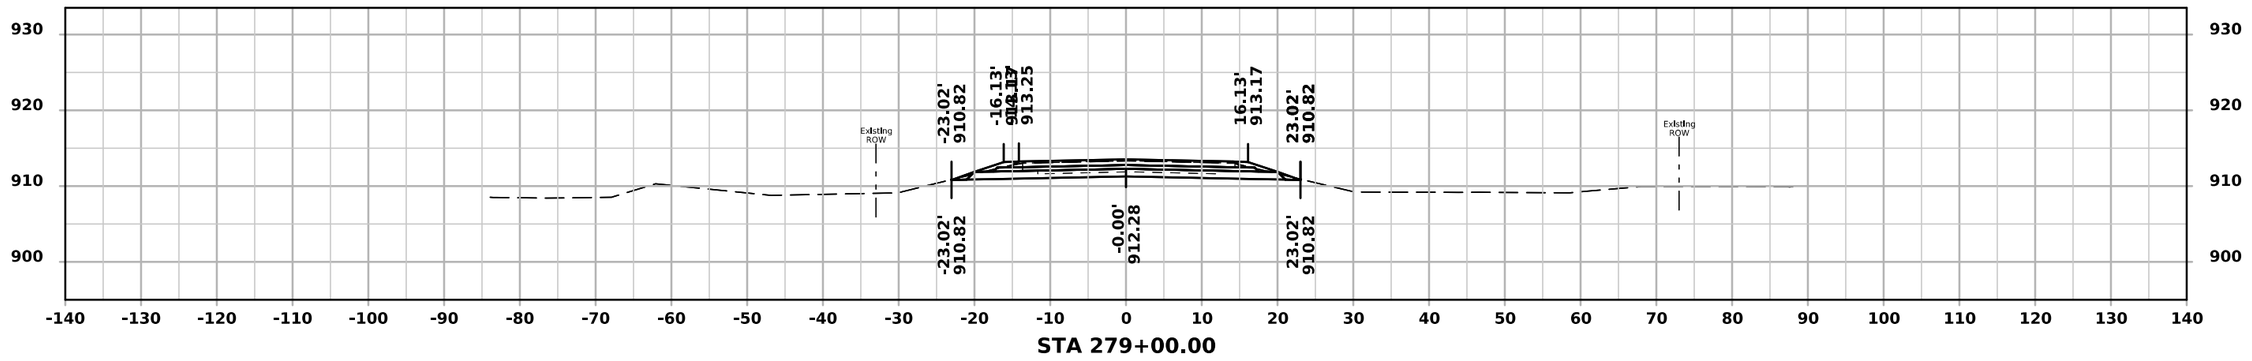

STA 279+00.00

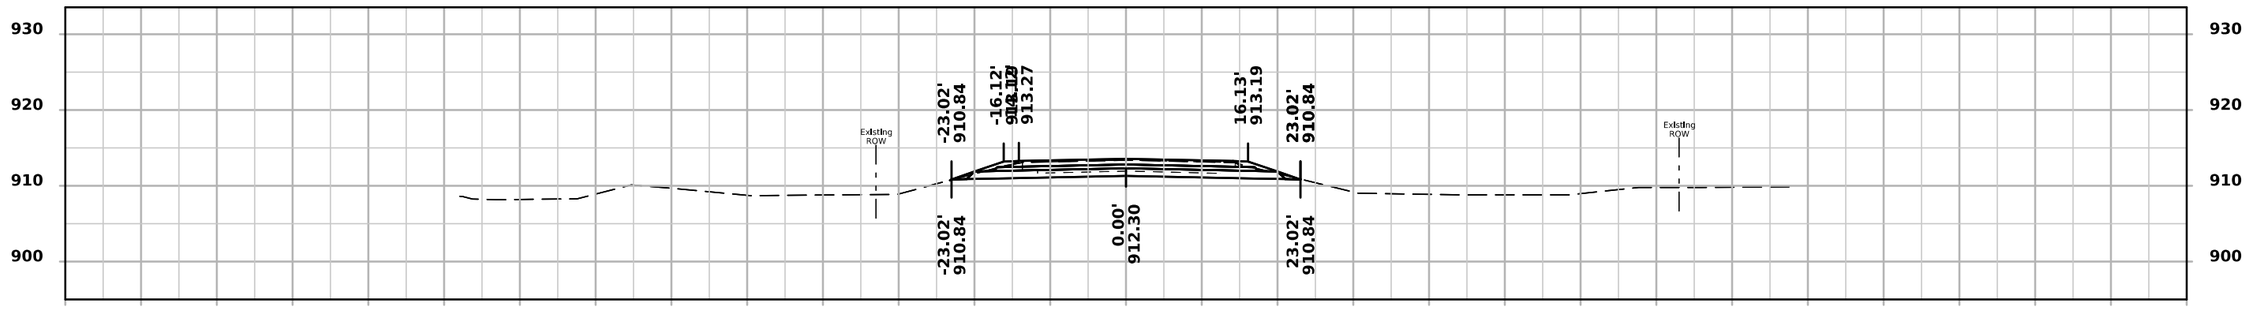

STA 278+50.00

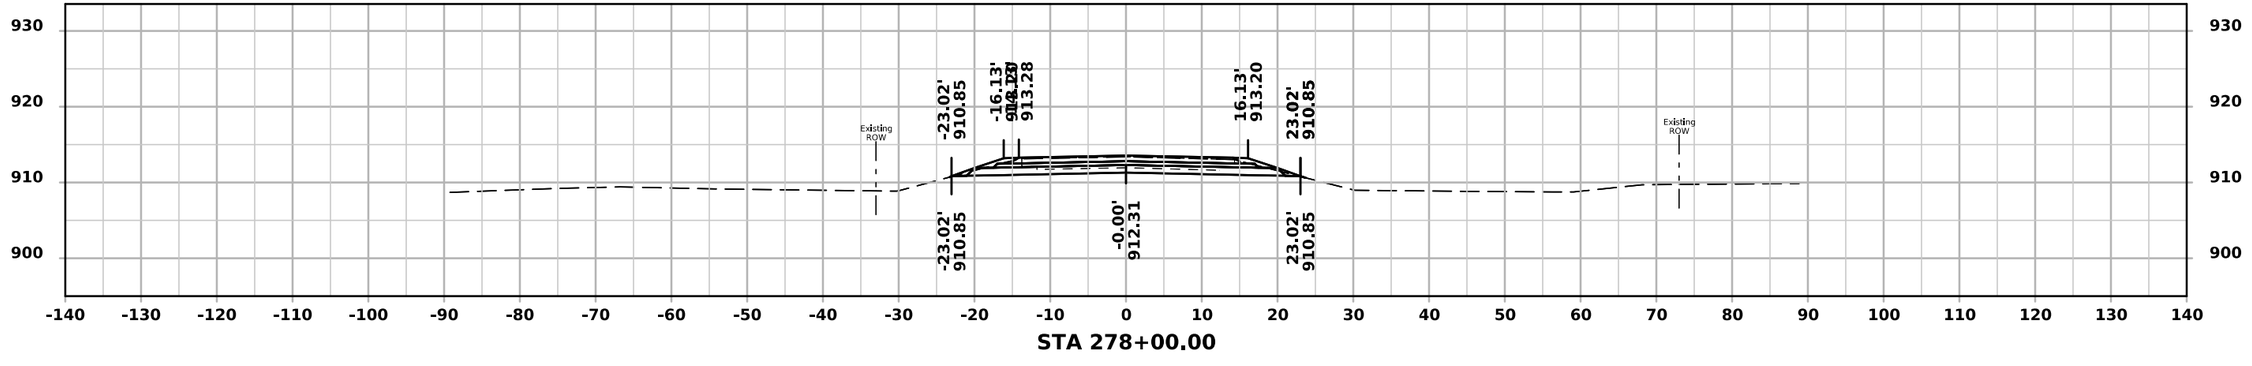


STA 278+00.00


FILE NO.	ENGLISH	DESIGN TEAM Rolando \ Johnson \ Suntken	BUTLER COUNTY	PROJECT NUMBER STP-057-1(044)--2C-12	SHEET NUMBER W.44

10:18:46 AM 5/4/2026 csuntke pw:\\NTPwint1.dot.int.lan:PWMain\Documents\Projects\1205701024\DistrictDesign\CADD Files\Cross_Sections\XS_IA57_BOP_to_BRDG1.dgn.dgn


ML - IA 57

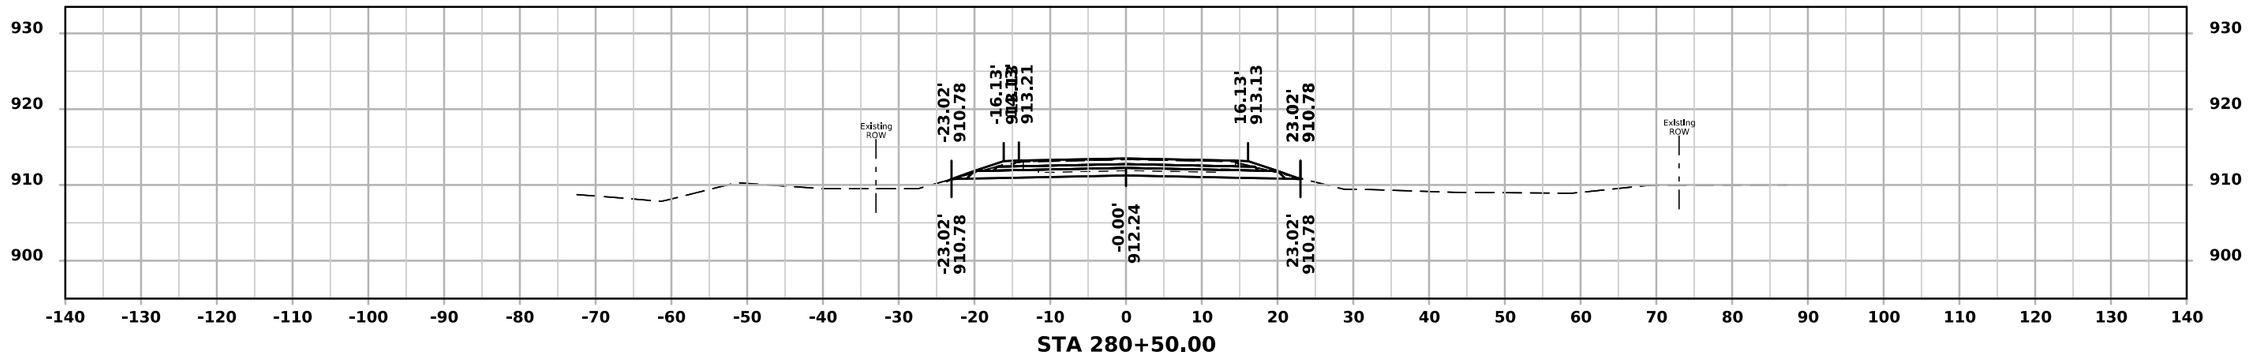

STA 280+50.00

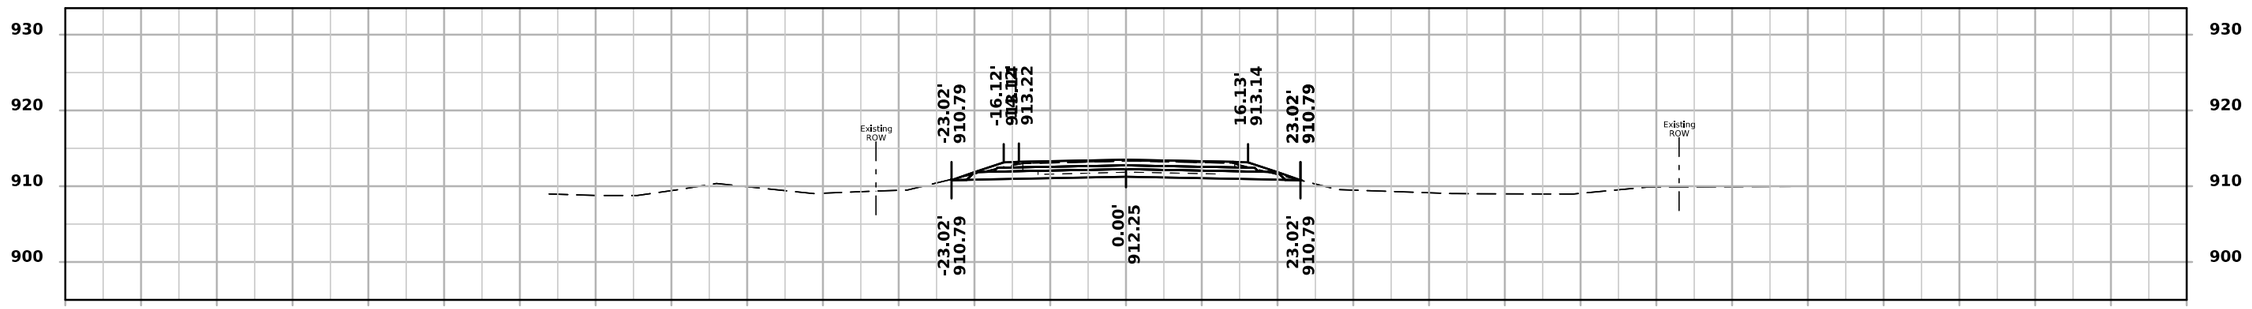

STA 280+00.00

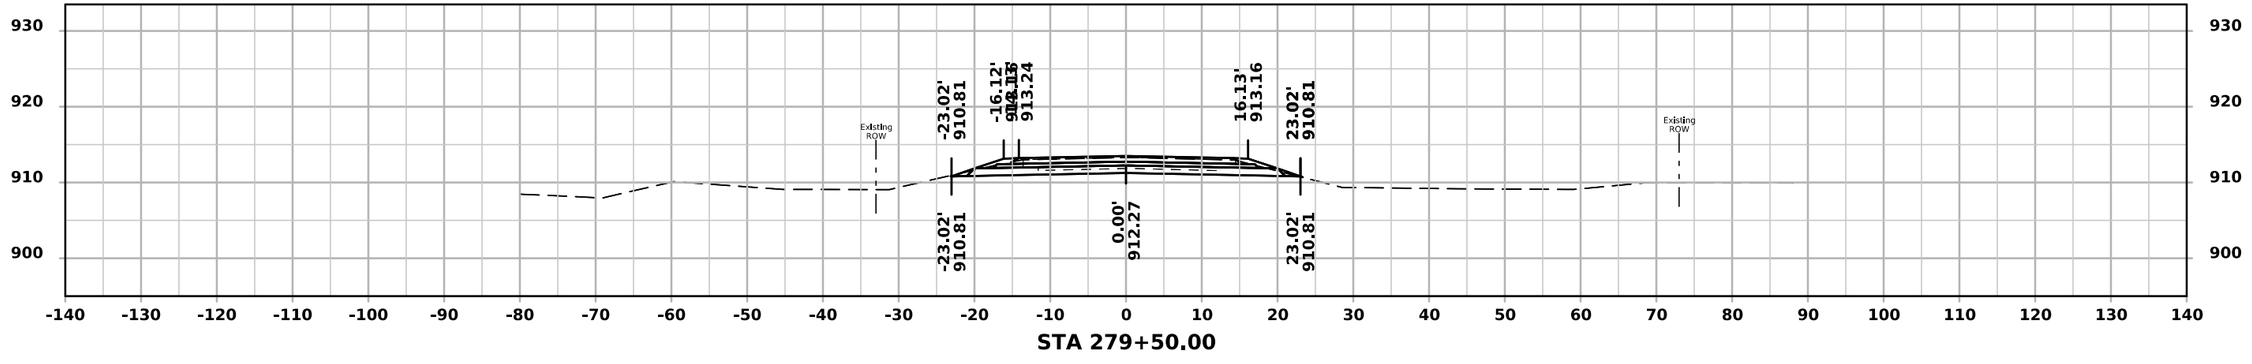


STA 279+50.00


FILE NO.	ENGLISH	DESIGN TEAM Rolando \ Johnson \ Suntken	BUTLER COUNTY	PROJECT NUMBER STP-057-1(044)--2C-12	SHEET NUMBER W.45

10:18:47 AM 5/4/2026 csuntke pw:\\NTPwint1.dot.int.lan:PWMain\Documents\Projects\1205701024\DistrictDesign\CADD Files\Cross_Sections\XS_IA57_BOP_to_BRDG1.dgn.dgn


ML - IA 57

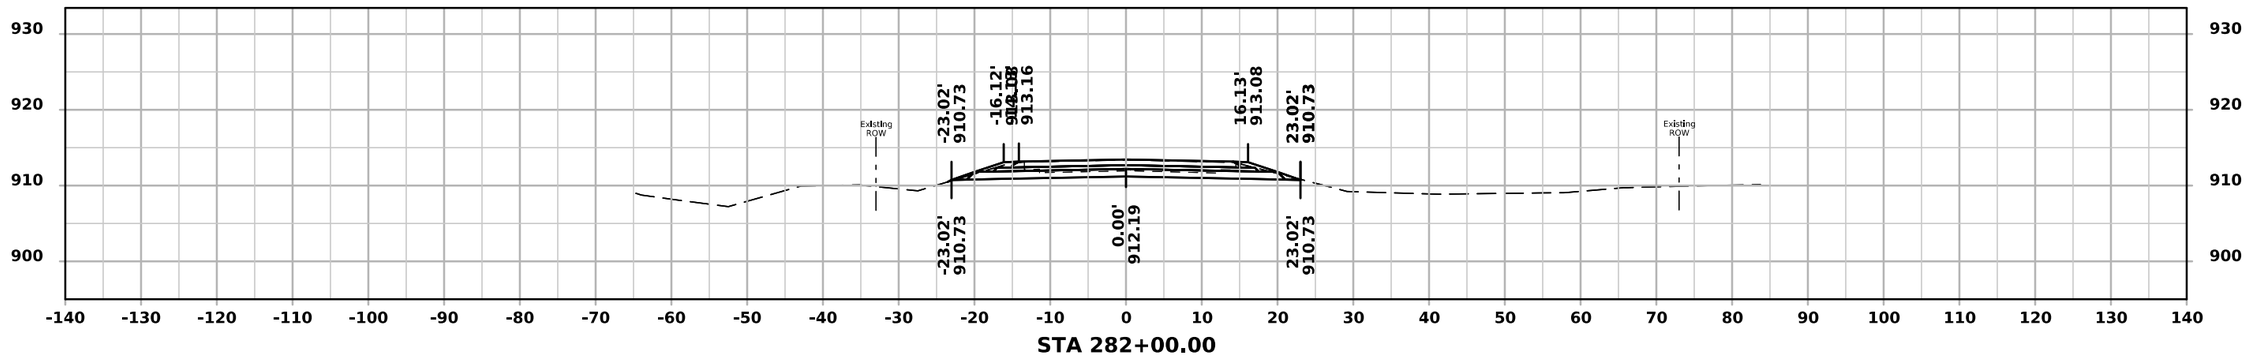

STA 282+00.00

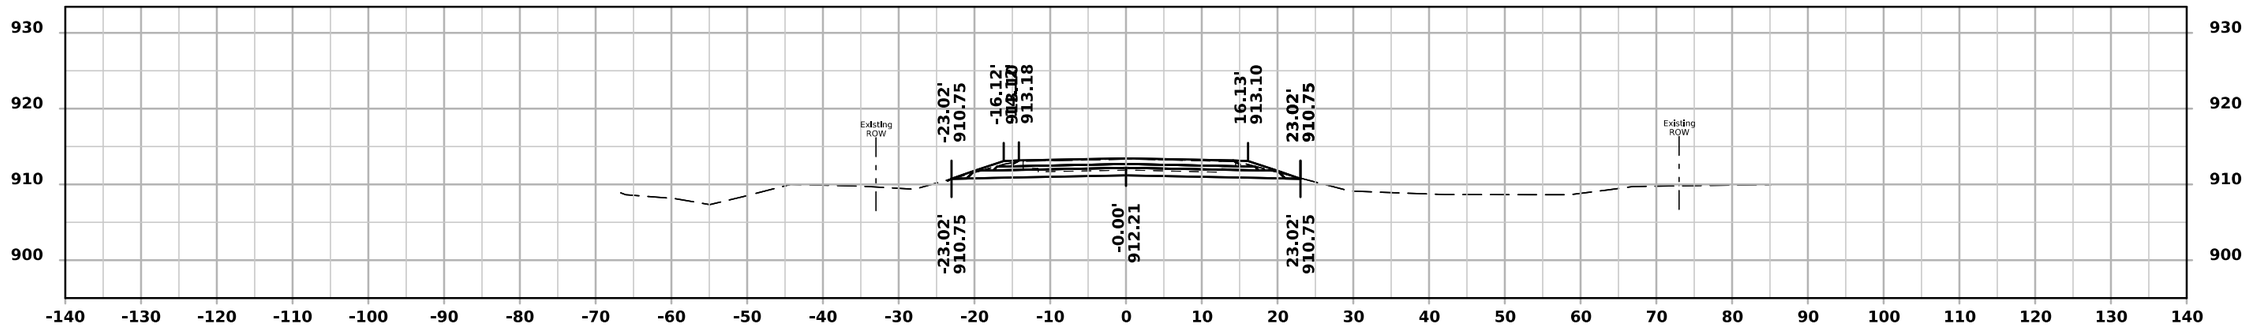

STA 281+50.00

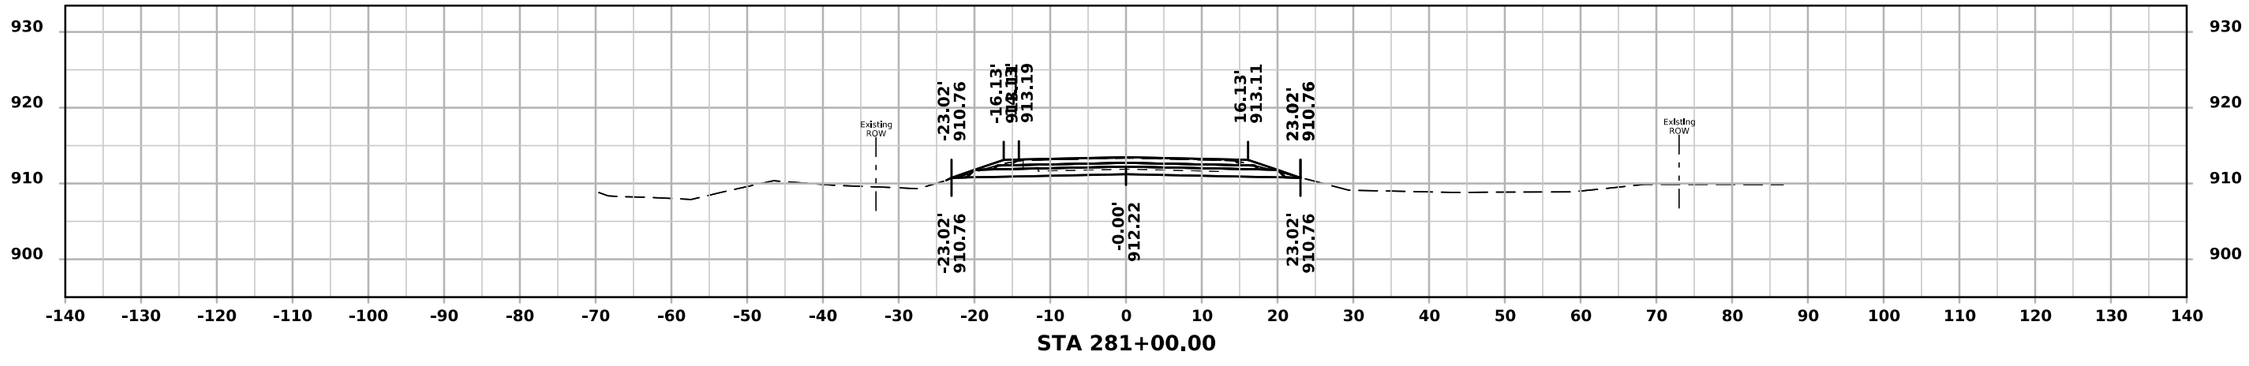


STA 281+00.00


FILE NO.	ENGLISH	DESIGN TEAM Rolando \ Johnson \ Suntken	BUTLER COUNTY	PROJECT NUMBER STP-057-1(044)--2C-12	SHEET NUMBER W.46

10:18:47 AM 5/4/2026 csuntke pw:\\NTPwint1.dot.int.lan:PWMain\Documents\Projects\1205701024\DistrictDesign\CADD Files\Cross_Sections\XS_IA57_BOP_to_BRDG1.dgn.dgn


ML - IA 57

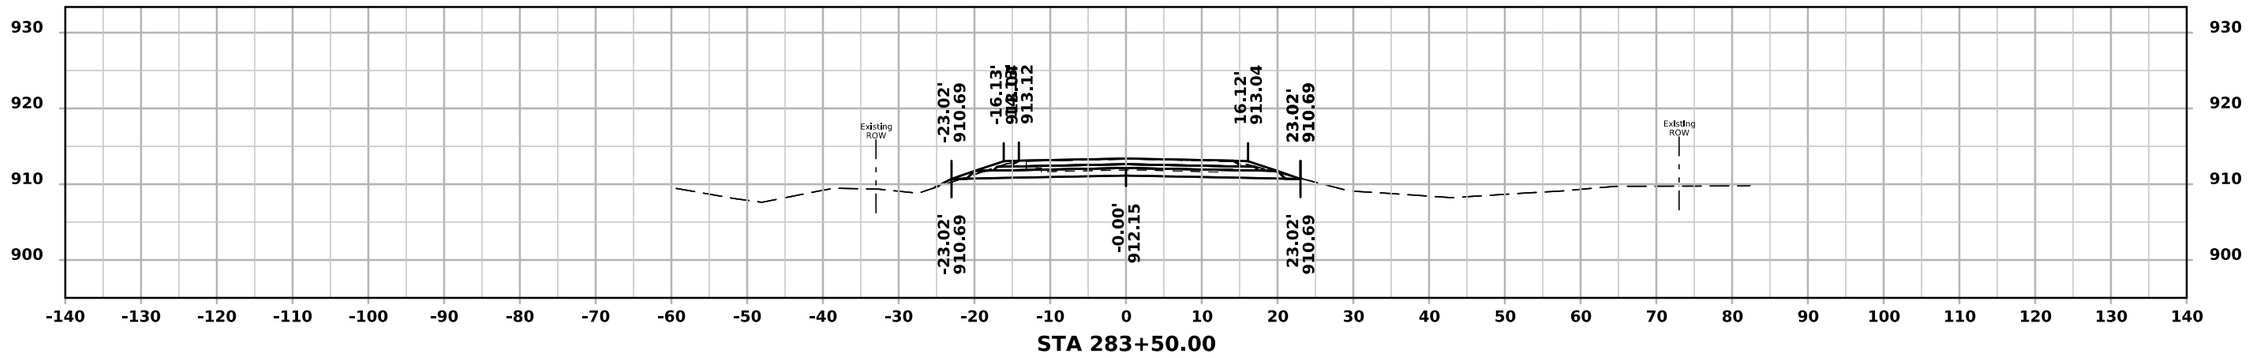

STA 283+50.00

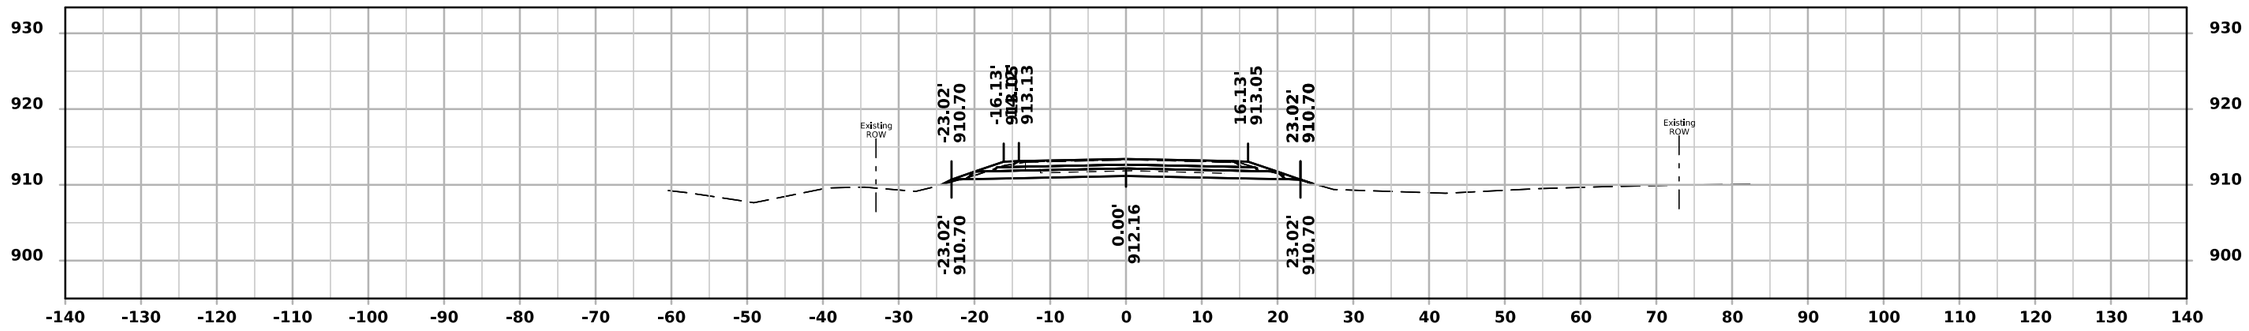

STA 283+00.00

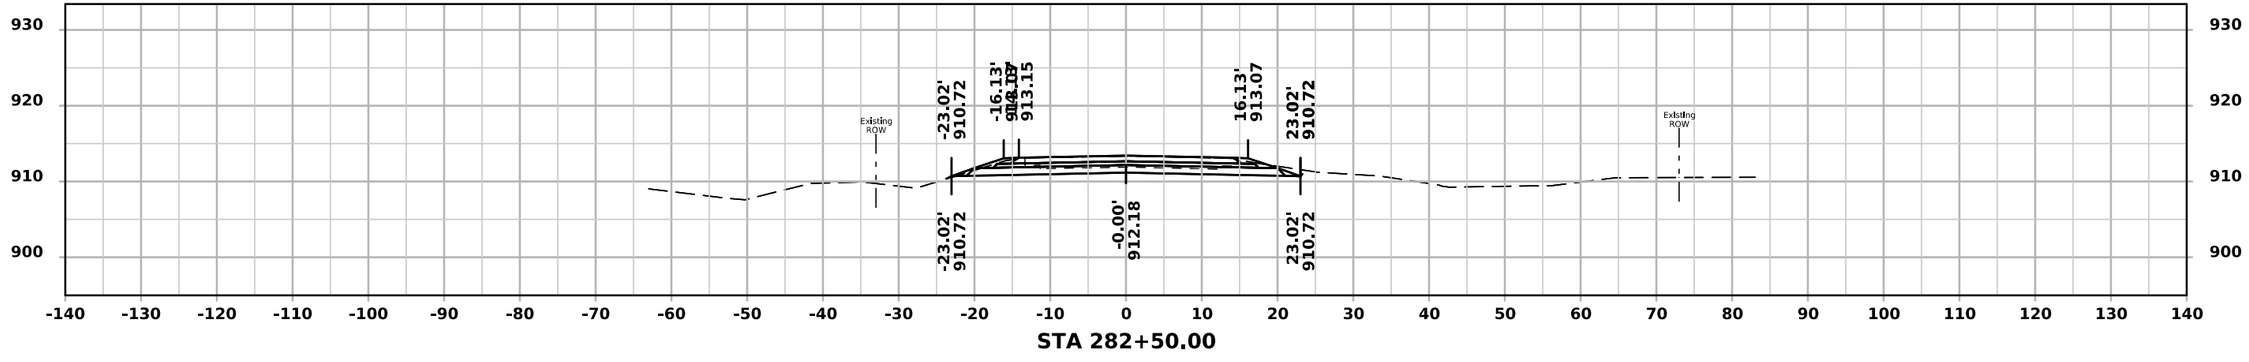


STA 282+50.00


FILE NO.	ENGLISH	DESIGN TEAM Rolando \ Johnson \ Suntken	BUTLER COUNTY	PROJECT NUMBER STP-057-1(044)--2C-12	SHEET NUMBER W.47

10:18:48 AM 5/4/2026 csuntke pw:\\NTPwint1.dot.int.lan:PWMain\Documents\Projects\1205701024\DistrictDesign\CADD Files\Cross_Sections\XS_IA57_BOP_to_BRDG1.dgn.dgn


ML - IA 57

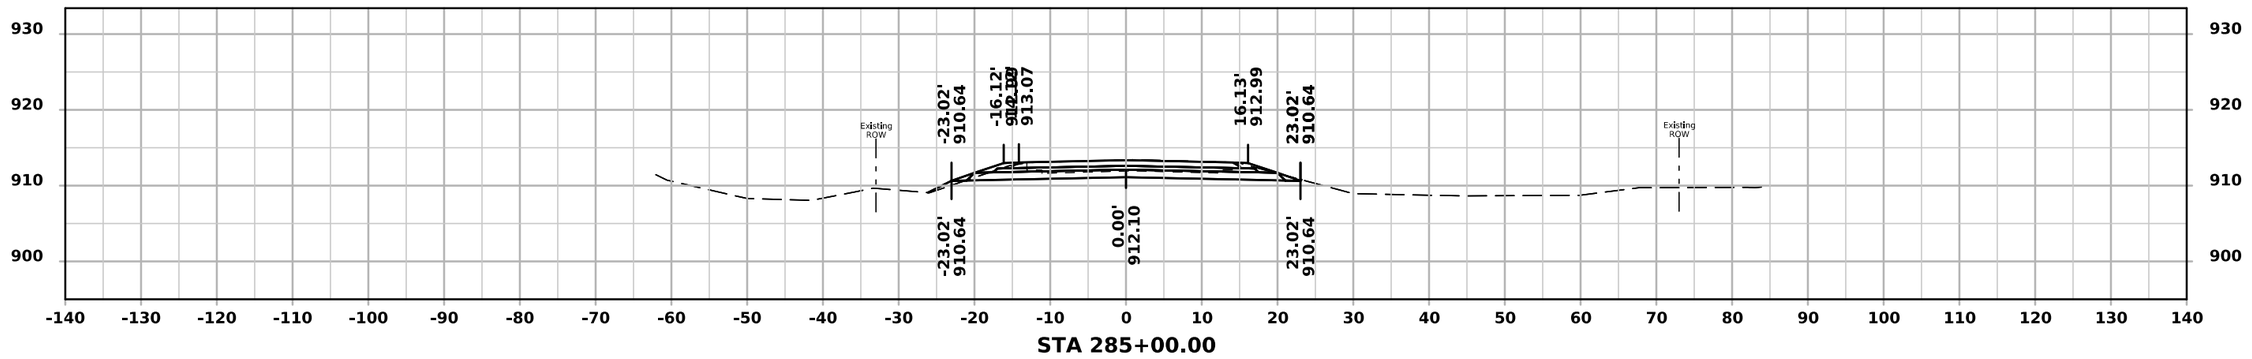

STA 285+00.00

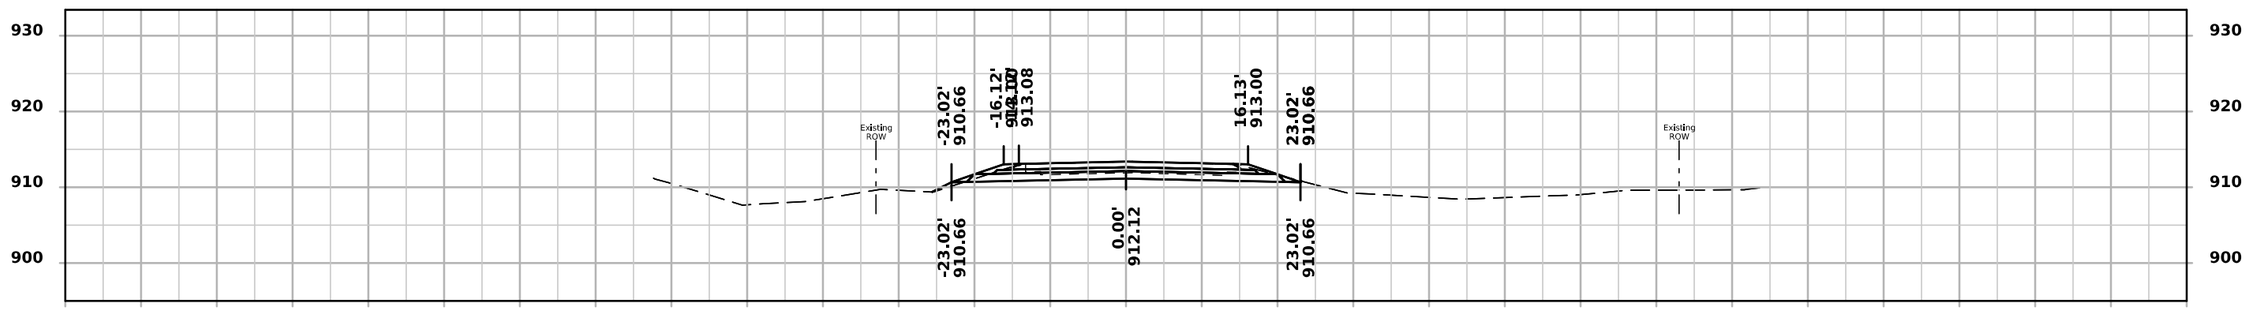

STA 284+50.00

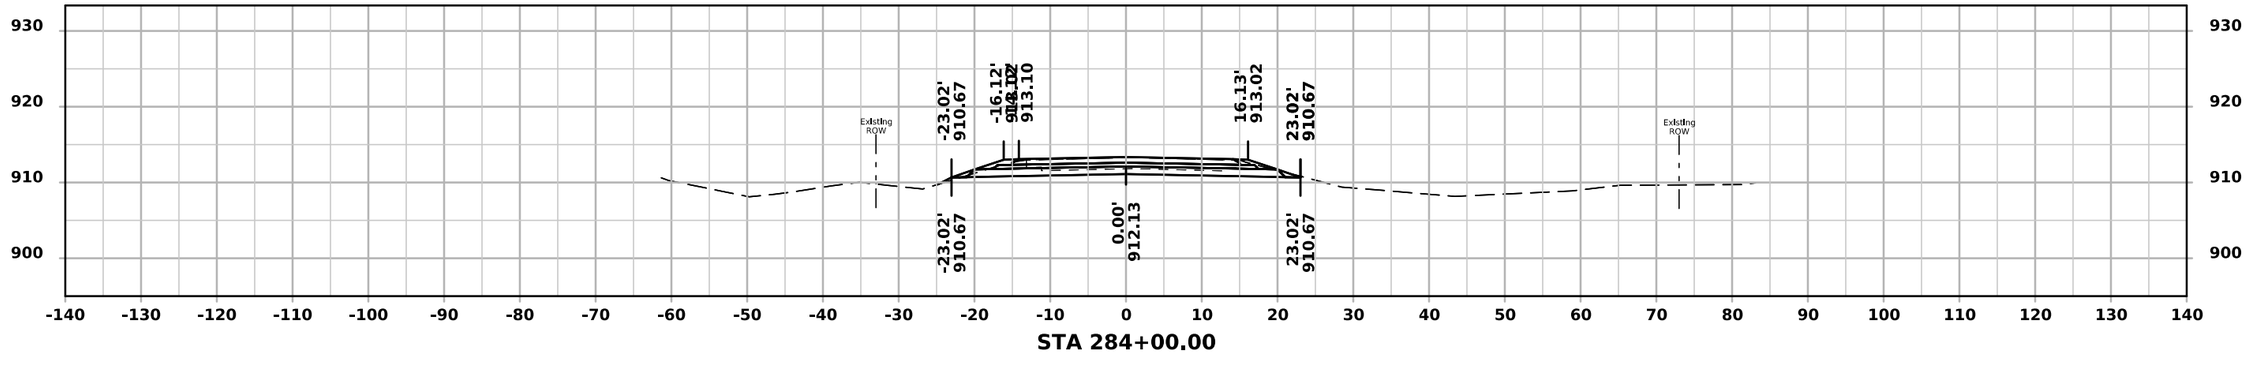


STA 284+00.00


FILE NO.	ENGLISH	DESIGN TEAM Rolando \ Johnson \ Suntken	BUTLER COUNTY	PROJECT NUMBER STP-057-1(044)--2C-12	SHEET NUMBER W.48

10:18:49 AM 5/4/2026 csuntke pw:\\NTPwint1.dot.int.lan:PWMain\Documents\Projects\1205701024\DistrictDesign\CADD Files\Cross_Sections\XS_IA57_BOP_to_BRDG1.dgn.dgn


ML - IA 57

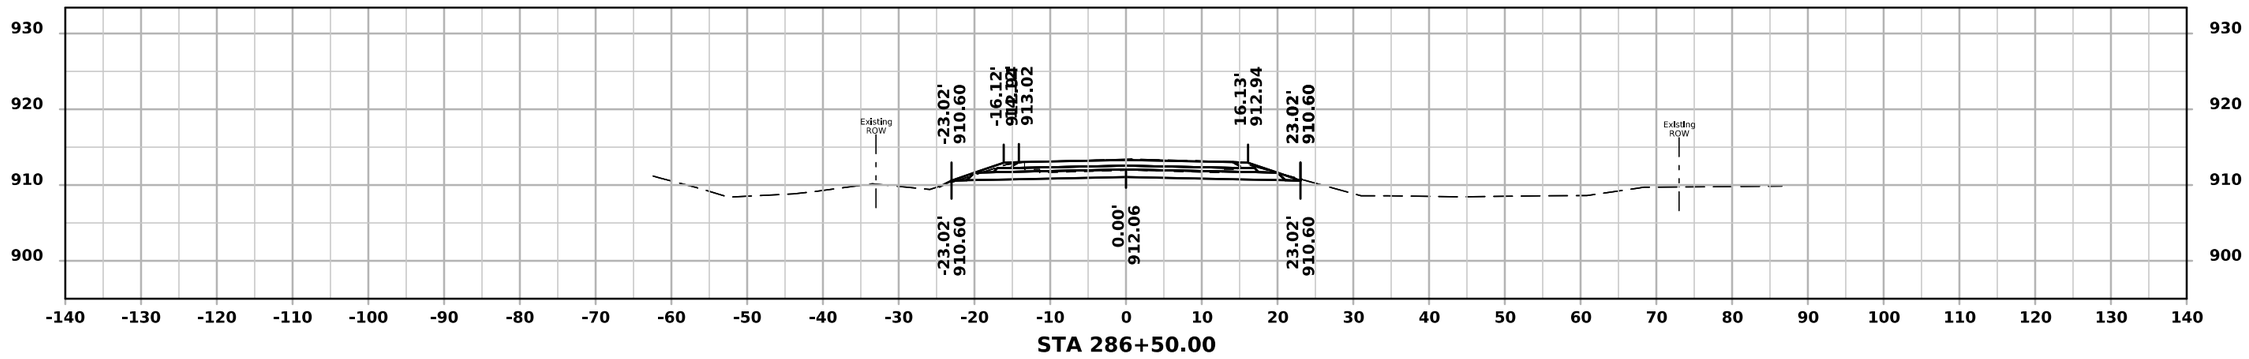

STA 286+50.00

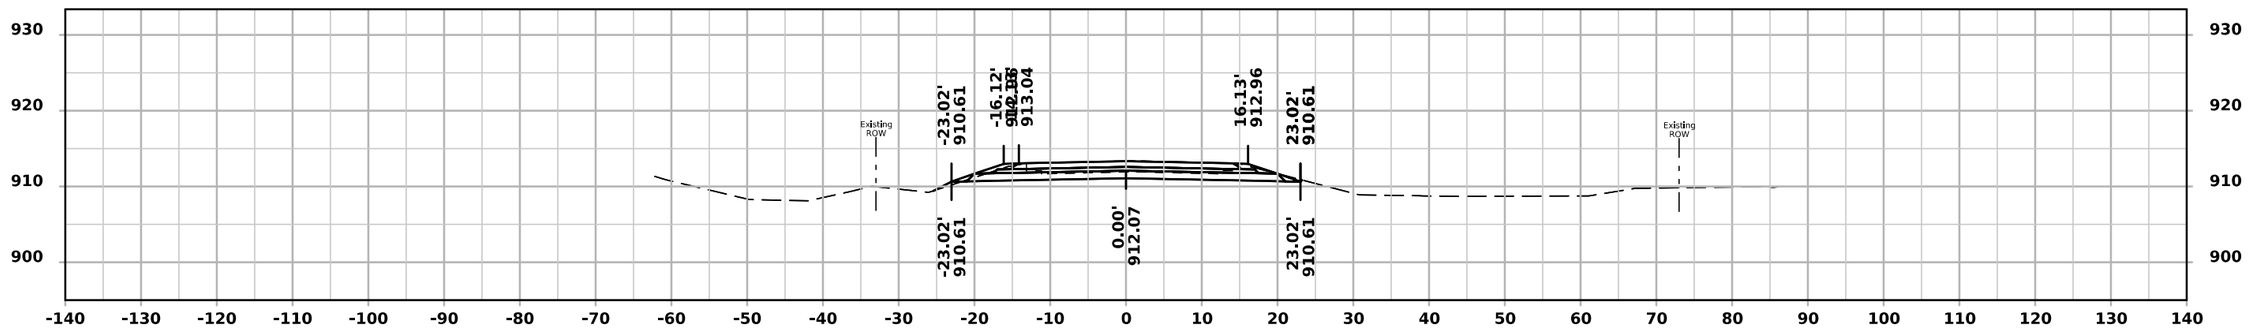

STA 286+00.00

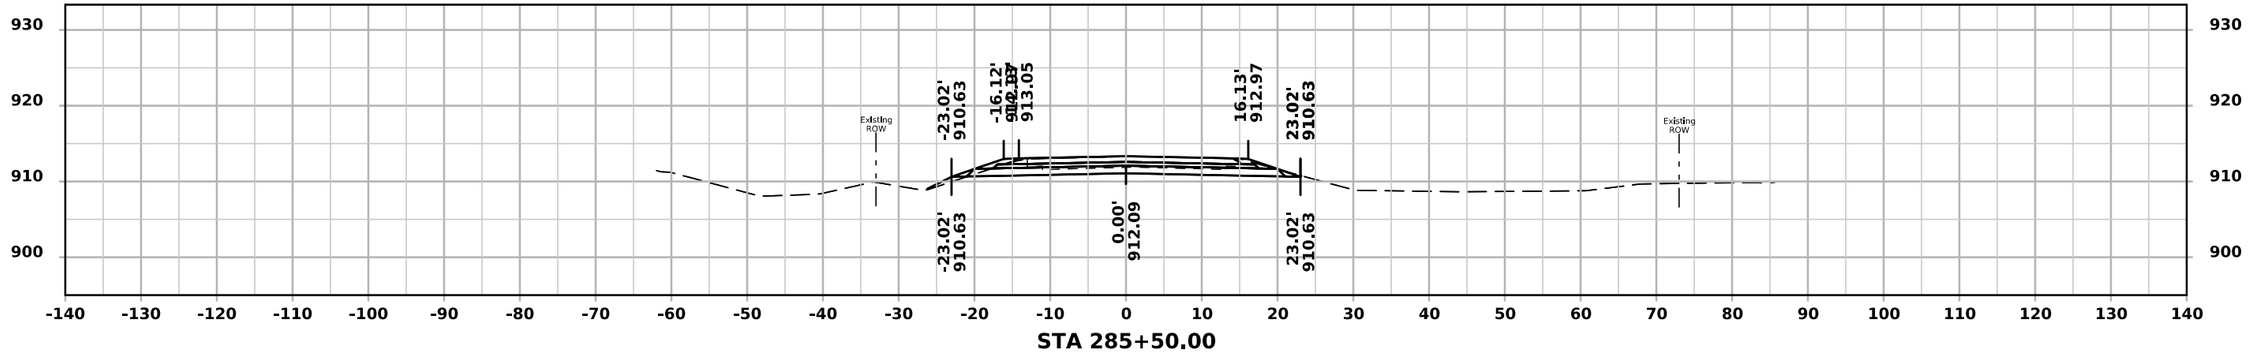


STA 285+50.00


FILE NO.	ENGLISH	DESIGN TEAM Rolando \ Johnson \ Suntken	BUTLER COUNTY	PROJECT NUMBER STP-057-1(044)--2C-12	SHEET NUMBER W.49

10:18:50 AM 5/4/2026 csuntke pw:\\NTPwint1.dot.int.lan:PWMain\Documents\Projects\1205701024\DistrictDesign\CADD Files\Cross_Sections\XS_IA57_BOP_to_BRDG1.dgn.dgn


ML - IA 57

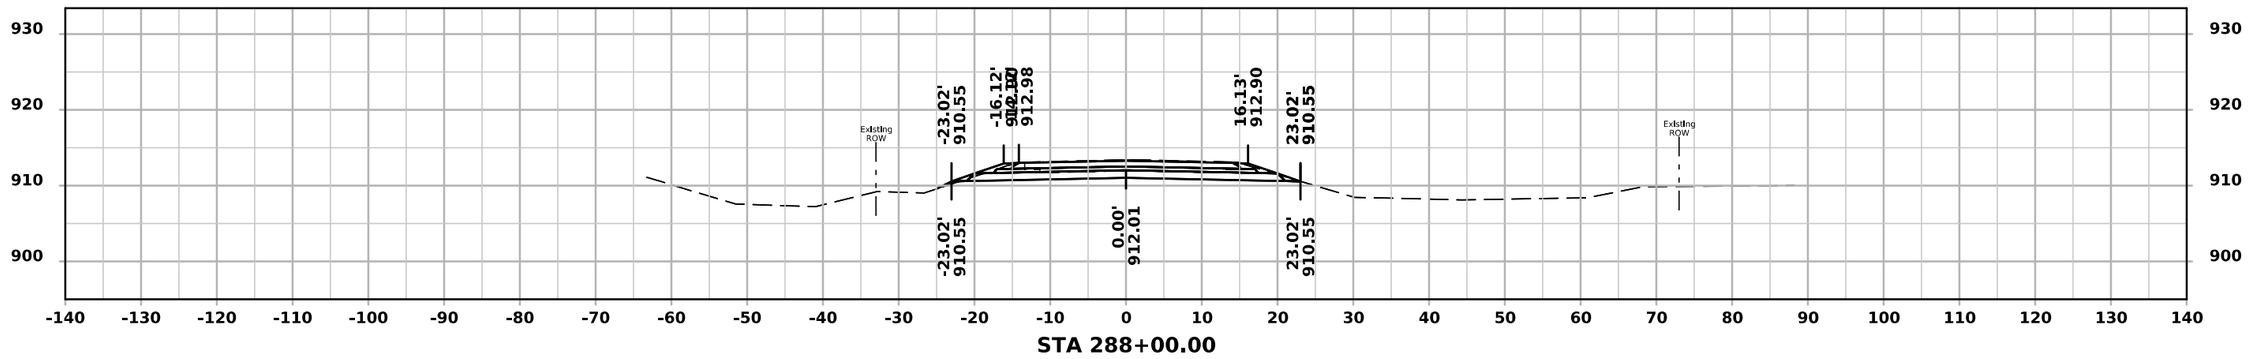

STA 288+00.00

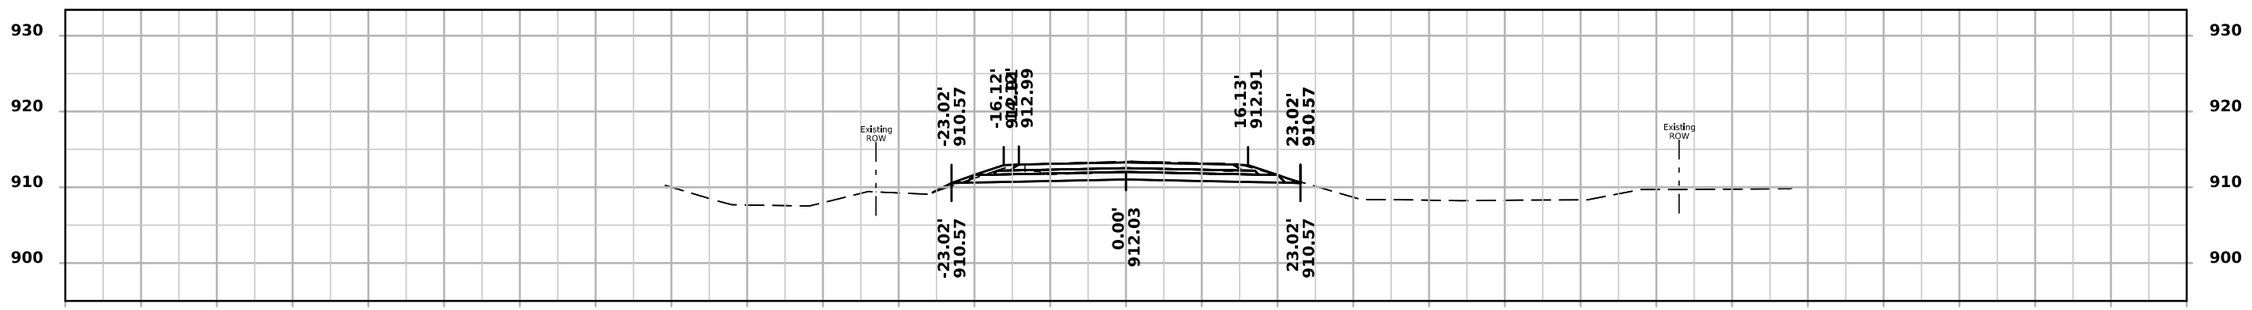

STA 287+50.00

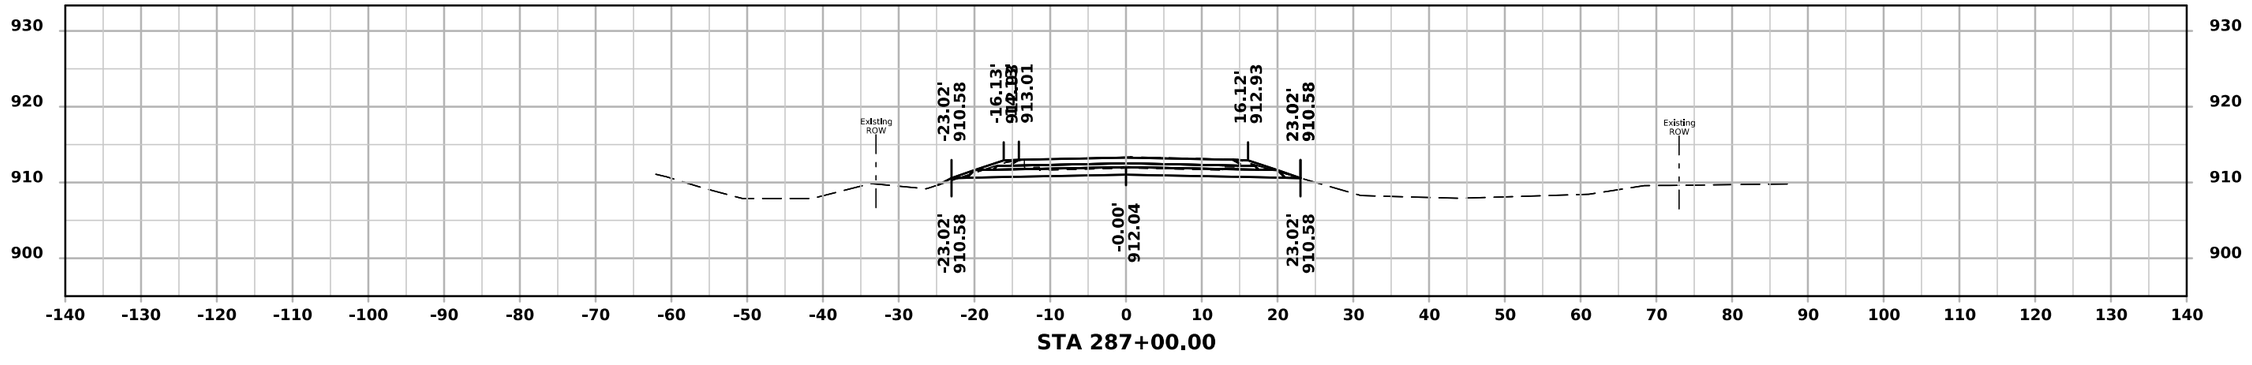


STA 287+00.00


FILE NO.	ENGLISH	DESIGN TEAM Rolando \ Johnson \ Suntken	BUTLER COUNTY	PROJECT NUMBER STP-057-1(044)--2C-12	SHEET NUMBER W.50

10:18:51 AM 5/4/2026 csuntke pw:\\NTPwint1.dot.int.lan:PWMain\Documents\Projects\1205701024\DistrictDesign\CADD Files\Cross_Sections\XS_IA57_BOP_to_BRDG1.dgn.dgn


ML - IA 57

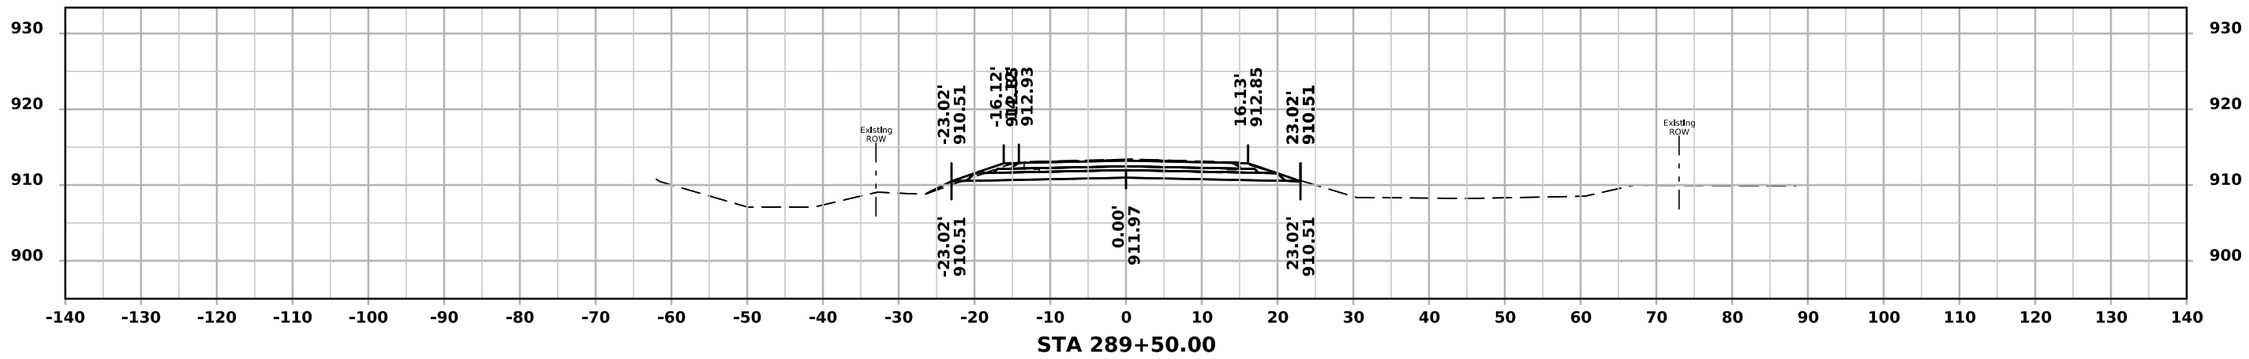

STA 289+50.00

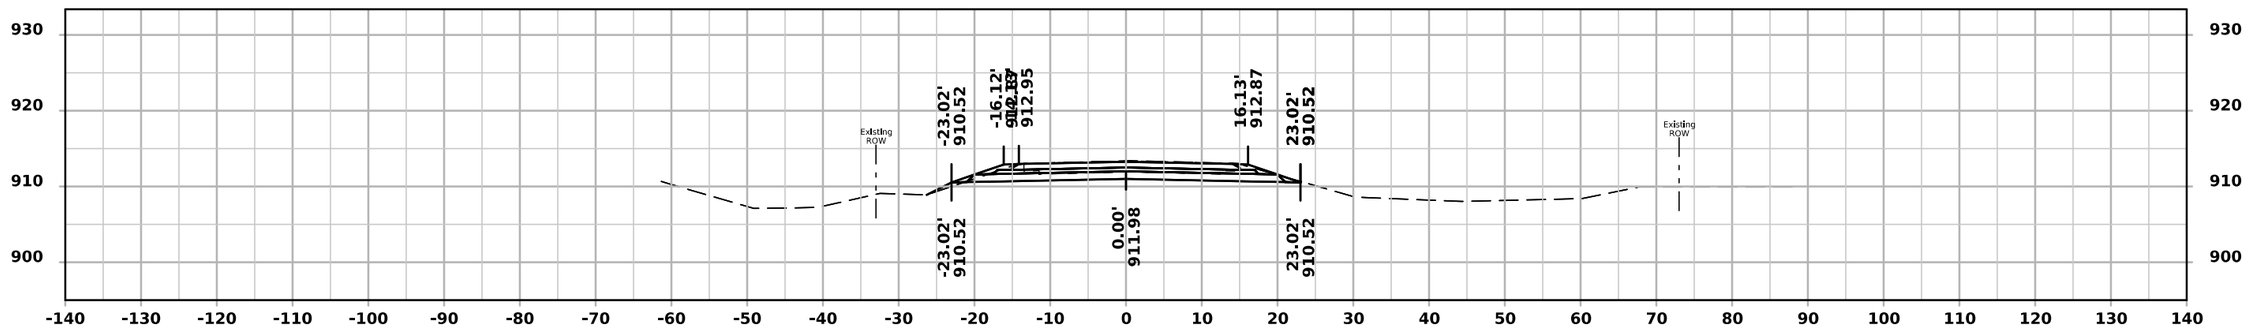

STA 289+00.00

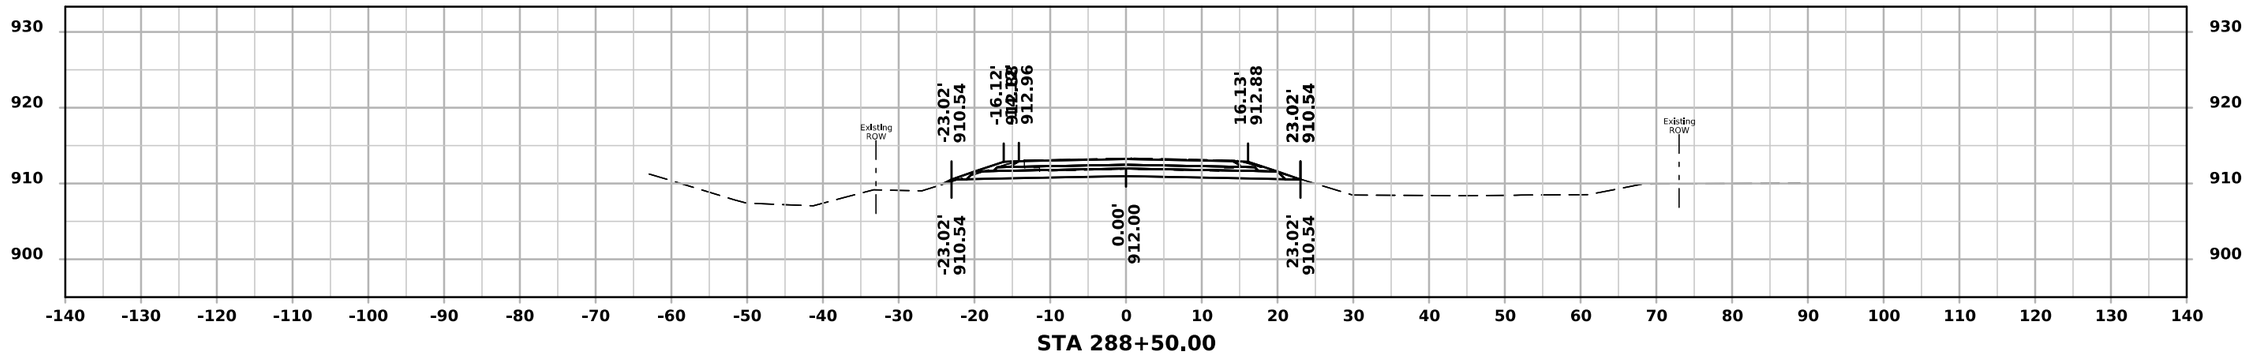


STA 288+50.00


FILE NO.	ENGLISH	DESIGN TEAM Rolando \ Johnson \ Suntken	BUTLER COUNTY	PROJECT NUMBER STP-057-1(044)--2C-12	SHEET NUMBER W.51

10:18:51 AM 5/4/2026 csuntke pw:\\NTPwint1.dot.int.lan:PWMain\Documents\Projects\1205701024\DistrictDesign\CADD Files\Cross_Sections\XS_IA57_BOP_to_BRDG1.dgn.dgn


ML - IA 57

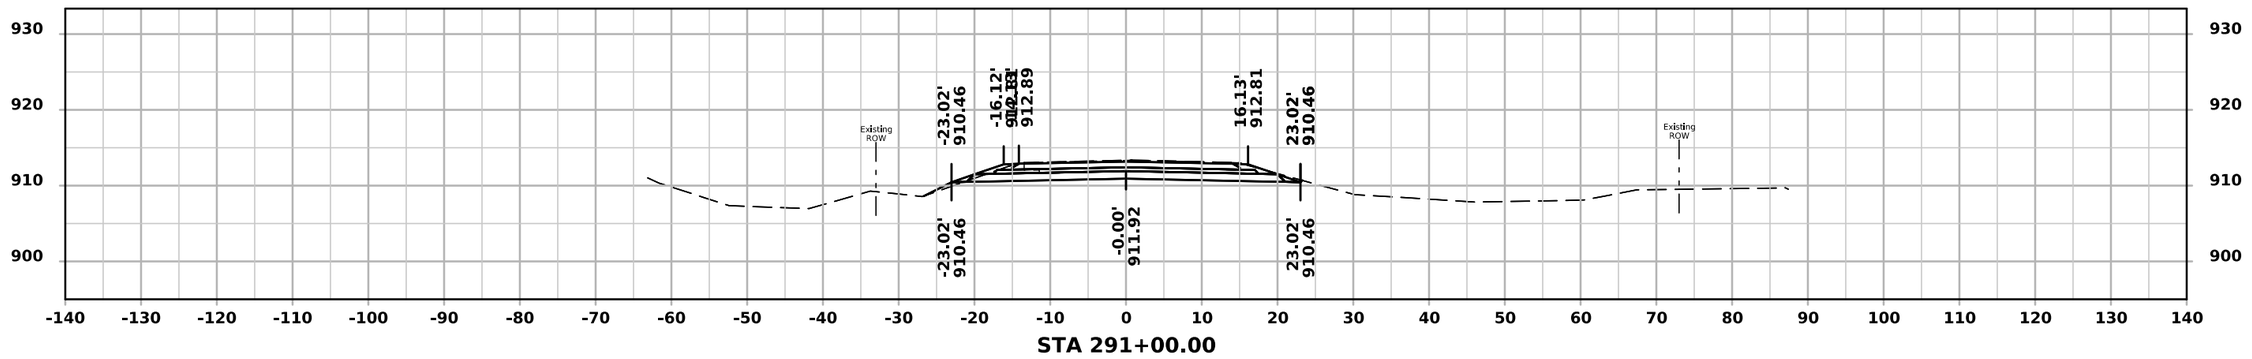

STA 291+00.00

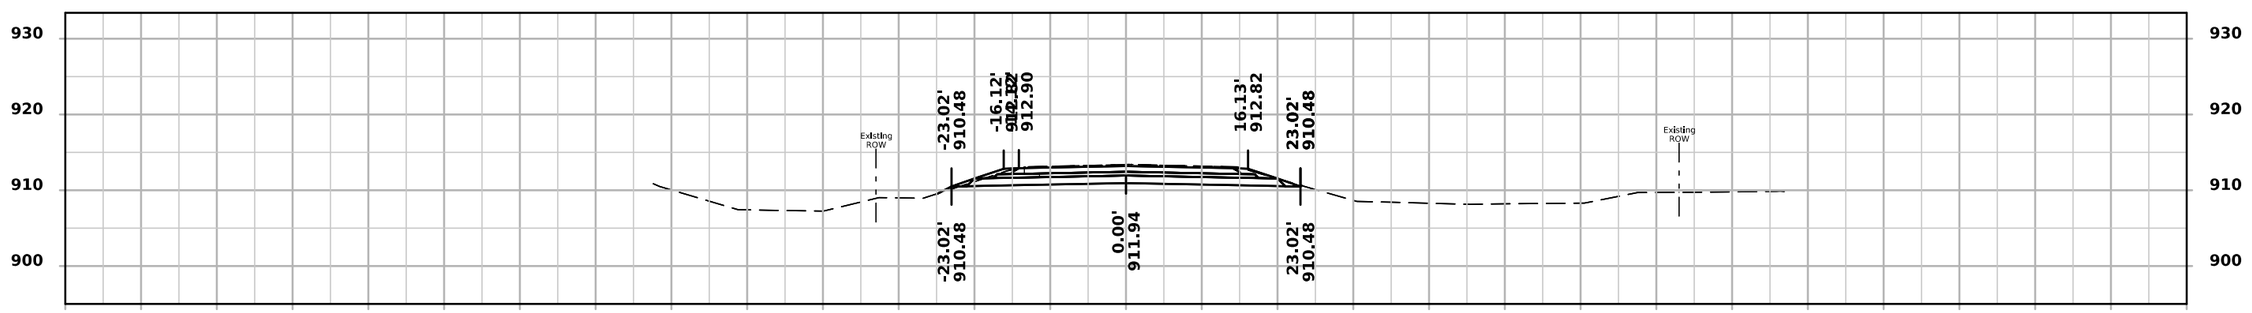

STA 290+50.00

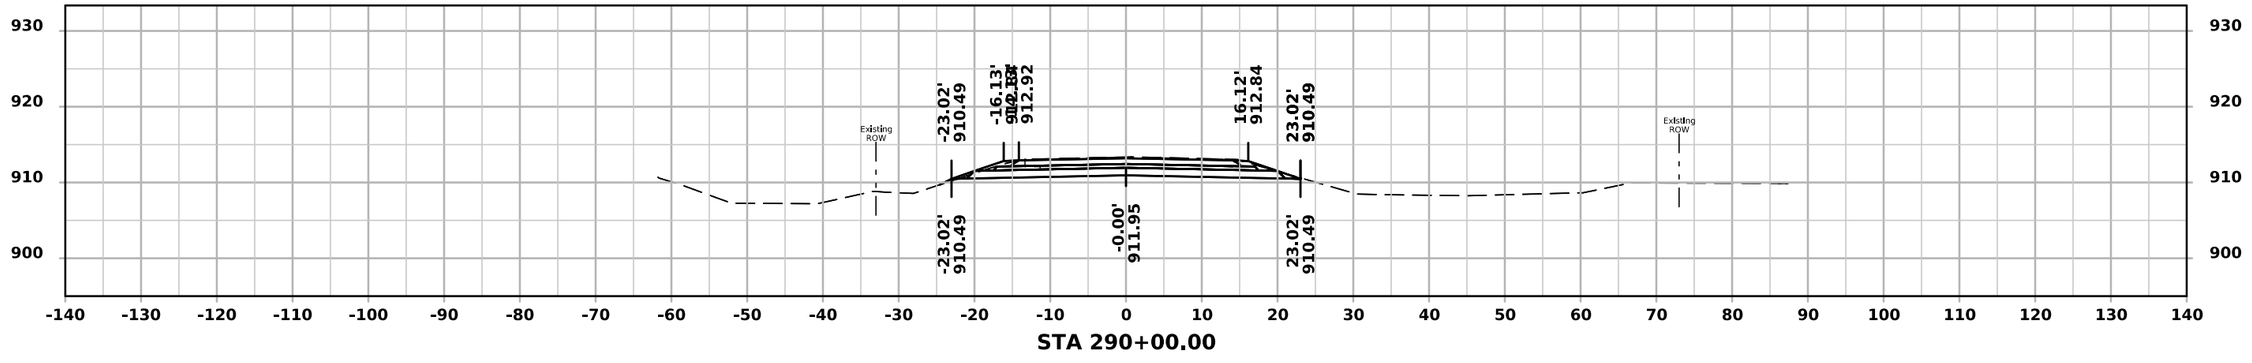


STA 290+00.00


FILE NO.	ENGLISH	DESIGN TEAM Rolando \ Johnson \ Suntken	BUTLER COUNTY	PROJECT NUMBER STP-057-1(044)--2C-12	SHEET NUMBER W.52

10:18:52 AM 5/4/2026 csuntke pw:\\NTPwint1.dot.int.lan:PWMain\Documents\Projects\1205701024\DistrictDesign\CADD Files\Cross_Sections\XS_IA57_BOP_to_BRDG1.dgn.dgn


ML - IA 57

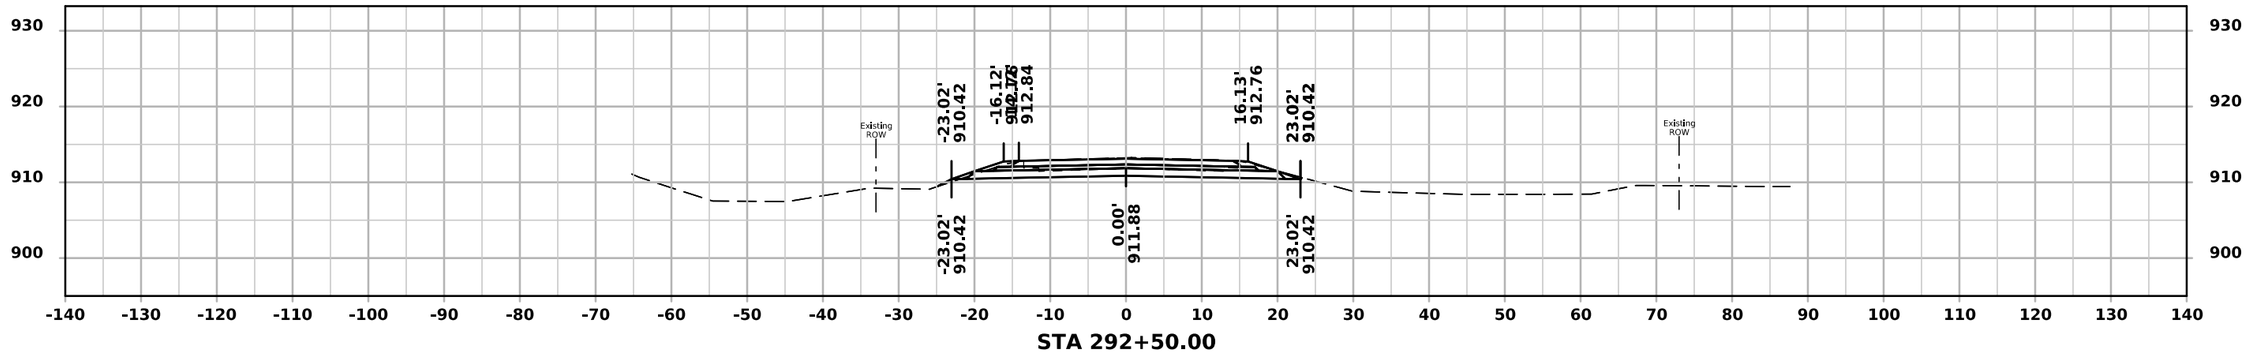

STA 292+50.00

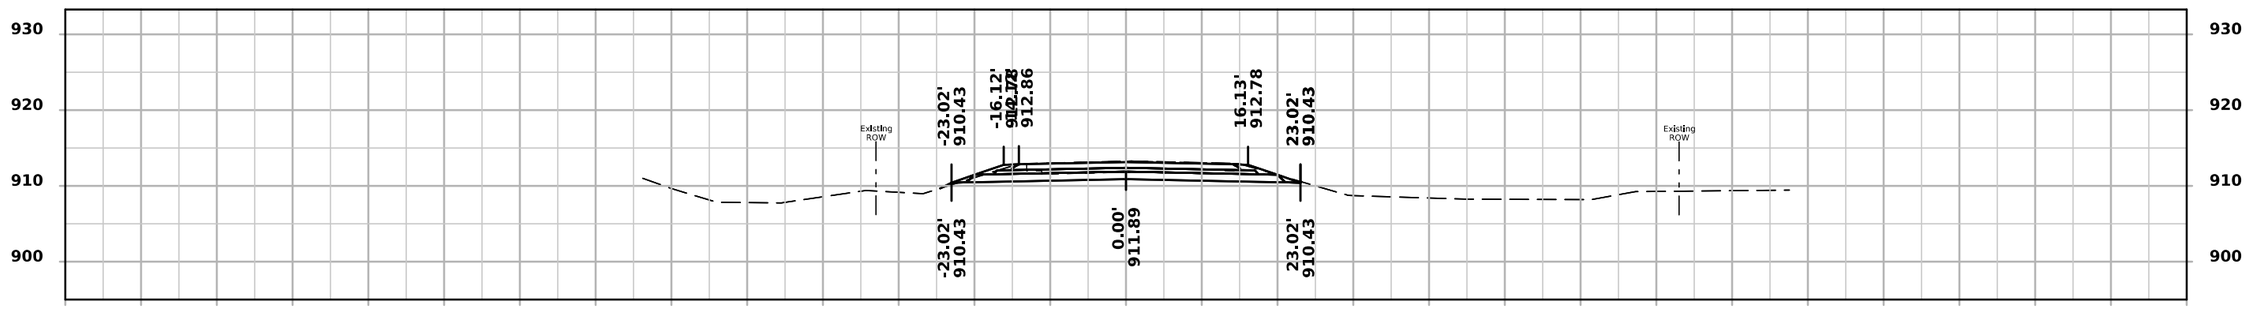

STA 292+00.00

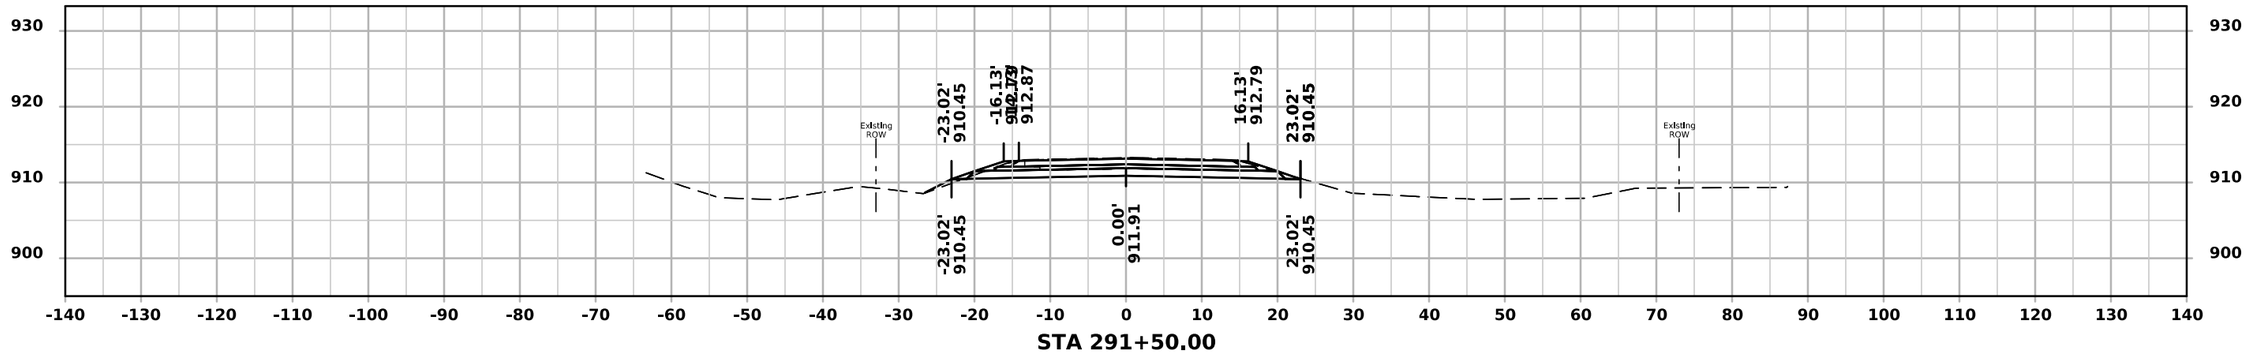


STA 291+50.00


FILE NO.	ENGLISH	DESIGN TEAM Rolando \ Johnson \ Suntken	BUTLER COUNTY	PROJECT NUMBER STP-057-1(044)--2C-12	SHEET NUMBER W.53

10:18:53 AM 5/4/2026 csuntke pw:\\NTPwint1.dot.int.lan:PWMain\Documents\Projects\1205701024\DistrictDesign\CADD Files\Cross_Sections\XS_IA57_BOP_to_BRDG1.dgn.dgn


ML - IA 57

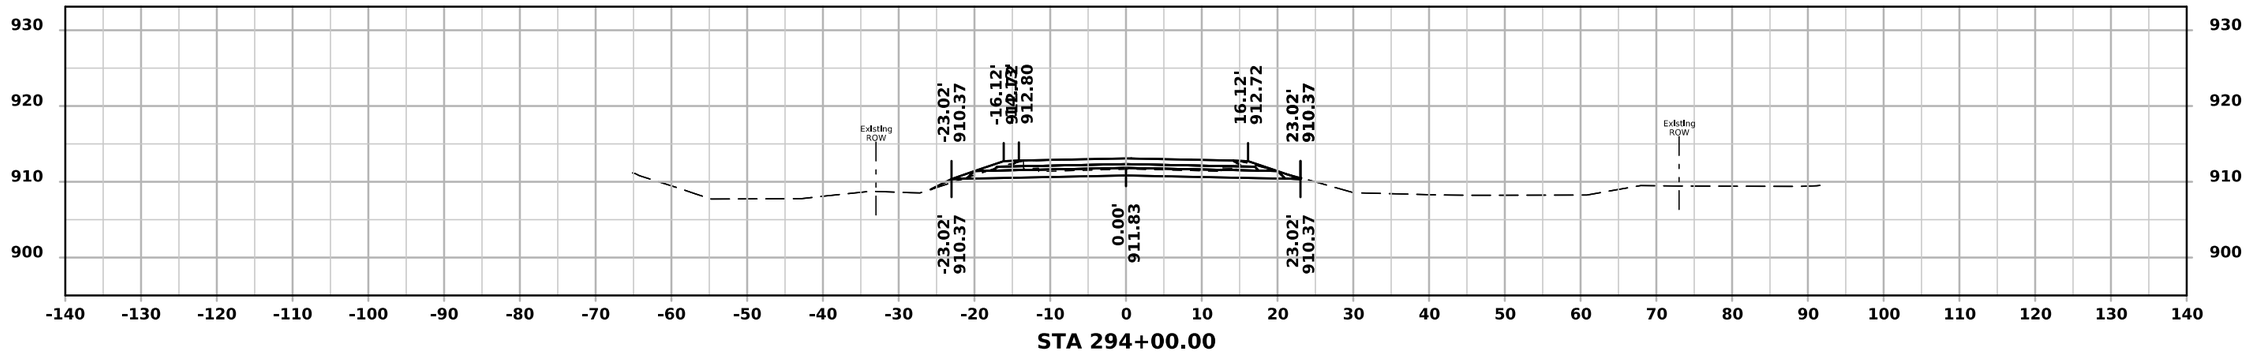

STA 294+00.00

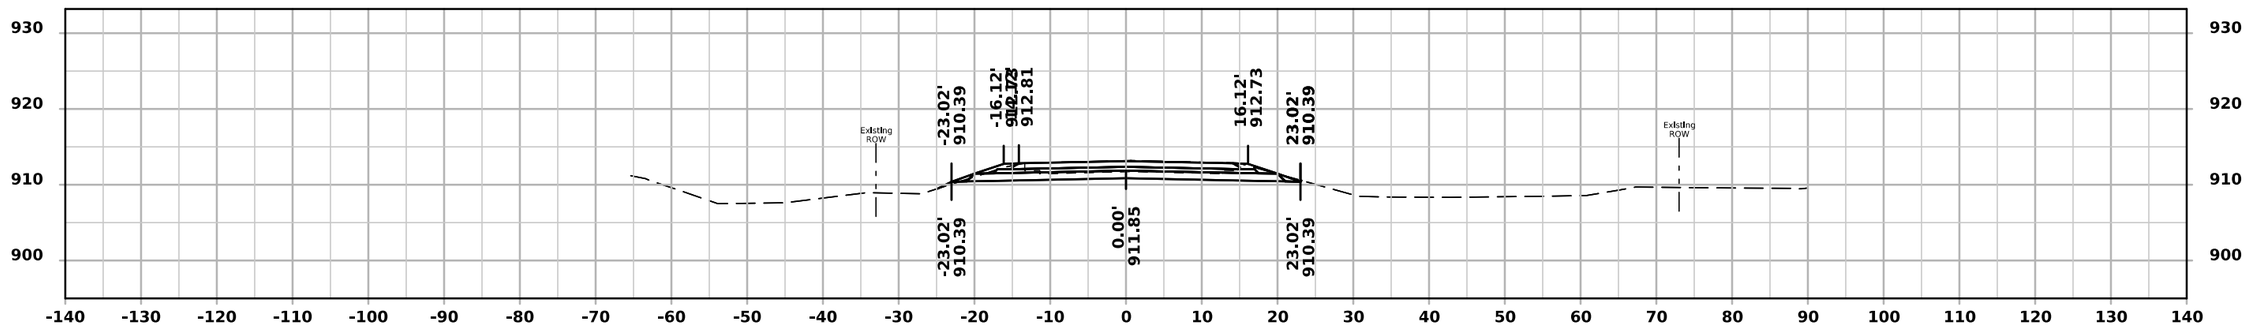

STA 293+50.00

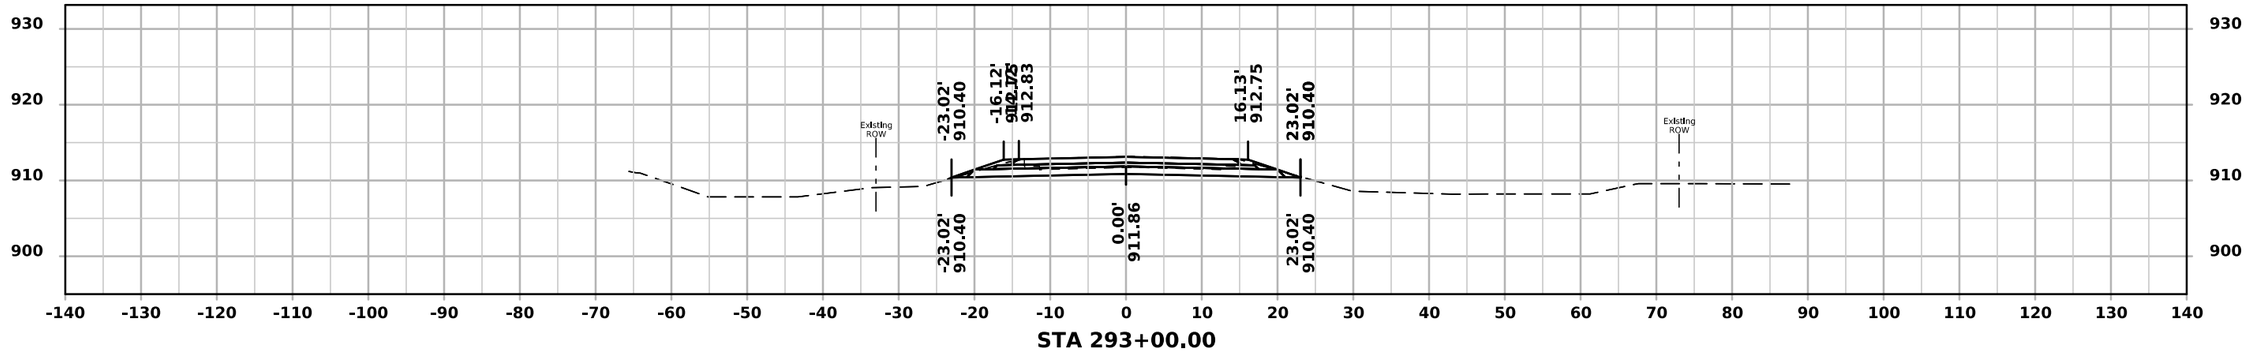


STA 293+00.00


FILE NO.	ENGLISH	DESIGN TEAM Rolando \ Johnson \ Suntken	BUTLER COUNTY	PROJECT NUMBER STP-057-1(044)--2C-12	SHEET NUMBER W.54

10:18:54 AM 5/4/2026 csuntke pw:\\NTPwint1.dot.int.lan:PWMain\Documents\Projects\1205701024\DistrictDesign\CADD Files\Cross_Sections\XS_IA57_BOP_to_BRDG1.dgn.dgn


ML - IA 57

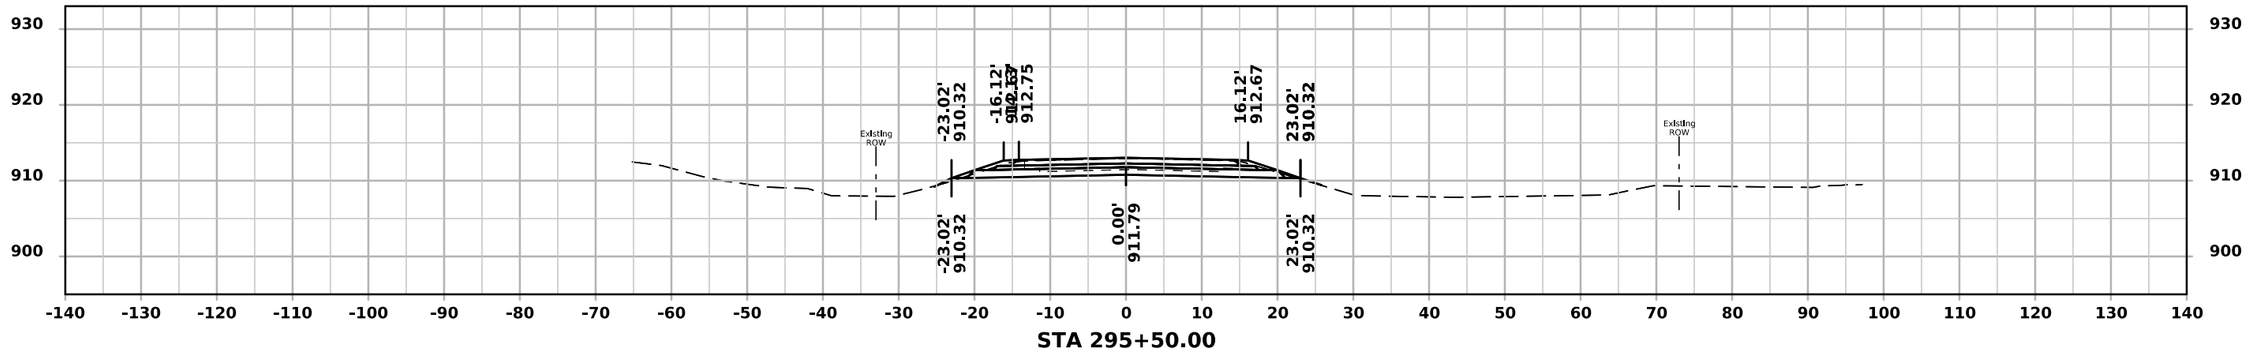

STA 295+50.00

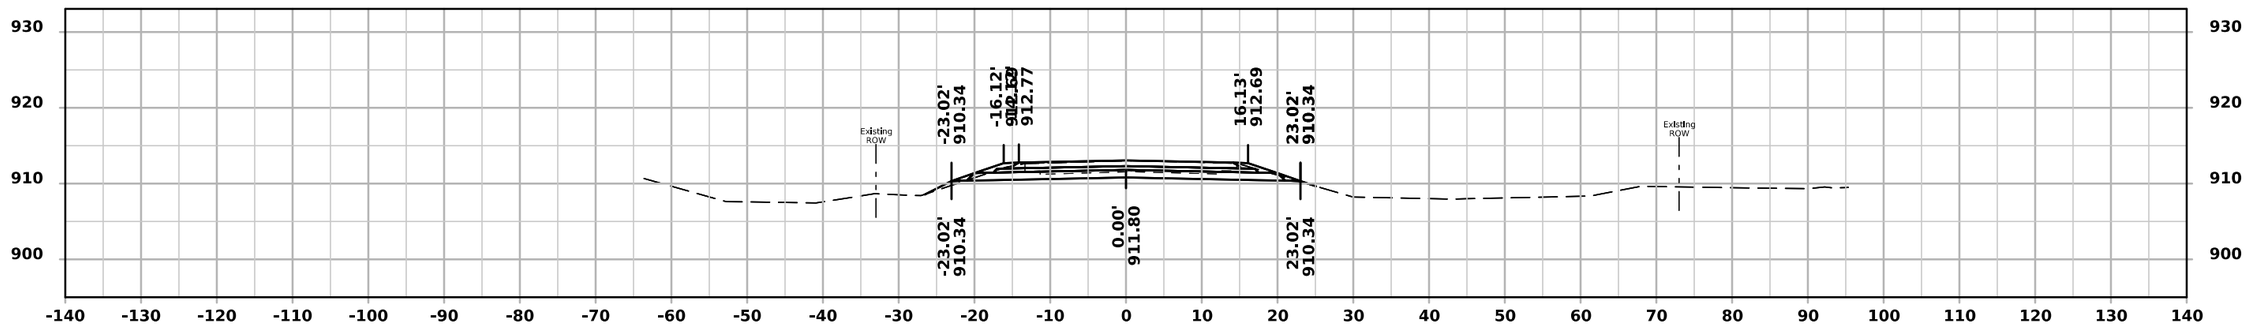

STA 295+00.00

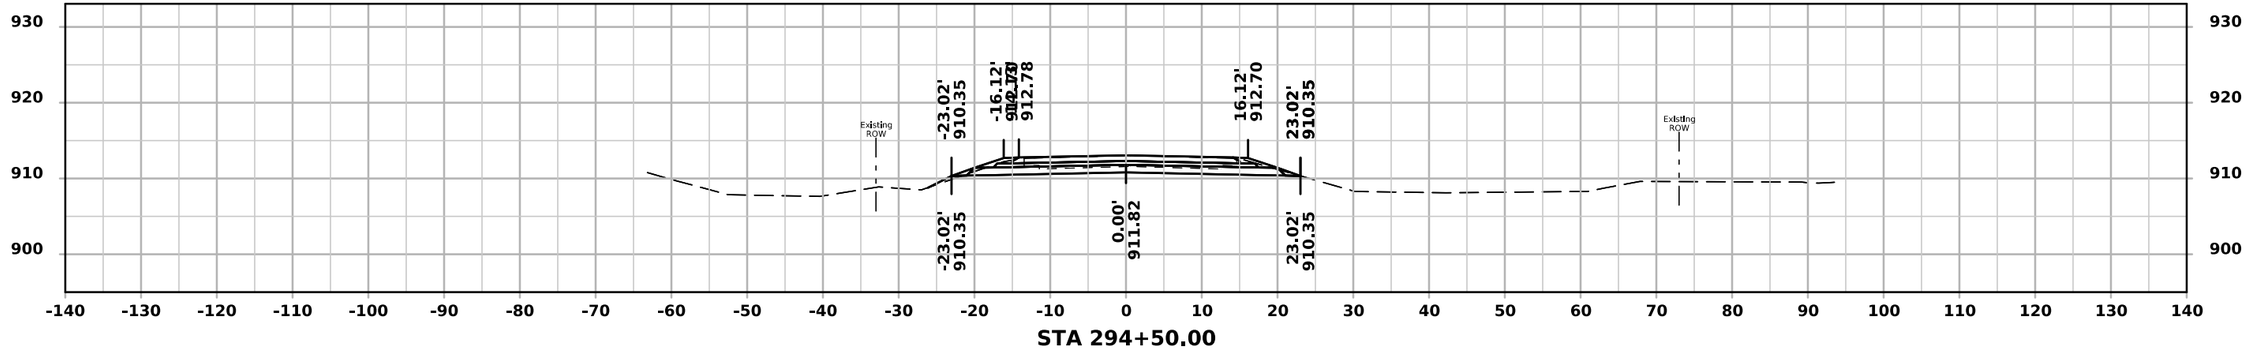


STA 294+50.00


FILE NO.	ENGLISH	DESIGN TEAM Rolando \ Johnson \ Suntken	BUTLER COUNTY	PROJECT NUMBER STP-057-1(044)--2C-12	SHEET NUMBER W.55

10:18:54 AM 5/4/2026 csuntke pw:\\NTPwint1.dot.int.lan:PWMain\Documents\Projects\1205701024\DistrictDesign\CADD Files\Cross_Sections\XS_IA57_BOP_to_BRDG1.dgn.dgn


ML - IA 57

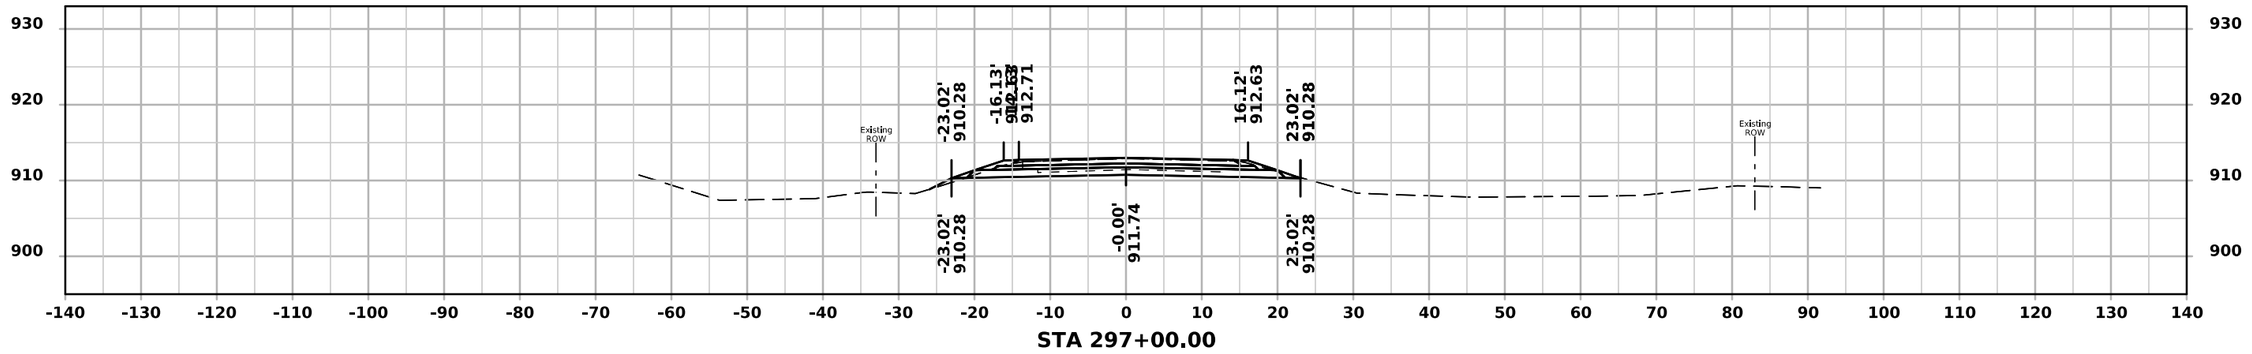

STA 297+00.00

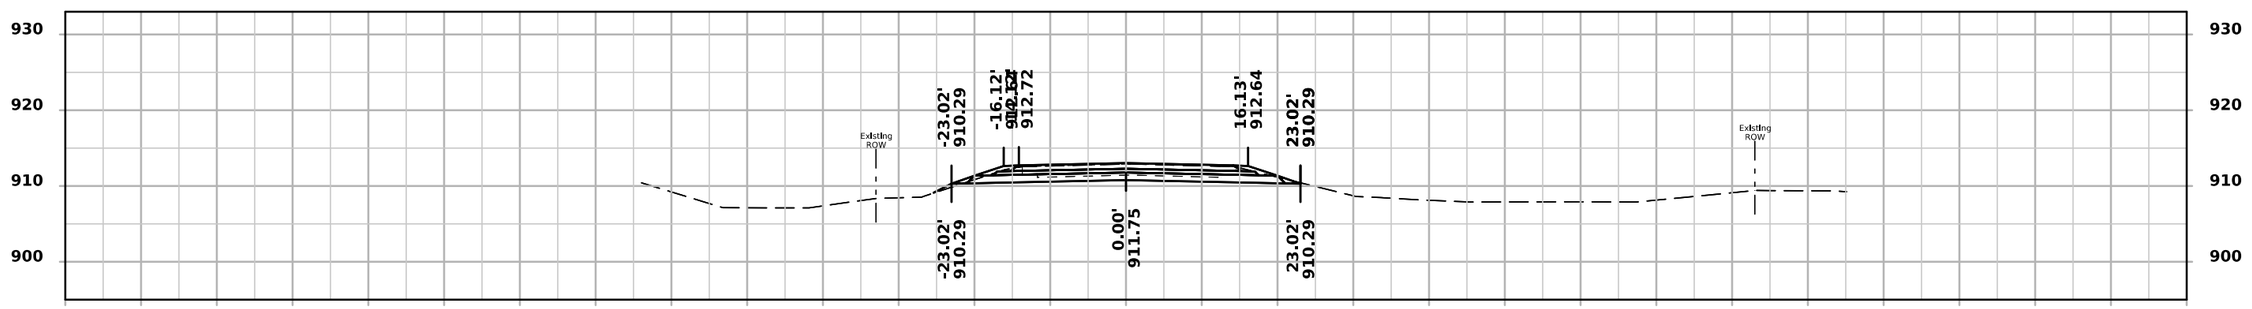

STA 296+50.00

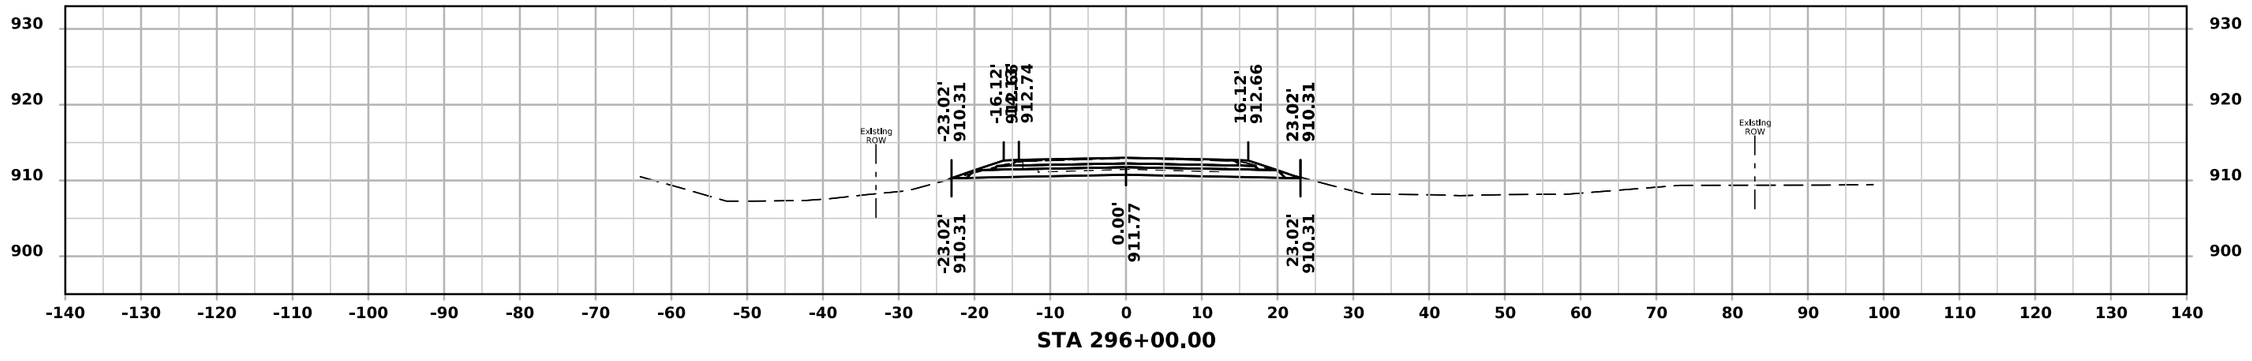


STA 296+00.00


FILE NO.	ENGLISH	DESIGN TEAM Rolando \ Johnson \ Suntken	BUTLER COUNTY	PROJECT NUMBER STP-057-1(044)--2C-12	SHEET NUMBER W.56

10:18:55 AM 5/4/2026 csuntke pw:\\NTPwint1.dot.int.lan:PWMain\Documents\Projects\1205701024\DistrictDesign\CADD Files\Cross_Sections\XS_IA57_BOP_to_BRDG1.dgn.dgn


ML - IA 57

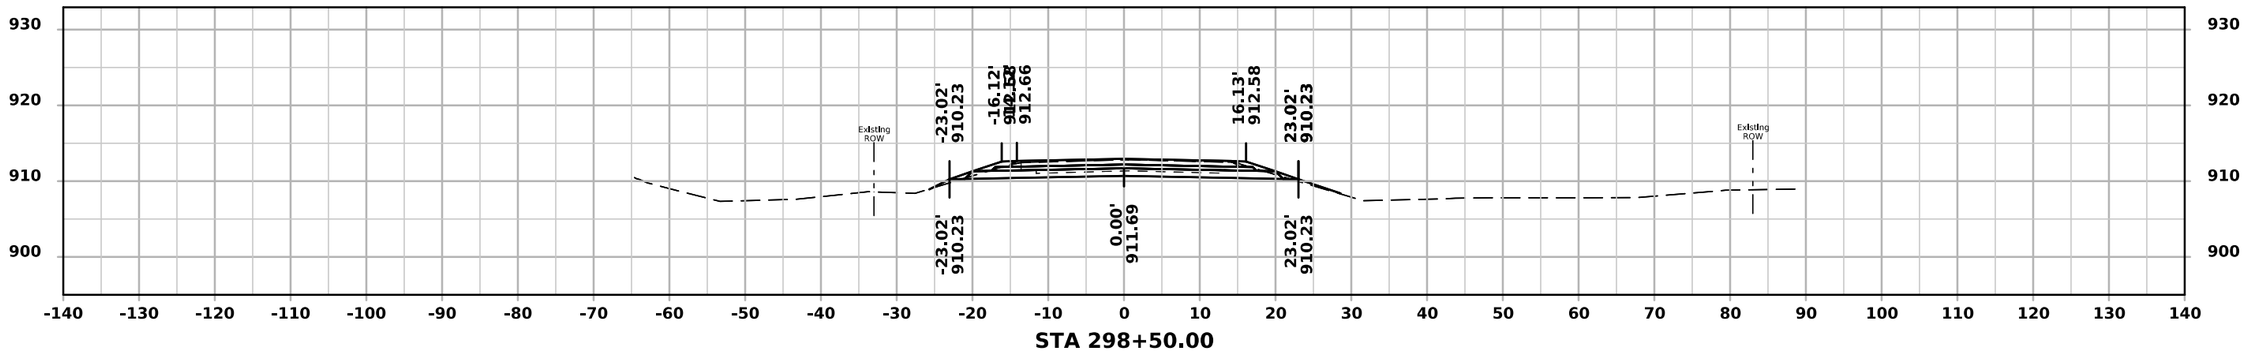

STA 298+50.00

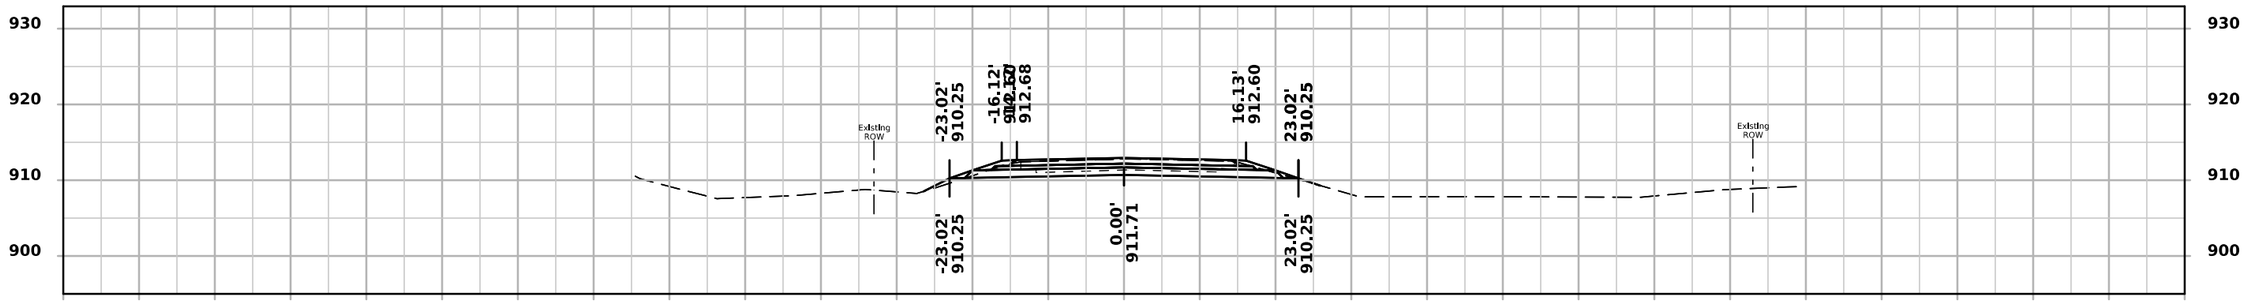

STA 298+00.00

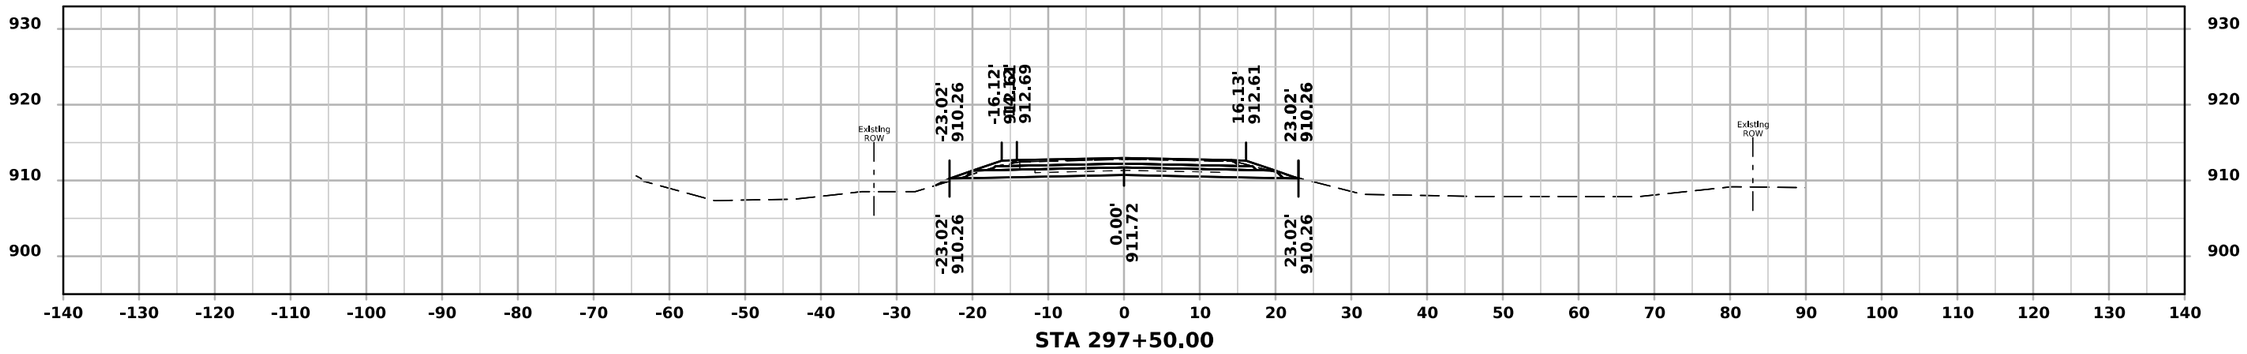


STA 297+50.00


FILE NO.	ENGLISH	DESIGN TEAM Rolando \ Johnson \ Suntken	BUTLER COUNTY	PROJECT NUMBER STP-057-1(044)--2C-12	SHEET NUMBER W.57

10:18:56 AM 5/4/2026 csuntke pw:\\NTPwint1.dot.int.lan:PWMain\Documents\Projects\1205701024\DistrictDesign\CADD Files\Cross_Sections\XS_IA57_BOP_to_BRDG1.dgn.dgn


ML - IA 57

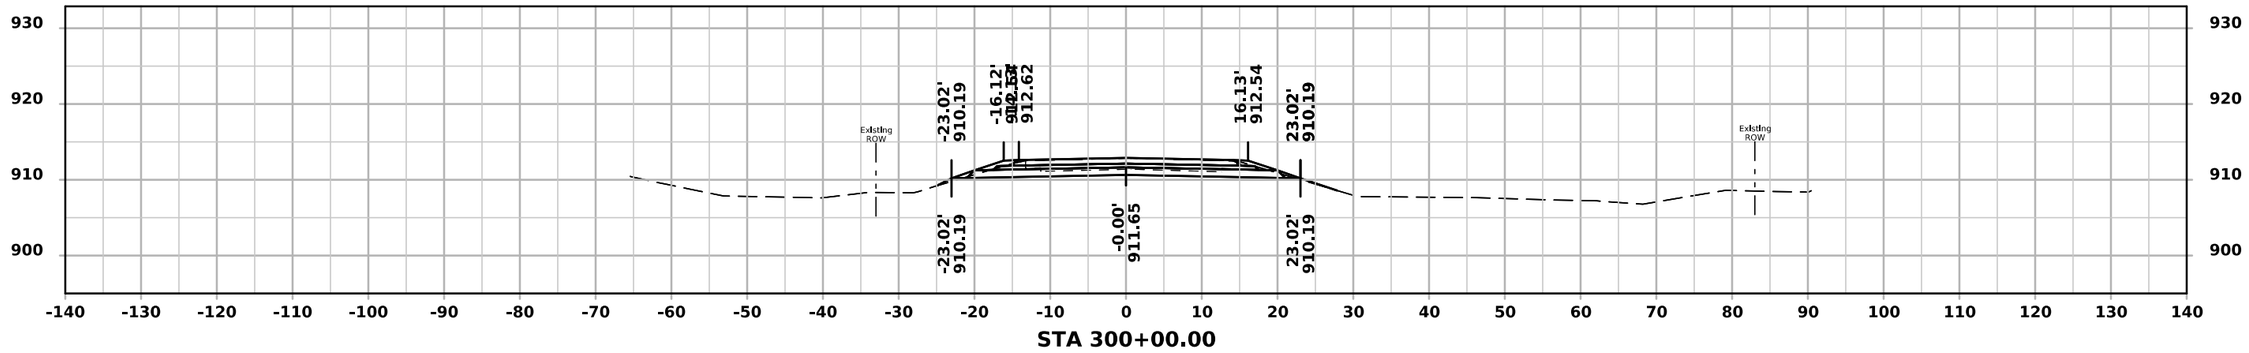

STA 300+00.00

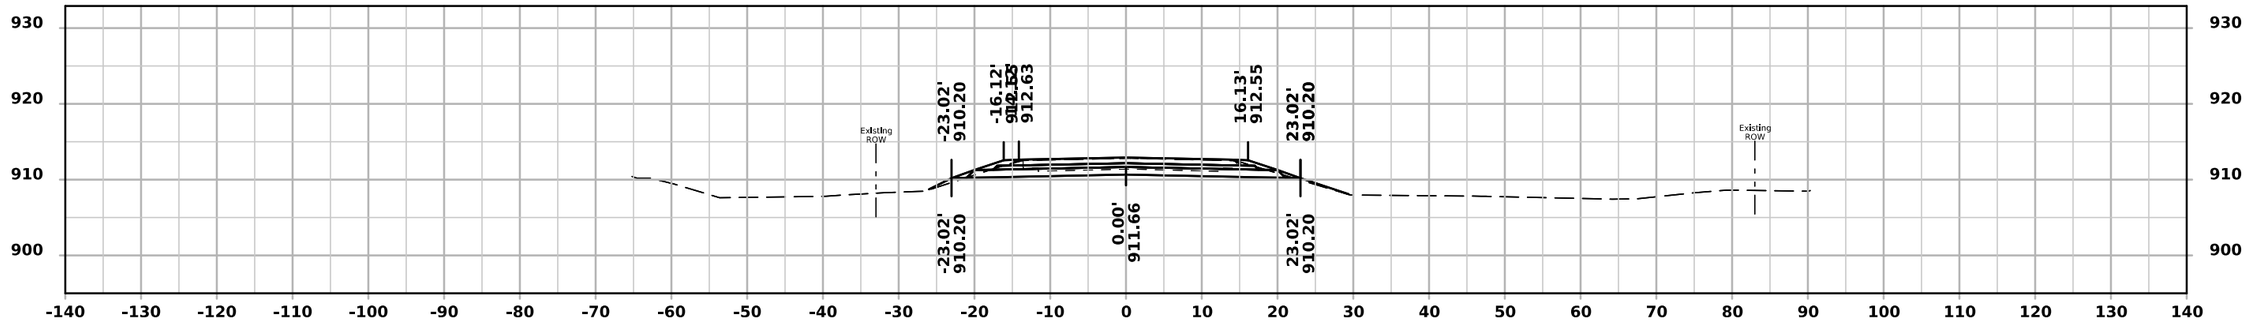

STA 299+50.00

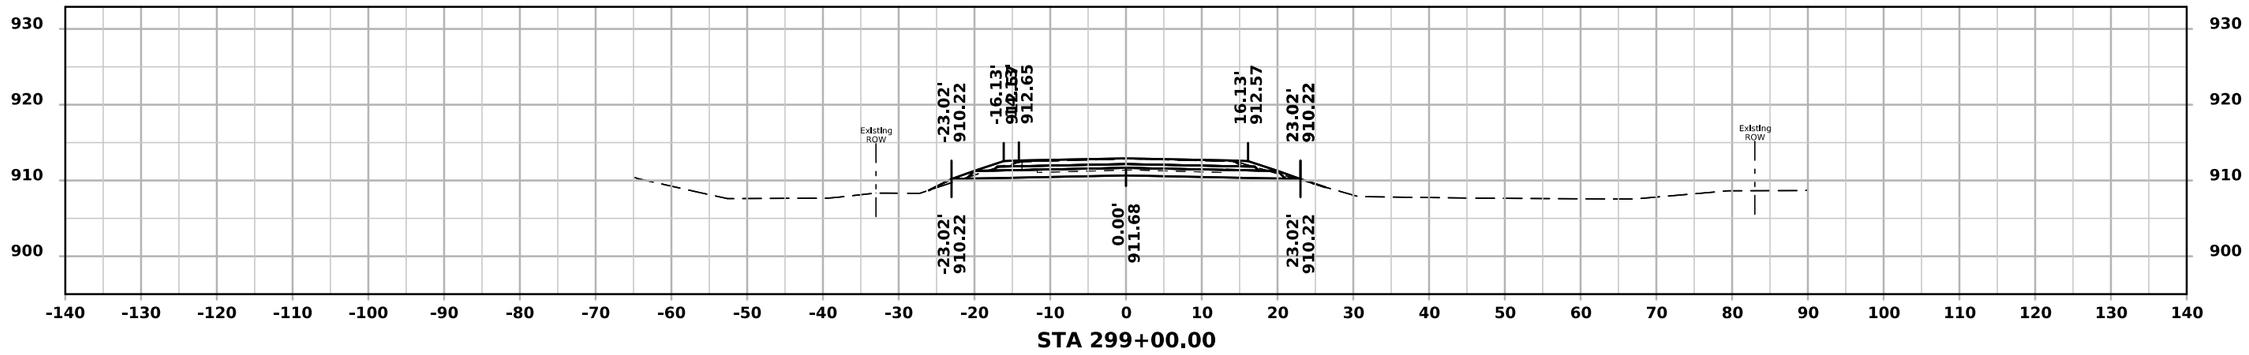


STA 299+00.00


FILE NO.	ENGLISH	DESIGN TEAM Rolando \ Johnson \ Suntken	BUTLER COUNTY	PROJECT NUMBER STP-057-1(044)--2C-12	SHEET NUMBER W.58

10:18:57 AM 5/4/2026 csuntke pw:\\NTPwint1.dot.int.lan:PWMain\Documents\Projects\1205701024\DistrictDesign\CADD Files\Cross_Sections\XS_IA57_BOP_to_BRDG1.dgn.dgn


ML - IA 57

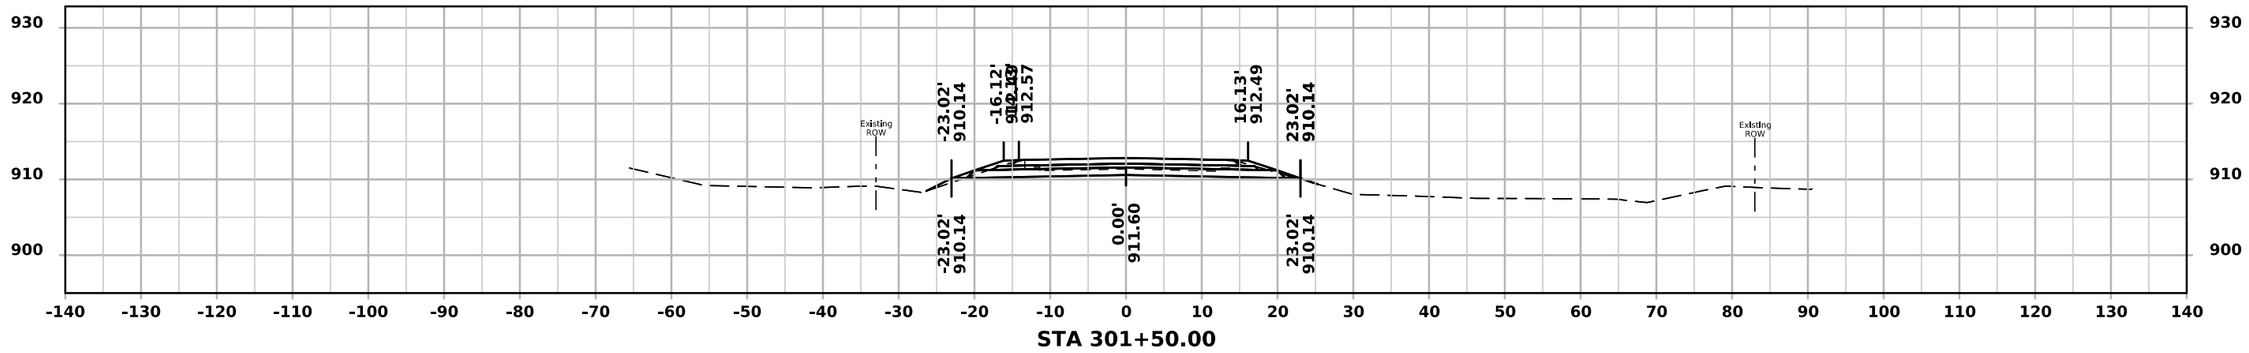

STA 301+50.00

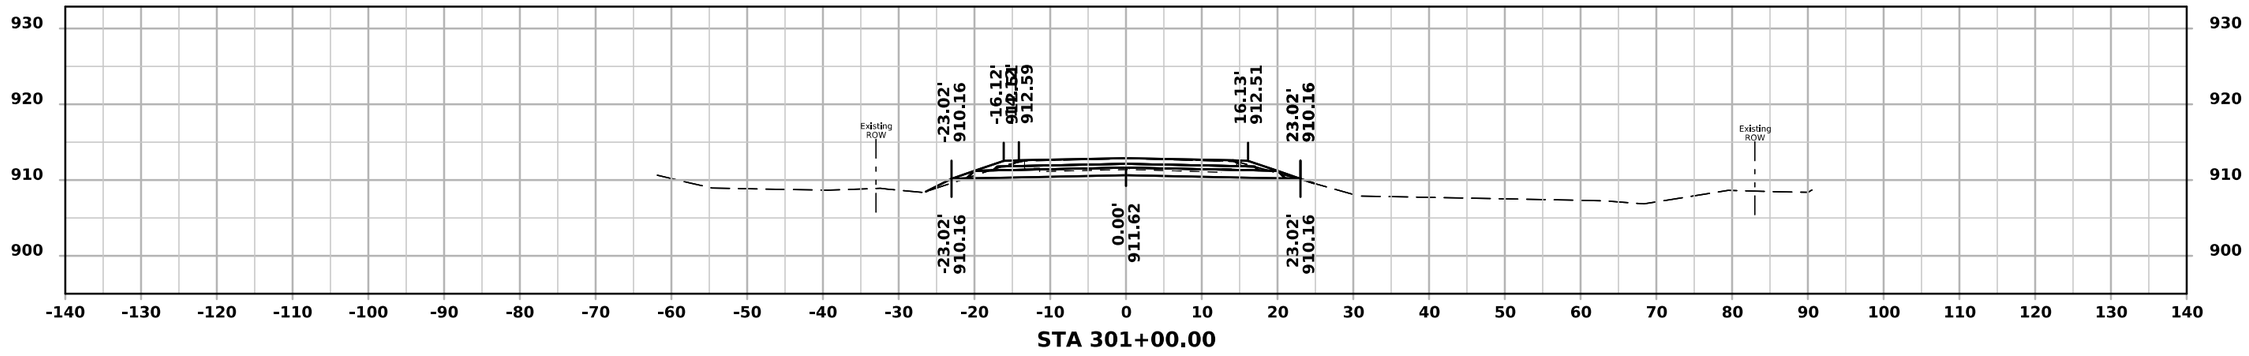

STA 301+00.00

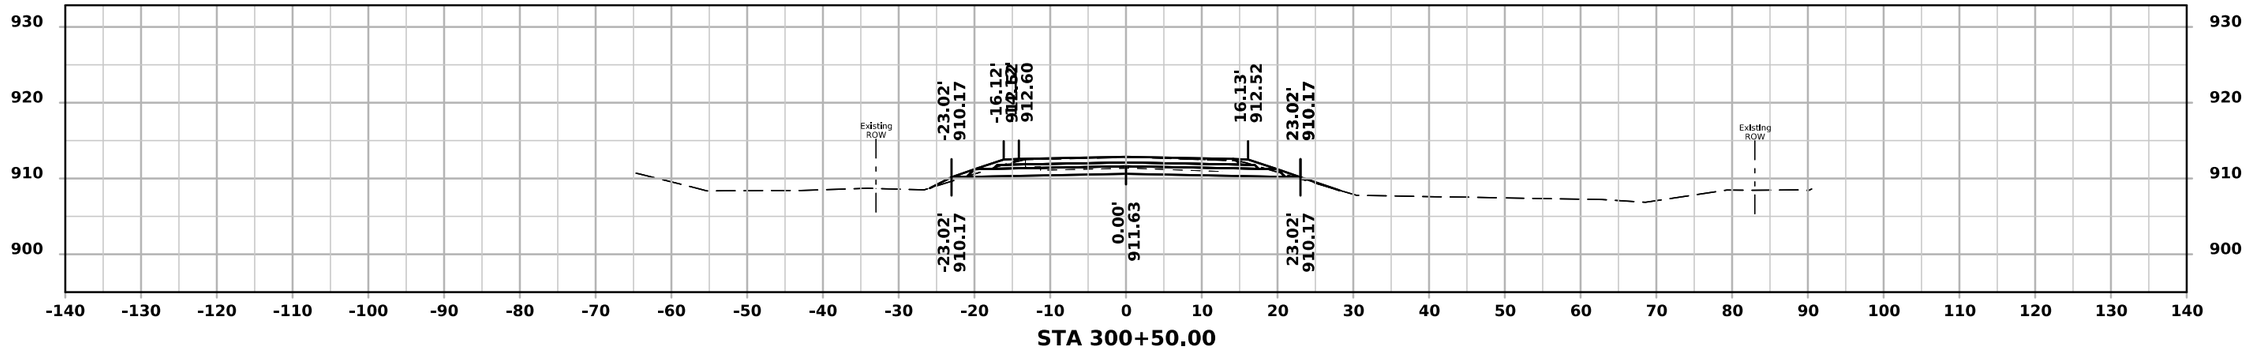


STA 300+50.00


FILE NO.	ENGLISH	DESIGN TEAM Rolando \ Johnson \ Suntken	BUTLER COUNTY	PROJECT NUMBER STP-057-1(044)--2C-12	SHEET NUMBER W.59

10:18:57 AM 5/4/2026 csuntke pw:\\NTPwint1.dot.int.lan:PWMain\Documents\Projects\1205701024\DistrictDesign\CADD Files\Cross_Sections\XS_IA57_BOP_to_BRDG1.dgn.dgn


ML - IA 57

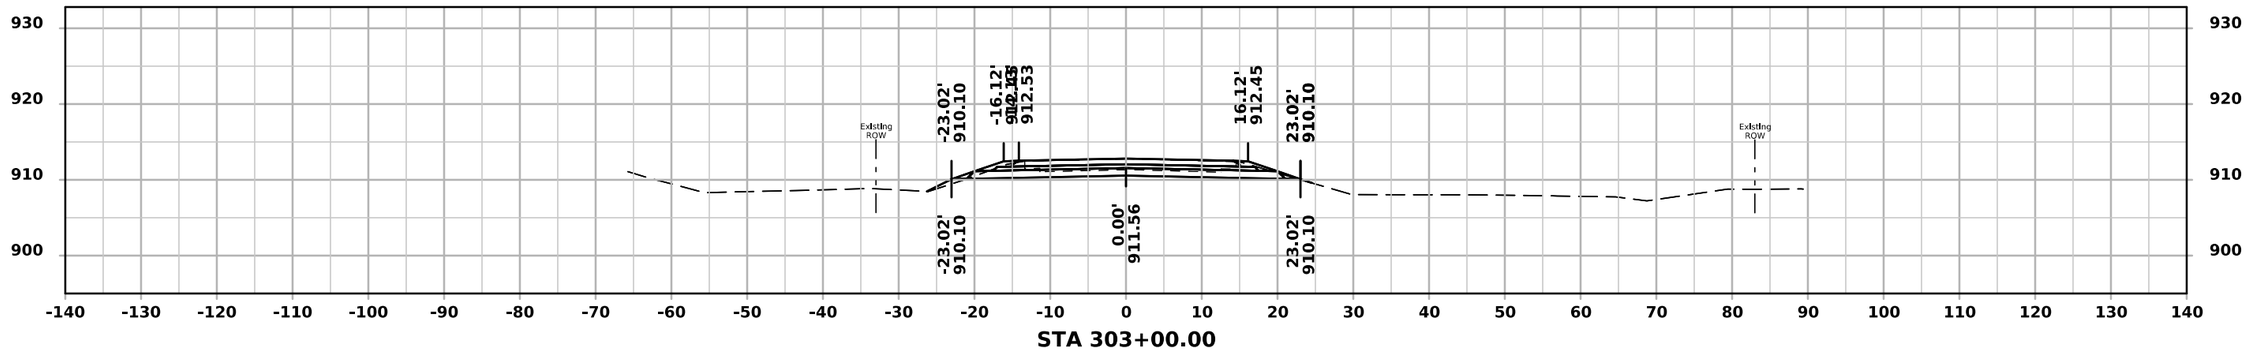

STA 303+00.00

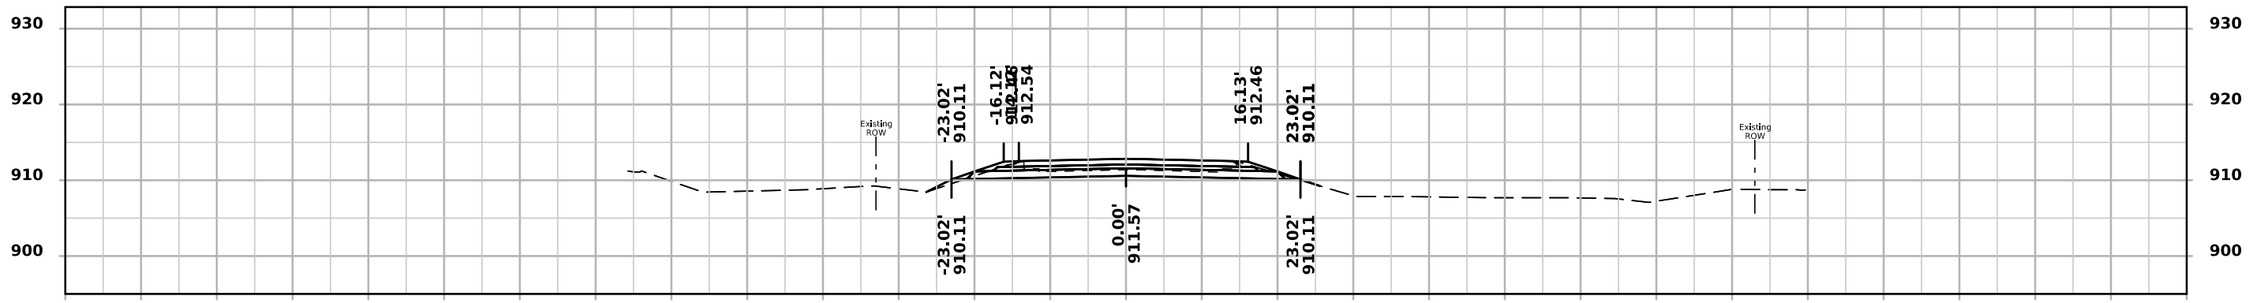

STA 302+50.00

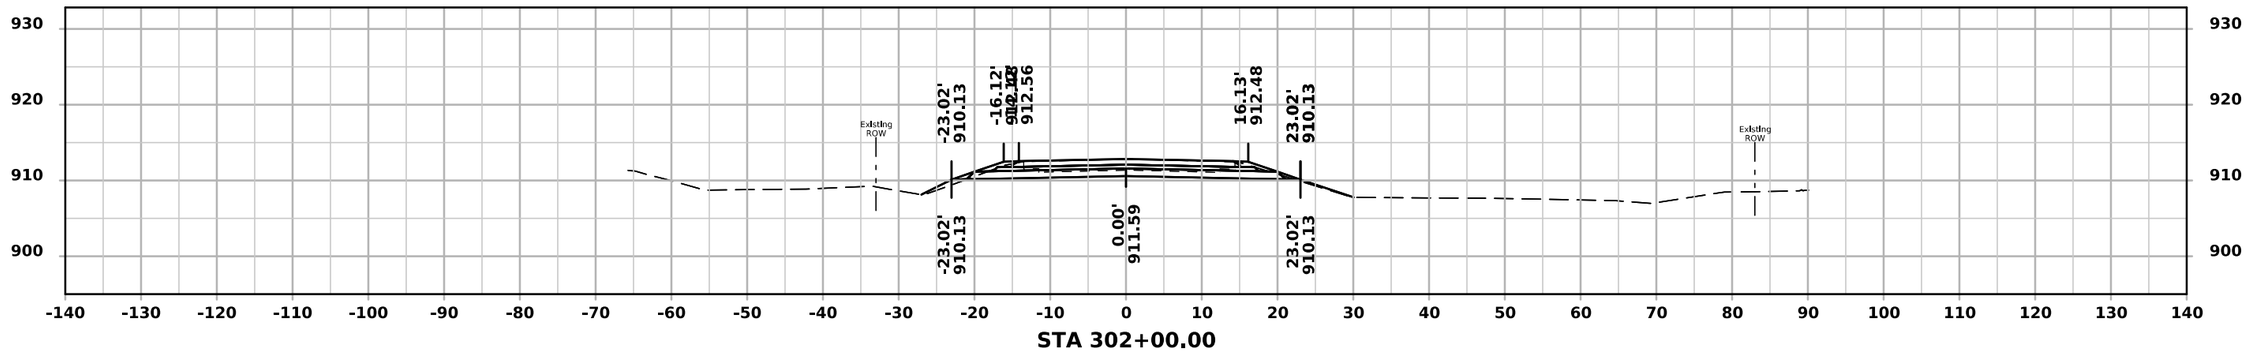


STA 302+00.00


FILE NO.	ENGLISH	DESIGN TEAM Rolando \ Johnson \ Suntken	BUTLER COUNTY	PROJECT NUMBER STP-057-1(044)--2C-12	SHEET NUMBER W.60

10:18:58 AM 5/4/2026 csuntke pw:\\NTPwint1.dot.int.lan:PWMain\Documents\Projects\1205701024\DistrictDesign\CADD Files\Cross_Sections\XS_IA57_BOP_to_BRDG1.dgn.dgn


ML - IA 57

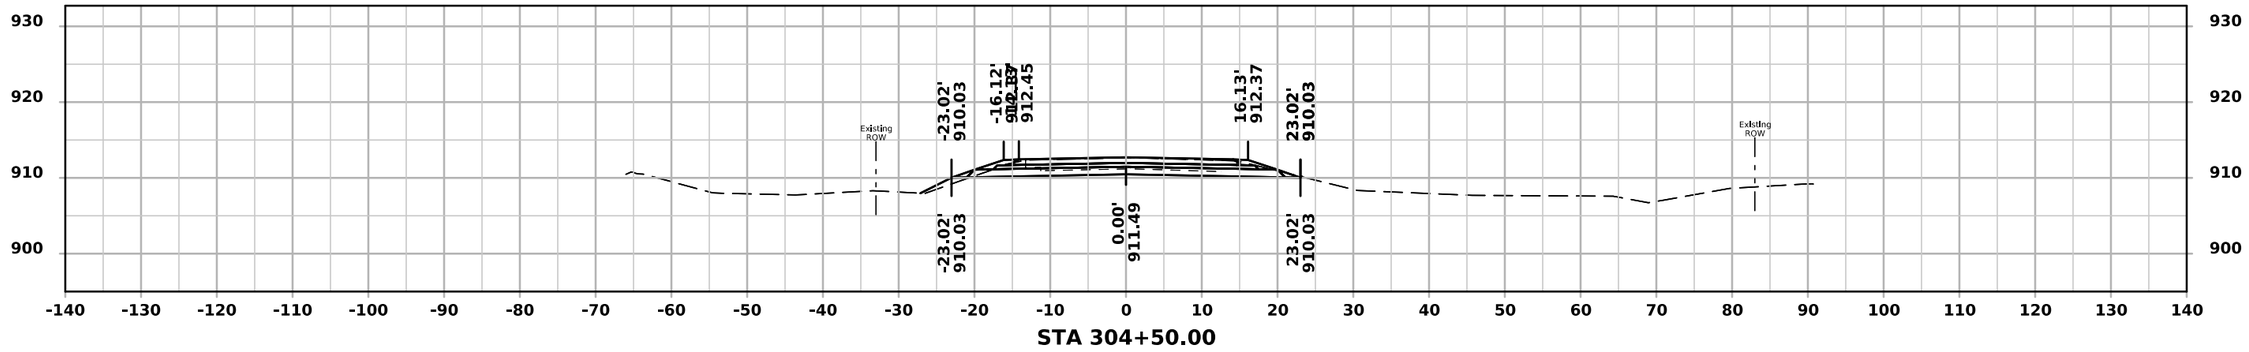

STA 304+50.00

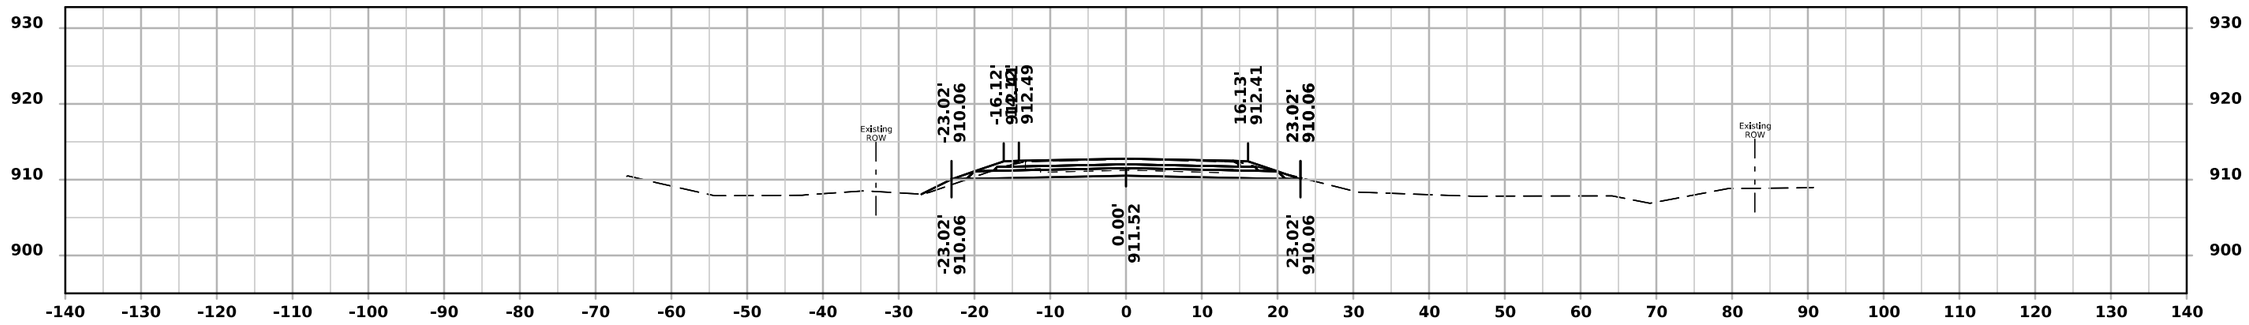

STA 304+00.00

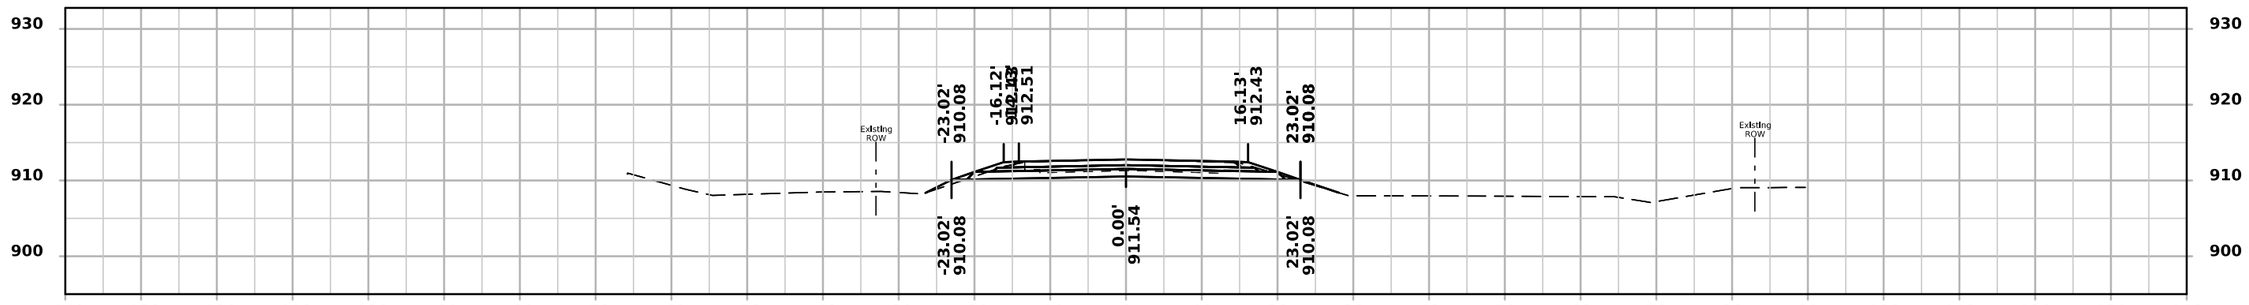


STA 303+50.00


FILE NO.	ENGLISH	DESIGN TEAM Rolando \ Johnson \ Suntken	BUTLER COUNTY	PROJECT NUMBER STP-057-1(044)--2C-12	SHEET NUMBER W.61

10:18:59 AM 5/4/2026 csuntke pw:\\NTPwint1.dot.int.lan:PWMain\Documents\Projects\1205701024\DistrictDesign\CADD Files\Cross_Sections\XS_IA57_BOP_to_BRDG1.dgn.dgn


ML - IA 57

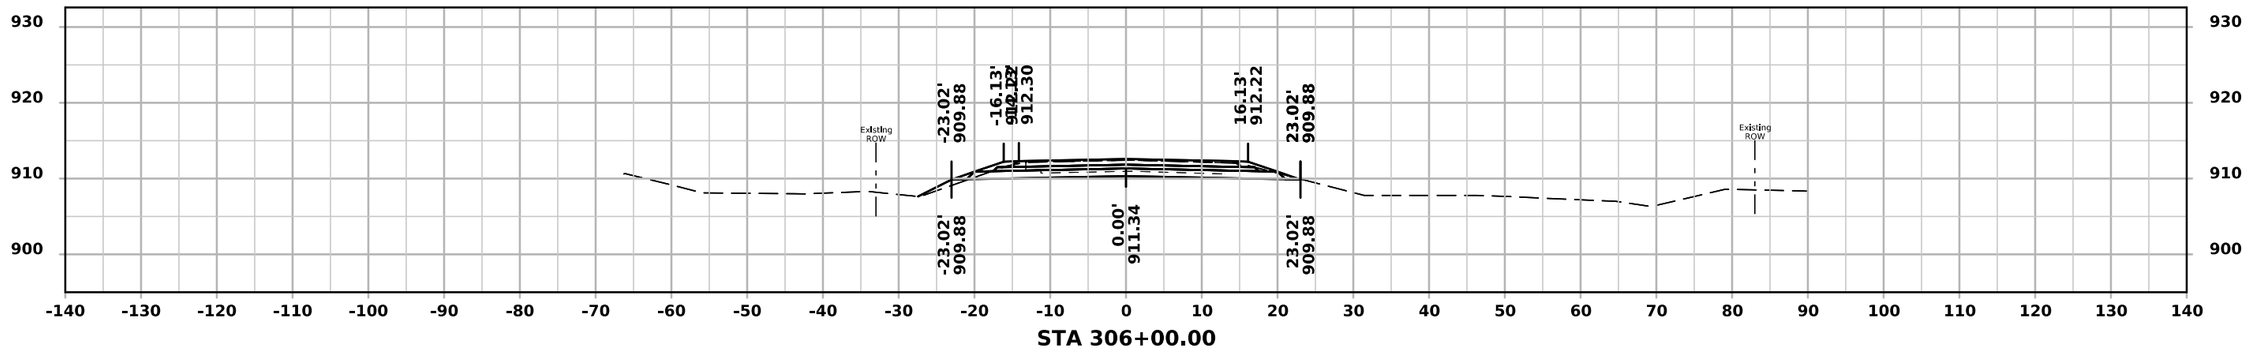

STA 306+00.00

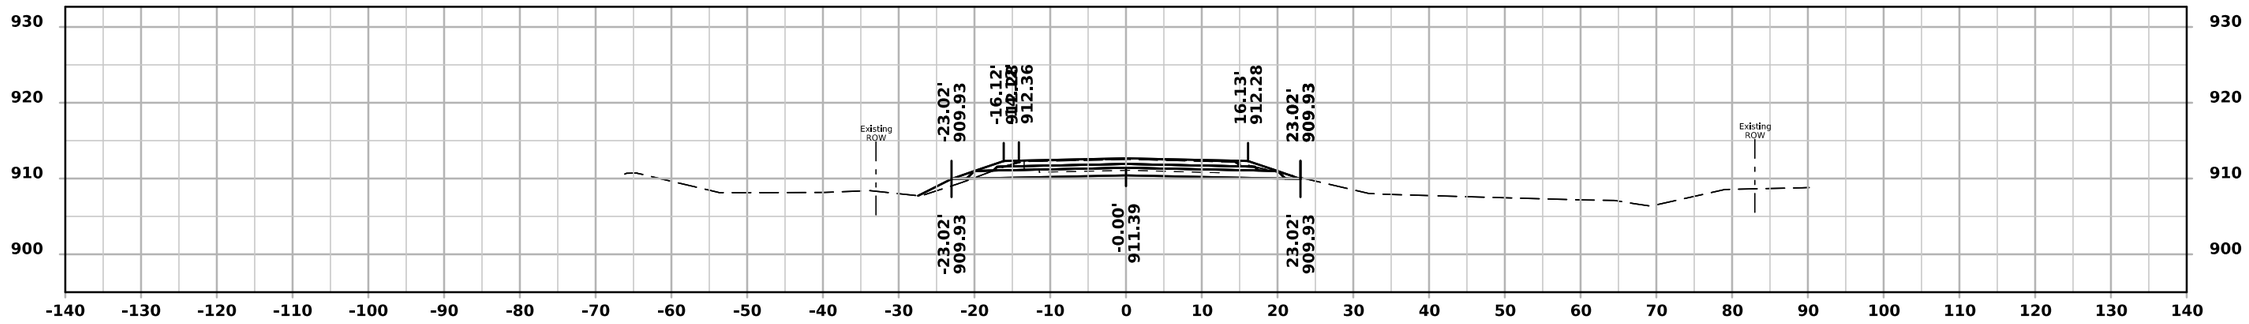

STA 305+50.00

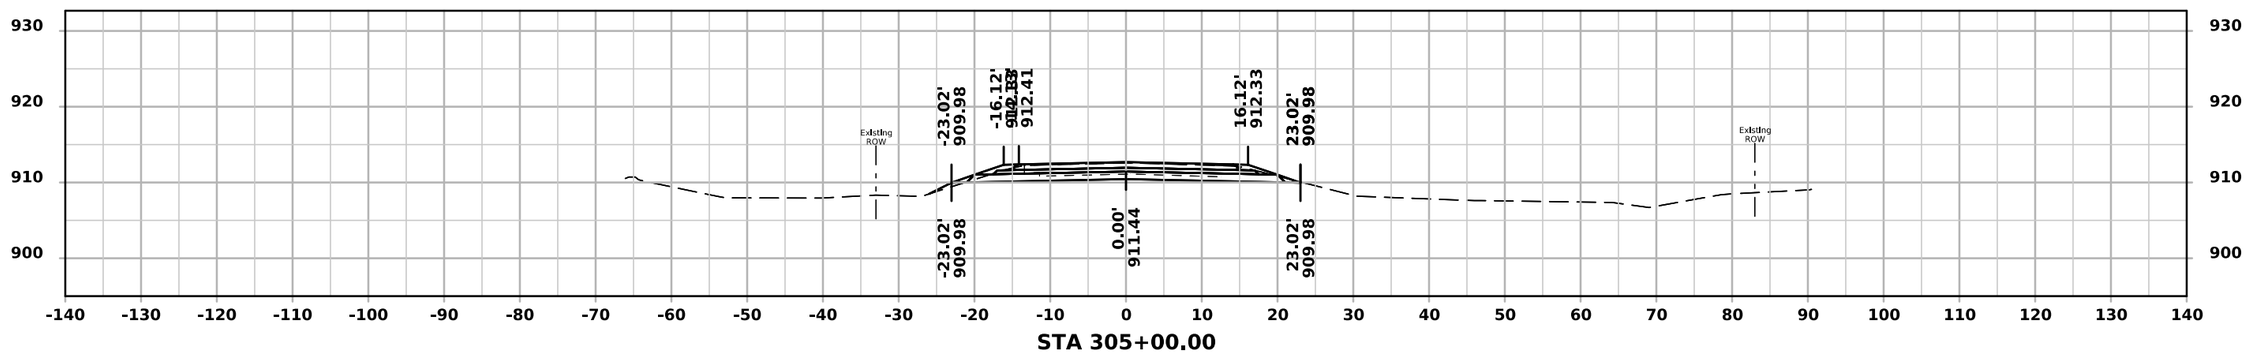


STA 305+00.00


FILE NO.	ENGLISH	DESIGN TEAM Rolando \ Johnson \ Suntken	BUTLER COUNTY	PROJECT NUMBER STP-057-1(044)--2C-12	SHEET NUMBER W.62

10:19:00 AM 5/4/2026 csuntke pw:\\NTPwint1.dot.int.lan:PWMain\Documents\Projects\1205701024\DistrictDesign\CADD Files\Cross_Sections\XS_IA57_BOP_to_BRDG1.dgn.dgn


ML - IA 57

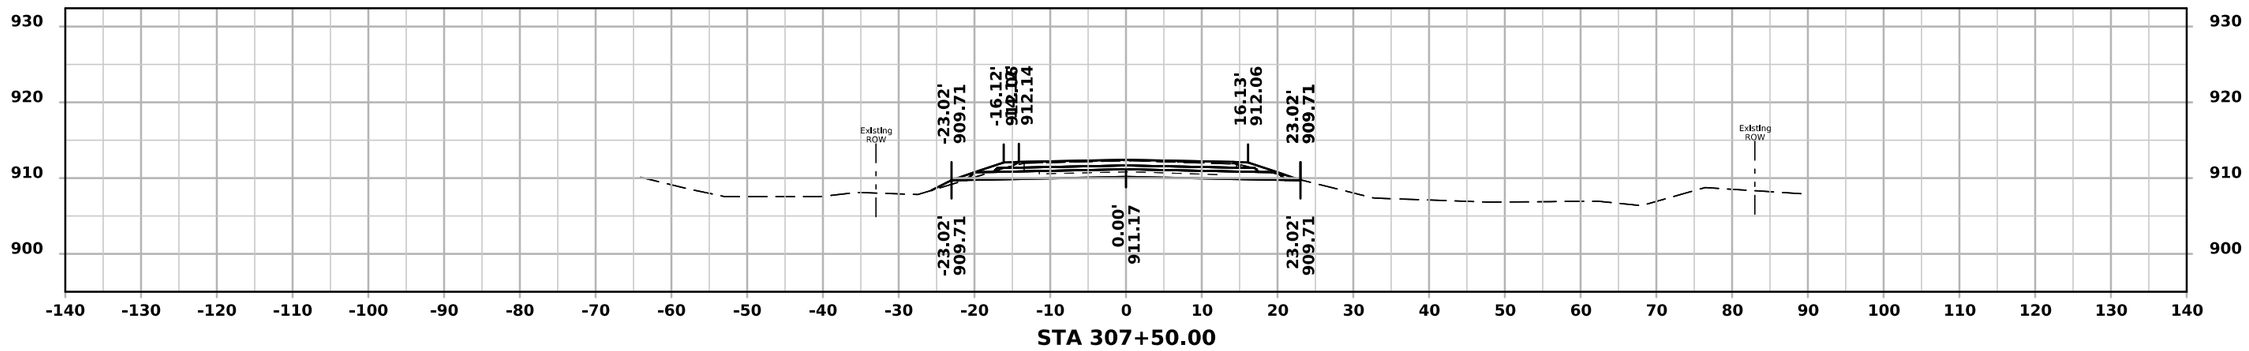

STA 307+50.00

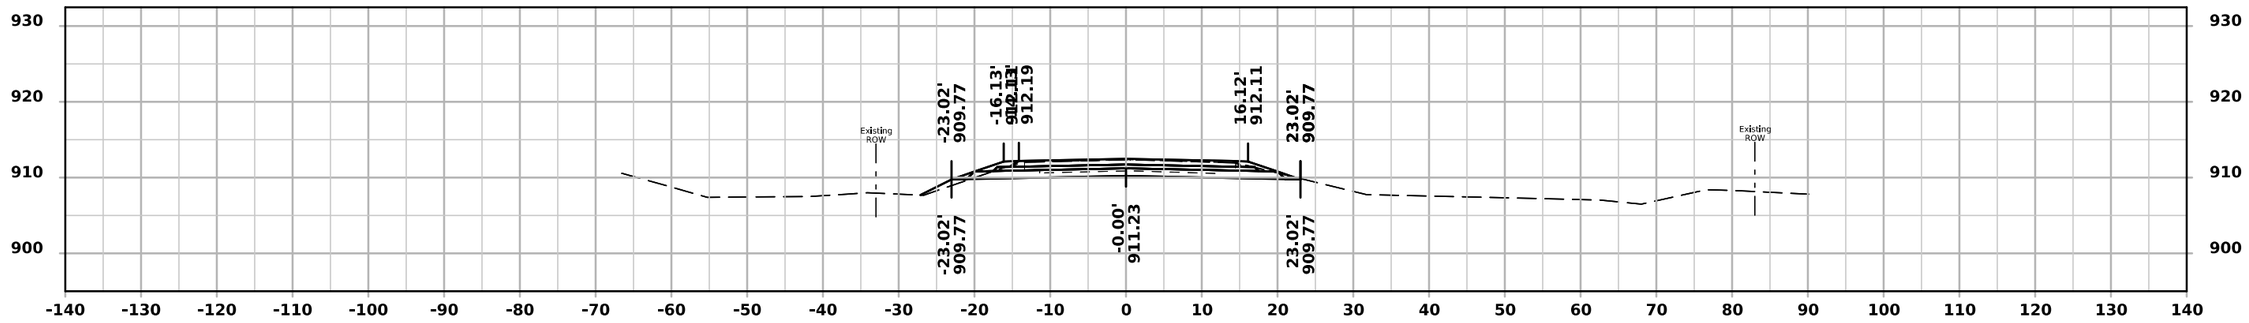

STA 307+00.00

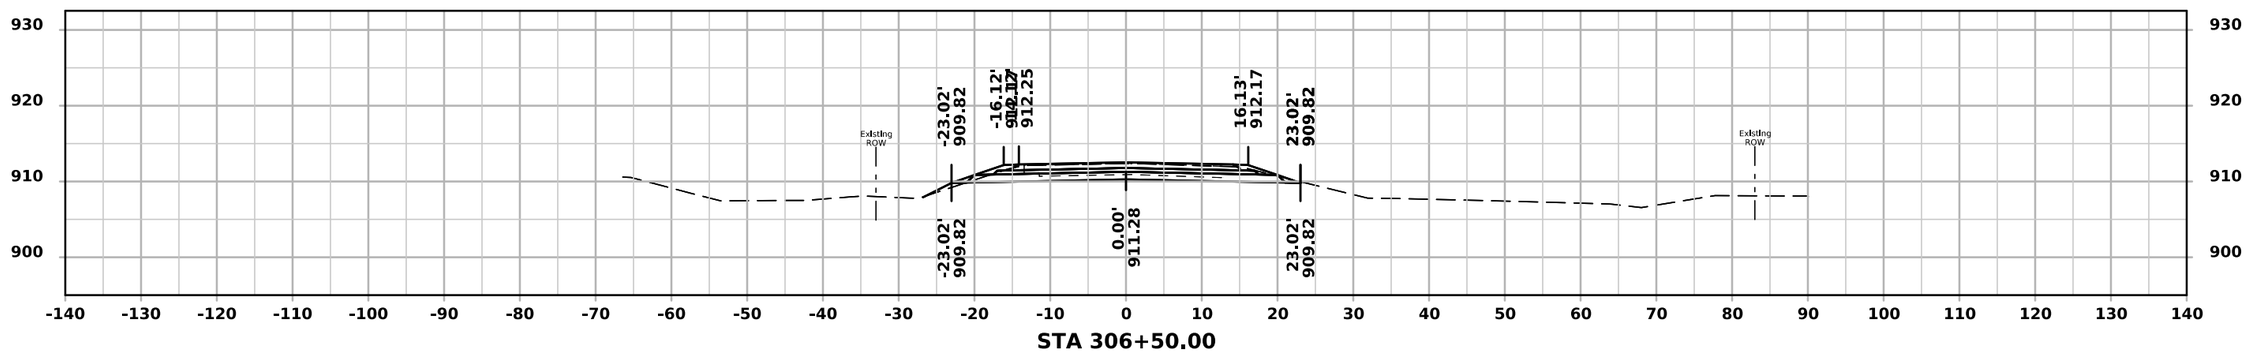


STA 306+50.00


FILE NO.	ENGLISH	DESIGN TEAM Rolando \ Johnson \ Suntken	BUTLER COUNTY	PROJECT NUMBER STP-057-1(044)--2C-12	SHEET NUMBER W.63

10:19:00 AM 5/4/2026 csuntke pw:\\NTPwint1.dot.int.lan:PWMain\Documents\Projects\1205701024\DistrictDesign\CADD Files\Cross_Sections\XS_IA57_BOP_to_BRDG1.dgn.dgn


ML - IA 57

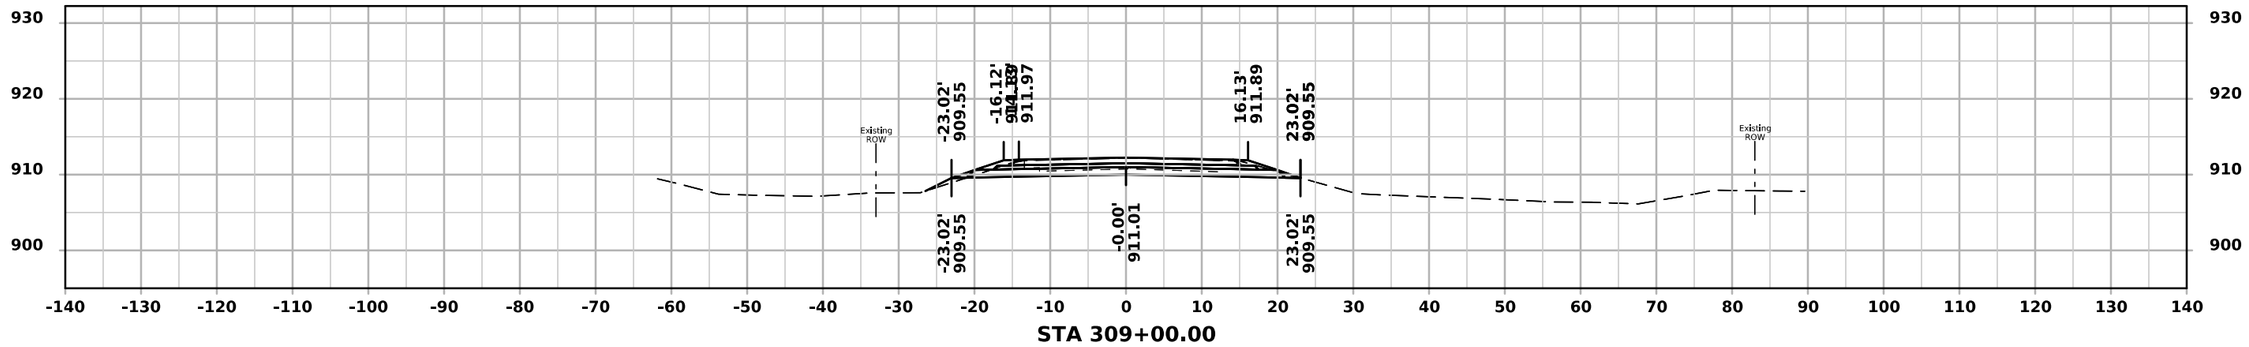

STA 309+00.00

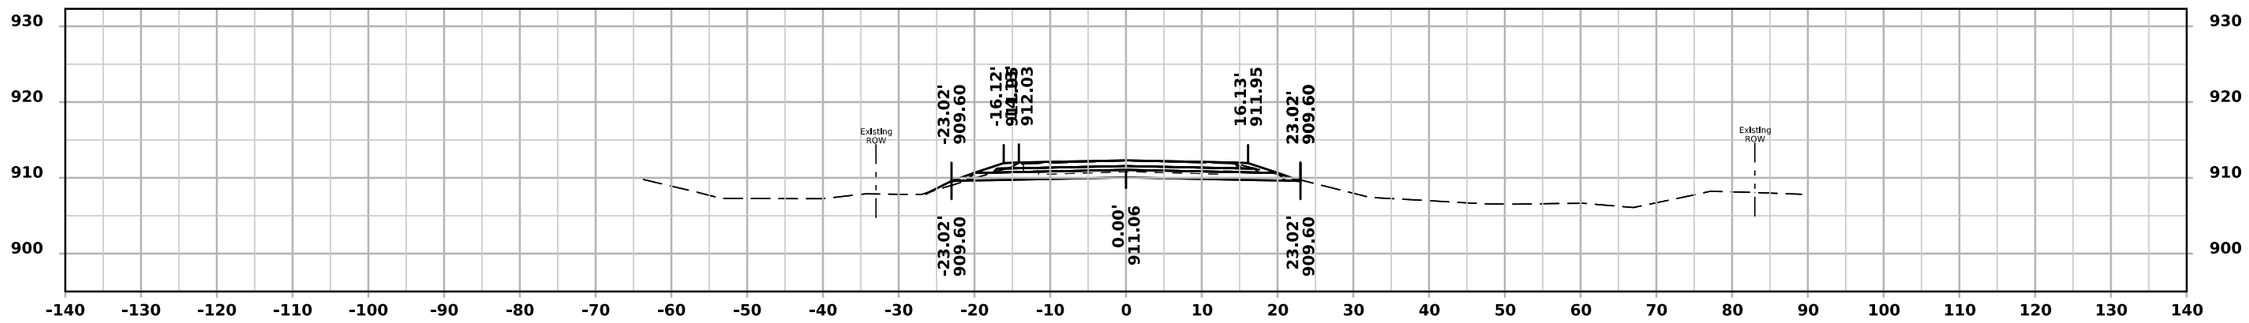

STA 308+50.00

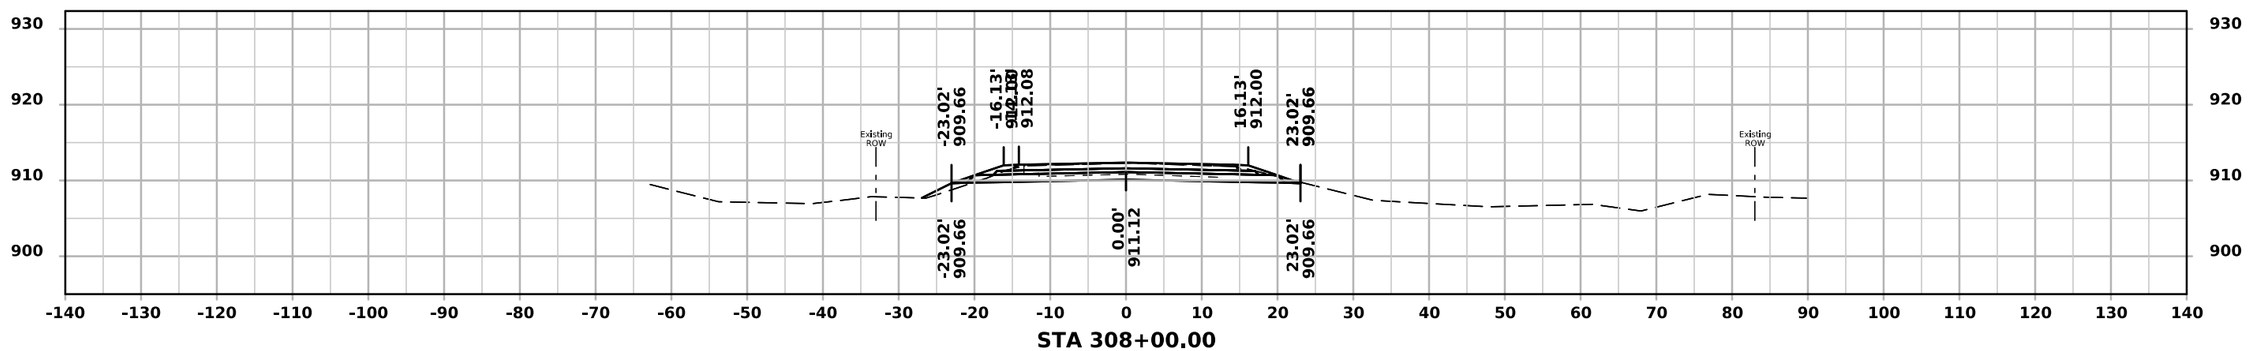


STA 308+00.00


FILE NO.	ENGLISH	DESIGN TEAM Rolando \ Johnson \ Suntken	BUTLER COUNTY	PROJECT NUMBER STP-057-1(044)--2C-12	SHEET NUMBER W.64

10:19:01 AM 5/4/2026 csuntke pw:\\NTPwint1.dot.int.lan:PWMain\Documents\Projects\1205701024\DistrictDesign\CADD Files\Cross_Sections\XS_IA57_BOP_to_BRDG1.dgn.dgn


ML - IA 57

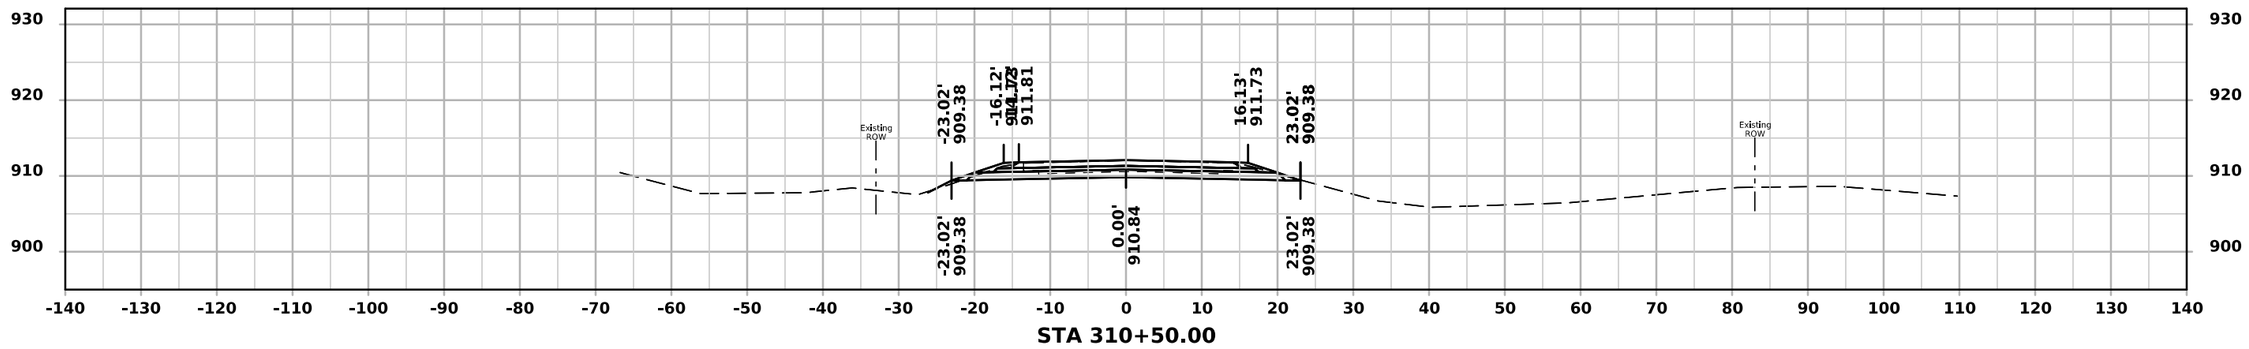

STA 310+50.00

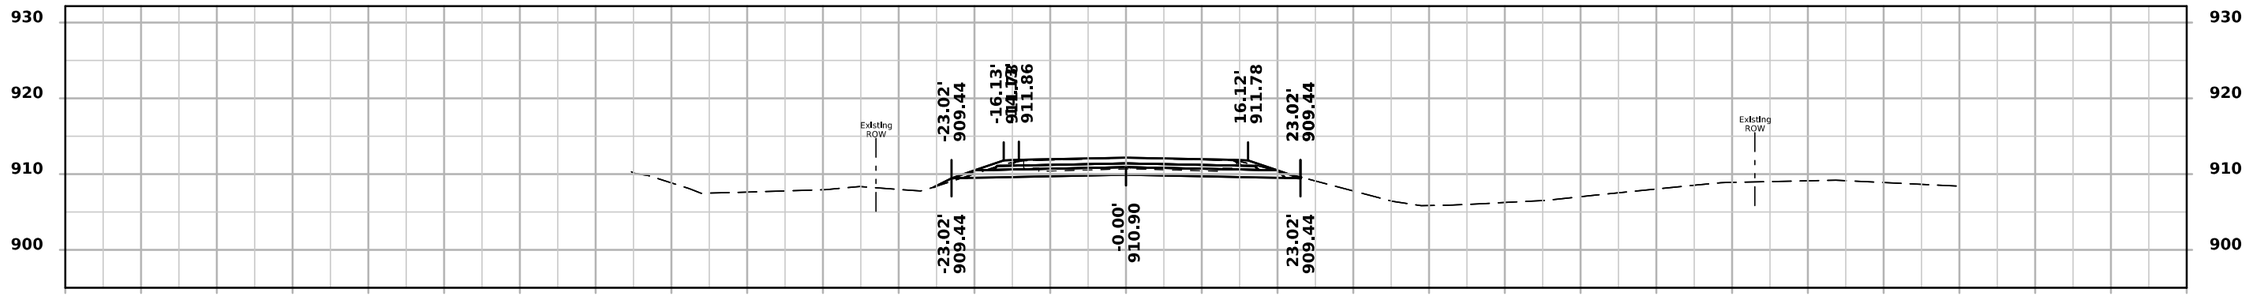

STA 310+00.00

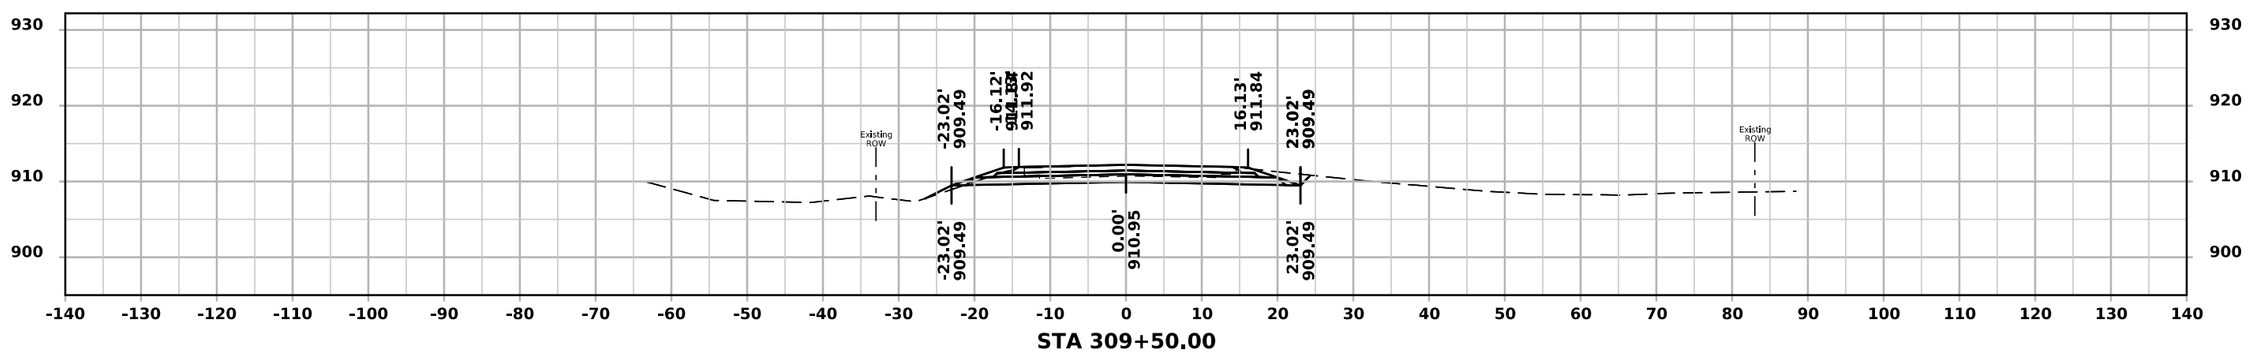


STA 309+50.00


FILE NO.	ENGLISH	DESIGN TEAM Rolando \ Johnson \ Suntken	BUTLER COUNTY	PROJECT NUMBER STP-057-1(044)--2C-12	SHEET NUMBER W.65

10:19:02 AM 5/4/2026 csuntke pw:\\NTPwint1.dot.int.lan:PWMain\Documents\Projects\1205701024\DistrictDesign\CADD Files\Cross_Sections\XS_IA57_BOP_to_BRDG1.dgn.dgn


ML - IA 57

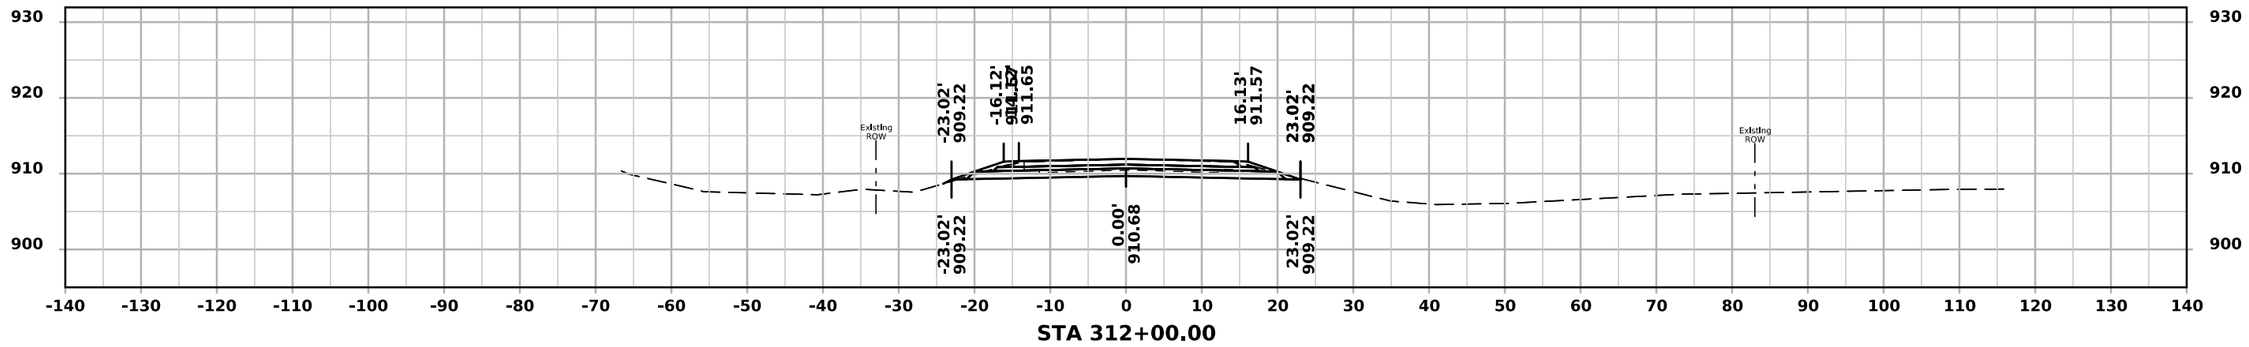

STA 312+00.00

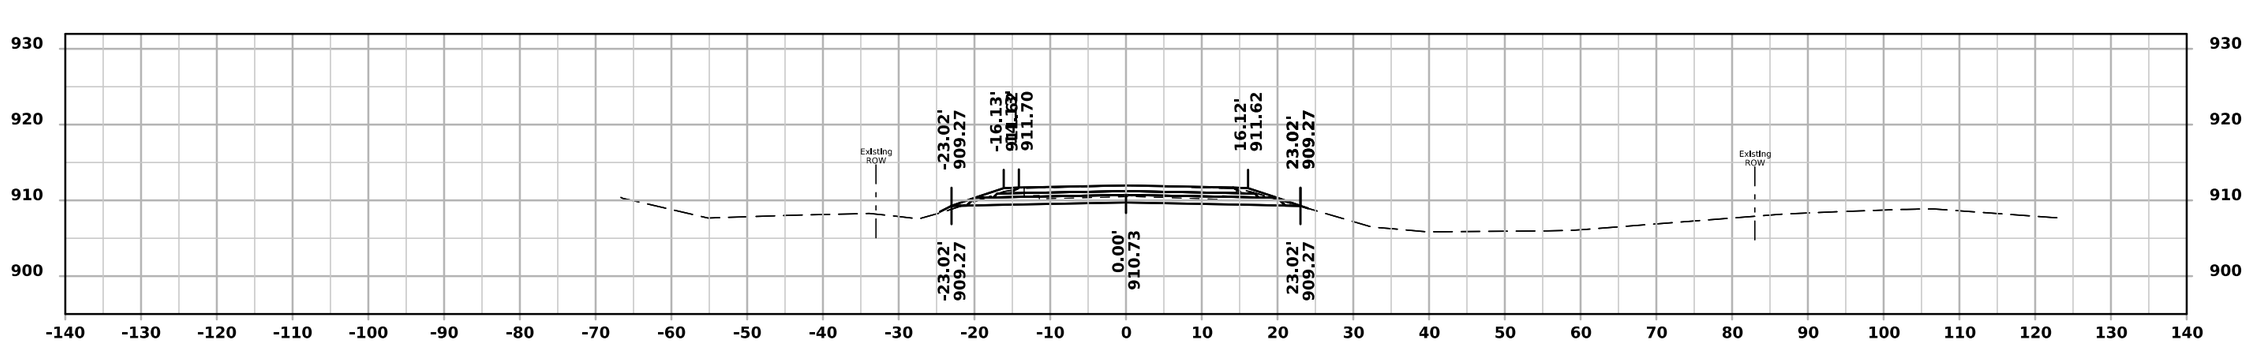

STA 311+50.00

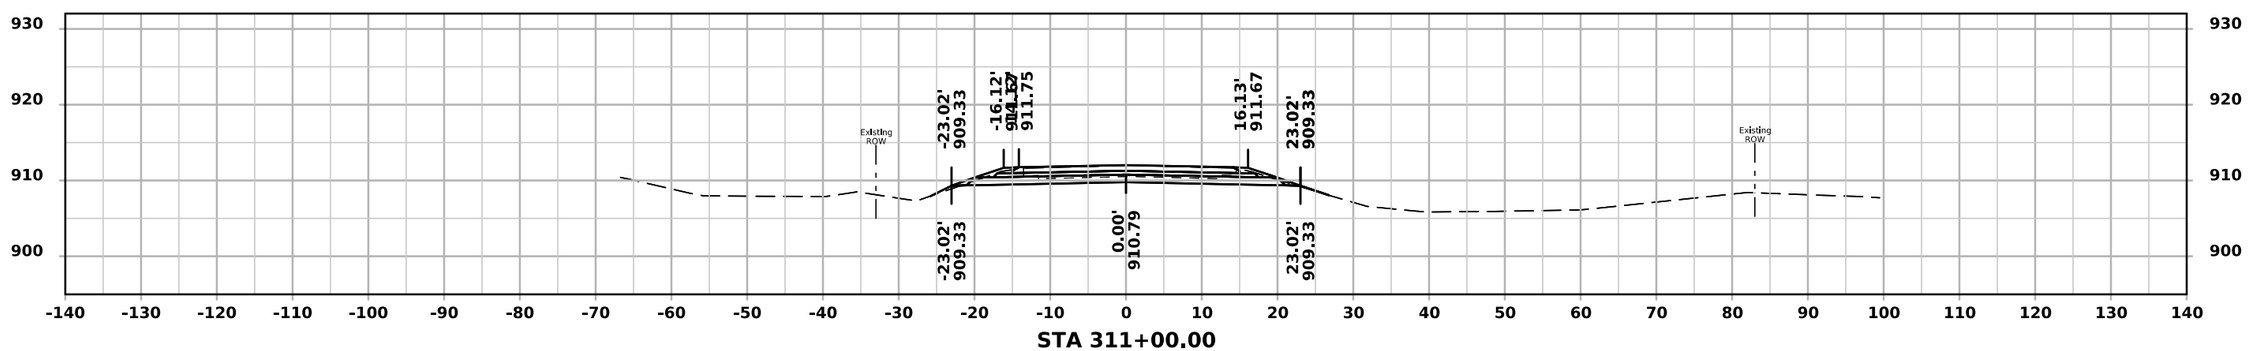


STA 311+00.00


FILE NO.	ENGLISH	DESIGN TEAM Rolando \ Johnson \ Suntken	BUTLER COUNTY	PROJECT NUMBER STP-057-1(044)--2C-12	SHEET NUMBER W.66

10:19:03 AM 5/4/2026 csuntke pw:\\NTPwint1.dot.int.lan:PWMain\Documents\Projects\1205701024\DistrictDesign\CADD Files\Cross_Sections\XS_IA57_BOP_to_BRDG1.dgn.dgn


ML - IA 57

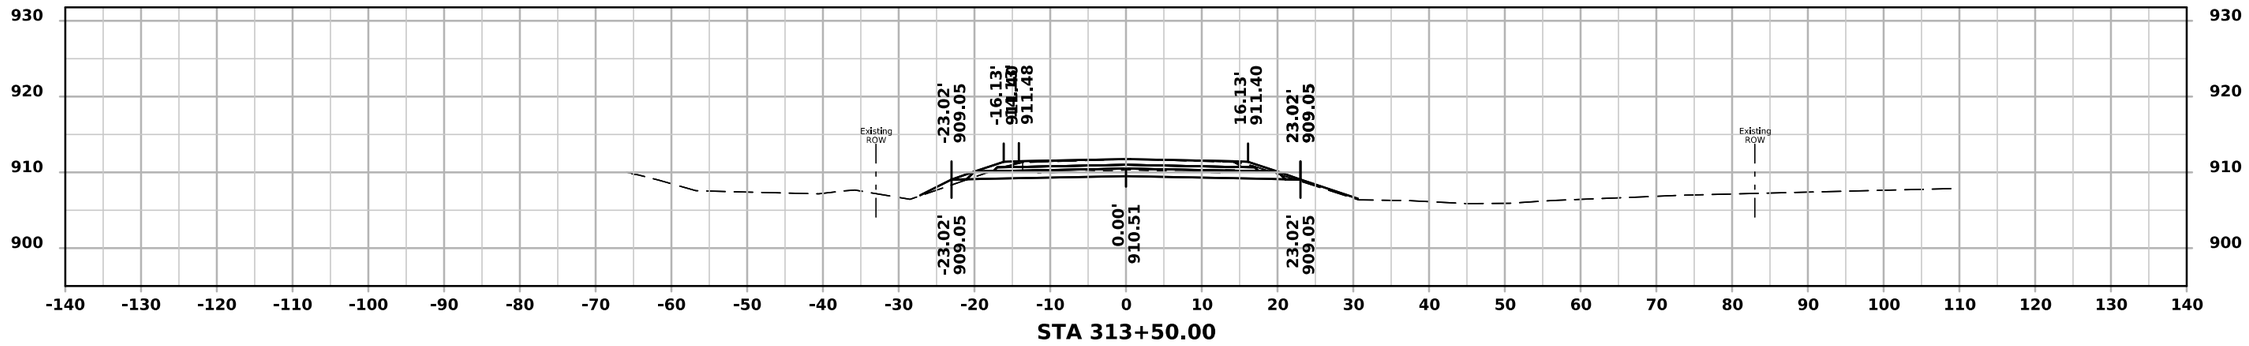

STA 313+50.00

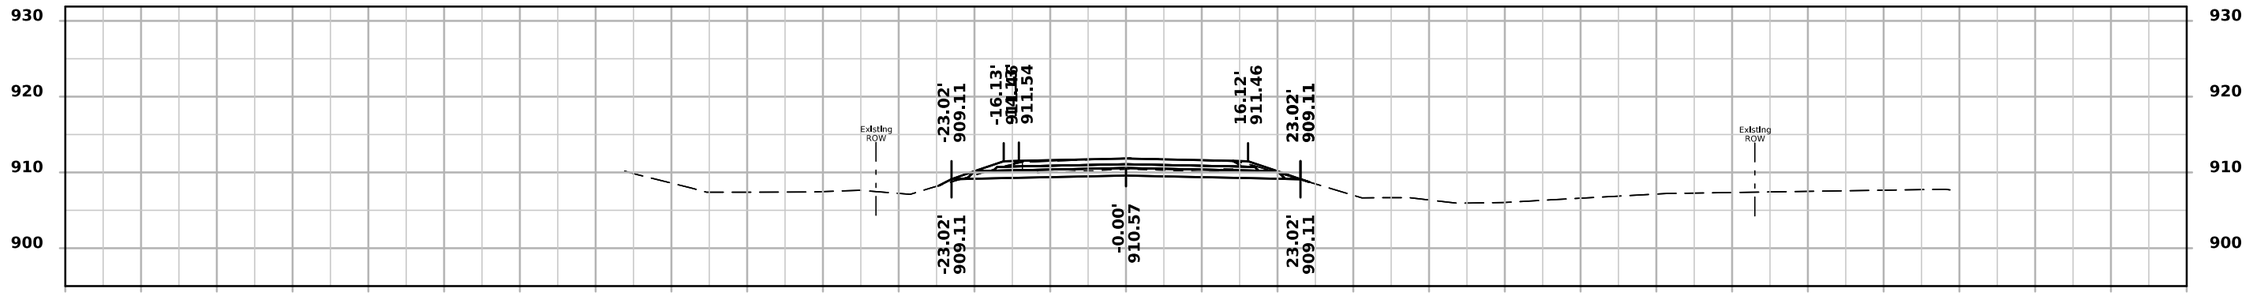

STA 313+00.00

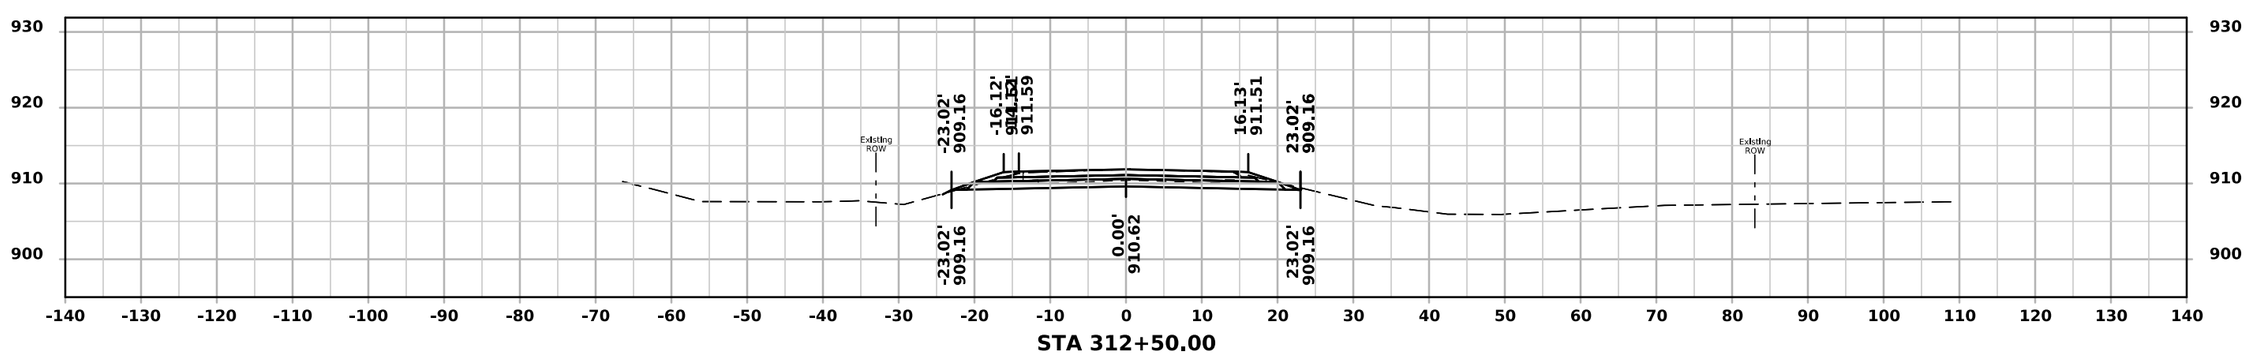


STA 312+50.00


FILE NO.	ENGLISH	DESIGN TEAM Rolando \ Johnson \ Suntken	BUTLER COUNTY	PROJECT NUMBER STP-057-1(044)--2C-12	SHEET NUMBER W.67

10:19:04 AM 5/4/2026 csuntke pw:\\NTPwint1.dot.int.lan:PWMain\Documents\Projects\1205701024\DistrictDesign\CADD Files\Cross_Sections\XS_IA57_BOP_to_BRDG1.dgn.dgn


ML - IA 57

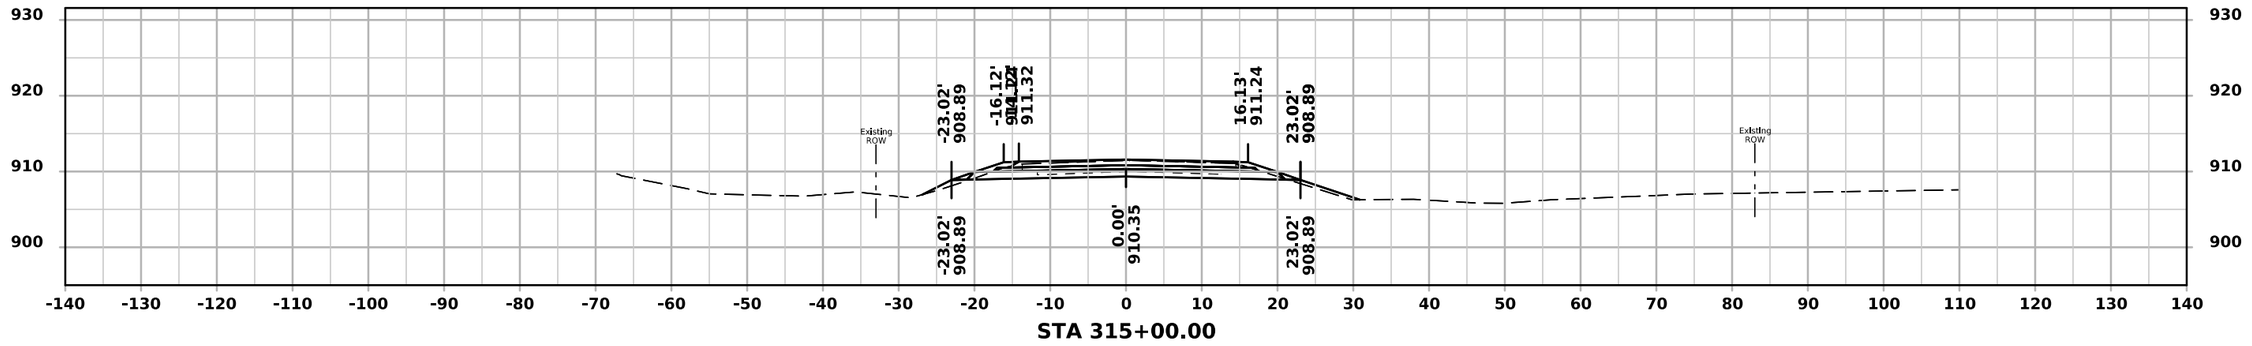

STA 315+00.00

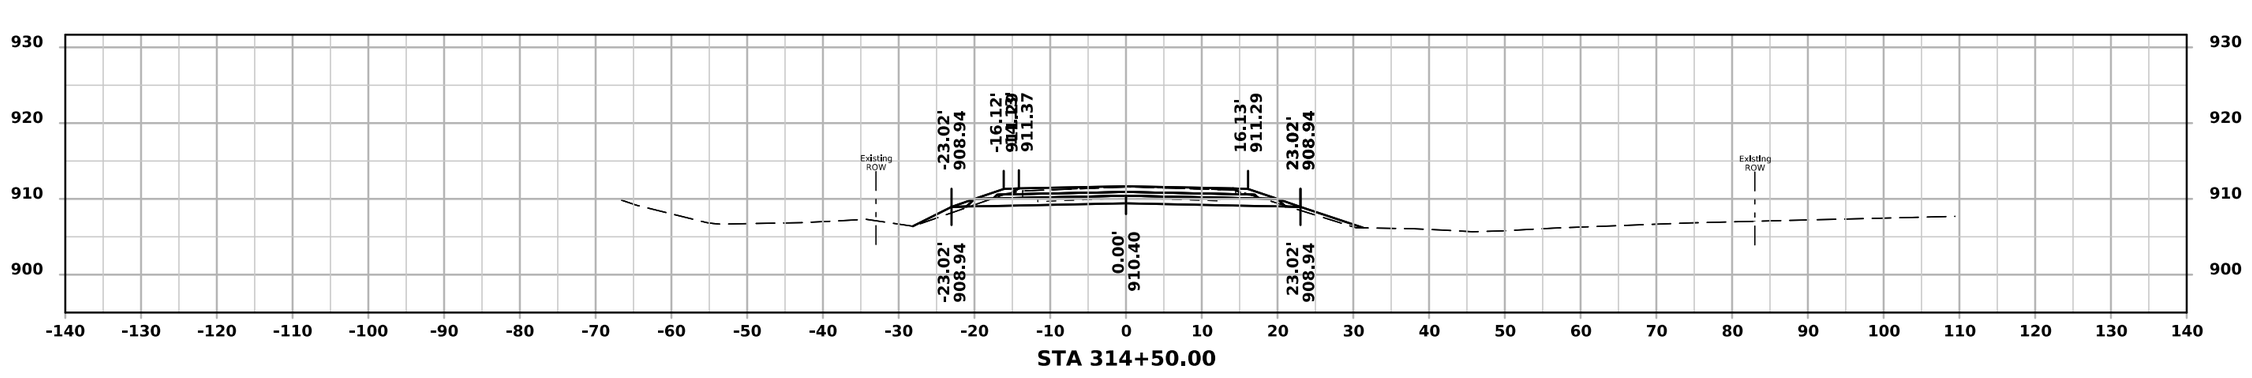

STA 314+50.00

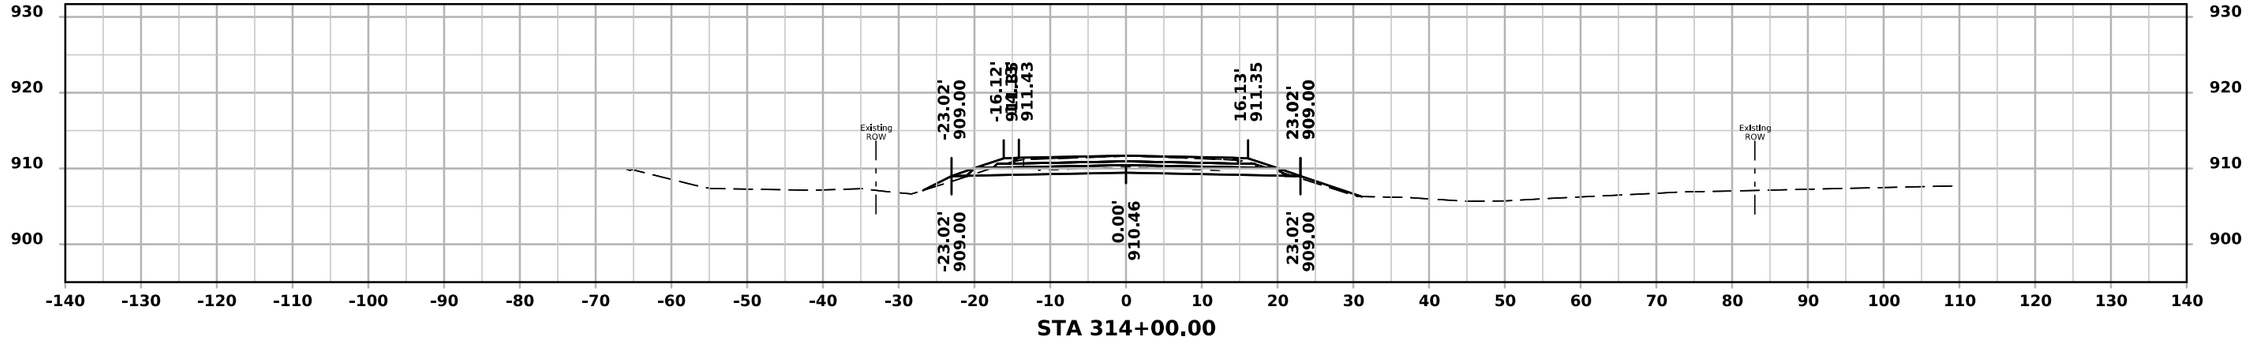


STA 314+00.00


FILE NO.	ENGLISH	DESIGN TEAM Rolando \ Johnson \ Suntken	BUTLER COUNTY	PROJECT NUMBER STP-057-1(044)--2C-12	SHEET NUMBER W.68

10:19:04 AM 5/4/2026 csuntke pw:\\NTPwint1.dot.int.lan:PWMain\Documents\Projects\1205701024\DistrictDesign\CADD Files\Cross_Sections\XS_IA57_BOP_to_BRDG1.dgn.dgn


ML - IA 57

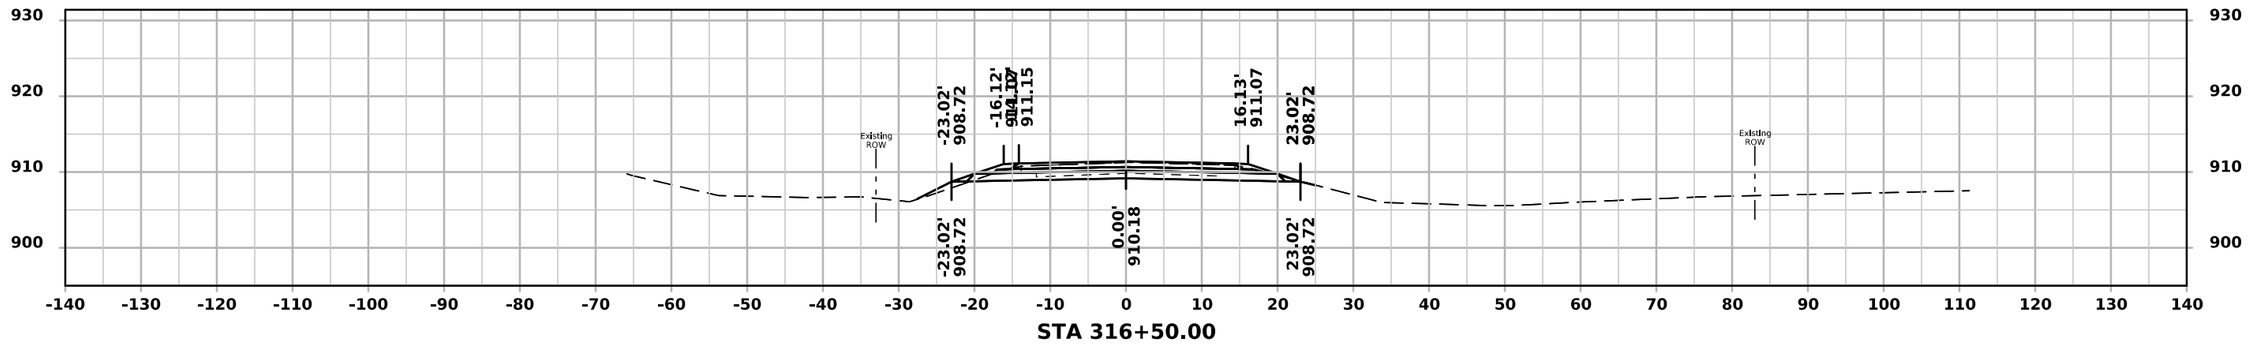

STA 316+50.00

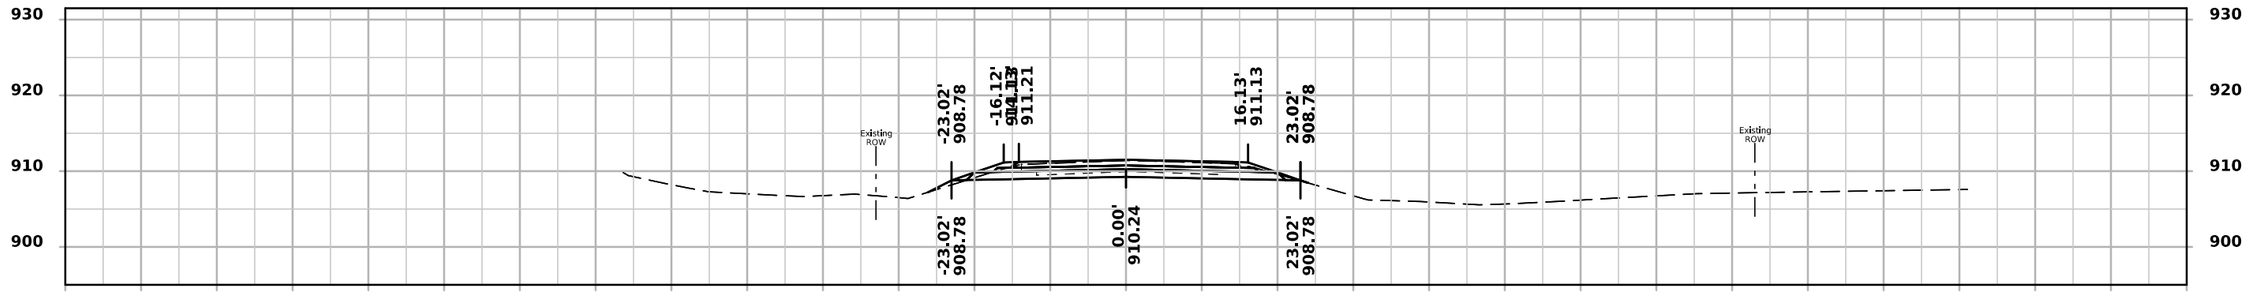

STA 316+00.00

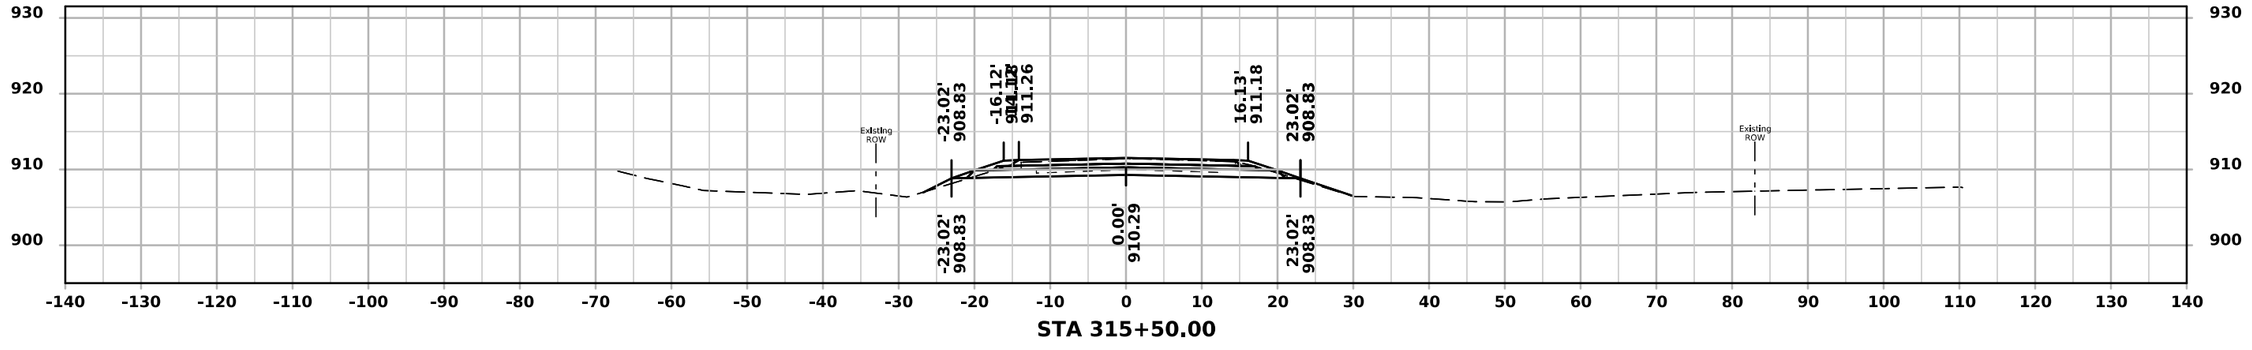


STA 315+50.00


FILE NO.	ENGLISH	DESIGN TEAM Rolando \ Johnson \ Suntken	BUTLER COUNTY	PROJECT NUMBER STP-057-1(044)--2C-12	SHEET NUMBER W.69

10:19:05 AM 5/4/2026 csuntke pw:\\NTPwint1.dot.int.lan:PWMain\Documents\Projects\1205701024\DistrictDesign\CADD Files\Cross_Sections\XS_IA57_BOP_to_BRDG1.dgn.dgn


ML - IA 57

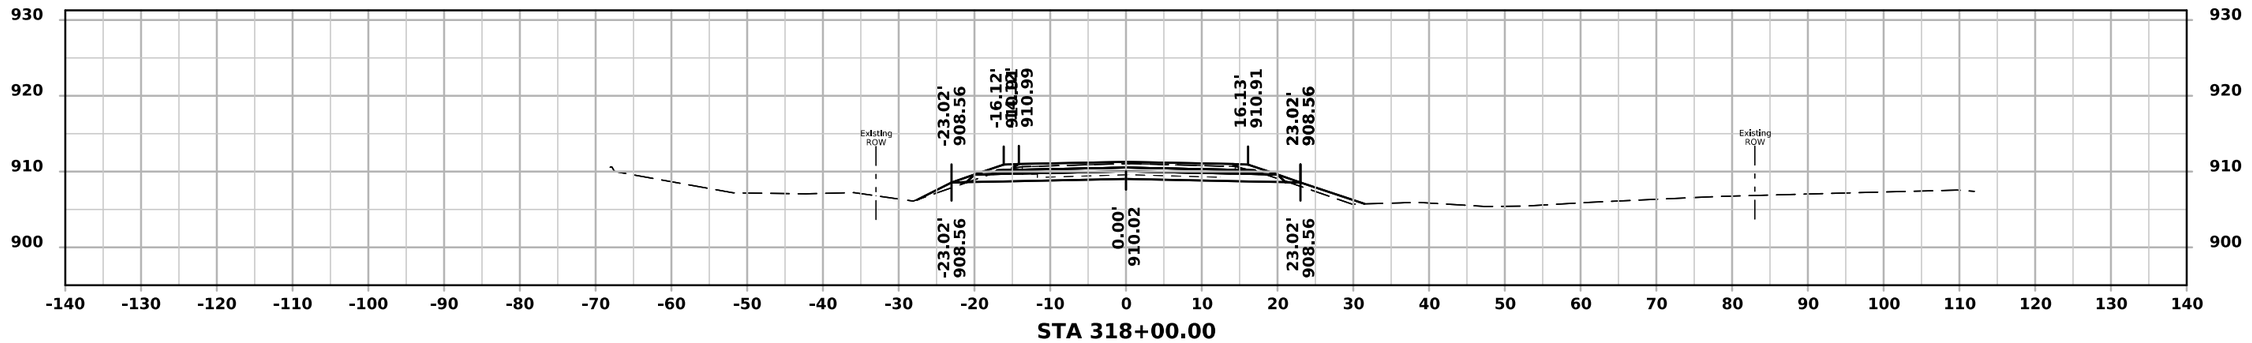

STA 318+00.00

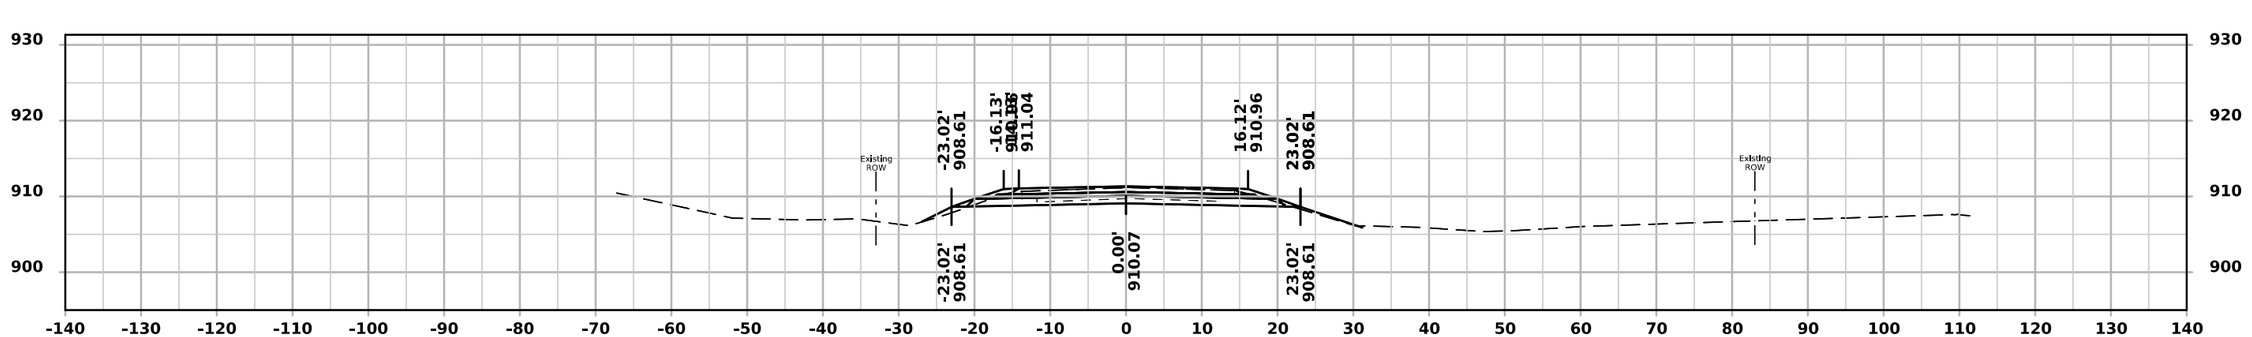

STA 317+50.00

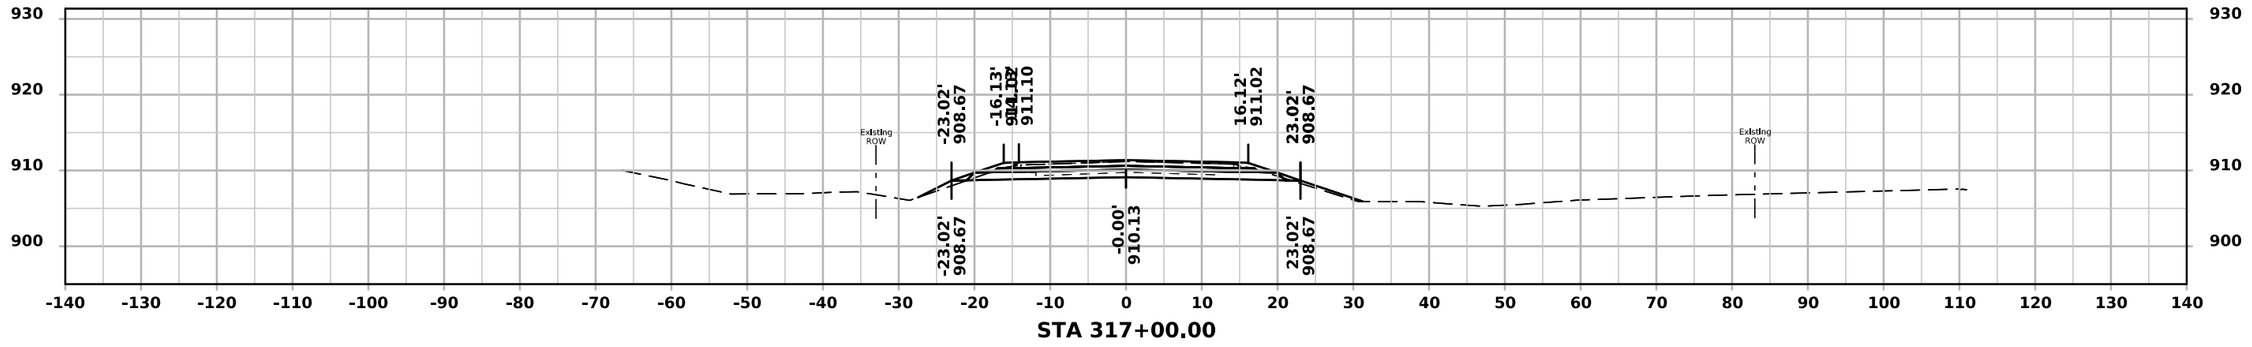


STA 317+00.00


FILE NO.	ENGLISH	DESIGN TEAM Rolando \ Johnson \ Suntken	BUTLER COUNTY	PROJECT NUMBER STP-057-1(044)--2C-12	SHEET NUMBER W.70

10:19:06 AM 5/4/2026 csuntke pw:\\NTPwint1.dot.int.lan:PWMain\Documents\Projects\1205701024\DistrictDesign\CADD Files\Cross_Sections\XS_IA57_BOP_to_BRDG1.dgn.dgn


ML - IA 57

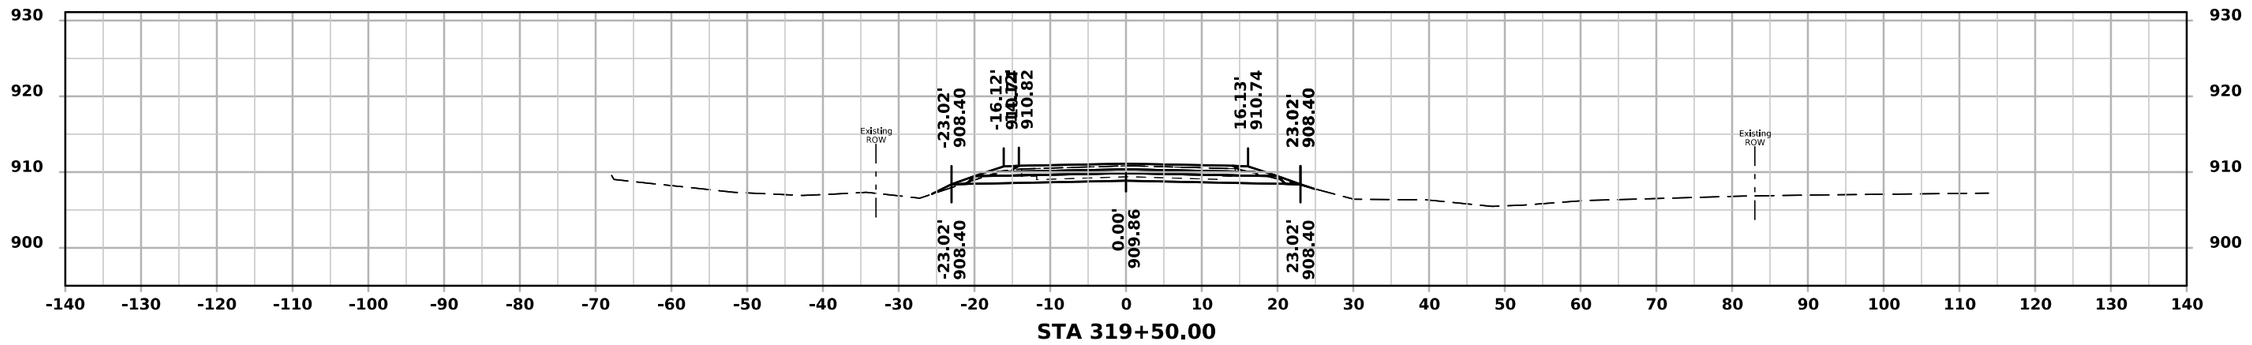

STA 319+50.00

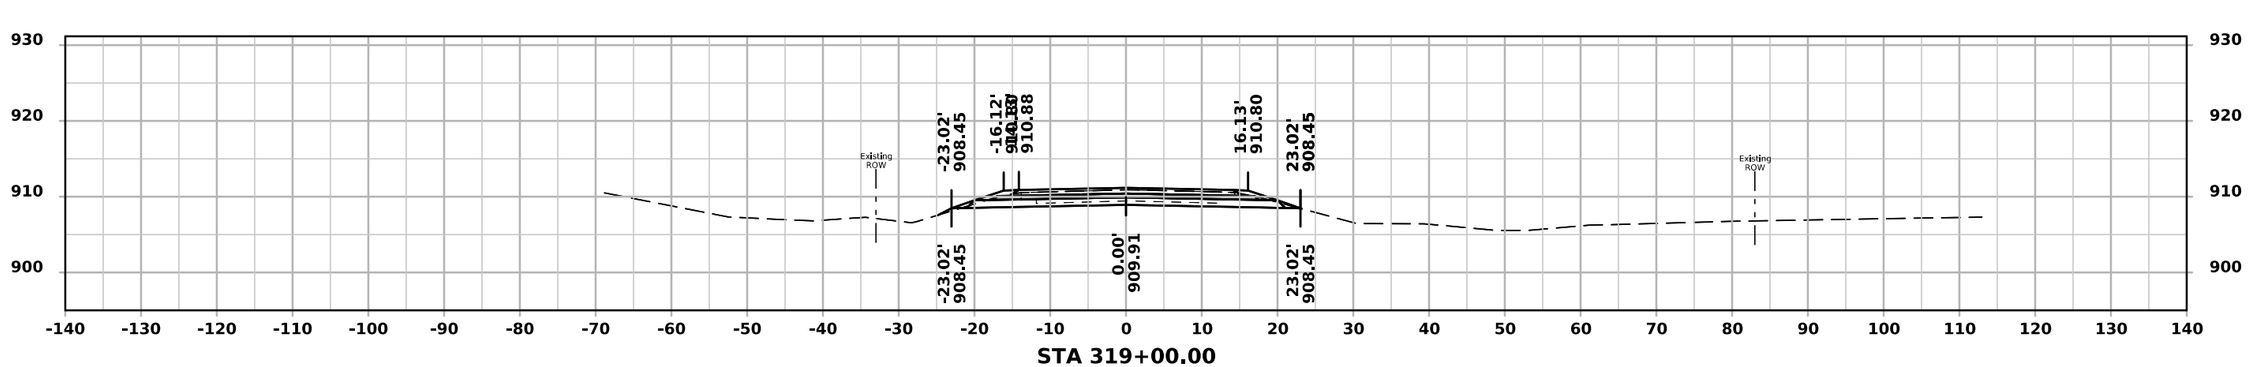

STA 319+00.00

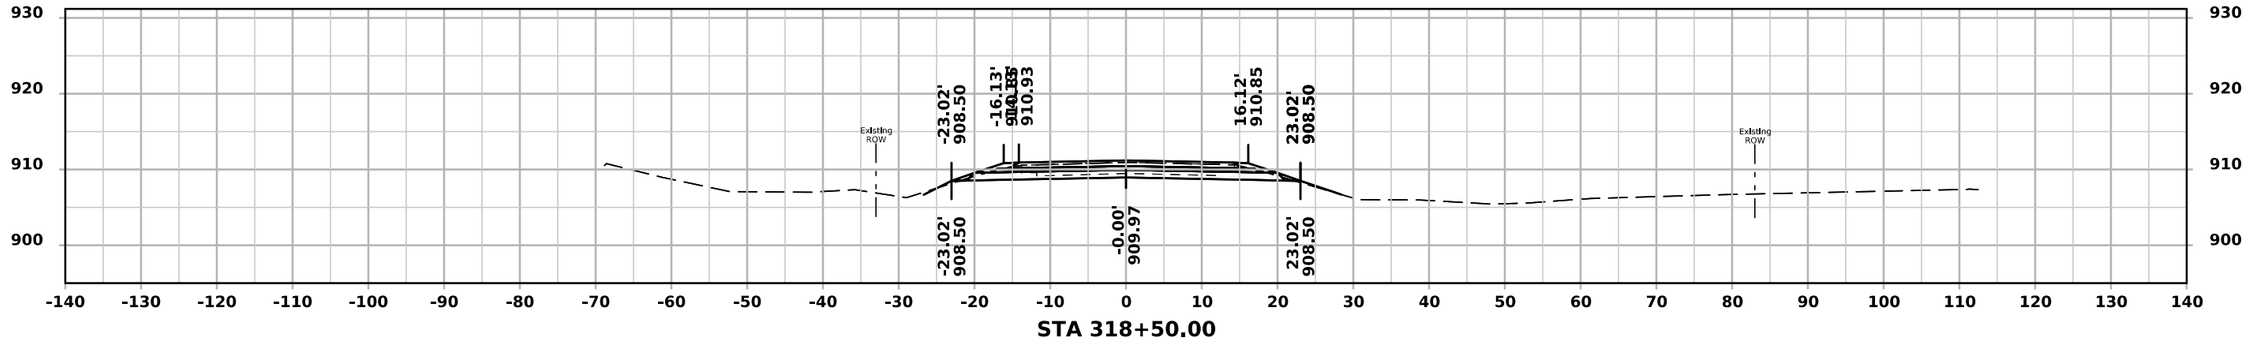


STA 318+50.00


FILE NO.	ENGLISH	DESIGN TEAM Rolando \ Johnson \ Suntken	BUTLER COUNTY	PROJECT NUMBER STP-057-1(044)--2C-12	SHEET NUMBER W.71

10:19:07 AM 5/4/2026 csuntke pw:\\NTPwint1.dot.int.lan:PWMain\Documents\Projects\1205701024\DistrictDesign\CADD Files\Cross_Sections\XS_IA57_BOP_to_BRDG1.dgn.dgn


ML - IA 57

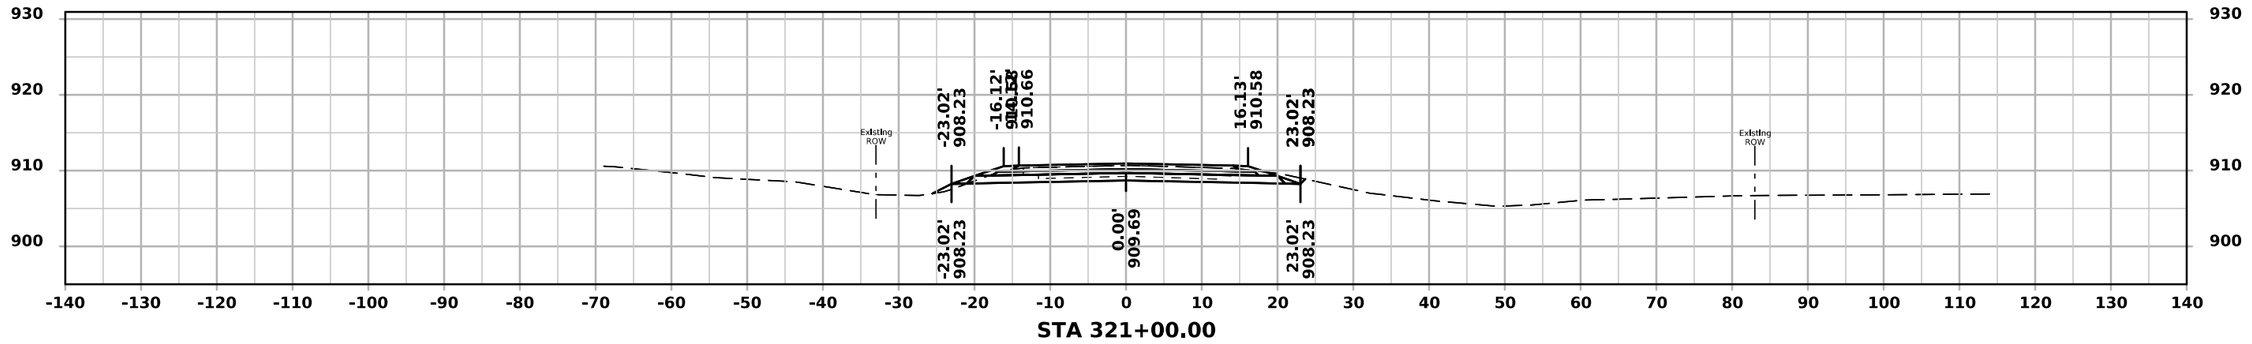

STA 321+00.00

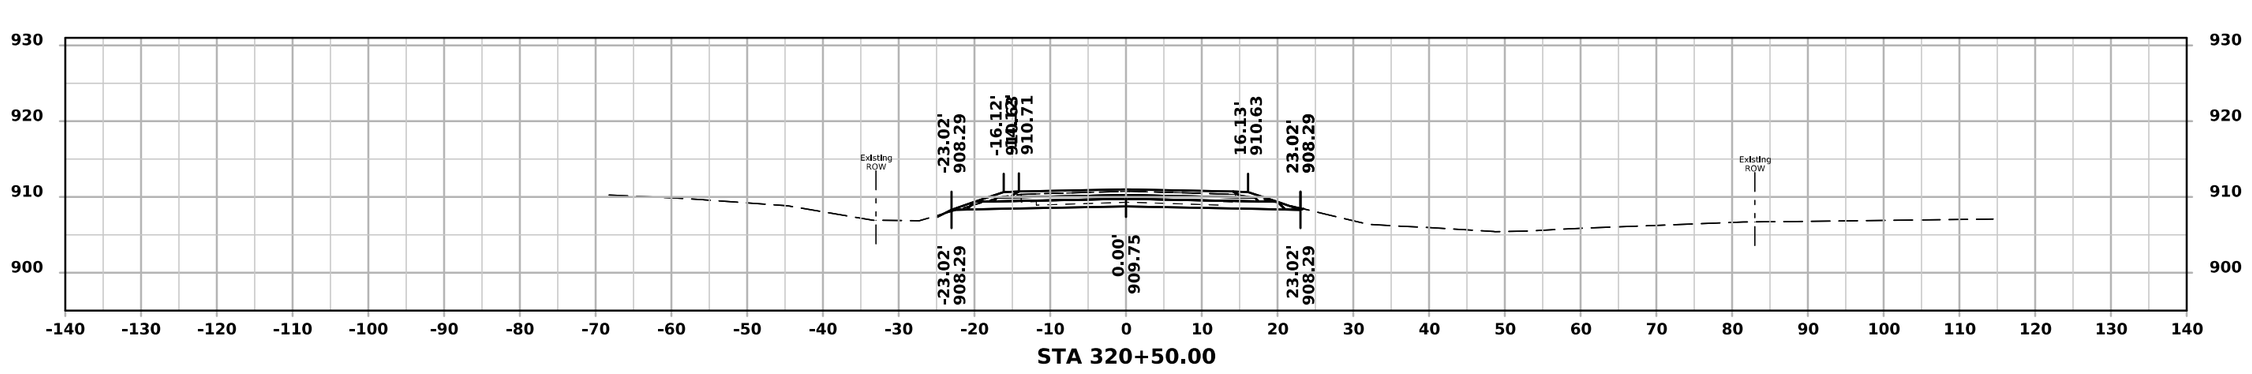

STA 320+50.00

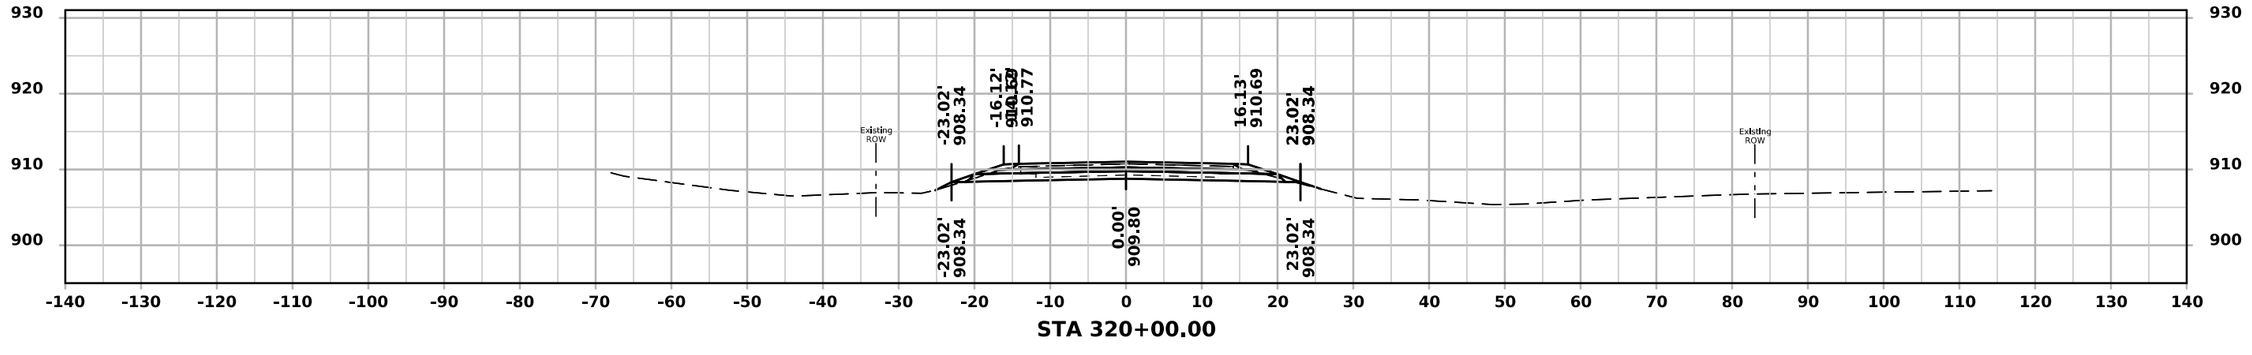


STA 320+00.00


FILE NO.	ENGLISH	DESIGN TEAM Rolando \ Johnson \ Suntken	BUTLER COUNTY	PROJECT NUMBER STP-057-1(044)--2C-12	SHEET NUMBER W.72

10:19:07 AM 5/4/2026 csuntke pw:\\NTPwint1.dot.int.lan:PWMain\Documents\Projects\1205701024\DistrictDesign\CADD Files\Cross_Sections\XS_IA57_BOP_to_BRDG1.dgn.dgn


ML - IA 57

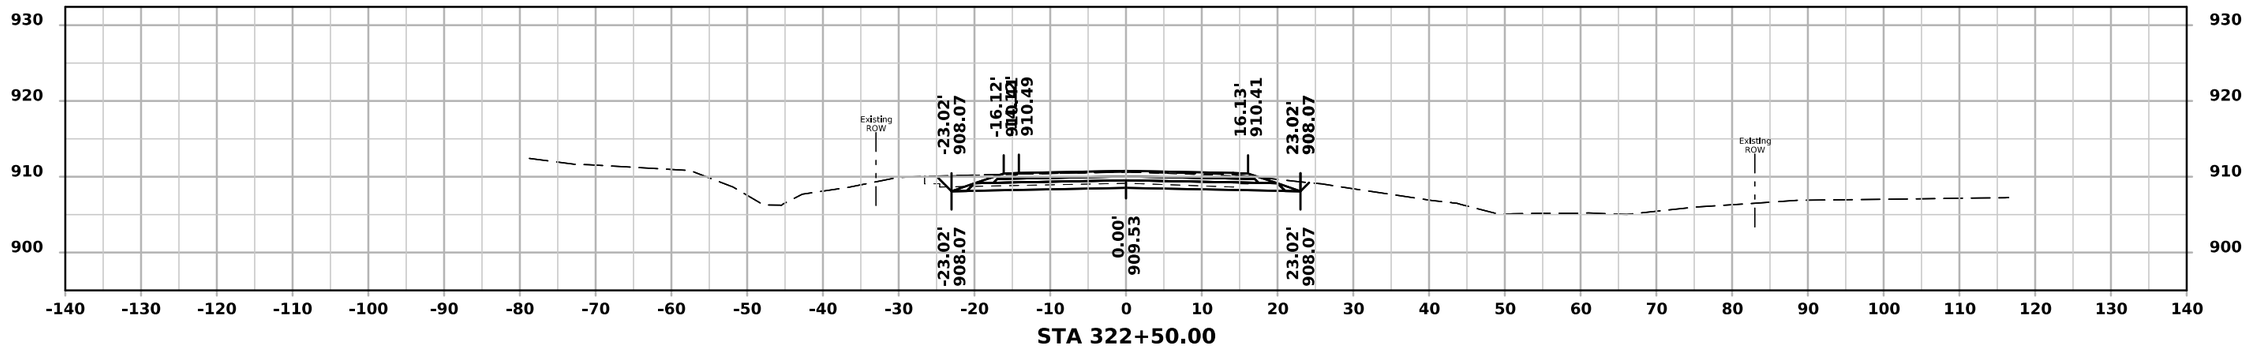

STA 322+50.00

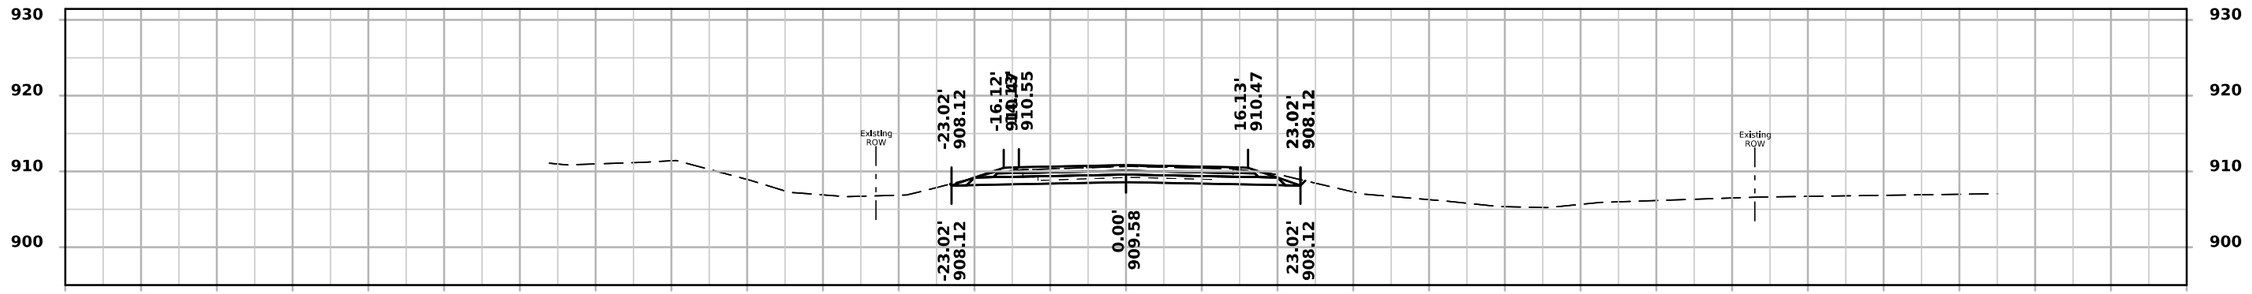

STA 322+00.00

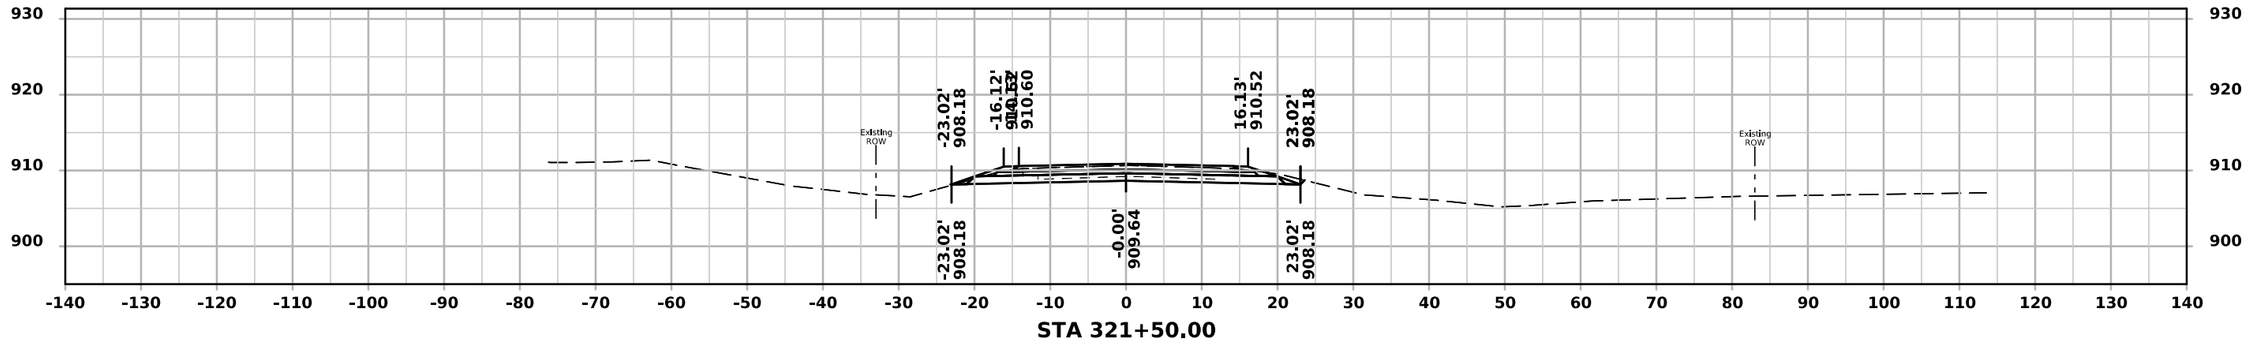


STA 321+50.00


FILE NO.	ENGLISH	DESIGN TEAM Rolando \ Johnson \ Suntken	BUTLER COUNTY	PROJECT NUMBER STP-057-1(044)--2C-12	SHEET NUMBER W.73

10:19:08 AM 5/4/2026 csuntke pw:\\NTPwint1.dot.int.lan:PWMain\Documents\Projects\1205701024\DistrictDesign\CADD Files\Cross_Sections\XS_IA57_BOP_to_BRDG1.dgn.dgn


ML - IA 57

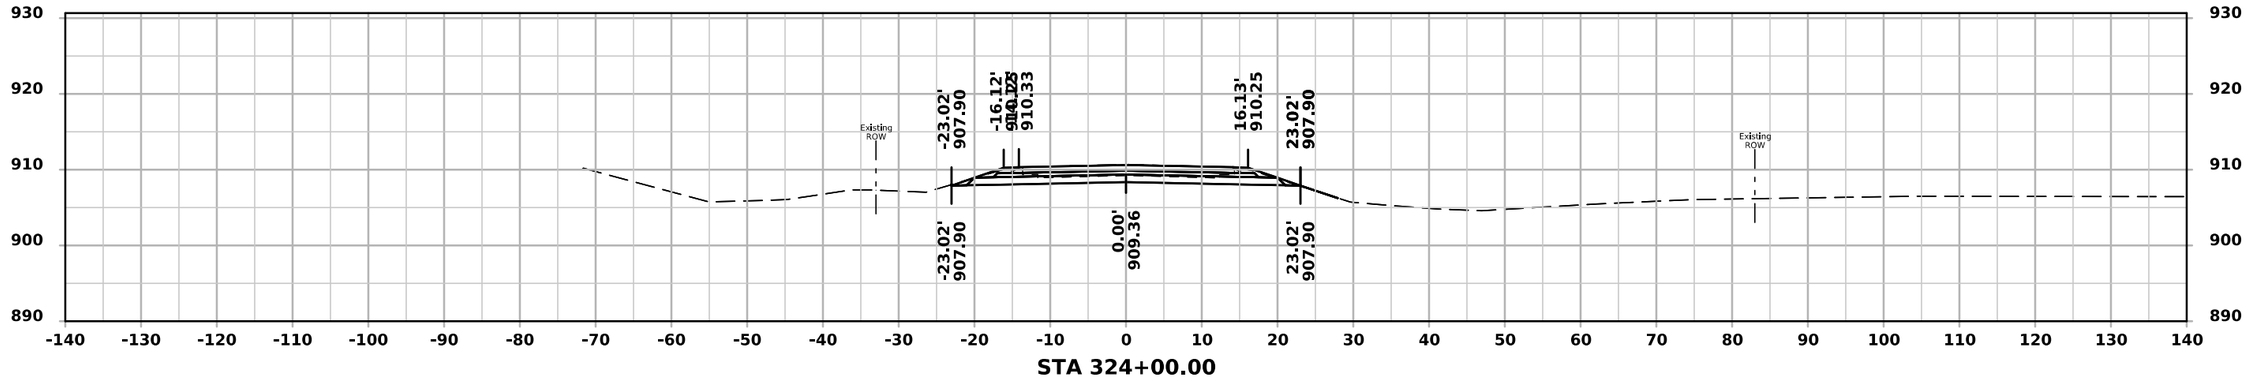

STA 324+00.00

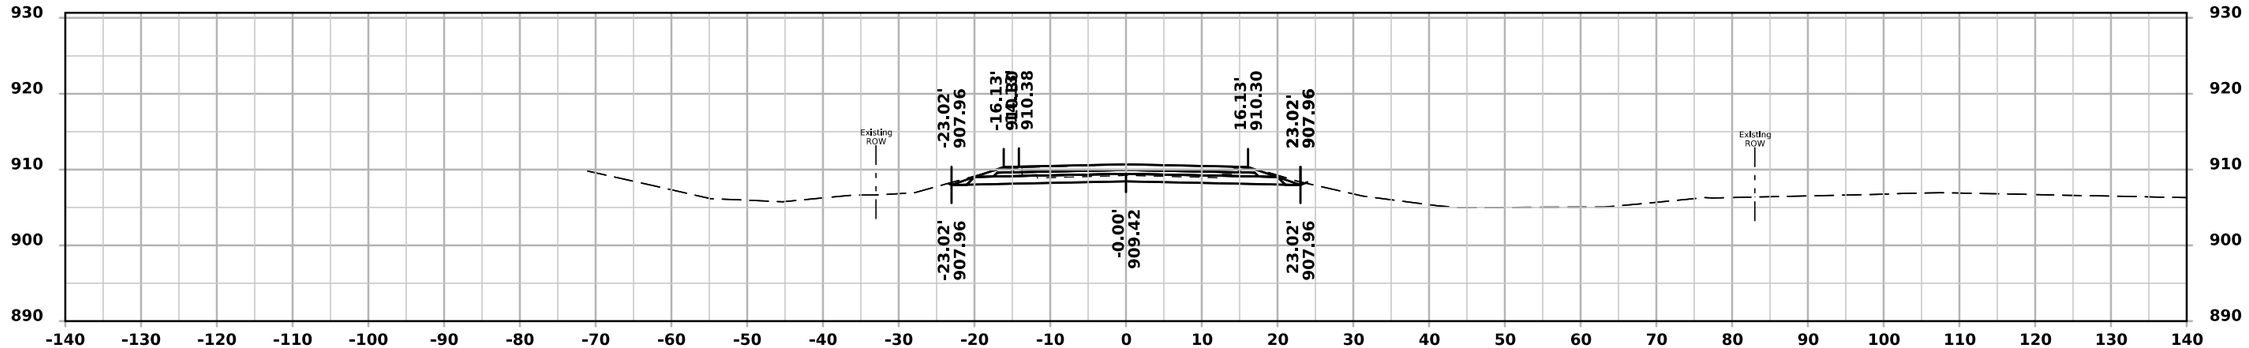

STA 323+50.00

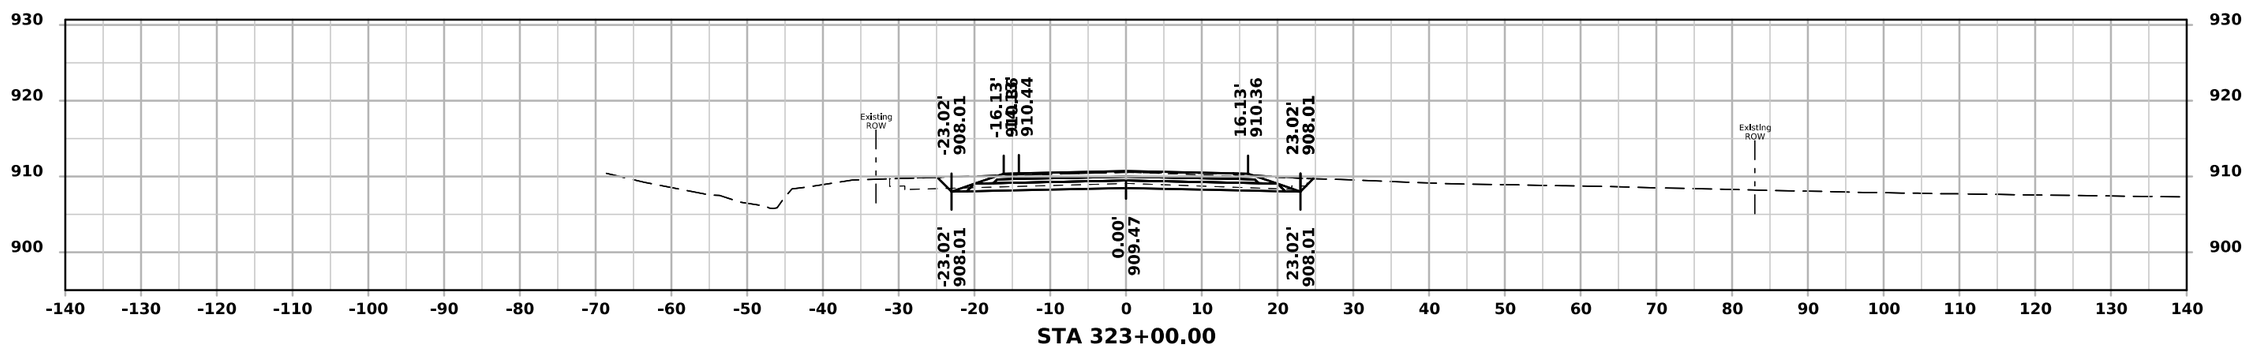


STA 323+00.00


FILE NO.	ENGLISH	DESIGN TEAM Rolando \ Johnson \ Suntken	BUTLER COUNTY	PROJECT NUMBER STP-057-1(044)--2C-12	SHEET NUMBER W.74

10:19:09 AM 5/4/2026 csuntke pw:\\NTPwint1.dot.int.lan:PWMain\Documents\Projects\1205701024\DistrictDesign\CADD Files\Cross_Sections\XS_IA57_BOP_to_BRDG1.dgn.dgn


ML - IA 57

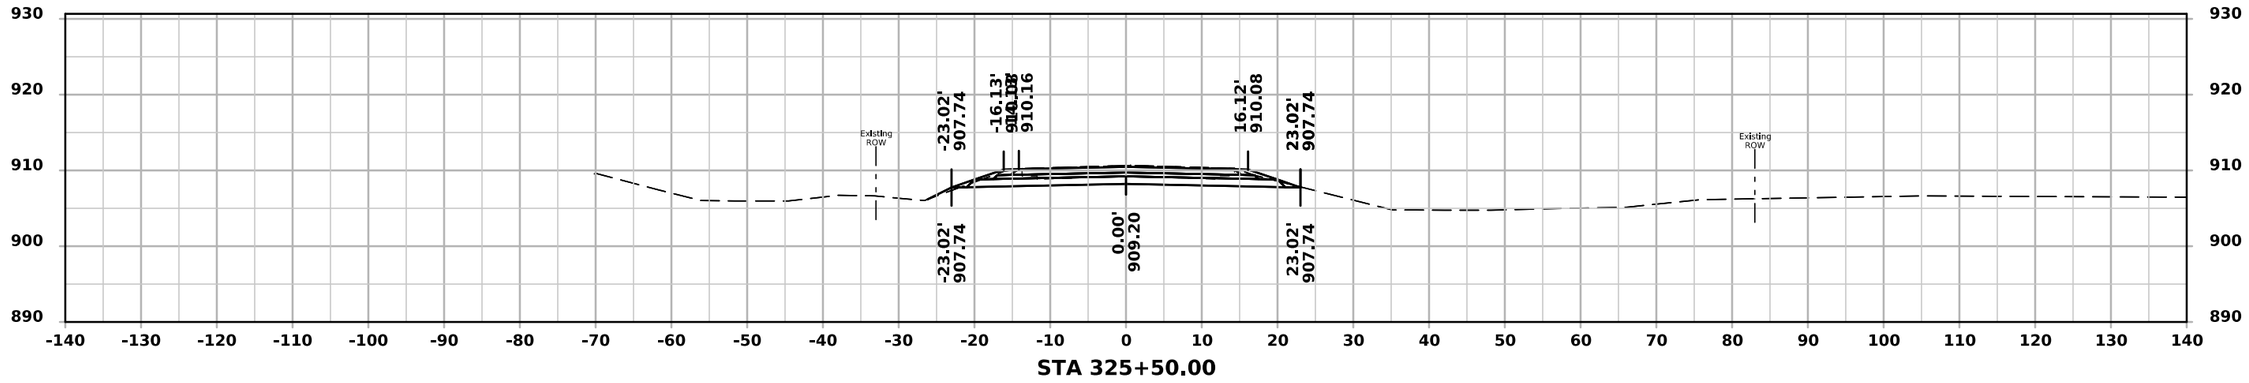

STA 325+50.00

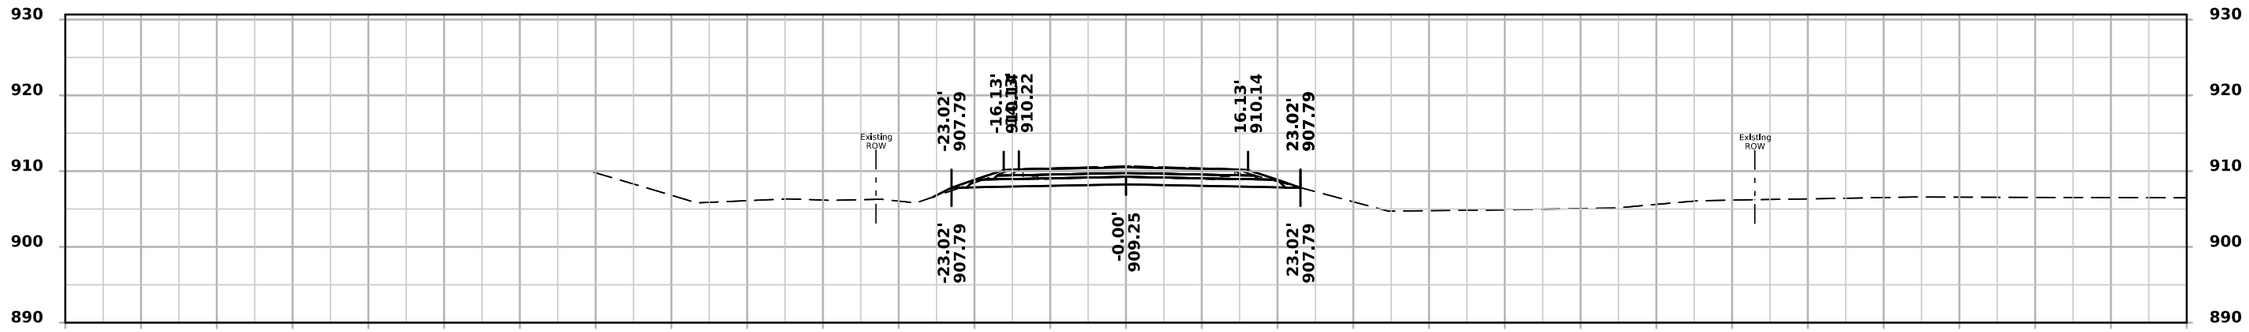

STA 325+00.00

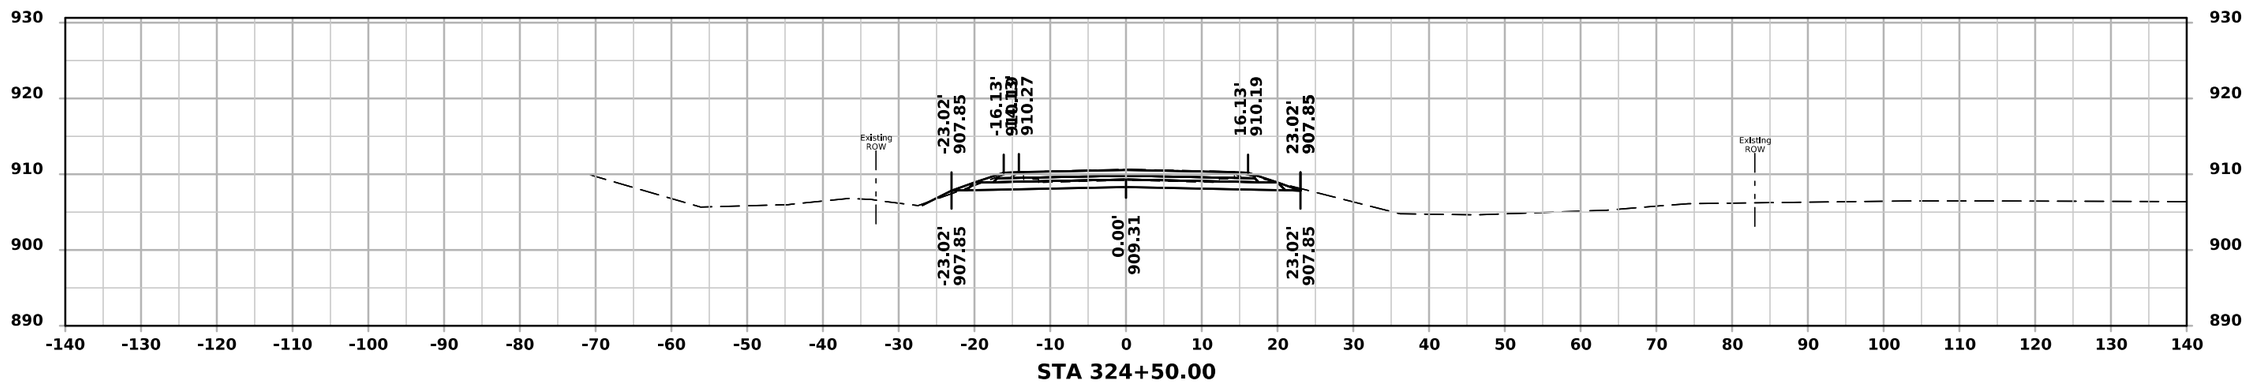


STA 324+50.00


FILE NO.	ENGLISH	DESIGN TEAM Rolando \ Johnson \ Suntken	BUTLER COUNTY	PROJECT NUMBER STP-057-1(044)--2C-12	SHEET NUMBER W.75

10:19:10 AM 5/4/2026 csuntke pw:\\NTPwint1.dot.int.lan:PWMain\Documents\Projects\1205701024\DistrictDesign\CADD Files\Cross_Sections\XS_IA57_BOP_to_BRDG1.dgn.dgn


ML - IA 57

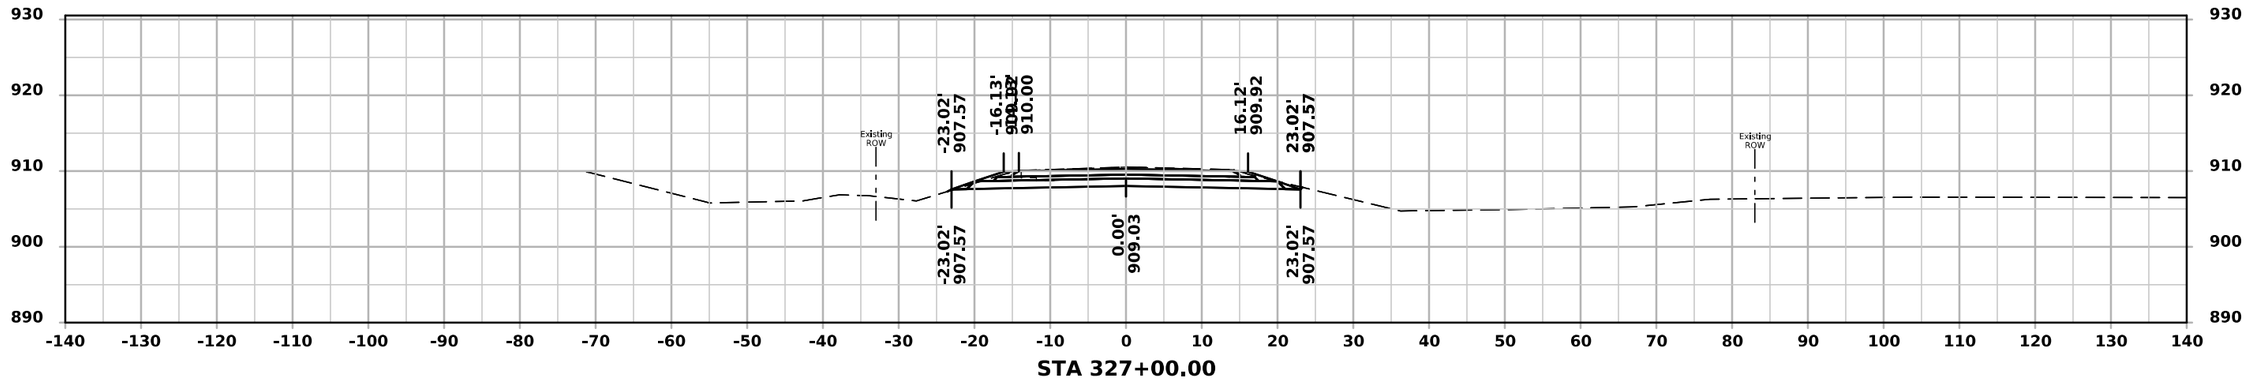

STA 327+00.00

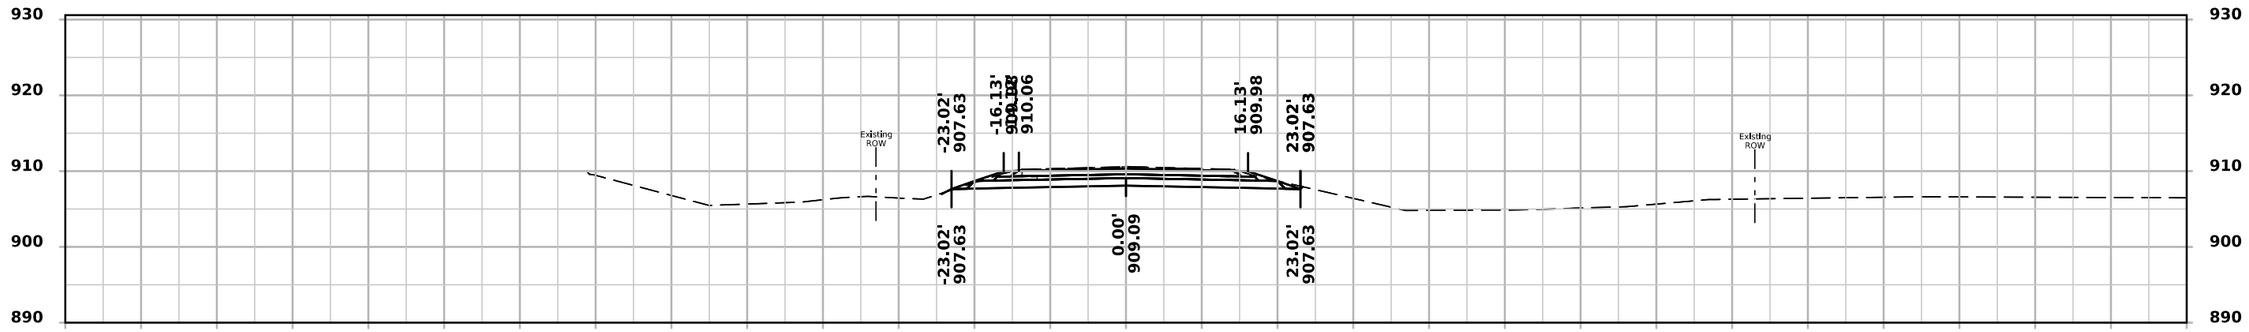

STA 326+50.00

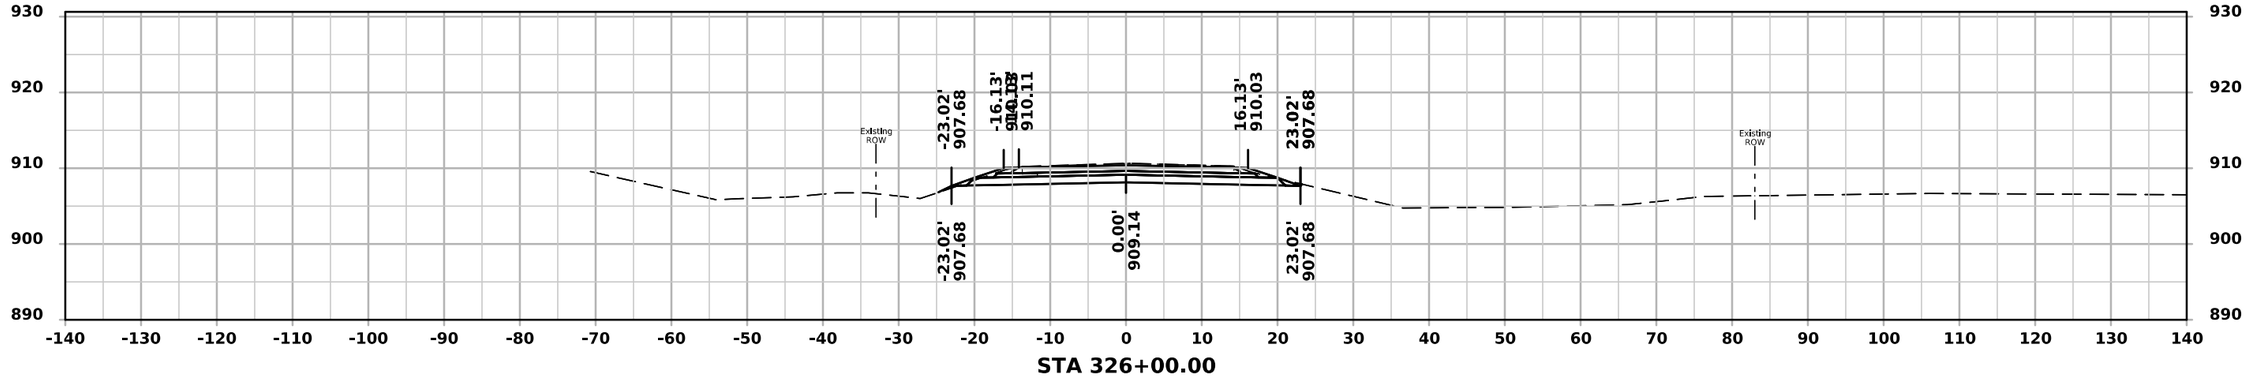


STA 326+00.00


FILE NO.	ENGLISH	DESIGN TEAM Rolando \ Johnson \ Suntken	BUTLER COUNTY	PROJECT NUMBER STP-057-1(044)--2C-12	SHEET NUMBER W.76

10:19:11 AM 5/4/2026 csuntke pw:\\NTPwint1.dot.int.lan:PWMain\Documents\Projects\1205701024\DistrictDesign\CADD Files\Cross_Sections\XS_IA57_BOP_to_BRDG1.dgn.dgn


ML - IA 57

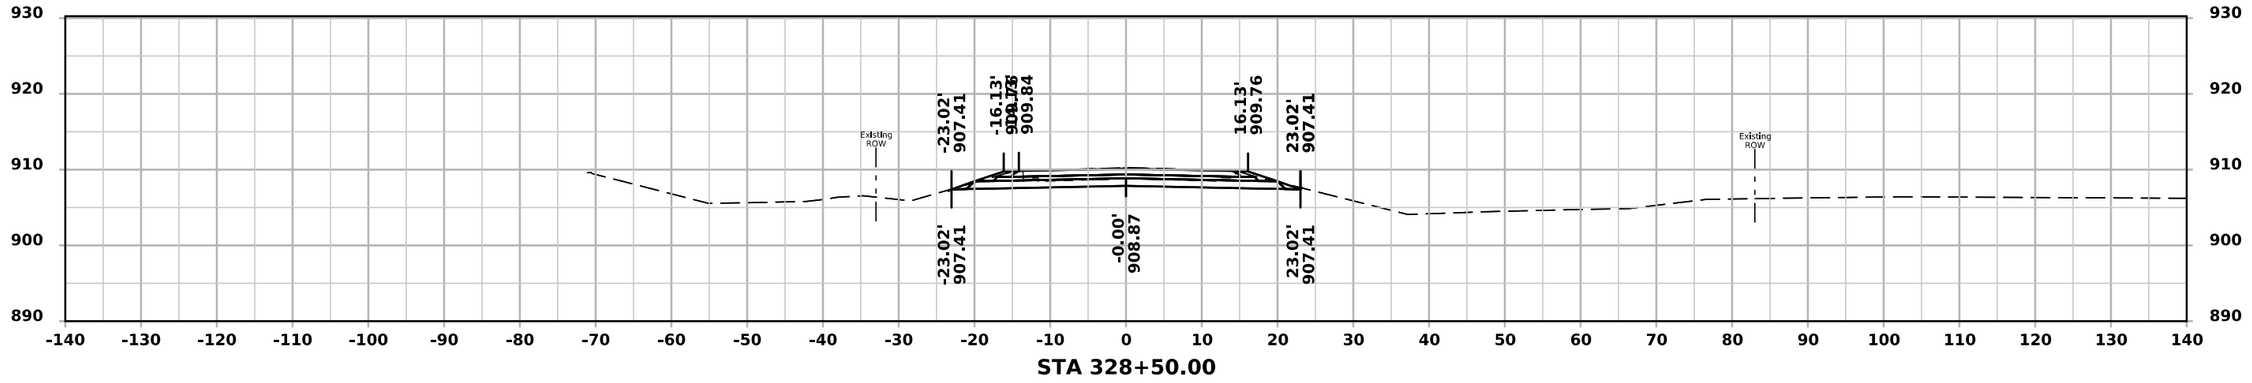

STA 328+50.00

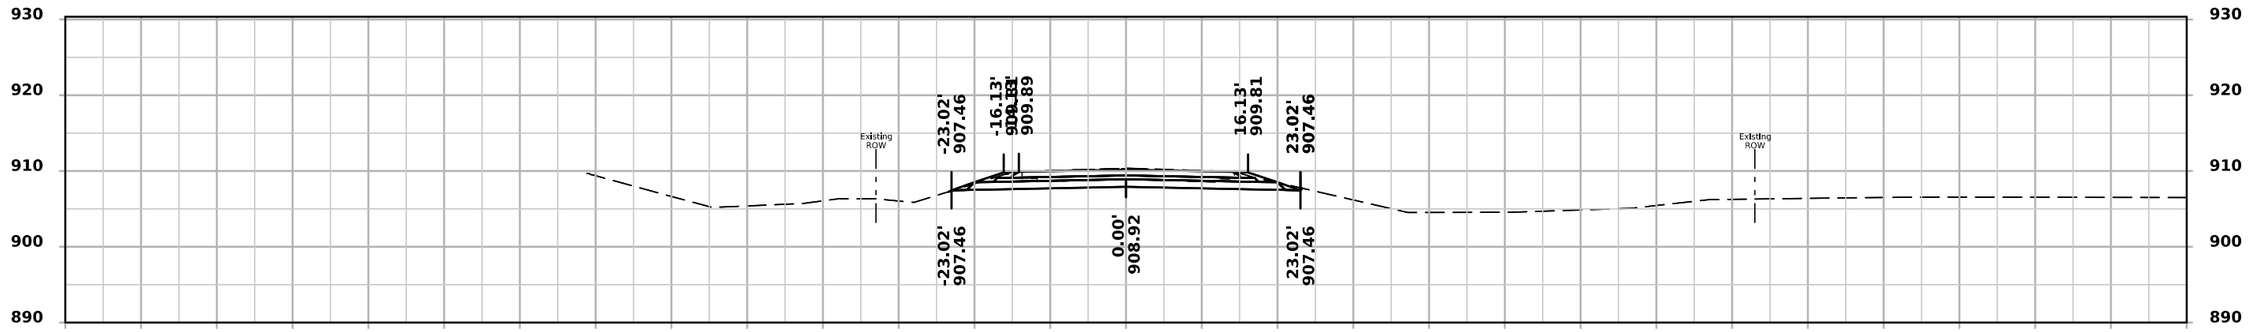

STA 328+00.00

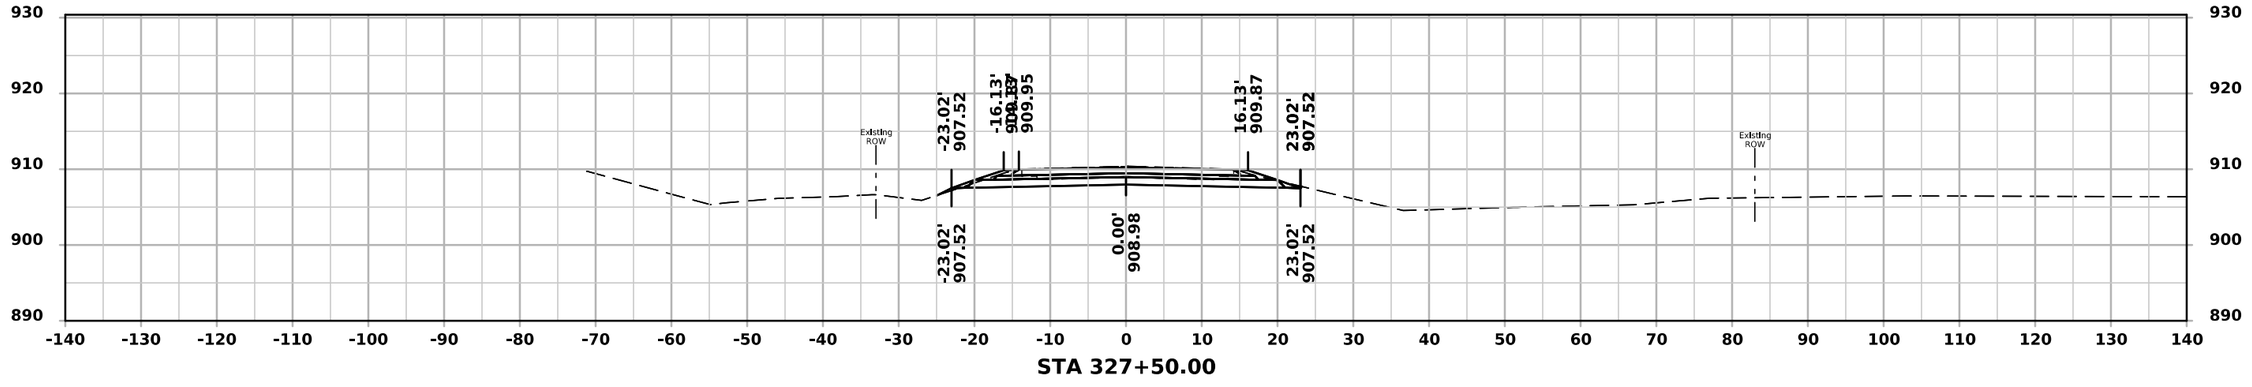


STA 327+50.00


FILE NO.	ENGLISH	DESIGN TEAM Rolando \ Johnson \ Suntken	BUTLER COUNTY	PROJECT NUMBER STP-057-1(044)--2C-12	SHEET NUMBER W.77	

10:19:11 AM 5/4/2026 csuntke pw:\\NTPwint1.dot.int.lan:PWMain\Documents\Projects\1205701024\DistrictDesign\CADD Files\Cross_Sections\XS_IA57_BOP_to_BRDG1.dgn.dgn


ML - IA 57

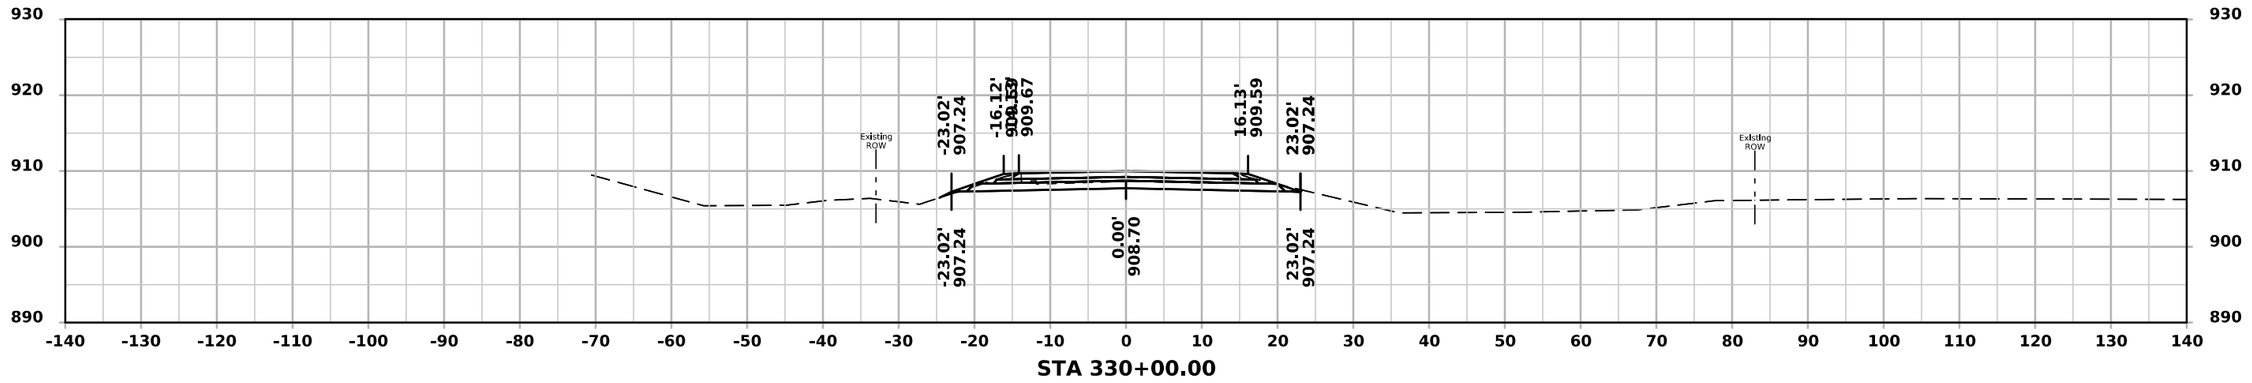

STA 330+00.00

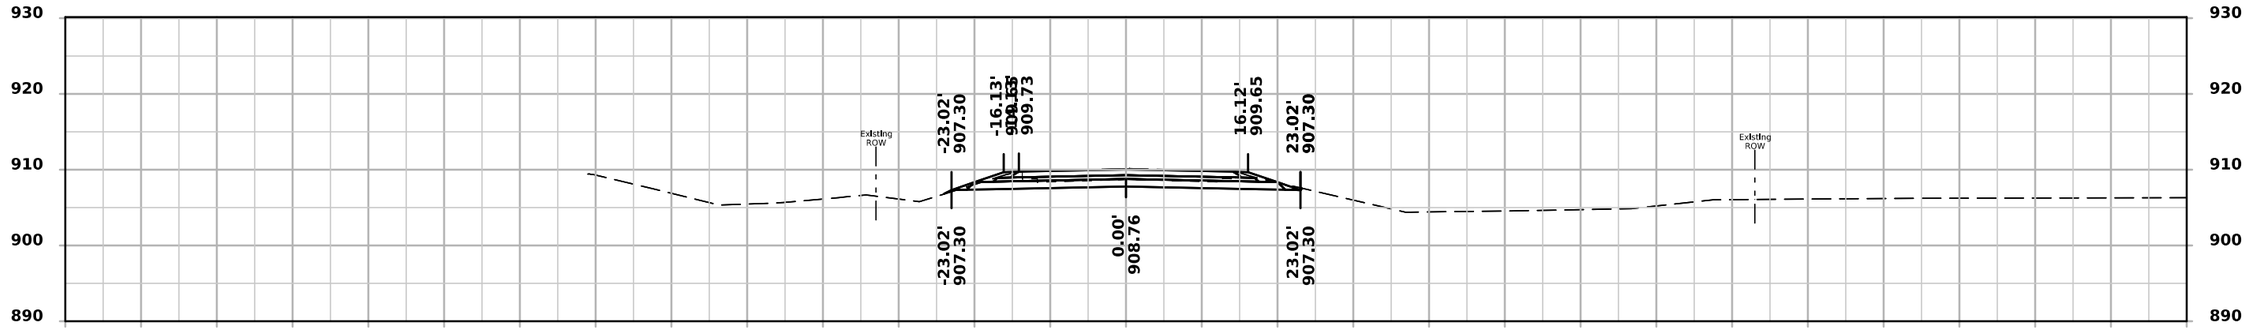

STA 329+50.00

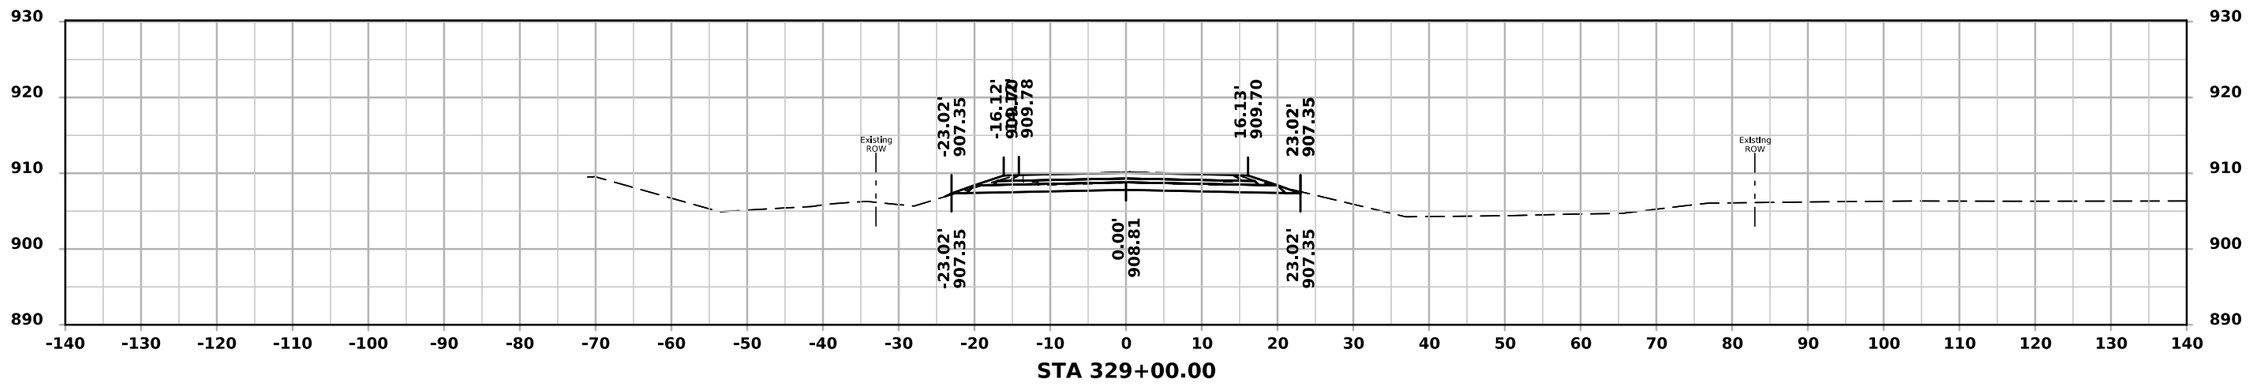


STA 329+00.00


FILE NO.	ENGLISH	DESIGN TEAM Rolando \ Johnson \ Suntken	BUTLER COUNTY	PROJECT NUMBER STP-057-1(044)--2C-12	SHEET NUMBER W.78

10:19:12 AM 5/4/2026 csuntke pw:\\NTPwint1.dot.int.lan:PWMain\Documents\Projects\1205701024\DistrictDesign\CADD Files\Cross_Sections\XS_IA57_BOP_to_BRDG1.dgn.dgn


ML - IA 57

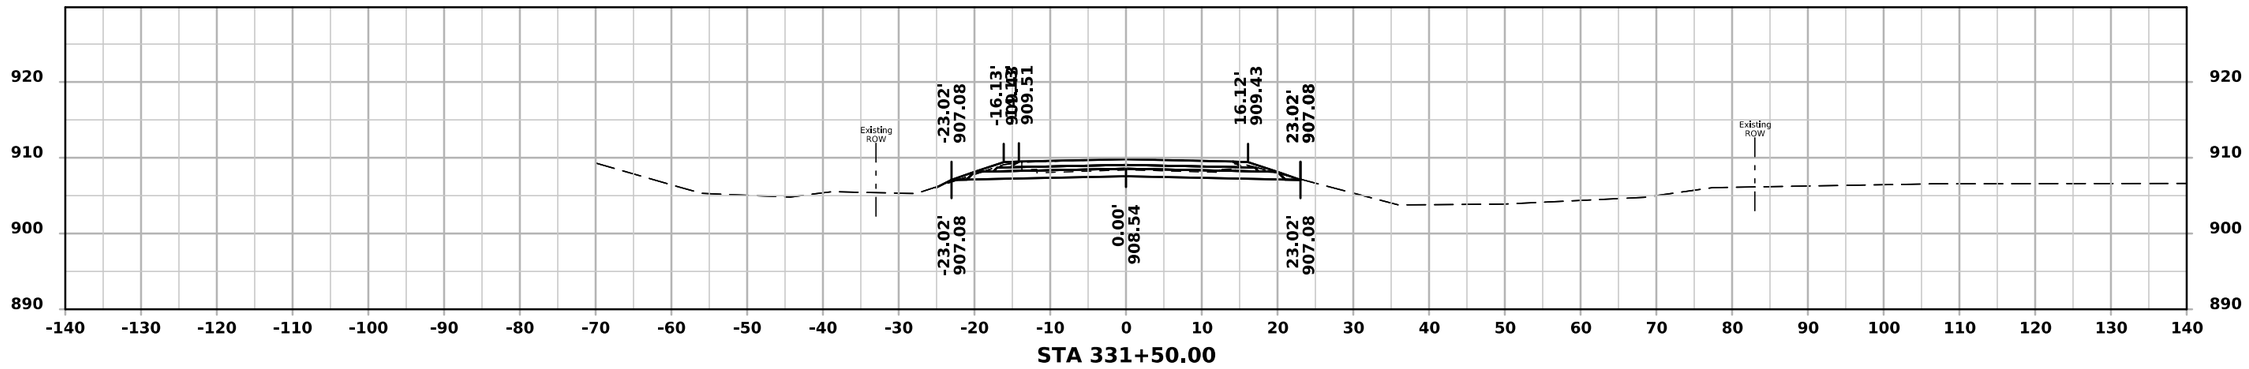

STA 331+50.00

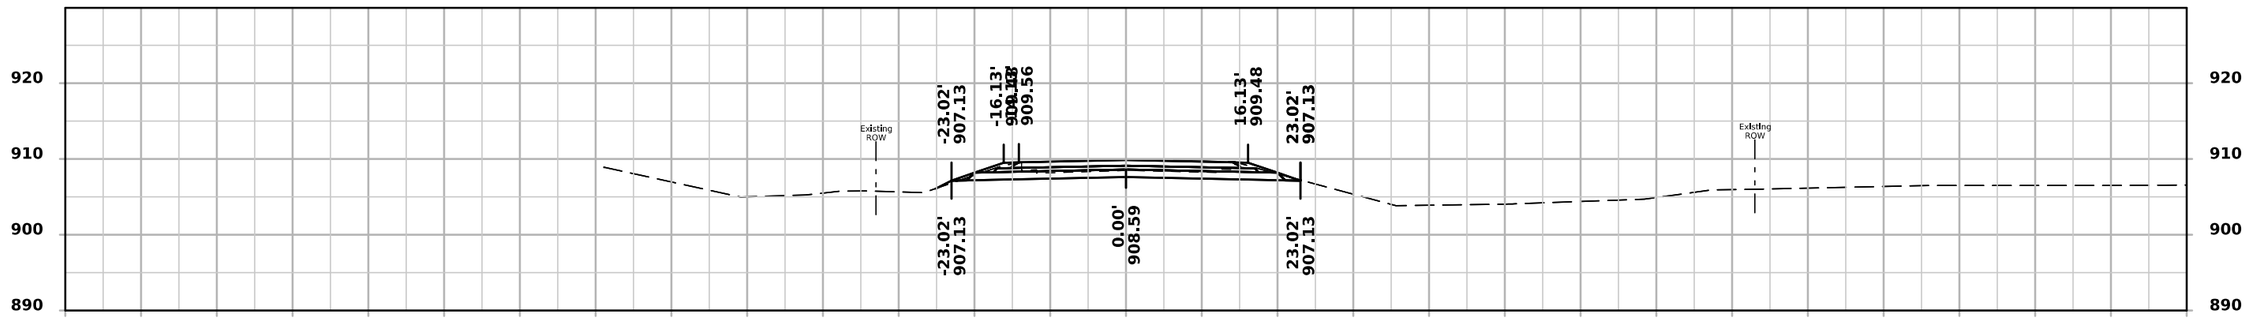

STA 331+00.00

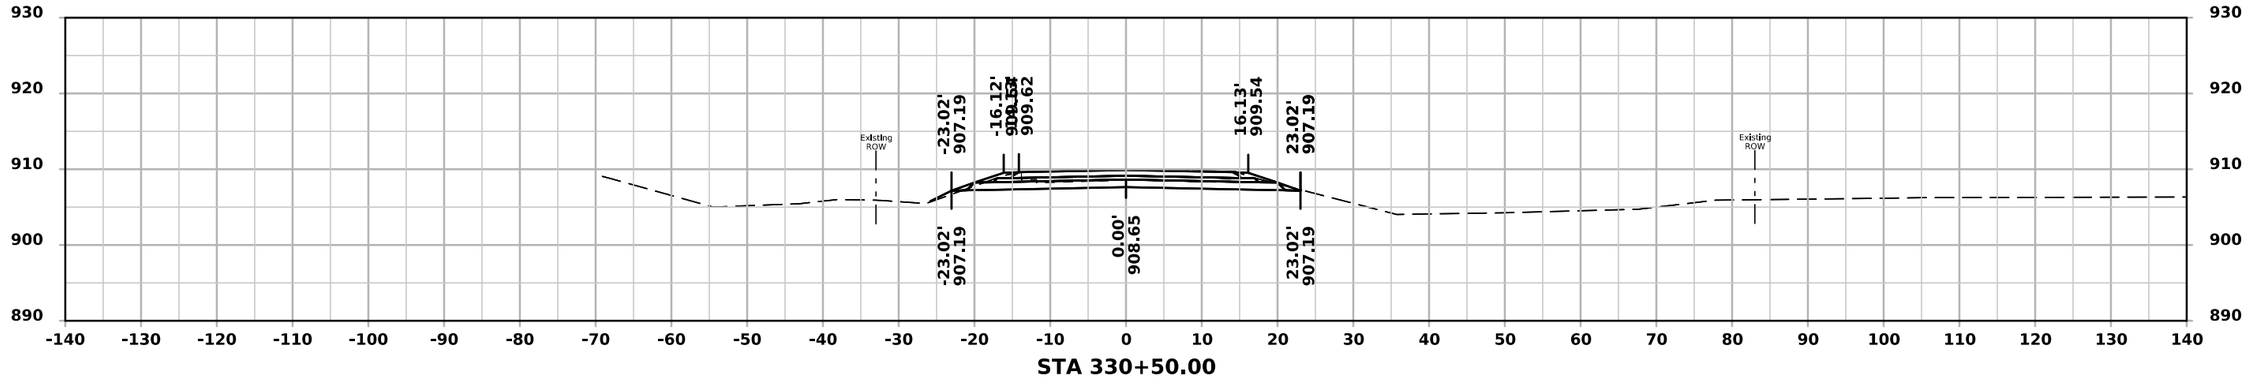


STA 330+50.00


FILE NO.	ENGLISH	DESIGN TEAM Rolando \ Johnson \ Suntken	BUTLER COUNTY	PROJECT NUMBER STP-057-1(044)--2C-12	SHEET NUMBER W.79

10:19:13 AM 5/4/2026 csuntke pw:\\NTPwint1.dot.int.lan:PWMain\Documents\Projects\1205701024\DistrictDesign\CADD Files\Cross_Sections\XS_IA57_BOP_to_BRDG1.dgn.dgn


ML - IA 57

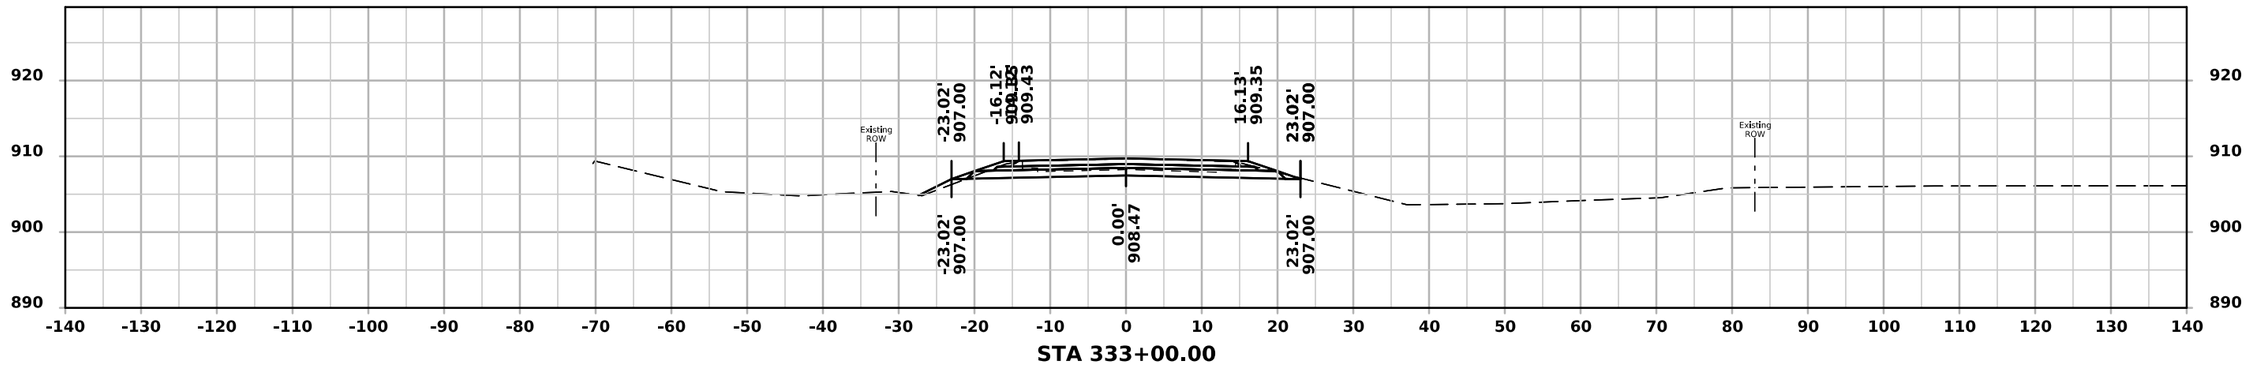

STA 333+00.00

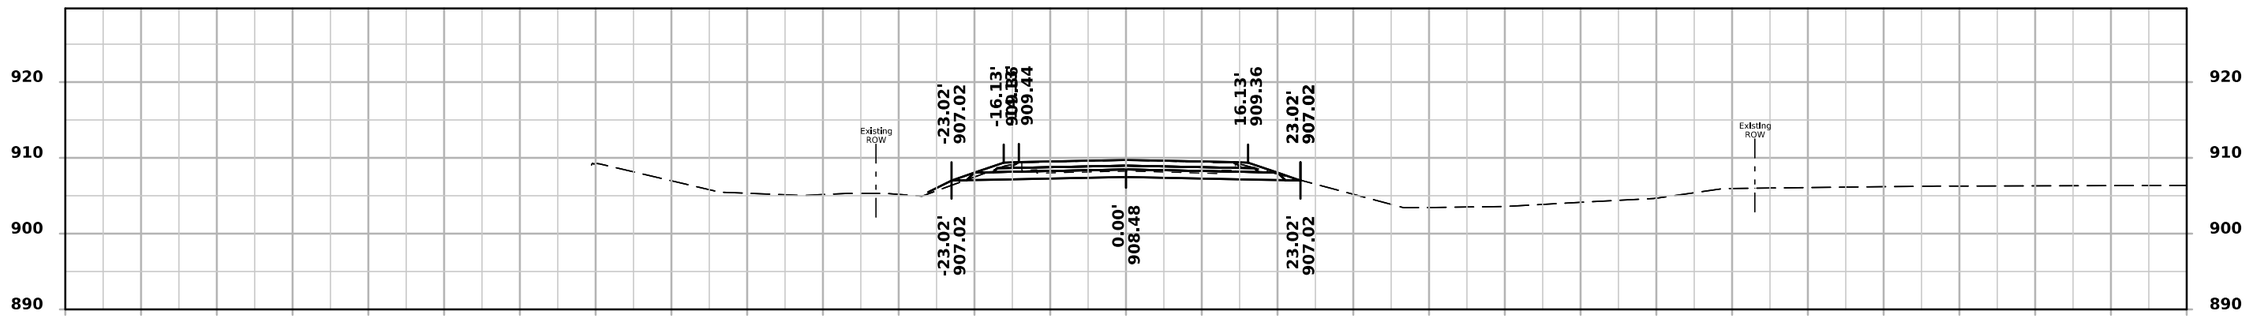

STA 332+50.00

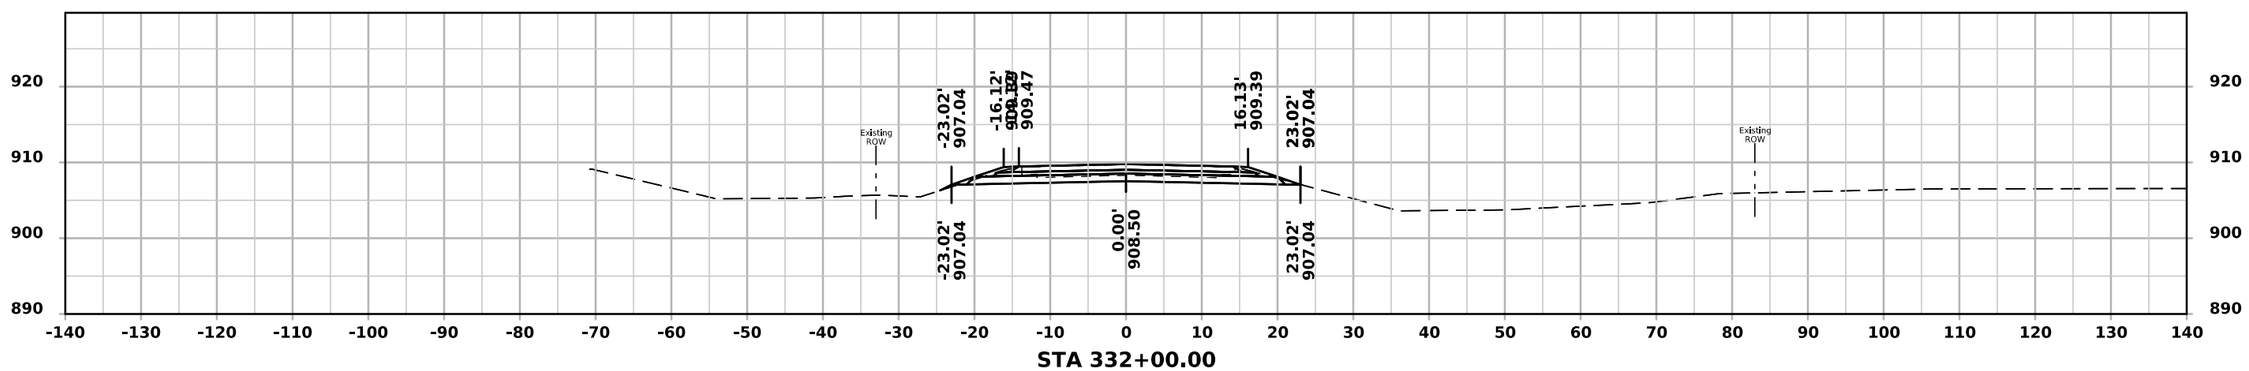


STA 332+00.00


FILE NO.	ENGLISH	DESIGN TEAM Rolando \ Johnson \ Suntken	BUTLER COUNTY	PROJECT NUMBER STP-057-1(044)--2C-12	SHEET NUMBER W.80

10:19:14 AM 5/4/2026 csuntke pw:\\NTPwint1.dot.int.lan:PWMain\Documents\Projects\1205701024\DistrictDesign\CADD Files\Cross_Sections\XS_IA57_BOP_to_BRDG1.dgn.dgn


ML - IA 57

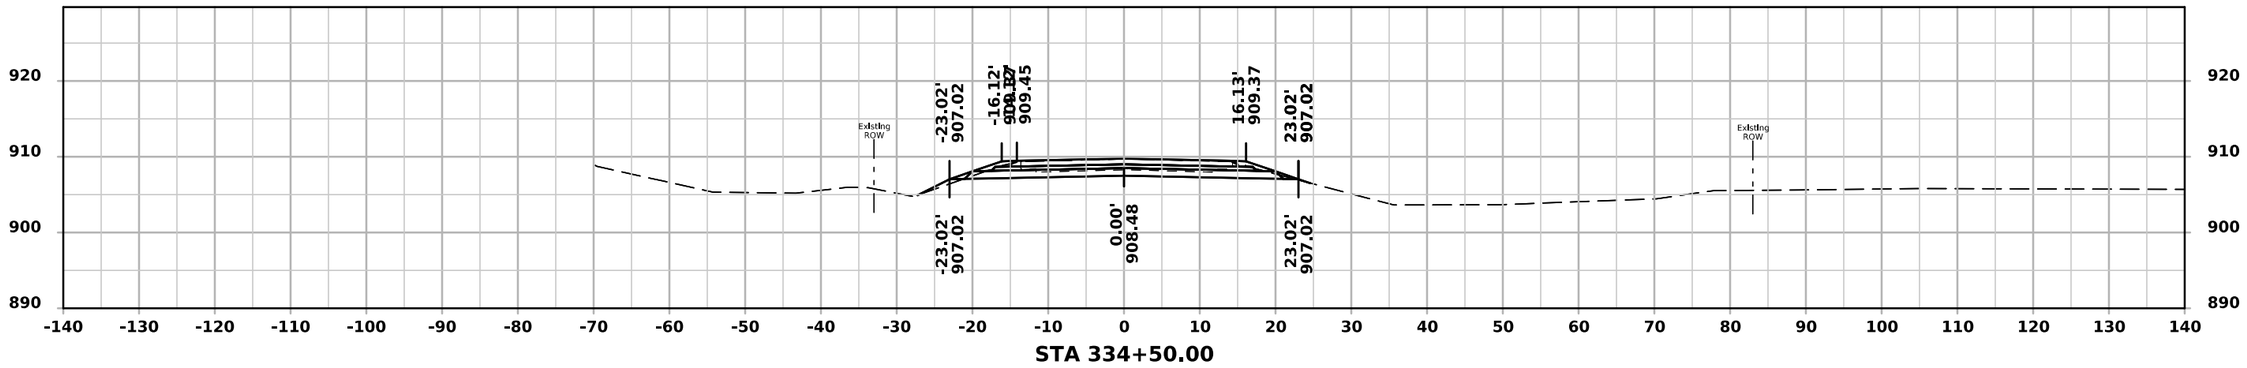

STA 334+50.00

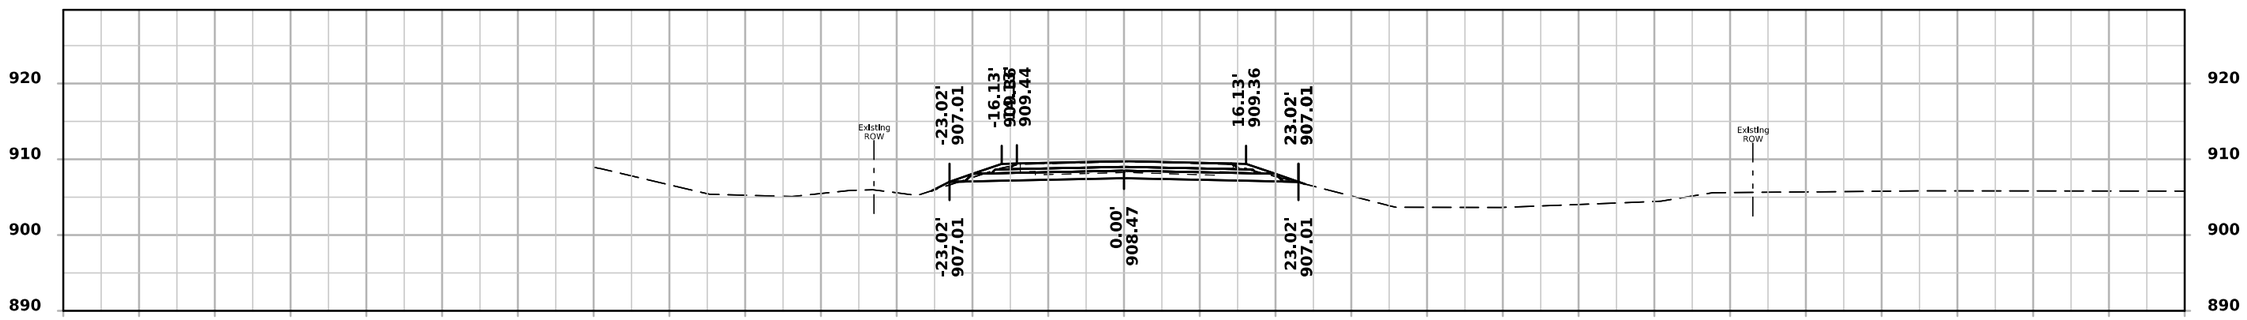

STA 334+00.00

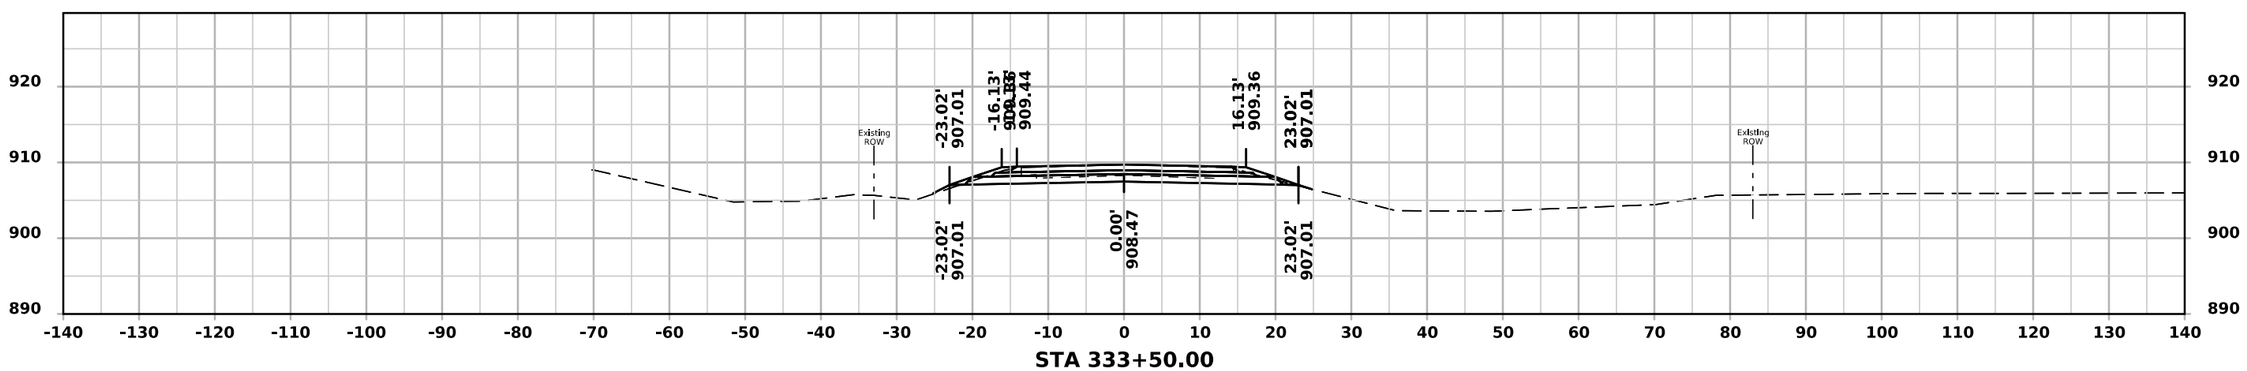


STA 333+50.00


FILE NO.	ENGLISH	DESIGN TEAM Rolando \ Johnson \ Suntken	BUTLER COUNTY	PROJECT NUMBER STP-057-1(044)--2C-12	SHEET NUMBER W.81

10:19:15 AM 5/4/2026 csuntke pw:\\NTPwint1.dot.int.lan:PWMain\Documents\Projects\1205701024\DistrictDesign\CADD Files\Cross_Sections\XS_IA57_BOP_to_BRDG1.dgn.dgn


ML - IA 57

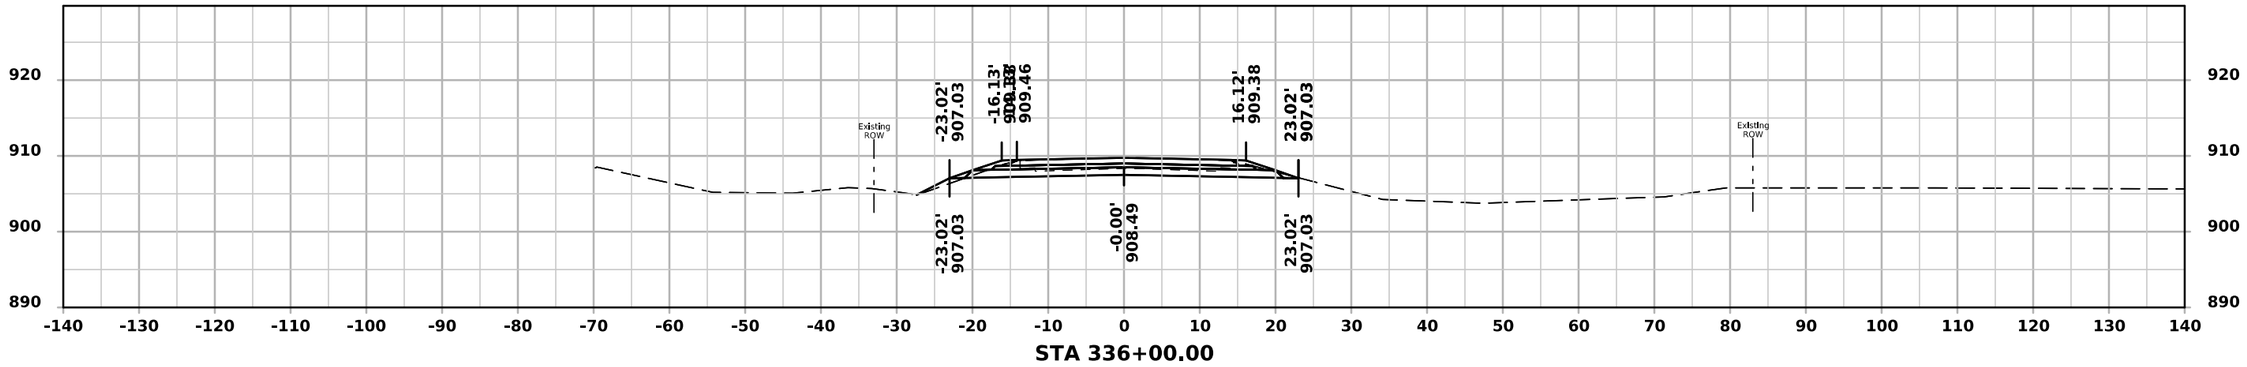

STA 336+00.00

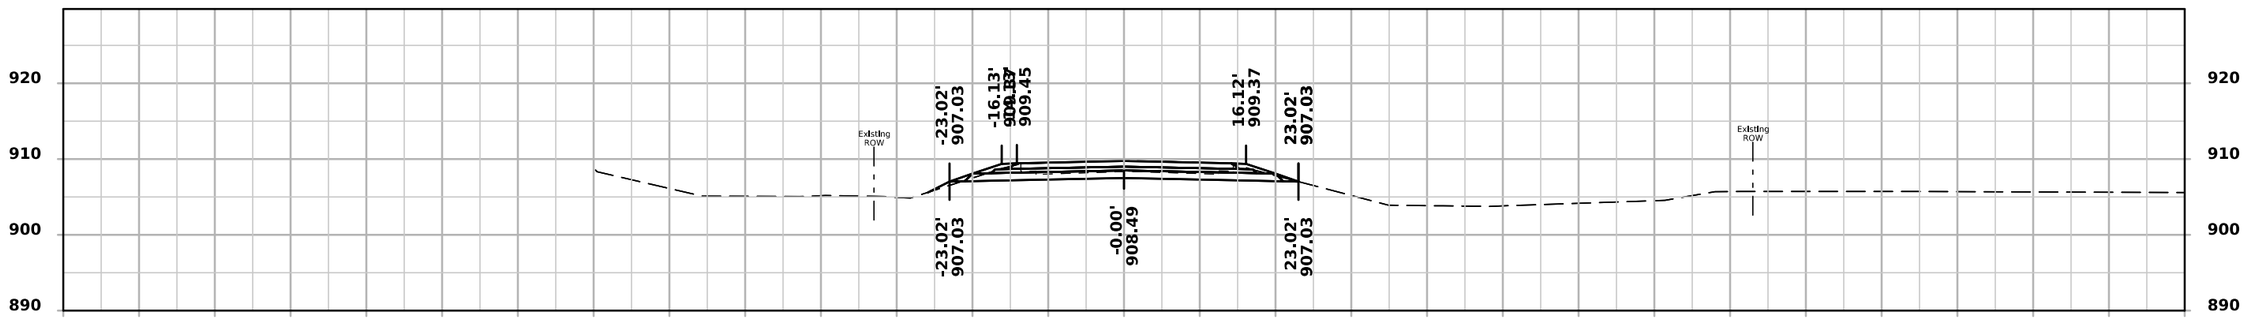

STA 335+50.00

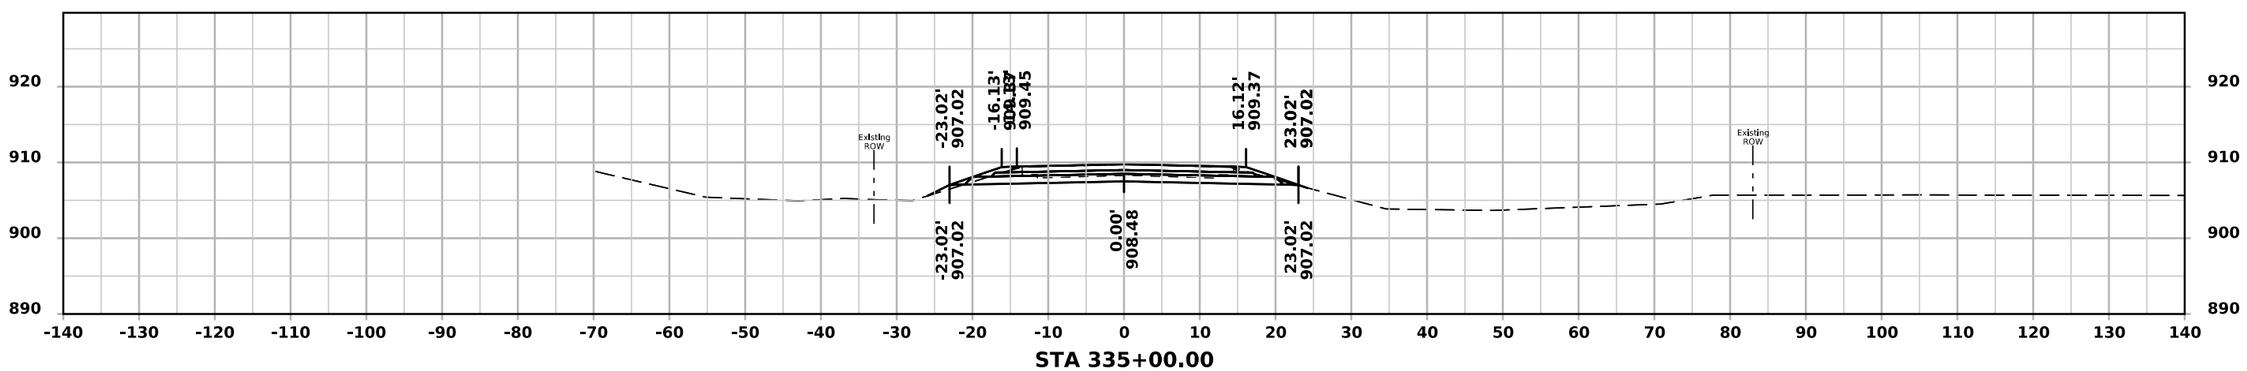


STA 335+00.00


FILE NO.	ENGLISH	DESIGN TEAM Rolando \ Johnson \ Suntken	BUTLER COUNTY	PROJECT NUMBER STP-057-1(044)--2C-12	SHEET NUMBER W.82

10:19:15 AM 5/4/2026 csuntke pw:\\NTPwint1.dot.int.lan:PWMain\Documents\Projects\1205701024\DistrictDesign\CADD Files\Cross_Sections\XS_IA57_BOP_to_BRDG1.dgn.dgn


ML - IA 57

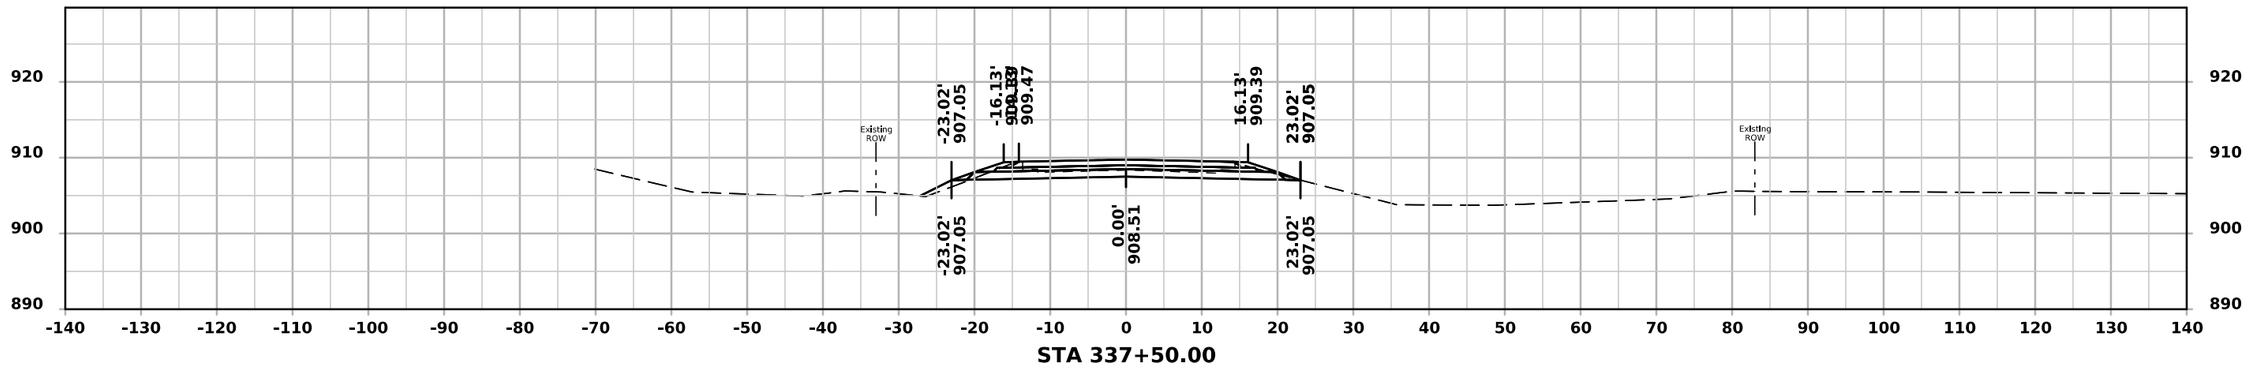

STA 337+50.00

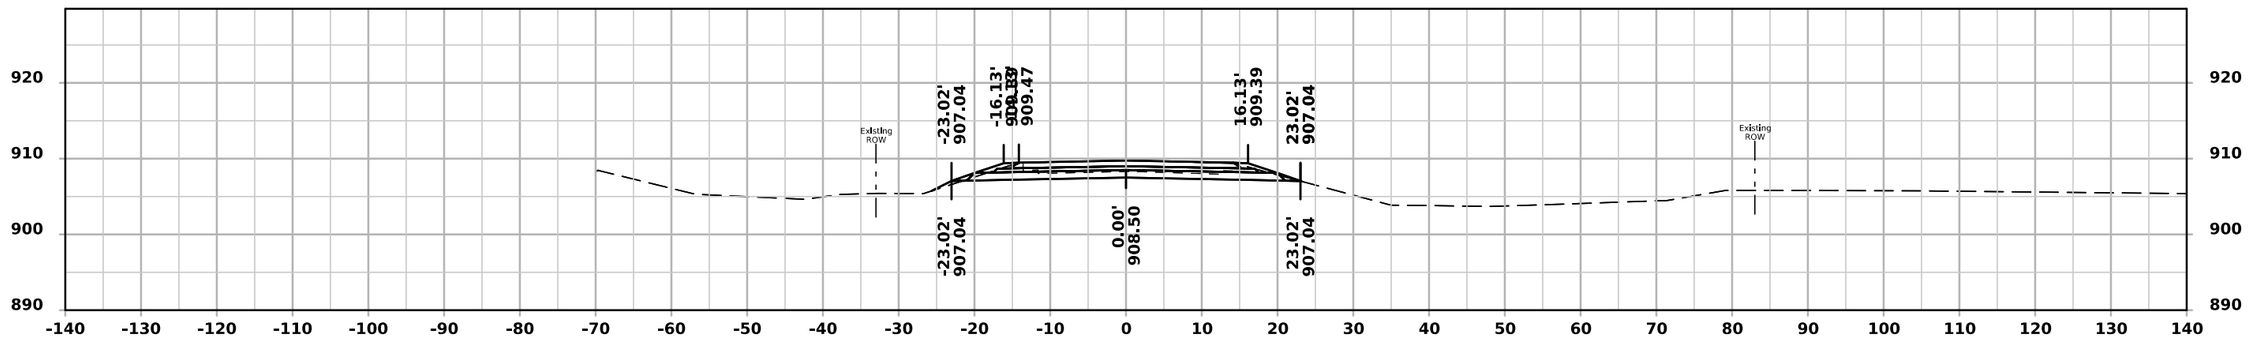

STA 337+00.00

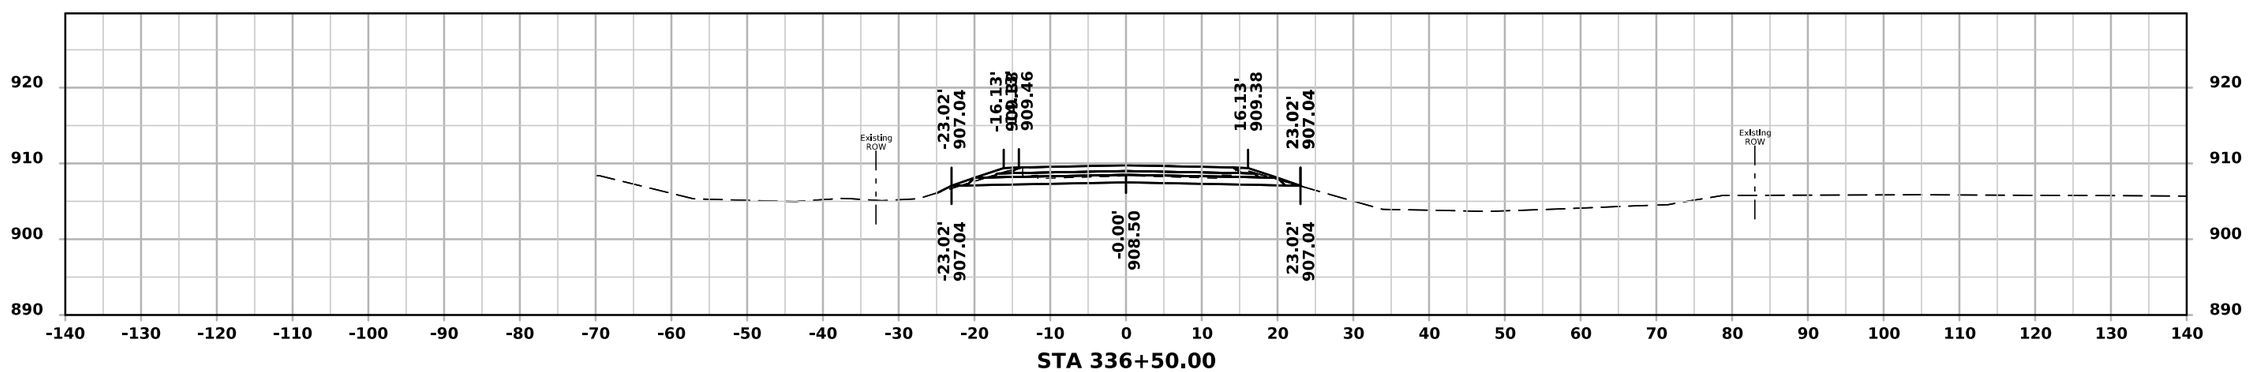


STA 336+50.00


FILE NO.	ENGLISH	DESIGN TEAM Rolando \ Johnson \ Suntken	BUTLER COUNTY	PROJECT NUMBER STP-057-1(044)--2C-12	SHEET NUMBER W.83

10:19:16 AM 5/4/2026 csuntke pw:\\NTPwint1.dot.int.lan:PWMain\Documents\Projects\1205701024\DistrictDesign\CADD Files\Cross_Sections\XS_IA57_BOP_to_BRDG1.dgn.dgn


ML - IA 57

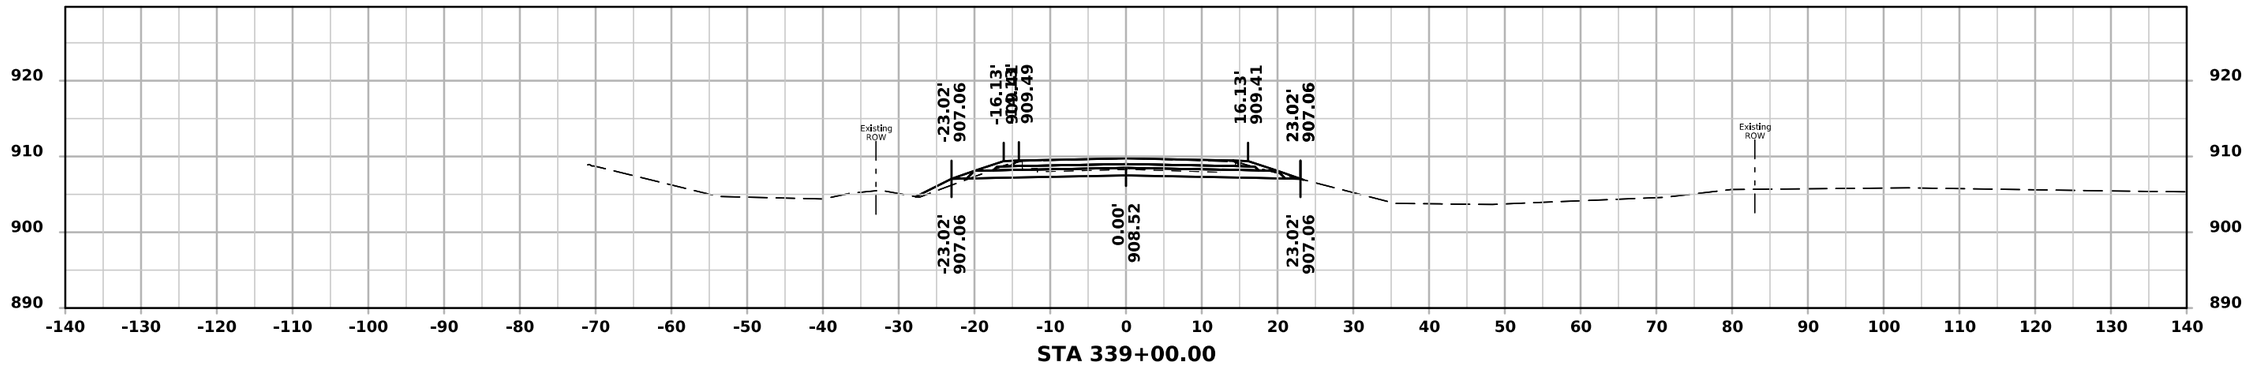

STA 339+00.00

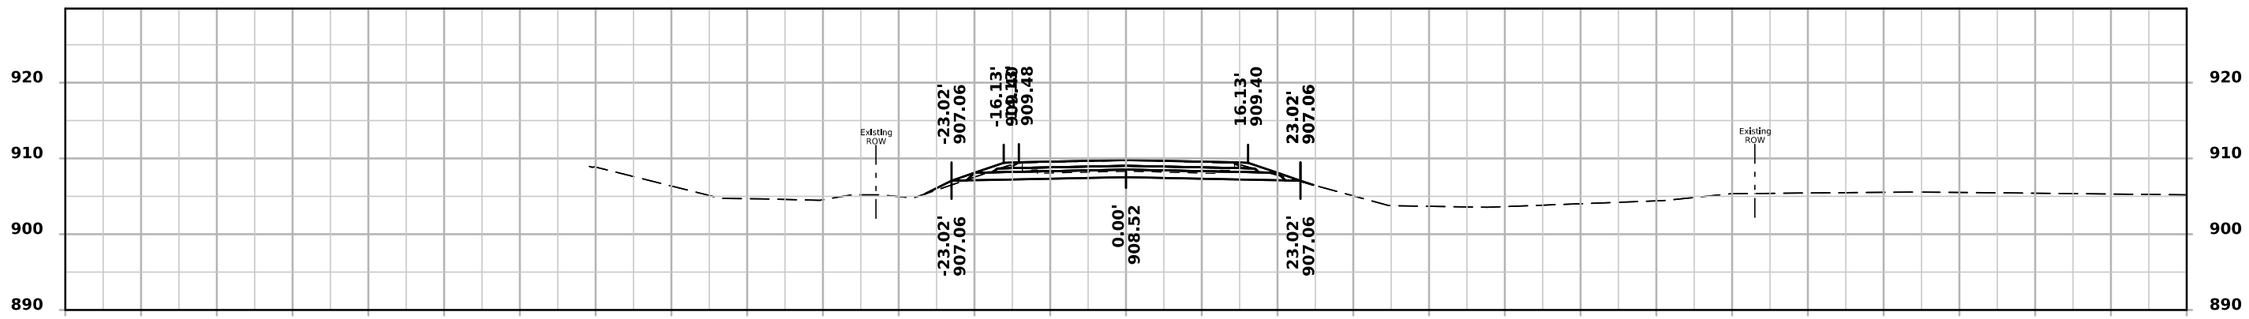

STA 338+50.00

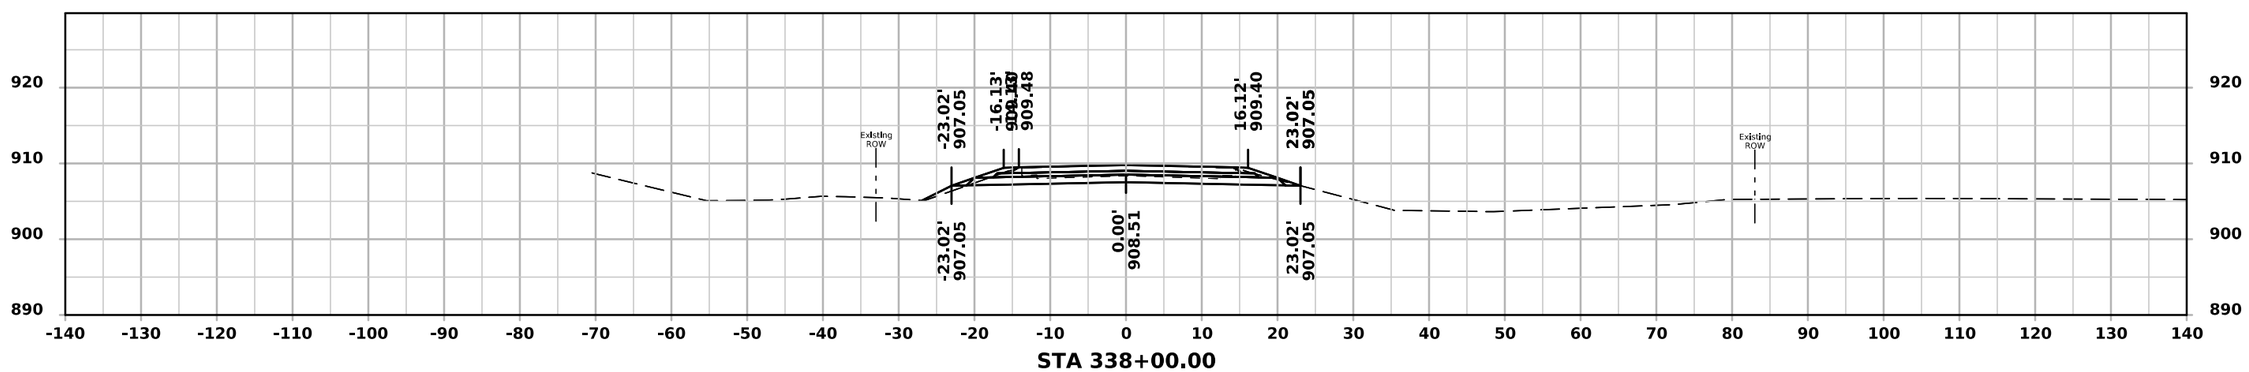


STA 338+00.00


FILE NO.	ENGLISH	DESIGN TEAM Rolando \ Johnson \ Suntken	BUTLER COUNTY	PROJECT NUMBER STP-057-1(044)--2C-12	SHEET NUMBER W.84

10:19:17 AM 5/4/2026 csuntke pw:\\NTPwint1.dot.int.lan:PWMain\Documents\Projects\1205701024\DistrictDesign\CADD Files\Cross_Sections\XS_IA57_BOP_to_BRDG1.dgn.dgn


ML - IA 57

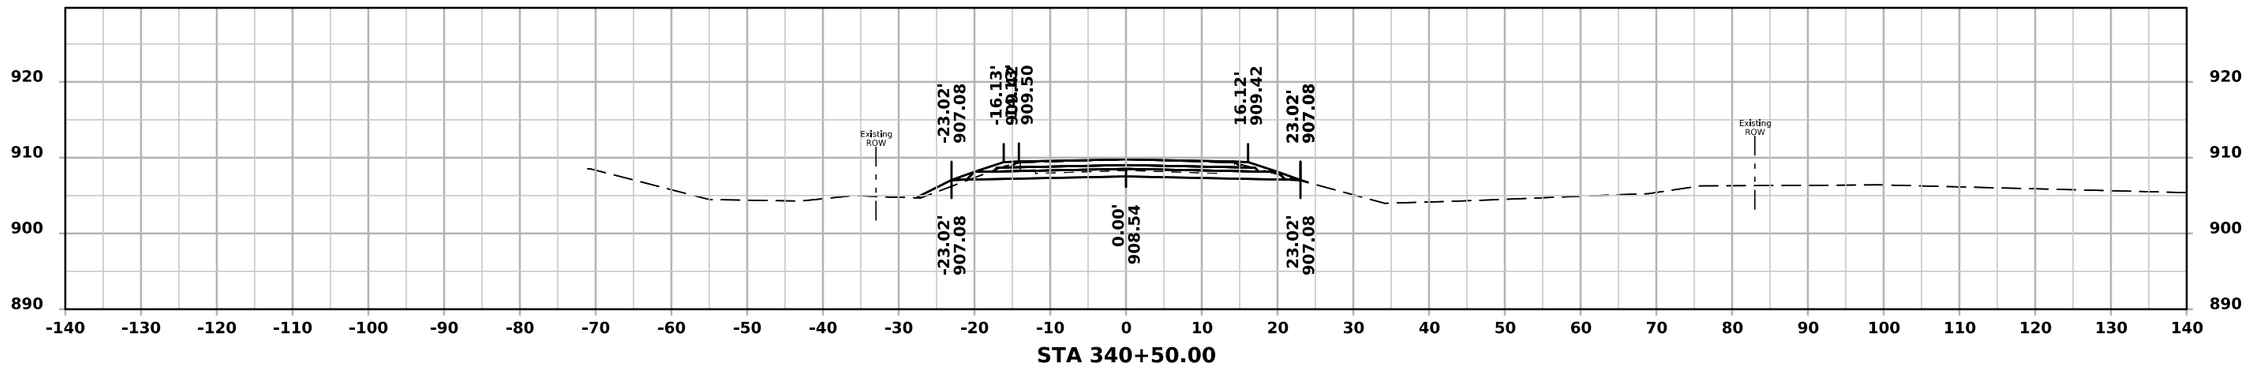

STA 340+50.00

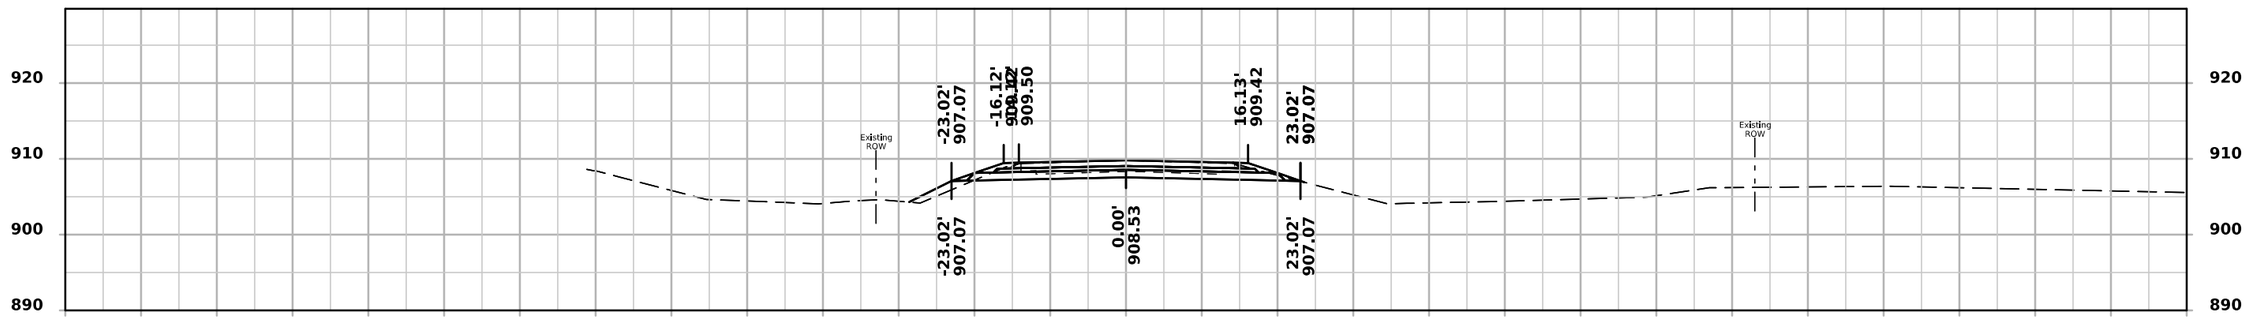

STA 340+00.00

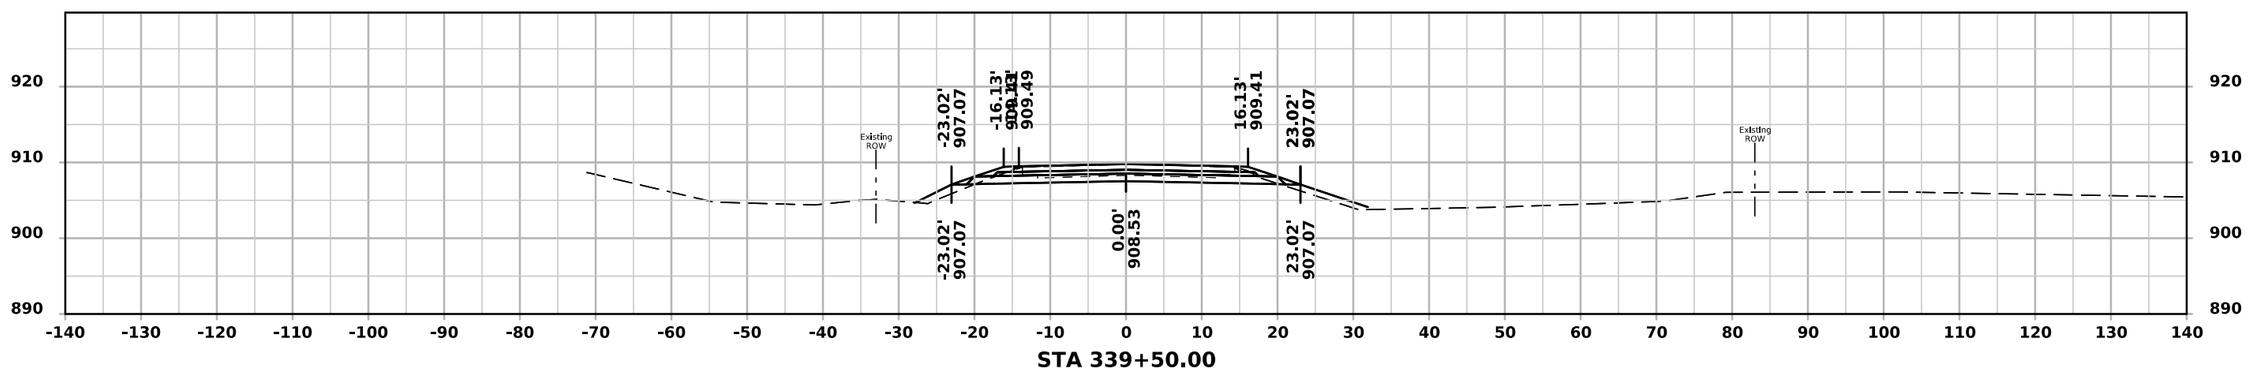


STA 339+50.00


FILE NO.	ENGLISH	DESIGN TEAM Rolando \ Johnson \ Suntken	BUTLER COUNTY	PROJECT NUMBER STP-057-1(044)--2C-12	SHEET NUMBER W.85

10:19:18 AM 5/4/2026 csuntke pw:\\NTPwint1.dot.int.lan:PWMain\Documents\Projects\1205701024\DistrictDesign\CADD Files\Cross_Sections\XS_IA57_BOP_to_BRDG1.dgn.dgn


ML - IA 57

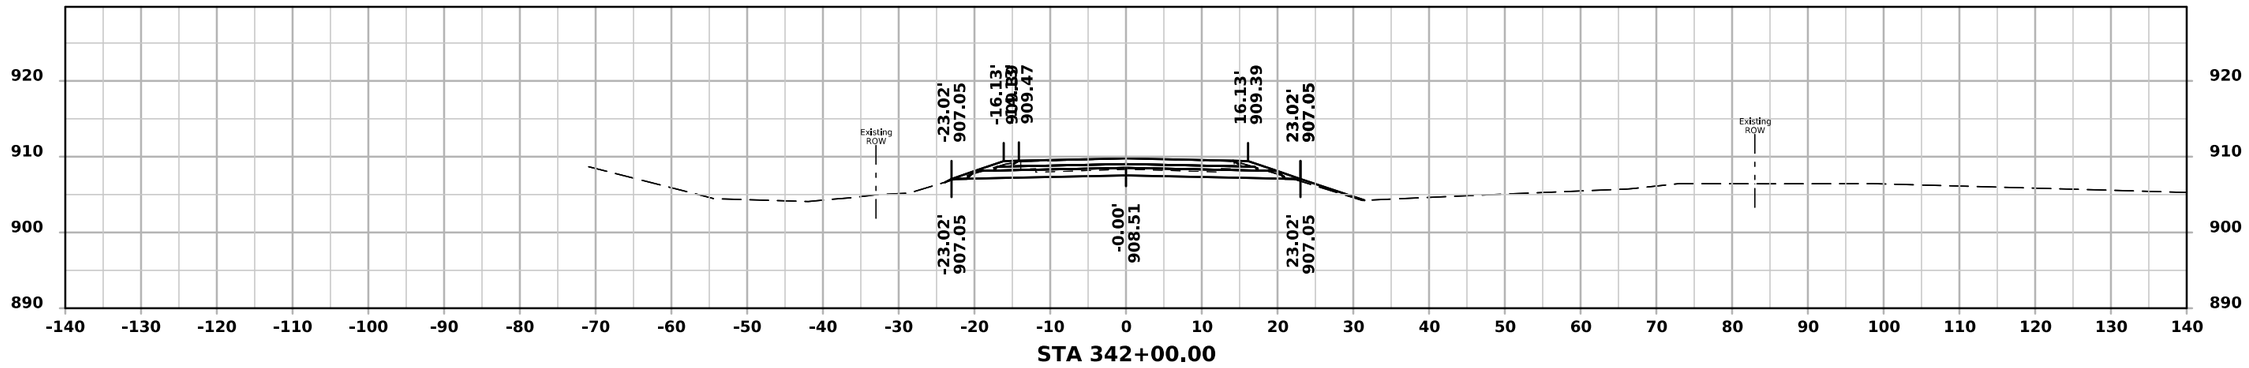

STA 342+00.00

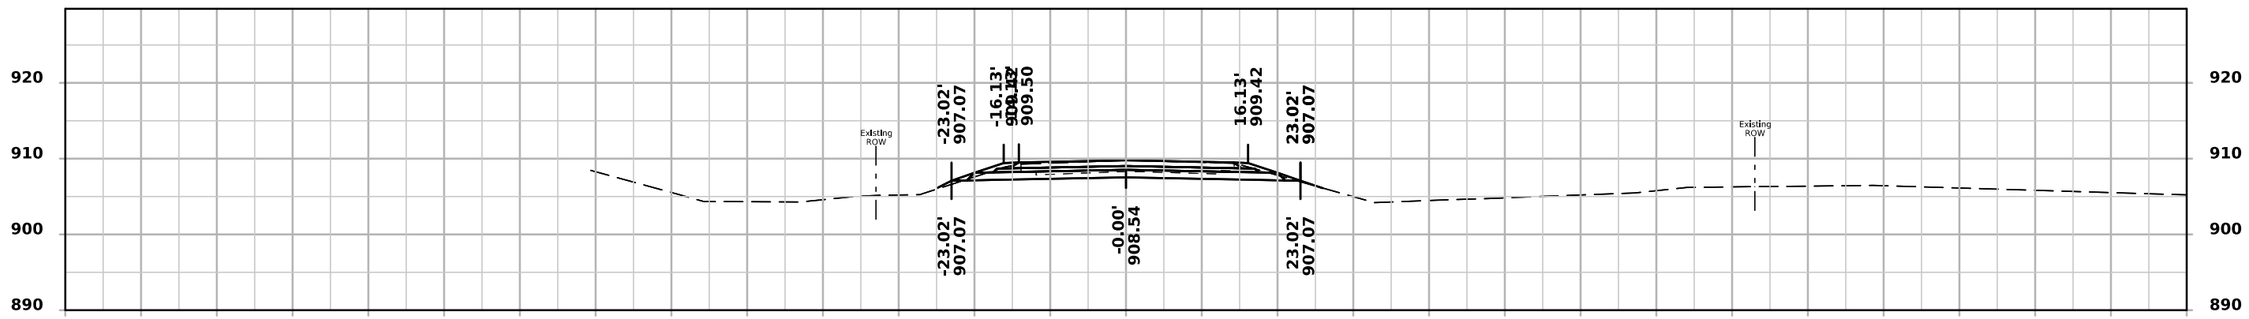

STA 341+50.00

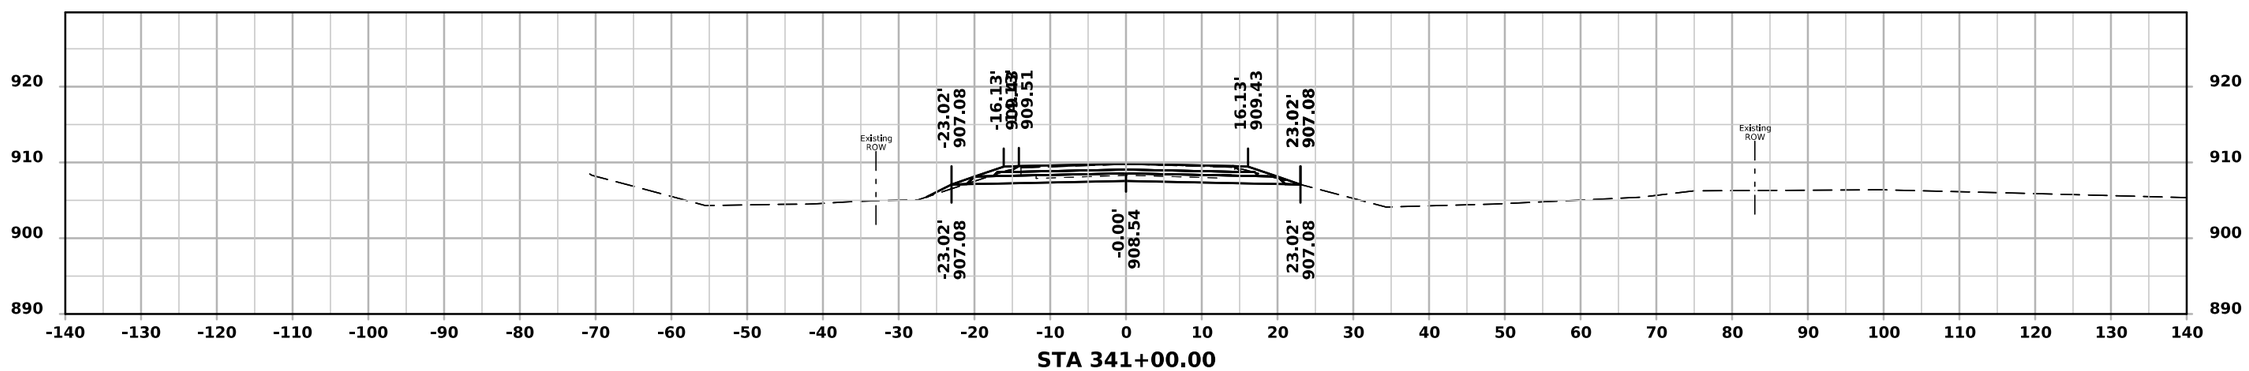


STA 341+00.00


FILE NO.	ENGLISH	DESIGN TEAM Rolando \ Johnson \ Suntken	BUTLER COUNTY	PROJECT NUMBER STP-057-1(044)--2C-12	SHEET NUMBER W.86

10:19:19 AM 5/4/2026 csuntke pw:\\NTPwint1.dot.int.lan:PWMain\Documents\Projects\1205701024\DistrictDesign\CADD Files\Cross_Sections\XS_IA57_BOP_to_BRDG1.dgn.dgn


ML - IA 57

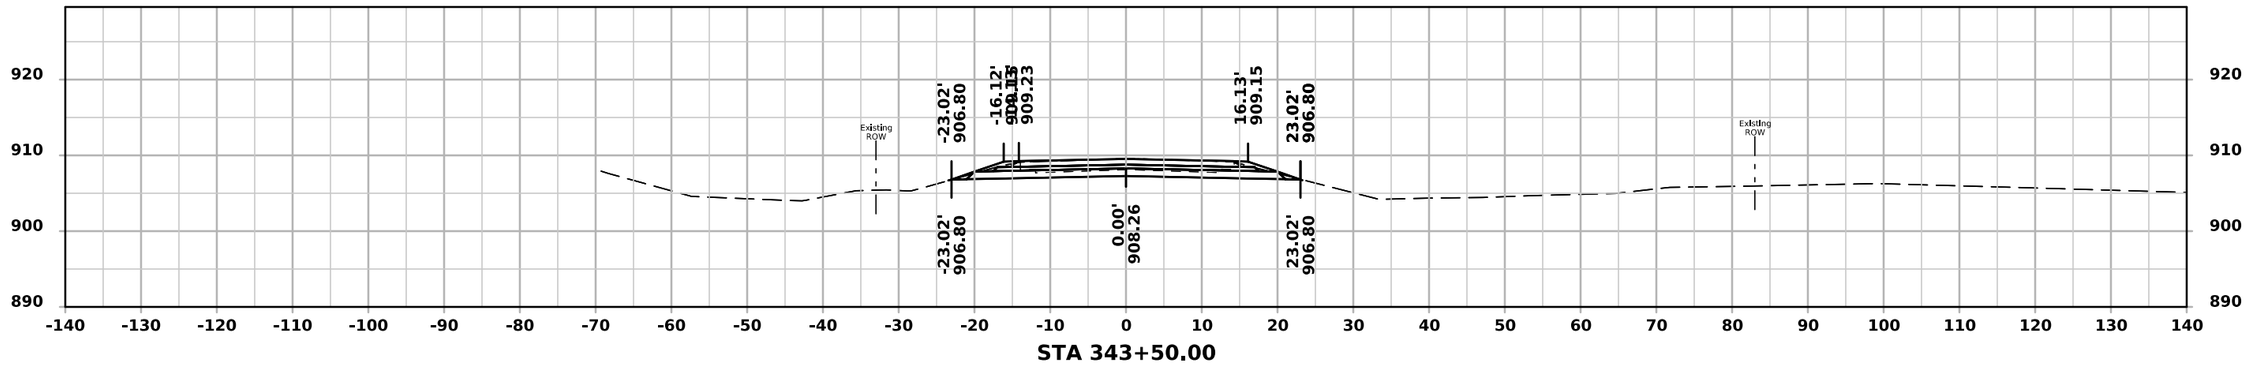

STA 343+50.00

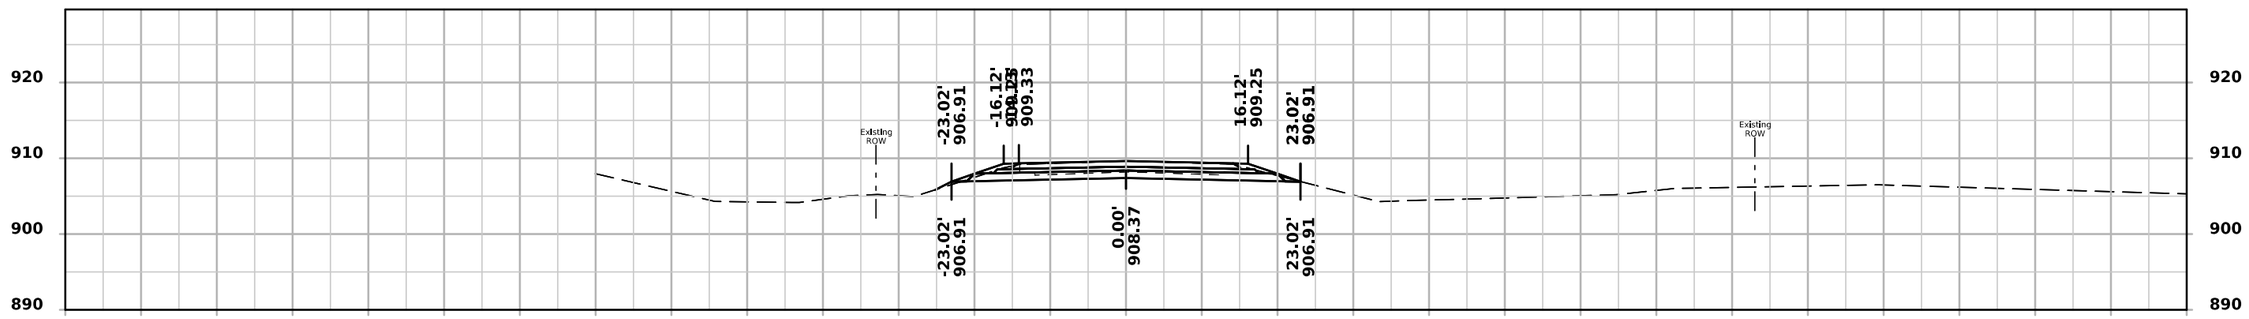

STA 343+00.00

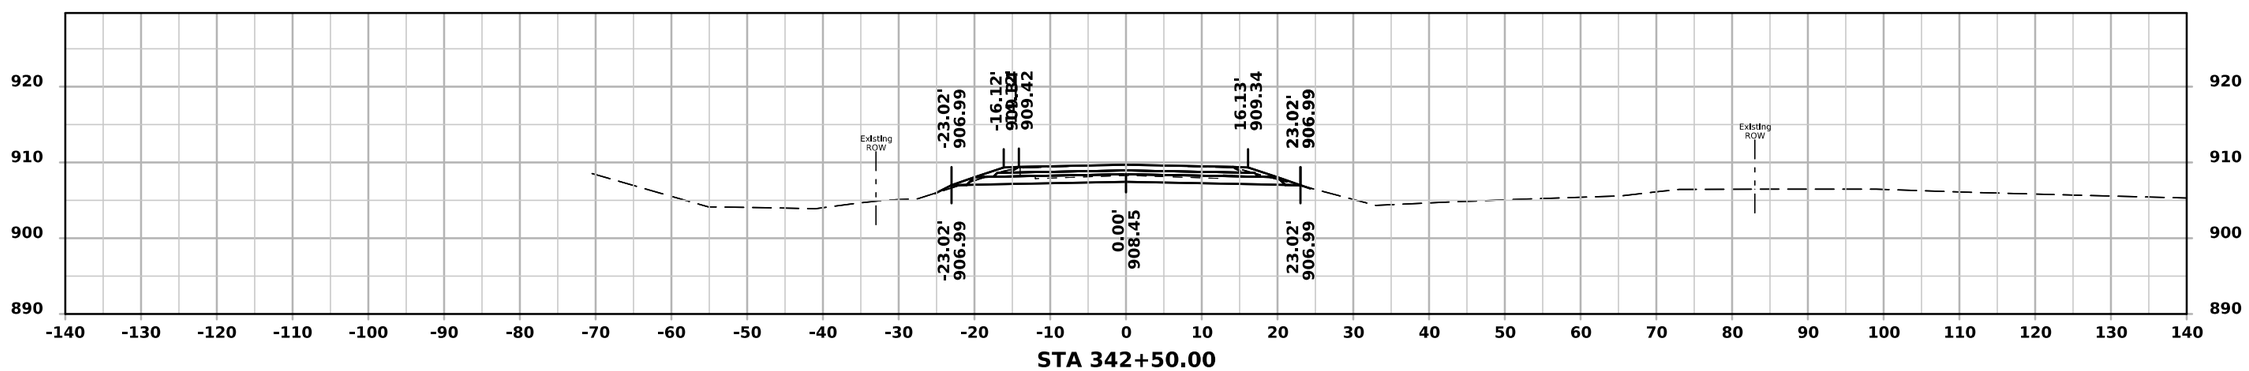


STA 342+50.00


FILE NO.	ENGLISH	DESIGN TEAM Rolando \ Johnson \ Suntken	BUTLER COUNTY	PROJECT NUMBER STP-057-1(044)--2C-12	SHEET NUMBER W.87

10:19:19 AM 5/4/2026 csuntke pw:\\NTPwint1.dot.int.lan:PWMain\Documents\Projects\1205701024\DistrictDesign\CADD Files\Cross_Sections\XS_IA57_BOP_to_BRDG1.dgn.dgn


ML - IA 57

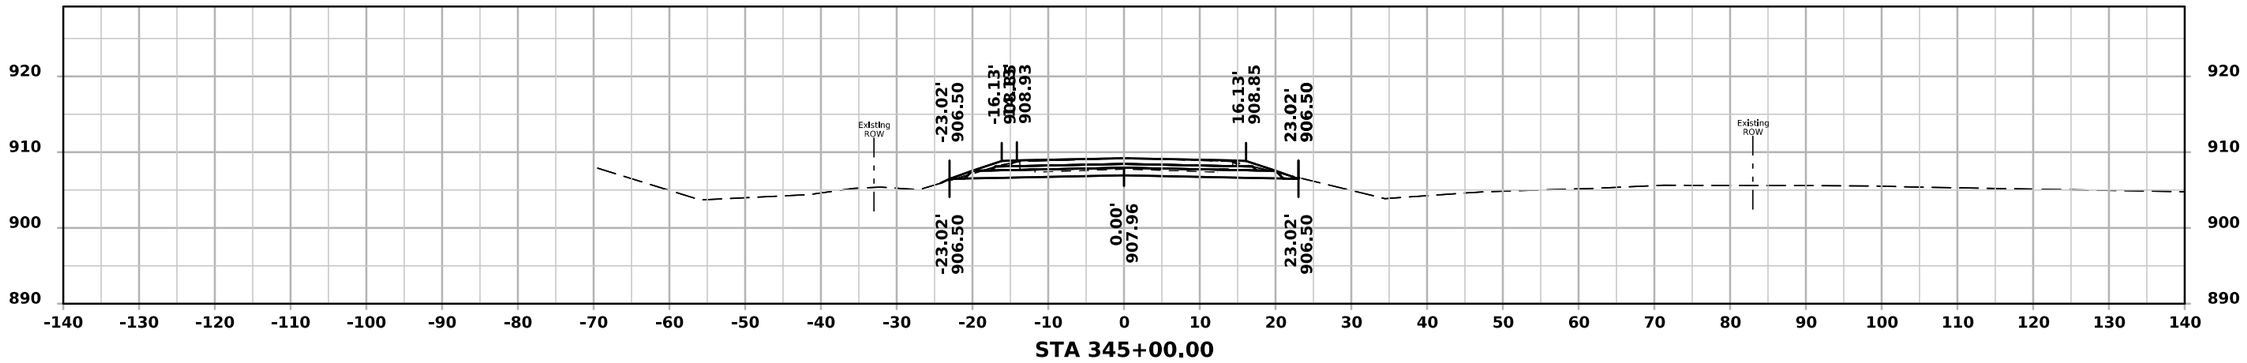

STA 345+00.00

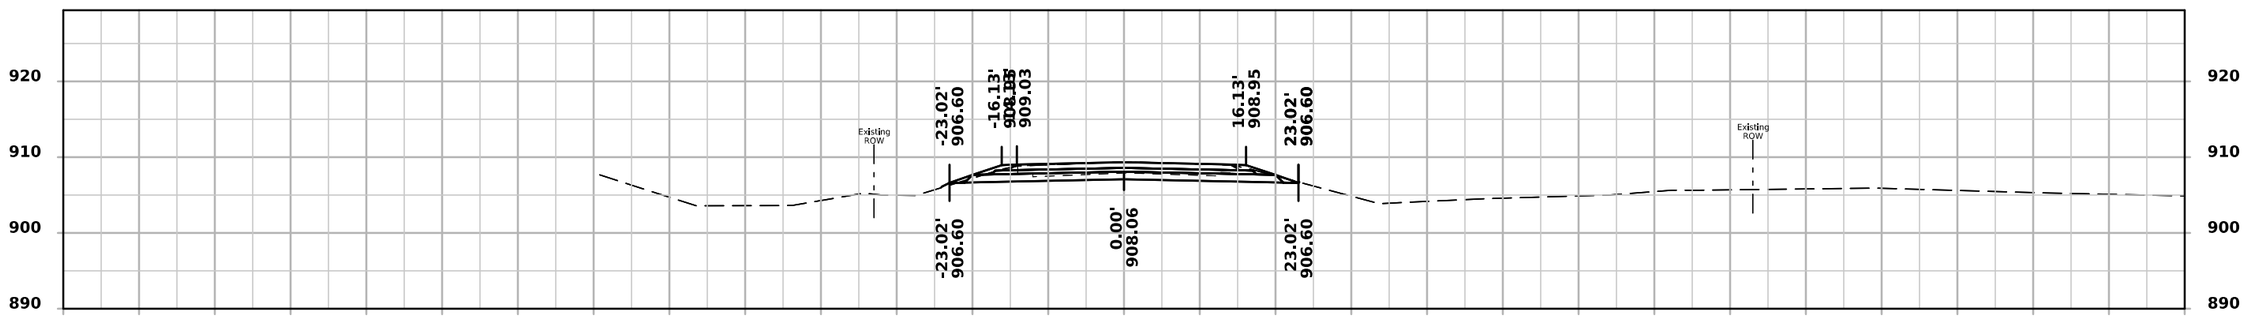

STA 344+50.00

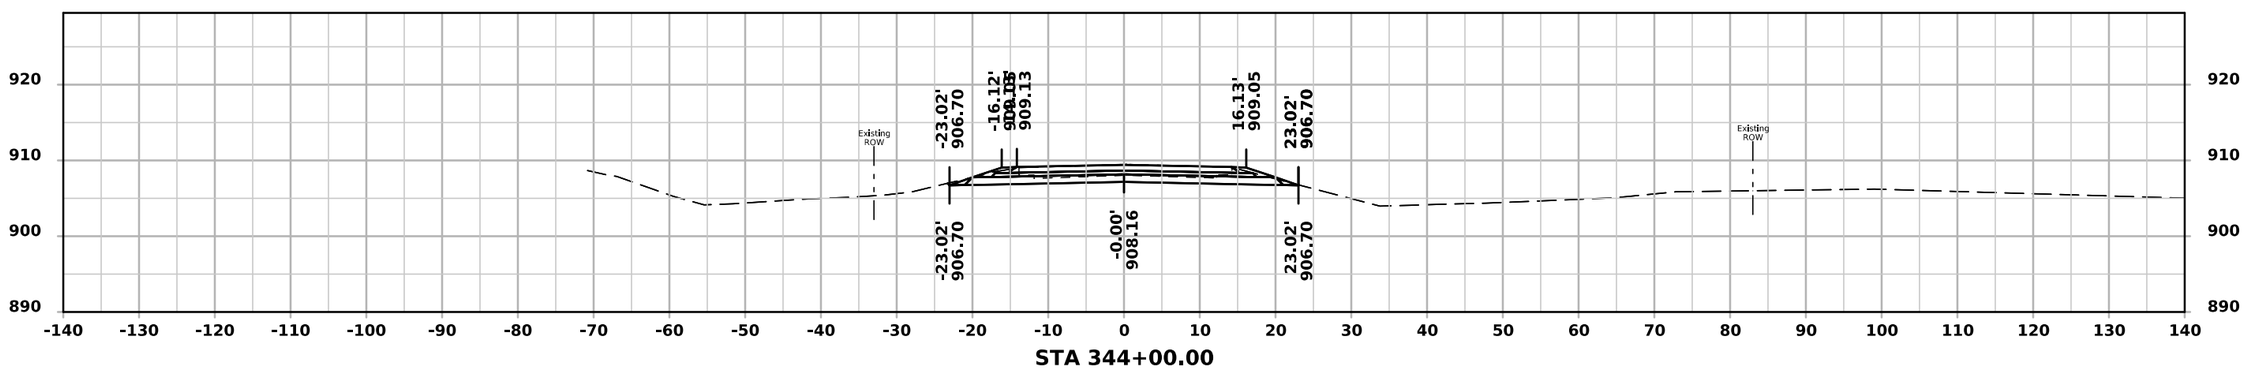


STA 344+00.00


FILE NO.	ENGLISH	DESIGN TEAM Rolando \ Johnson \ Suntken	BUTLER COUNTY	PROJECT NUMBER STP-057-1(044)--2C-12	SHEET NUMBER W.88

10:19:20 AM 5/4/2026 csuntke pw:\\NTPwint1.dot.int.lan:PWMain\Documents\Projects\1205701024\DistrictDesign\CADD Files\Cross_Sections\XS_IA57_BOP_to_BRDG1.dgn.dgn


ML - IA 57

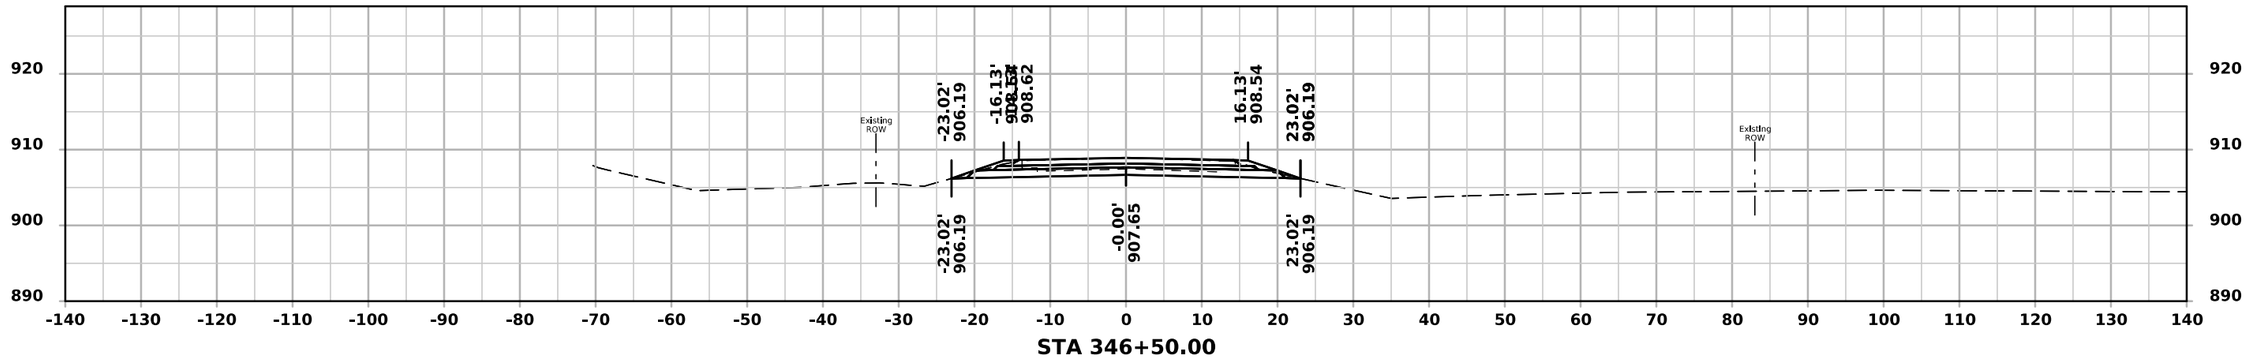

STA 346+50.00

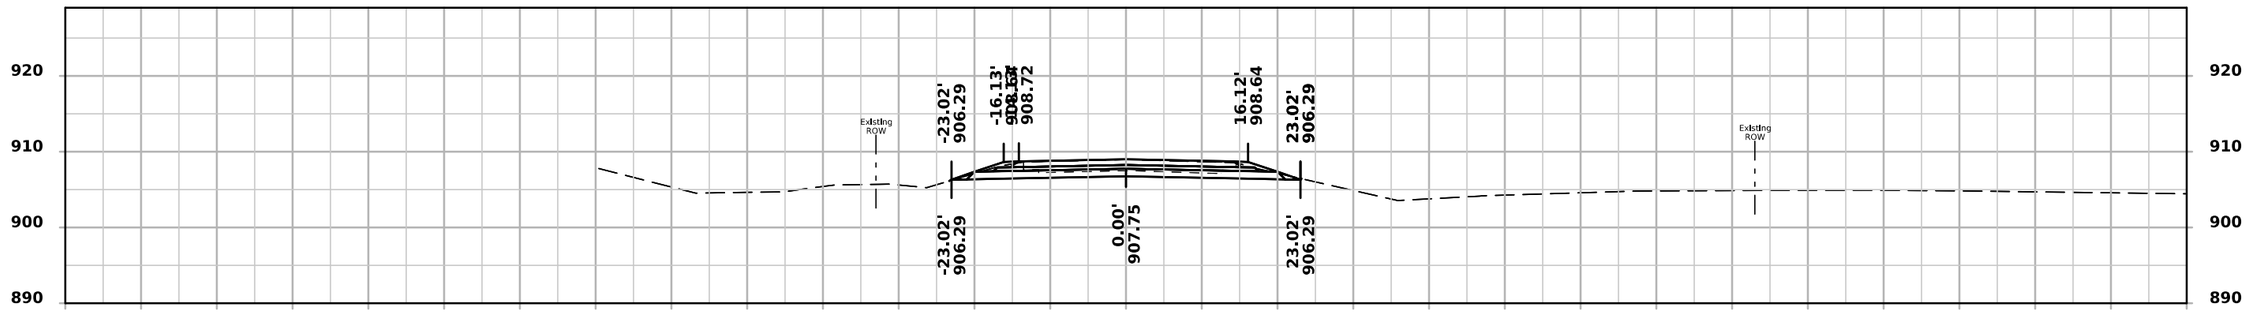

STA 346+00.00

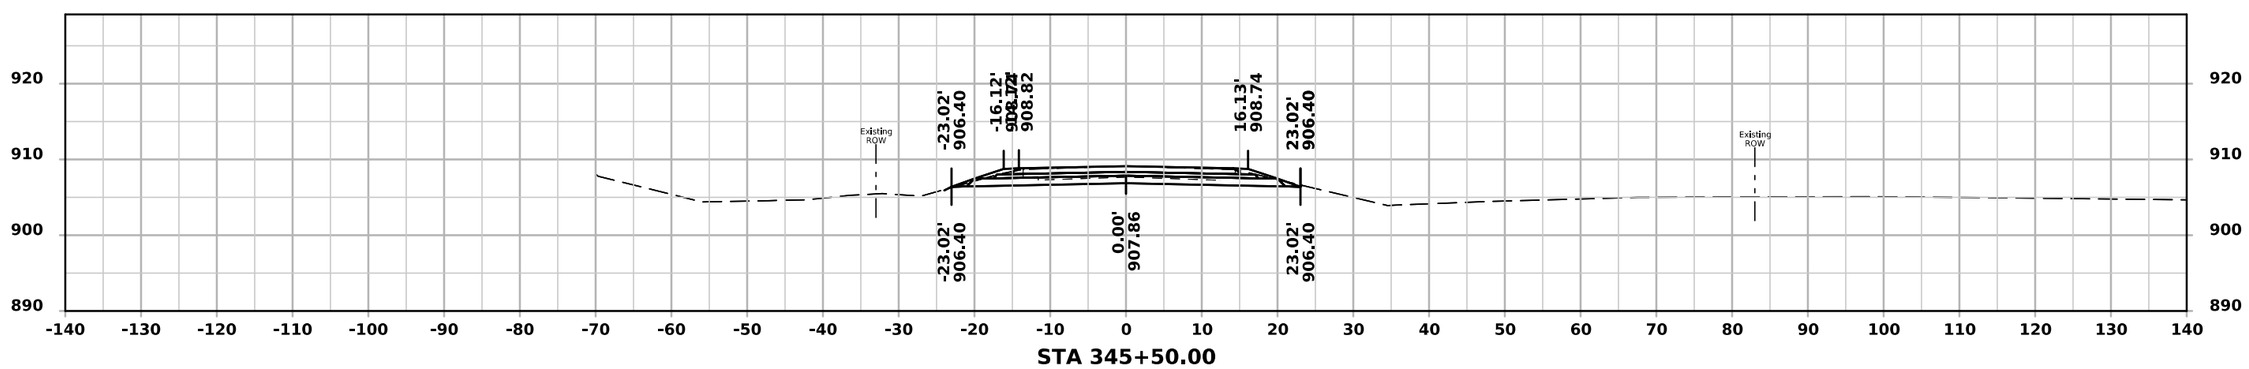


STA 345+50.00


FILE NO.	ENGLISH	DESIGN TEAM Rolando \ Johnson \ Suntken	BUTLER COUNTY	PROJECT NUMBER STP-057-1(044)--2C-12	SHEET NUMBER W.89

10:19:21 AM 5/4/2026 csuntke pw:\\NTPwint1.dot.int.lan:PWMain\Documents\Projects\1205701024\DistrictDesign\CADD Files\Cross_Sections\XS_IA57_BOP_to_BRDG1.dgn.dgn


ML - IA 57

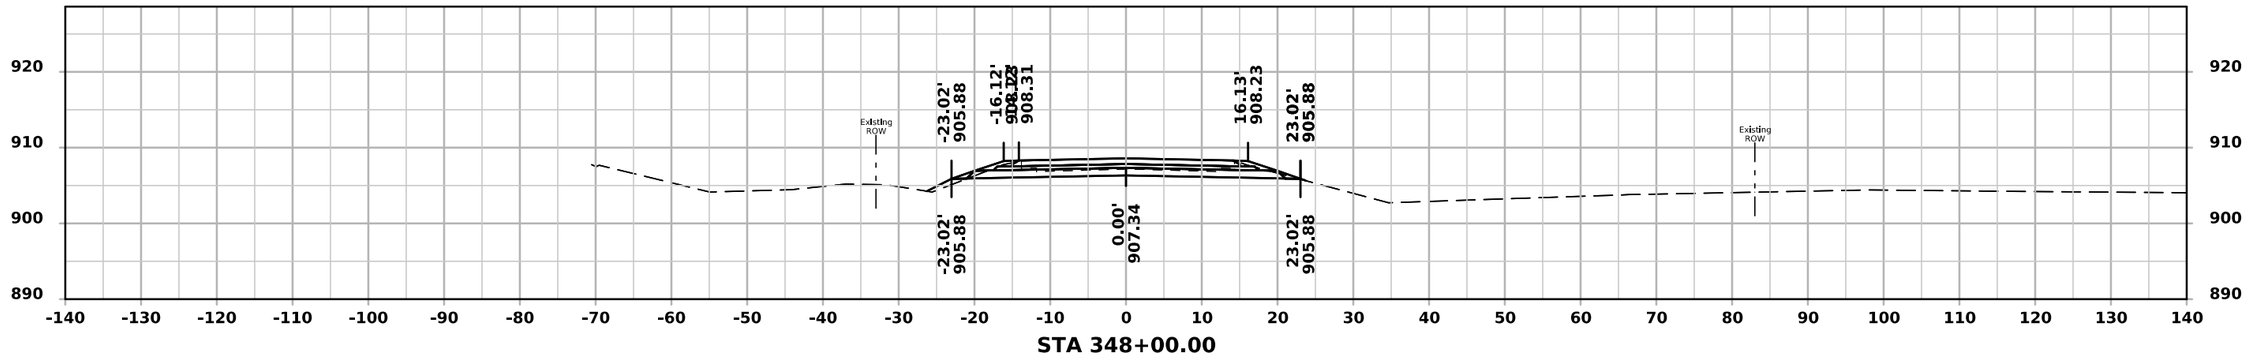

STA 348+00.00

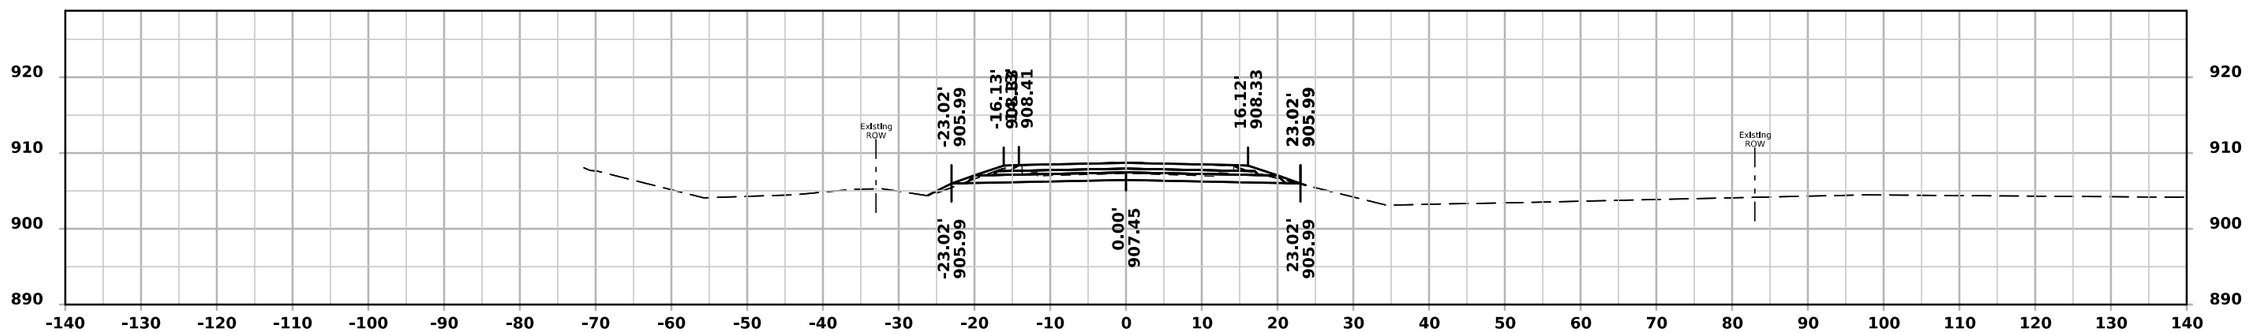

STA 347+50.00

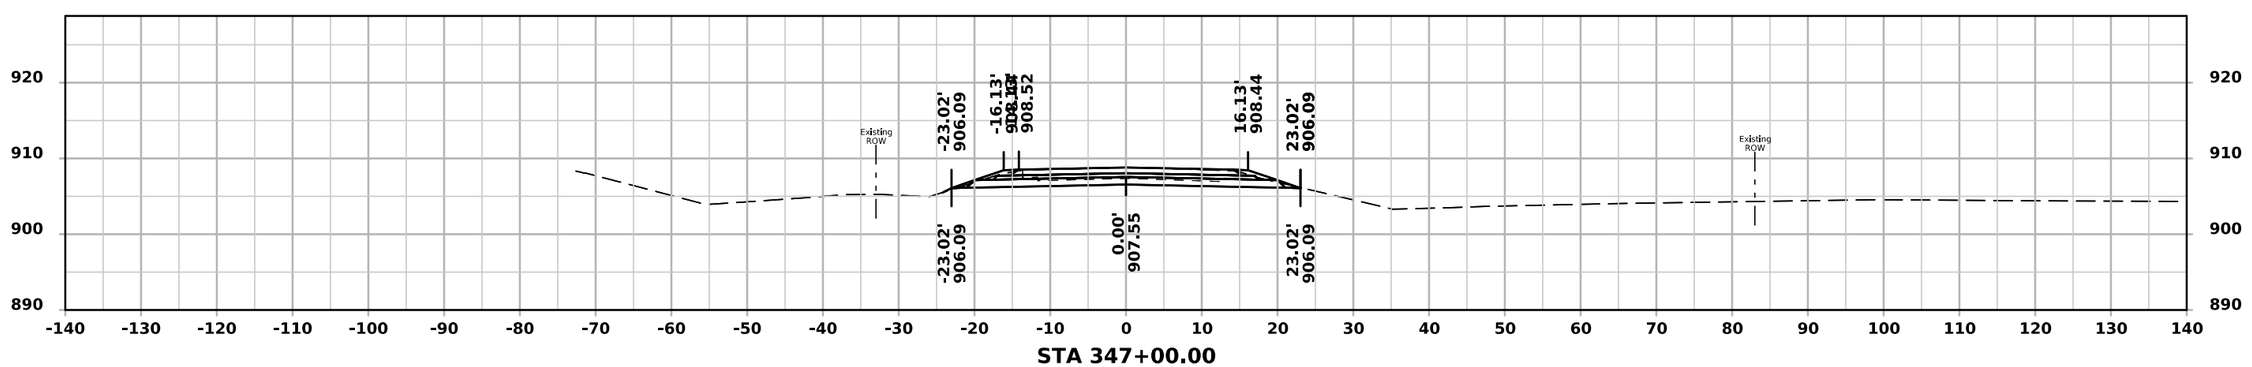


STA 347+00.00


FILE NO.	ENGLISH	DESIGN TEAM Rolando \ Johnson \ Suntken	BUTLER COUNTY	PROJECT NUMBER STP-057-1(044)--2C-12	SHEET NUMBER W.90

10:19:22 AM 5/4/2026 csuntke pw:\\NTPwint1.dot.int.lan:PWMain\Documents\Projects\1205701024\DistrictDesign\CADD Files\Cross_Sections\XS_IA57_BOP_to_BRDG1.dgn.dgn


ML - IA 57

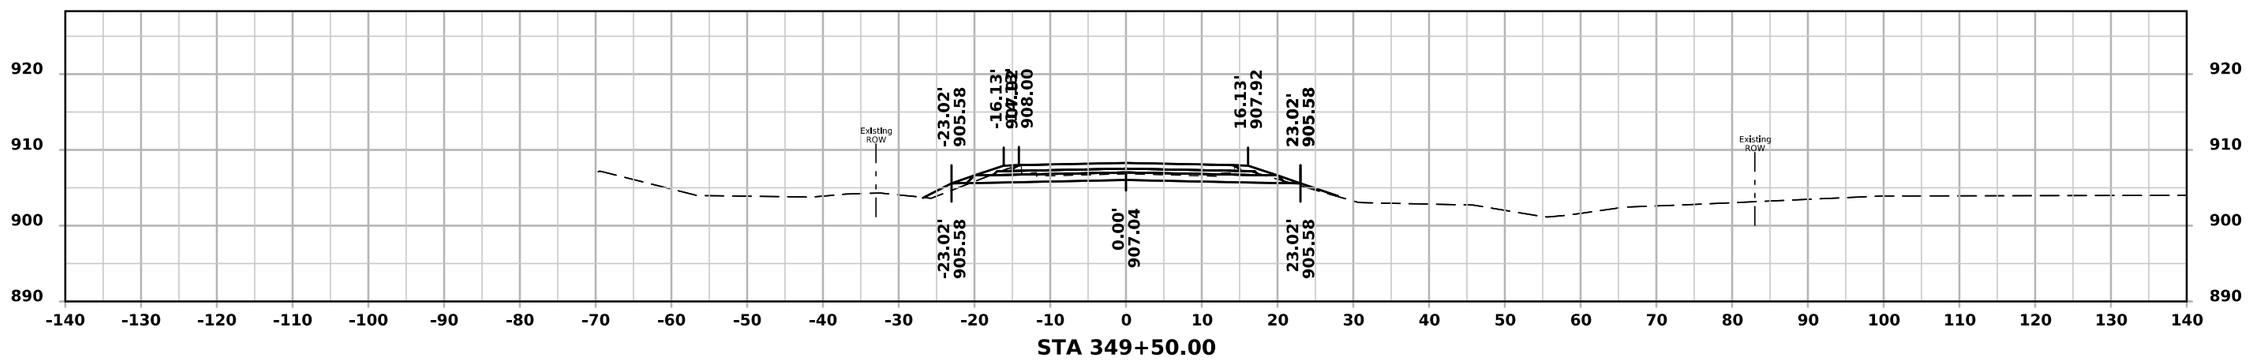

STA 349+50.00

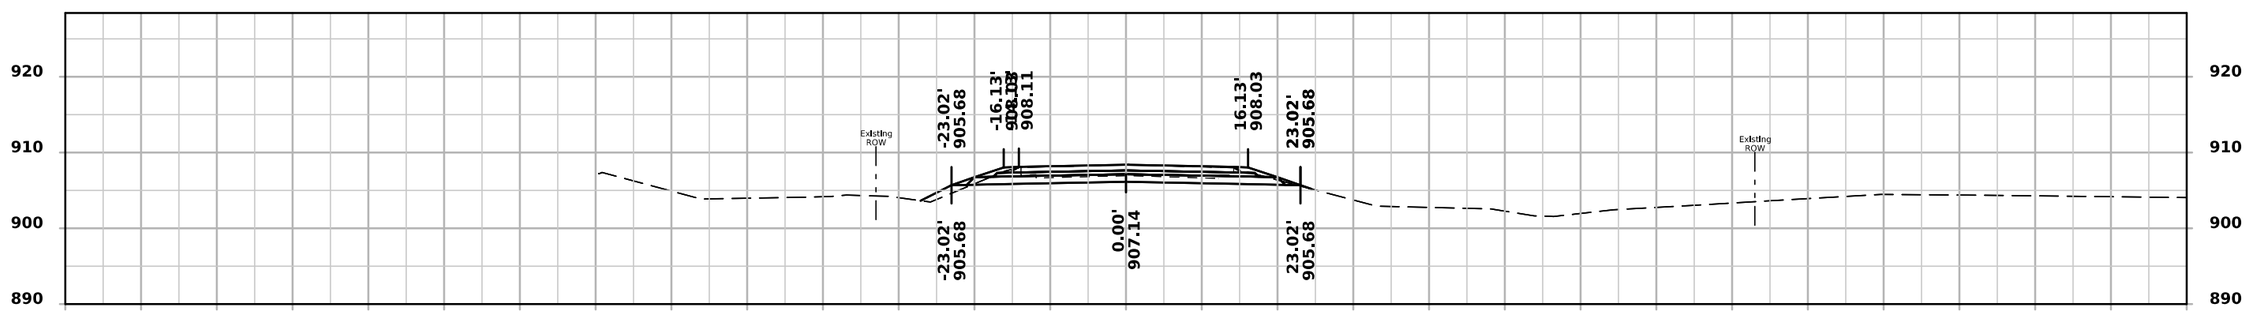

STA 349+00.00

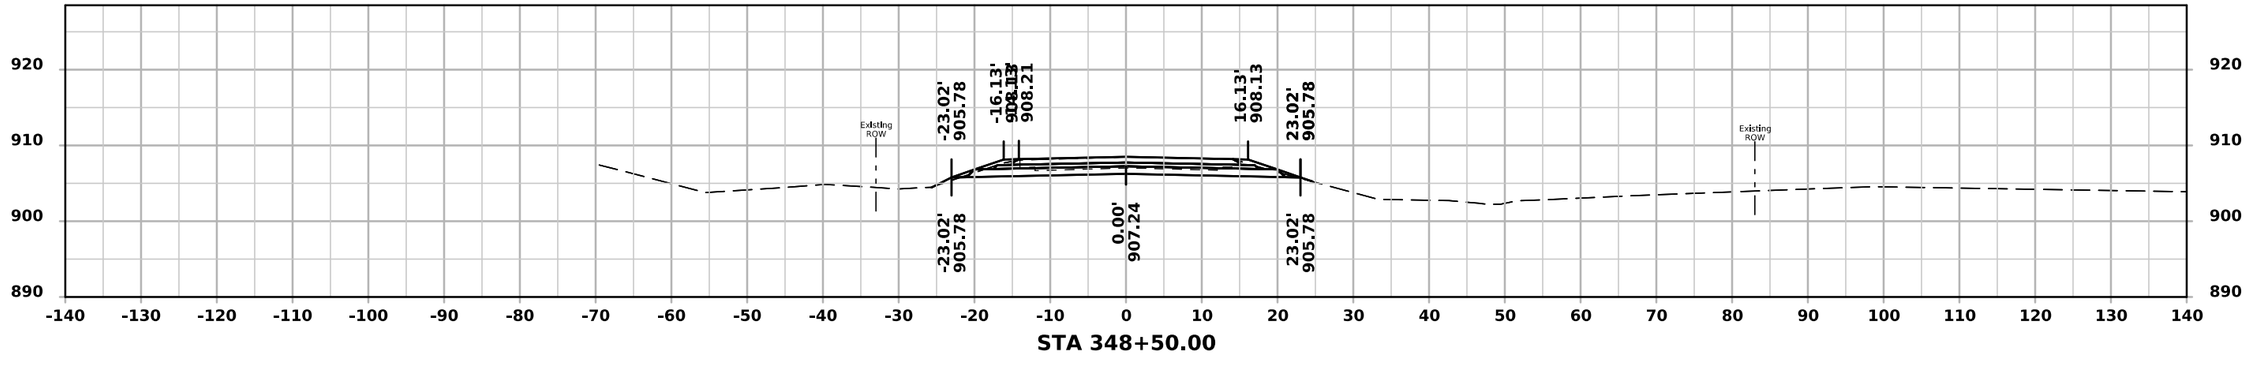


STA 348+50.00


FILE NO.	ENGLISH	DESIGN TEAM Rolando \ Johnson \ Suntken	BUTLER COUNTY	PROJECT NUMBER STP-057-1(044)--2C-12	SHEET NUMBER W.91

10:19:23 AM 5/4/2026 csuntke pw:\\NTPwint1.dot.int.lan:PWMain\Documents\Projects\1205701024\DistrictDesign\CADD Files\Cross_Sections\XS_IA57_BOP_to_BRDG1.dgn.dgn


ML - IA 57

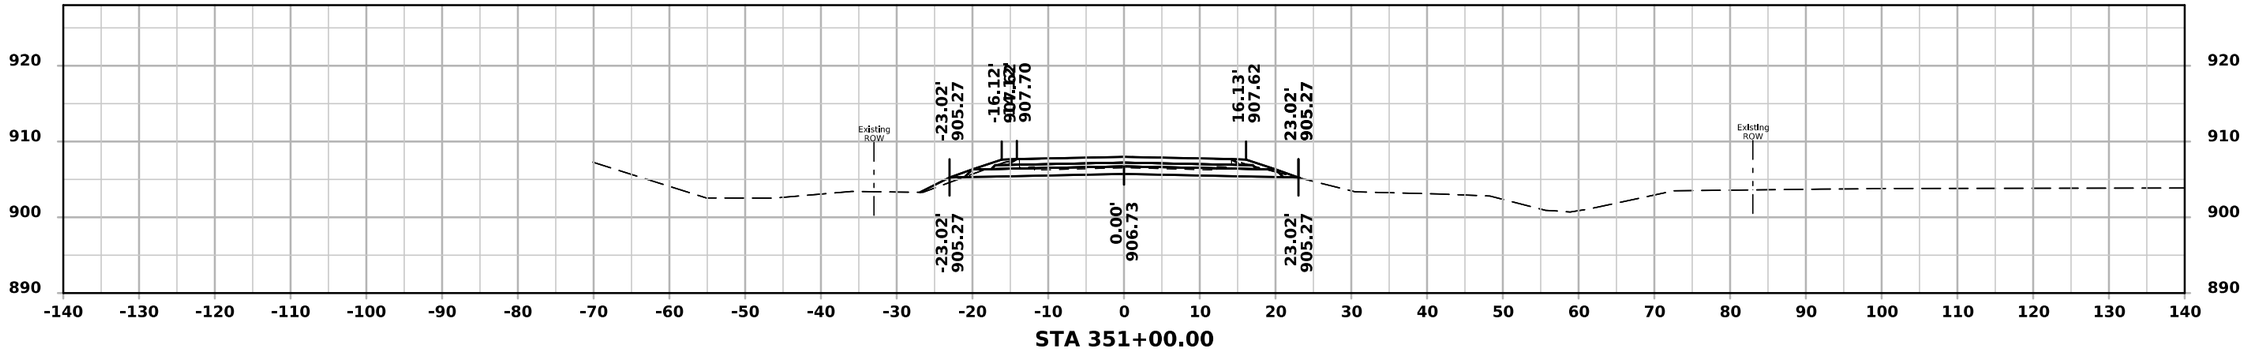

STA 351+00.00

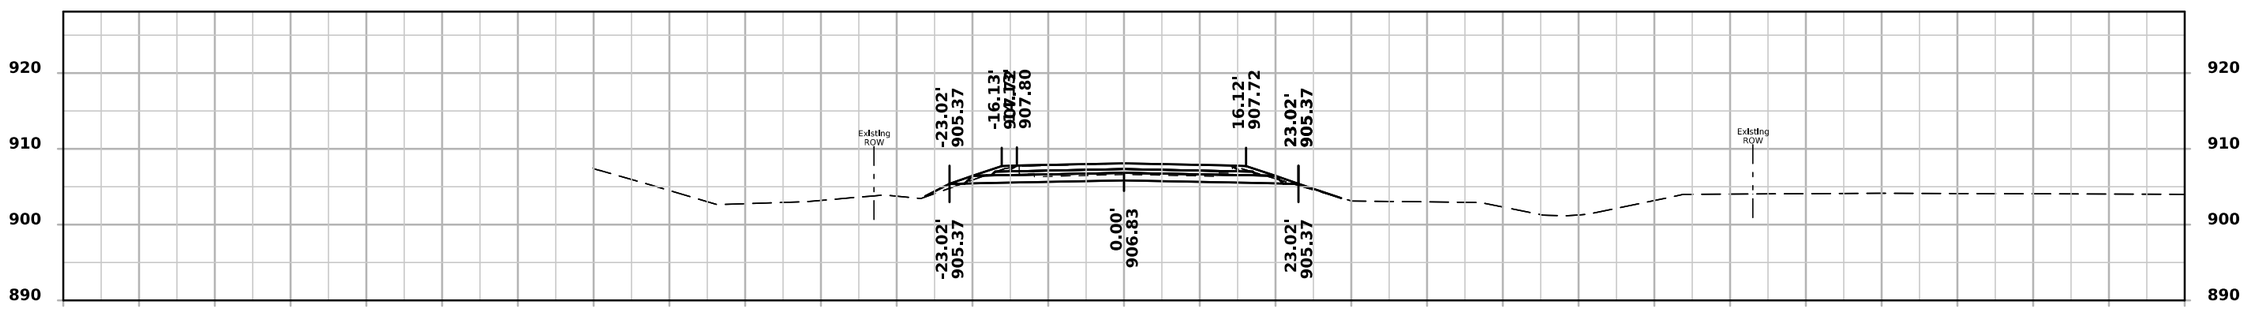

STA 350+50.00

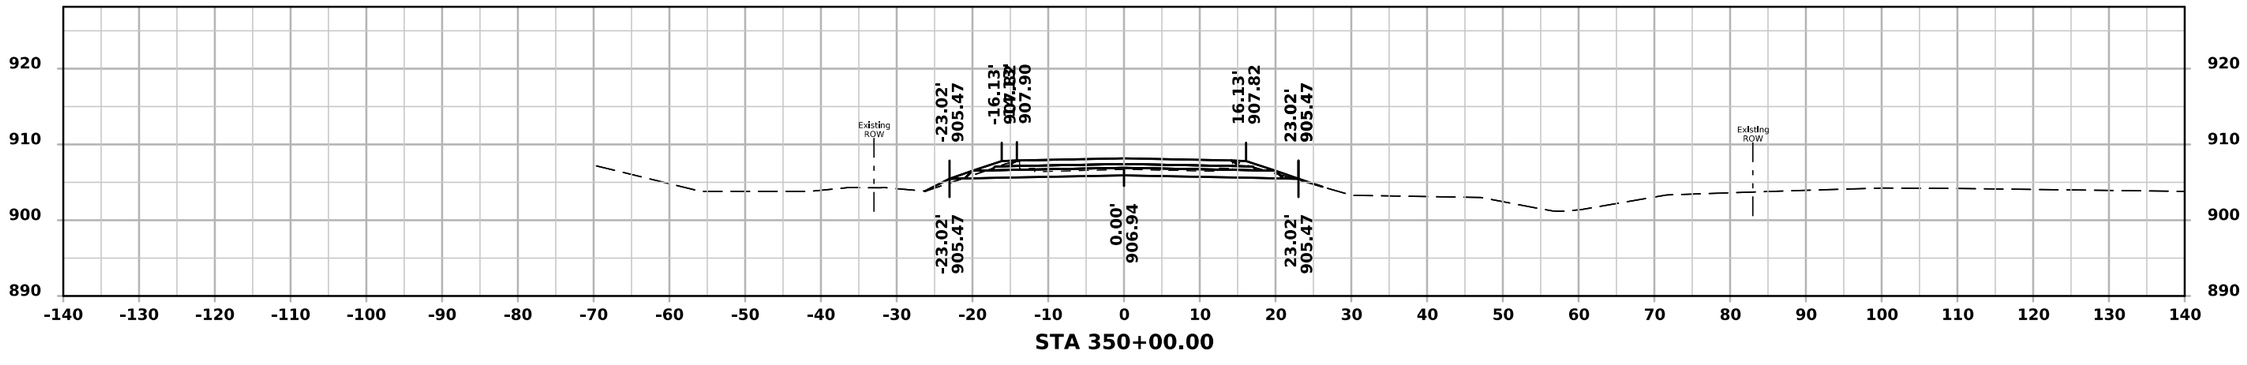


STA 350+00.00


FILE NO.	ENGLISH	DESIGN TEAM Rolando \ Johnson \ Suntken	BUTLER COUNTY	PROJECT NUMBER STP-057-1(044)--2C-12	SHEET NUMBER W.92

10:19:24 AM 5/4/2026 csuntke pw:\\NTPwint1.dot.int.lan:PWMain\Documents\Projects\1205701024\DistrictDesign\CADD Files\Cross_Sections\XS_IA57_BOP_to_BRDG1.dgn.dgn


ML - IA 57

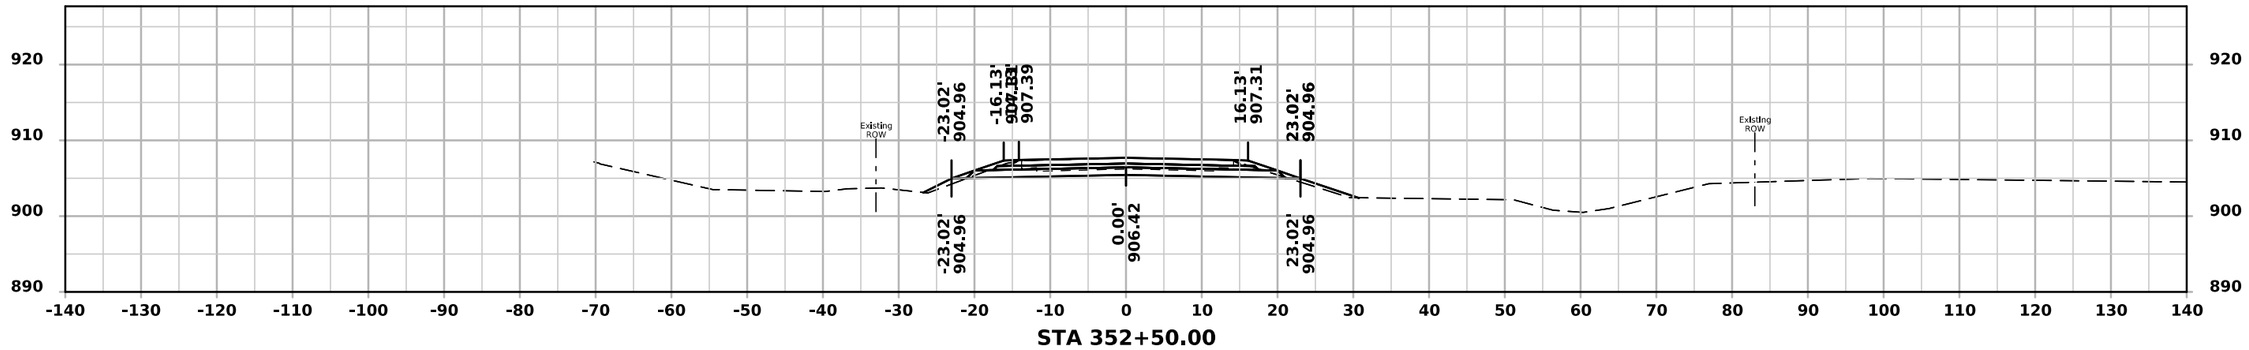

STA 352+50.00

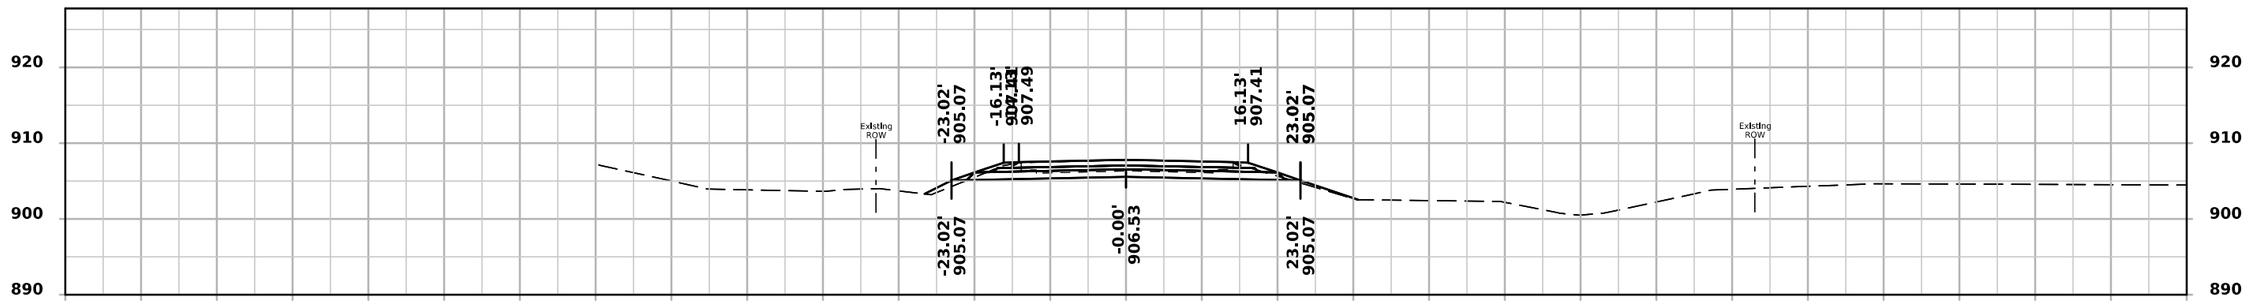

STA 352+00.00

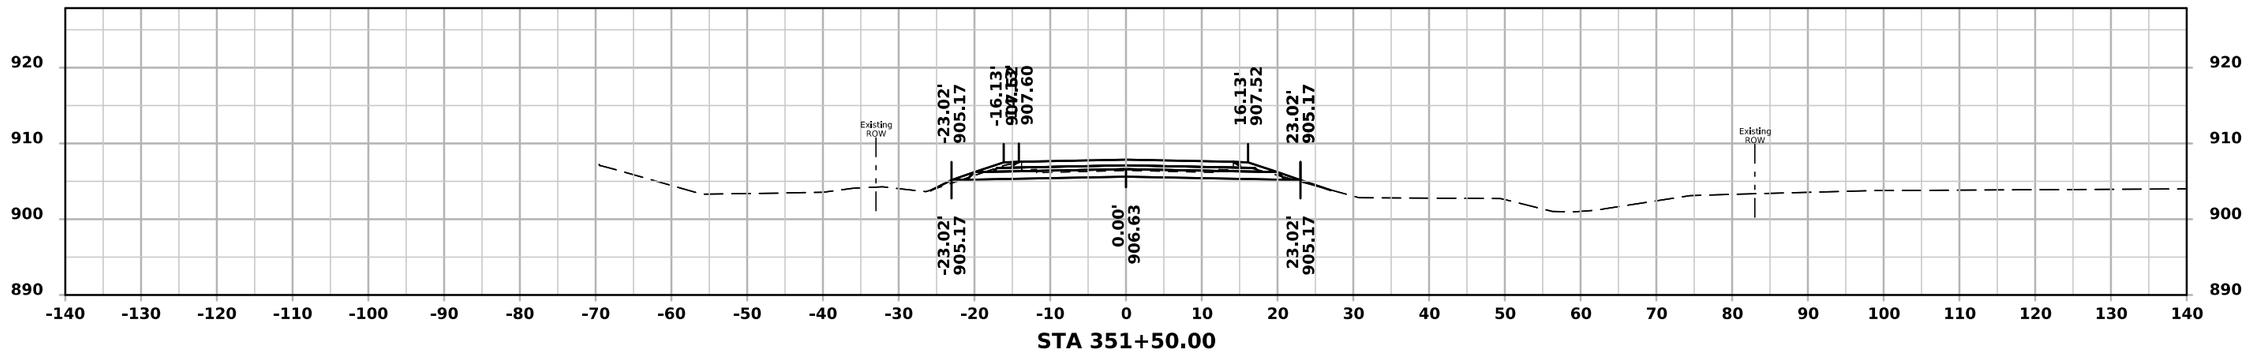


STA 351+50.00


FILE NO.	ENGLISH	DESIGN TEAM Rolando \ Johnson \ Suntken	BUTLER COUNTY	PROJECT NUMBER STP-057-1(044)--2C-12	SHEET NUMBER W.93

10:19:25 AM 5/4/2026 csuntke pw:\\NTPwint1.dot.int.lan:PWMain\Documents\Projects\1205701024\DistrictDesign\CADD Files\Cross_Sections\XS_IA57_BOP_to_BRDG1.dgn.dgn


ML - IA 57

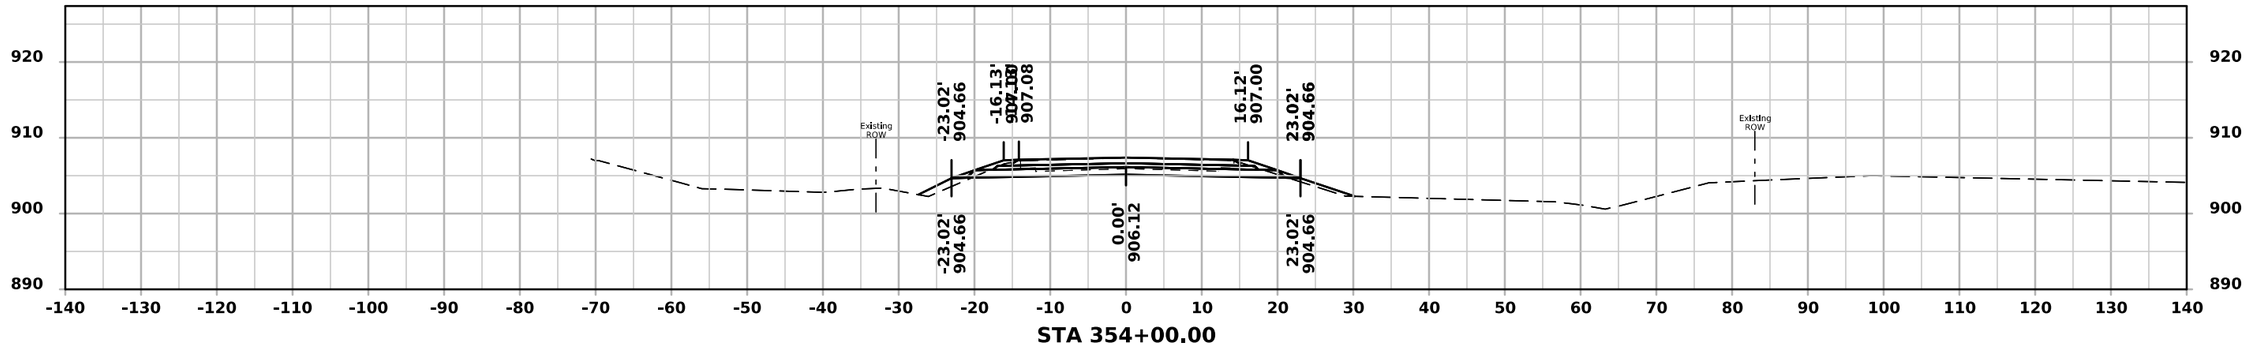

STA 354+00.00

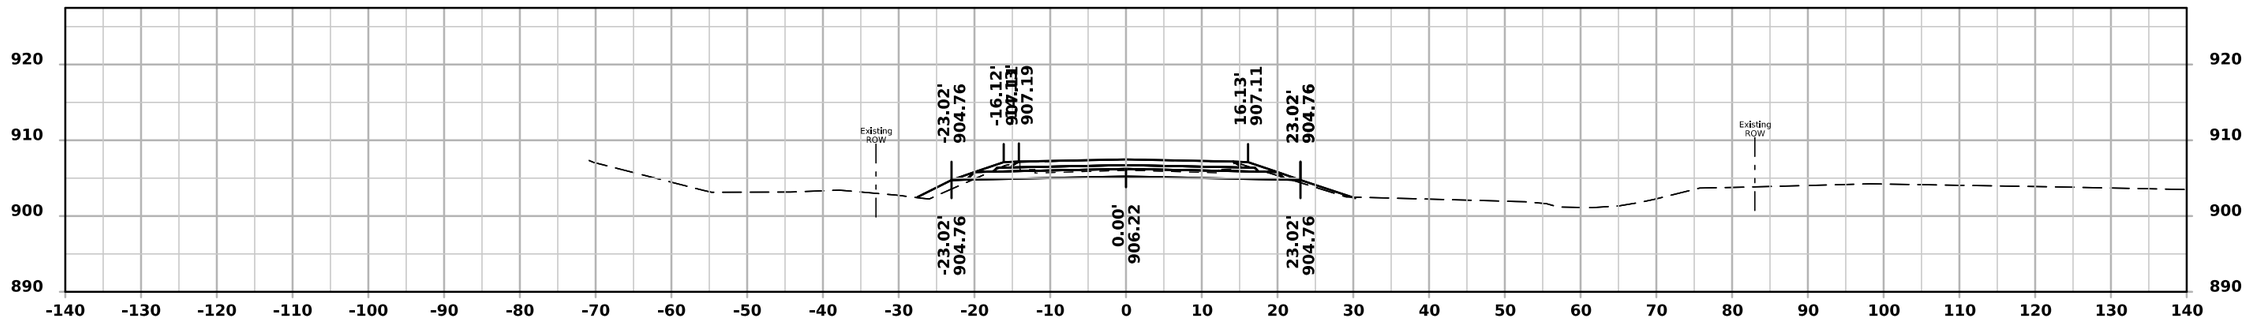

STA 353+50.00

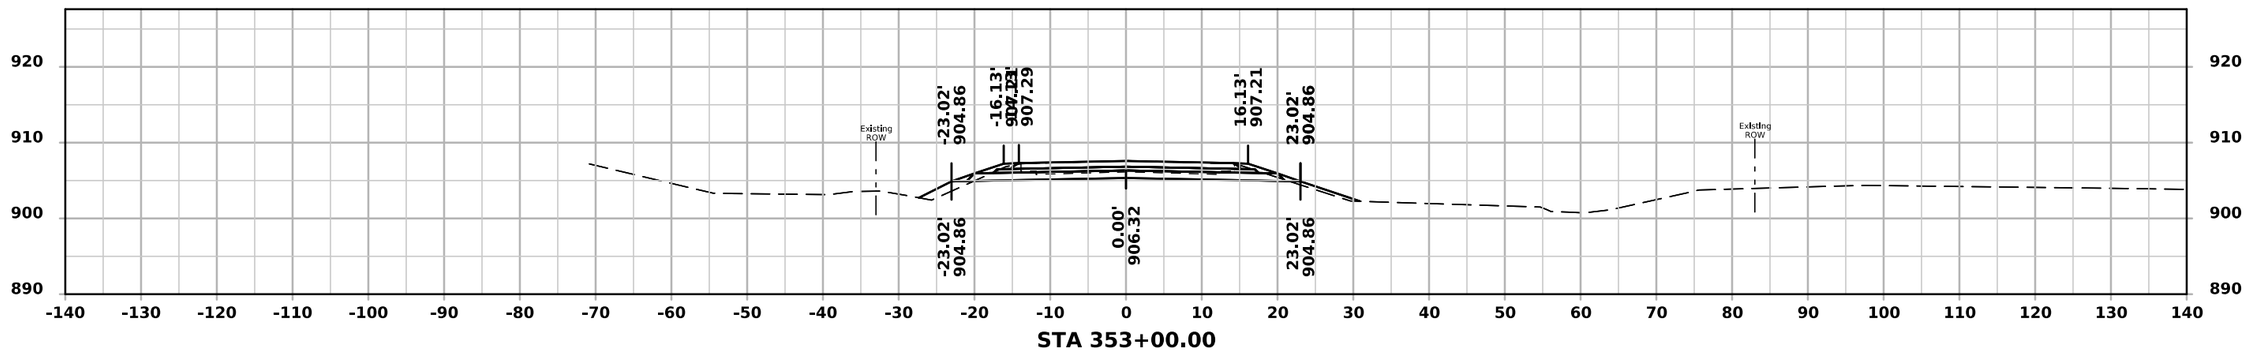


STA 353+00.00


FILE NO.	ENGLISH	DESIGN TEAM Rolando \ Johnson \ Suntken	BUTLER COUNTY	PROJECT NUMBER STP-057-1(044)--2C-12	SHEET NUMBER W.94

10:19:25 AM 5/4/2026 csuntke pw:\\NTPwint1.dot.int.lan:PWMain\Documents\Projects\1205701024\DistrictDesign\CADD Files\Cross_Sections\XS_IA57_BOP_to_BRDG1.dgn.dgn


ML - IA 57

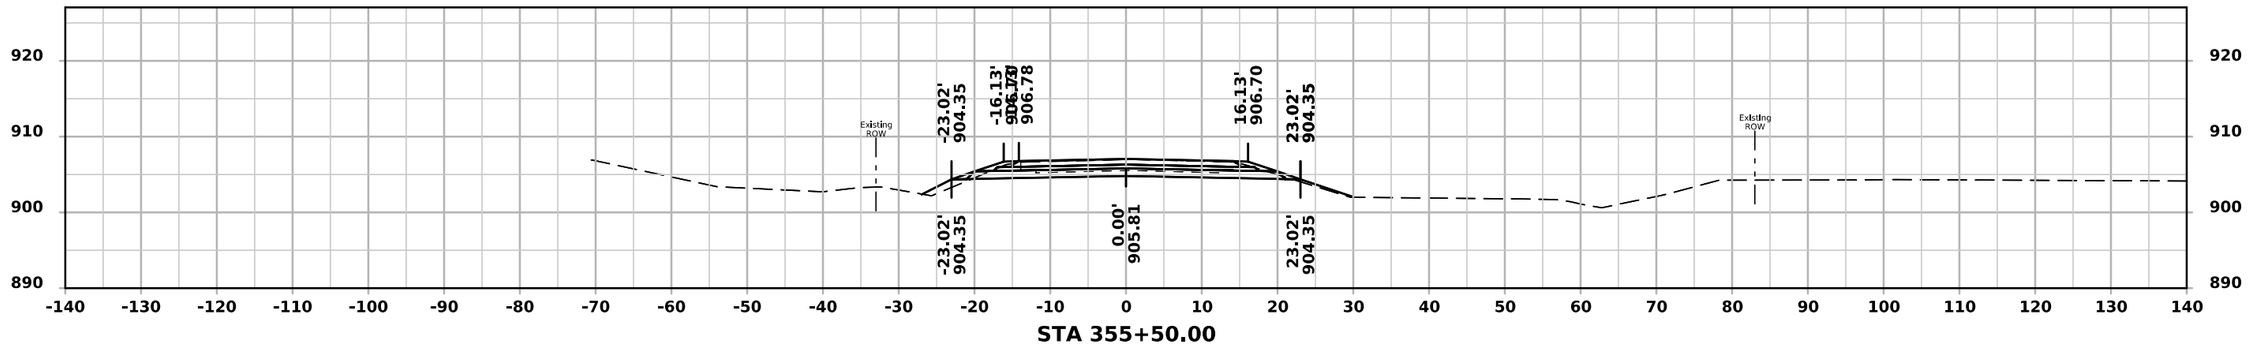

STA 355+50.00

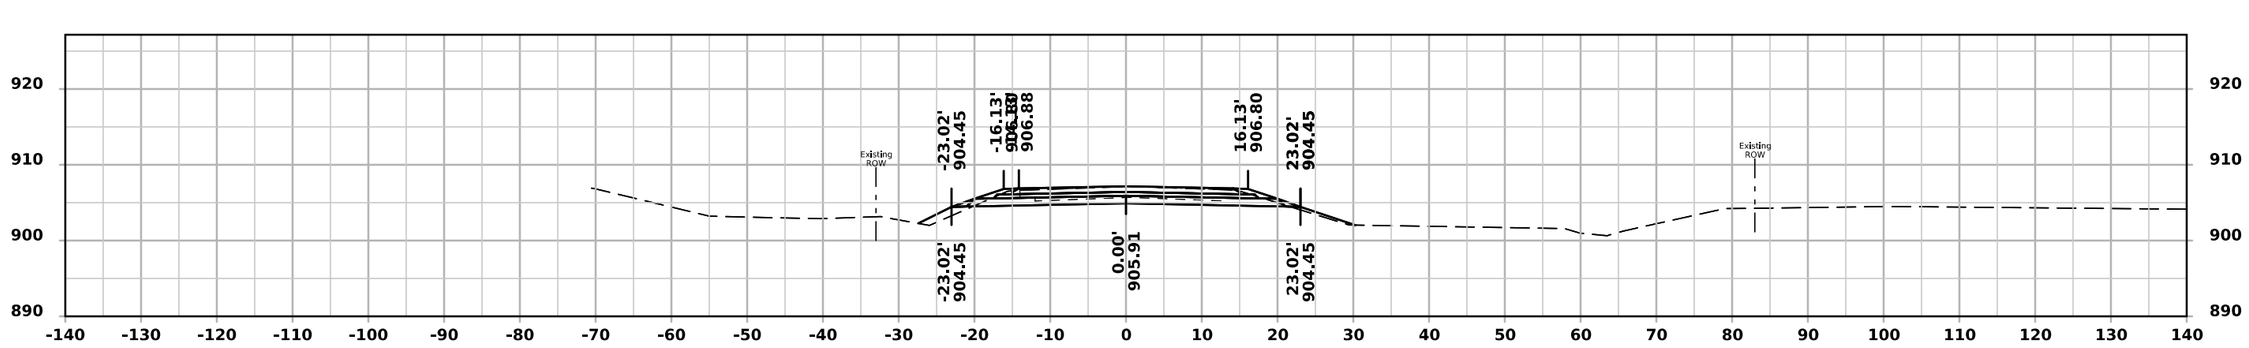

STA 355+00.00

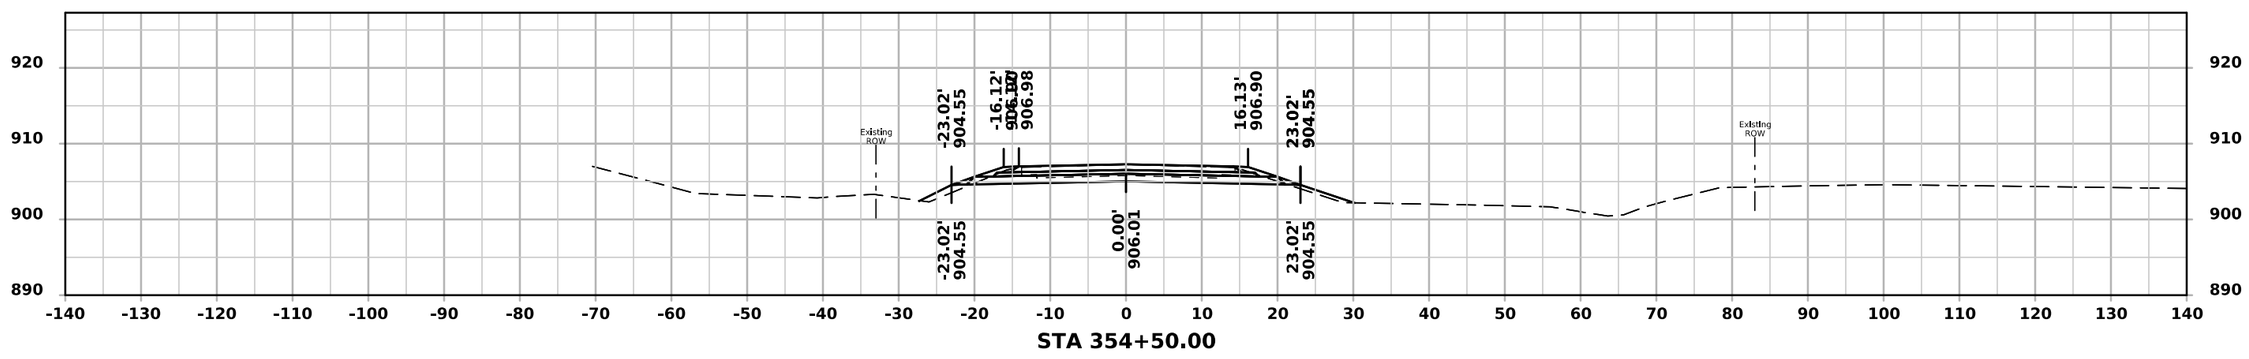


STA 354+50.00


FILE NO.	ENGLISH	DESIGN TEAM Rolando \ Johnson \ Suntken	BUTLER COUNTY	PROJECT NUMBER STP-057-1(044)--2C-12	SHEET NUMBER W.95

10:19:26 AM 5/4/2026 csuntke pw:\\NTPwint1.dot.int.lan:PWMain\Documents\Projects\1205701024\DistrictDesign\CADD Files\Cross_Sections\XS_IA57_BOP_to_BRDG1.dgn.dgn


ML - IA 57

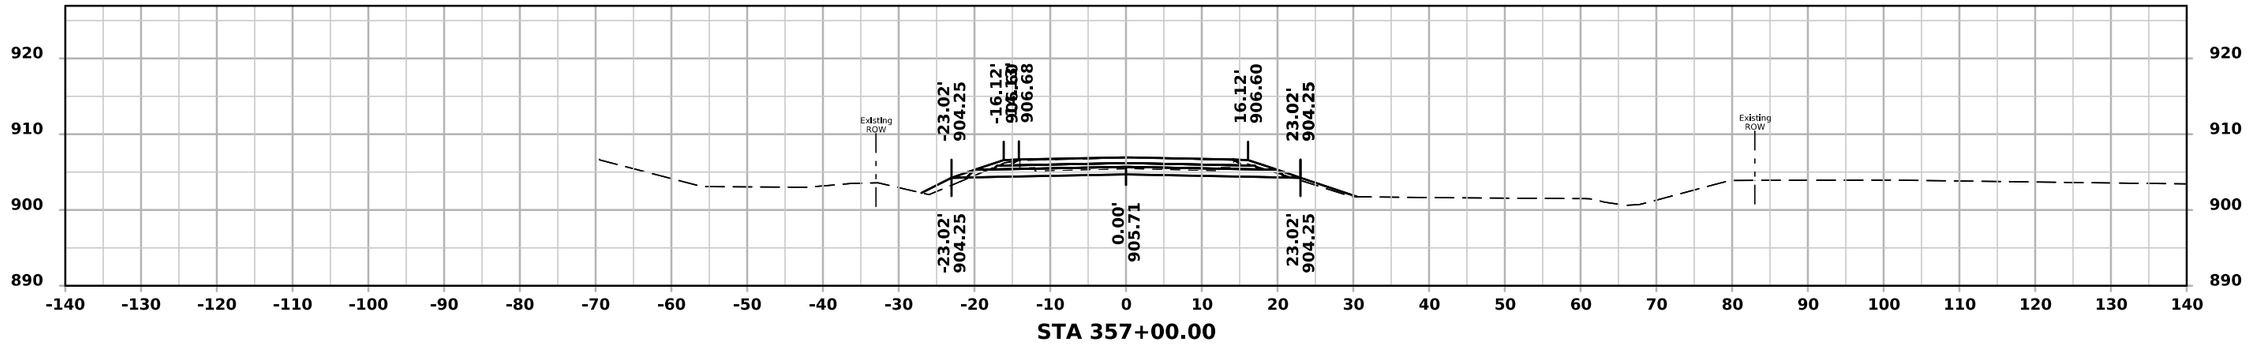

STA 357+00.00

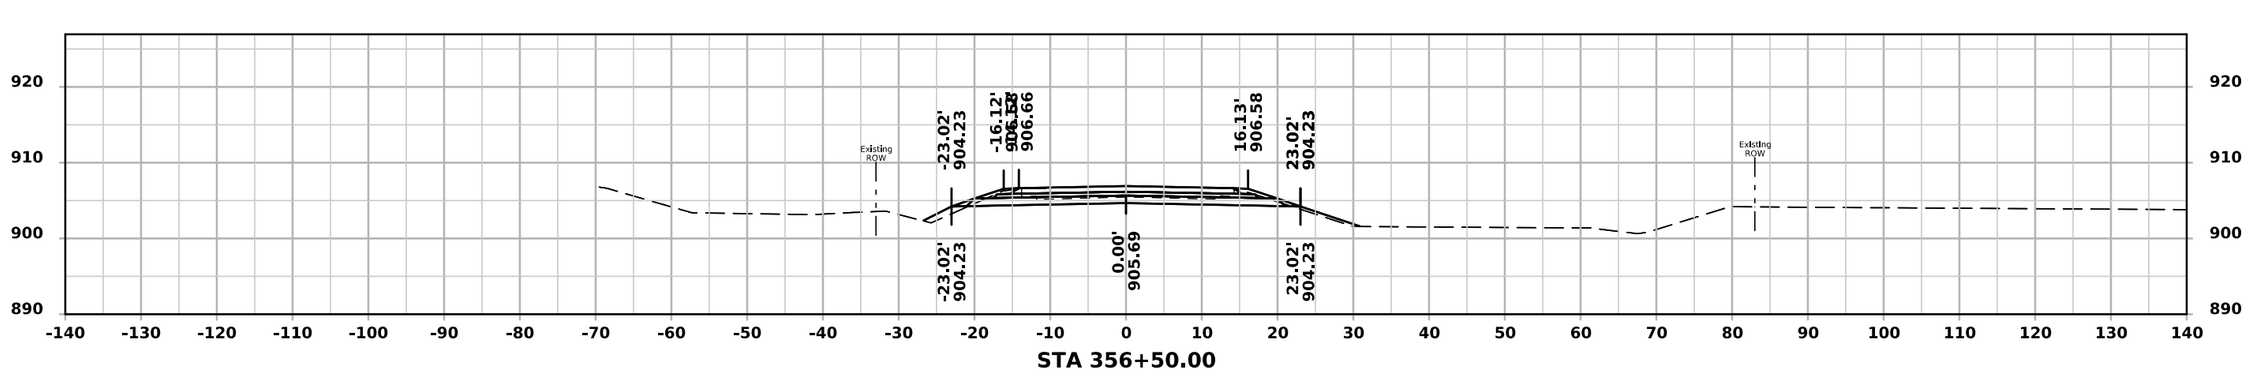

STA 356+50.00

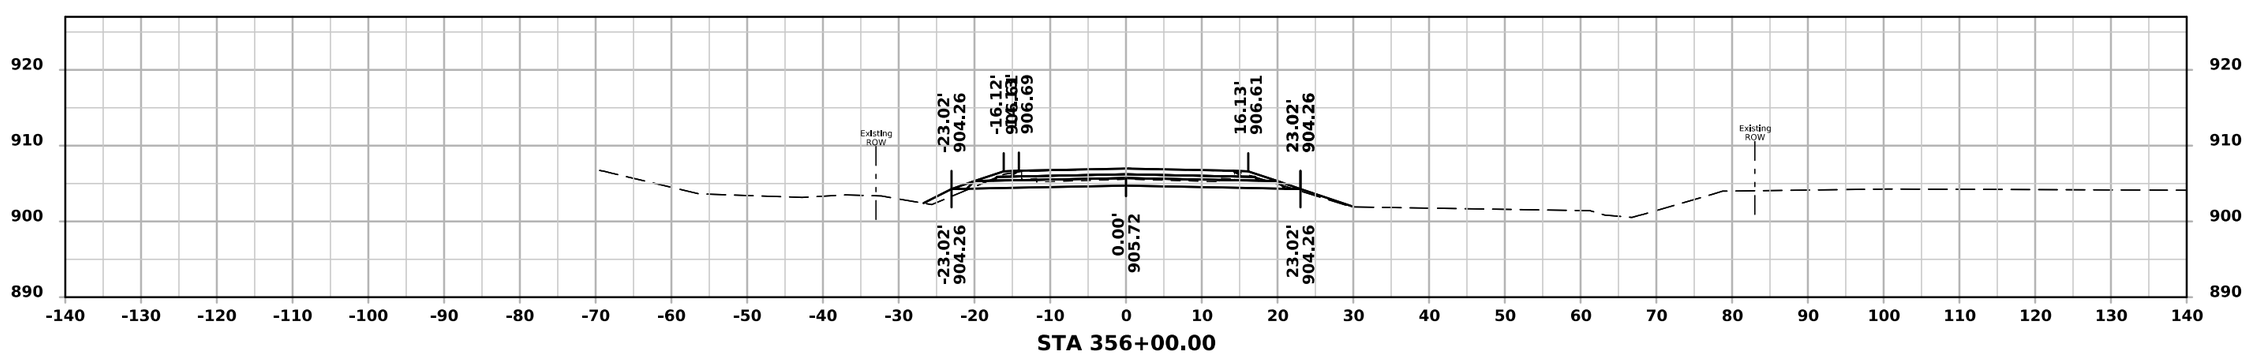


STA 356+00.00


FILE NO.	ENGLISH	DESIGN TEAM Rolando \ Johnson \ Suntken	BUTLER COUNTY	PROJECT NUMBER STP-057-1(044)--2C-12	SHEET NUMBER W.96

10:19:27 AM 5/4/2026 csuntke pw:\\NTPwint1.dot.int.lan:PWMain\Documents\Projects\1205701024\DistrictDesign\CADD Files\Cross_Sections\XS_IA57_BOP_to_BRDG1.dgn.dgn


ML - IA 57

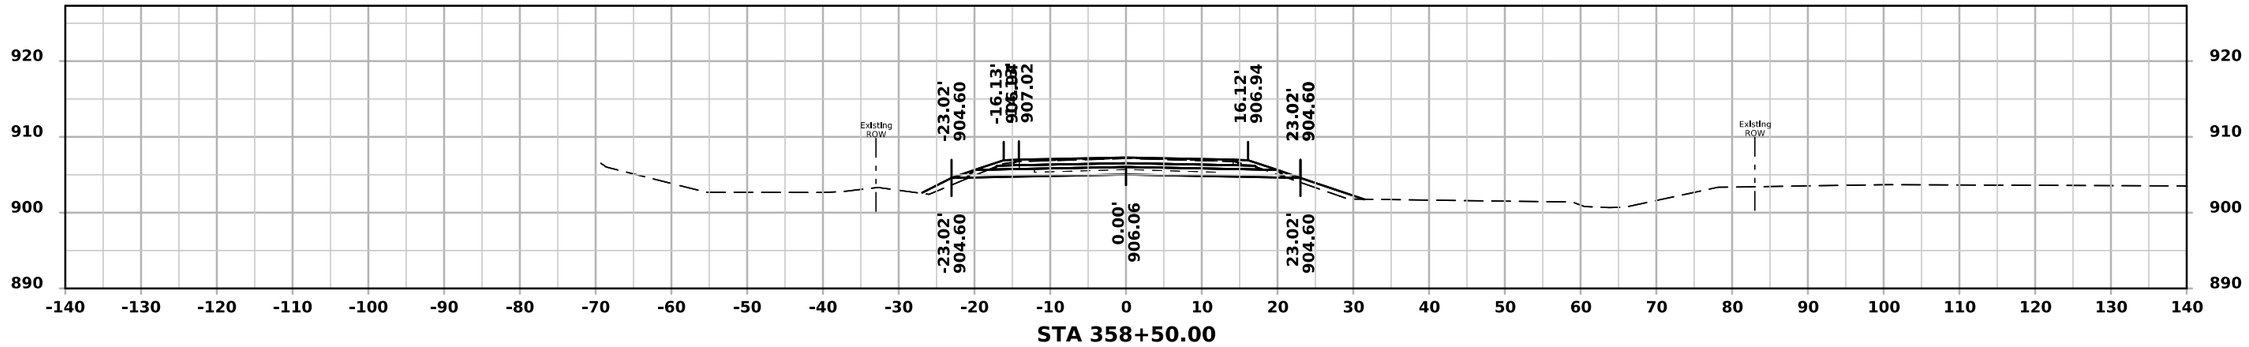

STA 358+50.00

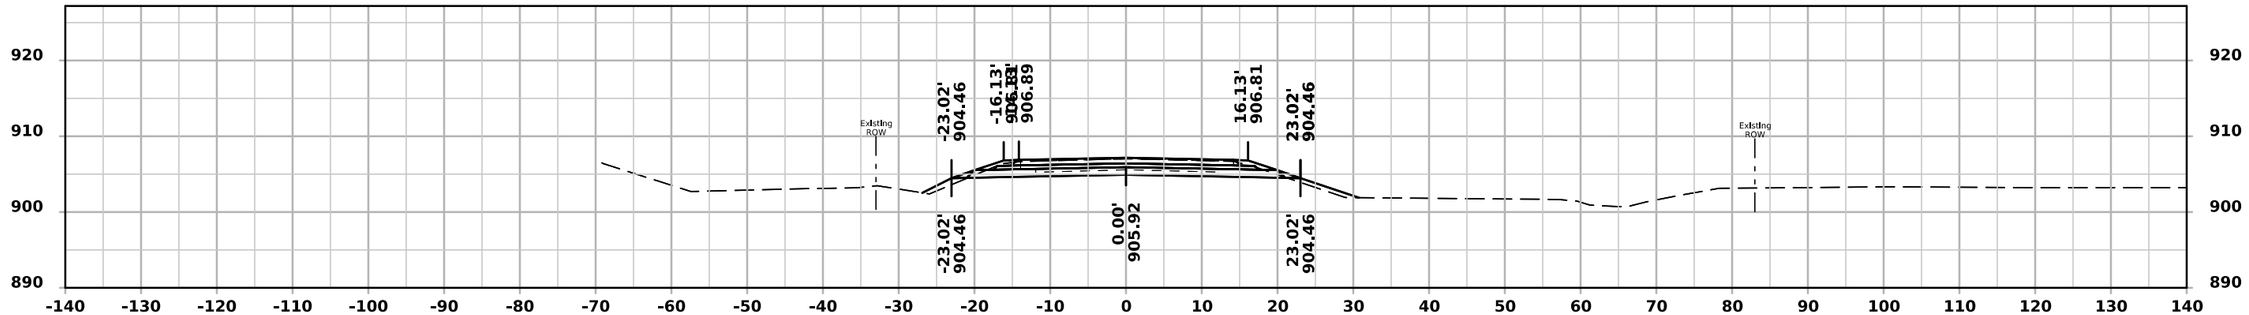

STA 358+00.00

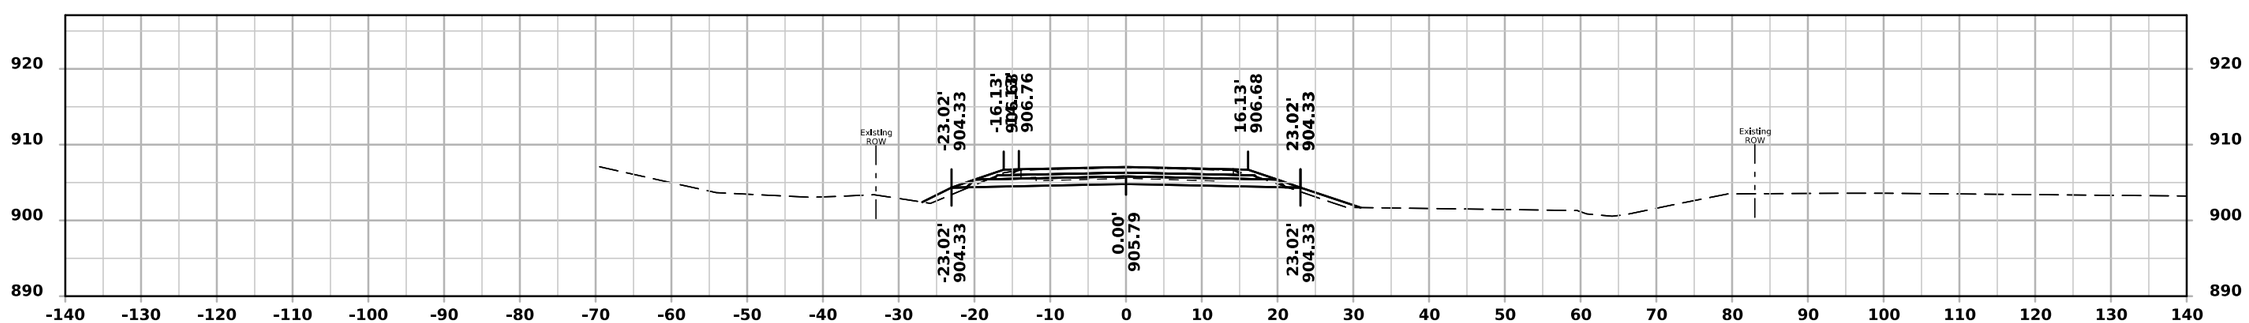


STA 357+50.00


FILE NO.	ENGLISH	DESIGN TEAM Rolando \ Johnson \ Suntken	BUTLER COUNTY	PROJECT NUMBER STP-057-1(044)--2C-12	SHEET NUMBER W.97

10:19:28 AM 5/4/2026 csuntke pw:\\NTPwint1.dot.int.lan:PWMain\Documents\Projects\1205701024\DistrictDesign\CADD Files\Cross_Sections\XS_IA57_BOP_to_BRDG1.dgn.dgn


ML - IA 57

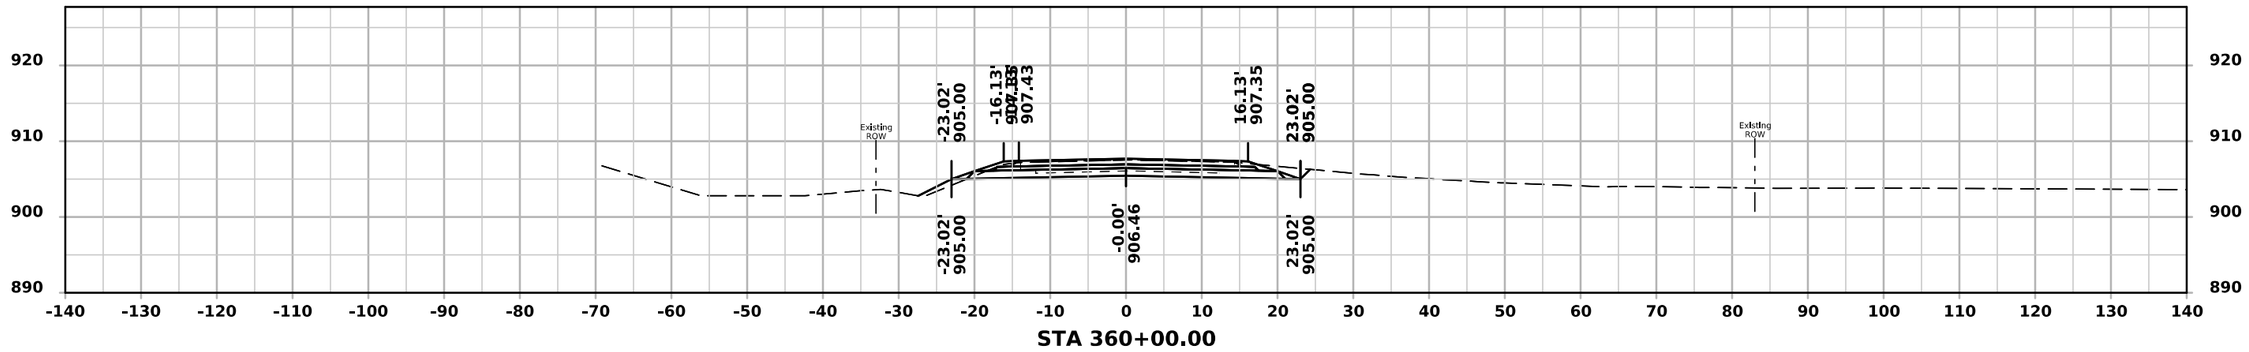

STA 360+00.00

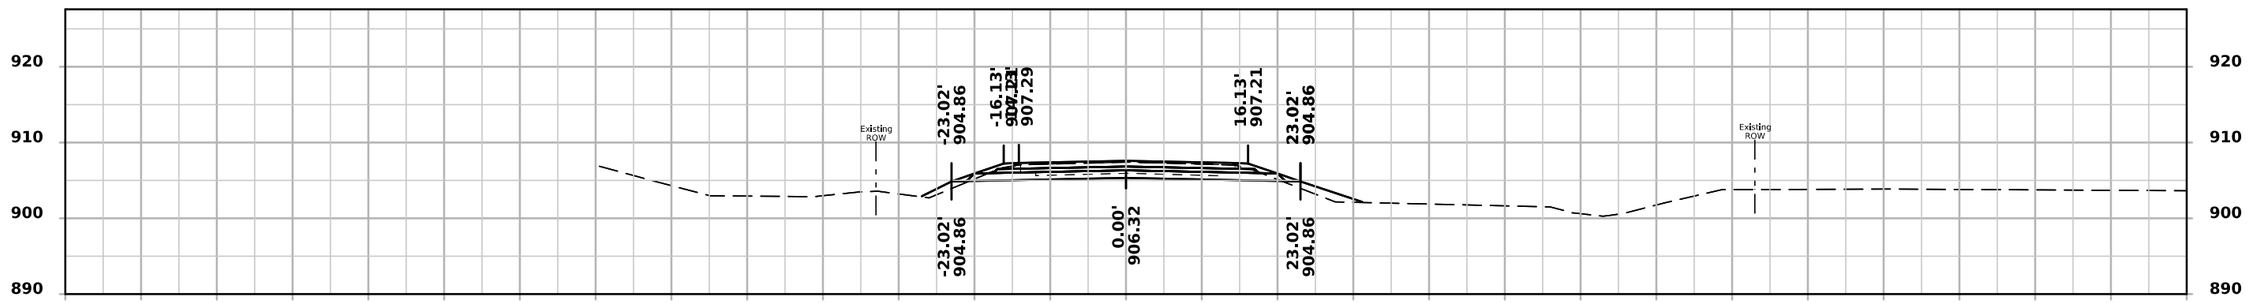

STA 359+50.00

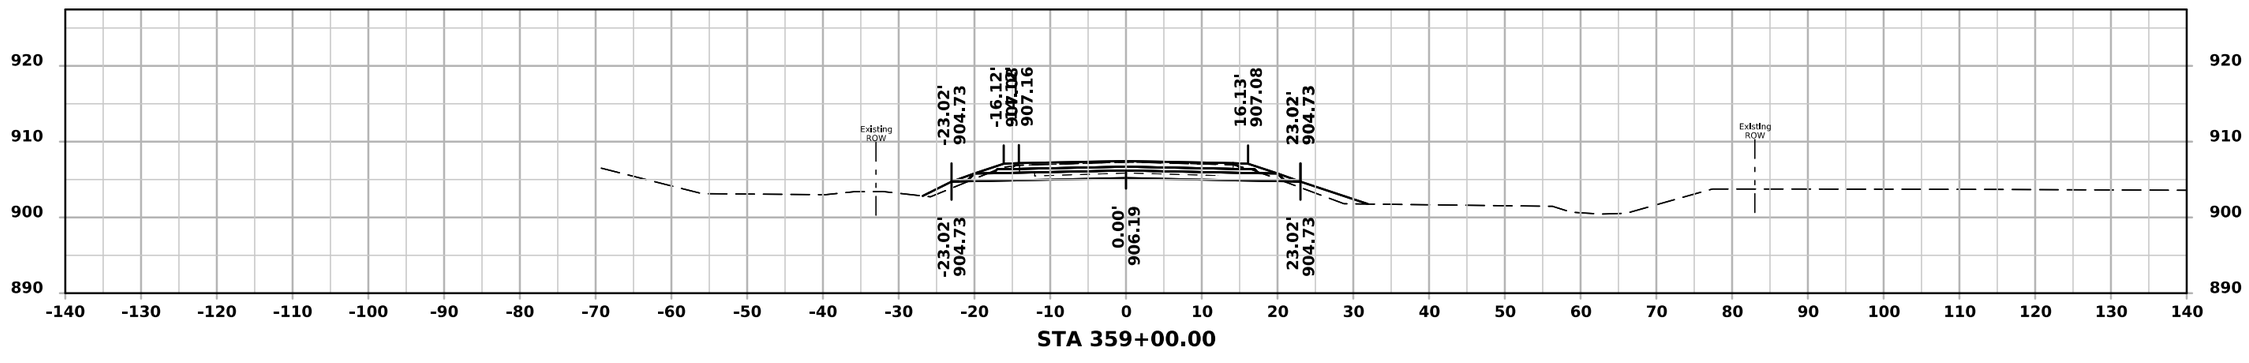


STA 359+00.00


FILE NO.	ENGLISH	DESIGN TEAM Rolando \ Johnson \ Suntken	BUTLER COUNTY	PROJECT NUMBER STP-057-1(044)--2C-12	SHEET NUMBER W.98

10:19:29 AM 5/4/2026 csuntke pw:\\NTPwint1.dot.int.lan:PWMain\Documents\Projects\1205701024\DistrictDesign\CADD Files\Cross_Sections\XS_IA57_BOP_to_BRDG1.dgn.dgn


ML - IA 57

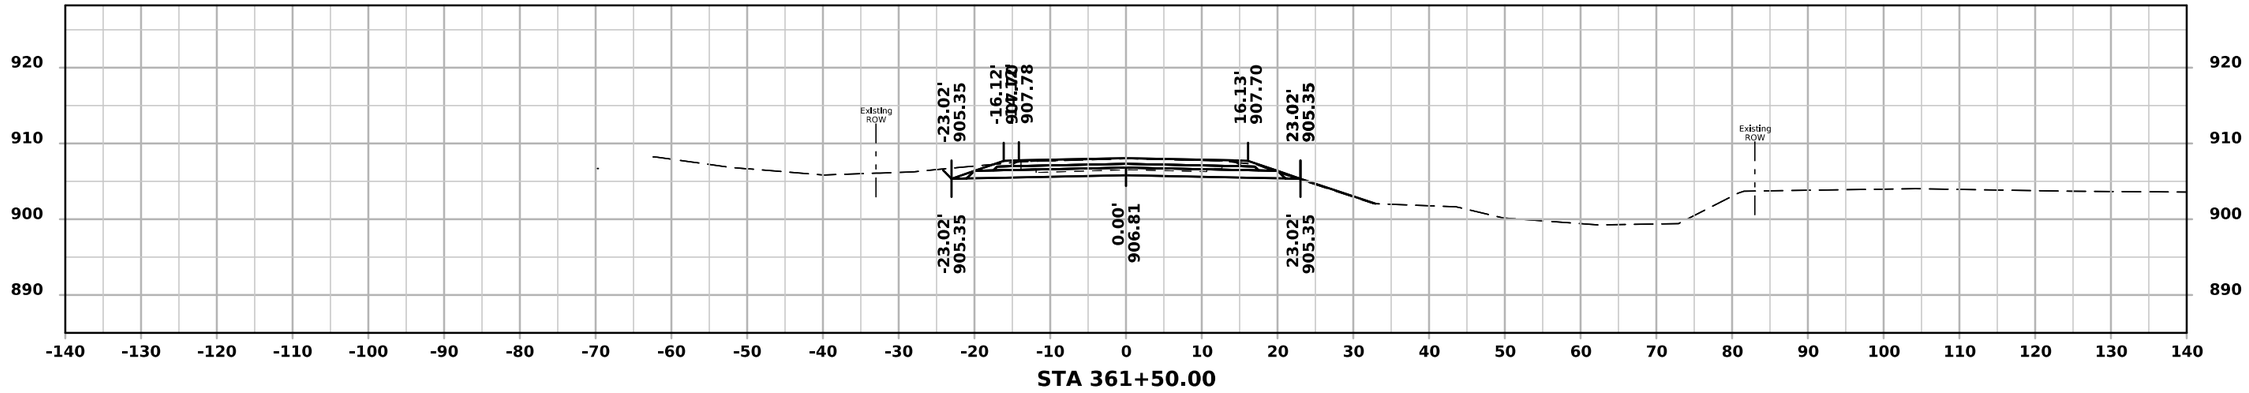

STA 361+50.00

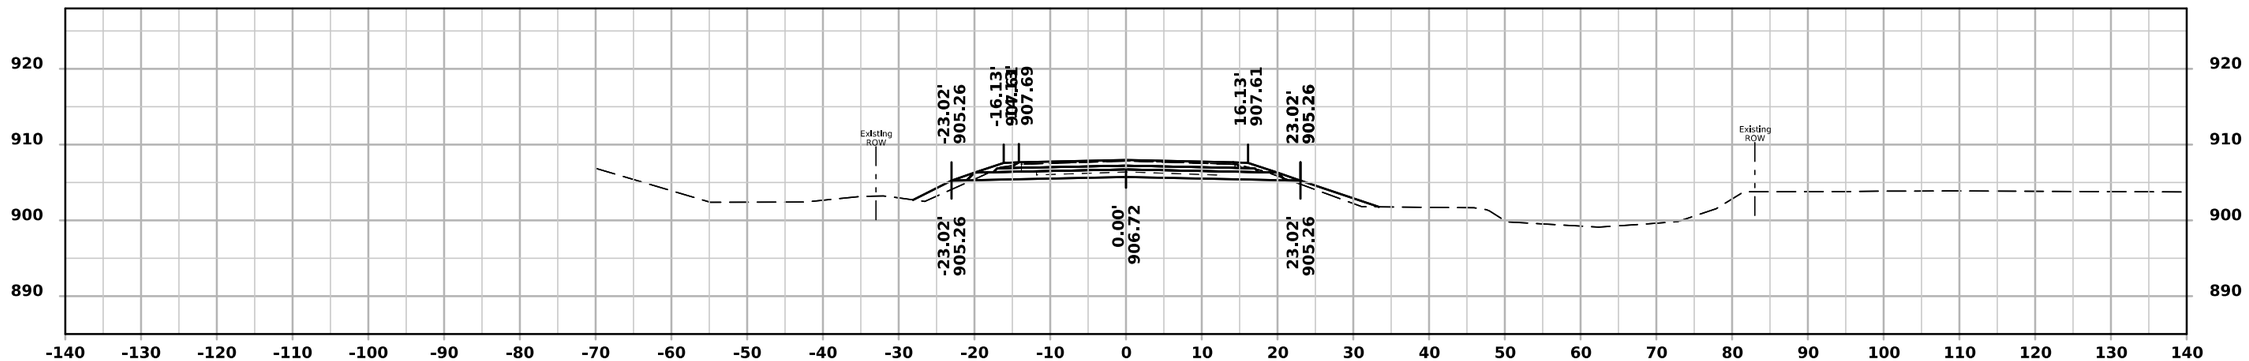

STA 361+00.00

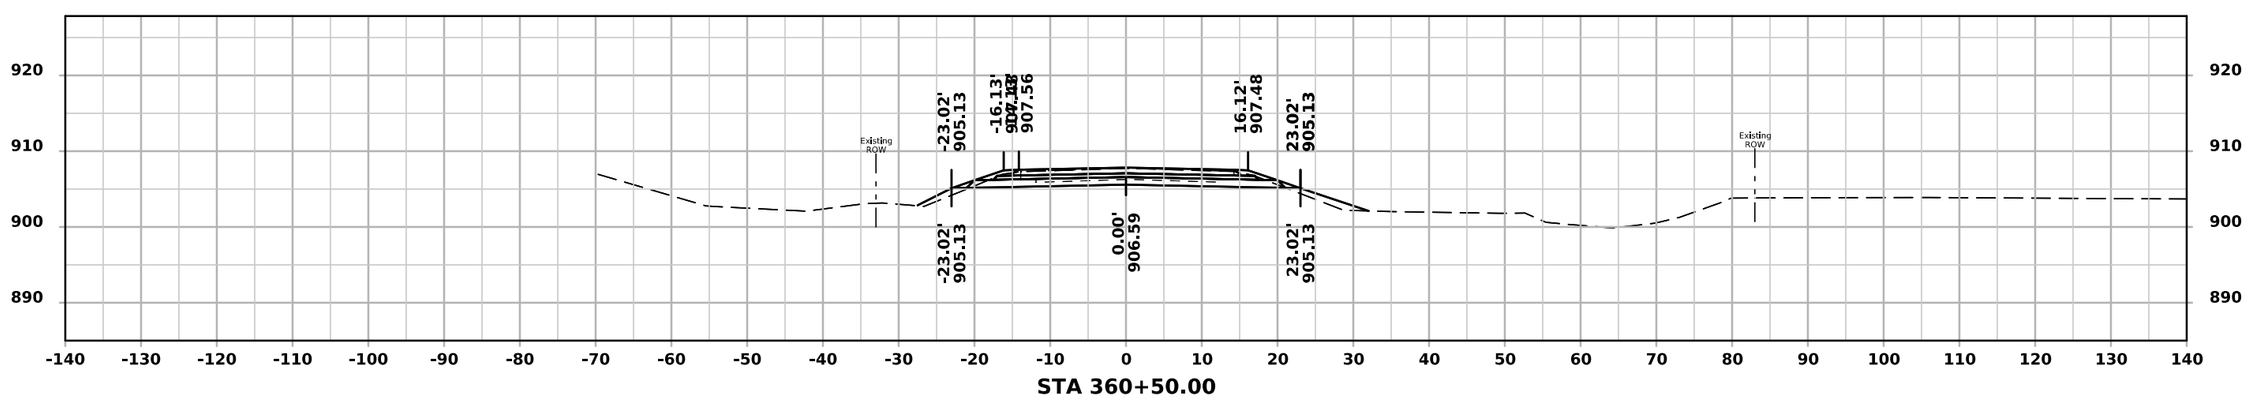


STA 360+50.00


FILE NO.	ENGLISH	DESIGN TEAM Rolando \ Johnson \ Suntken	BUTLER COUNTY	PROJECT NUMBER STP-057-1(044)--2C-12	SHEET NUMBER W.99

10:19:30 AM 5/4/2026 csuntke pw:\\NTPwint1.dot.int.lan:PWMain\Documents\Projects\1205701024\DistrictDesign\CADD Files\Cross_Sections\XS_IA57_BOP_to_BRDG1.dgn.dgn


ML - IA 57

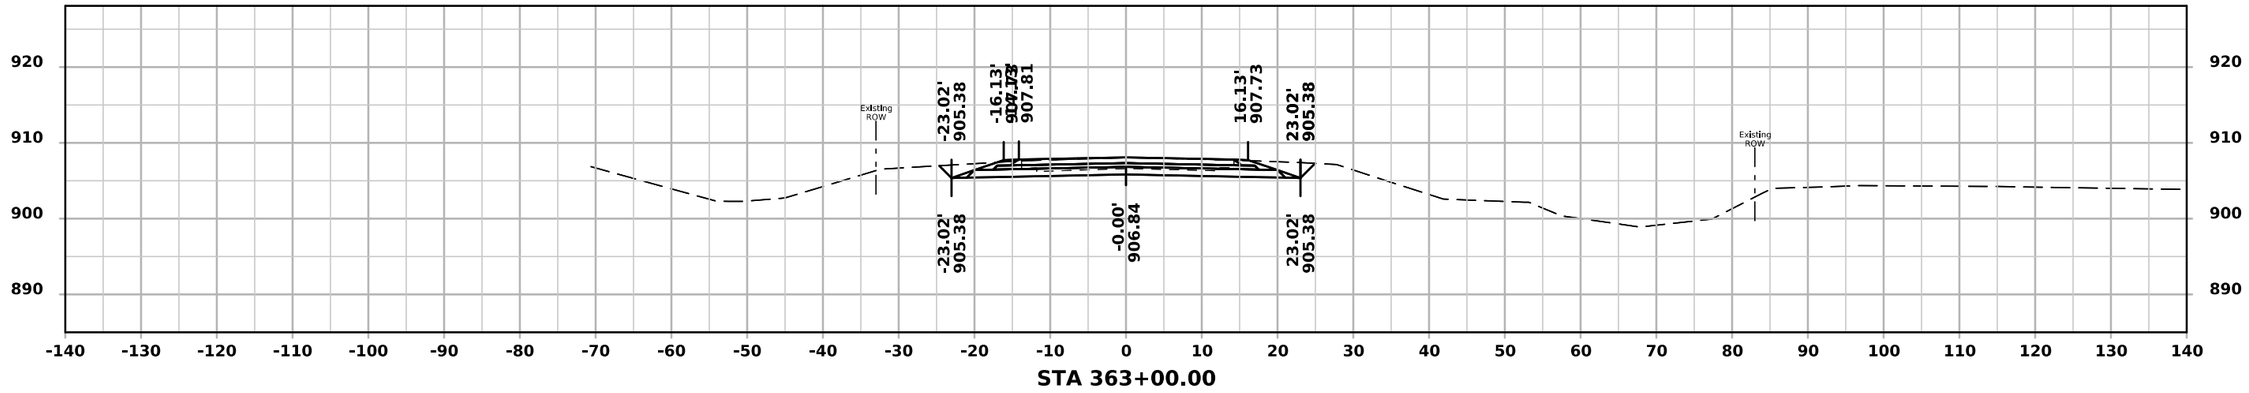

STA 363+00.00

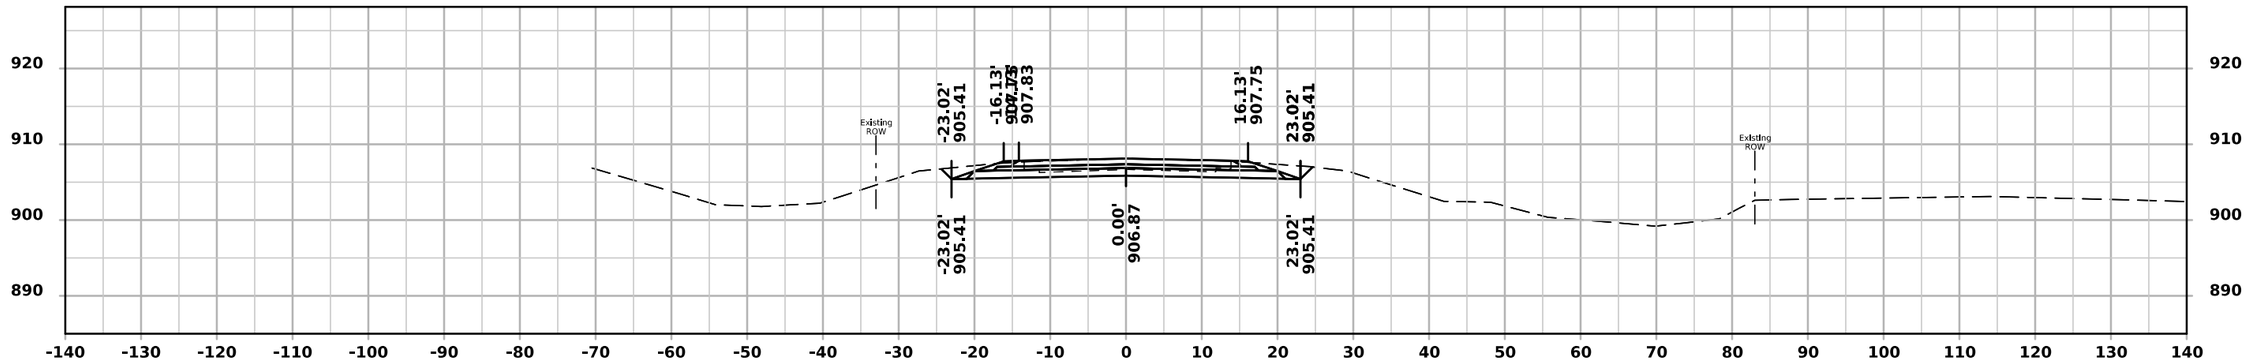

STA 362+50.00

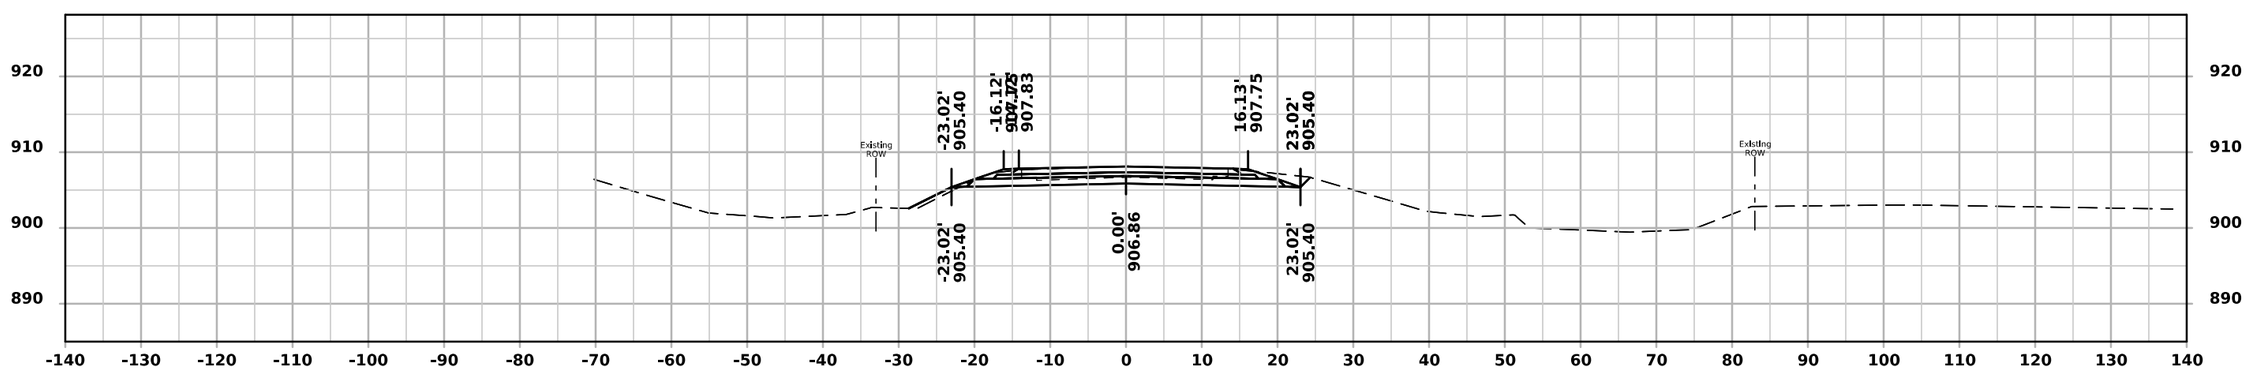


STA 362+00.00


FILE NO.	ENGLISH	DESIGN TEAM Rolando \ Johnson \ Suntken	BUTLER COUNTY	PROJECT NUMBER STP-057-1(044)--2C-12	SHEET NUMBER W.100

10:19:31 AM 5/4/2026 csuntke pw:\\NTPwint1.dot.int.lan:PWMain\Documents\Projects\1205701024\DistrictDesign\CADD Files\Cross_Sections\XS_IA57_BOP_to_BRDG1.dgn.dgn


ML - IA 57

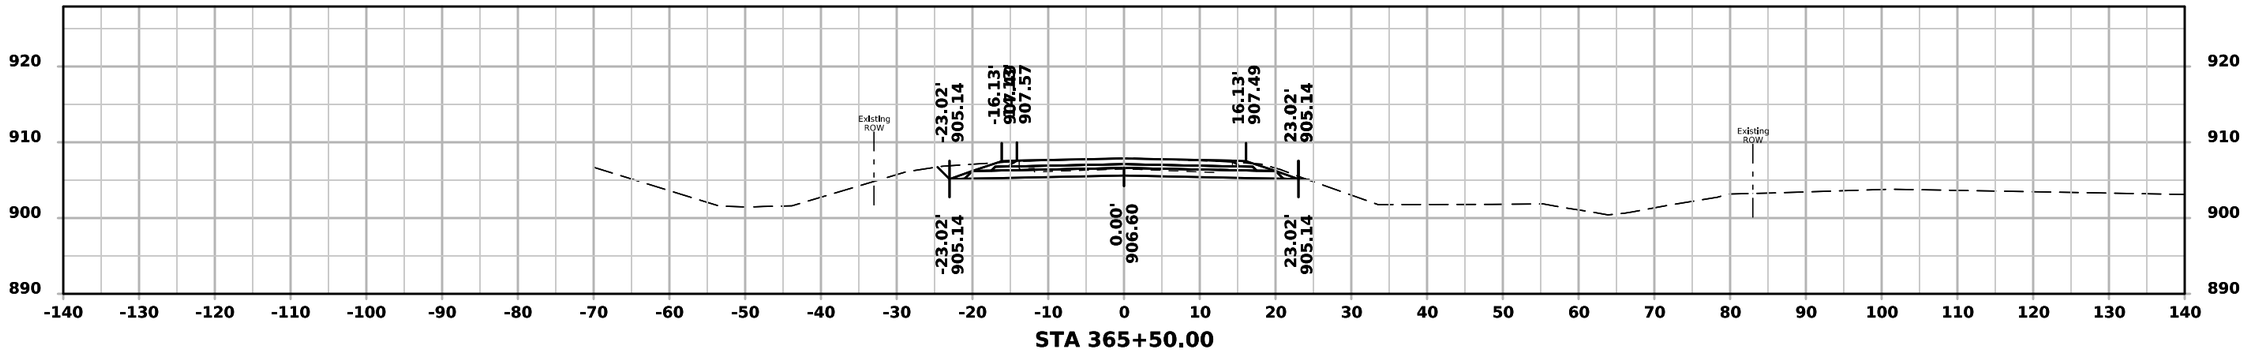

STA 365+50.00

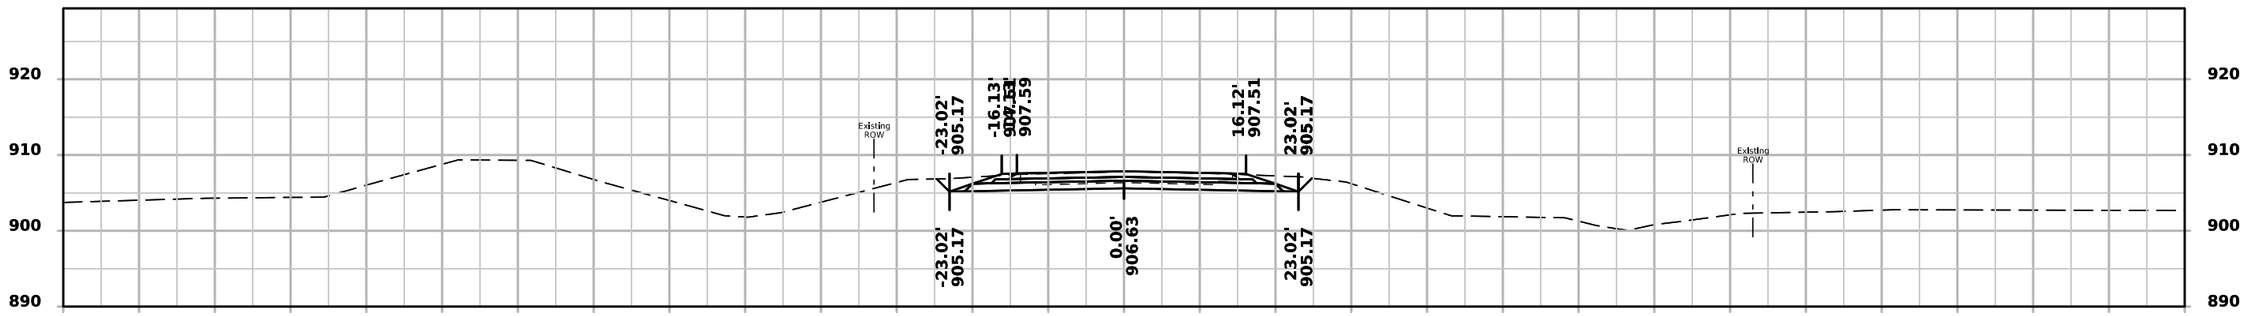

STA 365+00.00

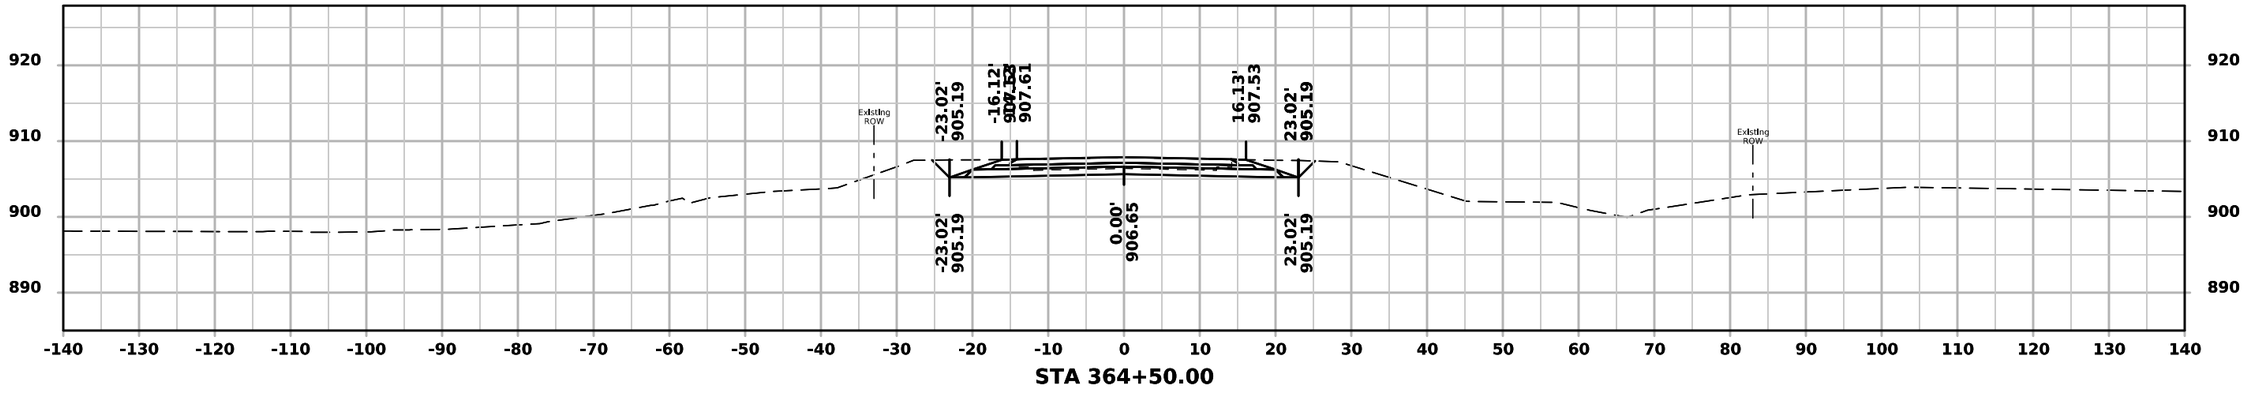


STA 364+50.00


FILE NO.	ENGLISH	DESIGN TEAM Rolando \ Johnson \ Suntken	BUTLER COUNTY	PROJECT NUMBER STP-057-1(044)--2C-12	SHEET NUMBER W.101

1:55:34 PM 5/4/2026 csuntke pw:\\NTPwint1.dot.int.lan:PWMain\Documents\Projects\1205701024\DistrictDesign\CADD Files\Cross_Sections\XS_IA57_BRDG1_to_BRDG2.dgn


ML - IA 57

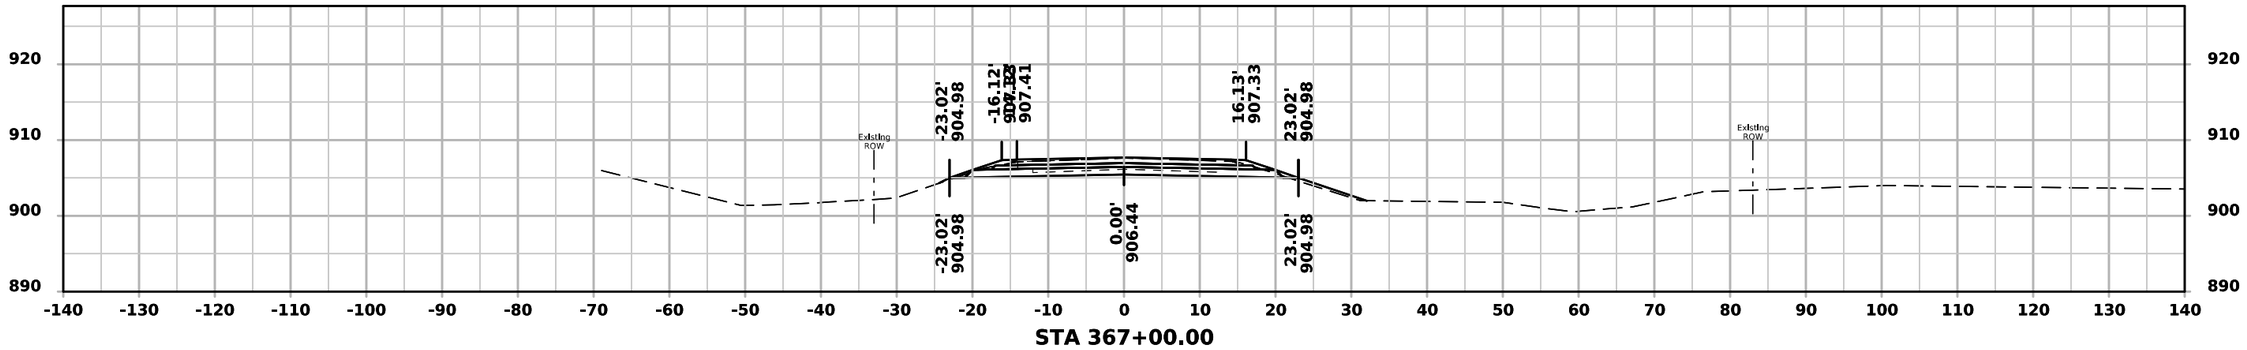

STA 367+00.00

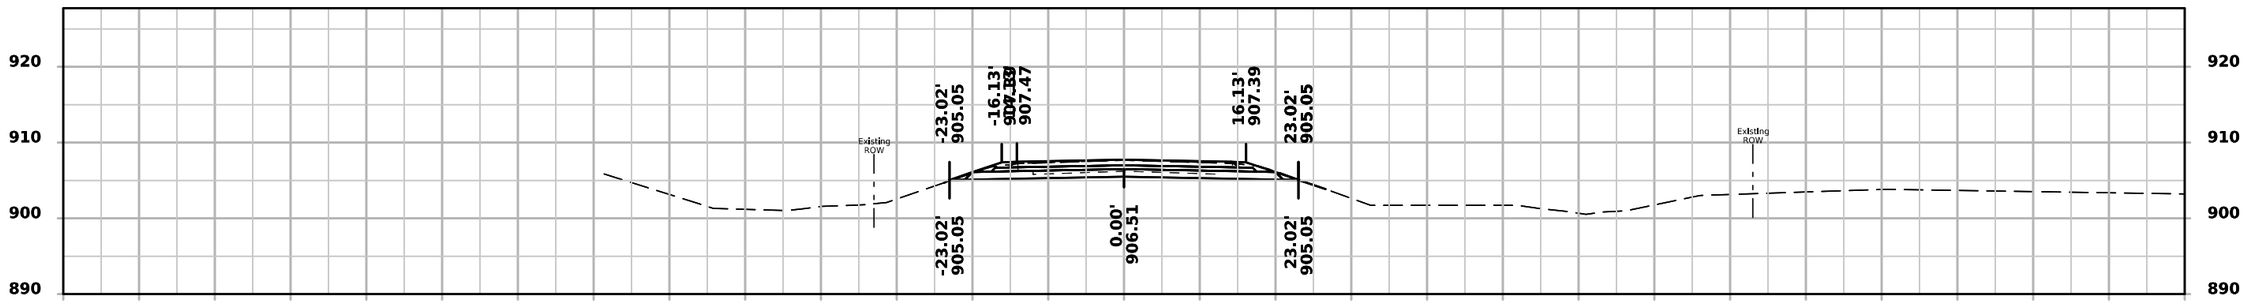

STA 366+50.00

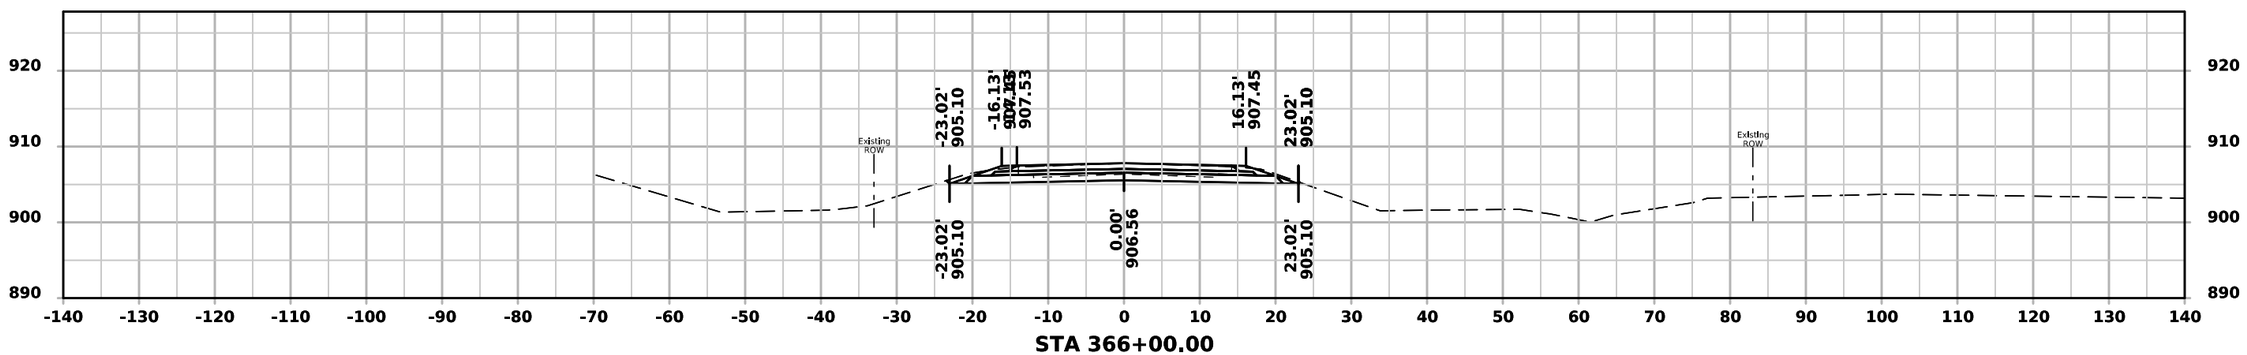


STA 366+00.00


FILE NO.	ENGLISH	DESIGN TEAM Rolando \ Johnson \ Suntken	BUTLER COUNTY	PROJECT NUMBER STP-057-1(044)--2C-12	SHEET NUMBER W.102

1:55:35 PM 5/4/2026 csuntke pw:\\NTPwint1.dot.int.lan:PWMain\Documents\Projects\1205701024\DistrictDesign\CADD Files\Cross_Sections\XS_IA57_BRDG1_to_BRDG2.dgn


ML - IA 57

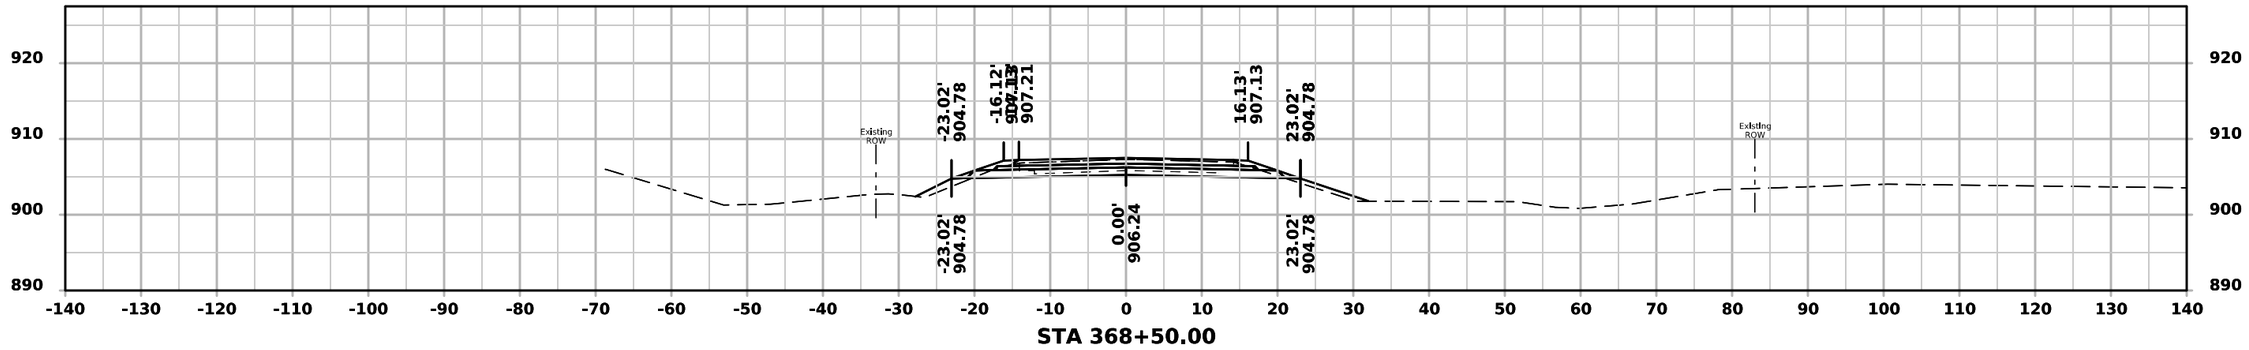

STA 368+50.00

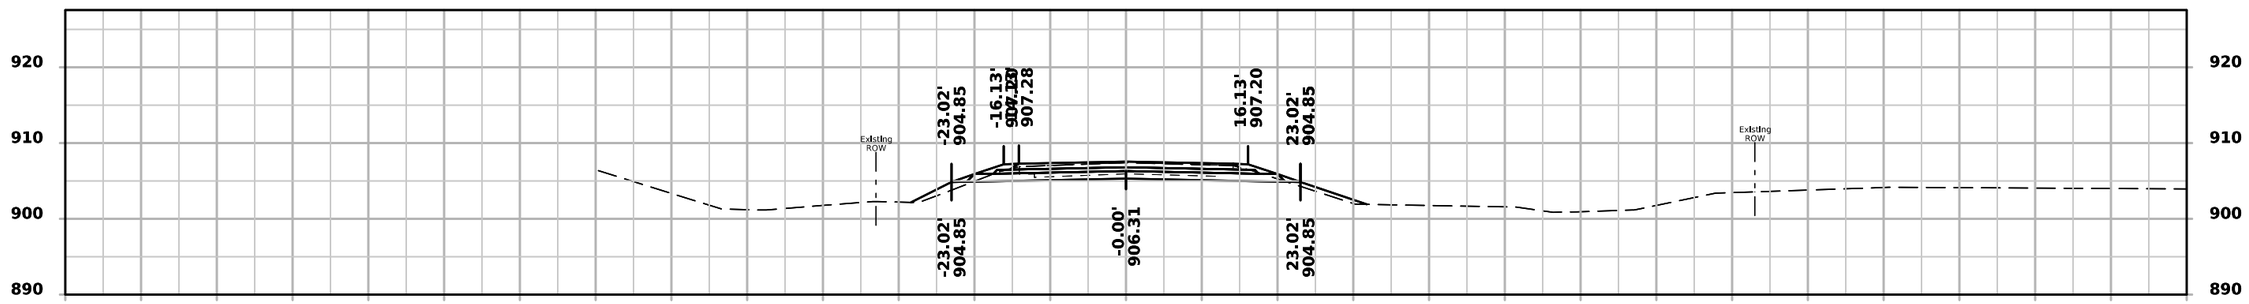

STA 368+00.00

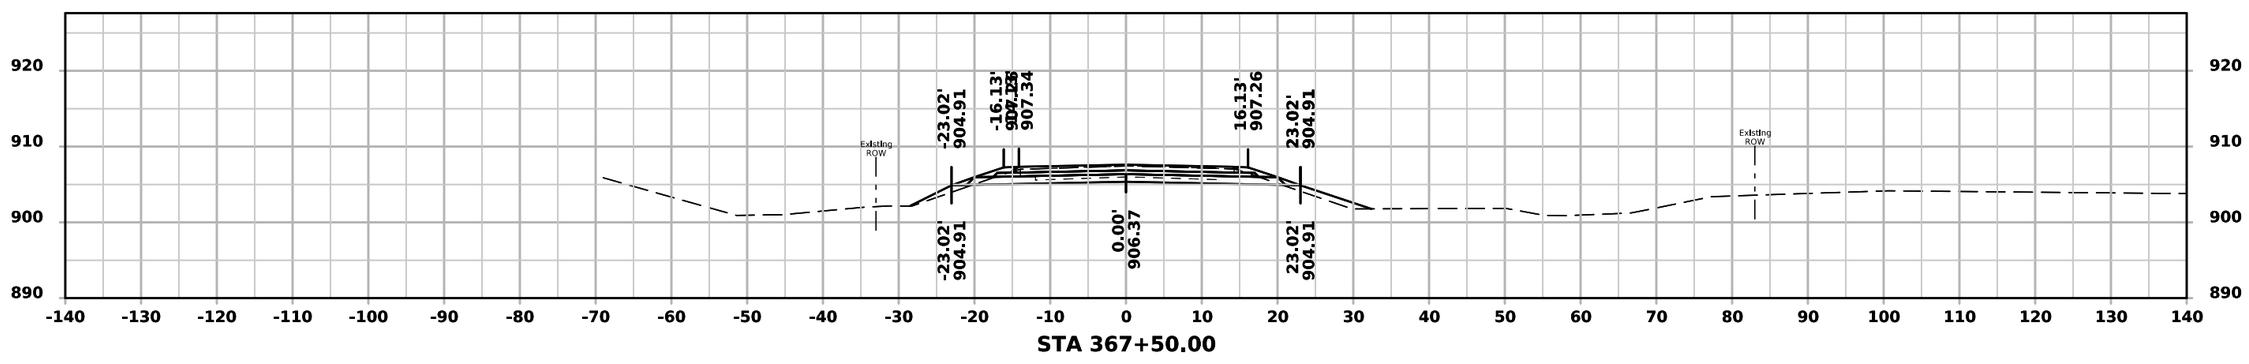


STA 367+50.00


FILE NO.	ENGLISH	DESIGN TEAM Rolando \ Johnson \ Suntken	BUTLER COUNTY	PROJECT NUMBER STP-057-1(044)--2C-12	SHEET NUMBER W.103

1:55:36 PM 5/4/2026 csuntke pw:\\NTPwint1.dot.int.lan:PWMain\Documents\Projects\1205701024\DistrictDesign\CADD Files\Cross_Sections\XS_IA57_BRDG1_to_BRDG2.dgn


ML - IA 57

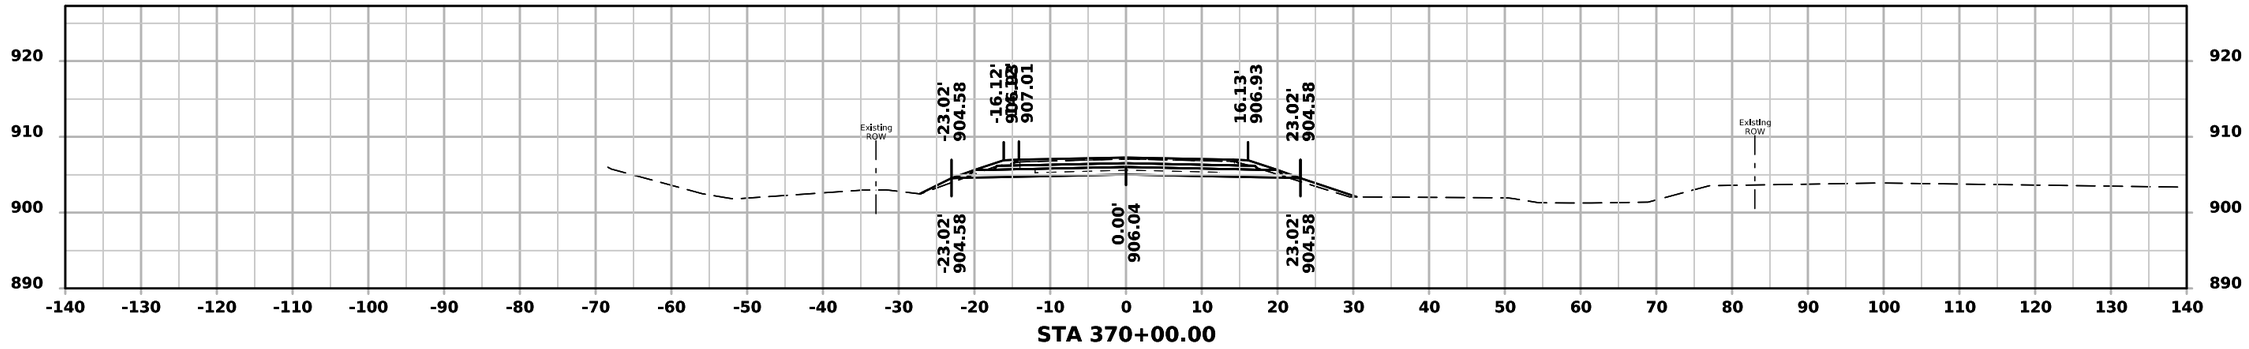

STA 370+00.00

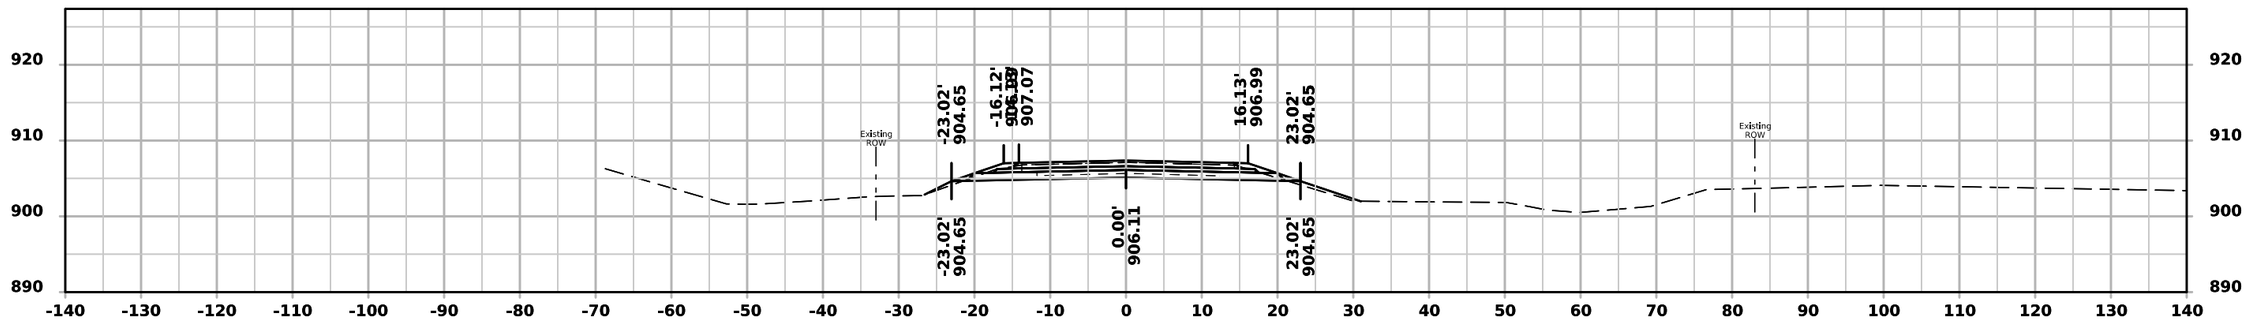

STA 369+50.00

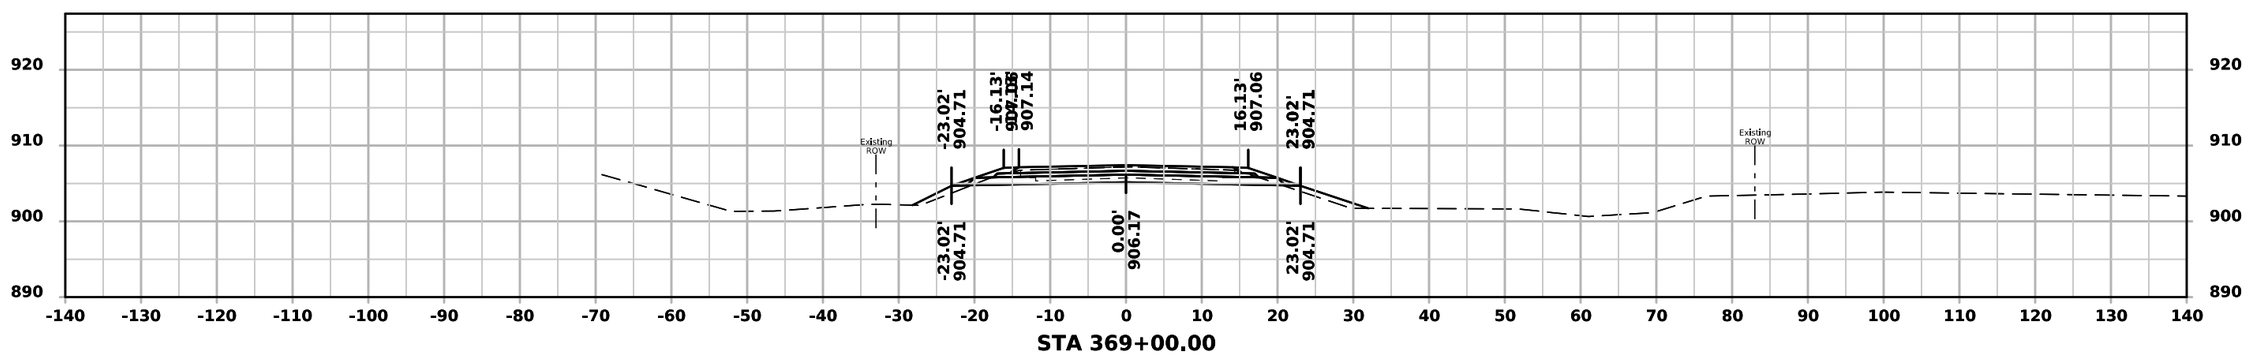


STA 369+00.00


FILE NO.	ENGLISH	DESIGN TEAM Rolando \ Johnson \ Suntken	BUTLER COUNTY	PROJECT NUMBER STP-057-1(044)--2C-12	SHEET NUMBER W.104

1:55:36 PM 5/4/2026 csuntke pw:\\NTPwint1.dot.int.lan:PWMain\Documents\Projects\1205701024\DistrictDesign\CADD Files\Cross_Sections\XS_IA57_BRDG1_to_BRDG2.dgn


ML - IA 57

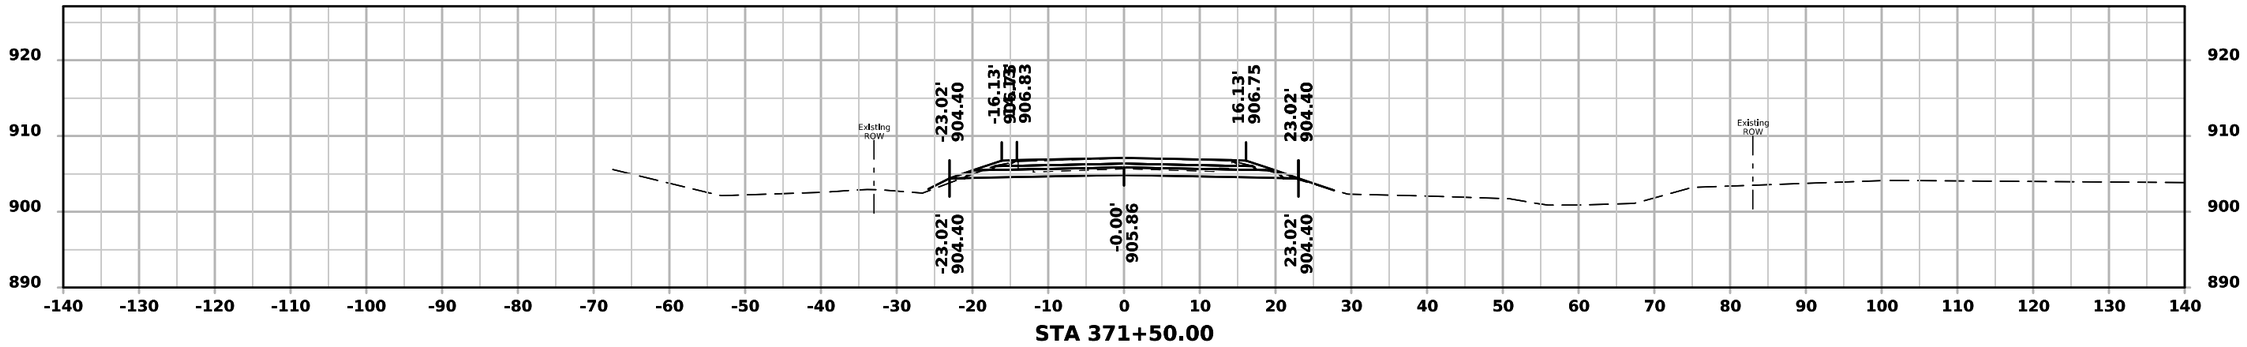

STA 371+50.00

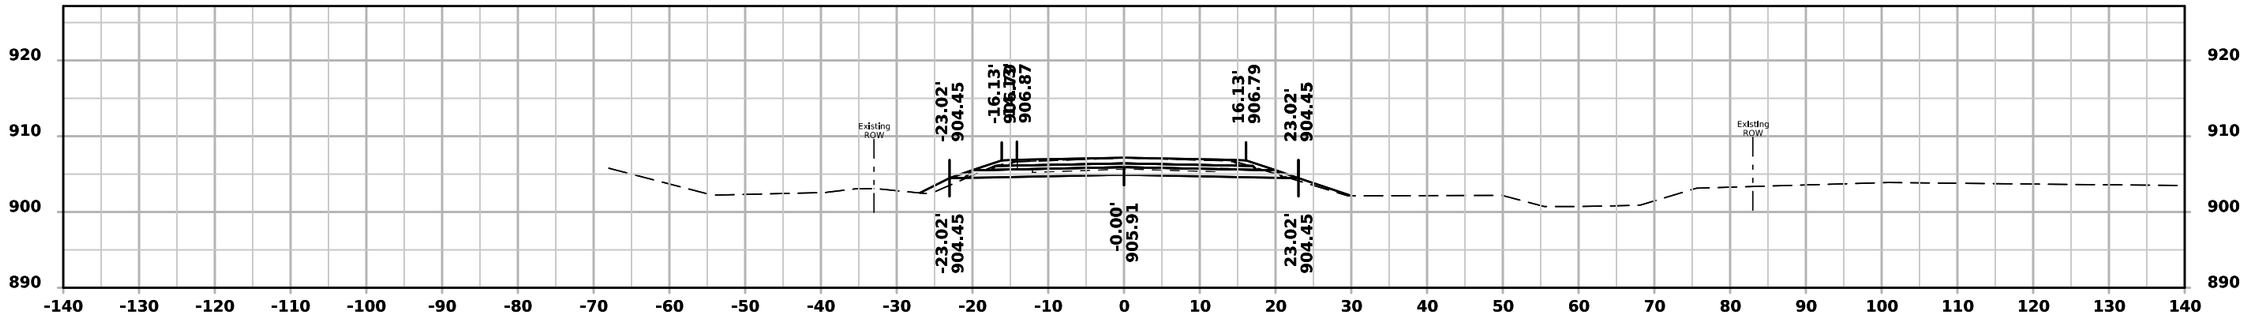

STA 371+00.00

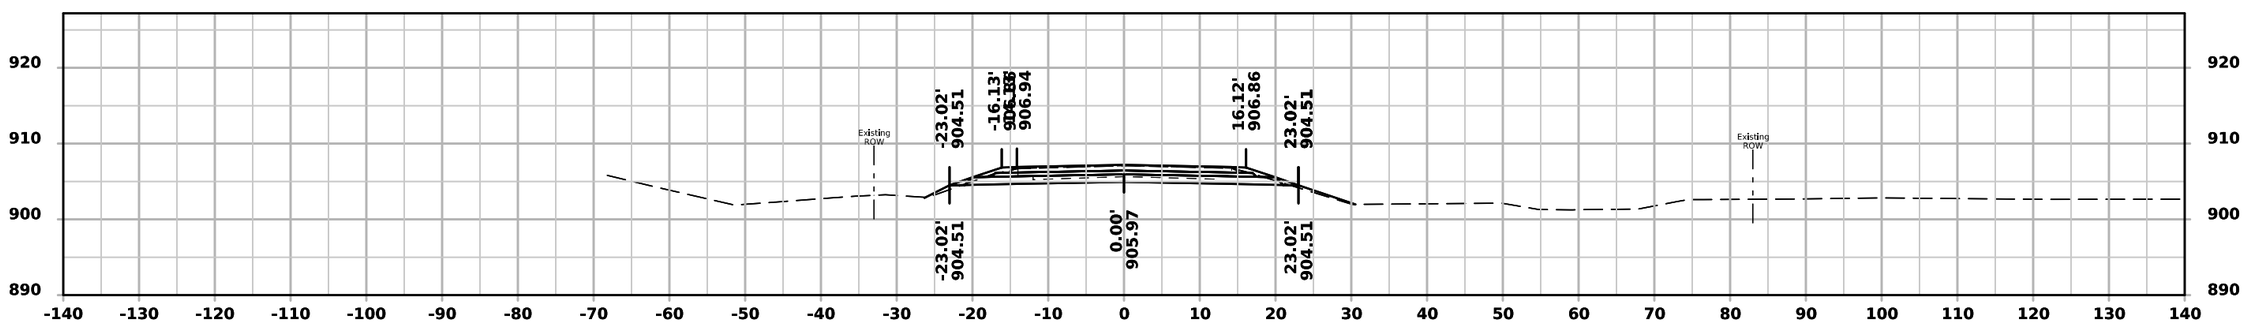


STA 370+50.00


FILE NO.	ENGLISH	DESIGN TEAM Rolando \ Johnson \ Suntken	BUTLER COUNTY	PROJECT NUMBER STP-057-1(044)--2C-12	SHEET NUMBER W.105

1:55:37 PM 5/4/2026 csuntke pw:\\NTPwint1.dot.int.lan:PWMain\Documents\Projects\1205701024\DistrictDesign\CADD Files\Cross_Sections\XS_IA57_BRDG1_to_BRDG2.dgn


ML - IA 57

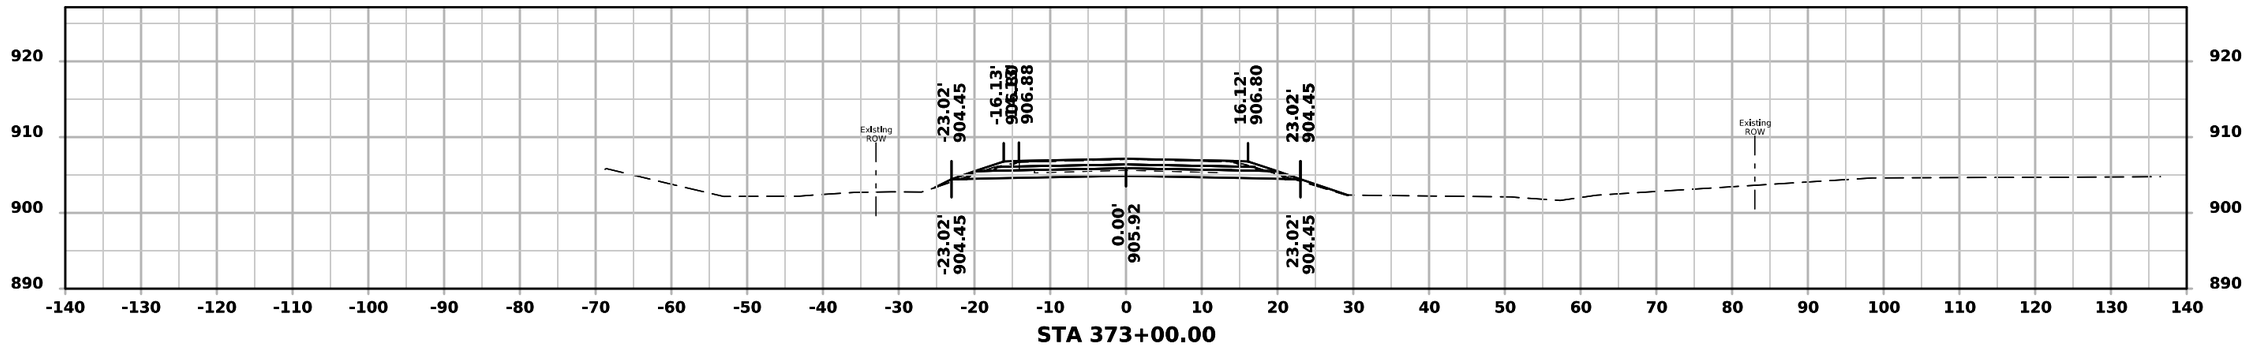

STA 373+00.00

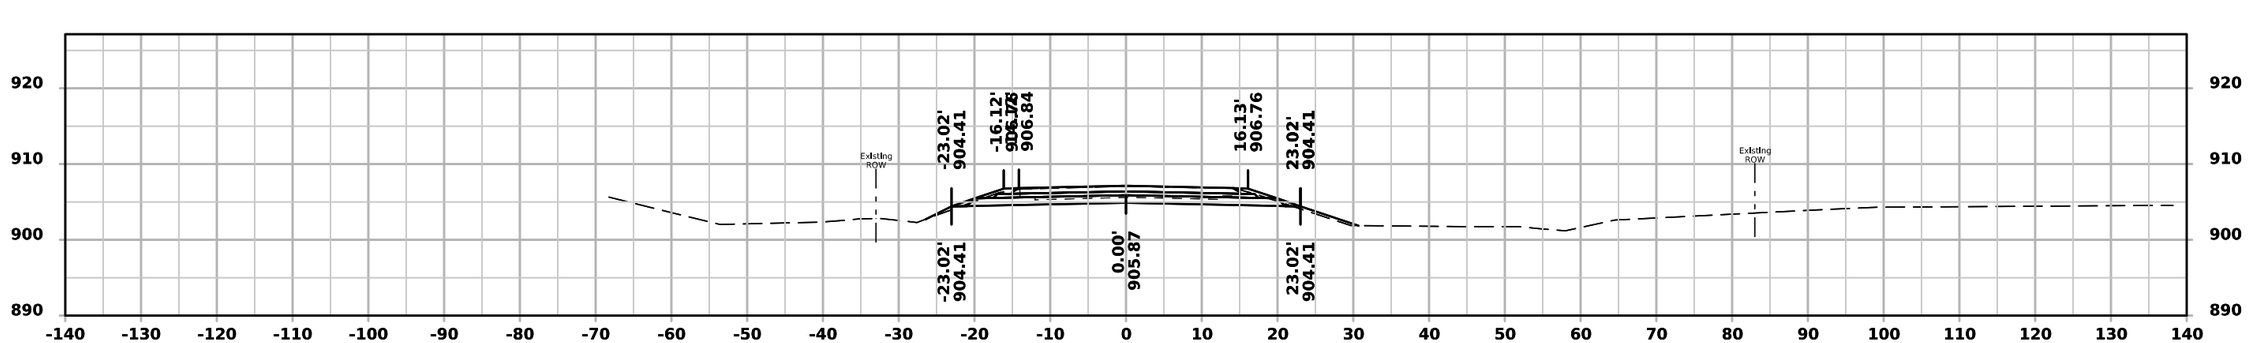

STA 372+50.00

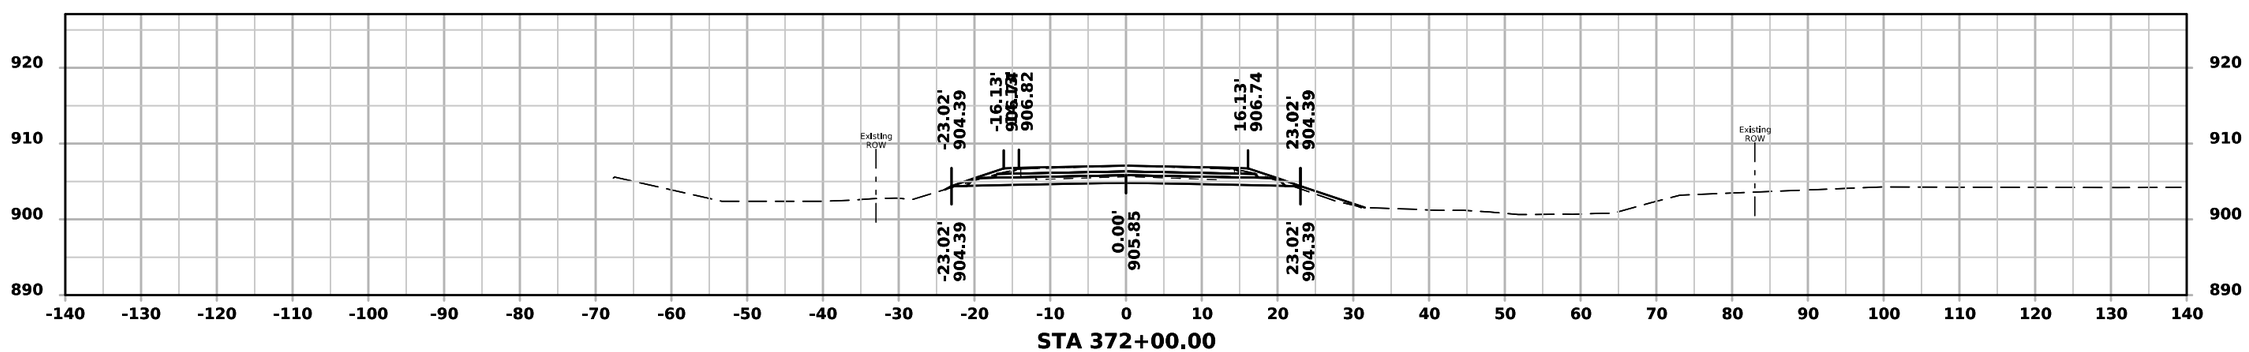


STA 372+00.00


FILE NO.	ENGLISH	DESIGN TEAM Rolando \ Johnson \ Suntken	BUTLER COUNTY	PROJECT NUMBER STP-057-1(044)--2C-12	SHEET NUMBER W.106

1:55:38 PM 5/4/2026 csuntke pw:\\NTPwint1.dot.int.lan:PWMain\Documents\Projects\1205701024\DistrictDesign\CADD Files\Cross_Sections\XS_IA57_BRDG1_to_BRDG2.dgn


ML - IA 57

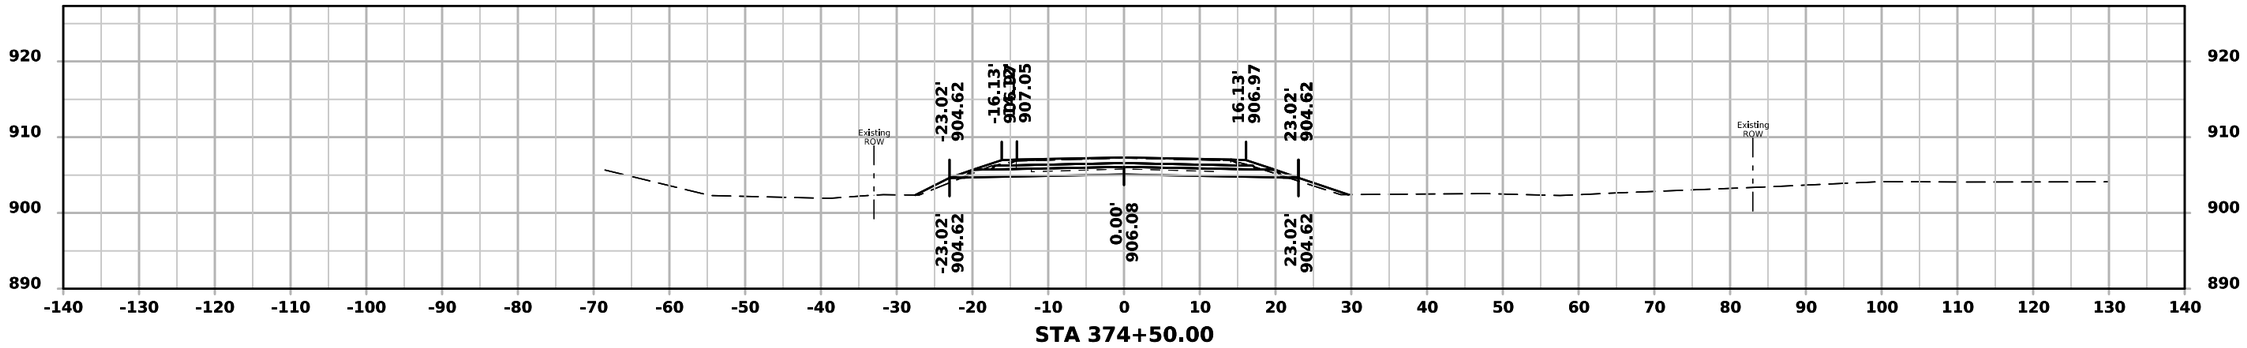

STA 374+50.00

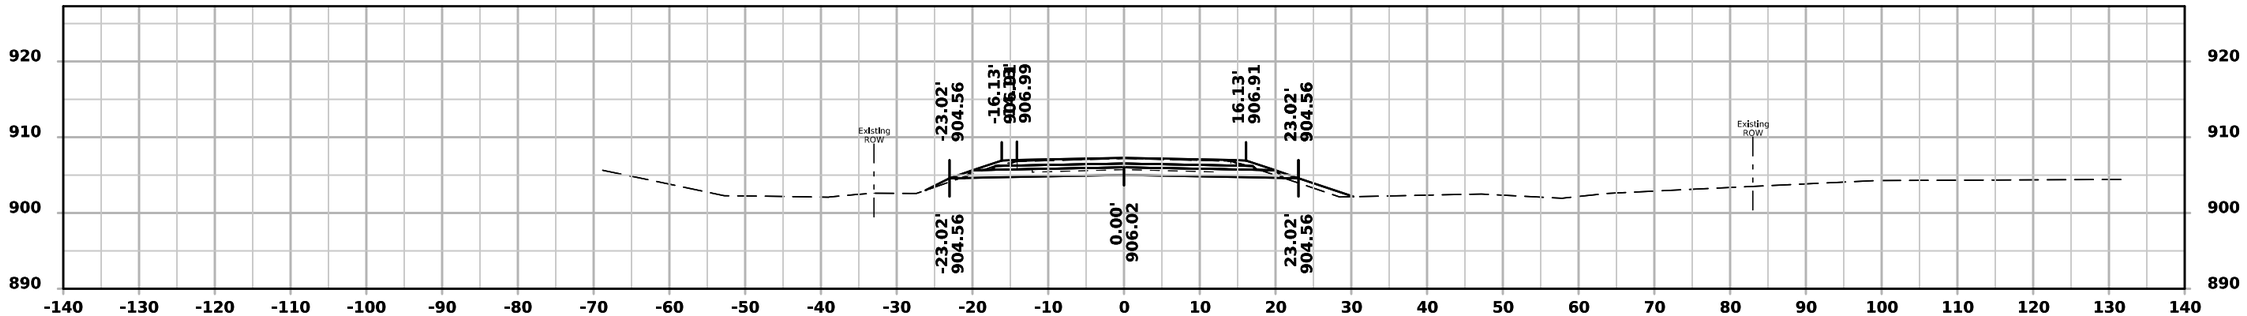

STA 374+00.00

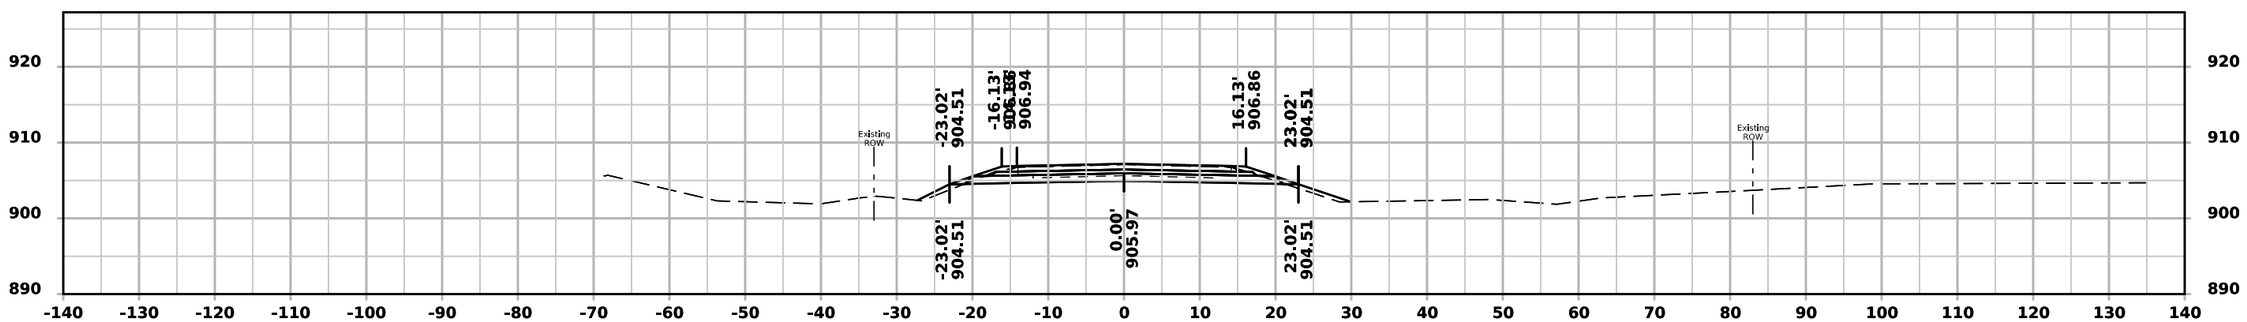


STA 373+50.00


FILE NO.	ENGLISH	DESIGN TEAM Rolando \ Johnson \ Suntken	BUTLER COUNTY	PROJECT NUMBER STP-057-1(044)--2C-12	SHEET NUMBER W.107

1:55:38 PM 5/4/2026 csuntke pw:\\NTPwint1.dot.int.lan:PWMain\Documents\Projects\1205701024\DistrictDesign\CADD Files\Cross_Sections\XS_IA57_BRDG1_to_BRDG2.dgn


ML - IA 57

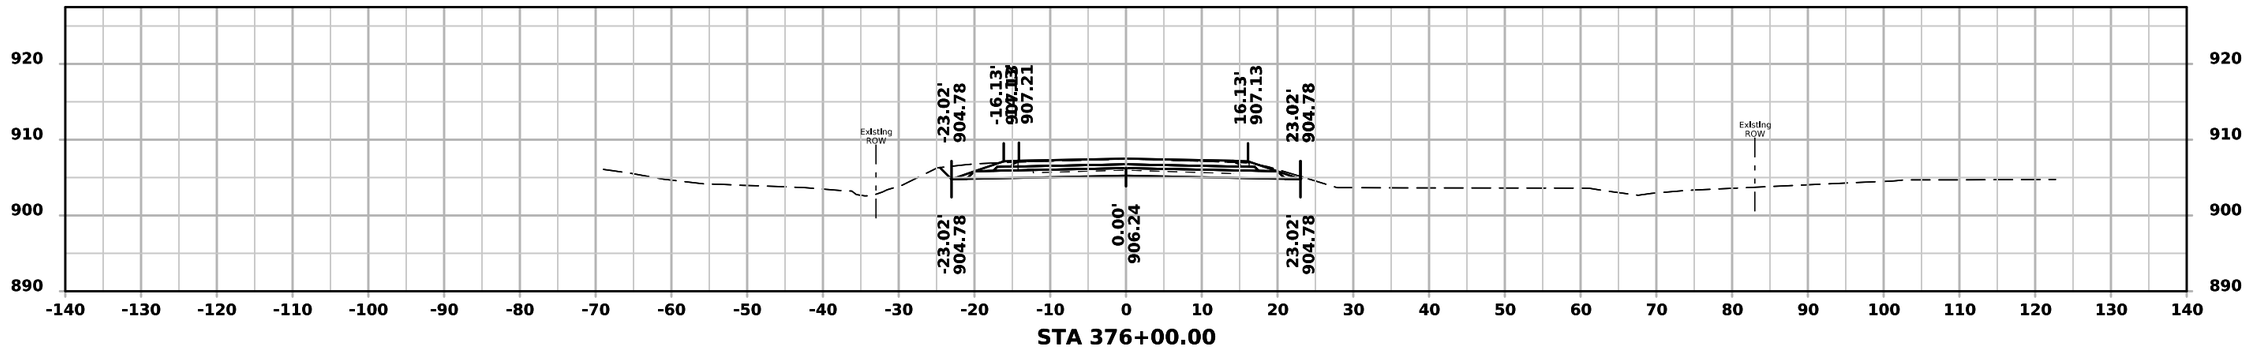

STA 376+00.00

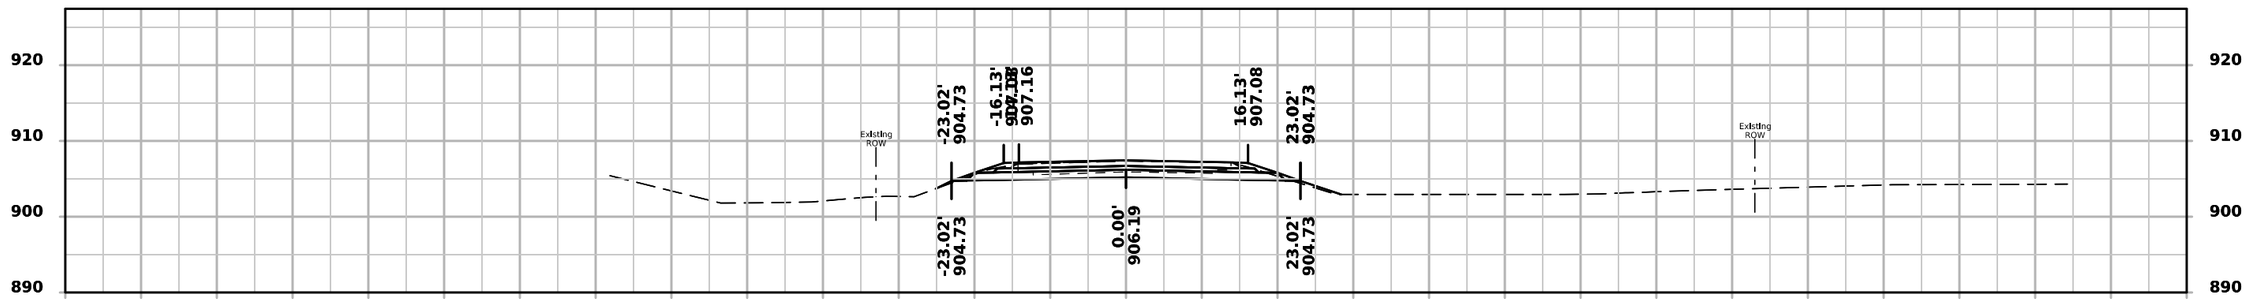

STA 375+50.00

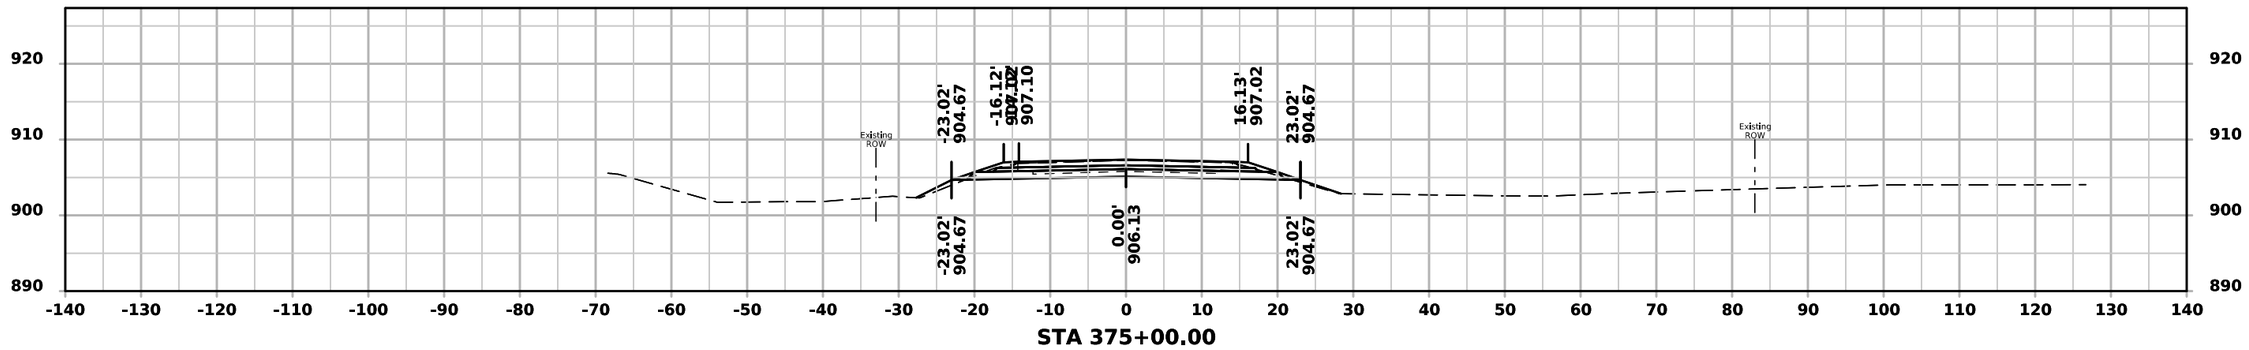


STA 375+00.00


FILE NO.	ENGLISH	DESIGN TEAM Rolando \ Johnson \ Suntken	BUTLER COUNTY	PROJECT NUMBER STP-057-1(044)--2C-12	SHEET NUMBER W.108

1:55:39 PM 5/4/2026 csuntke pw:\\NTPwint1.dot.int.lan:PWMain\Documents\Projects\1205701024\DistrictDesign\CADD Files\Cross_Sections\XS_IA57_BRDG1_to_BRDG2.dgn


ML - IA 57

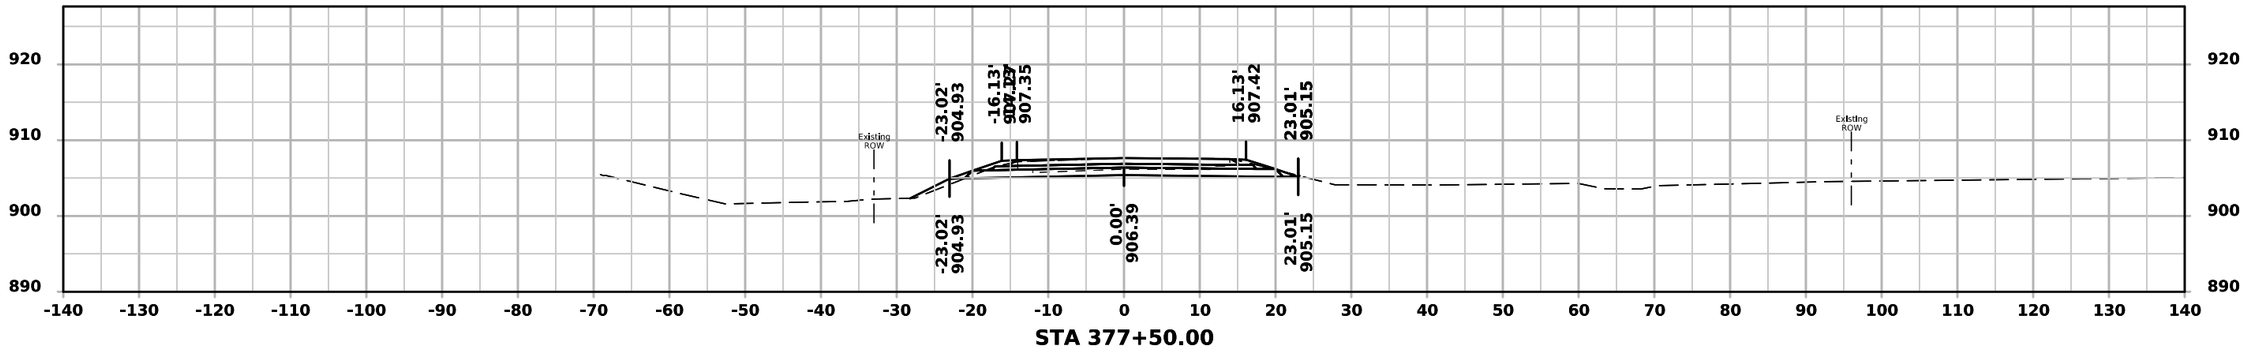

STA 377+50.00

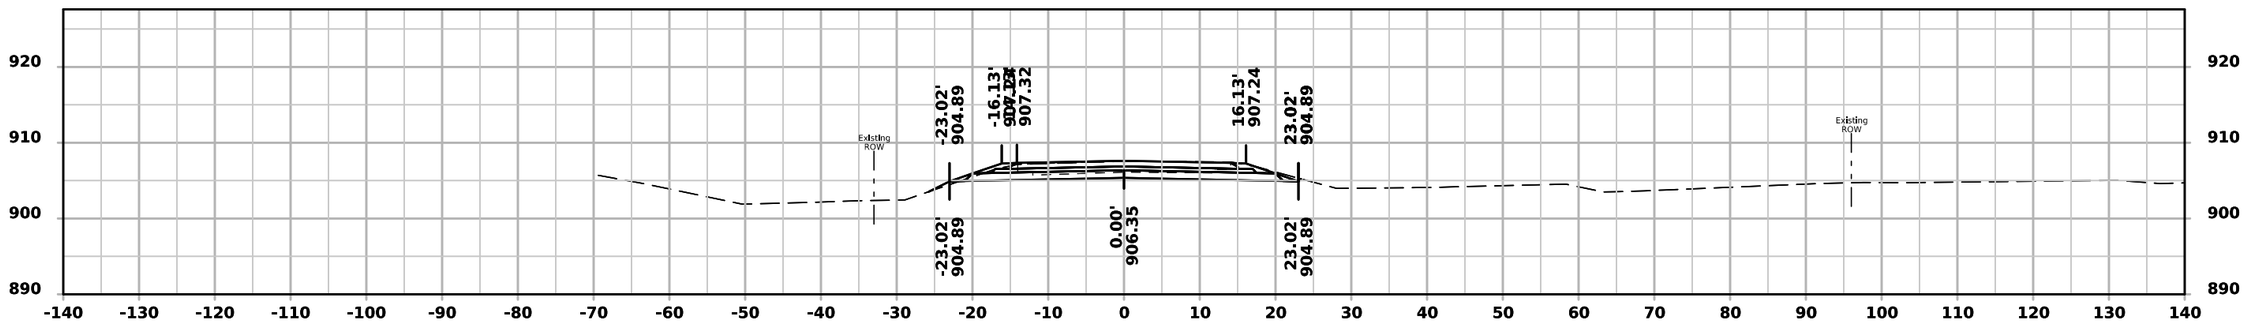

STA 377+00.00

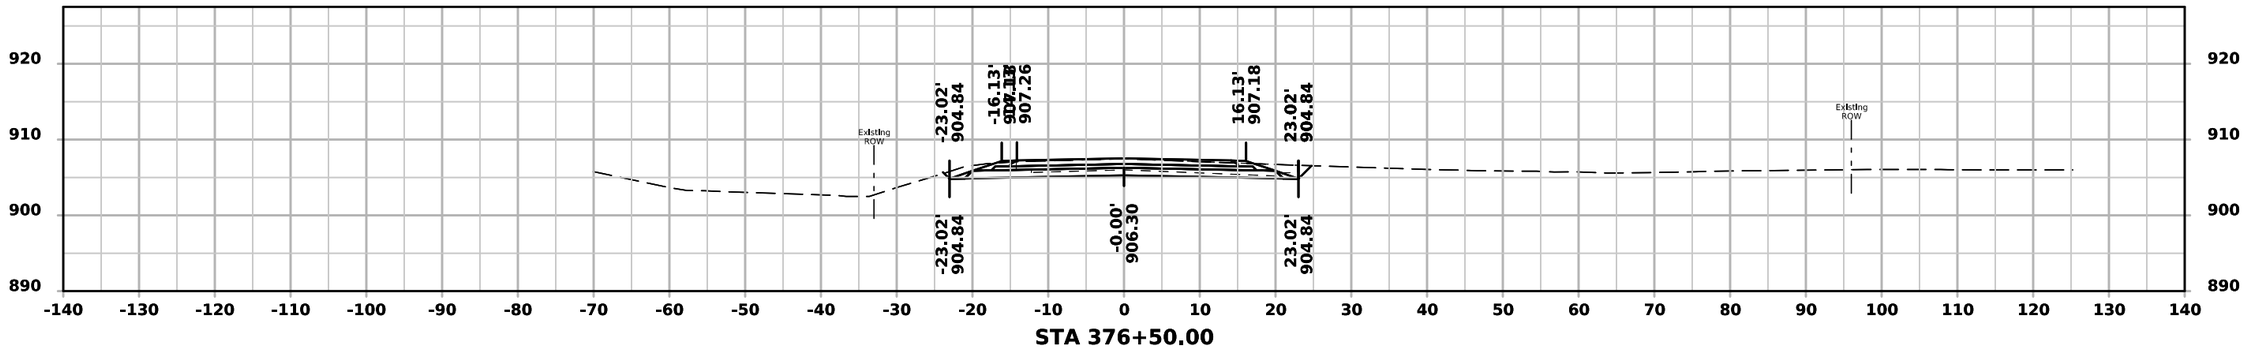


STA 376+50.00


FILE NO.	ENGLISH	DESIGN TEAM Rolando \ Johnson \ Suntken	BUTLER COUNTY	PROJECT NUMBER STP-057-1(044)--2C-12	SHEET NUMBER W.109

1:55:39 PM 5/4/2026 csuntke pw:\\NTPwint1.dot.int.lan:PWMain\Documents\Projects\1205701024\DistrictDesign\CADD Files\Cross_Sections\XS_IA57_BRDG1_to_BRDG2.dgn


ML - IA 57

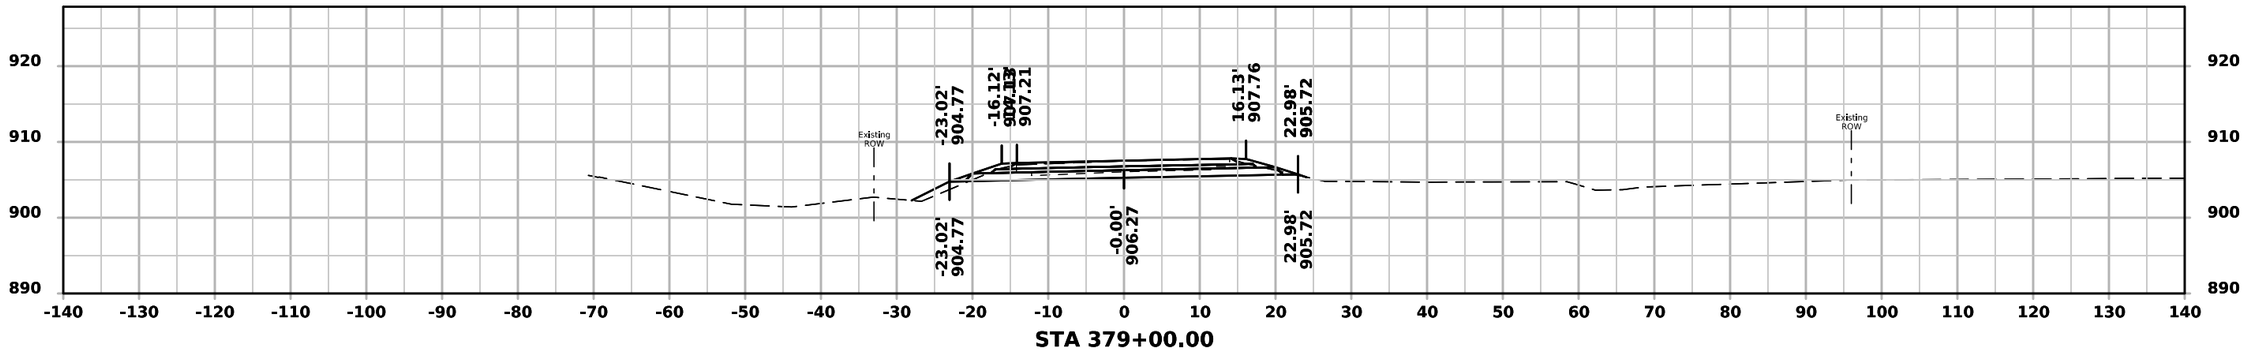

STA 379+00.00

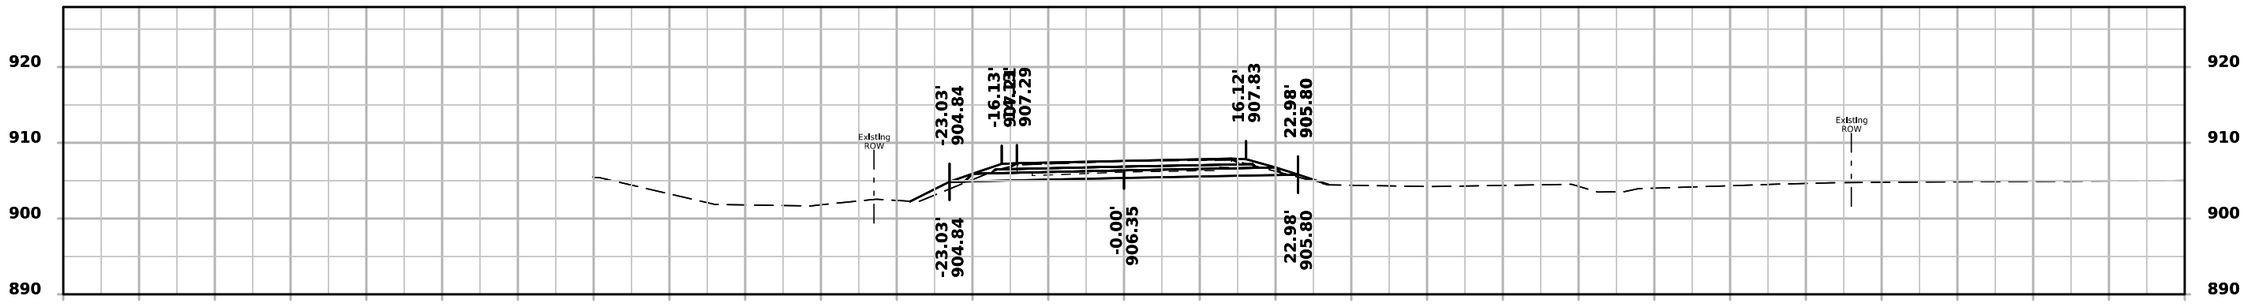

STA 378+50.00

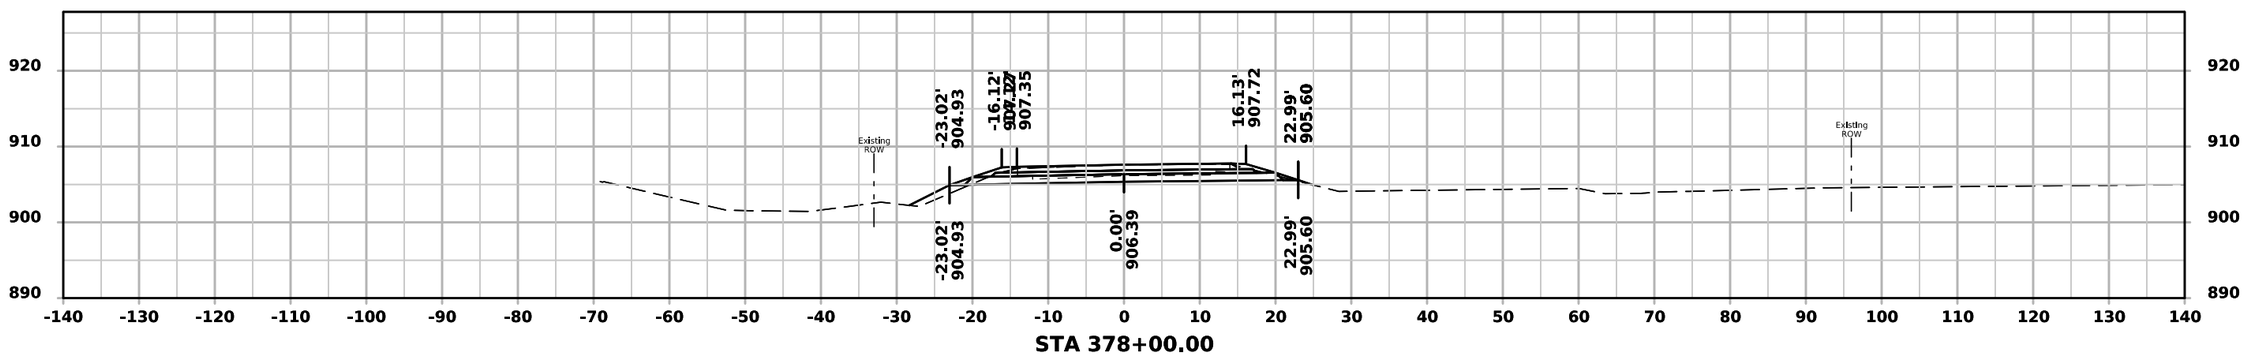


STA 378+00.00


FILE NO.	ENGLISH	DESIGN TEAM Rolando \ Johnson \ Suntken	BUTLER COUNTY	PROJECT NUMBER STP-057-1(044)--2C-12	SHEET NUMBER W.110

1:55:40 PM 5/4/2026 csuntke pw:\\NTPwint1.dot.int.lan:PWMain\Documents\Projects\1205701024\DistrictDesign\CADD Files\Cross_Sections\XS_IA57_BRDG1_to_BRDG2.dgn


ML - IA 57

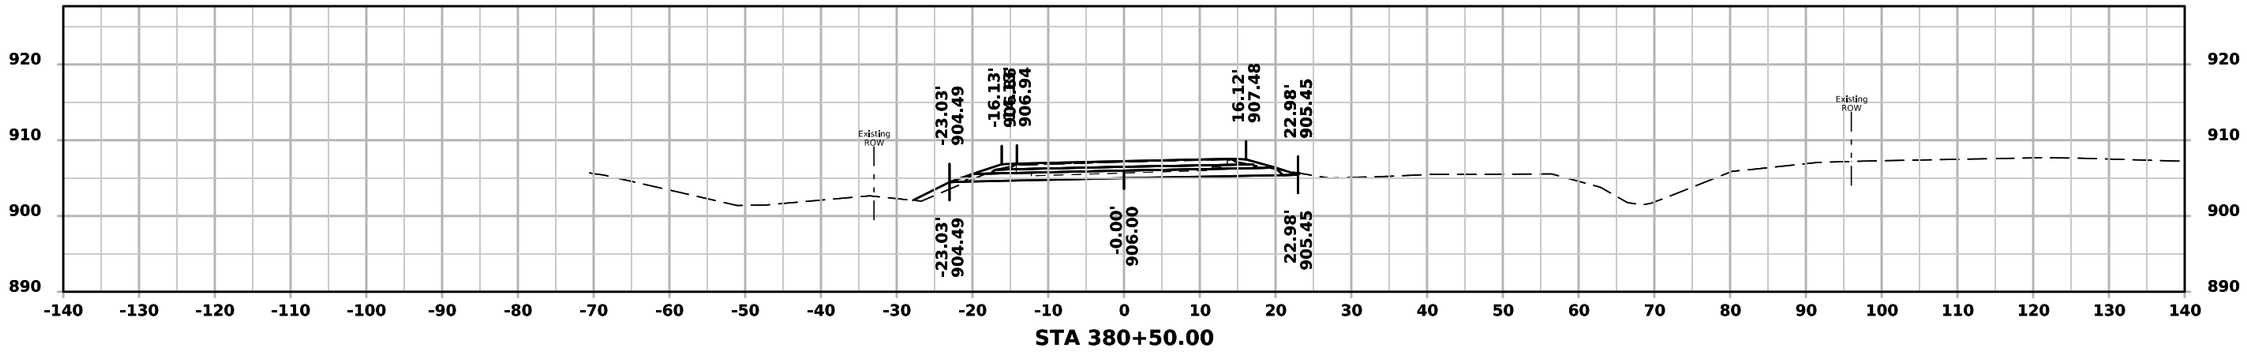

STA 380+50.00

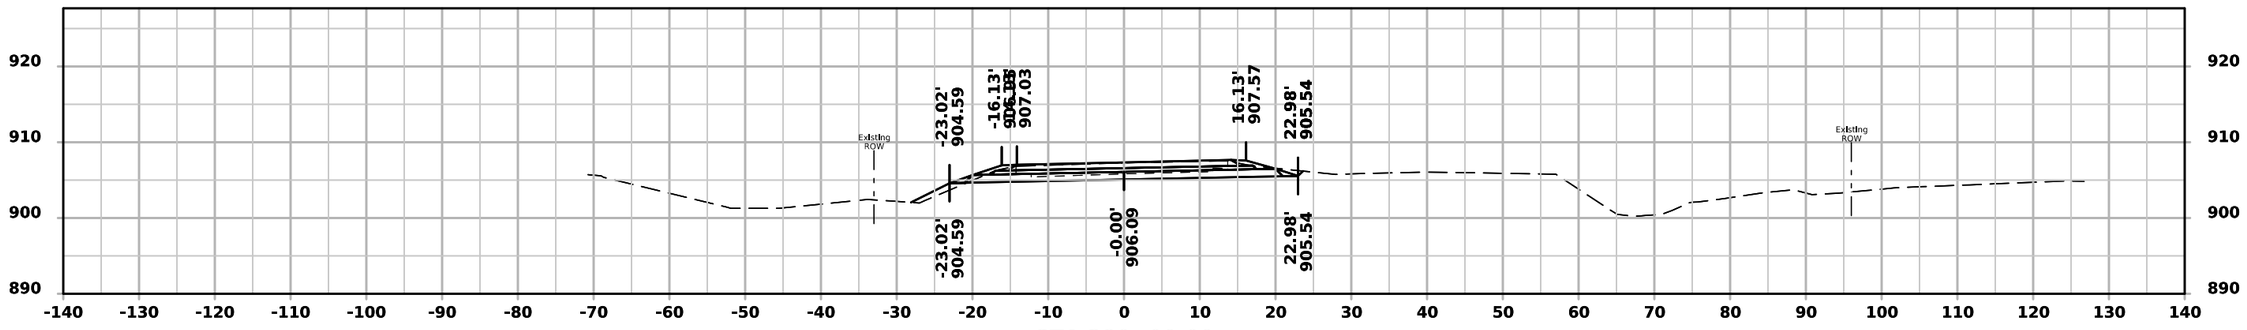

STA 380+00.00

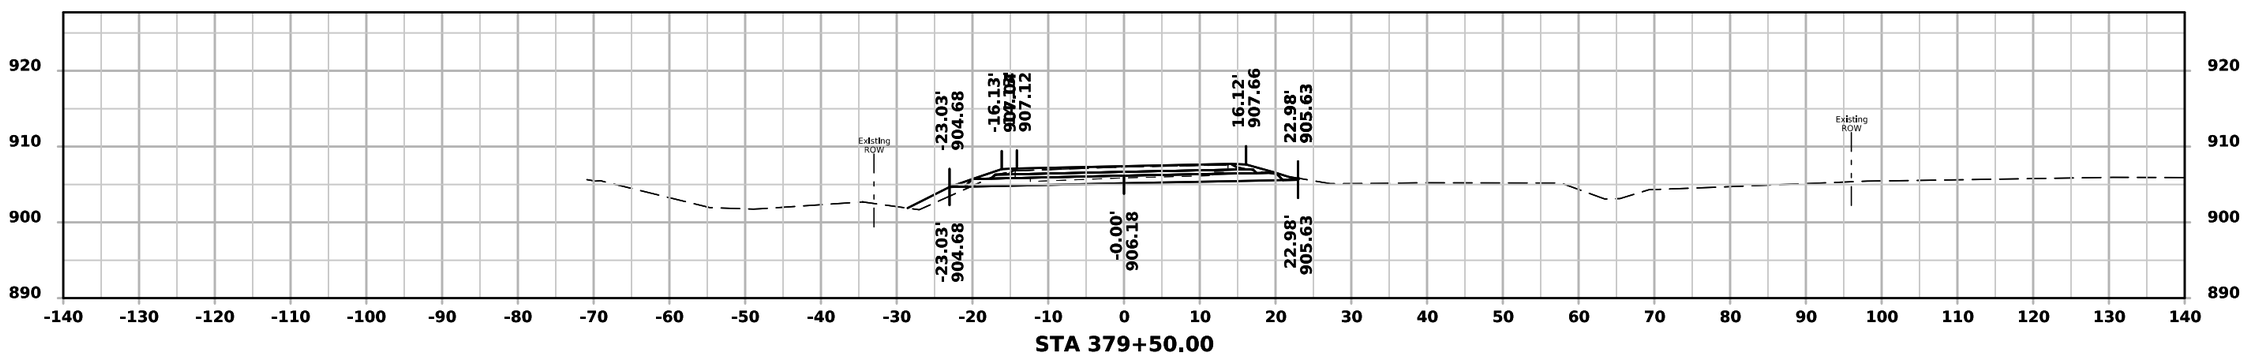


STA 379+50.00


FILE NO.	ENGLISH	DESIGN TEAM Rolando \ Johnson \ Suntken	BUTLER COUNTY	PROJECT NUMBER STP-057-1(044)--2C-12	SHEET NUMBER W.111

1:55:41 PM 5/4/2026 csuntke pw:\\NTPwint1.dot.int.lan:PWMain\Documents\Projects\1205701024\DistrictDesign\CADD Files\Cross_Sections\XS_IA57_BRDG1_to_BRDG2.dgn


ML - IA 57

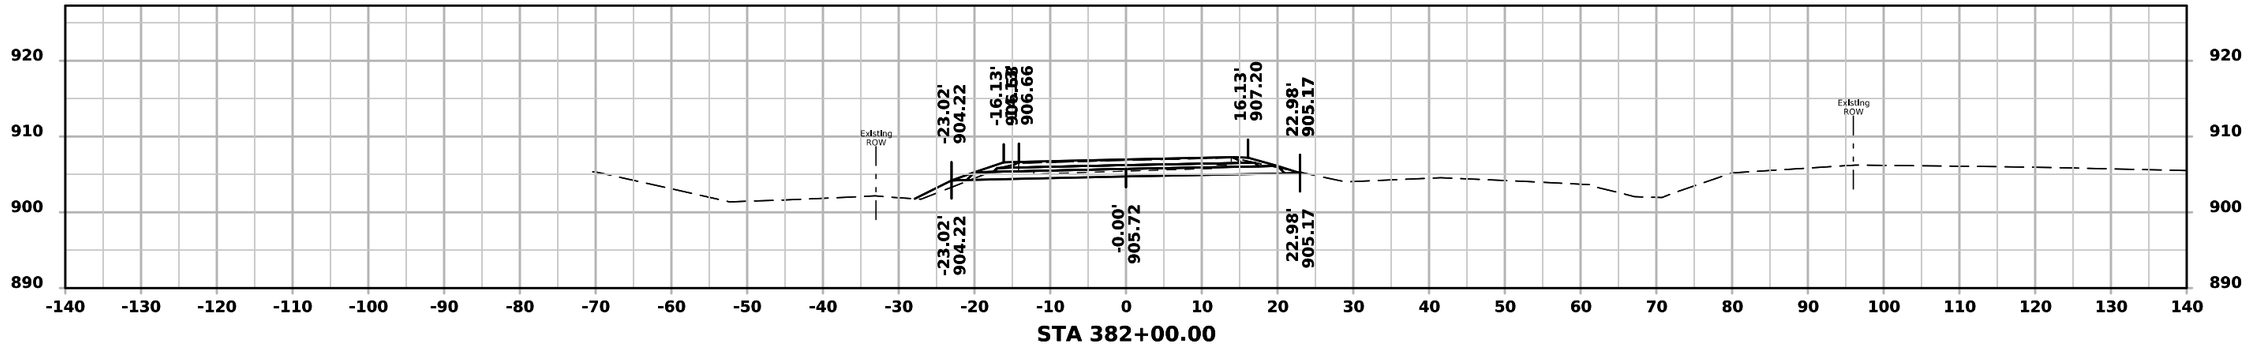

STA 382+00.00

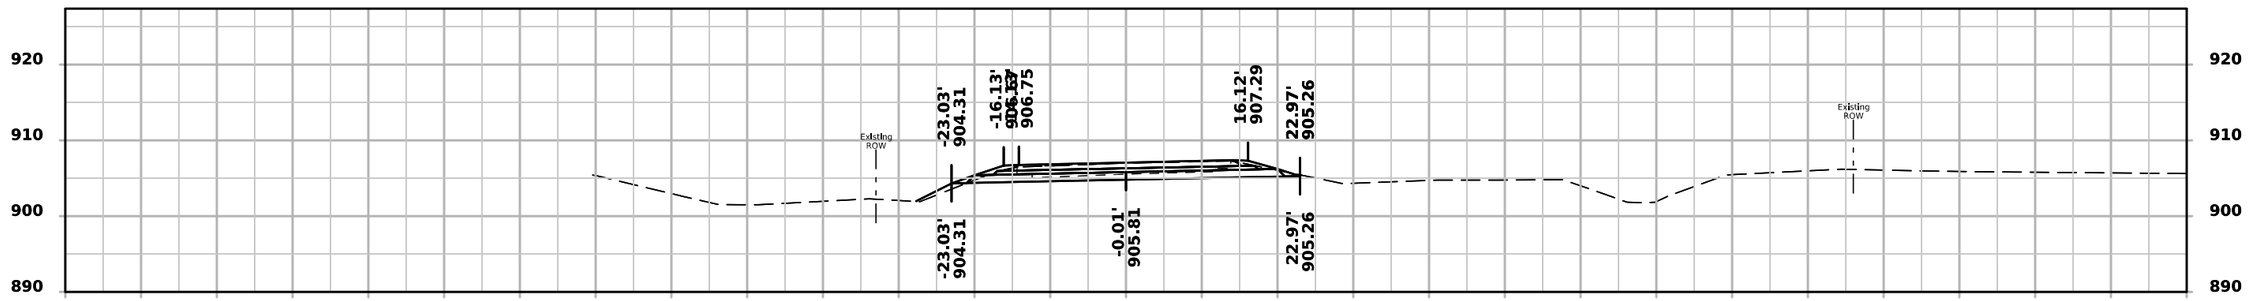

STA 381+50.00

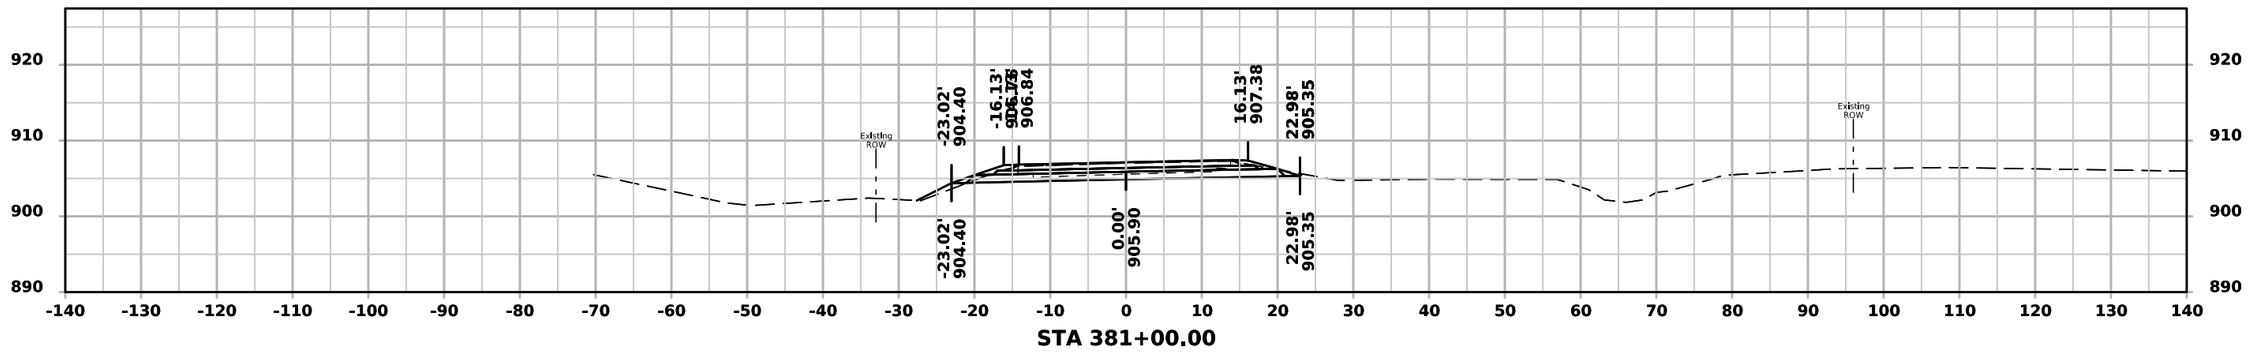


STA 381+00.00


FILE NO.	ENGLISH	DESIGN TEAM Rolando \ Johnson \ Suntken	BUTLER COUNTY	PROJECT NUMBER STP-057-1(044)--2C-12	SHEET NUMBER W.112

1:55:41 PM 5/4/2026 csuntke pw:\\NTPwint1.dot.int.lan:PWMain\Documents\Projects\1205701024\DistrictDesign\CADD Files\Cross_Sections\XS_IA57_BRDG1_to_BRDG2.dgn


ML - IA 57

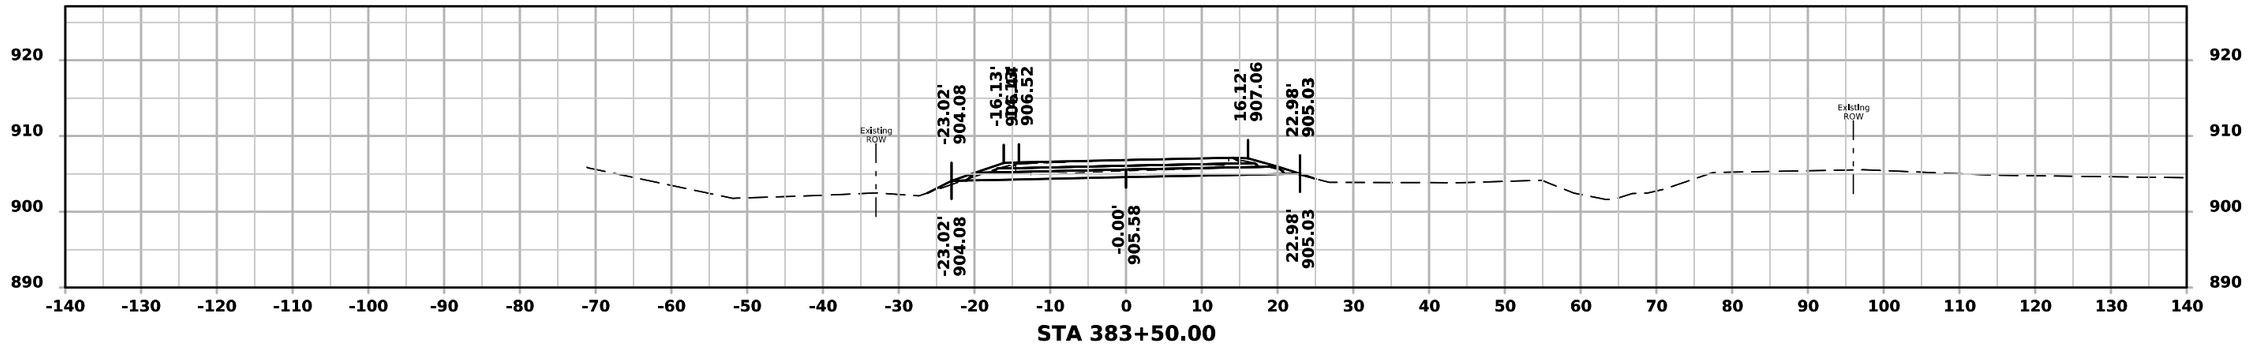

STA 383+50.00

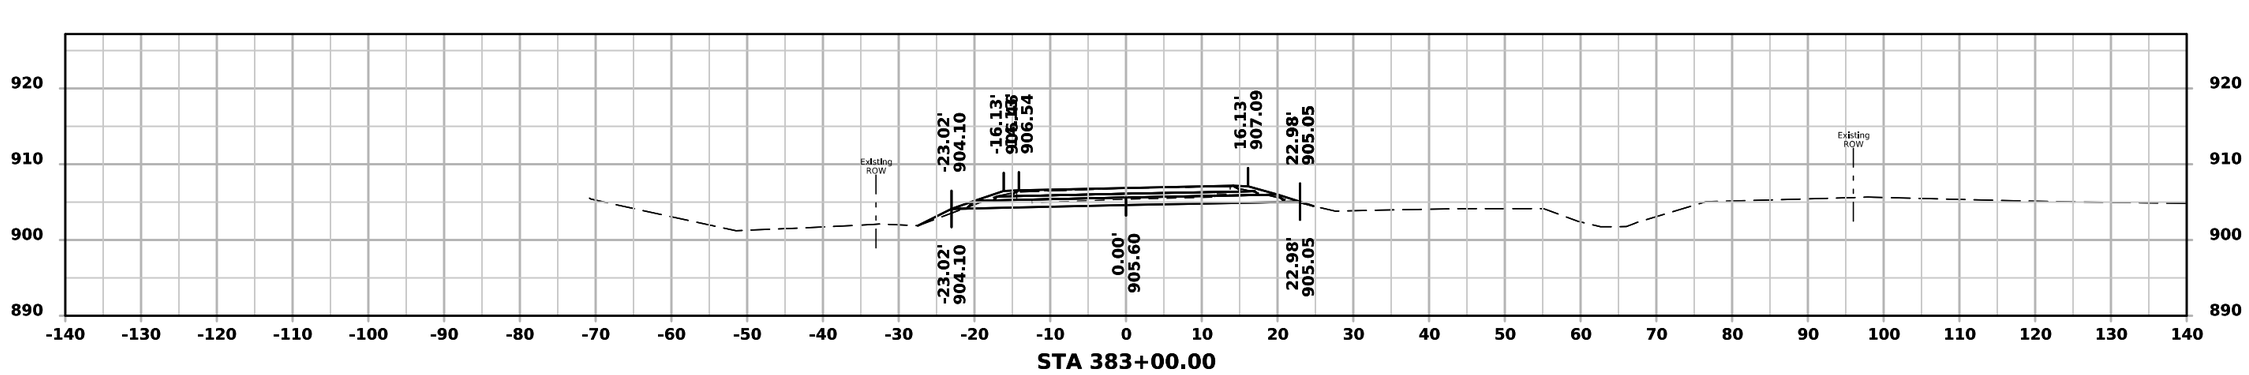

STA 383+00.00

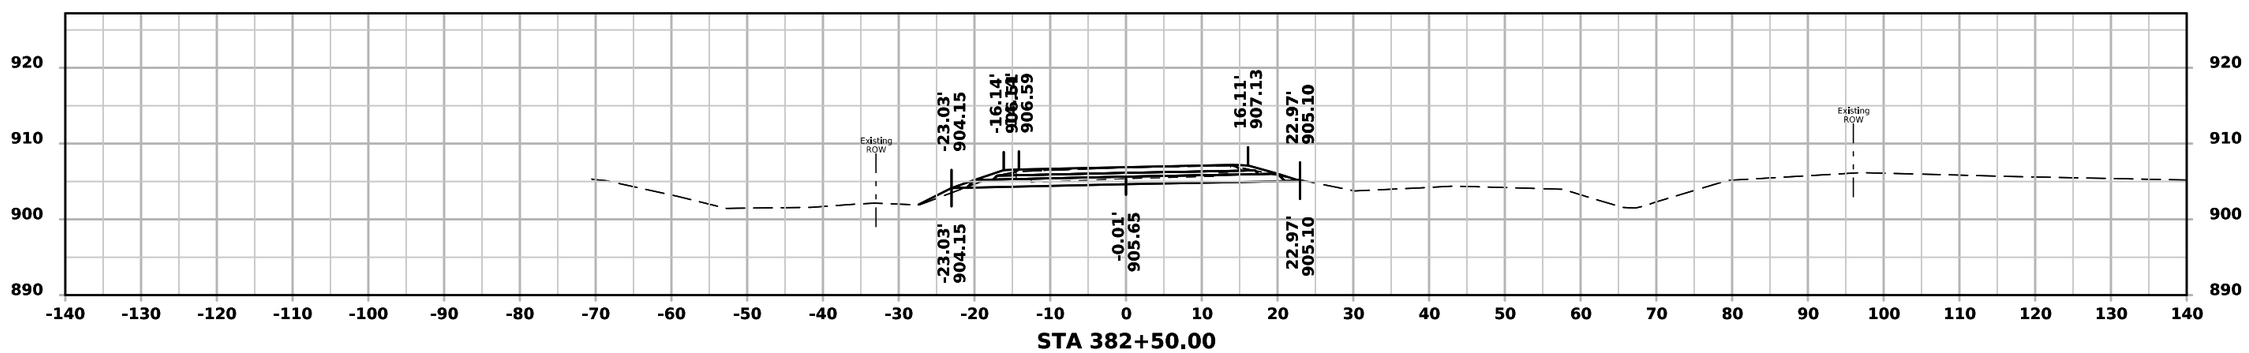


STA 382+50.00


FILE NO.	ENGLISH	DESIGN TEAM Rolando \ Johnson \ Suntken	BUTLER COUNTY	PROJECT NUMBER STP-057-1(044)--2C-12	SHEET NUMBER W.113

1:55:42 PM 5/4/2026 csuntke pw:\\NTPwint1.dot.int.lan:PWMain\Documents\Projects\1205701024\DistrictDesign\CADD Files\Cross_Sections\XS_IA57_BRDG1_to_BRDG2.dgn


ML - IA 57

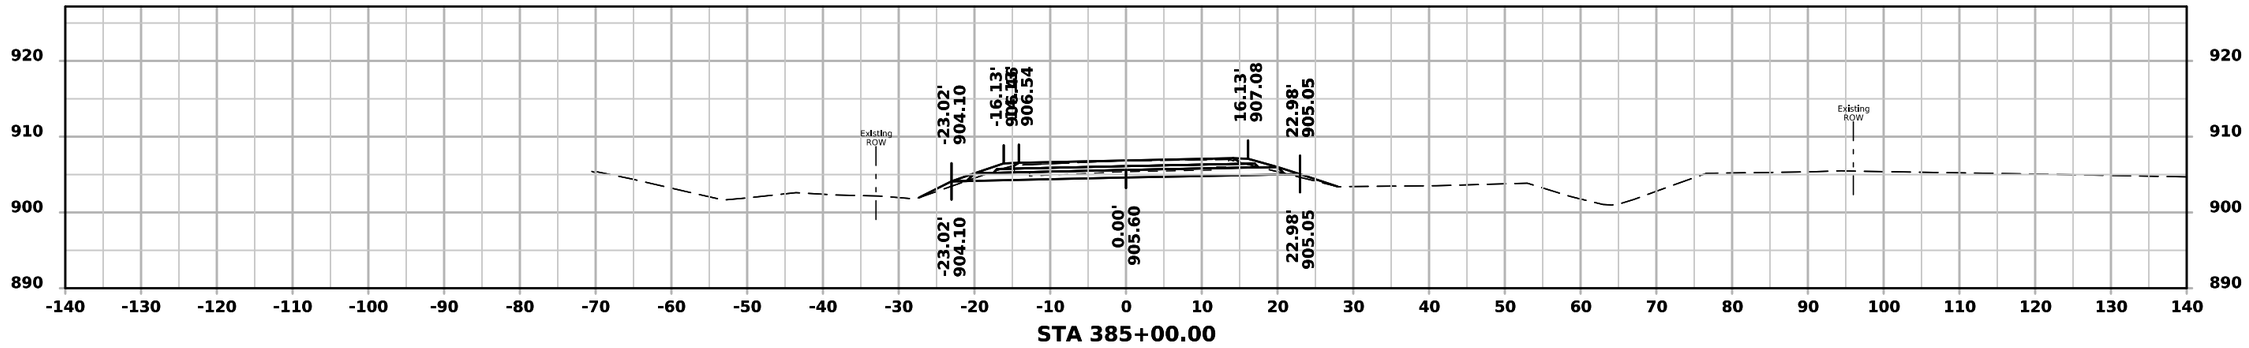

STA 385+00.00

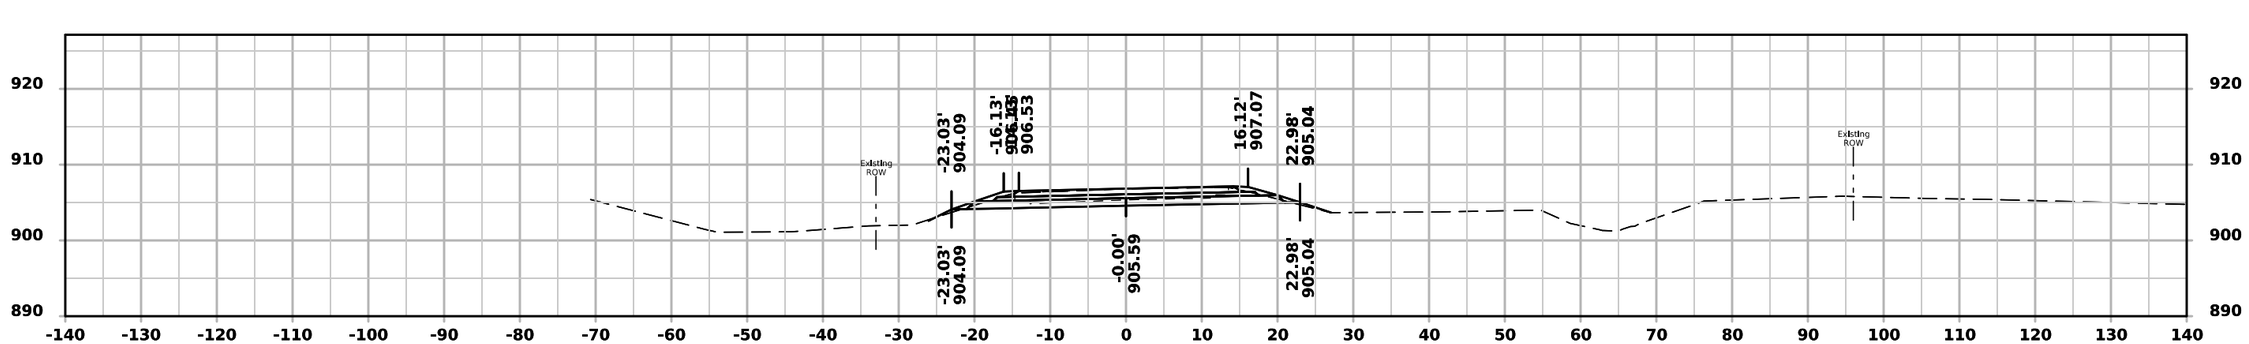

STA 384+50.00

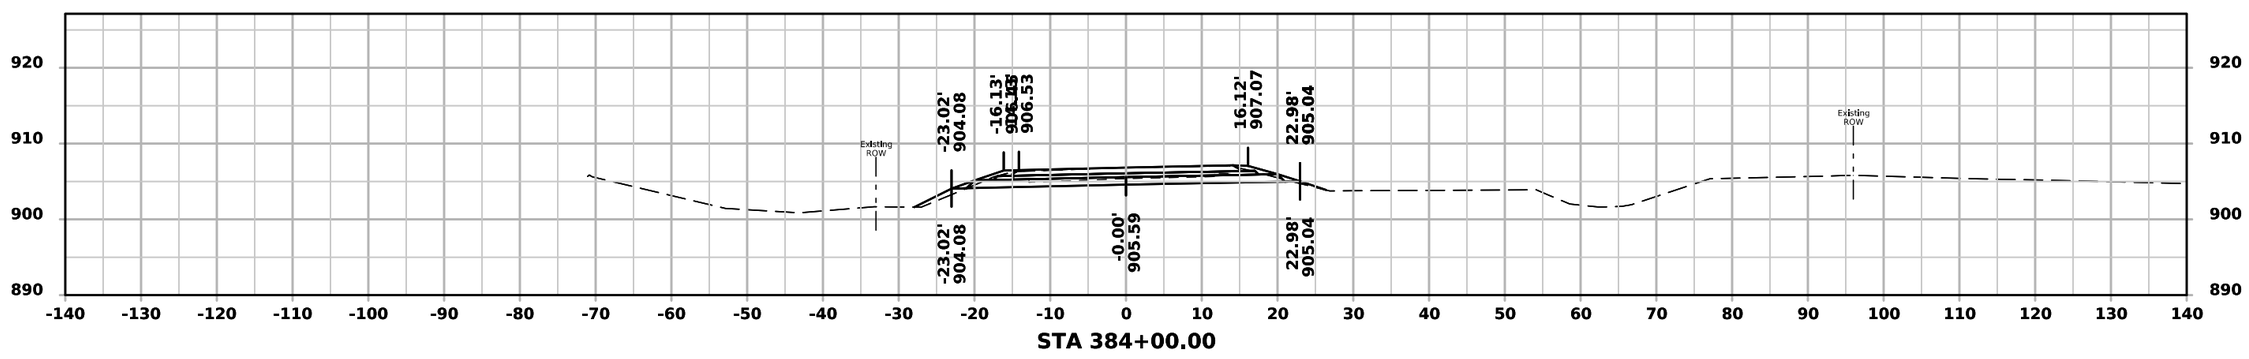


STA 384+00.00


FILE NO.	ENGLISH	DESIGN TEAM Rolando \ Johnson \ Suntken	BUTLER COUNTY	PROJECT NUMBER STP-057-1(044)--2C-12	SHEET NUMBER W.114

1:55:43 PM 5/4/2026 csuntke pw:\\NTPwint1.dot.int.lan:PWMain\Documents\Projects\1205701024\DistrictDesign\CADD Files\Cross_Sections\XS_IA57_BRDG1_to_BRDG2.dgn


ML - IA 57

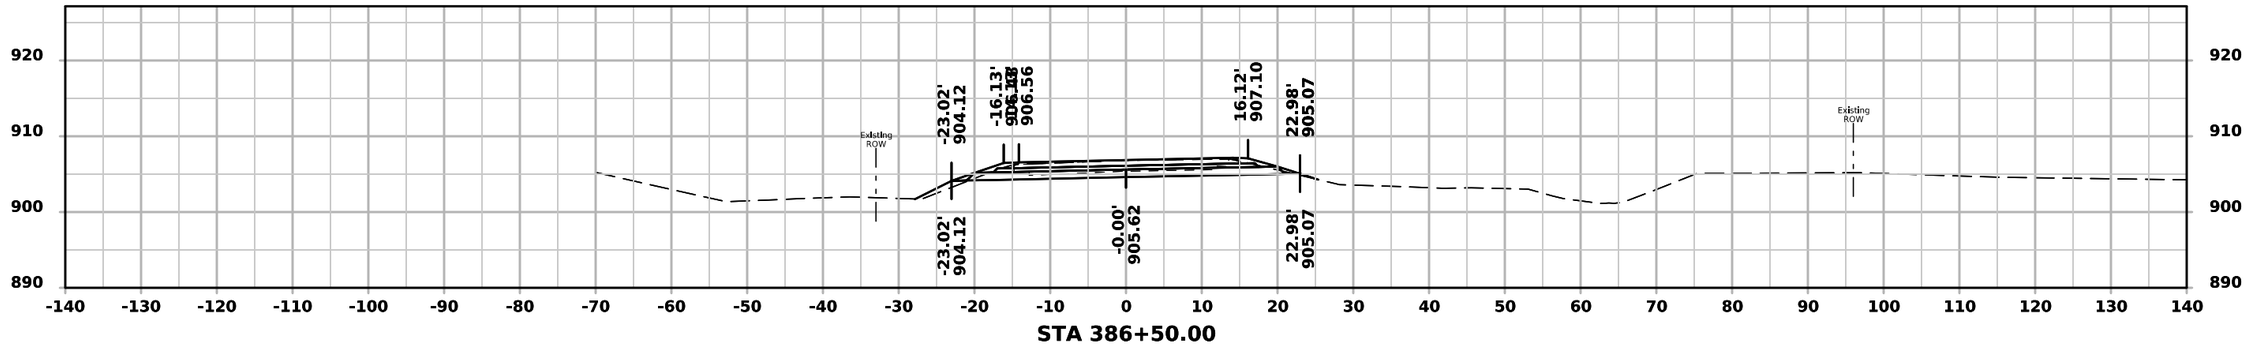

STA 386+50.00

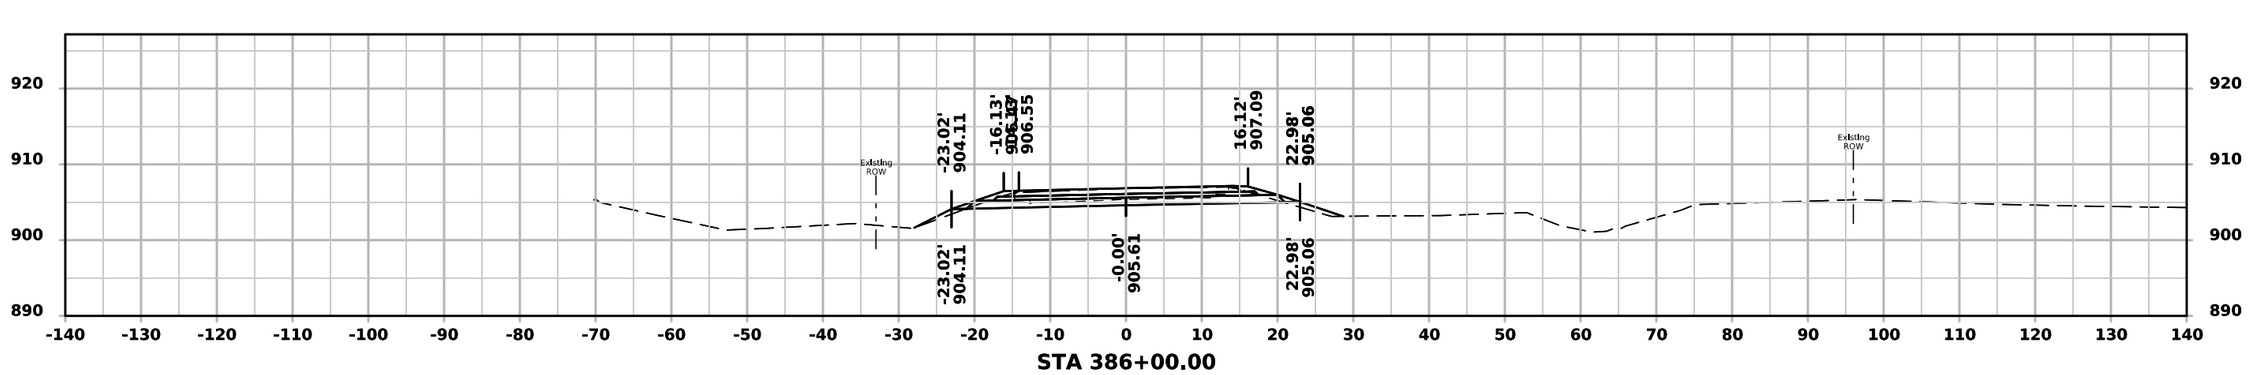

STA 386+00.00

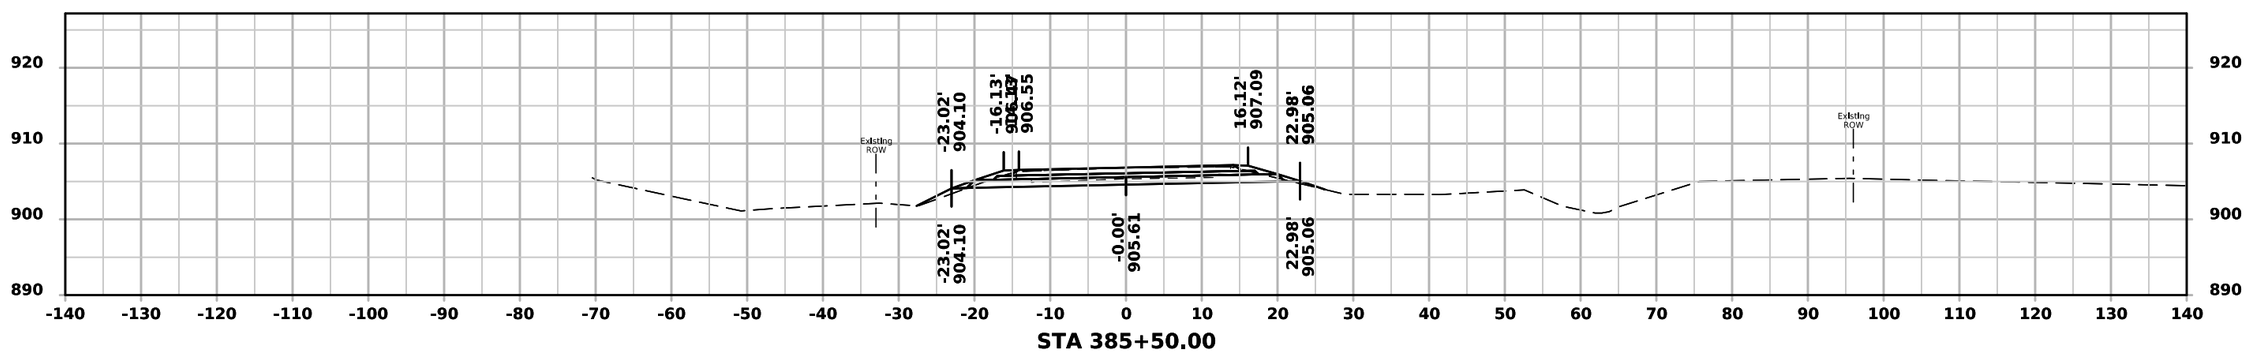


STA 385+50.00


FILE NO.	ENGLISH	DESIGN TEAM Rolando \ Johnson \ Suntken	BUTLER COUNTY	PROJECT NUMBER STP-057-1(044)--2C-12	SHEET NUMBER W.115

1:55:43 PM 5/4/2026 csuntke pw:\\NTPwint1.dot.int.lan:PWMain\Documents\Projects\1205701024\DistrictDesign\CADD Files\Cross_Sections\XS_IA57_BRDG1_to_BRDG2.dgn


ML - IA 57

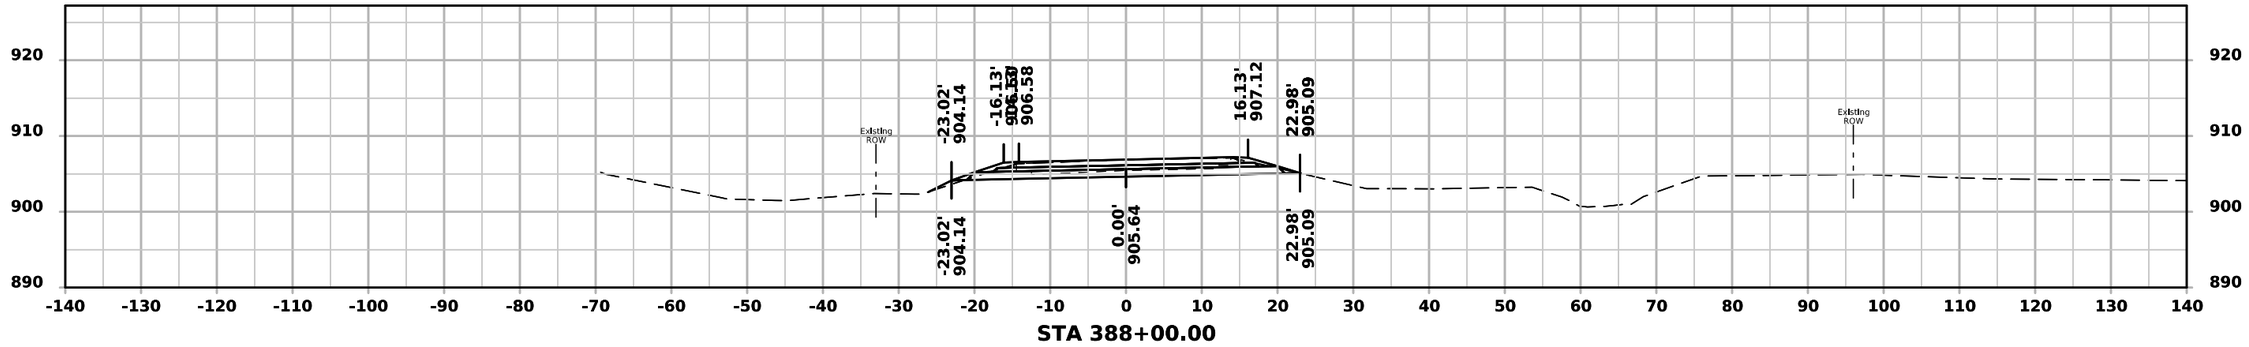

STA 388+00.00

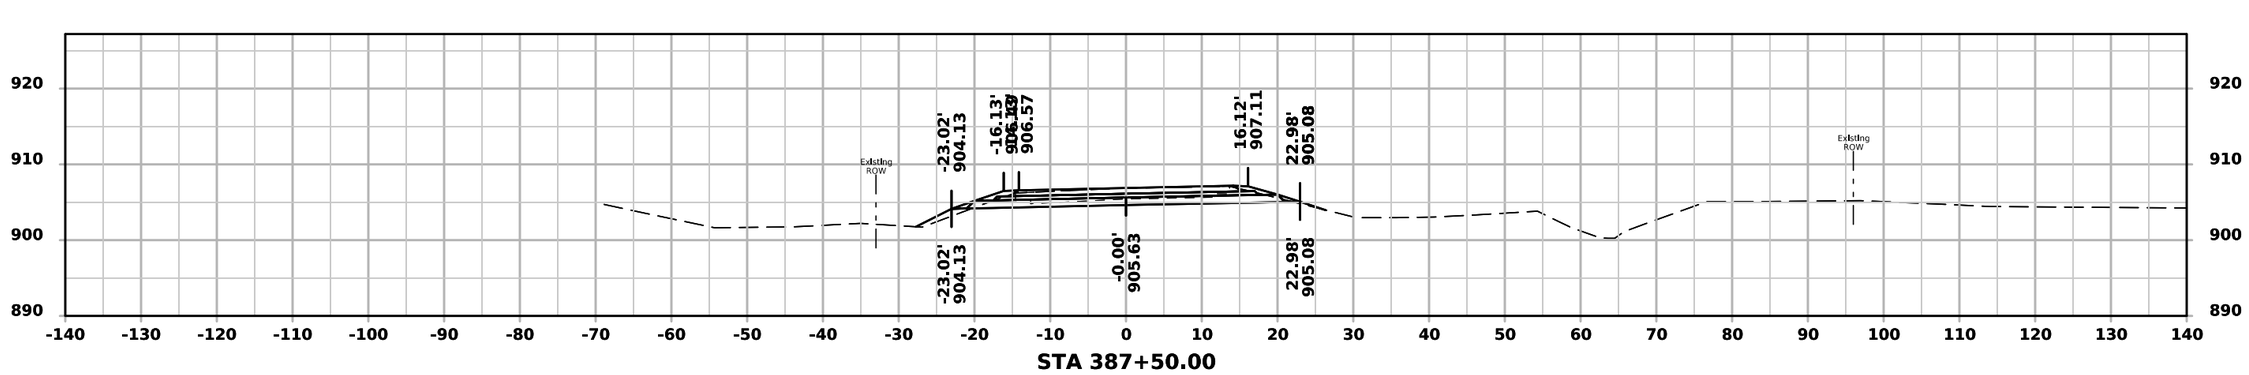

STA 387+50.00

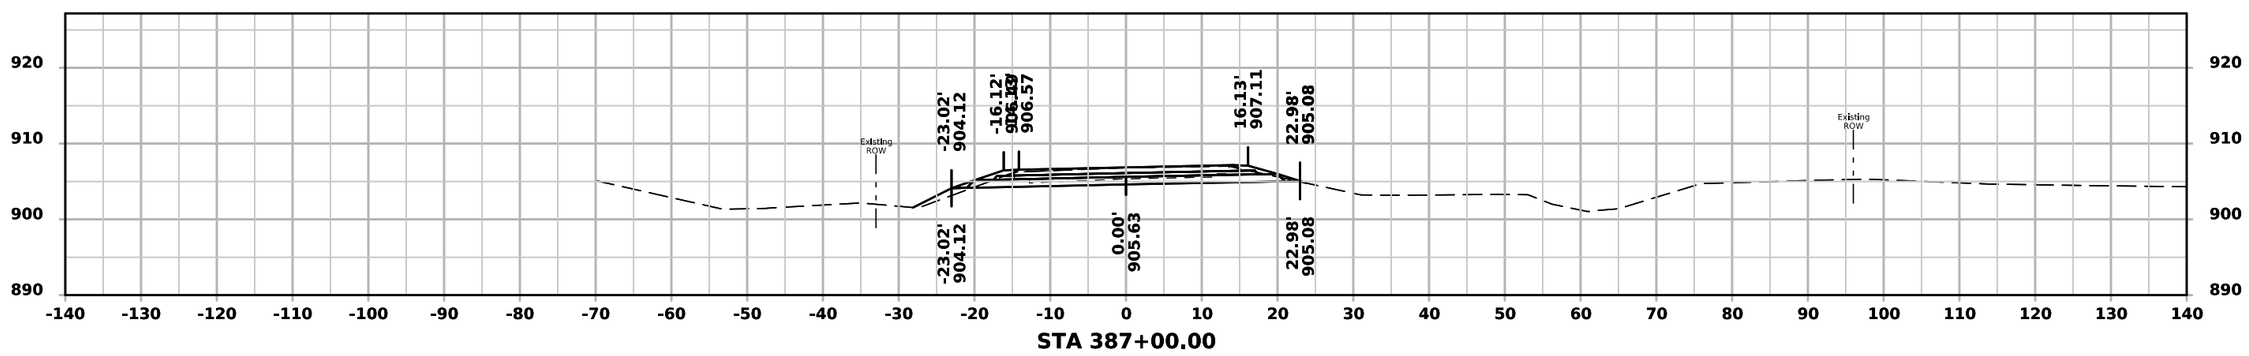


STA 387+00.00


FILE NO.	ENGLISH	DESIGN TEAM Rolando \ Johnson \ Suntken	BUTLER COUNTY	PROJECT NUMBER STP-057-1(044)--2C-12	SHEET NUMBER W.116

1:55:44 PM 5/4/2026 csuntke pw:\\NTPwint1.dot.int.lan:PWMain\Documents\Projects\1205701024\DistrictDesign\CADD Files\Cross_Sections\XS_IA57_BRDG1_to_BRDG2.dgn


ML - IA 57

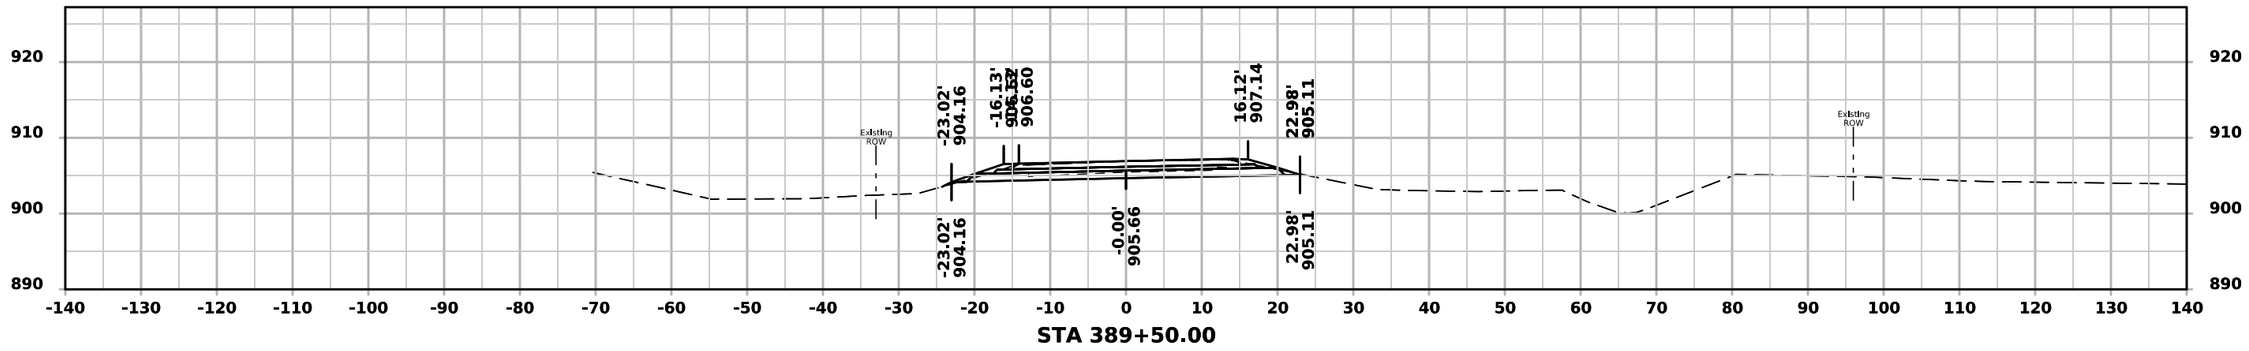

STA 389+50.00

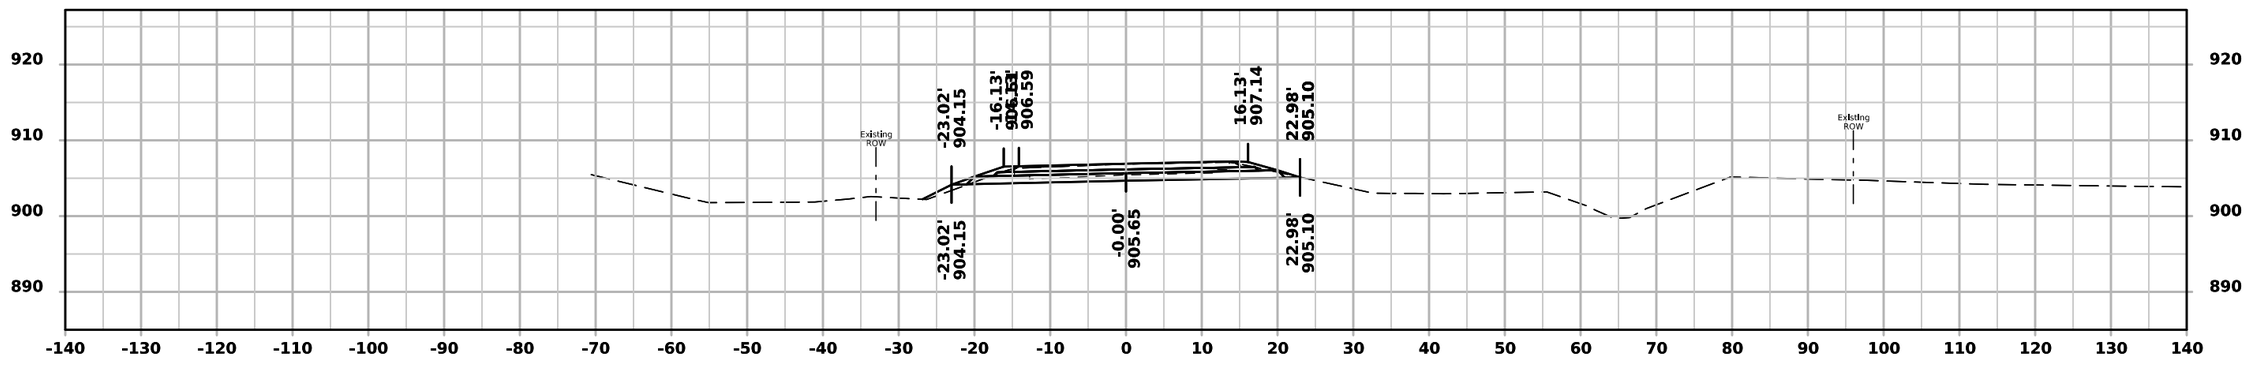

STA 389+00.00

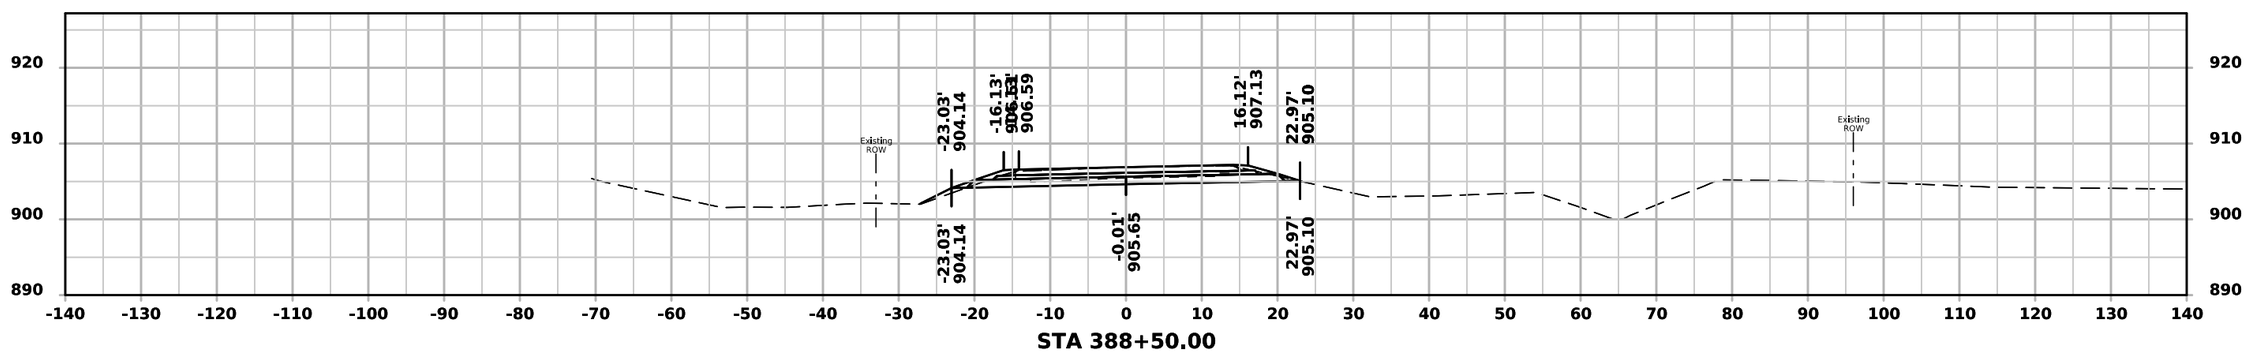


STA 388+50.00


FILE NO.	ENGLISH	DESIGN TEAM Rolando \ Johnson \ Suntken	BUTLER COUNTY	PROJECT NUMBER STP-057-1(044)--2C-12	SHEET NUMBER W.117

1:55:45 PM 5/4/2026 csuntke pw:\\NTPwint1.dot.int.lan:PWMain\Documents\Projects\1205701024\DistrictDesign\CADD Files\Cross_Sections\XS_IA57_BRDG1_to_BRDG2.dgn


ML - IA 57

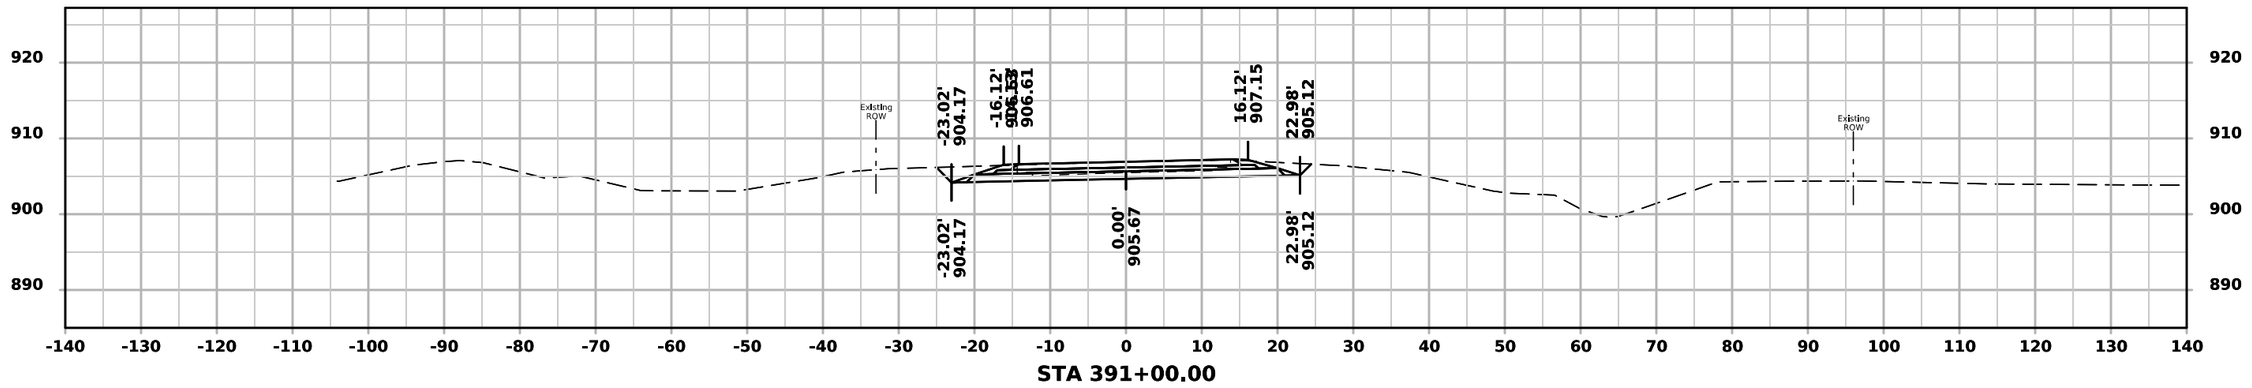

STA 391+00.00

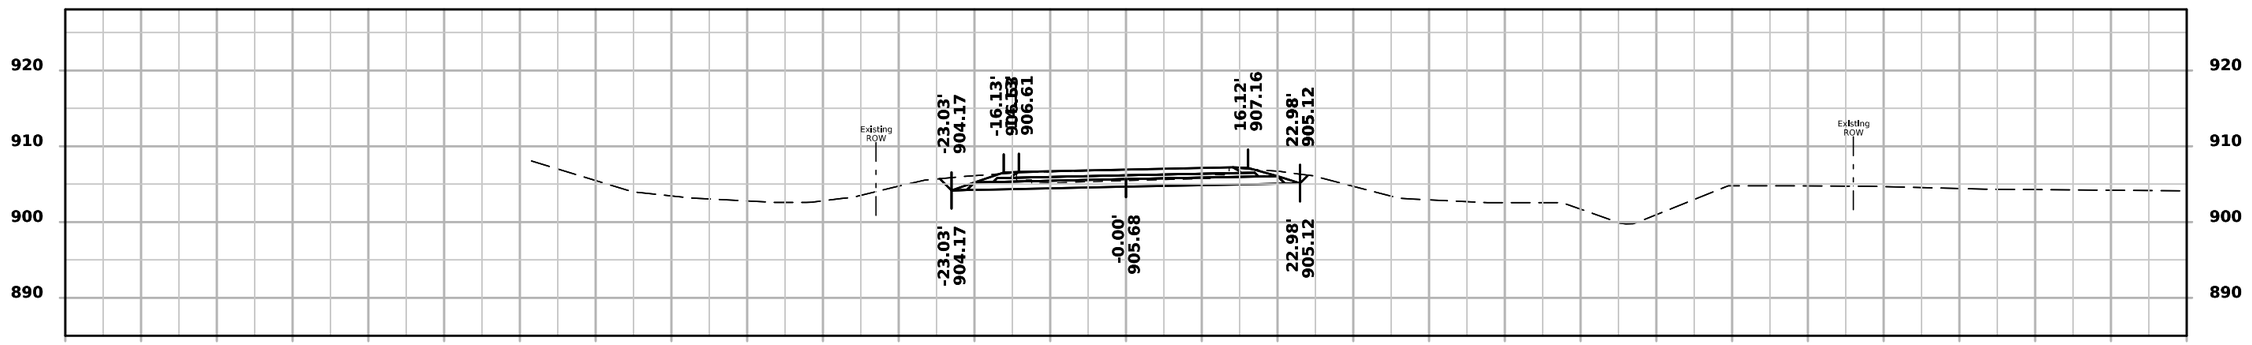

STA 390+50.00

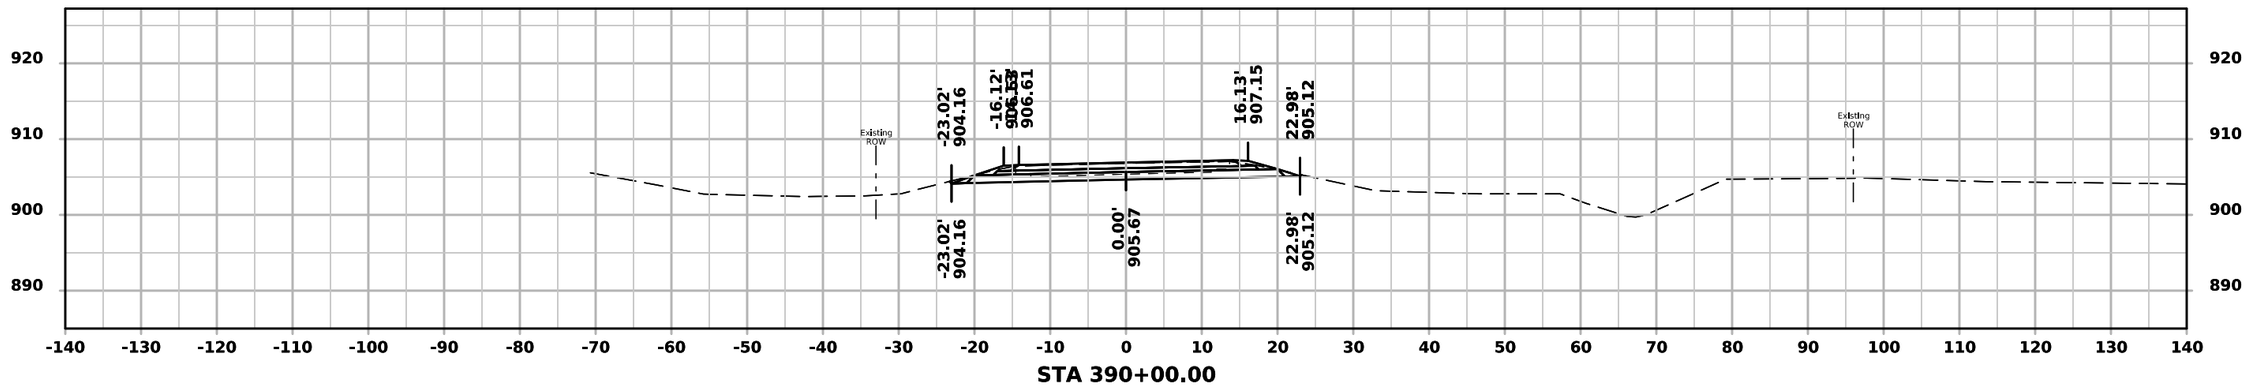


STA 390+00.00


FILE NO.	ENGLISH	DESIGN TEAM Rolando \ Johnson \ Suntken	BUTLER COUNTY	PROJECT NUMBER STP-057-1(044)--2C-12	SHEET NUMBER W.118

1:55:45 PM 5/4/2026 csuntke pw:\\NTPwint1.dot.int.lan:PWMain\Documents\Projects\1205701024\DistrictDesign\CADD Files\Cross_Sections\XS_IA57_BRDG1_to_BRDG2.dgn


ML - IA 57

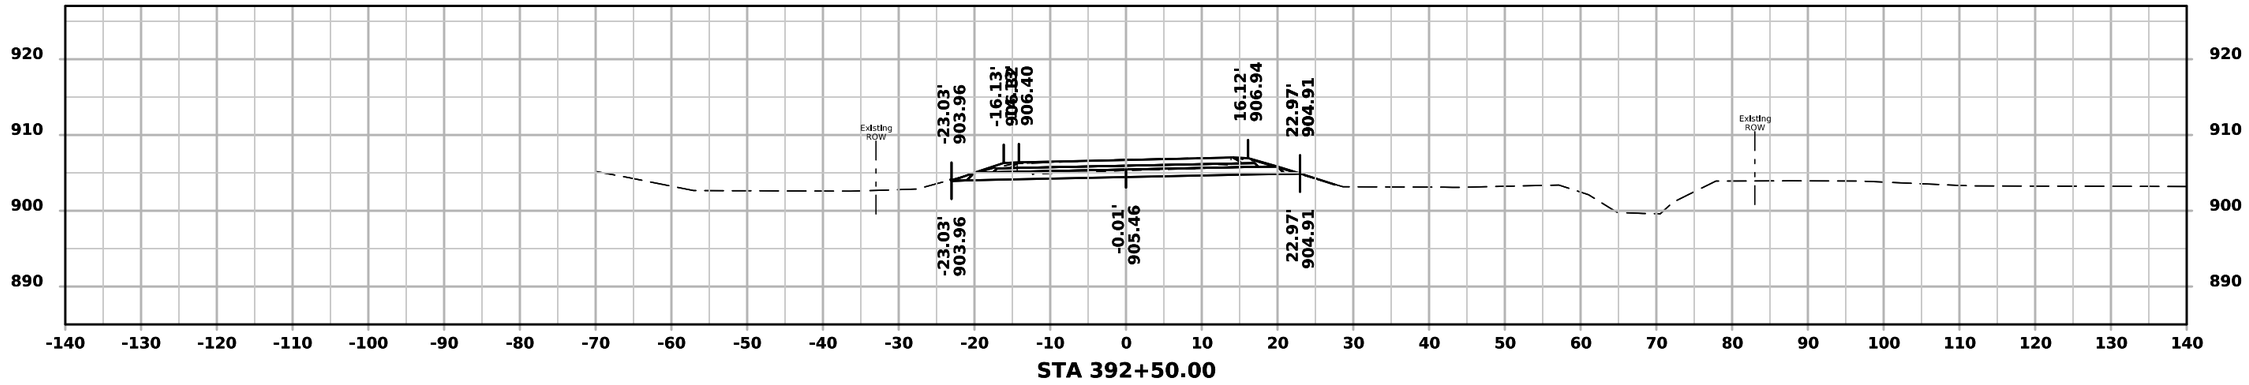

STA 392+50.00

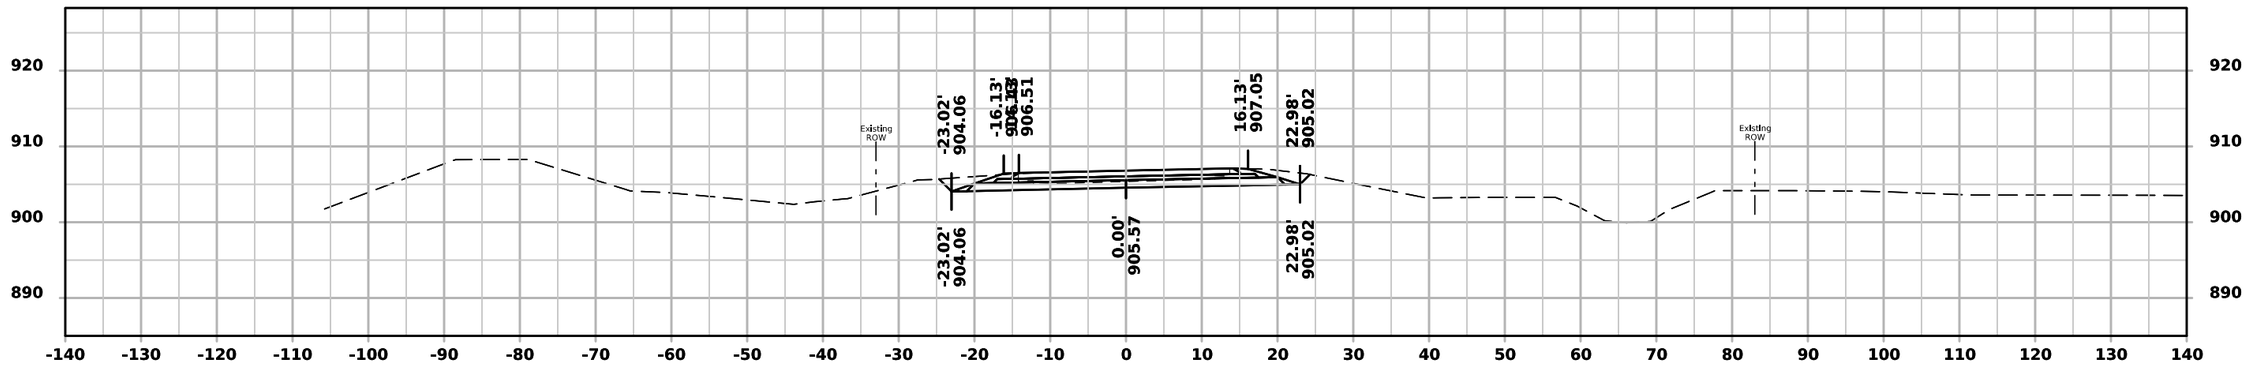

STA 392+00.00

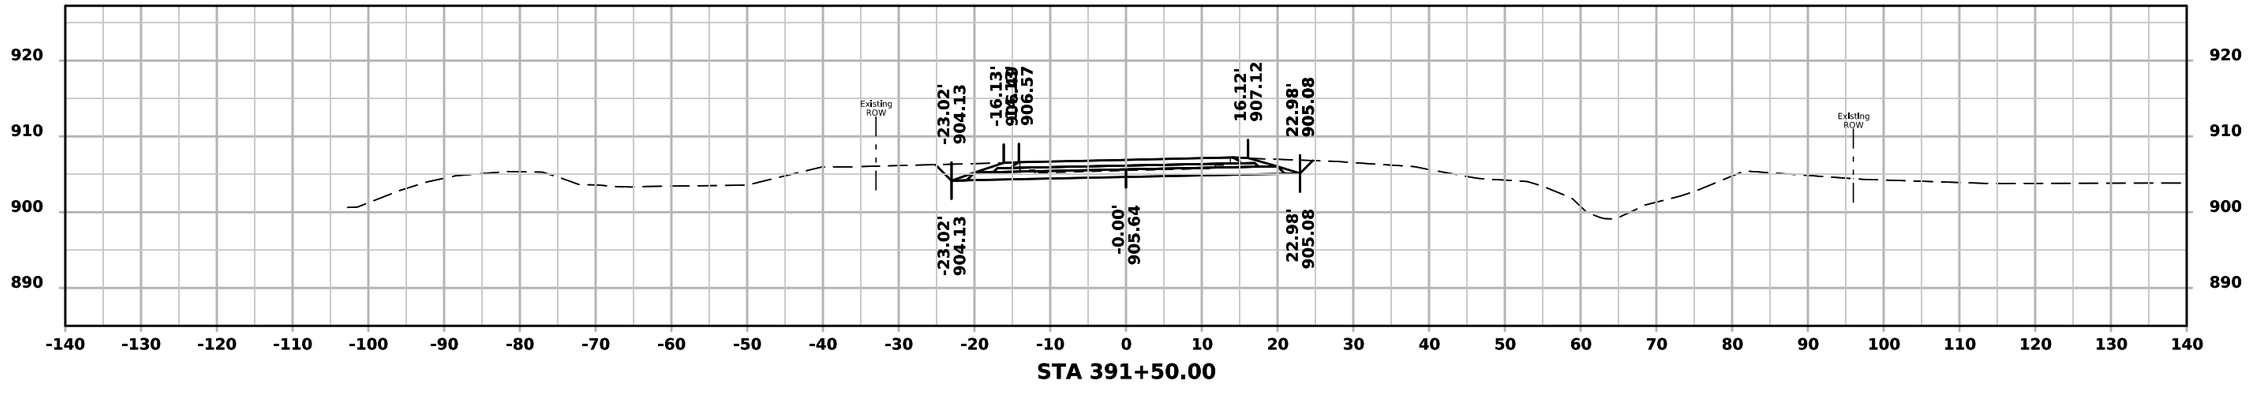


STA 391+50.00


FILE NO.	ENGLISH	DESIGN TEAM Rolando \ Johnson \ Suntken	BUTLER COUNTY	PROJECT NUMBER STP-057-1(044)--2C-12	SHEET NUMBER W.119

1:55:46 PM 5/4/2026 csuntke pw:\\NTPwint1.dot.int.lan:PWMain\Documents\Projects\1205701024\DistrictDesign\CADD Files\Cross_Sections\XS_IA57_BRDG1_to_BRDG2.dgn


ML - IA 57

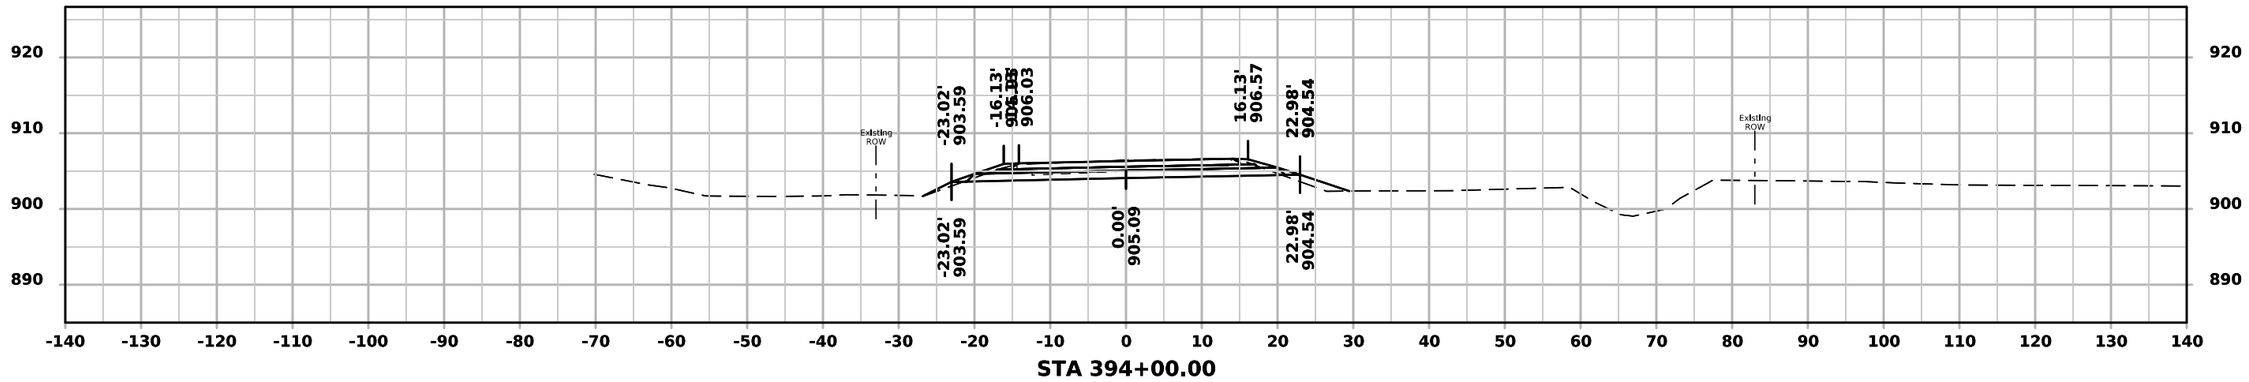

STA 394+00.00

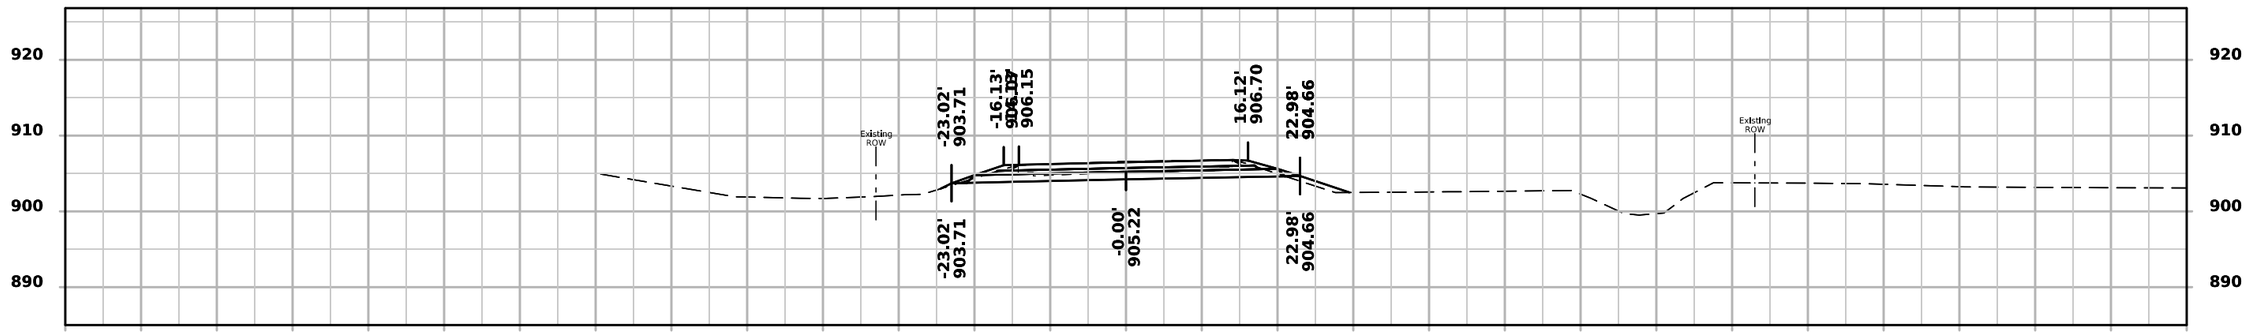

STA 393+50.00

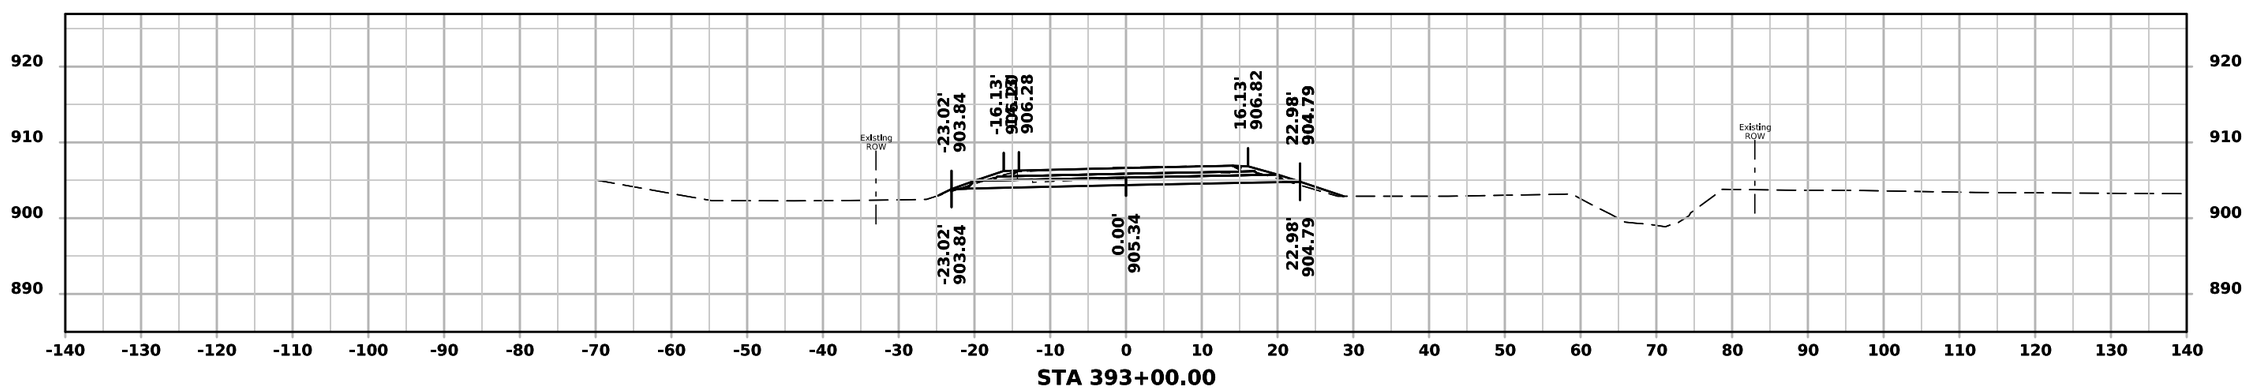


STA 393+00.00


FILE NO.	ENGLISH	DESIGN TEAM Rolando \ Johnson \ Suntken	BUTLER COUNTY	PROJECT NUMBER STP-057-1(044)--2C-12	SHEET NUMBER W.120

1:55:47 PM 5/4/2026 csuntke pw:\\NTPwint1.dot.int.lan:PWMain\Documents\Projects\1205701024\DistrictDesign\CADD Files\Cross_Sections\XS_IA57_BRDG1_to_BRDG2.dgn


ML - IA 57

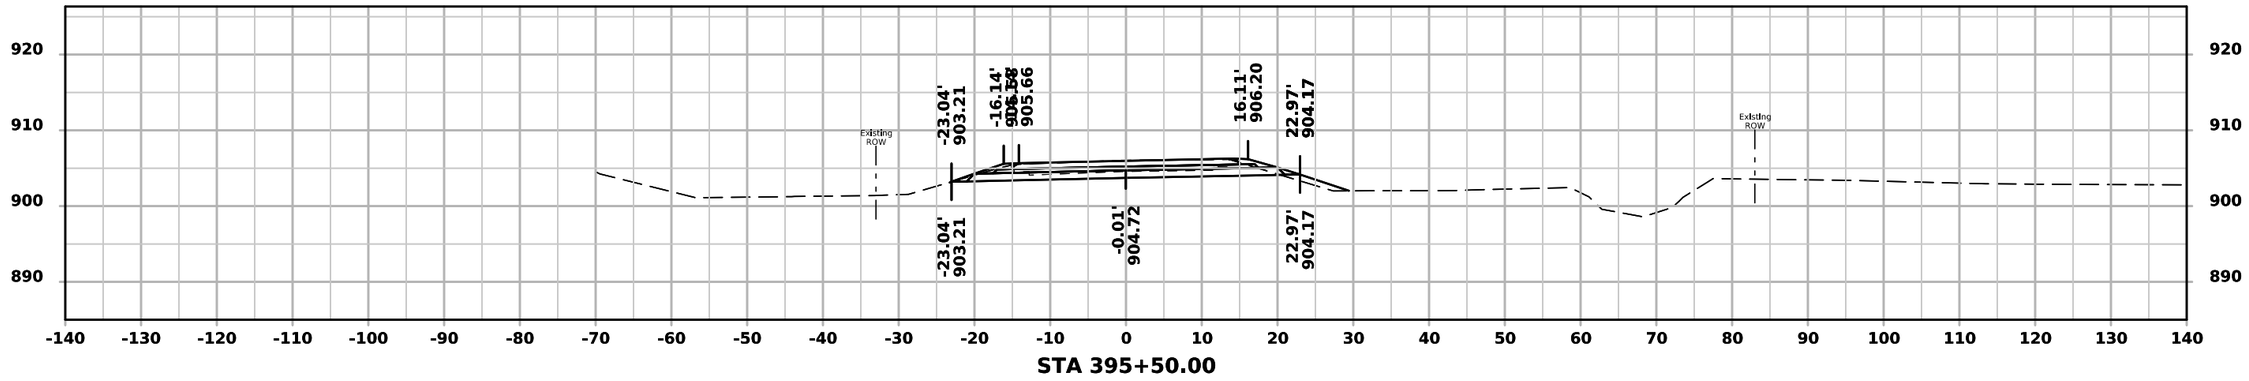

STA 395+50.00

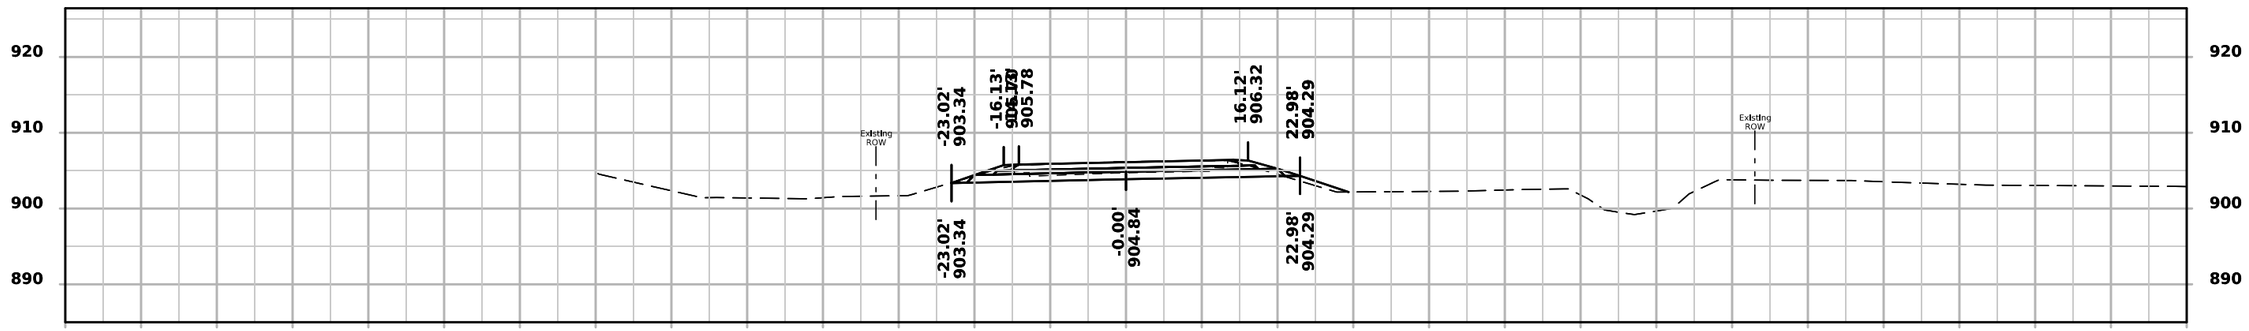

STA 395+00.00

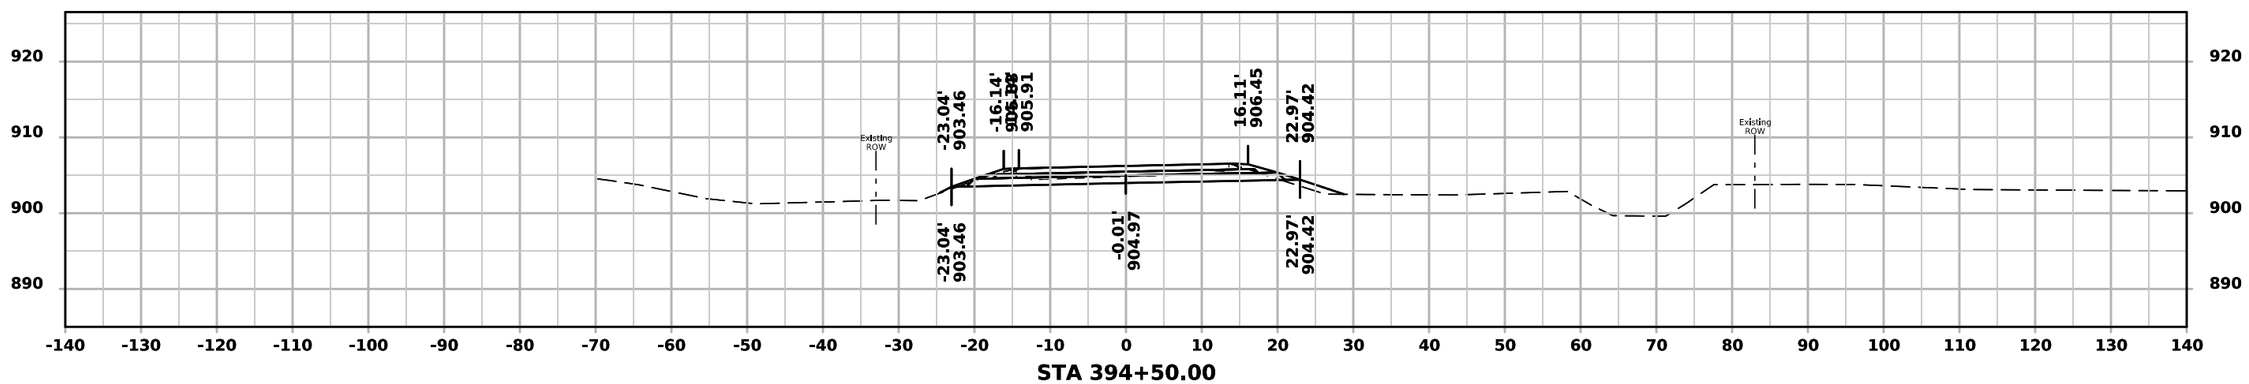


STA 394+50.00


FILE NO.	ENGLISH	DESIGN TEAM Rolando \ Johnson \ Suntken	BUTLER COUNTY	PROJECT NUMBER STP-057-1(044)--2C-12	SHEET NUMBER W.121

1:55:47 PM 5/4/2026 csuntke pw:\\NTPwint1.dot.int.lan:PWMain\Documents\Projects\1205701024\DistrictDesign\CADD Files\Cross_Sections\XS_IA57_BRDG1_to_BRDG2.dgn


ML - IA 57

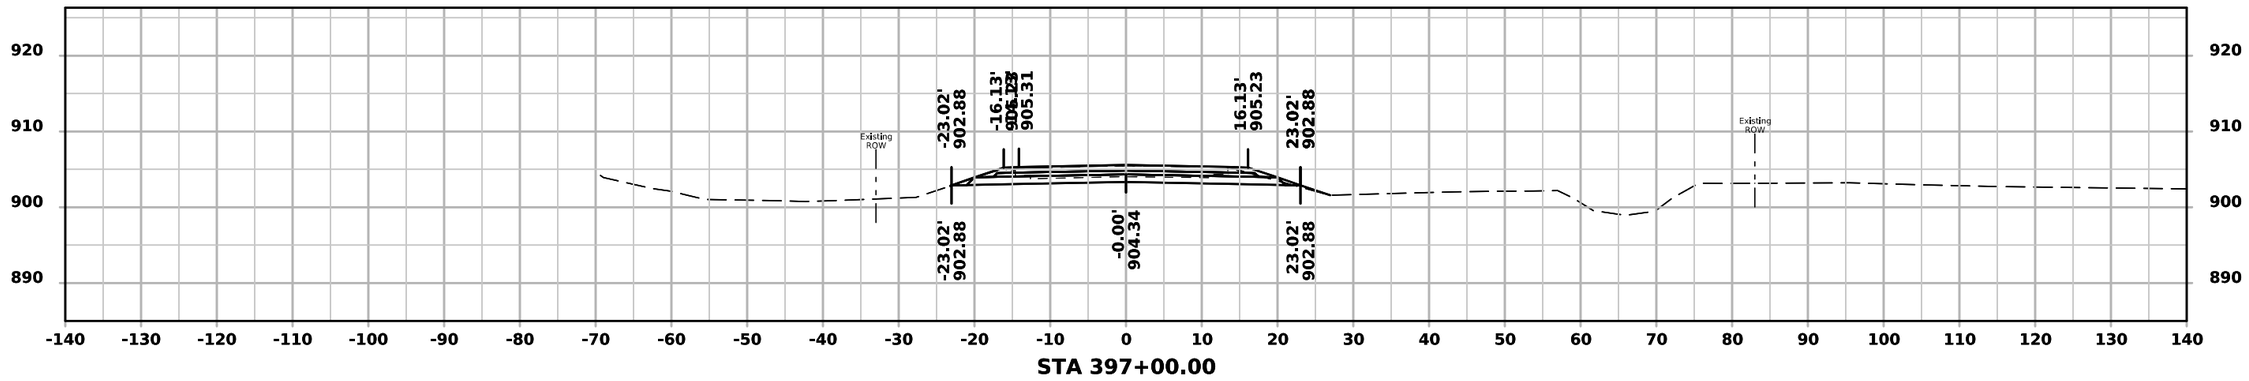

STA 397+00.00

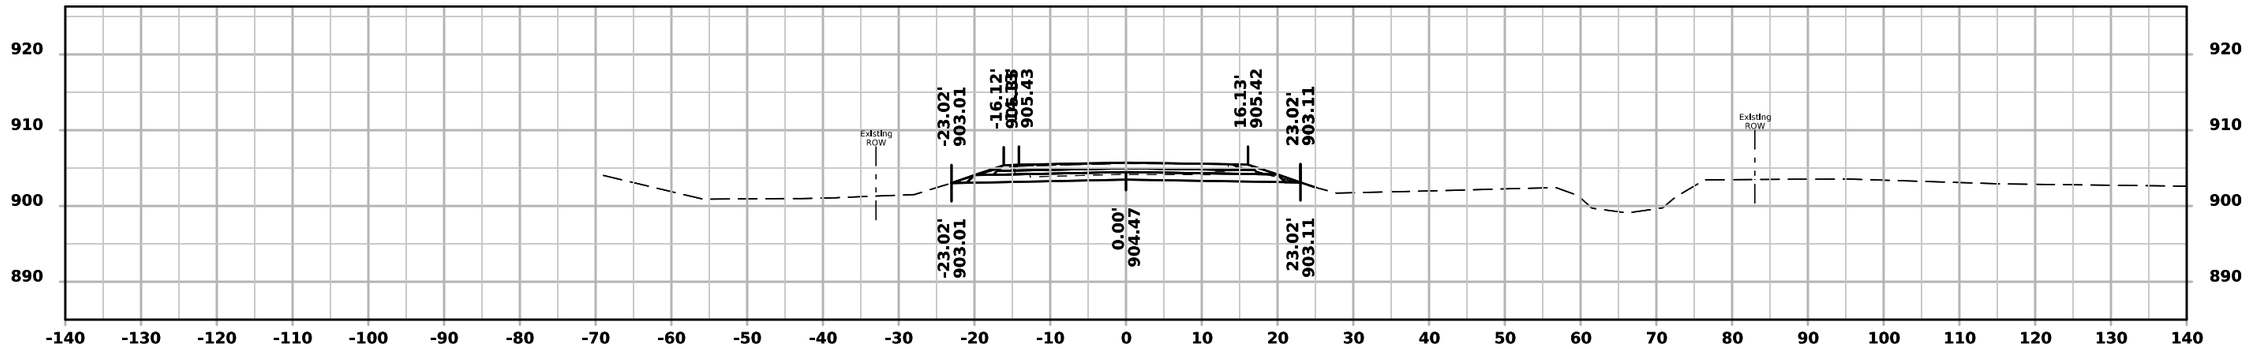

STA 396+50.00

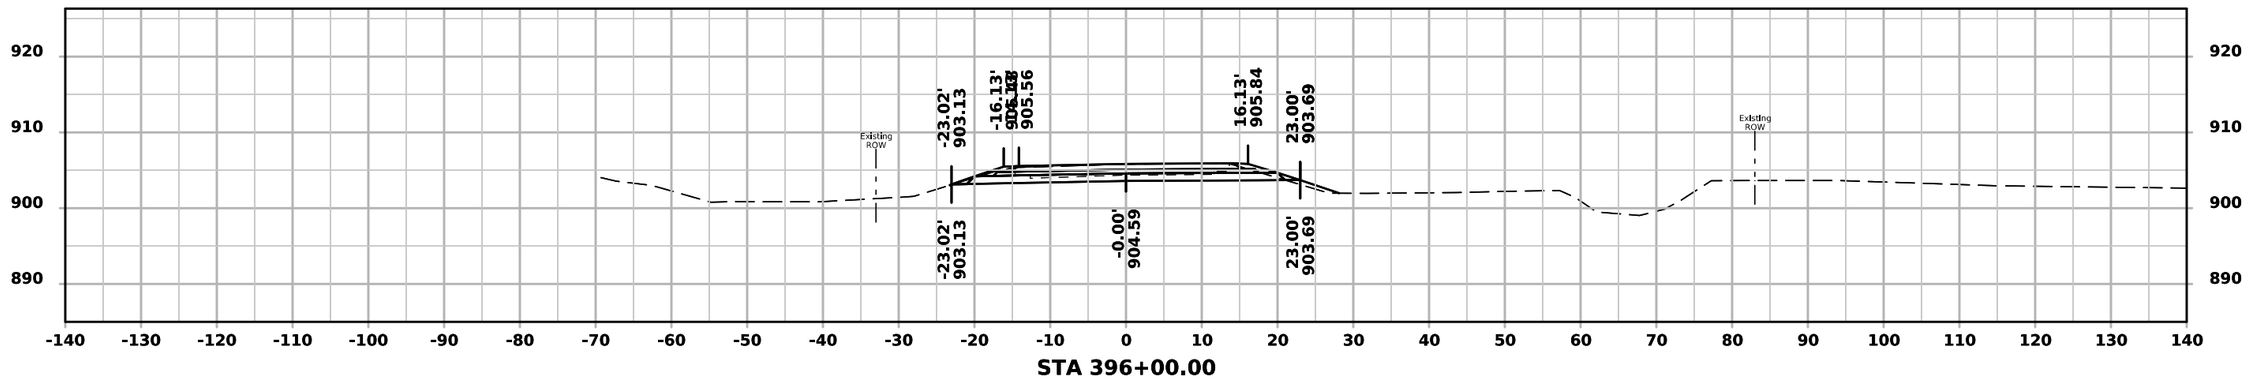


STA 396+00.00


FILE NO.	ENGLISH	DESIGN TEAM Rolando \ Johnson \ Suntken	BUTLER COUNTY	PROJECT NUMBER STP-057-1(044)--2C-12	SHEET NUMBER W.122

1:55:48 PM 5/4/2026 csuntke pw:\\NTPwint1.dot.int.lan:PWMain\Documents\Projects\1205701024\DistrictDesign\CADD Files\Cross_Sections\XS_IA57_BRDG1_to_BRDG2.dgn


ML - IA 57

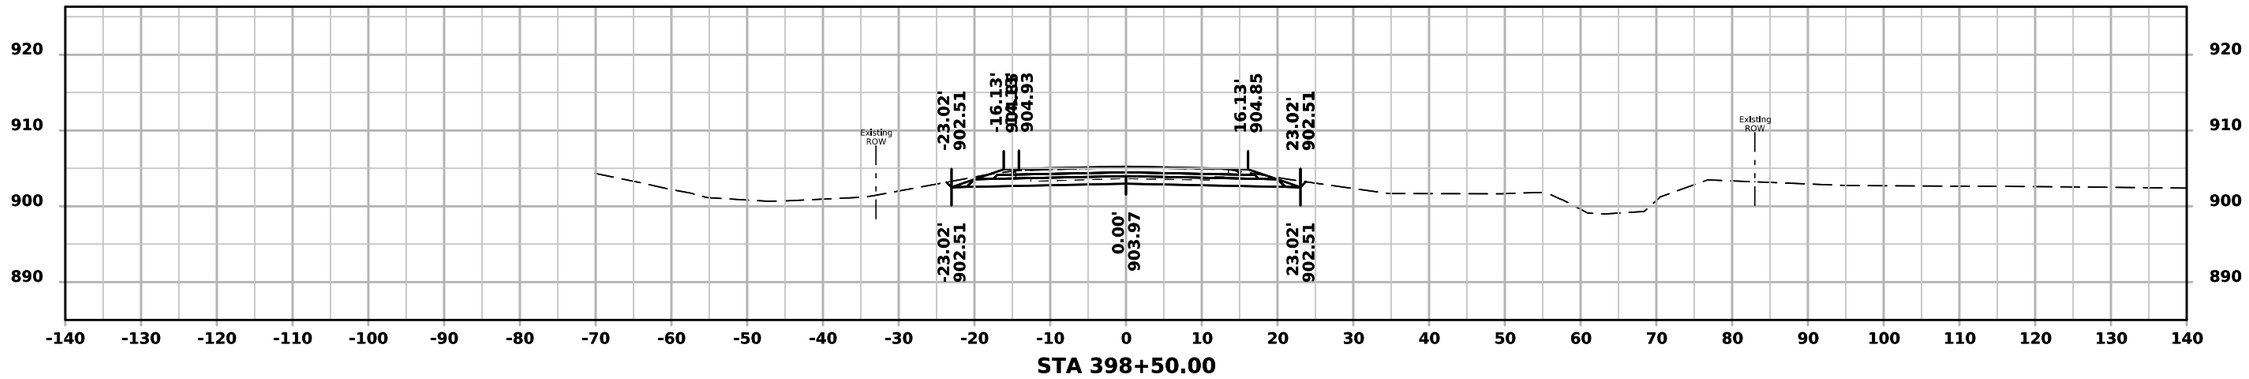

STA 398+50.00

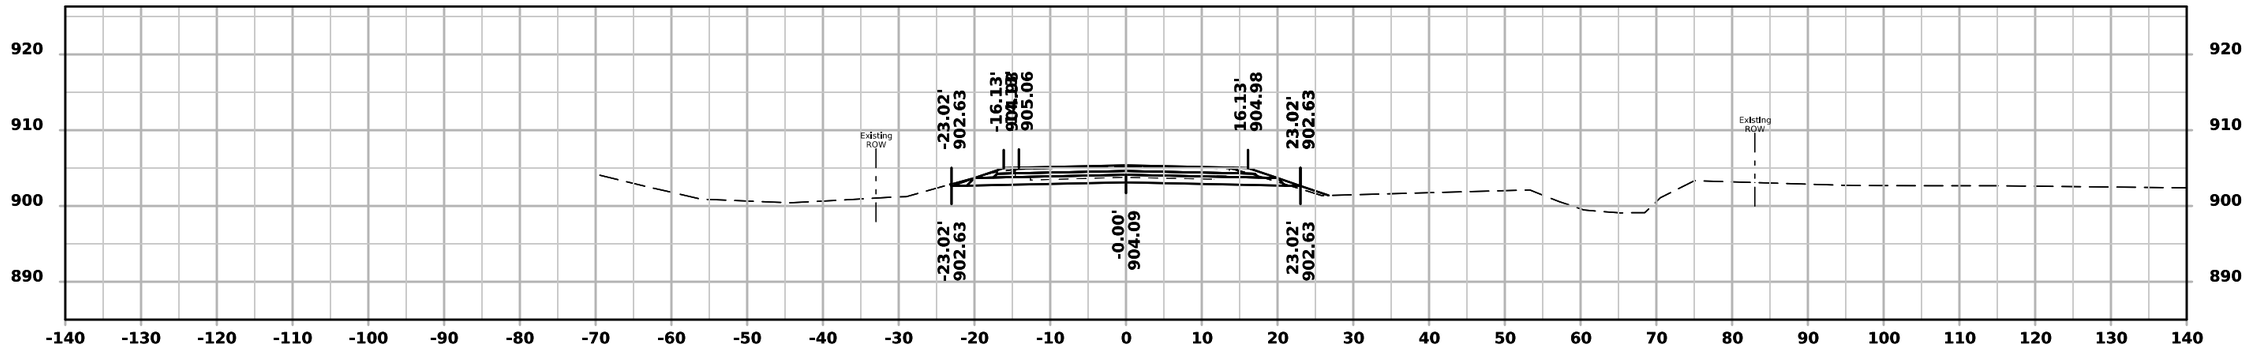

STA 398+00.00

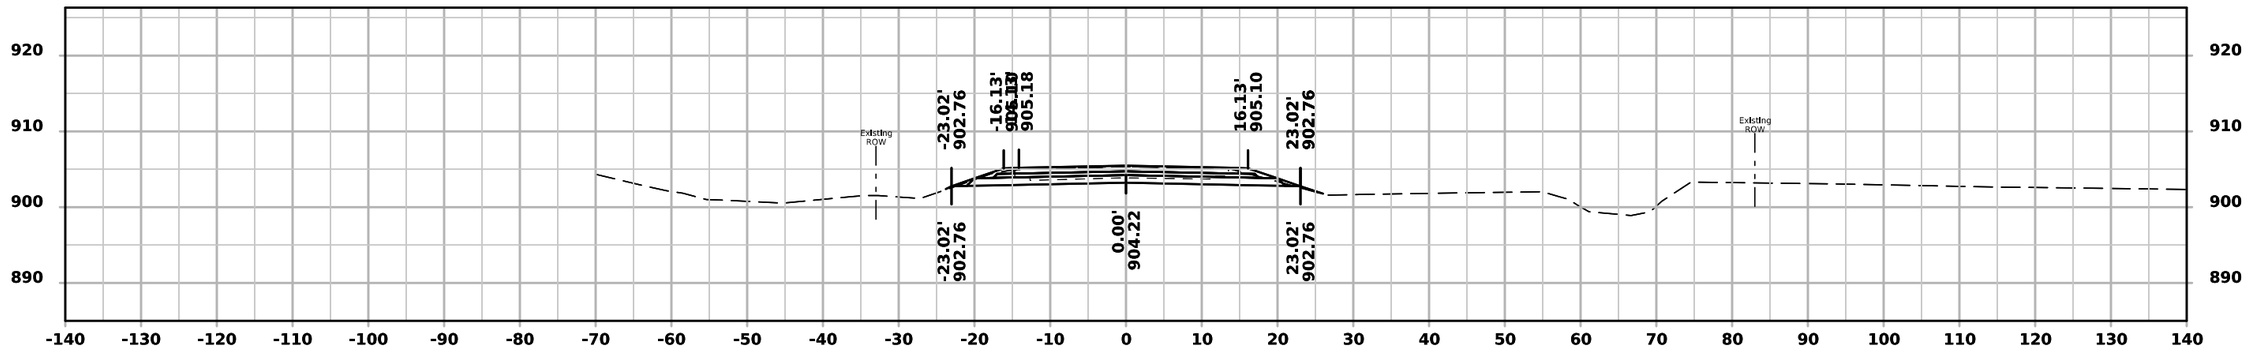


STA 397+50.00


FILE NO.	ENGLISH	DESIGN TEAM Rolando \ Johnson \ Suntken	BUTLER COUNTY	PROJECT NUMBER STP-057-1(044)--2C-12	SHEET NUMBER W.123

1:55:49 PM 5/4/2026 csuntke pw:\\NTPwint1.dot.int.lan:PWMain\Documents\Projects\1205701024\DistrictDesign\CADD Files\Cross_Sections\XS_IA57_BRDG1_to_BRDG2.dgn


ML - IA 57

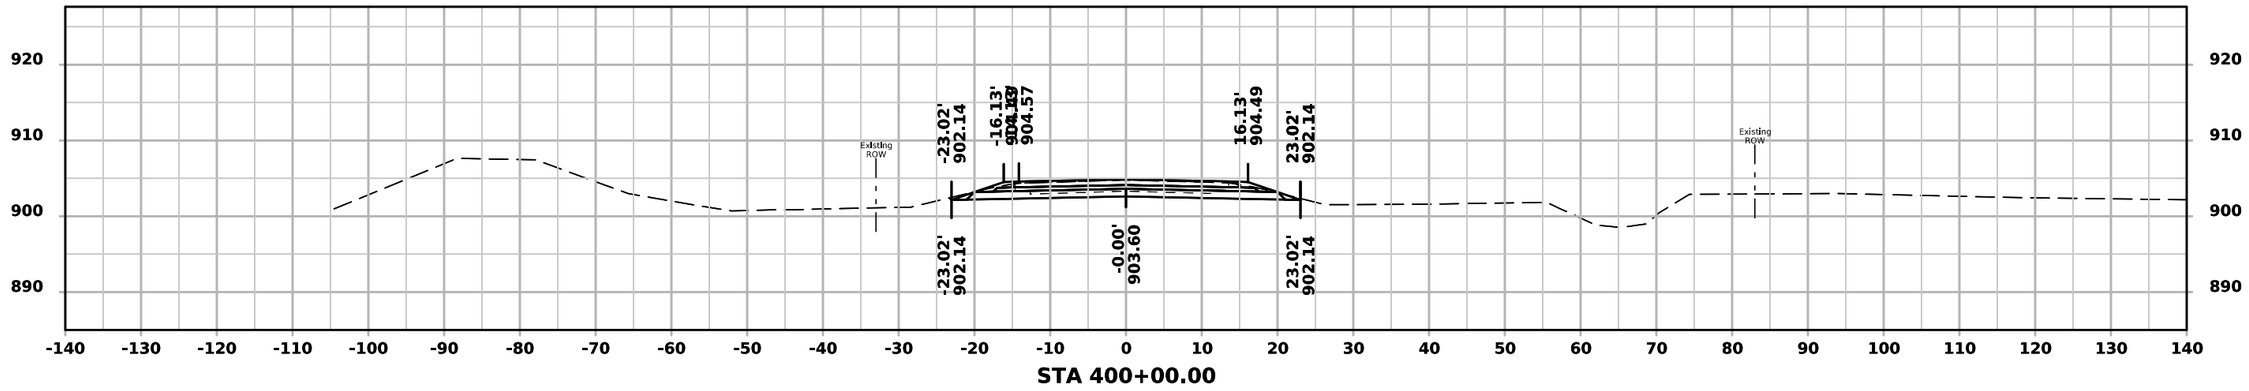

STA 400+00.00

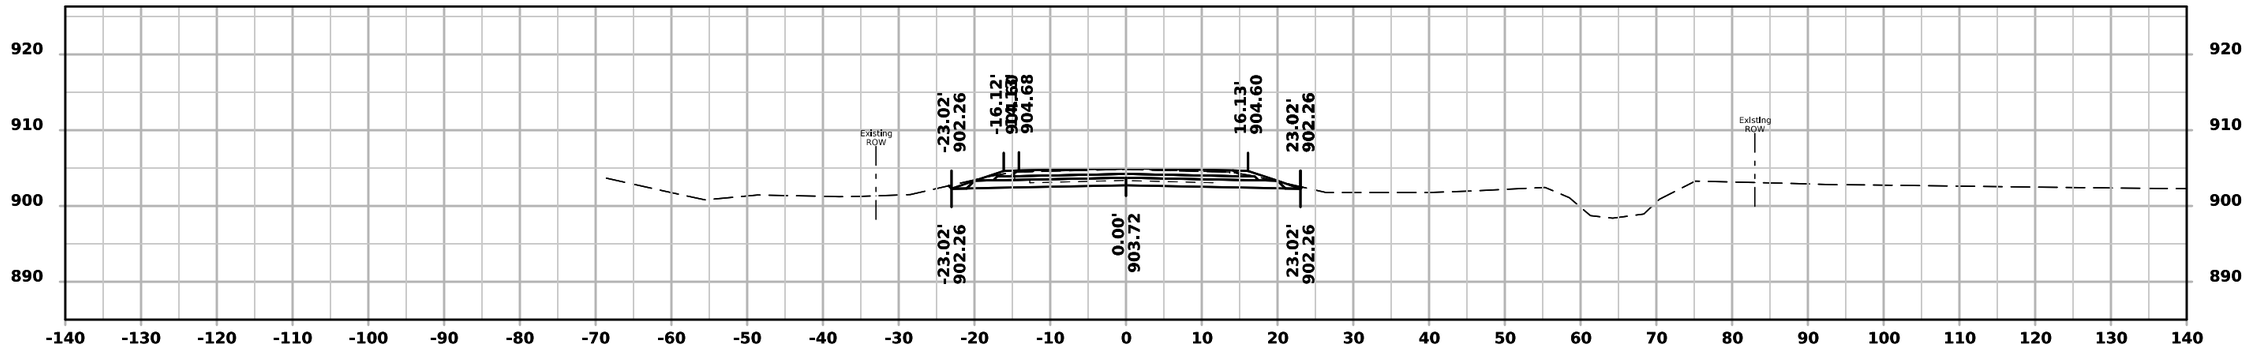

STA 399+50.00

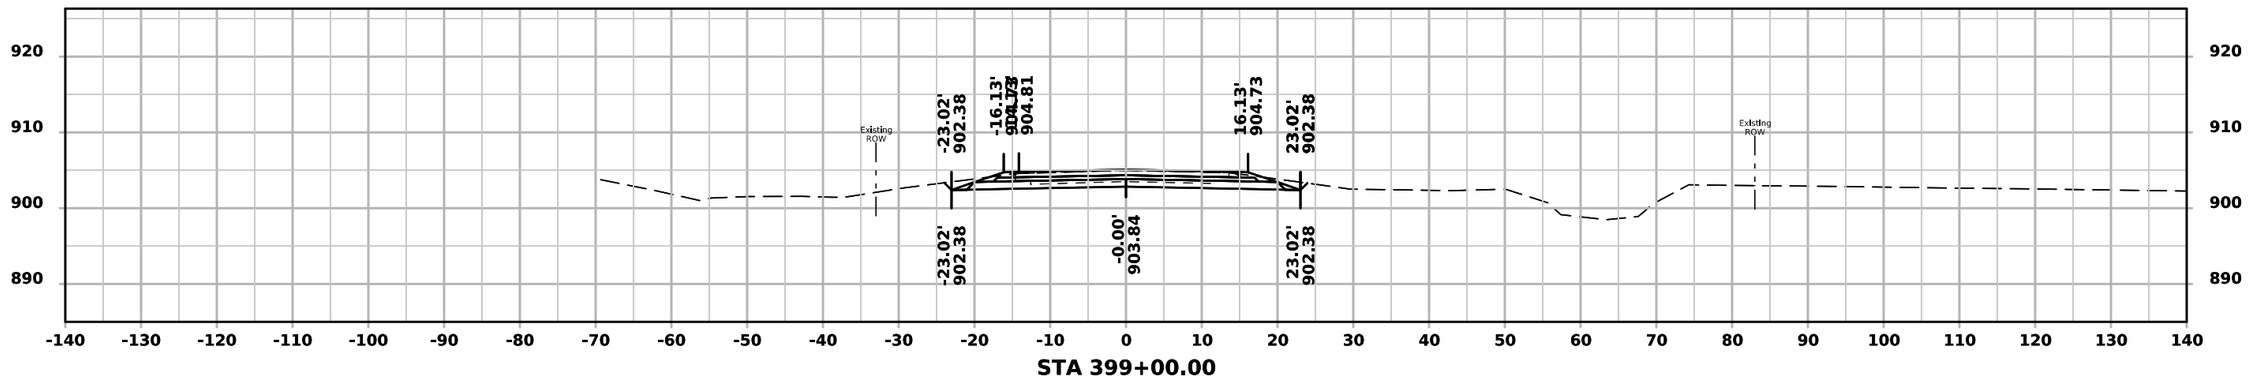


STA 399+00.00


FILE NO.	ENGLISH	DESIGN TEAM Rolando \ Johnson \ Suntken	BUTLER COUNTY	PROJECT NUMBER STP-057-1(044)--2C-12	SHEET NUMBER W.124

1:55:49 PM 5/4/2026 csuntke pw:\\NTPwint1.dot.int.lan:PWMain\Documents\Projects\1205701024\DistrictDesign\CADD Files\Cross_Sections\XS_IA57_BRDG1_to_BRDG2.dgn


ML - IA 57

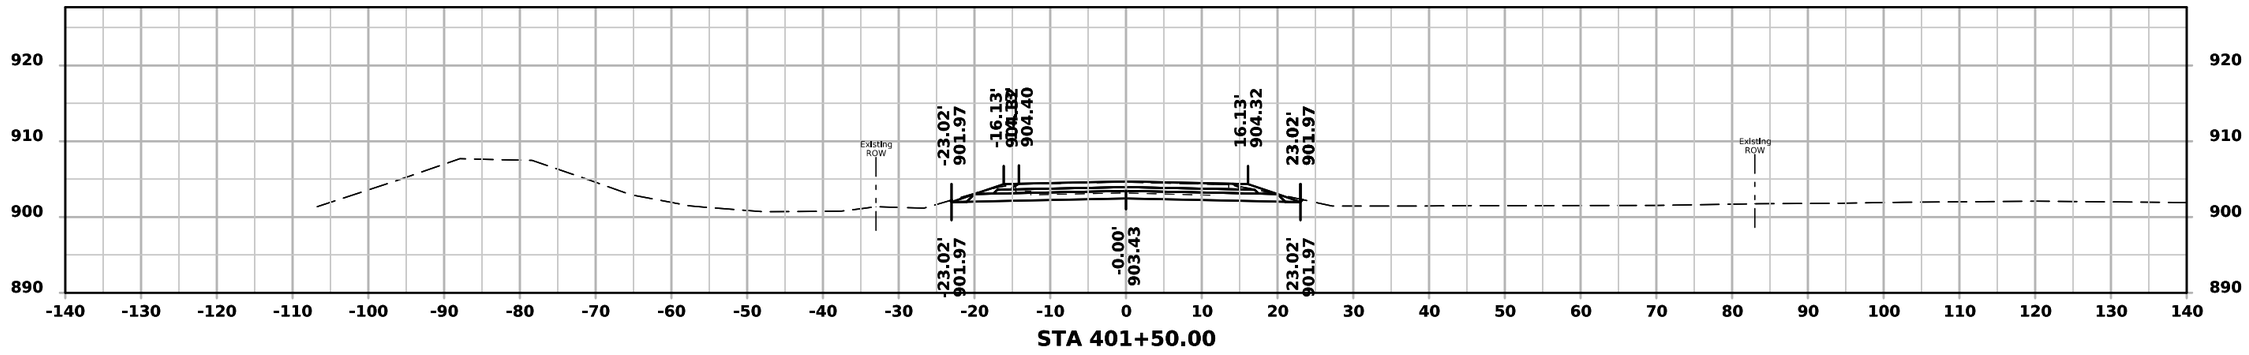

STA 401+50.00

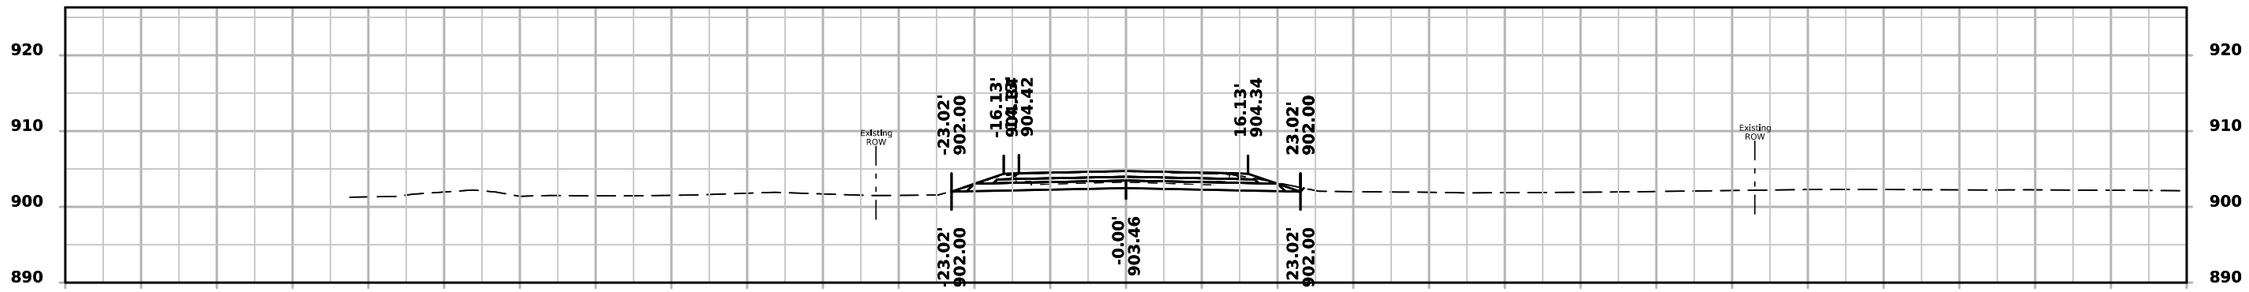

STA 401+00.00

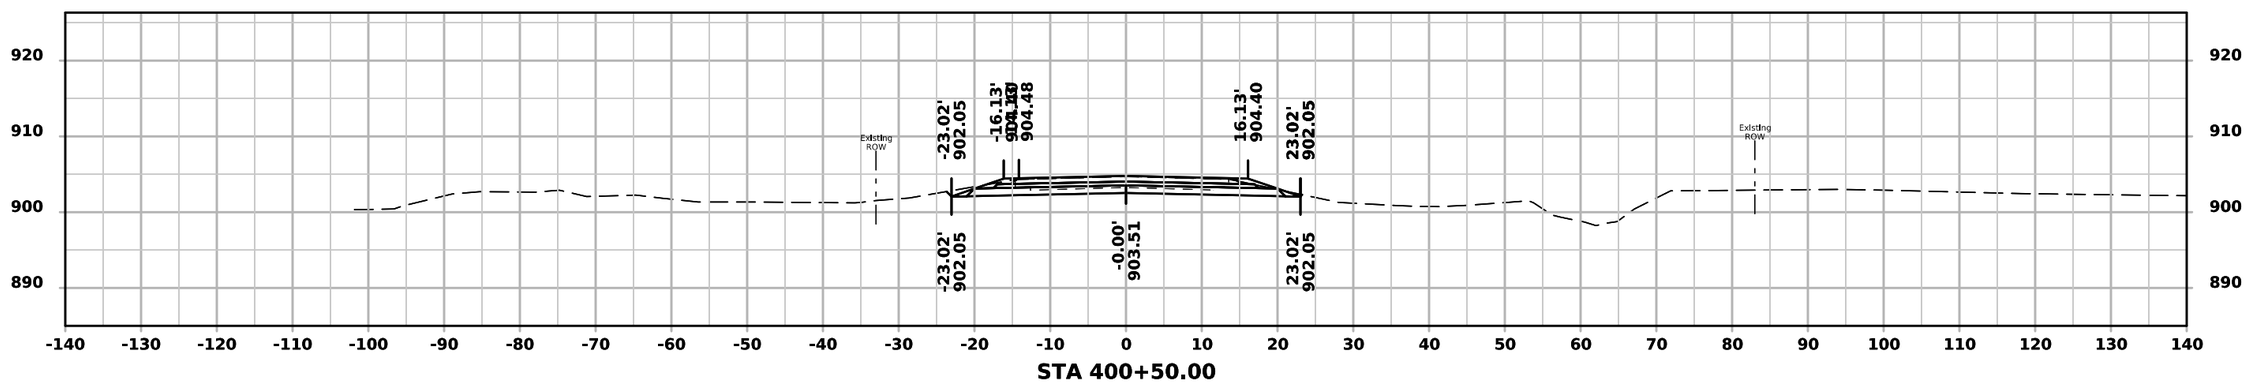


STA 400+50.00


FILE NO.	ENGLISH	DESIGN TEAM Rolando \ Johnson \ Suntken	BUTLER COUNTY	PROJECT NUMBER STP-057-1(044)--2C-12	SHEET NUMBER W.125

1:55:50 PM 5/4/2026 csuntke pw:\\NTPwint1.dot.int.lan:PWMain\Documents\Projects\1205701024\DistrictDesign\CADD Files\Cross_Sections\XS_IA57_BRDG1_to_BRDG2.dgn


ML - IA 57

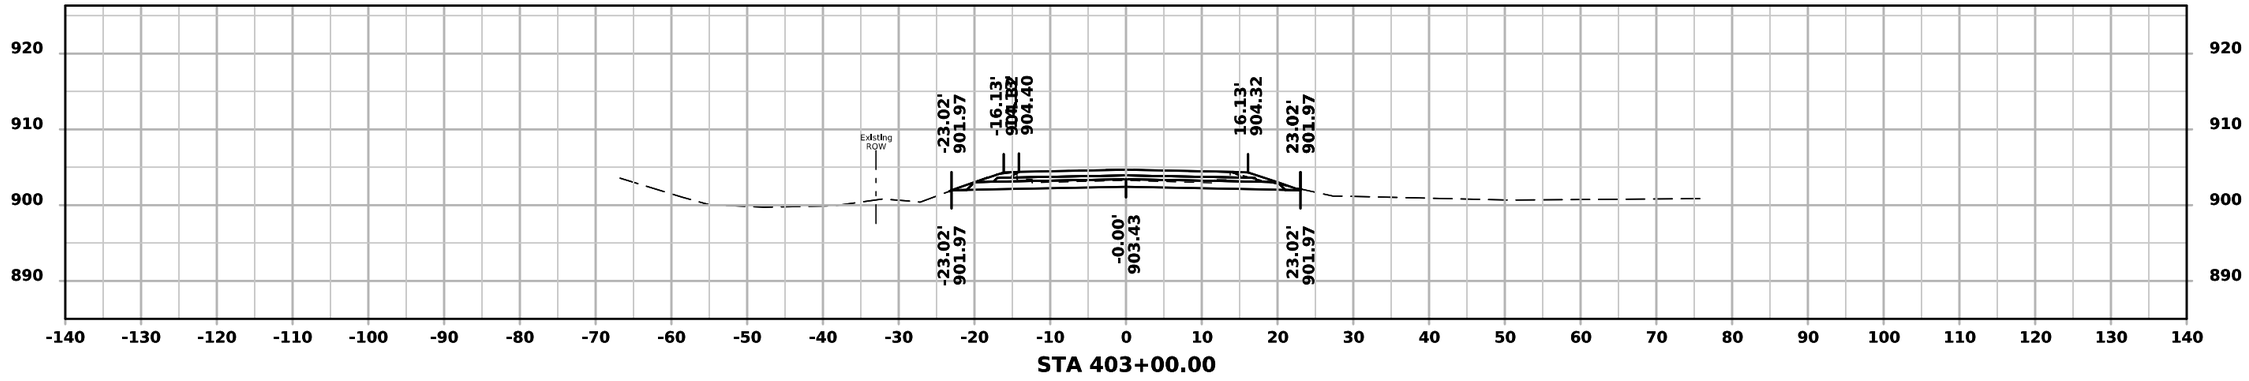

STA 403+00.00

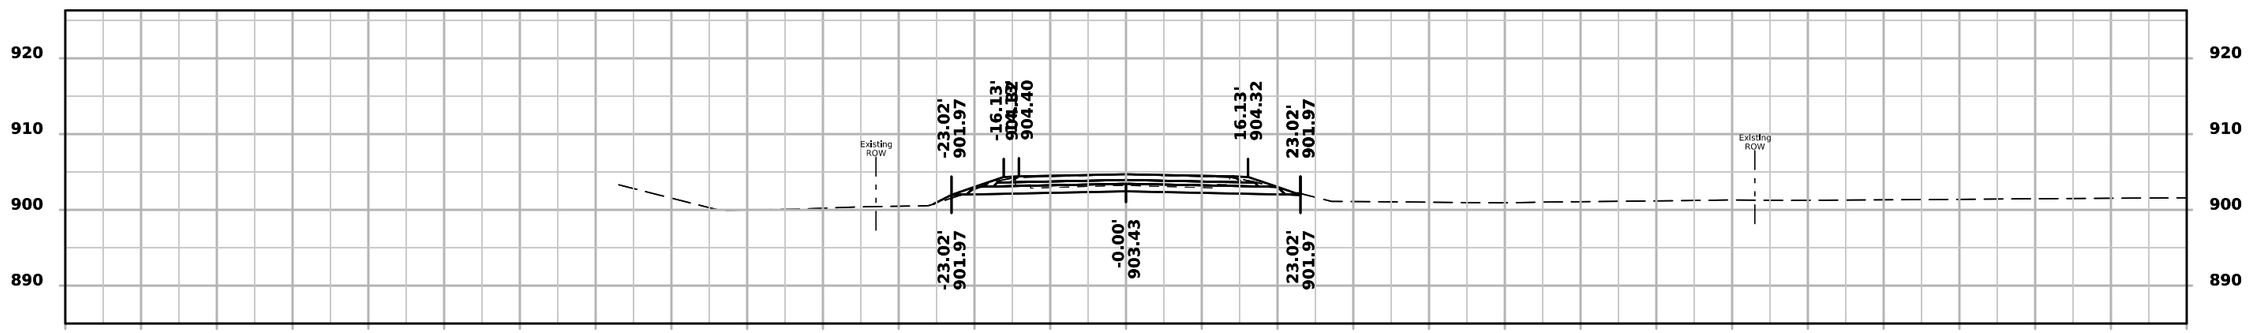

STA 402+50.00

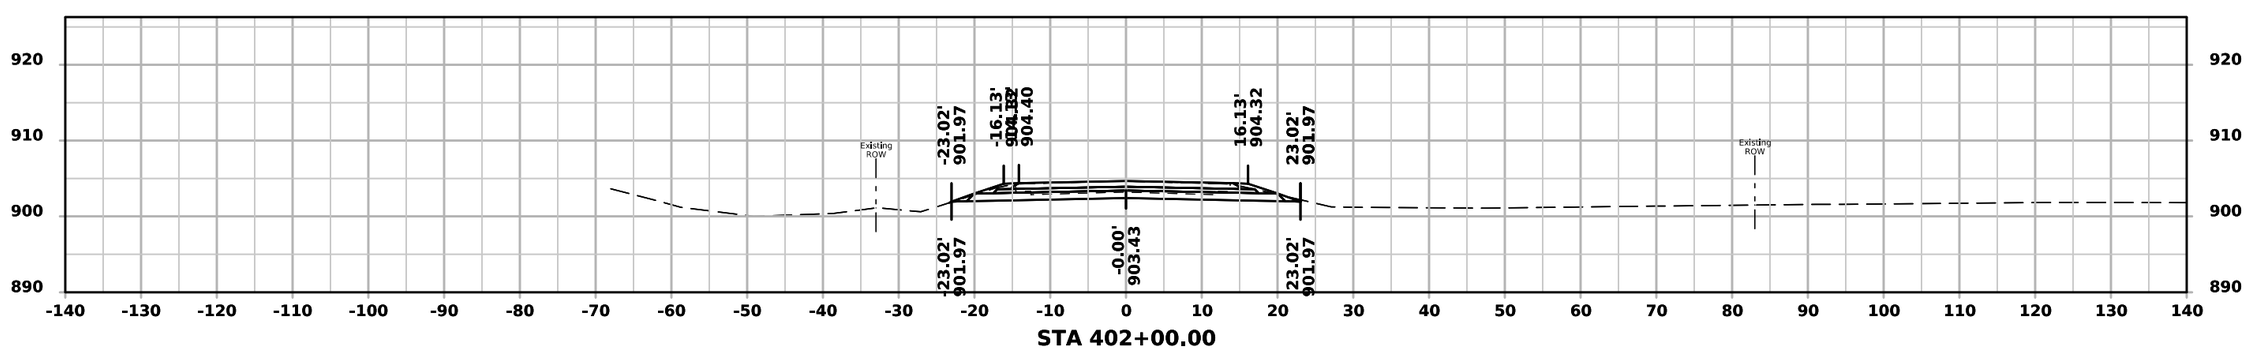


STA 402+00.00


FILE NO.	ENGLISH	DESIGN TEAM Rolando \ Johnson \ Suntken	BUTLER COUNTY	PROJECT NUMBER STP-057-1(044)--2C-12	SHEET NUMBER W.126

1:55:51 PM 5/4/2026 csuntke pw:\\NTPwint1.dot.int.lan:PWMain\Documents\Projects\1205701024\DistrictDesign\CADD Files\Cross_Sections\XS_IA57_BRDG1_to_BRDG2.dgn


ML - IA 57

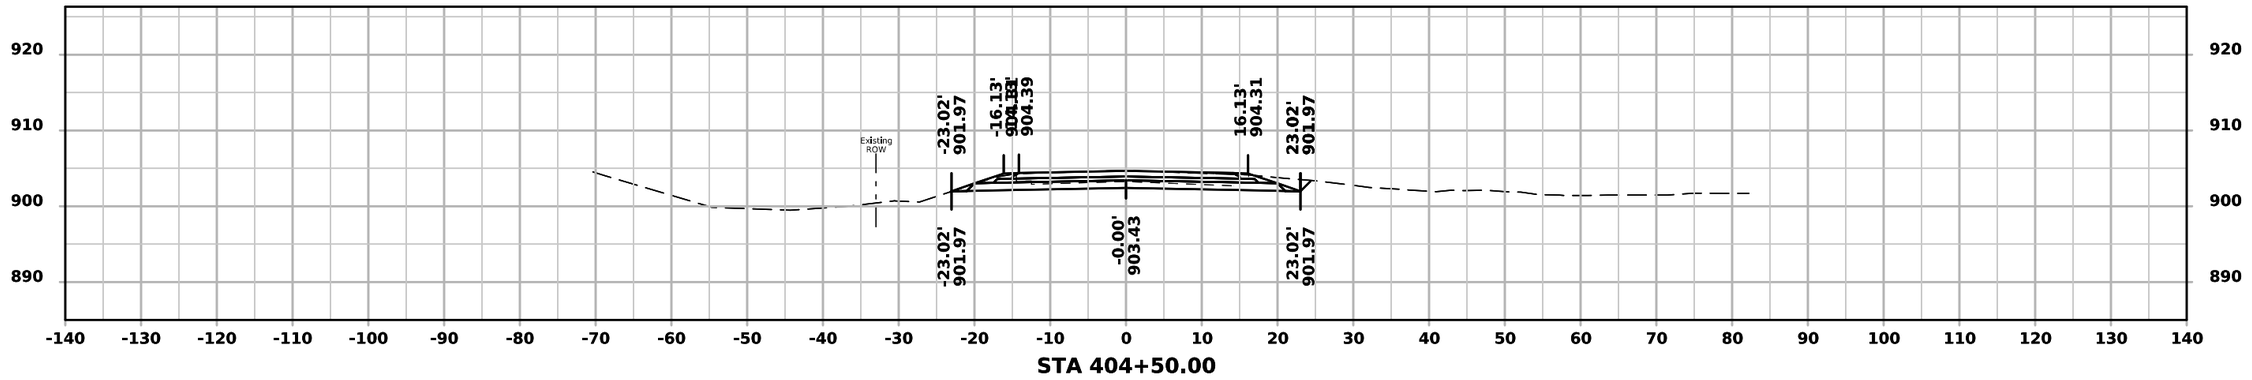

STA 404+50.00

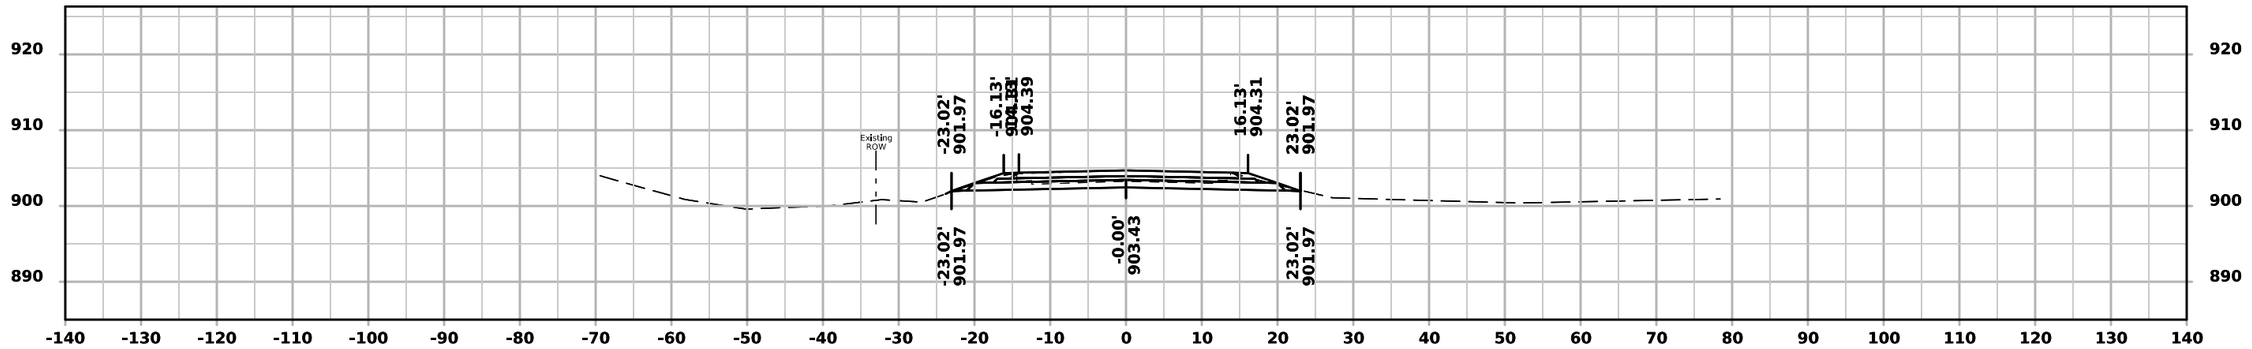

STA 404+00.00

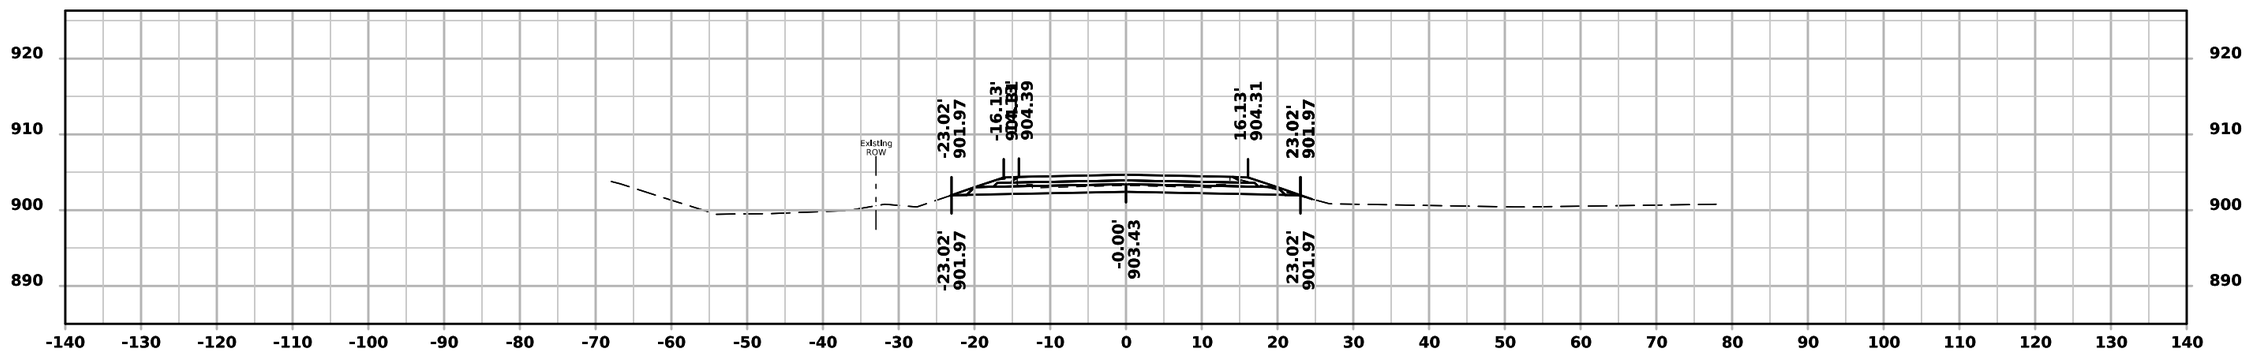


STA 403+50.00


FILE NO.	ENGLISH	DESIGN TEAM Rolando \ Johnson \ Suntken	BUTLER COUNTY	PROJECT NUMBER STP-057-1(044)--2C-12	SHEET NUMBER W.127

1:55:51 PM 5/4/2026 csuntke pw:\\NTPwint1.dot.int.lan:PWMain\Documents\Projects\1205701024\DistrictDesign\CADD Files\Cross_Sections\XS_IA57_BRDG1_to_BRDG2.dgn


ML - IA 57

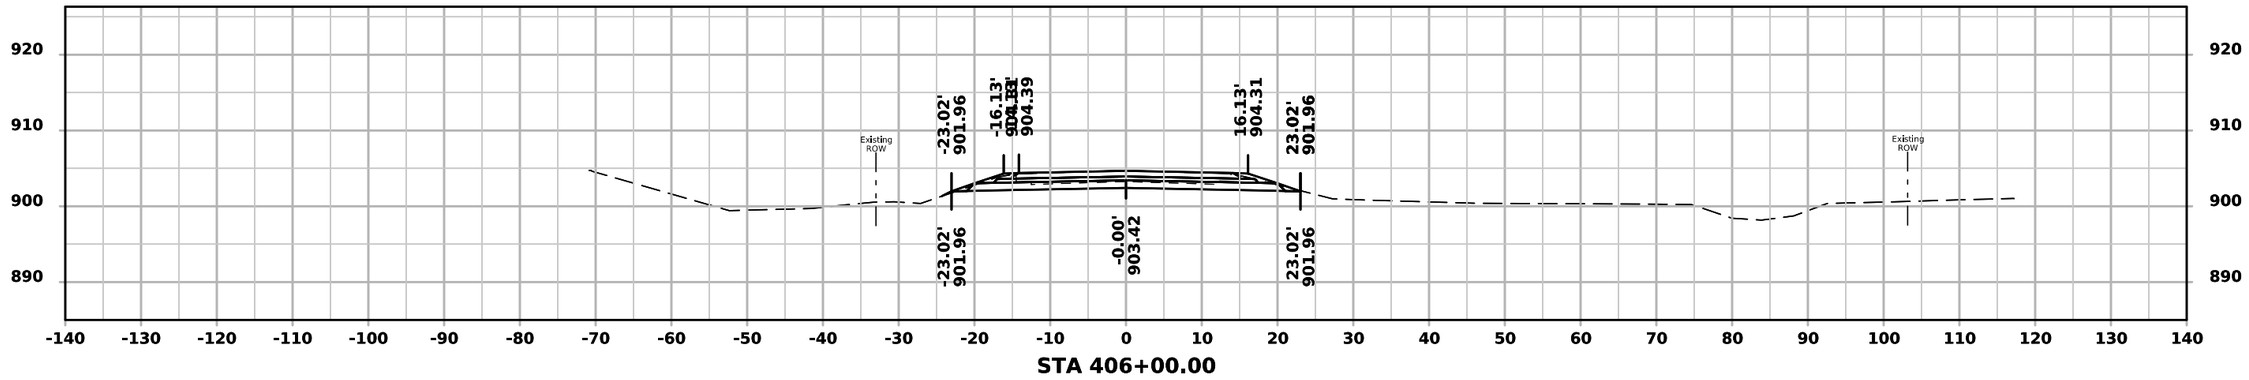

STA 406+00.00

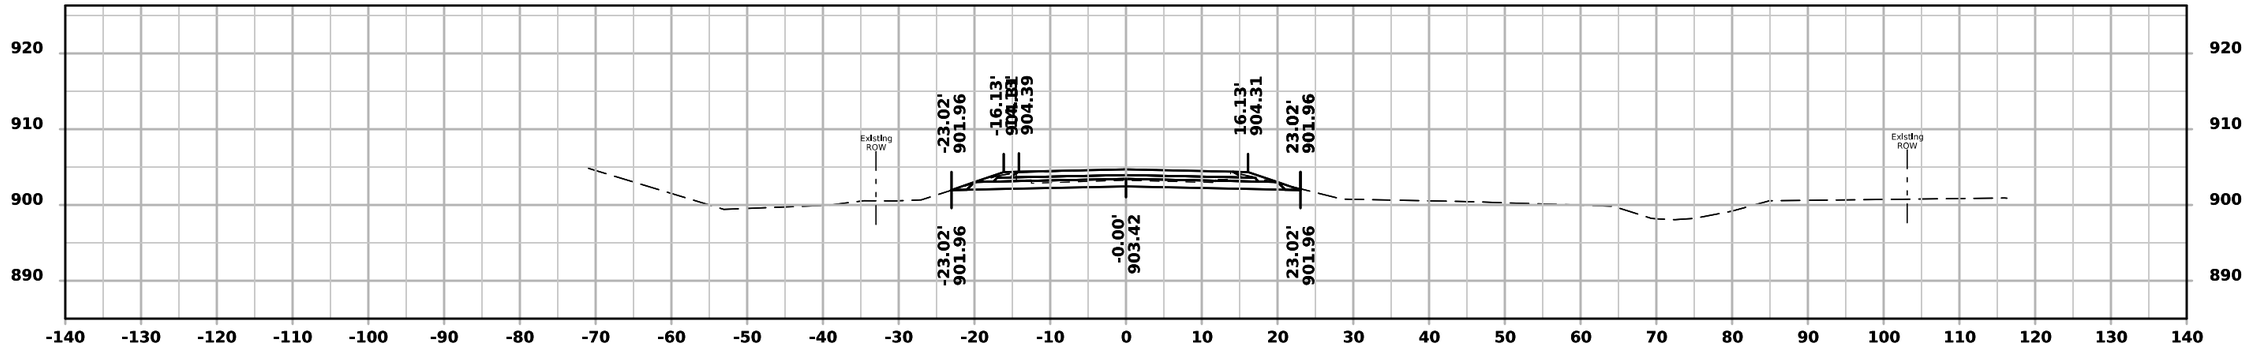

STA 405+50.00

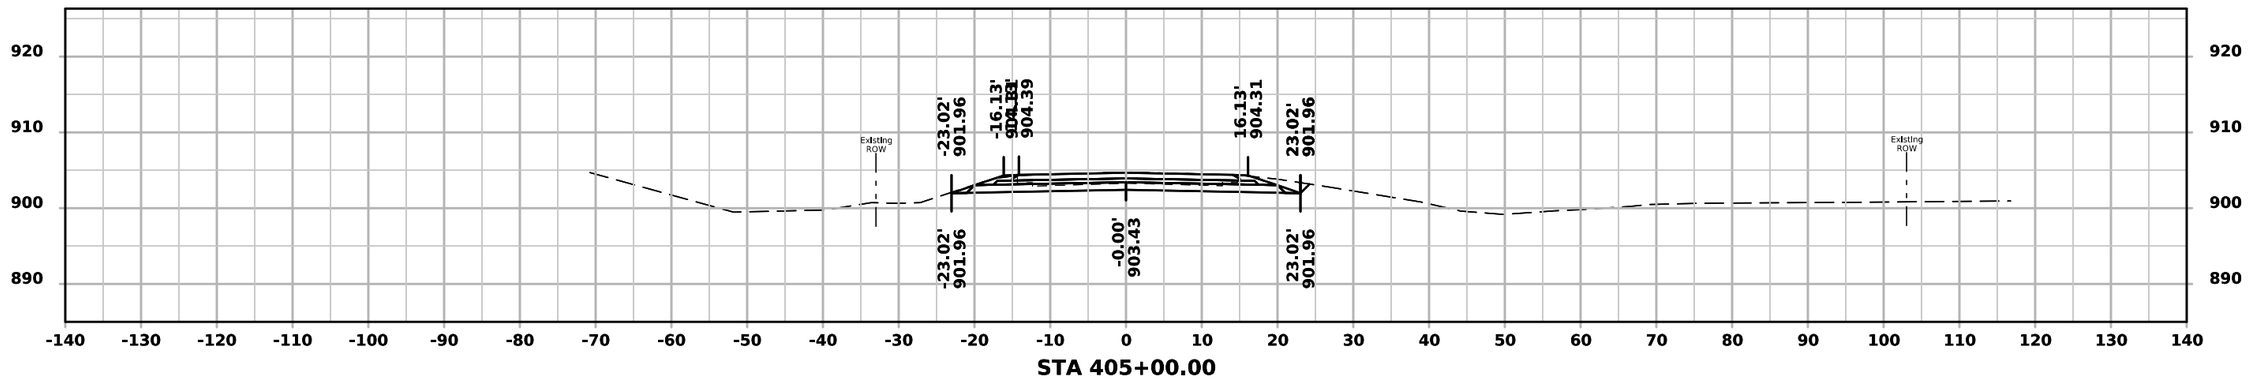


STA 405+00.00


FILE NO.	ENGLISH	DESIGN TEAM Rolando \ Johnson \ Suntken	BUTLER COUNTY	PROJECT NUMBER STP-057-1(044)--2C-12	SHEET NUMBER W.128

1:55:52 PM 5/4/2026 csuntke pw:\\NTPwint1.dot.int.lan:PWMain\Documents\Projects\1205701024\DistrictDesign\CADD Files\Cross_Sections\XS_IA57_BRDG1_to_BRDG2.dgn


ML - IA 57

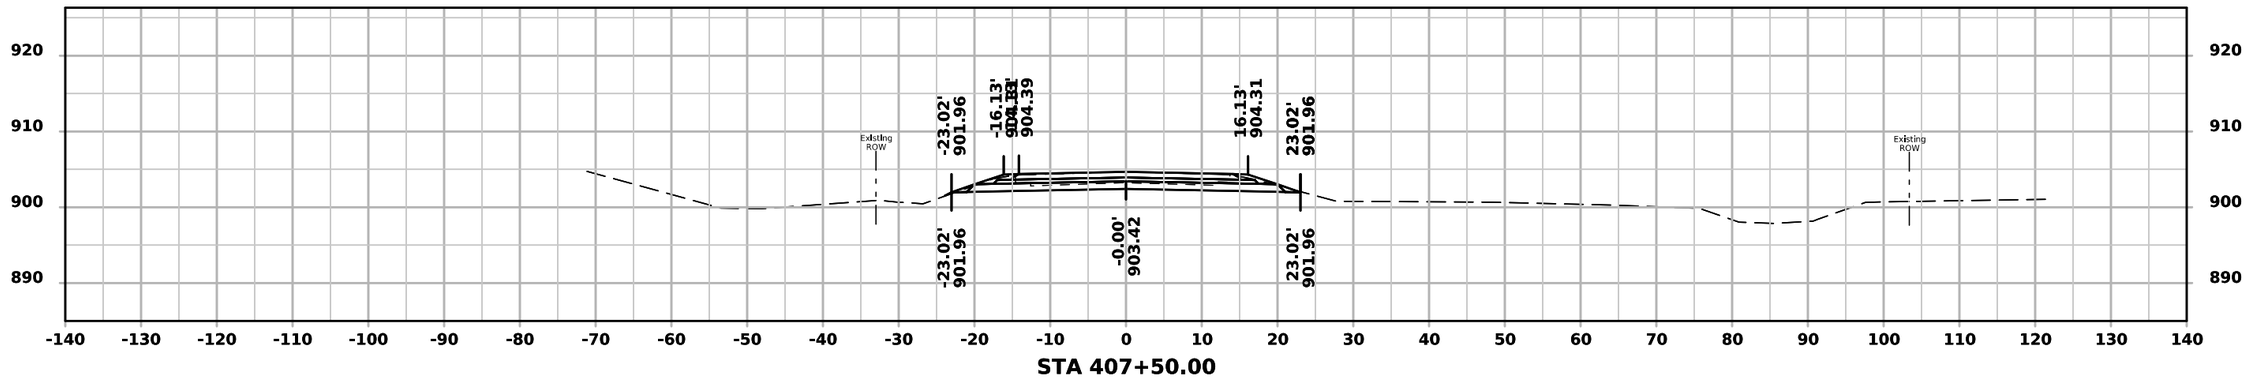

STA 407+50.00

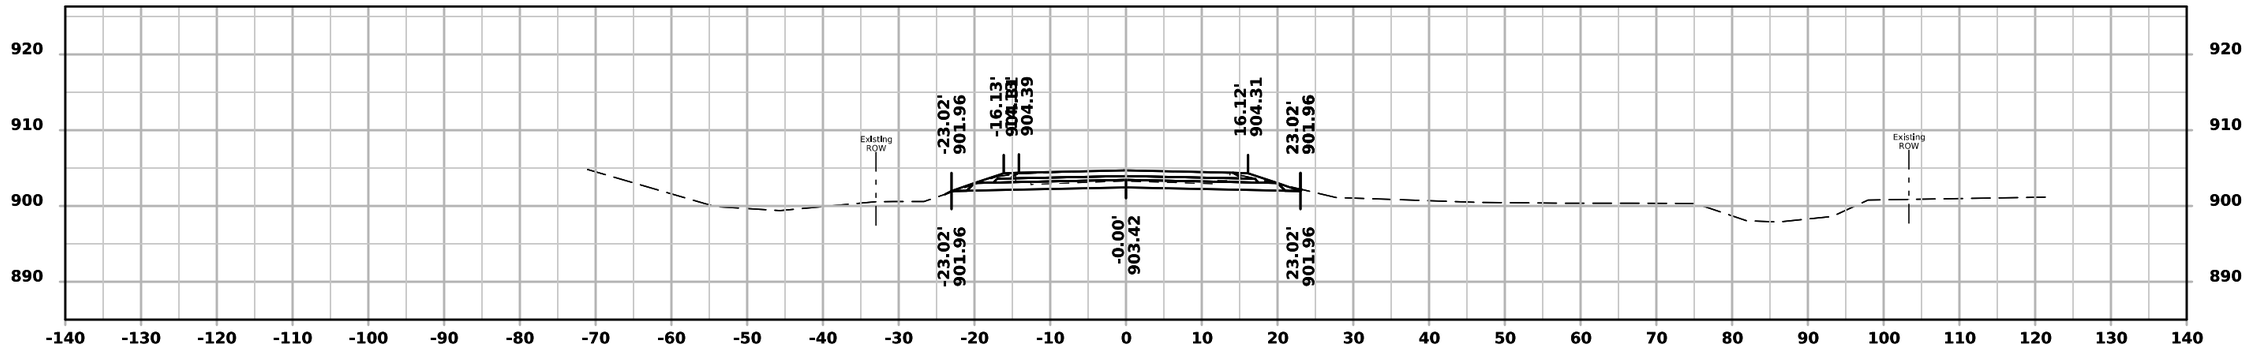

STA 407+00.00

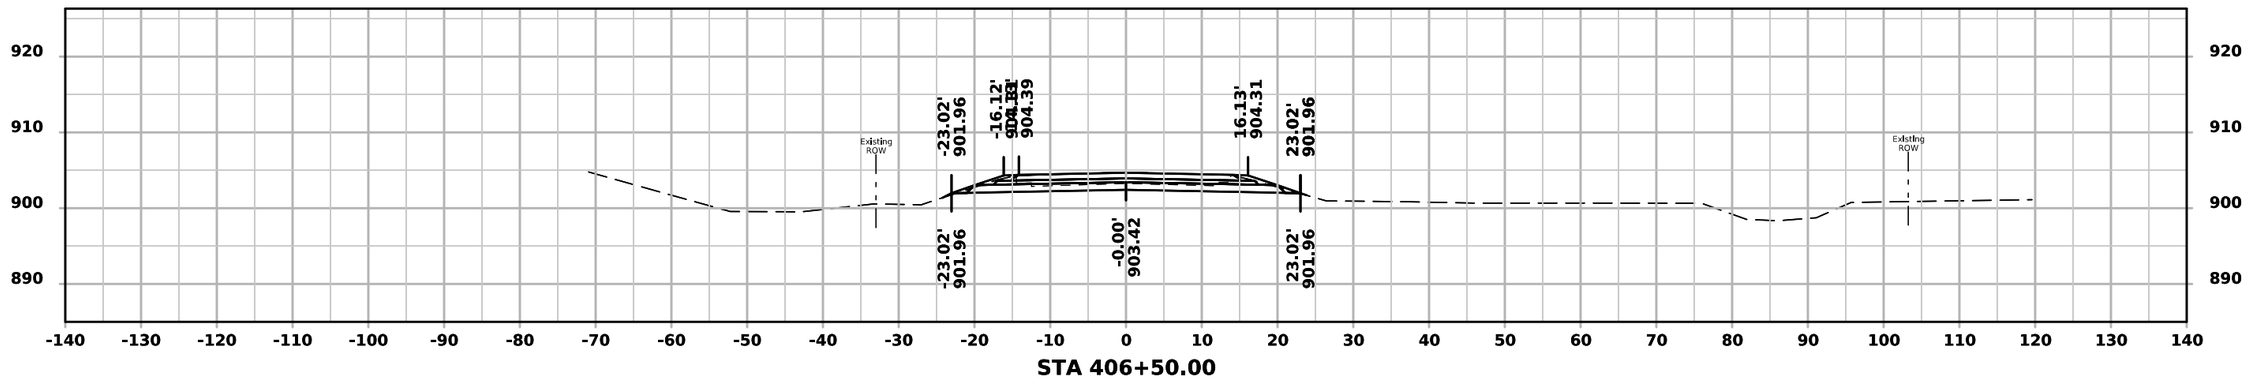


STA 406+50.00


FILE NO.	ENGLISH	DESIGN TEAM Rolando \ Johnson \ Suntken	BUTLER COUNTY	PROJECT NUMBER STP-057-1(044)--2C-12	SHEET NUMBER W.129

1:55:53 PM 5/4/2026 csuntke pw:\\NTPwint1.dot.int.lan:PWMain\Documents\Projects\1205701024\DistrictDesign\CADD Files\Cross_Sections\XS_IA57_BRDG1_to_BRDG2.dgn


ML - IA 57

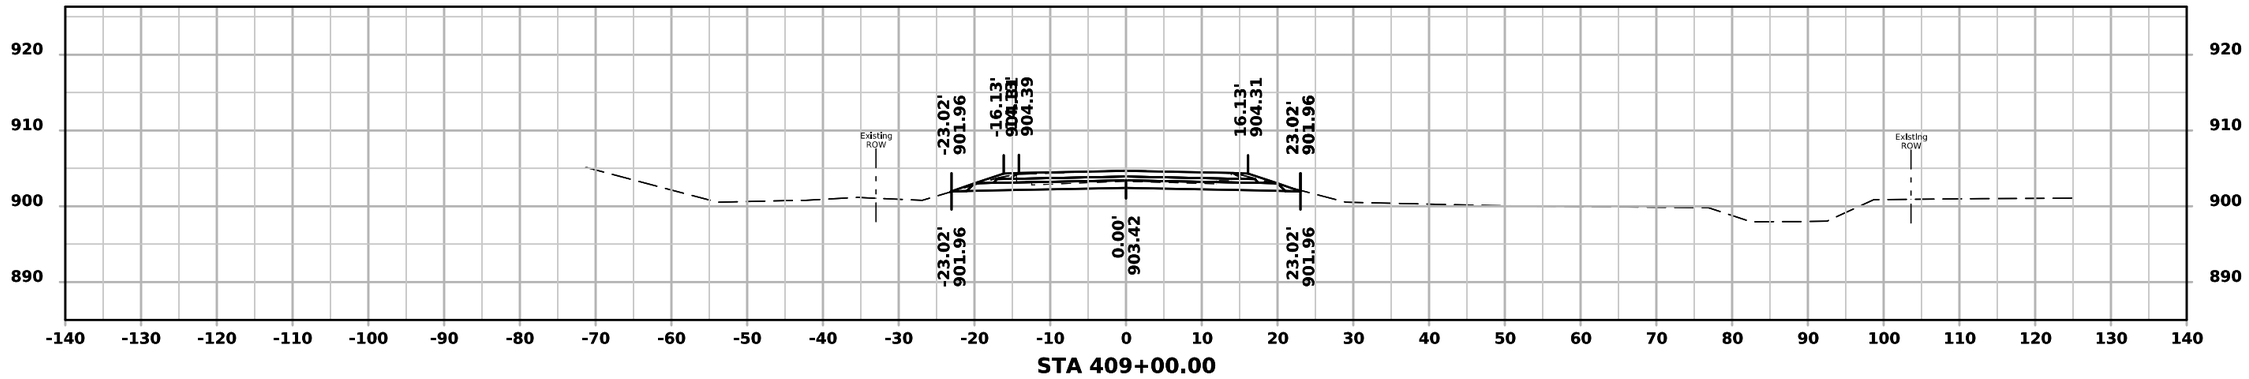

STA 409+00.00

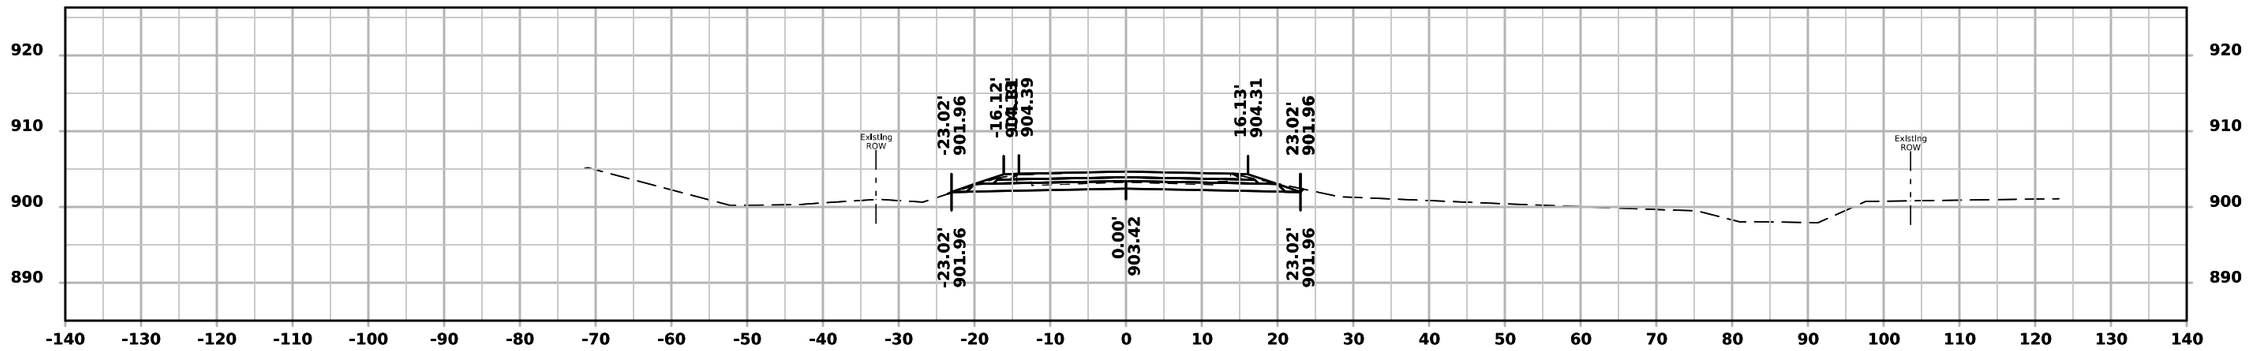

STA 408+50.00

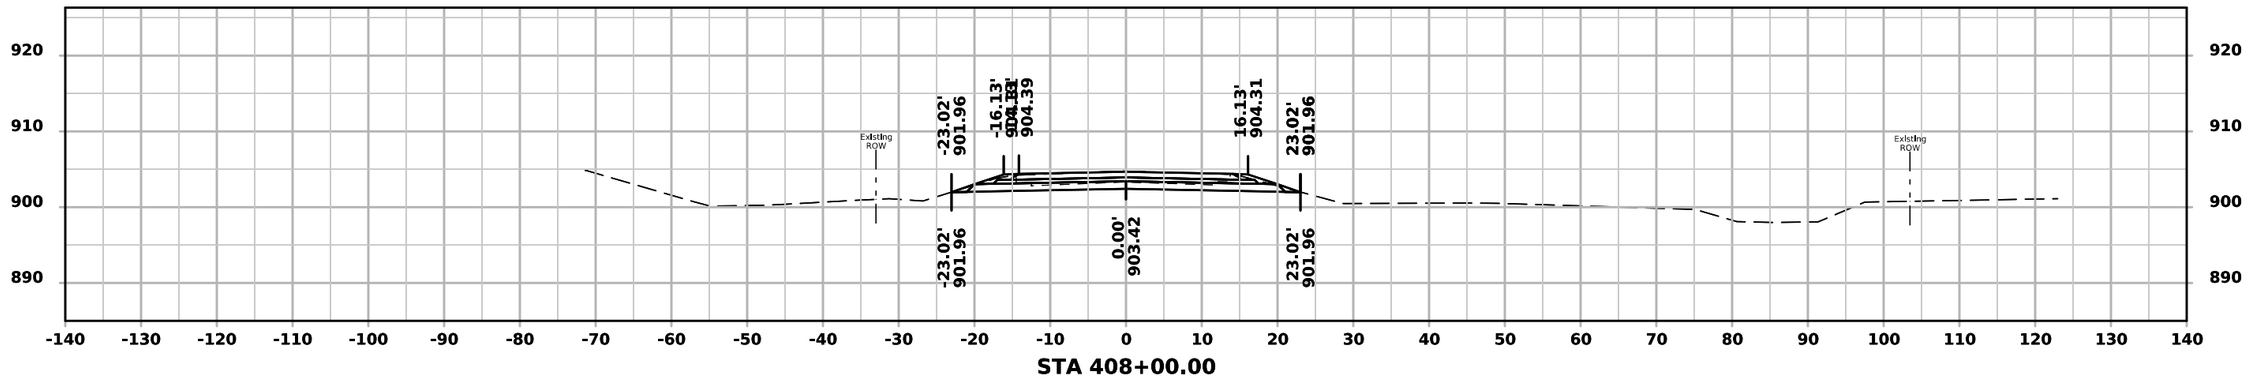


STA 408+00.00


FILE NO.	ENGLISH	DESIGN TEAM Rolando \ Johnson \ Suntken	BUTLER COUNTY	PROJECT NUMBER STP-057-1(044)--2C-12	SHEET NUMBER W.130

1:55:53 PM 5/4/2026 csuntke pw:\\NTPwint1.dot.int.lan:PWMain\Documents\Projects\1205701024\DistrictDesign\CADD Files\Cross_Sections\XS_IA57_BRDG1_to_BRDG2.dgn


ML - IA 57

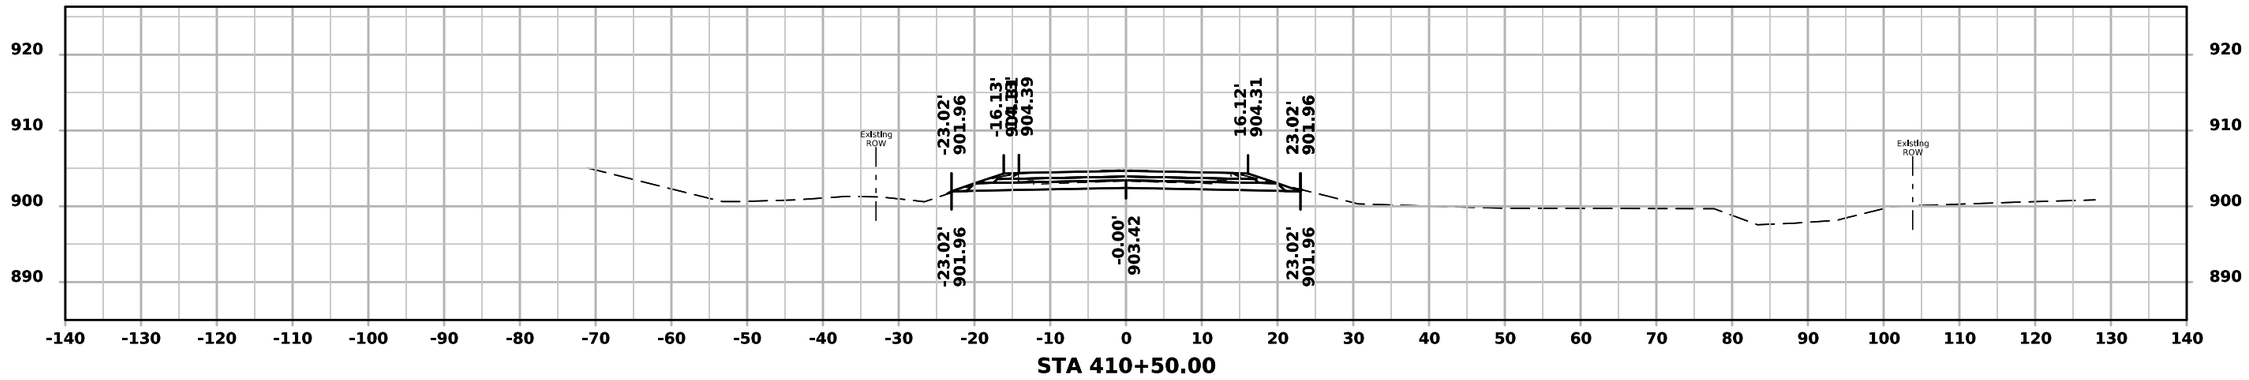

STA 410+50.00

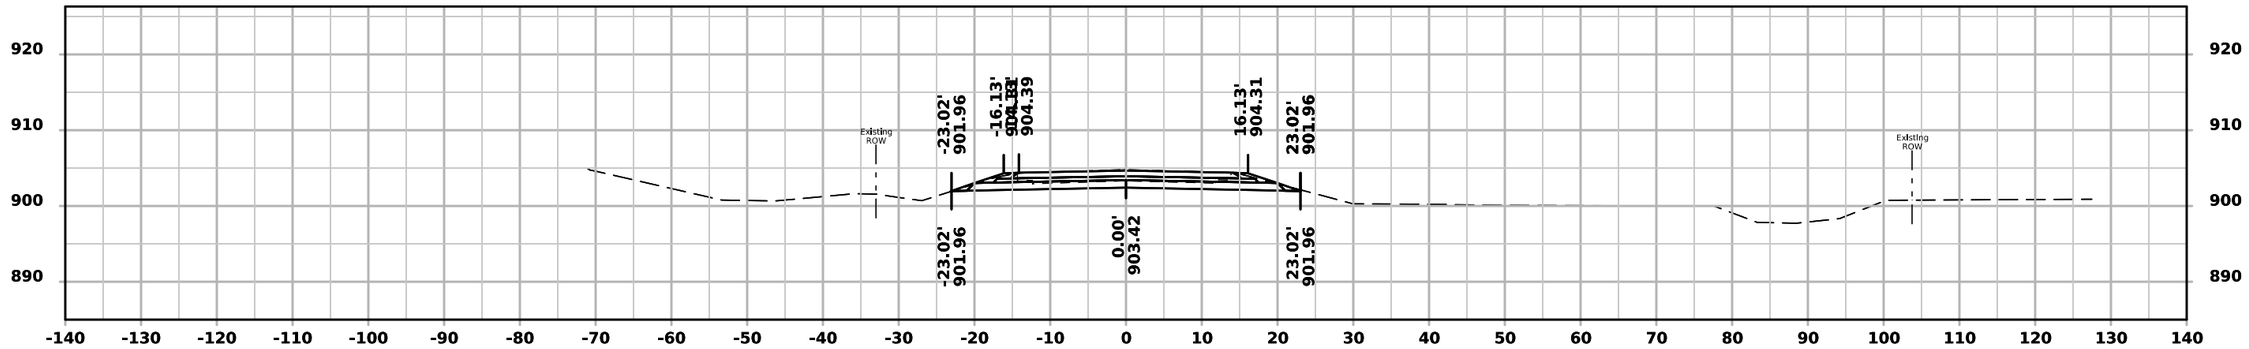

STA 410+00.00

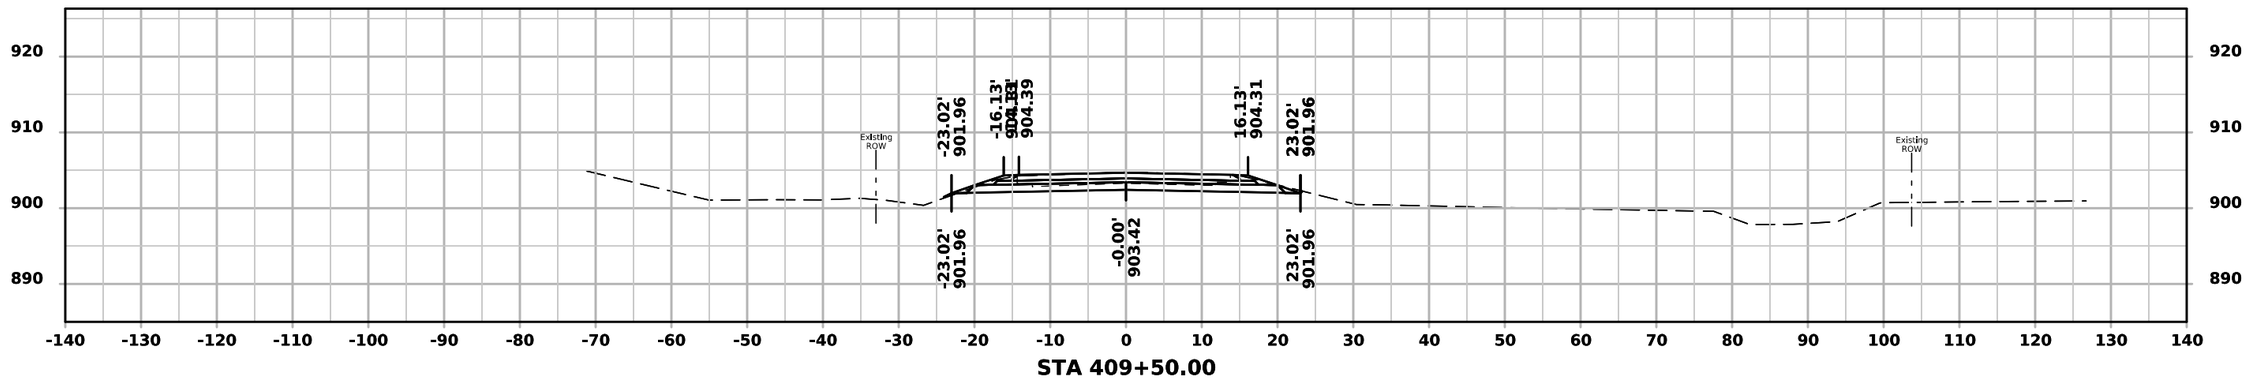


STA 409+50.00


FILE NO.	ENGLISH	DESIGN TEAM Rolando \ Johnson \ Suntken	BUTLER COUNTY	PROJECT NUMBER STP-057-1(044)--2C-12	SHEET NUMBER W.131

1:55:54 PM 5/4/2026 csuntke pw:\\NTPwint1.dot.int.lan:PWMain\Documents\Projects\1205701024\DistrictDesign\CADD Files\Cross_Sections\XS_IA57_BRDG1_to_BRDG2.dgn


ML - IA 57

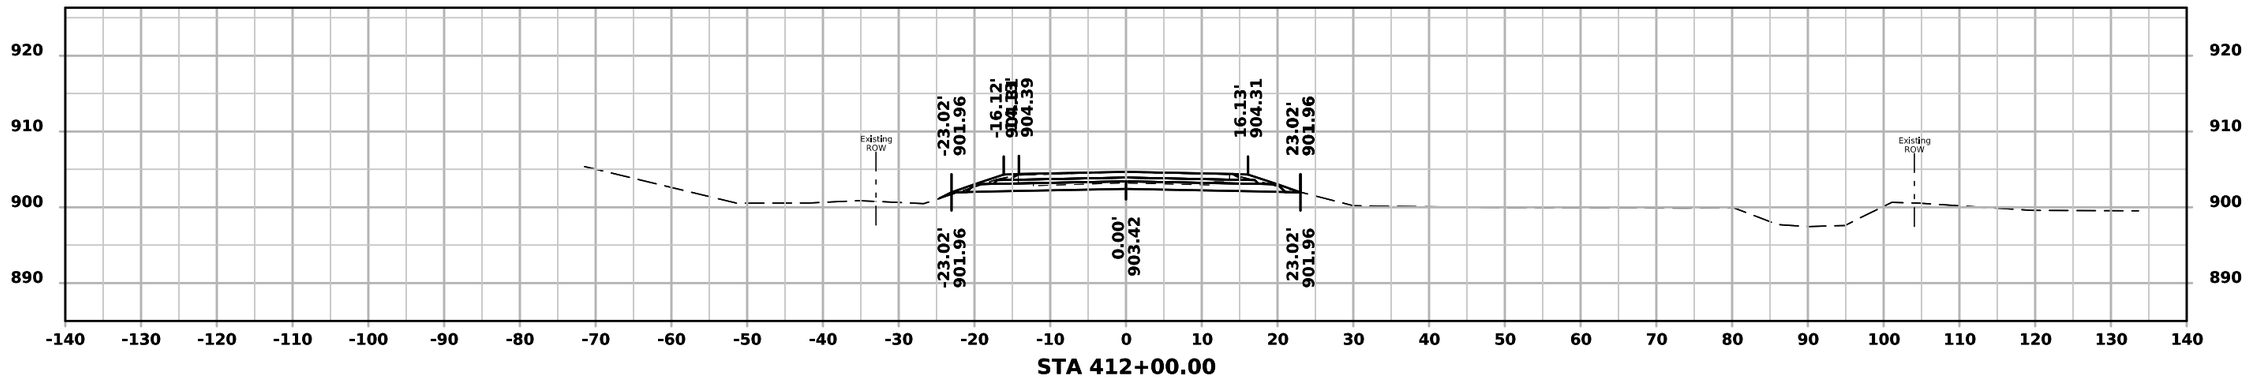

STA 412+00.00

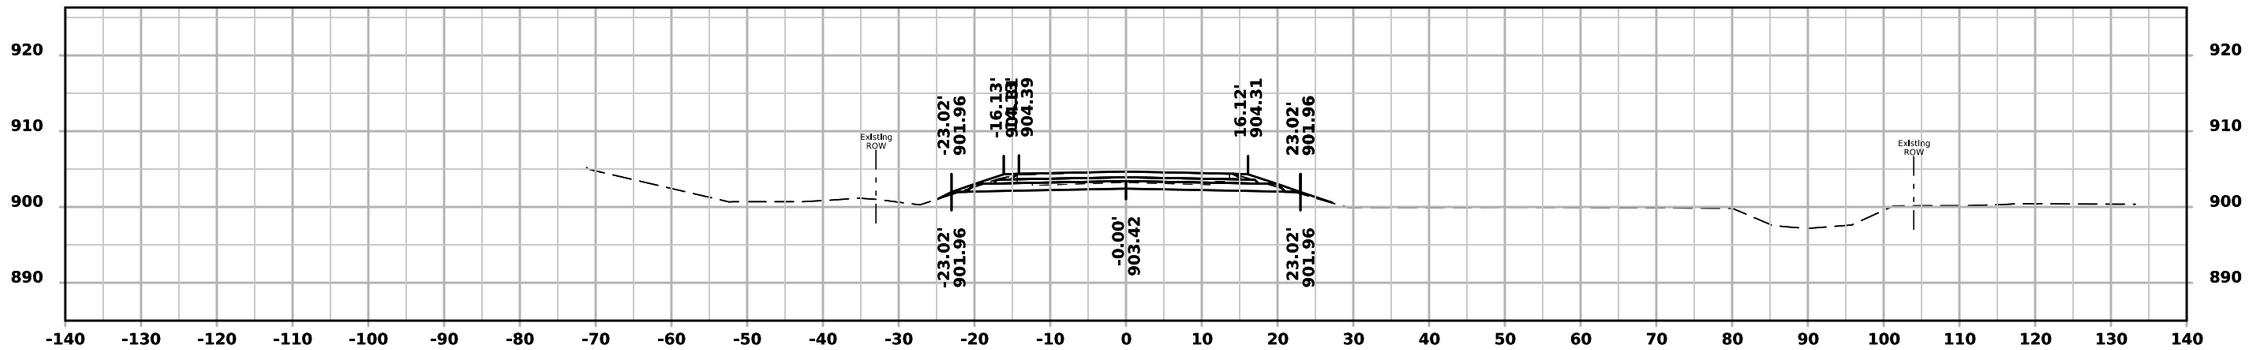

STA 411+50.00

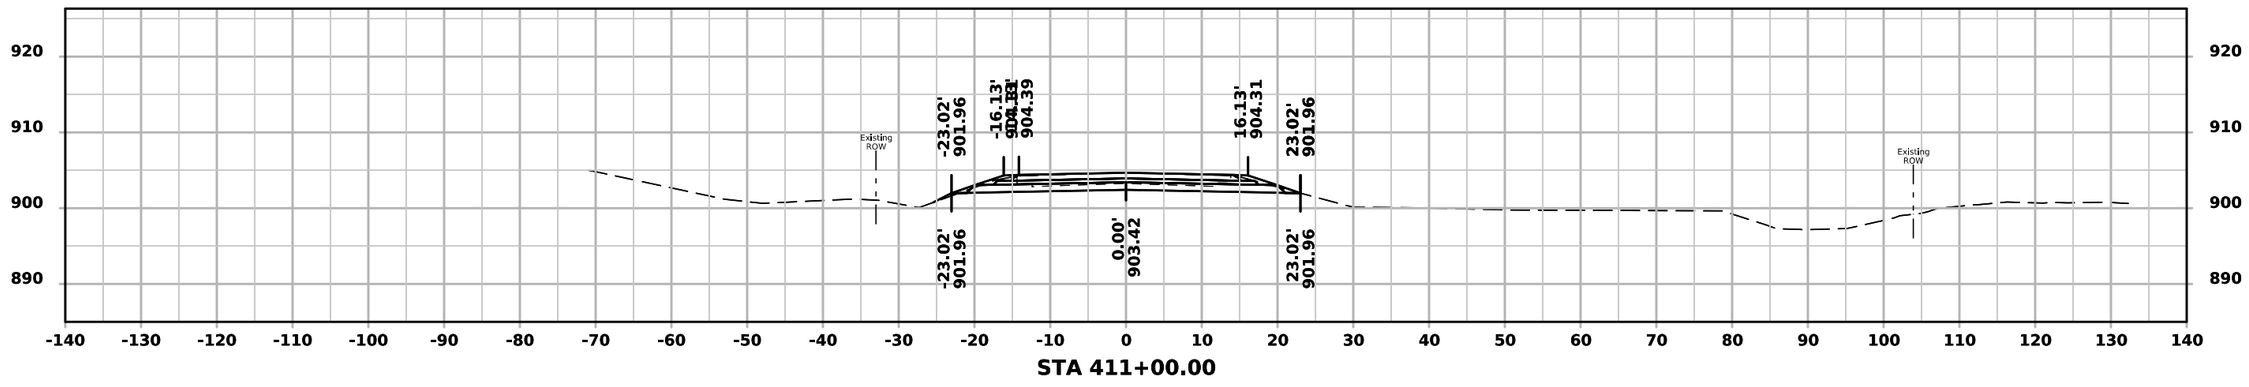


STA 411+00.00


FILE NO.	ENGLISH	DESIGN TEAM Rolando \ Johnson \ Suntken	BUTLER COUNTY	PROJECT NUMBER STP-057-1(044)--2C-12	SHEET NUMBER W.132

1:55:55 PM 5/4/2026 csuntke pw:\\NTPwint1.dot.int.lan:PWMain\Documents\Projects\1205701024\DistrictDesign\CADD Files\Cross_Sections\XS_IA57_BRDG1_to_BRDG2.dgn


ML - IA 57

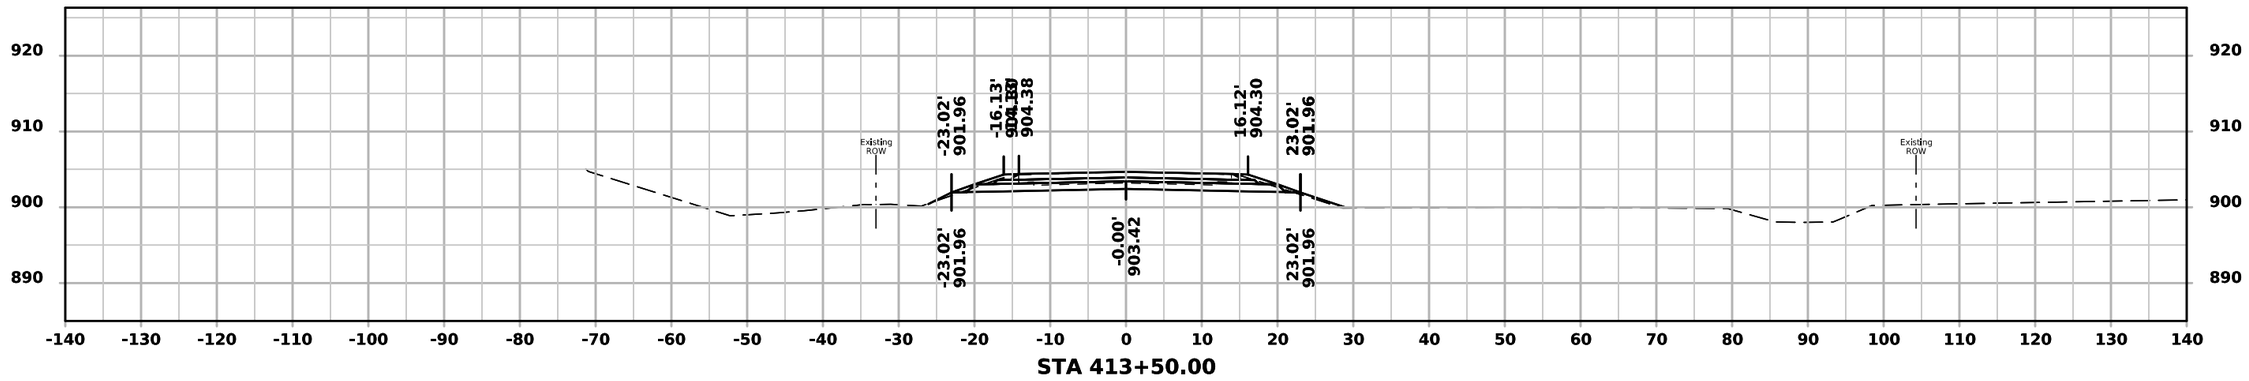

STA 413+50.00

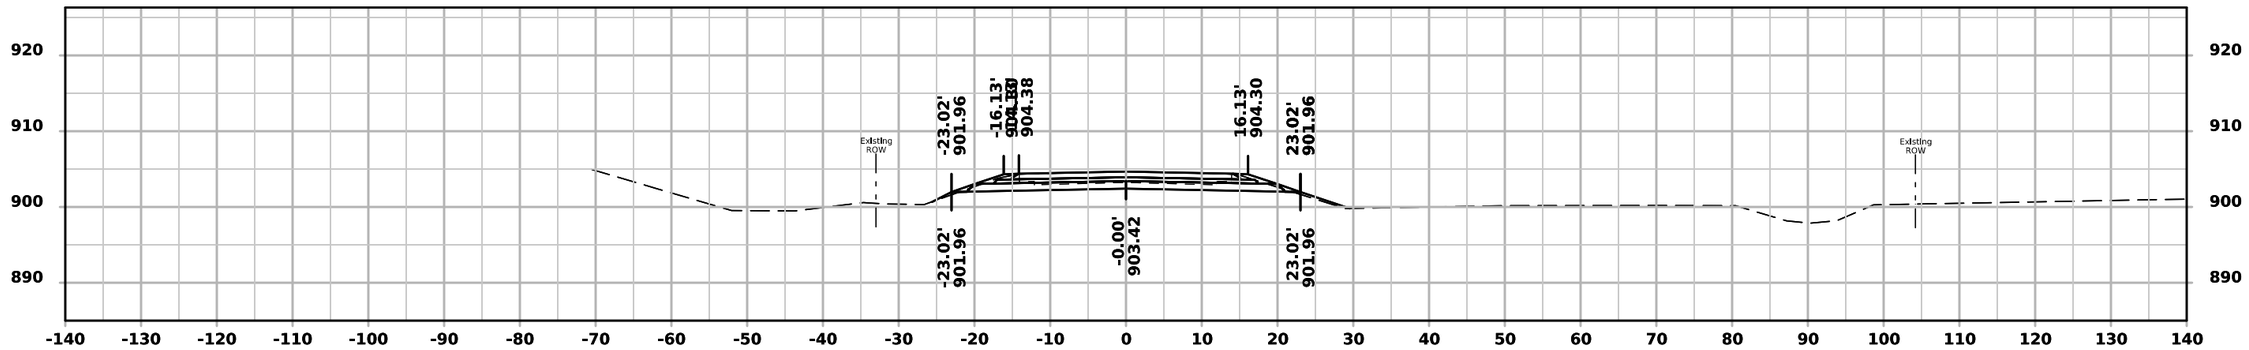

STA 413+00.00

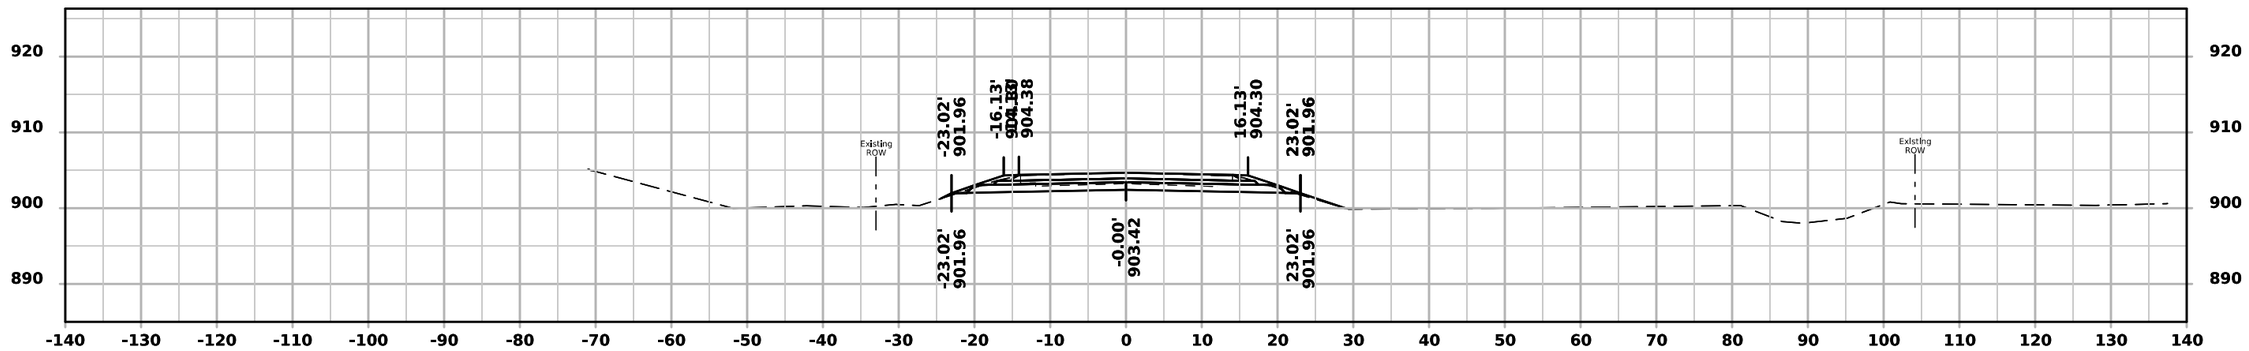


STA 412+50.00


FILE NO.	ENGLISH	DESIGN TEAM Rolando \ Johnson \ Suntken	BUTLER COUNTY	PROJECT NUMBER STP-057-1(044)--2C-12	SHEET NUMBER W.133

1:55:55 PM 5/4/2026 csuntke pw:\\NTPwint1.dot.int.lan:PWMain\Documents\Projects\1205701024\DistrictDesign\CADD Files\Cross_Sections\XS_IA57_BRDG1_to_BRDG2.dgn


ML - IA 57

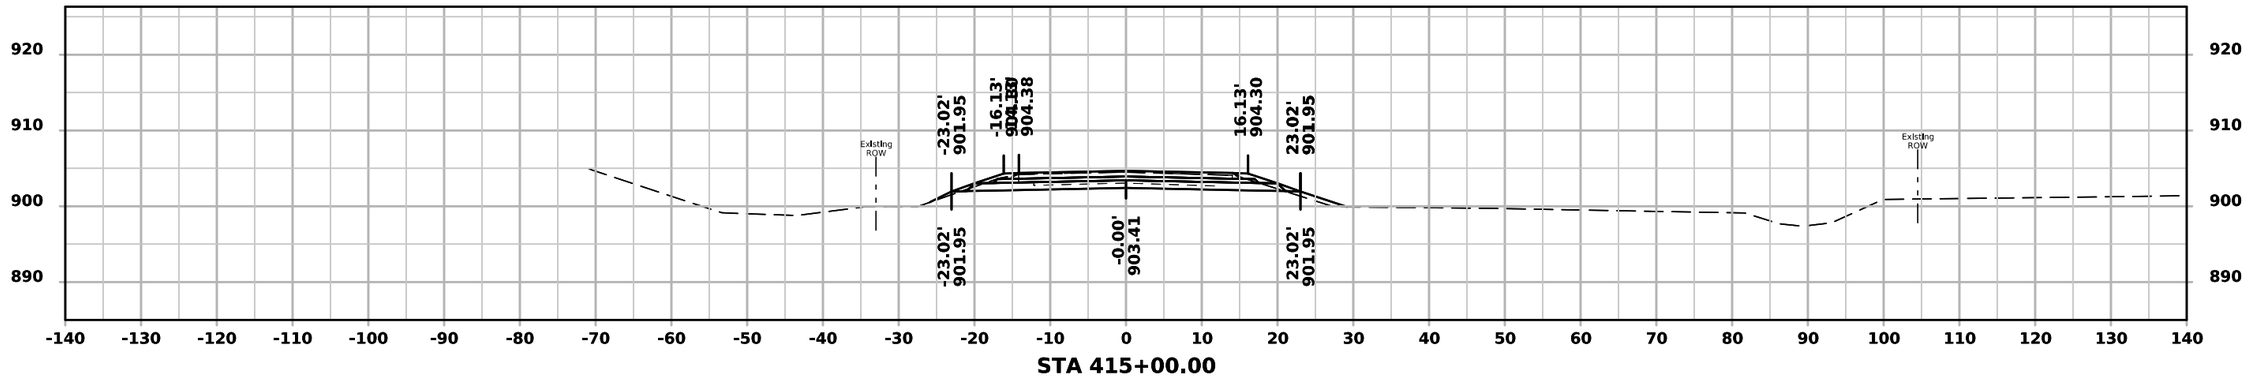

STA 415+00.00

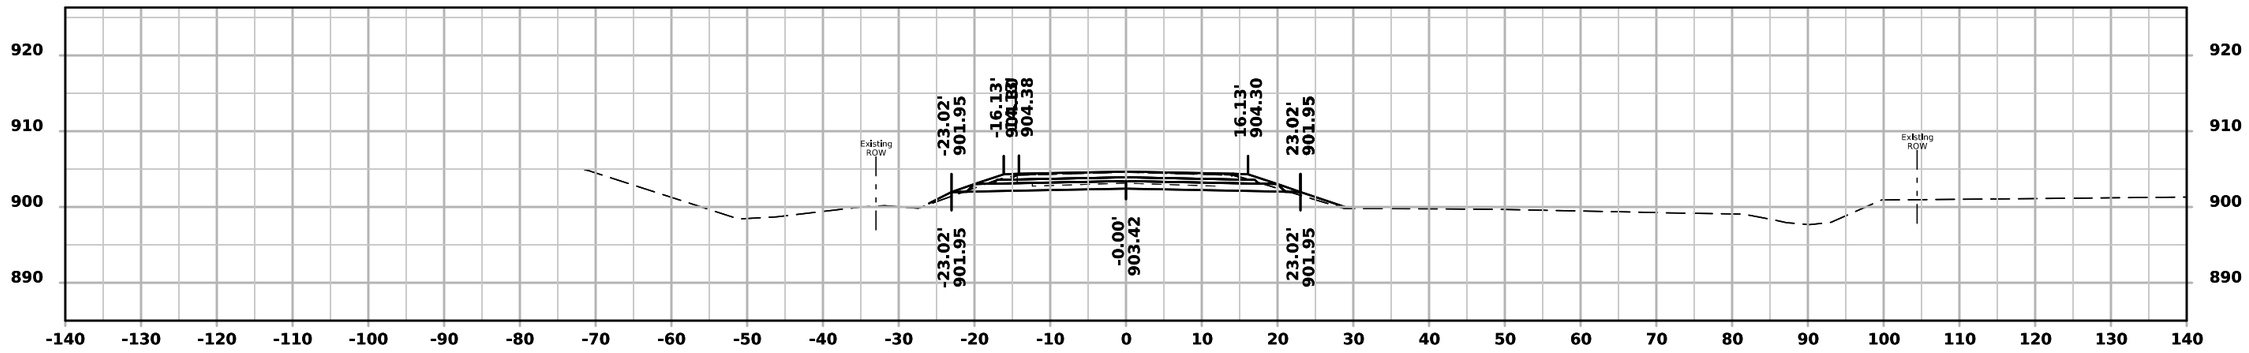

STA 414+50.00

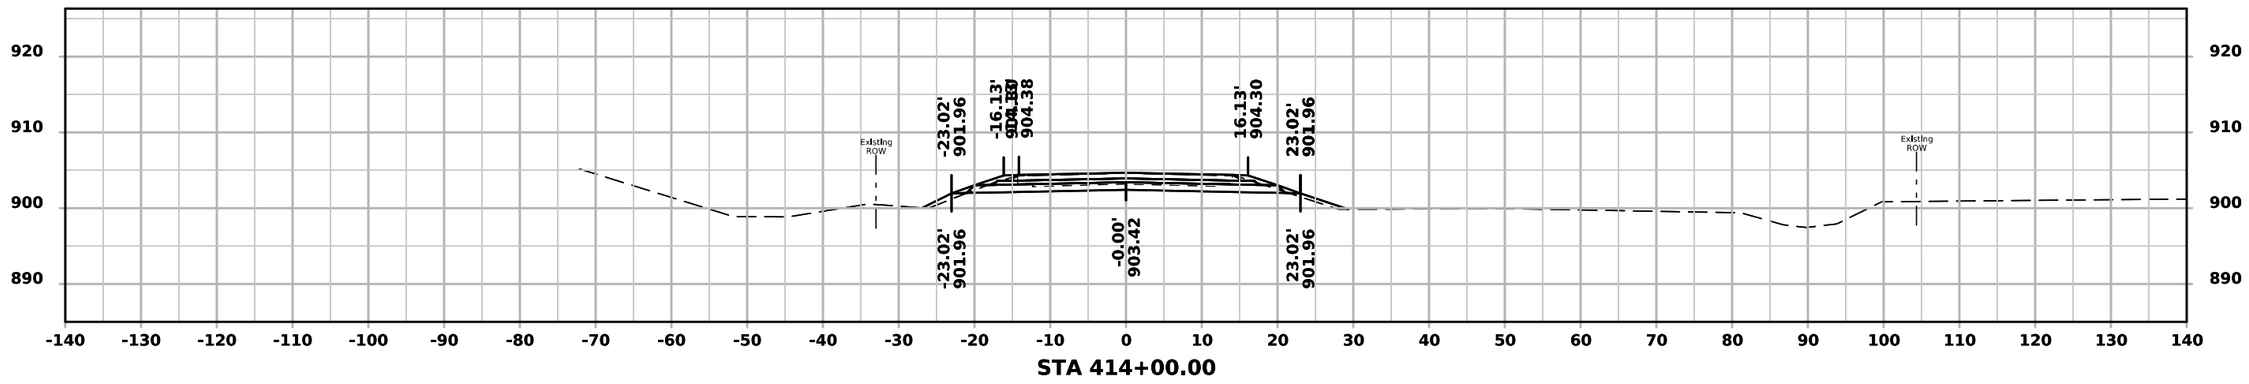


STA 414+00.00


FILE NO.	ENGLISH	DESIGN TEAM Rolando \ Johnson \ Suntken	BUTLER COUNTY	PROJECT NUMBER STP-057-1(044)--2C-12	SHEET NUMBER W.134

1:55:56 PM 5/4/2026 csuntke pw:\\NTPwint1.dot.int.lan:PWMain\Documents\Projects\1205701024\DistrictDesign\CADD Files\Cross_Sections\XS_IA57_BRDG1_to_BRDG2.dgn


ML - IA 57

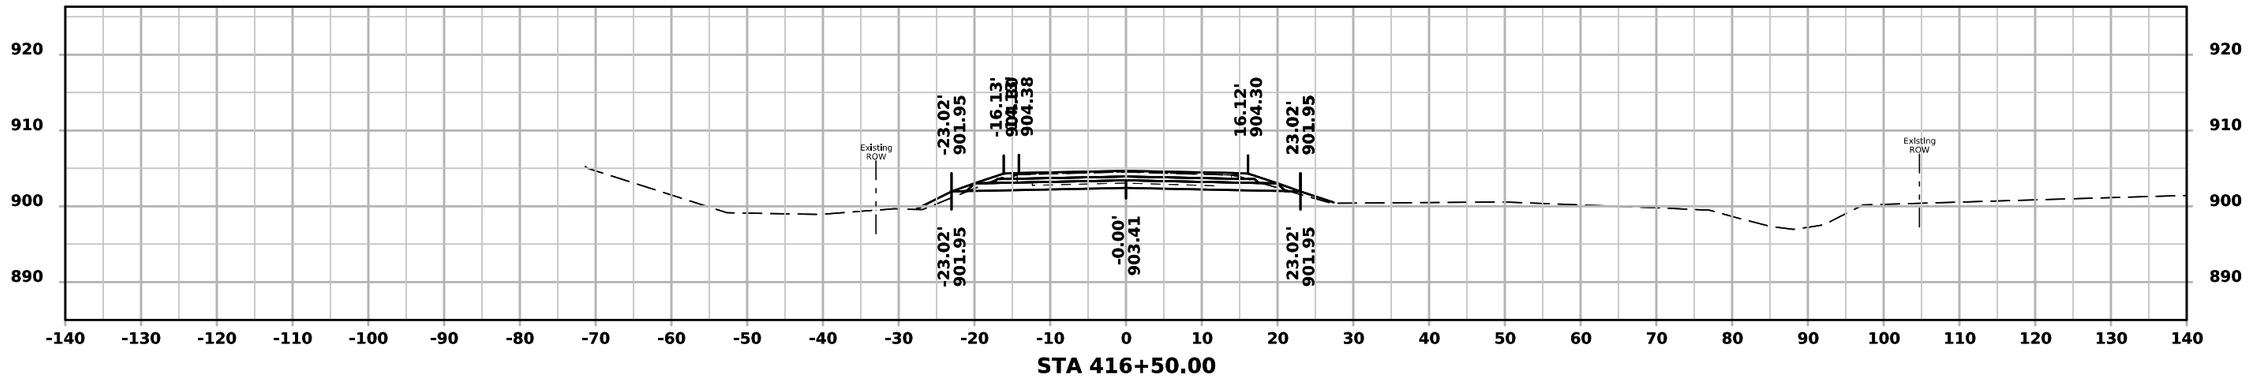

STA 416+50.00

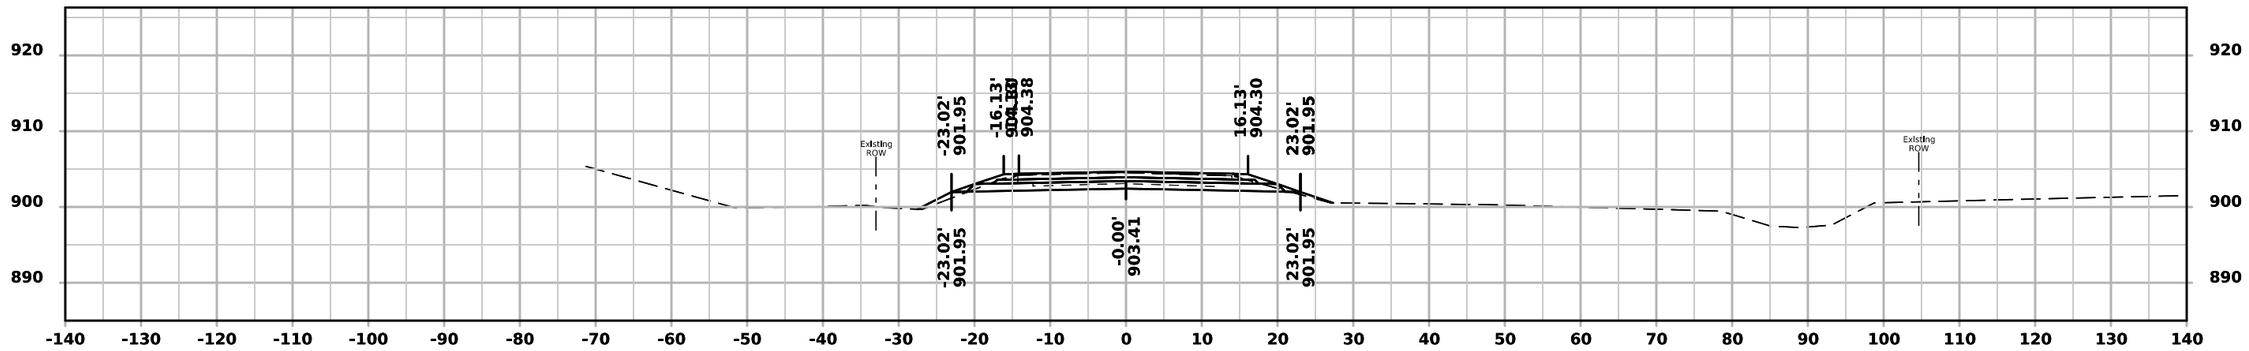

STA 416+00.00

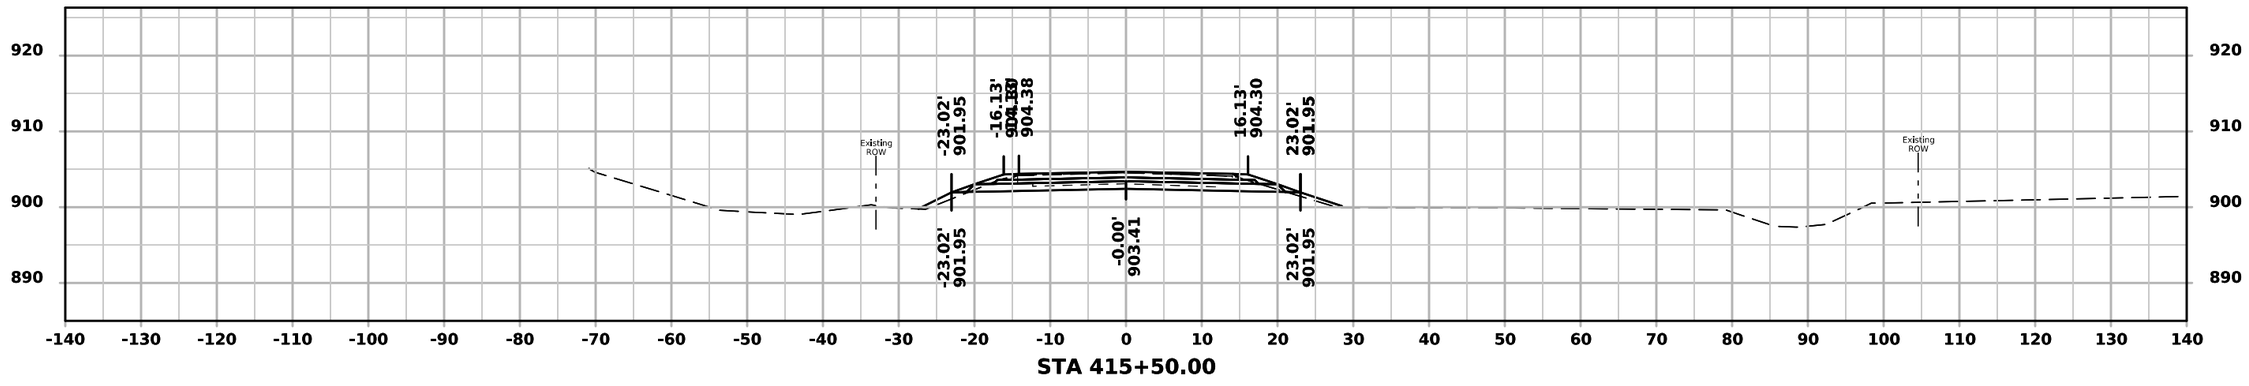


STA 415+50.00


FILE NO.	ENGLISH	DESIGN TEAM Rolando \ Johnson \ Suntken	BUTLER COUNTY	PROJECT NUMBER STP-057-1(044)--2C-12	SHEET NUMBER W.135

1:55:57 PM 5/4/2026 csuntke pw:\\NTPwint1.dot.int.lan:PWMain\Documents\Projects\1205701024\DistrictDesign\CADD Files\Cross_Sections\XS_IA57_BRDG1_to_BRDG2.dgn


ML - IA 57

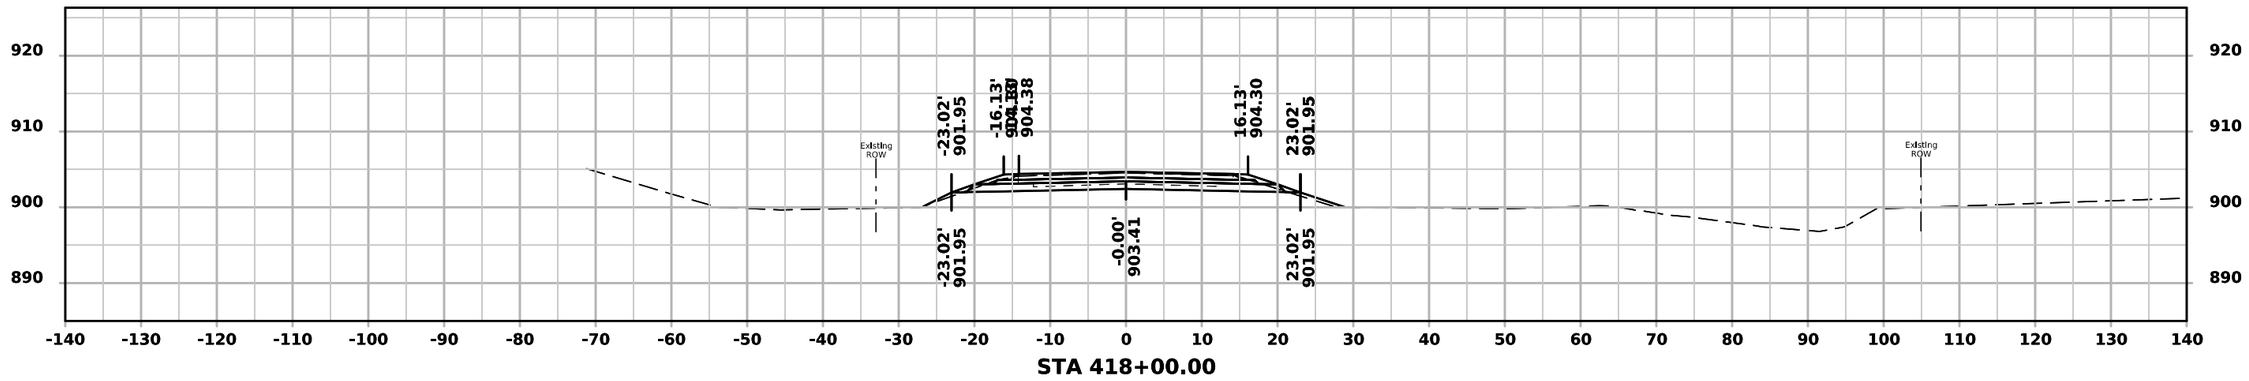

STA 418+00.00

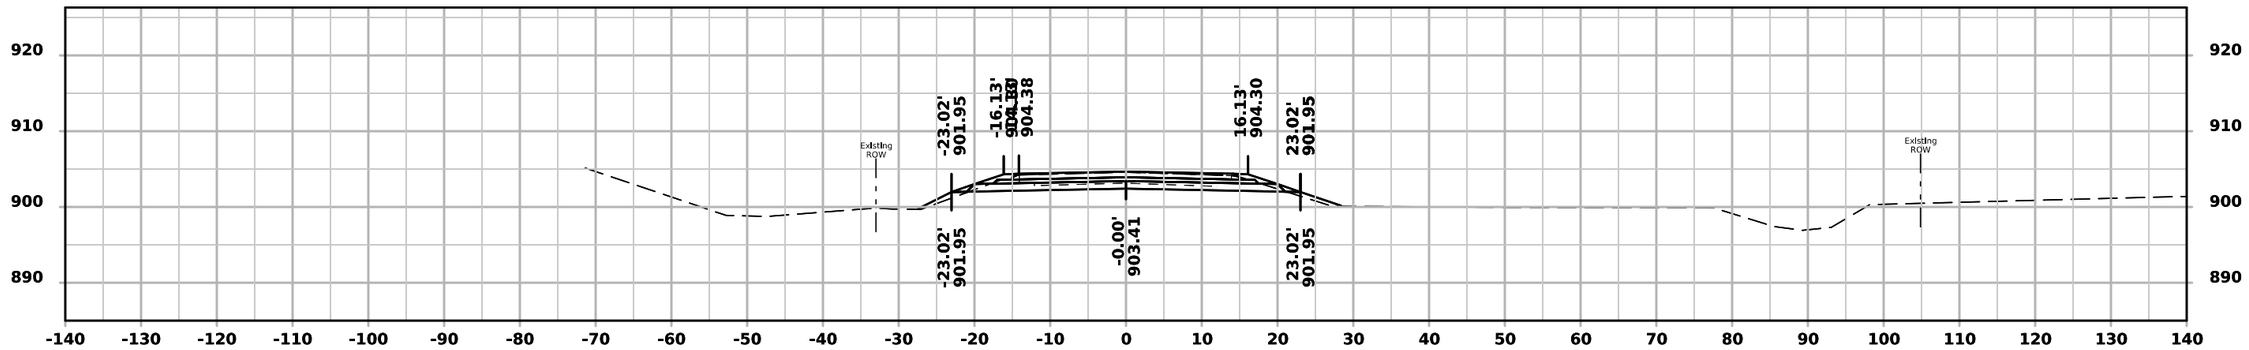

STA 417+50.00

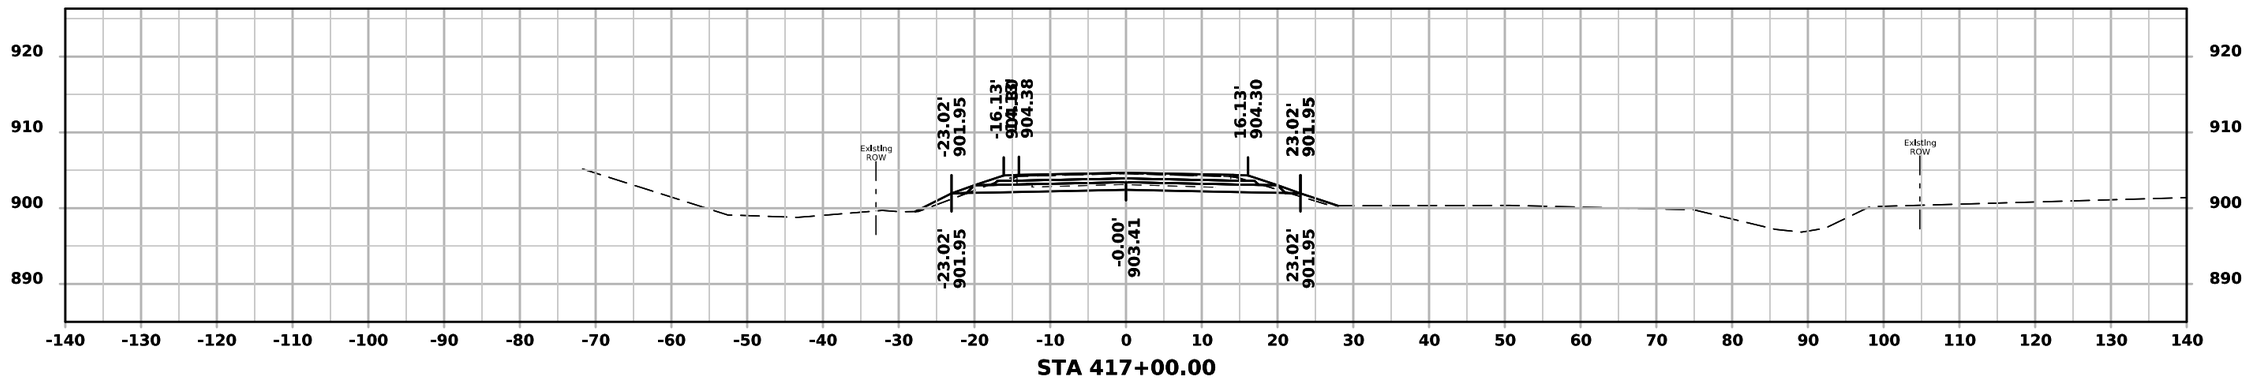


STA 417+00.00


FILE NO.	ENGLISH	DESIGN TEAM Rolando \ Johnson \ Suntken	BUTLER COUNTY	PROJECT NUMBER STP-057-1(044)--2C-12	SHEET NUMBER W.136

1:55:57 PM 5/4/2026 csuntke pw:\\NTPwint1.dot.int.lan:PWMain\Documents\Projects\1205701024\DistrictDesign\CADD Files\Cross_Sections\XS_IA57_BRDG1_to_BRDG2.dgn


ML - IA 57

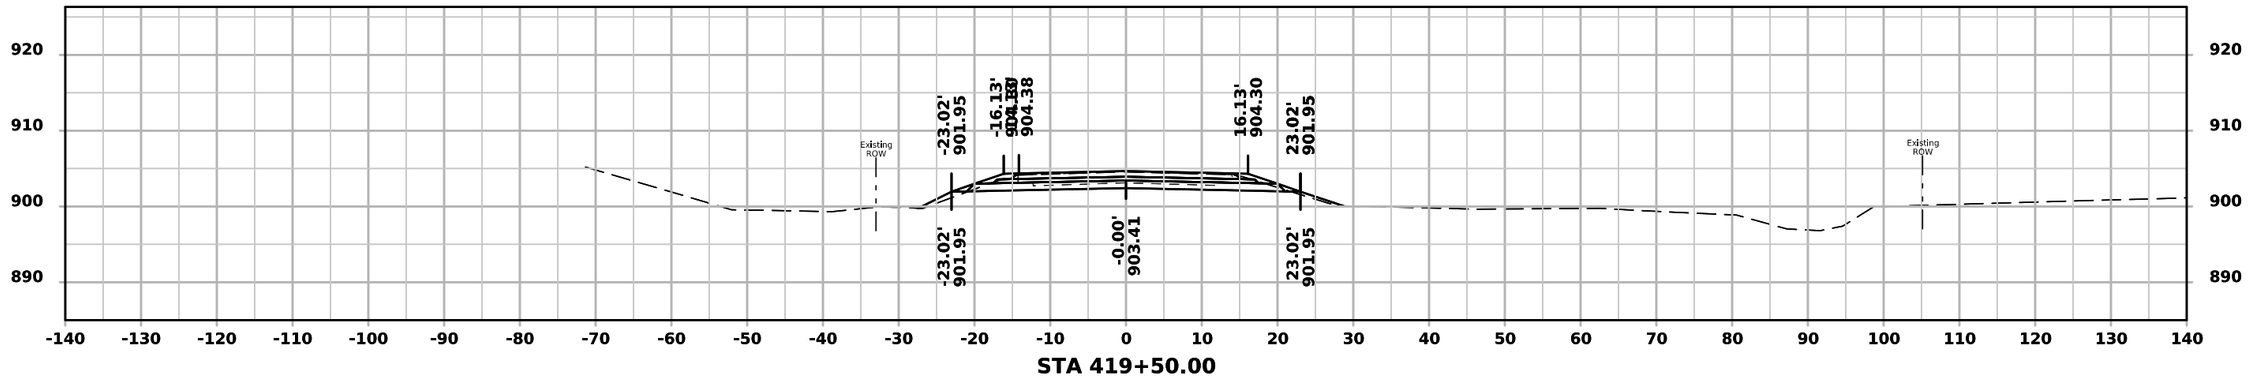

STA 419+50.00

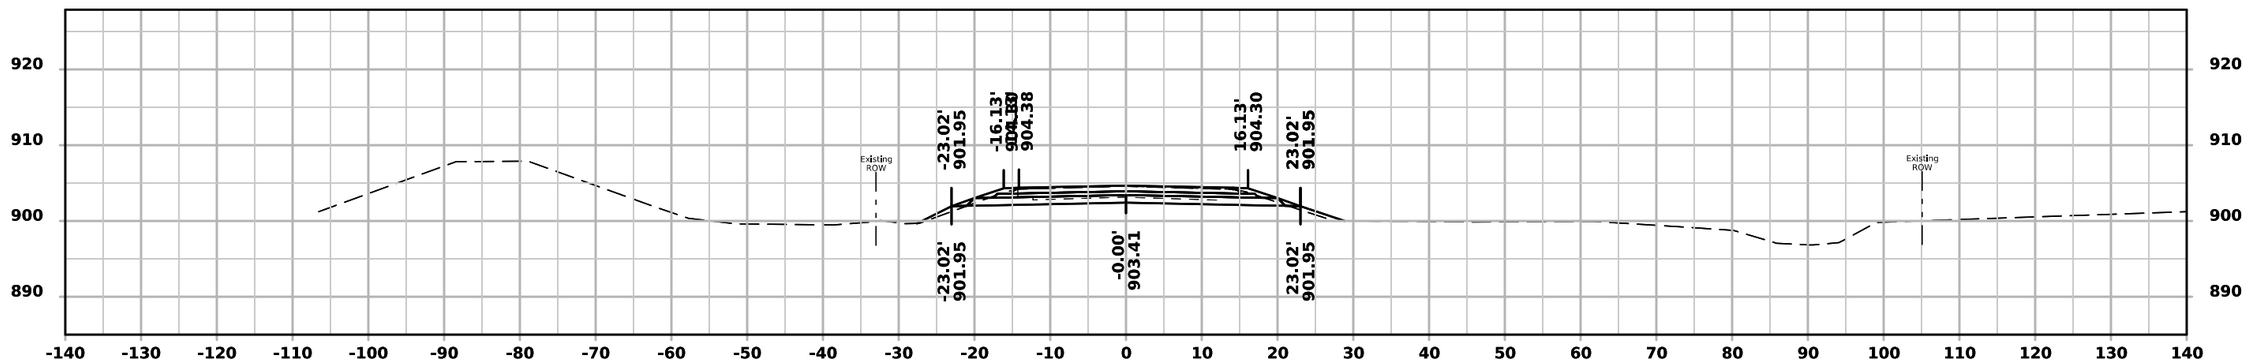

STA 419+00.00

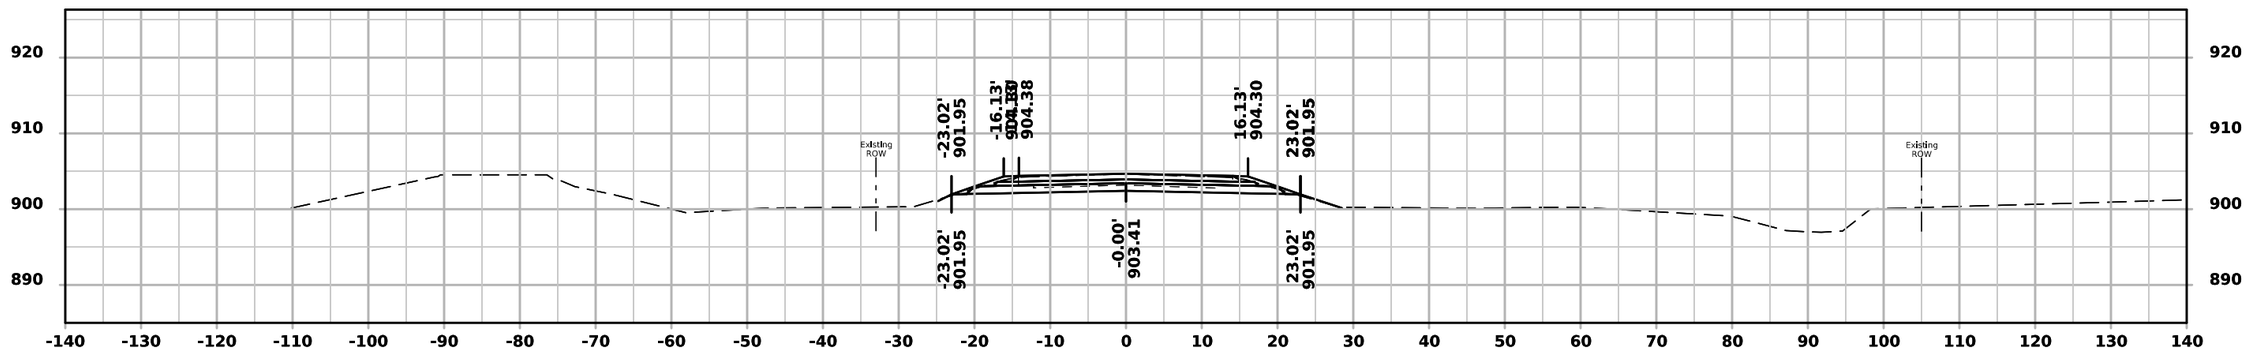


STA 418+50.00


FILE NO.	ENGLISH	DESIGN TEAM Rolando \ Johnson \ Suntken	BUTLER COUNTY	PROJECT NUMBER STP-057-1(044)--2C-12	SHEET NUMBER W.137

1:55:58 PM 5/4/2026 csuntke pw:\\NTPwint1.dot.int.lan:PWMain\Documents\Projects\1205701024\DistrictDesign\CADD Files\Cross_Sections\XS_IA57_BRDG1_to_BRDG2.dgn


ML - IA 57

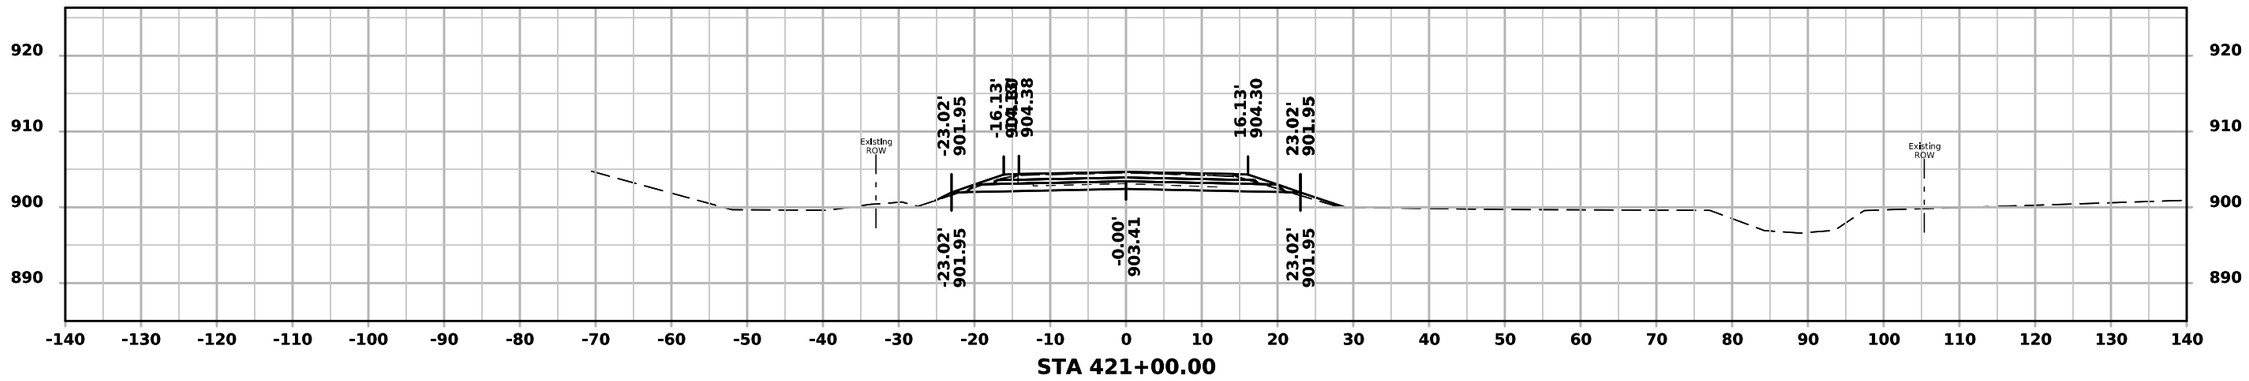

STA 421+00.00

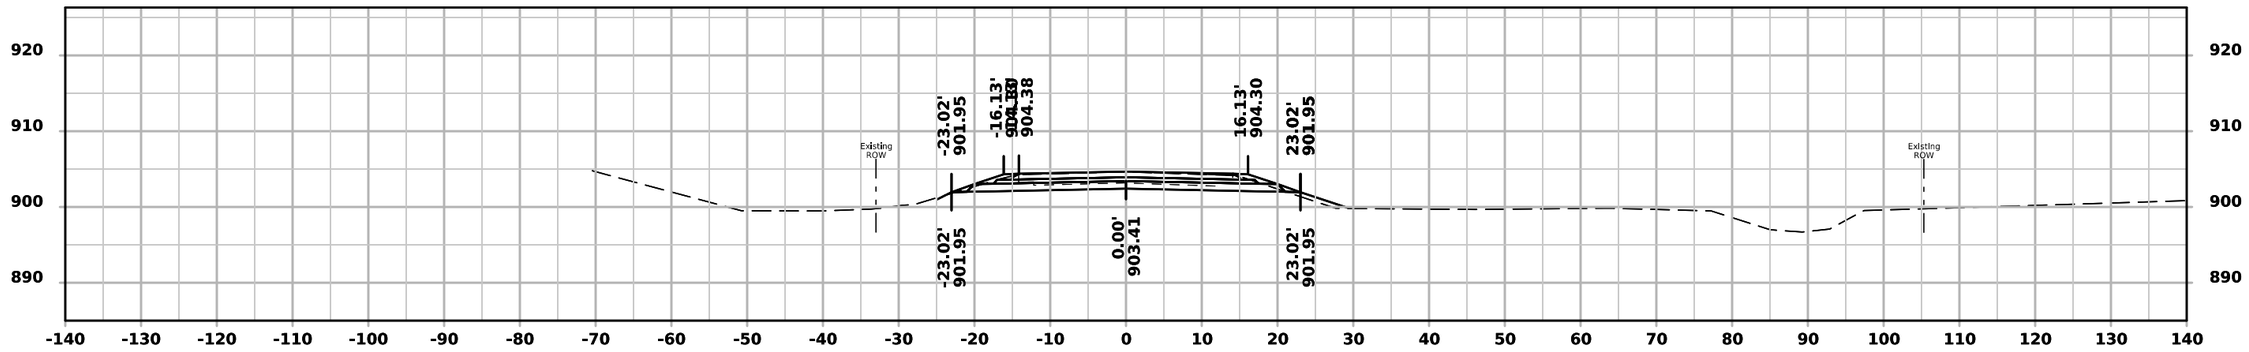

STA 420+50.00

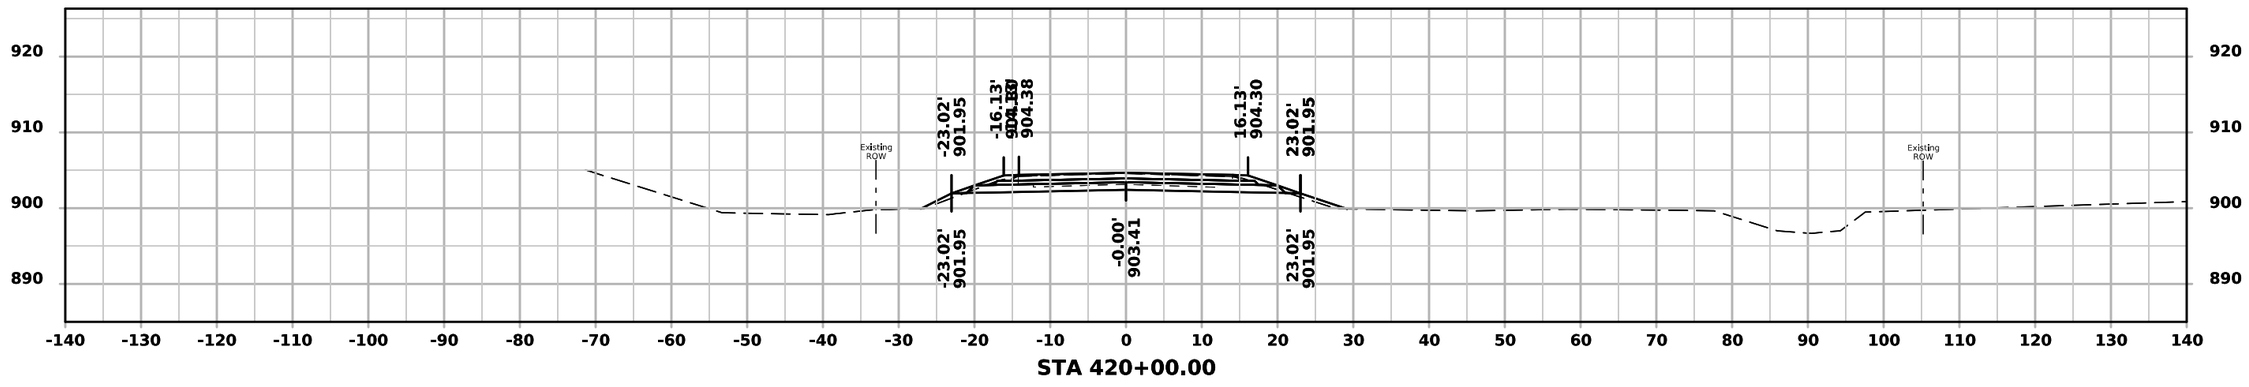


STA 420+00.00


FILE NO.	ENGLISH	DESIGN TEAM Rolando \ Johnson \ Suntken	BUTLER COUNTY	PROJECT NUMBER STP-057-1(044)--2C-12	SHEET NUMBER W.138

1:55:59 PM 5/4/2026 csuntke pw:\\NTPwint1.dot.int.lan:PWMain\Documents\Projects\1205701024\DistrictDesign\CADD Files\Cross_Sections\XS_IA57_BRDG1_to_BRDG2.dgn


ML - IA 57

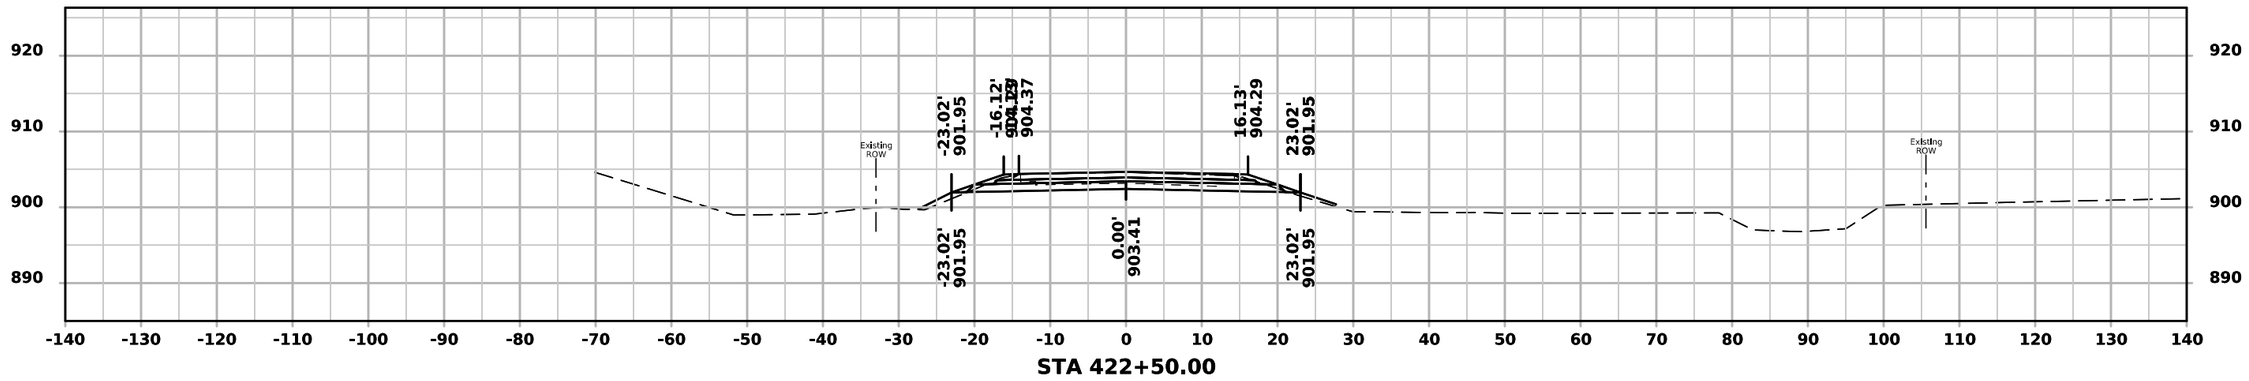

STA 422+50.00

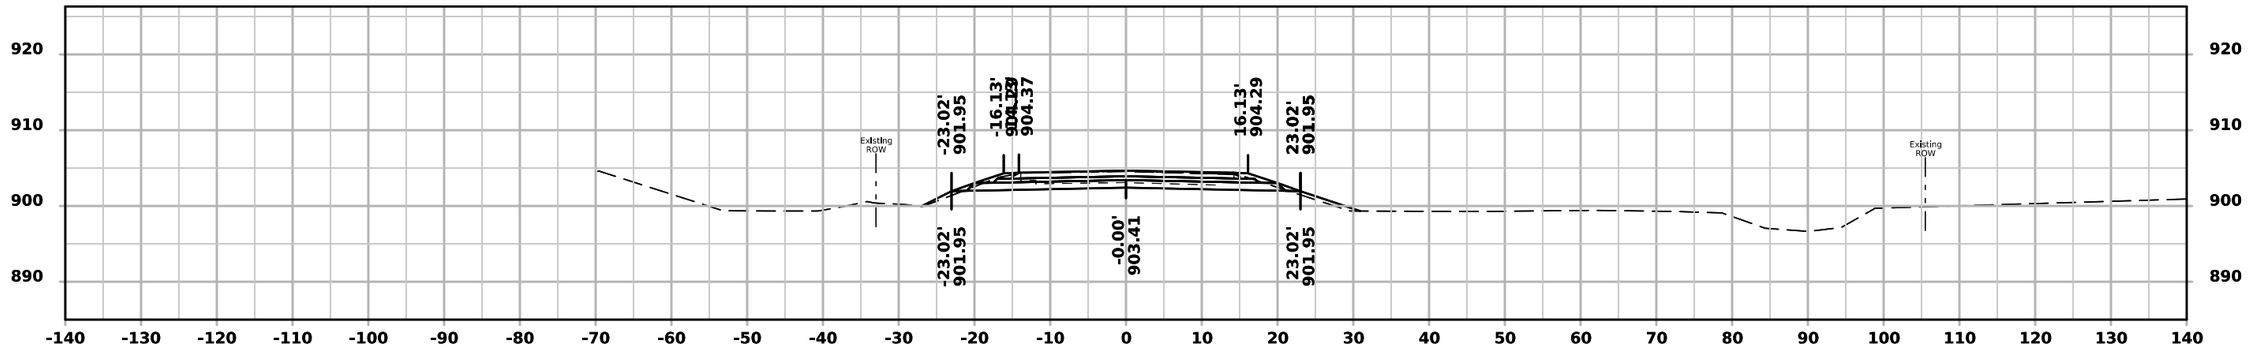

STA 422+00.00

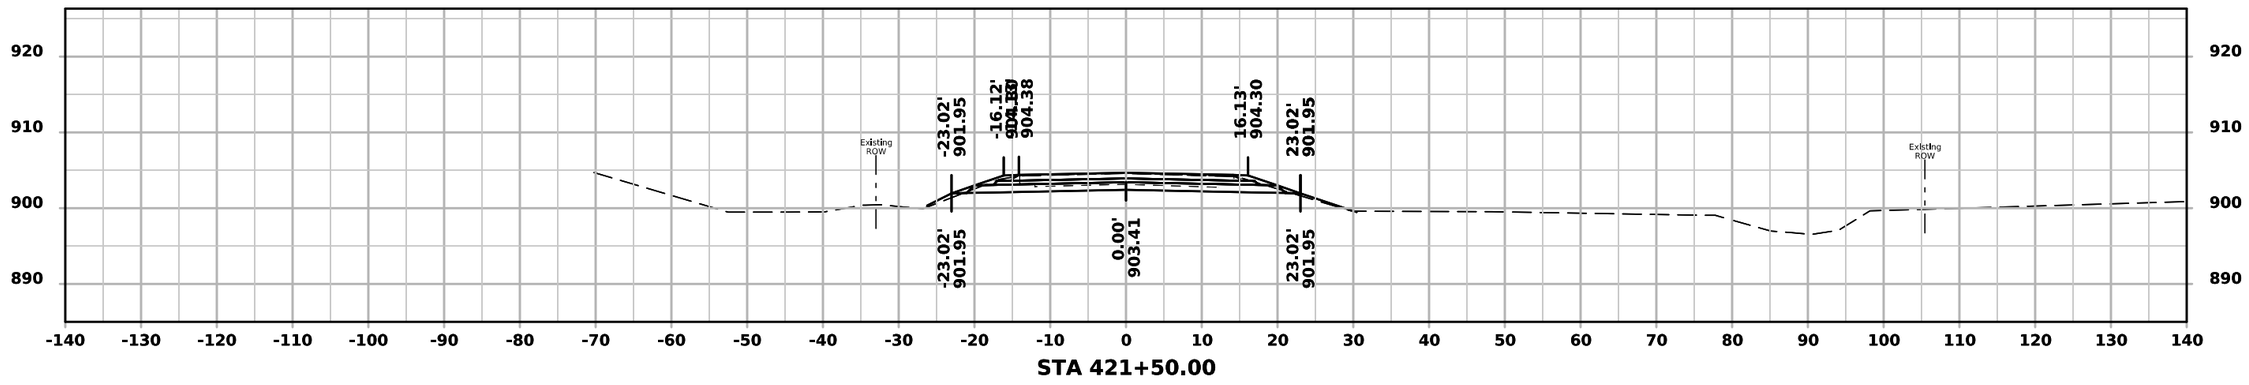


STA 421+50.00


FILE NO.	ENGLISH	DESIGN TEAM Rolando \ Johnson \ Suntken	BUTLER COUNTY	PROJECT NUMBER STP-057-1(044)--2C-12	SHEET NUMBER W.139

1:55:59 PM 5/4/2026 csuntke pw:\\NTPwint1.dot.int.lan:PWMain\Documents\Projects\1205701024\DistrictDesign\CADD Files\Cross_Sections\XS_IA57_BRDG1_to_BRDG2.dgn


ML - IA 57

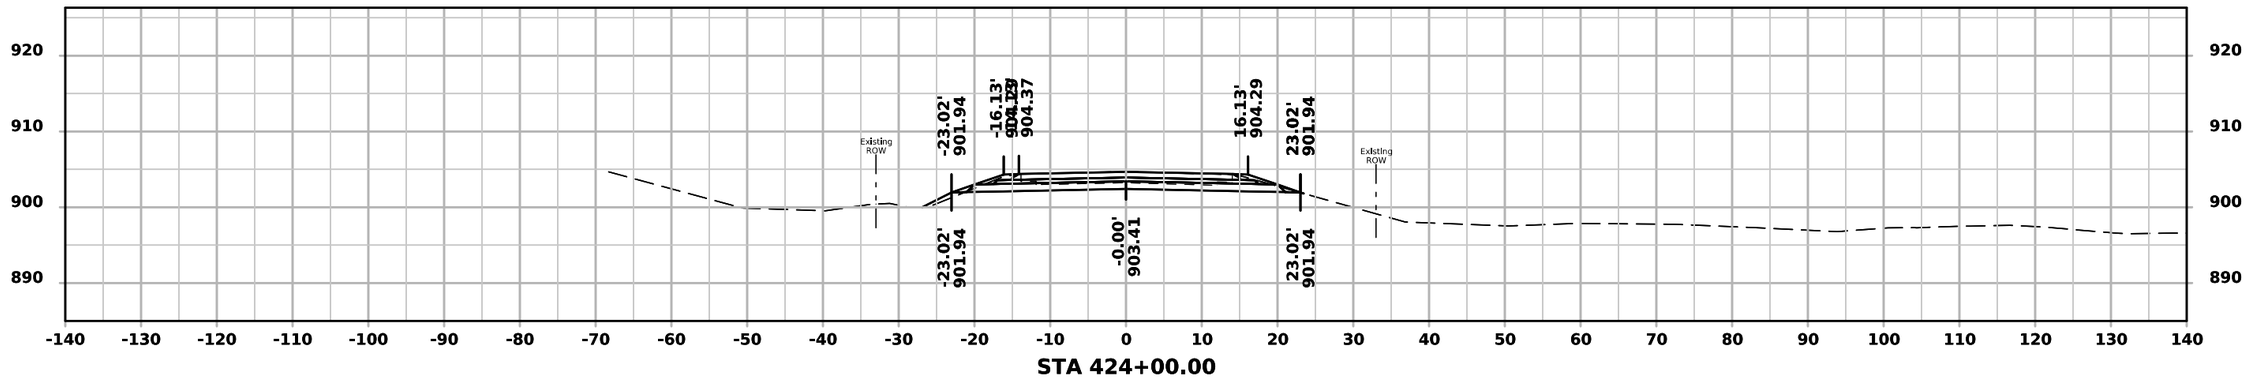

STA 424+00.00

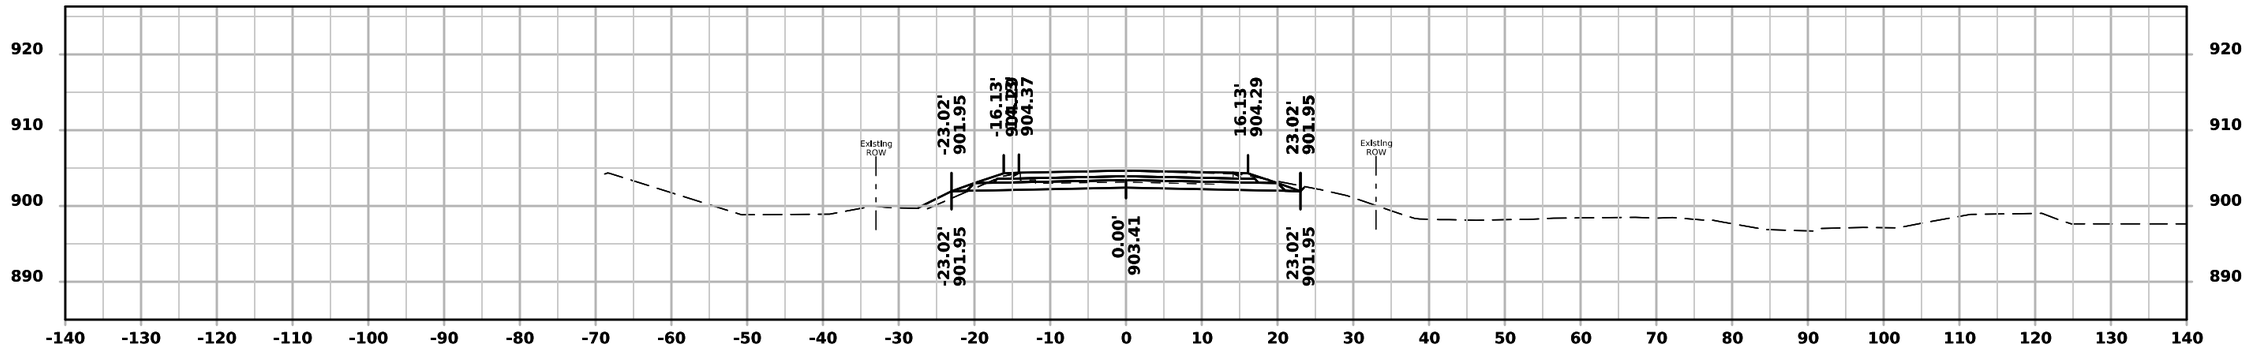

STA 423+50.00

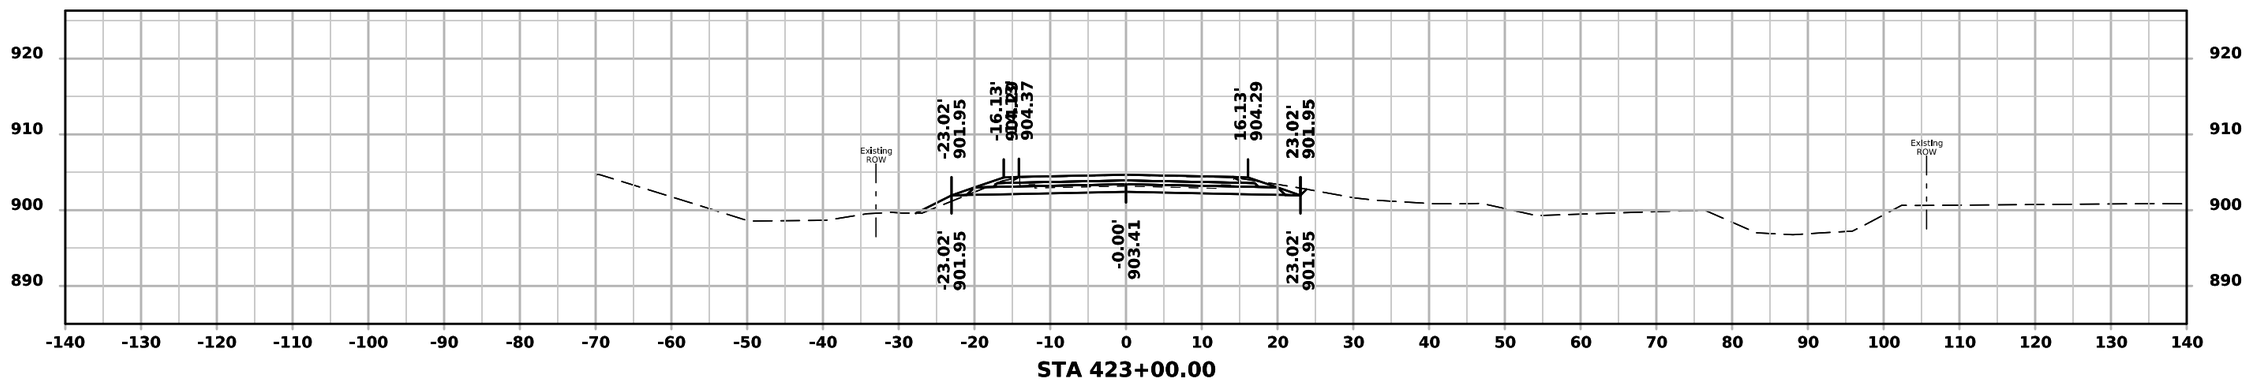


STA 423+00.00


FILE NO.	ENGLISH	DESIGN TEAM Rolando \ Johnson \ Suntken	BUTLER COUNTY	PROJECT NUMBER STP-057-1(044)--2C-12	SHEET NUMBER W.140

1:56:00 PM 5/4/2026 csuntke pw:\\NTPwint1.dot.int.lan:PWMain\Documents\Projects\1205701024\DistrictDesign\CADD Files\Cross_Sections\XS_IA57_BRDG1_to_BRDG2.dgn


ML - IA 57

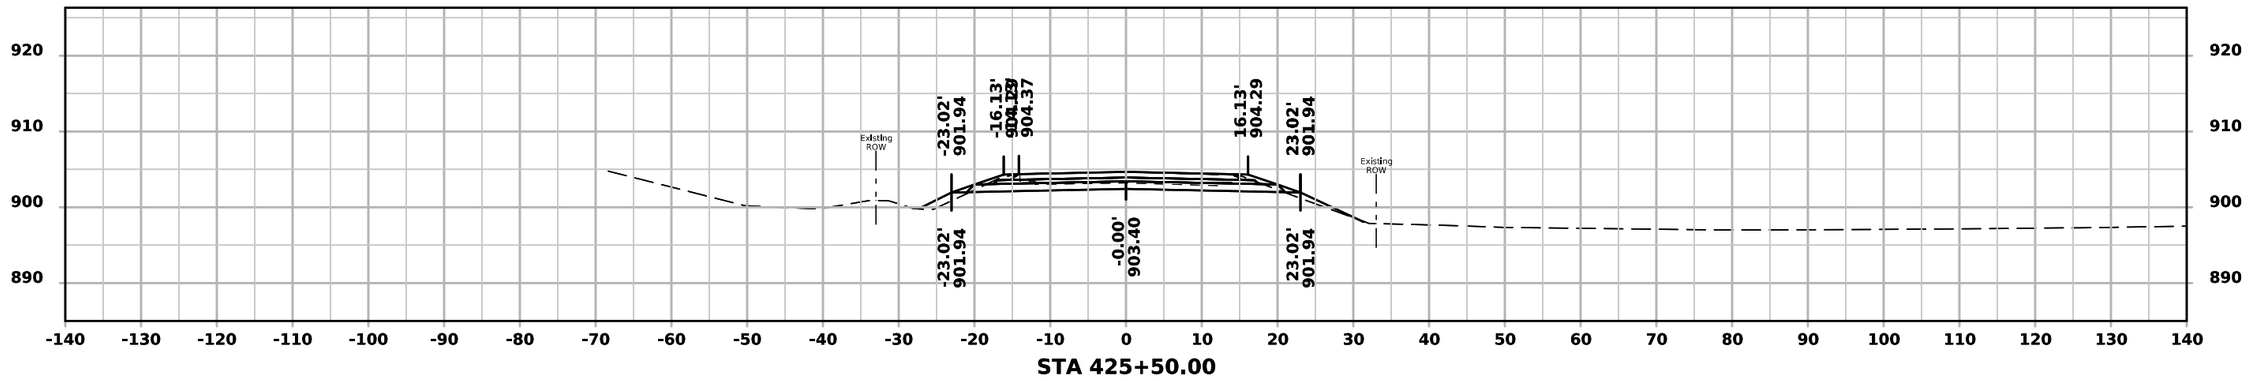

STA 425+50.00

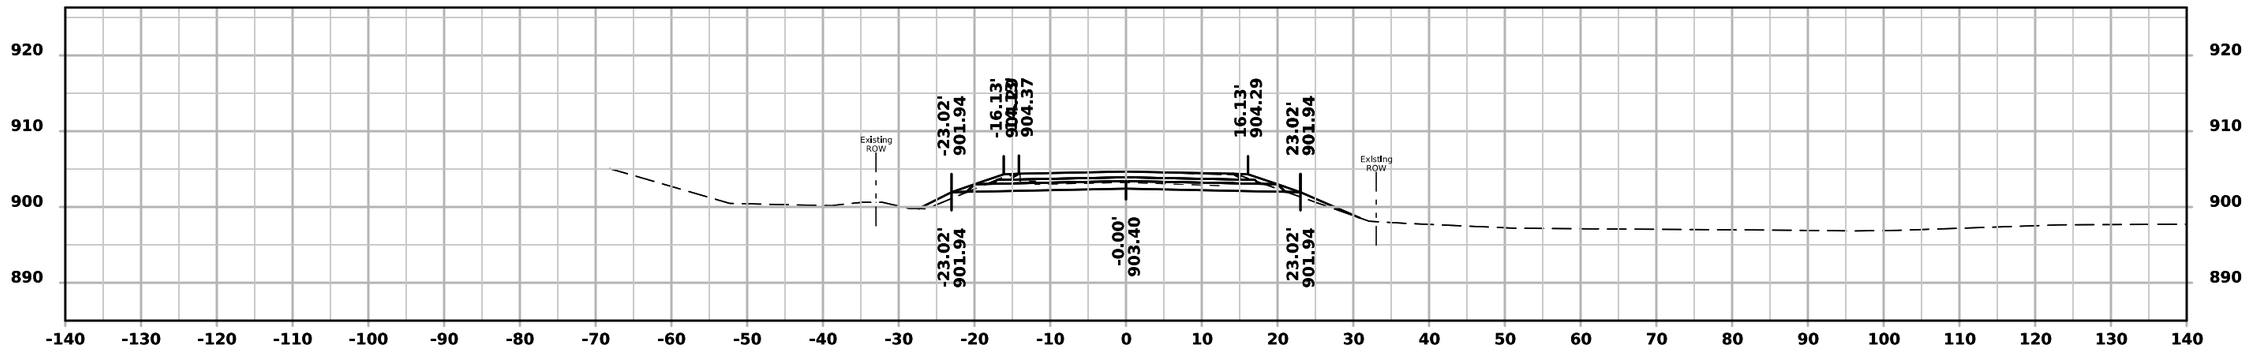

STA 425+00.00

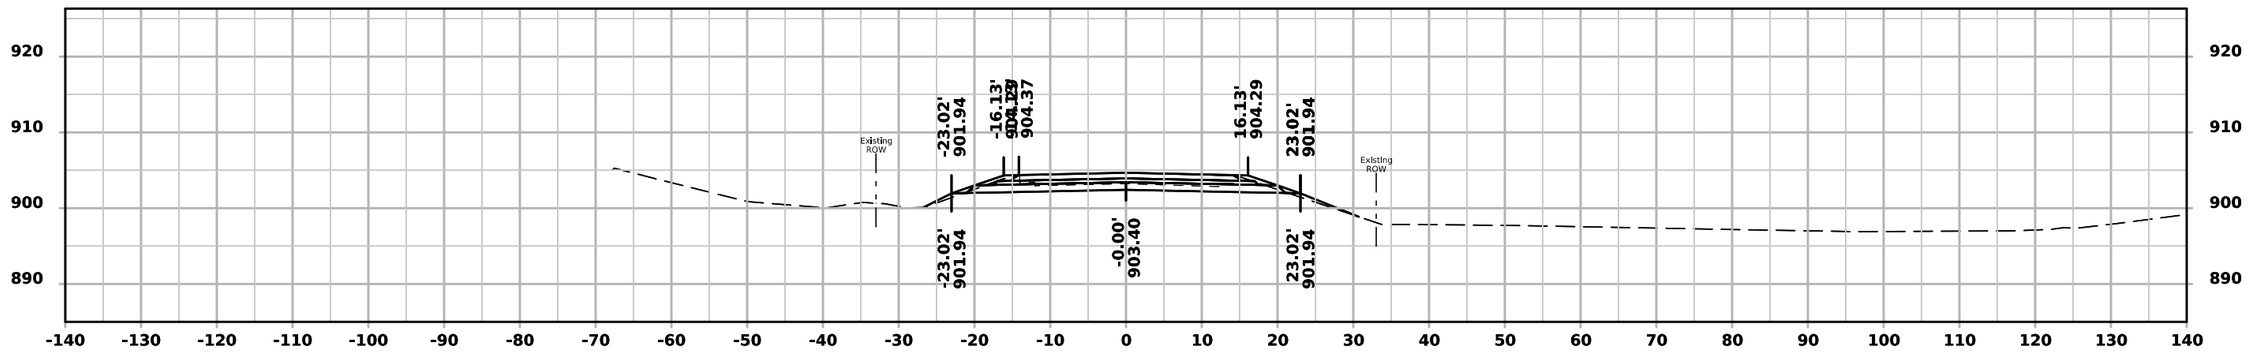


STA 424+50.00


FILE NO.	ENGLISH	DESIGN TEAM Rolando \ Johnson \ Suntken	BUTLER COUNTY	PROJECT NUMBER STP-057-1(044)--2C-12	SHEET NUMBER W.141

1:56:01 PM 5/4/2026 csuntke pw:\\NTPwint1.dot.int.lan:PWMain\Documents\Projects\1205701024\DistrictDesign\CADD Files\Cross_Sections\XS_IA57_BRDG1_to_BRDG2.dgn


ML - IA 57

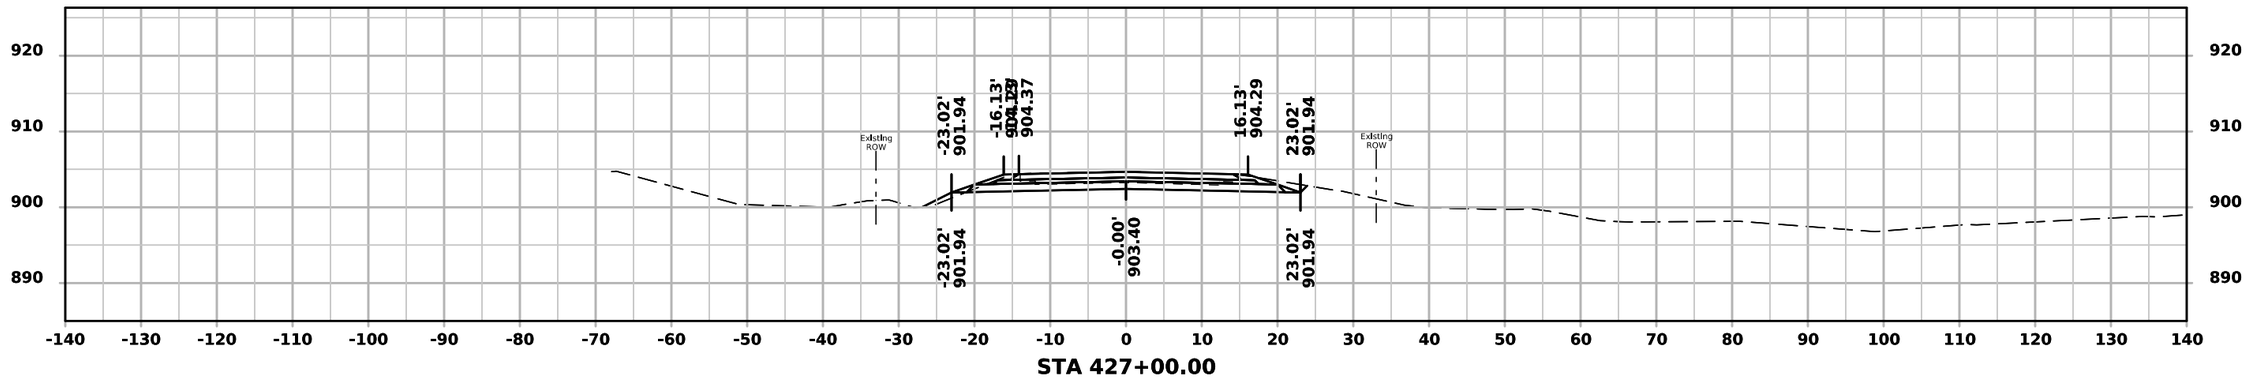

STA 427+00.00

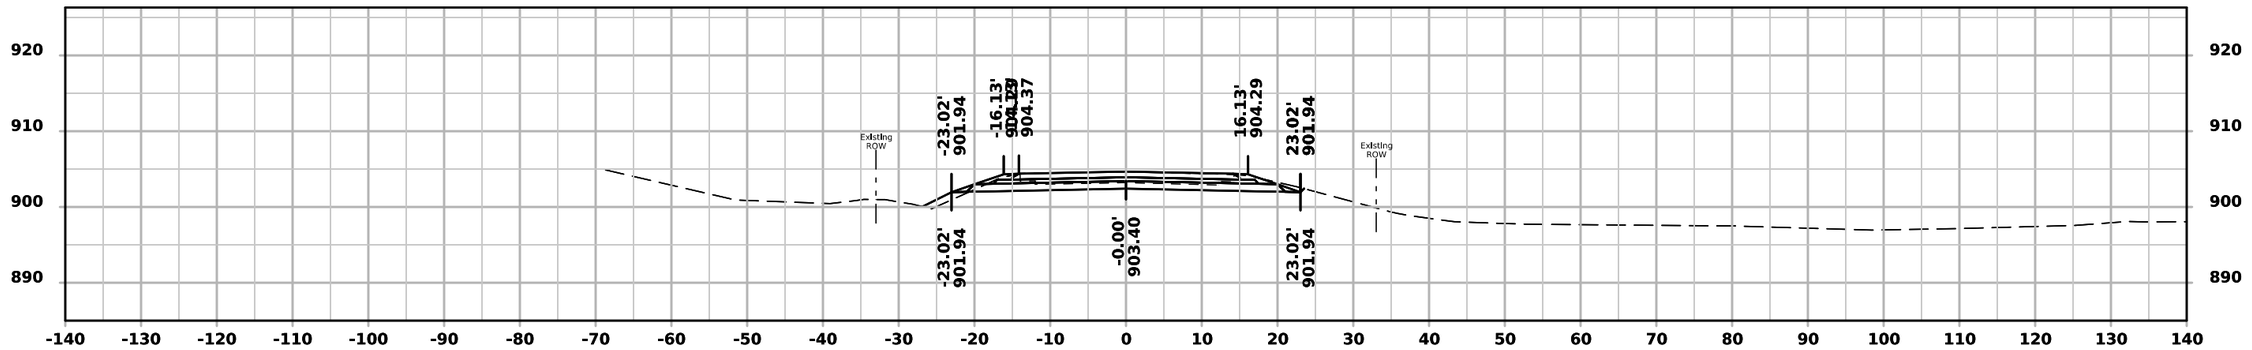

STA 426+50.00

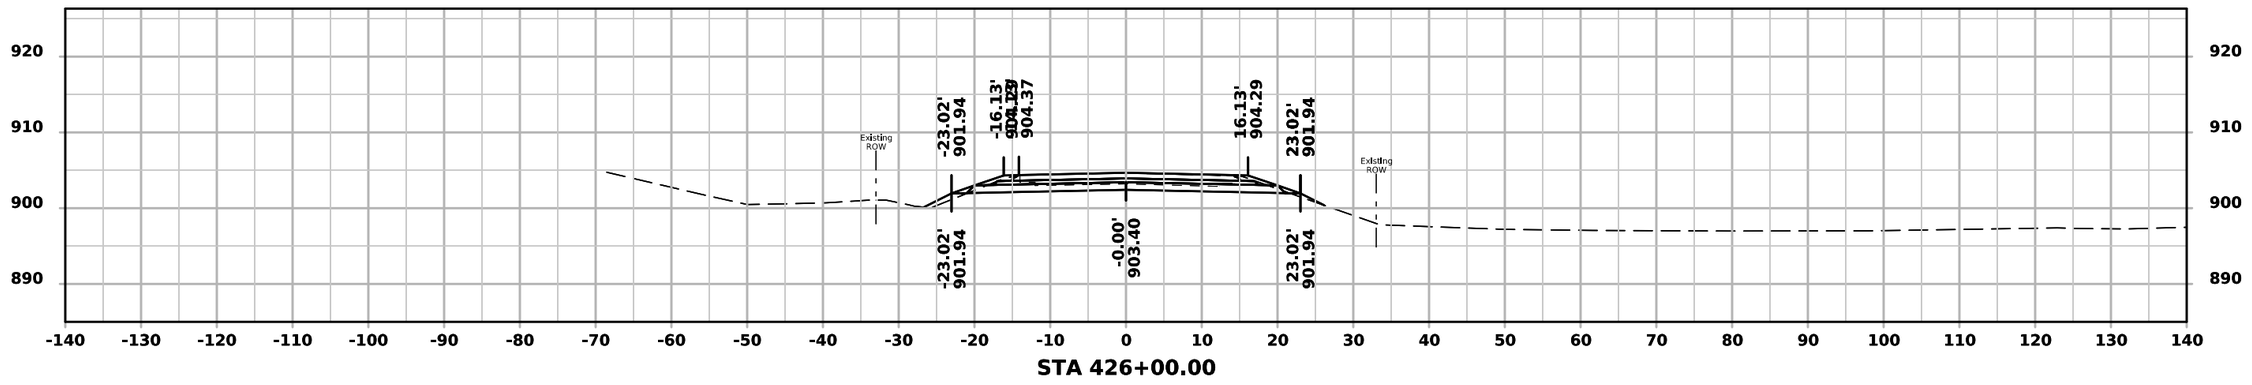


STA 426+00.00


FILE NO.	ENGLISH	DESIGN TEAM Rolando \ Johnson \ Suntken	BUTLER COUNTY	PROJECT NUMBER STP-057-1(044)--2C-12	SHEET NUMBER W.142

1:56:01 PM 5/4/2026 csuntke pw:\\NTPwint1.dot.int.lan:PWMain\Documents\Projects\1205701024\DistrictDesign\CADD Files\Cross_Sections\XS_IA57_BRDG1_to_BRDG2.dgn


ML - IA 57

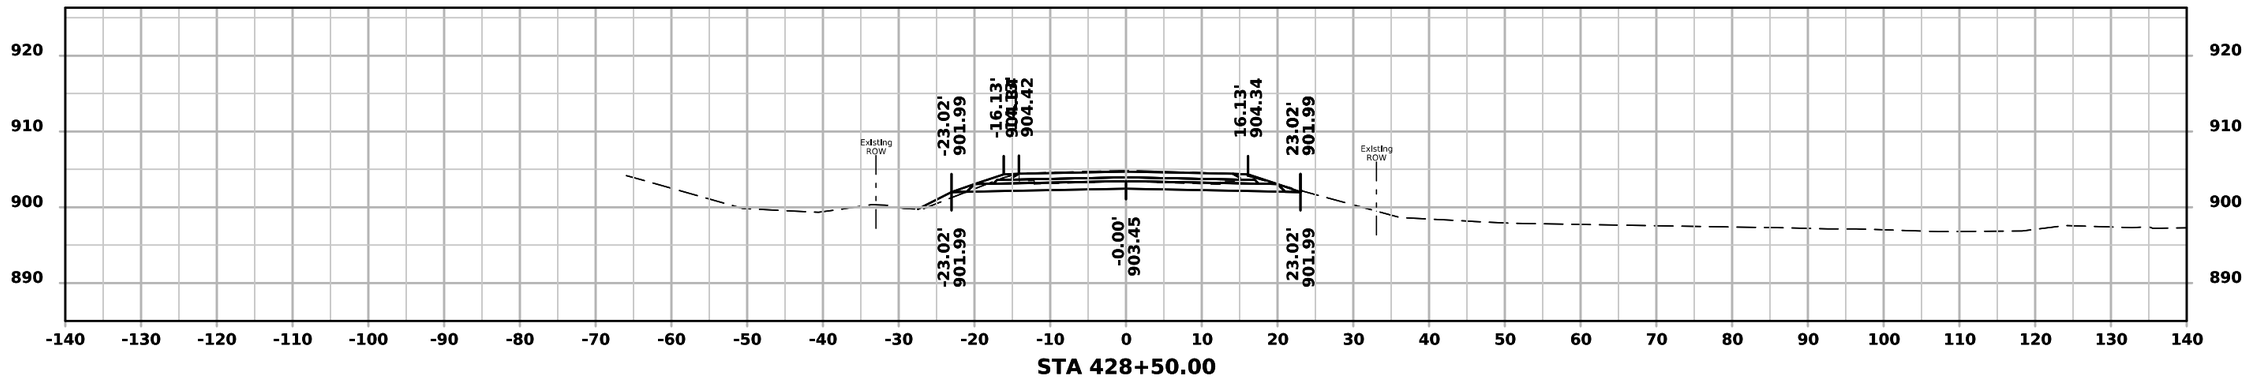

STA 428+50.00

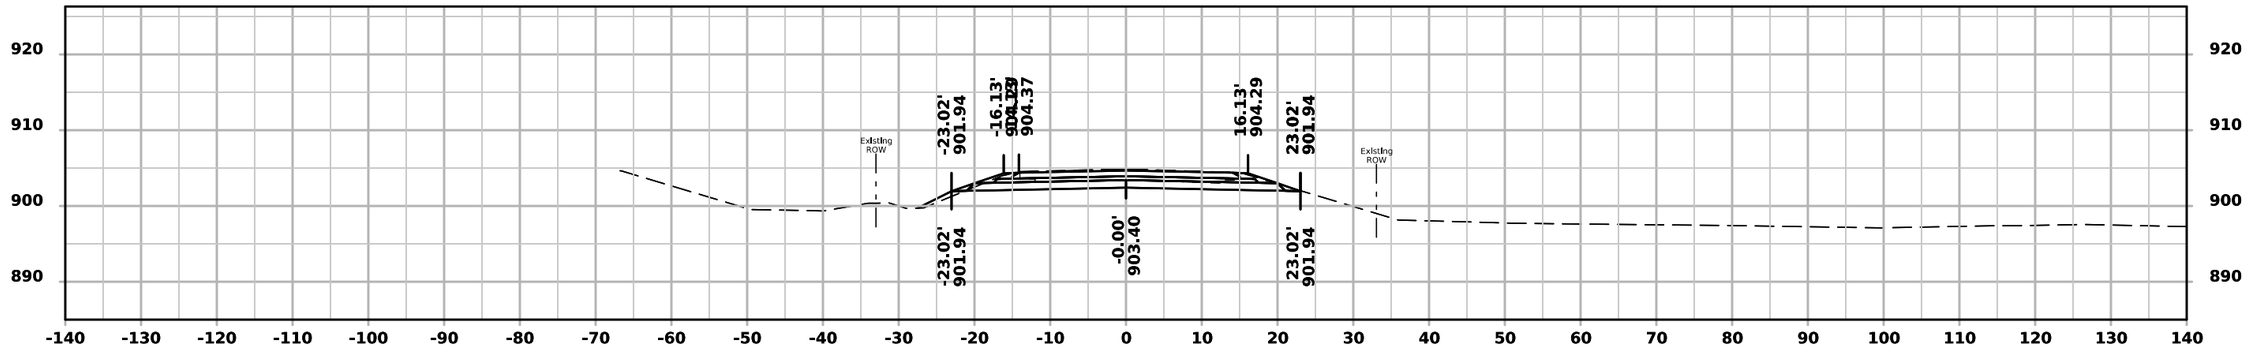

STA 428+00.00

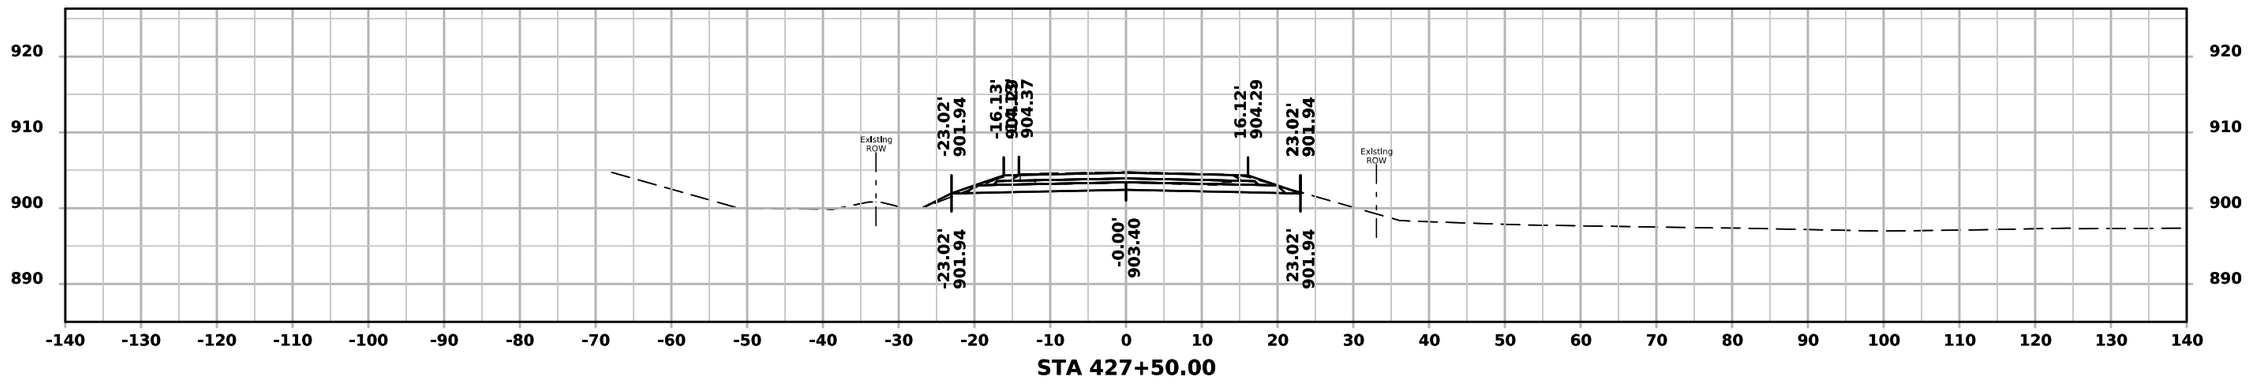


STA 427+50.00


FILE NO.	ENGLISH	DESIGN TEAM Rolando \ Johnson \ Suntken	BUTLER COUNTY	PROJECT NUMBER STP-057-1(044)--2C-12	SHEET NUMBER W.143

1:56:02 PM 5/4/2026 csuntke pw:\\NTPwint1.dot.int.lan:PWMain\Documents\Projects\1205701024\DistrictDesign\CADD Files\Cross_Sections\XS_IA57_BRDG1_to_BRDG2.dgn


ML - IA 57

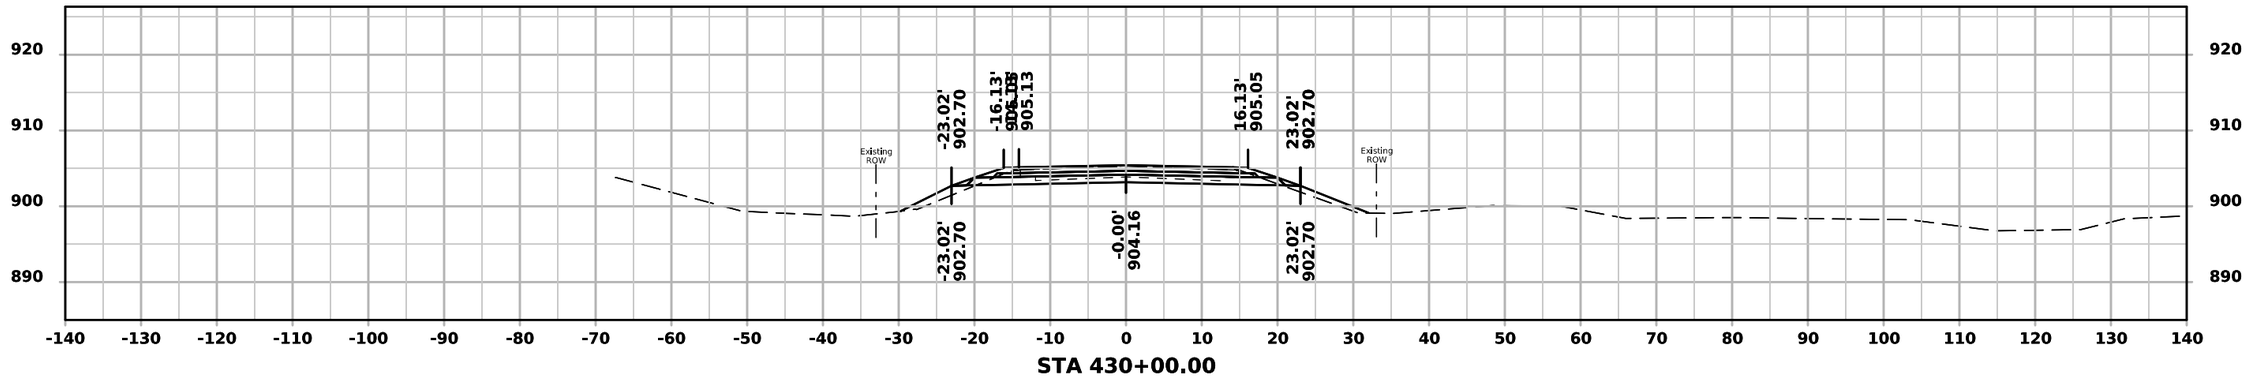

STA 430+00.00

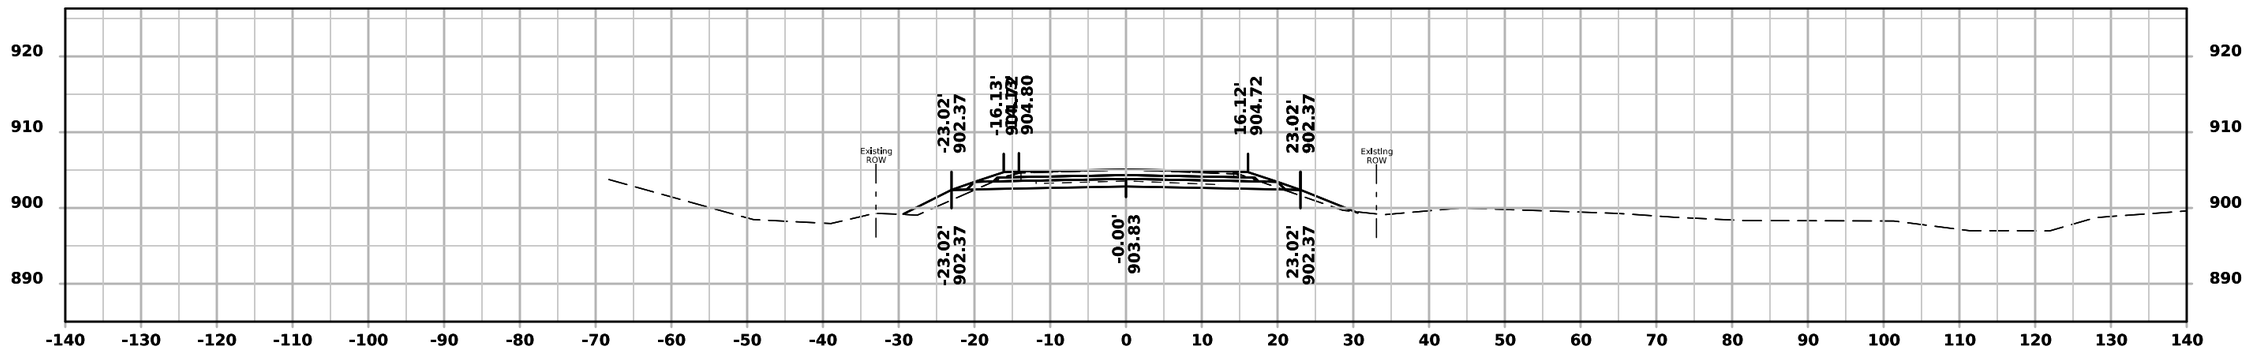

STA 429+50.00

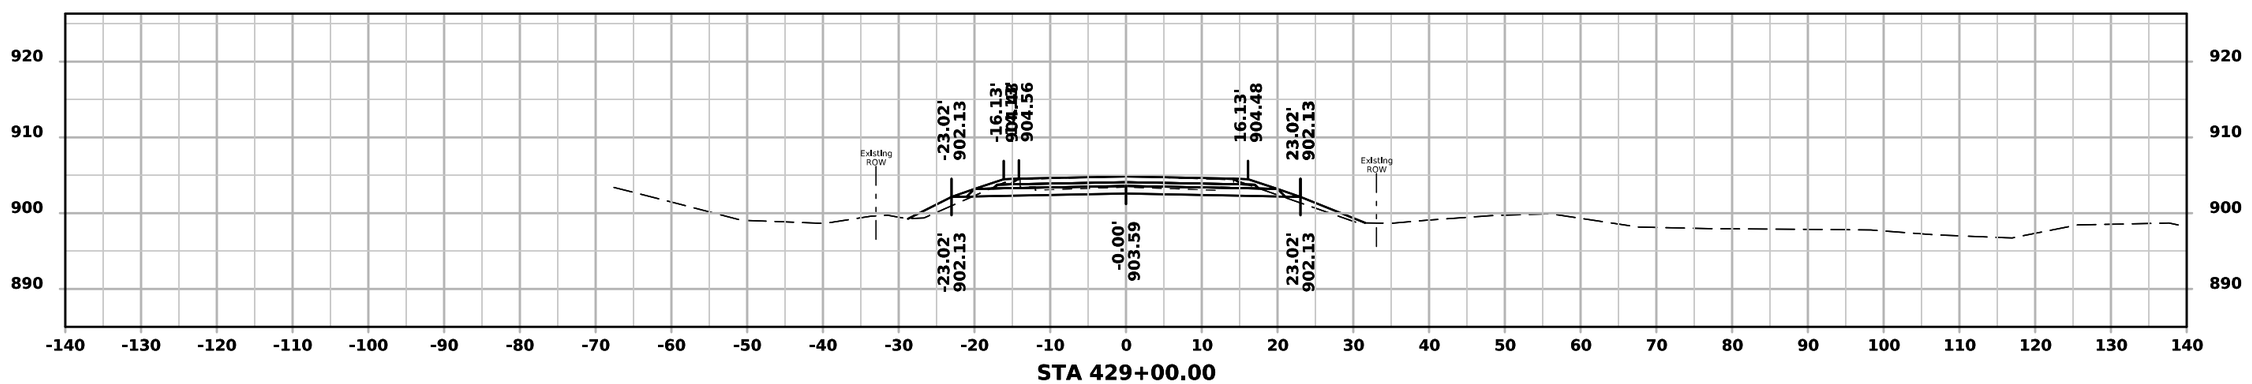


STA 429+00.00


FILE NO.	ENGLISH	DESIGN TEAM Rolando \ Johnson \ Suntken	BUTLER COUNTY	PROJECT NUMBER STP-057-1(044)--2C-12	SHEET NUMBER W.144

1:56:03 PM 5/4/2026 csuntke pw:\\NTPwint1.dot.int.lan:PWMain\Documents\Projects\1205701024\DistrictDesign\CADD Files\Cross_Sections\XS_IA57_BRDG1_to_BRDG2.dgn


ML - IA 57

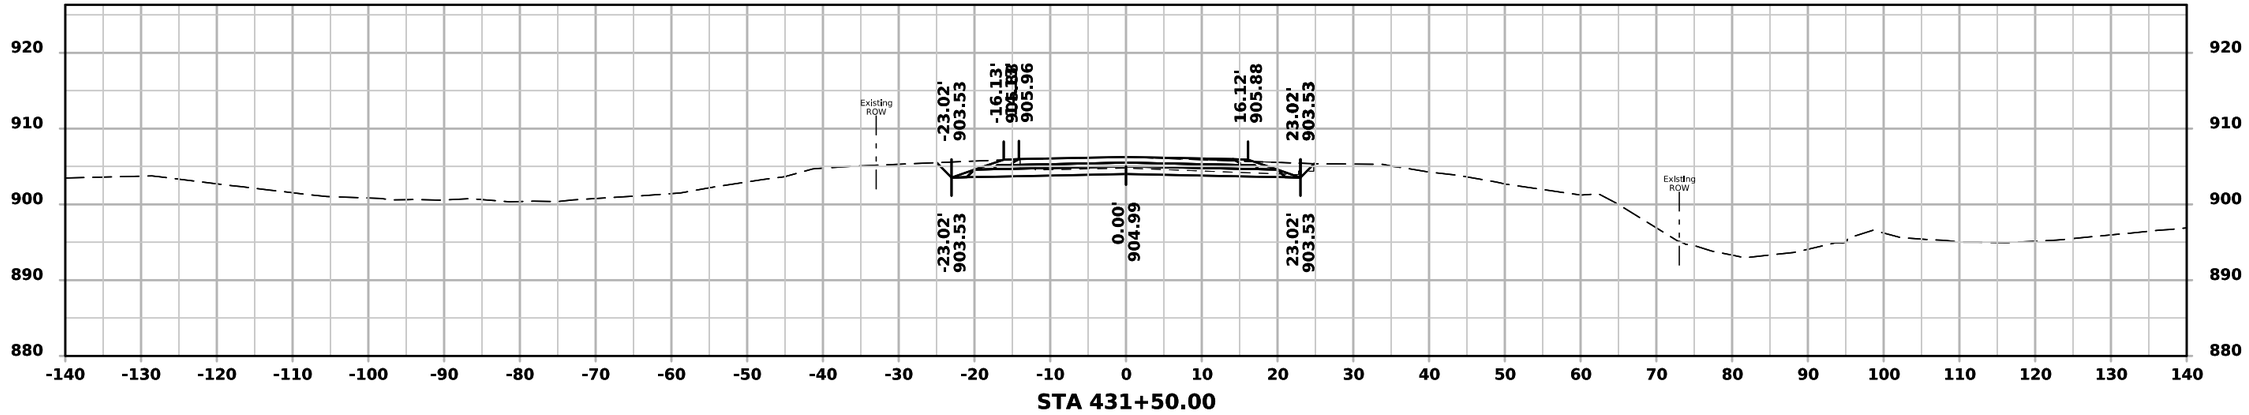

STA 431+50.00

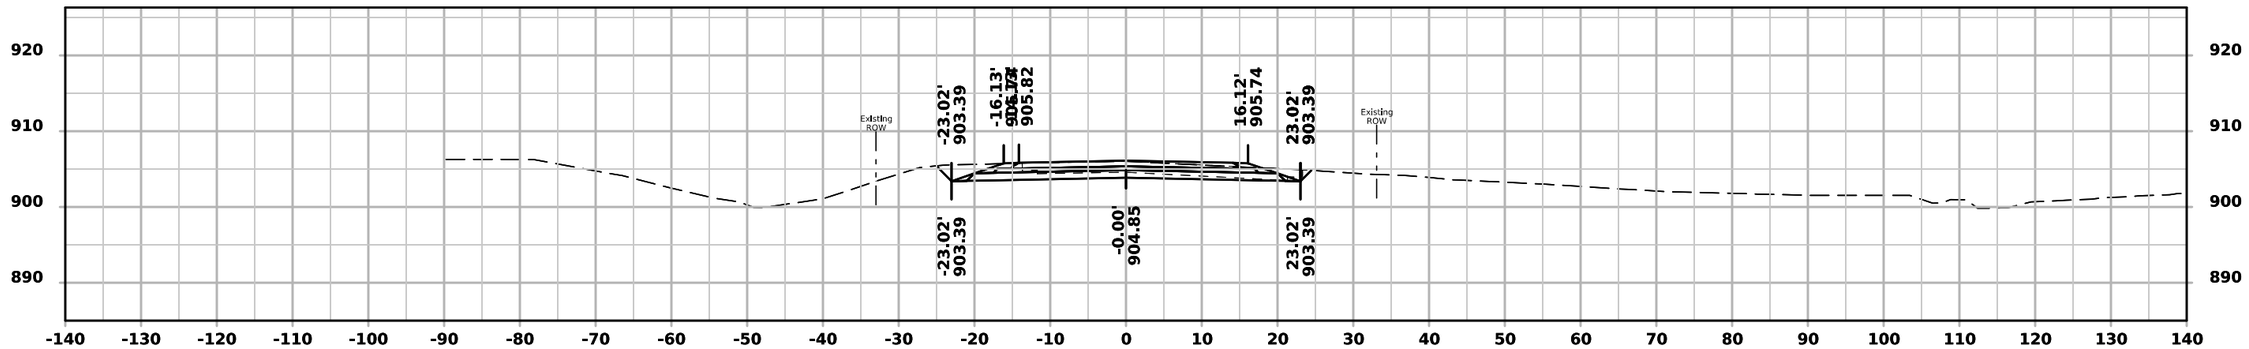

STA 431+00.00

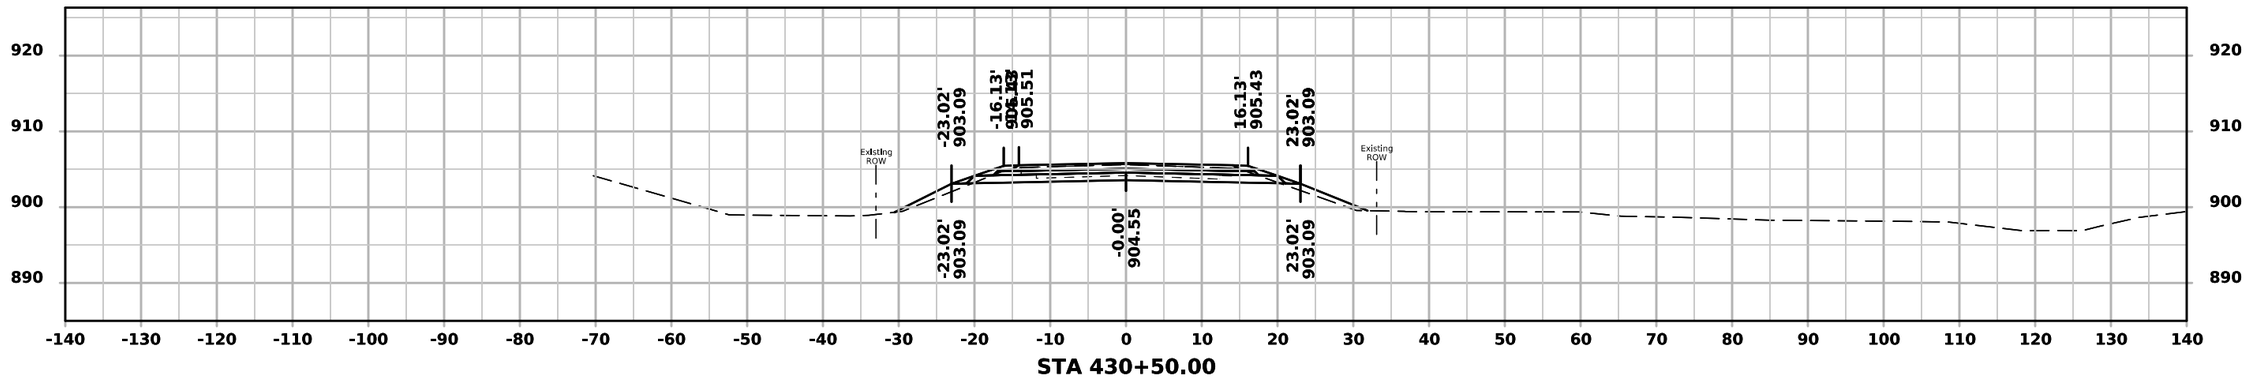


STA 430+50.00


FILE NO.	ENGLISH	DESIGN TEAM Rolando \ Johnson \ Suntken	BUTLER COUNTY	PROJECT NUMBER STP-057-1(044)--2C-12	SHEET NUMBER W.145

1:56:04 PM 5/4/2026 csuntke pw:\\NTPwint1.dot.int.lan:PWMain\Documents\Projects\1205701024\DistrictDesign\CADD Files\Cross_Sections\XS_IA57_BRDG1_to_BRDG2.dgn


ML - IA 57

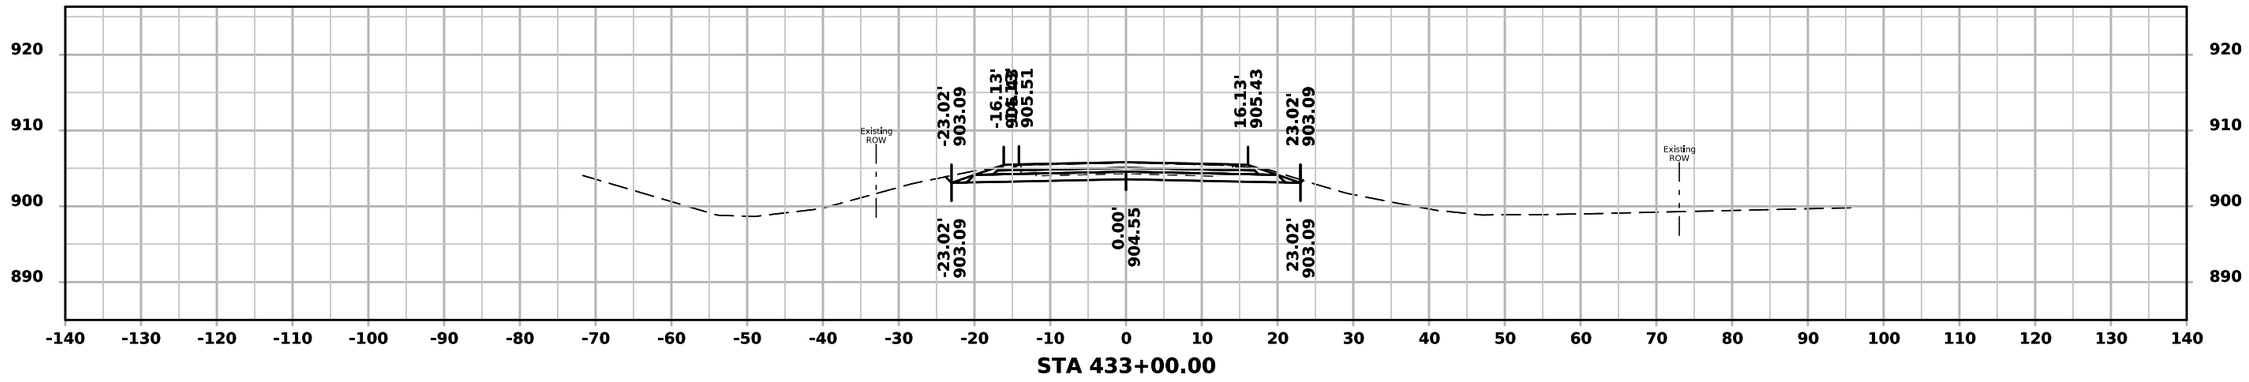

STA 433+00.00

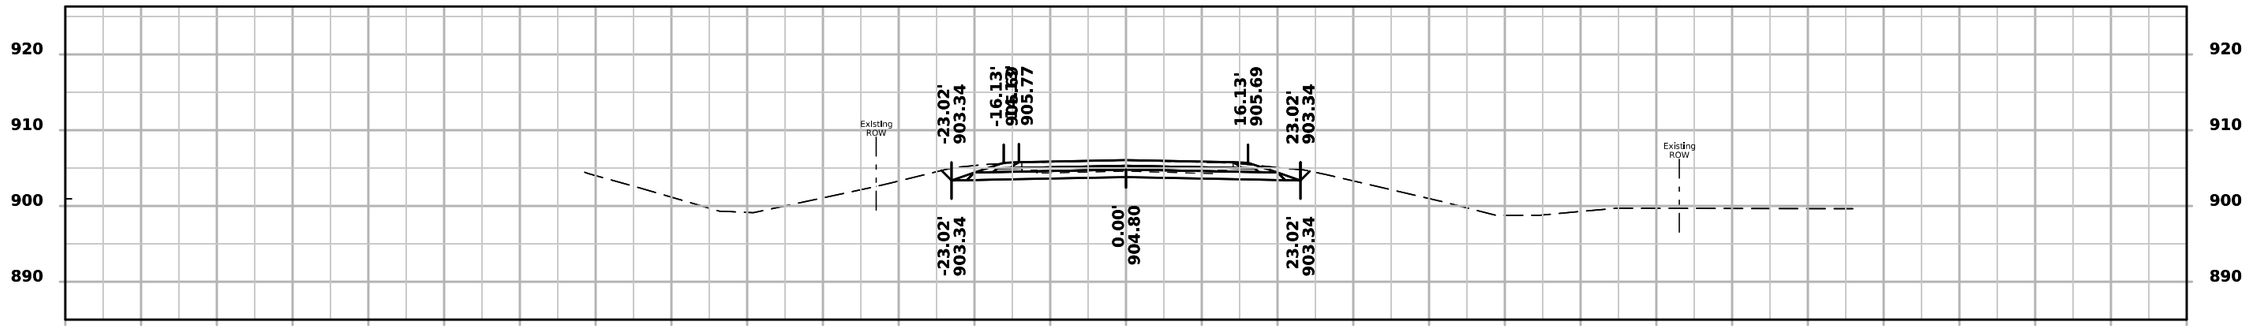

STA 432+50.00

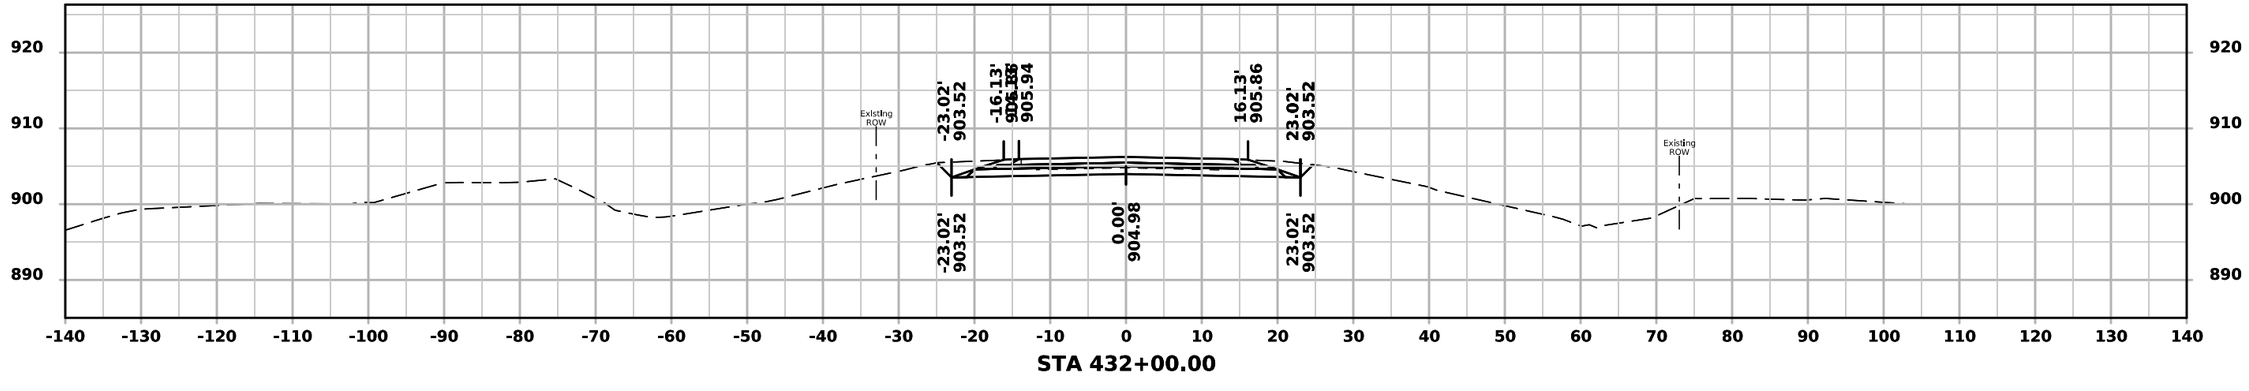


STA 432+00.00


FILE NO.	ENGLISH	DESIGN TEAM Rolando \ Johnson \ Suntken	BUTLER COUNTY	PROJECT NUMBER STP-057-1(044)--2C-12	SHEET NUMBER W.146

1:56:04 PM 5/4/2026 csuntke pw:\\NTPwint1.dot.int.lan:PWMain\Documents\Projects\1205701024\DistrictDesign\CADD Files\Cross_Sections\XS_IA57_BRDG1_to_BRDG2.dgn


ML - IA 57

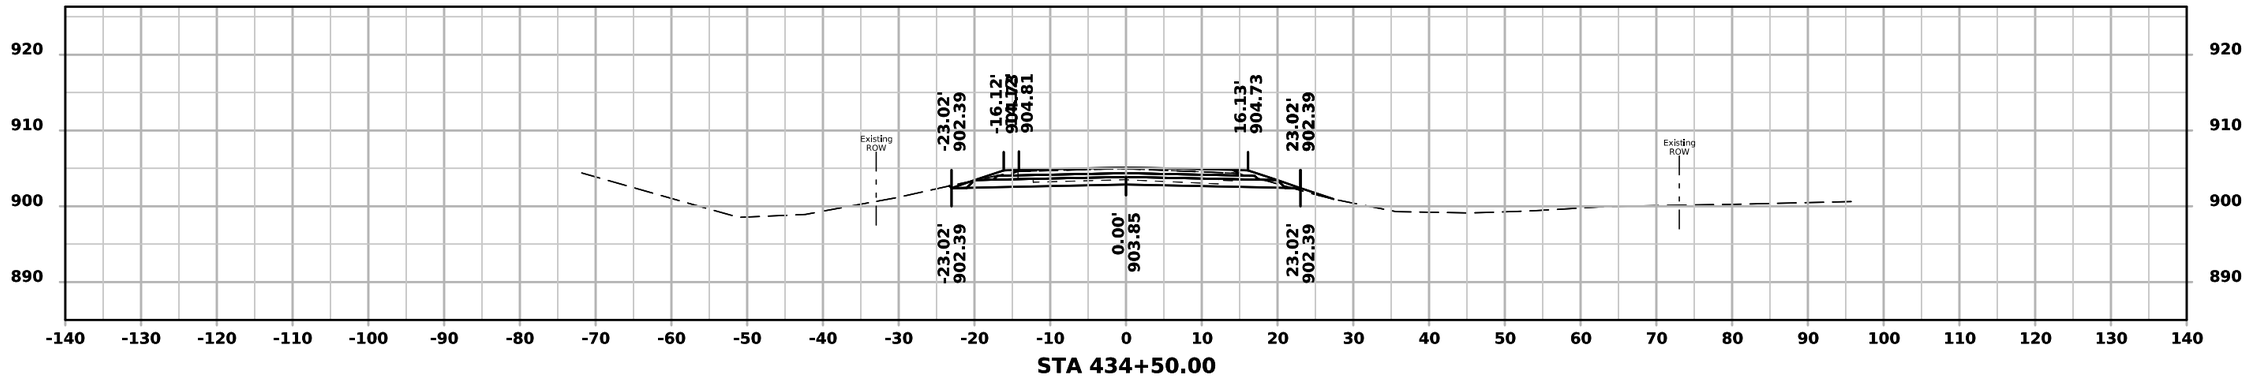

STA 434+50.00

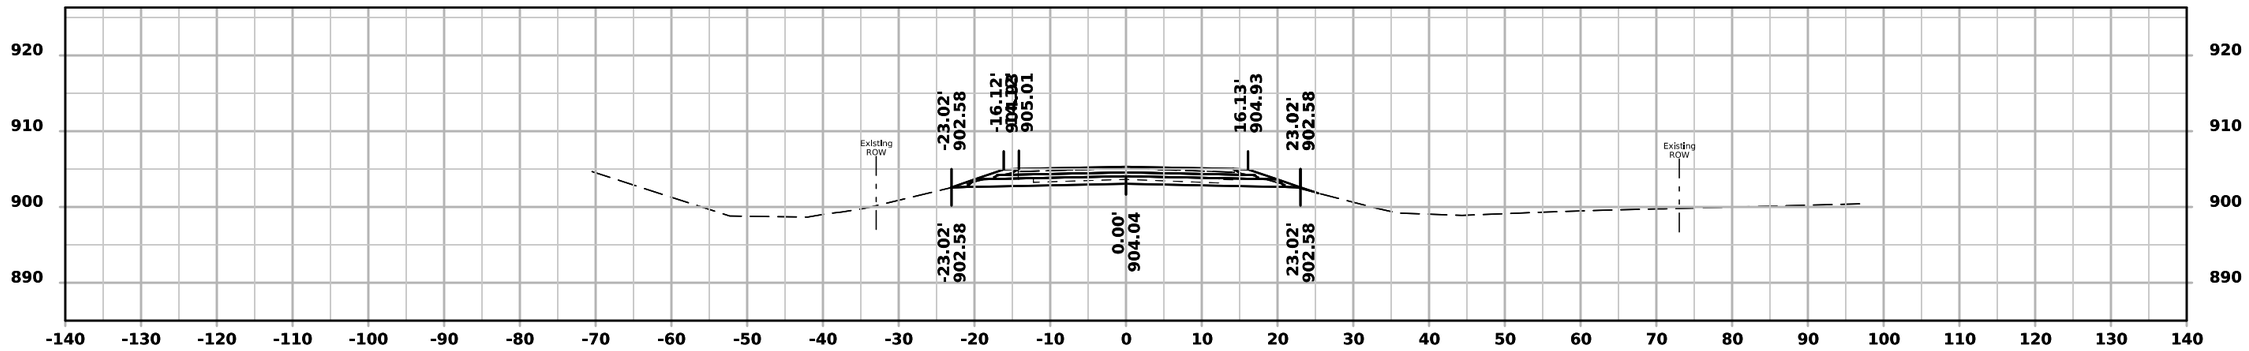

STA 434+00.00

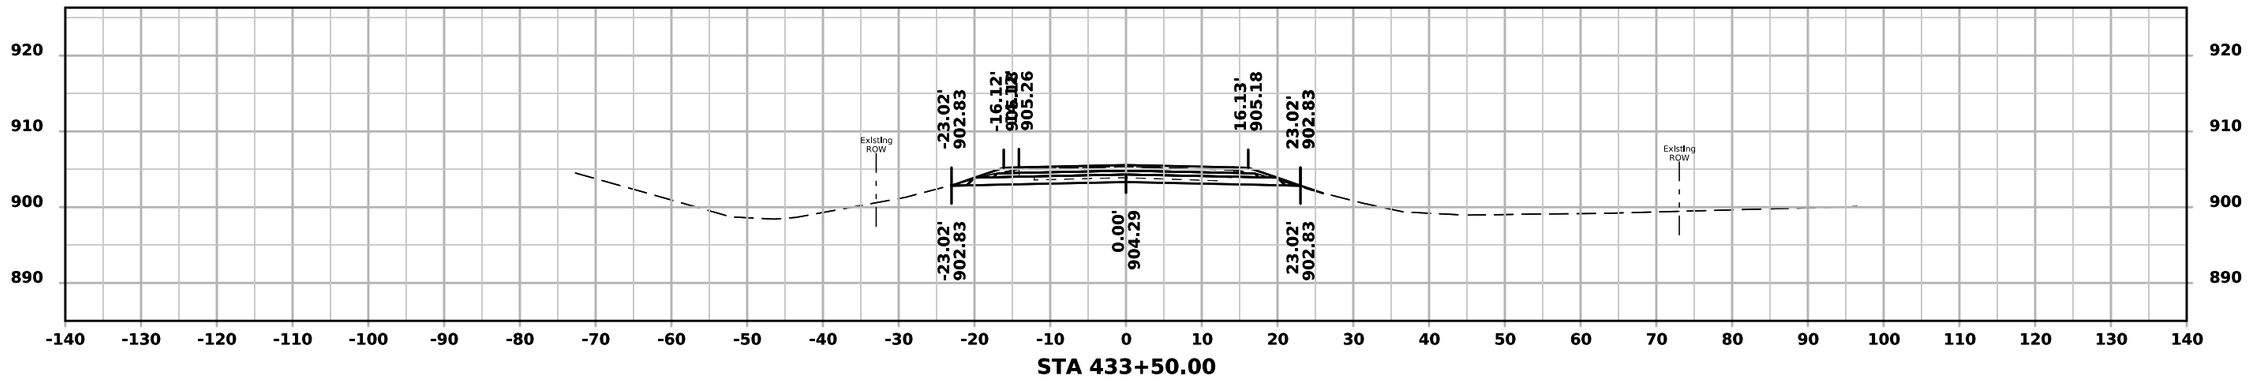


STA 433+50.00


FILE NO.	ENGLISH	DESIGN TEAM Rolando \ Johnson \ Suntken	BUTLER COUNTY	PROJECT NUMBER STP-057-1(044)--2C-12	SHEET NUMBER W.147

1:56:05 PM 5/4/2026 csuntke pw:\\NTPwint1.dot.int.lan:PWMain\Documents\Projects\1205701024\DistrictDesign\CADD Files\Cross_Sections\XS_IA57_BRDG1_to_BRDG2.dgn


ML - IA 57

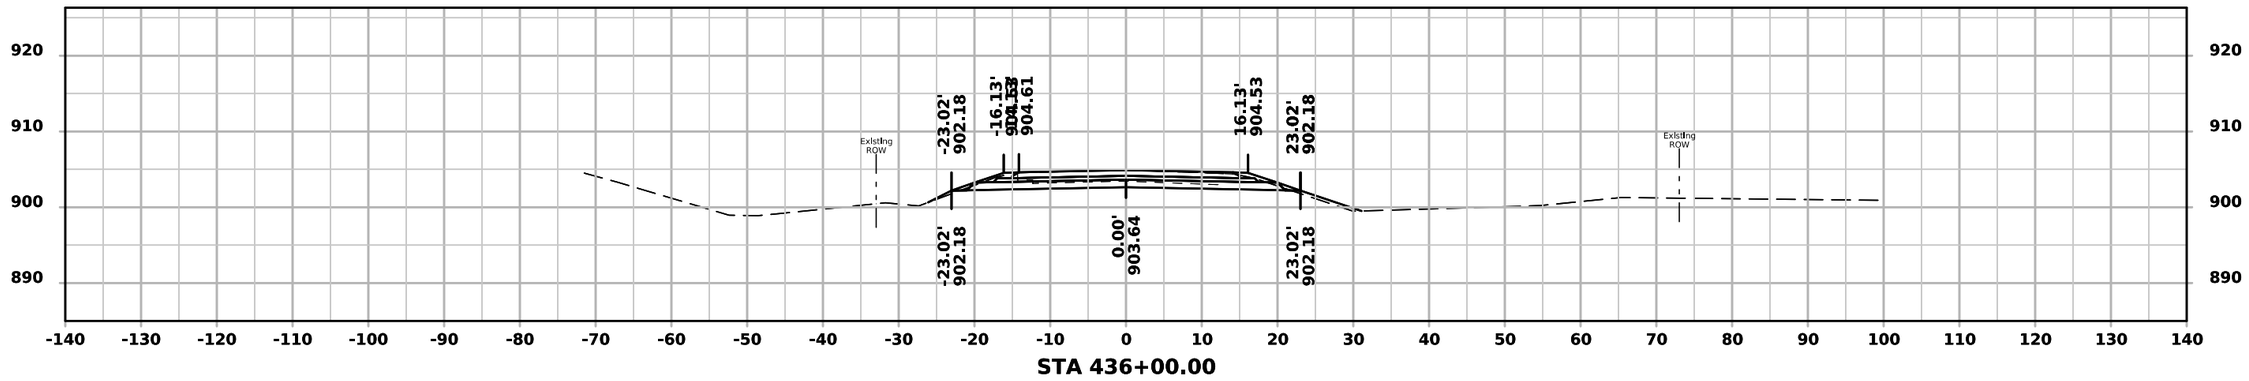

STA 436+00.00

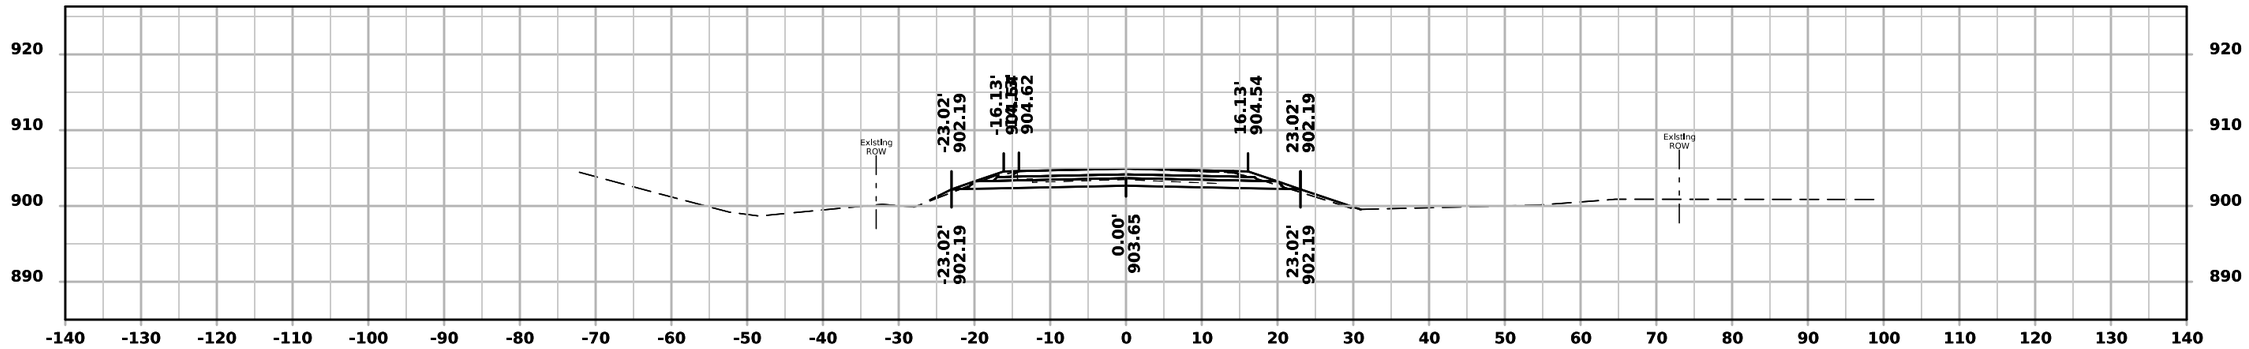

STA 435+50.00

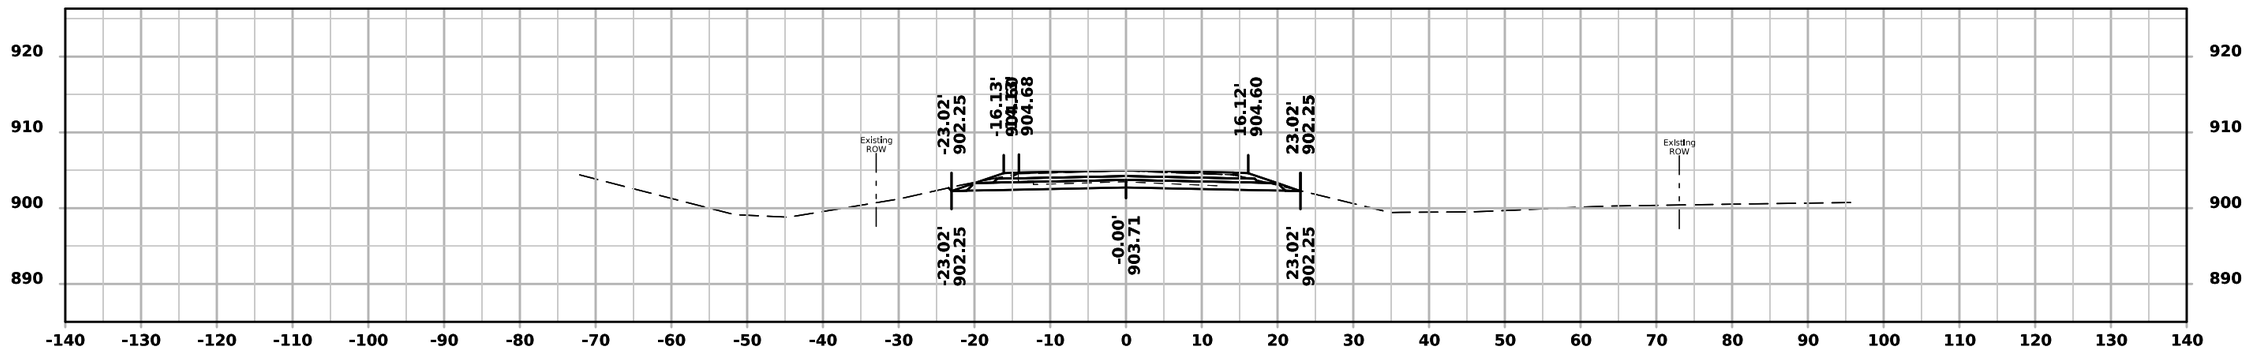


STA 435+00.00


FILE NO.	ENGLISH	DESIGN TEAM Rolando \ Johnson \ Suntken	BUTLER COUNTY	PROJECT NUMBER STP-057-1(044)--2C-12	SHEET NUMBER W.148

1:56:06 PM 5/4/2026 csuntke pw:\\NTPwint1.dot.int.lan:PWMain\Documents\Projects\1205701024\DistrictDesign\CADD Files\Cross_Sections\XS_IA57_BRDG1_to_BRDG2.dgn


ML - IA 57

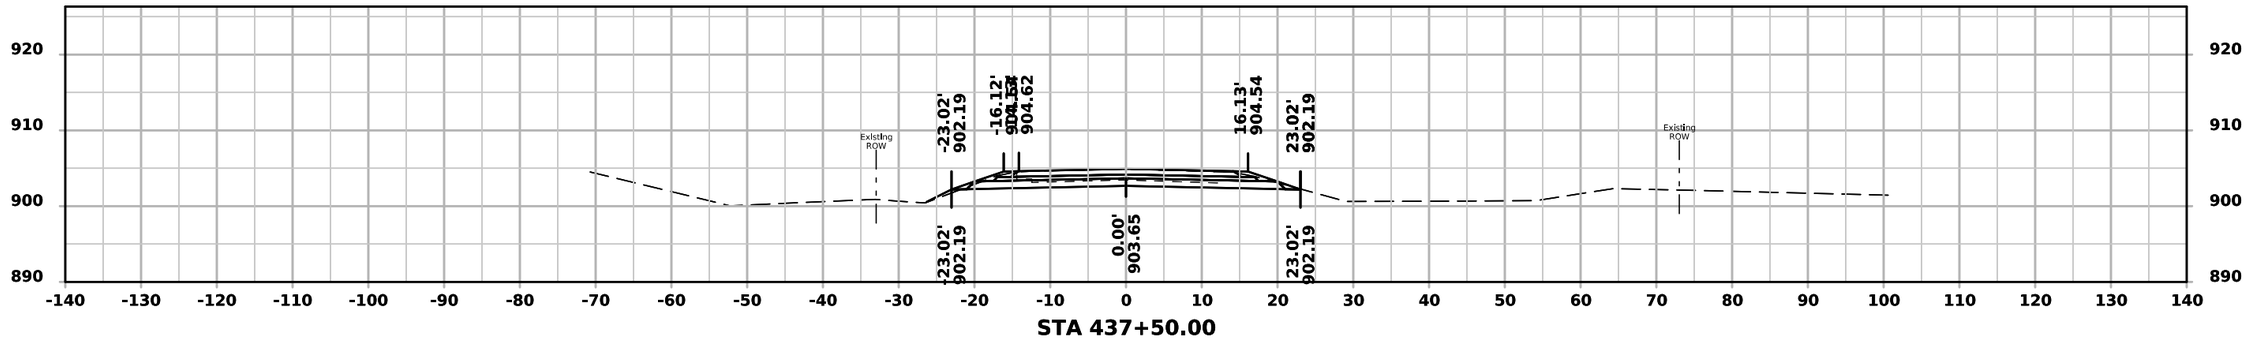

STA 437+50.00

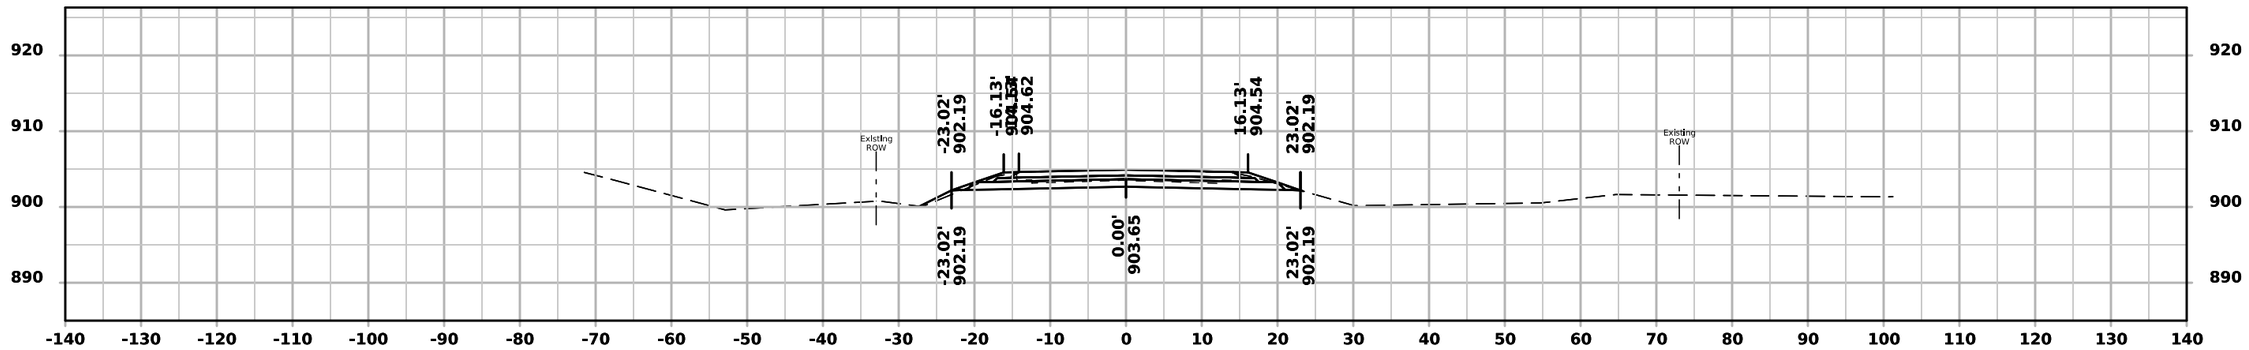

STA 437+00.00

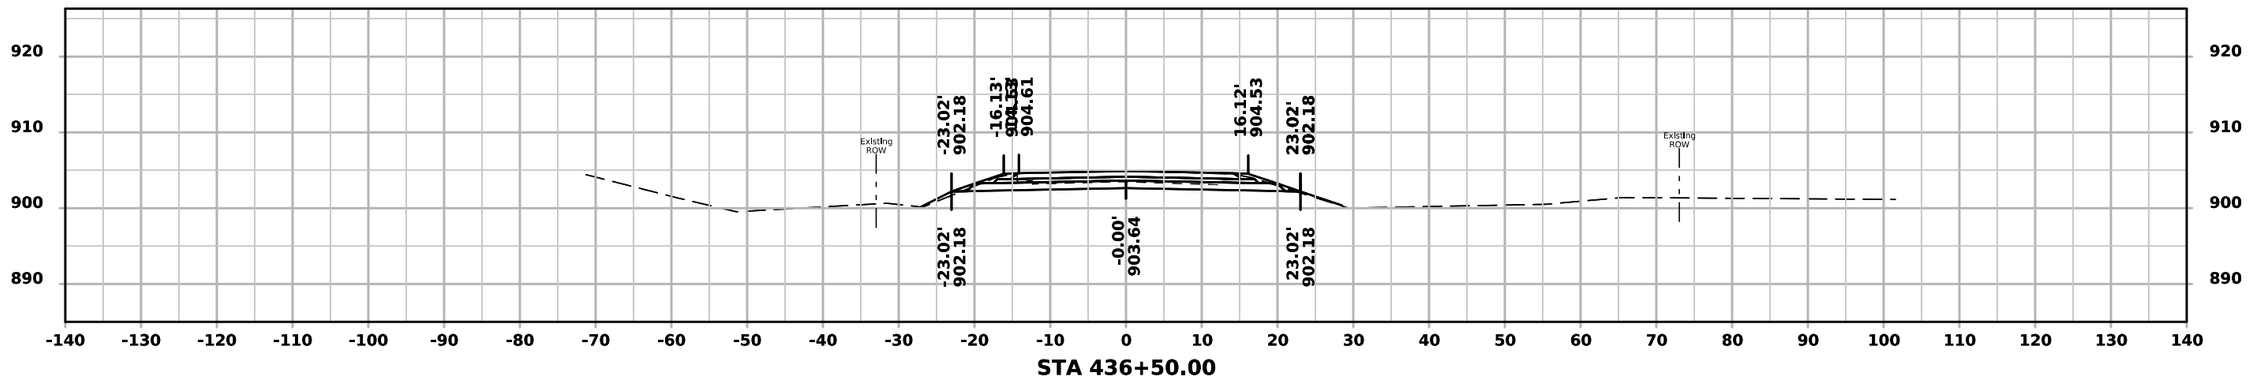


STA 436+50.00


FILE NO.	ENGLISH	DESIGN TEAM Rolando \ Johnson \ Suntken	BUTLER COUNTY	PROJECT NUMBER STP-057-1(044)--2C-12	SHEET NUMBER W.149

1:56:06 PM 5/4/2026 csuntke pw:\\NTPwint1.dot.int.lan:PWMain\Documents\Projects\1205701024\DistrictDesign\CADD Files\Cross_Sections\XS_IA57_BRDG1_to_BRDG2.dgn


ML - IA 57

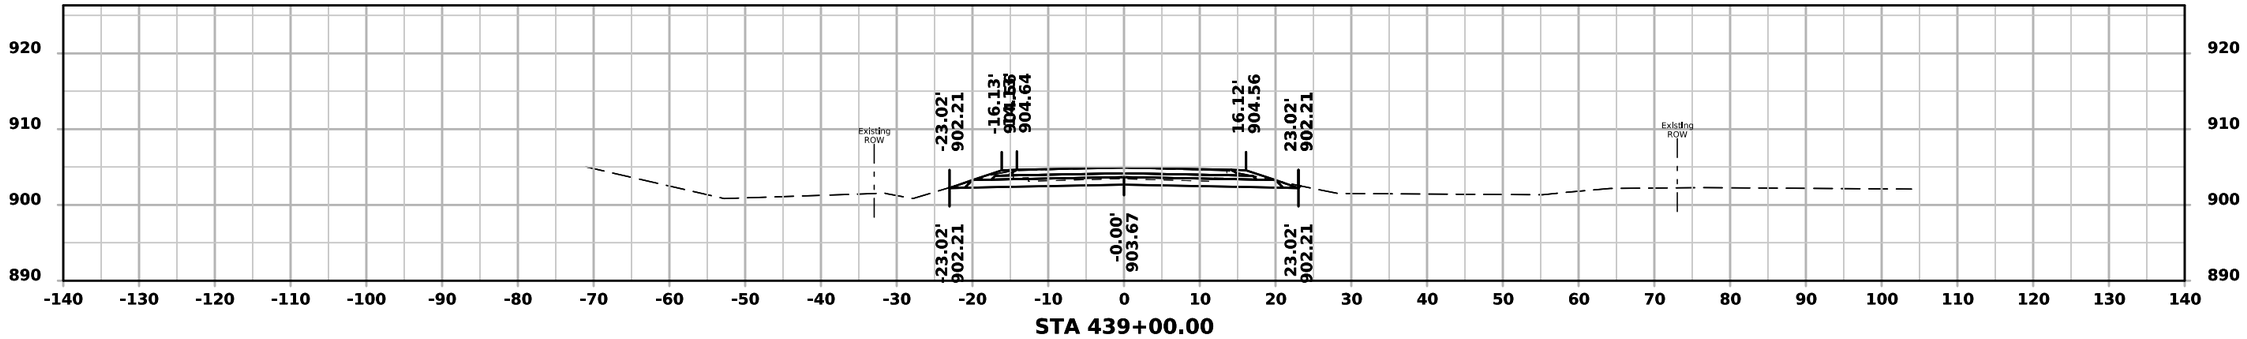

STA 439+00.00

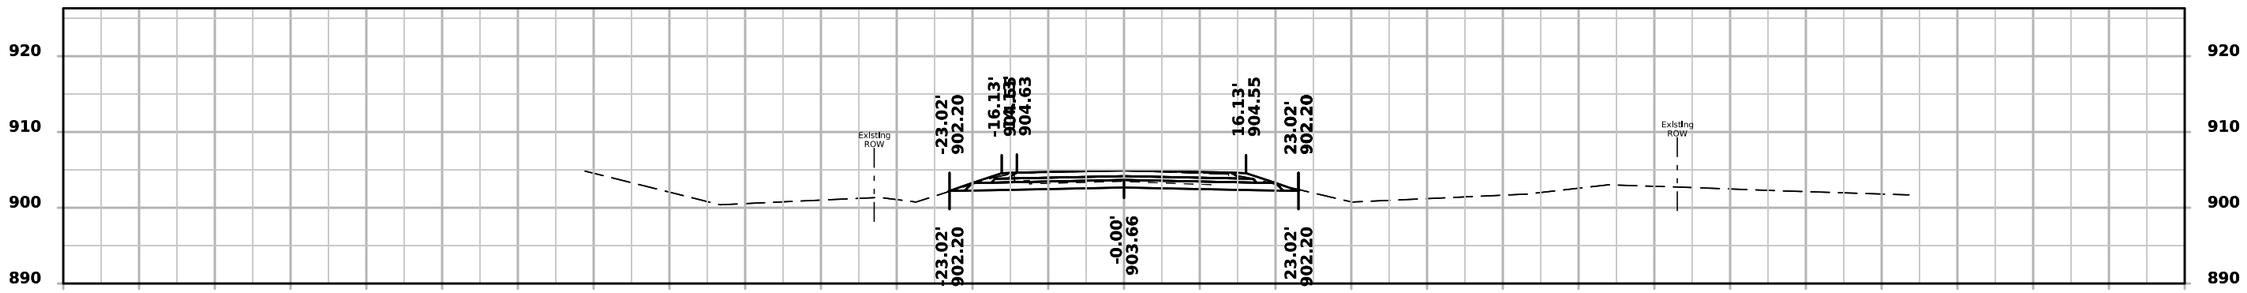

STA 438+50.00

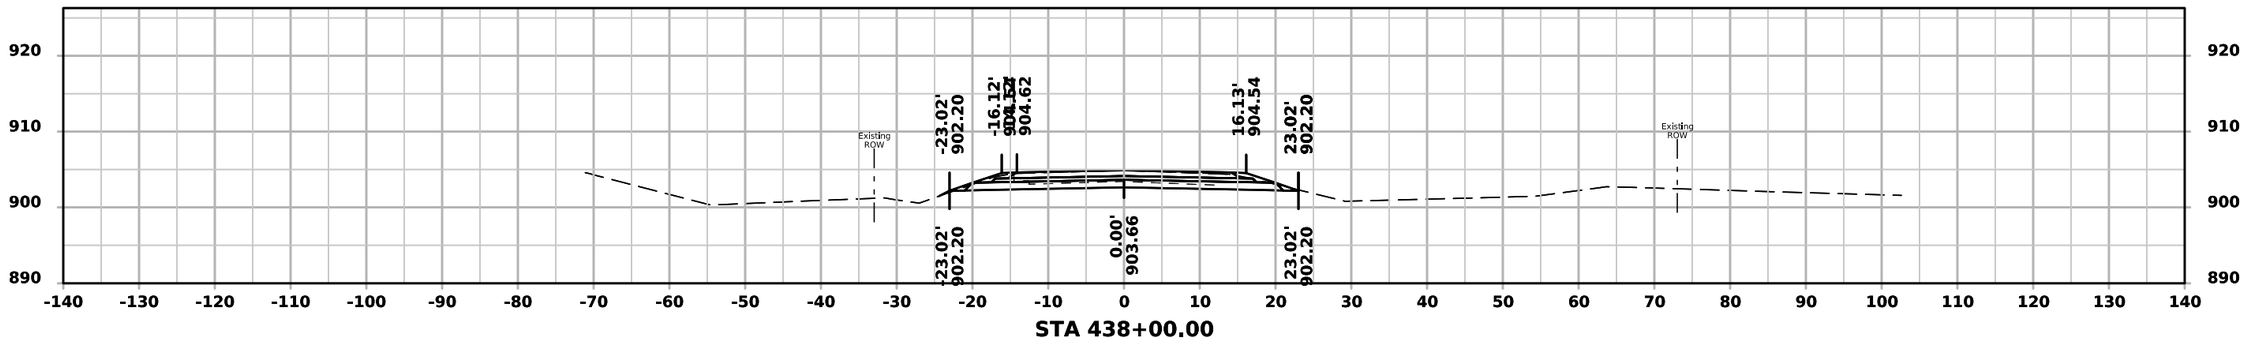


STA 438+00.00


FILE NO.	ENGLISH	DESIGN TEAM Rolando \ Johnson \ Suntken	BUTLER COUNTY	PROJECT NUMBER STP-057-1(044)--2C-12	SHEET NUMBER W.150

1:56:07 PM 5/4/2026 csuntke pw:\\NTPwint1.dot.int.lan:PWMain\Documents\Projects\1205701024\DistrictDesign\CADD Files\Cross_Sections\XS_IA57_BRDG1_to_BRDG2.dgn


ML - IA 57

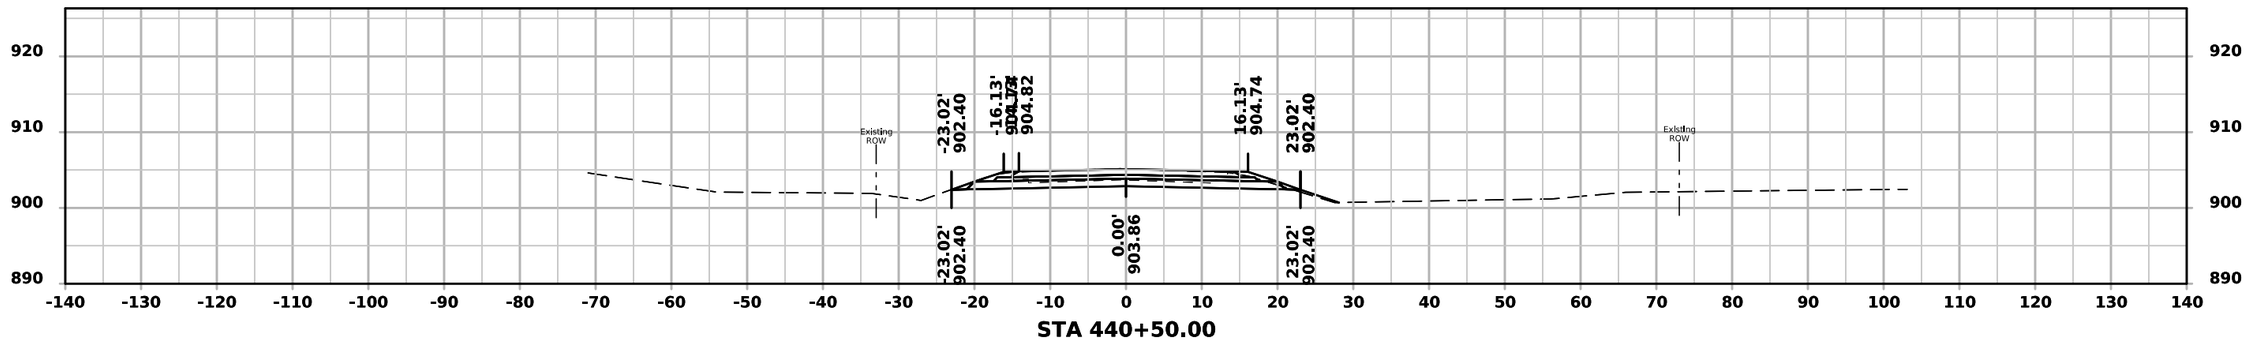

STA 440+50.00

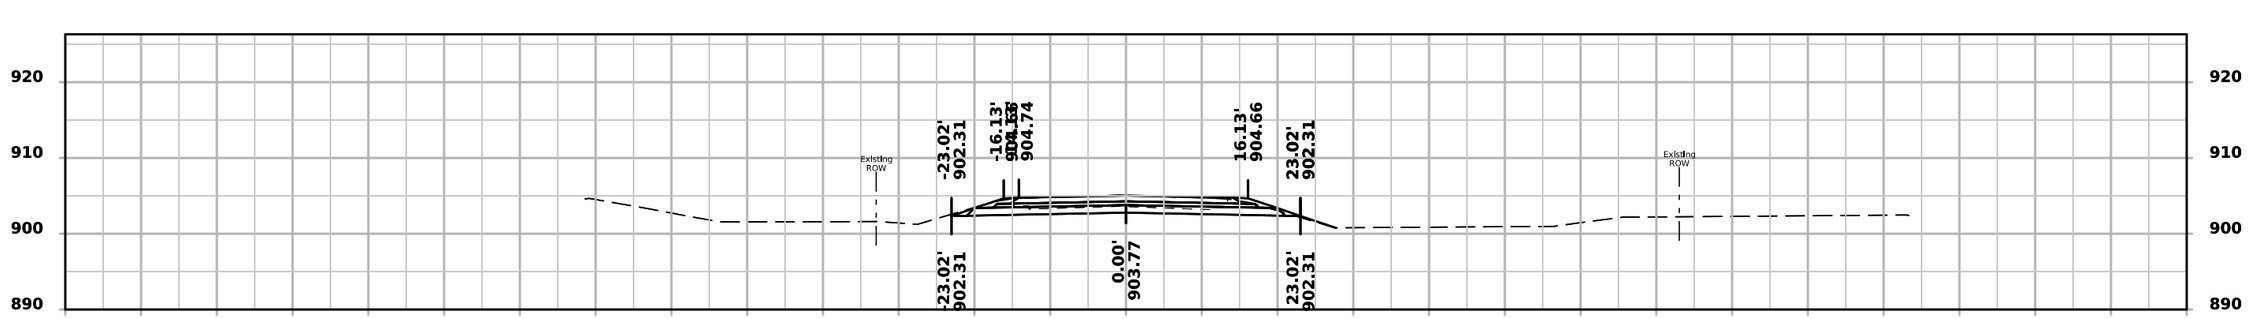

STA 440+00.00

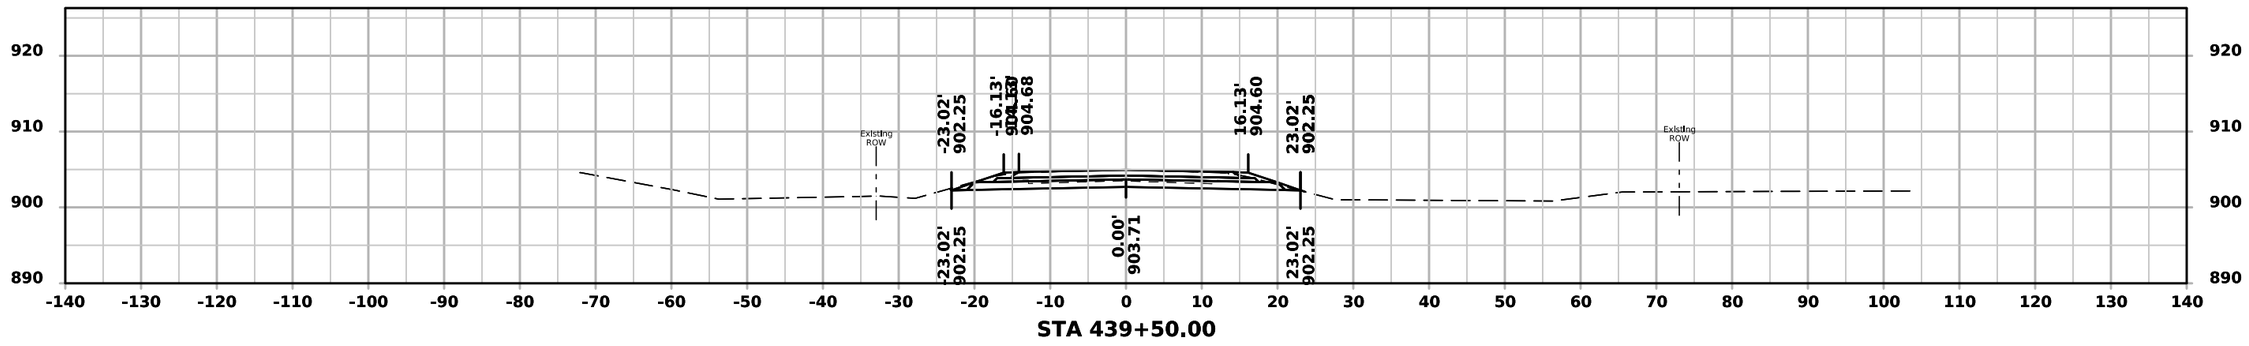


STA 439+50.00


FILE NO.	ENGLISH	DESIGN TEAM Rolando \ Johnson \ Suntken	BUTLER COUNTY	PROJECT NUMBER STP-057-1(044)--2C-12	SHEET NUMBER W.151

1:56:08 PM 5/4/2026 csuntke pw:\\NTPwint1.dot.int.lan:PWMain\Documents\Projects\1205701024\DistrictDesign\CADD Files\Cross_Sections\XS_IA57_BRDG1_to_BRDG2.dgn


ML - IA 57

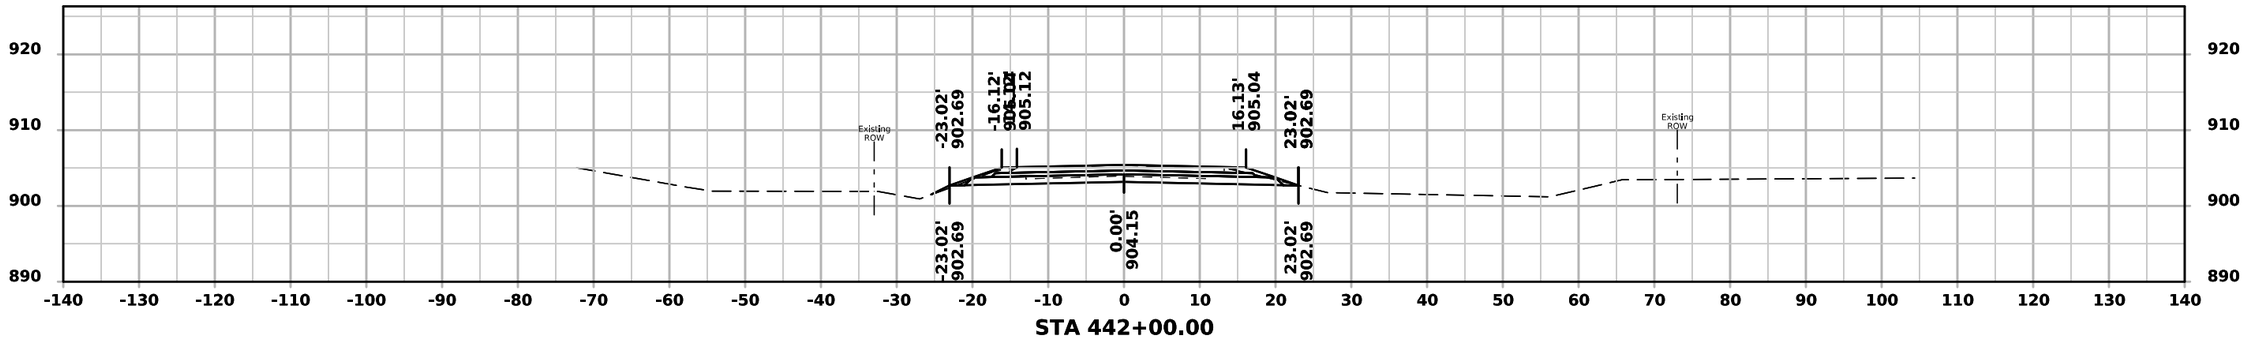

STA 442+00.00

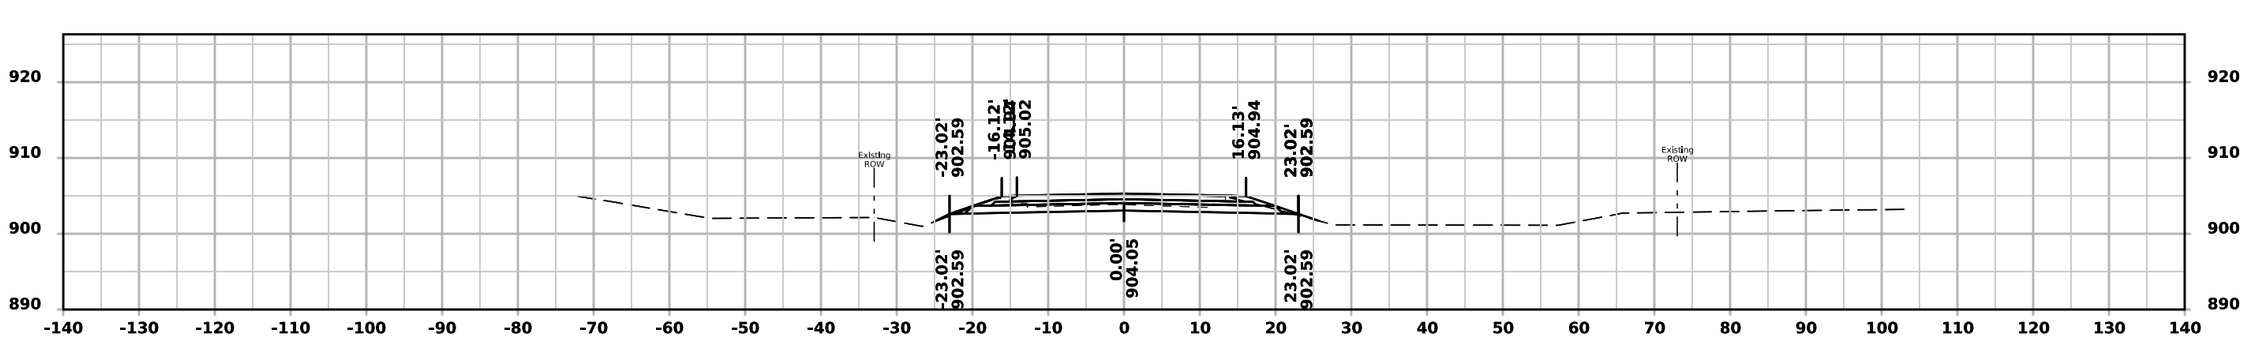

STA 441+50.00

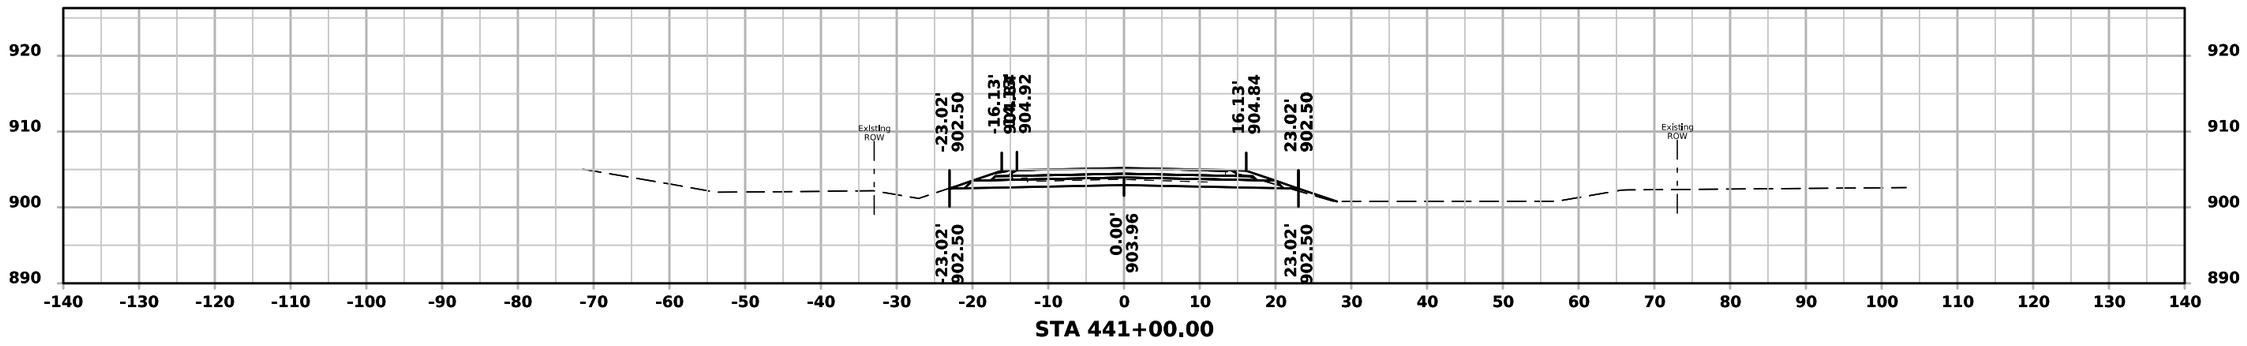


STA 441+00.00


FILE NO.	ENGLISH	DESIGN TEAM Rolando \ Johnson \ Suntken	BUTLER COUNTY	PROJECT NUMBER STP-057-1(044)--2C-12	SHEET NUMBER W.152

1:56:09 PM 5/4/2026 csuntke pw:\\NTPwint1.dot.int.lan:PWMain\Documents\Projects\1205701024\DistrictDesign\CADD Files\Cross_Sections\XS_IA57_BRDG1_to_BRDG2.dgn


ML - IA 57

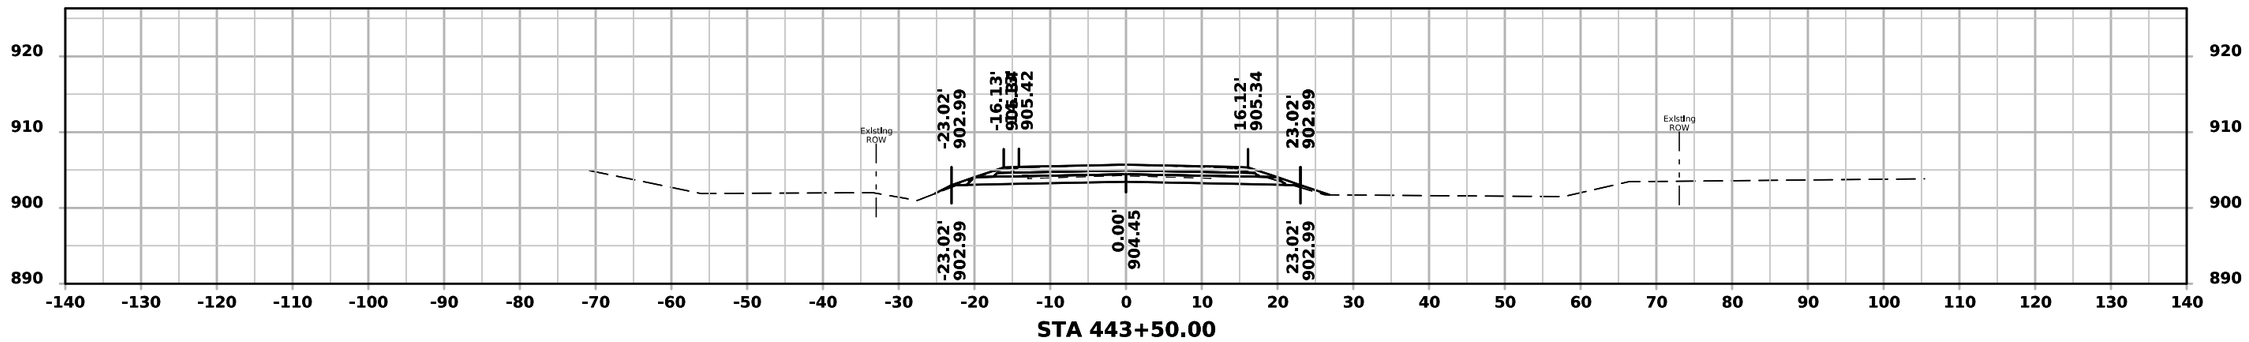

STA 443+50.00

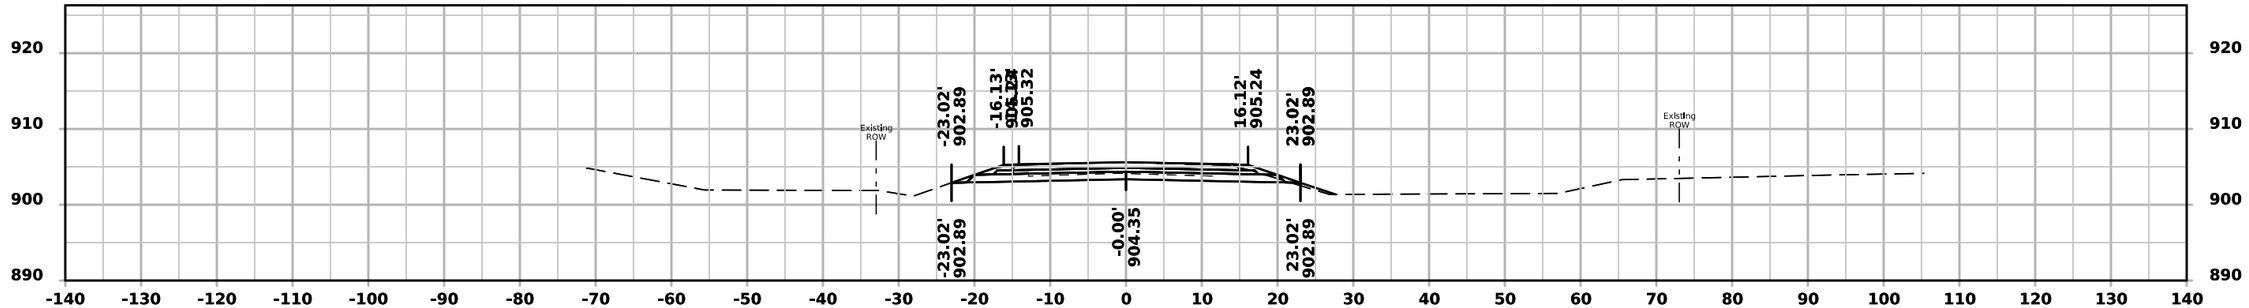

STA 443+00.00

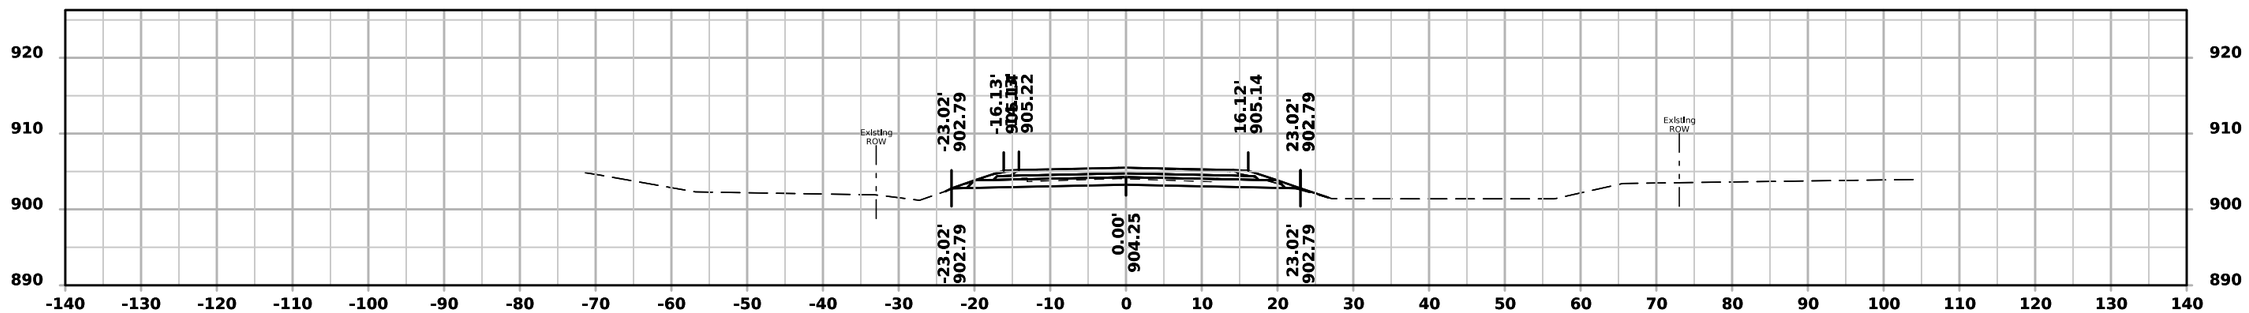


STA 442+50.00


FILE NO.	ENGLISH	DESIGN TEAM Rolando \ Johnson \ Suntken	BUTLER COUNTY	PROJECT NUMBER STP-057-1(044)--2C-12	SHEET NUMBER W.153

1:56:09 PM 5/4/2026 csuntke pw:\\NTPwint1.dot.int.lan:PWMain\Documents\Projects\1205701024\DistrictDesign\CADD Files\Cross_Sections\XS_IA57_BRDG1_to_BRDG2.dgn


ML - IA 57

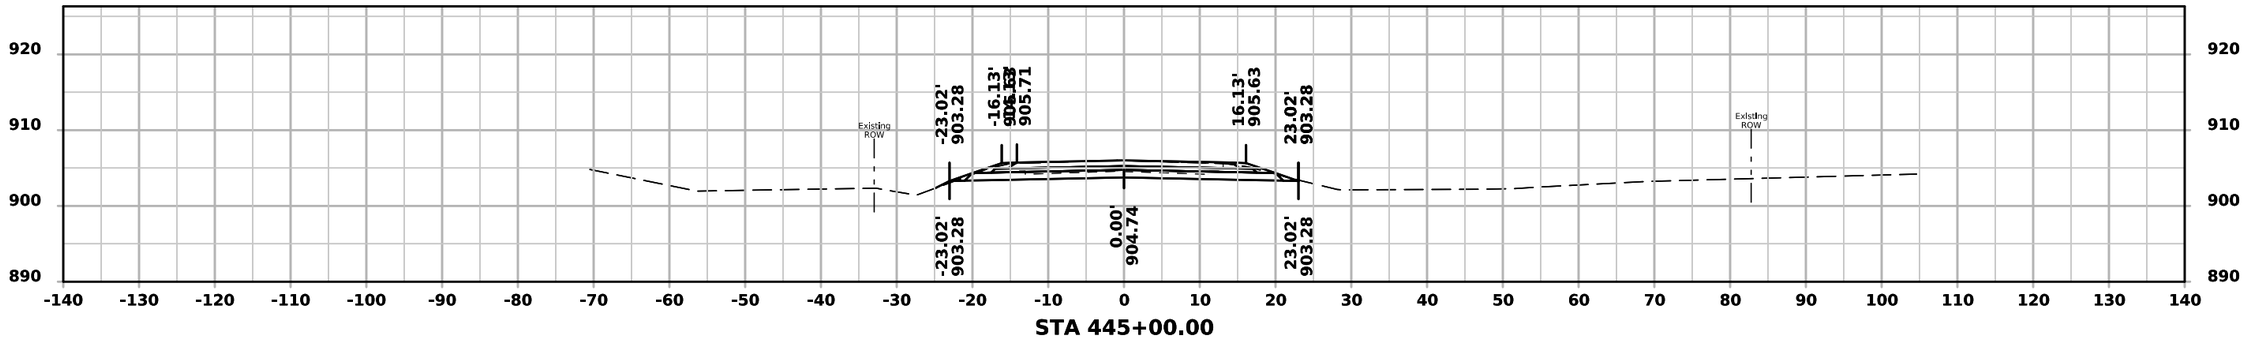

STA 445+00.00

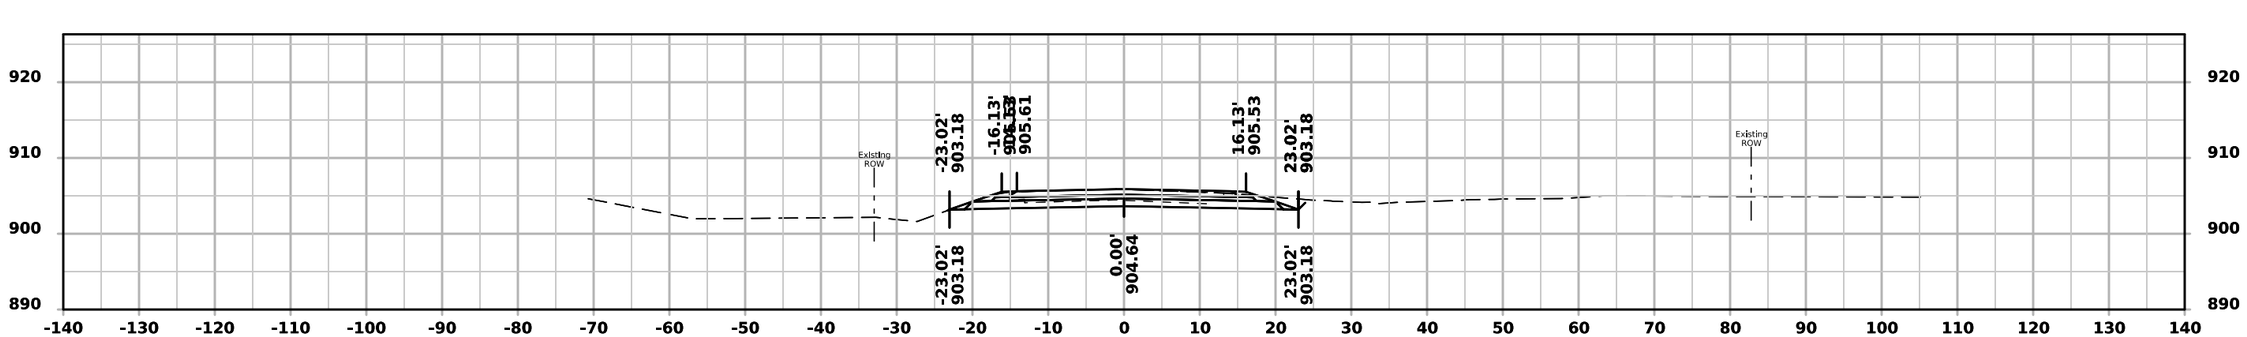

STA 444+50.00

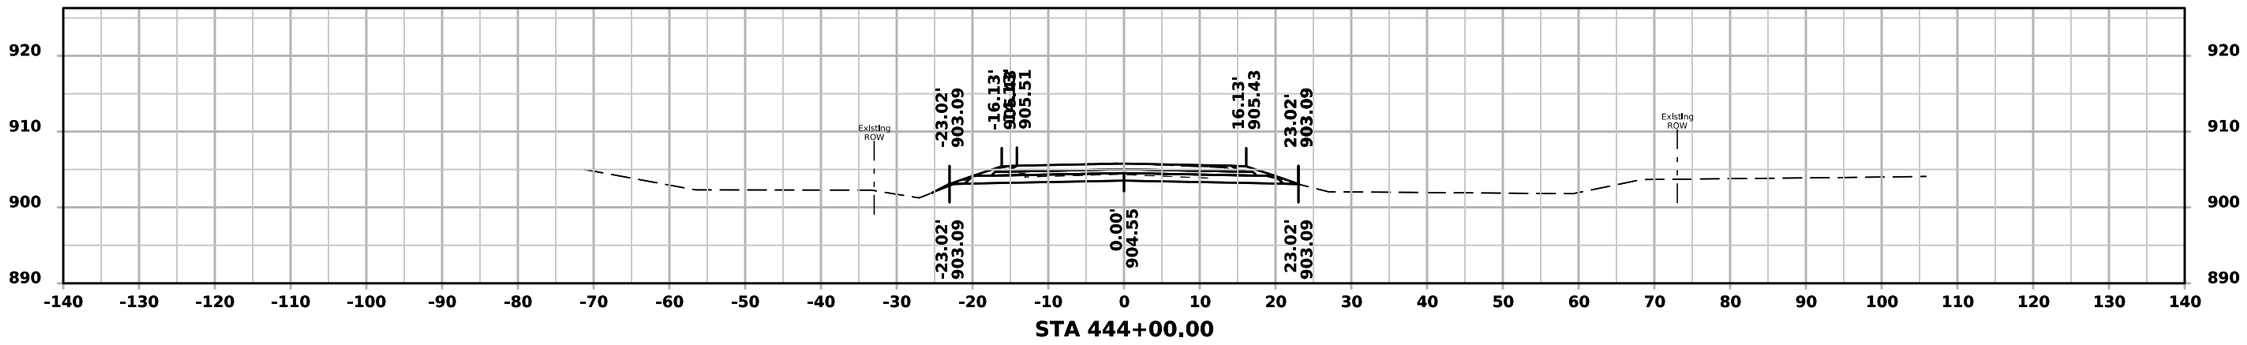


STA 444+00.00


FILE NO.	ENGLISH	DESIGN TEAM Rolando \ Johnson \ Suntken	BUTLER COUNTY	PROJECT NUMBER STP-057-1(044)--2C-12	SHEET NUMBER W.154

1:56:10 PM 5/4/2026 csuntke pw:\\NTPwint1.dot.int.lan:PWMain\Documents\Projects\1205701024\DistrictDesign\CADD Files\Cross_Sections\XS_IA57_BRDG1_to_BRDG2.dgn


ML - IA 57

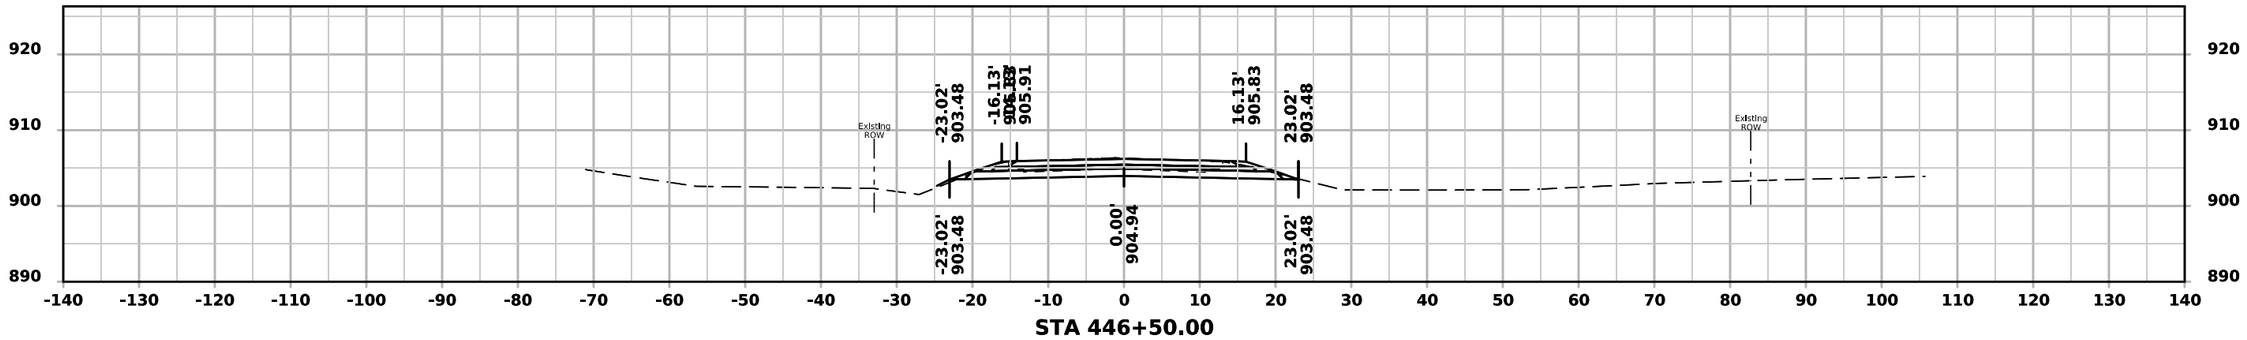

STA 446+50.00

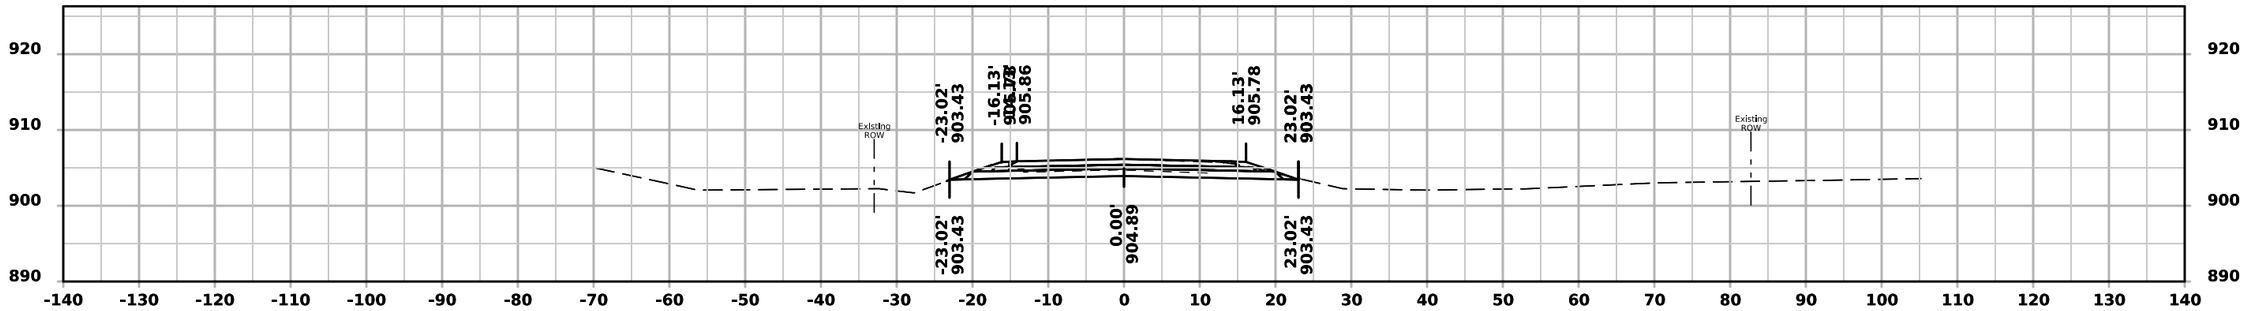

STA 446+00.00

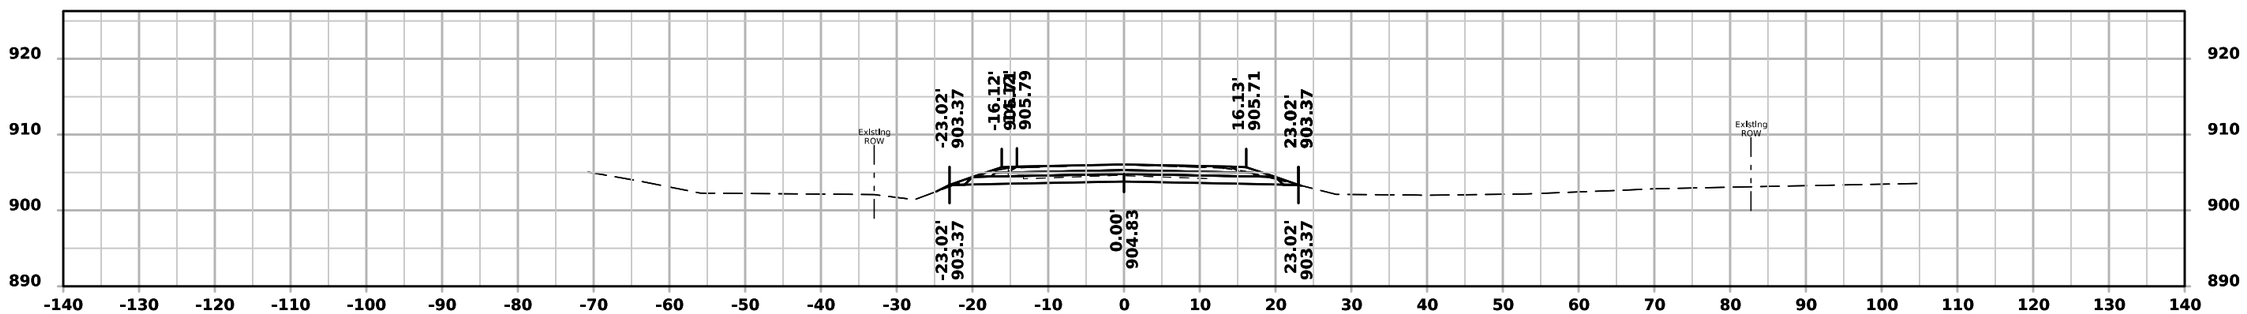


STA 445+50.00


FILE NO.	ENGLISH	DESIGN TEAM Rolando \ Johnson \ Suntken	BUTLER COUNTY	PROJECT NUMBER STP-057-1(044)--2C-12	SHEET NUMBER W.155

1:56:11 PM 5/4/2026 csuntke pw:\\NTPwint1.dot.int.lan:PWMain\Documents\Projects\1205701024\DistrictDesign\CADD Files\Cross_Sections\XS_IA57_BRDG1_to_BRDG2.dgn


ML - IA 57

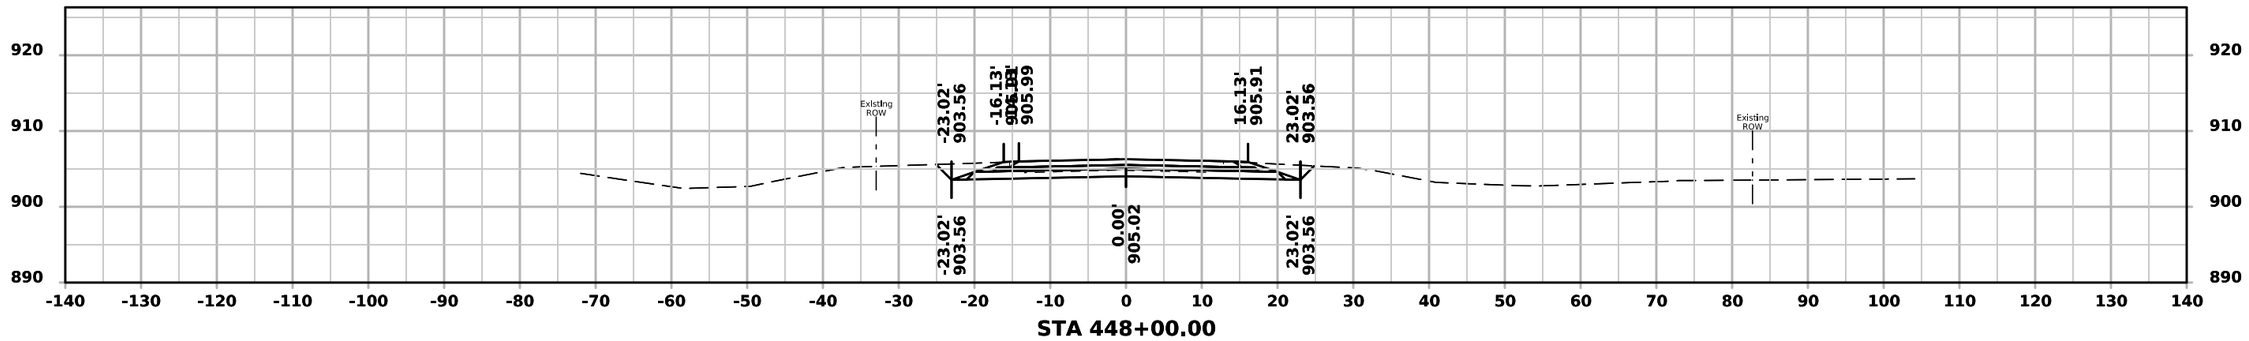

STA 448+00.00

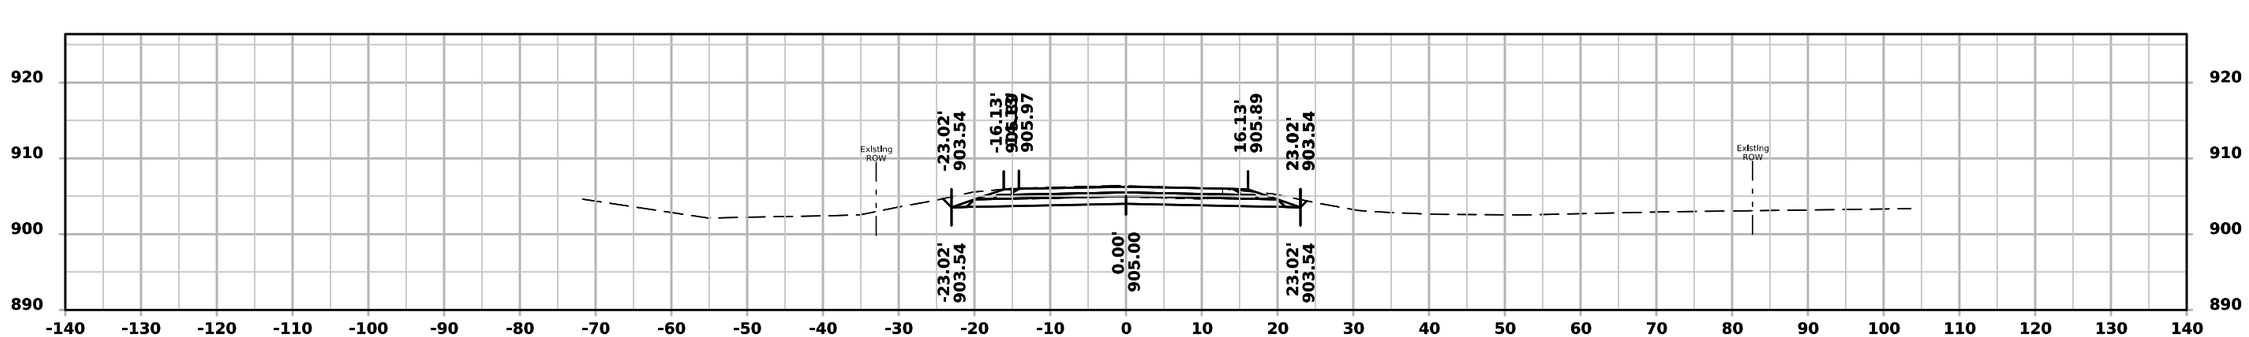

STA 447+50.00

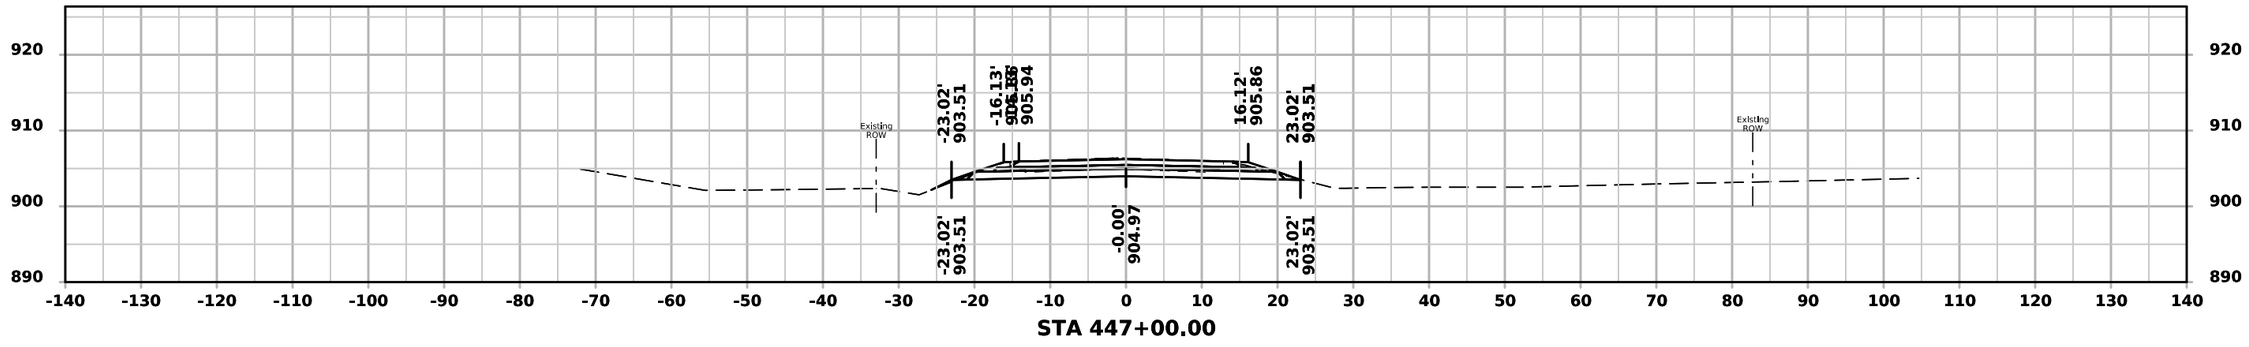


STA 447+00.00

FILE NO.	ENGLISH	DESIGN TEAM Rolando \ Johnson \ Suntken	BUTLER COUNTY	PROJECT NUMBER STP-057-1(044)--2C-12	SHEET NUMBER W.156

1:56:12 PM 5/4/2026 csuntke pw:\\NTPwint1.dot.int.lan:PWMain\Documents\Projects\1205701024\DistrictDesign\CADD Files\Cross_Sections\XS_IA57_BRDG1_to_BRDG2.dgn

ML - IA 57

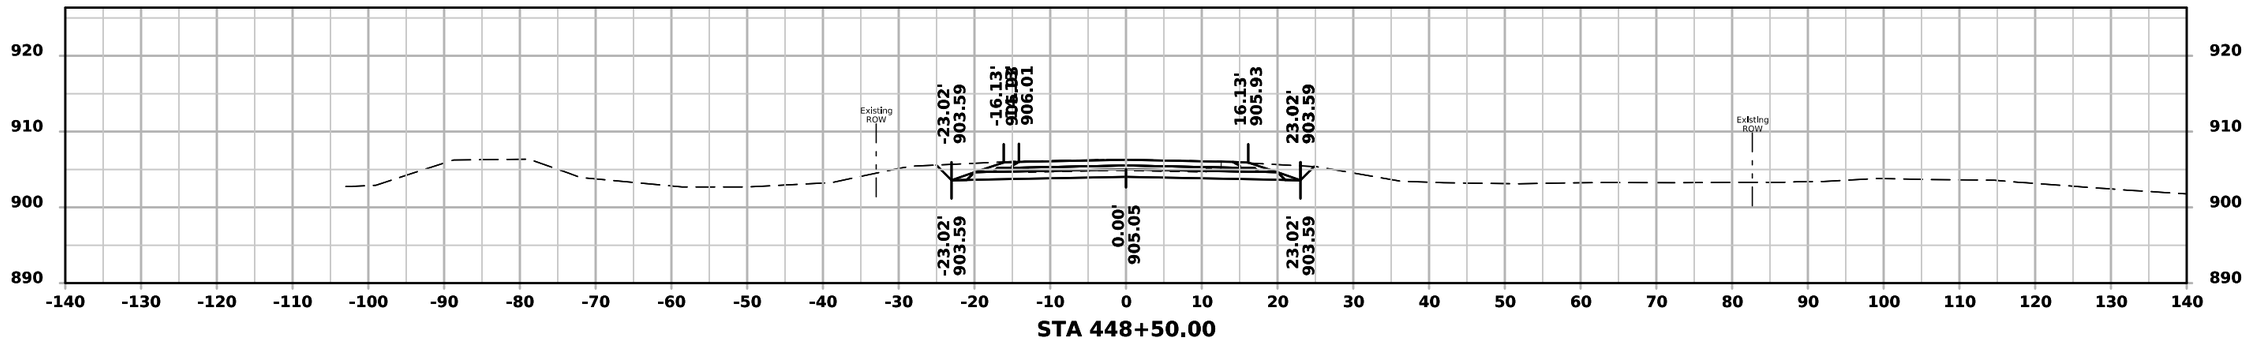


STA 448+50.00


FILE NO.	ENGLISH	DESIGN TEAM Rolando \ Johnson \ Suntken	BUTLER COUNTY	PROJECT NUMBER STP-057-1(044)--2C-12	SHEET NUMBER W.157

1:56:12 PM 5/4/2026 csuntke pw:\\NTPwint1.dot.int.lan:PWMain\Documents\Projects\1205701024\DistrictDesign\CADD Files\Cross_Sections\XS_IA57_BRDG1_to_BRDG2.dgn


ML - IA 57

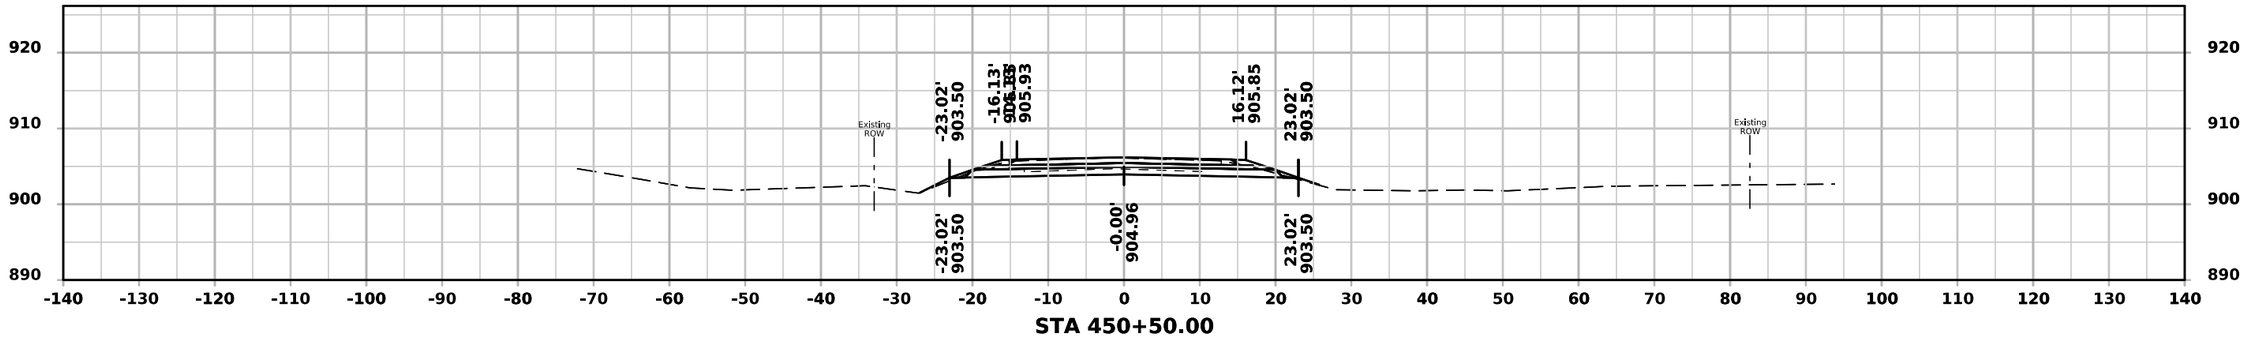

STA 450+50.00

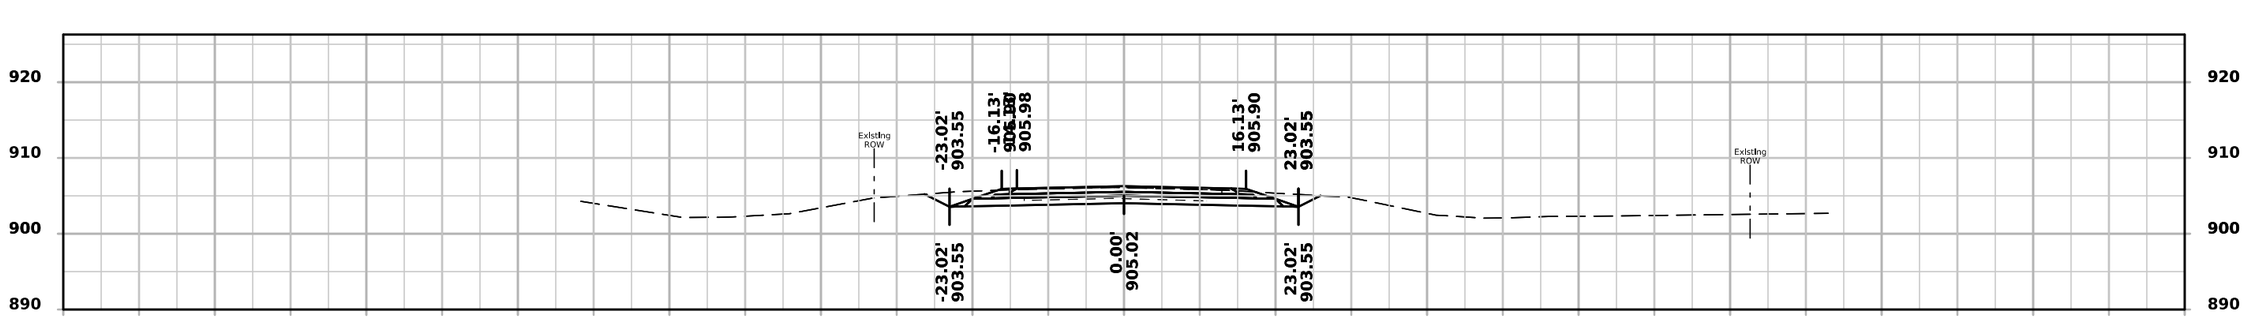

STA 450+00.00

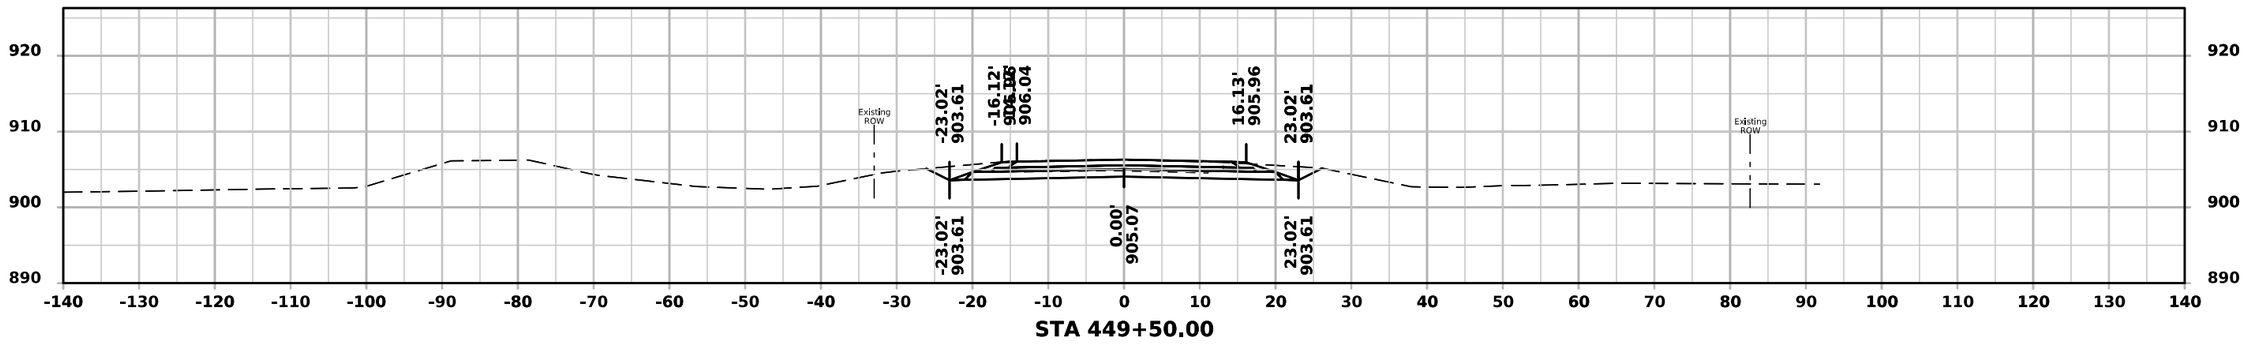


STA 449+50.00


FILE NO.	ENGLISH	DESIGN TEAM Rolando \ Johnson \ Suntken	BUTLER COUNTY	PROJECT NUMBER STP-057-1(044)--2C-12	SHEET NUMBER W.158

3:02:23 PM 5/4/2026 csuntke pw:\\NTPwint1.dot.int.lan:PWMain\Documents\Projects\1205701024\DistrictDesign\CADD Files\Cross_Sections\XS_IA57_BRDG2_to_EOP.dgn


ML - IA 57

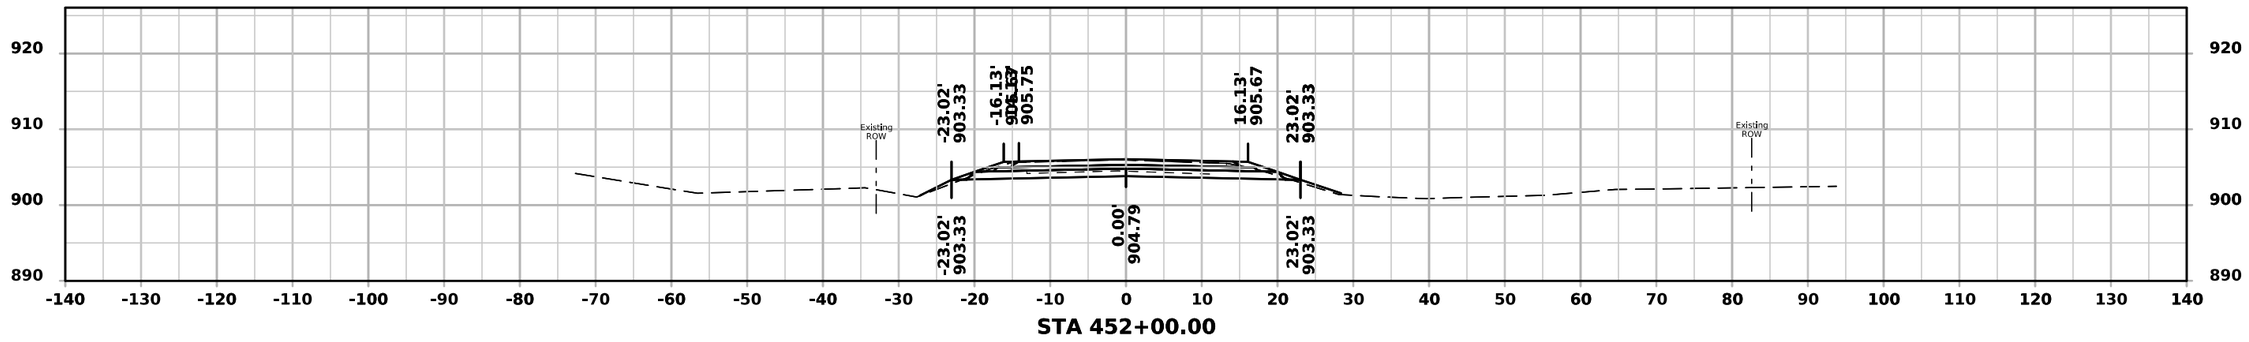

STA 452+00.00

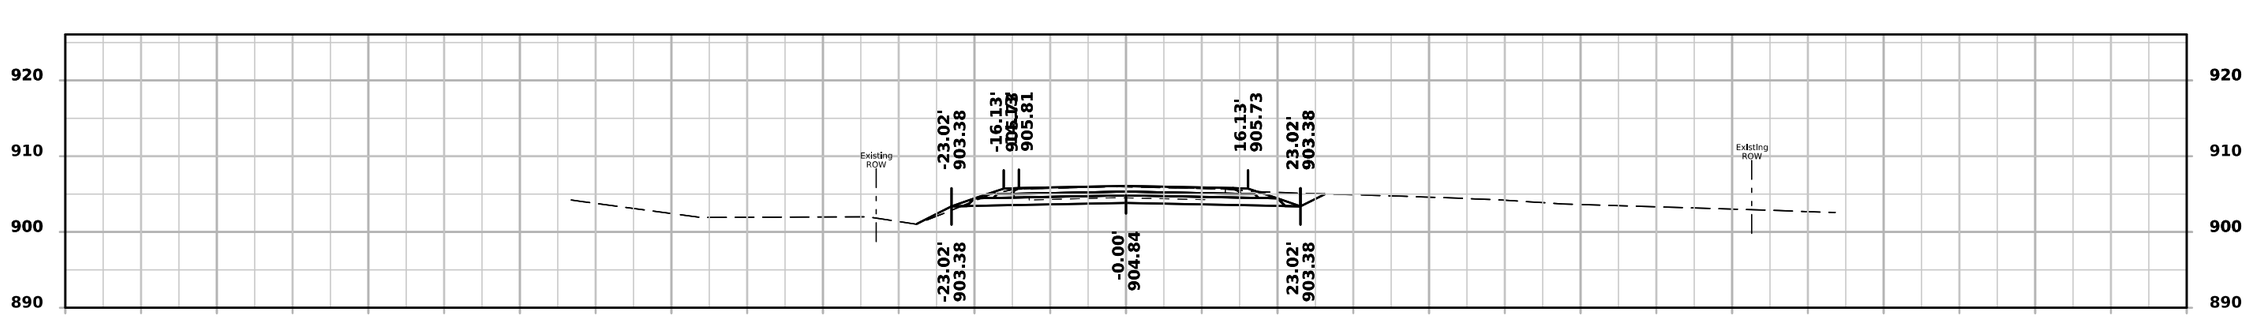

STA 451+50.00

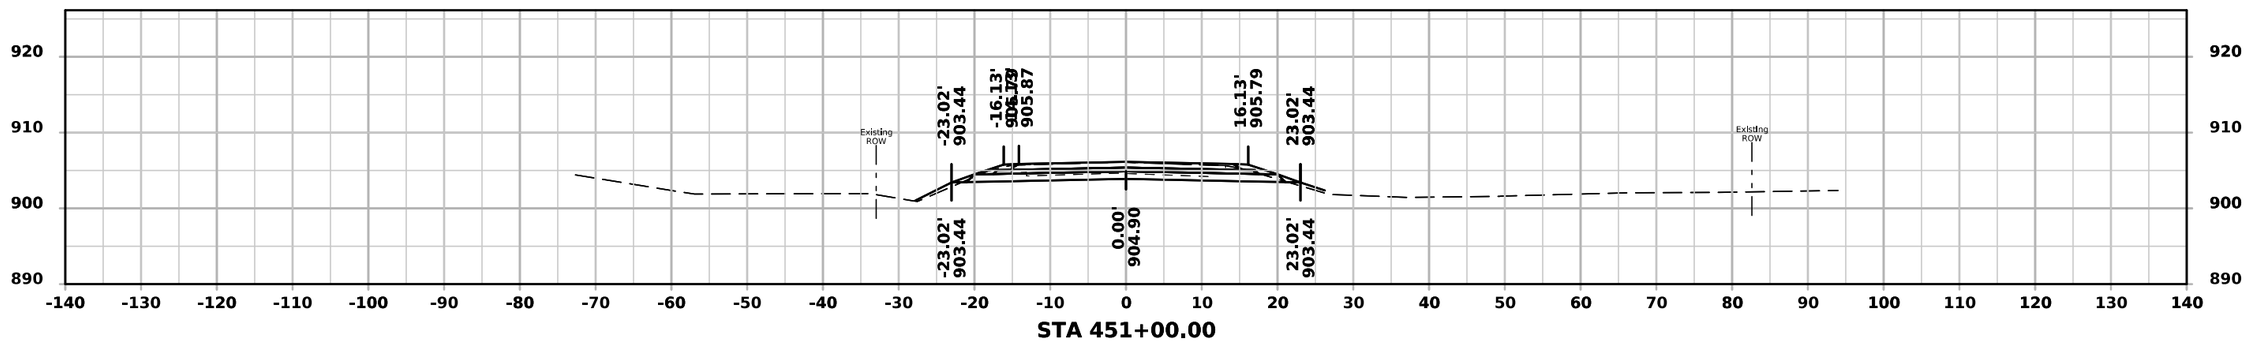


STA 451+00.00


FILE NO.	ENGLISH	DESIGN TEAM Rolando \ Johnson \ Suntken	BUTLER COUNTY	PROJECT NUMBER STP-057-1(044)--2C-12	SHEET NUMBER W.159

3:02:23 PM 5/4/2026 csuntke pw:\\NTPwint1.dot.int.lan:PWMain\Documents\Projects\1205701024\DistrictDesign\CADD Files\Cross_Sections\XS_IA57_BRDG2_to_EOP.dgn


ML - IA 57

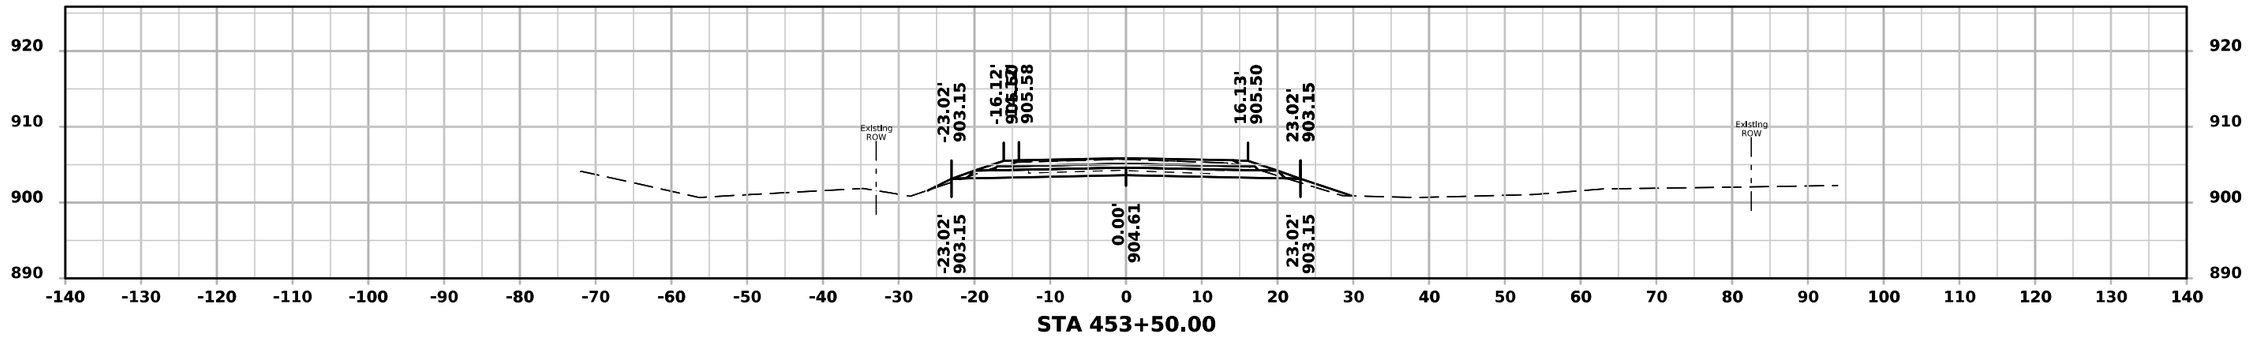

STA 453+50.00

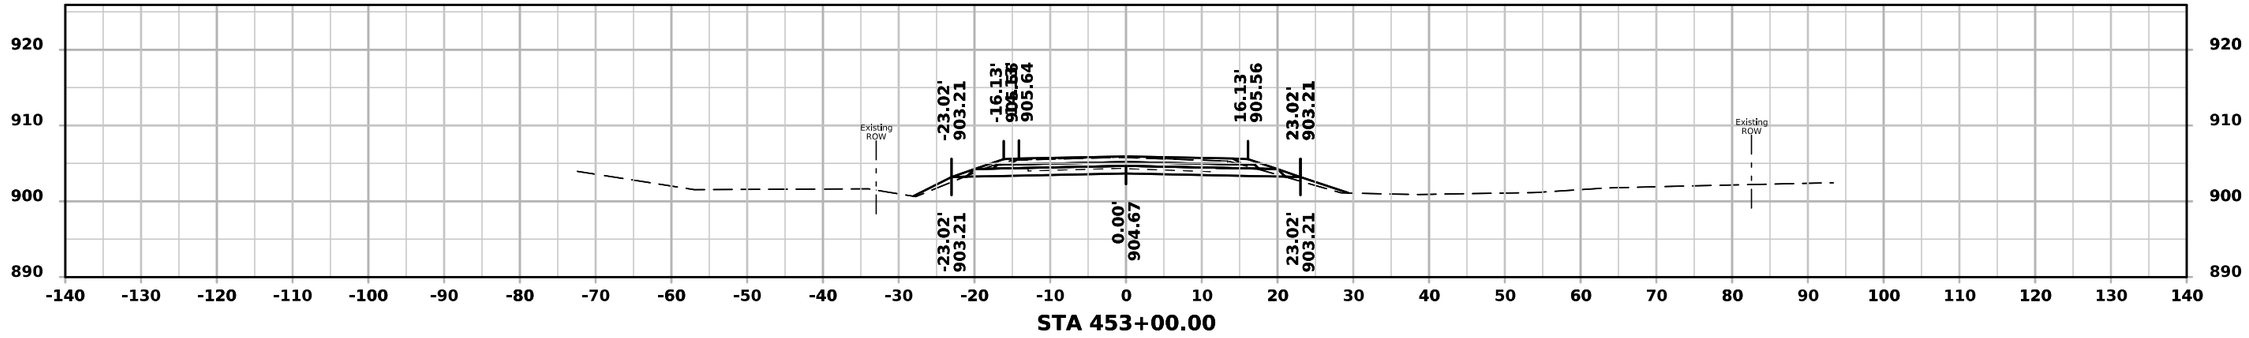

STA 453+00.00

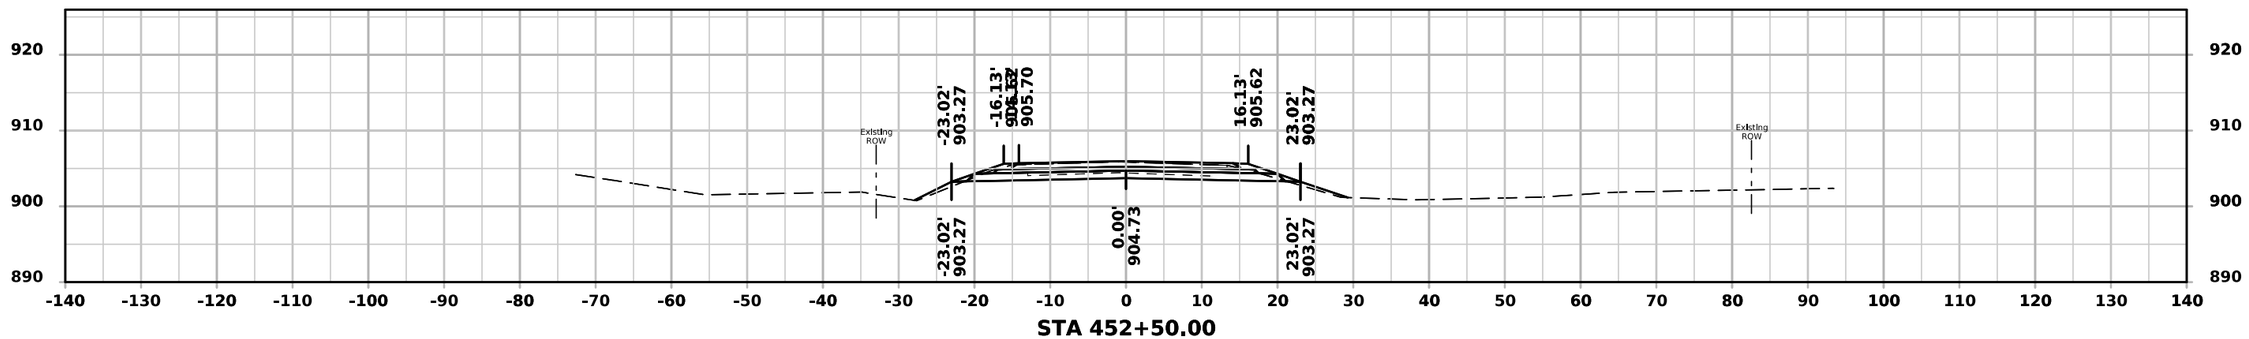


STA 452+50.00


FILE NO.	ENGLISH	DESIGN TEAM Rolando \ Johnson \ Suntken	BUTLER COUNTY	PROJECT NUMBER STP-057-1(044)--2C-12	SHEET NUMBER W.160

3:02:24 PM 5/4/2026 csuntke pw:\\NTPwint1.dot.int.lan:PWMain\Documents\Projects\1205701024\DistrictDesign\CADD Files\Cross_Sections\XS_IA57_BRDG2_to_EOP.dgn


ML - IA 57

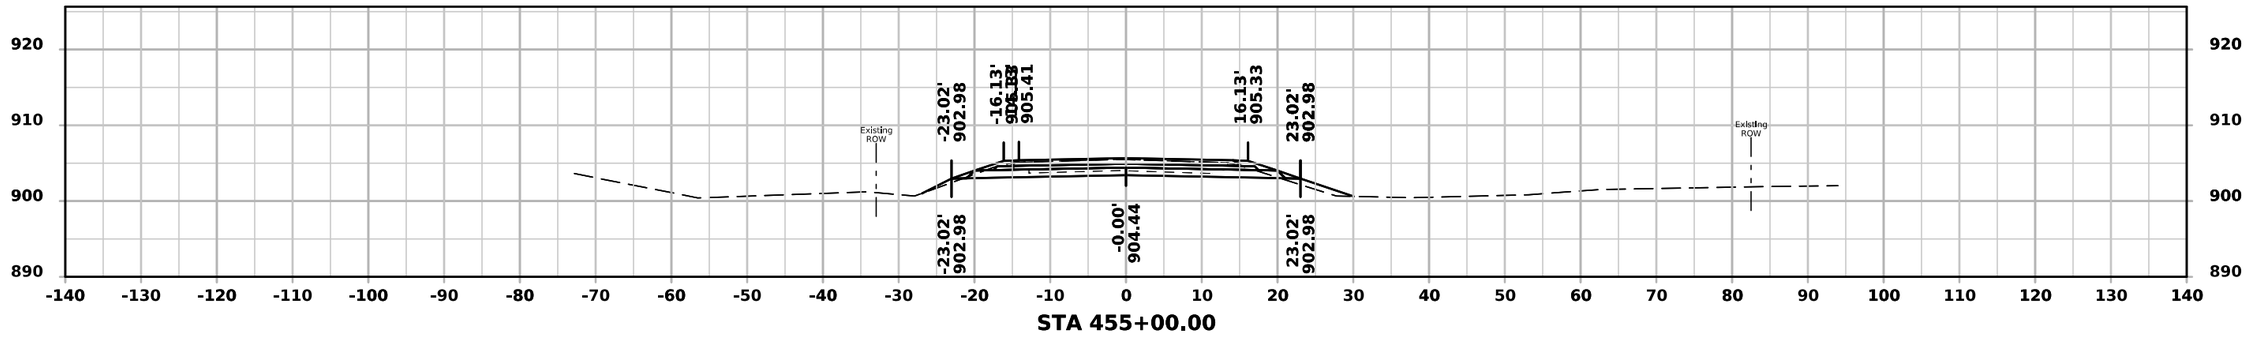

STA 455+00.00

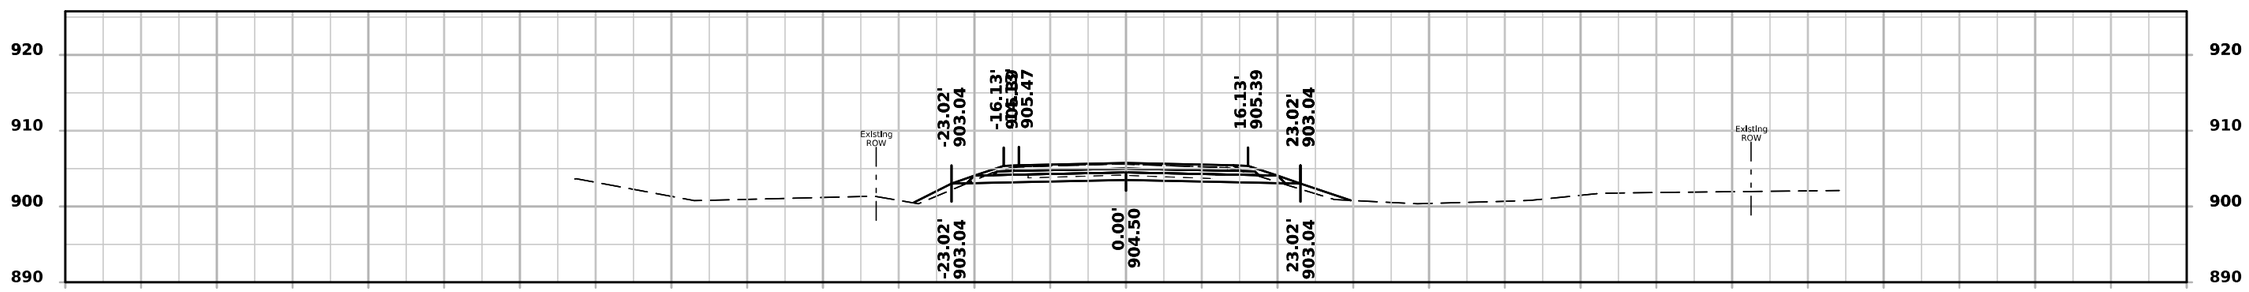

STA 454+50.00

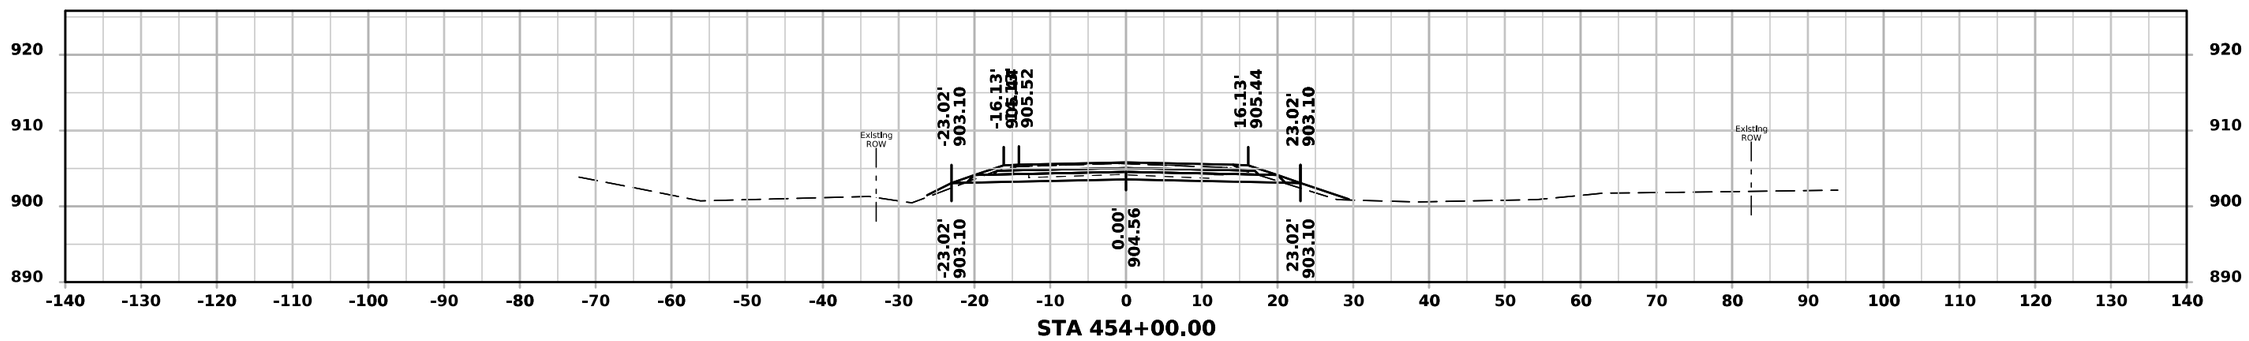


STA 454+00.00


FILE NO.	ENGLISH	DESIGN TEAM Rolando \ Johnson \ Suntken	BUTLER COUNTY	PROJECT NUMBER STP-057-1(044)--2C-12	SHEET NUMBER W.161

3:02:24 PM 5/4/2026 csuntke pw:\\NTPwint1.dot.int.lan:PWMain\Documents\Projects\1205701024\DistrictDesign\CADD Files\Cross_Sections\XS_IA57_BRDG2_to_EOP.dgn


ML - IA 57

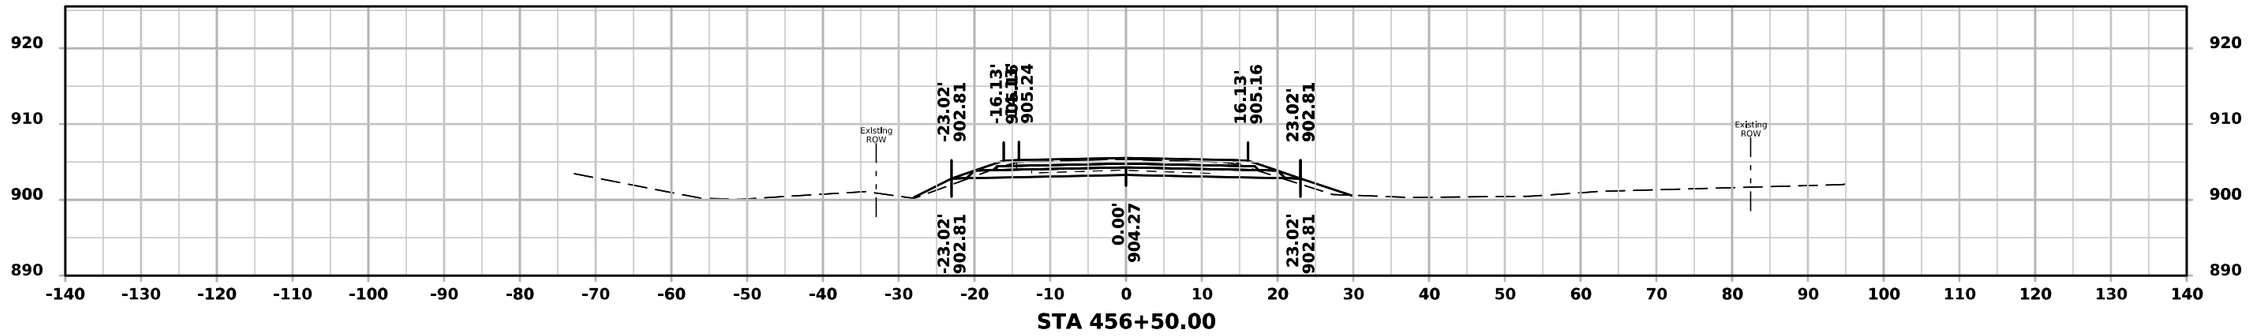

STA 456+50.00

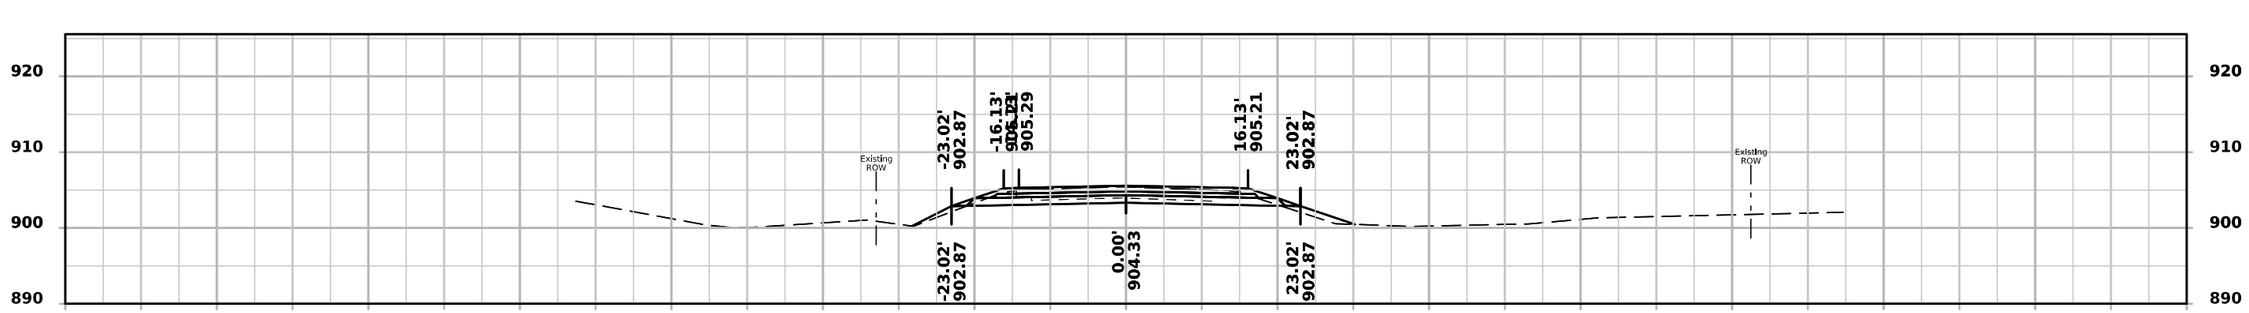

STA 456+00.00

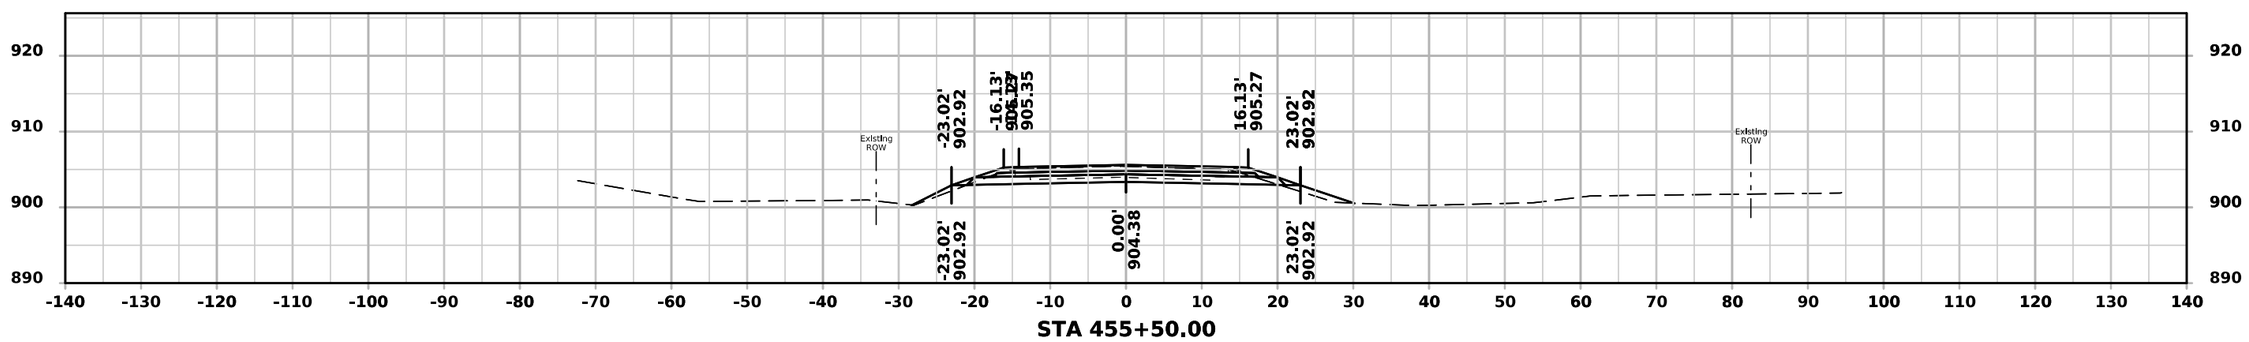


STA 455+50.00


FILE NO.	ENGLISH	DESIGN TEAM Rolando \ Johnson \ Suntken	BUTLER COUNTY	PROJECT NUMBER STP-057-1(044)--2C-12	SHEET NUMBER W.162

3:02:25 PM 5/4/2026 csuntke pw:\\NTPwint1.dot.int.lan:PWMain\Documents\Projects\1205701024\DistrictDesign\CADD Files\Cross_Sections\XS_IA57_BRDG2_to_EOP.dgn


ML - IA 57

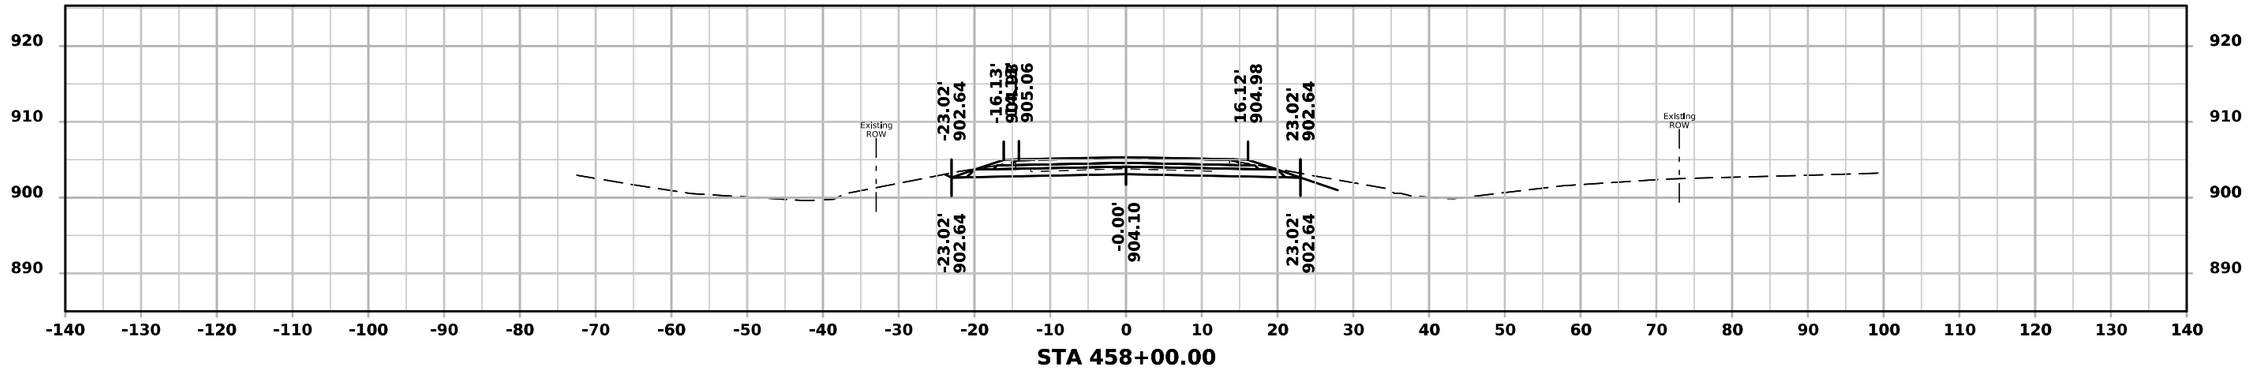

STA 458+00.00

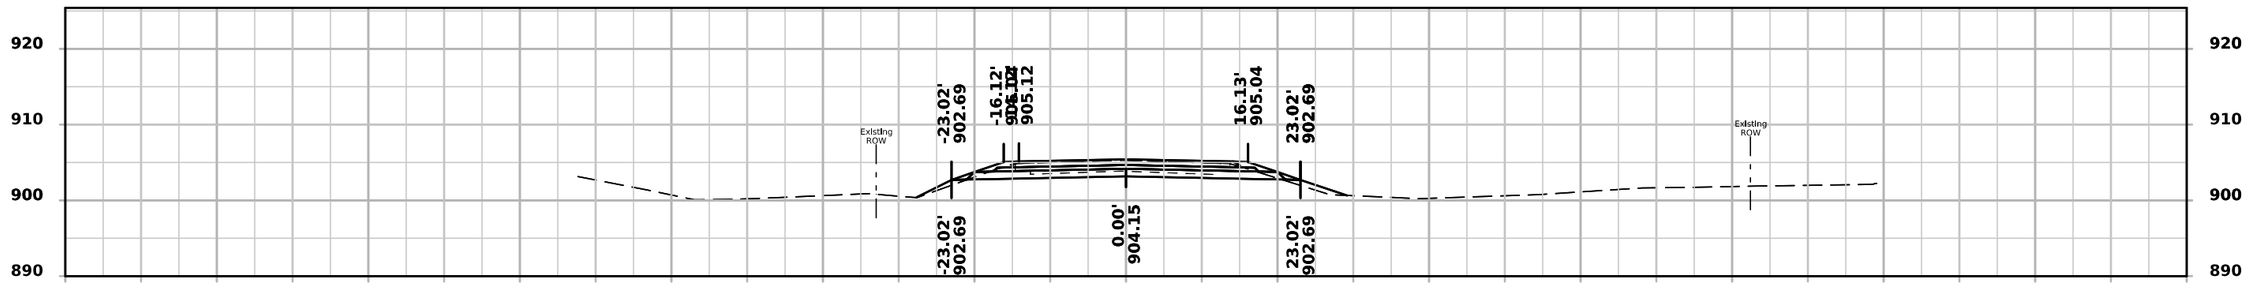

STA 457+50.00

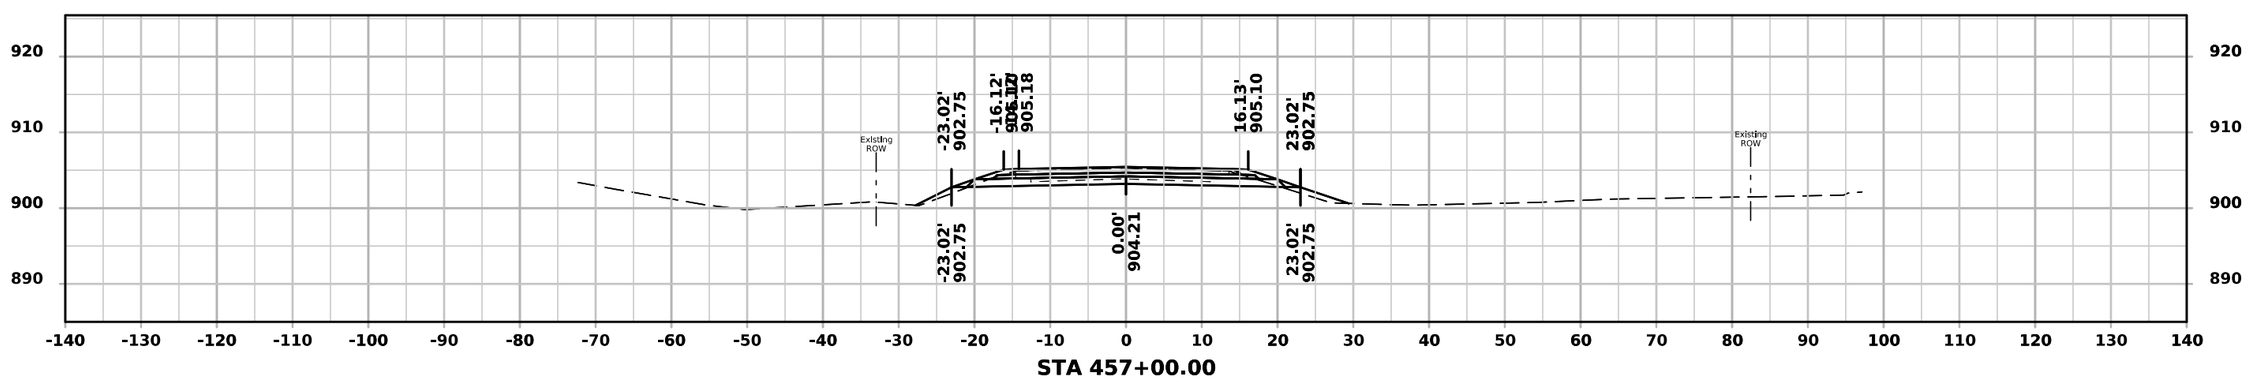


STA 457+00.00


FILE NO.	ENGLISH	DESIGN TEAM Rolando \ Johnson \ Suntken	BUTLER COUNTY	PROJECT NUMBER STP-057-1(044)--2C-12	SHEET NUMBER W.163

3:02:26 PM 5/4/2026 csuntke pw:\\NTPwint1.dot.int.lan:PWMain\Documents\Projects\1205701024\DistrictDesign\CADD Files\Cross_Sections\XS_IA57_BRDG2_to_EOP.dgn


ML - IA 57

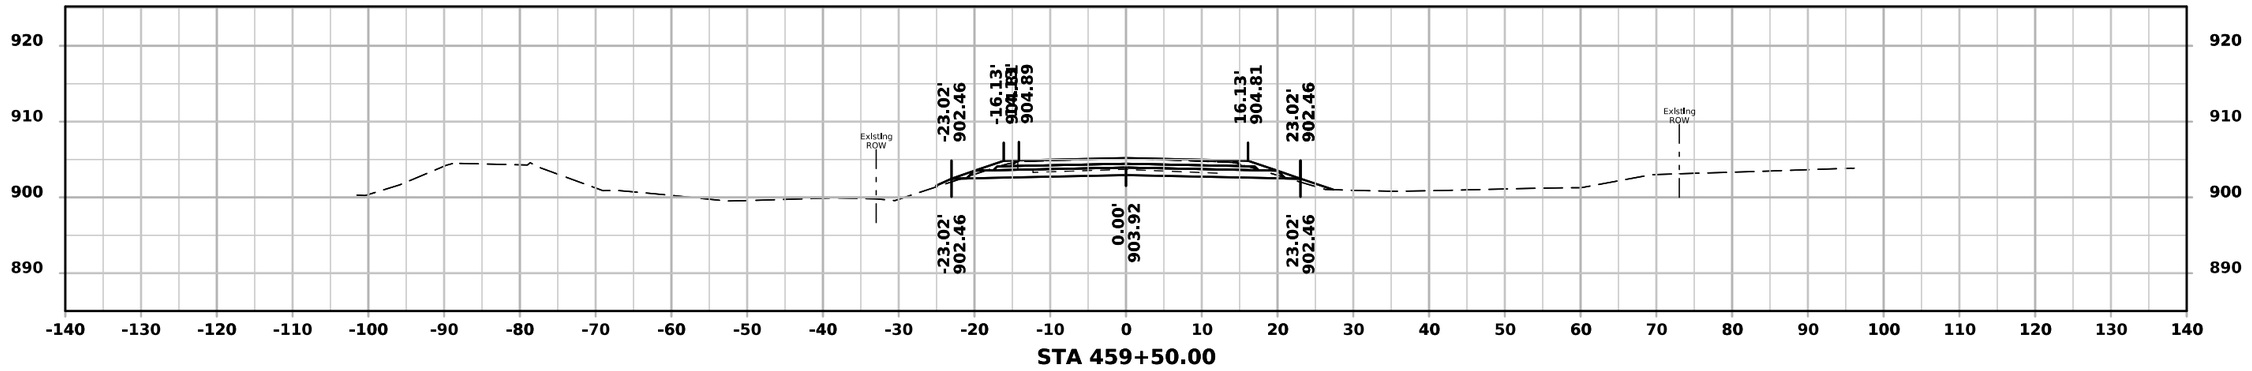

STA 459+50.00

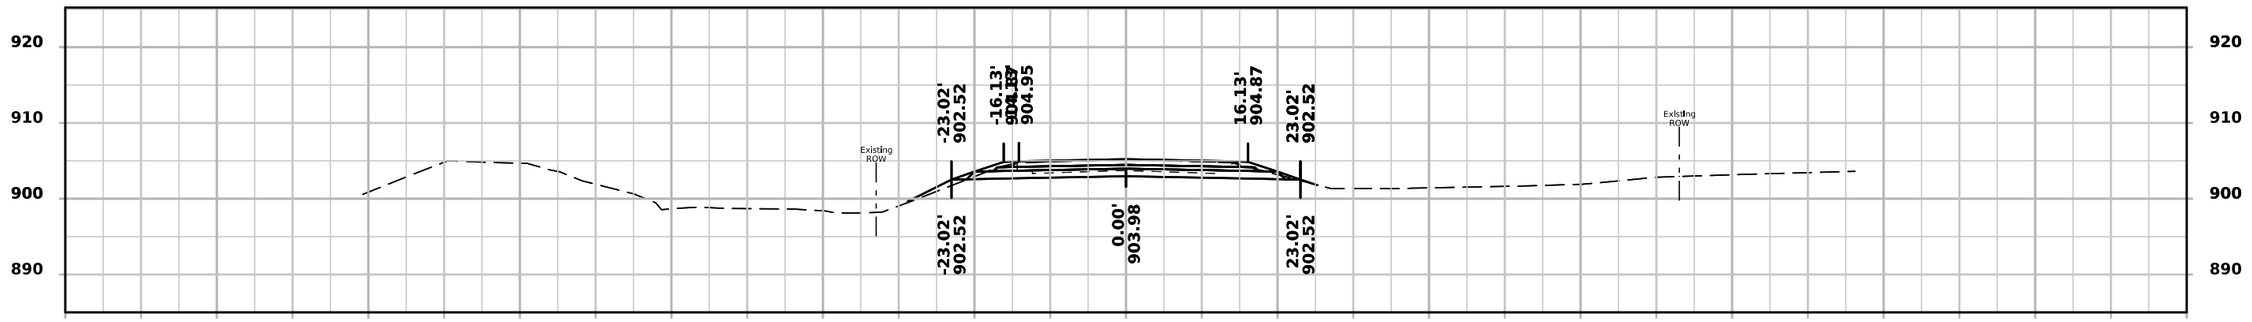

STA 459+00.00

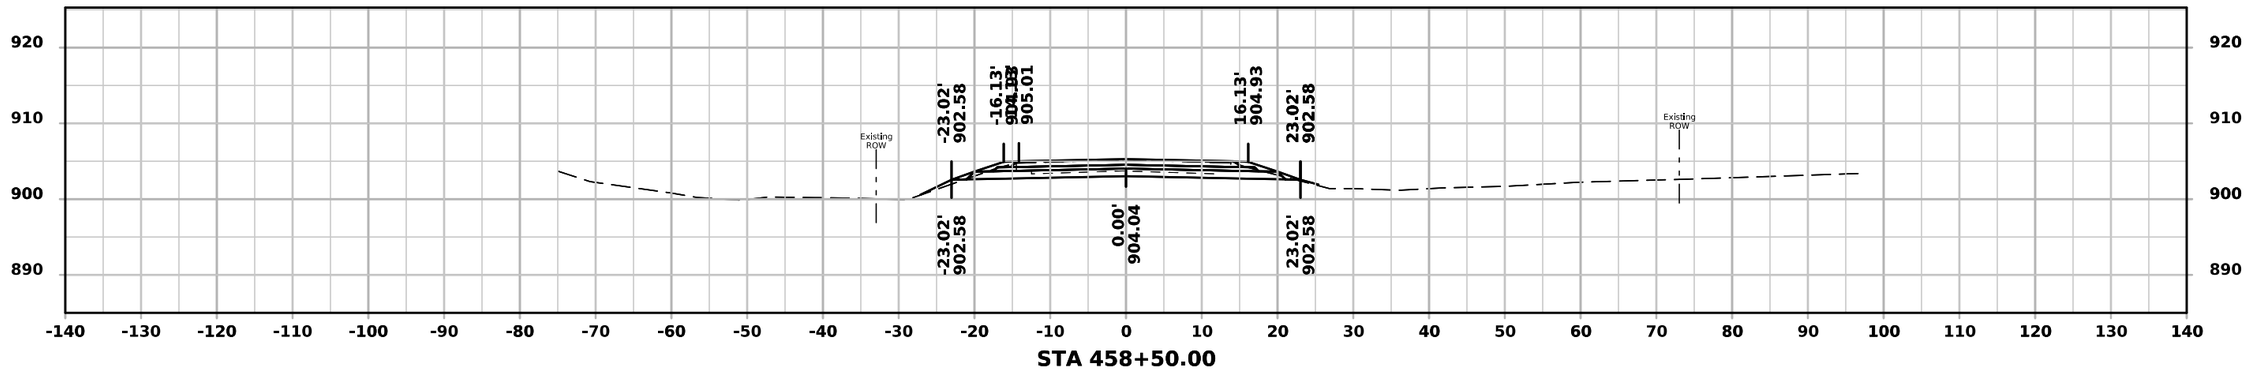


STA 458+50.00


FILE NO.	ENGLISH	DESIGN TEAM Rolando \ Johnson \ Suntken	BUTLER COUNTY	PROJECT NUMBER STP-057-1(044)--2C-12	SHEET NUMBER W.164

3:02:26 PM 5/4/2026 csuntke pw:\\NTPwint1.dot.int.lan:PWMain\Documents\Projects\1205701024\DistrictDesign\CADD Files\Cross_Sections\XS_IA57_BRDG2_to_EOP.dgn


ML - IA 57

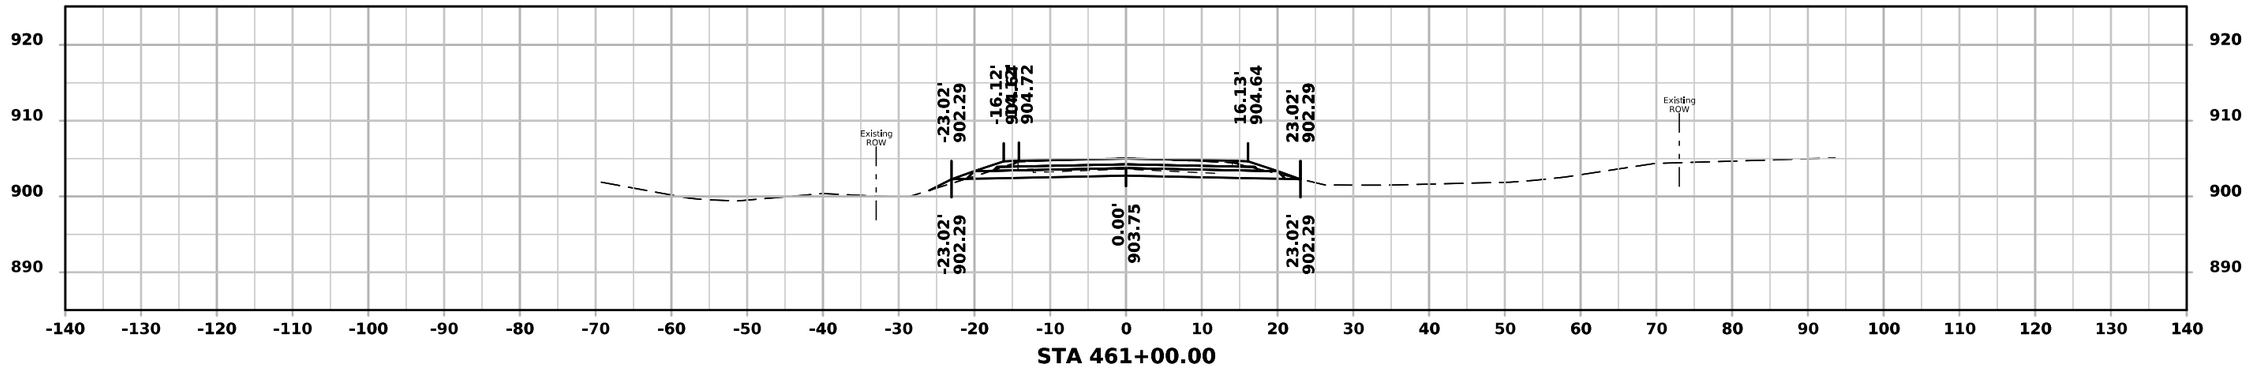

STA 461+00.00

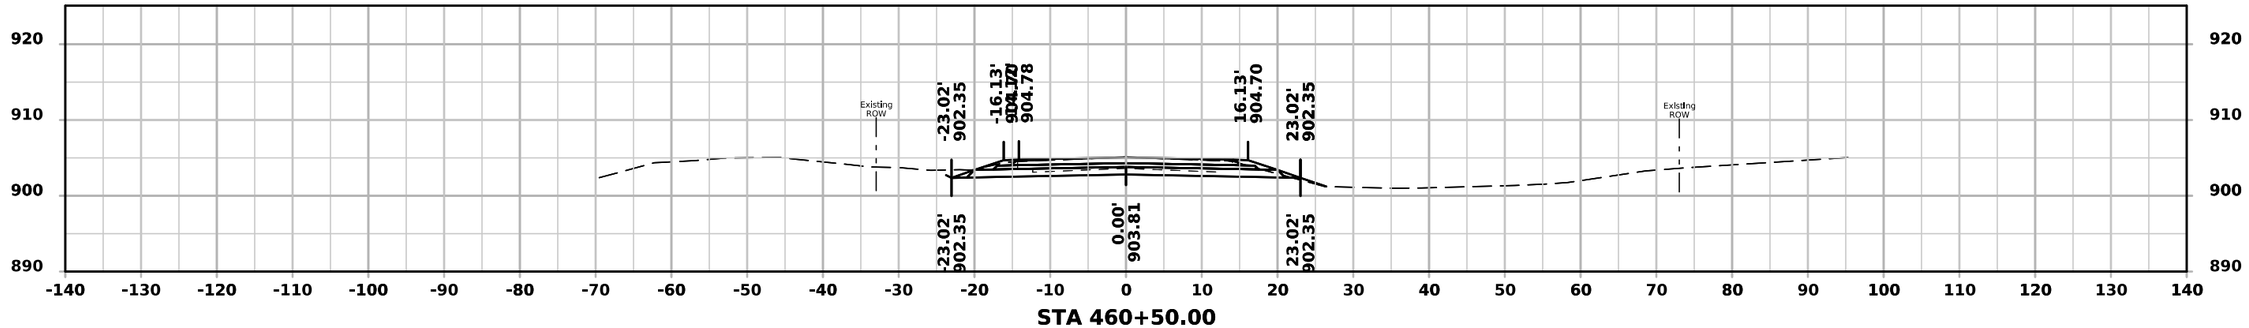

STA 460+50.00

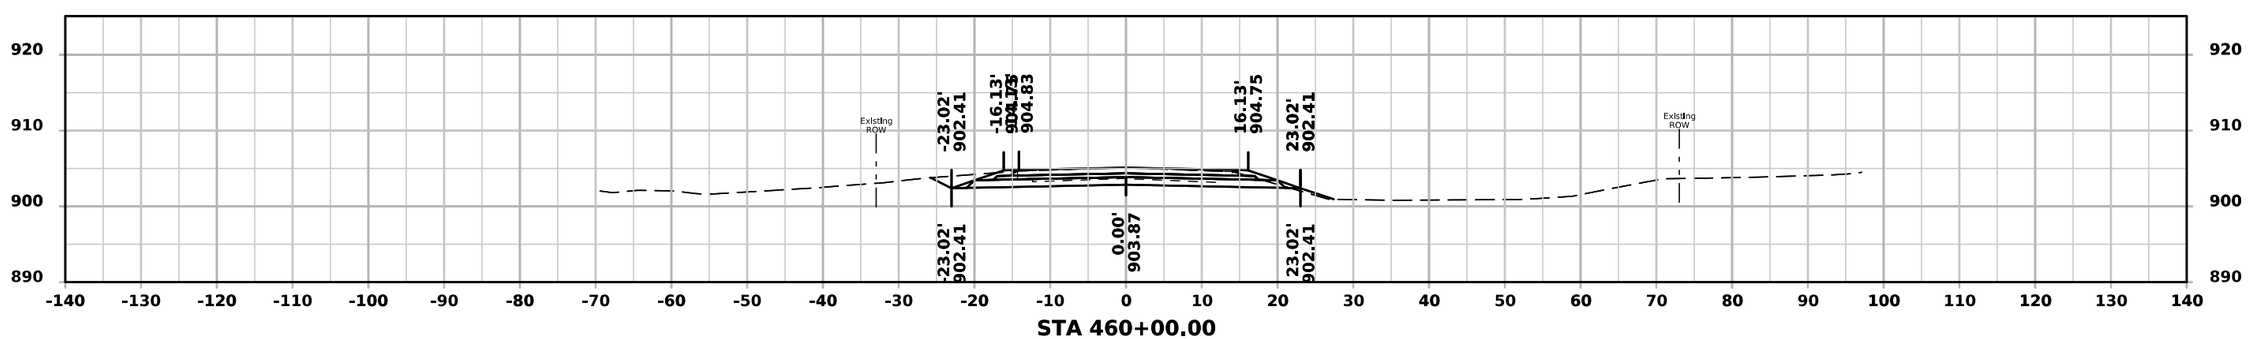


STA 460+00.00


FILE NO.	ENGLISH	DESIGN TEAM Rolando \ Johnson \ Suntken	BUTLER COUNTY	PROJECT NUMBER STP-057-1(044)--2C-12	SHEET NUMBER W.165

3:02:27 PM 5/4/2026 csuntke pw:\\NTPwint1.dot.int.lan:PWMain\Documents\Projects\1205701024\DistrictDesign\CADD Files\Cross_Sections\XS_IA57_BRDG2_to_EOP.dgn


ML - IA 57

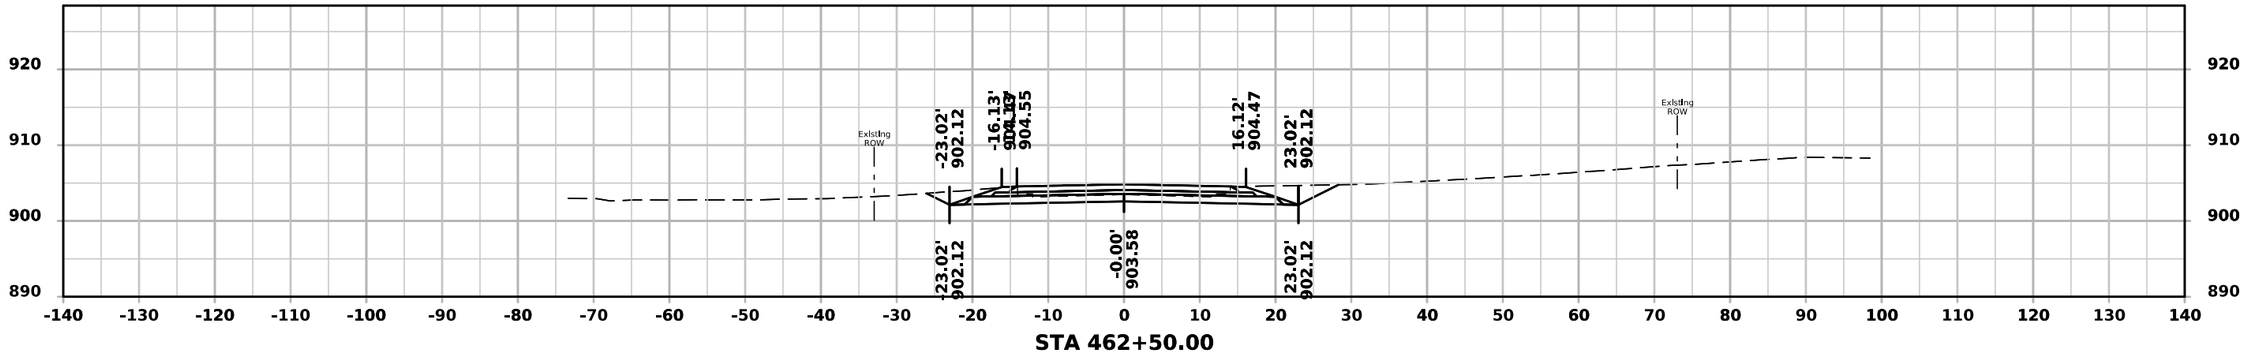

STA 462+50.00

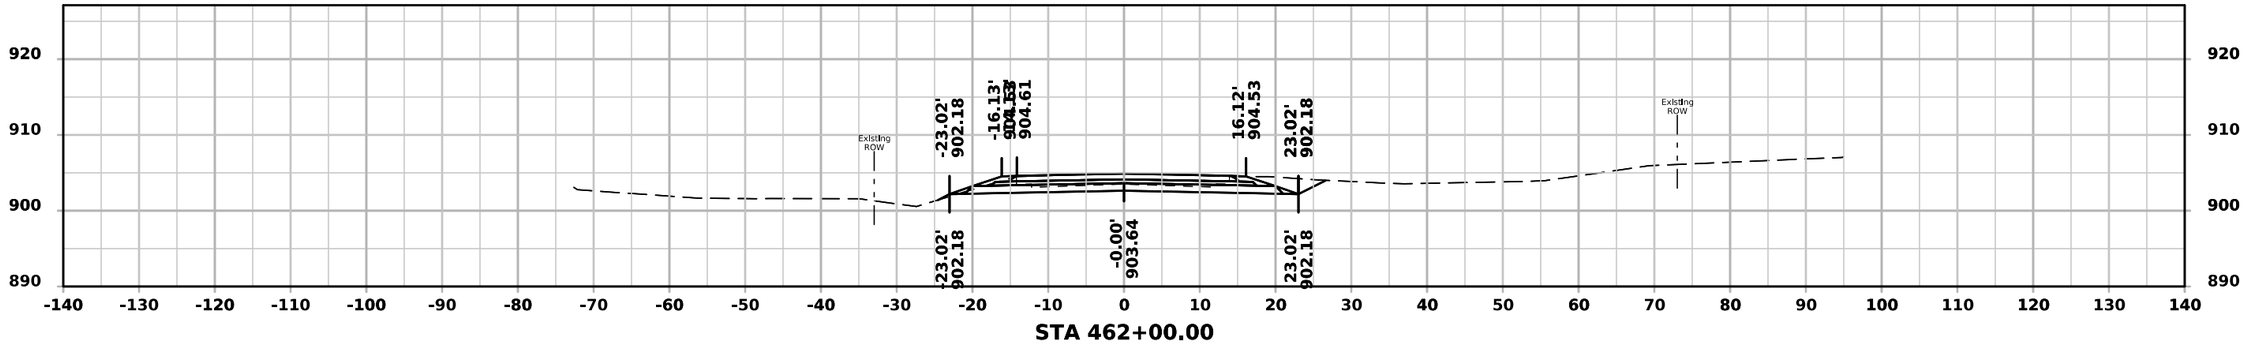

STA 462+00.00

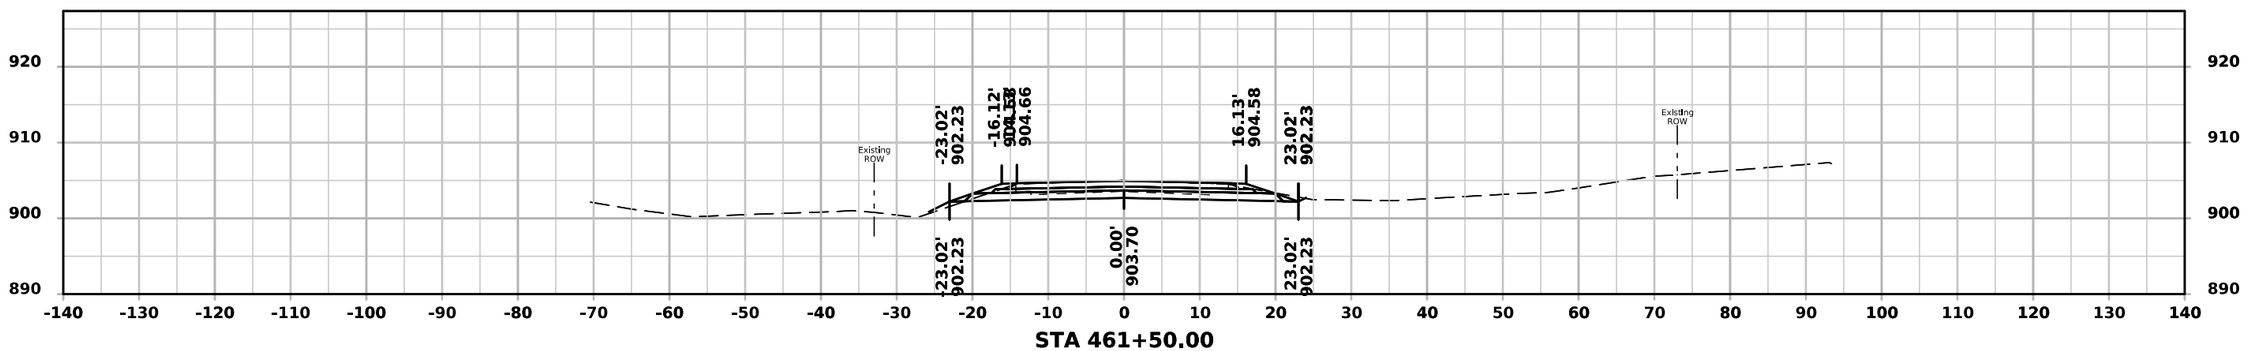


STA 461+50.00


FILE NO.	ENGLISH	DESIGN TEAM Rolando \ Johnson \ Suntken	BUTLER COUNTY	PROJECT NUMBER STP-057-1(044)--2C-12	SHEET NUMBER W.166

3:02:27 PM 5/4/2026 csuntke pw:\\NTPwint1.dot.int.lan:PWMain\Documents\Projects\1205701024\DistrictDesign\CADD Files\Cross_Sections\XS_IA57_BRDG2_to_EOP.dgn


ML - IA 57

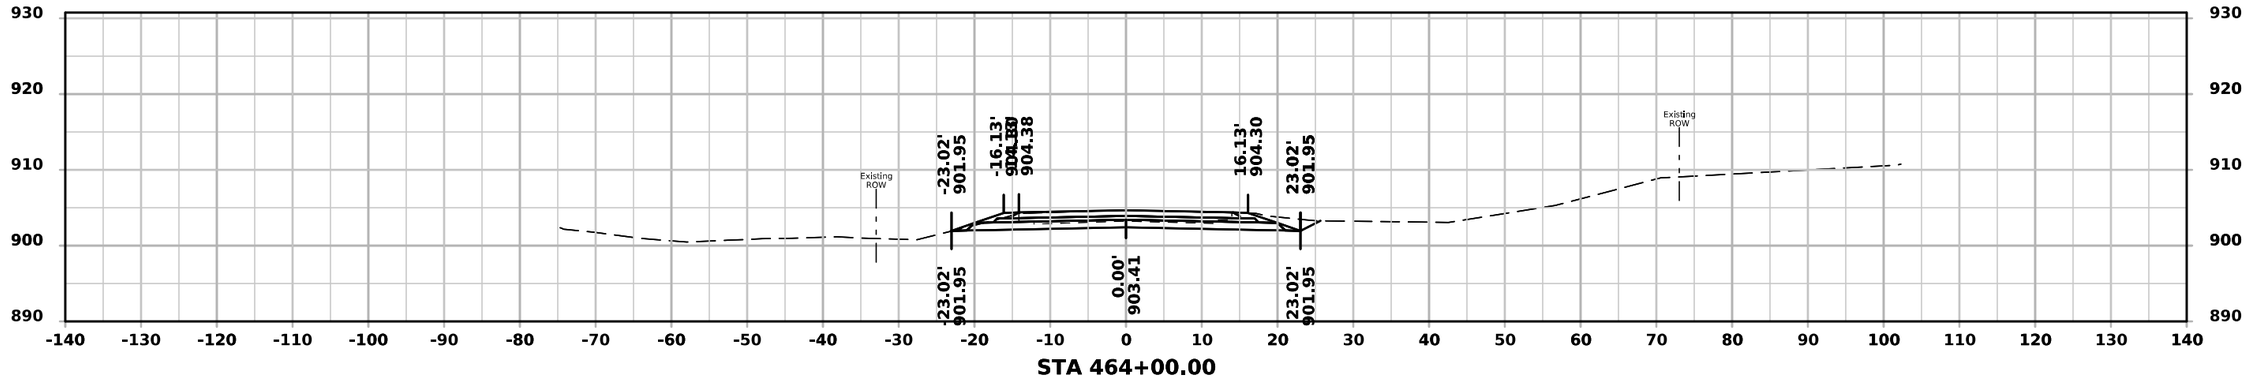

STA 464+00.00

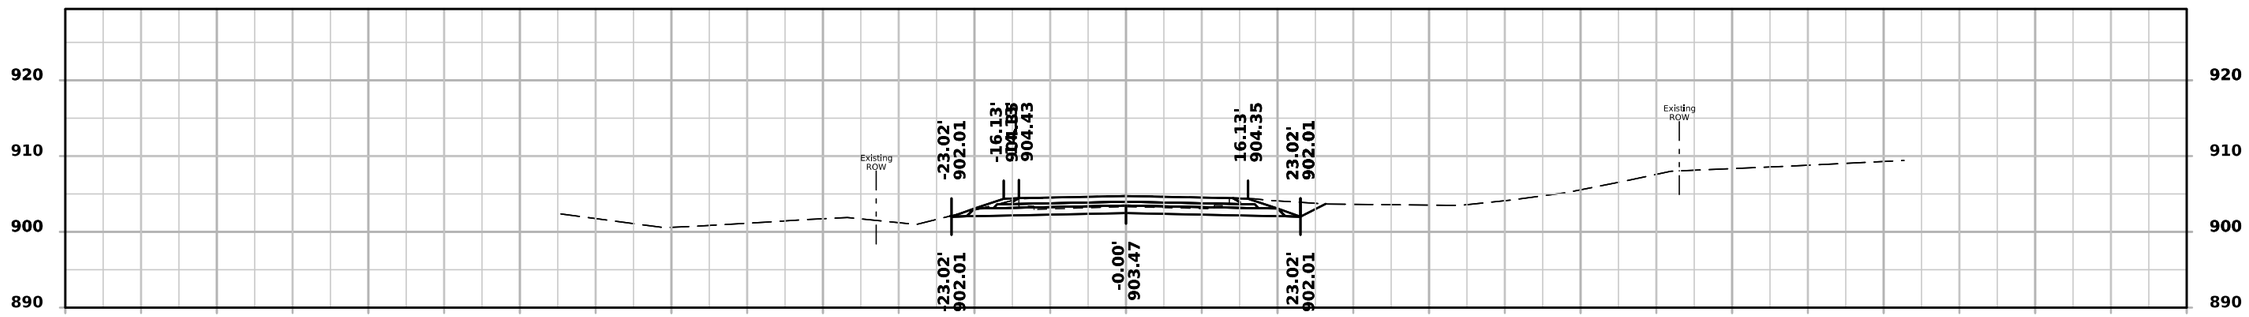

STA 463+50.00

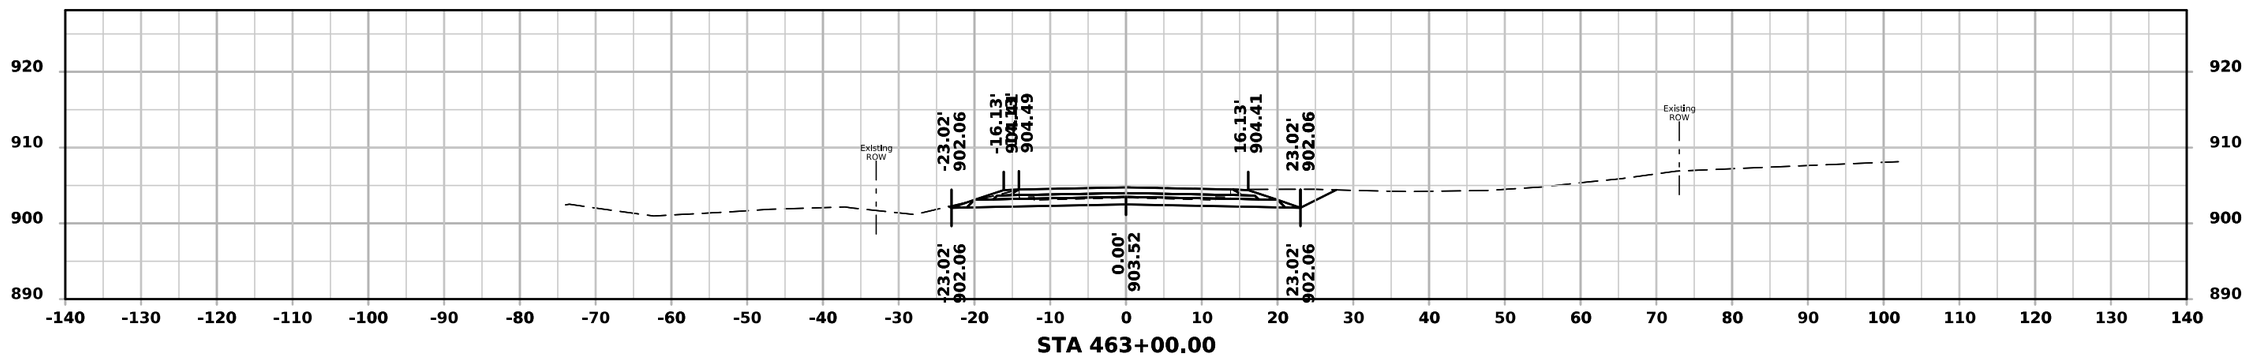


STA 463+00.00


FILE NO.	ENGLISH	DESIGN TEAM Rolando \ Johnson \ Suntken	BUTLER COUNTY	PROJECT NUMBER STP-057-1(044)--2C-12	SHEET NUMBER W.167

3:02:28 PM 5/4/2026 csuntke pw:\\NTPwint1.dot.int.lan:PWMain\Documents\Projects\1205701024\DistrictDesign\CADD Files\Cross_Sections\XS_IA57_BRDG2_to_EOP.dgn


ML - IA 57

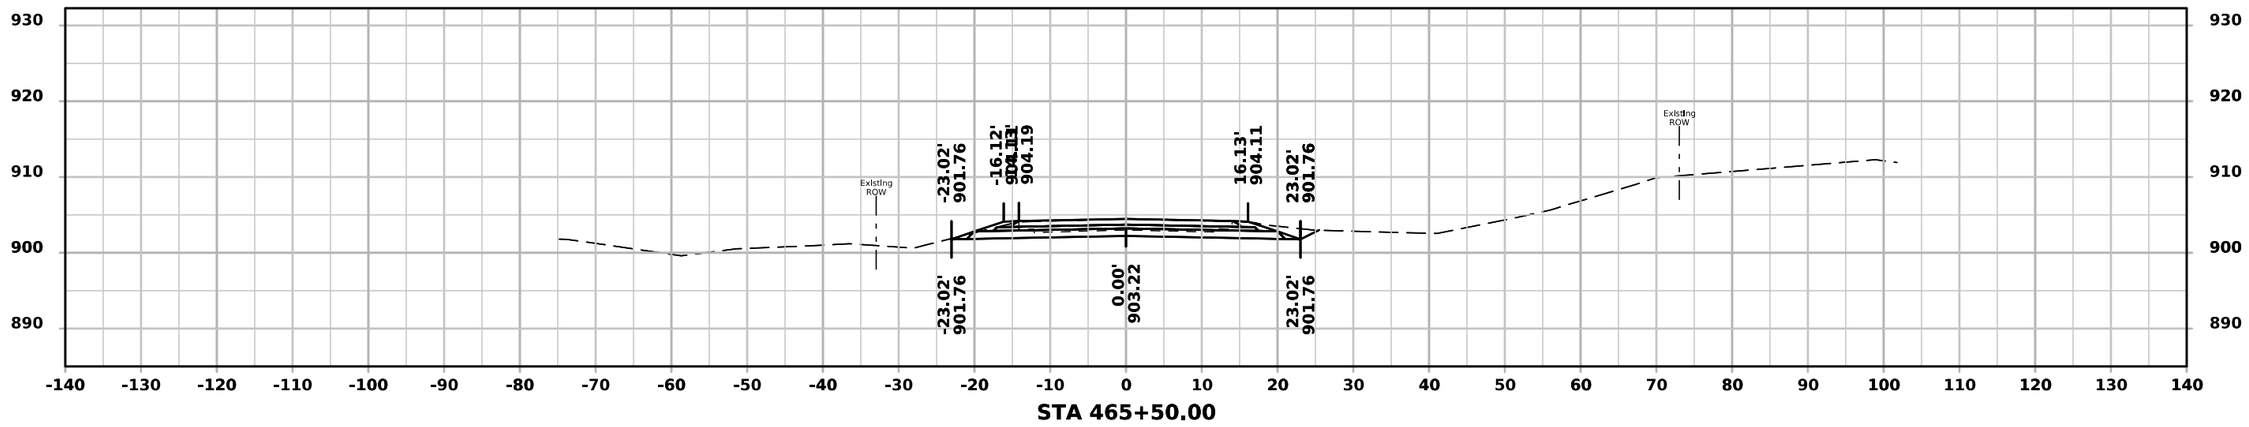

STA 465+50.00

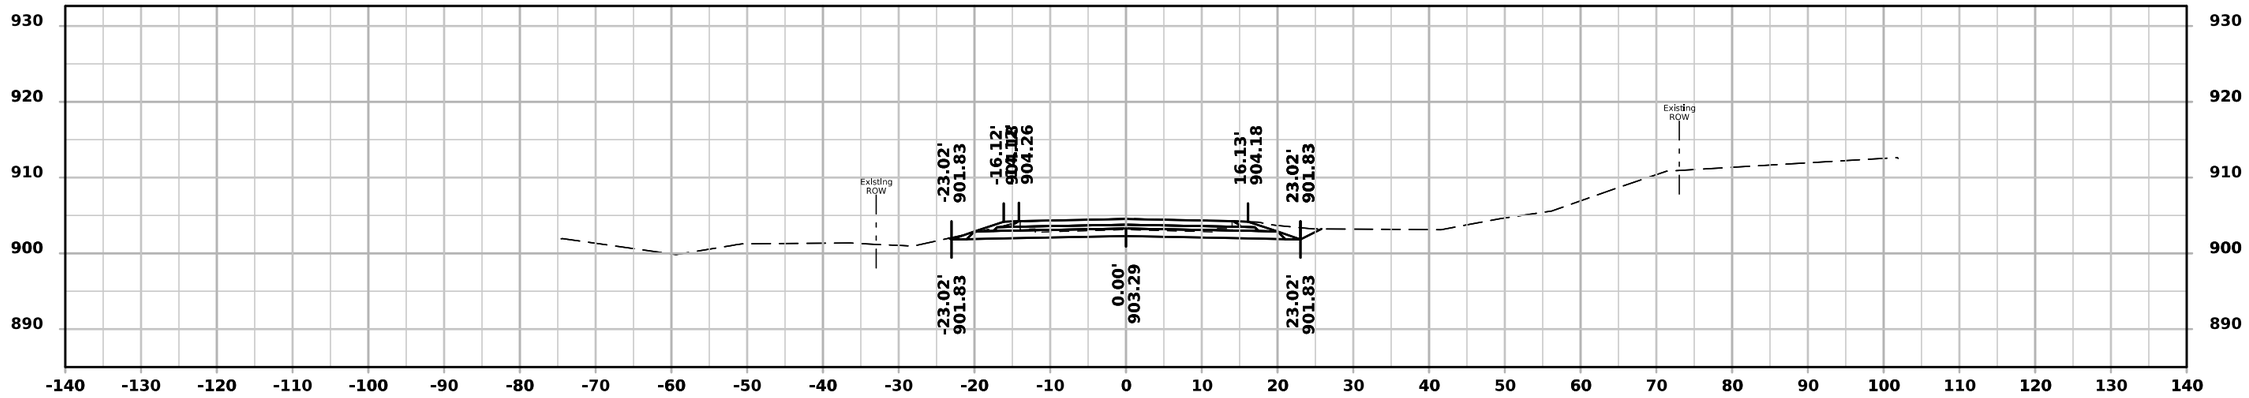

STA 465+00.00

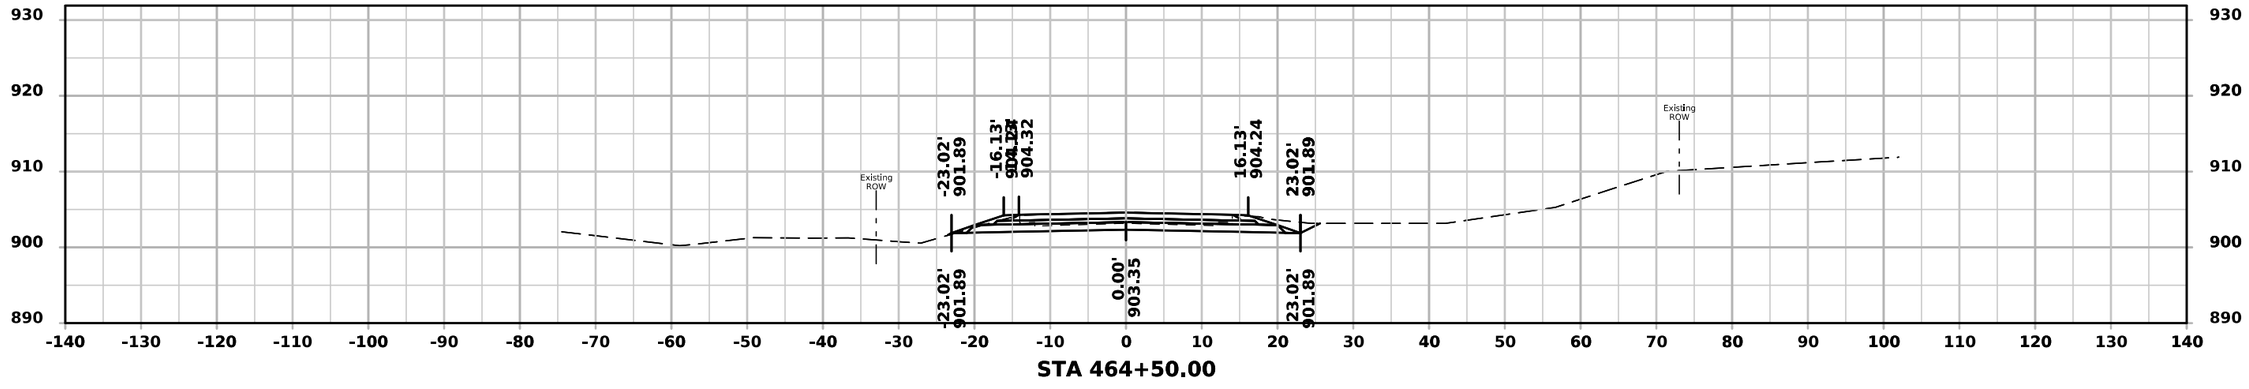


STA 464+50.00


FILE NO.	ENGLISH	DESIGN TEAM Rolando \ Johnson \ Suntken	BUTLER COUNTY	PROJECT NUMBER STP-057-1(044)--2C-12	SHEET NUMBER W.168

3:02:29 PM 5/4/2026 csuntke pw:\\NTPwint1.dot.int.lan:PWMain\Documents\Projects\1205701024\DistrictDesign\CADD Files\Cross_Sections\XS_IA57_BRDG2_to_EOP.dgn


ML - IA 57

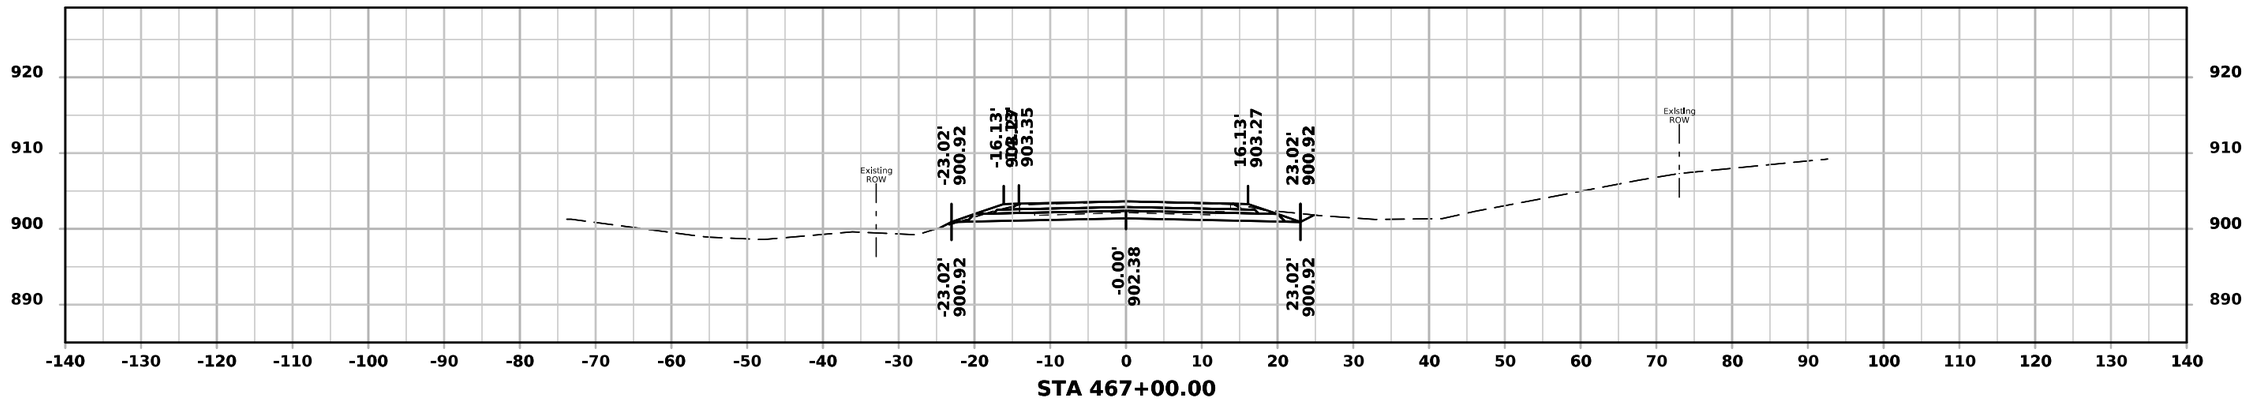

STA 467+00.00

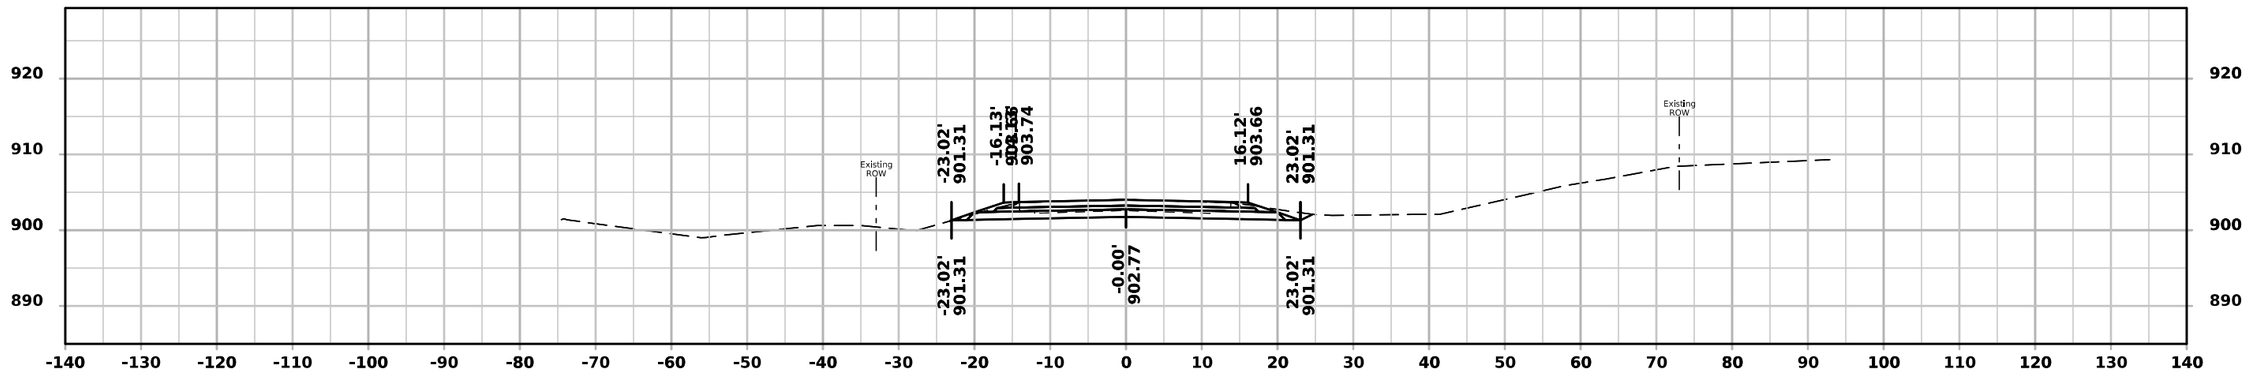

STA 466+50.00

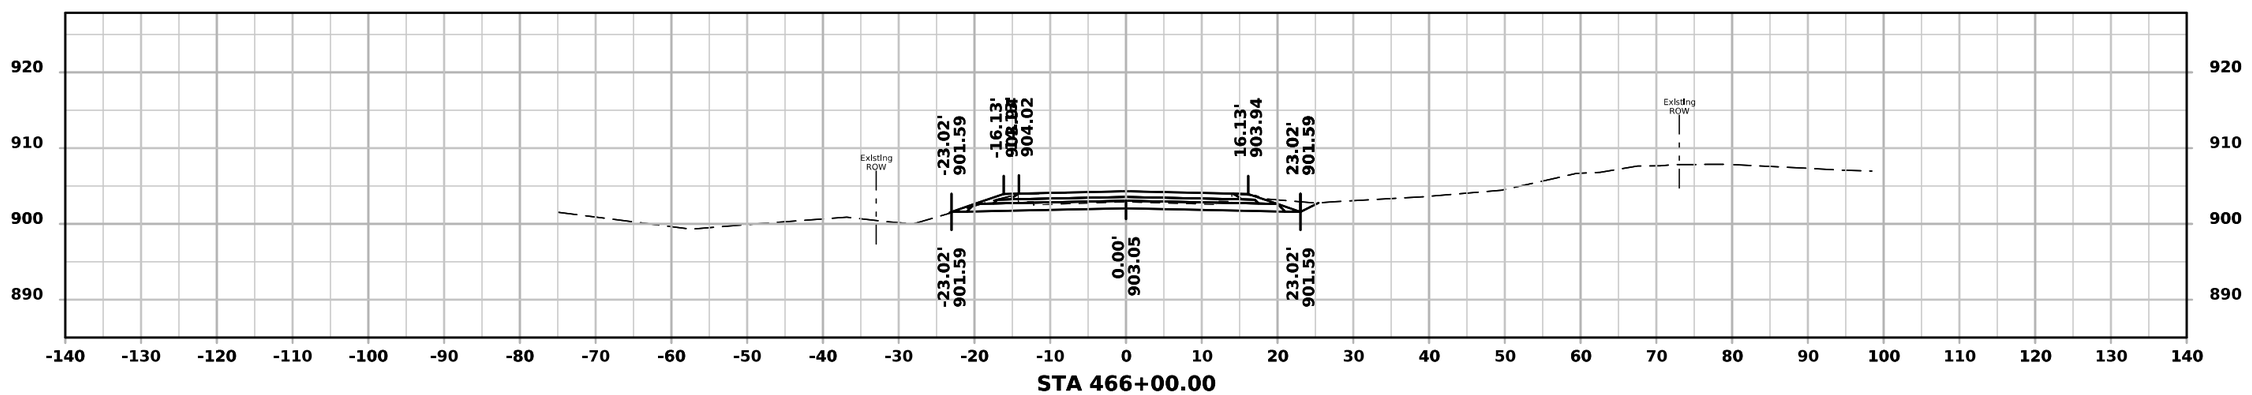


STA 466+00.00


FILE NO.	ENGLISH	DESIGN TEAM Rolando \ Johnson \ Suntken	BUTLER COUNTY	PROJECT NUMBER STP-057-1(044)--2C-12	SHEET NUMBER W.169

3:02:29 PM 5/4/2026 csuntke pw:\\NTPwint1.dot.int.lan:PWMain\Documents\Projects\1205701024\DistrictDesign\CADD Files\Cross_Sections\XS_IA57_BRDG2_to_EOP.dgn


ML - IA 57

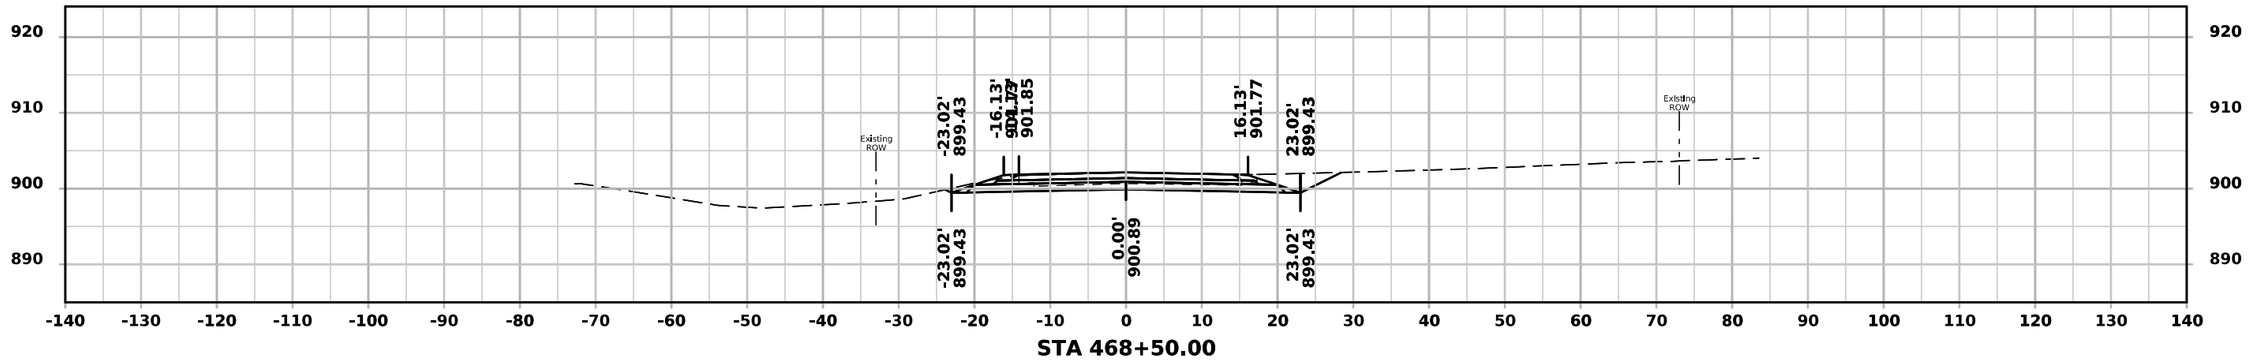

STA 468+50.00

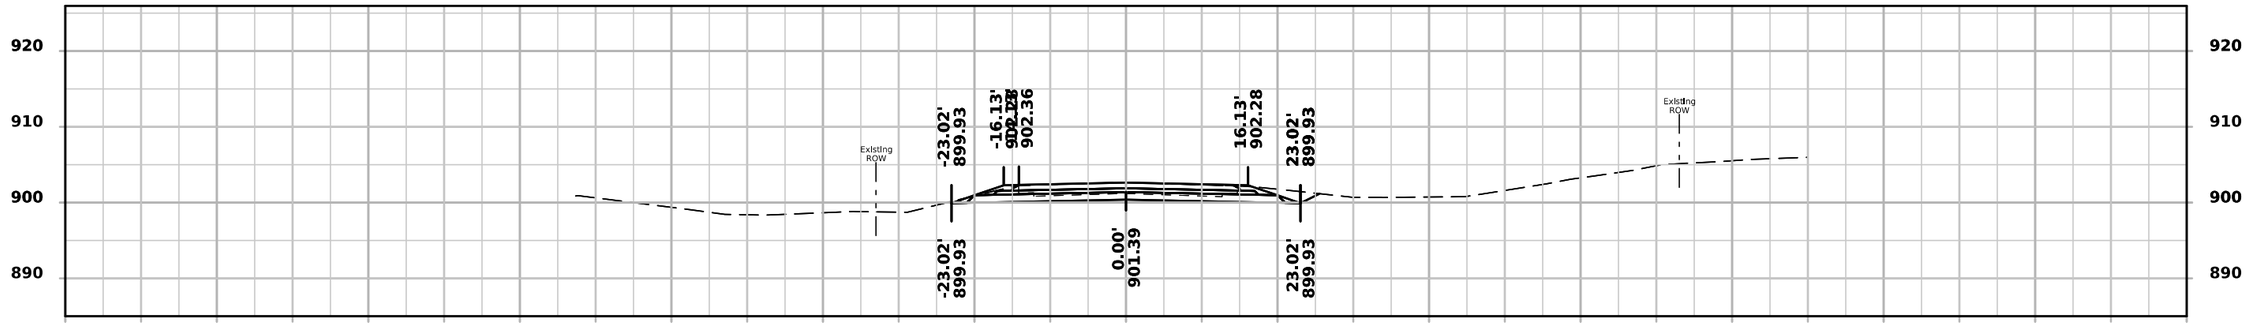

STA 468+00.00

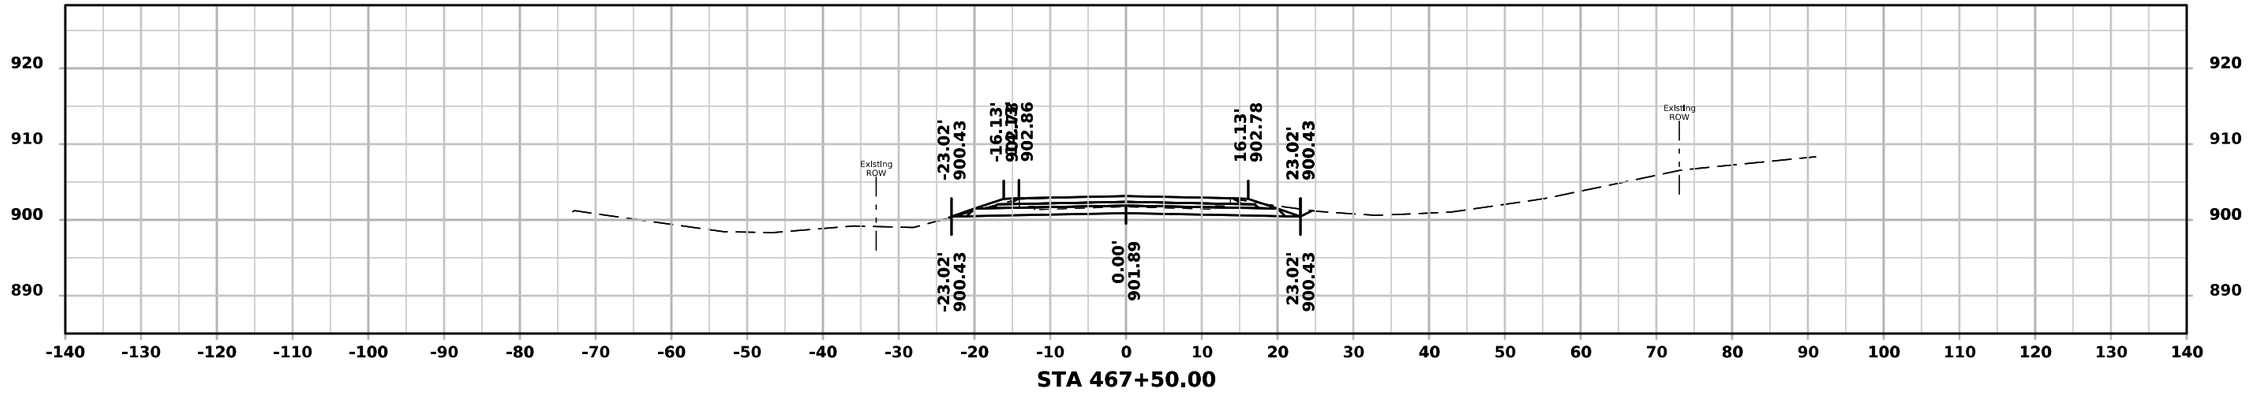


STA 467+50.00


FILE NO.	ENGLISH	DESIGN TEAM Rolando \ Johnson \ Suntken	BUTLER COUNTY	PROJECT NUMBER STP-057-1(044)--2C-12	SHEET NUMBER W.170

3:02:30 PM 5/4/2026 csuntke pw:\\NTPwint1.dot.int.lan:PWMain\Documents\Projects\1205701024\DistrictDesign\CADD Files\Cross_Sections\XS_IA57_BRDG2_to_EOP.dgn


ML - IA 57

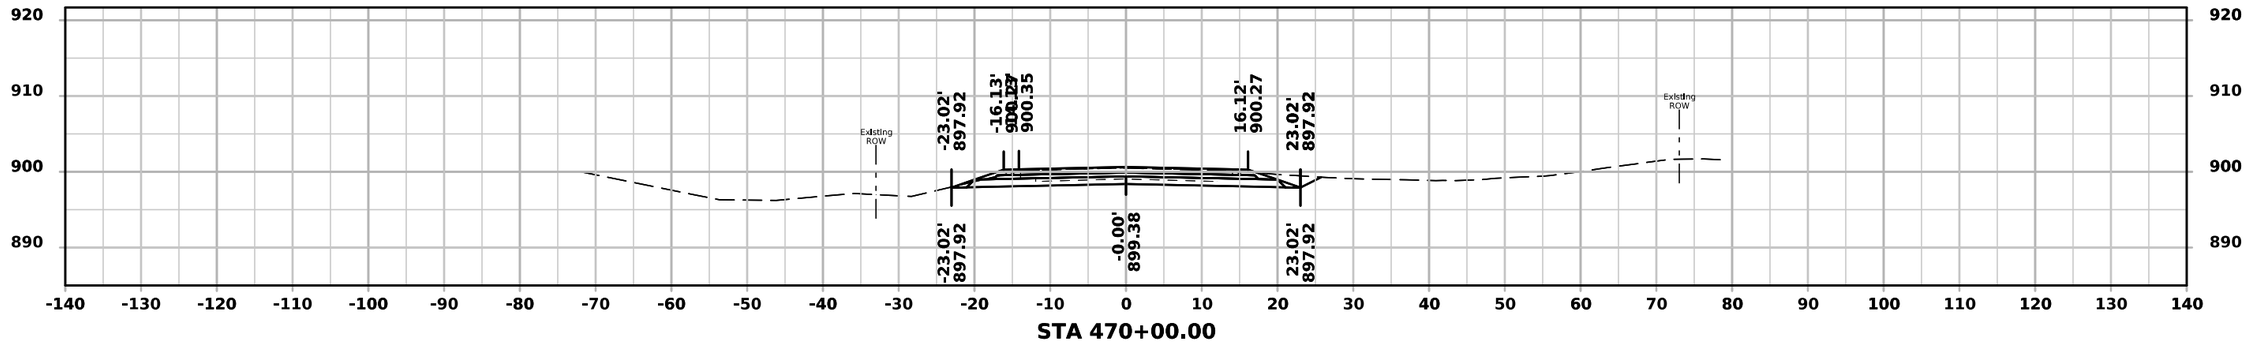

STA 470+00.00

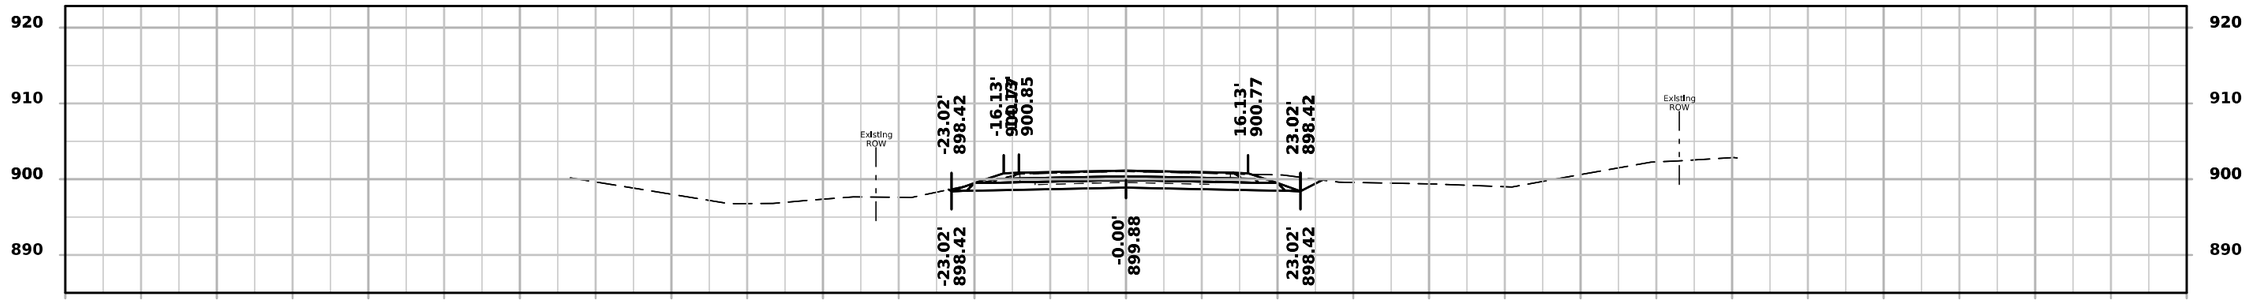

STA 469+50.00

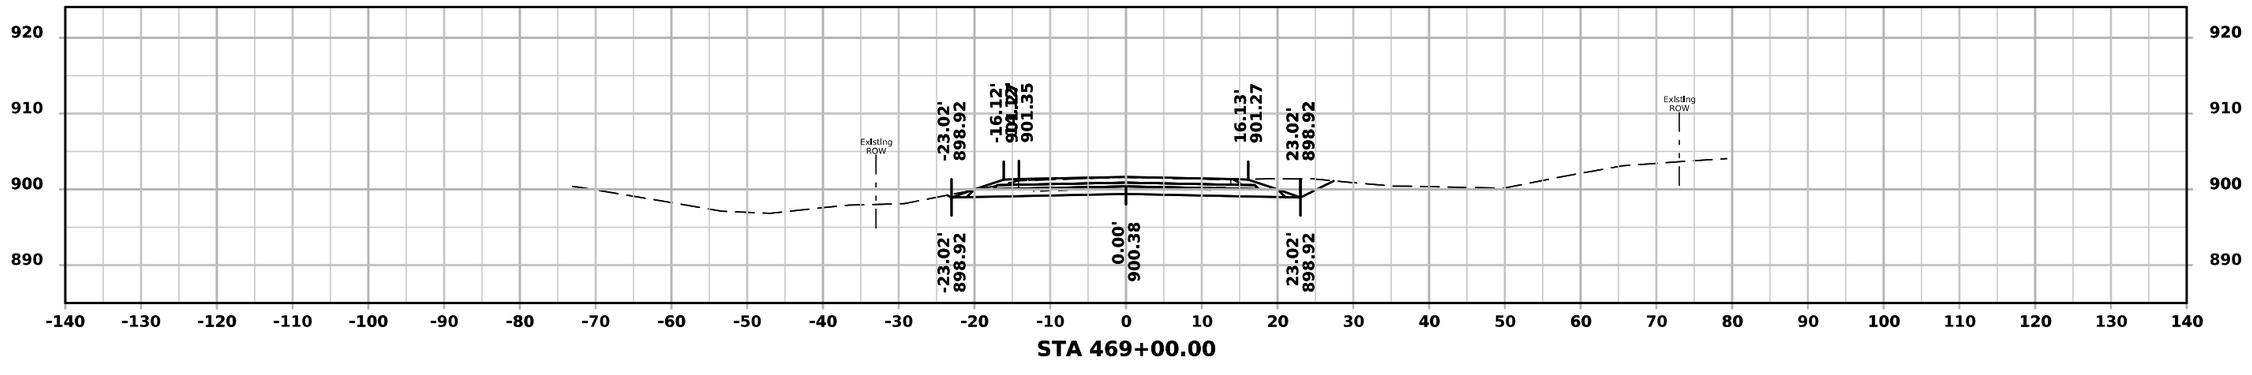


STA 469+00.00


FILE NO.	ENGLISH	DESIGN TEAM Rolando \ Johnson \ Suntken	BUTLER COUNTY	PROJECT NUMBER STP-057-1(044)--2C-12	SHEET NUMBER W.171

3:02:31 PM 5/4/2026 csuntke pw:\\NTPwint1.dot.int.lan:PWMain\Documents\Projects\1205701024\DistrictDesign\CADD Files\Cross_Sections\XS_IA57_BRDG2_to_EOP.dgn


ML - IA 57

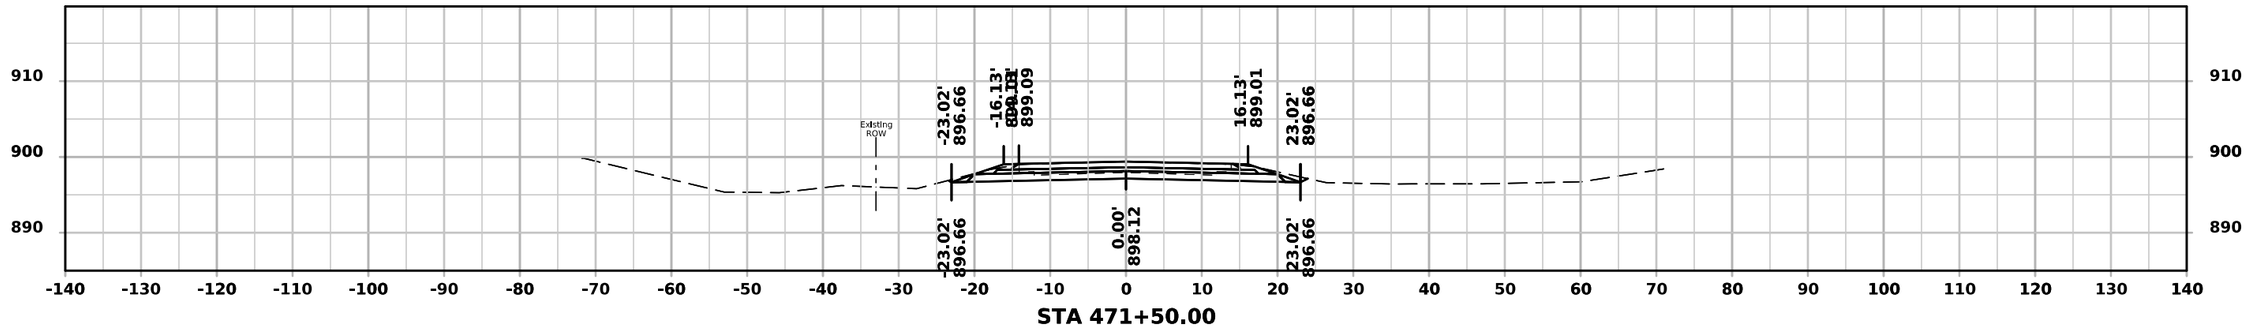

STA 471+50.00

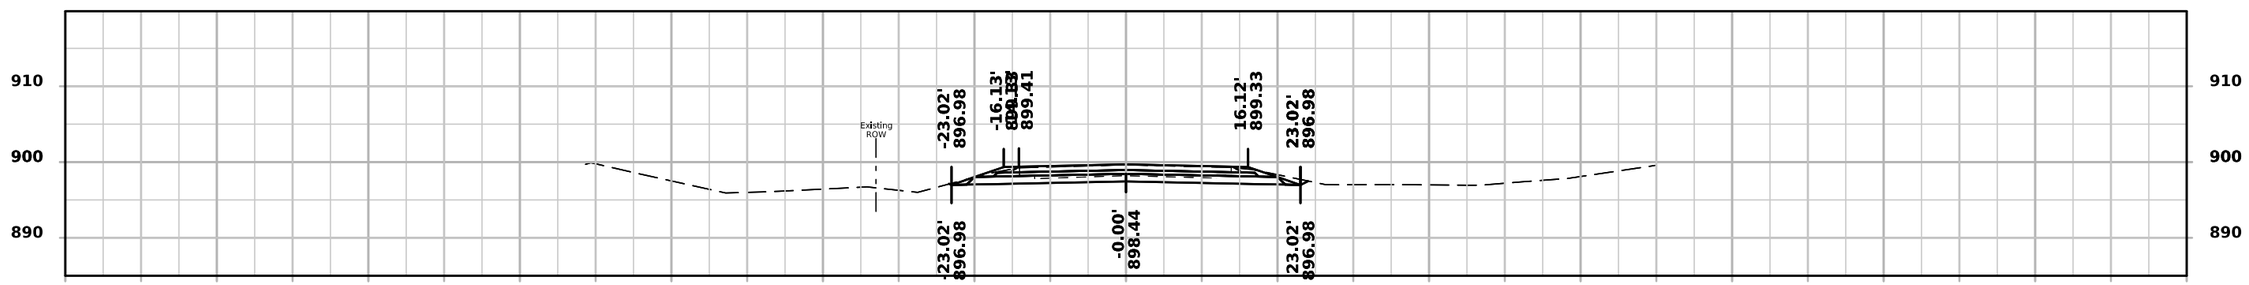

STA 471+00.00

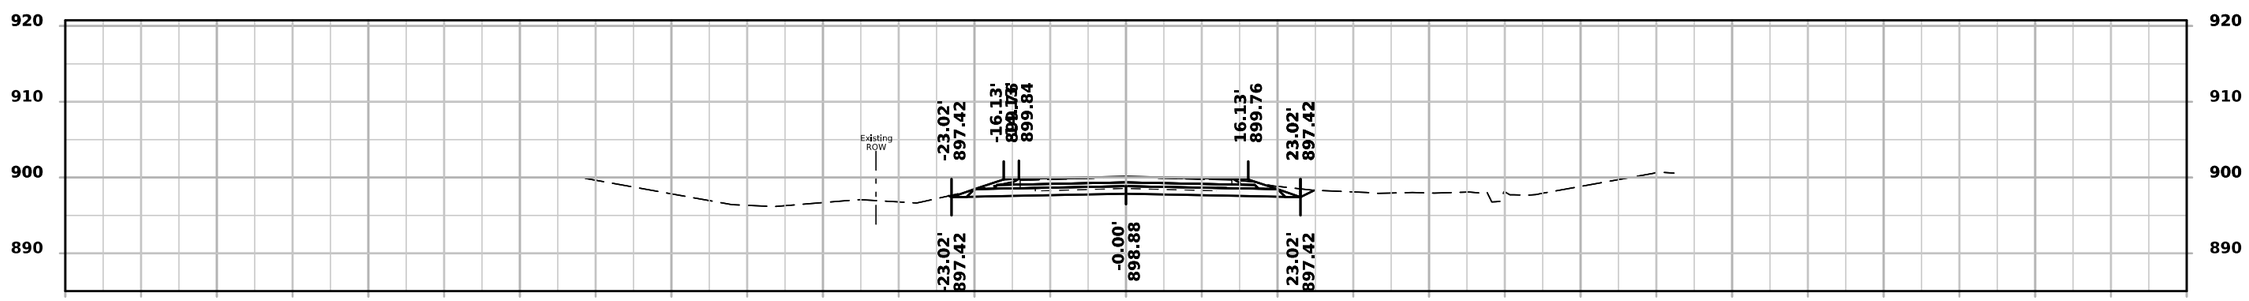


STA 470+50.00


FILE NO.	ENGLISH	DESIGN TEAM Rolando \ Johnson \ Suntken	BUTLER COUNTY	PROJECT NUMBER STP-057-1(044)--2C-12	SHEET NUMBER W.172

3:02:31 PM 5/4/2026 csuntke pw:\\NTPwint1.dot.int.lan:PWMain\Documents\Projects\1205701024\DistrictDesign\CADD Files\Cross_Sections\XS_IA57_BRDG2_to_EOP.dgn


ML - IA 57

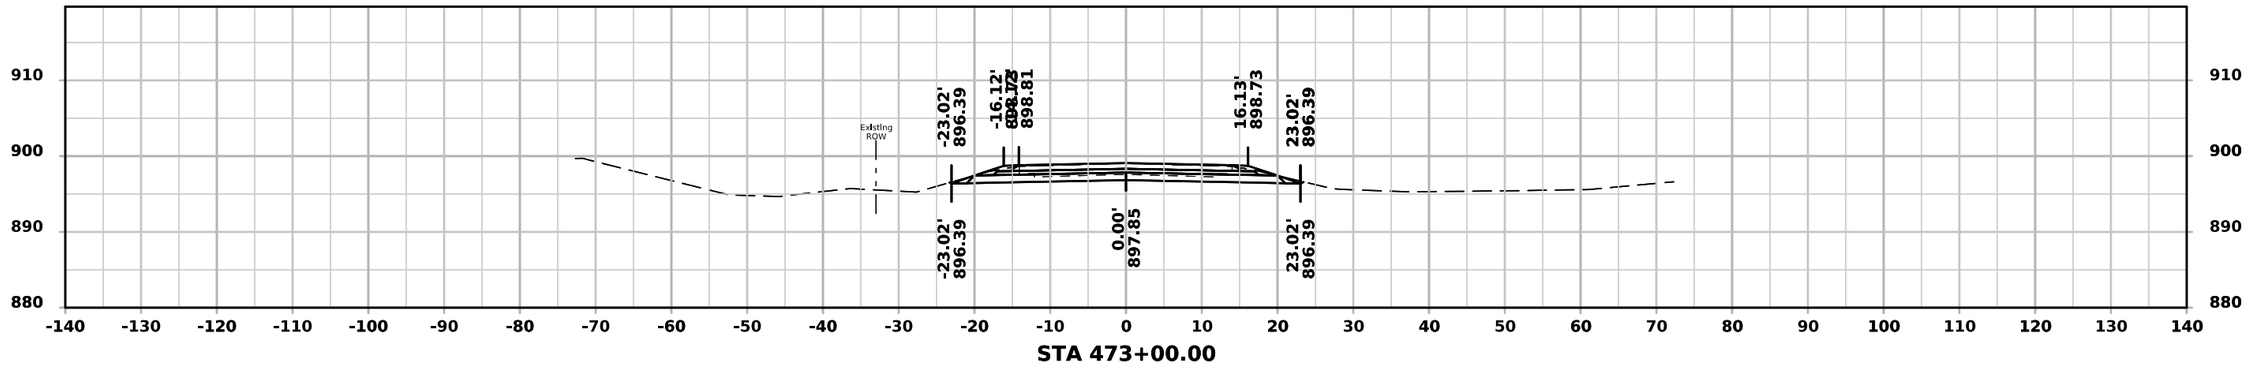

STA 473+00.00

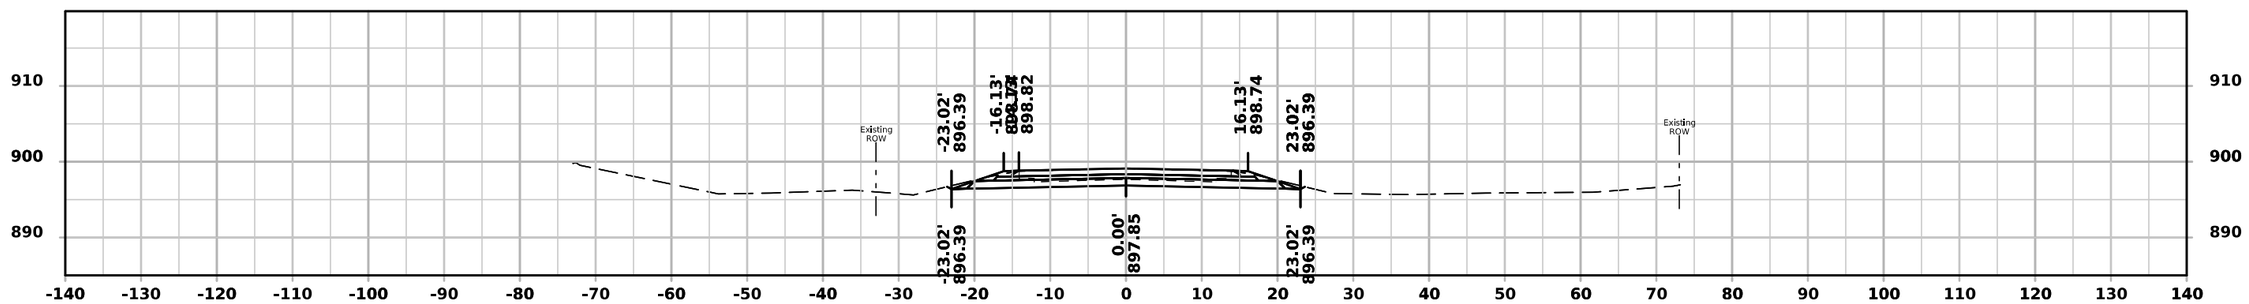

STA 472+50.00

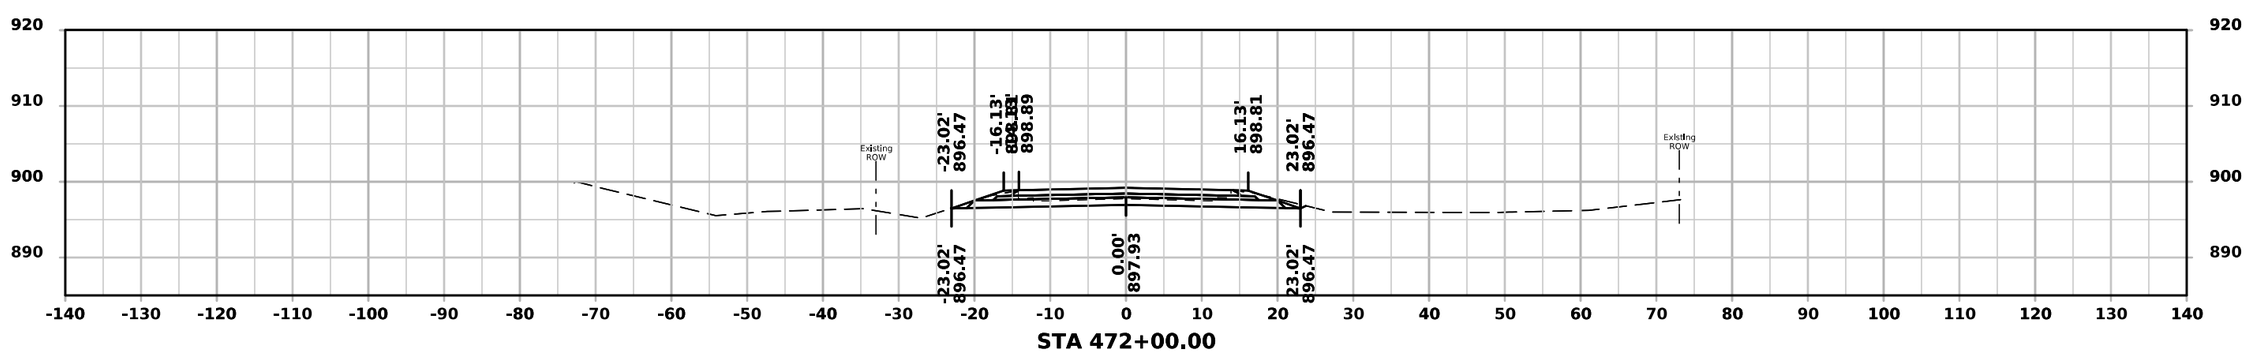


STA 472+00.00


FILE NO.	ENGLISH	DESIGN TEAM Rolando \ Johnson \ Suntken	BUTLER COUNTY	PROJECT NUMBER STP-057-1(044)--2C-12	SHEET NUMBER W.173

3:02:32 PM 5/4/2026 csuntke pw:\\NTPwint1.dot.int.lan:PWMain\Documents\Projects\1205701024\DistrictDesign\CADD Files\Cross_Sections\XS_IA57_BRDG2_to_EOP.dgn


ML - IA 57

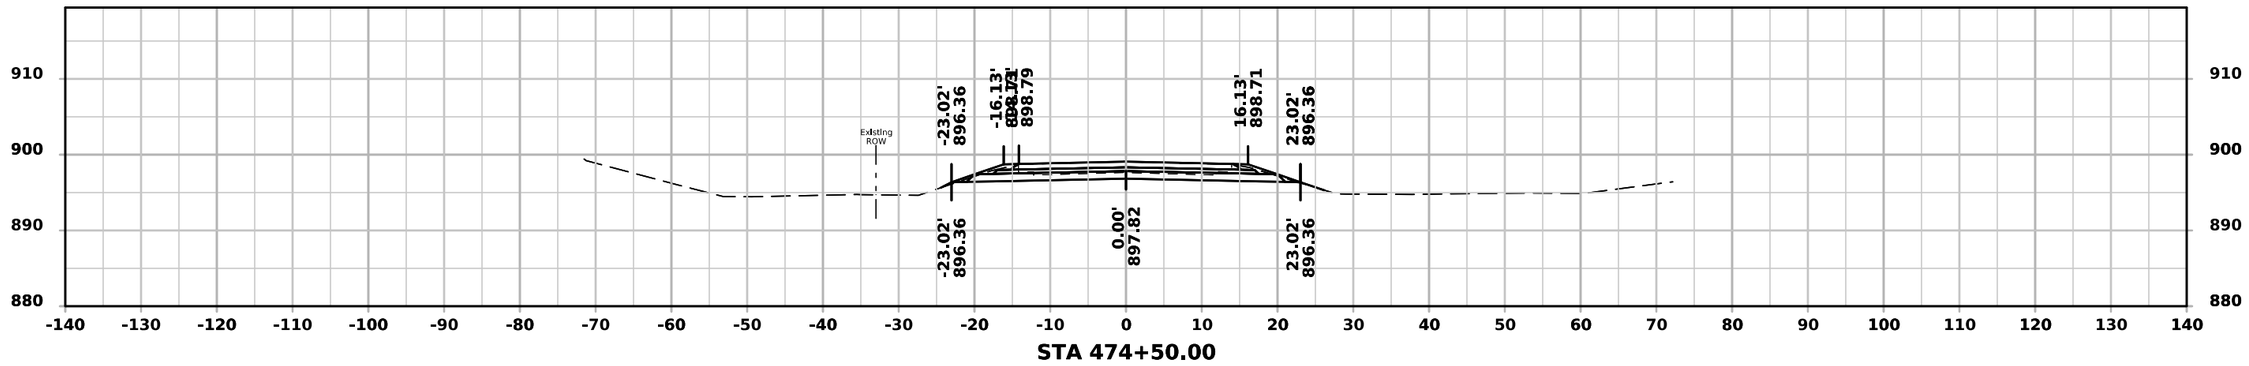

STA 474+50.00

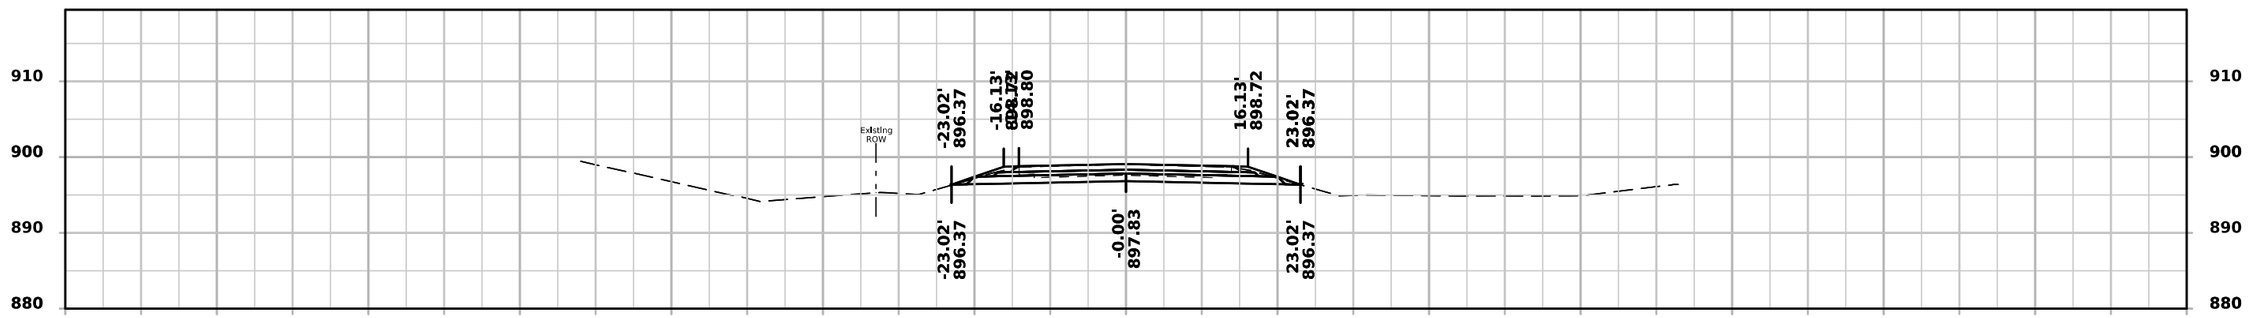

STA 474+00.00

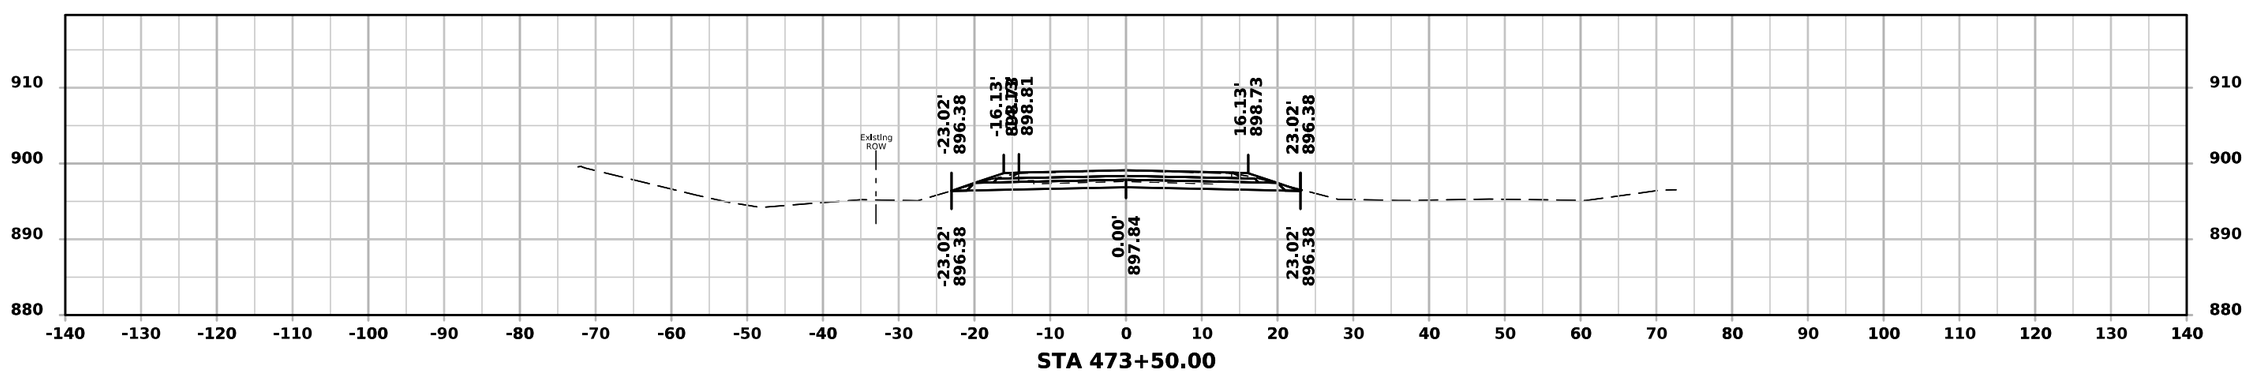


STA 473+50.00


FILE NO.	ENGLISH	DESIGN TEAM Rolando \ Johnson \ Suntken	BUTLER COUNTY	PROJECT NUMBER STP-057-1(044)--2C-12	SHEET NUMBER W.174

3:02:32 PM 5/4/2026 csuntke pw:\\NTPwint1.dot.int.lan:PWMain\Documents\Projects\1205701024\DistrictDesign\CADD Files\Cross_Sections\XS_IA57_BRDG2_to_EOP.dgn


ML - IA 57

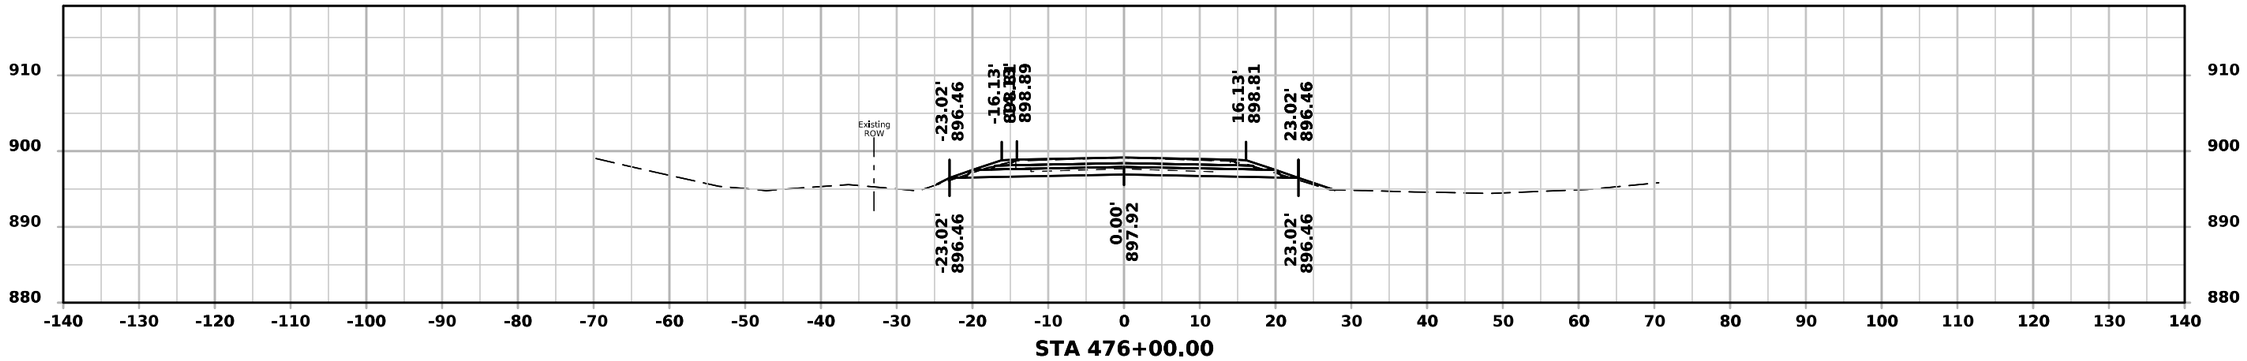

STA 476+00.00

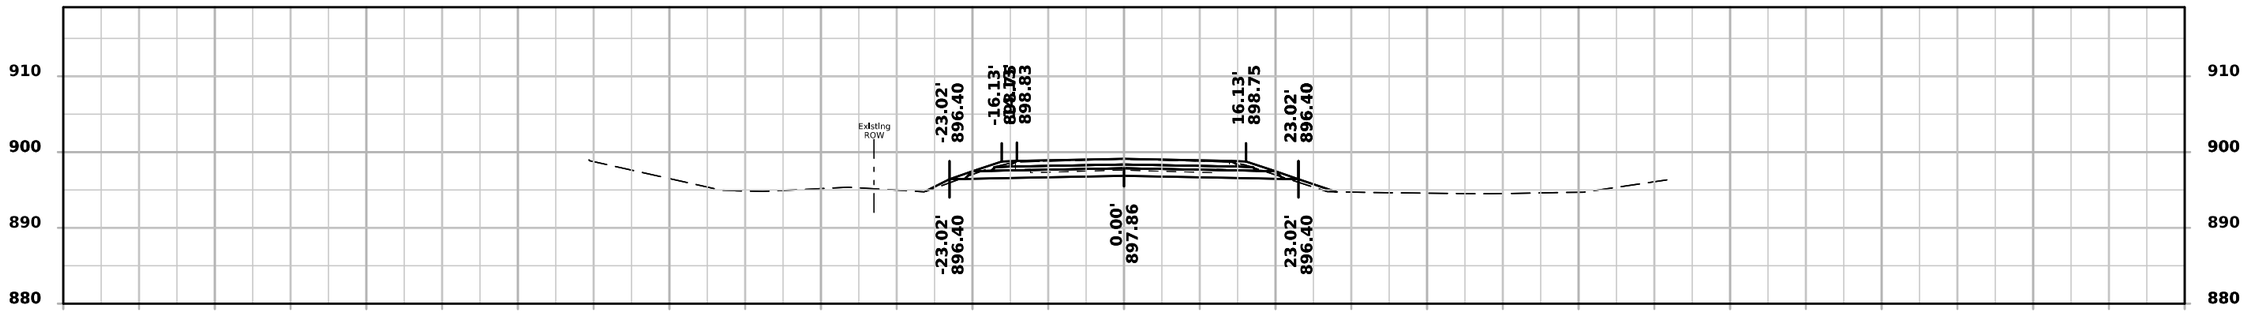

STA 475+50.00

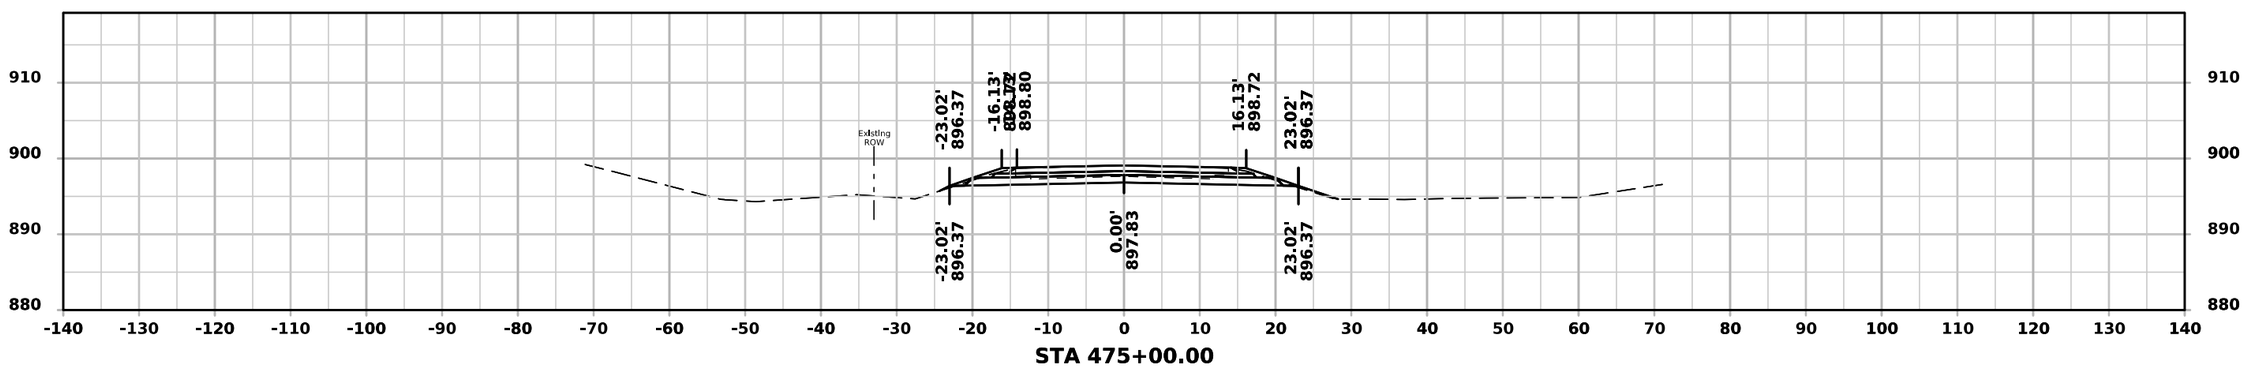


STA 475+00.00


FILE NO.	ENGLISH	DESIGN TEAM Rolando \ Johnson \ Suntken	BUTLER COUNTY	PROJECT NUMBER STP-057-1(044)--2C-12	SHEET NUMBER W.175

3:02:33 PM 5/4/2026 csuntke pw:\\NTPwint1.dot.int.lan:PWMain\Documents\Projects\1205701024\DistrictDesign\CADD Files\Cross_Sections\XS_IA57_BRDG2_to_EOP.dgn


ML - IA 57

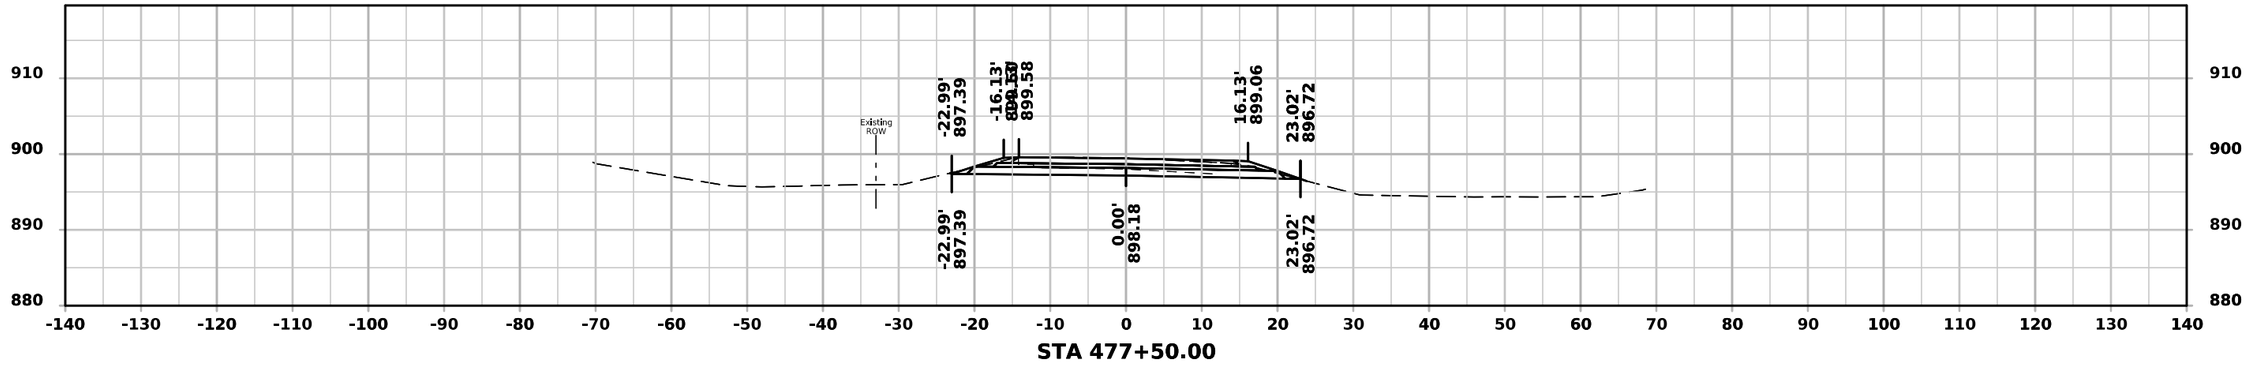

STA 477+50.00

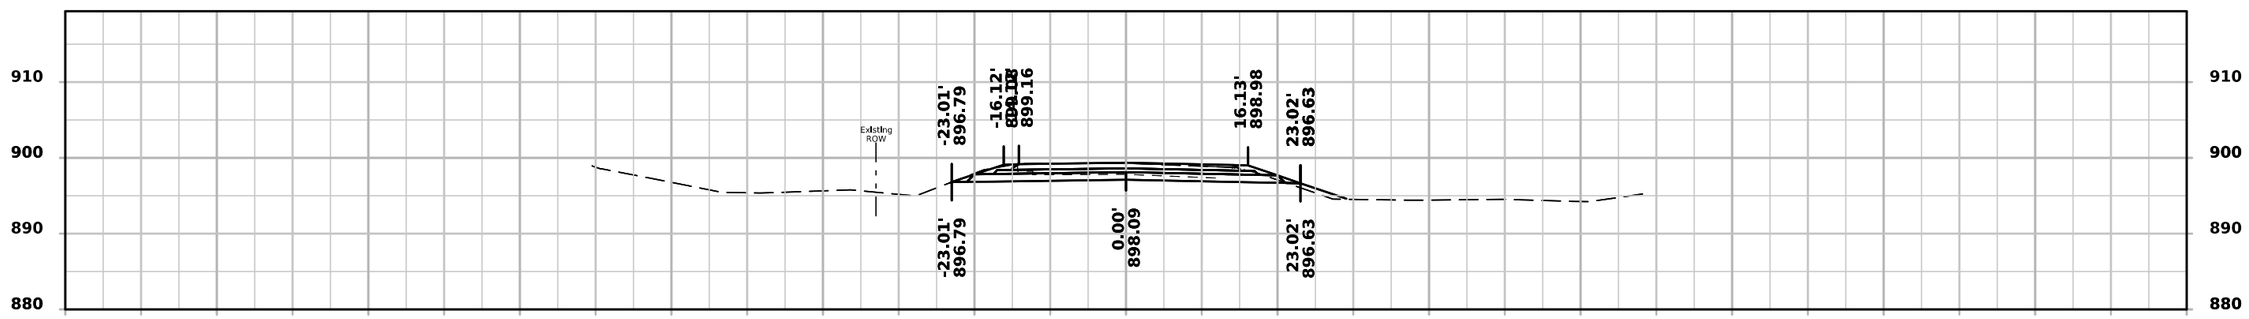

STA 477+00.00

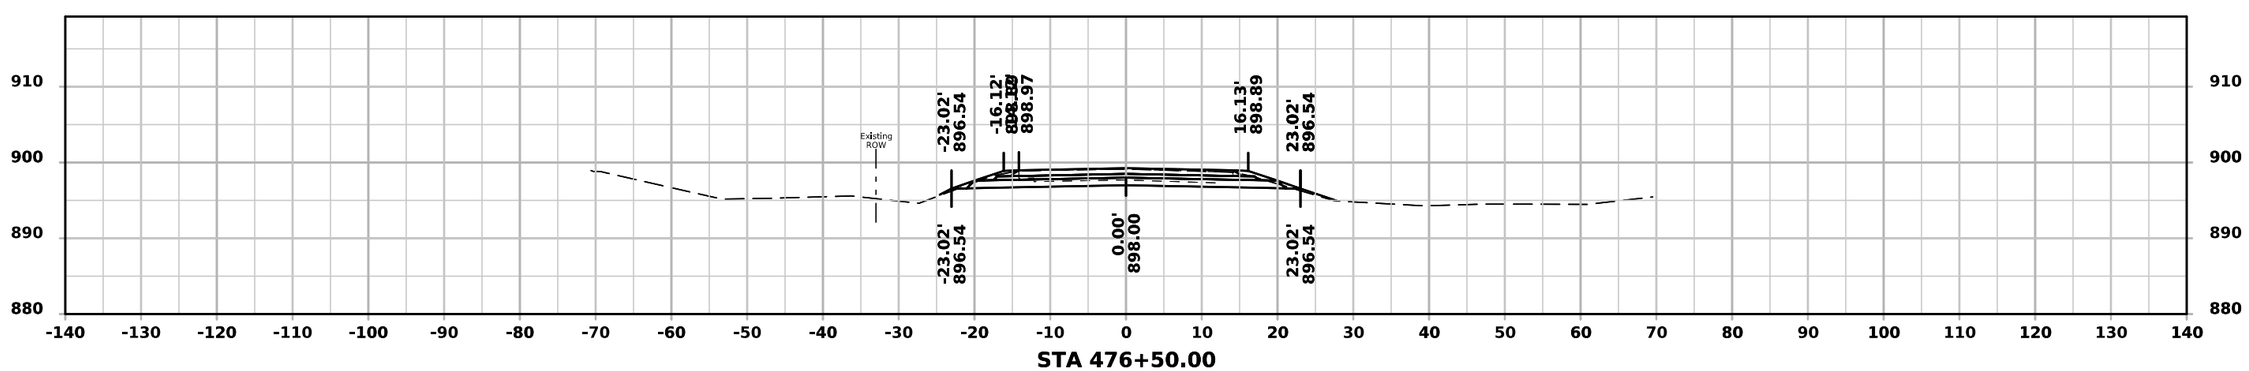


STA 476+50.00


FILE NO.	ENGLISH	DESIGN TEAM Rolando \ Johnson \ Suntken	BUTLER COUNTY	PROJECT NUMBER STP-057-1(044)--2C-12	SHEET NUMBER W.176

3:02:34 PM 5/4/2026 csuntke pw:\\NTPwint1.dot.int.lan:PWMain\Documents\Projects\1205701024\DistrictDesign\CADD Files\Cross_Sections\XS_IA57_BRDG2_to_EOP.dgn


ML - IA 57

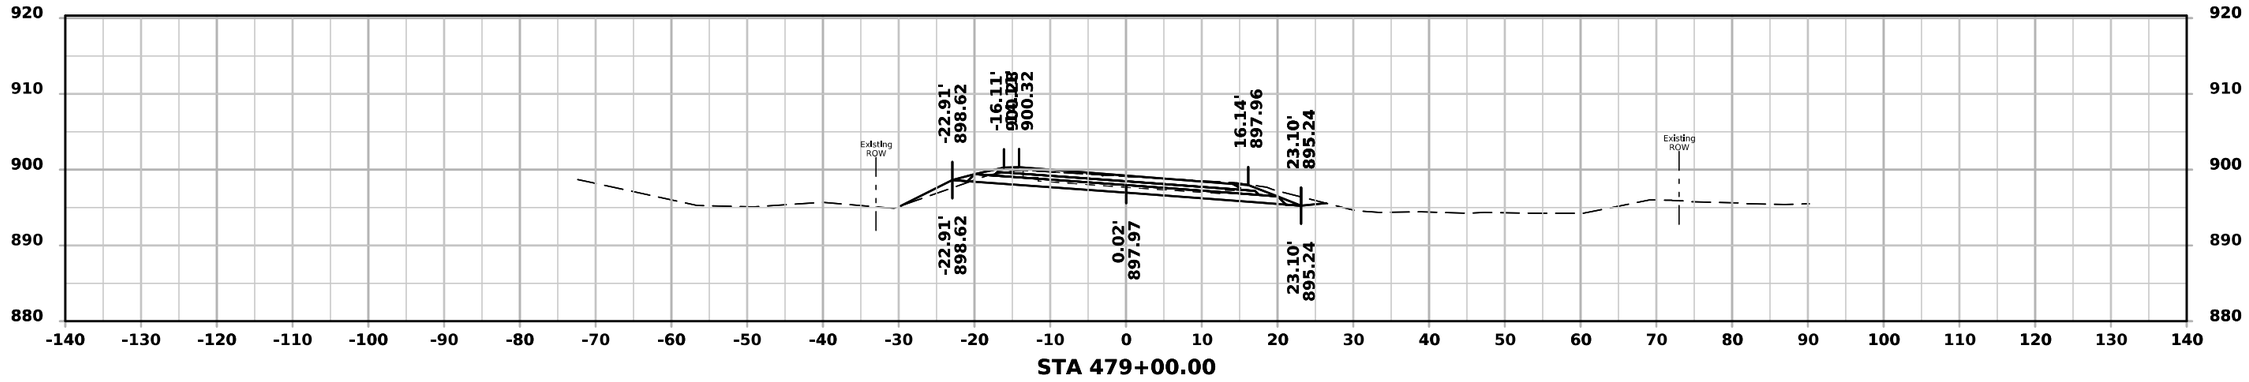

STA 479+00.00

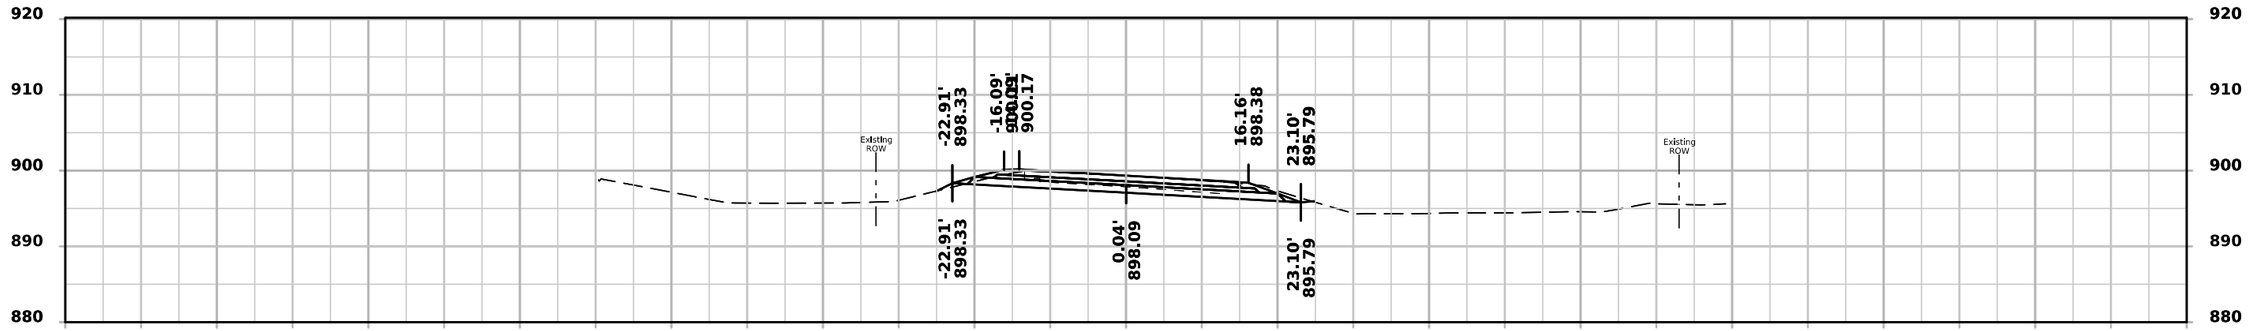

STA 478+50.00

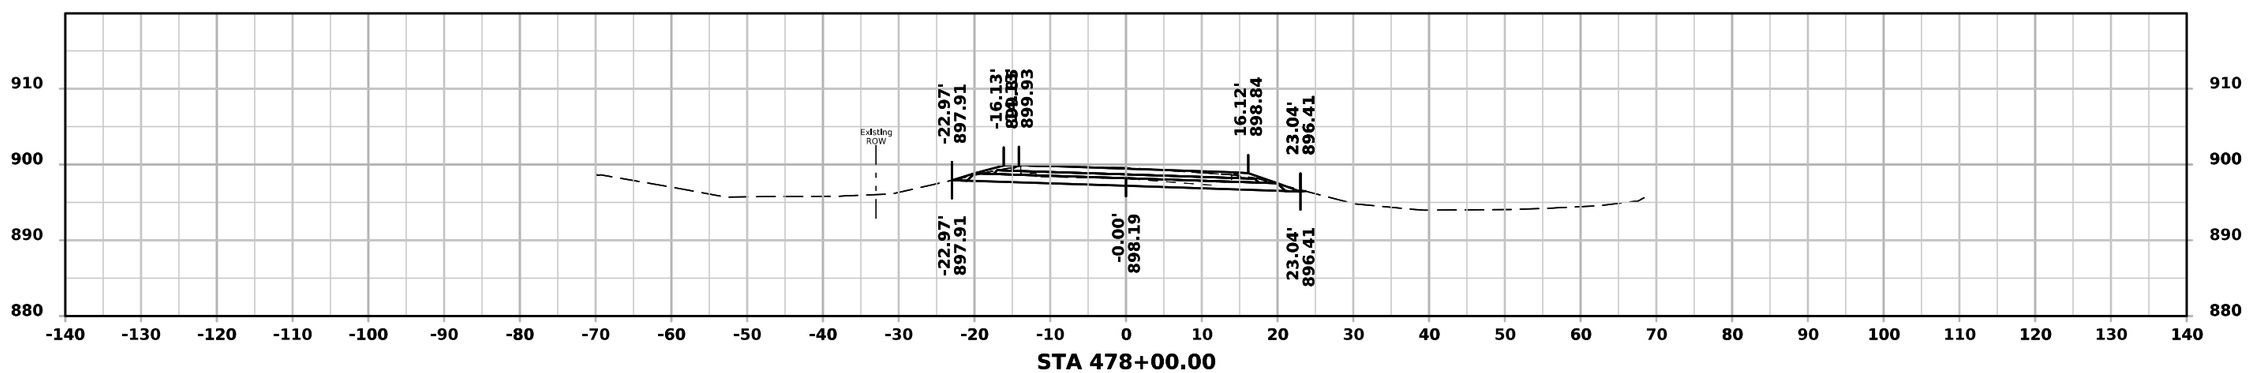


STA 478+00.00


FILE NO.	ENGLISH	DESIGN TEAM Rolando \ Johnson \ Suntken	BUTLER COUNTY	PROJECT NUMBER STP-057-1(044)--2C-12	SHEET NUMBER W.177

3:02:34 PM 5/4/2026 csuntke pw:\\NTPwint1.dot.int.lan:PWMain\Documents\Projects\1205701024\DistrictDesign\CADD Files\Cross_Sections\XS_IA57_BRDG2_to_EOP.dgn


ML - IA 57

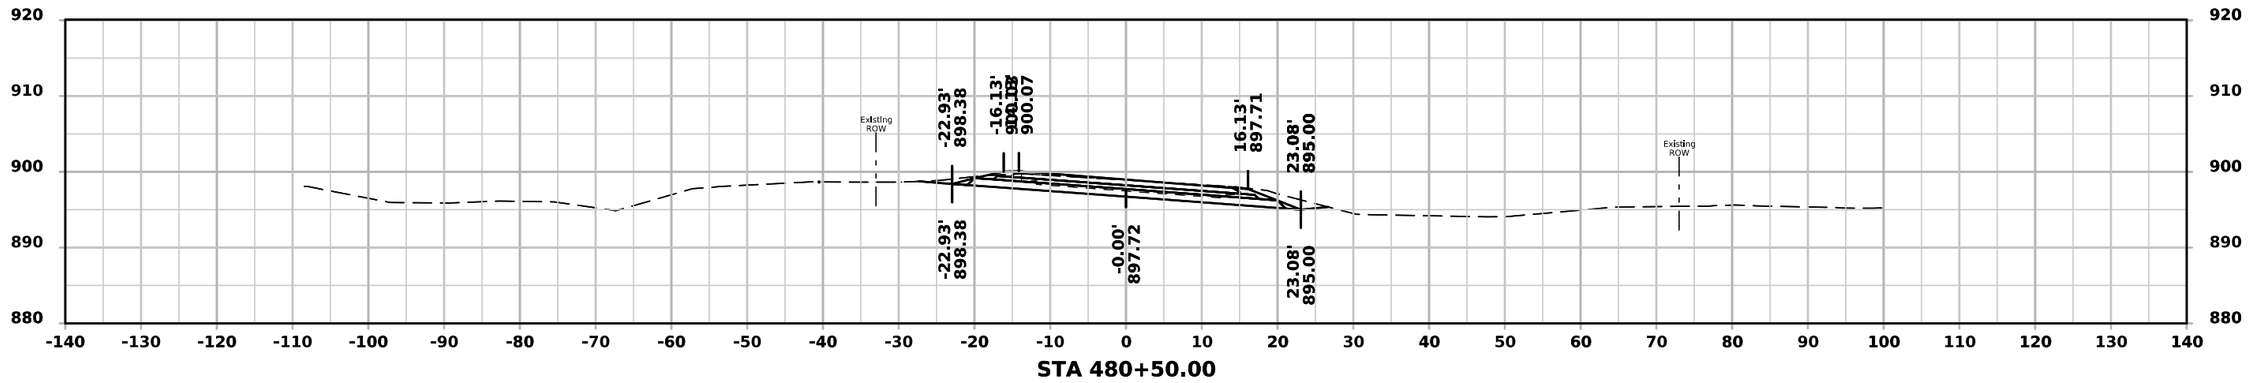

STA 480+50.00

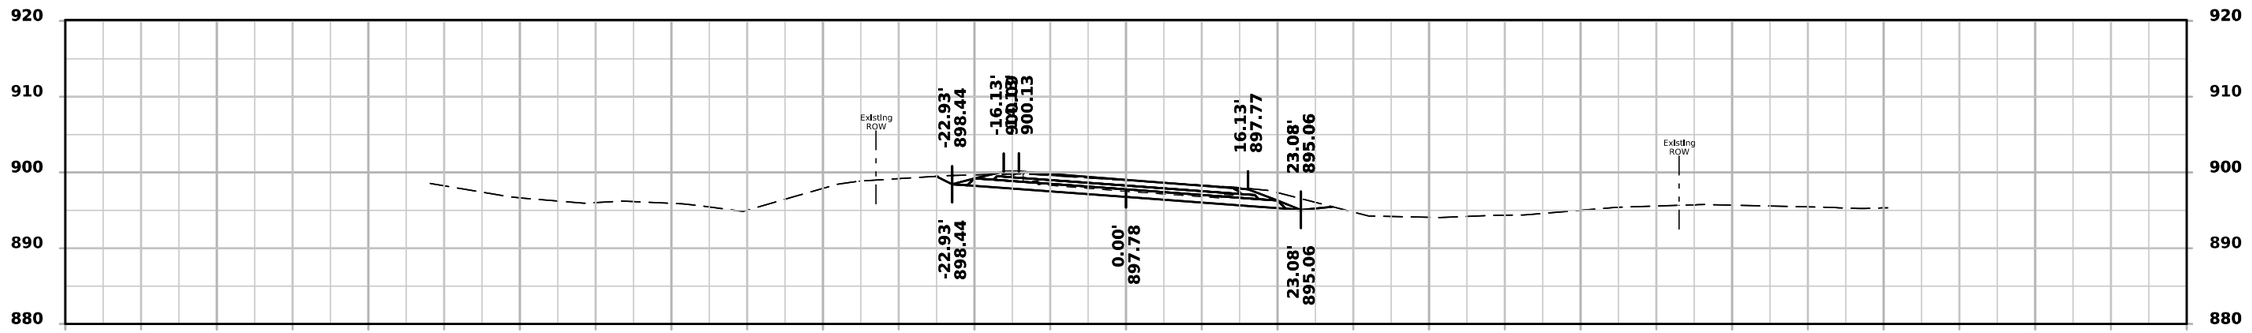

STA 480+00.00

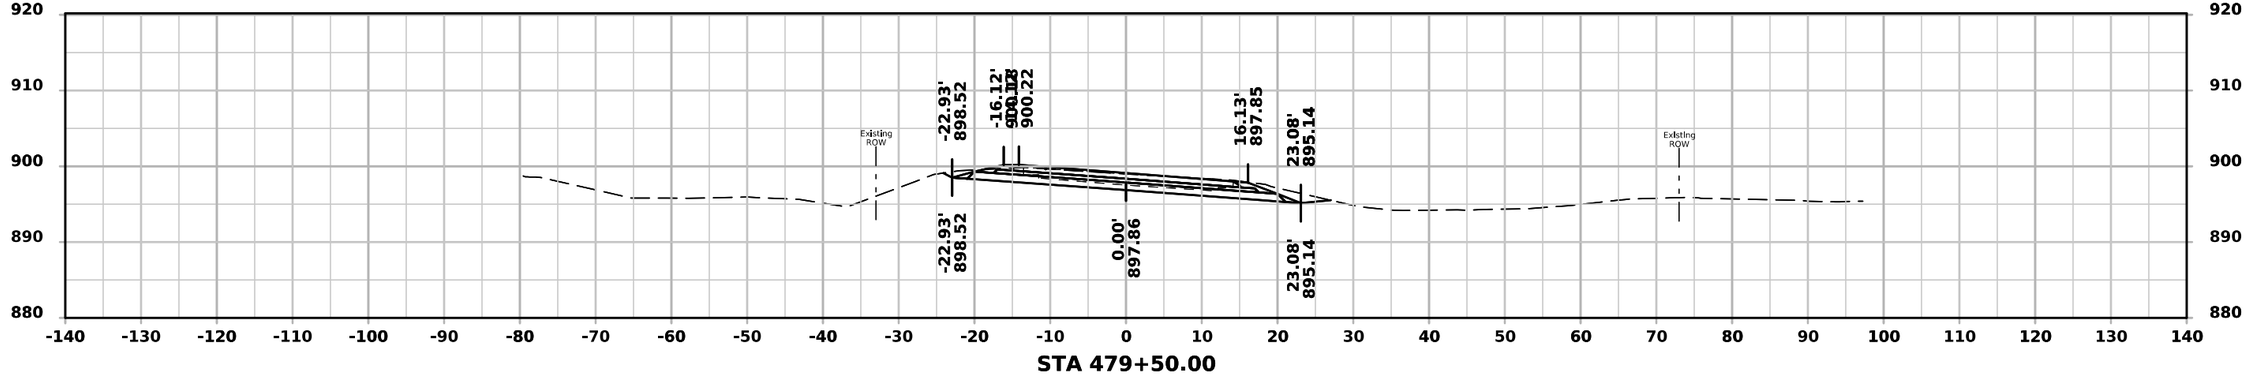


STA 479+50.00


FILE NO.	ENGLISH	DESIGN TEAM Rolando \ Johnson \ Suntken	BUTLER COUNTY	PROJECT NUMBER STP-057-1(044)--2C-12	SHEET NUMBER W.178

3:02:35 PM 5/4/2026 csuntke pw:\\NTPwint1.dot.int.lan:PWMain\Documents\Projects\1205701024\DistrictDesign\CADD Files\Cross_Sections\XS_IA57_BRDG2_to_EOP.dgn


ML - IA 57

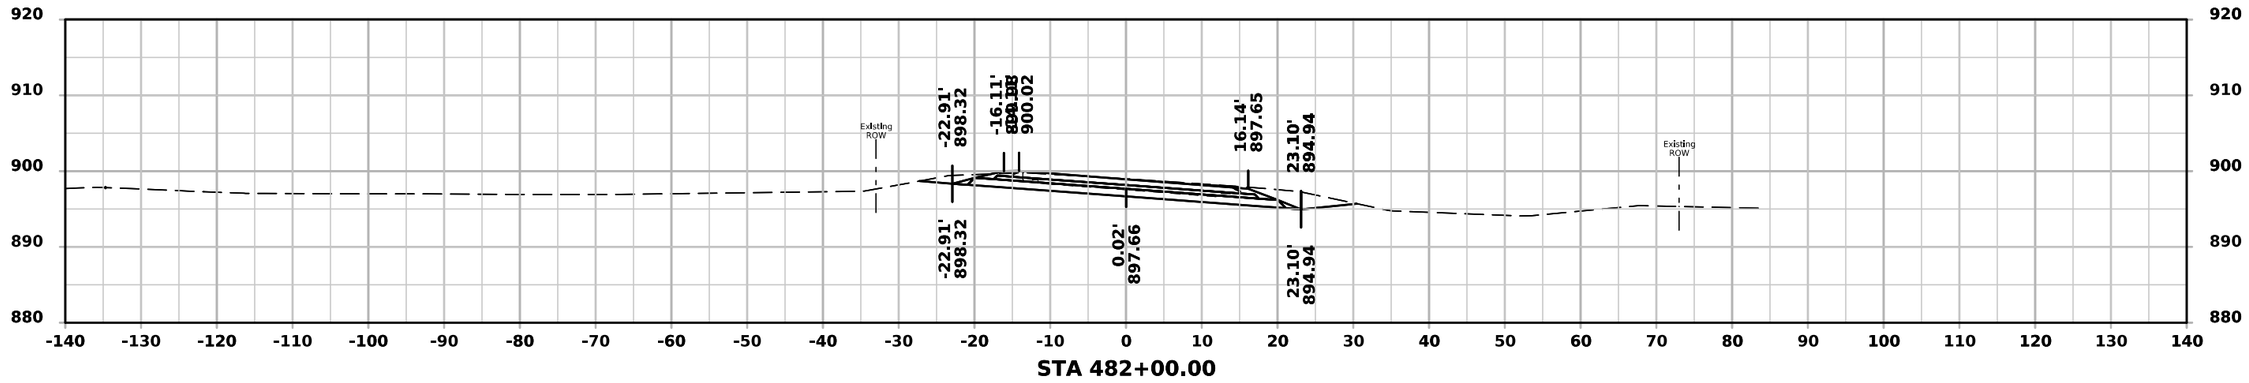

STA 482+00.00

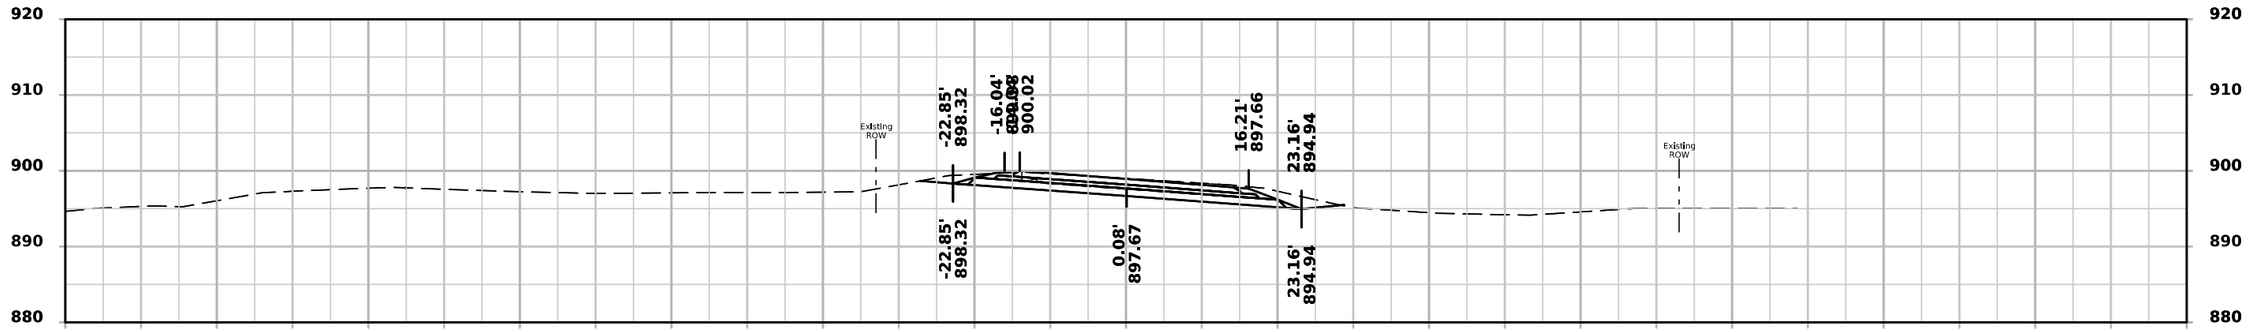

STA 481+50.00

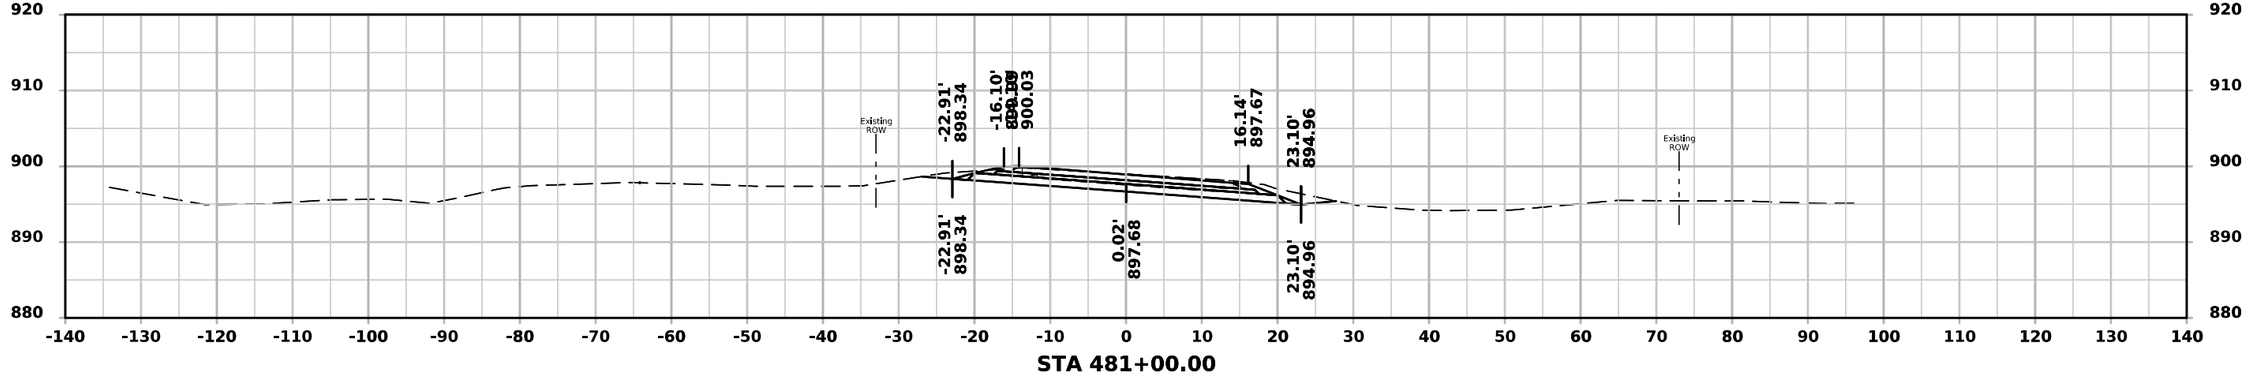


STA 481+00.00


FILE NO.	ENGLISH	DESIGN TEAM Rolando \ Johnson \ Suntken	BUTLER COUNTY	PROJECT NUMBER STP-057-1(044)--2C-12	SHEET NUMBER W.179

3:02:36 PM 5/4/2026 csuntke pw:\\NTPwint1.dot.int.lan:PWMain\Documents\Projects\1205701024\DistrictDesign\CADD Files\Cross_Sections\XS_IA57_BRDG2_to_EOP.dgn


ML - IA 57

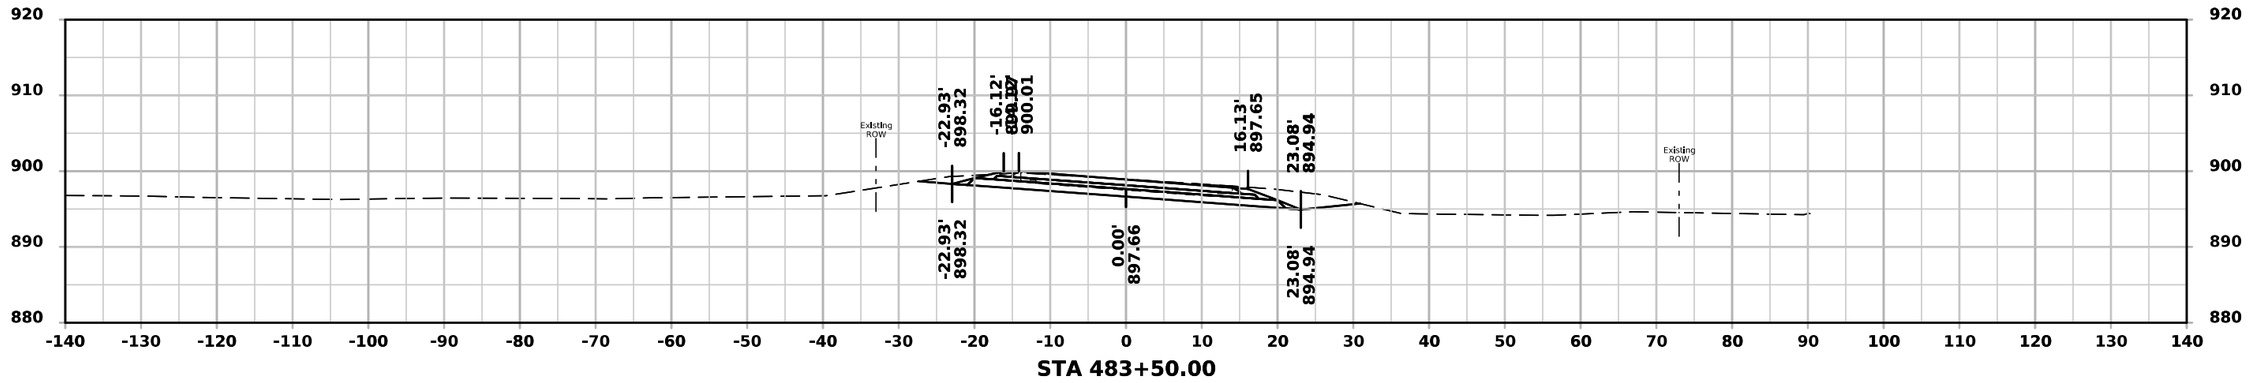

STA 483+50.00

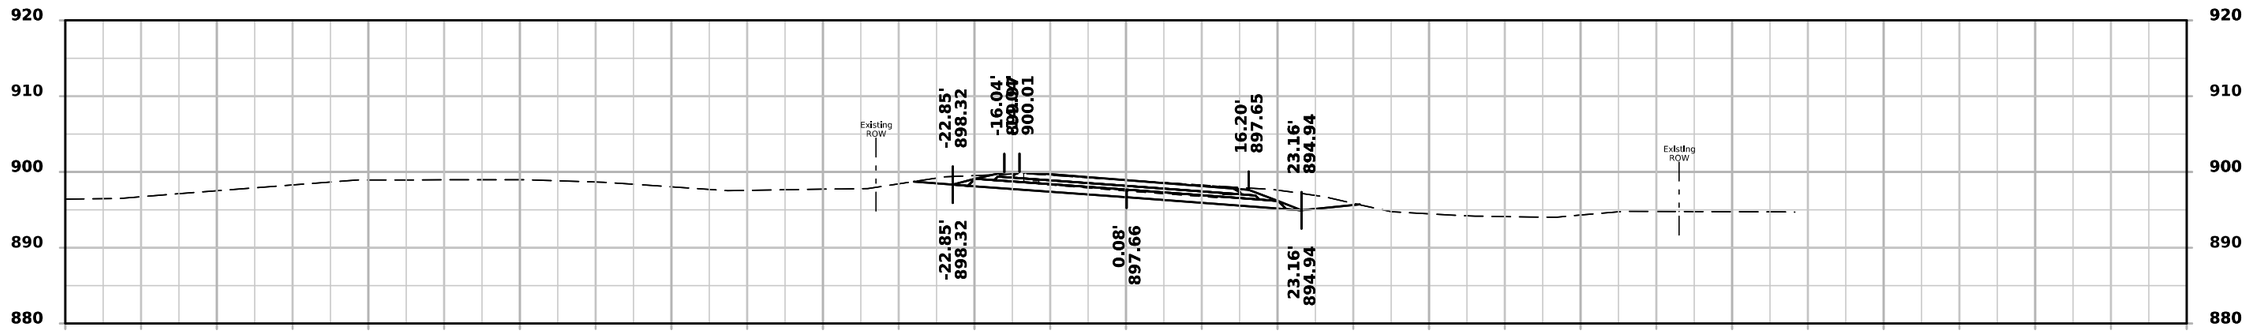

STA 483+00.00

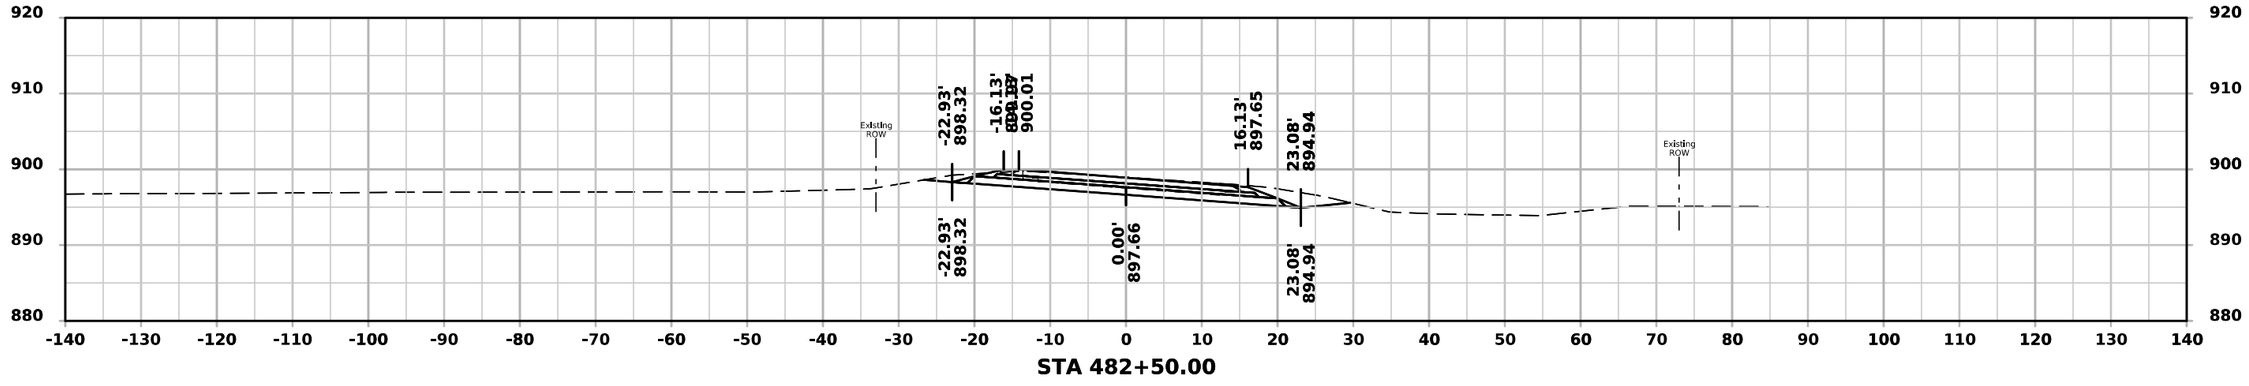


STA 482+50.00


FILE NO.	ENGLISH	DESIGN TEAM Rolando \ Johnson \ Suntken	BUTLER COUNTY	PROJECT NUMBER STP-057-1(044)--2C-12	SHEET NUMBER W.180

3:02:36 PM 5/4/2026 csuntke pw:\\NTPwint1.dot.int.lan:PWMain\Documents\Projects\1205701024\DistrictDesign\CADD Files\Cross_Sections\XS_IA57_BRDG2_to_EOP.dgn


ML - IA 57

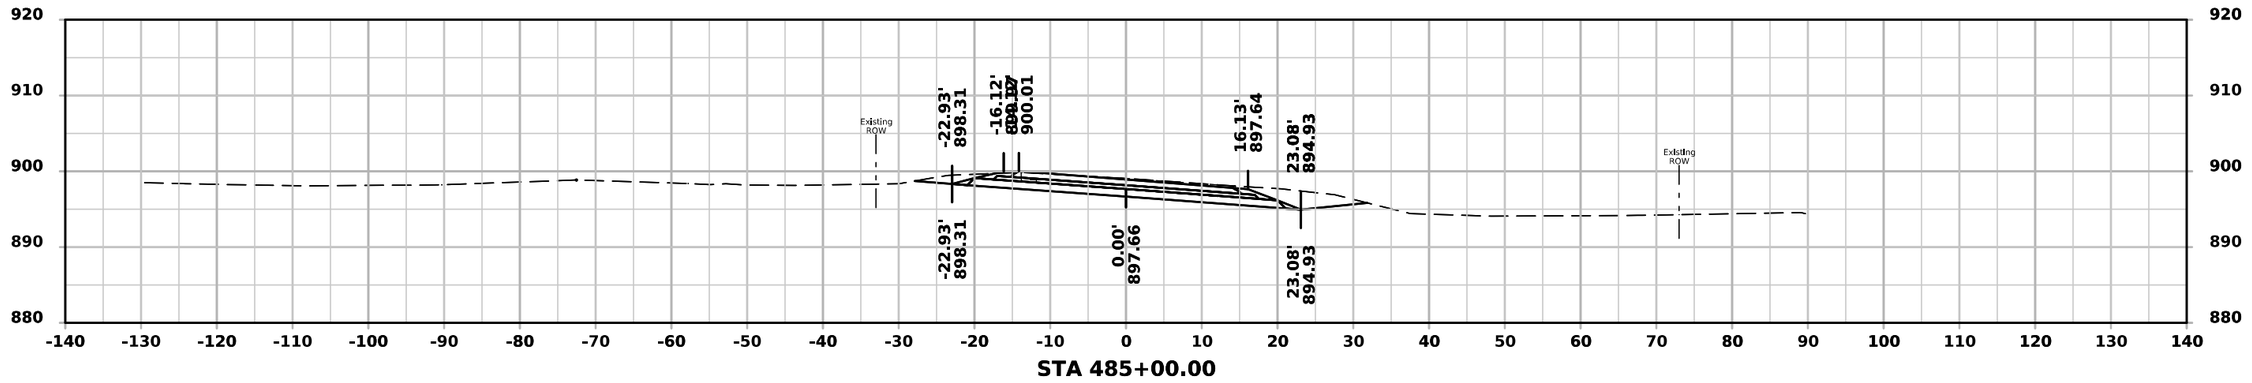

STA 485+00.00

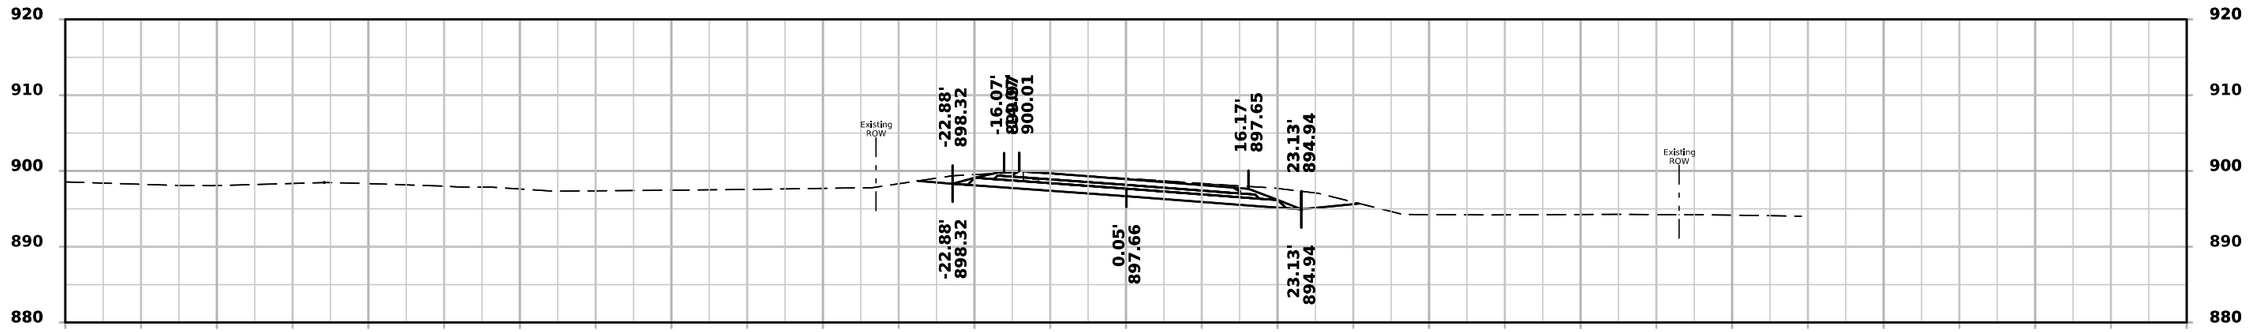

STA 484+50.00

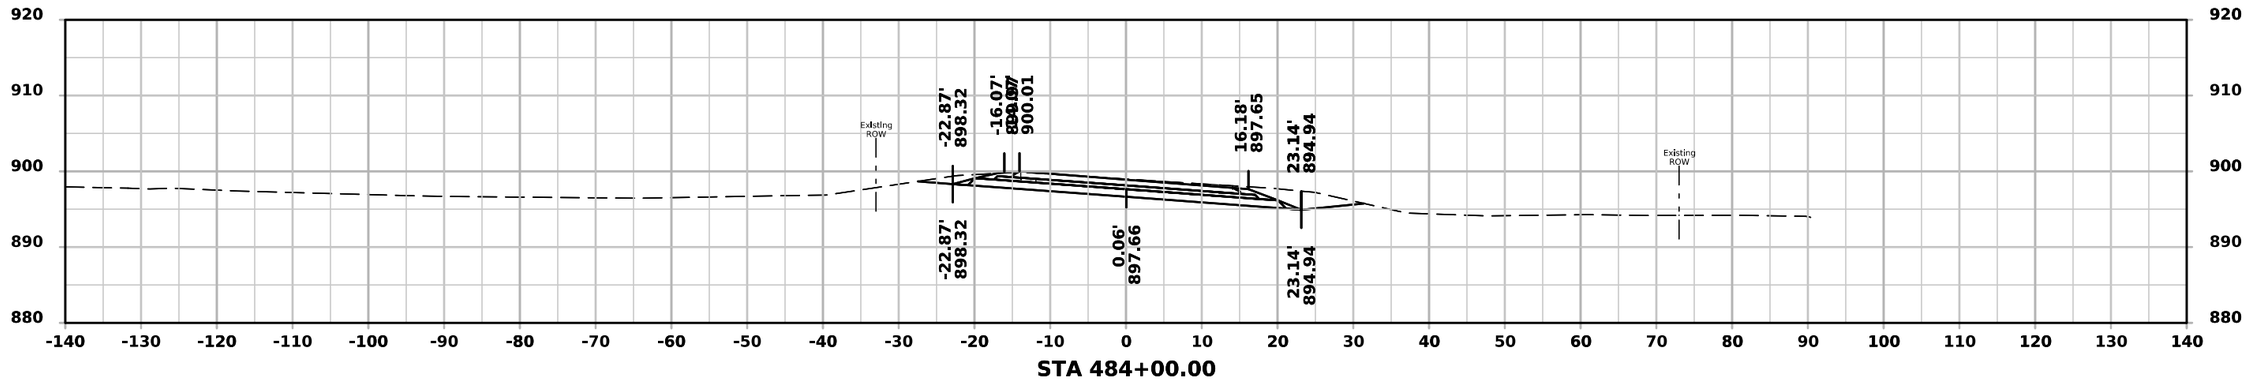


STA 484+00.00


FILE NO.	ENGLISH	DESIGN TEAM Rolando \ Johnson \ Suntken	BUTLER COUNTY	PROJECT NUMBER STP-057-1(044)--2C-12	SHEET NUMBER W.181

3:02:37 PM 5/4/2026 csuntke pw:\\NTPwint1.dot.int.lan:PWMain\Documents\Projects\1205701024\DistrictDesign\CADD Files\Cross_Sections\XS_IA57_BRDG2_to_EOP.dgn


ML - IA 57

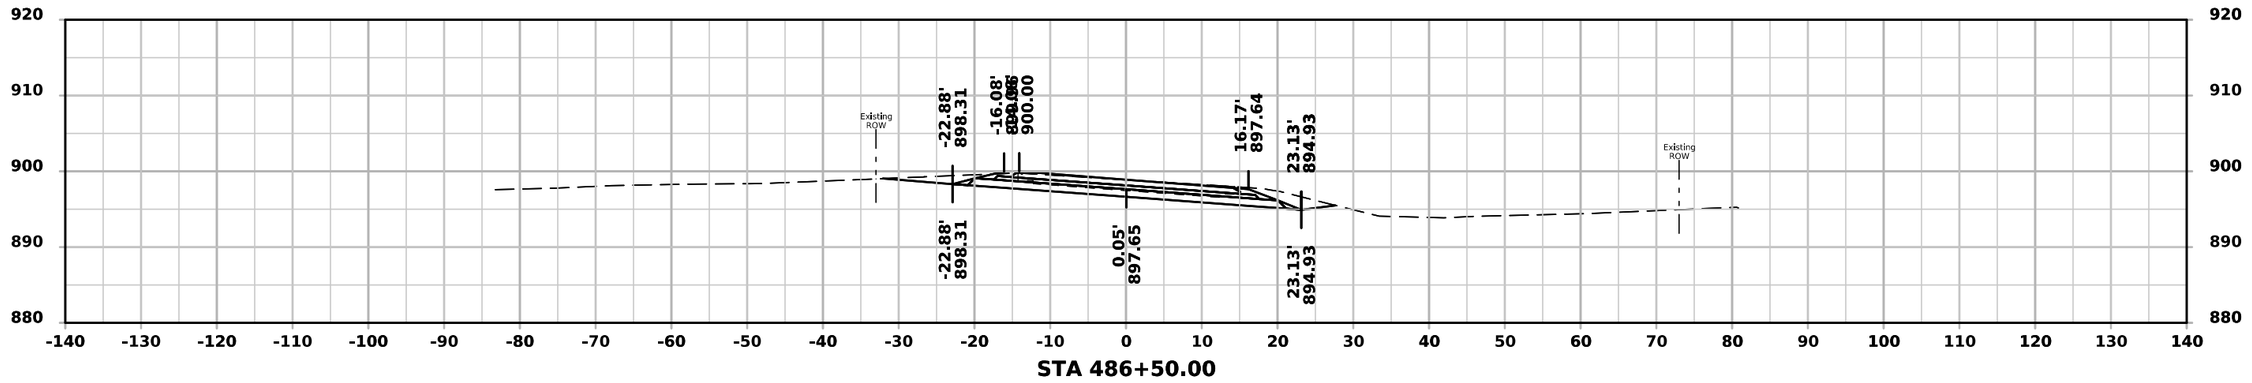

STA 486+50.00

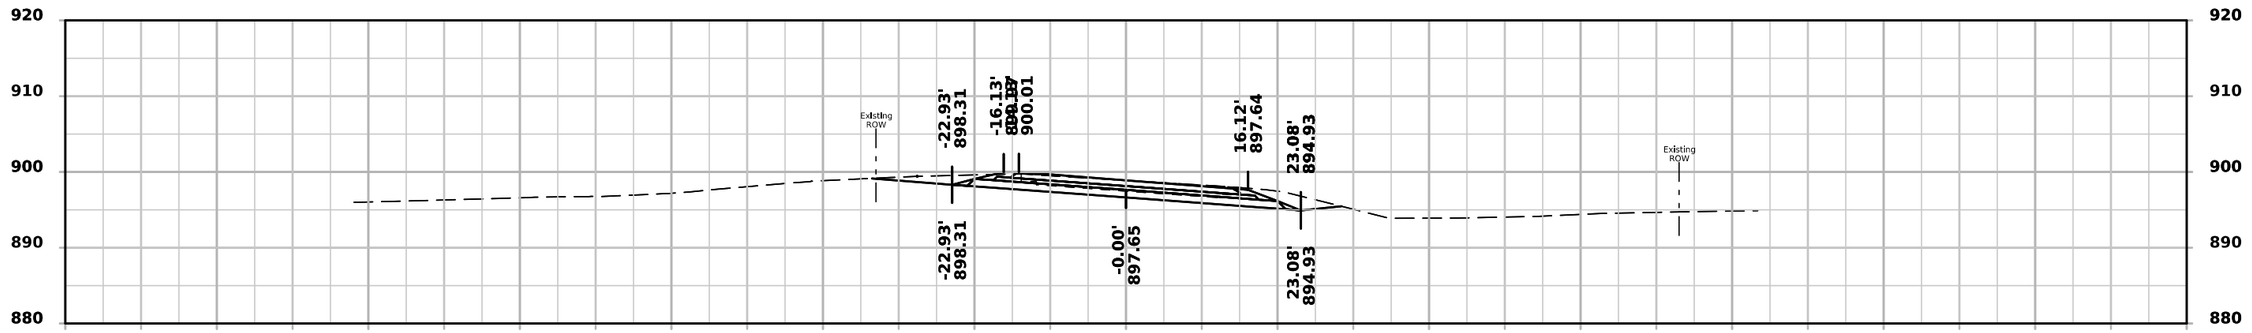

STA 486+00.00

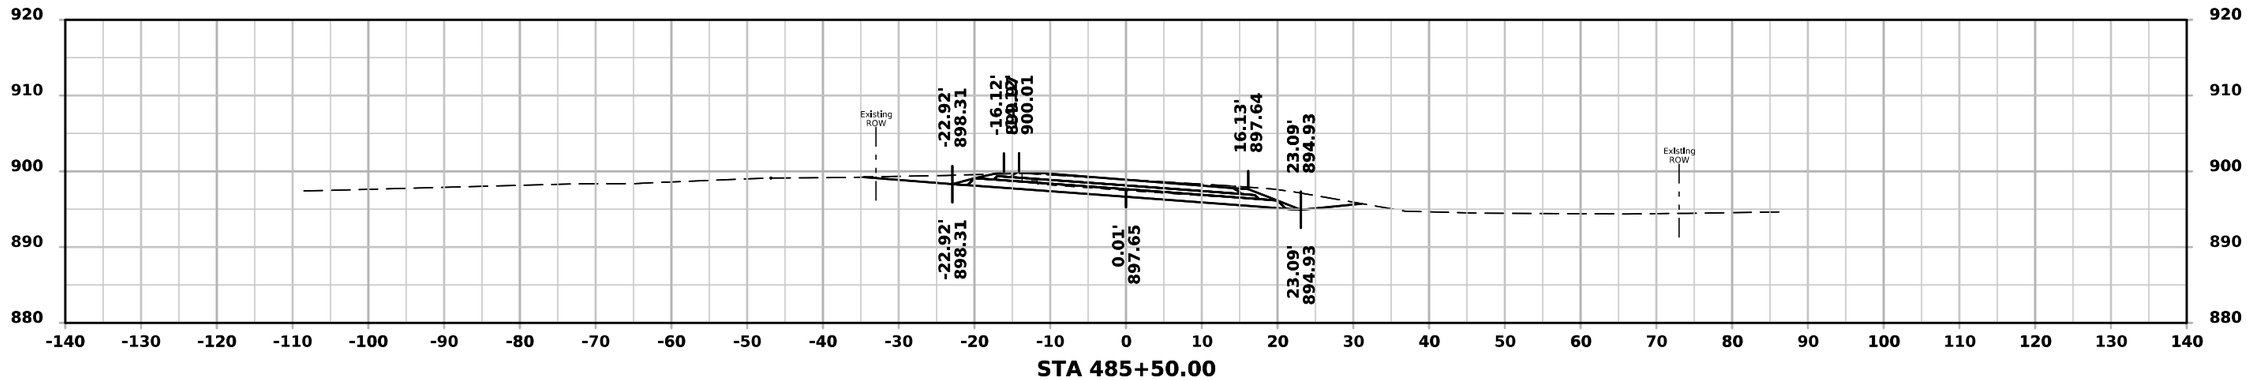


STA 485+50.00


FILE NO.	ENGLISH	DESIGN TEAM Rolando \ Johnson \ Suntken	BUTLER COUNTY	PROJECT NUMBER STP-057-1(044)--2C-12	SHEET NUMBER W.182

3:02:38 PM 5/4/2026 csuntke pw:\\NTPwint1.dot.int.lan:PWMain\Documents\Projects\1205701024\DistrictDesign\CADD Files\Cross_Sections\XS_IA57_BRDG2_to_EOP.dgn


ML - IA 57

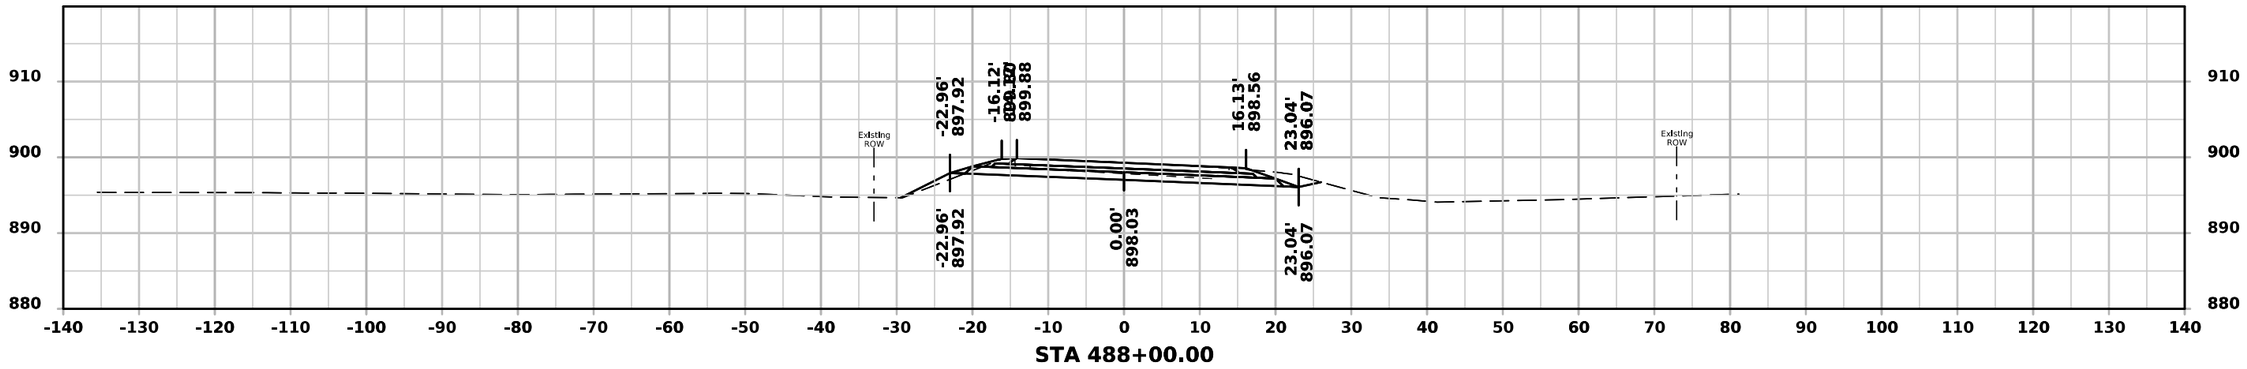

STA 488+00.00

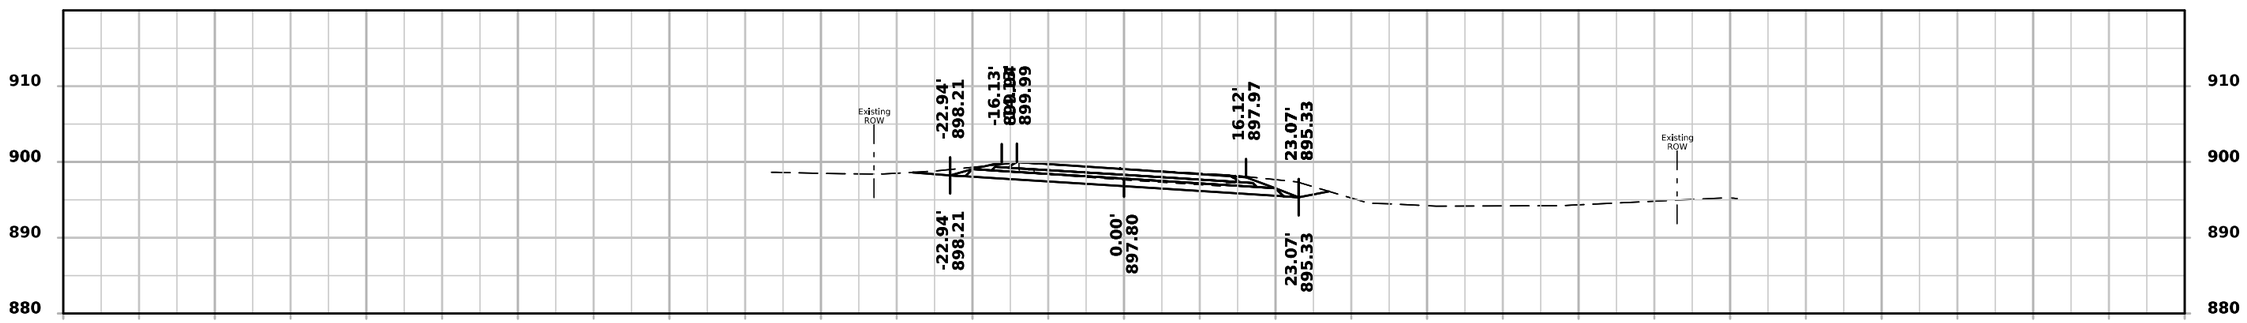

STA 487+50.00

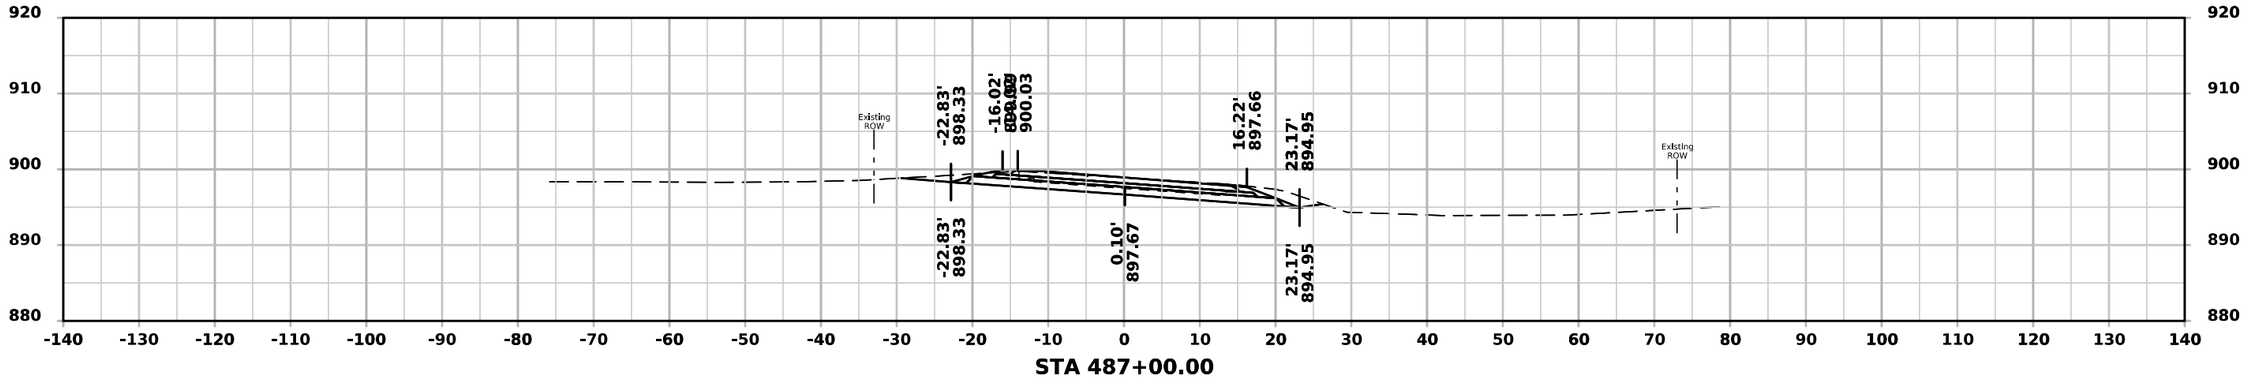


STA 487+00.00


FILE NO.	ENGLISH	DESIGN TEAM Rolando \ Johnson \ Suntken	BUTLER COUNTY	PROJECT NUMBER STP-057-1(044)--2C-12	SHEET NUMBER W.183

3:02:38 PM 5/4/2026 csuntke pw:\\NTPwint1.dot.int.lan:PWMain\Documents\Projects\1205701024\DistrictDesign\CADD Files\Cross_Sections\XS_IA57_BRDG2_to_EOP.dgn


ML - IA 57

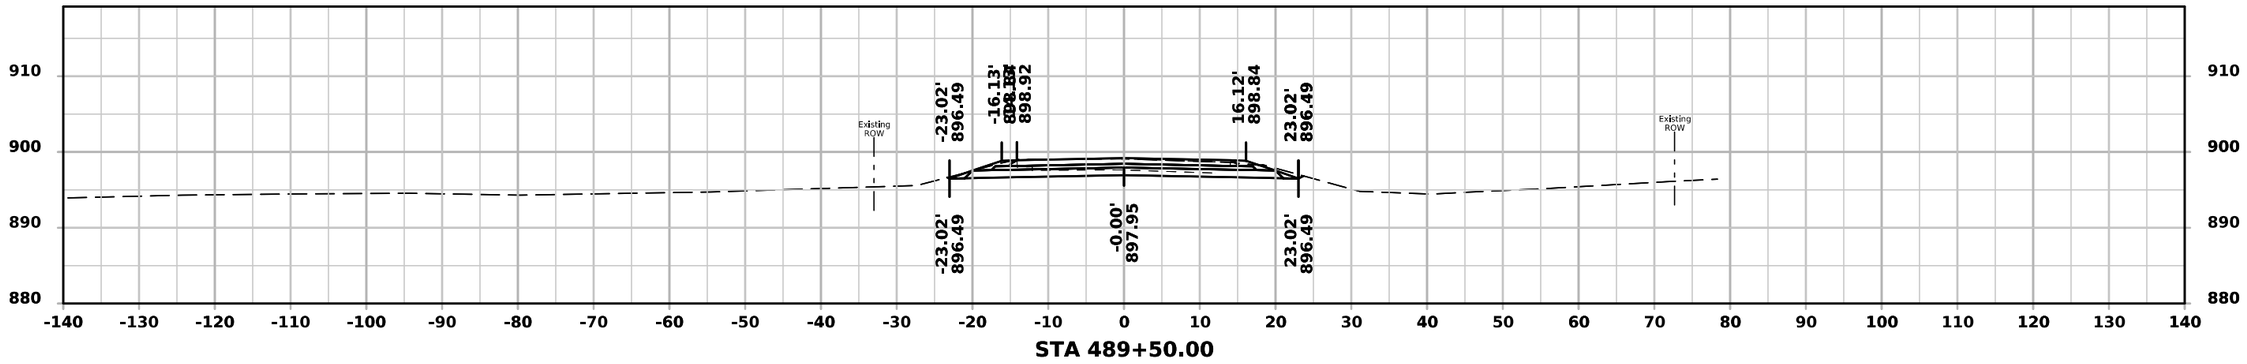

STA 489+50.00

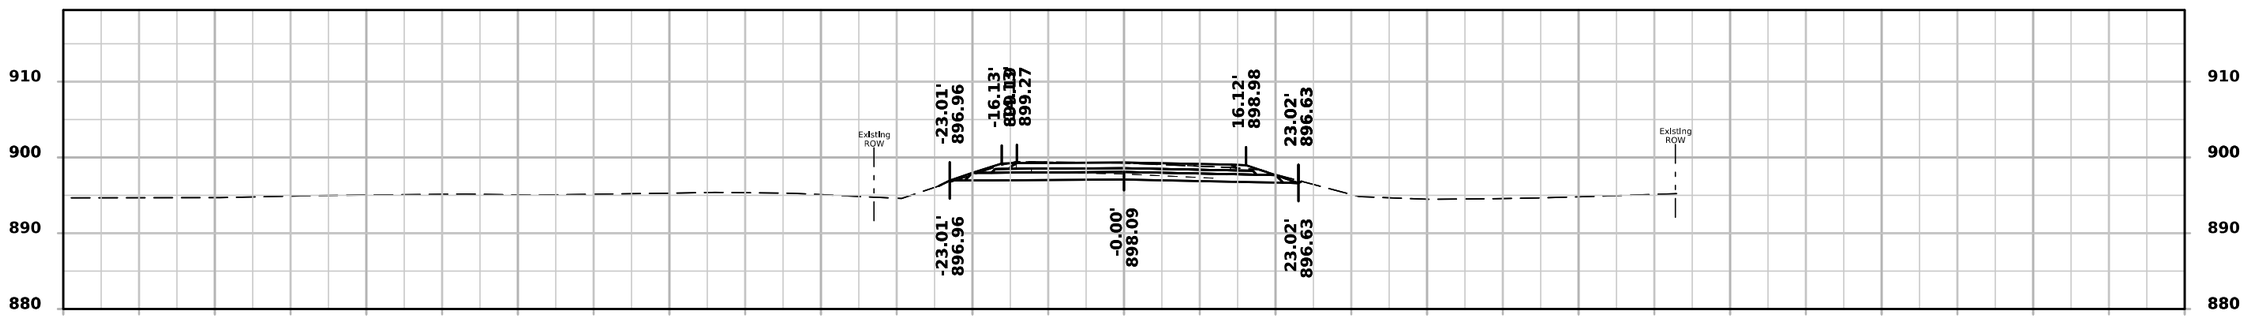

STA 489+00.00

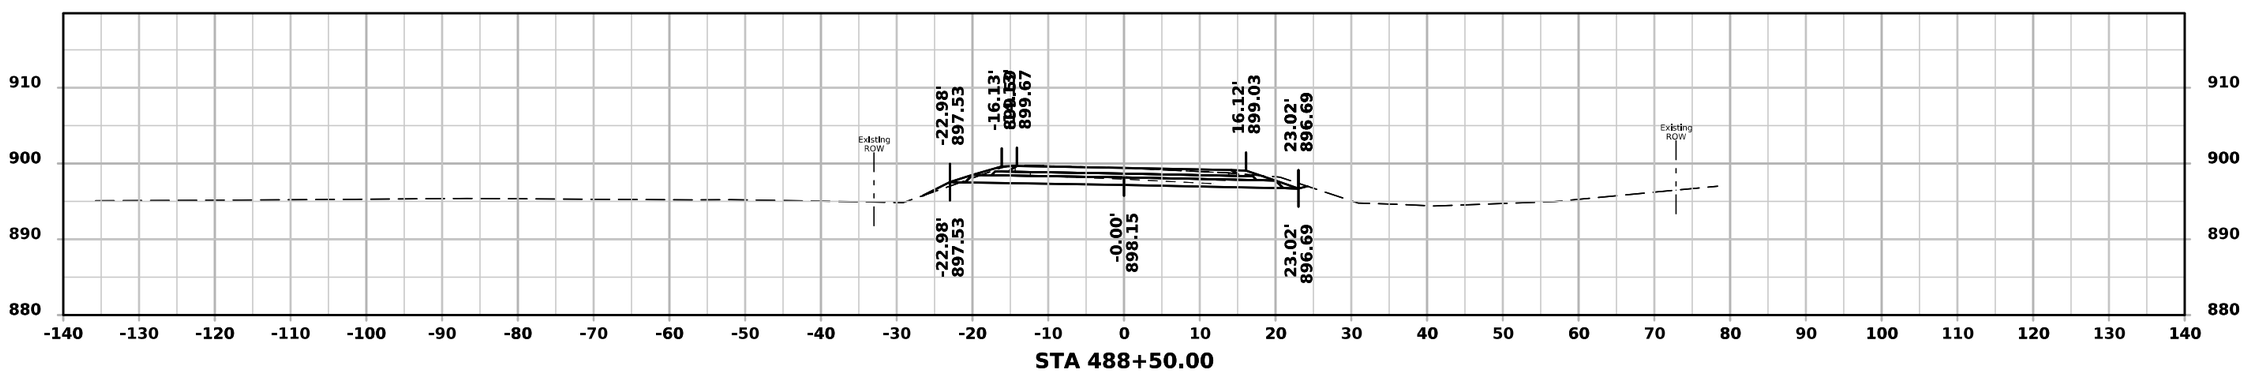


STA 488+50.00


FILE NO.	ENGLISH	DESIGN TEAM Rolando \ Johnson \ Suntken	BUTLER COUNTY	PROJECT NUMBER STP-057-1(044)--2C-12	SHEET NUMBER W.184

3:02:39 PM 5/4/2026 csuntke pw:\\NTPwint1.dot.int.lan:PWMain\Documents\Projects\1205701024\DistrictDesign\CADD Files\Cross_Sections\XS_IA57_BRDG2_to_EOP.dgn


ML - IA 57

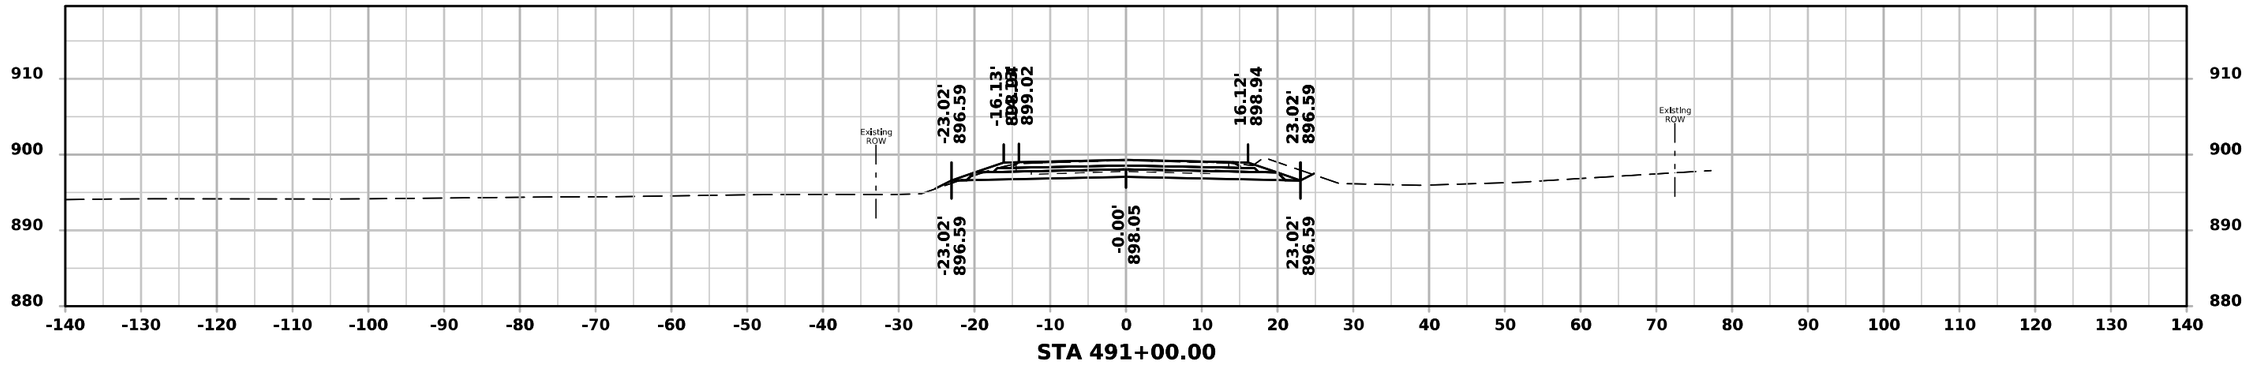

STA 491+00.00

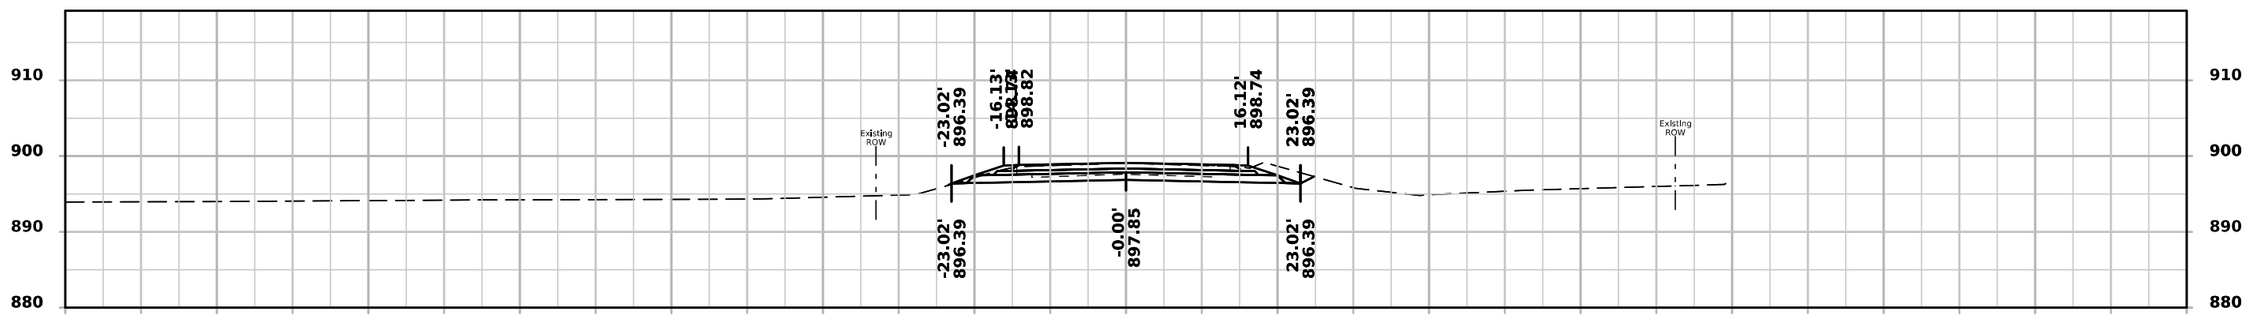

STA 490+50.00

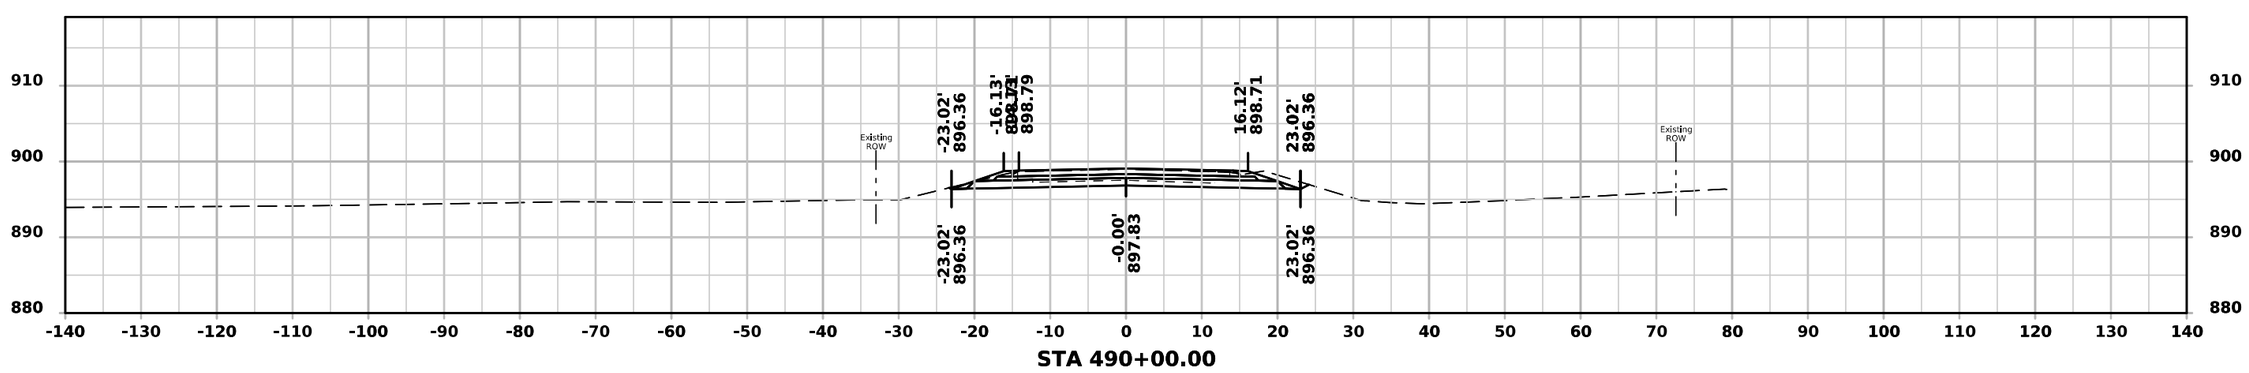


STA 490+00.00


FILE NO.	ENGLISH	DESIGN TEAM Rolando \ Johnson \ Suntken	BUTLER COUNTY	PROJECT NUMBER STP-057-1(044)--2C-12	SHEET NUMBER W.185

3:02:40 PM 5/4/2026 csuntke pw:\\NTPwint1.dot.int.lan:PWMain\Documents\Projects\1205701024\DistrictDesign\CADD Files\Cross_Sections\XS_IA57_BRDG2_to_EOP.dgn


ML - IA 57

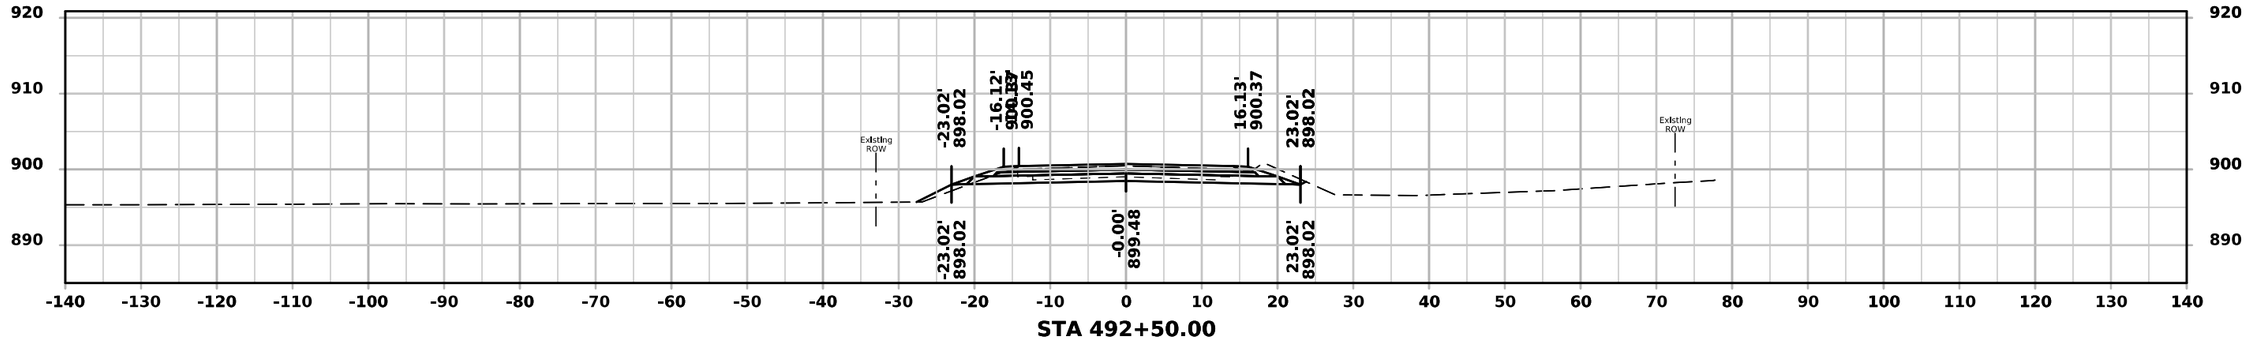

STA 492+50.00

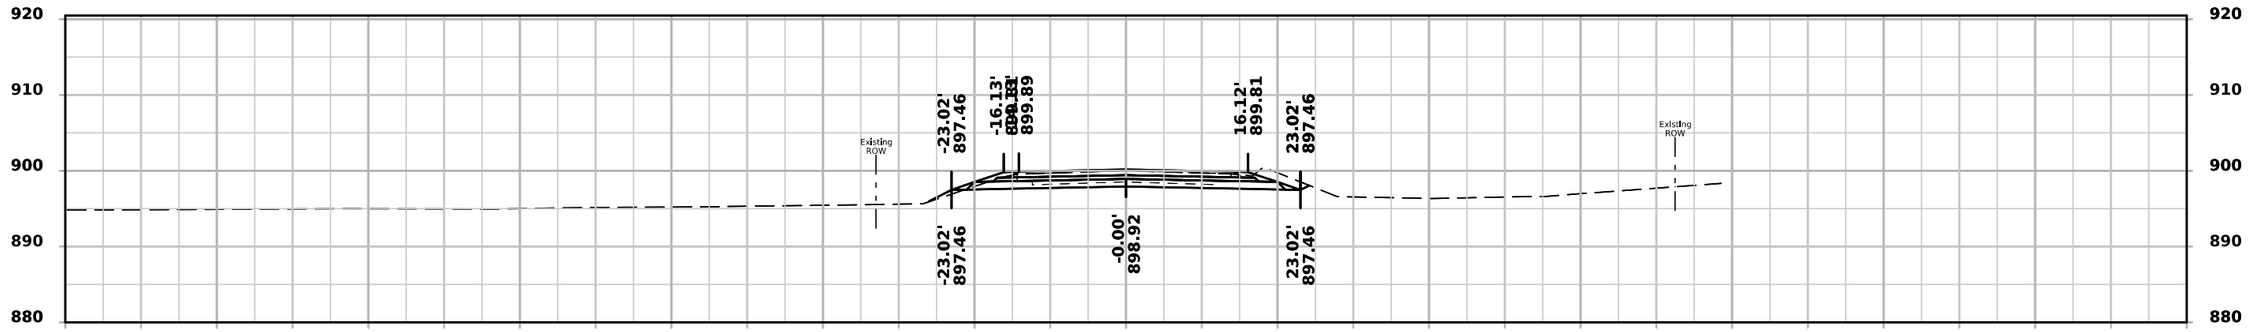

STA 492+00.00

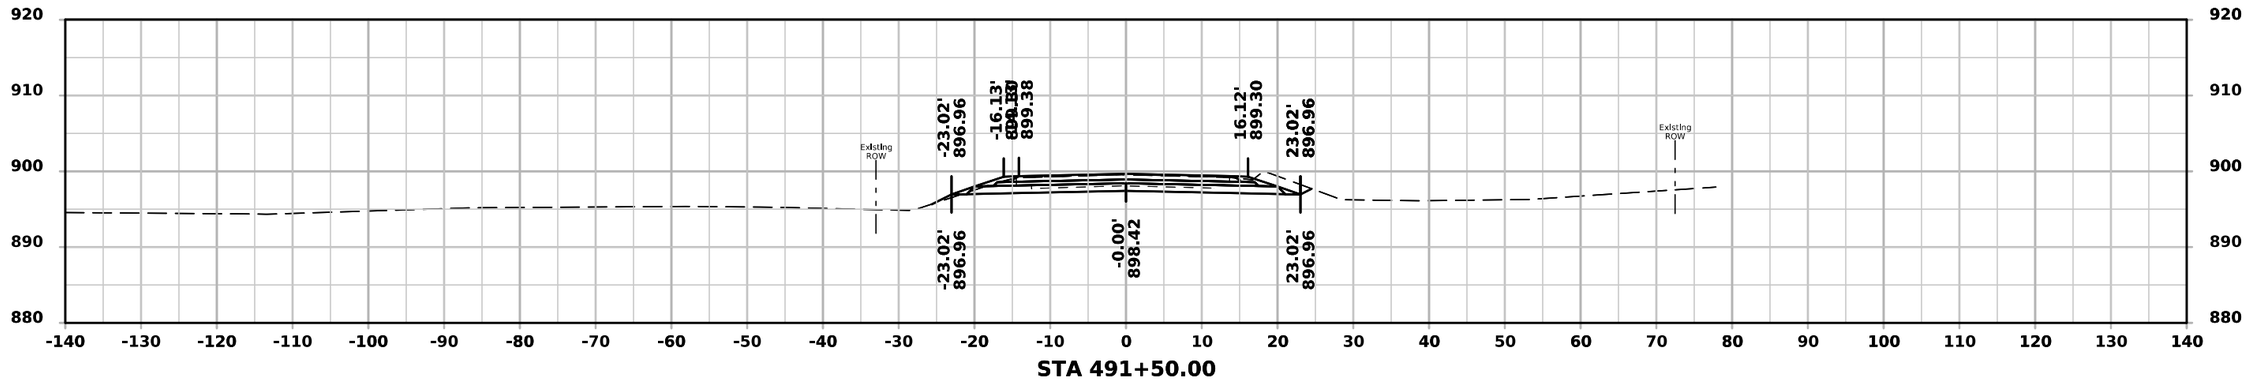


STA 491+50.00


FILE NO.	ENGLISH	DESIGN TEAM Rolando \ Johnson \ Suntken	BUTLER COUNTY	PROJECT NUMBER STP-057-1(044)--2C-12	SHEET NUMBER W.186

3:02:40 PM 5/4/2026 csuntke pw:\\NTPwint1.dot.int.lan:PWMain\Documents\Projects\1205701024\DistrictDesign\CADD Files\Cross_Sections\XS_IA57_BRDG2_to_EOP.dgn


ML - IA 57

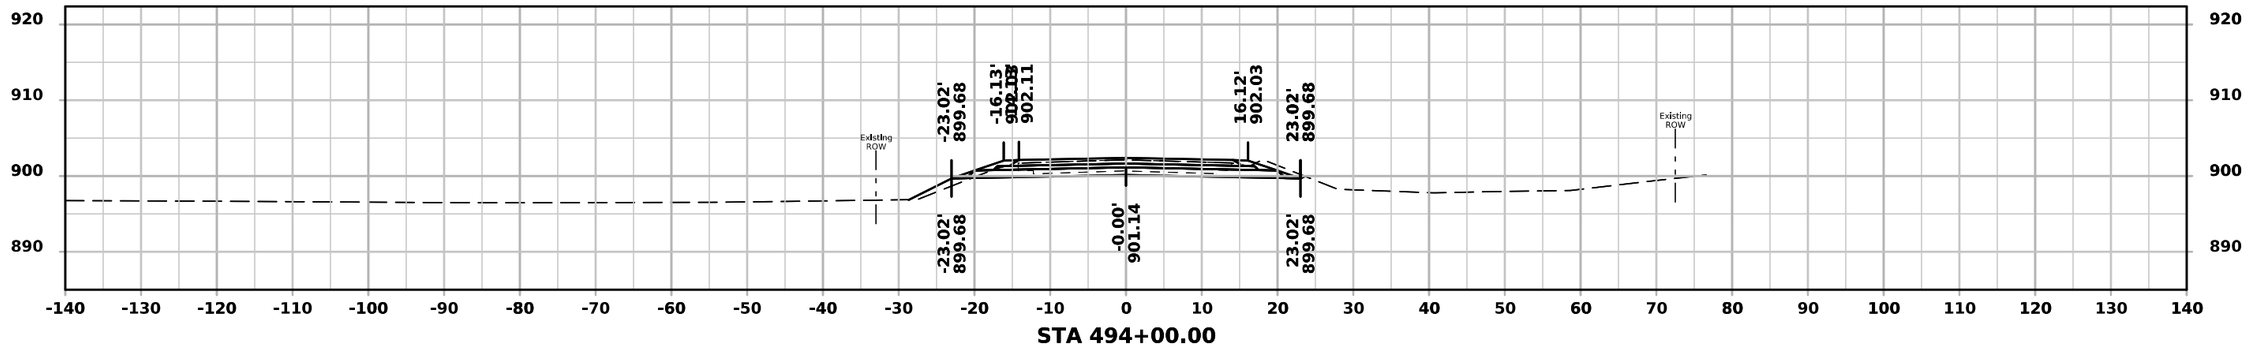

STA 494+00.00

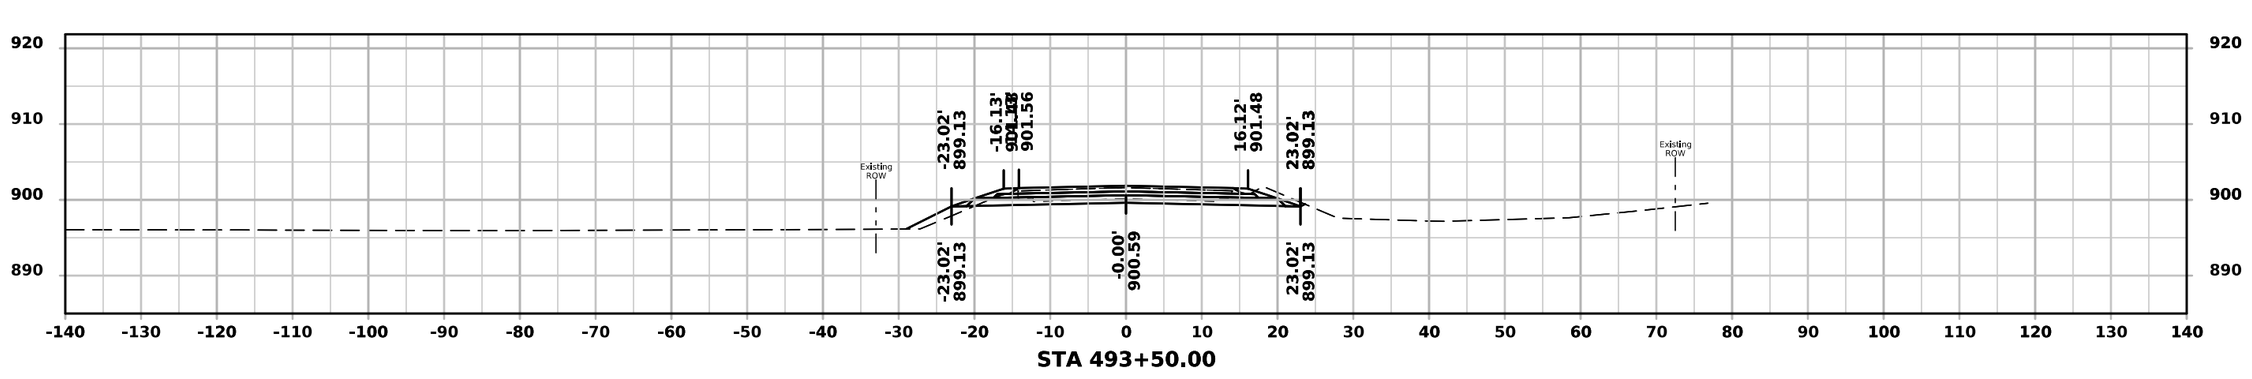

STA 493+50.00

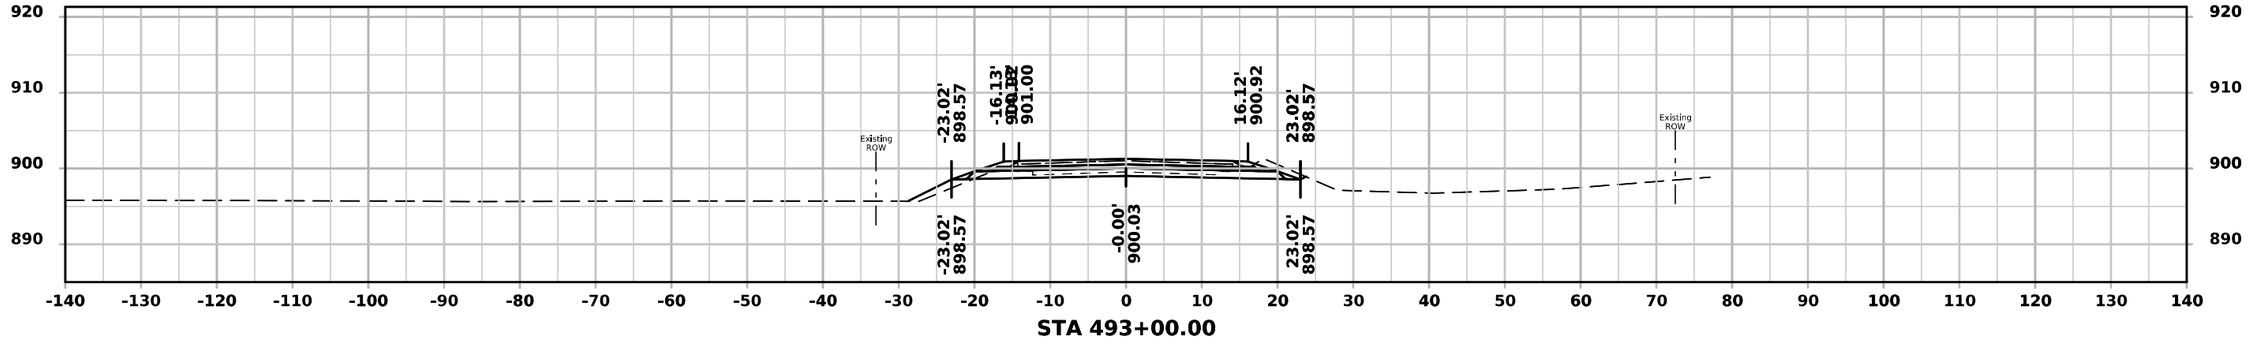


STA 493+00.00


FILE NO.	ENGLISH	DESIGN TEAM Rolando \ Johnson \ Suntken	BUTLER COUNTY	PROJECT NUMBER STP-057-1(044)--2C-12	SHEET NUMBER W.187

3:02:41 PM 5/4/2026 csuntke pw:\\NTPwint1.dot.int.lan:PWMain\Documents\Projects\1205701024\DistrictDesign\CADD Files\Cross_Sections\XS_IA57_BRDG2_to_EOP.dgn


ML - IA 57

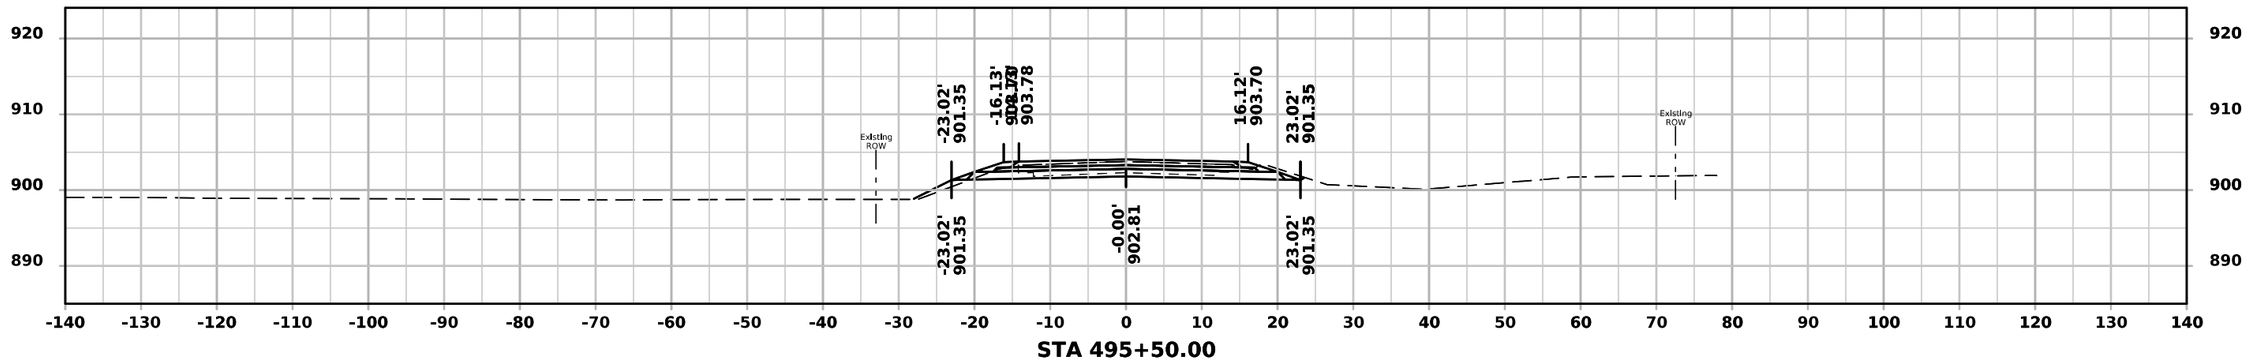

STA 495+50.00

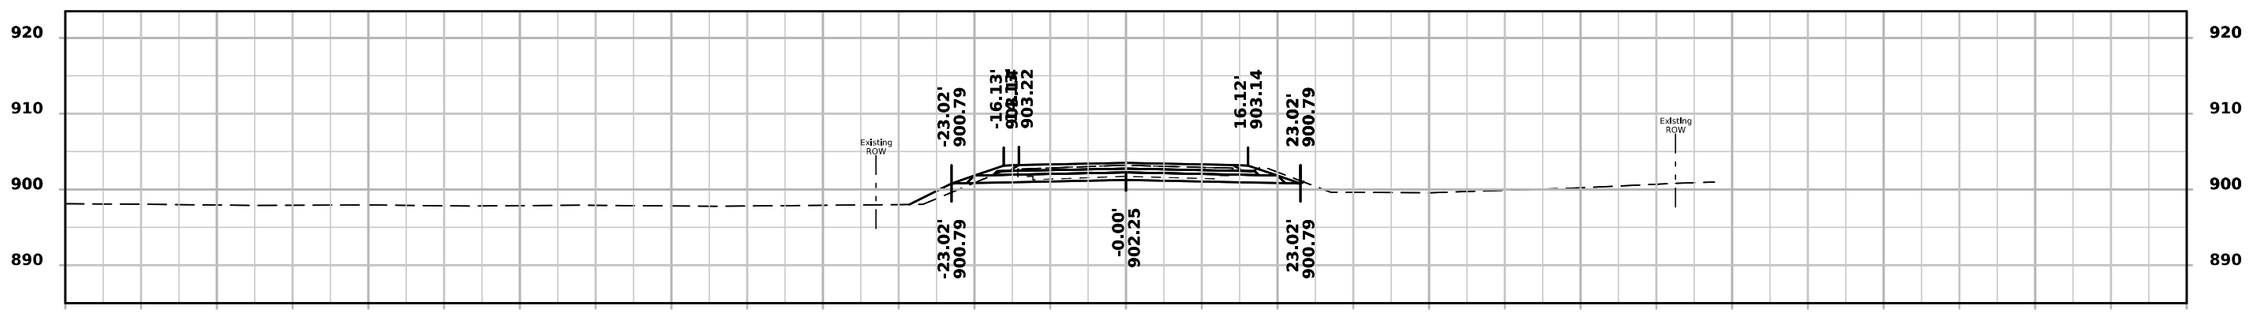

STA 495+00.00

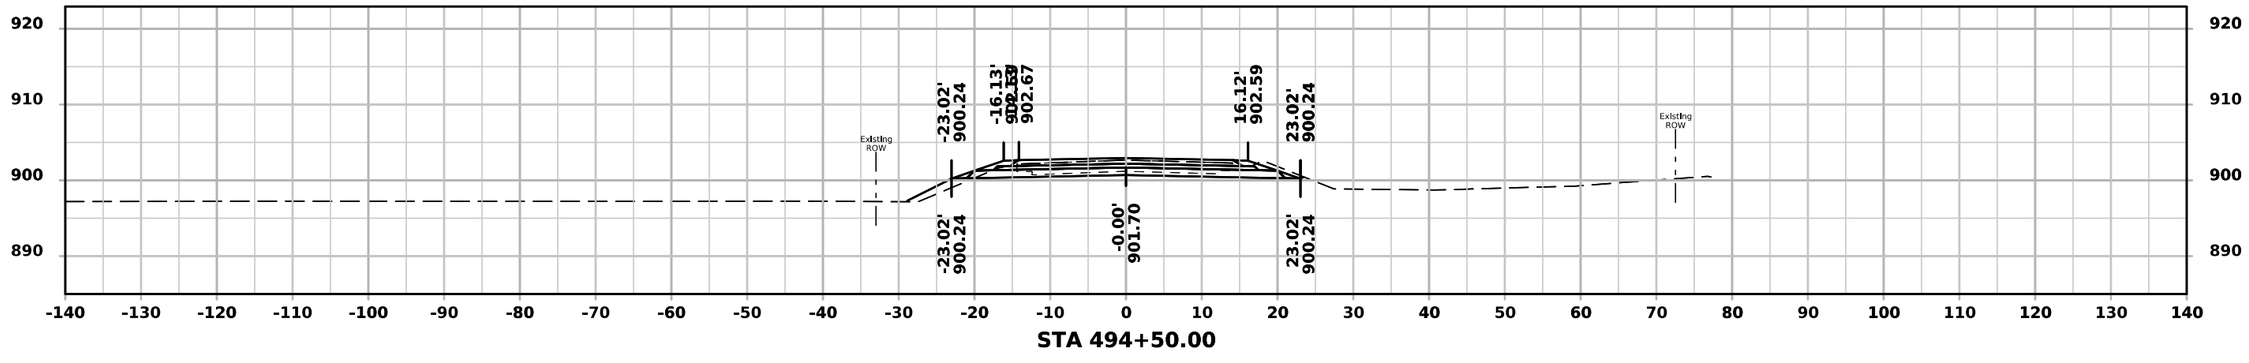


STA 494+50.00


FILE NO.	ENGLISH	DESIGN TEAM Rolando \ Johnson \ Suntken	BUTLER COUNTY	PROJECT NUMBER STP-057-1(044)--2C-12	SHEET NUMBER W.188

3:02:42 PM 5/4/2026 csuntke pw:\\NTPwint1.dot.int.lan:PWMain\Documents\Projects\1205701024\DistrictDesign\CADD Files\Cross_Sections\XS_IA57_BRDG2_to_EOP.dgn


ML - IA 57

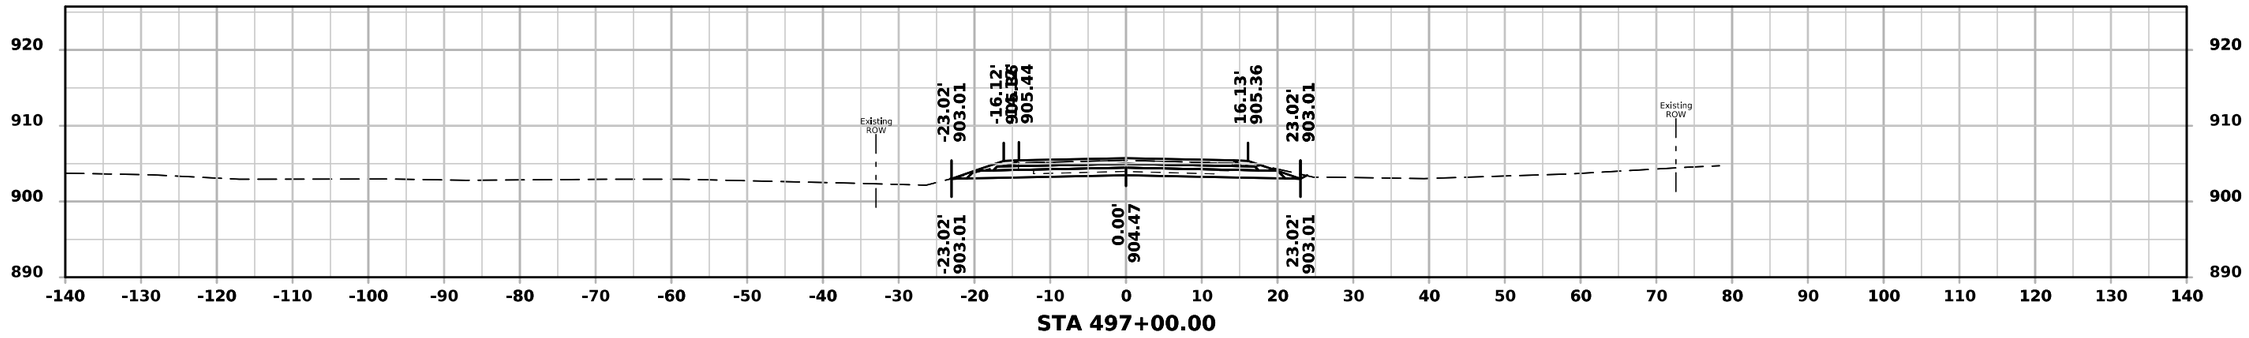

STA 497+00.00

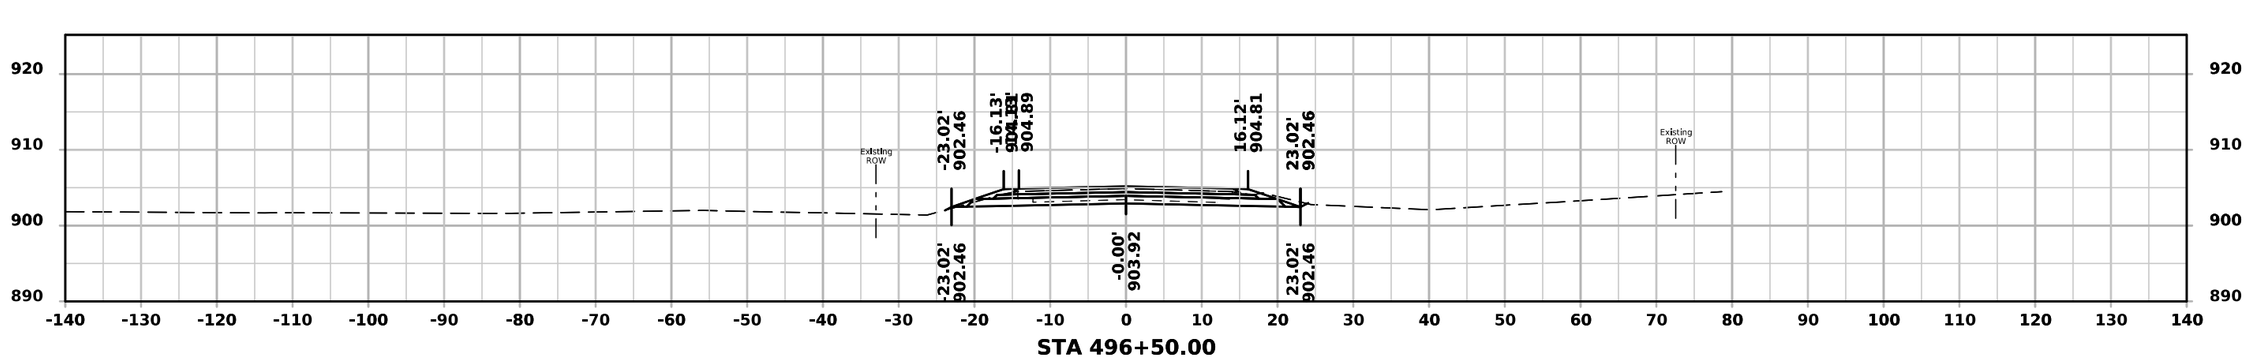

STA 496+50.00

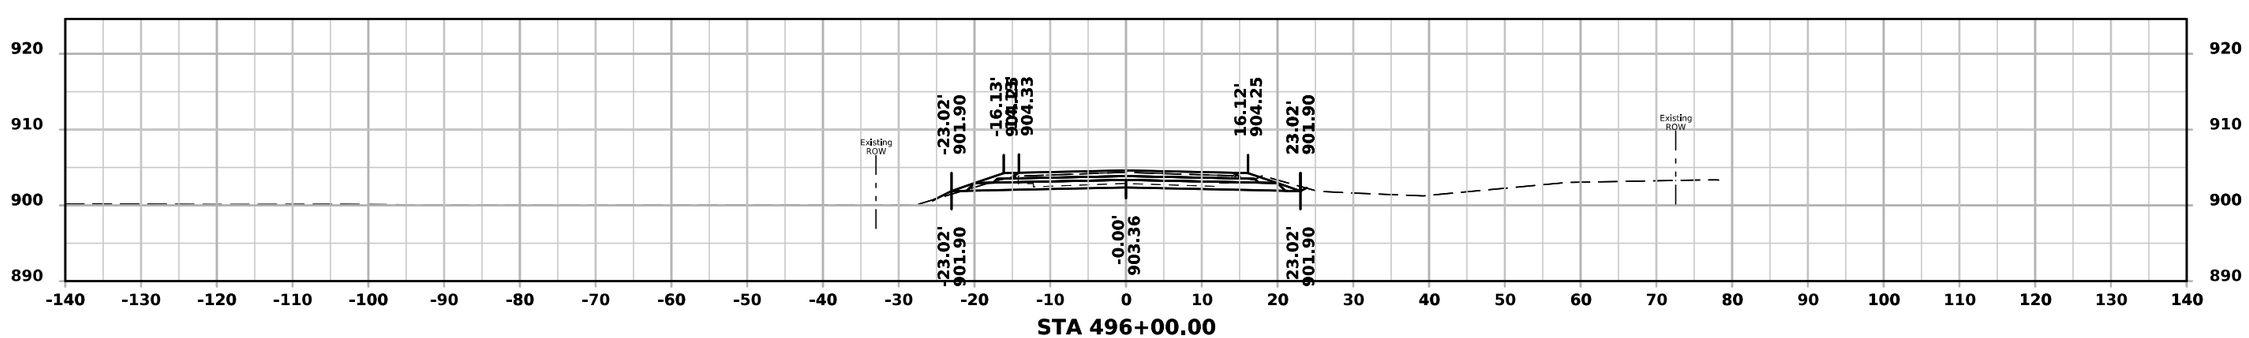


STA 496+00.00


FILE NO.	ENGLISH	DESIGN TEAM Rolando \ Johnson \ Suntken	BUTLER COUNTY	PROJECT NUMBER STP-057-1(044)--2C-12	SHEET NUMBER W.189

3:02:42 PM 5/4/2026 csuntke pw:\\NTPwint1.dot.int.lan:PWMain\Documents\Projects\1205701024\DistrictDesign\CADD Files\Cross_Sections\XS_IA57_BRDG2_to_EOP.dgn


ML - IA 57

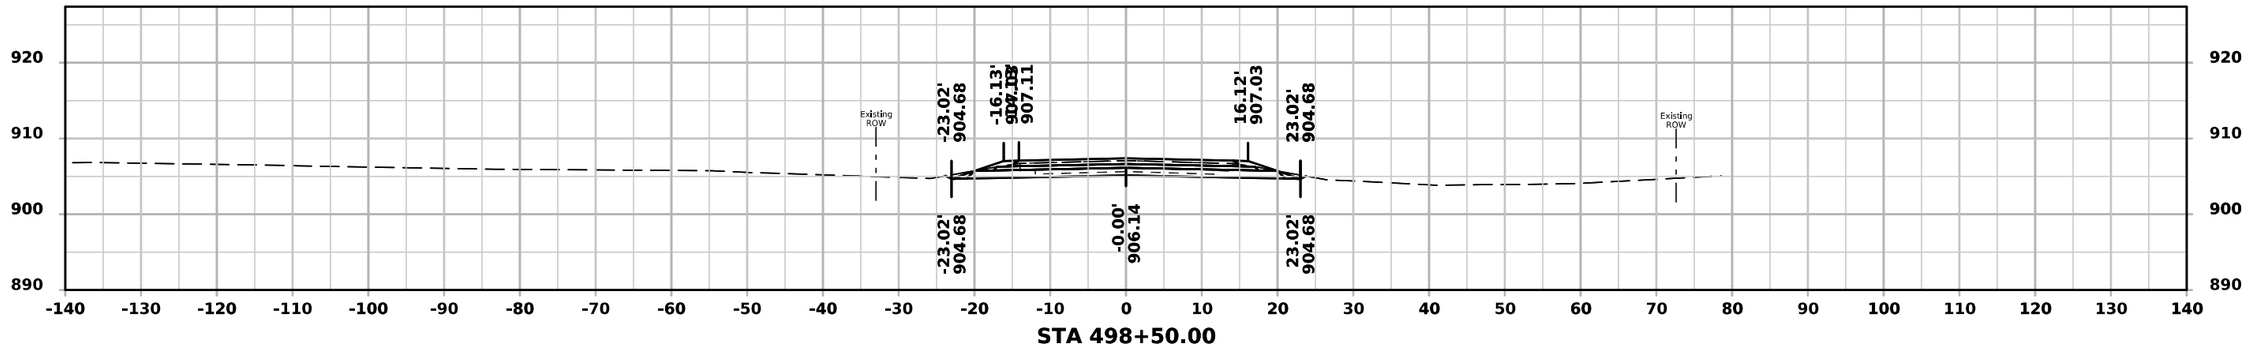

STA 498+50.00

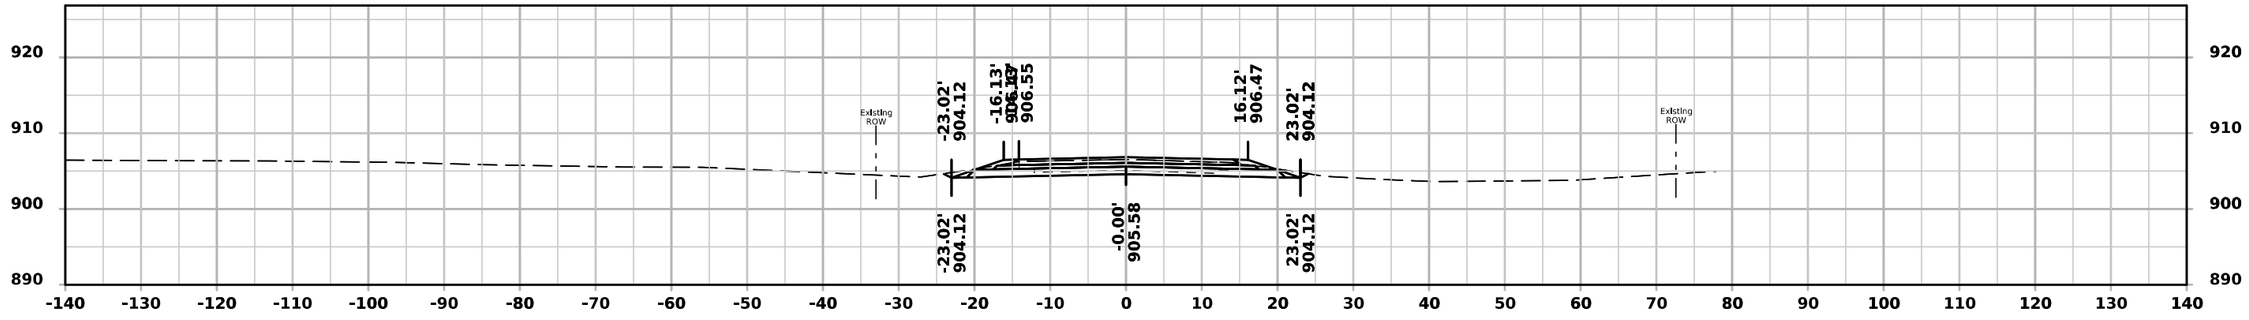

STA 498+00.00

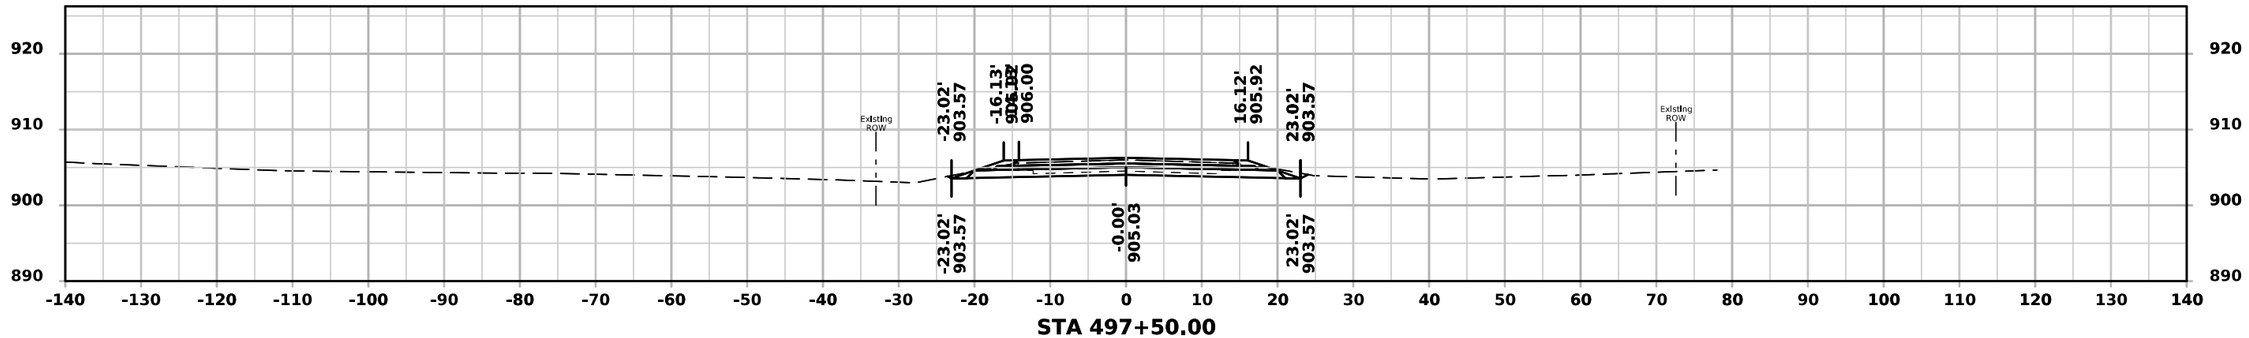


STA 497+50.00


FILE NO.	ENGLISH	DESIGN TEAM Rolando \ Johnson \ Suntken	BUTLER COUNTY	PROJECT NUMBER STP-057-1(044)--2C-12	SHEET NUMBER W.190

3:02:43 PM 5/4/2026 csuntke pw:\\NTPwint1.dot.int.lan:PWMain\Documents\Projects\1205701024\DistrictDesign\CADD Files\Cross_Sections\XS_IA57_BRDG2_to_EOP.dgn


ML - IA 57

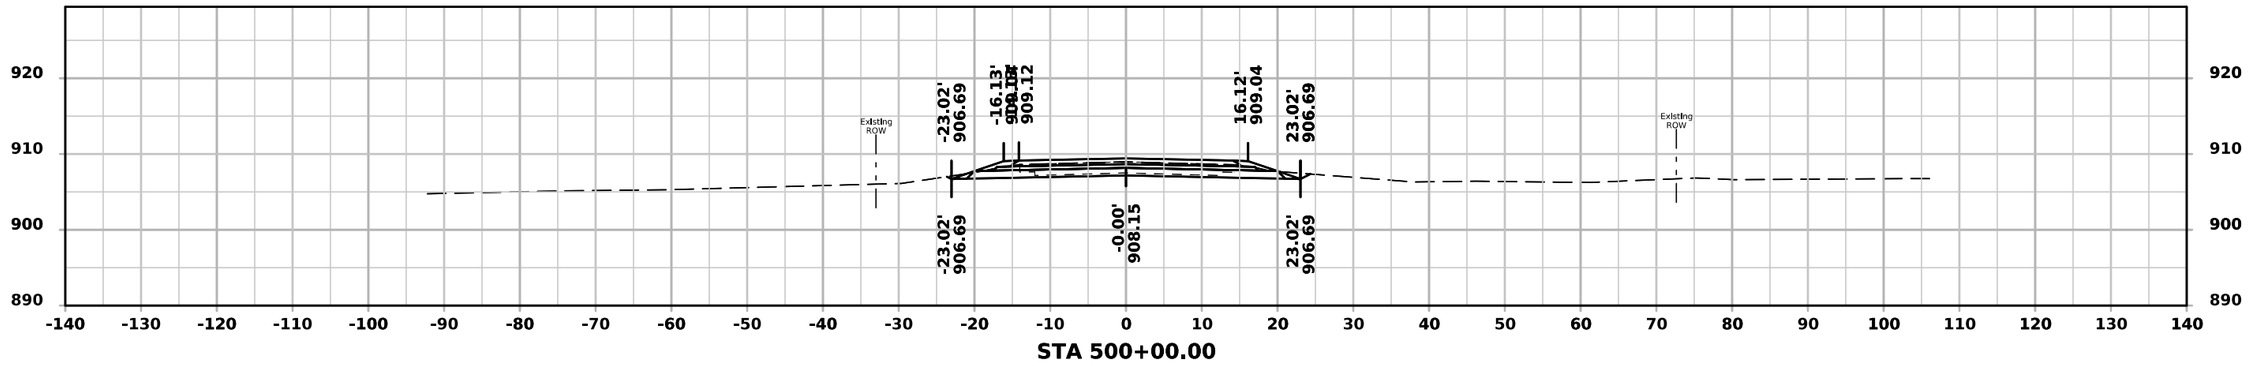

STA 500+00.00

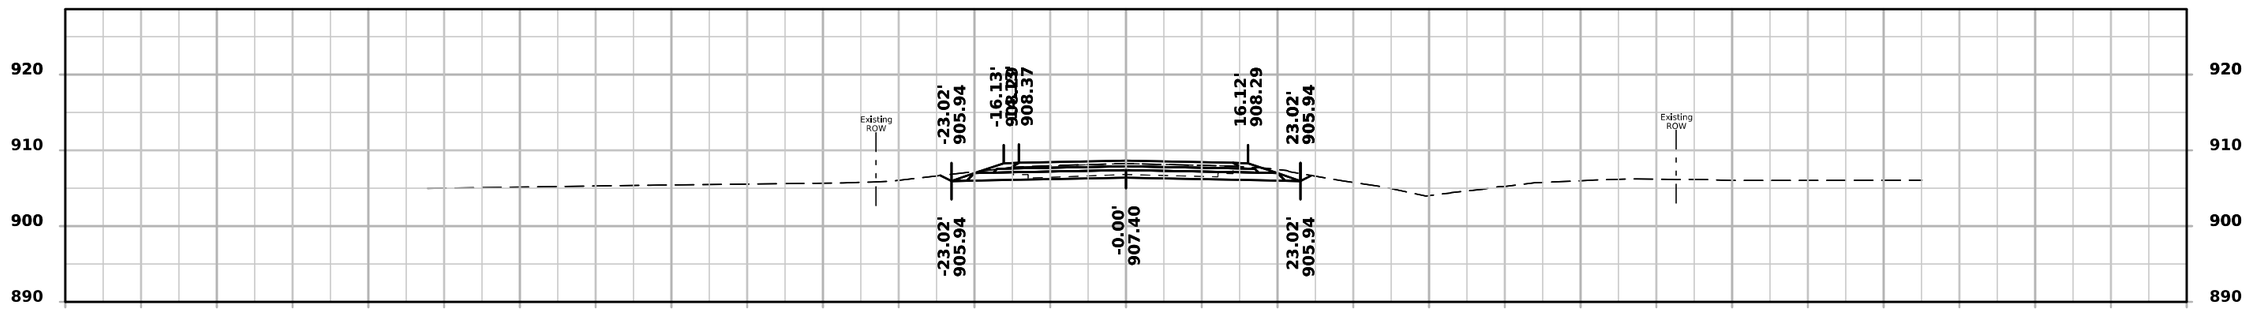

STA 499+50.00

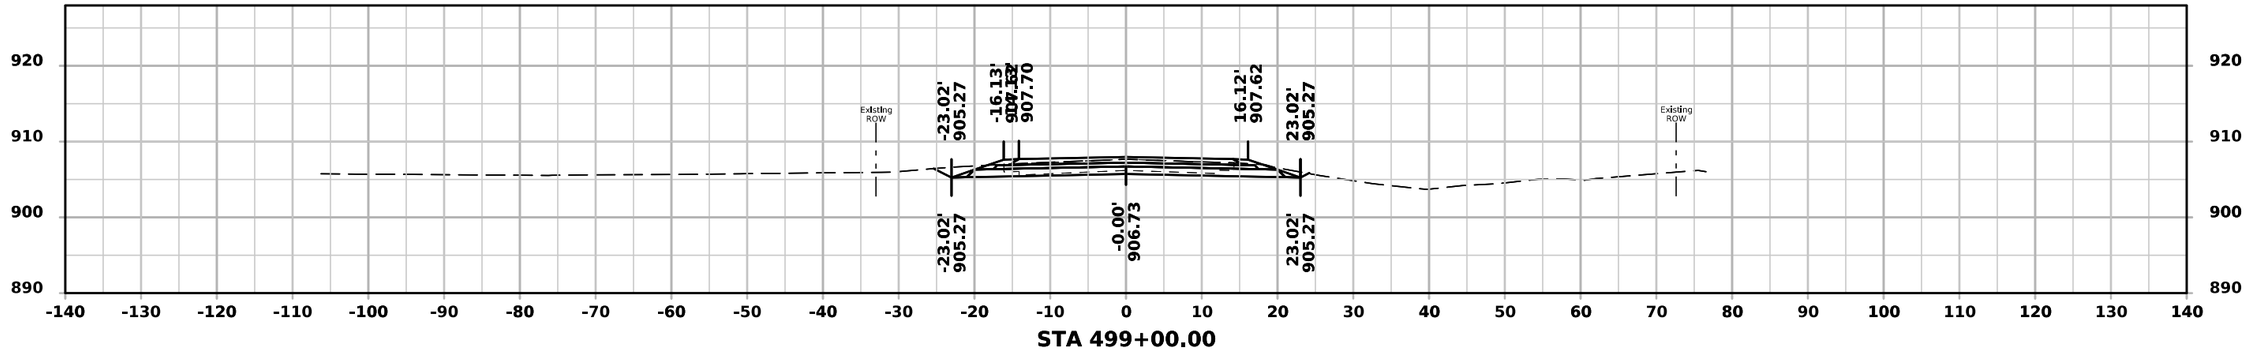


STA 499+00.00


FILE NO.	ENGLISH	DESIGN TEAM Rolando \ Johnson \ Suntken	BUTLER COUNTY	PROJECT NUMBER STP-057-1(044)--2C-12	SHEET NUMBER W.191

3:02:43 PM 5/4/2026 csuntke pw:\\NTPwint1.dot.int.lan:PWMain\Documents\Projects\1205701024\DistrictDesign\CADD Files\Cross_Sections\XS_IA57_BRDG2_to_EOP.dgn


ML - IA 57

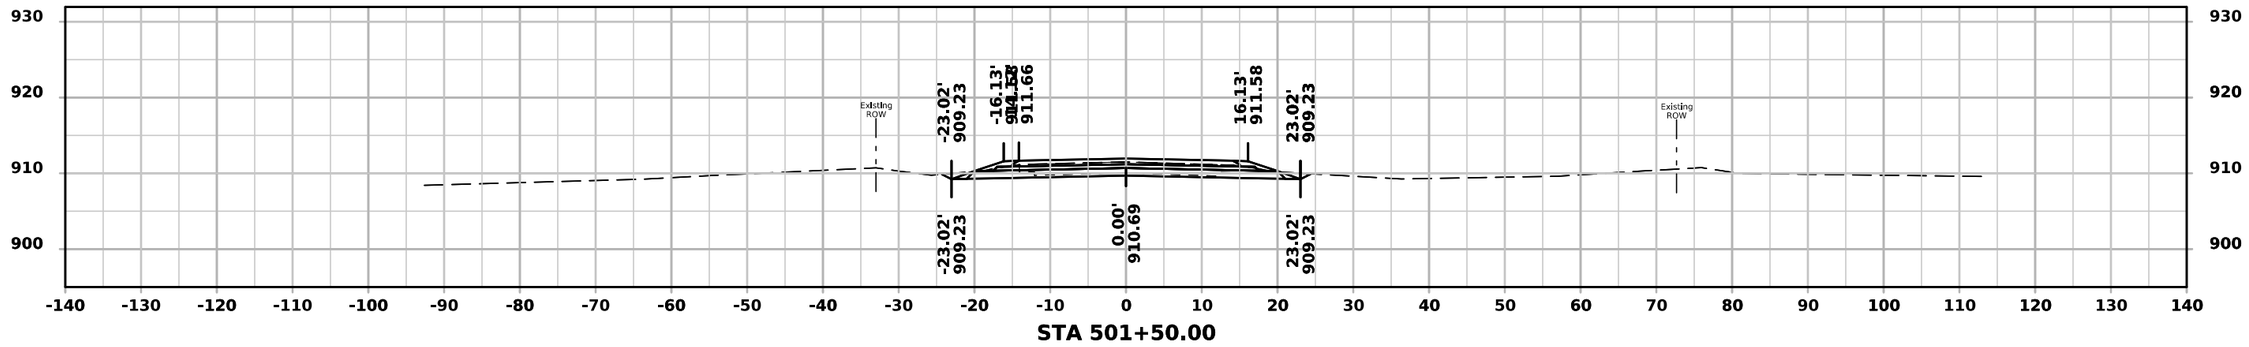

STA 501+50.00

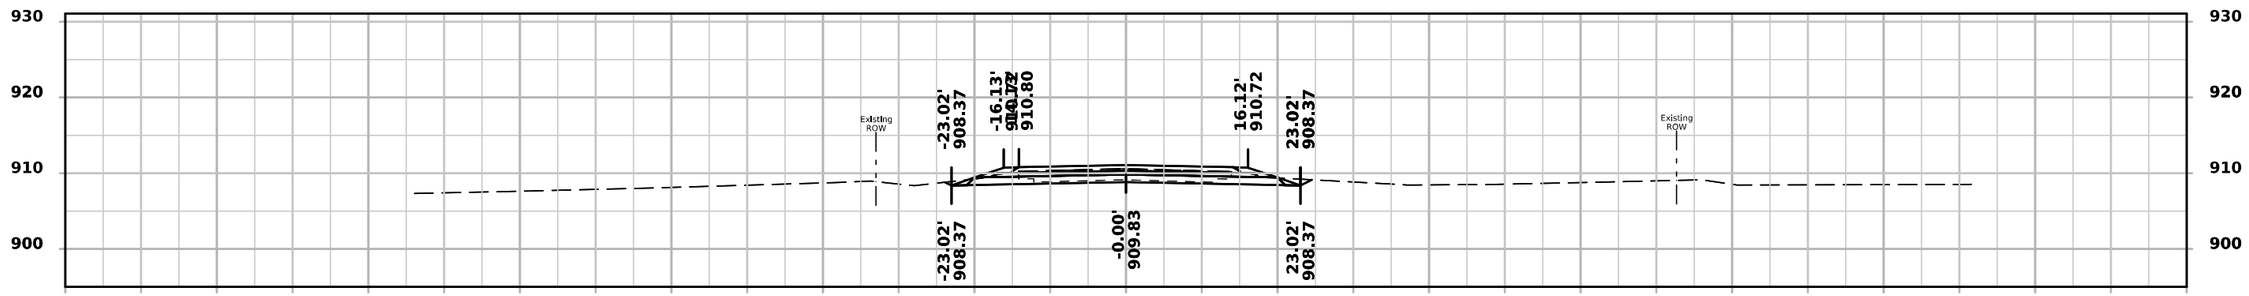

STA 501+00.00

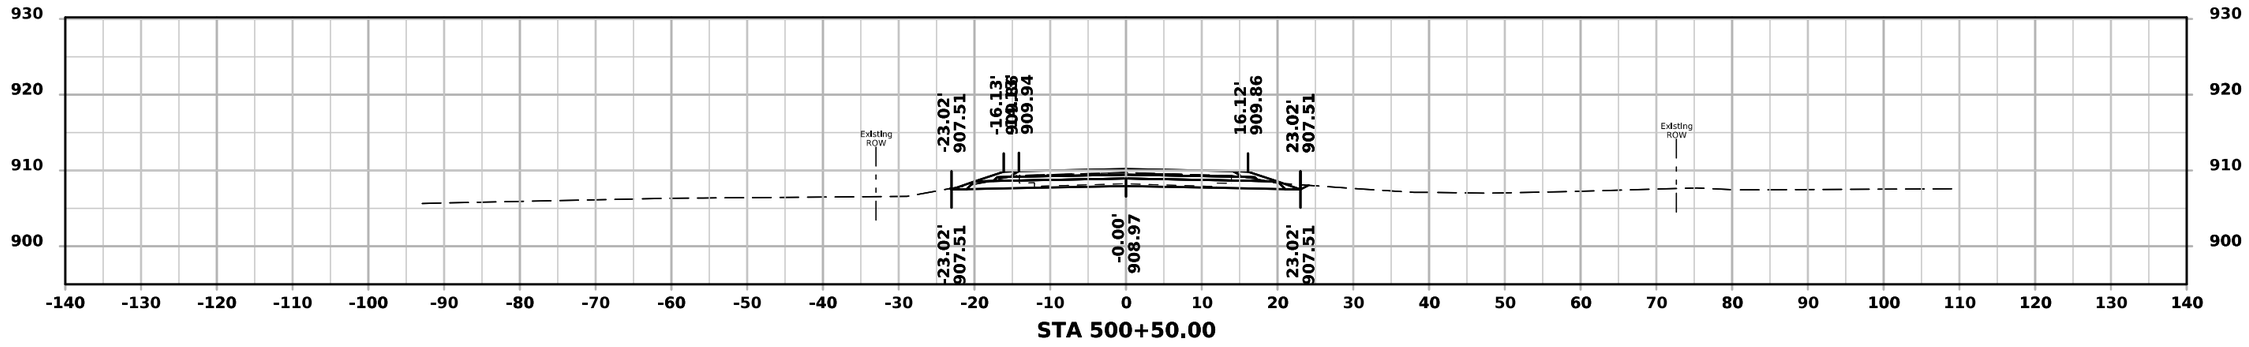


STA 500+50.00


FILE NO.	ENGLISH	DESIGN TEAM Rolando \ Johnson \ Suntken	BUTLER COUNTY	PROJECT NUMBER STP-057-1(044)--2C-12	SHEET NUMBER W.192

3:02:44 PM 5/4/2026 csuntke pw:\\NTPwint1.dot.int.lan:PWMain\Documents\Projects\1205701024\DistrictDesign\CADD Files\Cross_Sections\XS_IA57_BRDG2_to_EOP.dgn


ML - IA 57

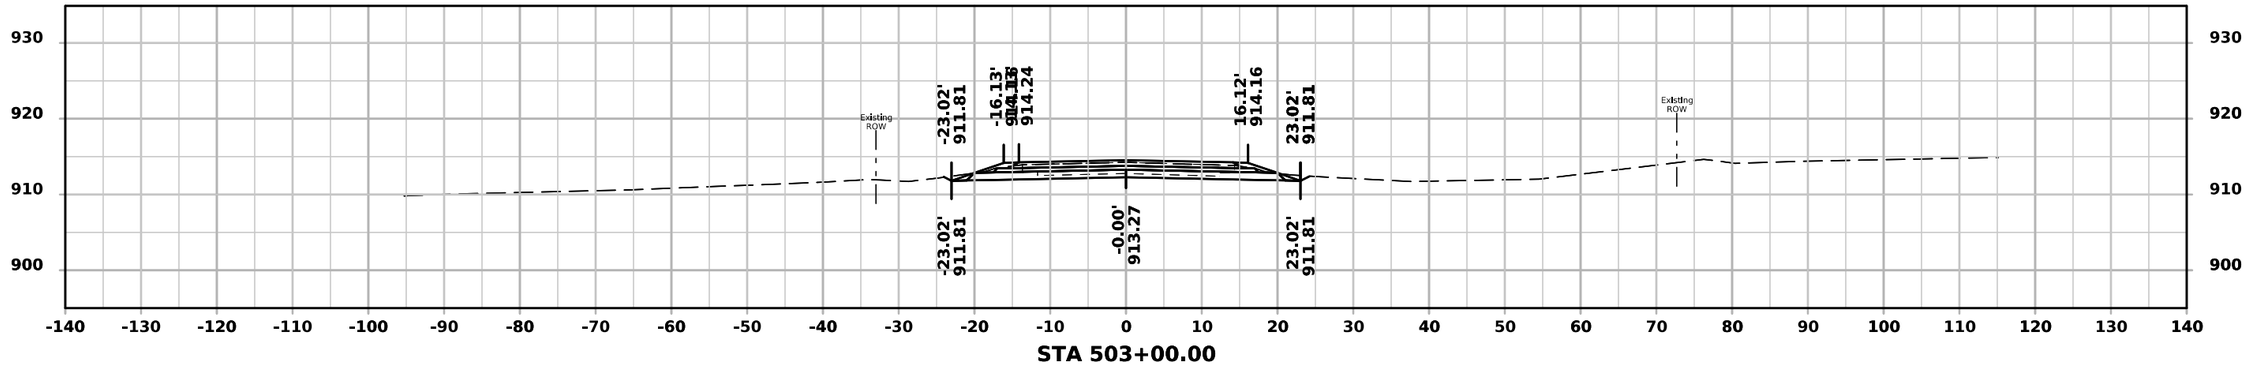

STA 503+00.00

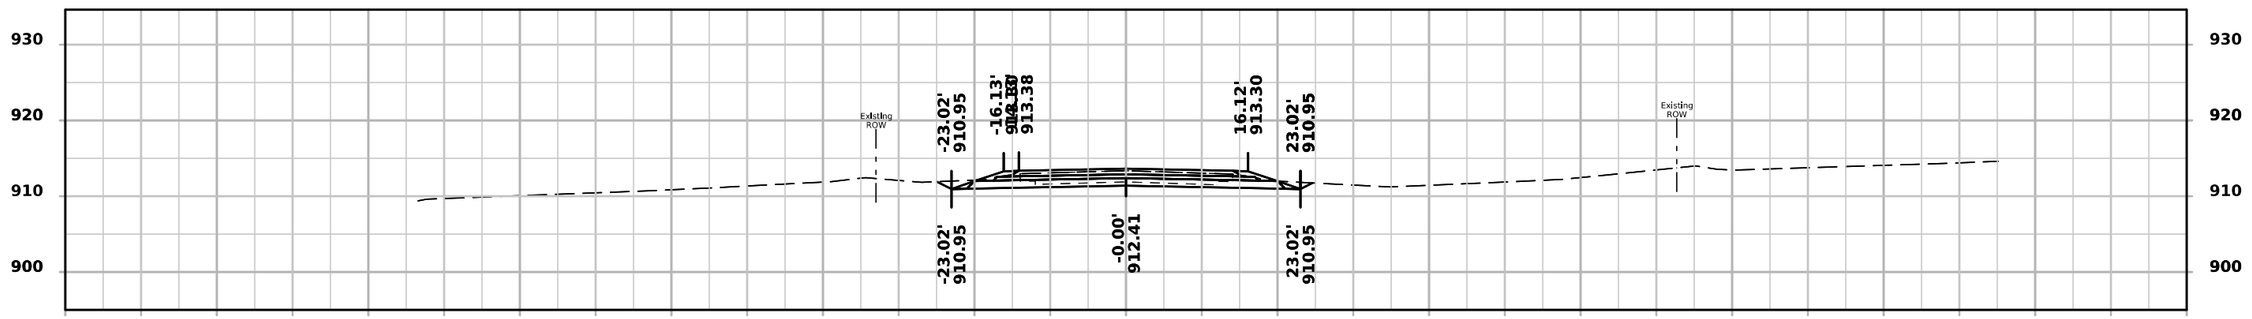

STA 502+50.00

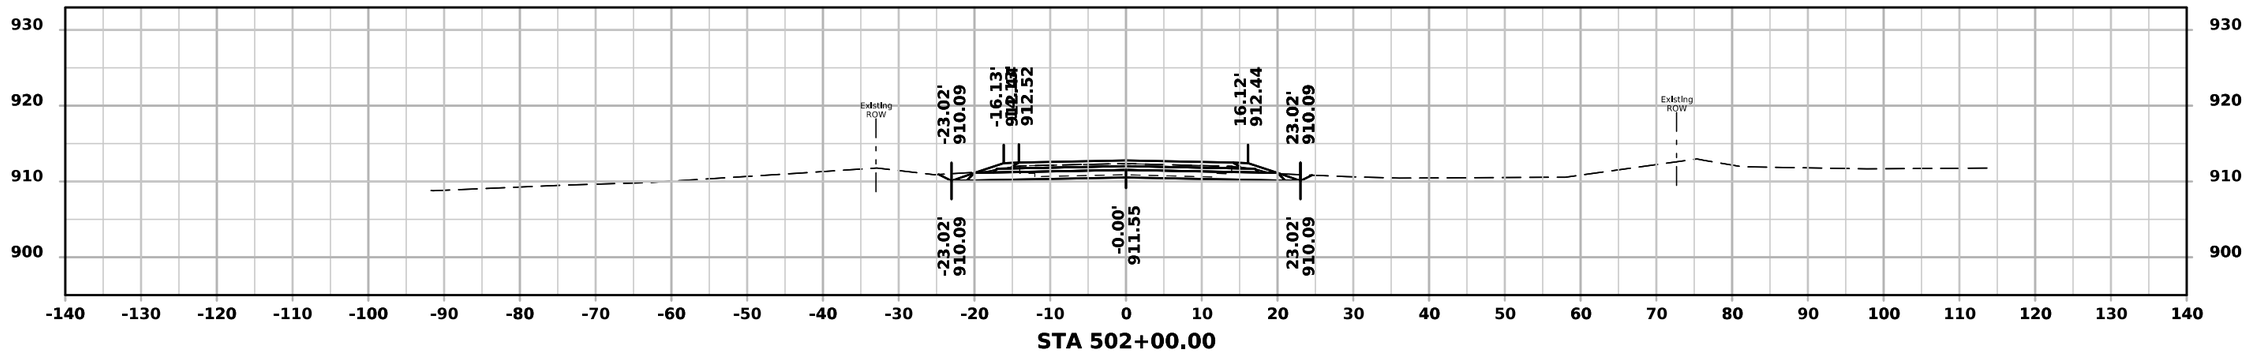


STA 502+00.00


FILE NO.	ENGLISH	DESIGN TEAM Rolando \ Johnson \ Suntken	BUTLER COUNTY	PROJECT NUMBER STP-057-1(044)--2C-12	SHEET NUMBER W.193

3:02:45 PM 5/4/2026 csuntke pw:\\NTPwint1.dot.int.lan:PWMain\Documents\Projects\1205701024\DistrictDesign\CADD Files\Cross_Sections\XS_IA57_BRDG2_to_EOP.dgn


ML - IA 57

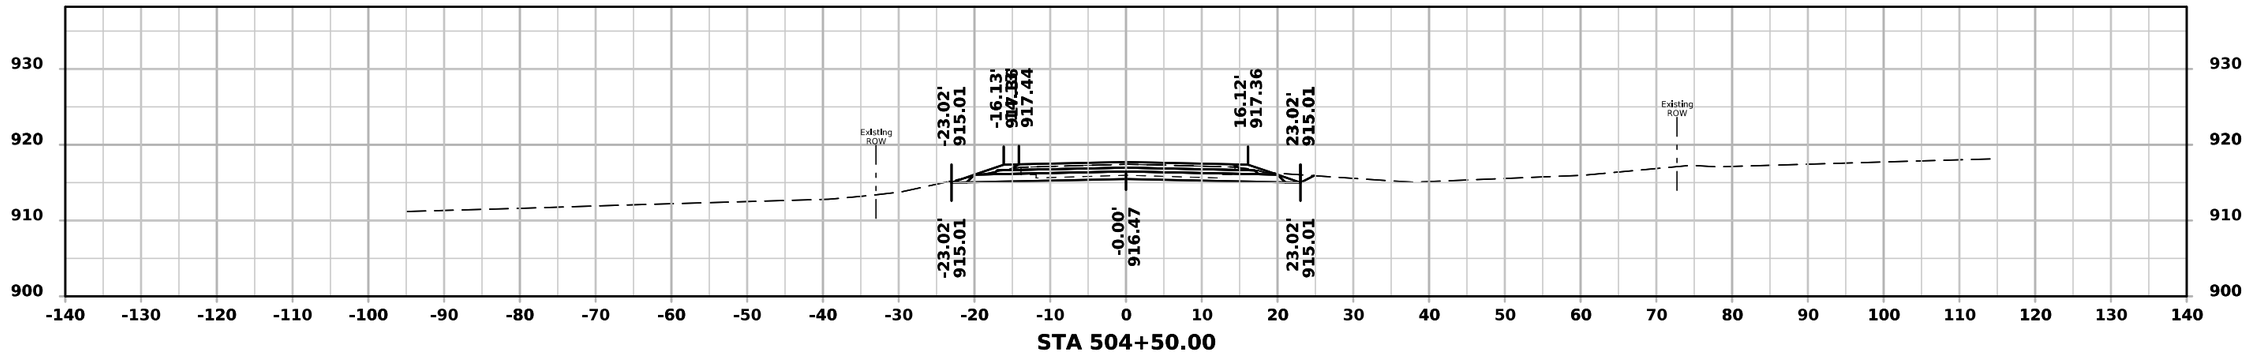

STA 504+50.00

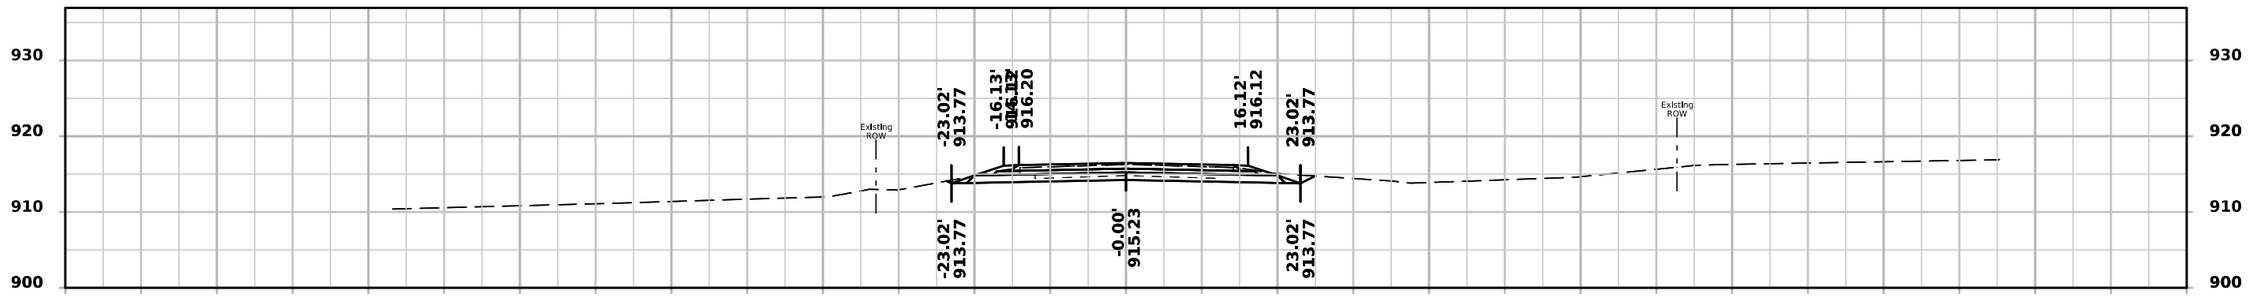

STA 504+00.00

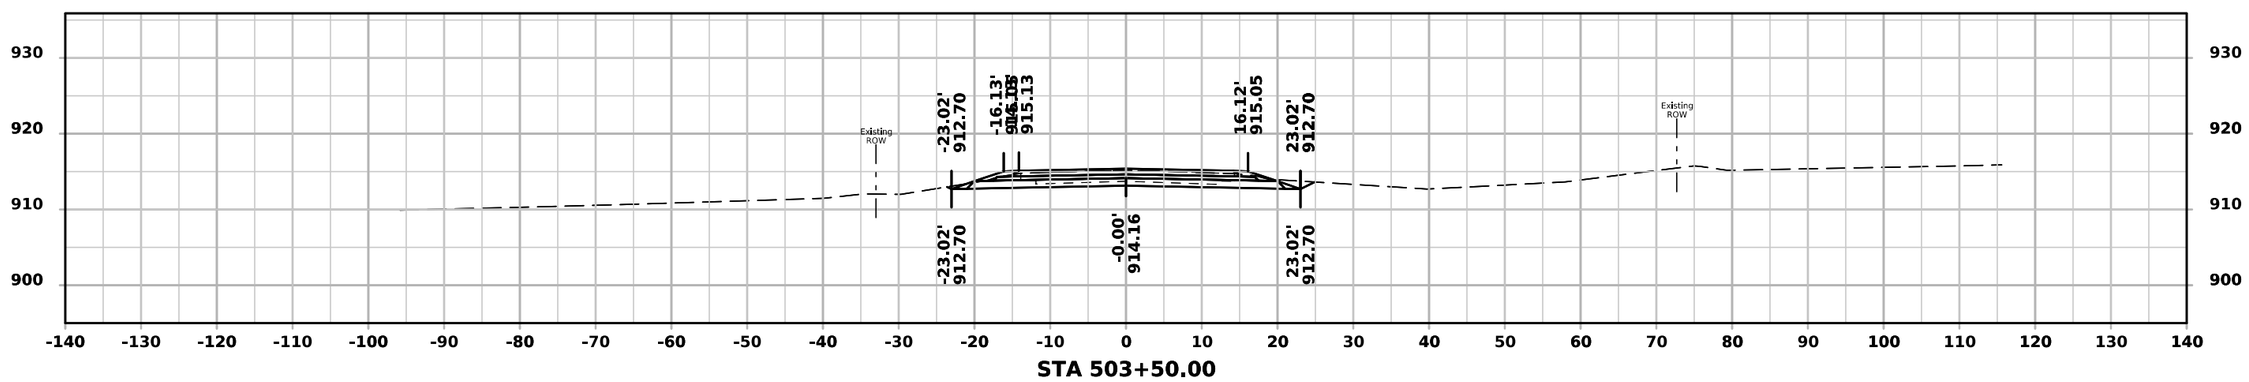


STA 503+50.00


FILE NO.	ENGLISH	DESIGN TEAM Rolando \ Johnson \ Suntken	BUTLER COUNTY	PROJECT NUMBER STP-057-1(044)--2C-12	SHEET NUMBER W.194

3:02:45 PM 5/4/2026 csuntke pw:\\NTPwint1.dot.int.lan:PWMain\Documents\Projects\1205701024\DistrictDesign\CADD Files\Cross_Sections\XS_IA57_BRDG2_to_EOP.dgn


ML - IA 57

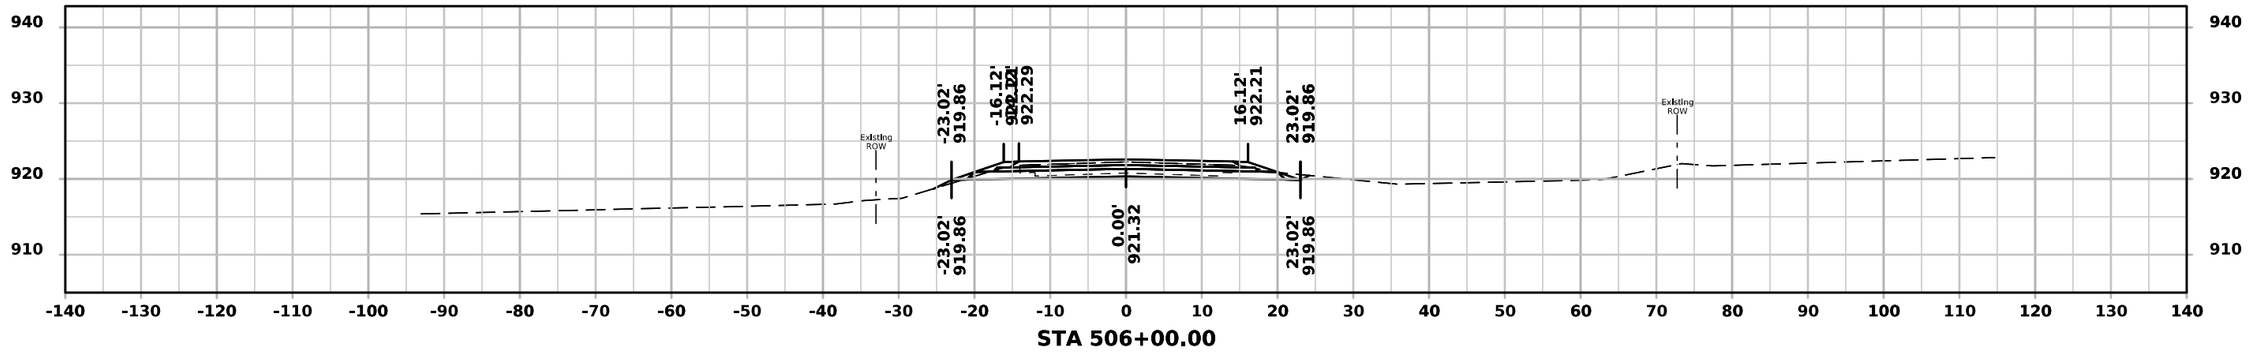

STA 506+00.00

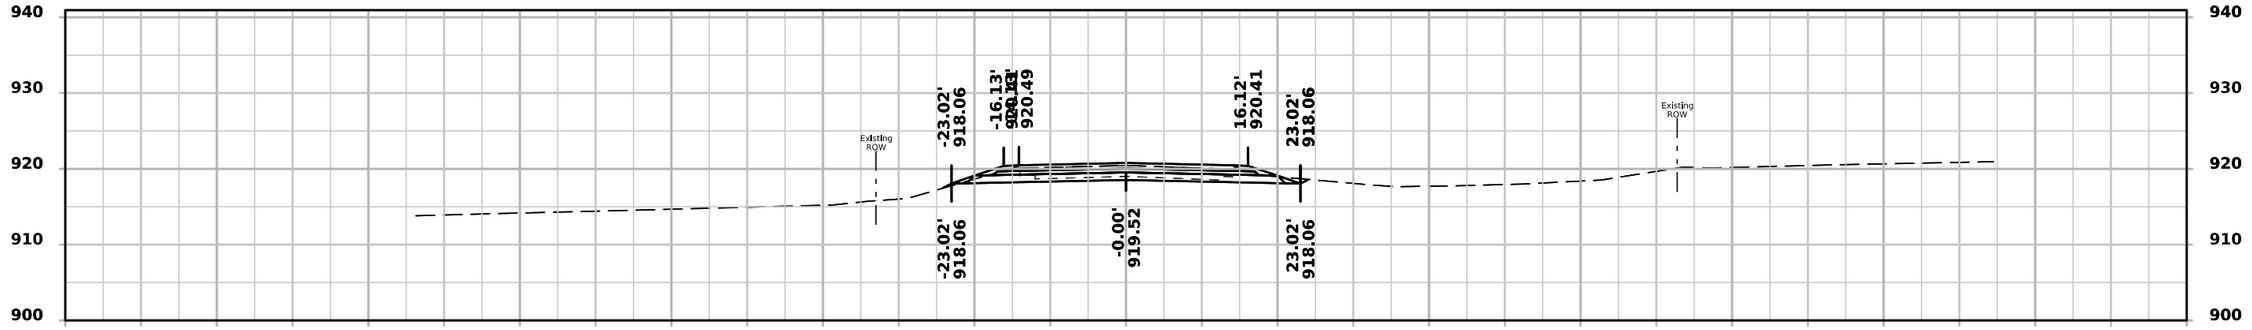

STA 505+50.00

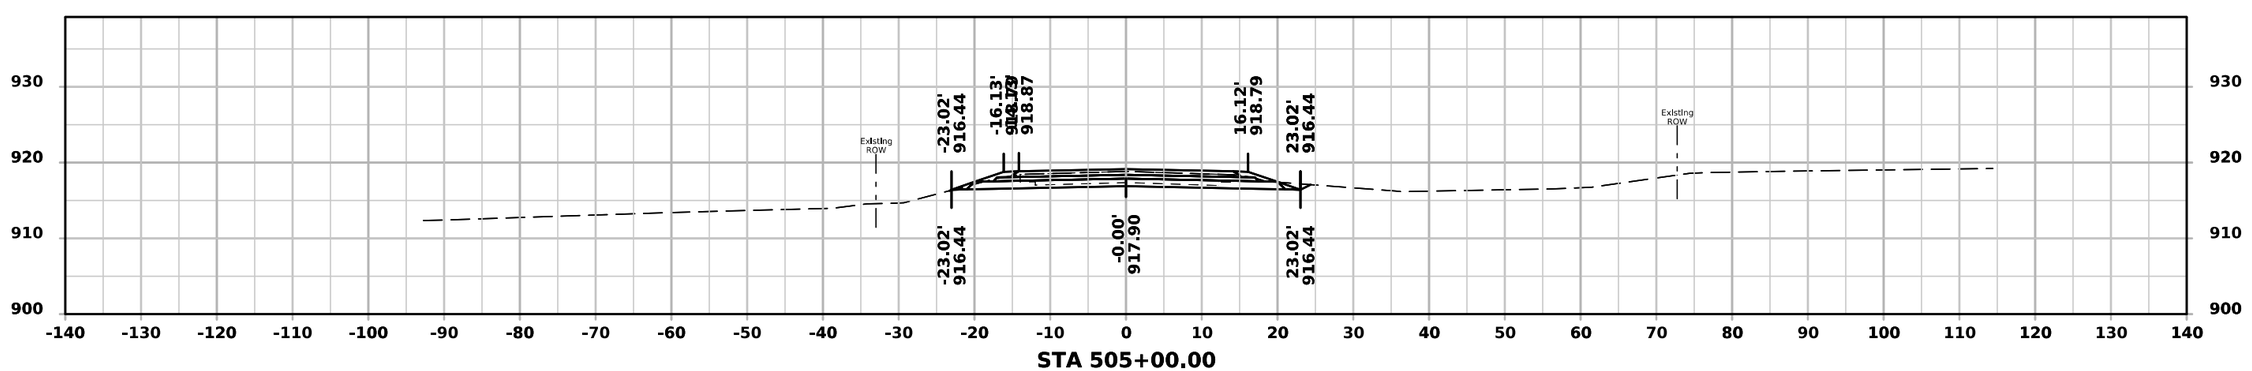


STA 505+00.00


FILE NO.	ENGLISH	DESIGN TEAM Rolando \ Johnson \ Suntken	BUTLER COUNTY	PROJECT NUMBER STP-057-1(044)--2C-12	SHEET NUMBER W.195

3:02:46 PM 5/4/2026 csuntke pw:\\NTPwint1.dot.int.lan:PWMain\Documents\Projects\1205701024\DistrictDesign\CADD Files\Cross_Sections\XS_IA57_BRDG2_to_EOP.dgn


ML - IA 57

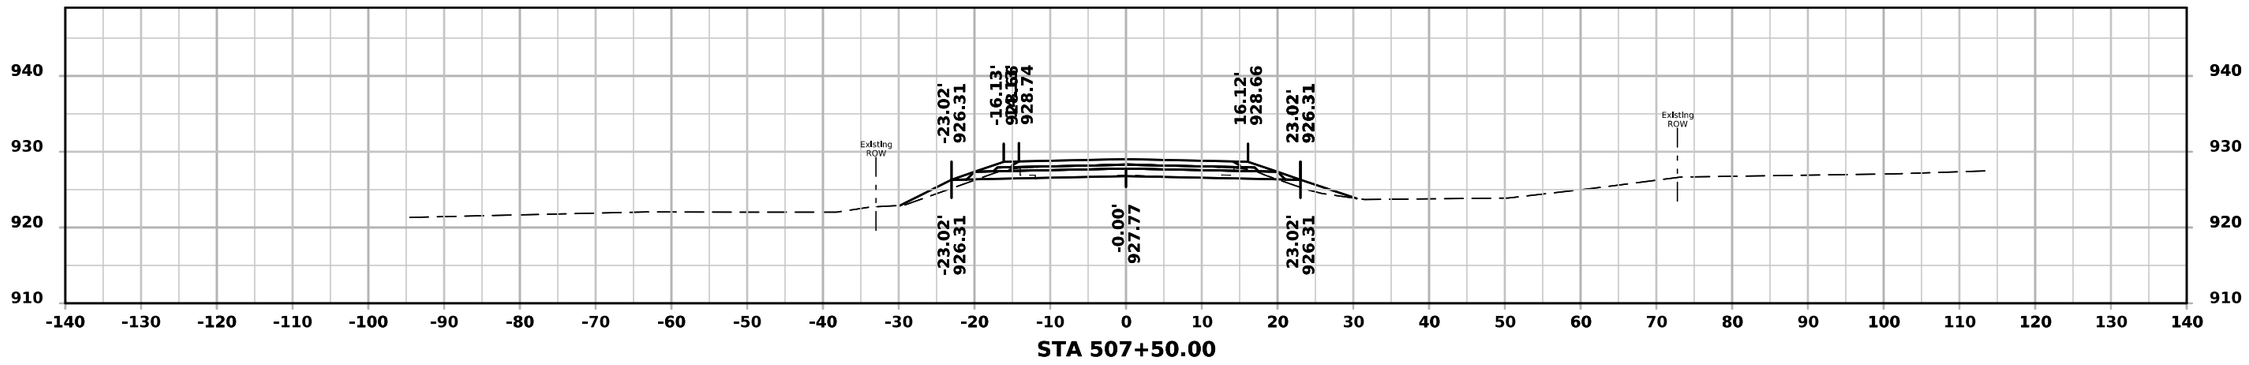

STA 507+50.00

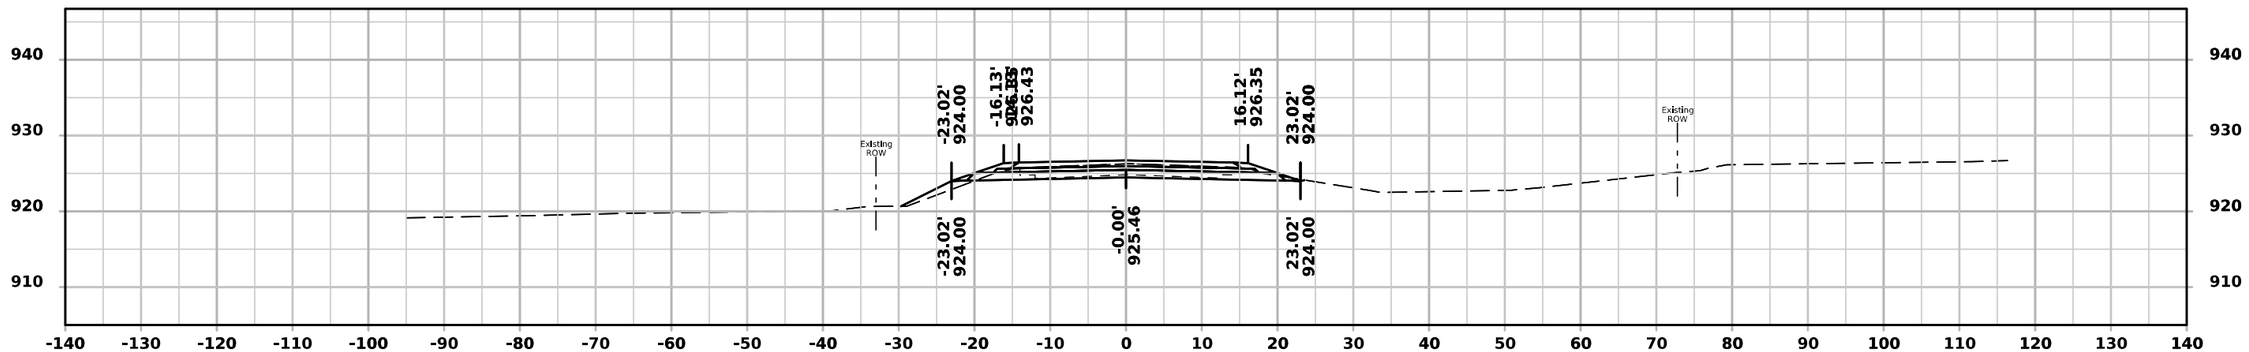

STA 507+00.00

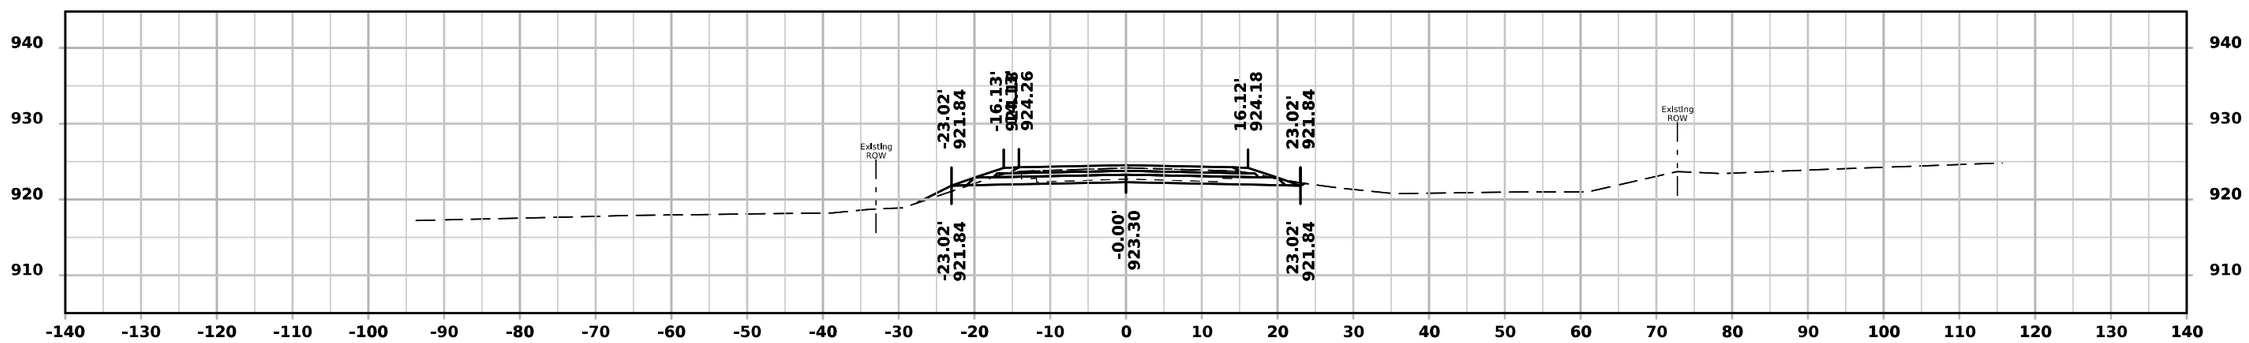


STA 506+50.00


FILE NO.	ENGLISH	DESIGN TEAM Rolando \ Johnson \ Suntken	BUTLER COUNTY	PROJECT NUMBER STP-057-1(044)--2C-12	SHEET NUMBER W.196

3:02:47 PM 5/4/2026 csuntke pw:\\NTPwint1.dot.int.lan:PWMain\Documents\Projects\1205701024\DistrictDesign\CADD Files\Cross_Sections\XS_IA57_BRDG2_to_EOP.dgn


ML - IA 57

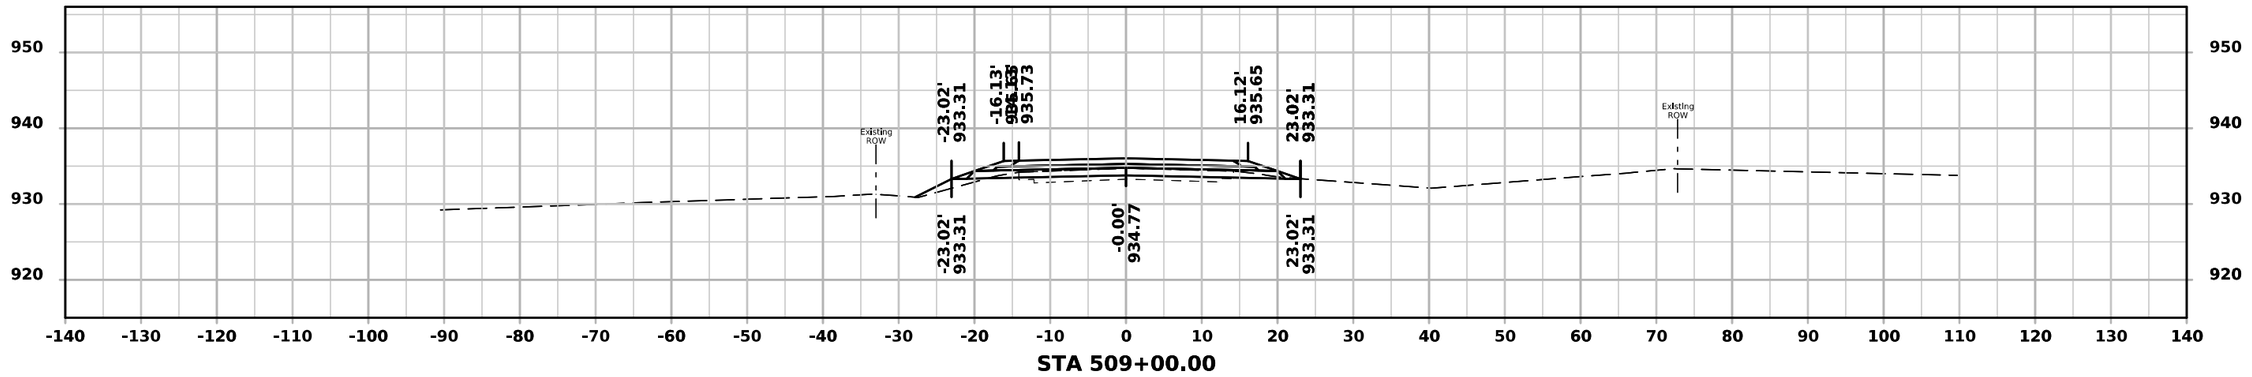

STA 509+00.00

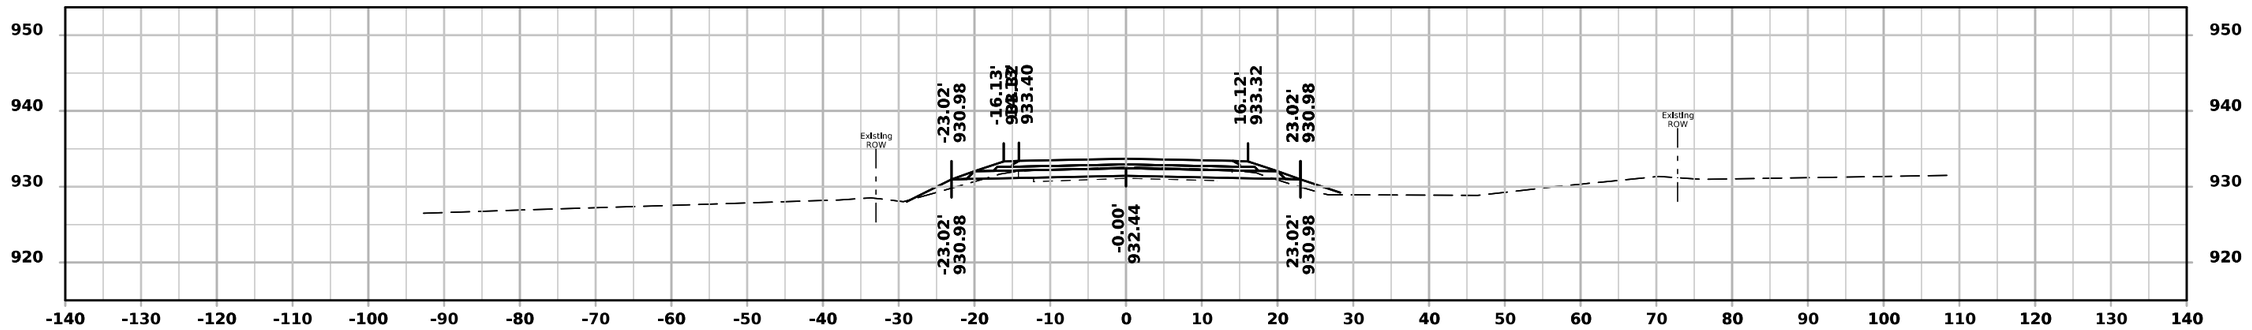

STA 508+50.00

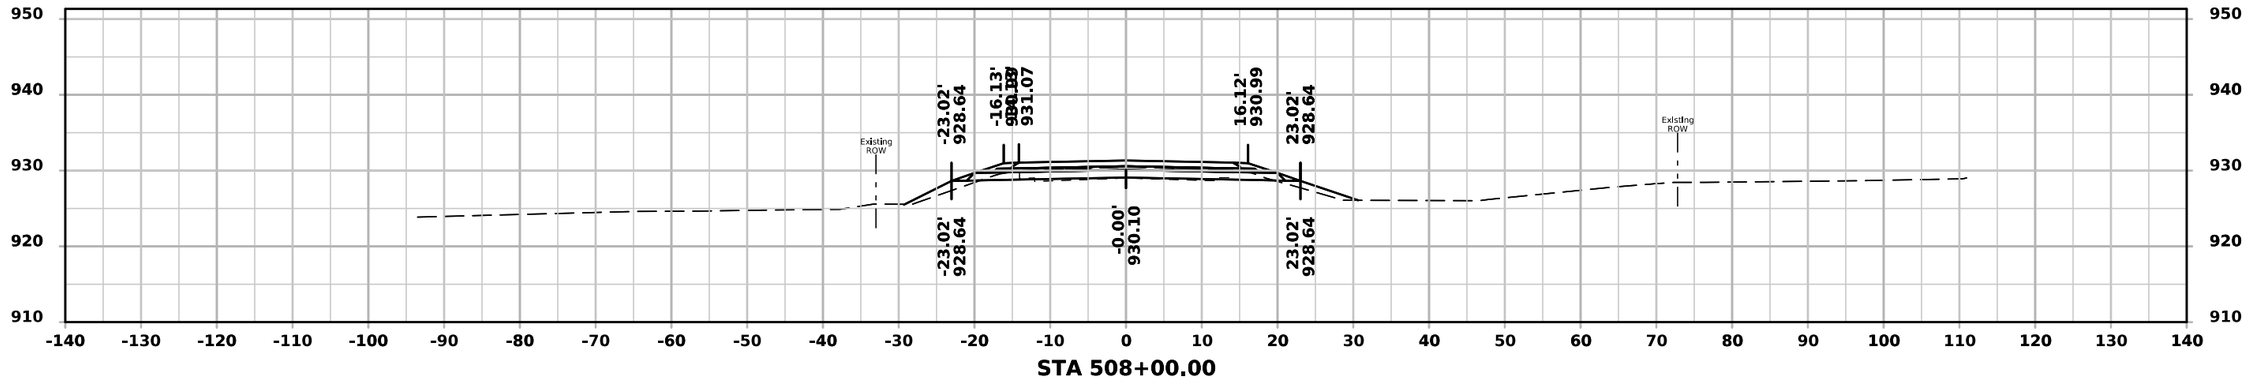


STA 508+00.00


FILE NO.	ENGLISH	DESIGN TEAM Rolando \ Johnson \ Suntken	BUTLER COUNTY	PROJECT NUMBER STP-057-1(044)--2C-12	SHEET NUMBER W.197

3:02:47 PM 5/4/2026 csuntke pw:\\NTPwint1.dot.int.lan:PWMain\Documents\Projects\1205701024\DistrictDesign\CADD Files\Cross_Sections\XS_IA57_BRDG2_to_EOP.dgn


ML - IA 57

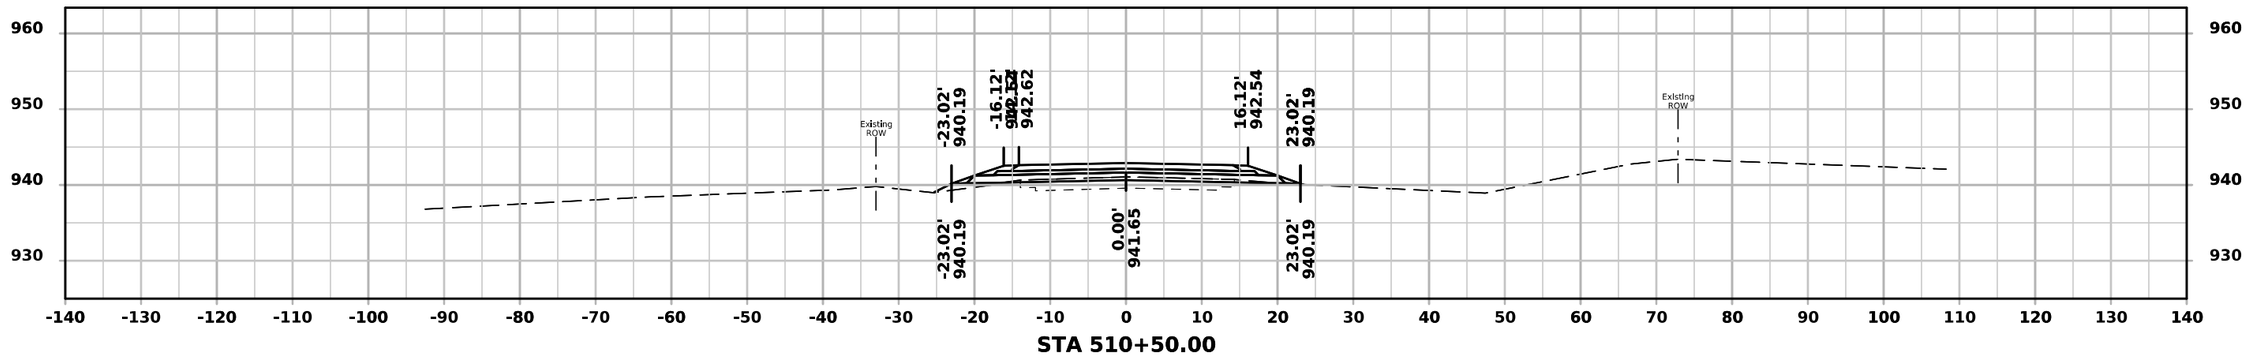

STA 510+50.00

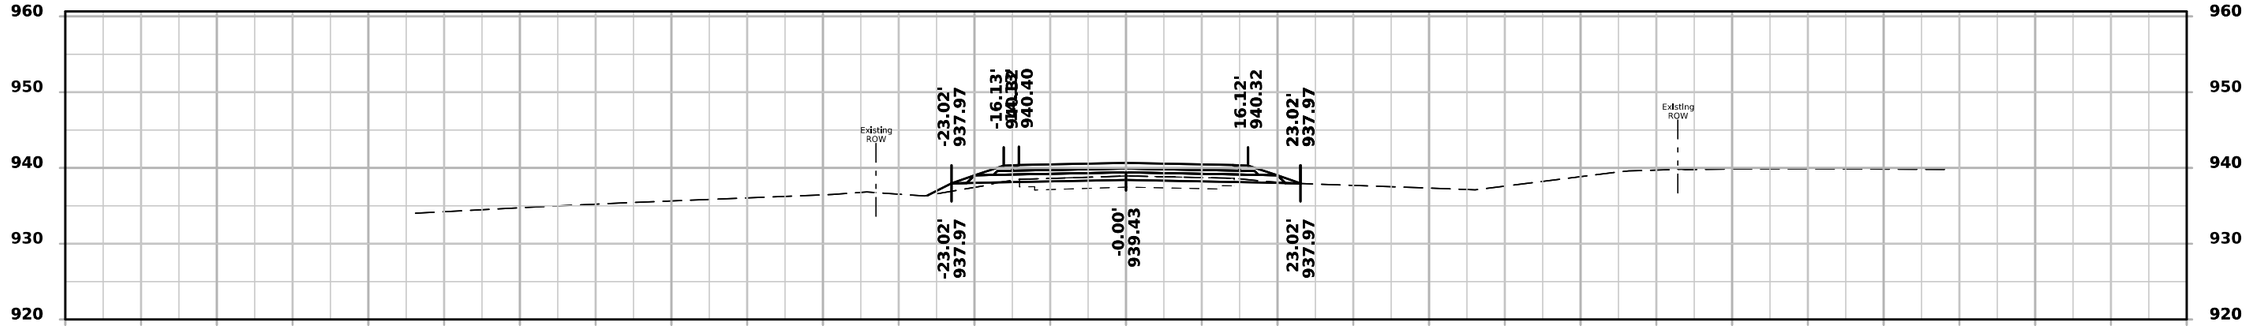

STA 510+00.00

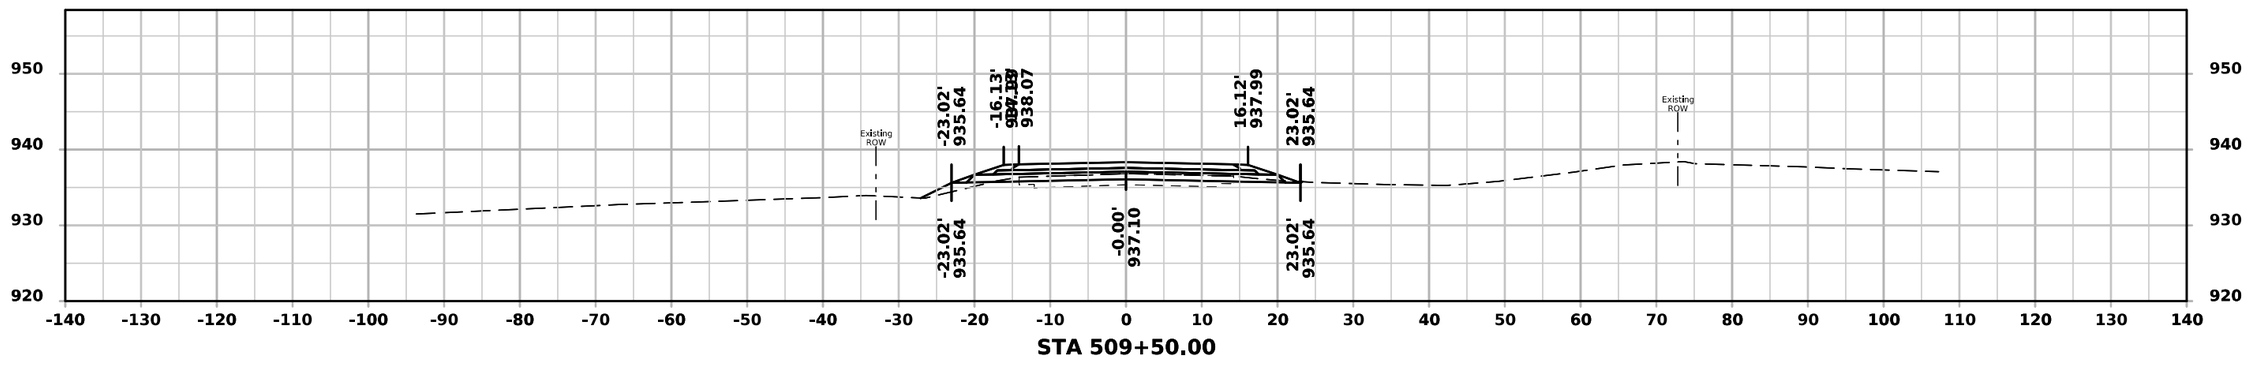


STA 509+50.00


FILE NO.	ENGLISH	DESIGN TEAM Rolando \ Johnson \ Suntken	BUTLER COUNTY	PROJECT NUMBER STP-057-1(044)--2C-12	SHEET NUMBER W.198

3:02:48 PM 5/4/2026 csuntke pw:\\NTPwint1.dot.int.lan:PWMain\Documents\Projects\1205701024\DistrictDesign\CADD Files\Cross_Sections\XS_IA57_BRDG2_to_EOP.dgn


ML - IA 57

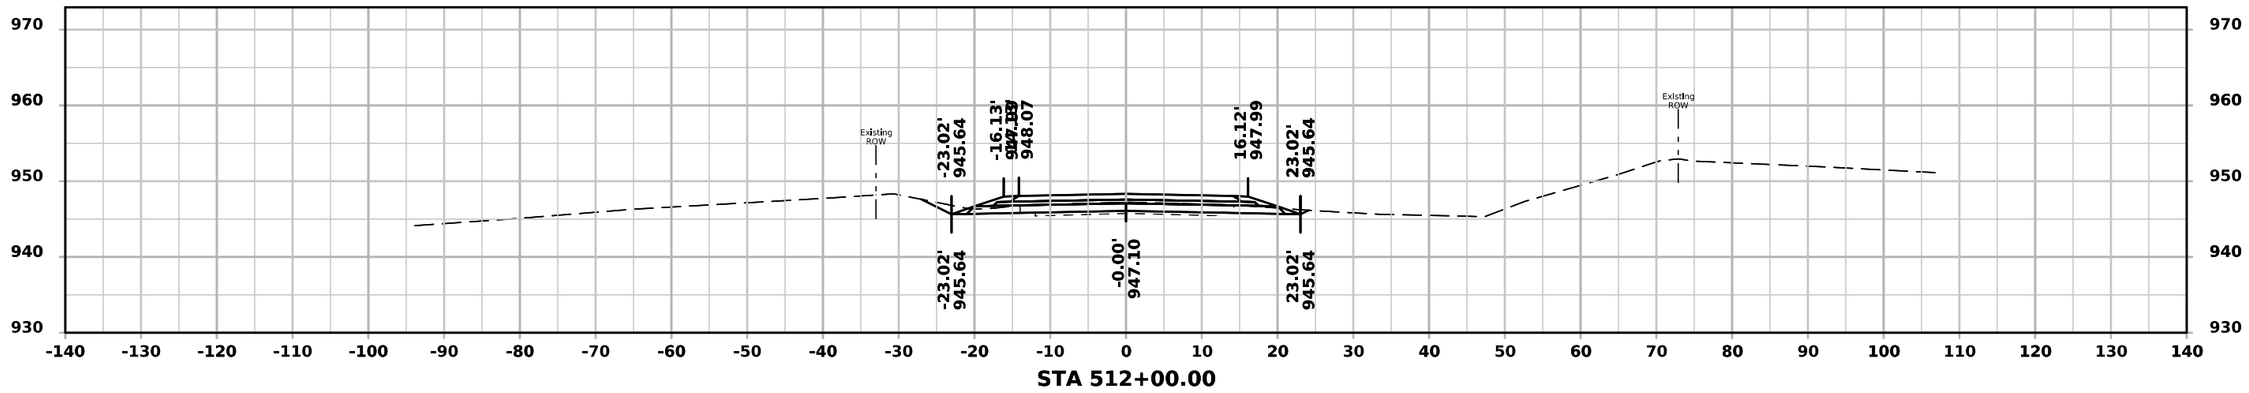

STA 512+00.00

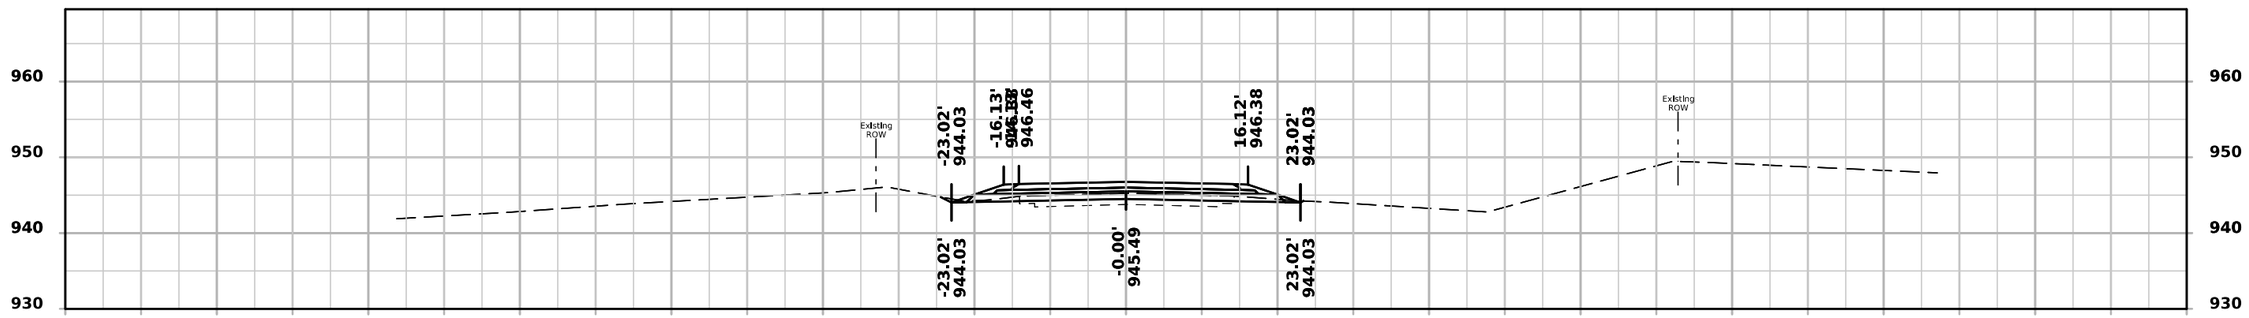

STA 511+50.00

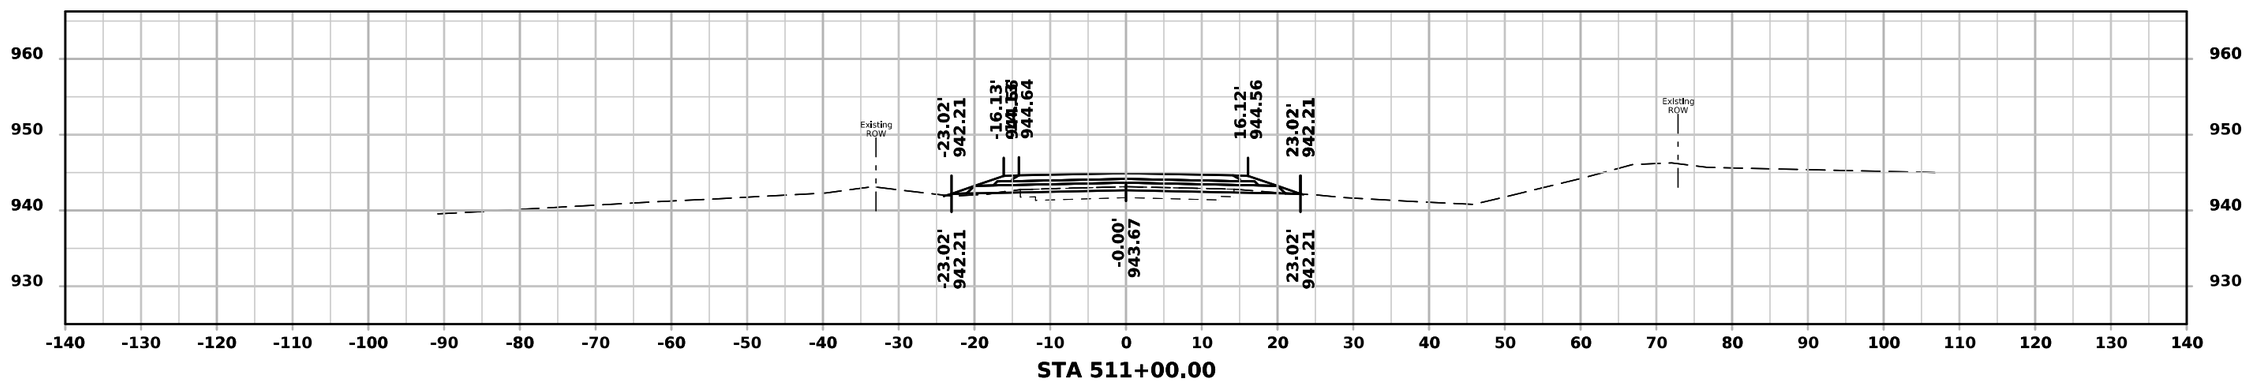


STA 511+00.00


FILE NO.	ENGLISH	DESIGN TEAM Rolando \ Johnson \ Suntken	BUTLER COUNTY	PROJECT NUMBER STP-057-1(044)--2C-12	SHEET NUMBER W.199

3:02:49 PM 5/4/2026 csuntke pw:\\NTPwint1.dot.int.lan:PWMain\Documents\Projects\1205701024\DistrictDesign\CADD Files\Cross_Sections\XS_IA57_BRDG2_to_EOP.dgn


ML - IA 57

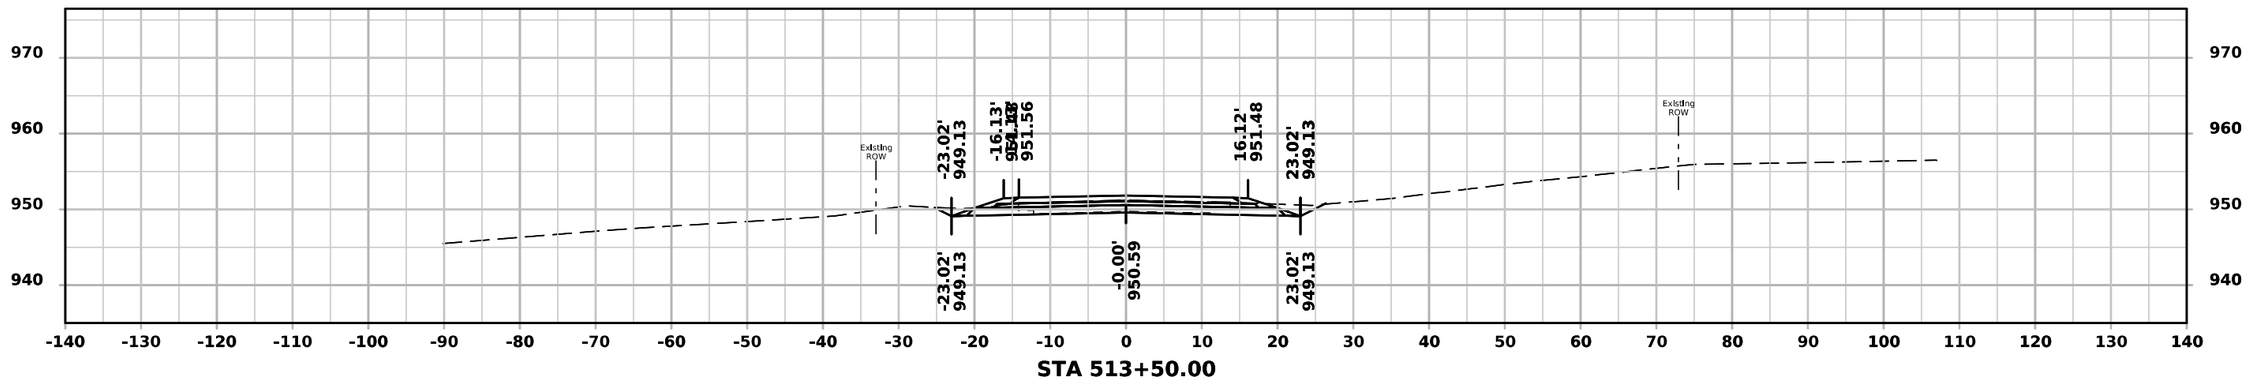

STA 513+50.00

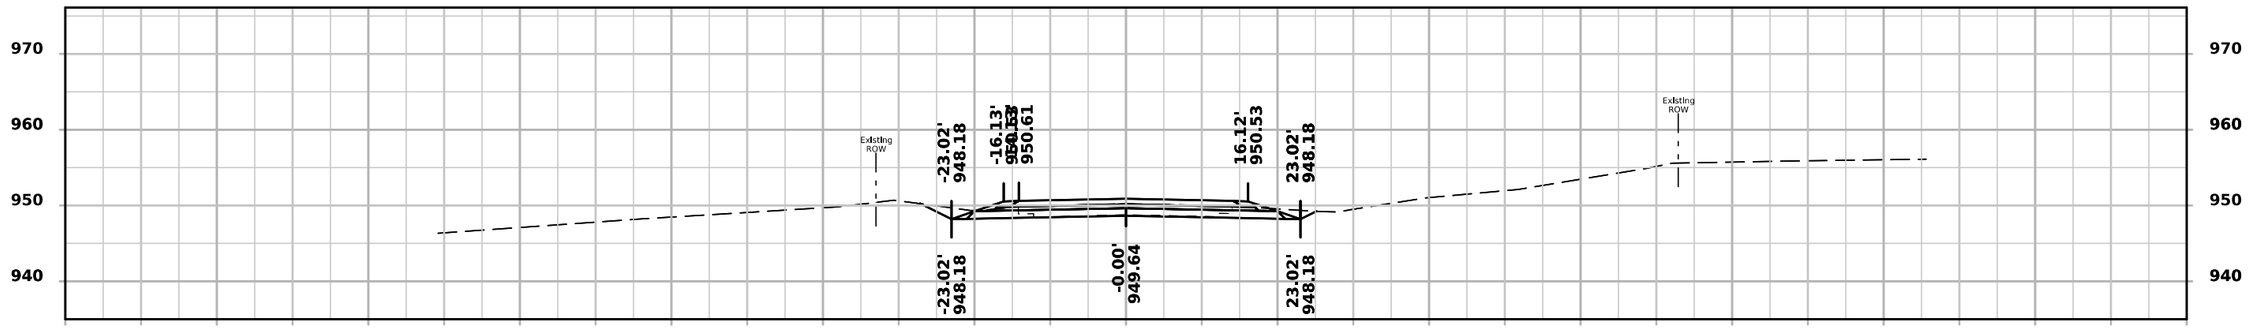

STA 513+00.00

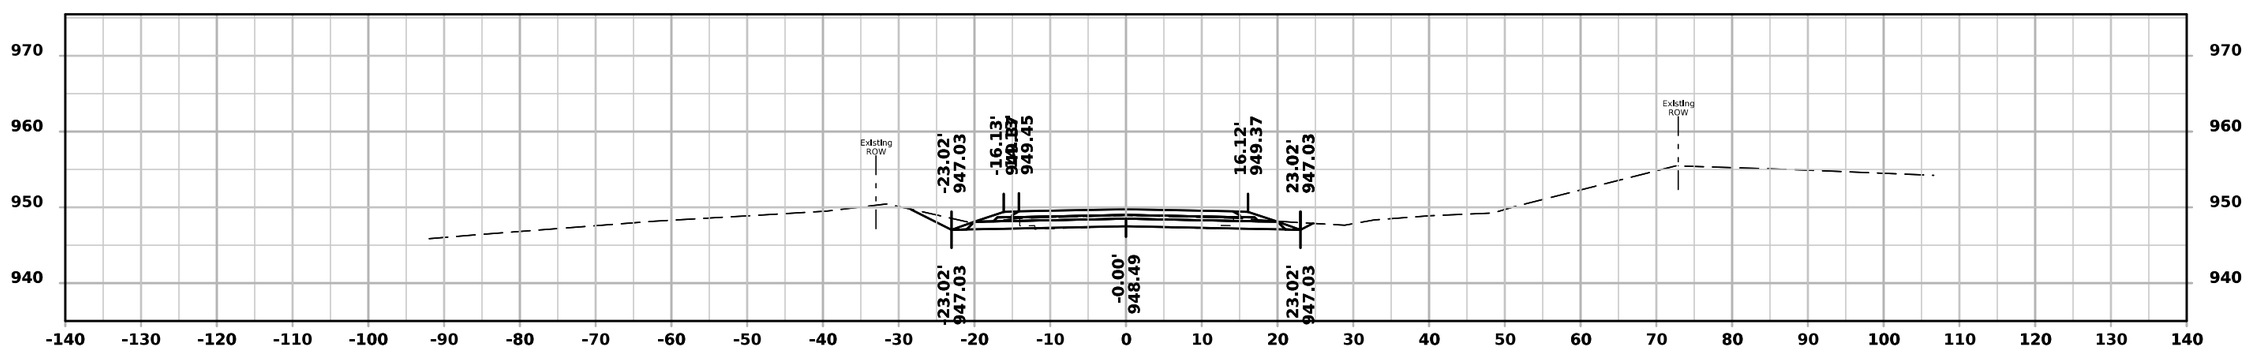


STA 512+50.00


FILE NO.	ENGLISH	DESIGN TEAM Rolando \ Johnson \ Suntken	BUTLER COUNTY	PROJECT NUMBER STP-057-1(044)--2C-12	SHEET NUMBER W.200

3:02:49 PM 5/4/2026 csuntke pw:\\NTPwint1.dot.int.lan:PWMain\Documents\Projects\1205701024\DistrictDesign\CADD Files\Cross_Sections\XS_IA57_BRDG2_to_EOP.dgn


ML - IA 57

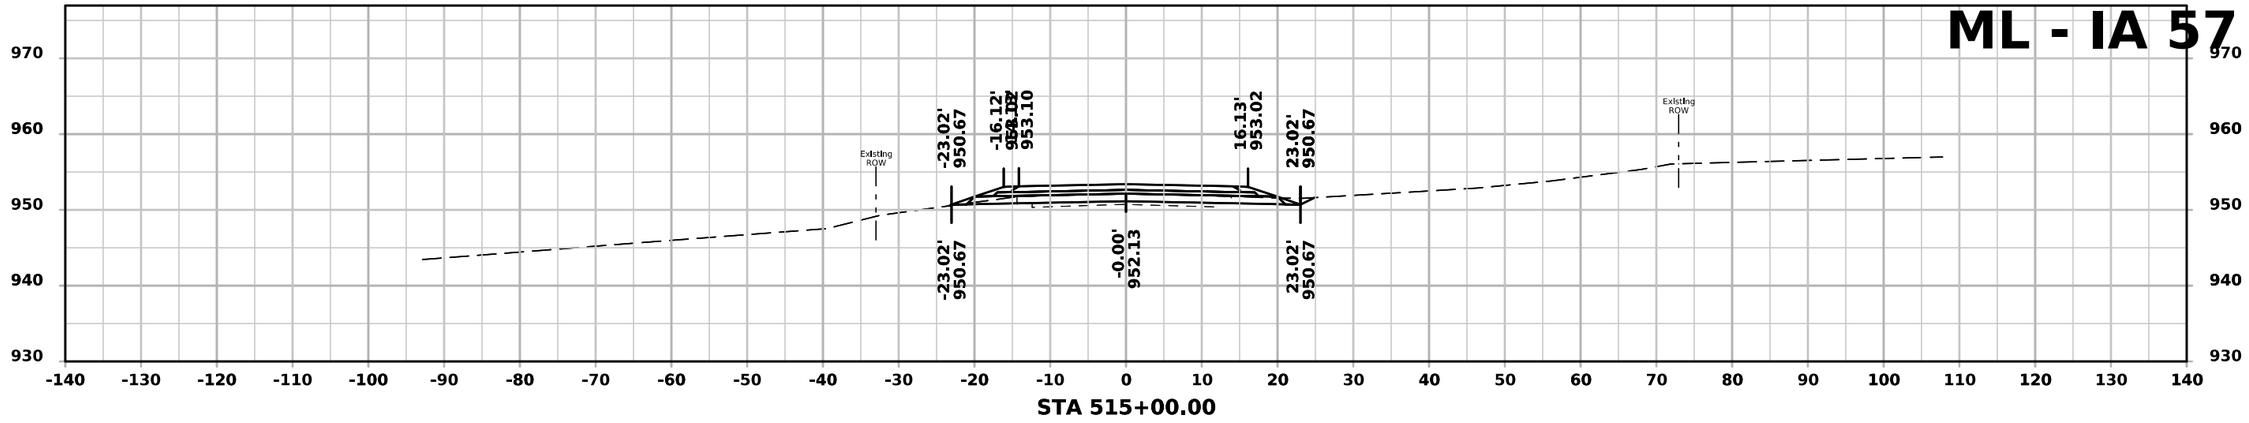

STA 515+00.00

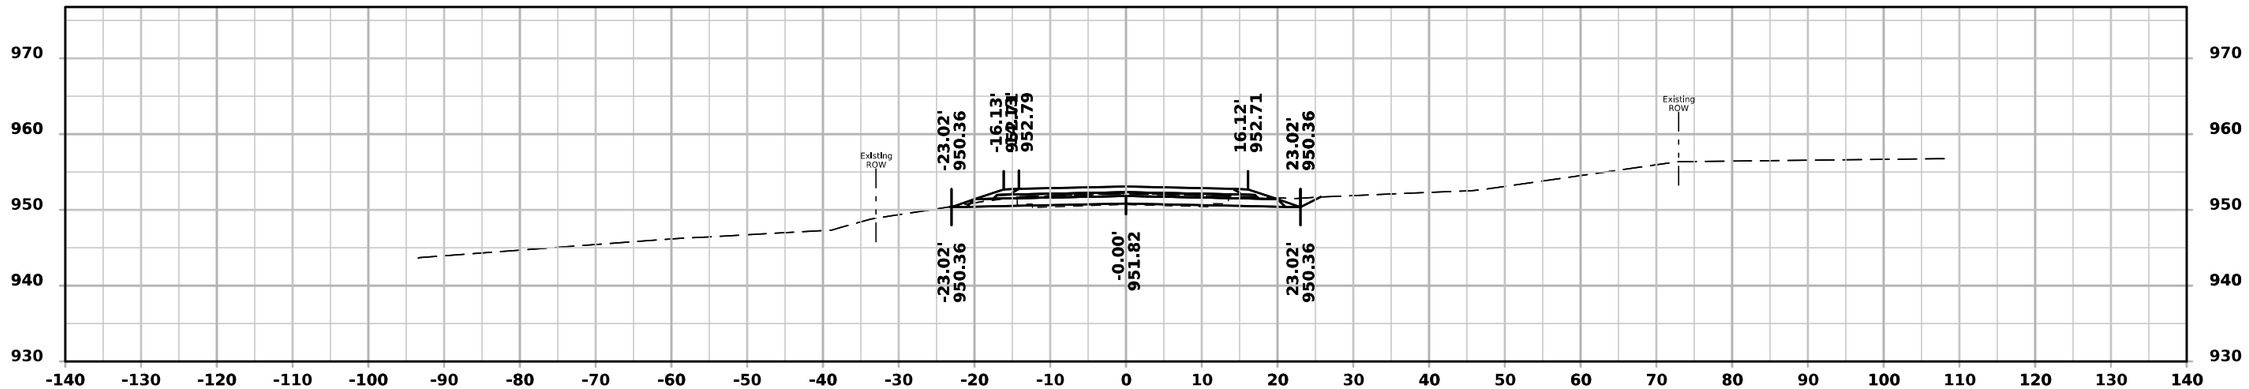

STA 514+50.00

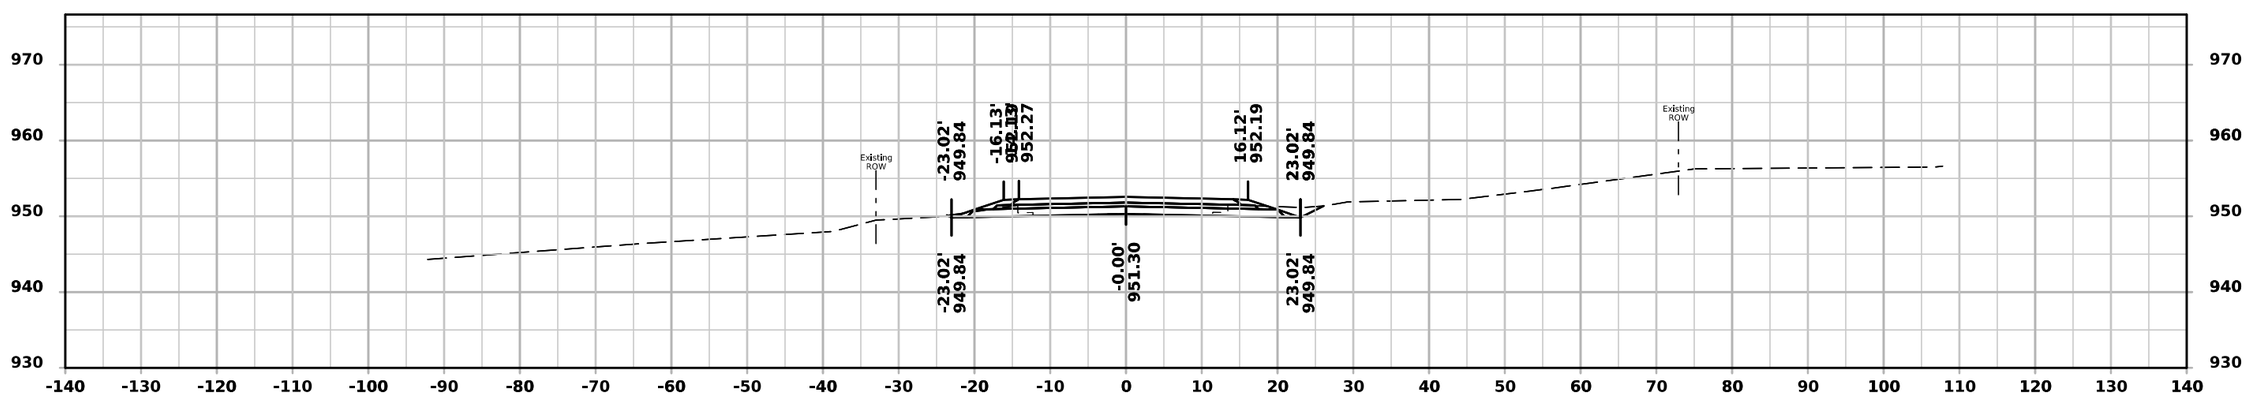


STA 514+00.00


FILE NO.	ENGLISH	DESIGN TEAM Rolando \ Johnson \ Suntken	BUTLER COUNTY	PROJECT NUMBER STP-057-1(044)--2C-12	SHEET NUMBER W.201

3:02:50 PM 5/4/2026 csuntke pw:\\NTPwint1.dot.int.lan:PWMain\Documents\Projects\1205701024\DistrictDesign\CADD Files\Cross_Sections\XS_IA57_BRDG2_to_EOP.dgn


ML - IA 57

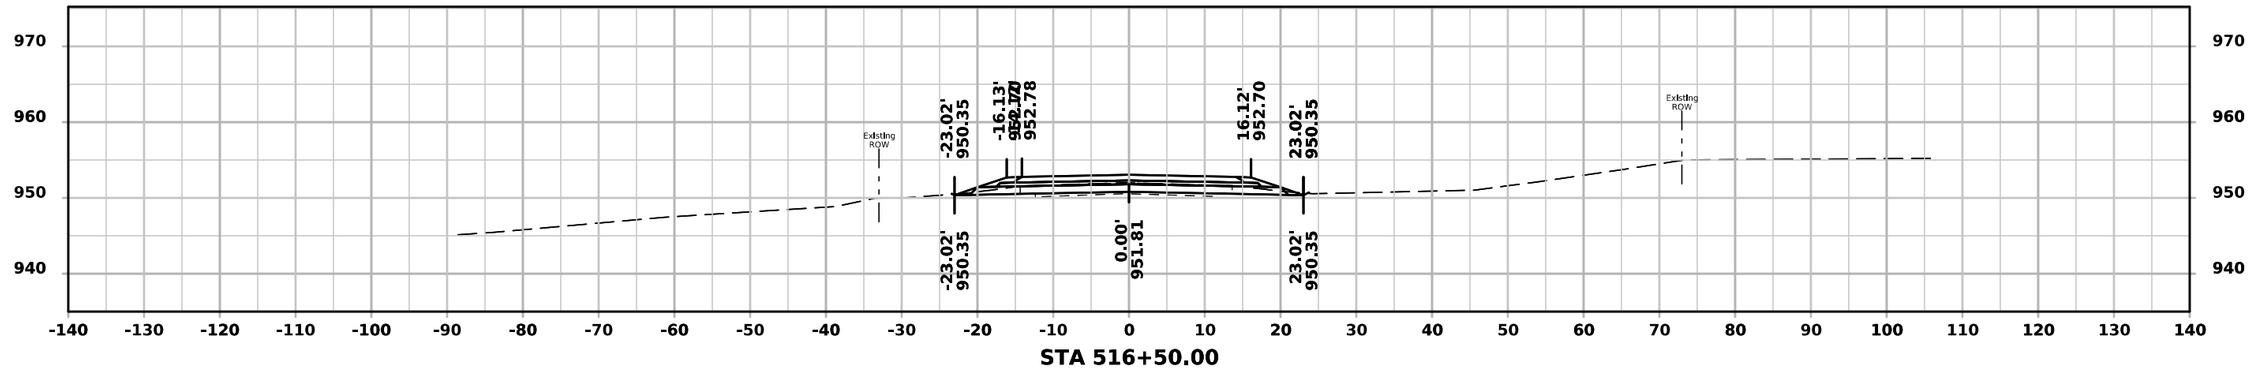

STA 516+50.00

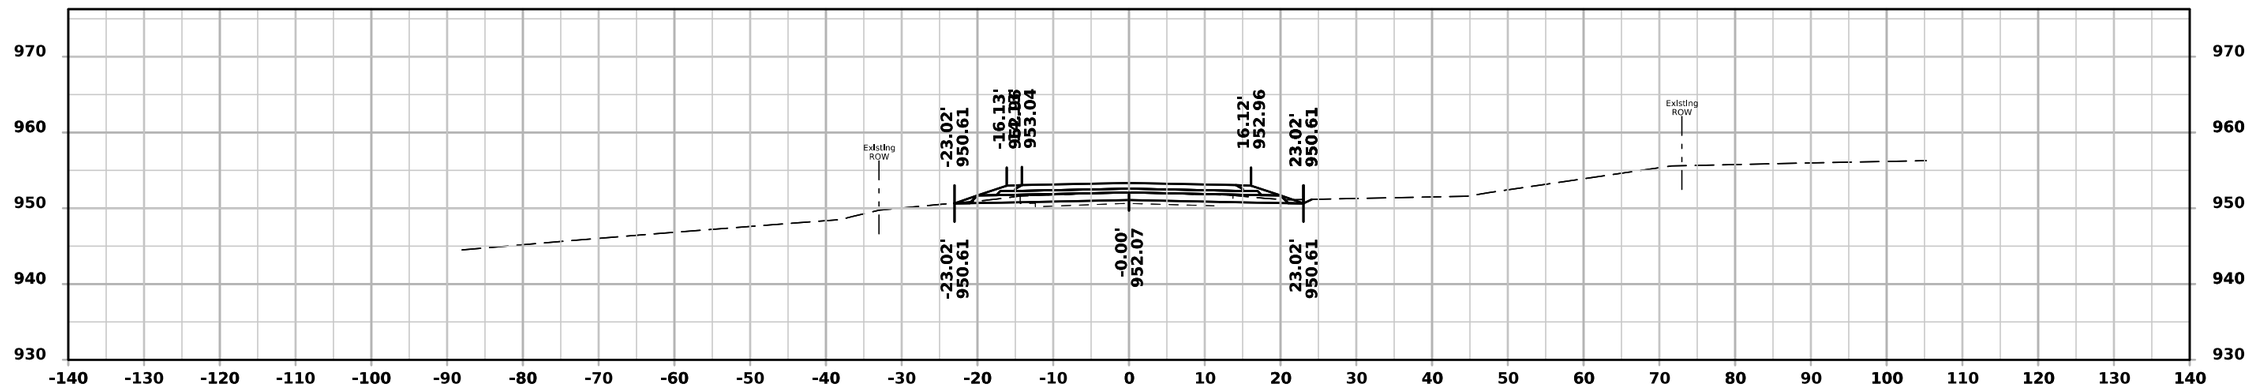

STA 516+00.00

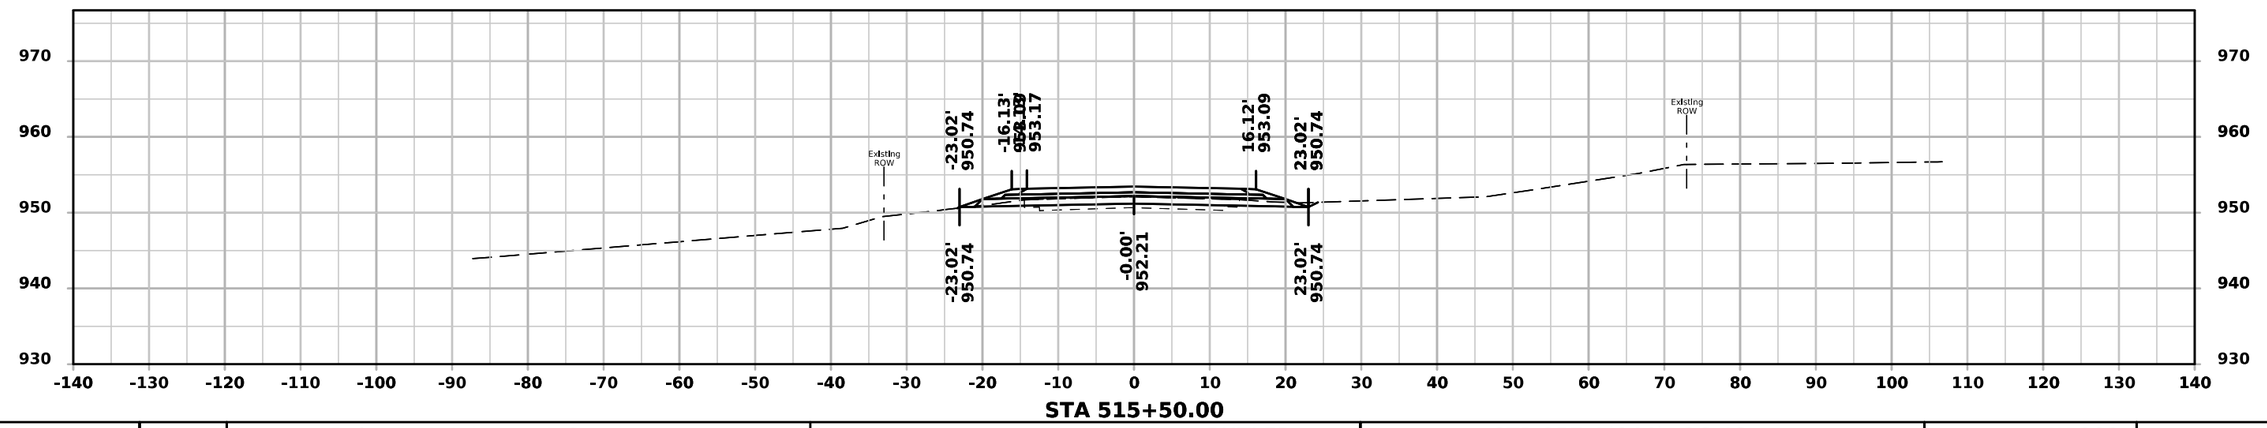


STA 515+50.00


FILE NO.	ENGLISH	DESIGN TEAM Rolando \ Johnson \ Suntken	BUTLER COUNTY	PROJECT NUMBER STP-057-1(044)--2C-12	SHEET NUMBER W.202

3:02:51 PM 5/4/2026 csuntke pw:\\NTPwint1.dot.int.lan:PWMain\Documents\Projects\1205701024\DistrictDesign\CADD Files\Cross_Sections\XS_IA57_BRDG2_to_EOP.dgn


ML - IA 57

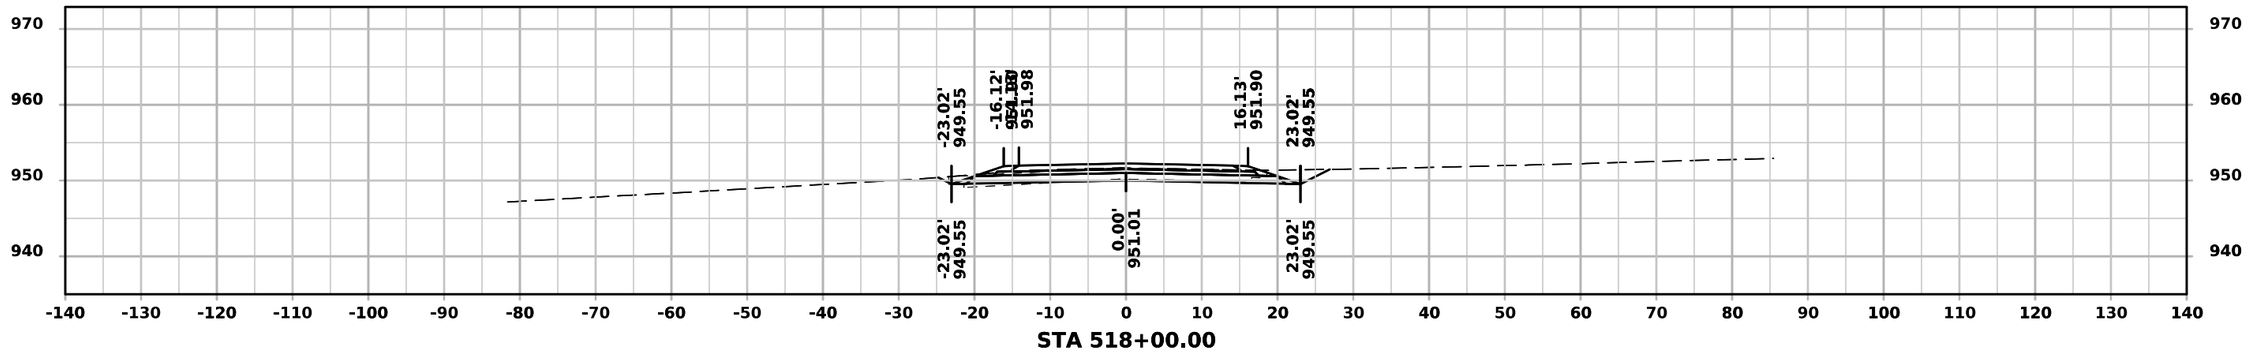

STA 518+00.00

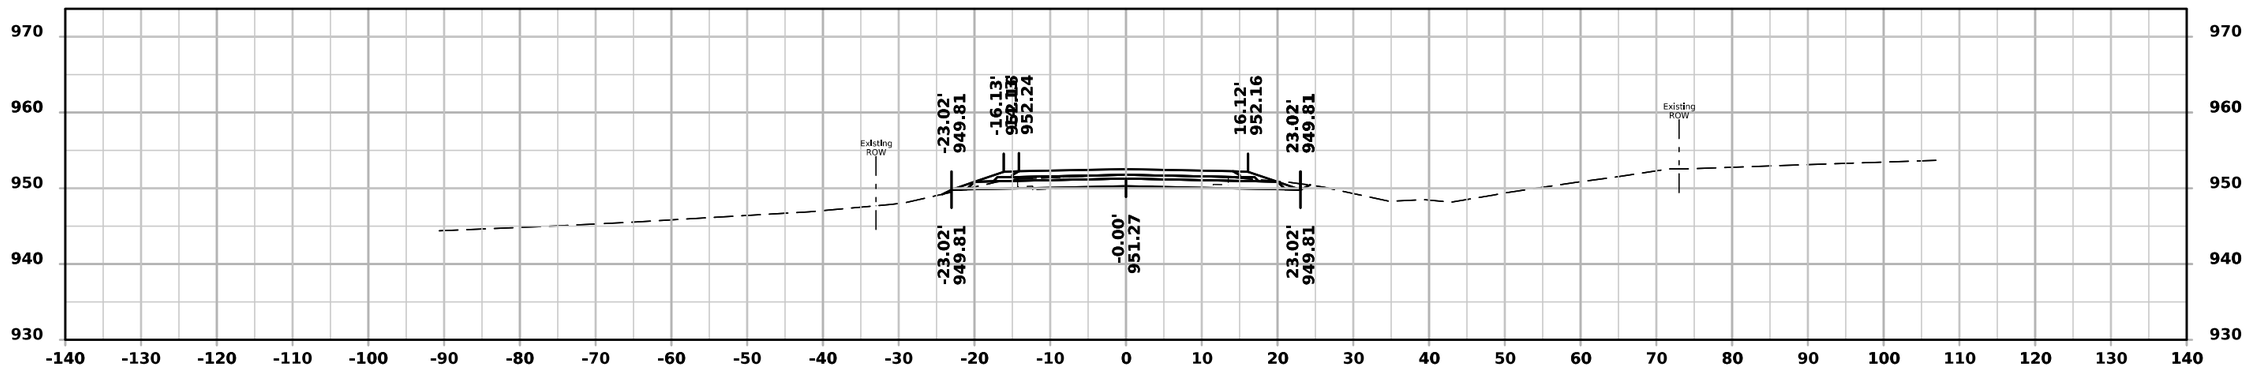

STA 517+50.00

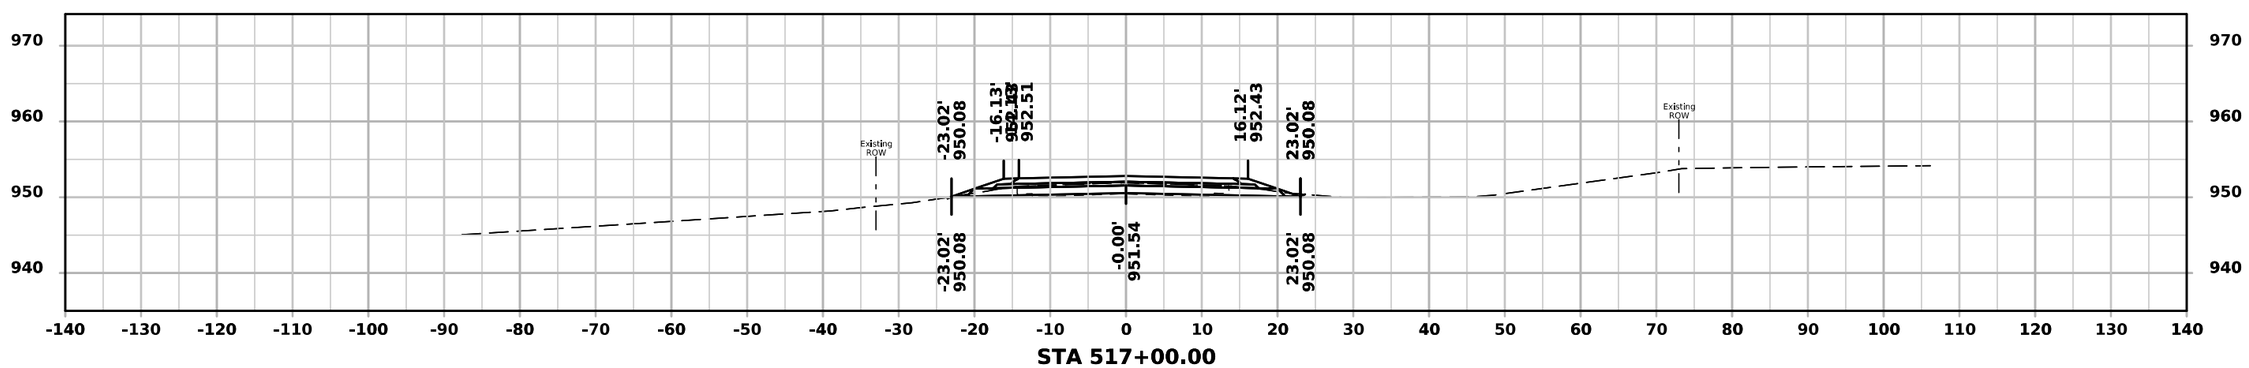


STA 517+00.00


FILE NO.	ENGLISH	DESIGN TEAM Rolando \ Johnson \ Suntken	BUTLER COUNTY	PROJECT NUMBER STP-057-1(044)--2C-12	SHEET NUMBER W.203

3:02:51 PM 5/4/2026 csuntke pw:\\NTPwint1.dot.int.lan:PWMain\Documents\Projects\1205701024\DistrictDesign\CADD Files\Cross_Sections\XS_IA57_BRDG2_to_EOP.dgn


ML - IA 57

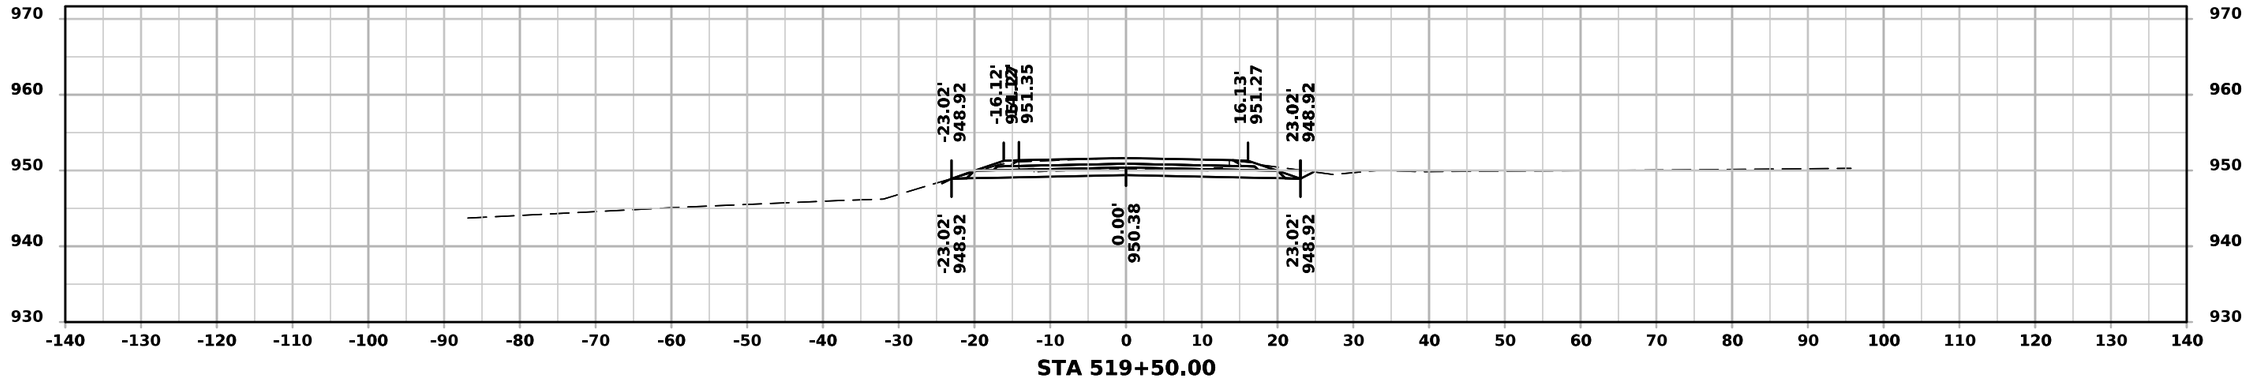

STA 519+50.00

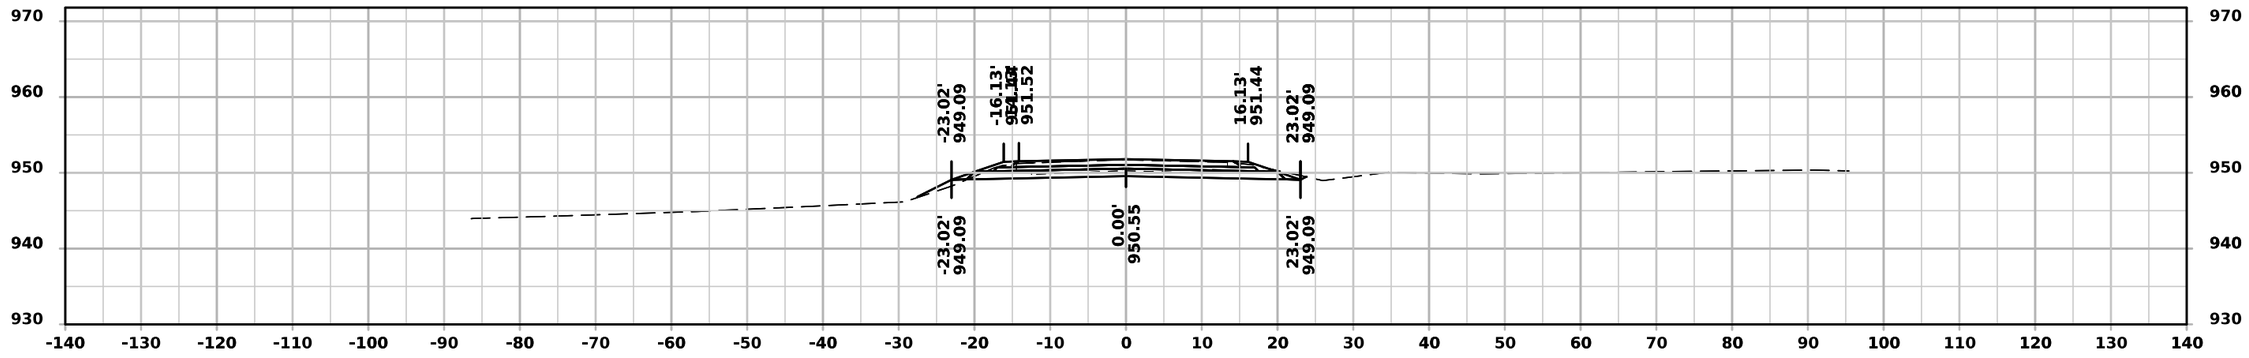

STA 519+00.00

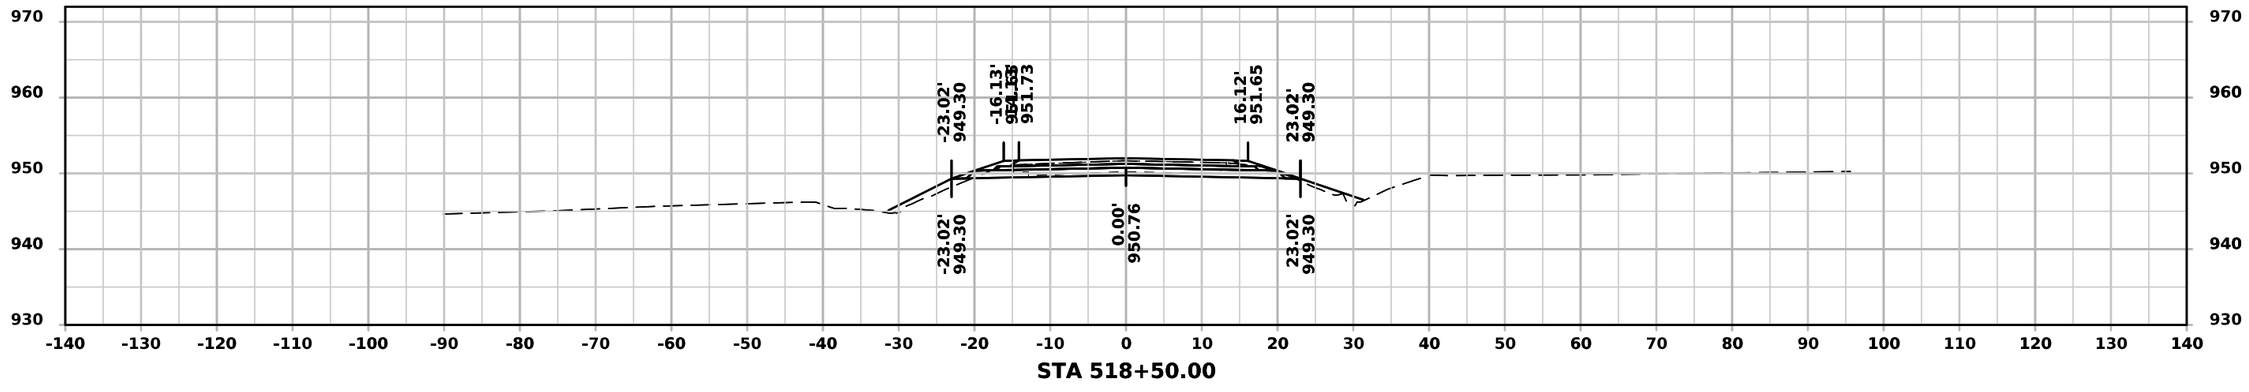

STA 518+50.00

FILE NO.	ENGLISH	DESIGN TEAM Rolando \ Johnson \ Suntken	BUTLER COUNTY	PROJECT NUMBER STP-057-1(044)--2C-12	SHEET NUMBER W.204

3:02:52 PM 5/4/2026 csuntke pw:\\NTPwint1.dot.int.lan:PWMain\Documents\Projects\1205701024\DistrictDesign\CADD Files\Cross_Sections\XS_IA57_BRDG2_to_EOP.dgn