

INDEX OF SHEETS	
No.	DESCRIPTION
A Sheets	Title Sheets
A.1	Title Sheet
A.2	Location Map Sheet
B Sheets	Typical Cross Sections and Details
B.1 - 2	Typical Cross Sections and Details
C Sheets	Quantities and General Information
C.1 - 2	Estimated Project Quantities and Project Location
C.3	Standard Road Plans
D Sheets	Mainline Plan and Profile Sheets
D.1	Plan & Profile Legend & Symbol Information Sheet
D.2 - 3	IA 37
G Sheets	Survey Sheets
G.1 - 3	Reference Ties and Bench Marks
G.4 - 5	Horizontal Control Tab. & Super for all Alignments
J Sheets	Traffic Control and Staging Sheets
J.1	Traffic Control Plan & Staging Notes
J.2	Staging and Traffic Control Sheets
R Sheets	Erosion Control Sheets
RC.1 - 5	Est. Quantities, PPP, General Notes and Tabulations
RR.1	Erosion Control Legend and Symbol Information Sheet
RR.2 - 3	Drainage Basin and Erosion Control Device Maps
U Sheets	500 Series, Mod.Stds. and Detail Sheets
U.1	Guardrail Detail
V Sheets	Bridge and Culvert Situation Plans
V.1 - 2	IA 37 Culvert Situation Plans
W Sheets	Mainline Cross Sections
W.1	Cross Sections Legend & Symbol Information Sheet
W.2 - 14	Mainline Cross Sections



PLANS OF PROPOSED IMPROVEMENT ON THE

PRIMARY ROAD SYSTEM

Monona COUNTY

Bridge Replacement

IA 37 over Beaver Creek, 4.4 miles east of IA 175

SCALES: As Noted

Refer to the Proposal Form for list of applicable specifications.

Value Engineering Saves. Refer to Article 1105.14 of the Specifications.



REVISIONS

	TOTAL
	42
PROJECT IDENTIFICATION NUMBER	
24-67-037-010	
PROJECT NUMBER	
BRF-037-1(056)--38-67	
R.O.W. PROJECT NUMBER	
STPN-037-1(057)--2J-67	

DESIGN DATA RURAL				
2024	AADT	710	V.P.D.	
2049	AADT	900	V.P.D.	
2049	DHV	90	V.P.H.	
	TRUCKS	17	%	
	Total			
	Design ESALs	-		




INDEX OF SEALS			
SHEET NO.	NAME	TYPE	BID QUANTITY SHEETS
A.1	X	Primary Signature Block	X
X	X	X	X

PRELIMINARY PLANS

Subject to change by final design.

D5 PLAN - Date: 12/05/2025


IA 37 BRIDGE REPLACEMENT
FHWA NO. 036661

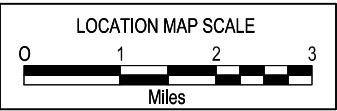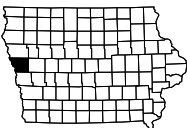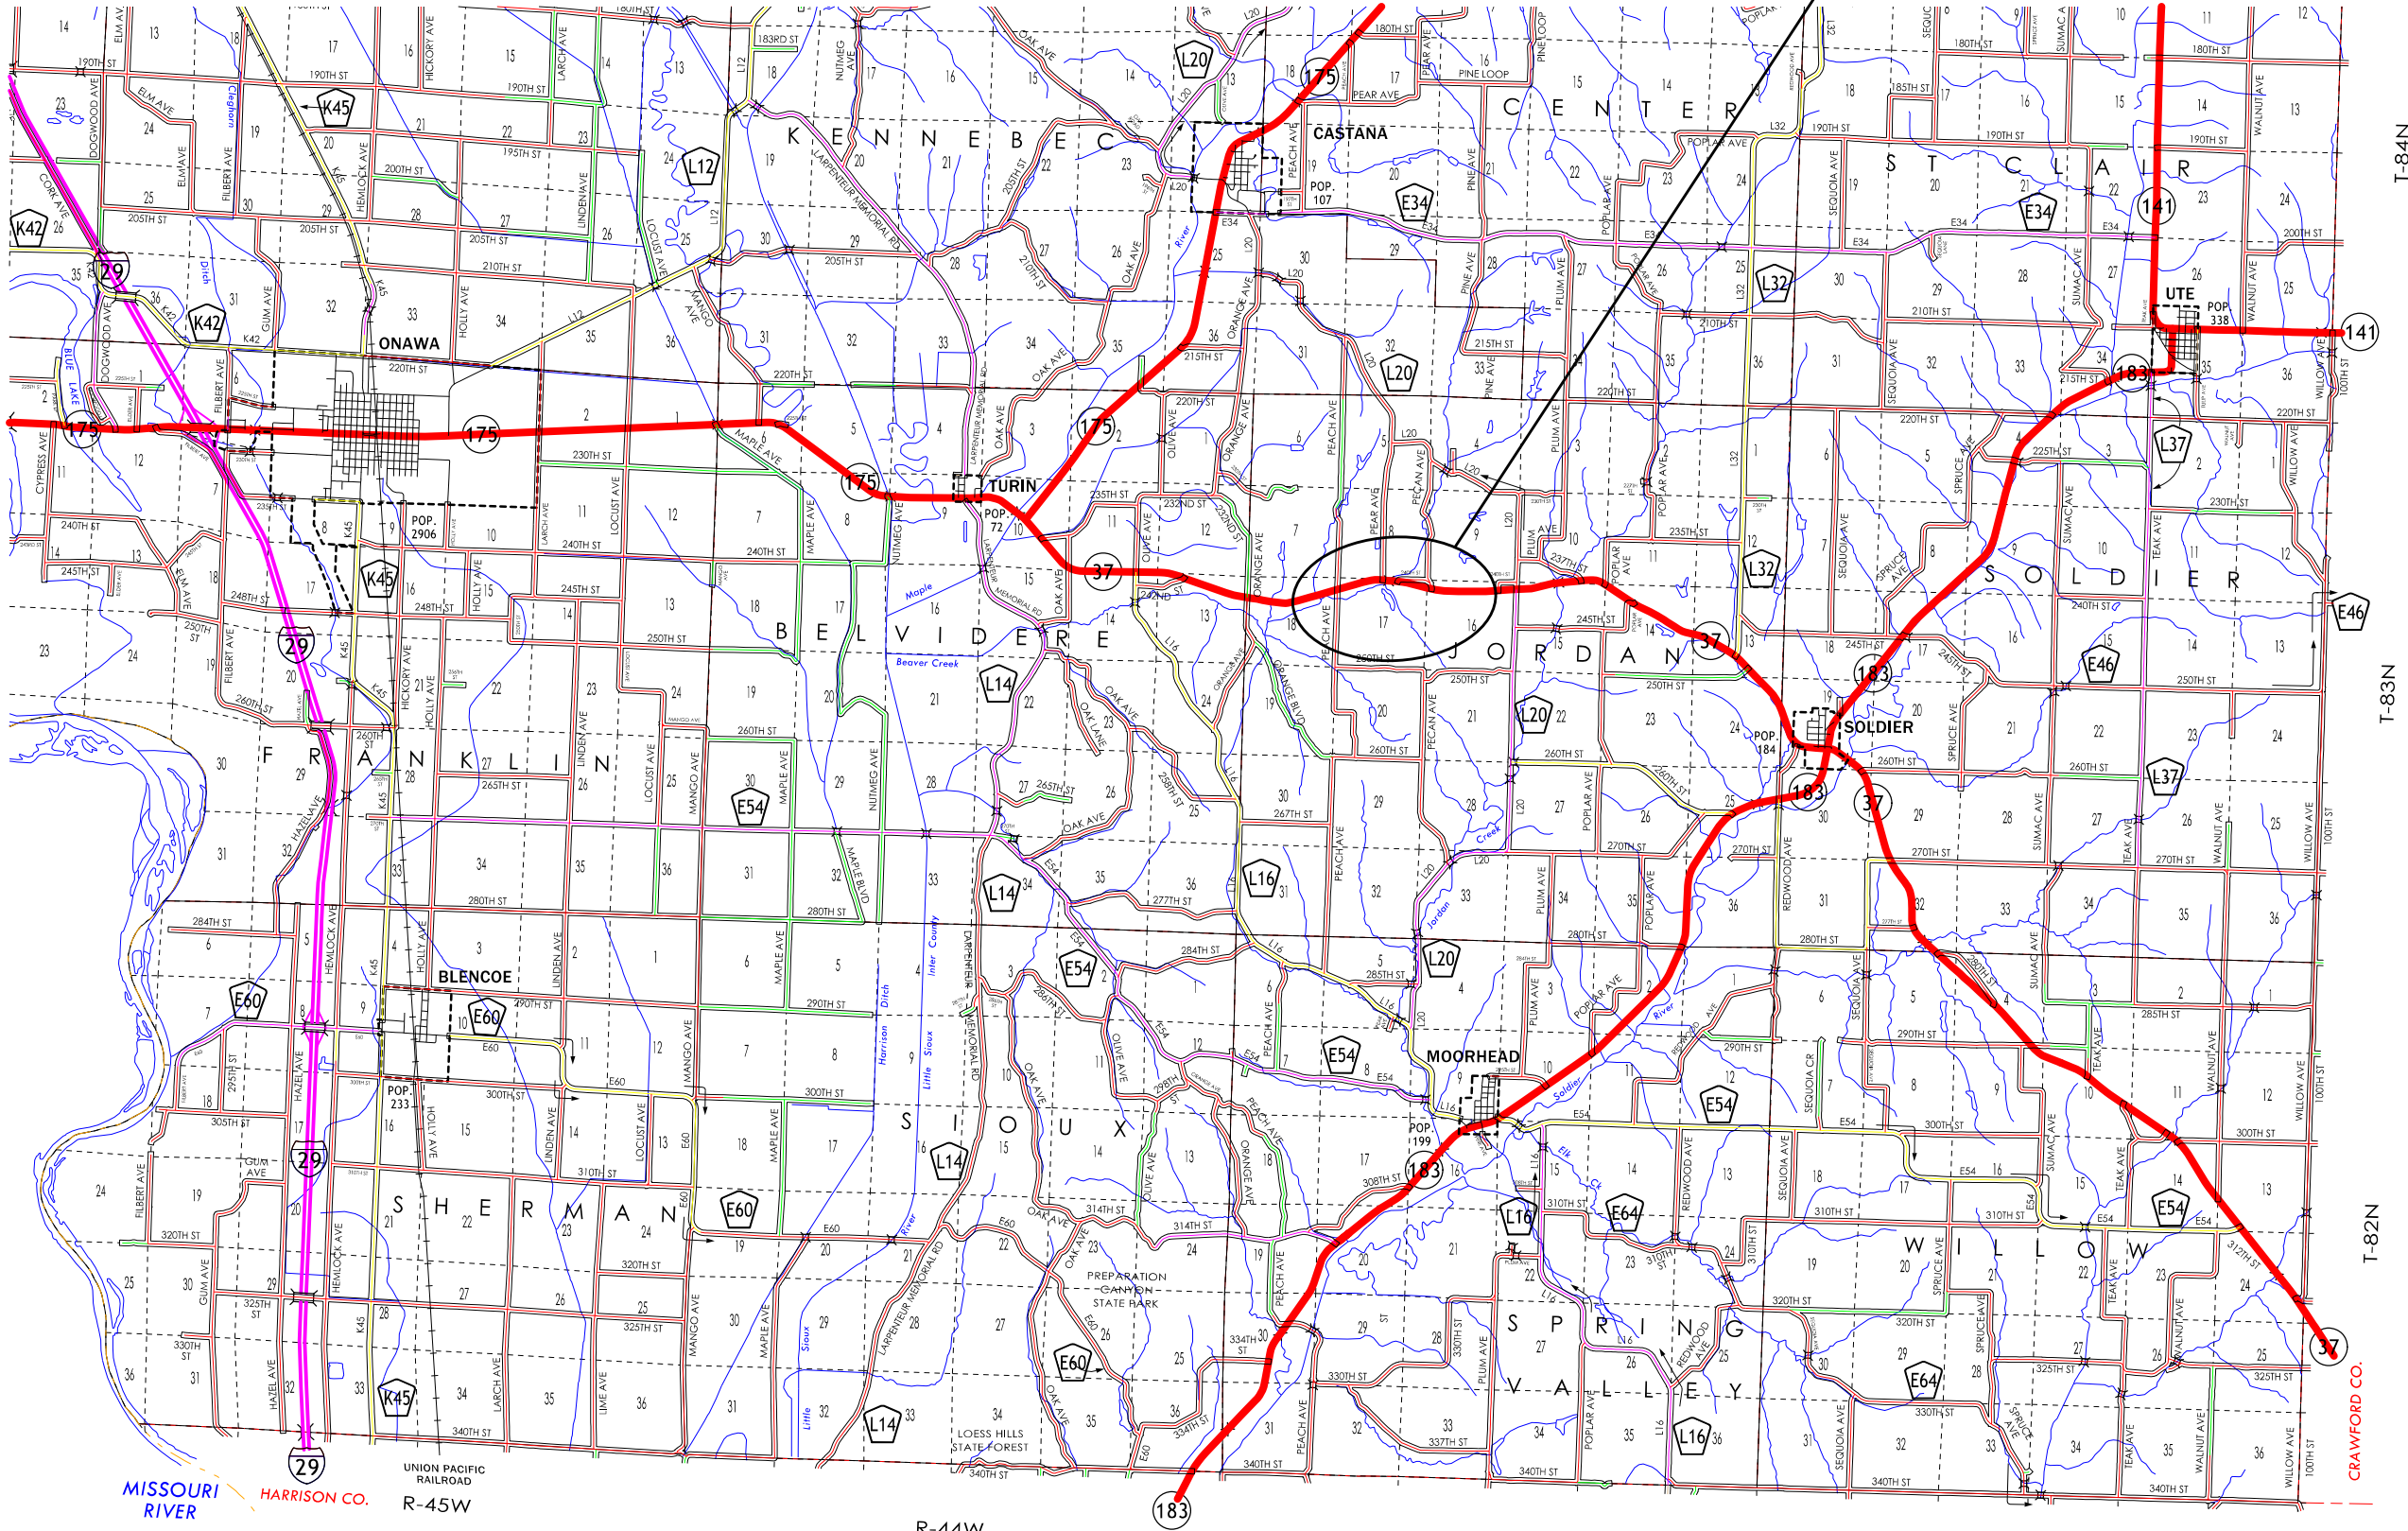

Paved Shoulder at Guardrail

PCC Shoulder Jointing:
Longitudinal joint: BT-1 or BT-5
Transverse joints: C at mainline spacing
HMA Shoulder Jointing:
Longitudinal joint: B

2_P_Guard_ 04-21-20		
STATION TO STATION		(P) Feet
620+20.07	622+22.94	8
622+22.94	622+42.94	11.3
622+42.94	622+65.85	11.3-10.5
626+43.19	626+89.01	9.8-11.9
626+89.01	627+09.01	11.9
627+09.01	628+65.73	8

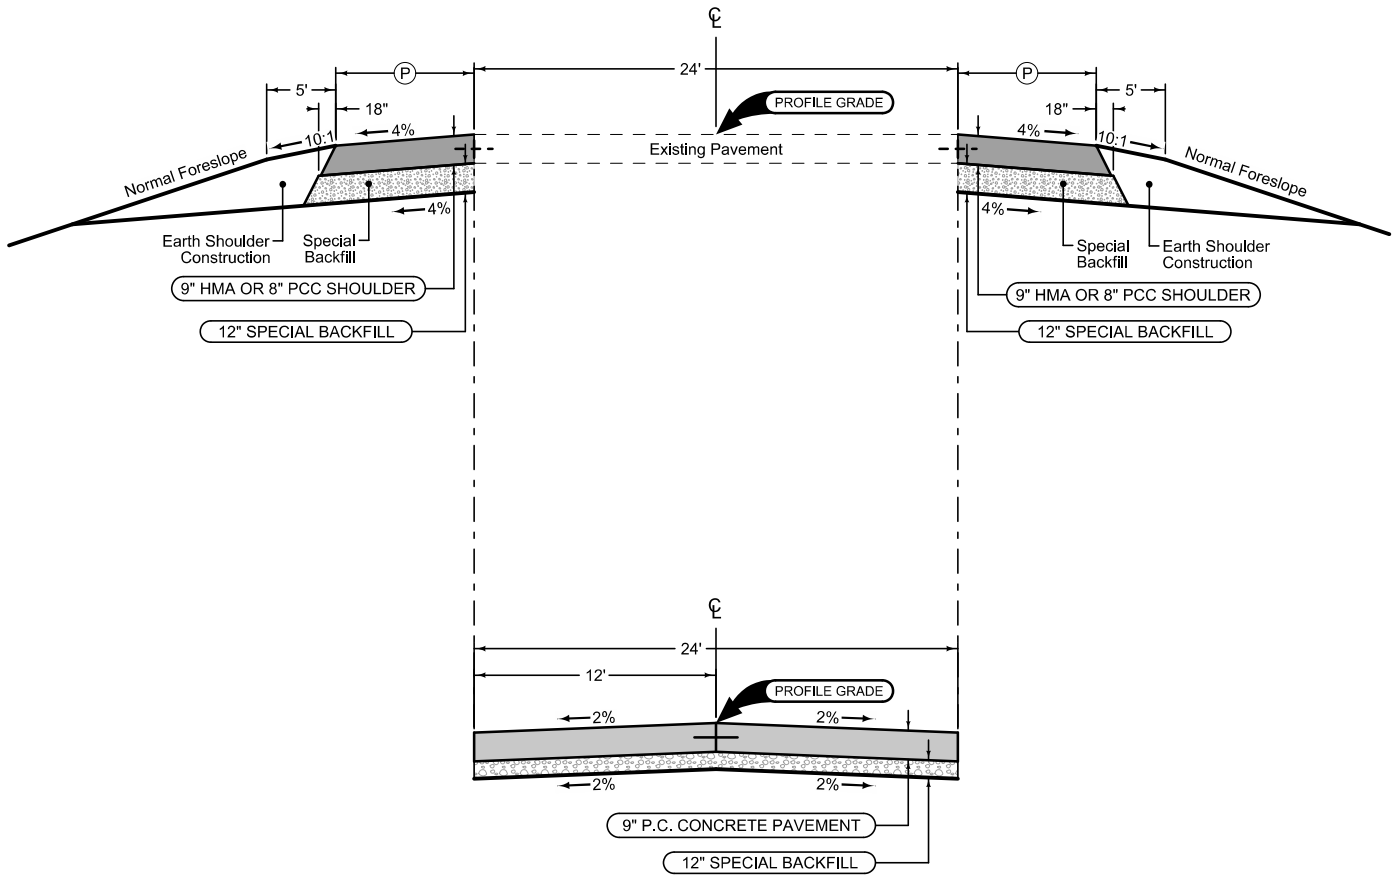


Mainline Jointing:
Transverse joints: CD at 17' spacing
Longitudinal joint: L-2

2P_ 04-21-20	
STATION TO STATION	
626+43.19	626+50.00

Paved Shoulder at Guardrail

PCC Shoulder Jointing:
Longitudinal joint: BT-1 or BT-5
Transverse joints: C at mainline spacing
HMA Shoulder Jointing:
Longitudinal joint: B

2_P_Guard_ 04-21-20		
STATION TO STATION		(P) Feet
620+20.07	622+00.00	8
622+00.00	622+20.00	11.6
622+20.00	622+65.81	11.6-9.7
626+43.16	626+65.97	10.8-12.5
626+65.97	627+13.68	12.5
627+13.68	628+65.73	8

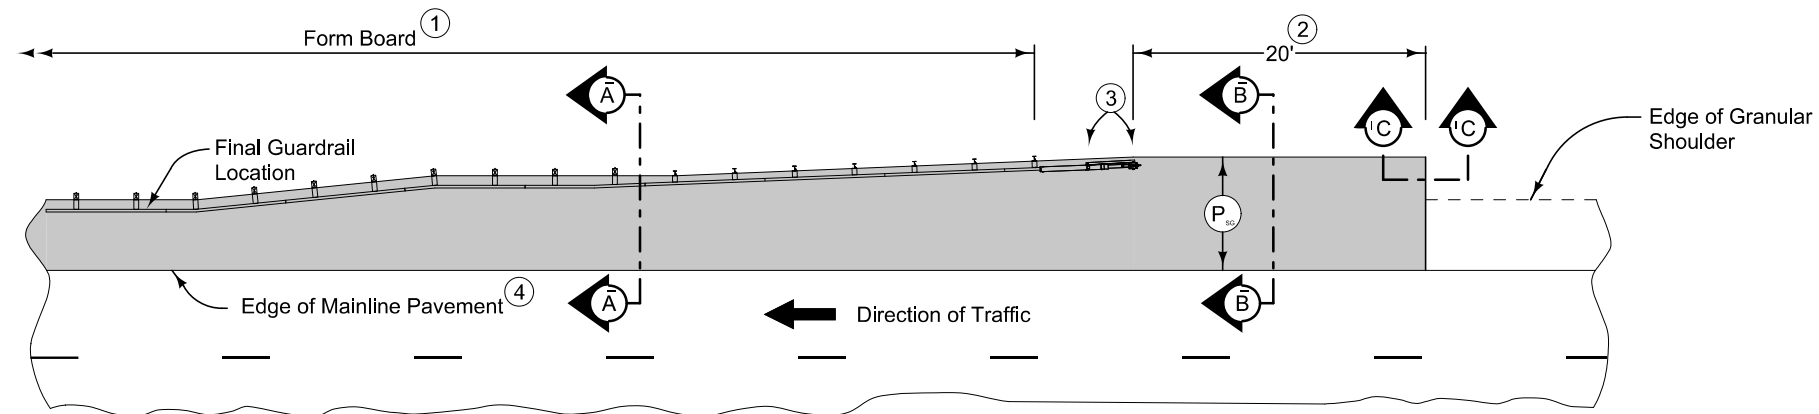

PLAN VIEW


9" HMA Paved Shoulder at guardrail. 8" PCC may be substituted with the following jointing layout:

Match mainline pavement joint spacing. When mainline pavement is 8" or greater in thickness, place additional transverse 'C' joints in shoulder at mid-panel of the mainline pavement. Place longitudinal 'C' joint at P/2 from edge of mainline pavement when P is greater than 10' wide. Terminate longitudinal joint at transverse joint less than 10' in length.



Compaction of HMA is required to face of guardrail post. Hand compaction will be allowed under guardrail. Removal and reinstallation of guardrail will be allowed with no additional payment.

Refer to Tabulation 112-9 for shoulder quantities.



- ① PCC option only: When guardrail posts are installed prior to construction of PCC paved shoulder, fasten form board to the face of guardrail posts for the length shown.
- ② Continue paved shoulder 20 feet beyond the center of the first post.
- ③ Shoulder may be notched for first 2 posts or post sleeves may be installed through pavement. Do not drive posts through pavement.
- ④ 'BT' joint (per PV-101) for PCC shoulder.
'B' joint (per PV-101) for HMA shoulder.
- ⑤ Refer to other details in the plan.

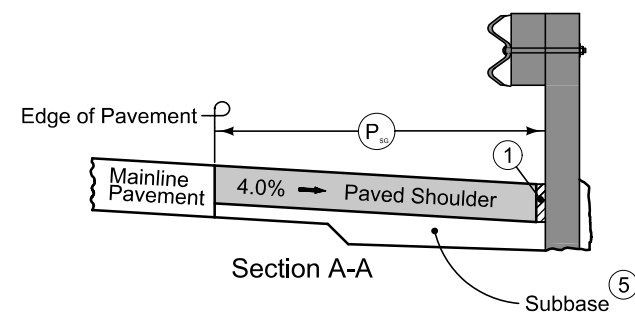

NEW CONSTRUCTION

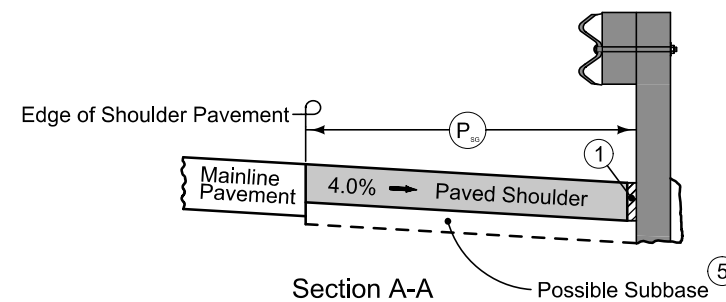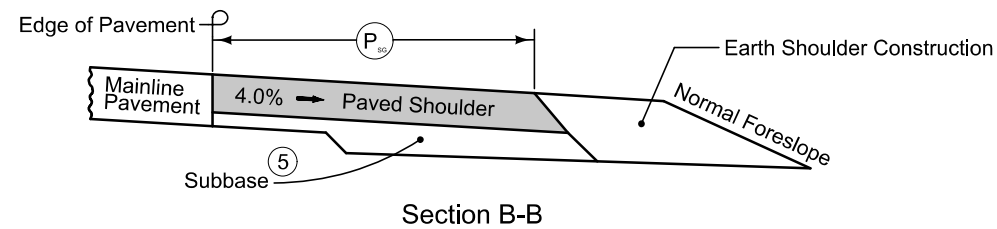

EXISTING SHOULDER

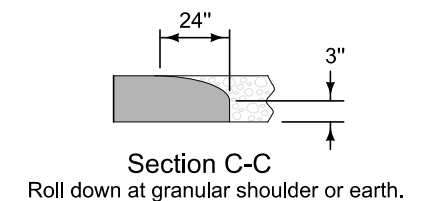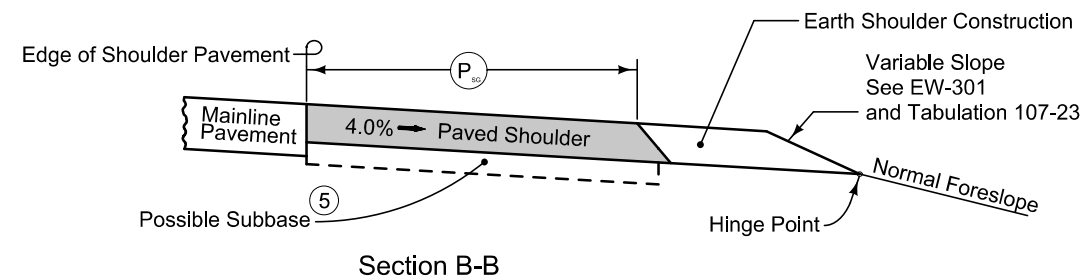

PAVED SHOULDER AT GUARDRAIL
(GRANULAR SHOULDER ADJACENT TO MAINLINE)

ESTIMATED PROJECT QUANTITIES						100_01A 3/24/25
Line No.	Item No.	Item Code	Item	Unit	Total	As Built Qty.


100_01D
8/15/22

PROJECT DESCRIPTION

This project involves the replacement of the IA 37 bridge over Beaver Creek, 4.4 miles east of IA 175.


105_04 10/21/25 STANDARDS The following Standards apply to construction work on this project.		
Number	Date	Title
BA-200	4/15/2025	Steel Beam Guardrail Components
BA-202	4/15/2025	Steel Beam Guardrail Bolted End Anchor
BA-205	10/17/2023	Steel Beam Guardrail Tangent End Terminal (MASH TL-3)
BA-209	10/18/2022	Steel Beam Guardrail Barrier Transition Section (Mash TL-3, 34in Mounting Height)
BA-250	10/21/2025	Steel Beam Guardrail Installation at Concrete Barrier or Bridge End Post (MASH TL-3)
BR-203	10/21/2025	Double Reinforced 12in Approach
BR-211	10/21/2025	Bridge Approach (Abutting PCC or Composite Pavement)
DR-303	10/17/2017	Subdrains (Longitudinal)
DR-306	10/17/2023	Precast Concrete Headwall for Subdrain Outlets
DR-402	4/16/2024	Rock Flume for Bridge End Drain
EC-101	4/19/2016	Wood Excelsior Mat for Ditch Protection
EC-103	4/21/2015	Wood Excelsior Mat for Slope Protection
EC-201	4/20/2021	Silt Fence
EC-202	10/21/2014	Floating Silt Curtain
EC-204	10/19/2021	Perimeter, Slope and Ditch Check Sediment Control Devices
EC-303	10/19/2021	Stabilized Construction Entrance
EC-502	4/21/2015	Seeding in Rural Areas
EW-202	4/19/2016	Bridge Berm Grading without Recoverable Slope (Non-Barnroof Section)
EW-301	4/16/2024	Guardrail Grading
EW-401	10/20/2015	Temporary Stream Crossing, Causeway, or Equipment Pad
EW-402	4/18/2017	Temporary Stream Diversion
PM-110	10/15/2024	Line Types
PV-101	10/21/2025	Joints
PV-102	10/21/2025	PCC Curb Details
SI-172	4/19/2016	Delineators
SI-173	4/19/2016	Object Markers
SI-881	4/16/2019	Special Signs for Workzones
TC-1	10/15/2019	Work Not Affecting Traffic (Two-Lane or Multi-Lane)
TC-202	4/18/2023	Work Within 15 ft of Traveled Way
TC-252	10/21/2025	Routes Closed to Traffic

	Interstate Highway Symbol
	U.S. Highway Symbol
	Iowa Highway Symbol
	County Road Highway Symbol
	Evergreen Tree
	Deciduous Tree
	Fruit Tree
	Shrub (Bushes)
	Timber
	Hedge
	Stump
	Swamp
	Rock Outcrop
	Broken Concrete
	Revetment (Rip Rap)
	Cemetery
	Grave
	Cave
	Sink Hole
	Board Fence
	Chain Link or Security Fence
	Wire Fence
	Terrace
	Earth Dam or Dike (Existing)
	Tile Outlet
	Edge of Water
	Existing Drainage
	Right of Way Rail or Lot Corner
	Concrete Monument
	Well
	Windmill
	Beehive Intake
	Existing Intake
	Existing Utility Access (Manhole)
	Fire Hydrant
	Water Hydrant (Rural)

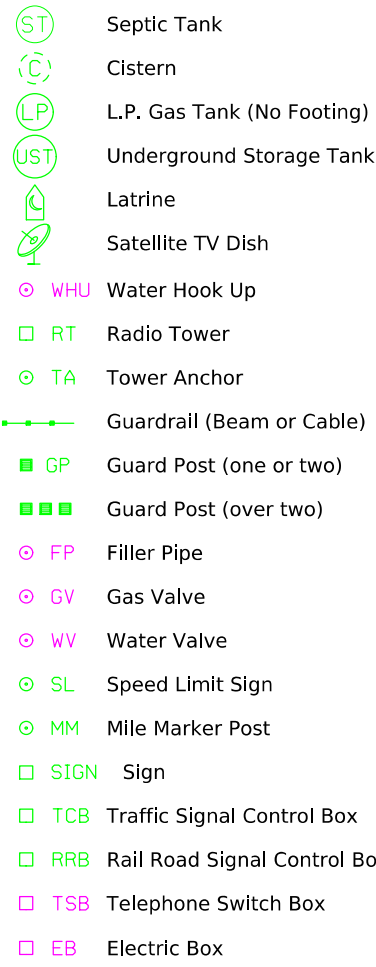


Sub-Surface Utility Mapping Quality Level is in accordance with CI/ASCE 38-02 Standard Guidelines for the Collection and Depiction of Existing Subsurface Utility Data.

Remark Abbreviations
QLA Quality Level A Highest guideline quality level
QLD Quality Level D Lowest guideline quality level

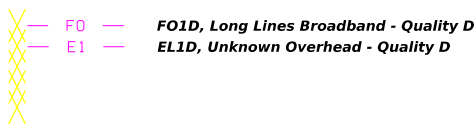



LINEWORK		Design Color No.	
Green	(2)		Existing Topographic Features and Labels
Blue	(1)		Proposed Alignment, Stationing, Tic Marks, and Alignment Annotation
Magenta	(5)		Existing Utilities
SHADING		Design Color No.	Transparency
Pink, Dark	(13)		Temporary Pavement Shading
Yellow	(4)		Proposed Pavement Shading
Orange	(6)		Proposed Granular Shading
Orange	(70)		Proposed Shoulder Granular Shading
Yellow	(68)		Proposed Shoulder Paved Full Depth Shading
Yellow	(132)		Proposed Shoulder Paved Partial Depth Shading
Brown, Light	(236)		Grading Shading
Orange, Light	(134)		Proposed Granular Entrance Shading
Yellow	(220)		Proposed Paved Entrance Shading
Tan	(8)		Proposed Sidewalk Shading
Blue, Light	(230)		Proposed Sidewalk Landing Shading
Pink	(11)		Proposed Sidewalk Ramp Shading
Red	(3)		Proposed Structure Shading
Red	(3)		Delineates Restricted Areas



LINEWORK	Design Color No.	
Green	(10)	Existing Ground Line Profile
Blue	(1)	Proposed Profile and Annotation
Magenta	(5)	Existing Utilities
Blue, Light	(230)	Proposed Ditch Grades, Left
Black	(0)	Proposed Ditch Grades, Median
Rust	(14)	Proposed Ditch Grades, Right

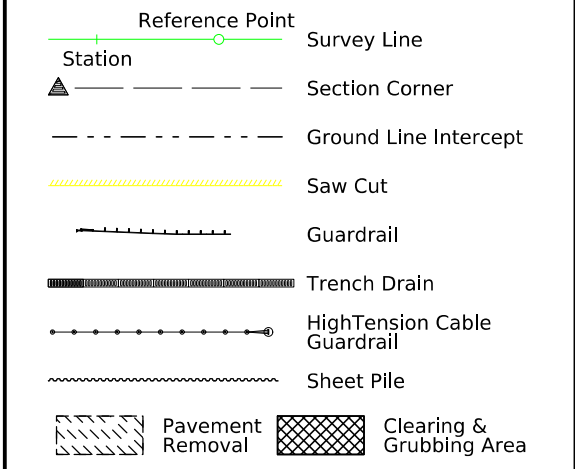

- Proposed Right-of-Way Symbol
- Proposed Right-of-Way Line
- Existing Right of Way
- Existing and Proposed Right-of-Way
- Easement and Existing Right-of-Way
- Easement (Temporary) Symbol
- Easement (Temporary) Line
- Easement
- Access Control
- Property Line Symbol
- Property Line

(COVERS SHEET SERIES D, E, F, & K)

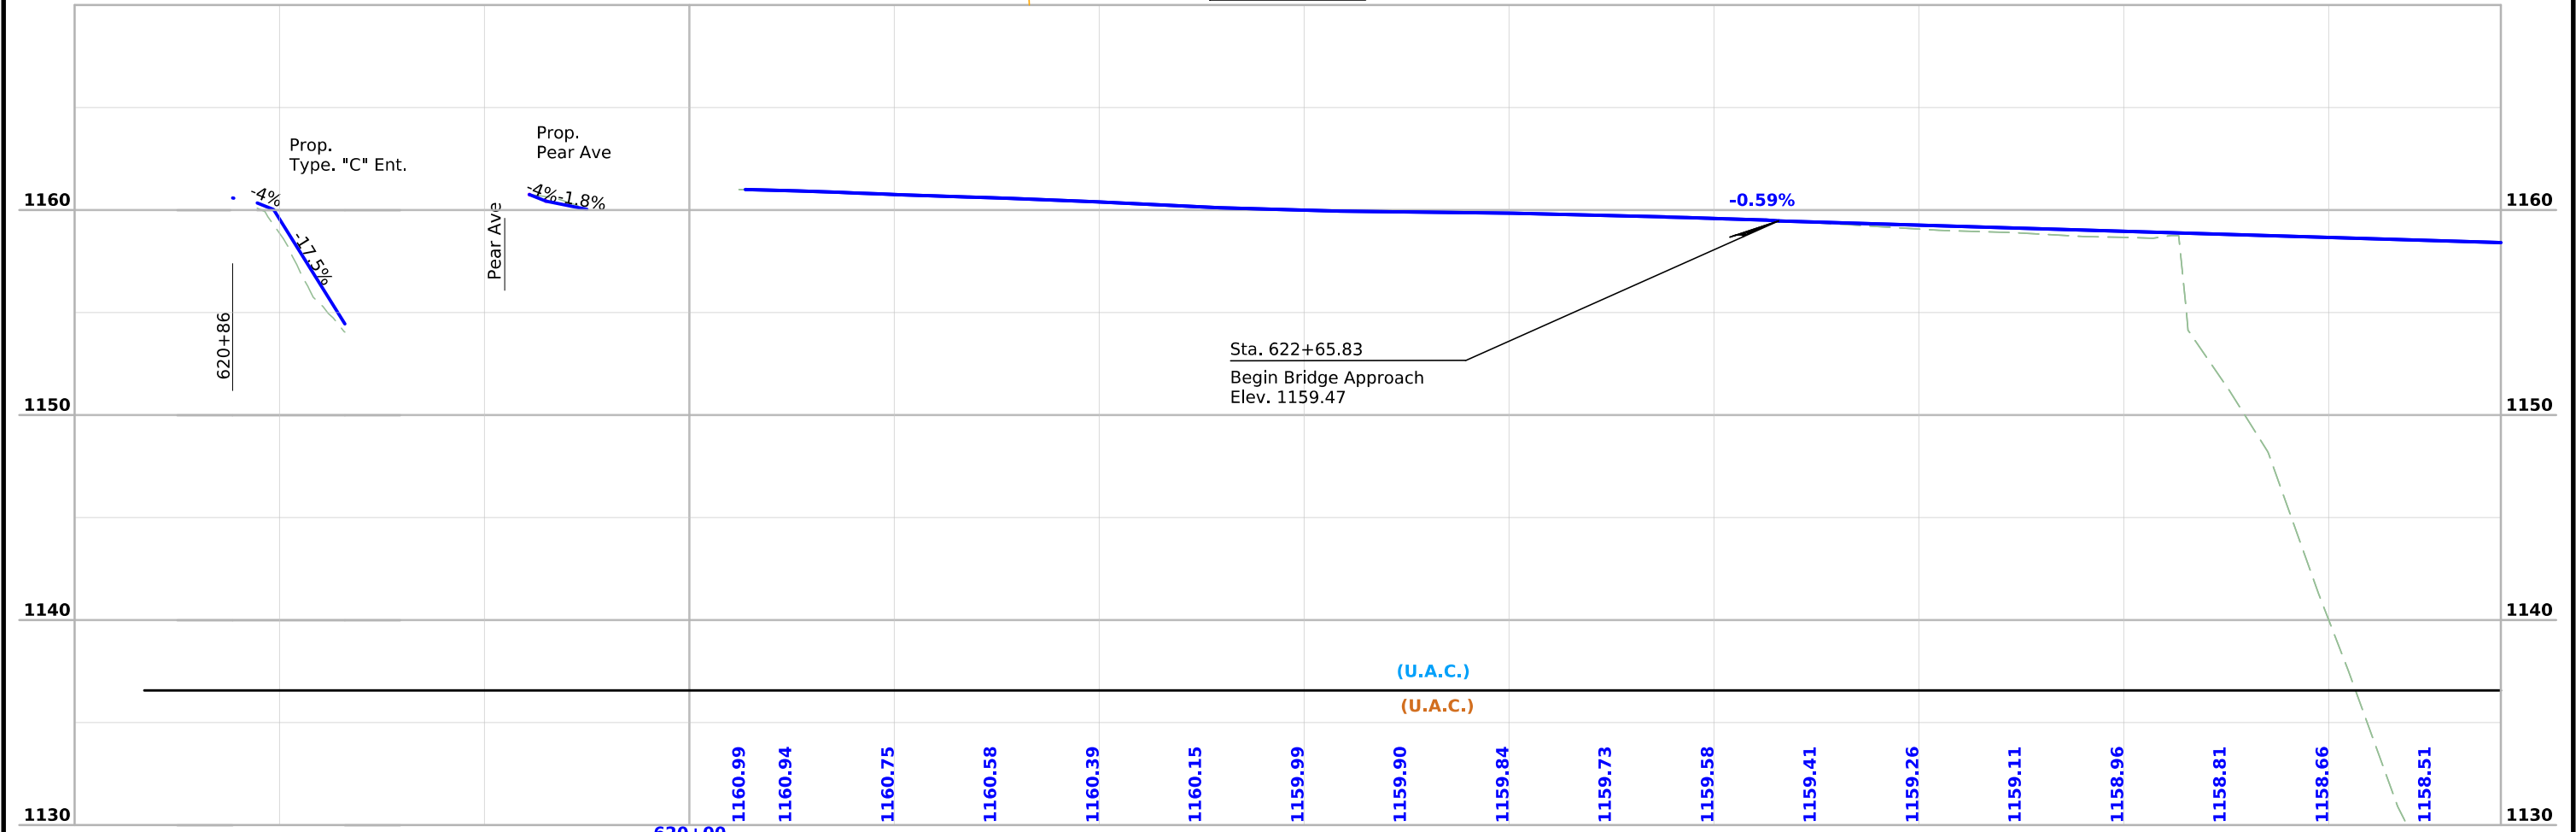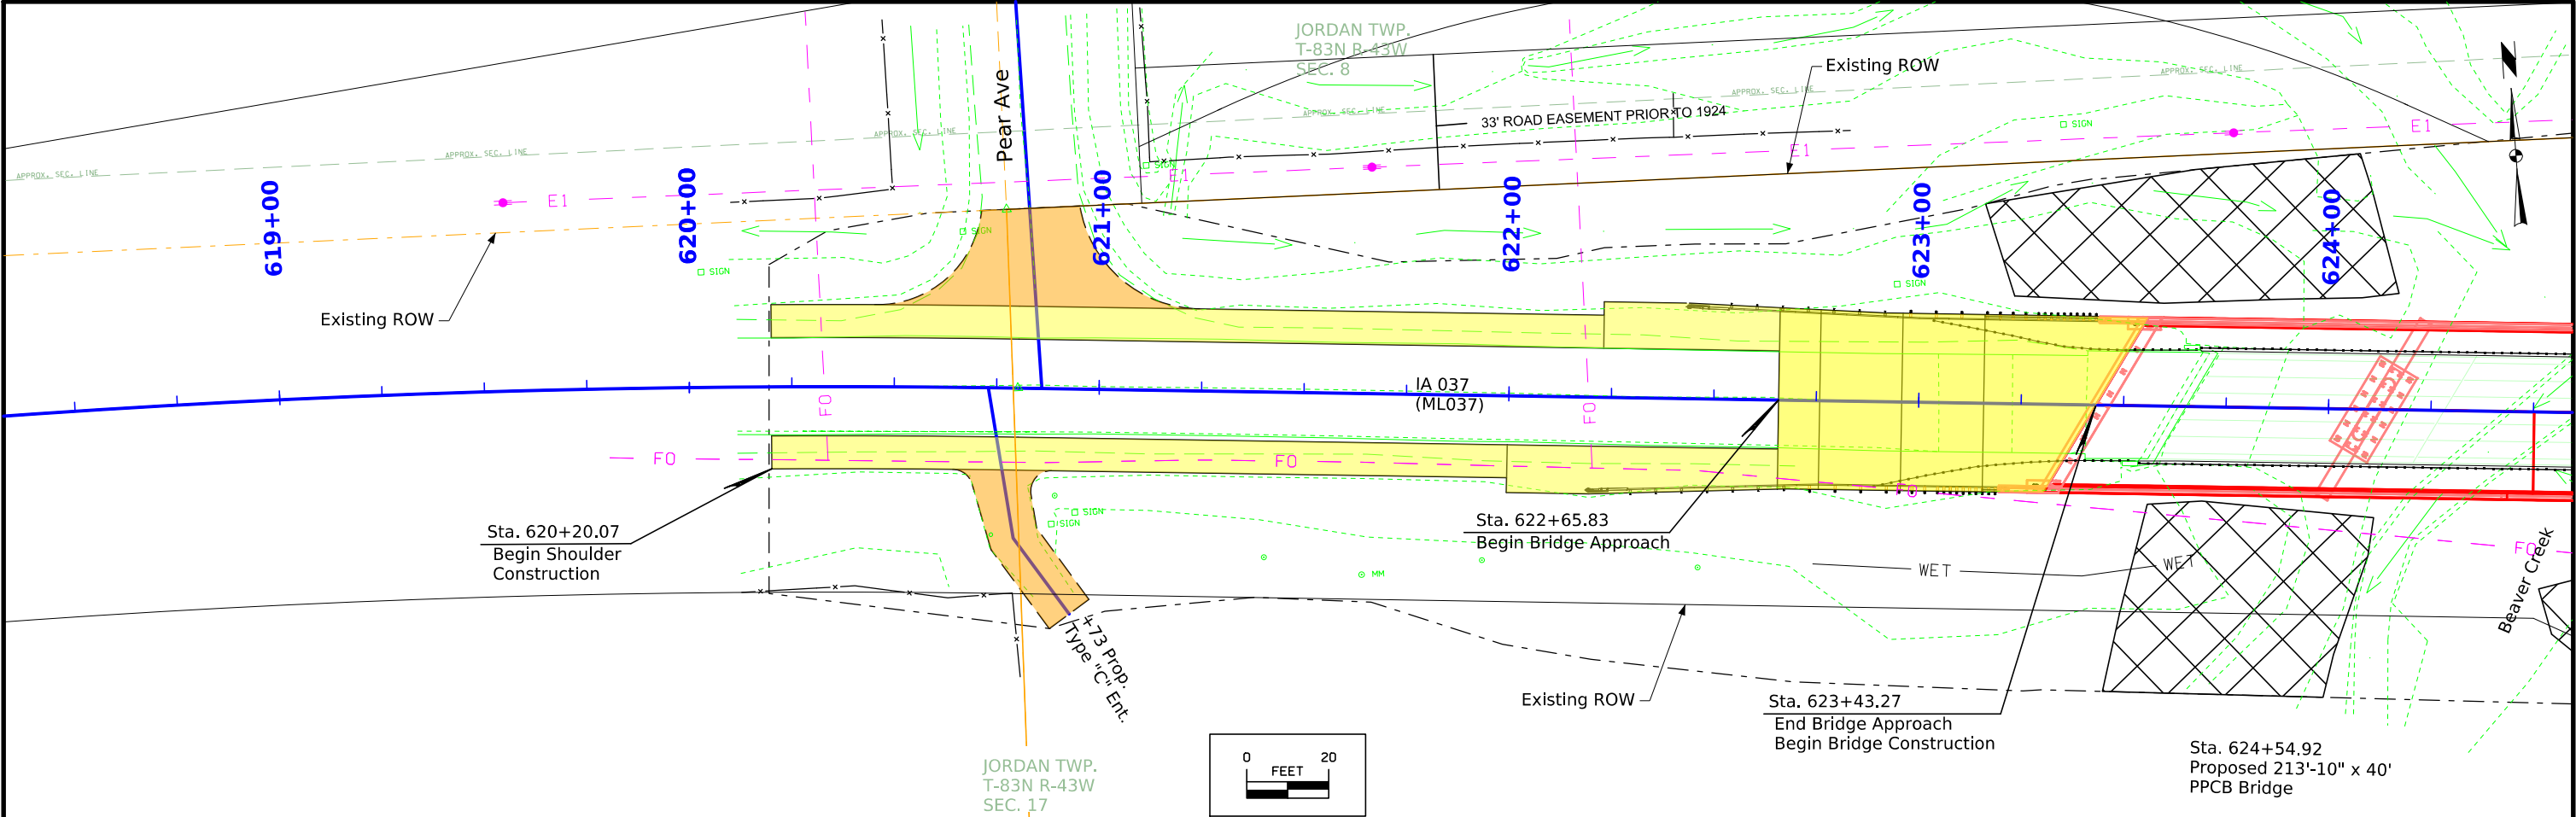

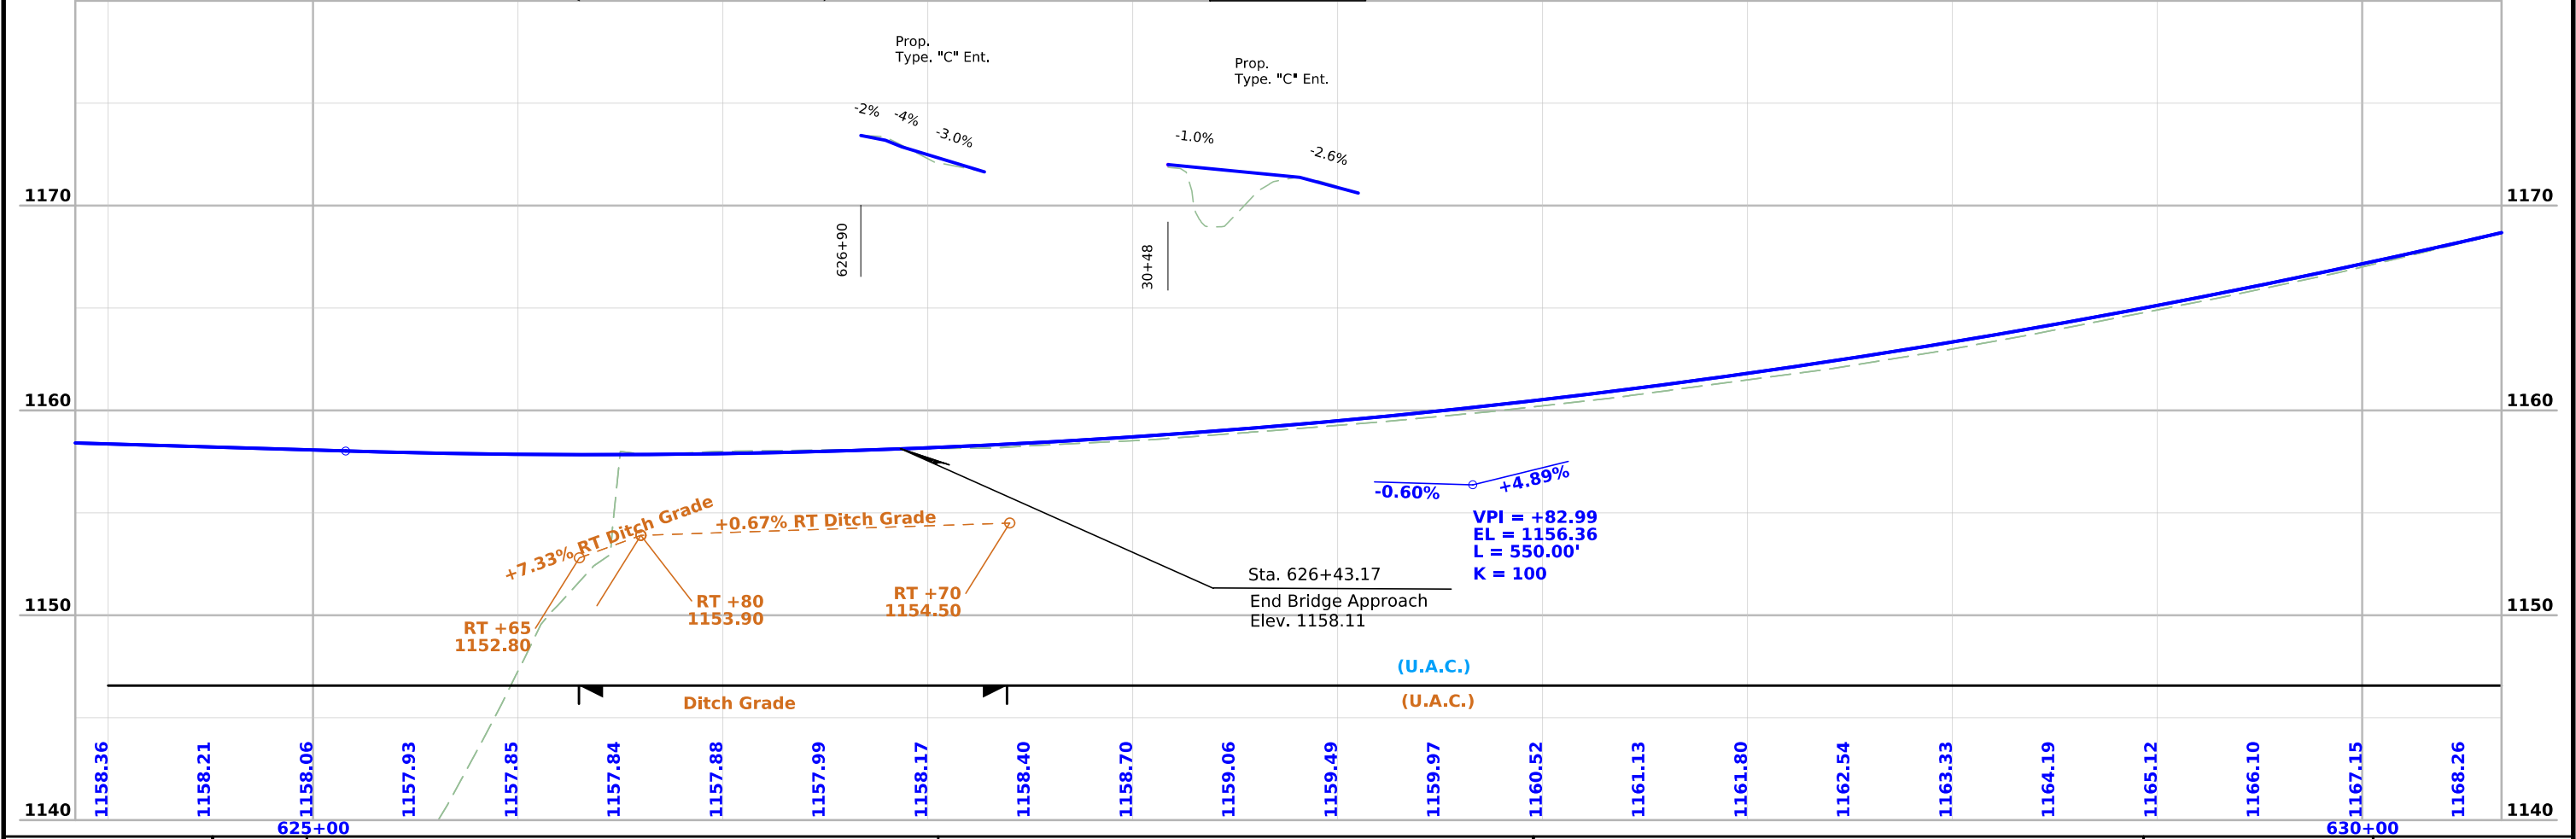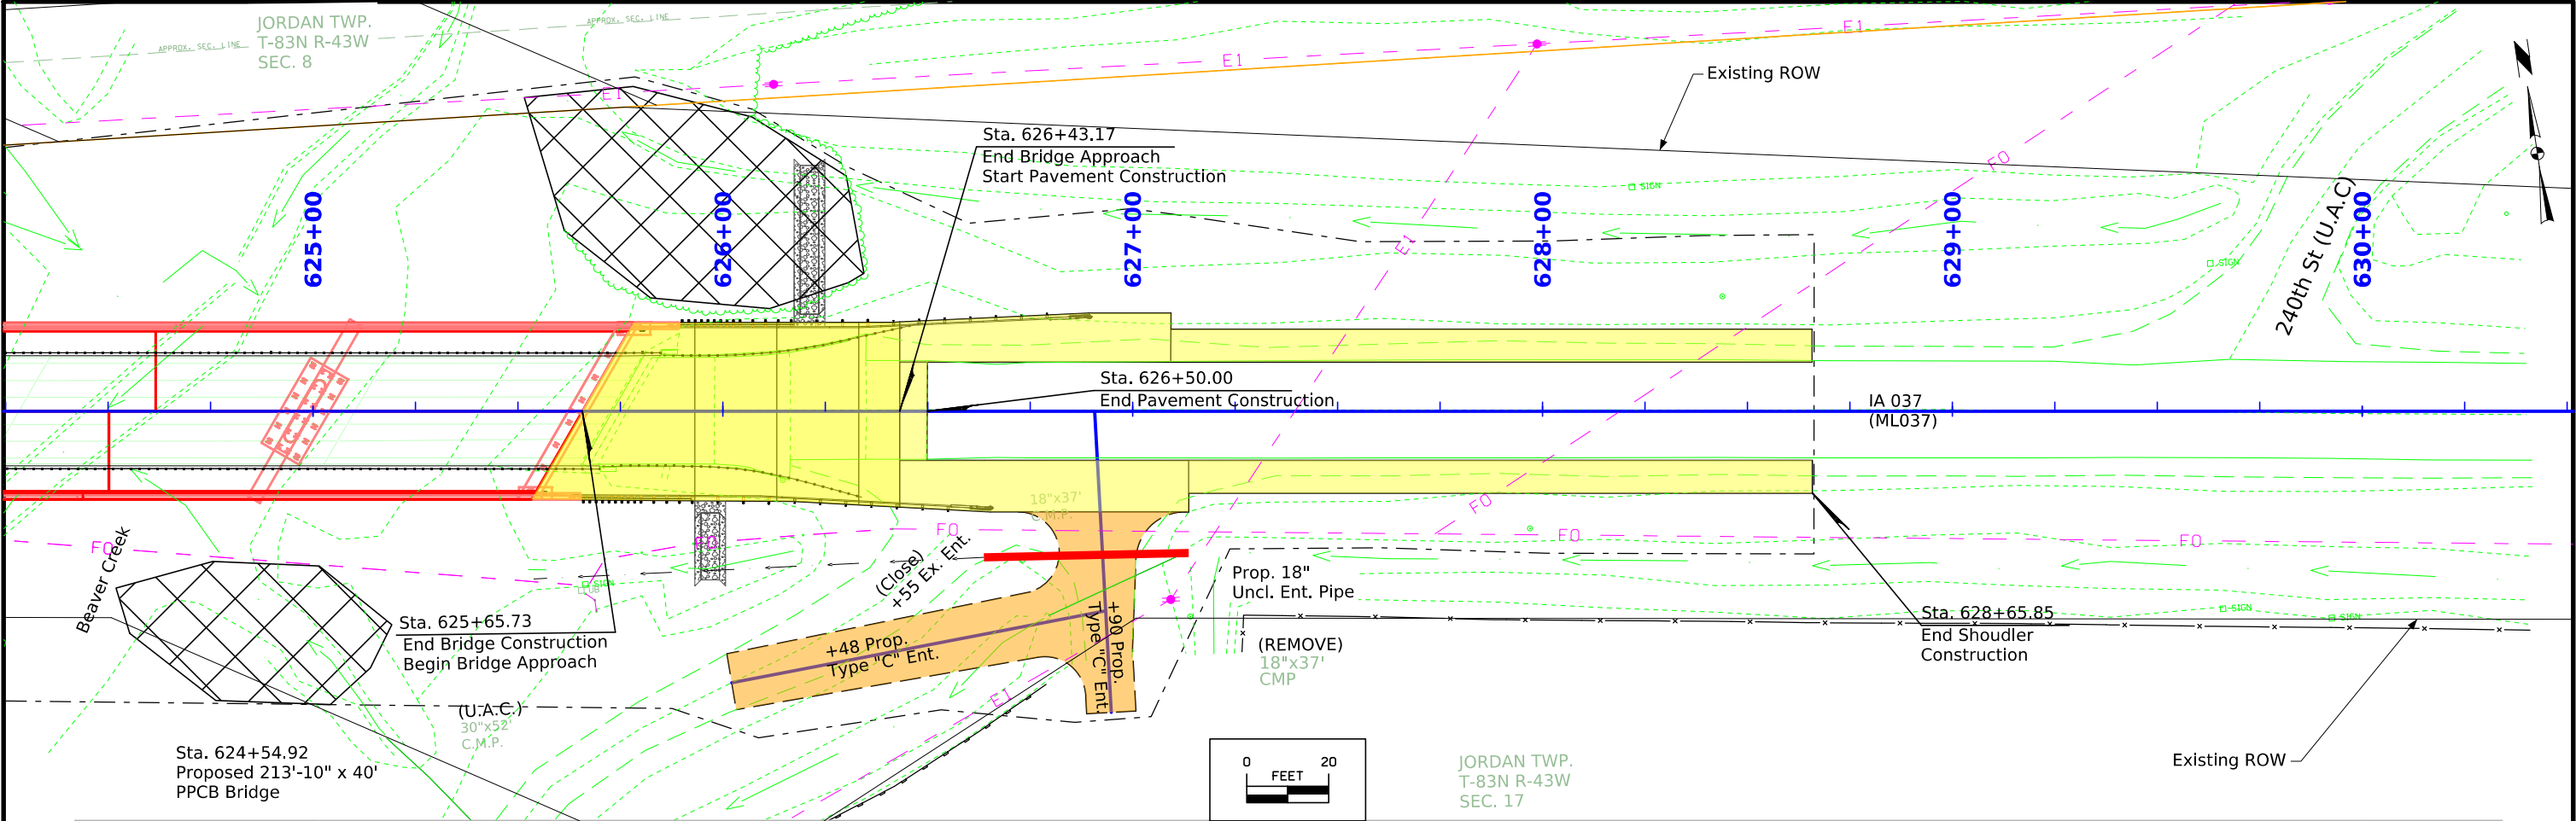

Survey Information

SURVEY INDEX

County: Monona
PIN: 24-67-037-010
Project Number: BRF-037-1(056)--38-67, STPN-037-1(057)--2J-67
Location: Beaver Creek 4.4 mi E of IA 175
Type of Work: Bridge-Unspecified
Project Directory: 6703701024

Survey Personnel

Dave Overman – Survey Party Chief
Lee Budde – Survey Party Chief
Eric Green - Survey Party Chief
Jimmy Michael - Survey Party Chief
Jason Flaherty - Survey Party Chief
Ronaldo Polanco - Survey Party Chief
Matthew Schnieder – Assistant Survey Tech

Date(s) of Survey

Begin Date 12/12/2024
End Date 08/30/2025

General Information

This survey is for Beaver Creek 4.4 miles east of IA 175. This survey request was for approximately 0.2 miles of Highway 37 (Pear Ave to 240th St), over Beaver Creek. This project is a Full Field DTM survey.

Utility Information

For logging data and other utility details see Utility Survey and Ownership Report in the Utility folder of the PrelimSurvey project directory.

Project Control

Nearby Iowa Real Time Network reference stations were utilized to obtain horizontal and vertical control on 3 new primary project control points. Three five-minute observations were taken with a minimum two-hour time span between and used in a weighted average to obtain final coordinate values. For additional details of the control survey, contact the Preliminary Survey department.

PROJECT DATUM: NAD83(2011) for EPOCH 2010.00 (IaRTN 2019 ADJUSTMENT)
COORDINATE SYSTEM: IOWA REGIONAL COORDINATE SYSTEM ZONE 6
(U.S. SURVEY FOOT)
VERTICAL DATUM: NAVD88
GEOID MODEL: 2018u3

Alignment Information

The horizontal alignment for Highway 37 this survey is a retrace of State of Iowa State Highway Commission Federal Aid Project No.861. Total Distance inconsistency is 1.19 feet

Survey stationing relates to as built plan stationing as follows:

POT Sta. 610+20.2 Federal Aid Project No. 861
Survey POT Sta. 610+20.2

PI Sta. 615+56.0 Federal Aid Project No. 861
Survey PI Sta. 615+56.0

POT Sta. 620+79.4 Federal Aid Project No. 861
Survey POT Sta. 620+79.57


POT Sta. 631+17.7 Federal Aid Project No. 861
Survey POT Sta. 631+17.48

PI Sta. 634+19.4 Federal Aid Project No. 861
Survey PI Sta. 634+19.12

POT Sta. 637+19.9 Federal Aid Project No. 861
Survey POT Sta. 637+19.51

CONTROL POINT VICINITY MAP

This map is a guide to the vicinity of the primary project control points. Primary control is for use with RTK base stations and for RTN validation. Future surveys will use primary project control to establish temporary control as needed for construction or other surveying applications.

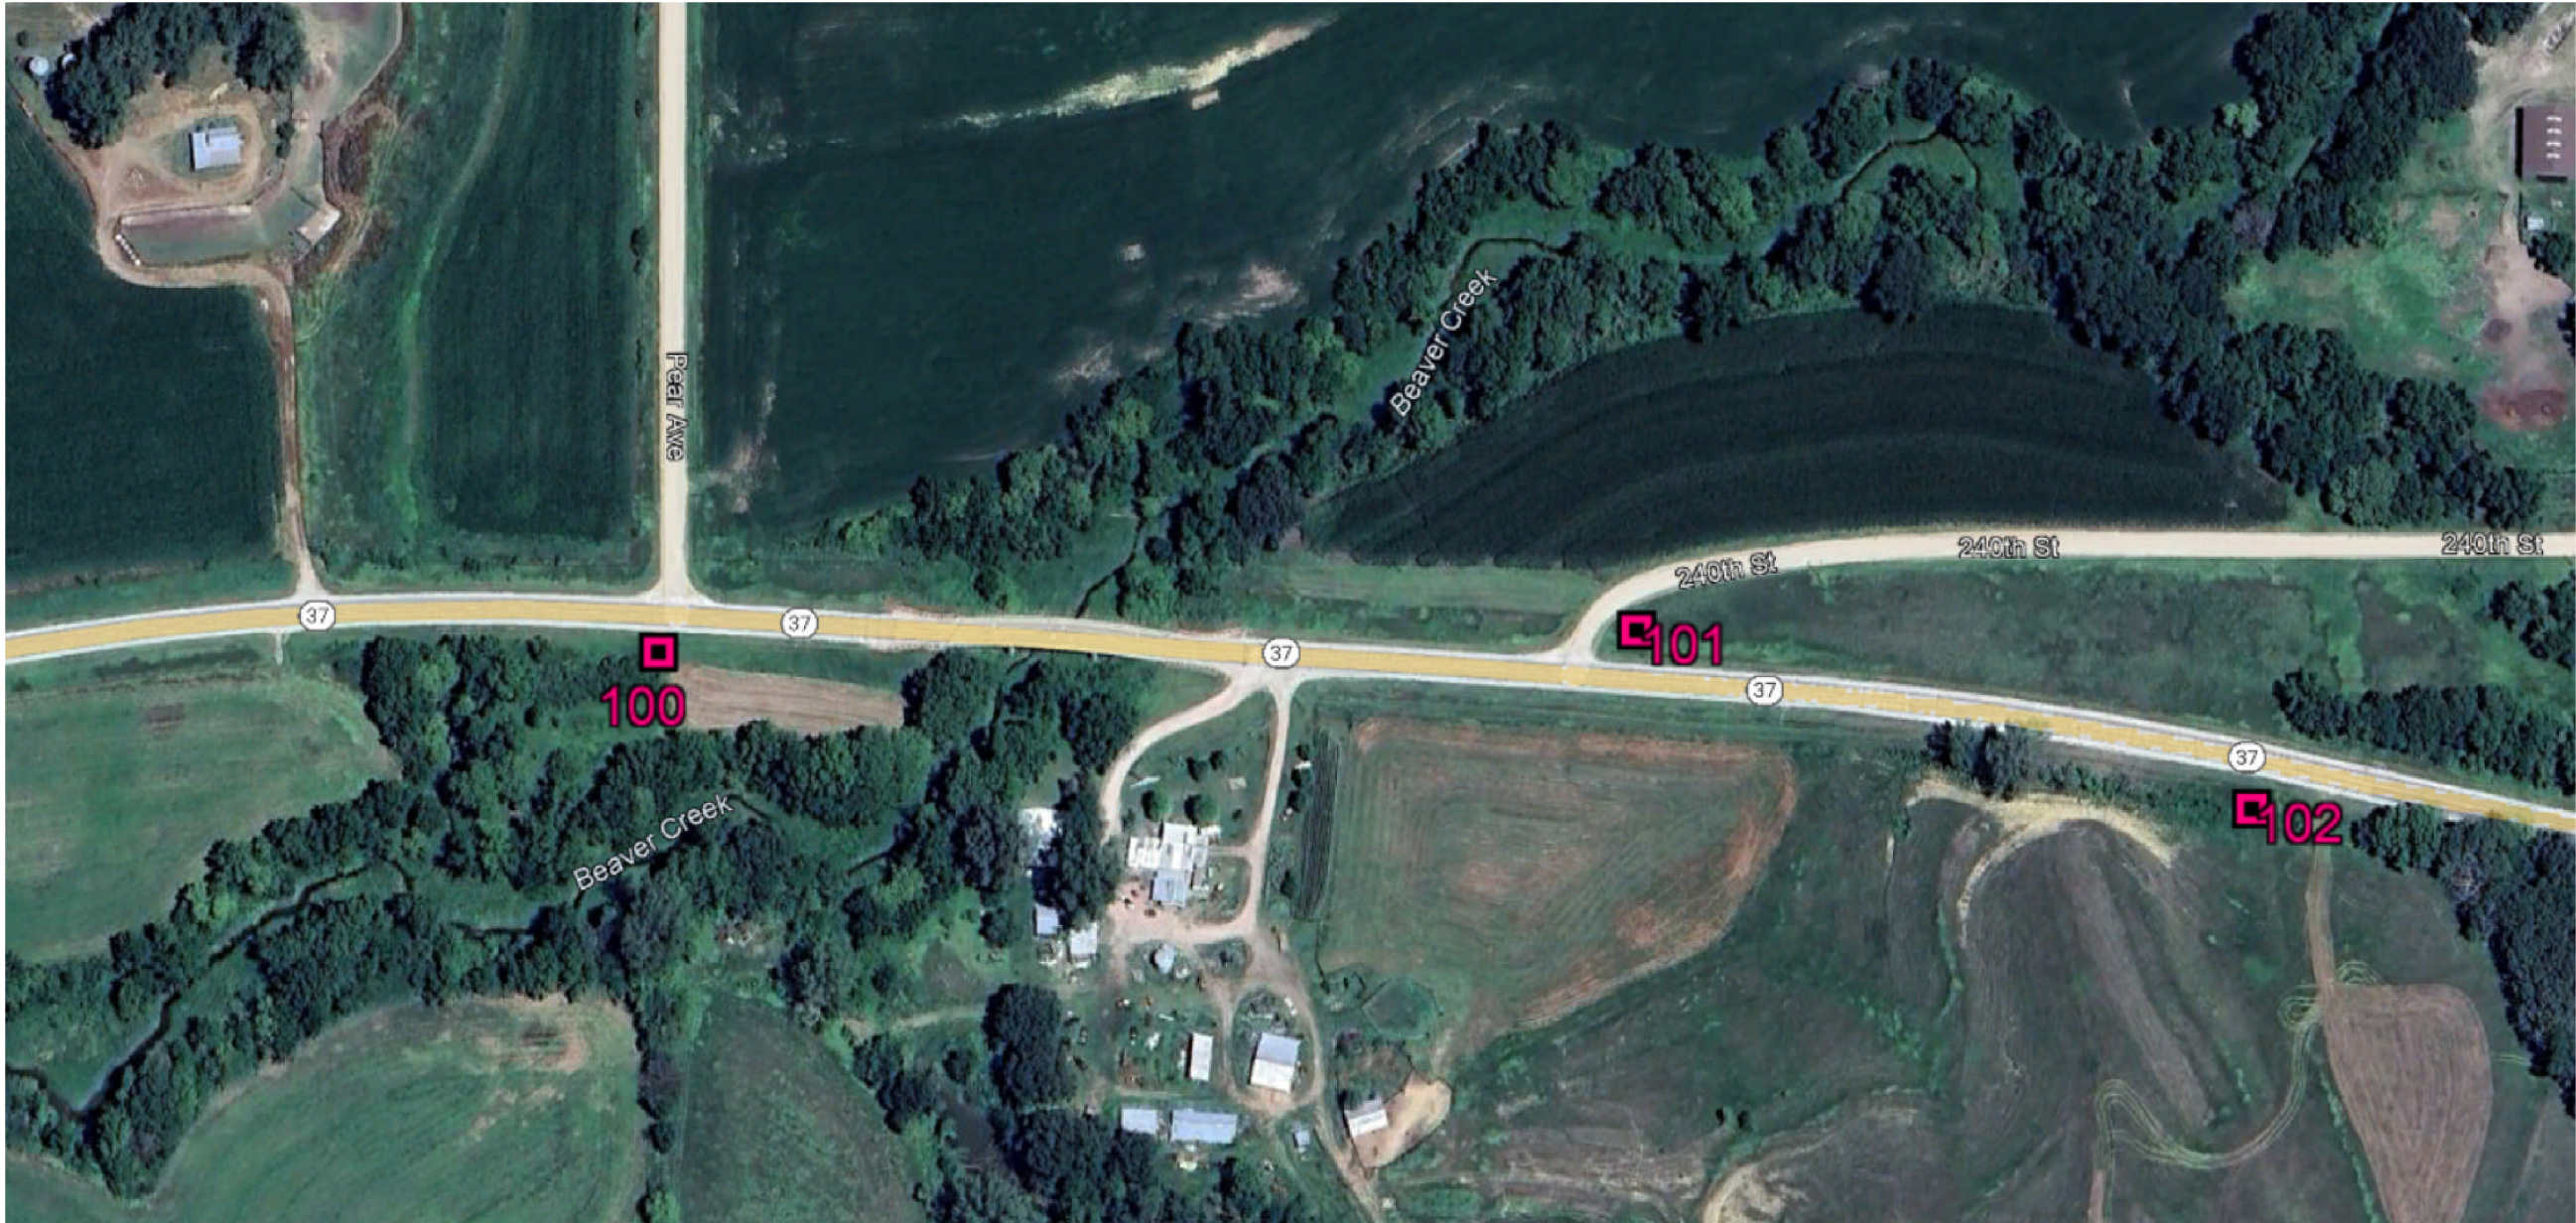

HORIZ. DATUM: NAD83(2011) for EPOCH 2010.00 (IaRTN 2019 Adjustment) - Iowa RCS Zone 06 (U.S. Survey Foot)

VERT. DATUM: NAVD88 - Geoid Model: 2018u2

Coordinate listing from next sheet will be used with laRTN for monument recovery. No other reference ties are given.


HORIZONTAL AND VERTICAL PROJECT CONTROL COORDINATE LISTING
HORIZ. DATUM: NAD83(2011) for EPOCH 2010.00 (IaRTN 2019 Adjustment)
Ia. Regional Coordinate System Zone 06 (U.S. Survey Foot)
VERT. DATUM: NAVD88
Geoid Model: 2018u2

Point Name	Nothing	Easting	Elevation	Code - Description
100	7240577.84	16461283.01	1156.26	FENO SET MON SOUTH OF PEAR AVE AND HWY 37 INTERSECTION
101	7240597.70	16462247.56	1161.81	FENO SET MON NE OF 240TH ST AND HWY 37 INTERSECTION
102	7240422.31	16462849.33	1188.70	FENO SET MON 700 FT EAST OF 240TH ST AND HWY 37 INTERSECTION

ALIGNMENT COORDINATES																				101_16 10/25/24
Line No.	Name	Location	Point on Tangent Station	Point on Tangent Y Northing	Point on Tangent X Easting	Begin Spiral Station	Begin Spiral Y Northing	Begin Spiral X Easting	Begin Curve Station	Begin Curve Y Northing	Begin Curve X Easting	Simple Curve PI or Master PI Station	Simple Curve PI or Master PI Y Northing	Simple Curve PI or Master PI X Easting	End Curve Station	End Curve Y Northing	End Curve X Easting	End Spiral Station	End Spiral Y Northing	End Spiral X Easting
1.0	1	ML037							610+20.96	7240488.997	16460245.61	615+56.77	7240648.913	16460756.99	620+80.33	7240613.21	16461291.6			
2.0	3	ML037							631+18.25	7240544.072	16462327.21	634+19.89	7240523.926	16462628.17	637+20.28	7240456.793	16462922.25			

SPIRAL OR CIRCULAR CURVE DATA																	101_17 1/17/24
Line No.	Name	Location	SCS	S	Ls	Ts	Es	Xc	Yc	L.T.	S.T.	C	T	L	R	E	Remarks
1.0	C1	ML037										21.186	535.802	1059.367	2865	49.671	
2.0	C2	ML037										9.03	301.64	602.031	3820	11.891	

NO ACCESS RIGHTS ARE TO BE ACQUIRED ON THIS PROJECT.

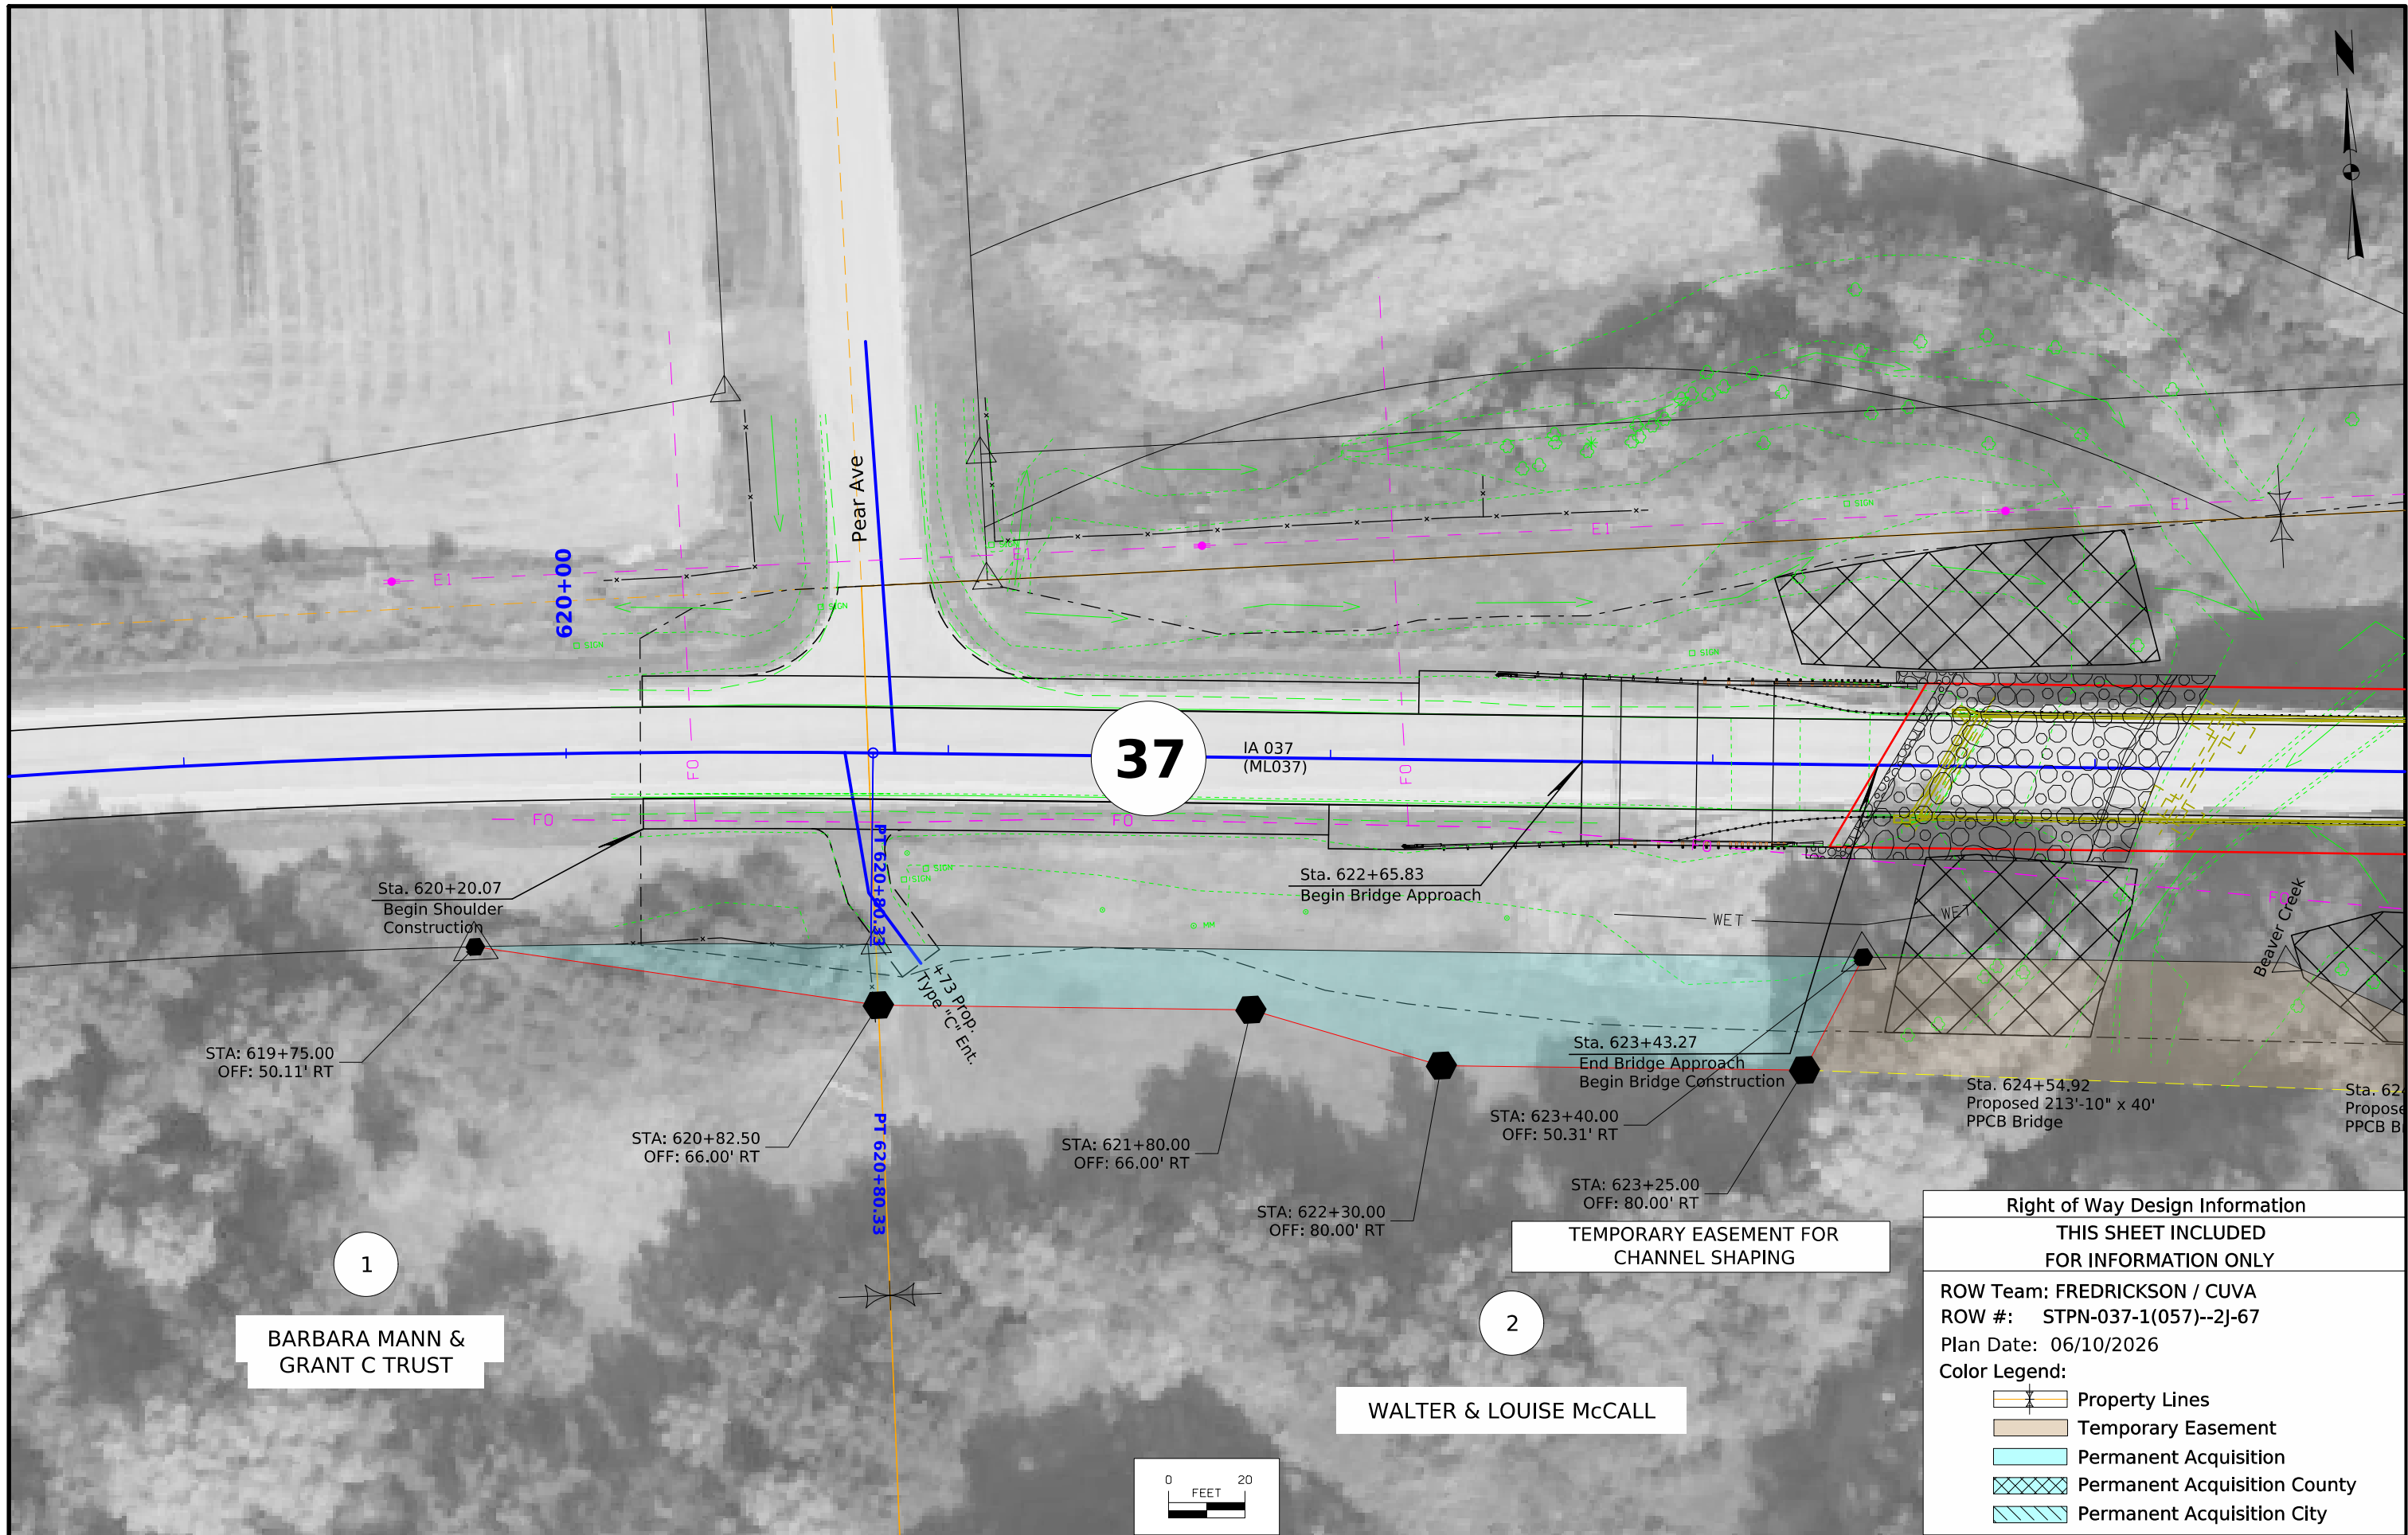

1
BARBARA MANN &
GRANT C TRUST

2
WALTER & LOUISE McCALL

Right of Way Design Information	
THIS SHEET INCLUDED FOR INFORMATION ONLY	
ROW Team: FREDRICKSON / CUVA	
ROW #: STPN-037-1(057)--2J-67	
Plan Date: 06/10/2026	
Color Legend:	
	Property Lines
	Temporary Easement
	Permanent Acquisition
	Permanent Acquisition County
	Permanent Acquisition City

TRAFFIC CONTROL PLAN

IA 37
Both lanes of IA 37 will be closed to traffic for the duration of the project. Offsite detour shall be as shown on J sheets.

State Hwy 175
Maintain traffic for the duration of the project.

Pear Ave
Maintain traffic for the duration of the project.

240th St
Maintain traffic for the duration of the project.

Private Entrances
Maintain traffic for the duration of the project.

Monona County Traffic Control Statement

The Bridge on IA 37 over Beaver Creek, 212’ x 26’ Continuous Steel I-Beam Bridge Built in 1942, located 4.4 mi E of IA 175. The posted speed limit is 55mph and 2022 AADT is 780 VPD with 21% trucks.


Traffic Control

Traffic will be detoured off-site during the project. This route will follow State Hwy 175 North, then East on County Hwy 34, then South on County Hwy L32.

Intersection of drives within 1,000 feet of the bridge:

- Field Entrance: 600 feet west of the bridge, North and South side (to remain open)
- Pear Ave: 300 feet west of the bridge, North side (to remain open)
- Residential Entrance: 100 feet east of bridge (to remain partially open)
- 240th St: 300 feet east of bridge (to remain open)

Traffic control will involve safety closures and detour signage.

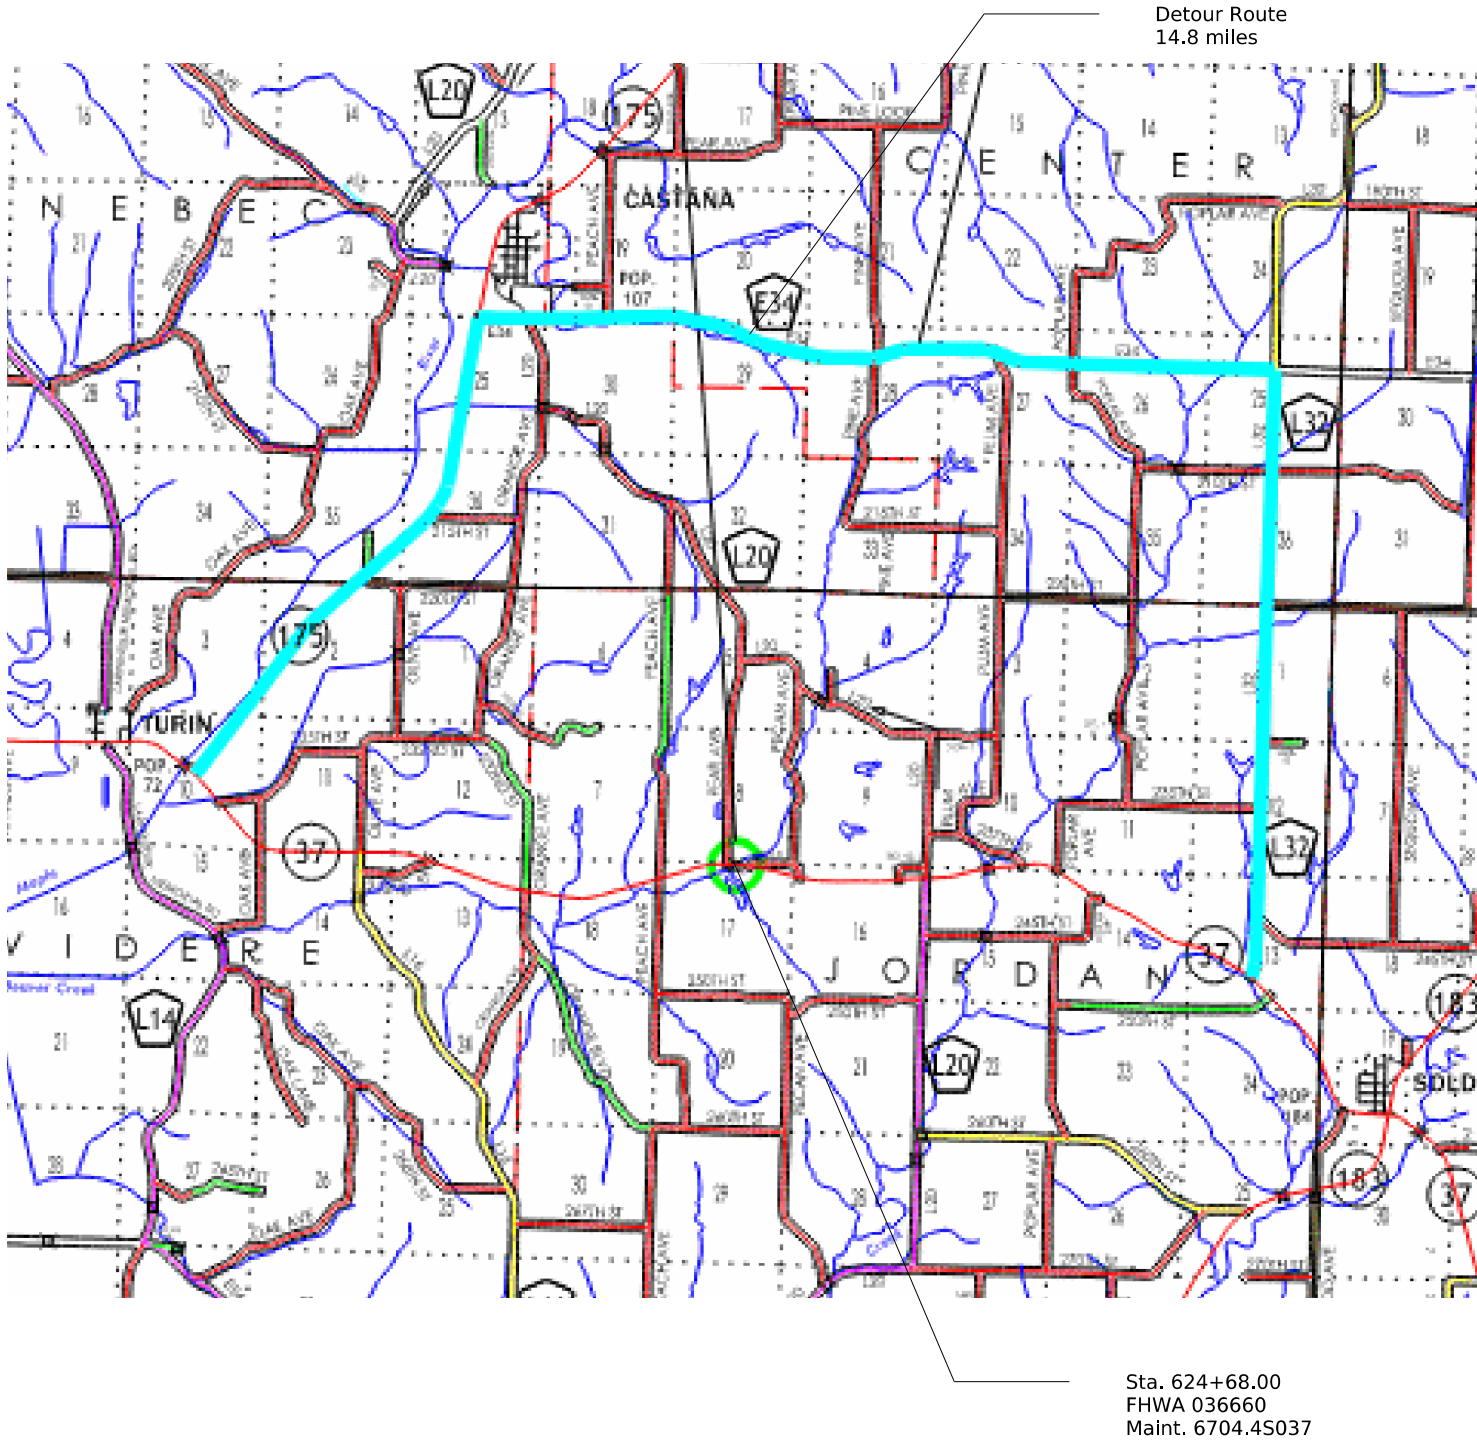

NOT TO SCALE

100_19 10/15/24 PERIMETER AND SLOPE SEDIMENT CONTROL DEVICE Possible Standards: EC-204							
Line No.	Station From	Station To	Side	Sediment Control Device Type	Diameter Size	Length (LF)	Remarks
1.0	620+20.00	623+80.00	Left	Perimeter and Slope	12 inch	360.00	
2.0	620+20.00	623+80.00	Right	Perimeter and Slope	12 inch	400.00	
3.0	625+25.00	628+75.00	Left	Perimeter and Slope	12 inch	350.00	
4.0	625+25.00	628+75.00	Right	Perimeter and Slope	12 inch	470.00	
Total:						1580	

100_34
11/30/25

STORMWATER DRAINAGE BASIN

Refer to EC Standards and 570s Details.

Line No.	Basin No.	Station From	Station To	Direction of Traffic	Side	Discharge Station	Discharge Direction	Total Disturbed Area (ACRES)	Disturbed Area with Storage Provided (ACRES)	Disturbed Area without Storage Provided (ACRES)	Best Management Practice	Total Storage Volume Provided (CF)	Total Storage Volume Required (CF)	Storage Volume Met	Remarks
	1	620+20.00	628+65.00			624+10.00	S	2.0	2.0		Silt Fence for Ditch Check (EC-201)	7216.00	7200.0		

--

110_12 1/13/23 POLLUTION PREVENTION PLAN This project is regulated by the requirements of the Iowa Department of Natural Resources (DNR) National Pollutant Discharge Elimination System (NPDES) General Permit No. 2 OR an Iowa Department of Natural Resources (DNR) National Pollutant Discharge Elimination System (NPDES) individual storm water permit. The Contractor shall carry out the terms and conditions of this permit and the Pollution Prevention Plan (PPP). This Base PPP includes information on Roles and Responsibilities, Project Site Description, Controls, Maintenance Procedures, Inspection Requirements, Non-Storm Water Controls, Potential Sources of Off Right-of-Way Pollution, and Definitions. This plan references other documents rather than repeating the information contained in the documents. A copy of this Base Pollution Prevention Plan, amended as needed during construction, will be readily available for review. All contractors shall conduct their operations in a manner that controls pollutants, minimizes erosion, and prevents sediments from entering waters of the state and leaving the highway right-of-way. The Contractor shall be responsible for compliance and implementation of the PPP for their entire contract. This responsibility shall be further shared with subcontractors whose work is a source of potential pollution as defined in this PPP. I. ROLES AND RESPONSIBILITES A. Designer: - Prepares Base PPP included in the project plan. - Prepares Notice of Intent (NOI) submitted to Iowa DNR. - Is signature authority on the Base PPP. If consultant designed, signature from Contracting Authority is also required. B. Contractor: - Signs a co-permittee certification statement adhering to the requirements of the NPDES permit and this PPP. All co-permittees are legally required under the Clean Water Act and the Iowa Administrative Code to ensure compliance with the terms and conditions of this PPP. - Designates a Water Pollution Control Manager (WPCM), who has the duties and responsibilities as defined in Section 2602 of the Standard Specifications. - Submits an Erosion Control Implementation Plan (ECIP) and ECIP updates according to Section 2602 of the Standard Specifications. - Installs and maintains appropriate controls. This work may be subcontracted as documented through Subcontractor Request Forms (Form 830231). - Supervises and implements good housekeeping practices according to Paragraph III, C, 2. - Conducts joint required inspections of the site with inspection staff. When Contractor is not mobilized on site, Contractor may delegate this responsibility to a trained or certified subcontractor. Contracting Authority also may waive joint inspection requirement during winter shutdown. In both circumstances, WPCM (or trained or certified delegate from the Contractor) is still responsible to review and sign inspection reports. - Complies with training and certification requirements of Section 2602 of the Standard Specifications. - Submits amended PPP site map according to Section 2602 of the Standard Specifications. C. Subcontractors: - Sign a co-permittee certification statement adhering to the requirements of the NPDES permit and this PPP if: responsible for sediment or erosion controls; involved in land disturbing activities; or perorming work that is a source of potential pollution as defined in this PPP. Subcontracted work items are identified in Subcontractor Request Forms (Form 830231). All co-permittees are legally required under the Clean Water Act and the Iowa Administrative Code to ensure compliance with the terms and conditions of this PPP. - Implement good housekeeping practices according to Paragraph III, C, 2. D. RCE/Project Engineer: - Is Project Storm Water Manager. - On projects where DOT is the Contracting Authority, is current with erosion control training or certification. - Takes actions necessary to ensure compliance with storm water requirements including, where appropriate, issuing stop work orders, and directing additional inspections at construction project sites that are experiencing problems with achieving permit compliance. - Orders the taking of measures to cease, correct, prevent, or minimize the consequences of non-compliance with the storm water requirements of the Applicable Permit. - Supervises all work necessary to meet storm water requirements at the Project, including work performed by contractors and subcontractors. - Requires employees, contractors, and subcontractors to take appropriate responsive action to comply with storm water requirements, including requiring any such person to cease or correct a violation of storm water requirements, and to order or recommend such other actions as necessary to meet storm water requirements. - Is familiar with the Project PPP and storm water site map. - On projects where DOT is Contracting Authority, is responsible for periodically monitoring inspection reports to determine whether deficiencies identified in inspection reports were adequately and timely addressed, and if not, has the authority and responsibility to direct immediate actions to correct the deficiencies. - Is the point of contact for the Project for regulatory officials, Inspector, contractors, and subcontractors regarding storm water requirements. - Is signature authority on Notice of Discontinuation. - Maintains an up-to-date record of contractors, subcontractors, and subcontracted work items through Subcontractor Request Forms (Form 830231). - Makes information to determine permit compliance available to the DNR upon their request.				110_12 1/13/23 POLLUTION PREVENTION PLAN E. Inspector: - Updates PPP through fieldbook entries and storm water site inspection reports if there is a change in design, construction, operation, or maintenance which has a significant effect on the discharge of pollutants from the project. - Makes information to determine permit compliance available to the DNR upon their request. - Conducts joint required inspections of the site with the contractor/subcontractor. - Completes an inspection report after each inspection. - Is signature authority on storm water inspection reports. II. PROJECT SITE DESCRIPTION A. This Pollution Prevention Plan (PPP) is for the construction of a Bridge Replacement. B. This PPP covers approximately 2.0 acres with an estimated 2.0 acres being disturbed. The portion of the PPP covered by this contract has 2.0 acres disturbed. C. The PPP is located in an area of two soil associations (Monona - Ida - Napier, Ida - Hamburg). The estimated weighted average runoff coefficient number for this PPP after completion will be 0.46. D. Storm Water Site Map is located in the R sheets. Proposed slopes are shown in cross sections, details, or standard road plans. Supplemental information is located in the Tabulations in the C or CE sheets. E. The base storm water site map is amended by contract modifications and progress payments (fieldbook entries) of completed erosion control work. Also, due to project phasing, erosion and sediment controls shown on project plans may not be installed until needed, based on site conditions. For example, silt fence ditch checks will typically not be installed until the ditch has been installed. Installed locations may also be modified from tabulation locations by field staff. Installed locations will be documented by fieldbook entries and amended PPP site map. F. Runoff from this work will flow into Beaver Creek. III. CONTROLS A. The Contractor’s ECIP specified in Article 2602.03 of the Standard Specifications for accomplishment of storm water controls should clearly describe the intended sequence of major activities, and for each activity define the control measure and the timing during the construction process that the measure will be implemented. B. Preserve vegetation in areas not needed for construction. C. Sections 2601 and 2602 of the Standard Specifications define requirements to implement erosion and sediment control measures. Actual quantities used and installed locations may vary from the Base PPP and amendment of the plan will be documented via fieldbook entries, amended PPP site map, or by contract modification. Additional erosion and sediment control items may be required as determined by the inspector and/or contractor during storm water site inspections. If the work involved is not applicable to any contract items, the work will be paid for according to Article 1109.03 paragraph B of the Standard Specifications. 1. EROSION AND SEDIMENT CONTROLS a. Stabilization Practices - Site plans will ensure that existing vegetation or natural buffers are preserved where attainable and disturbed portions of the site will be stabilized. - Initialize stabilization of disturbed areas immediately after clearing, grading, excavating, or other earth disturbing activities have: - Permanently ceased on any portion of the site, or - Temporarily ceased on any portion of the site and will not resume for a period exceeding 14 calendar days. - Staged permanent and/or temporary stabilizing seeding and mulching shall be completed as the disturbed areas are completed. Incomplete areas shall be stabilized according to paragraph III, C, 1, a, 2, b above. - Permanent and Temporary Stabilization practices to be used for this project are located in the storm water site map, Estimated Project Quantities (100-0A, 100-1A, or 100-1C), and Estimate Reference Information (100-4A) located in the C or R sheets. Typical drawings detailing construction of the practices to be used on this project are referenced in the Standard Road Plans Tabulation (105-4) in the C or R sheets. - Preservation of existing vegetation within right-of-way or easements will act as vegetative buffer strips. - Preservation of topsoil: Bid items to be used for this project are located in the Estimated Project Quantities (100-0A, 100-1A, or 100-1C) and Estimate Reference Information (100-4A) located in the C or R sheets. Additional information may be found in the Tabulations in the C or T Tabulation sheets, or is referenced in Section 2105 of the Standard Specifications. b. Structural Practices - Structural practices will be implemented to divert flows from exposed soils and detain or otherwise limit runoff and the discharge of pollutants from exposed areas of the site. Additionally, structural practices may include: silt basins that provide 3600 cubic feet of storage per acre drained or equivalent sediment controls, outlet structures that withdraw water from surface when discharging basins, and controls to direct storm water to vegetated areas. - Structural practices to be used for this project are located in the storm water site map, Estimated Project Quantities (100-0A, 100-1A, or 100-1C), and Estimate Reference Information (100-4A) located in the C or R sheets, as well as all other item specific Tabulations. Typical drawings detailing construction of the devices to be used on this project can be found on the B or R sheets or are referenced in the Standard Road Plans Tabulation (105-4) located in the C or R sheets.					
FILE NO.	32859	ENGLISH	DESIGN TEAM	Stanlev Consultants Inc.	MONONA COUNTY	PROJECT NUMBER	BRF-037-1(056)--38-67	SHEET NUMBER	RC.4

11/17/2025 2:00:25 PM

BBEH.MONEING@IOWAID

110_12
1/13/23

POLLUTION PREVENTION PLAN

c. Storm Water Management

Measures shall be installed during the construction process to control pollutants in storm water discharges that will occur after construction operations have been completed. This may include velocity dissipation devices at discharge locations and along length of outfall channel as necessary to provide a non-erosion velocity flow from structure to water course. If included with this project, these items are located in the storm water site map and Estimated Project Quantities (100-0A, 100-1A, or 100-1C) and Estimate Reference Information (100-4A) located in the C or R sheets, as well as all other item specific Tabulations. Typical drawings detailing construction of the practices to be used on this project are referenced in the Standard Road Plans Tabulation. The installation of these devices may be subject to Section 404 of the Clean Water Act.

2. OTHER CONTROLS

Contractor disposal of unused construction materials and construction material wastes shall comply with applicable state and local waste disposal, sanitary sewer, or septic system regulations. In the event of a conflict with other governmental laws, rules and regulations, the more restrictive laws, rules or regulations shall apply.

a. Vehicle Entrances and Exits - Construct and maintain entrances and exits to prevent tracking of sediments onto roadways.

b. Material Delivery, Storage and Use - Implement practices to prevent discharge of construction materials during delivery, storage, and use.

c. Stockpile Management - Install controls to reduce or eliminate pollution of storm water from stockpiles of soil and paving.

d. Waste Disposal - Do not discharge any materials, including building materials, into waters of the state, except as authorized by a Section 404 permit.

e. Spill Prevention and Control - Implement chemical spill and leak prevention and response procedures to contain and clean up spills and prevent material discharges to the storm drain system and waters of the state.

f. Concrete Residuals and Washout Wastes - Waste shall not be discharged to a surface water and is not allowed to adversely affect a water of the state. Designate temporary concrete washout facilities for rinsing out concrete trucks. Provide directions to truck drivers where designated washout facilities are located. Designated washout areas should be located at least 50 feet away from storm drains, streams or other water bodies. Care should be taken to ensure these facilities do not overflow during storm events.

g. Concrete Grooving/Grinding Slurry - Do not discharge slurry to a waterbody or storm drain. Slurry may be applied on foreslopes or removed from the project.

h. Vehicle and Equipment Storage and Maintenance Areas - Perform on site fueling and maintenance in accordance with all environment laws such as proper storage of onsite fuels and proper disposal of used engine oil or other fluids on site. Employ washing practices that prevent contamination of surface and ground water from wash water. Wash waters must be treated in a sediment basin or alternative control that provides equivalent or better treatment prior to discharge.

i. Litter Management - Ensure employees properly dispose of litter. Minimize exposure of trash if exposure to precipitation or storm water would result in a discharge of pollutants.

j. Dewatering - Properly treat water to remove suspended sediment before it re-enters a waterbody or discharges off-site. Measures are also to be taken to prevent scour erosion at dewatering discharge point.

3. APPROVED STATE OR LOCAL PLANS

During the course of this construction, it is possible that situations will arise where unknown materials will be encountered. When such situations are encountered, they will be handled according to all federal, state, and local regulations in effect at the time.

IV. MAINTENANCE PROCEDURES

The Contractor is required to maintain all temporary erosion and sediment control measures in proper working order, including cleaning, repairing, or replacing them throughout the contract period. This shall begin when the features have lost 50% of their capacity.

V. INSPECTION REQUIREMENTS

A. Inspections shall be made jointly by the Contractor and the Contracting Authority's inspector at least once every seven calendar days. Storm water site inspections will include:

1. Date of the inspection.

2. Summary of the scope of the inspection.

3. Name and qualifications of the personnel making the inspection.

5. Review of erosion and sediment control measures within disturbed areas for the effectiveness in preventing impacts to receiving waters.

6. Major observations related to the implementation of the PPP.

7. Identification of corrective actions required to maintain or modify erosion and sediment control measures.

B. Include storm water site inspection reports in the Amended PPP. Incorporate any additional erosion and sediment control measures determined as a result of the inspection. Immediately begin corrective actions on all deficiencies found within 3 calendar days of the inspection and complete within 7 calendar days following the inspection. If it is determined that making the corrections less than 72 hours after the inspection is impracticable, it should be documented why it is impracticable and indicate an estimated date by which the corrections will be made.

VI. NON-STORM WATER DISCHARGES

110_12
1/13/23

POLLUTION PREVENTION PLAN

This includes subsurface drains (i.e. longitudinal and standard subdrains) and slope drains. The velocity of the discharge from these features may be controlled by the use of headwalls or blocks, Class A stone, erosion stone or other appropriate materials. This also includes uncontaminated groundwater from dewatering operations, which will be controlled as discussed in Section III of the PPP.

VII. POTENTIAL SOURCES OF OFF RIGHT-OF-WAY (ROW) POLLUTION

Silts, sediment, and other forms of pollution may be transported onto highway right-of-way (ROW) as a result of a storm event. Potential sources of pollution located outside highway ROW are beyond the control of this PPP. Pollution within highway ROW will be conveyed and controlled per this PPP.

VIII. DEFINITIONS

A. Base PPP - Initial Pollution Prevention Plan.

B. Amended PPP - Base PPP amended during construction. May include Plan Revisions or Contract Modifications for new items, storm water site inspection reports, fieldbook entries made by the inspector, amended PPP site map by the Contractor, ECIP, NOI, co-permittee certifications, and Subcontractor Request Forms. Items amending the PPP are stored electronically and are readily available upon request.

C. Fieldbook Entries - This contains the inspector’s daily diary and bid item postings.

D. Controls - Methods, practices, or measures to minimize or prevent erosion, control sedimentation, control storm water, or minimize contaminants from other types of waste or materials. Also called Best Management Practices (BMPs).

E. Signature Authority - Representative authorized to sign various storm water documents.

CERTIFICATION STATEMENT

I certify under penalty of law that this document and all attachments were prepared under my direction or supervision in accordance with a system designed to assure that qualified personnel properly gathered and evaluated the information submitted. Based on my inquiry of the person or persons who manage the system, or those persons directly responsible for gathering the information, the information submitted is, to the best of my knowledge and belief, true, accurate, and complete. I am aware that there are significant penalties for submitting false information, including the possibility of fine and imprisonment for knowing violations.

Signature

Printed or Typed Name

Signature

Seth Morling

Printed or Typed Name

FILE NO.32859

ENGLISH

DESIGN TEAM

Stanlev Consultants Inc.

MONONA

COUNTY

PROJECT NUMBER

BRF-037-1(056)--38-67

SHEET NUMBER

RC.5

11/17/2025 2:00:25 PM

SEEH.MORLING@IOWAID

LINE STYLE LEGEND OF LANDSCAPE SHEETS	
LINESTYLE	Design Element
-----	Living Snow Fence Single Row
-----	Living Snow Fence Double Row
-----	Mechanical Edge

CELL LEGEND OF LANDSCAPE SHEETS		
CELL	Design Element	Plant Diameter
⊕	Clearing	
⊙	Proposed Shrub	6 FT
⊙	Proposed Understory Tree	12 FT
⊙	Proposed Conifer Tree	18 FT
⊙	Proposed Overstory Tree	30 FT

PATTERN LEGEND OF LANDSCAPE SHEETS	
	Brush Clearing
	Clearing & Grubbing
	Spray Area

LINE STYLE LEGEND OF EROSION CONTROL SHEETS	
LINESTYLE	Design Element
	Silt Fence
	Perimeter and Slope Sediment Control Device (9")
	Perimeter and Slope Sediment Control Device (12")
	Perimeter and Slope Sediment Control Device (20")
	Open-Throat Curb Intake Sediment Filter
	Concentrated Flow
	Rock Check and Rock Check Dam
	Sheet Flow

CELL LEGEND OF EROSION CONTROL SHEETS	
CELL	Design Element
	Temporary Sediment Control basin
	Erosion Control for Circular Intake or Manhole Well
	Erosion Control for Rectangular Intake or Manhole Well
	Grate Intake Sediment Filter Bag
	Silt Basin
	Silt Fence Tail
	Stormwater Drainage Basin Discharge Point

PLAN VIEW COLOR LEGEND OF EROSION CONTROL SHEETS				
LINEWORK	Design Color No.			
Green	(2)		Existing Topographic Features and Labels	
Blue	(1)		Proposed Alignment, Stationing, Tic Marks, and Alignment Annotation	
Magenta	(5)		Existing Utilities	
Black	(0)		Permanent Erosion Control Features	
Blaze Orange	(222)		Temporary Erosion Control Features	
SHADING	Design Color No.		Transparency	
Citron	(234)		Mulching, All Types	50%
Light Brown	(238)		Special Ditch Control, Wood Excelsior Mat	0%
Grass Green	(233)		8FT Mow Strip	50%
Red	(3)		Delineates Restricted Areas	0%


PATTERN LEGEND OF EROSION CONTROL SHEETS	
	Seeding and Fertilizing
	Seeding and Fertilizing (Rural)
	Seeding and Fertilizing (Urban)
	Native Grass Seeding
	Salt Tolerant Seeding
	Wetland Grass Seeding
	Wildflower Seeding
	Sodding
	Turf Reinforcement Mat Type 1
	Turf Reinforcement Mat Type 2
	Turf Reinforcement Mat Type 3
	Turf Reinforcement Mat Type 4
	Slope Protection, Wood Excelsior Mat
	Transition Mat
	Rock Features, Permanent
	Rock Features, Temporary


EROSION CONTROL
LEGEND AND SYMBOL
INFORMATION SHEET

(COVERS SHEET SERIES R)






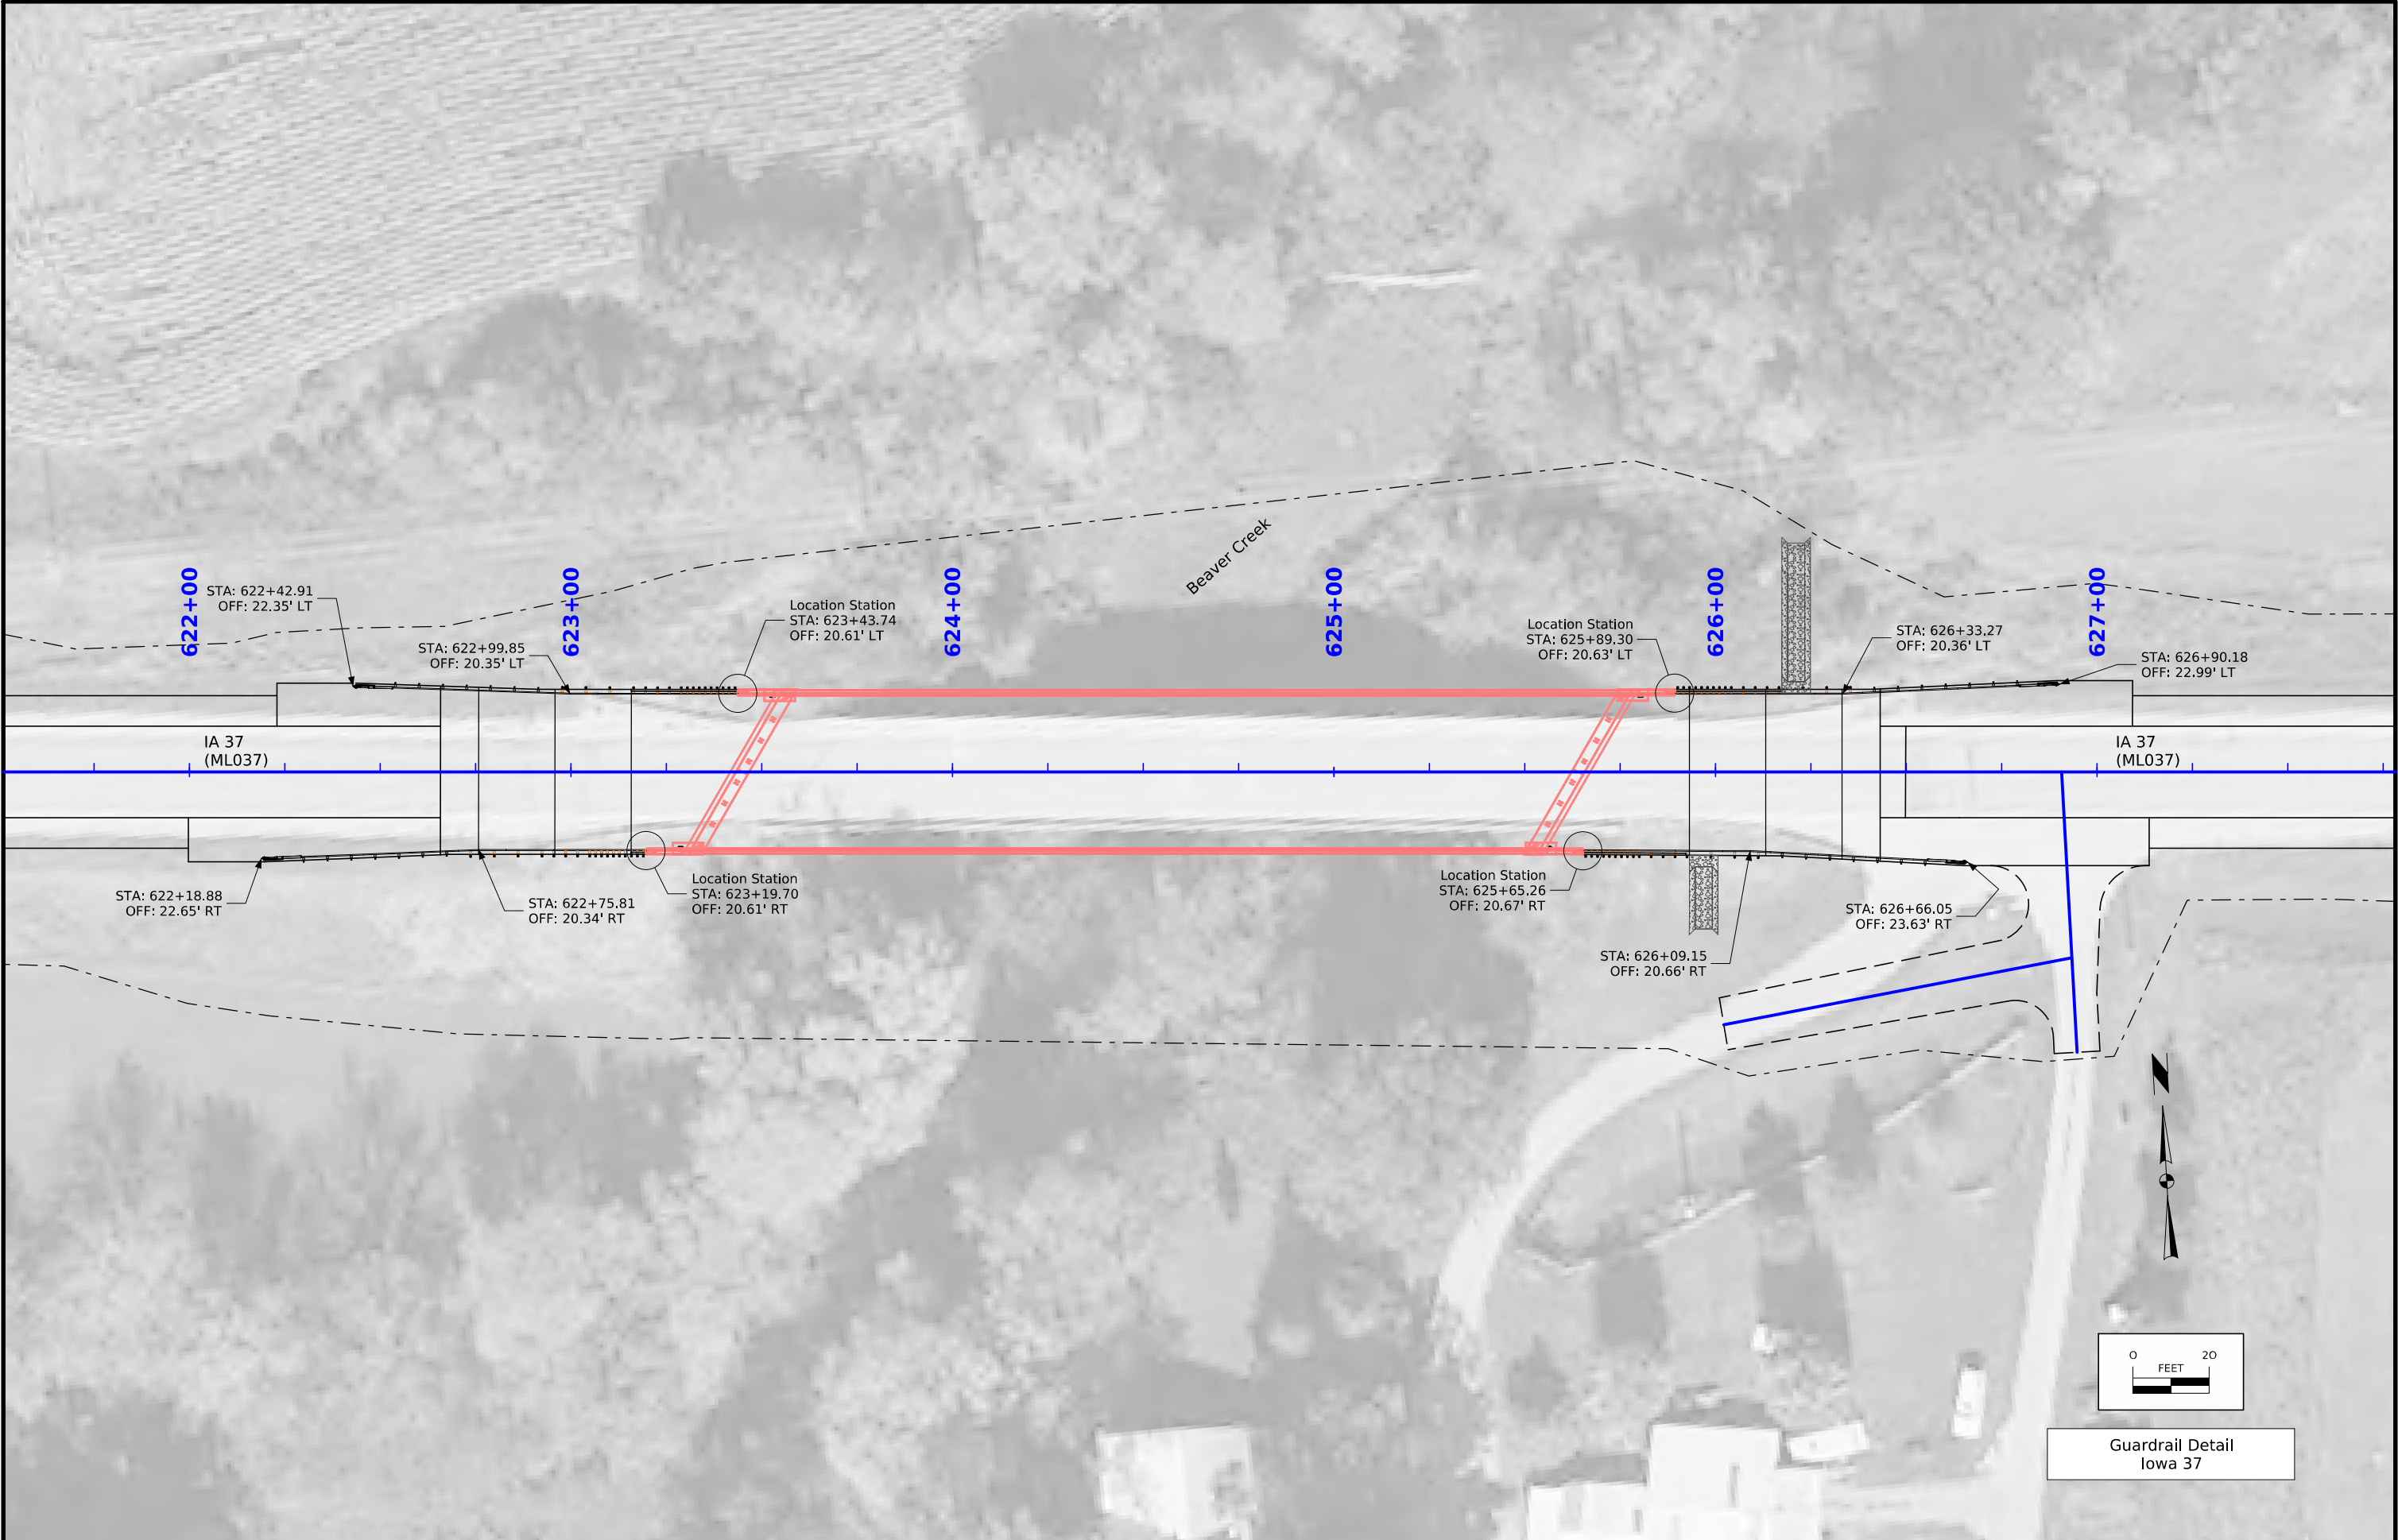

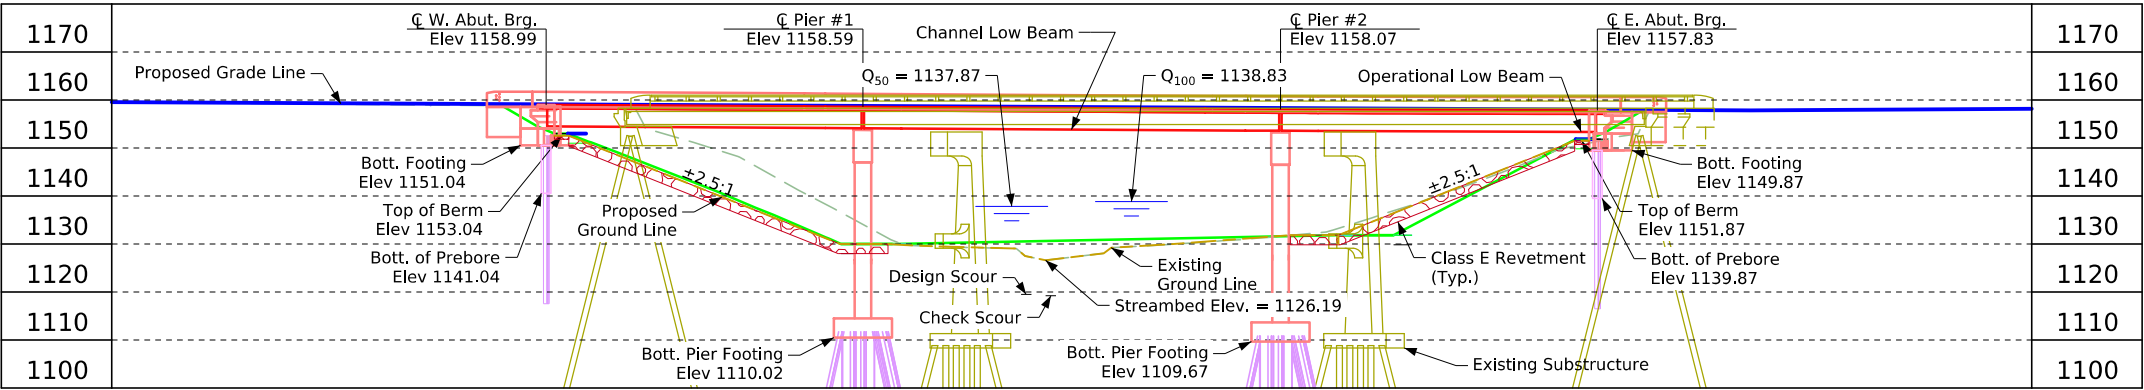

Longitudinal Section Along $\mathcal{C}$ Iowa 37

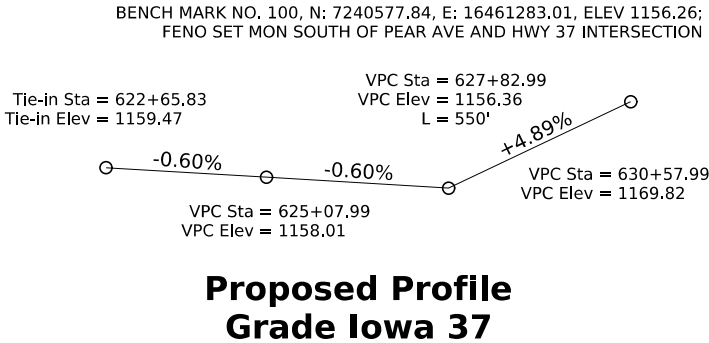

Hydraulic Data

Drainage Area = 6.44 sq. mi.
Stream Slope (HGL) = 40.5 ft./mi.
Avg. Low Water Stage = 1126.69

Q_{50} = 3,550 cfs
Stage = 1137.87
Channel Low Beam = 1154.16
Avg. Bridge Velocity = 6.93 fps
Freeboard = 16.29 ft

Q_{100} = 4,330 cfs
Stage = 1138.83
Operational Low Beam = 1153.62
Backwater = 0.27 ft
Avg. Bridge Velocity = 7.50 fps

Q_{200} = 5,160 cfs
Stage = 1139.76
Calculated Design Scour = 1119.1


Q_{500} = 6,160 cfs
Stage = 1140.77
Avg. Bridge Velocity = 8.62 fps
Calculated Check Scour = 1118.8

Utilities Legend:


- E1 - Electric Line - Unknown
- FO - Fiber Optic - Long Lines Broadband

Traffic Estimate

2024 AADT TRUCKS 710 V.P.D. 21 %

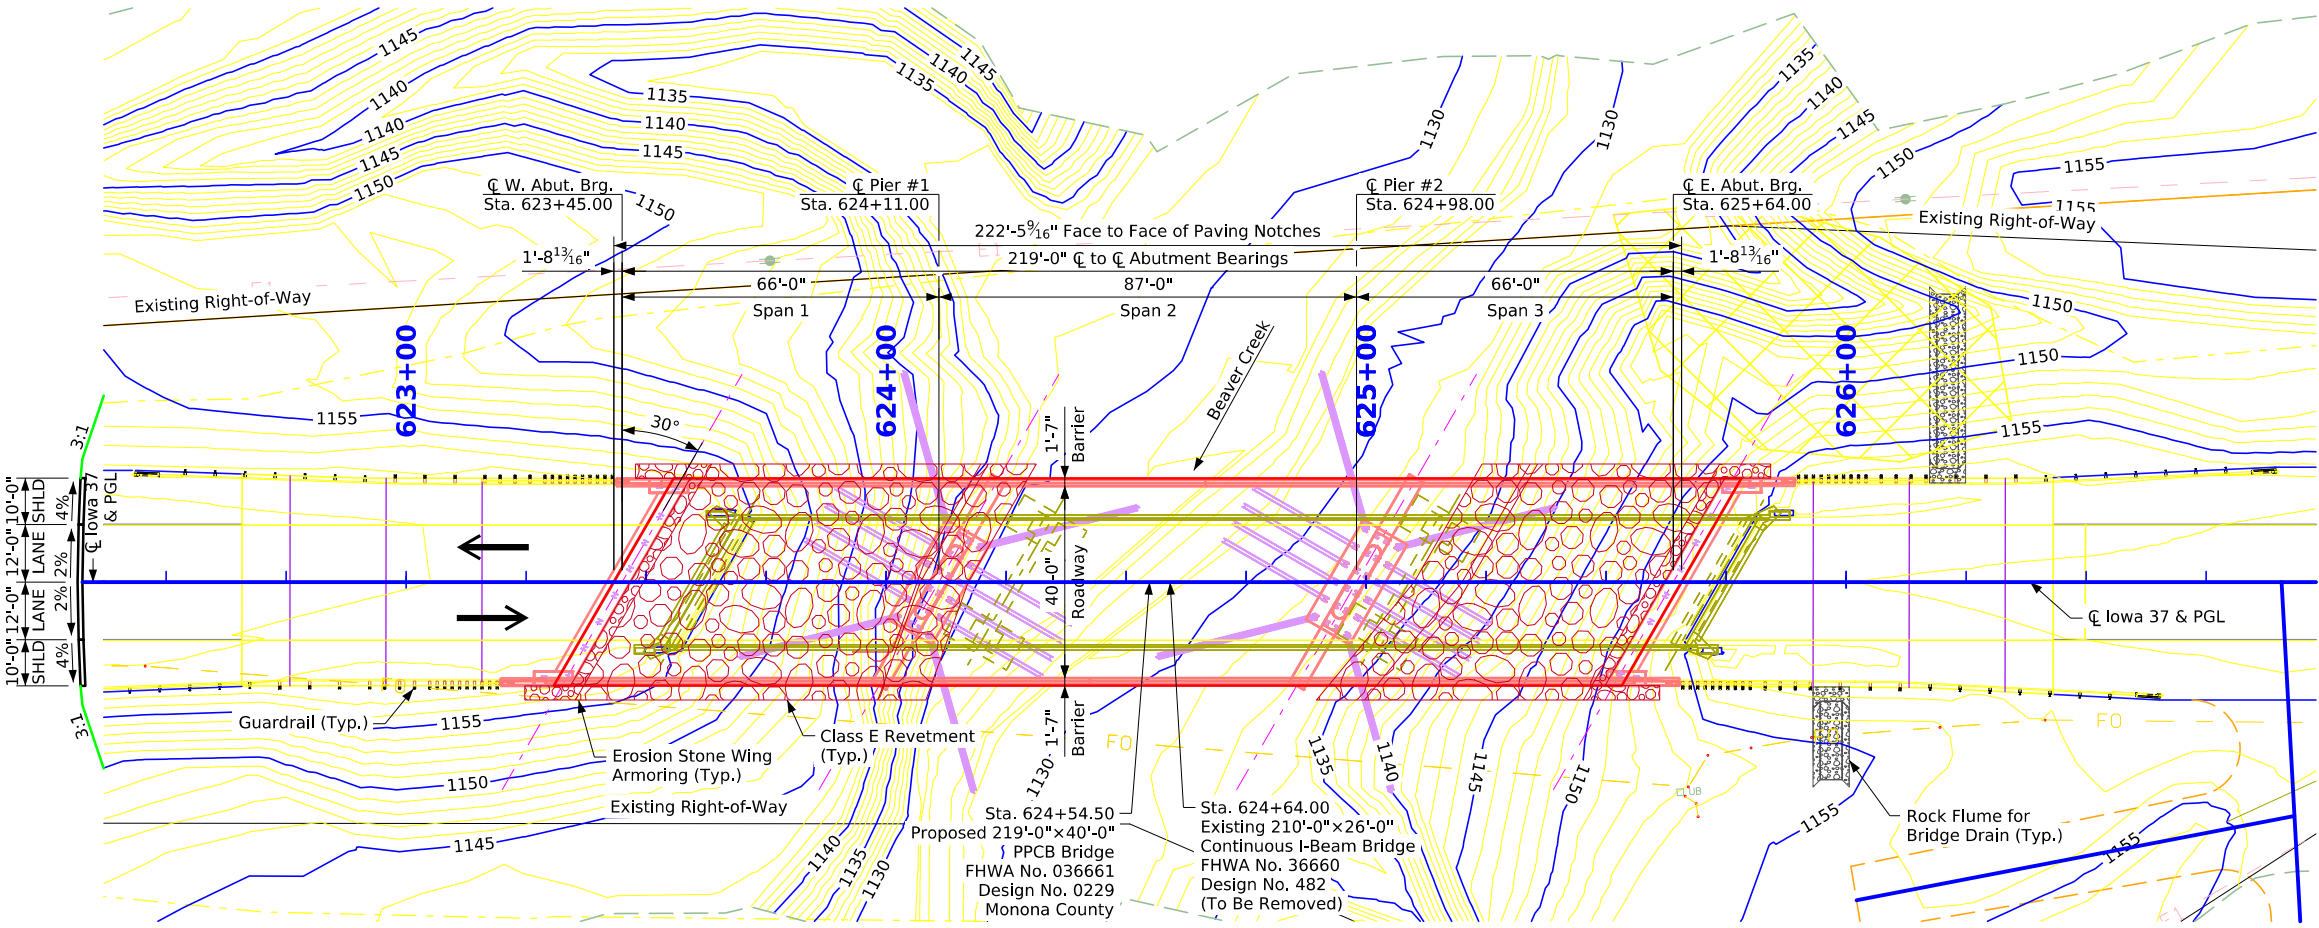

Situation Plan

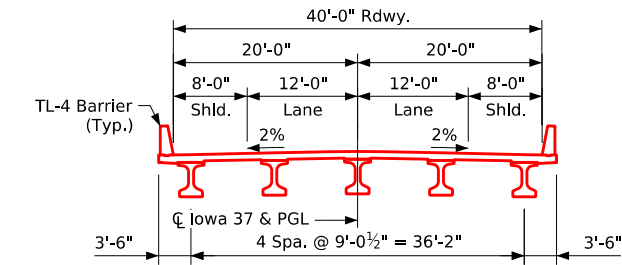

Typical Bridge Section (Looking East)

Location

Iowa 37 over Beaver Creek
T-83N R-43W
Section 17
Jordan Township
Monona County
FHWA No. 036661
Bridge Maint. No. 6704.45037
Latitude 42.007960°
Longitude -95.874831°

Hydraulic Design

I hereby certify that this engineering document was prepared by me or under my direct personal supervision and that I am a duly licensed Professional Engineer under the laws of the State of Iowa.

Signature: Mark D. Werner Date: 10-23-2025

Printed or Typed Name: Mark D. Werner

My license renewal date is December 31, 2025

Pages or sheets covered by this seal: V.1

Design For 30 Degree (L.A.)

219'-0"x40'-0" Prestressed Concrete Beam Bridge

65'-0" End Spans 85'-0" Interior Span

Situation Plan


STA. 624+54.50 (Iowa 37) Turn-in Date: Aug 2025

Monona County

IOWA DEPARTMENT OF TRANSPORTATION
Design No. 0229 Design Sheet No. 1 of 2 FHWA No. 036661


Design Notes

All units are in feet unless noted otherwise.
TL-4 Single Slope Bridge Railing proposed
Pier Type = Tee Piers
(Note: Alternate pier types to be considered during final design)
Beam Type = BTB Beams
Foundation type to be confirmed during final design.
Berm slopes to be confirmed during final design.
There is a potential for conflicts with existing foundations.
Existing pier footing pile could potentially interfere with proposed pier footing pile.

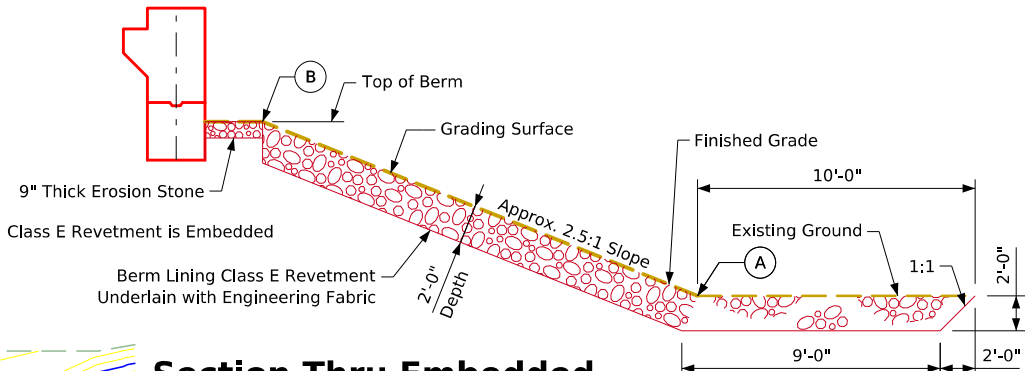

Berm Slope Location Table						
Points	West Abutment			East Abutment		
	Station	Offset	Elev.	Station	Offset	Elev.
A1	624+19.74	24.58' LT	1130.00	325+34.19	24.58' LT	1131.84
A2	623+98.31	24.58' RT	1130.00	624+99.67	24.58' RT	1131.84
B1	623+63.69	24.58' LT	1153.04	625+73.69	24.58' LT	1151.87
B2	623+35.31	24.58' RT	1153.04	625+44.57	24.58' RT	1151.87
W1	623+47.81	24.58' LT	1158.57	625+84.28	24.58' LT	1157.44
W2	623+24.72	24.58' RT	1158.57	625+61.19	24.58' RT	1157.43

Berm slope elevations reflect the grading surface.

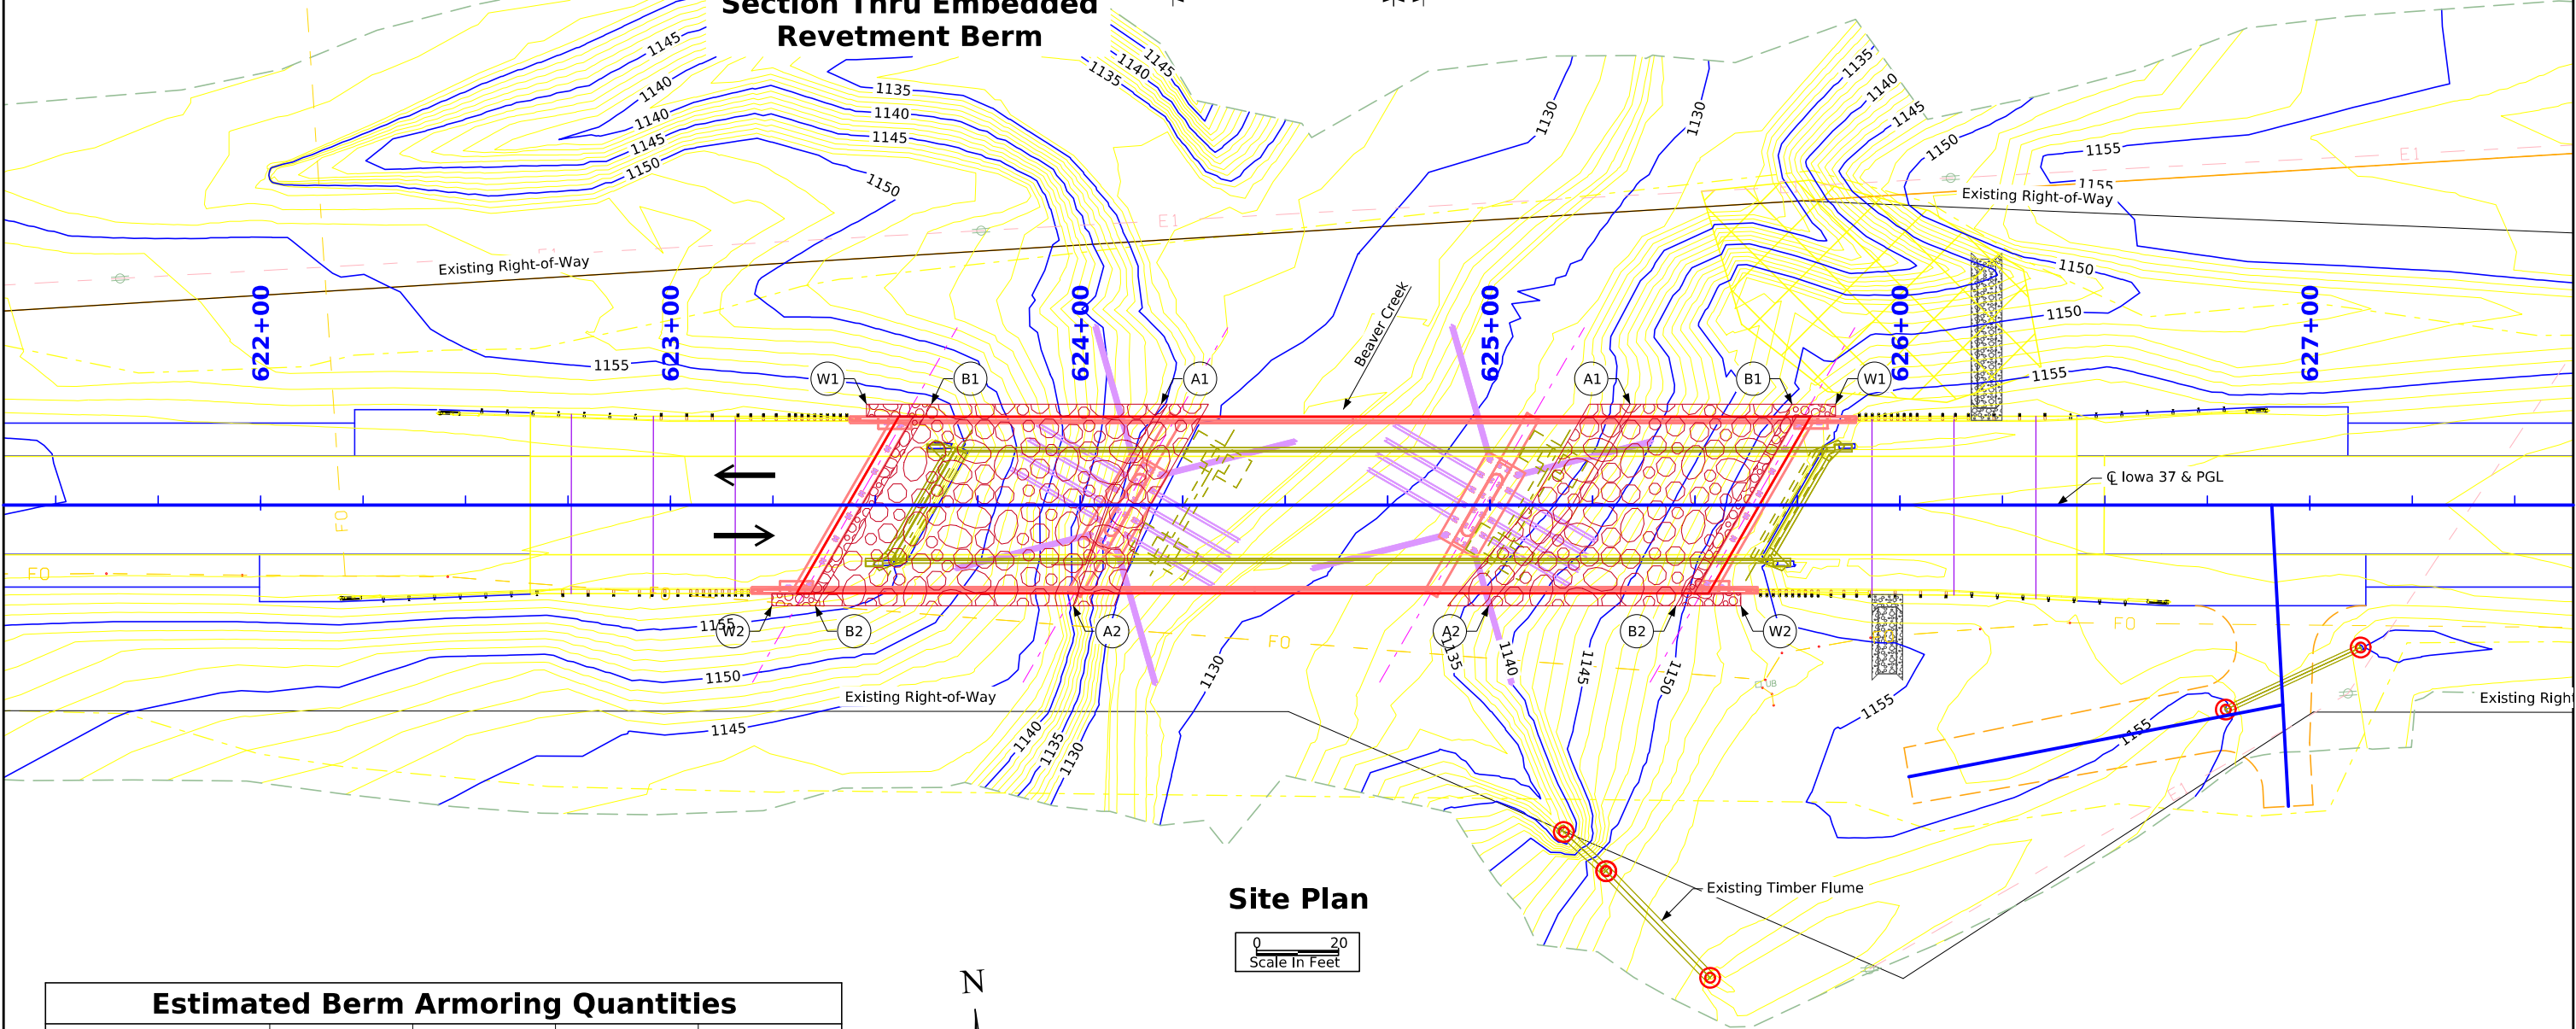

Estimated Berm Armoring Quantities				
Location	Revetment CL. E (Ton)	Erosion Stone (Ton)	Engineering Fabric (SY)	CL. 10 Channel Excavation (CY)
Berm Lining - West	600	10	650	400
Berm Lining - East	525	10	600	350
Totals	1,125	20	1,250	750

Excavation quantity calculated from grading surface. Excavation quantity if for embedded revetment core out only, and does not include excavation to the grading surface. Excavation quantity to the grading surface is determined by Road Design and included in the Road Plans.

Density used for Class E quantity calculations is 1.5 ton/cu. yd.

General Notes

This design is for the replacement of the existing 210'-0" x 26'-0" Continuous I-Beam Bridge, Monona Design No. 482, FHWA No. 36660, Maint No. 6704.45037.

Design For 30 Degree (L.A.)

219'-0" x 40'-0" Pretensioned Prestressed Concrete Beam Bridge

65'-0" End Spans 85'-0" Interior Span

Site Plan

STA. 624+54.50 (Iowa 37) Turn-in Date: Aug 2025

Monona County

IOWA DEPARTMENT OF TRANSPORTATION

Design No. 0229 Design Sheet No. 2 of 2 FHWA No. 036661

CROSS SECTION VIEW COLOR LEGEND			
Design Color No.	Feature	Design Color No.	Feature
Aggregate		Structural	
(64)	Choke Stone	(112)	Noise Wall
(42)	Engineering Fabric	(112)	Noise Wall Footing
(8)	Flooded Backfill	(112)	Retaining Wall Back
(92)	Macadam Stone	(112)	Retaining Wall Back Excavate
(20)	Modified	(112)	Retaining Wall Face
(12)	Plowing Shaping	(112)	Retaining Wall Front Excavate
(14)	Porous Backfill	(112)	Retaining Wall Front Footing
(8)	Revetment Class A	(112)	Retaining Wall MSE Gutter
(6)	Revetment Class B	(112)	Retaining Wall Reinforced Earth
(62)	Revetment Class C	Grading	
(188)	Revetment Class D	(8)	Behind Curb Cut
(28)	Revetment Class E	(6)	Granular
(12)	Shoulder Special Backfill	(13)	Granular Back Fill
(12)	Special Backfill	(48)	Rock Undercut
(20)	Subbase	(8)	Shoulder Earth Fill
(20)	Subbase Lower	(2)	Side Slopes
(20)	Subbase Upper	(226)	Side Slopes Dressing
(118)	Subgrade Treatment	Substrata	
Asphalt		(128)	Boulder Substrata
(207)	HMA Base Course	(48)	Broken Weathered Substrata
(207)	HMA Interim Course	(3)	Core Out Substrata
(207)	HMA Surface Course	(203)	Existing Pavement Substrata
Concrete		(6)	Loam Substrata
(0)	Barrier Concrete	(80)	Rock Substrata
(0)	Barrier Concrete Footing	(4)	Select Sand Substrata
(0)	Curb Gutter	(3)	Shale Substrata
(48)	Flowable Mortar	(10)	Topsoil Substrata
(0)	Median Concrete	Unsuitable / Waste	
(0)	PCC Pavement	(3)	Unsuitable Type A
(0)	Sidewalk	(13)	Unsuitable Type B
Shoulder		(11)	Unsuitable Type C
(209)	Shoulder HMA	(3)	Waste
(0)	Shoulder PCC		
(6)	Shoulder Granular		
Existing			
(0)	Existing Pavement		

NOTES:

Text

NOTES:

Text

CROSS SECTIONS
LEGEND AND INFORMATION SHEET

(COVERS SHEET SERIES W, X, Y, & Z)

