LETTING DATE 12-19-2023

PRELIMINARY ENGINEERING
IM-035-4(309)95--13-77

POLK/STORY COUNTY

INDEX OF SHEETS

No.	DESCRIPTION
A Sheets	**Title Sheets**
A.1	Title Sheet
A.2	Location Map Sheet
B Sheets	**Typical Cross Sections and Details**
B.1 - 9	Typical Cross Sections and Details
D Sheets	**Mainline Plan and Profile Sheets**
* D.1	Plan & Profile Legend & Symbol Information Sheet
* D.2	Interstate 35
E Sheets	**Side Road Plan and Profile Sheets**
* E.1 - 4	126th Avenue
* E.5	134th Avenue
* E.6 - 9	142nd Avenue
* E.10 - 11	158th Avenue
* E.12	166th Avenue/340th Street
* E.13 - 16	IA 210
* E.17	Heartland of Iowa Trail
* E.18	315th Street
* E.19	126th Ave Entrance Sta. 166+91 RT
* E.20	142nd Ave Entrance Sta. 390+00 LT
* E.21	142nd Ave Entrance Sta. 390+00 RT
G Sheets	**Survey Sheets**
G.1 - 3	Reference Ties and Bench Marks
G.4 - 11	Horizontal Control Tab. & Super for all Alignments
J Sheets	**Traffic Control and Staging Sheets**
J.1	Traffic Control Plan
J.1	Coordinated Operations
J.1	Traffic Control Closure Tables
J.1	511 Travel Restrictions
J.2	Staging Notes Stage
* J.3	Staging
K Sheets	**Interchange Sheets**
* K.1 - 2	Elkhart (126th Street) Interchange Layout Sheets
* K.3 - 4	126th Ave Ramp A
* K.5 - 6	126th Ave Ramp B
* K.7 - 8	126th Ave Ramp C
* K.9 - 10	126th Ave Ramp D
* K.11 - 13	Rest Area Interchange Layout Sheets
* K.14 - 15	Rest Area Ramp A
* K.16 - 17	Rest Area Ramp B
* K.18 - 19	Rest Area Ramp C
* K.20 - 21	Rest Area Ramp D
* K.22 - 23	IA 210 Interchange Layout Sheets
* K.24 - 25	IA 210 Ramp A
* K.26 - 27	IA 210 Ramp B
* K.28 - 29	IA 210 Ramp C
* K.30 - 31	IA 210 Ramp D
W Sheets	**Mainline Cross Sections**
W.1 - 184	Mainline Cross Sections
X Sheets	**Side Road Cross Sections**
X.100 - 131	126th Avenue
X.200 - 226	142nd Avenue
X.300 - 319	158th Avenue
X.400 - 430	IA 210
X.500 - 509	315th Street



IOWA DOT

Highway Division

PLANS OF PROPOSED IMPROVEMENT ON THE

INTERSTATE ROAD SYSTEM
POLK/STORY COUNTY
PRELIMINARY ENGINEERING

NE 36th St in Ankeny to N of IA 210

SCALES: As Noted

Refer to the Proposal Form for list of applicable specifications.

Value Engineering Saves. Refer to Article 1105.14 of the Specifications.

IOWA ONE CALL
1-800-292-8989
www.iowaonecall.com
811 Know what's below. Call before you dig.

REVISIONS

TOTAL 526
PROJECT IDENTIFICATION NUMBER
15-77-035-040-01
PROJECT NUMBER
IM-035-4(309)95--13-77
R.O.W. PROJECT NUMBER
IMN-035-4(243)95--0E-77
IMN-035-4(266)102--0E-85

INDEX OF SHEETS

No.	DESCRIPTION
X Sheets	**Side Road Cross Sections**
X.100 - 131	126th Avenue
X.200 - 226	142nd Avenue
X.300 - 319	158th Avenue
X.400 - 430	IA 210
X.500 - 509	315th Street
Y Sheets	**Ramp Cross Sections**
Y.100 - 113	126th Ave Ramp A
Y.200 - 211	126th Ave Ramp B
Y.300 - 310	126th Ave Ramp C
Y.400 - 409	126th Ave Ramp D
Y.500 - 501	Rest Area Ramp A
Y.600 - 603	Rest Area Ramp B
Y.	Rest Area Ramp C
Y.800 - 802	Rest Area Ramp D
Y.900 - 912	IA 210 Ramp A
Y.1000 - 1012	IA 210 Ramp B
Y.1100 - 1109	IA 210 Ramp C
Y.1200 - 1211	IA 210 Ramp D

* Color Plan Sheets

IA 210 to 13th St	
DESIGN DATA RURAL	
2016 AADT	32,000 V.P.D.
2045 AADT	70,500 V.P.D.
20 -- DHV	-- V.P.H.
TRUCKS	22 %
Total Design ESALs	--

36th St to IA 210	
DESIGN DATA RURAL	
2016 AADT	**45,000 V.P.D.**
2045 AADT	**103,000 V.P.D.**
20 -- DHV	**-- V.P.H.**
TRUCKS	**20 %**
Total Design ESALs	**--**

INDEX OF SEALS

SHEET NO.	NAME	TYPE
A.1	Kelly C. Bell	Primary Signature Block
X	David Mulholland	Hydraulic Signature Block

PRELIMINARY PLANS

Subject to change by final design.

D5 PLAN – Date: March 5, 2021

D5 Submittal

FILE NO. 32044 | ENGLISH | DESIGN TEAM Flattery/Bell | Polk/Story COUNTY | PROJECT NUMBER IM-035-4(309)95--13-77 | SHEET NUMBER A.1

1:03:05 PM 3/5/2021 kbell pw:\\ntPwInt1.dot.int.lan:PWMain\Documents\Projects\7703504015\Design_(309)_PreliminaryEngineering\CADD_Files\Sheet_Files\A01_77035309Z08.dgn

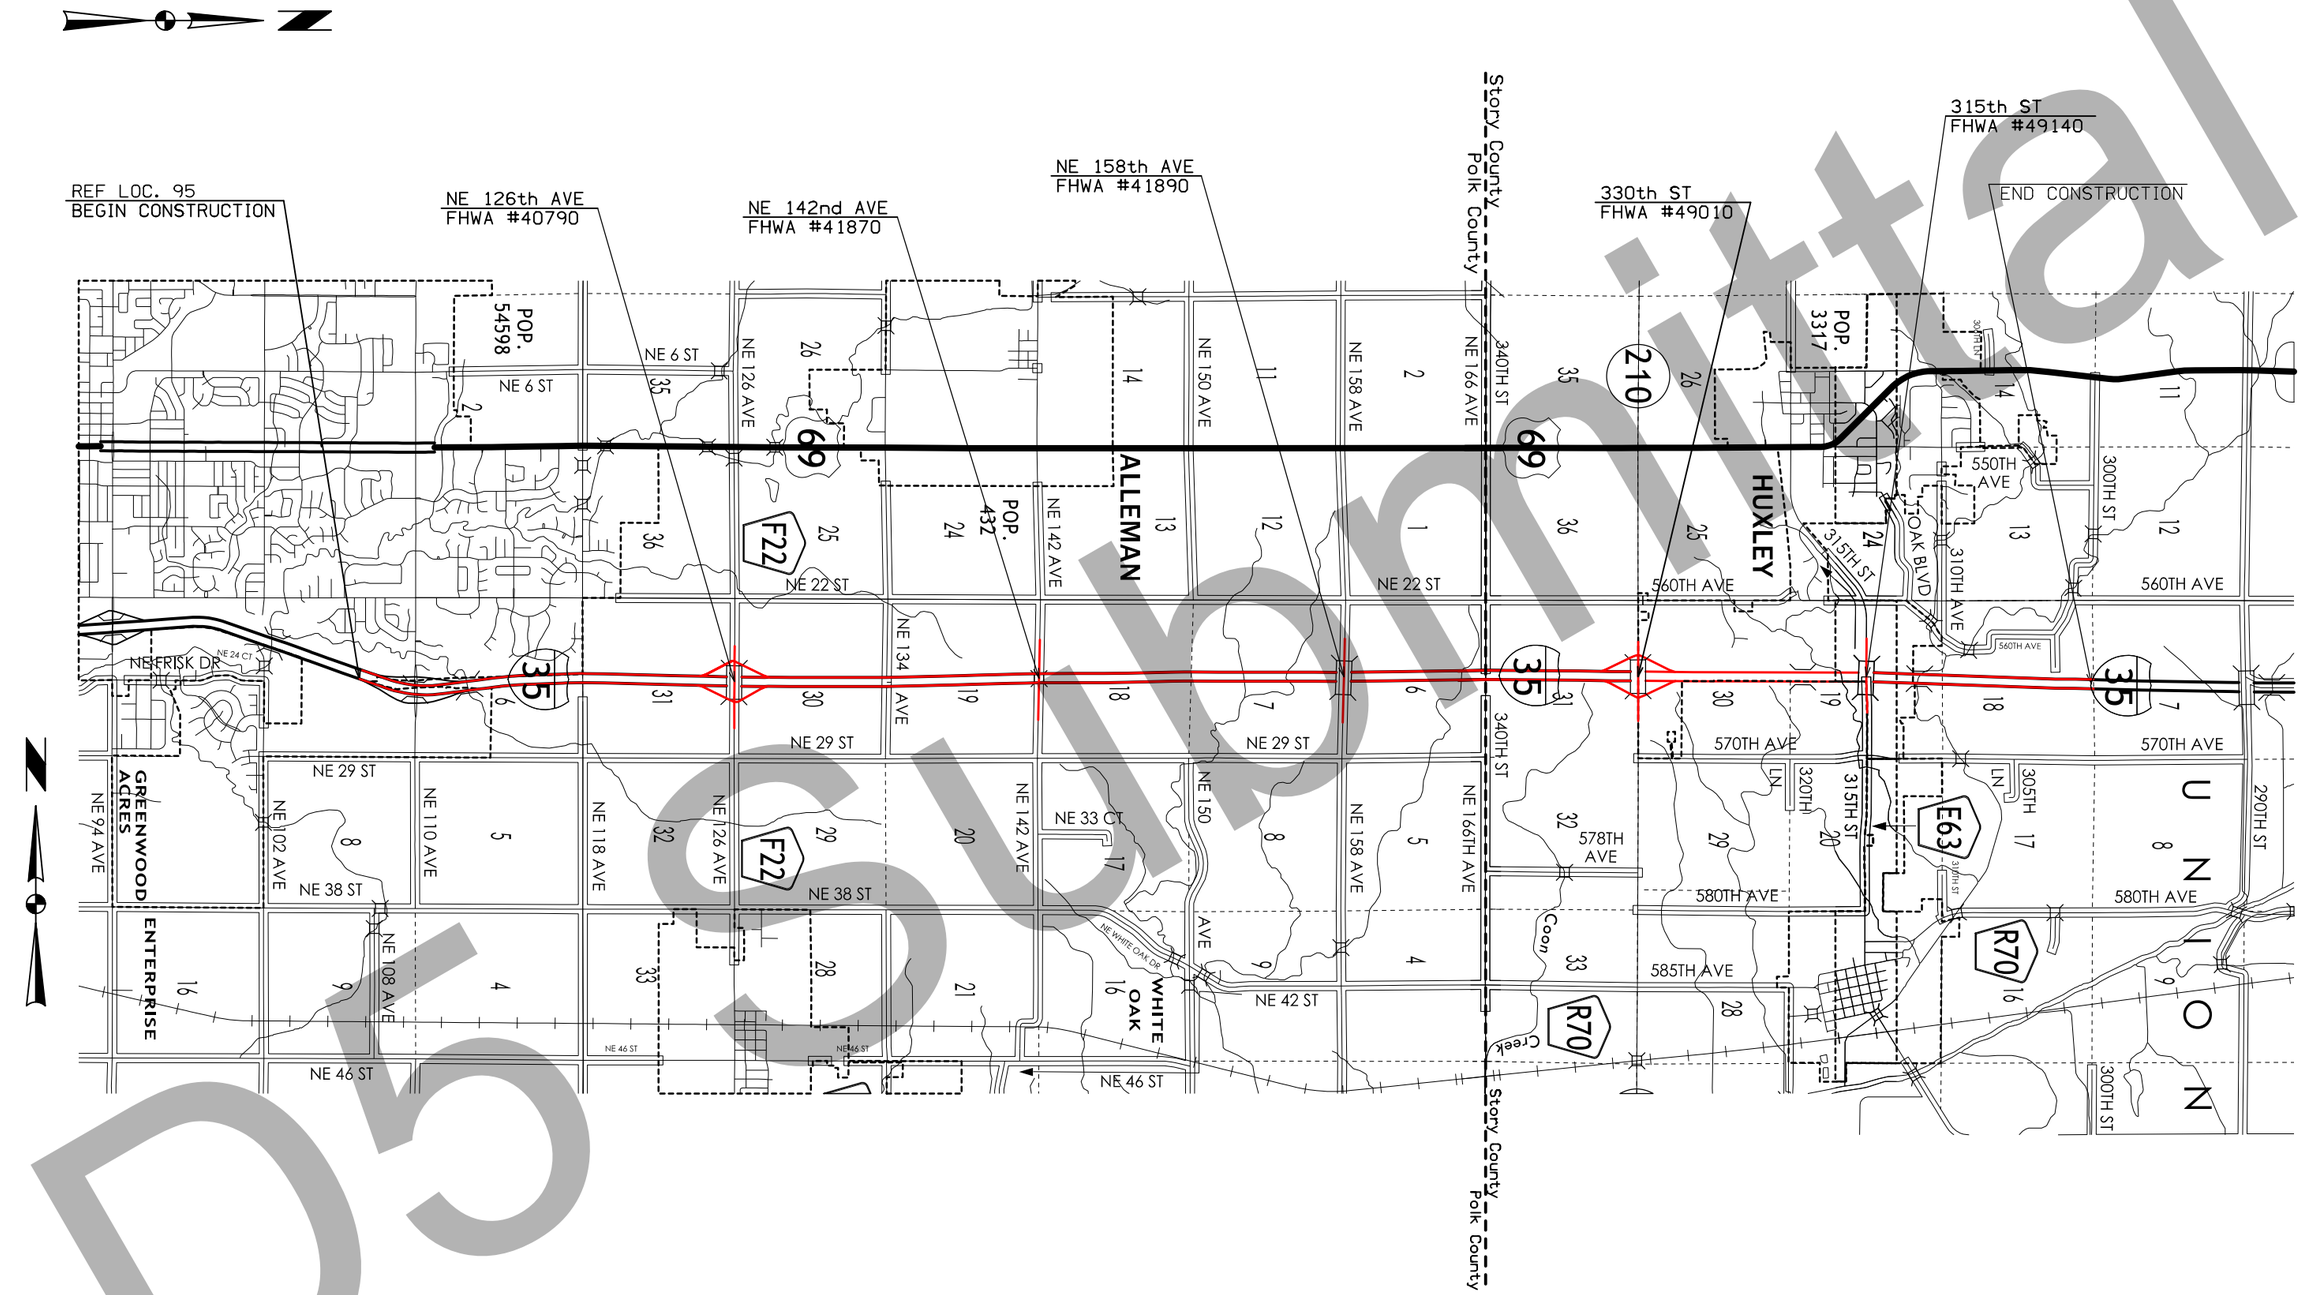

Submittal
D5

FILE NO. 32044	ENGLISH	DESIGN TEAM Flattery/Bell	Polk/Story COUNTY	PROJECT NUMBER IM-035-4(309)95--13-77	SHEET NUMBER A.2

12:35:38 PM 3/5/2021 kbell pw:\\ntPwInt1.dot.int.lan:PWMain\Documents\Projects\7703504015\Design_(309)_PreliminaryEngineering\CADD_Files\Sheet_Files\A01_77035309Z08.dgn

G_6D_Grade
Modified

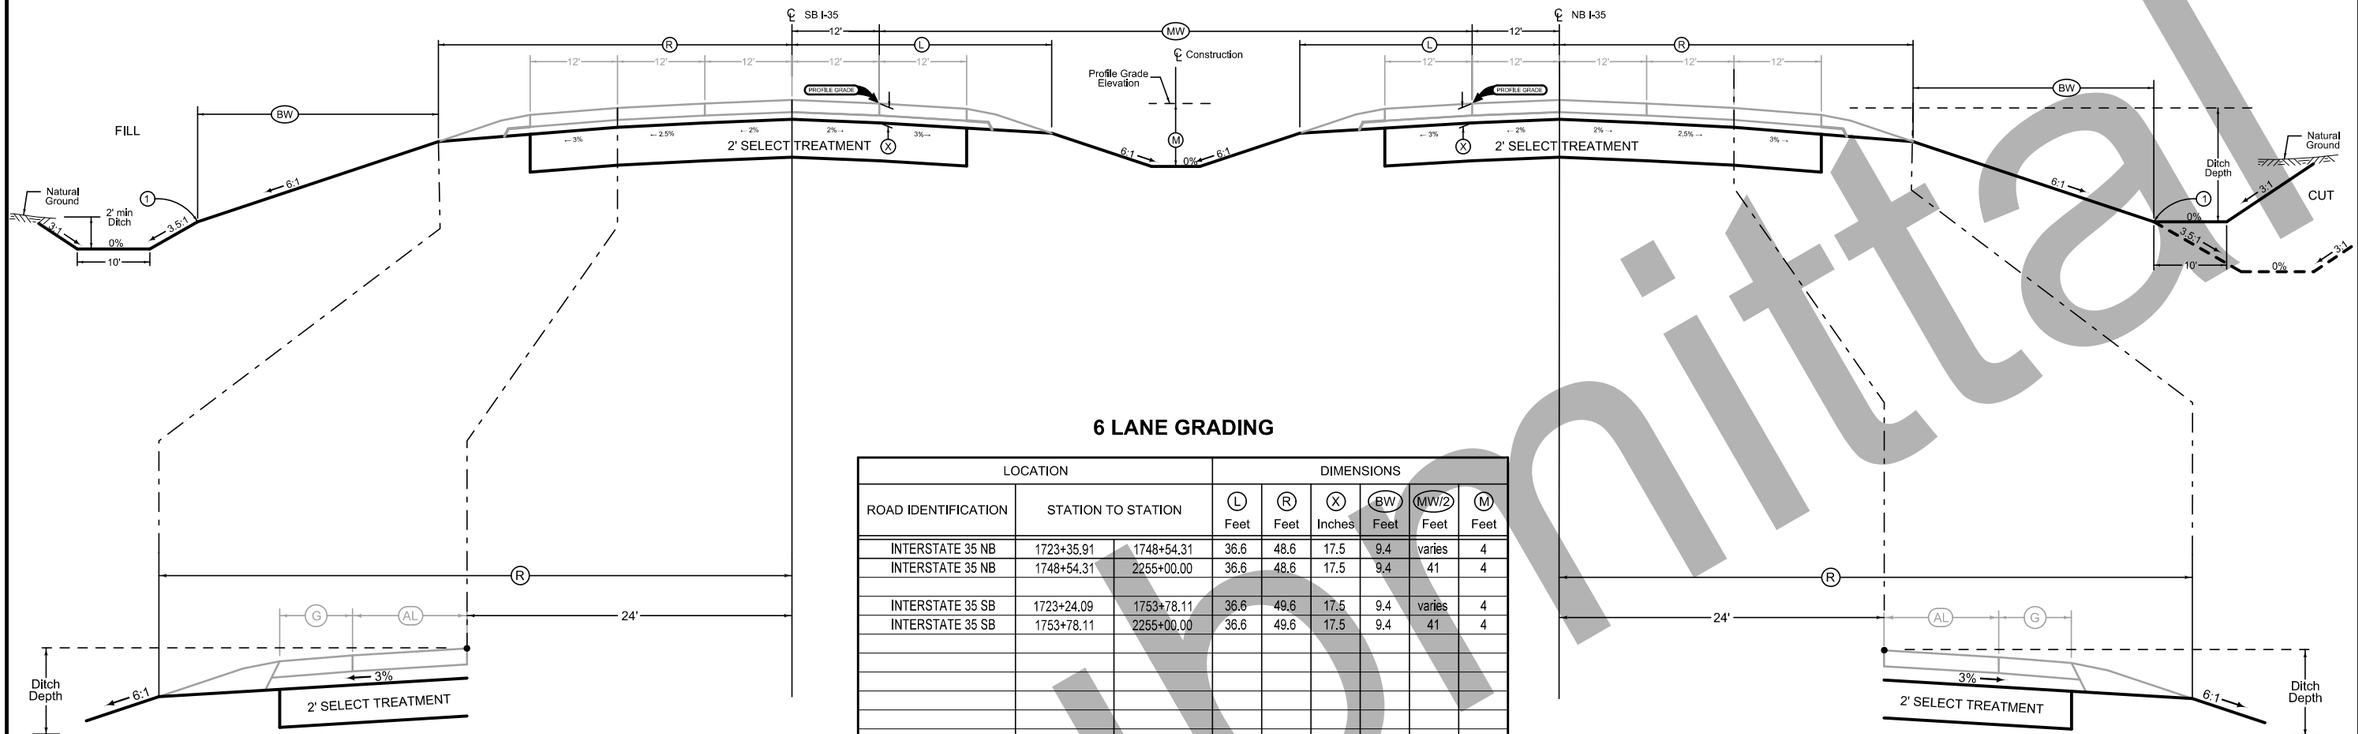

6 LANE GRADING

LOCATION			DIMENSIONS					
ROAD IDENTIFICATION	STATION TO STATION		(L) Feet	(R) Feet	(X) Inches	(BW) Feet	(MW/2) Feet	(M) Feet
INTERSTATE 35 NB	1723+35.91	1748+54.31	36.6	48.6	17.5	9.4	varies	4
INTERSTATE 35 NB	1748+54.31	2255+00.00	36.6	48.6	17.5	9.4	41	4
INTERSTATE 35 SB	1723+24.09	1753+78.11	36.6	49.6	17.5	9.4	varies	4
INTERSTATE 35 SB	1753+78.11	2255+00.00	36.6	49.6	17.5	9.4	41	4

Auxiliary Lane Grading

LOCATION			(R) Feet
ROAD IDENTIFICATION	STATION TO STATION		
I-35/126th St. (Ramp D Taper)	1761+50.00	1767+50.00	49.6-55.6
I-35/126th St. (Ramp D Taper)	1767+50.00	1777+50.00	55.6
I-35/126th St. (Ramp D Taper)	1777+50.00	1780+60.15	55.6-81.3
I-35/126th St. (Ramp B Taper)	1812+00.00	1816+20.53	86.7-55.6
I-35/126th St. (Ramp B Taper)	1816+20.53	1826+20.53	55.6
I-35/126th St. (Ramp B Taper)	1826+20.53	1829+20.53	55.6-49.6
I-35/Rest Area (Ramp D Taper)	1906+71.62	1912+71.62	49.6-55.6
I-35/Rest Area (Ramp D Taper)	1912+71.62	1922+71.62	55.6
I-35/Rest Area (Ramp D Taper)	1922+71.62	1925+94.08	55.6-87.3
I-35/Rest Area (Ramp B Taper)	1959+25.00	1963+45.53	86.7-55.6
I-35/Rest Area (Ramp B Taper)	1963+45.53	1973+45.53	55.6
I-35/Rest Area (Ramp B Taper)	1973+45.53	1976+45.60	55.6-49.6
I-35/IA 210 (Ramp D Taper)	2076+00.00	2082+00.00	49.6-55.6
I-35/IA 210 (Ramp D Taper)	2082+00.00	2092+00.00	55.6
I-35/IA 210 (Ramp D Taper)	2092+00.00	2095+10.15	55.6-79.6
I-35/IA 210 (Ramp B Taper)	2126+50.00	2130+70.53	88.3-60.6
I-35/IA 210 (Ramp B Taper)	2130+70.53	2140+70.53	60.6
I-35/IA 210 (Ramp B Taper)	2140+70.53	2143+70.53	60.6-48.6

Normal section shown may be modified appropriately in areas of superelevated curves or other locations specifically designated by the Engineer.

See Plan & Profile sheets and cross sections for additional details of ditches and backslopes.

(1) Refer to project plan and cross sections for specific location of foreslope change.

Auxiliary Lane Grading

LOCATION			(R) Feet
ROAD IDENTIFICATION	STATION TO STATION		
I-35/126th St. (Ramp A Taper)	1756+79.47	1759+79.47	48.6-54.6
I-35/126th St. (Ramp A Taper)	1759+79.47	1769+79.47	54.6
I-35/126th St. (Ramp A Taper)	1769+79.47	1774+00.00	54.6-86.7
I-35/126th St. (Ramp C Taper)	1806+39.85	1809+50.00	85.1-54.6
I-35/126th St. (Ramp C Taper)	1809+50.00	1819+50.00	54.6
I-35/126th St. (Ramp C Taper)	1819+50.00	1825+50.00	54.6-48.6
I-35/Rest Area (Ramp A Taper)	1892+73.18	1895+73.18	48.6-54.6
I-35/Rest Area (Ramp A Taper)	1895+73.18	1905+73.18	54.6
I-35/Rest Area (Ramp A Taper)	1905+73.18	1909+93.71	54.6-86.7
I-35/Rest Area (Ramp C Taper)	1952+97.91	1956+08.06	
I-35/Rest Area (Ramp C Taper)	1956+08.06	1966+08.06	
I-35/Rest Area (Ramp C Taper)	1966+08.06	1972+08.06	
I-35/IA 210 (Ramp A Taper)	2072+79.47	2075+79.47	48.6-60.6
I-35/IA 210 (Ramp A Taper)	2075+79.47	2085+79.47	60.6
I-35/IA 210 (Ramp A Taper)	2085+79.47	2090+00.00	60.6-86.7
I-35/IA 210 (Ramp C Taper)	2120+89.85	2124+00.00	82.4-54.6
I-35/IA 210 (Ramp C Taper)	2124+00.00	2134+00.00	54.6
I-35/IA 210 (Ramp C Taper)	2134+00.00	2140+00.00	48.6

Finish when Ramp C linework is complete

Do Not Submittal

LOCATION				DIMENSIONS					
INTERCHANGE	RAMP	STATION TO STATION		(L) Feet	(R) Feet	(C) Feet	(X) Inches	(BW_L) Feet	(BW_R) Feet
I-35 / NE 126th Ave	A	1574+00.00	1593+86.10	36.57	22.57	16.00	23.50	9.43	7.43
	B	2512+00.00	2531+26.61	36.57	22.57	16.00	23.50	9.43	7.43
	C	3492+69.24	3506+40.87	22.57	36.57	16.00	23.50	30.00	46.00
	D	4564+17.16	4575+90.87	22.57	36.57	16.00	23.50	30.00	46.00
I-35 / Rest Area	A	1509+93.71	1514+00.00	36.57	22.57	16.00	22.00	11.43	9.43
	B	2559+25.00	2563+00.00	36.57	22.57	16.00	22.00	varies	9.43
	C	xxxx+xx.xx	xxxx+xx.xx	xx.xx	xx.xx	16.00	22.00	xx.xx	xx.xx
	D	4516+99.33	4519+51.43	varies	varies	16.00	22.00	varies	9.43
I-35 / IA-210	A	1590+00.00	1608+85.19	36.57	22.57	16.00	22.00	11.43	9.43
	B	2526+50.00	2545+29.26	36.57	22.57	16.00	22.00	11.43	9.43
	C	3507+75.47	3520+90.87	36.57	22.57	16.00	22.00	11.43	9.43
	D	4575+18.85	4588+90.87	36.57	22.57	16.00	22.00	11.43	9.43

G_1R_Grade
Modified

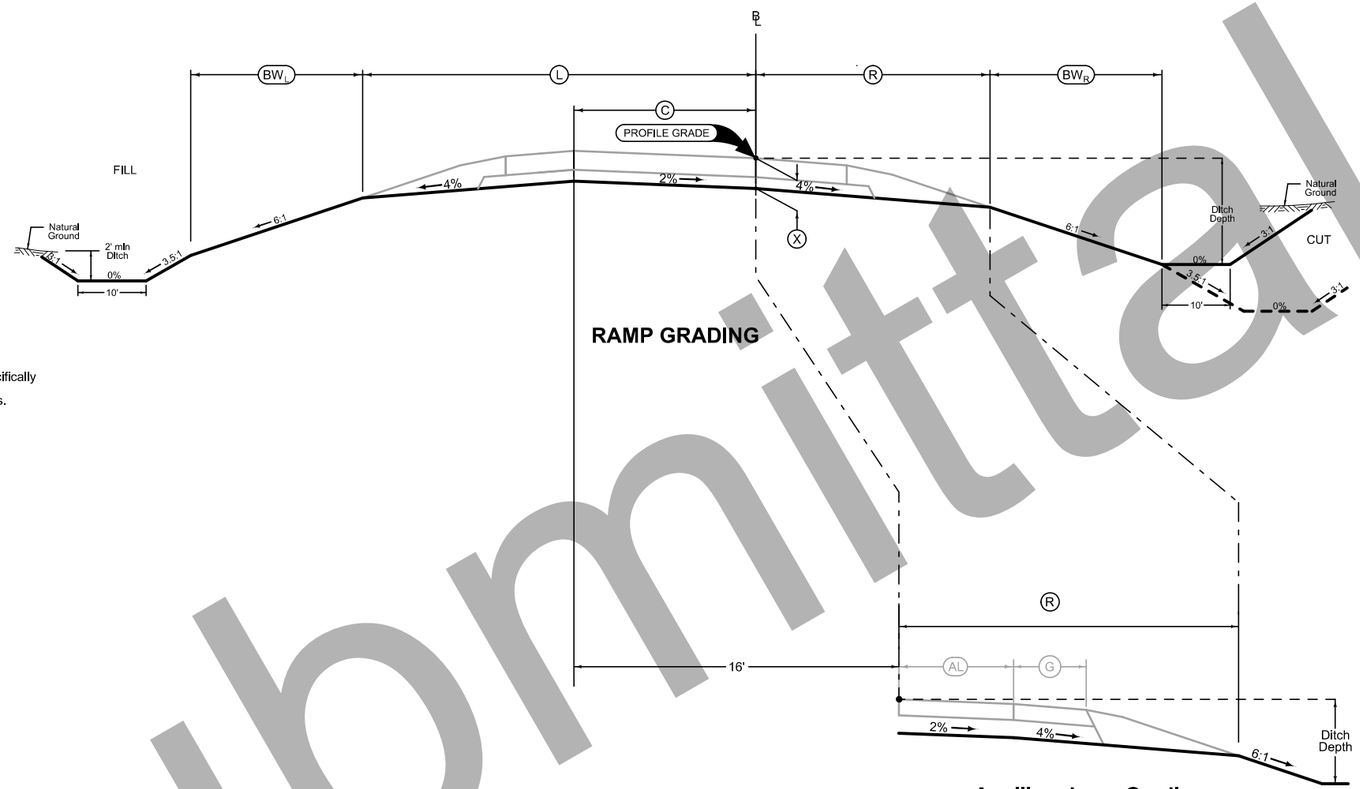

RAMP GRADING

Section view is in direction of traffic.

Normal sections shown may be appropriately modified for areas specifically designated by the Engineer such as intersections or superelevated curves.

Auxiliary Lane Grading

LOCATION			(R) Feet
ROAD IDENTIFICATION	STATION TO STATION		
NE 126th Ave Ramp A	1588+14.47	1589+34.47	22.57-30.57
NE 126th Ave Ramp A	1589+34.47	1592+84.47	30.57
NE 126th Ave Ramp B	2525+54.98	2526+74.98	22.57-30.57
NE 126th Ave Ramp B	2526+74.98	2530+24.98	30.57
IA-210 Ramp A	1603+14.09	1605+05.70	22.57-30.57
IA-210 Ramp A	1605+05.70	1607+84.10	30.57
IA-210 Ramp B	2539+54.77	2540+74.77	22.57-30.57
IA-210 Ramp B	2540+74.77	2544+24.77	30.57

D5 Submittal

LOCATION			DIMENSIONS			
ROAD IDENTIFICATION	STATION TO STATION		(L) Feet	(R) Feet	(X) Inches	(BW) Feet
NE 126th Ave	162+50.00	168+13.08	29.7-46.6	29.7-46.6	22	4.8-5.4
NE 126th Ave	174+93.08	178+72.57	46.58	46.58	22	5.42
Bridge and Approaches						
NE 126th Ave	183+98.57	187+79.31	46.58	46.58	22	5.42
NE 126th Ave	194+59.31	200+25.00	46.6-28.3	46.6-28.3	22	5.42
IA-210	1033+50.00	1038+97.89	28.3-46.6	28.3-46.6	22	5.42
IA-210	1045+77.89	1049+59.10	46.58	46.58	22	5.42
Bridge and Approaches						
IA-210	1054+97.10	1058+72.11	46.58	46.58	22	5.42
IA-210	1065+52.11	1071+00.00	46.6-28.3	46.6-28.3	22	5.42

Normal section shown may be modified appropriately in areas of superelevated curves or other locations specifically designated by the Engineer.

See Plan & Profile sheets and cross sections for additional details of ditches and backslopes.

Barn roof varies on right/left side or does not exist

Double check bridge approach stationing--match with paving typicals..

G_2_Grade_BR
Modified

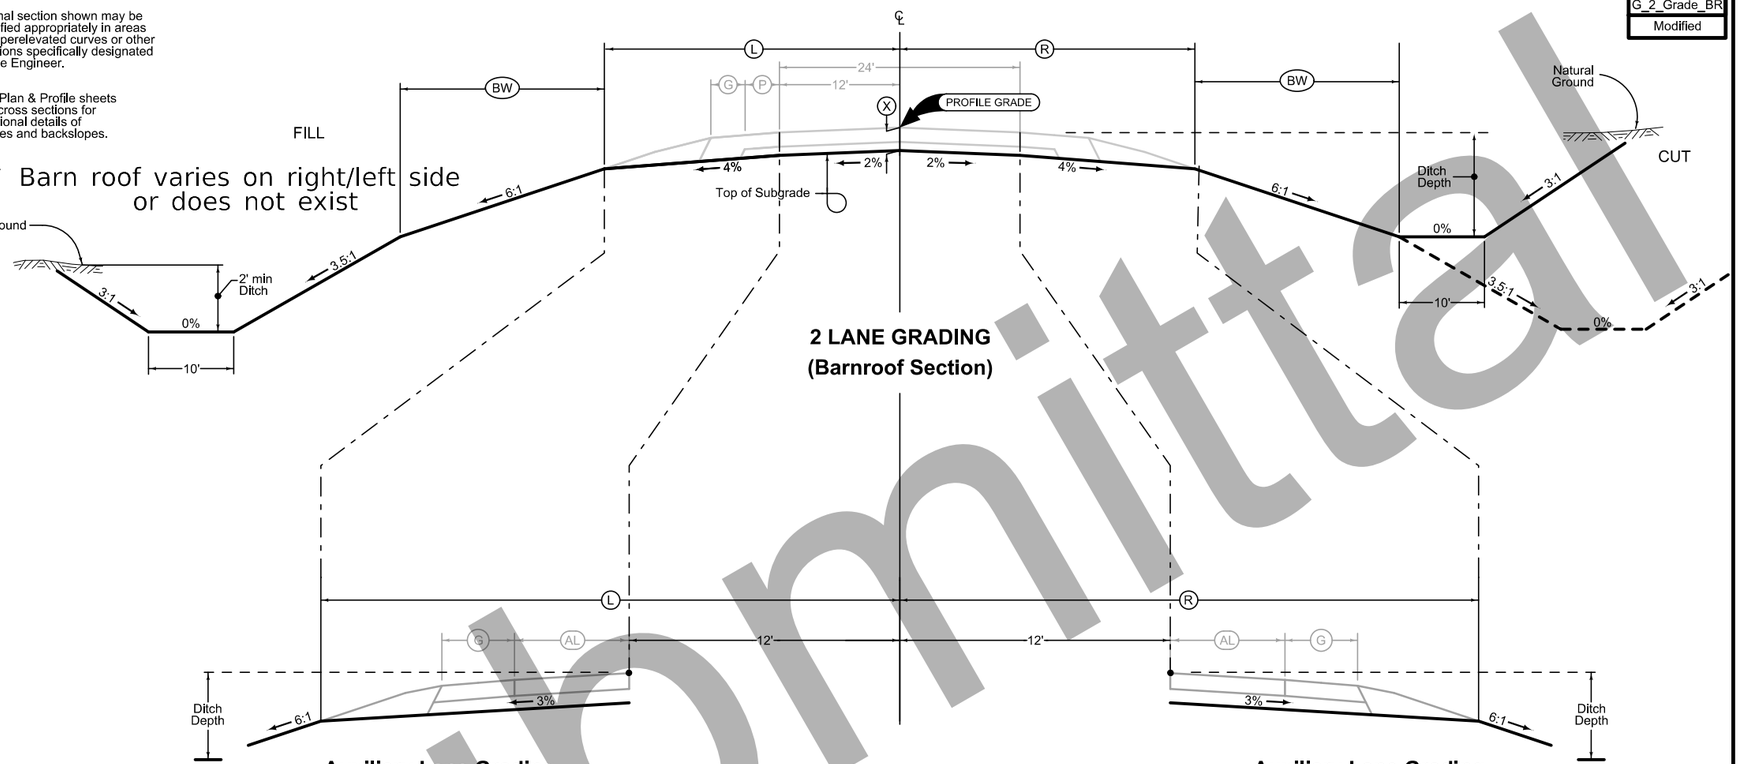

2 LANE GRADING
(Barnroof Section)

Auxiliary Lane Grading

LOCATION			(L)
ROAD IDENTIFICATION	STATION TO STATION		Feet
NE 126th Ave	187+79.31	192+79.31	54.58
NE 126th Ave	192+79.31	194+59.31	54.58-46.58
IA-210	1058+72.11	1063+72.11	54.58
IA-210	1063+72.11	1065+52.11	54.58-46.58

Auxiliary Lane Grading

LOCATION			(R)
ROAD IDENTIFICATION	STATION TO STATION		Feet
NE 126th Ave	168+13.08	169+93.08	46.58-54.58
NE 126th Ave	169+93.08	174+93.08	54.58
IA-210	1038+97.89	1040+77.89	46.58-54.58
IA-210	1040+77.89	1045+77.89	54.58
IA-210	1061+93.00	1063+13.00	46.58-54.58
IA-210	1063+13.00	1064+63.00	54.58

Submittal
D5 Submittal

LOCATION			DIMENSIONS			
ROAD IDENTIFICATION	STATION TO STATION		(L) Feet	(R) Feet	(X) Inches	FS
142nd Ave	384+00.00	396+00.01	23.819	23.819	22	3
Bridge and Approaches						
142nd Ave	401+11.01	414+00.00	23.819	23.819	22	3
315th St	2124+25.00	2125+83.39	23.819	23.819	22	3
Bridge and Approaches						
315th St	2131+34.39	2135+25.00	23.819	23.819	22	3

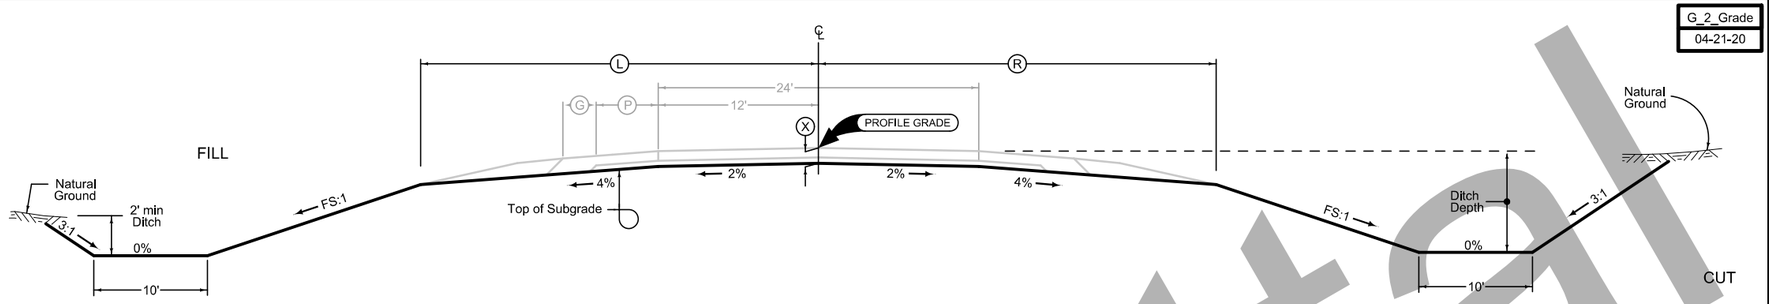

Normal section shown may be modified appropriately in areas of superelevated curves or other locations specifically designated by the Engineer.

See plan & profile sheets and cross sections for additional details of ditches and backslopes.

2 LANE GRADING

G_2_Grade
04-21-20

D5 Submittal

FILE NO. 32044	ENGLISH	DESIGN TEAM Flattery/Bell	POLK/STORY COUNTY	PROJECT NUMBER IM-035-4(309)95--13-77	SHEET NUMBER B4	REVISED

12:36:35 PM 3/5/2021 kbell pw:\\ntPwInt1.dot.int.lan:PWMain\Documents\Projects\7703504015\Design_(309)_PreliminaryEngineering\CADD_Files\Sheet_Files\B01_77035309Z08.dgn

LOCATION			DIMENSIONS		
ROAD IDENTIFICATION	STATION TO STATION		FS	BS	(DW) Feet
158th St	4695+00.00	4702+54.98	3	3	5
Bridge and Approaches					
158th St	4706+22.78	4717+00.00	3	3	5

Ditch goes away by 4698+10.00ish

Ditch doesn't appear on both sides until 4715+00.00ish

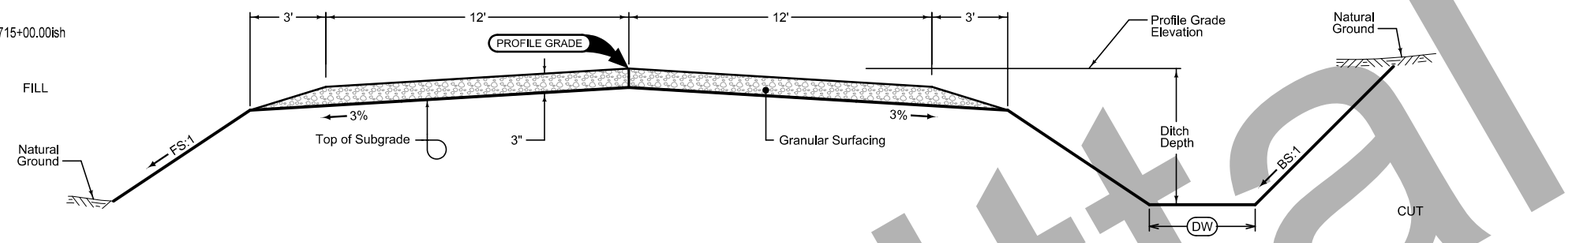

GRADING AND GRANULAR SURFACING

Normal section shown may be modified appropriately in areas of superelevated curves or other locations specifically designated by the Engineer.

See plan & profile sheets and cross sections for additional details of ditches and backslopes.

G_2_GradeGran
10-17-17

D5 Submittal

Full Depth PCC Shoulder

Shoulder Jointing:
Longitudinal joint: L-2 or KT-2
Transverse joints: C at 17' spacing

	6D_Dprs_P_FullPCC_ MODIFIED	
Direction of Travel	BEGIN STATION	END STATION
NB	1721+85.91	2255+00.00
SB	1723+24.09	2255+00.00

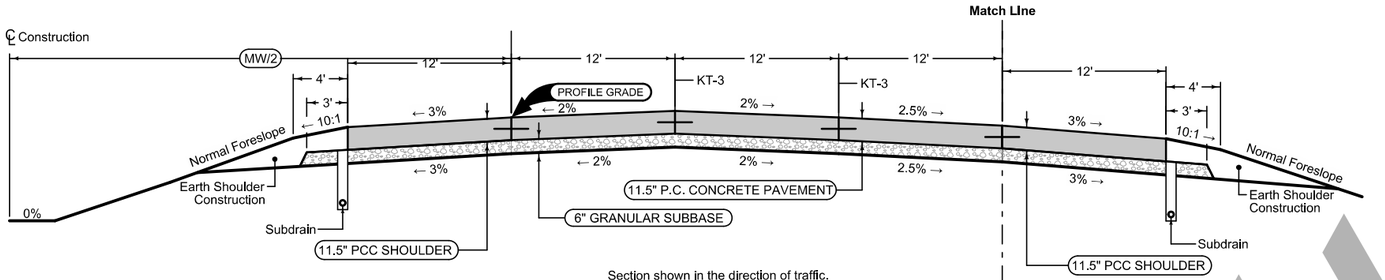

Section shown in the direction of traffic.

Mainline Jointing:
Transverse joints: CD at 17' spacing

	6DP_Dprs_ MODIFIED		
Direction of Travel	BEGIN STATION	END STATION	(MW) Feet
NB	1723+38.91	2255+00.00	82
SB	1723+24.09	2255+00.00	82

Full Depth PCC Shoulder

Shoulder Jointing:
Longitudinal joint: L-2 or KT-2
Transverse joints: C at 17' spacing

	6D_Dprs_P_FullPCC_ MODIFIED	
Direction of Travel	BEGIN STATION	END STATION
NB	666+25.00	678+98.00
NB	684+97.00	696+20.00
NB	1723+38.91	1756+79.47
NB	1774+00.00	1806+39.85
NB	1825+50.00	1892+73.18
NB	1909+93.71	1952+97.91
NB	1972+08.06	2072+79.47
NB	2090+00.00	2120+89.85
NB	2140+00.00	2255+00.00
SB	667+28.00	679+97.94
SB	683+77.45	698+25.00
SB	1723+24.09	1761+50.00
SB	1780+16.15	1811+99.46
SB	1829+20.53	1906+71.62
SB	1925+94.08	1959+25.00
SB	1976+45.60	2076+00.00
SB	2095+10.15	2126+50.00
SB	2143+70.53	2255+00.00

Auxiliary Lane

Longitudinal joint: L or KT
Transverse joint: Match Mainline

Auxiliary Lane
Full Depth Shoulder

Shoulder Jointing:
Longitudinal joint: L-2 or KT-2
Transverse joints: C at 17' spacing

	4_AuxLane_PCC_ 10-18-16				4_AL_Shldr_FullPCC_ 04-21-20	
Direction of Travel	BEGIN STATION	END STATION	(AL) Feet		(P) Feet	
SB	1761+50.00	1767+50.00	0-12		12-6	
SB	1767+50.00	1777+50.00	12		6	
SB	1777+50.00	1780+16.15	12-36		6	
SB	1812+00.00	1816+20.53	36-12		6	
SB	1816+20.53	1826+20.53	12		6	
SB	1826+20.53	1829+20.53	12-0		6-12	
SB	1906+71.62	1912+71.62	0-12		12-6	
SB	1912+71.62	1922+71.62	12		6	
SB	1905+73.18	1925+94.08	12-36		6	
SB	1959+25.00	1963+45.53	36-12		6	
SB	1963+45.53	1973+45.53	12		6	
SB	1973+45.53	1976+45.60	12-0		6-12	
SB	2076+00.00	2082+00.00	0-12		12-6	
SB	2082+00.00	2092+00.00	12		6	
SB	2092+00.00	2095+10.15	12-36		6	
SB	2126+50.00	2130+70.53	40-12		6	
SB	2130+70.53	2140+70.53	12		6	
SB	2140+70.53	2143+70.53	12-0		6-12	

Auxiliary Lane

Longitudinal joint: L or KT
Transverse joint: Match Mainline

Auxiliary Lane
Full Depth Shoulder

Shoulder Jointing:
Longitudinal joint: L-2 or KT-2
Transverse joints: C at 17' spacing

	4_AuxLane_PCC_ 10-18-16				4_AL_Shldr_FullPCC_ 04-21-20	
Direction of Travel	BEGIN STATION	END STATION	(AL) Feet		(P) Feet	
NB	1756+79.47	1759+79.47	0-12		12-6	
NB	1759+79.47	1769+79.47	12		6	
NB	1769+79.47	1774+00.00	12-40		6	
NB	1806+39.85	1809+50.00	36-12		6	
NB	1809+50.00	1819+50.00	12		6	
NB	1819+50.00	1825+50.00	12-0		6-12	
NB	1892+73.18	1895+73.18	0-12		12-6	
NB	1895+73.18	1905+73.18	12		6	
NB	1905+73.18	1909+93.71	12-40		6	
NB	1952+97.91	1956+08.06	36-12		6	
NB	1956+08.06	1966+08.06	12		6	
NB	1966+08.06	1972+08.06	12-0		6-12	
NB	2072+79.47	2075+79.47	0-12		12-6	
NB	2075+79.47	2085+79.47	12		6	
NB	2085+79.47	2090+00.00	12-40		6	
NB	2120+89.85	2124+00.00	40-12		6	
NB	2124+00.00	2134+00.00	12		6	
NB	2134+00.00	2140+00.00	12-0		6-12	

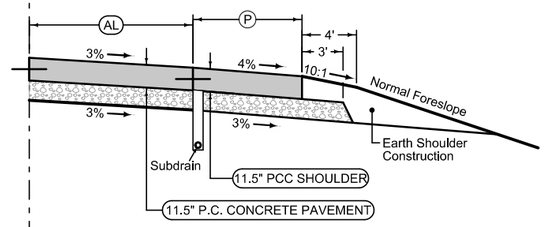

See Tab 100-24 for pavement quantities.

See Tab 112-9 for shoulder quantities.

INTERSTATE 35

Design Submittal

FILE NO. 32044	ENGLISH	DESIGN TEAM Flattery/Bell	POLK/STORY COUNTY	PROJECT NUMBER IM-035-4(309)95--13-77	SHEET NUMBER B6	REVISED

12:36:37 PM 3/5/2021 kbell pw:\\ntPwInt1.dot.int.lan:PWMain\Documents\Projects\7703504015\Design_(309)_PreliminaryEngineering\CADD_Files\Sheet_Files\B01_77035309Z08.dgn

Full Depth PCC Shoulder

Shoulder Jointing:
Longitudinal joint: L-2 or KT-2
Transverse joints: C at 17' spacing

LOCATION				Ⓟ
INTERCHANGE	RAMP	BEGIN STATION	END STATION	Feet
I-35 / NE 126th Ave	A	1574+00.00	1593+86.10	4
	B	2512+00.00	2531+26.61	4
	C	3492+69.24	3506+40.87	4
	D	4564+17.16	4574+41.09	4
I-35 / IA-210	A	1590+00.00	1608+85.19	4
	B	2526+50.00	2545+29.26	4
	C	3507+79.76	3520+90.87	4
	D	4575+21.67	4588+90.87	4
I-35 / Rest Area	A	1509+93.71	1514+00.00	4
	B	2959+25.00	2563+00.00	4
	C	xxxx+xx.xx	xxxx+xx.xx	4
	D	4516+99.33	4519+51.43	4

check rest area ramp C when linework finished

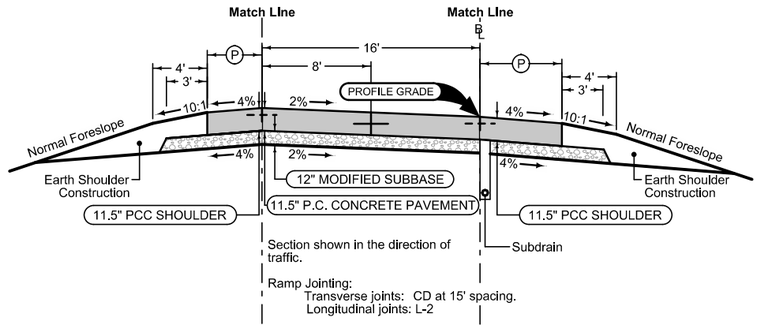

LOCATION		1RP_ 10-17-17	
INTERCHANGE	RAMP	BEGIN STATION	END STATION
I-35 / NE 126th Ave	A	1574+00.00	1593+86.10
	B	2512+00.00	2531+26.61
	C	3492+69.24	3506+40.87
	D	4561+27.81	4574+41.09
I-35 / IA-210	A	1590+00.00	1608+85.19
	B	2526+50.00	2545+29.26
	C	3507+75.47	3520+90.87
	D	4575+18.85	4588+90.87
I-35 / Rest Area	A	1509+93.71	1514+00.00
	B	2959+25.00	2563+00.00
	C	xxxx+xx.xx	xxxx+xx.xx
	D	4516+99.33	4519+51.43

check rest area ramp C when linework finished

Full Depth PCC Shoulder

Shoulder Jointing:
Longitudinal joint: L-2 or KT-2
Transverse joints: C at 17' spacing

LOCATION				Ⓟ
INTERCHANGE	RAMP	BEGIN STATION	END STATION	Feet
I-35 / NE 126th Ave	A	1574+00.00	1588+14.47	6
	A	1592+84.47	1593+86.10	6
	B	2512+00.00	2525+54.98	6
	B	2530+24.98	2531+26.61	6
	C	3492+69.24	3506+40.87	6
	D	4561+27.81	4574+41.09	6
I-35 / IA-210	A	1590+00.00	1603+14.09	6
	A	1607+84.09	1608+85.19	6
	B	2526+50.00	2539+54.77	6
	B	2544+24.77	2545+29.26	6
	C	3507+75.47	3520+91.08	6
	D	4575+18.85	4588+91.08	6
I-35 / Rest Area	A	1509+93.71	1514+00.00	6
	B	2559+25.00	2563+00.00	6
	C	xxxx+xx.xx	xxxx+xx.xx	6
	D	4516+99.33	4519+51.43	6

check rest area ramp C when linework finished

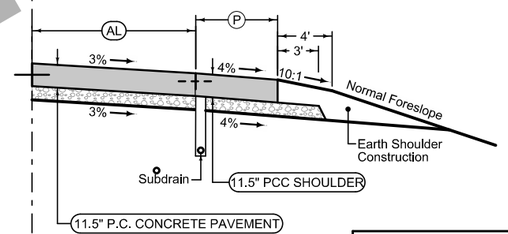

Auxiliary Lane

Longitudinal joint: L or KT
Transverse joint: Match Mainline

Auxiliary Lane Full Depth PCC Shoulder

Shoulder Jointing:
Longitudinal joint: L-2 or KT-2
Transverse joints: C at 17' spacing

LOCATION		2_AuxLane_PCC_ 10-18-16		2_AL_Shldr_ALT_ 04-21-20	
INTERCHANGE	RAMP	STATION TO STATION		Ⓐ Feet	Ⓟ Feet
I-35 / NE 126th Ave	A	1588+14.47	1589+34.47	0-8	6
	A	1589+34.47	1592+84.47	8	6
	B	2525+54.98	2526+74.98	0-8	6
	B	2526+74.98	2530+24.98	8	6
I-35 / IA-210	A	1603+14.09	1604+34.09	0-8	6
	A	1604+34.09	1607+84.09	8	6
	B	2539+54.77	2540+74.77	0-8	6
	B	2540+74.77	2544+24.77	8	6

See Tab 100-24 for pavement quantities.

See Tab 112-9 for shoulder quantities.

INTERCHANGE RAMPS

D5 Submittal

Full Depth PCC Combination Shoulder

Shoulder Jointing:
Longitudinal joint: L-2 or KT-2
Transverse joints: C at 17' spacing

2_C_FullPCC_ 04-21-20			
STATION TO STATION		(P) Feet	(G) Feet
NE 126th Ave			
162+50.00	174+15.16	6	4
176+34.70	178+72.57		
Bridge and Approaches			
183+98.57	186+13.62	6	4
194+59.31	200+25.00	6	4
IA-210			
1033+50.00	1045+05.37		
1047+26.74	1049+59.10	6	4
Bridge and Approaches			
1054+97.10	1057+06.37	6	4
1065+52.11	1071+00.00	6	4

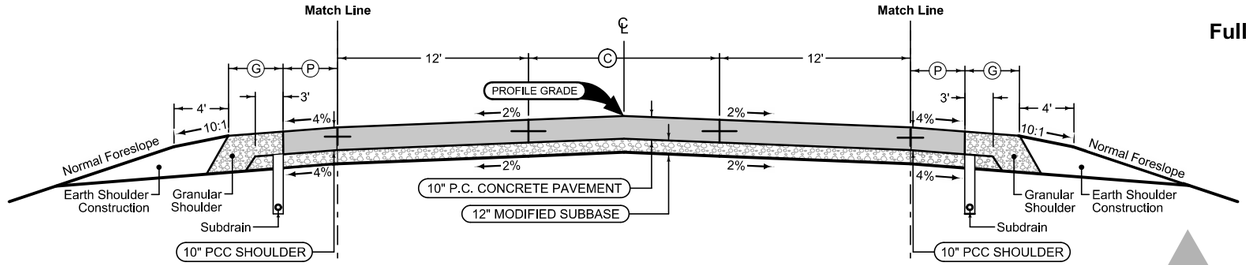

Full Depth PCC Combination Shoulder

Shoulder Jointing:
Longitudinal joint: L-2 or KT-2
Transverse joints: C at 17' spacing

2_C_FullPCC_ 04-21-20			
STATION TO STATION		(P) Feet	(G) Feet
NE 126th Ave			
162+50.00	168+13.08	6	4
176+58.75	178+72.57	6	4
Bridge and Approaches			
183+98.57	186+36.43	6	4
188+55.97	200+25.00	6	4
IA-210			
1033+50.00	1038+97.89	6	4
1047+43.71	1049+59.10	6	4
Bridge and Approaches			
1054+97.10	1057+29.47	6	4
1059+49.32	1061+93.00	6	4
1064+63.00	1071+00.00	6	4

Mainline Jointing:
Transverse joints: CD at 17' spacing
Longitudinal joint: L-2

2P_TWLTL_ 04-21-20		(C) Feet
STATION TO STATION		
NE 126th Ave		
162+50.00	162+59.54	0
162+59.54	168+00.00	0-16
168+00.00	178+72.57	16
Bridge and Approaches		
183+98.57	194+75.00	16
194+75.00	200+15.46	16-0
200+15.46	200+25.00	0
IA-210		
1033+50.00	1033+54.54	0
1033+54.54	1038+95.00	0-16
1038+95.00	1049+59.10	16
Bridge and Approaches		
1054+97.10	1065+55.16	16
1065+55.16	1070+95.46	16-0
1070+95.46	1071+00.00	0

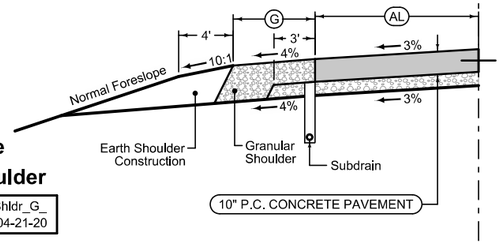

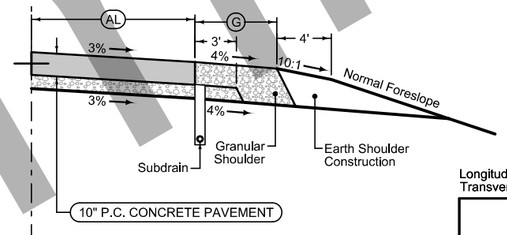

Auxiliary Lane
Auxiliary Lane Granular Shoulder

Longitudinal joint: L or KT
Transverse joint: Match Mainline

2_AuxLane_PCC_ 10-18-16		2_AL_Shldr_G_ 04-21-20	
STATION TO STATION		(AL) Feet	(G) Feet
NE 126th Ave			
187+79.31	192+79.31	12	4
192+79.31	194+59.31	12-0	4
IA-210			
1058+72.11	1063+72.11	12	4
1063+72.11	1065+52.11	12-0	4

Auxiliary Lane
Auxiliary Lane Granular Shoulder

Longitudinal joint: L or KT
Transverse joint: Match Mainline

2_AuxLane_PCC_ 10-18-16		2_AL_Shldr_G_ 04-21-20	
STATION TO STATION		(AL) Feet	(G) Feet
NE 126th Ave			
168+13.08	169+93.08	0-12	4
169+93.08	174+93.08	12	4
IA-210			
1038+97.89	1040+77.89	0-12	4
1040+77.89	1045+77.89	12	4
1061+93.00	1063+13.00	0-12	4
1063+13.00	1064+63.00	12	4

See Tab 100-24 for pavement quantities.
See Tab 112-9 for shoulder quantities.

126th Street & IA 210

D5 Submittal

FILE NO. 32044	ENGLISH	DESIGN TEAM Flattery/Bell	POLK/STORY COUNTY	PROJECT NUMBER IM-035-4(309)95--13-77	SHEET NUMBER B8	REVISED

12:36:40 PM 3/5/2021 kbell pw:\\ntPwInt1.dot.int.lan:PWMain\Documents\Projects\7703504015\Design_(309)_PreliminaryEngineering\CADD_Files\Sheet_Files\B01_77035309Z08.dgn

Granular Shoulder with Safety Edge

		2_G_ 04-21-20
STATION TO STATION		(G) Feet
384+00.00	396+57.26	5
Bridge and Approaches		
400+48.76	414+00.00	5

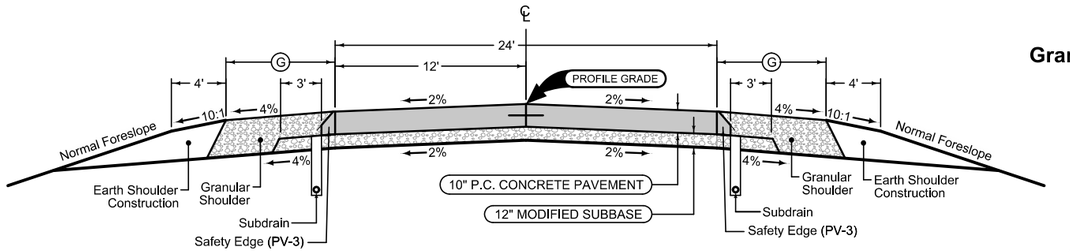

Mainline Jointing:
Transverse joints: CD at 17' spacing
Longitudinal joint: L-2

	2P_ 04-21-20
STATION TO STATION	
384+00.00	396+57.26
Bridge and Approaches	
400+48.76	414+00.00

Granular Shoulder with Safety Edge

		2_G_ 04-21-20
STATION TO STATION		(G) Feet
384+00.00	396+57.26	5
Bridge and Approaches		
400+48.76	414+00.00	5

D5 Submittal

See Tab 100-24 for pavement quantities.
See Tab 112-9 for shoulder quantities.

142nd Street

SURVEY SYMBOLS

- Interstate Highway Symbol
- U.S. Highway Symbol
- Iowa Highway Symbol
- County Road Highway Symbol
- Evergreen Tree
- Deciduous Tree
- Fruit Tree
- Shrub (Bushes)
- Timber
- Hedge
- Stump
- Swamp
- Rock Outcrop
- Broken Concrete
- Revetment (Rip Rap)
- Cemetery
- Grave
- Cave
- Sink Hole
- Board Fence
- Chain Link or Security Fence
- Wire Fence
- Terrace
- Earth Dam or Dike (Existing)
- Earth Dam or Dike (Proposed)
- Tile Outlet
- Edge of Water
- Existing Drainage
- Proposed Drainage
- Right of Way Rail or Lot Corner
- Concrete Monument
- Well
- Windmill
- Beehive Intake
- Existing Intake
- Proposed Intake
- Existing Utility Access (Manhole)
- Proposed Utility Access (Manhole)
- Fire Hydrant
- WH Water Hydrant (Rural)
- Septic Tank
- C Cistern
- LP L.P. Gas Tank (No Footing)
- UST Underground Storage Tank
- Latrine
- Satellite TV Dish
- WHU Water Hook Up
- RT Radio Tower
- TA Tower Anchor
- Guardrail (Beam or Cable)
- GP Guard Post (one or two)
- Guard Post (over two)
- FP Filler Pipe
- GV Gas Valve
- WV Water Valve
- SL Speed Limit Sign
- MM Mile Marker Post
- SIGN Sign
- TCB Traffic Signal Control Box
- RRB Rail Road Signal Control Box
- TSB Telephone Switch Box
- EB Electric Box

UTILITY LEGEND

This is a POINT 25 Project and is subject to the provisions of IAC 761-115.25.

-E1-
Consumers Energy
Kevin Peterson
2074 242nd St.
Marshalltown, IA 50158-1058
(641) 485-0702
kpeterson@consumersenergy.net

-E2-
MidAmerican Energy Company
Jordan Hohensee
3500 104th Street
Urbandale, IA 50322
(515) 242-4235
jordan.hohensee@midamerican.com

-E3-
Alliant Energy
Mary Montgomery
PO Box 351
Cedar Rapids, IA 52406-9874
(319) 786-4768
MaryMontgomery@alliantenergy.com

-E4-
Iowa Department of Transportation
Jason Dale
800 Lincoln Way
Ames, IA 50010
(515) 239-1995
Jason.Dale@iowadot.us

-FO-
Windstream Communications
Luke Niles
4001 N. Rodney Parham Rd
Little Rock, AR 72212
(501) 748-5893
luke.t.niles@windstream.com

-FO2-
Huxley Communications Cooperative
Brant Strumpfer
102 N Main Ave
Huxley, IA 50010
(515) 597-2281
brant@huxleycommunications.net

-FO3-
Unite Private Networks
Clark Lundy
2320 Wakonda View Dr.
Des Moines, IA 50321
(515) 321-3336
clark.lundy@upnfiber.com

-FO4-
Iowa Communications Network
Mike Broderick
400 E 14th St, Grimes State Office Building
Des Moines, IA 50319
(515) 725-4610
Mike.Broderick@iowa.gov

-G-
Northern Natural Gas Company
Jason Godwin
1120 Centre Pointe Dr., Ste. 400
Mendota Heights, MN 55120
(651) 456-1711
jason.godwin@nngco.com

-G2-
MidAmerican Energy Company
Jordan Hohensee
3500 104th Street
Urbandale, IA 50322
(515) 242-4235
jordan.hohensee@midamerican.com

-San.2-
ANKENY
Donald Clark
220 W. 1st Street
Ankeny, IA 50023
(515) 963-3529
dclark@ankenyiowa.gov

-W-
Des Moines Water Works
Carla Schumacher
2201 George Flagg Pkwy
Des Moines, IA 50321
(515) 323-6227
cschumacher@dmww.com

-W2-
Xenia Rural Water District
Kevin Lyons
23998 - 141st Street
Bouton, IA 50039
(515) 676-2117
klyons@xeniawater.org

PLAN VIEW COLOR LEGEND OF PLAN AND PROFILE SHEETS

LINEWORK	Design Color No.	
Green	(2)	Existing Topographic Features and Labels
Blue	(1)	Proposed Alignment, Stationing, Tic Marks, and Alignment Annotation
Magenta	(5)	Existing Utilities
SHADING	**Design Color No.**	
Lavender	(9)	Temporary Pavement Shading
Gray, Light	(48)	Proposed Pavement Shading
Gray, Med	(80)	Proposed Granular Shading
Gray, Dark	(112)	Proposed Grade and Pave Shading "In conjunction with a paving project"
Brown, Light	(236)	Grading Shading
Tan	(8)	Proposed Sidewalk Shading
Blue, Light	(230)	Proposed Sidewalk Landing Shading
Pink	(11)	Proposed Sidewalk Ramp Shading

PROFILE VIEW COLOR LEGEND OF PLAN AND PROFILE SHEETS

LINEWORK	Design Color No.	
Green	(2)	Existing Ground Line Profile
Blue	(1)	Proposed Profile and Annotation
Magenta	(5)	Existing Utilities
Blue, Light	(230)	Proposed Ditch Grades, Left
Black	(0)	Proposed Ditch Grades, Median
Rust	(14)	Proposed Ditch Grades, Right

- Reference Point — Station — Survey Line
- Section Corner
- Ground Line Intercept
- Saw Cut
- Guardrail
- Trench Drain
- HighTension Cable Guardrail
- Sheet Pile
- Pavement Removal
- Clearing & Grubbing Area

RIGHT-OF-WAY LEGEND

- Proposed Right-of-Way
- Existing Right of Way
- Existing and Proposed Right-of-Way
- Easement and Existing Right-of-Way
- Easement (Temporary)
- Easement
- C/A Access Control
- Property Line

PLAN AND PROFILE LEGEND AND SYMBOL INFORMATION SHEET

(COVERS SHEET SERIES D, E, F, & K)

D5 Sup
Preliminary

FILE NO. 32044	ENGLISH	DESIGN TEAM Flattery/Bell	POLK/STORY COUNTY	PROJECT NUMBER IM-035-4(309)95--13-77	SHEET NUMBER D.1	REVISED

12:37:22 PM 3/5/2021 kbell pw:\\ntPwInt1.dot.int.lan:PWMain\Documents\Projects\7703504015\Design_(309)_PreliminaryEngineering\CADD_Files\Sheet_Files\LGD_77035309Z08.dgn

D5 Submittal

DOUGLAS TWP.
T-80N R-23W
SEC.7

DOUGLAS TWP.
T-80N R-23W
SEC.6

36TH STREET

660+00

665+00

670+00

675+00

680+00

685+00

690+00

INTERSTATE 35

STA 667+28.00 R2
BEGIN SB SHLDR CONST.

PI = 67+293.85
Ls = 385.00
Ys = 6.18
Xs = 384.91
LT = 256.70
ST = 128.36

TS 670+37.15

SC 674+22.15

STA 679+97.94 R2
STOP SB SHLDR CONST.

Δ = 20°51'20.59" (LT)
T = 736.15
L = 1456.00
R = 4000.00
E = 67.18
e = ___
L = ___
x = ___

STA 683+77.45 R2
RESUME SB SHLDR CONST.

PI = 69+
Ls = 38
Ys = 17
Xs = 3
LT =
ST =

CS 688+78.60

STA 666+25.00 R2
BEGIN NB SHLDR CONST.

PI 681+58.30

STA 678+98.00 R2
STOP NB SHLDR CONST.

STA 684+97.00 R2
RESUME NB SHLDR CONST.

36TH STREET

FILE NO. 32044	ENGLISH	DESIGN TEAM Flattery/Bell	POLK/STORY COUNTY	PROJECT NUMBER IM-035-4(309)95--13-77	SHEET NUMBER D.2	

11:20:52 AM 3/3/2021 kbell pw:\\ntPwInt1.dot.int.lan:PWMain\Documents\Projects\7703504015\Design_(309)_PreliminaryEngineering\CADD_Files\Sheet_Files\D02_77035309Z08_ML035.dgn

1050
1040
1030
1020
1010
1000
990
980
970
960
950
940
930
920
910
900
890
880
870
860

660+00 665+00 670+00 675+00 680+00 685+00 690+00

D5 Submittal

FILE NO. 32044	ENGLISH	DESIGN TEAM Flattery/Bell	POLK/STORY COUNTY	PROJECT NUMBER IM-035-4(309)95--13-77	SHEET NUMBER D.3	

DOUGLAS TWP.
T-80N R-23W
SEC.6

STA 698+25.00 R2
STOP SB SHLDR CONST.

EQN 1700+00.00 R3(AH) = 699+99.60 R2(BK)

STA 1703+45.20 R3
RESUME SB SHLDR CONST.

STA 1708+75.00 R3
BEGIN SB MED. SHLDR CONST.

690+00
695+00
1705+00
1710+00
1715+00
1720+00

PI = 69+006.52
Ls = 385.00
Ys = 12.35
Xs = 384.76
LT = 256.70
ST = 128.36

ST 692+63.16

PI 1716+07.01

35

STA 696+20.00 R2
STOP NB SHLDR CONST.

STA 1705+50.34 R3
RESUME NB SHLDR CONST.

Sta.706+00.78
Skew 0°
24"X93' RCP
D.A.= MEDIAN

Sta.700+20.1
Skew 0°
TRIPLE 10'X10.3'X275' RCB
D.A.= 3132 AC

Sta.698+30, 80.29' LT
GORE INTAKE
24"X52' RCP
D.A.= 0.4 AC

Sta.696+25, 76.72' RT
GORE INTAKE
24"X50' RCP
D.A.= 0.4 AC

E04

Δ = 05°23'25.77" (RT)
T = 564.91
L = 1128.98
R = 12000.00
E = 13.29
e = ___
L = ___
x = ___

Δ = 05°23'25.73" (RT)
T = 564.91
L = 1128.98
R = 12000.00
E = 13.29
e = ___
L = ___
x = ___

D5 Submittal

FILE NO. 32044	ENGLISH	DESIGN TEAM Flattery/Bell	POLK/STORY COUNTY	PROJECT NUMBER IM-035-4(309)95--13-77	SHEET NUMBER D.4	

D5 Submittal

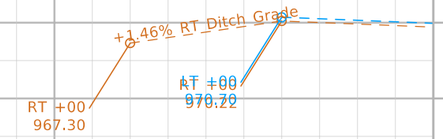

1040 1030 1020 1010 1000 990 980 970 960 950 940 930 920 910 900 890 880 870 860 850

695+00 1700+00 1705+00 1710+00 1715+00 1720+00

FILE NO. 32044	ENGLISH	DESIGN TEAM Flattery/Bell	POLK/STORY COUNTY	PROJECT NUMBER IM-035-4(309)95--13-77	SHEET NUMBER D.5

11:24:05 AM 3/3/2021 kbell pw:\\ntPwInt1.dot.int.lan:PWMain\Documents\Projects\7703504015\Design_(309)_PreliminaryEngineering\CADD_Files\Sheet_Files\D02_77035309Z08_ML035.dgn

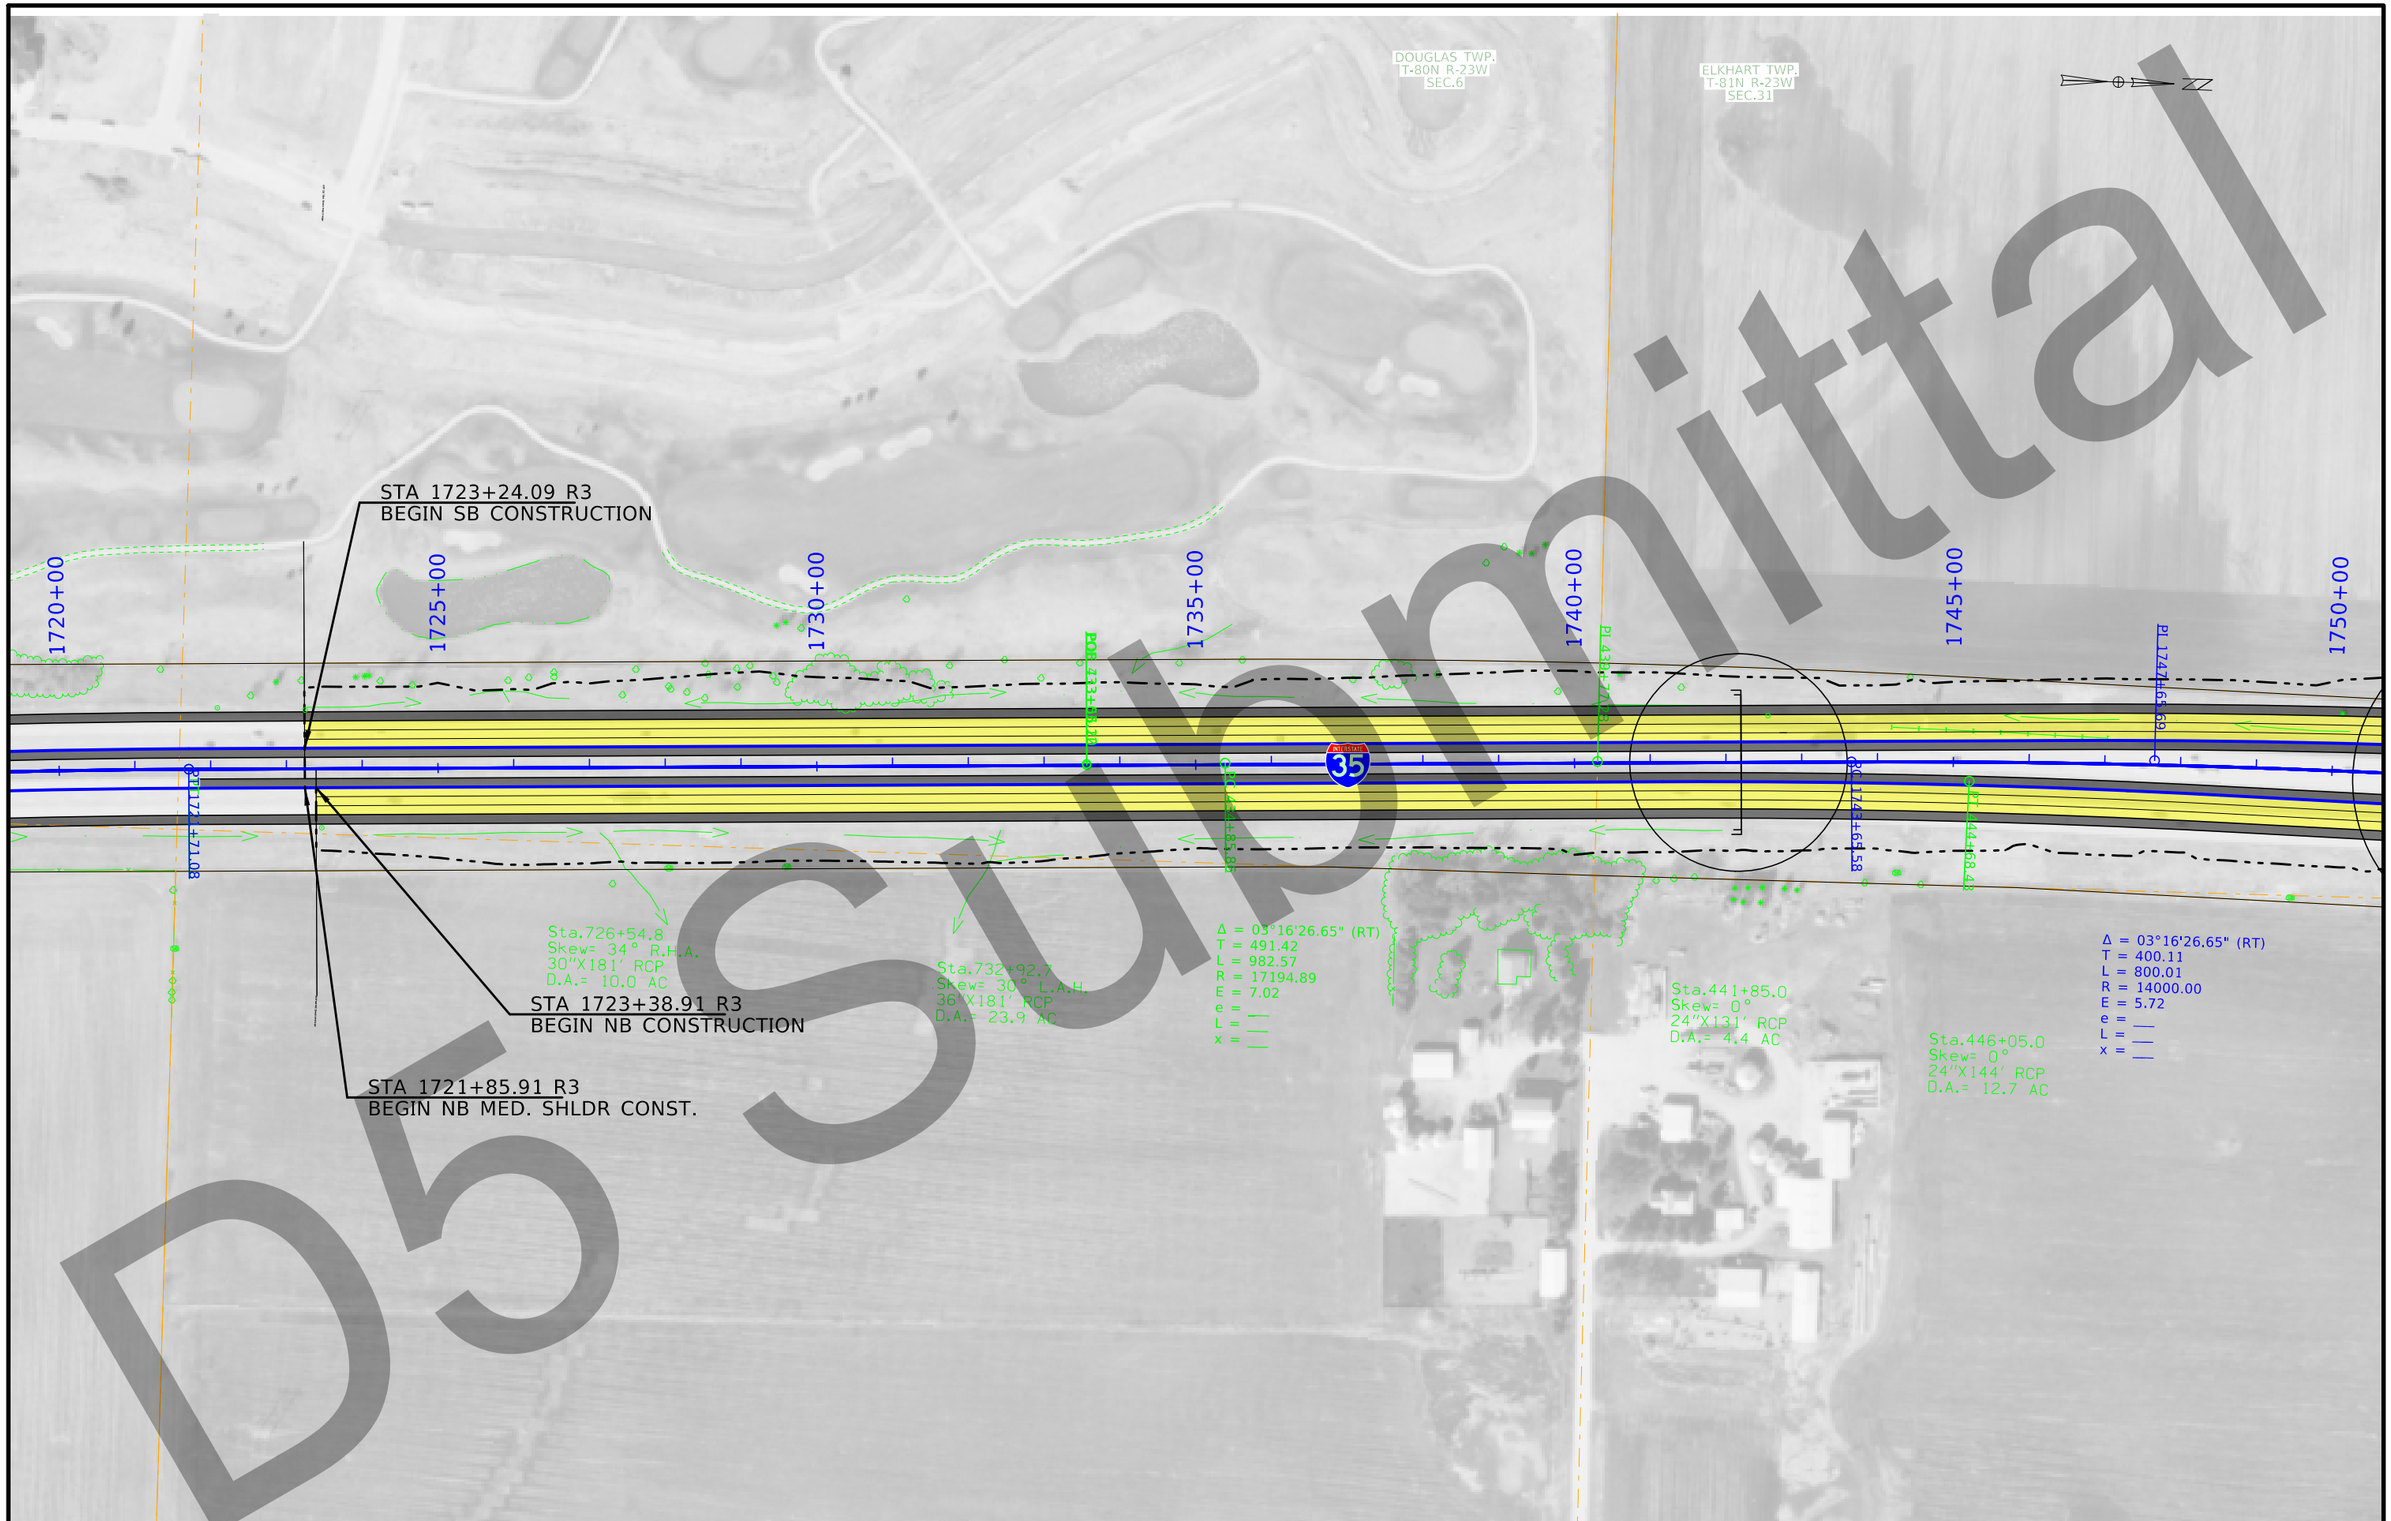

D5 Submittal

FILE NO. 32044	ENGLISH	DESIGN TEAM Flattery/Bell	POLK/STORY COUNTY	PROJECT NUMBER IM-035-4(309)95--13-77	SHEET NUMBER D.6

11:26:31 AM 3/3/2021 kbell pw:\\ntPwInt1.dot.int.lan:PWMain\Documents\Projects\7703504015\Design_(309)_PreliminaryEngineering\CADD_Files\Sheet_Files\D02_77035309Z08_ML035.dgn

Submittal
D5 SUP

VPI = +50.00
ELV = 969.60
L = 400.00
K = 667

-0.30% +0.30%

-0.40% LT Ditch Grade
-1.30% RT Ditch Grade
-0.50% LT Ditch Grade
-0.60% RT Ditch Grade
+2.00% RT Ditch Grade
-0.70% RT Ditch Grade

LT +25
968.60
RT +39
968.06
RT +50
962.72
LT +85
964.80
RT +40
959.78
RT +00
964.98
RT +00
968.35
RT +50
968.00
RT +00
968.60
RT +00
969.25

1725+00 1730+00 1735+00 1740+00 1745+00 1750+00

FILE NO. 32044	ENGLISH	DESIGN TEAM Flattery/Bell	POLK/STORY COUNTY	PROJECT NUMBER IM-035-4(309)95--13-77	SHEET NUMBER D.7

11:26:37 AM 3/3/2021 kbell pw:\\ntPwInt1.dot.int.lan:PWMain\Documents\Projects\7703504015\Design_(309)_PreliminaryEngineering\CADD_Files\Sheet_Files\D02_77035309Z08_ML035.dgn



D5 Submittal

FILE NO. 32044	ENGLISH	DESIGN TEAM Flattery/Bell	POLK/STORY COUNTY	PROJECT NUMBER IM-035-4(309)95--13-77	SHEET NUMBER D.8

11:28:45 AM 3/3/2021 kbell pw:\\ntPwInt1.dot.int.lan:PWMain\Documents\Projects\7703504015\Design_(309)_PreliminaryEngineering\CADD_Files\Sheet_Files\D02_77035309Z08_ML035.dgn

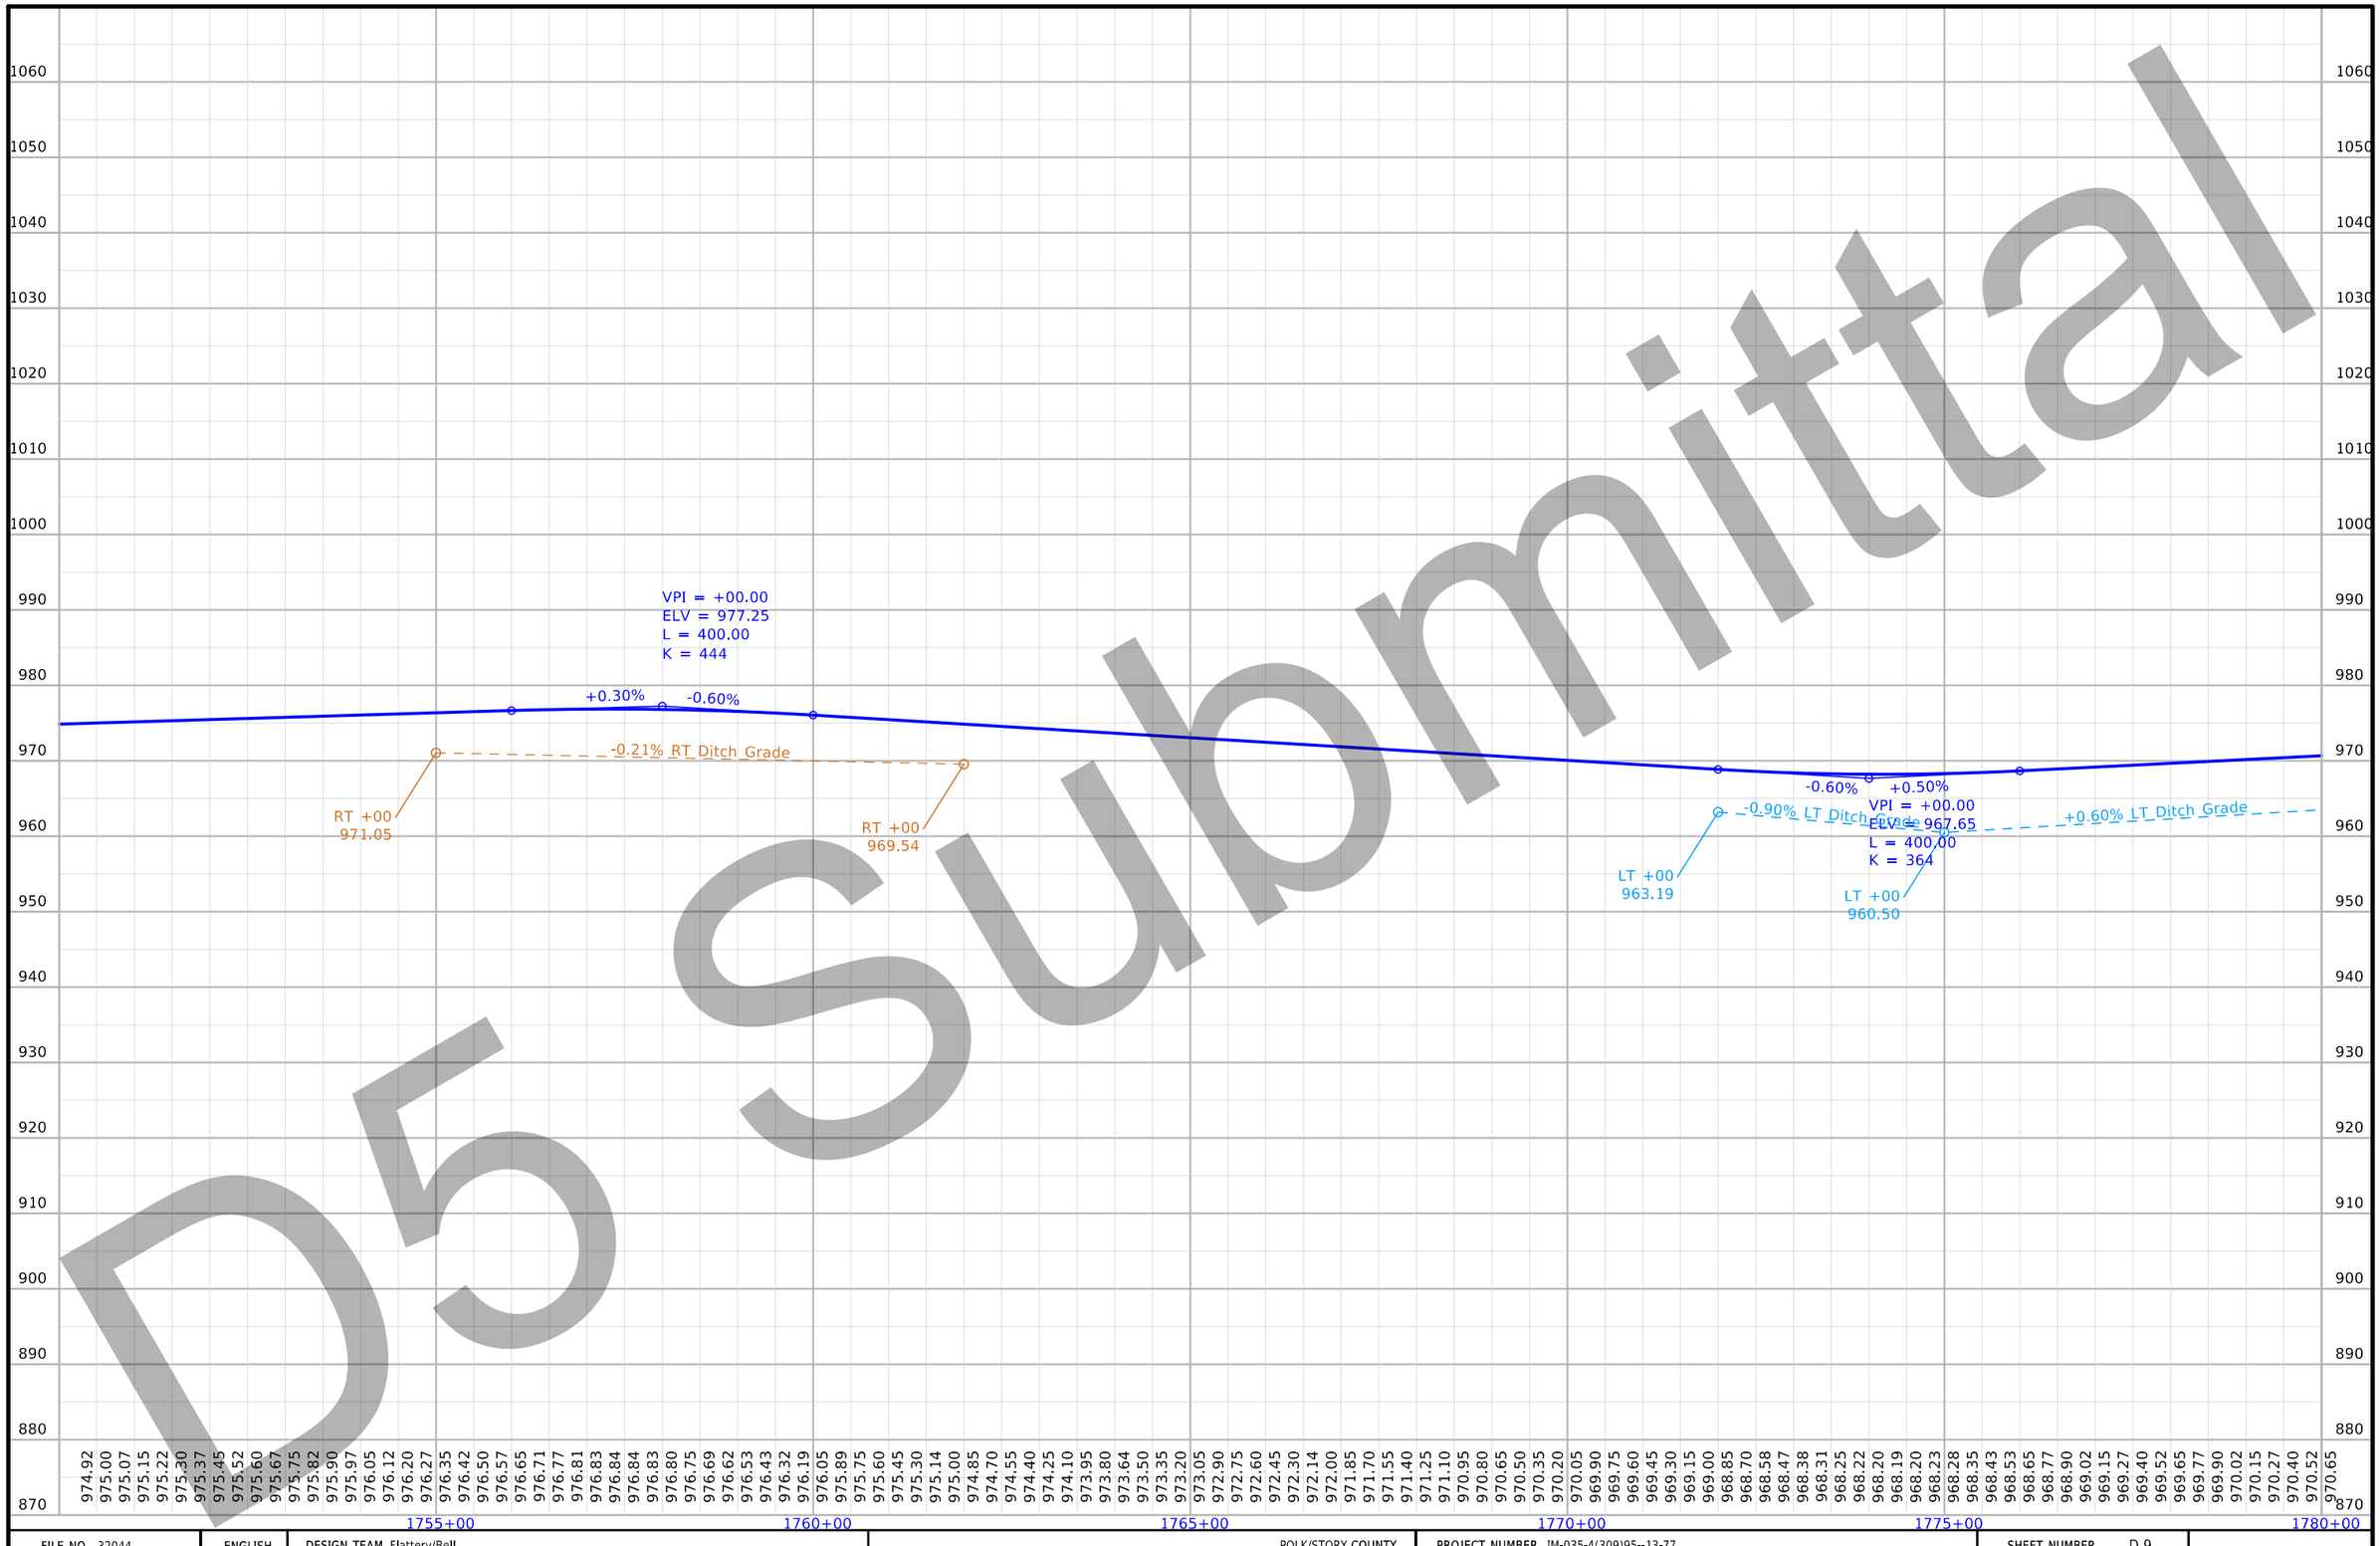

D5 Submittal

FILE NO. 32044	ENGLISH	DESIGN TEAM Flattery/Bell	POLK/STORY COUNTY	PROJECT NUMBER IM-035-4(309)95--13-77	SHEET NUMBER D.9

11:28:51 AM 3/3/2021 kbell pw:\\ntPwInt1.dot.int.lan:PWMain\Documents\Projects\7703504015\Design_(309)_PreliminaryEngineering\CADD_Files\Sheet_Files\D02_77035309Z08_ML035.dgn

ELKHART TWP.
T-81N R-23W
SEC.31

ELKHART TWP.
T-81N R-23W
SEC.30

F22

Sta.486+04.11
Skew= 0°
24"X55' RCP
D.A.= MEDIAN

1780+00
1785+00
1790+00
1795+00
1800+00
1805+00
1810+00

BU01 (126TH AVE - B)

Δ = 01°12'52.51" (LT)
T = 300.03
L = 600.04
R = 28305.64
E = 1.59
e = ___
L = ___
x = ___

Δ = 01°12'52.51" (LT)
T = 300.50
L = 600.98
R = 28350.00
E = 1.59
e = ___
L = ___
x = ___

Sta.510+04.40
Skew= 0°
36"X136' RCP
D.A.= 28.5 AC

D5 Submittal

FILE NO. 32044	ENGLISH	DESIGN TEAM Flattery/Bell	POLK/STORY COUNTY	PROJECT NUMBER IM-035-4(309)95--13-77	SHEET NUMBER D.10

11:31:09 AM 3/3/2021 kbell pw:\\ntPwInt1.dot.int.lan:PWMain\Documents\Projects\7703504015\Design_(309)_PreliminaryEngineering\CADD_Files\Sheet_Files\D02_77035309Z08_ML035.dgn

Submittal
D5 Submittal

VPI = +00.00
ELV = 979.64
L = 400.00
K = 571

+0.50%
-0.20%

RT +60
963.86

RT +00
973.54

-2.00% RT Ditch Grade
-0.80% RT Ditch Grade
+4.30% RT Ditch Grade

RT +15
973.24

RT +45
973.15

RT +95
974.00

1060 1050 1040 1030 1020 1010 1000 990 980 970 960 950 940 930 920 910 900 890 880 870

970.77 970.90 971.02 971.15 971.27 971.40 971.52 971.65 971.77 971.90 972.02 972.15 972.27 972.40 972.52 972.65 972.77 972.90 973.02 973.15 973.27 973.40 973.52 973.65 973.77 973.90 974.02 974.15 974.27 974.39 974.52 974.64 974.77 974.89 975.02 975.14 975.27 975.39 975.52 975.64 975.77 975.89 976.02 976.14 976.27 976.39 976.52 976.64 976.77 976.89 977.02 977.14 977.27 977.39 977.52 977.64 977.77 977.89 978.02 978.14 978.27 978.39 978.52 978.64 978.76 978.87 978.97 979.06 979.13 979.20 979.25 979.29 979.33 979.35 979.36 979.35 979.32 979.29 979.24 979.20 979.14 979.10 979.05 979.00 978.95 978.89 978.85 978.80 978.75 978.70 978.64 978.60 978.55 978.50 978.45 978.39 978.35 978.30 978.25 978.20 978.15 978.10 978.05 978.00 977.95 977.90 977.85 977.80 977.75 977.70 977.65 977.60 977.55 977.50 977.45 977.40 977.35 977.30 977.25

1785+00 1790+00 1795+00 1800+00 1805+00 1810+00

FILE NO. 32044	ENGLISH	DESIGN TEAM Flattery/Bell	POLK/STORY COUNTY	PROJECT NUMBER IM-035-4(309)95--13-77	SHEET NUMBER D.11

11:31:15 AM 3/3/2021 kbell pw:\\ntPwInt1.dot.int.lan:PWMain\Documents\Projects\7703504015\Design_(309)_PreliminaryEngineering\CADD_Files\Sheet_Files\D02_77035309Z08_ML035.dgn

ELKHART TWP.
T-81N R-23W
SEC.30

1810+00
1815+00
1820+00
1825+00
1830+00
1835+00
1840+00

35

EQ4 EQ4 EQ4 EQ4

Sta.510+04.40
Skew= 0°
36"X136' RCP
D.A.= 28.5 AC

Sta.518+03.70
Skew= 0°
24"X133' RCP
D.A.= 40.4 AC

Sta.522+03.8
Skew= 0°
24"X145' RCP
D.A.= 2.0 AC

Sta.525+53.6
Skew= 0°
24"X141' RCP
D.A.= 24.0 AC

Sta.537+03.4
Skew= 0°
24"X139' RCP
D.A.= 4.1 AC

Sta. 518+03.70, existing 24 in; proposed 42 in RCPre
New STA 1818+45.00

Sta. 525+53.60, existing 24 in; proposed 36 in
NEW STA 1825+95.00

D5 Submittal

FILE NO. 32044	ENGLISH	DESIGN TEAM Flattery/Bell	POLK/STORY COUNTY	PROJECT NUMBER IM-035-4(309)95--13-77	SHEET NUMBER D.12	

D5 Submittal

-0.20%
+0.80%
VPI = +50.00
ELV = 976.75
L = 400.00
K = 400

+0.80%
-0.14%
VPI = +50.00
ELV = 998.34
L = 400.00
K = 424

-0.70%
RT Ditch Grade
+2.50%
RT Ditch Grade
RT +50
990.65
RT +50
989.95
RT +50
992.15

977.20 977.15 977.10 977.08 977.07 977.07 977.09 977.13 977.18 977.25 977.33 977.43 977.54 977.67 977.82 977.98 978.15 978.35 978.54 978.75 978.94 979.14 979.35 979.55 979.74 979.95 980.14 980.34 980.54 980.74 980.94 981.14 981.35 981.54 981.74 981.94 982.14 982.34 982.54 982.74 982.95 983.14 983.35 983.54 983.74 983.94 984.14 984.35 984.54 984.74 984.95 985.14 985.34 985.54 985.74 985.94 986.14 986.34 986.54 986.74 986.94 987.14 987.34 987.54 987.74 987.94 988.14 988.34 988.54 988.74 988.94 989.14 989.34 989.54 989.74 989.95 990.14 990.34 990.54 990.74 990.94 991.14 991.34 991.54 991.74 991.94 992.14 992.34 992.54 992.74 992.94 993.14 993.34 993.54 993.74 993.94 994.14 994.34 994.54 994.74 994.94 995.14 995.34 995.54 995.74 995.94 996.14 996.34 996.54 996.74 996.94 997.12 997.28 997.43 997.56 997.68 997.78 997.87 997.95 998.01

1815+00 1820+00 1825+00 1830+00 1835+00 1840+00

FILE NO. 32044	ENGLISH	DESIGN TEAM Flattery/Bell	POLK/STORY COUNTY	PROJECT NUMBER IM-035-4(309)95--13-77	SHEET NUMBER D.13

11:34:49 AM 3/3/2021 kbell pw:\\ntPwInt1.dot.int.lan:PWMain\Documents\Projects\7703504015\Design_(309)_PreliminaryEngineering\CADD_Files\Sheet_Files\D02_77035309Z08_ML035.dgn



D5 Submittal

FILE NO. 32044	ENGLISH	DESIGN TEAM Flattery/Bell	POLK/STORY COUNTY	PROJECT NUMBER IM-035-4(309)95--13-77	SHEET NUMBER D.14

11:37:10 AM 3/3/2021 kbell pw:\\ntPwInt1.dot.int.lan:PWMain\Documents\Projects\7703504015\Design_(309)_PreliminaryEngineering\CADD_Files\Sheet_Files\D02_77035309Z08_ML035.dgn

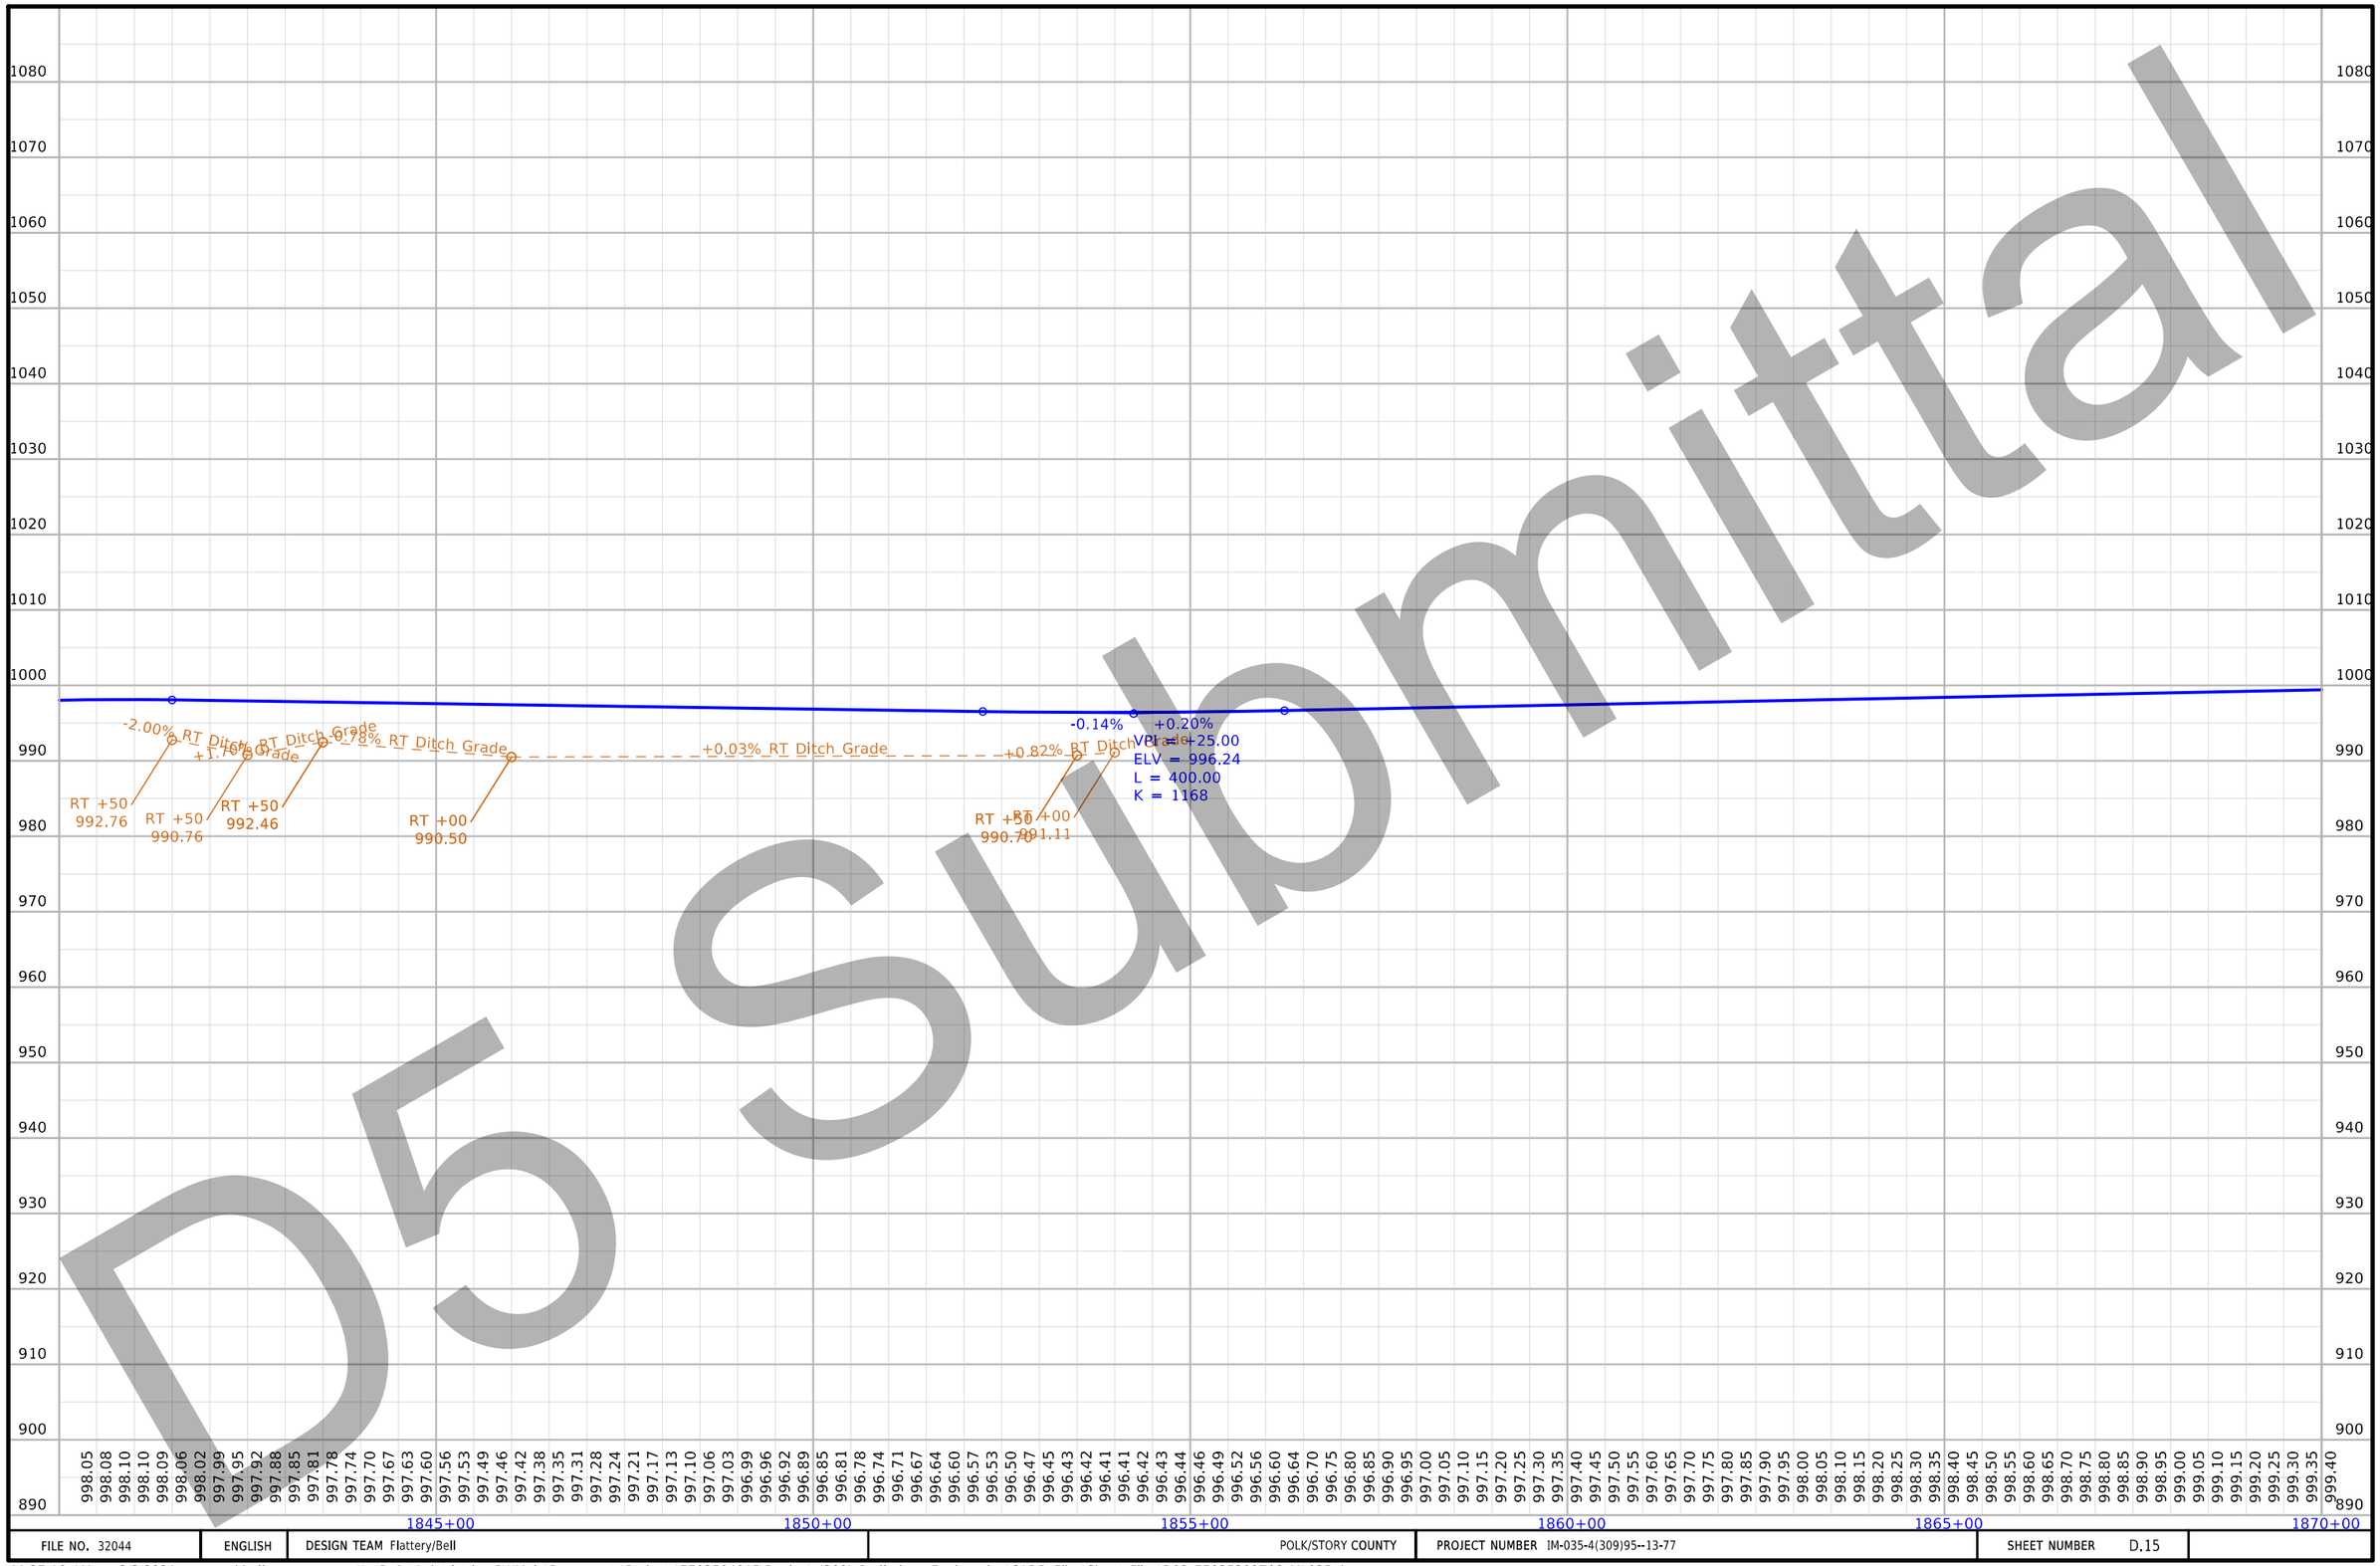

D5 Submittal

FILE NO. 32044	ENGLISH	DESIGN TEAM Flattery/Bell	POLK/STORY COUNTY	PROJECT NUMBER IM-035-4(309)95--13-77	SHEET NUMBER D.15

11:37:16 AM 3/3/2021 kbell pw:\\ntPwInt1.dot.int.lan:PWMain\Documents\Projects\7703504015\Design_(309)_PreliminaryEngineering\CADD_Files\Sheet_Files\D02_77035309Z08_ML035.dgn

D5 Submittal

ELKHART TWP.
T-81-R-23W
SEC.19

1870+00
1875+00
1880+00
1885+00
1890+00
1895+00
1900+00

35

Sta.570+53.3
Skew= 0°
30"X135' RCP
D.A.= 44.3 AC

Sta.575+80.1
Skew= 0°
30"X131' RCP
D.A.= 9.8 AC

Sta.587+03.5
Skew= 0°
24"X132' RCP
D.A.= 7.8 AC

Sta. 570+53.30, existing 30 in; proposed NEW STA 1870+94.00

Δ = 01°25'48.65" (RT)
T = 300.04
L = 600.05
R = 24039.10
E = 1.87
e = ___
L = ___
x = ___

Δ = 01°25'48.65" (RT)
T = 300.55
L = 601.07
R = 24080.00
E = 1.88
e = ___
L = ___
x = ___

FILE NO. 32044	ENGLISH	DESIGN TEAM Flattery/Bell	POLK/STORY COUNTY	PROJECT NUMBER IM-035-4(309)95--13-77	SHEET NUMBER D.16

11:39:26 AM 3/3/2021 kbell pw:\\ntPwInt1.dot.int.lan:PWMain\Documents\Projects\7703504015\Design_(309)_PreliminaryEngineering\CADD_Files\Sheet_Files\D02_77035309Z08_ML035.dgn

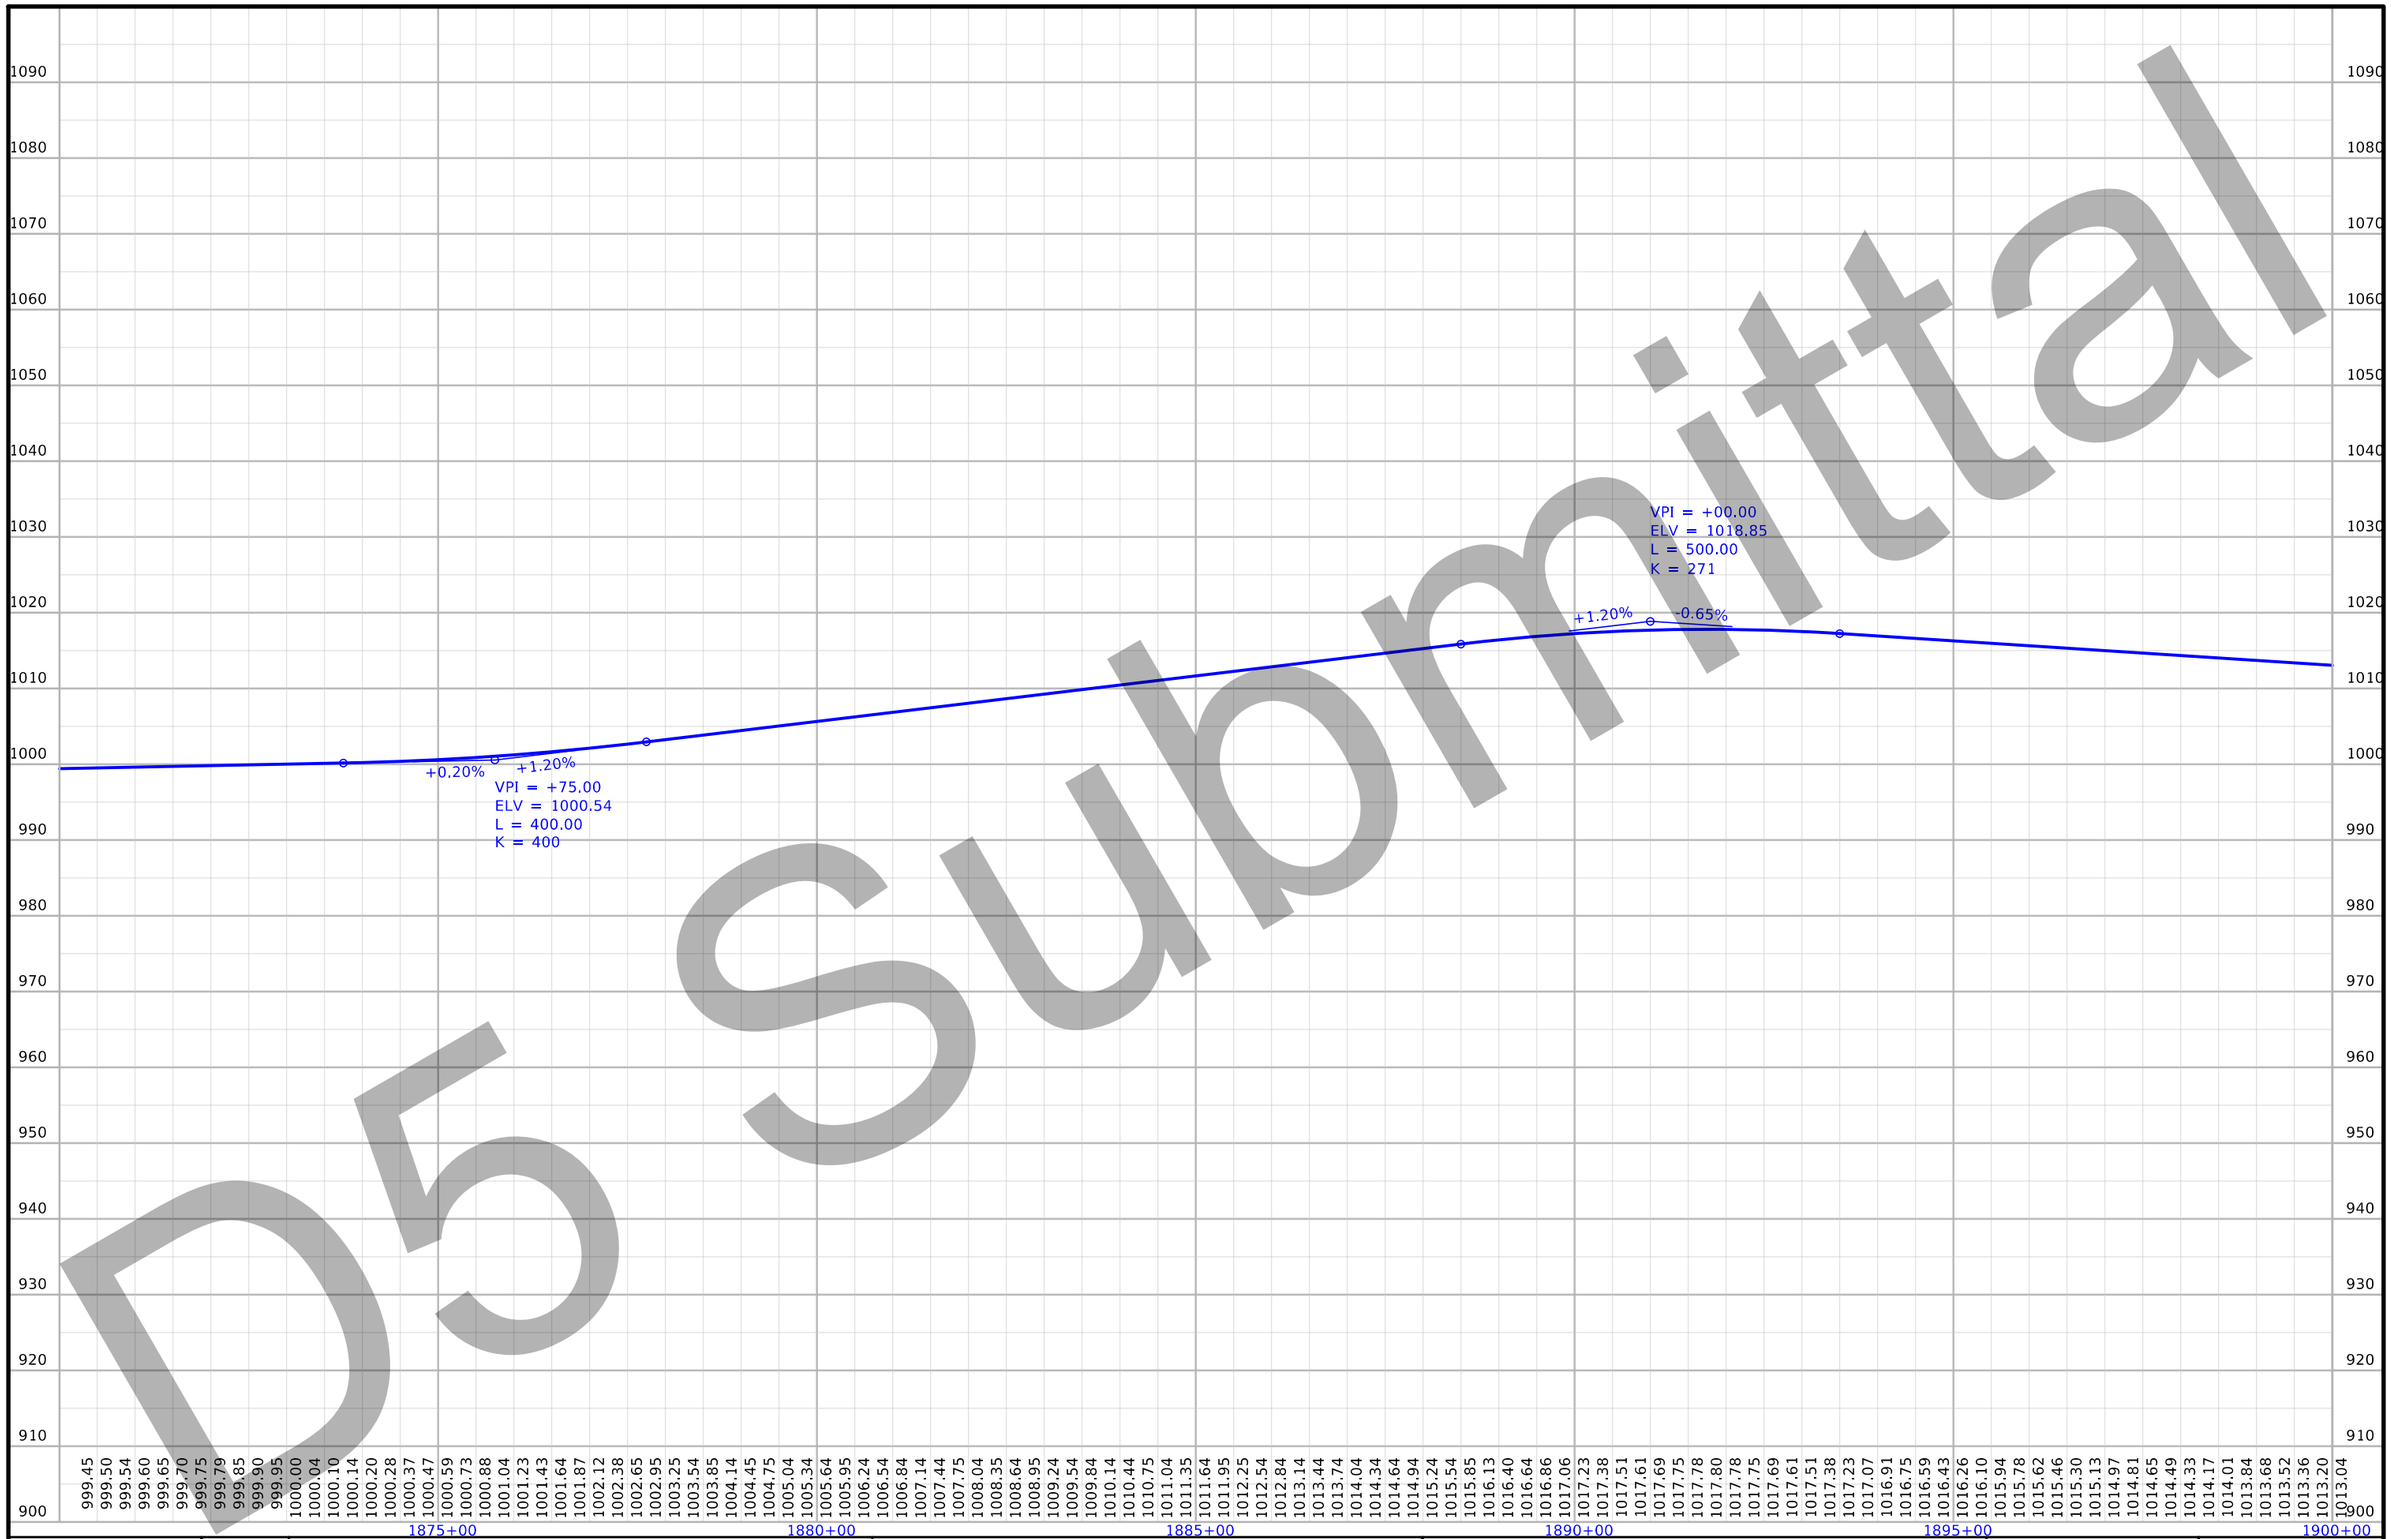

D5 Submittal

FILE NO. 32044	ENGLISH	DESIGN TEAM Flattery/Bell	POLK/STORY COUNTY	PROJECT NUMBER IM-035-4(309)95--13-77	SHEET NUMBER D.17

11:39:31 AM 3/3/2021 kbell pw:\\ntPwInt1.dot.int.lan:PWMain\Documents\Projects\7703504015\Design_(309)_PreliminaryEngineering\CADD_Files\Sheet_Files\D02_77035309Z08_ML035.dgn



Submittal
D5 SUB

FILE NO. 32044	ENGLISH	DESIGN TEAM Flattery/Bell	POLK/STORY COUNTY	PROJECT NUMBER IM-035-4(309)95--13-77	SHEET NUMBER D.18

11:42:01 AM 3/3/2021 kbell pw:\\ntPwInt1.dot.int.lan:PWMain\Documents\Projects\7703504015\Design_(309)_PreliminaryEngineering\CADD_Files\Sheet_Files\D02_77035309Z08_ML035.dgn

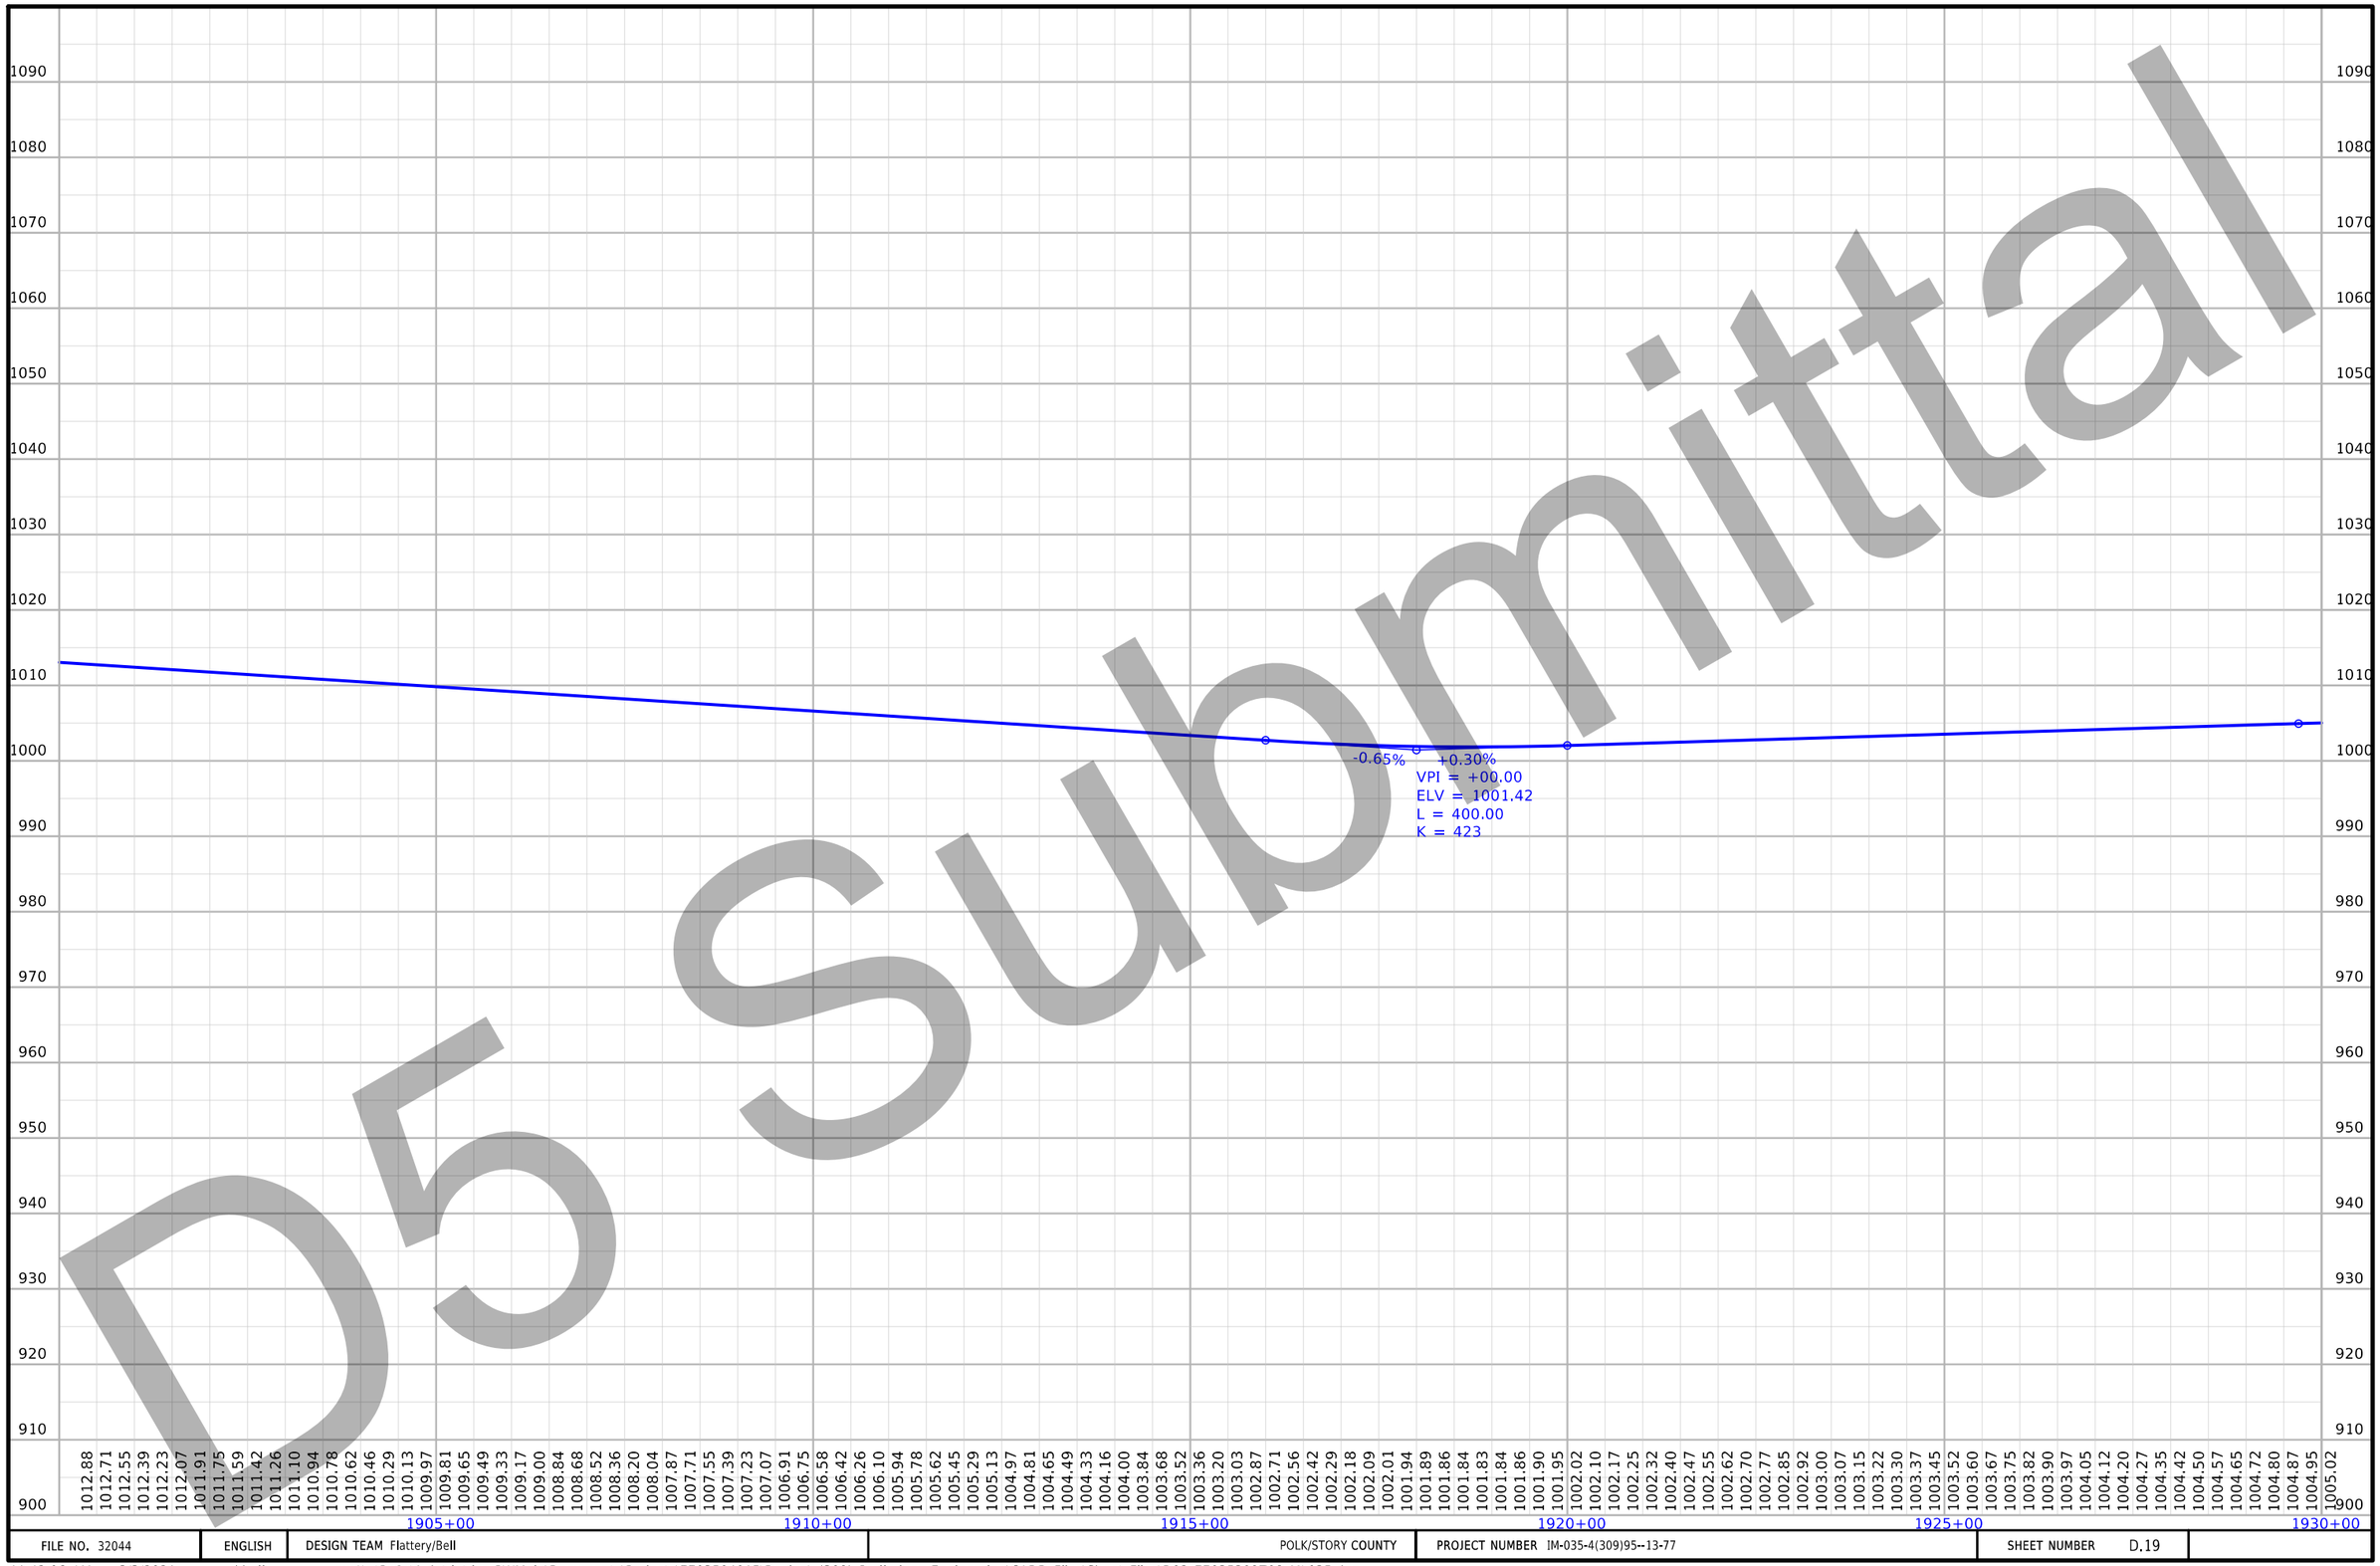

D5 Submittal

FILE NO. 32044	ENGLISH	DESIGN TEAM Flattery/Bell	POLK/STORY COUNTY	PROJECT NUMBER IM-035-4(309)95--13-77	SHEET NUMBER D.19

11:42:06 AM 3/3/2021 kbell pw:\\ntPwInt1.dot.int.lan:PWMain\Documents\Projects\7703504015\Design_(309)_PreliminaryEngineering\CADD_Files\Sheet_Files\D02_77035309Z08_ML035.dgn



D5 Submittal

FILE NO. 32044	ENGLISH	DESIGN TEAM Flattery/Bell	POLK/STORY COUNTY	PROJECT NUMBER IM-035-4(309)95--13-77	SHEET NUMBER D.20

11:44:51 AM 3/3/2021 kbell pw:\\ntPwInt1.dot.int.lan:PWMain\Documents\Projects\7703504015\Design_(309)_PreliminaryEngineering\CADD_Files\Sheet_Files\D02_77035309Z08_ML035.dgn

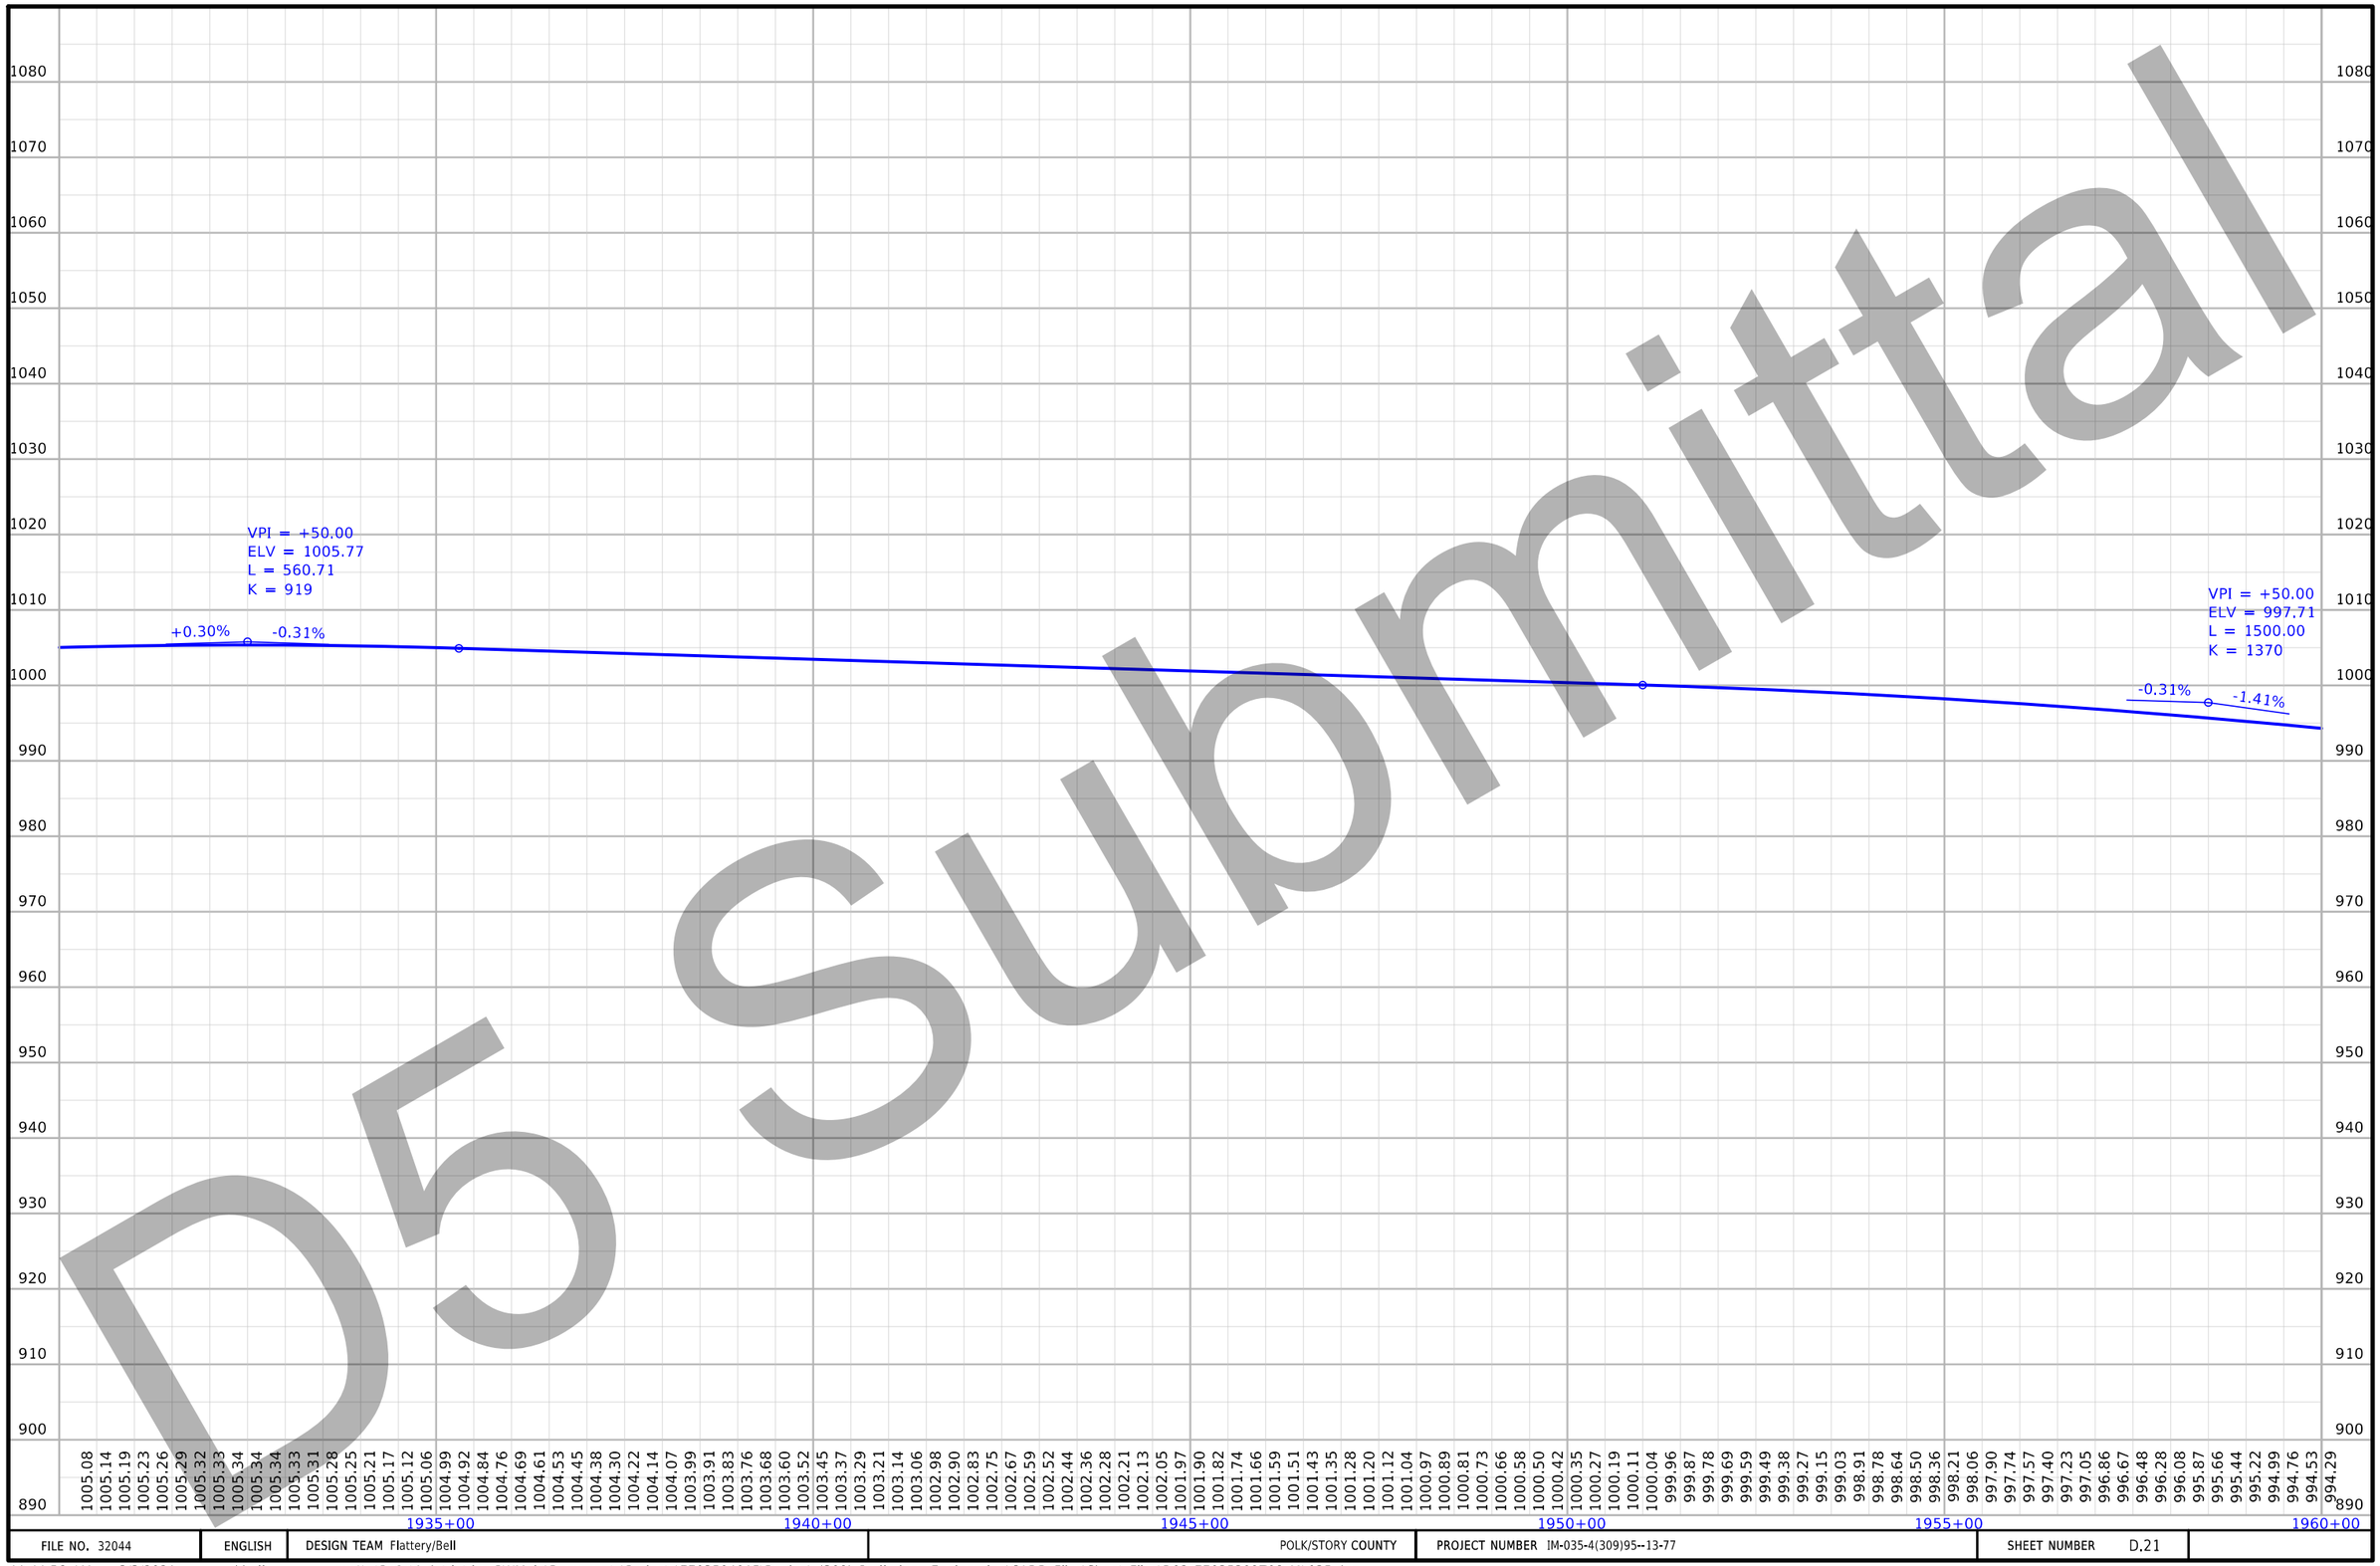

D5 Submittal

FILE NO. 32044	ENGLISH	DESIGN TEAM Flattery/Bell	POLK/STORY COUNTY	PROJECT NUMBER IM-035-4(309)95--13-77	SHEET NUMBER D.21	

11:44:56 AM 3/3/2021 kbell pw:\\ntPwInt1.dot.int.lan:PWMain\Documents\Projects\7703504015\Design_(309)_PreliminaryEngineering\CADD_Files\Sheet_Files\D02_77035309Z08_ML035.dgn

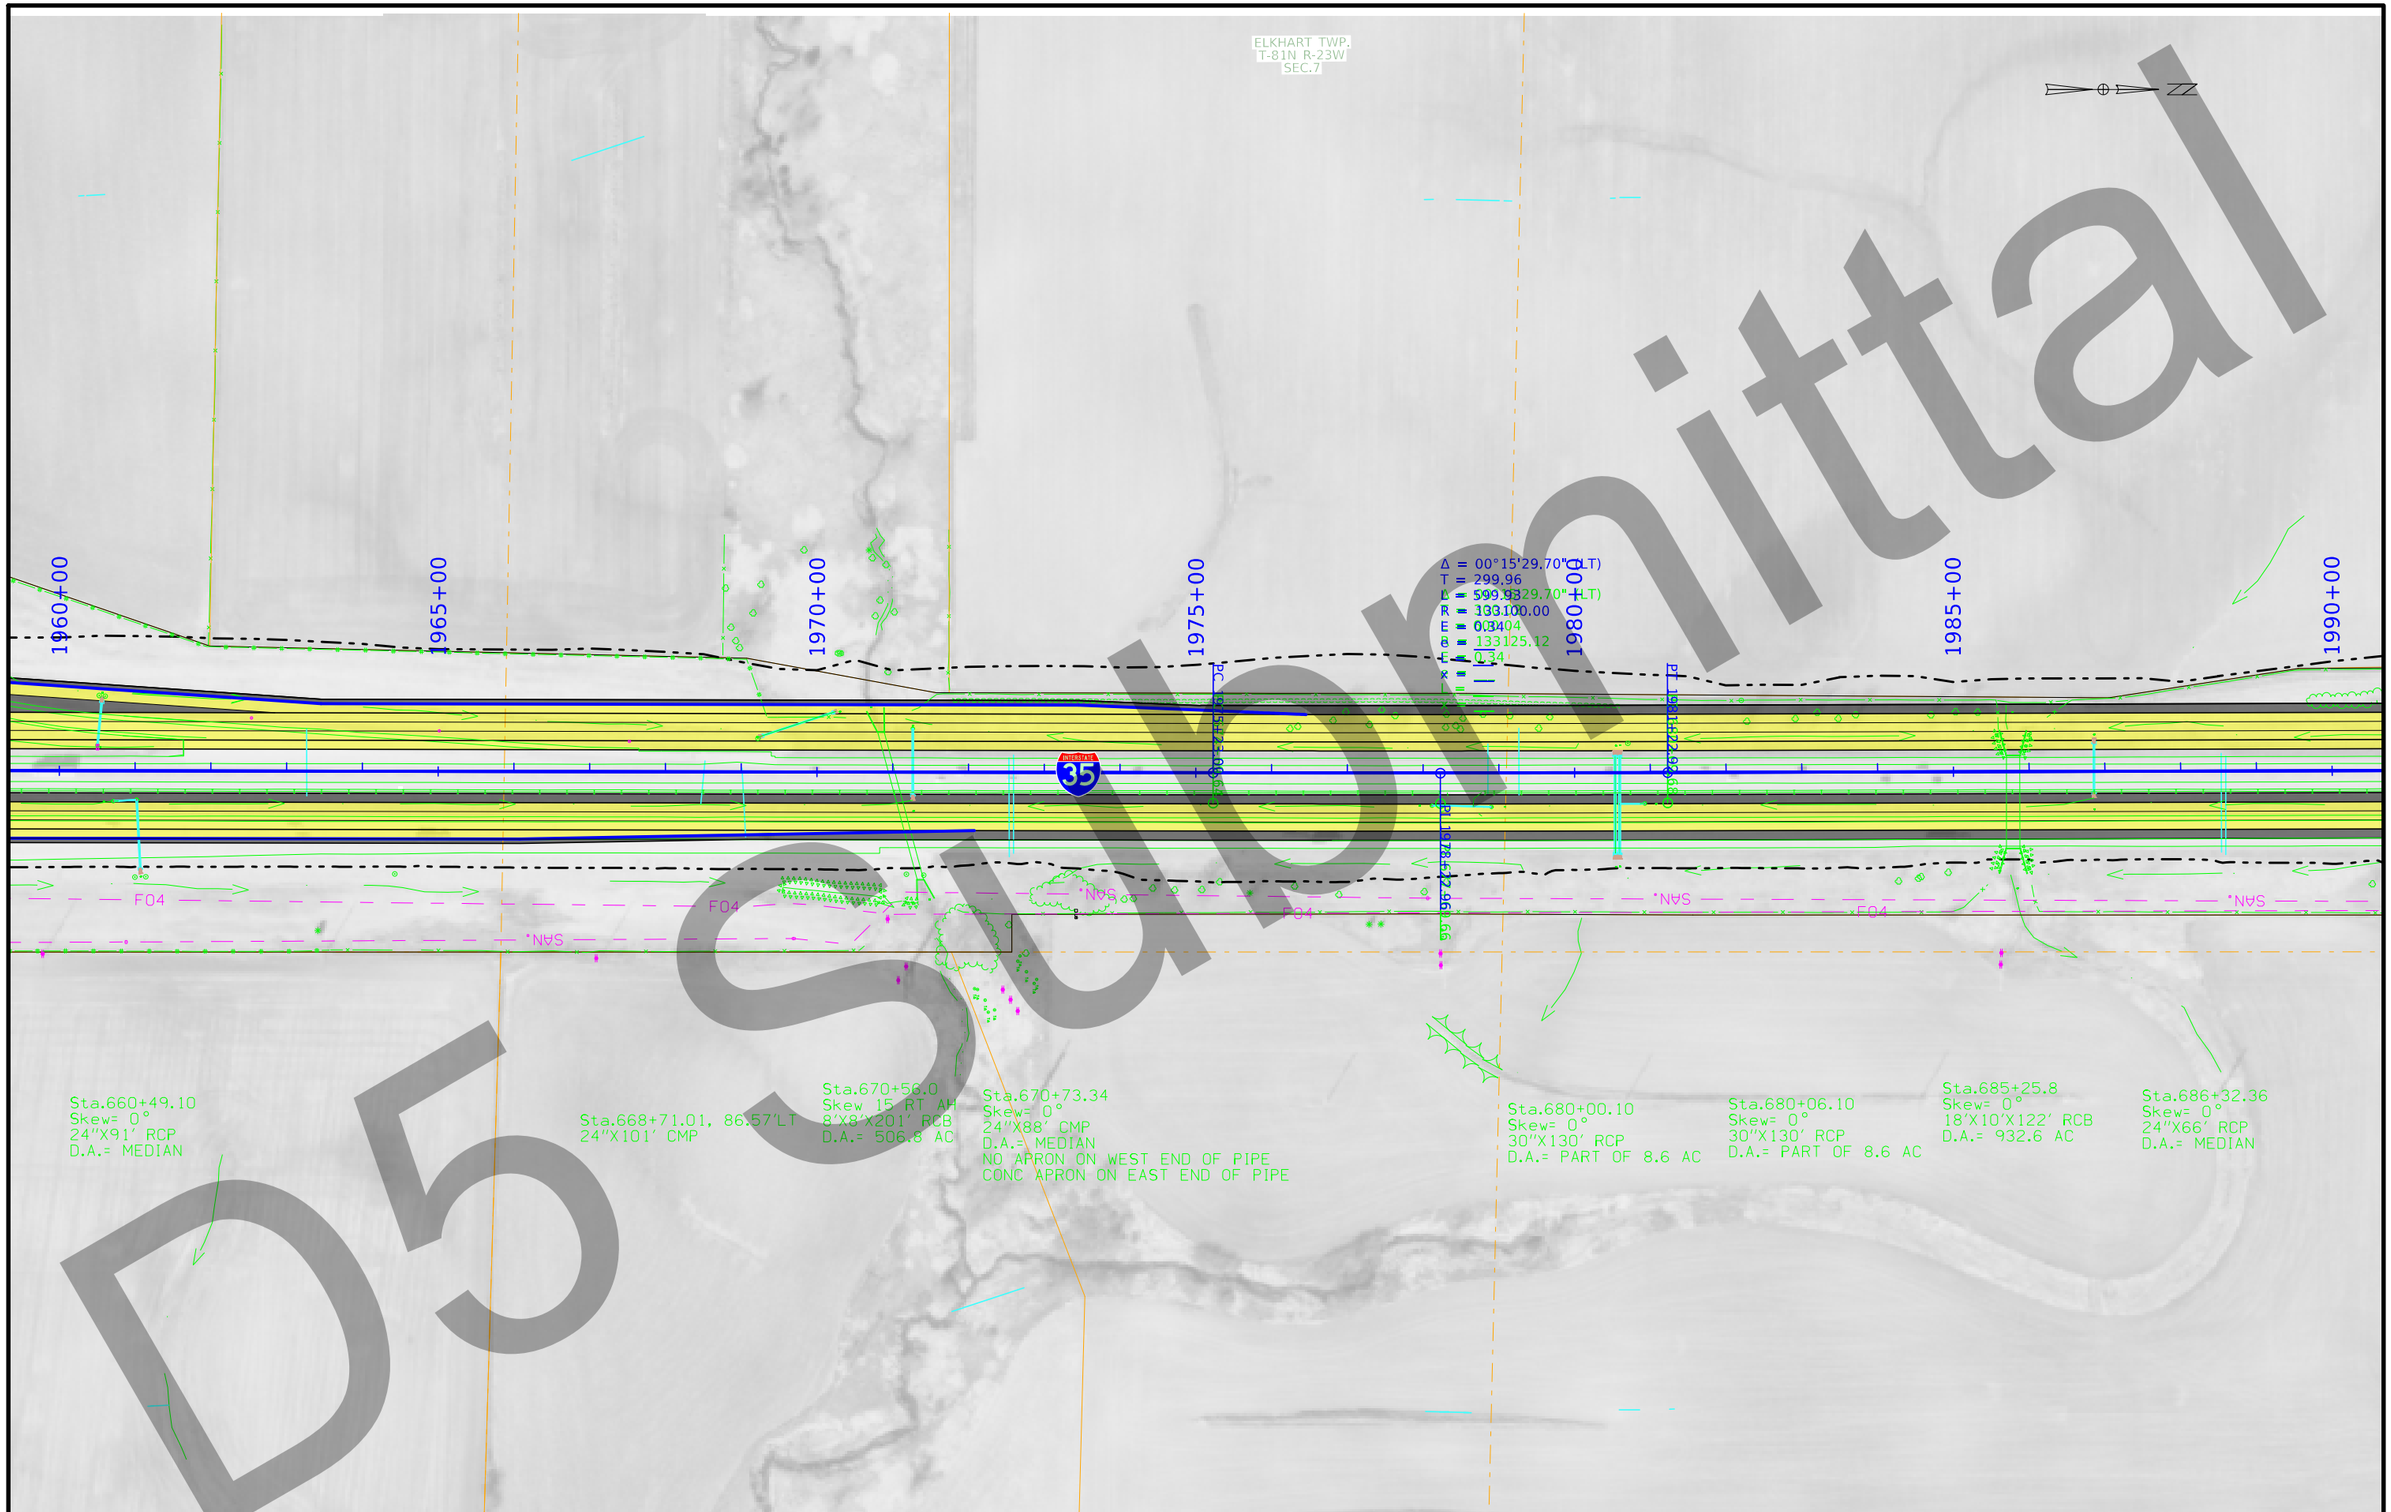

D5 Submittal

FILE NO. 32044	ENGLISH	DESIGN TEAM Flattery/Bell	POLK/STORY COUNTY	PROJECT NUMBER IM-035-4(309)95--13-77	SHEET NUMBER D.22

1:58:26 PM 3/3/2021 kbell pw:\\ntPwInt1.dot.int.lan:PWMain\Documents\Projects\7703504015\Design_(309)_PreliminaryEngineering\CADD_Files\Sheet_Files\D02_77035309Z08_ML035.dgn

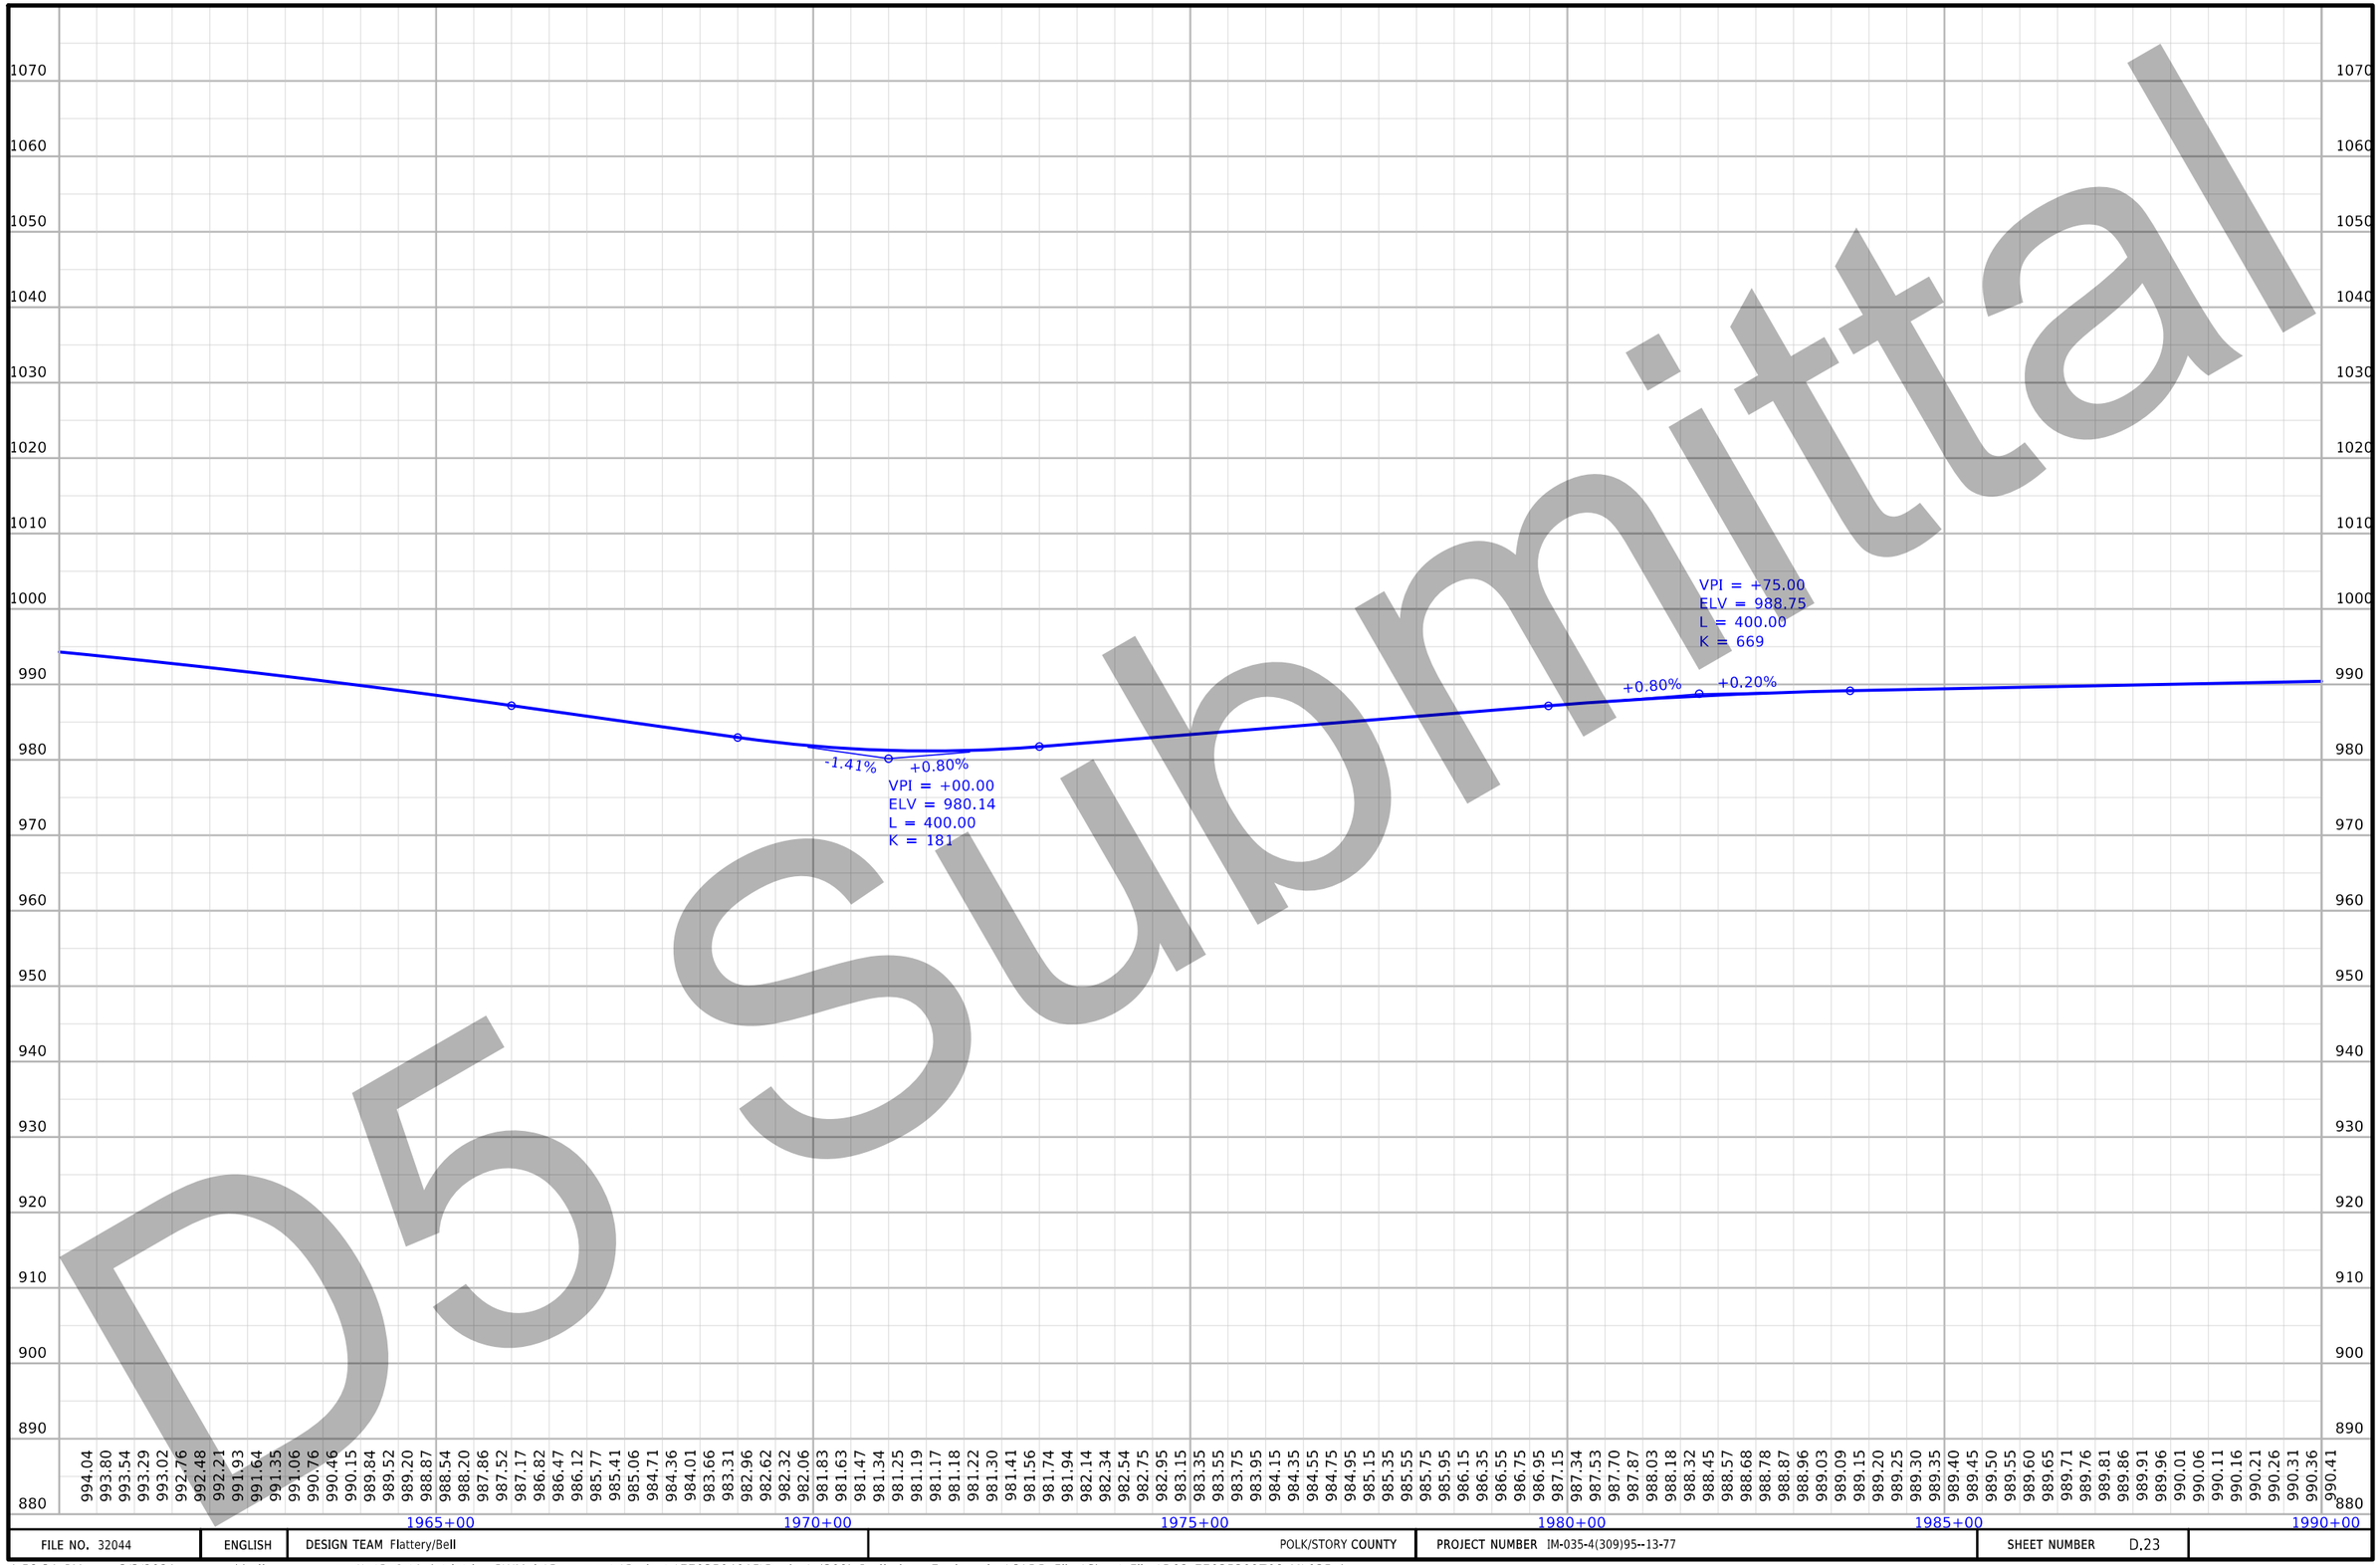

D5 Submittal

FILE NO. 32044	ENGLISH	DESIGN TEAM Flattery/Bell	POLK/STORY COUNTY	PROJECT NUMBER IM-035-4(309)95--13-77	SHEET NUMBER D.23

1:58:31 PM 3/3/2021 kbell pw:\\ntPwInt1.dot.int.lan:PWMain\Documents\Projects\7703504015\Design_(309)_PreliminaryEngineering\CADD_Files\Sheet_Files\D02_77035309Z08_ML035.dgn

ELKHART TWP.
T-81N R-23W
SEC.7

ELKHART TWP.
T-81N R-23W
SEC.6

NE 118TH AVE

1990+00

1995+00

2000+00

2005+00

2010+00

2015+00

2020+00

PC 2002+65.76

PT 2018+69.32

Δ = 00°43'59.90" (LT)
T = 299.81
L = 599.61
R = 46850.00
E = 0.96
e = ___
L = ___
x = ___

35

E04

SAN

Sta.698+44.65
Skew= 0°
24"X54' RCP
D.A.= MEDIAN

Δ = 00°43'59.90" (LT)
T = 300.03
L = 600.05
R = 46884.25
E = 0.96
e = ___
L = ___
x = ___

Sta.707+60.94
Skew= 0°
30"X130' RCP
D.A.= PART OF 228.6 AC

Sta.710+04.11
Skew= 0°
24"X60' RCP
D.A.= MEDIAN

Sta.707+53.86
Skew= 0°
30"X130' RCP
D.A.= PART OF 228.6 AC

Sta.707+54.70
Skew= 0°
30"X130' RCP
D.A.= PART OF 228.6 AC

D5 submittal

FILE NO. 32044	ENGLISH	DESIGN TEAM Flattery/Bell	POLK/STORY COUNTY	PROJECT NUMBER IM-035-4(309)95--13-77	SHEET NUMBER D.24	

2:00:18 PM 3/3/2021 kbell pw:\\ntPwInt1.dot.int.lan:PWMain\Documents\Projects\7703504015\Design_(309)_PreliminaryEngineering\CADD_Files\Sheet_Files\D02_77035309Z08_ML035.dgn

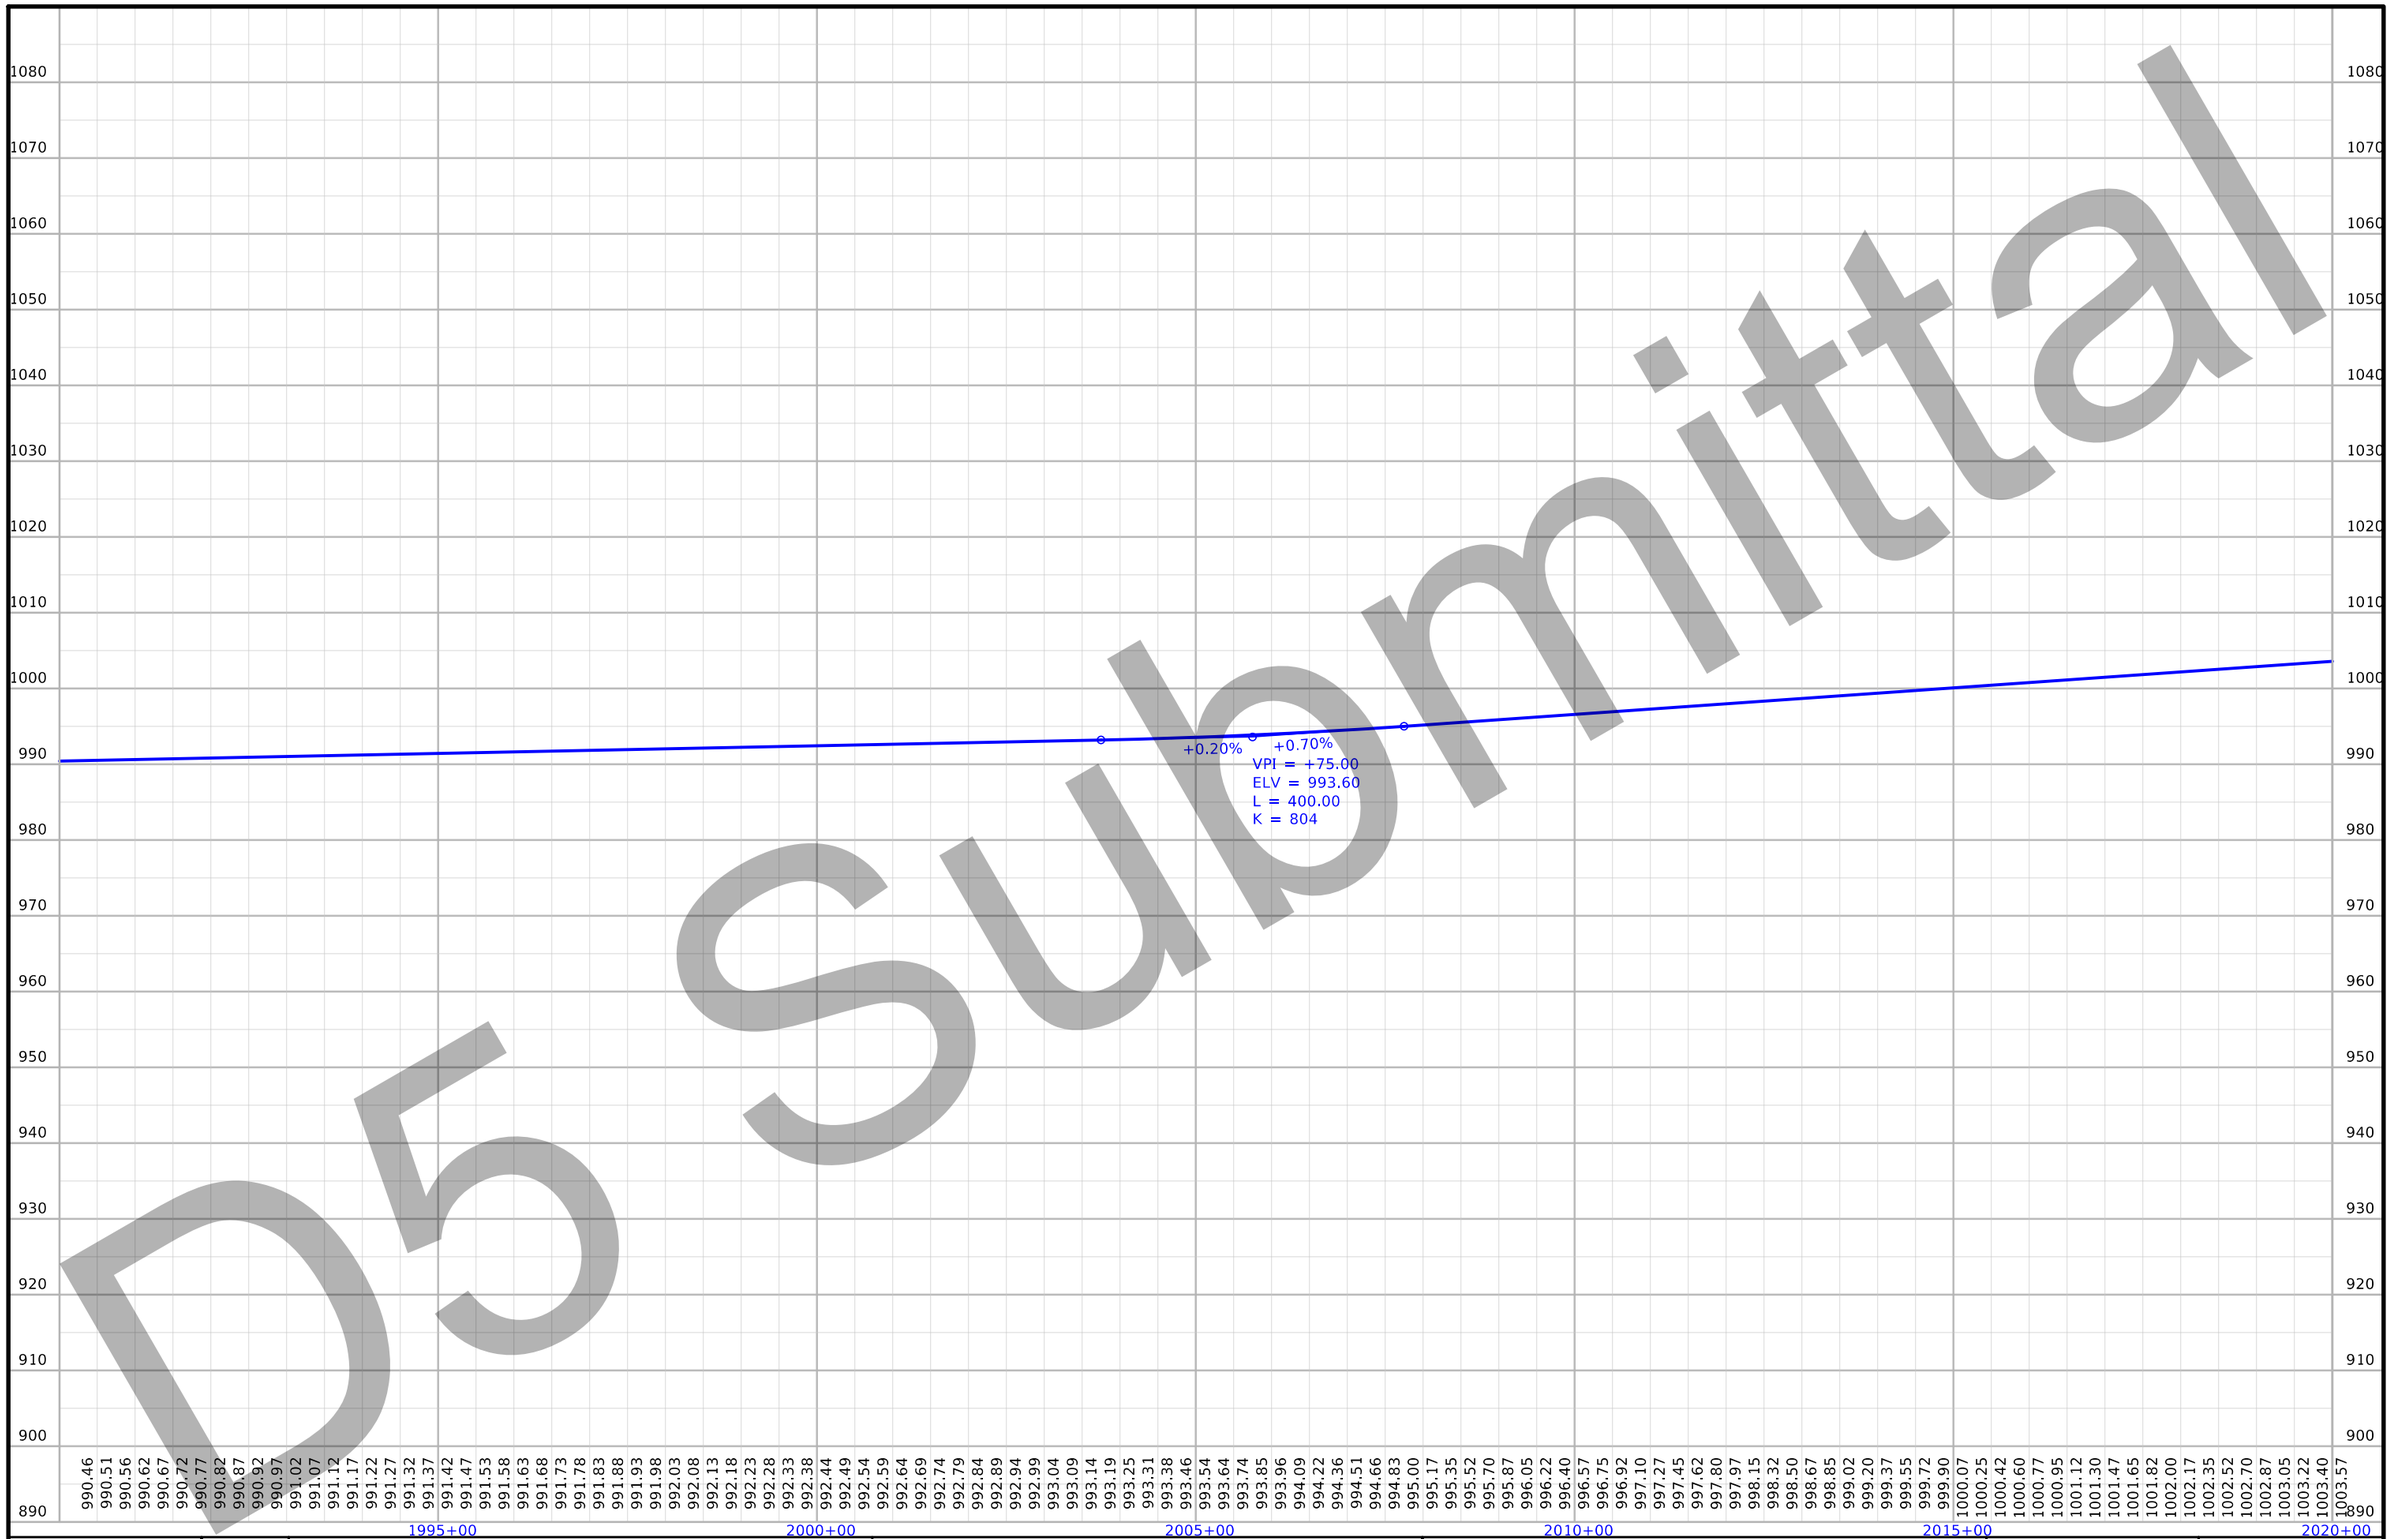

D5 Submittal

FILE NO. 32044	ENGLISH	DESIGN TEAM Flattery/Bell	POLK/STORY COUNTY	PROJECT NUMBER IM-035-4(309)95--13-77	SHEET NUMBER D.25

2:00:23 PM 3/3/2021 kbell pw:\\ntPwInt1.dot.int.lan:PWMain\Documents\Projects\7703504015\Design_(309)_PreliminaryEngineering\CADD_Files\Sheet_Files\D02_77035309Z08_ML035.dgn

ELKHART TWP.
T-81N R-23W
SEC.6

2020+00
2025+00
2030+00
2035+00
2040+00
2045+00
2050+00

INTERSTATE 35

F04
SAN

Sta.720+53.4
Skew= 0°
24"X135' RCP
D.A.= 3.7 AC

Sta.730+94.2
Skew= 0°
24"X152' RCP
D.A.= 1.0 AC

Sta.740+04.20
Skew= 25° RT AH
36"X140' RCP
D.A.= 23.5 AC

Sta.745+79.49
Skew= 0°
24"X101' CMP
D.A.= MEDIAN
NO APRON ON
WEST END OF PIPE
CONC APRON ON
EAST END OF PIPE

Sta.745+93.9
Skew= 0°
8'X10'X190' RCB
D.A.= 985.3 AC

Submittal
D5 Sup

FILE NO. 32044	ENGLISH	DESIGN TEAM Flattery/Bell	POLK/STORY COUNTY	PROJECT NUMBER IM-035-4(309)95--13-77	SHEET NUMBER D.26

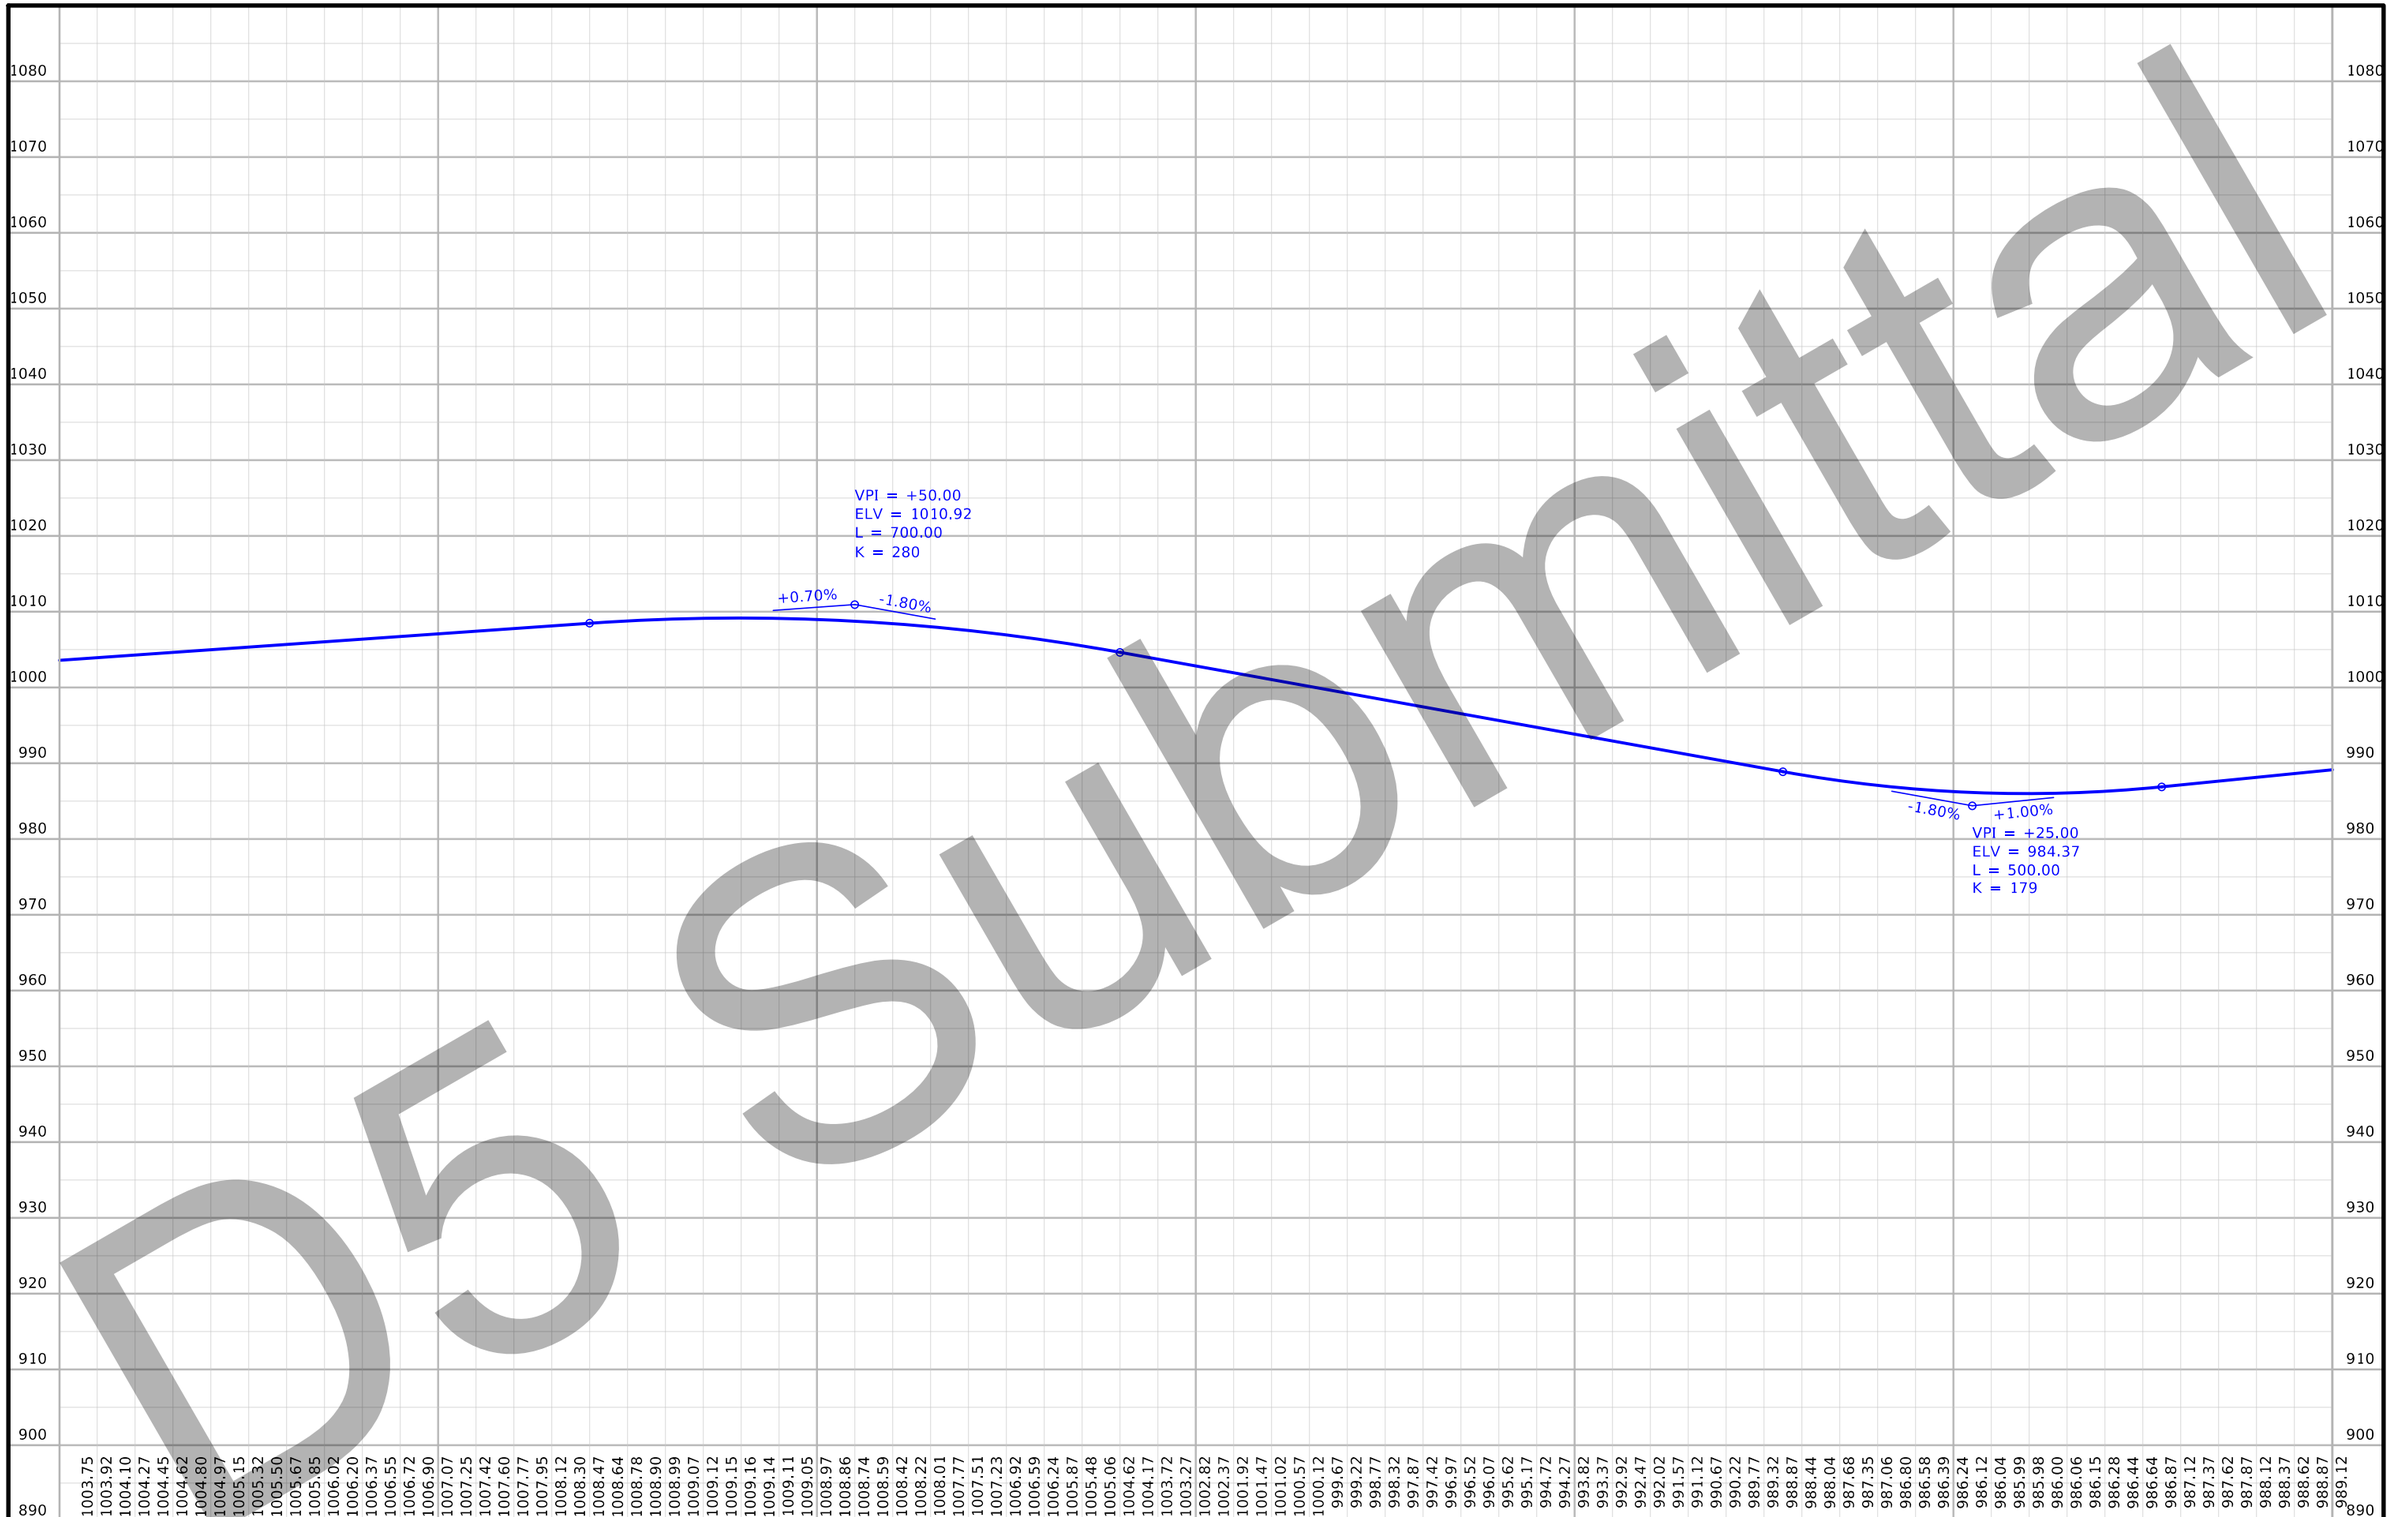

D5 Submittal

FILE NO. 32044	ENGLISH	DESIGN TEAM Flattery/Bell	POLK/STORY COUNTY	PROJECT NUMBER IM-035-4(309)95--13-77	SHEET NUMBER D.27

2:02:27 PM 3/3/2021 kbell pw:\\ntPwInt1.dot.int.lan:PWMain\Documents\Projects\7703504015\Design_(309)_PreliminaryEngineering\CADD_Files\Sheet_Files\D02_77035309Z08_ML035.dgn

ELKHART TWP.
T-81N R-23W
SEC.6

UNION TWP.
T-82N R-23W
SEC.31

NE 166TH AVE/340TH ST

2050+00
2055+00
2060+00
2065+00
2070+00
2075+00
2080+00

INTERSTATE 35

Δ = 01°12'25.63" (RT)
T = 300.03
L = 600.04
R = 28480.74
E = 1.58
e = ___
L = ___
x = ___

Δ = 01°12'25.63" (RT)
T = 300.76
L = 601.50
R = 28550.00
E = 1.58
e = ___
L = ___
x = ___

Sta.754+05.38
Skew= 0°
24"X72' RCP
D.A.= MEDIAN

Sta.754+31.12
Skew= 0°
24"X169' RCP
D.A.= 3.05 AC

Sta.14+00.50
Skew= 0°
36"X135' RCP
D.A.= 19.2 AC

Sta.24+49.80
Skew= 0°
30"X127' RCP
D.A.= 21.0 AC

Submittal
Do Not Use

FILE NO. 32044	ENGLISH	DESIGN TEAM Flattery/Bell	POLK/STORY COUNTY	PROJECT NUMBER IM-035-4(309)95--13-77	SHEET NUMBER D.28

2:04:13 PM 3/3/2021 kbell pw:\\ntPwInt1.dot.int.lan:PWMain\Documents\Projects\7703504015\Design_(309)_PreliminaryEngineering\CADD_Files\Sheet_Files\D02_77035309Z08_ML035.dgn

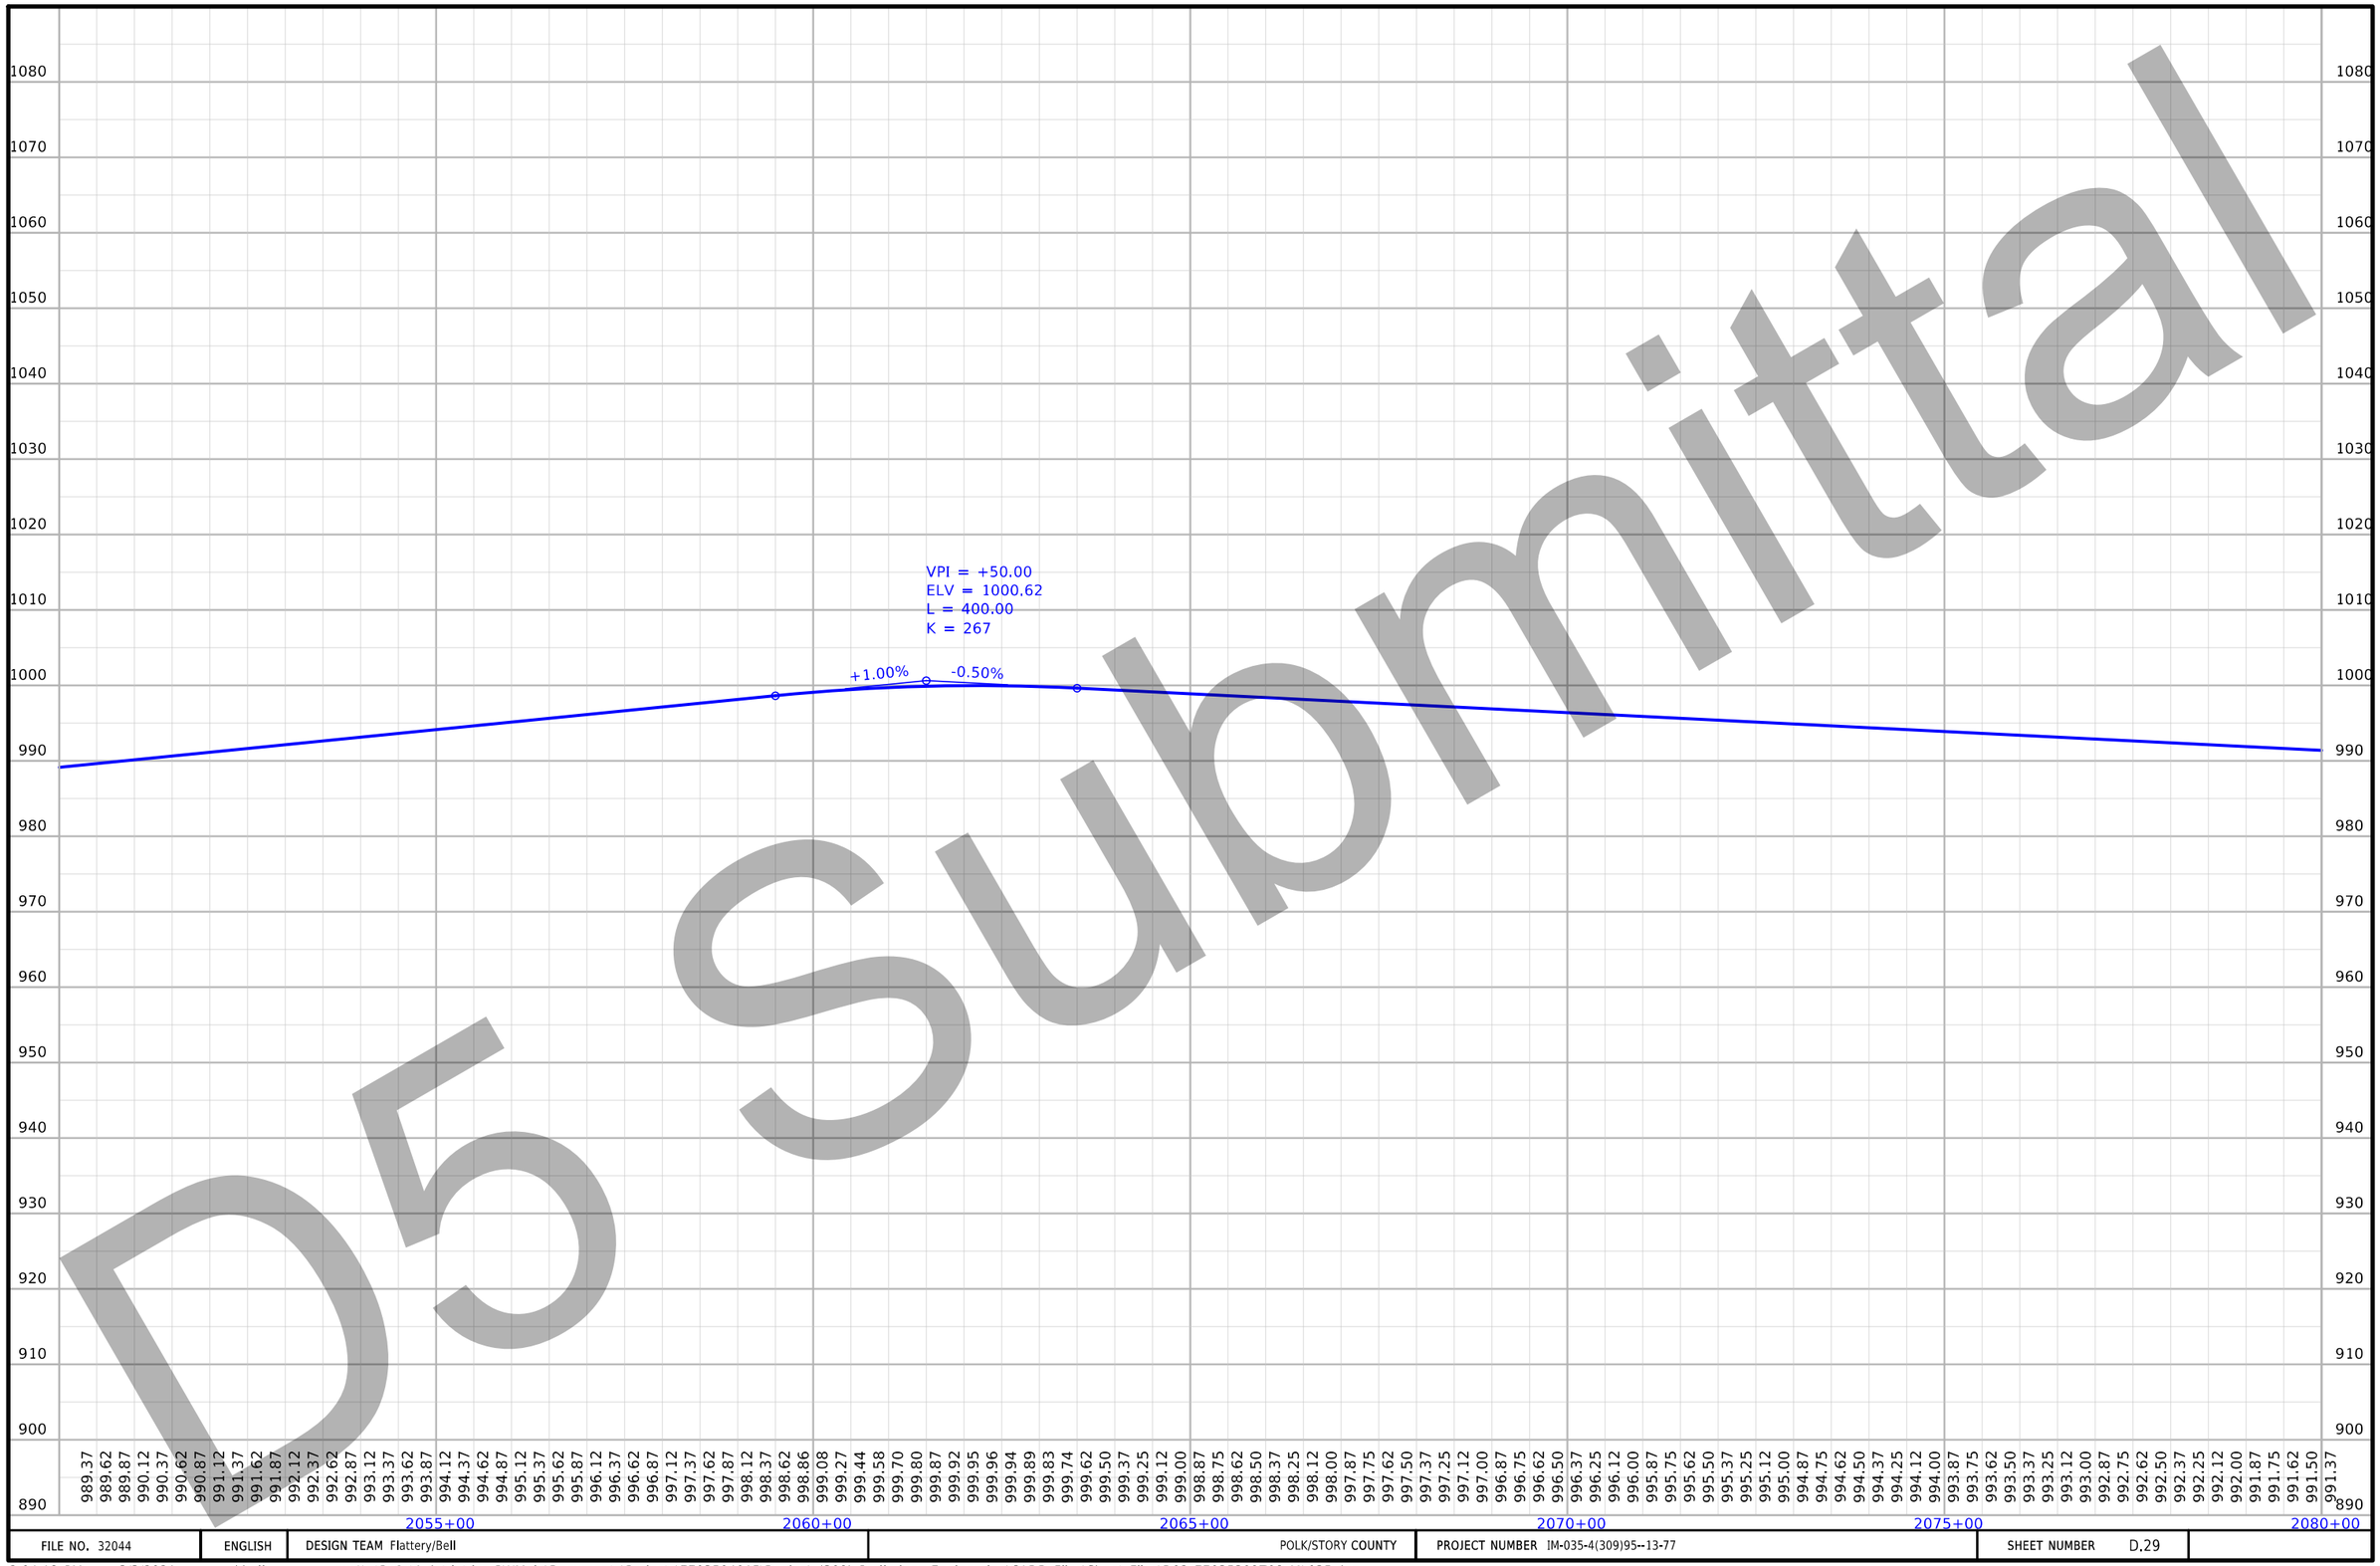

D5 Submittal

FILE NO. 32044	ENGLISH	DESIGN TEAM Flattery/Bell	POLK/STORY COUNTY	PROJECT NUMBER IM-035-4(309)95--13-77	SHEET NUMBER D.29	

2:04:18 PM 3/3/2021 kbell pw:\\ntPwInt1.dot.int.lan:PWMain\Documents\Projects\7703504015\Design_(309)_PreliminaryEngineering\CADD_Files\Sheet_Files\D02_77035309Z08_ML035.dgn



D5 submittal

FILE NO. 32044	ENGLISH	DESIGN TEAM Flattery/Bell	POLK/STORY COUNTY	PROJECT NUMBER IM-035-4(309)95--13-77	SHEET NUMBER D.30

2:06:49 PM 3/3/2021 kbell pw:\\ntPwInt1.dot.int.lan:PWMain\Documents\Projects\7703504015\Design_(309)_PreliminaryEngineering\CADD_Files\Sheet_Files\D02_77035309Z08_ML035.dgn

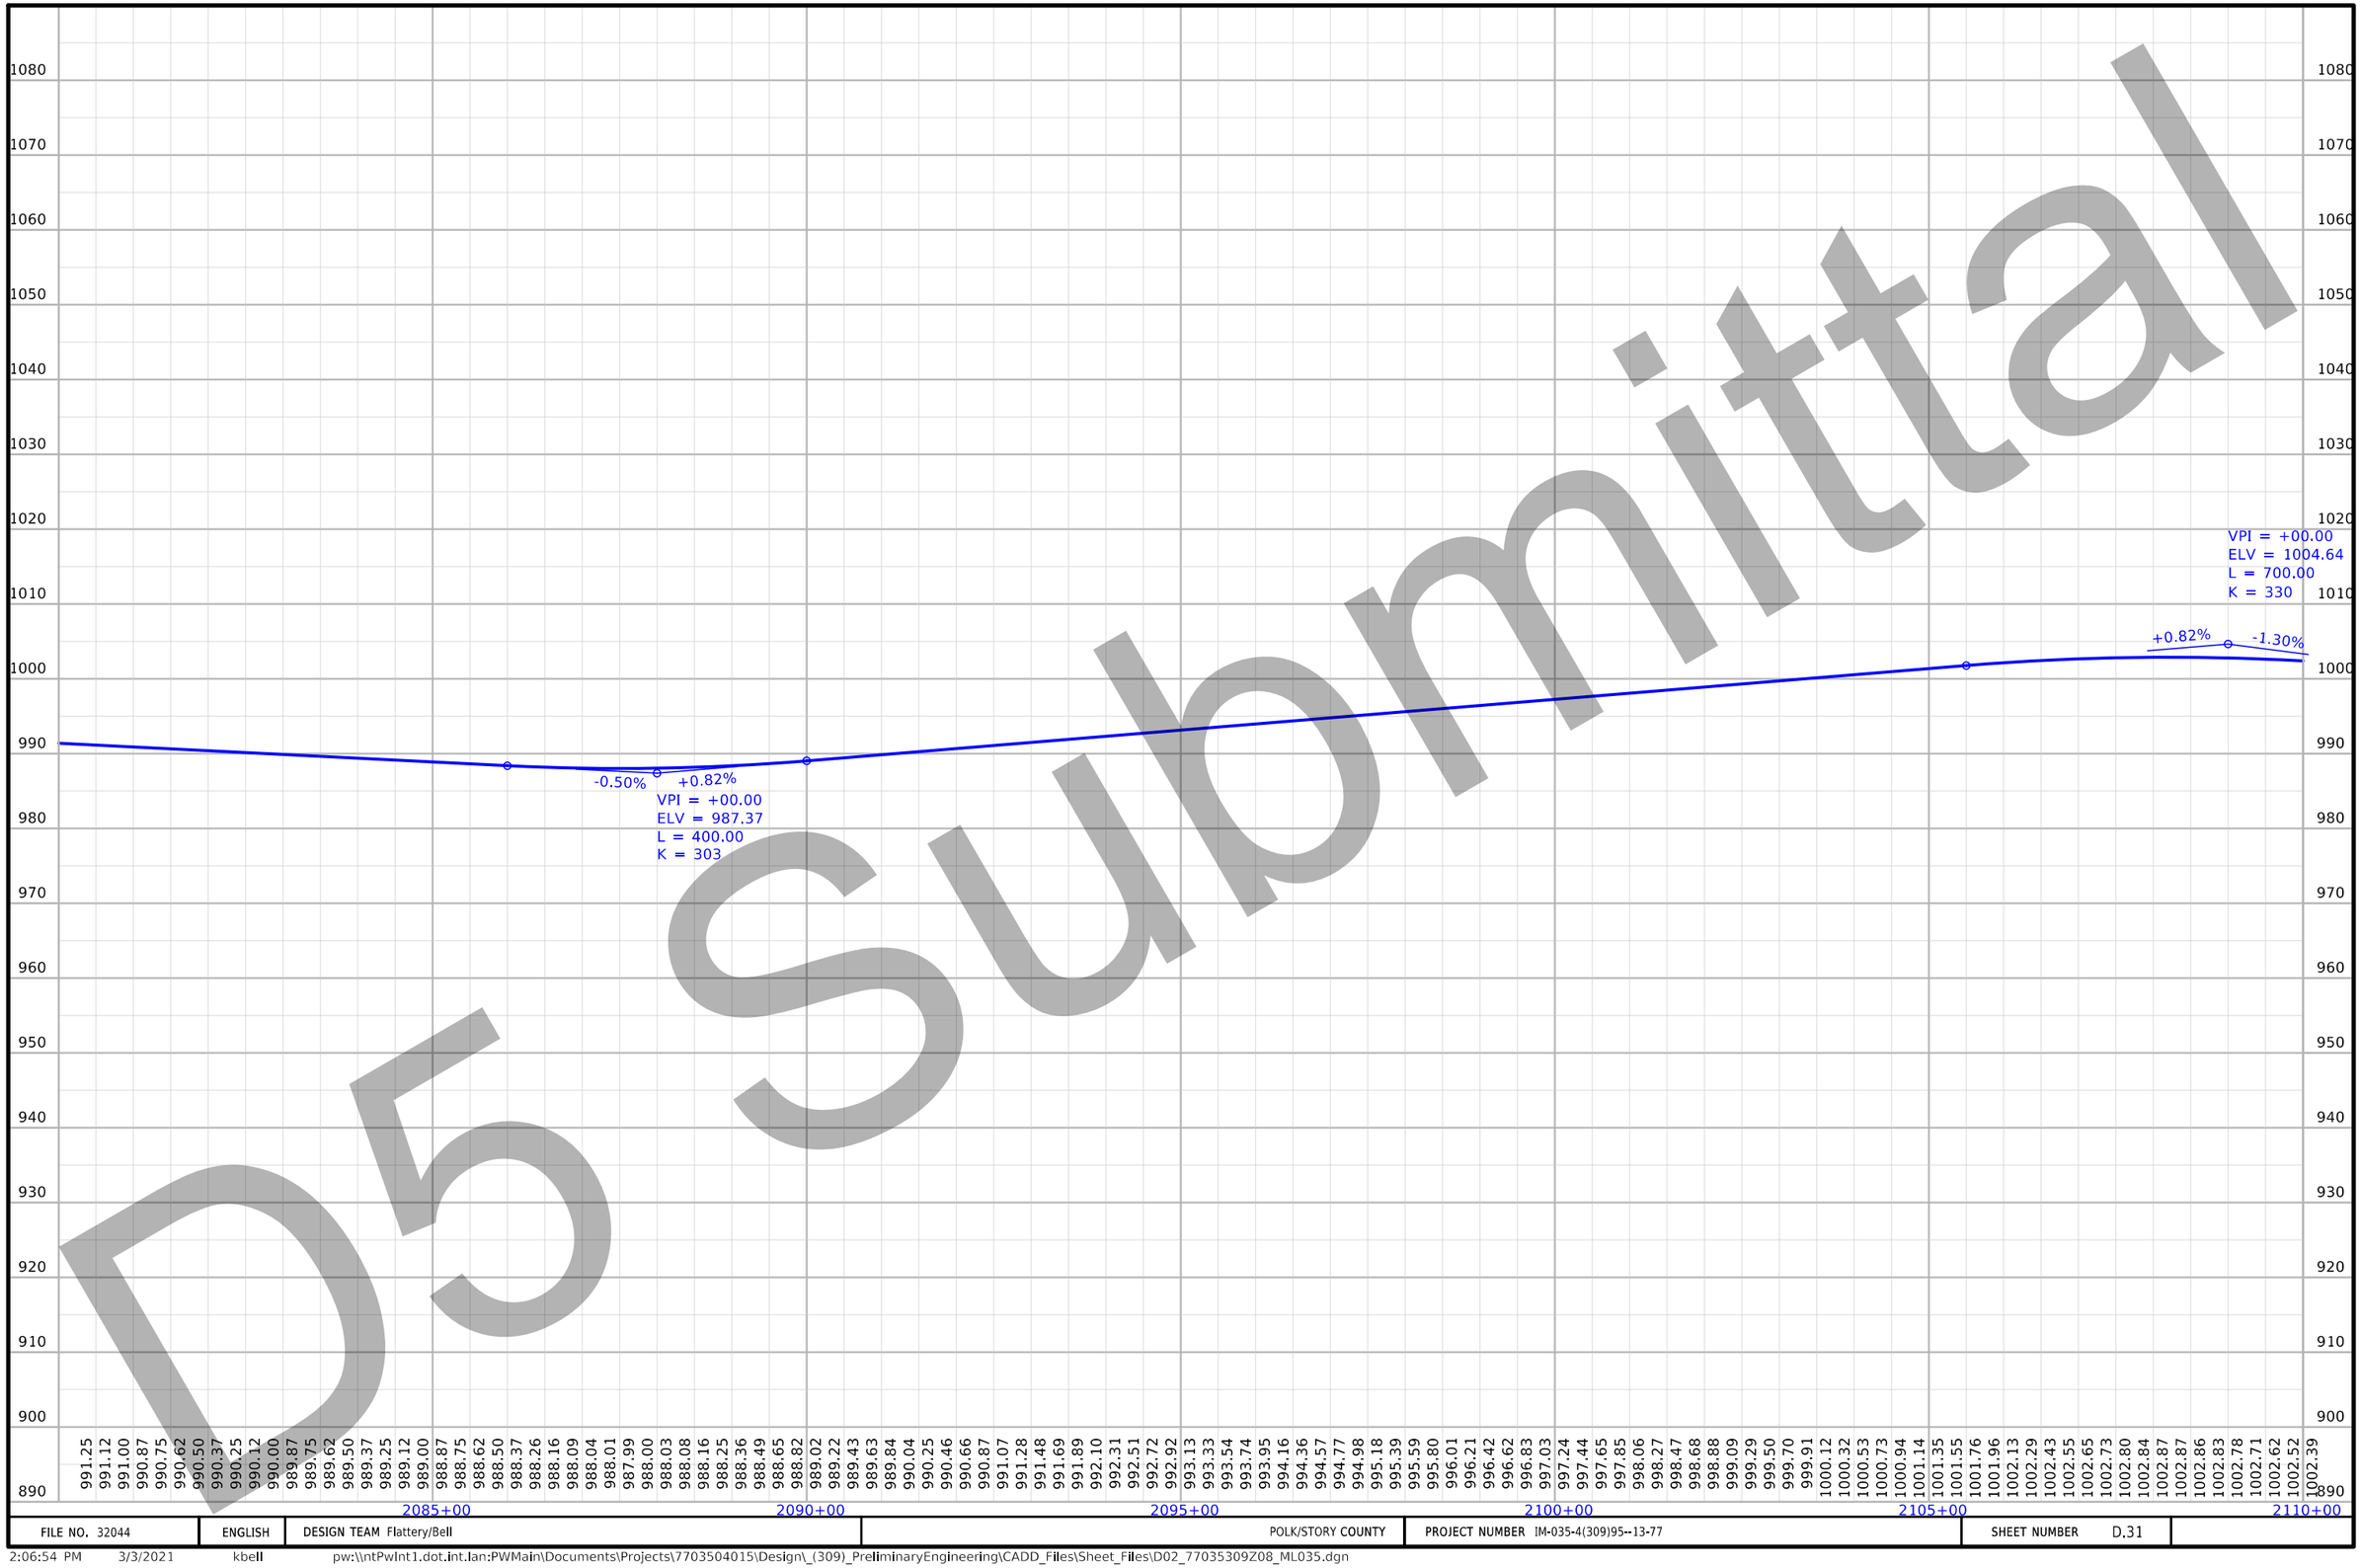

D5 Submittal

FILE NO. 32044	ENGLISH	DESIGN TEAM Flattery/Bell	POLK/STORY COUNTY	PROJECT NUMBER IM-035-4(309)95--13-77	SHEET NUMBER D.31	

2:06:54 PM 3/3/2021 kbell pw:\\ntPwInt1.dot.int.lan:PWMain\Documents\Projects\7703504015\Design_(309)_PreliminaryEngineering\CADD_Files\Sheet_Files\D02_77035309Z08_ML035.dgn

UNION TWP.
T-82N R-23W
SEC.30

Sta.1046+78.10
Skew= 0°
24"X65' RCP
D.A.= 10 AC

RAMP B

Sta.563+50
Skew= 0°
2-24"X45' RCP
D.A.=MEDIAN

2110+00
2115+00
2120+00
2125+00
2130+00
2135+00
2140+00

SAN
FO4

Sta.463+50
Skew= 0°
24"X45' RCP
D.A.=MEDIAN

Sta.68+98.4
Skew= 0°
36"X171' RCP
D.A.= 72.0 AC

Sta.81+96.40
Skew= 0°
24"X135' RCP
D.A.= PART OF 17.8 AC

Sta.82+02.50
Skew= 0°
24"X135' RCP
D.A.= PART OF 17.8 AC

D5 Submittal

FILE NO. 32044	ENGLISH	DESIGN TEAM Flattery/Bell	POLK/STORY COUNTY	PROJECT NUMBER IM-035-4(309)95--13-77	SHEET NUMBER D.32

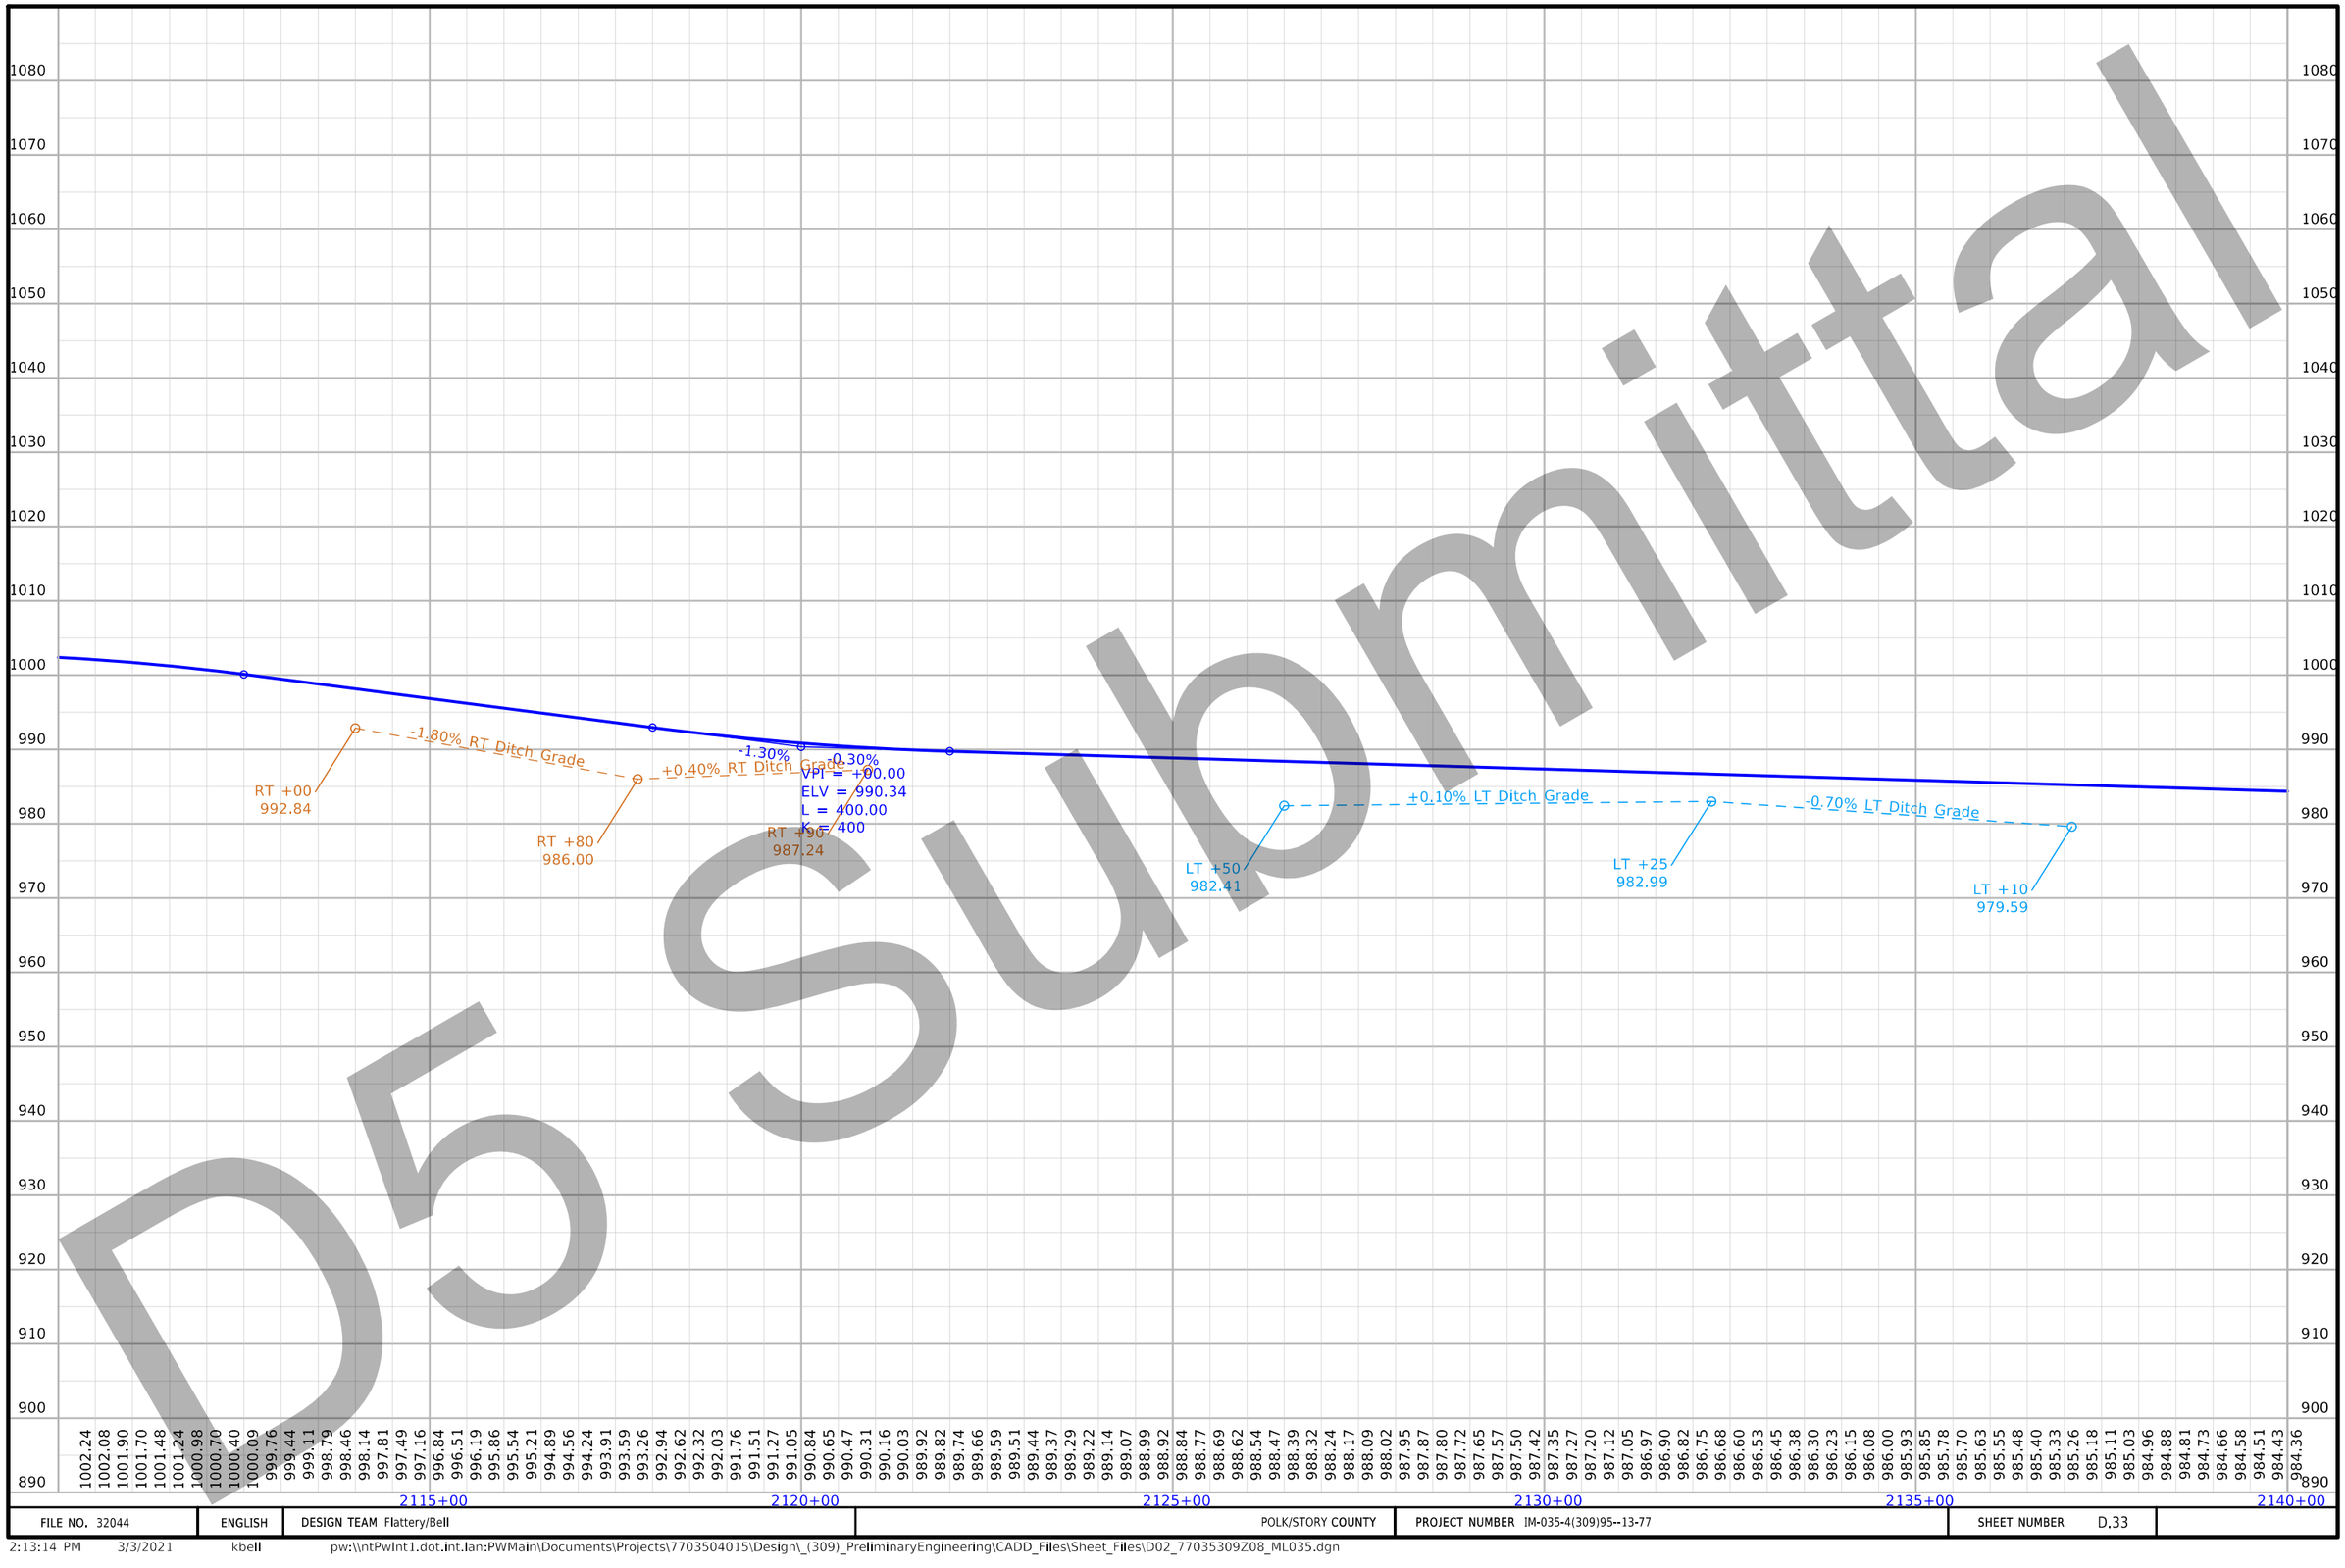

D5 Submittal

FILE NO. 32044	ENGLISH	DESIGN TEAM Flattery/Bell	POLK/STORY COUNTY	PROJECT NUMBER IM-035-4(309)95--13-77	SHEET NUMBER D.33	

2:13:14 PM 3/3/2021 kbell pw:\\ntPwInt1.dot.int.lan:PWMain\Documents\Projects\7703504015\Design_(309)_PreliminaryEngineering\CADD_Files\Sheet_Files\D02_77035309Z08_ML035.dgn

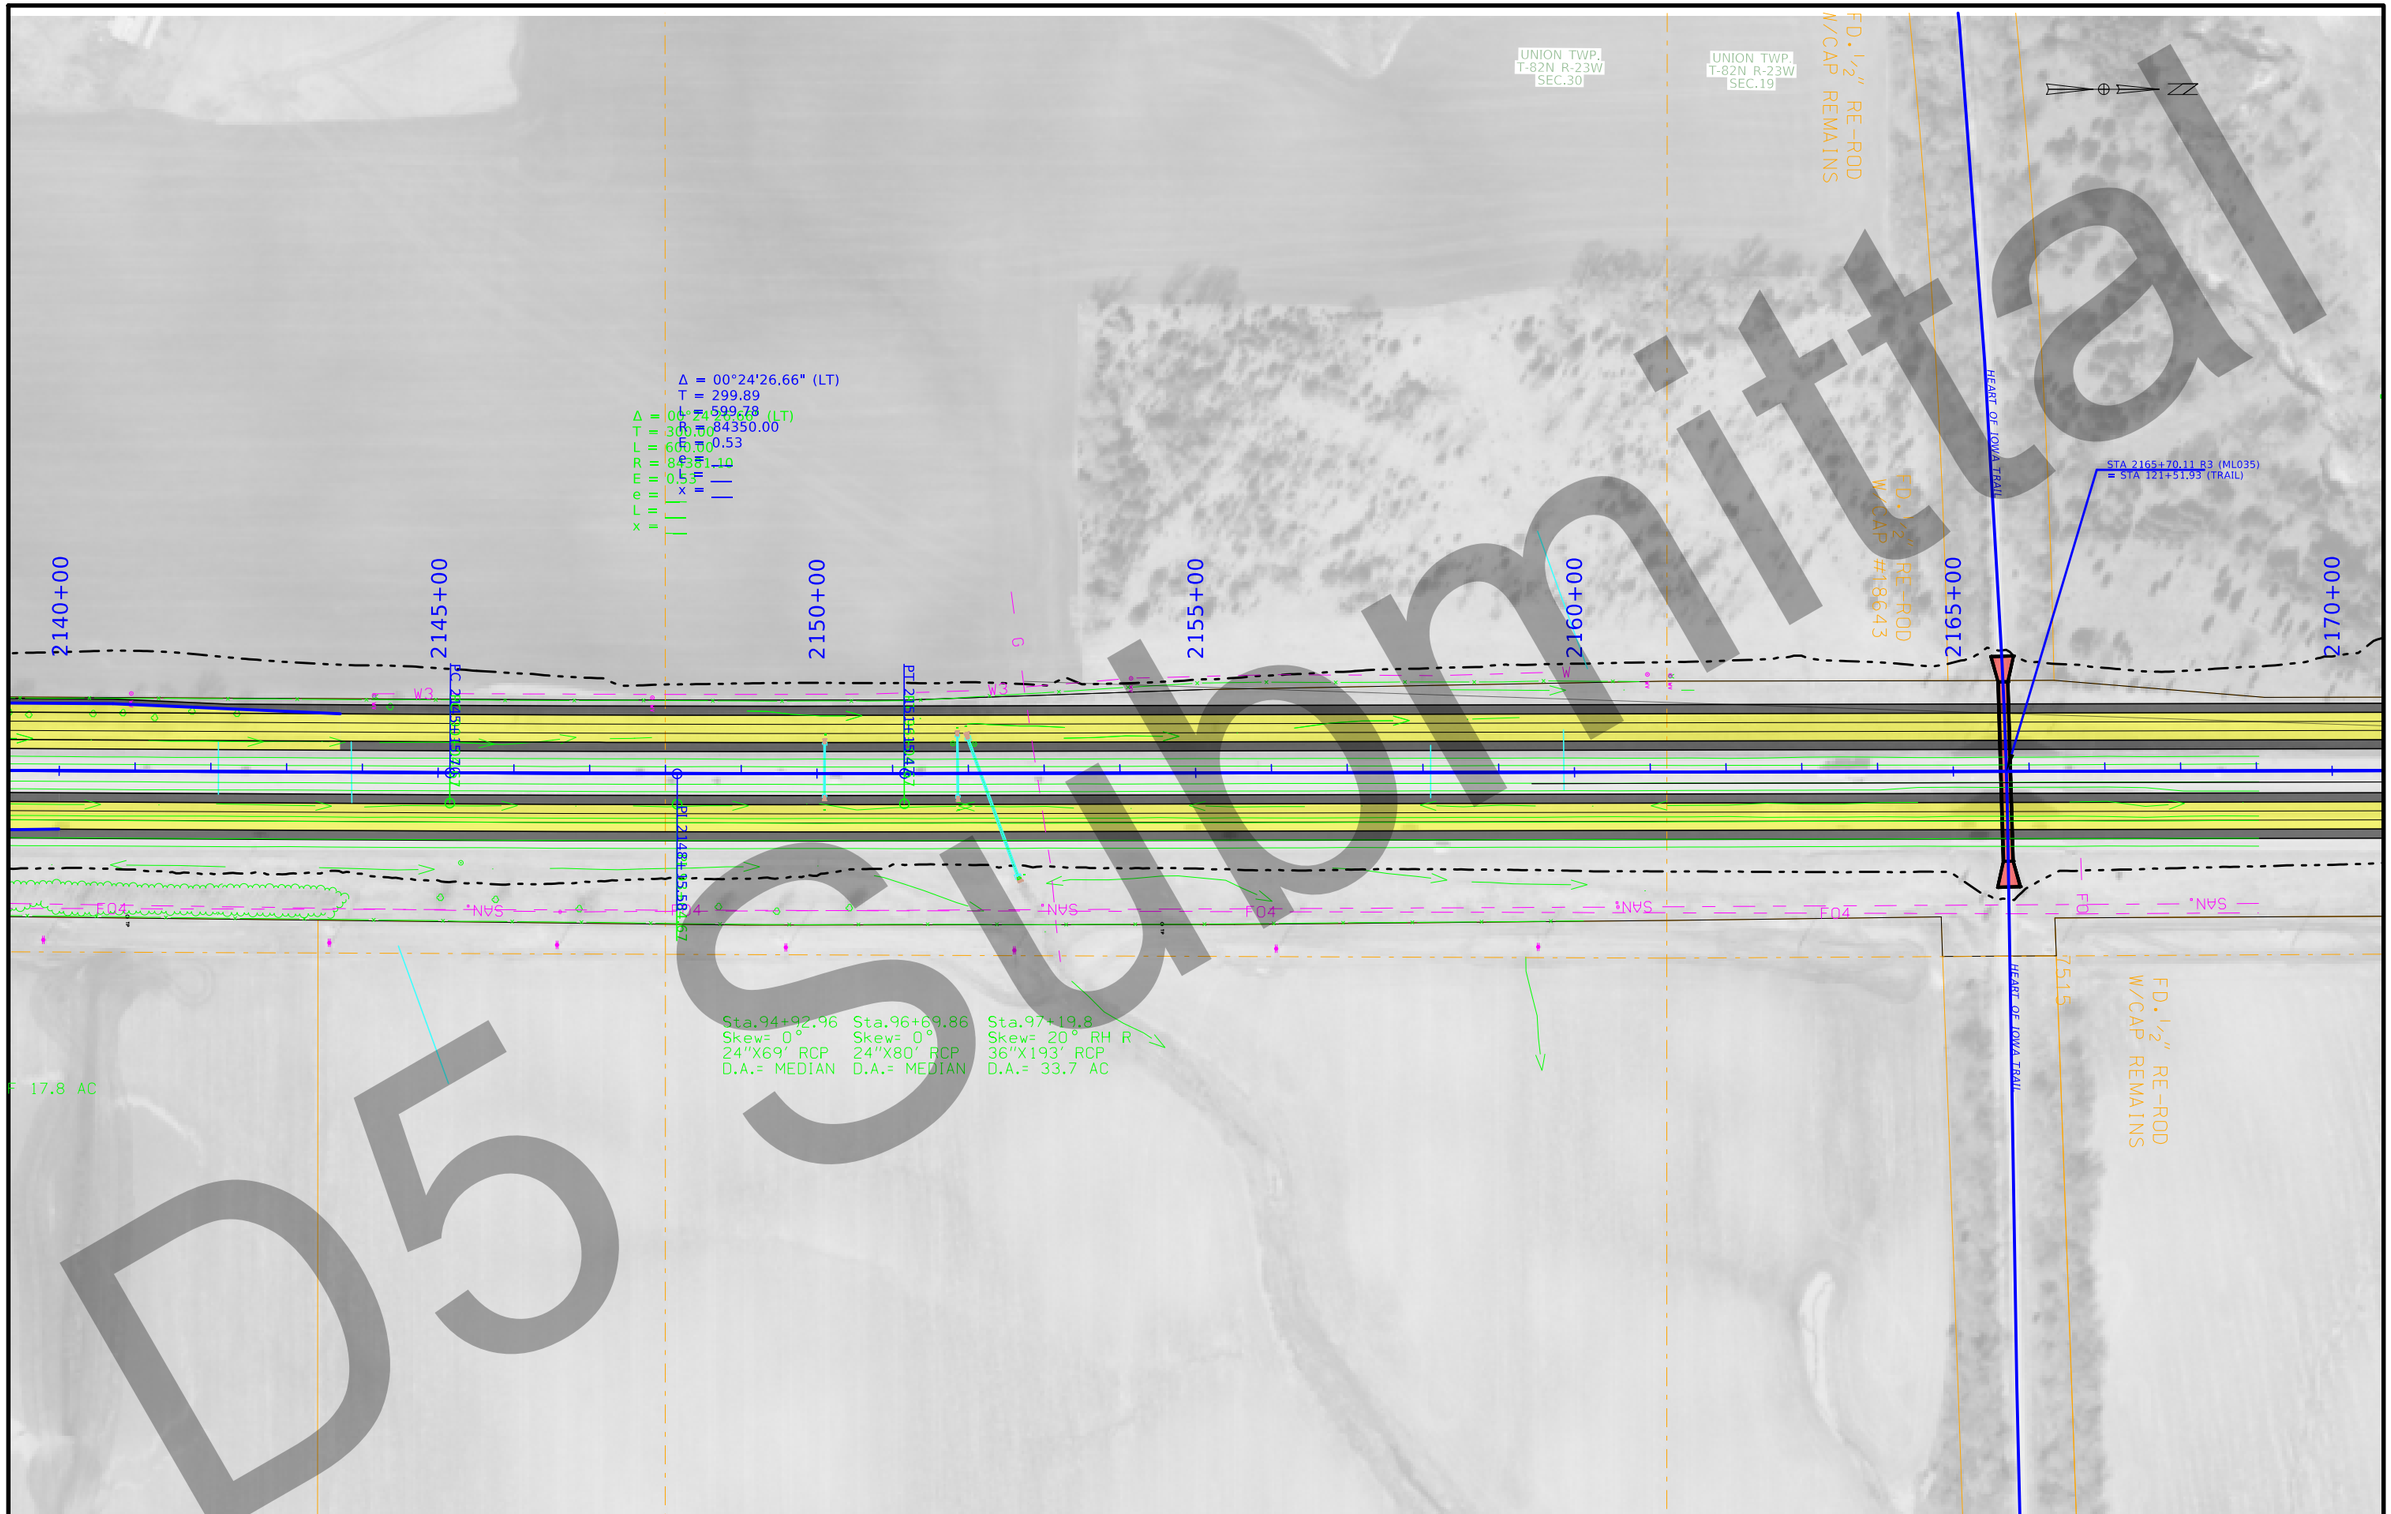

D5 Submittal

FILE NO. 32044	ENGLISH	DESIGN TEAM Flattery/Bell	POLK/STORY COUNTY	PROJECT NUMBER IM-035-4(309)95--13-77	SHEET NUMBER D.34

2:15:00 PM 3/3/2021 kbell pw:\\ntPwInt1.dot.int.lan:PWMain\Documents\Projects\7703504015\Design_(309)_PreliminaryEngineering\CADD_Files\Sheet_Files\D02_77035309Z08_ML035.dgn

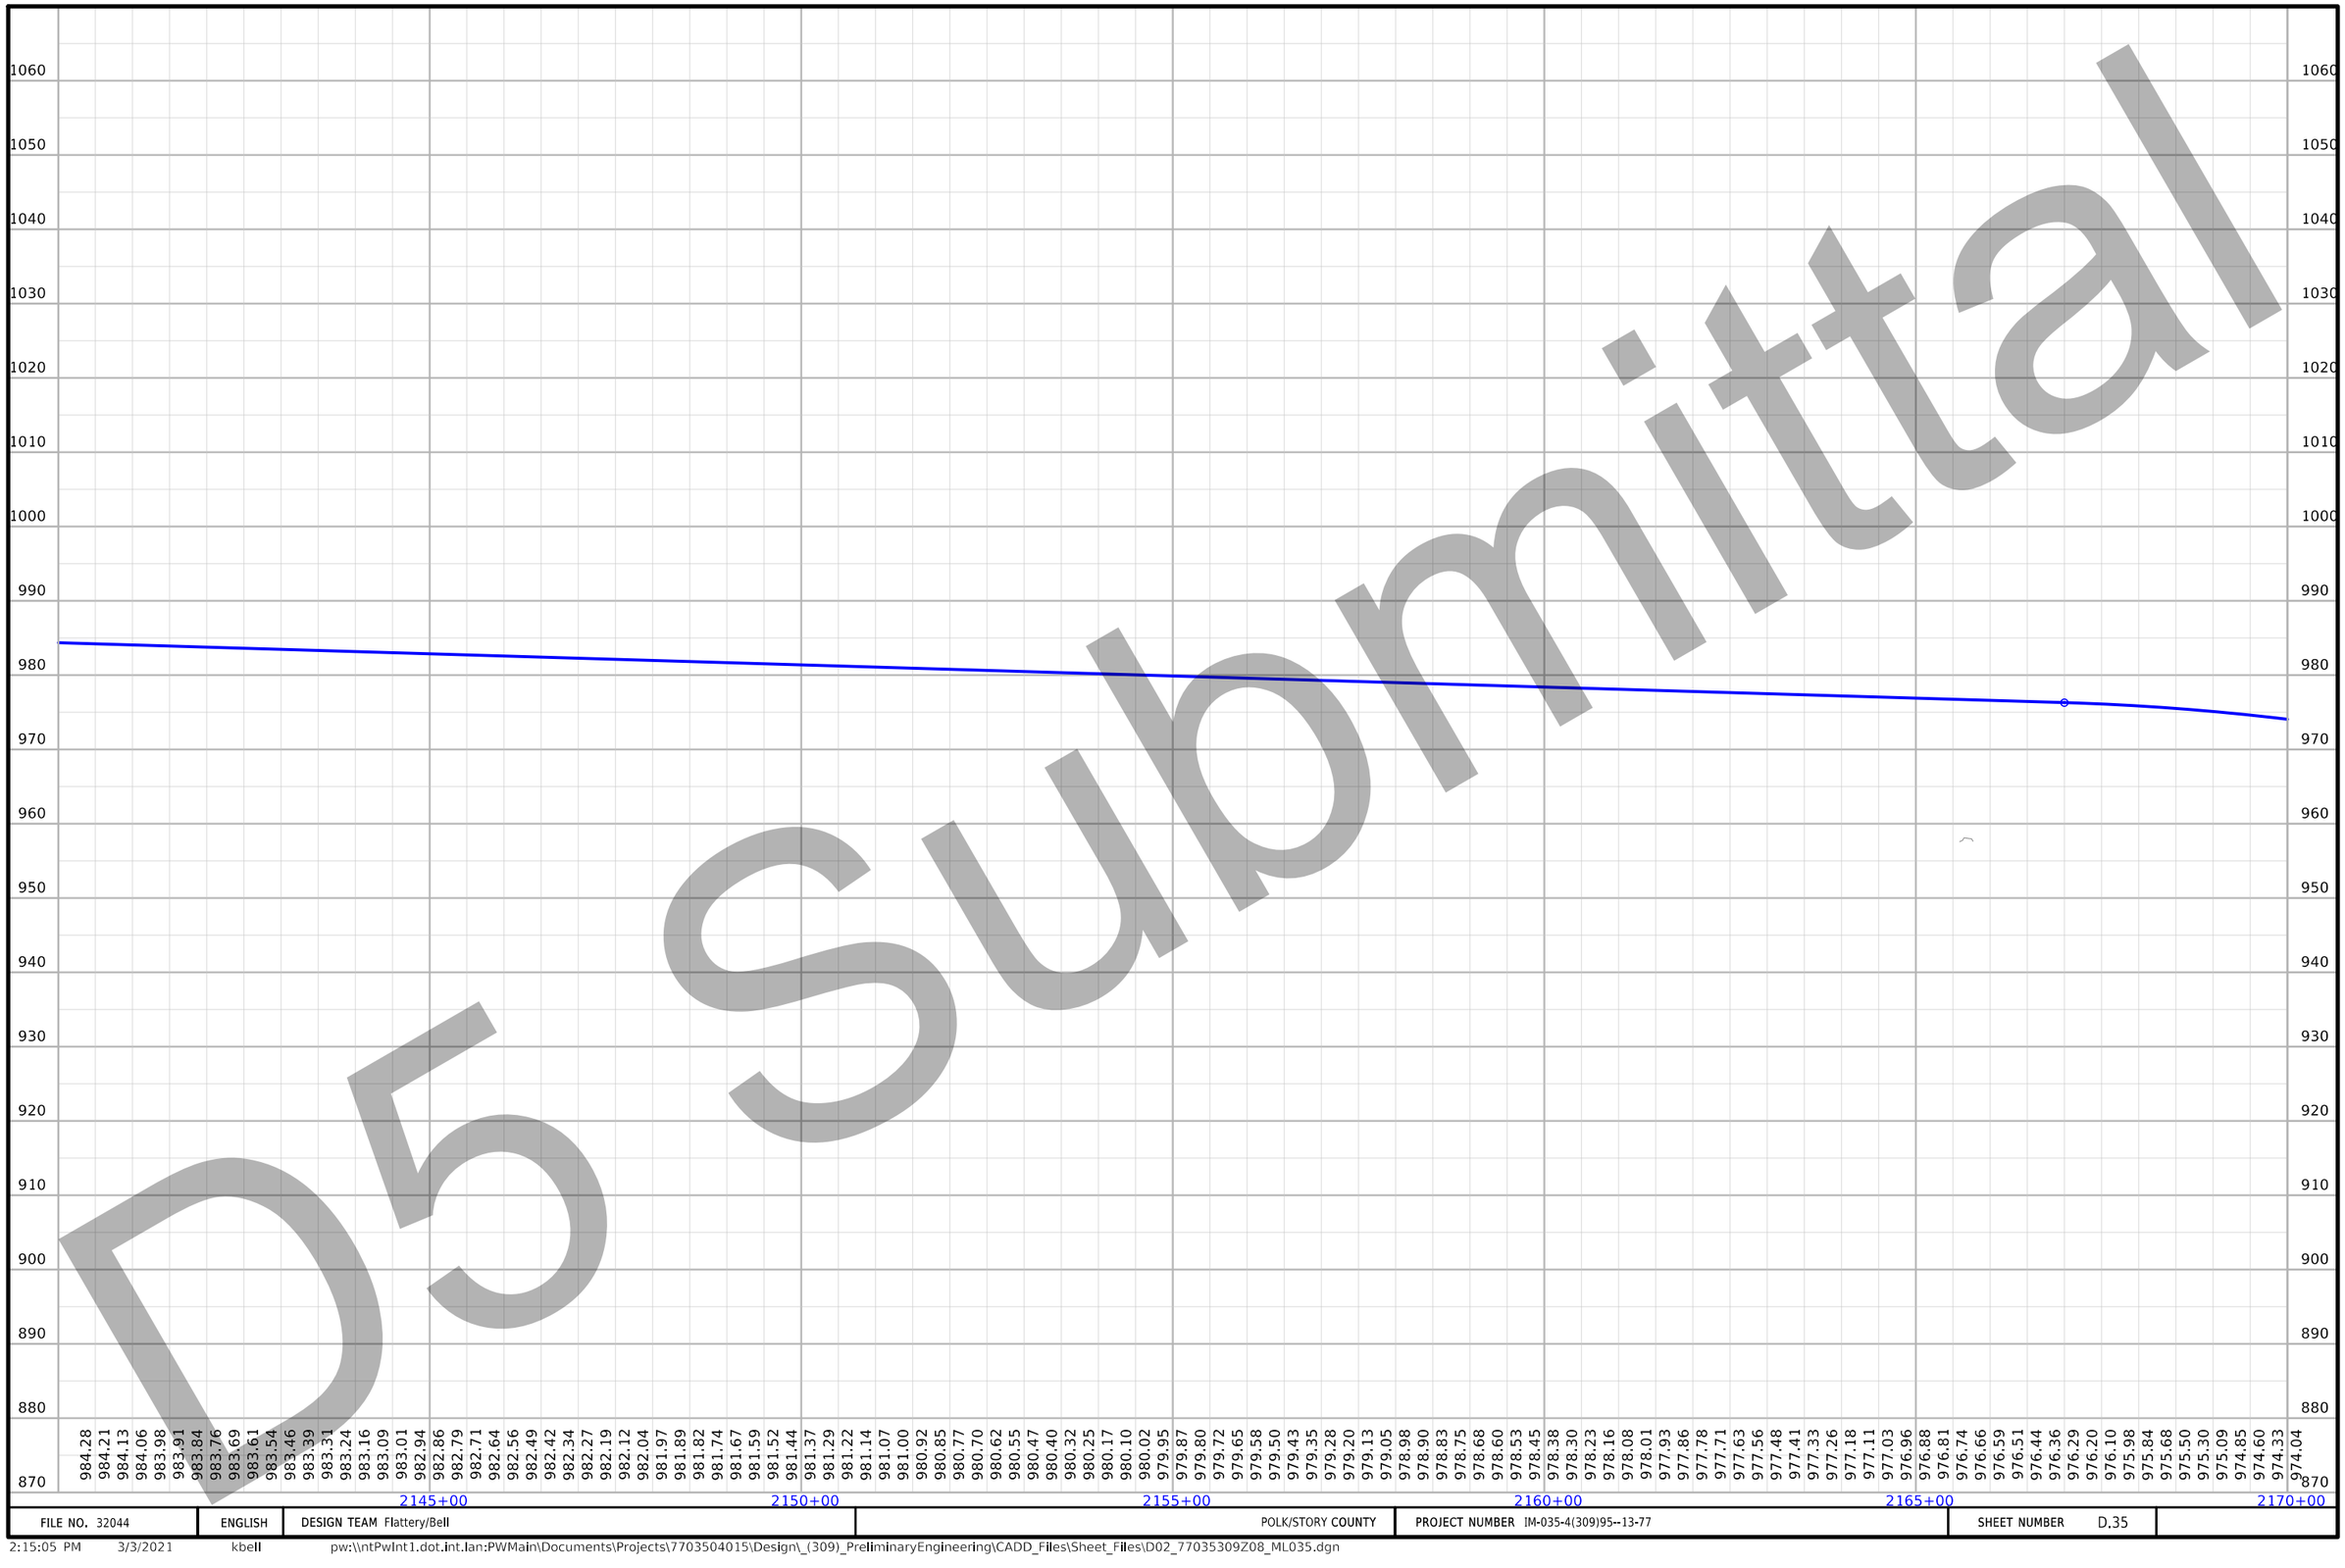

D5 Submittal

FILE NO. 32044	ENGLISH	DESIGN TEAM Flattery/Bell	POLK/STORY COUNTY	PROJECT NUMBER IM-035-4(309)95--13-77	SHEET NUMBER D.35

2:15:05 PM 3/3/2021 kbell pw:\\ntPwInt1.dot.int.lan:PWMain\Documents\Projects\7703504015\Design_(309)_PreliminaryEngineering\CADD_Files\Sheet_Files\D02_77035309Z08_ML035.dgn

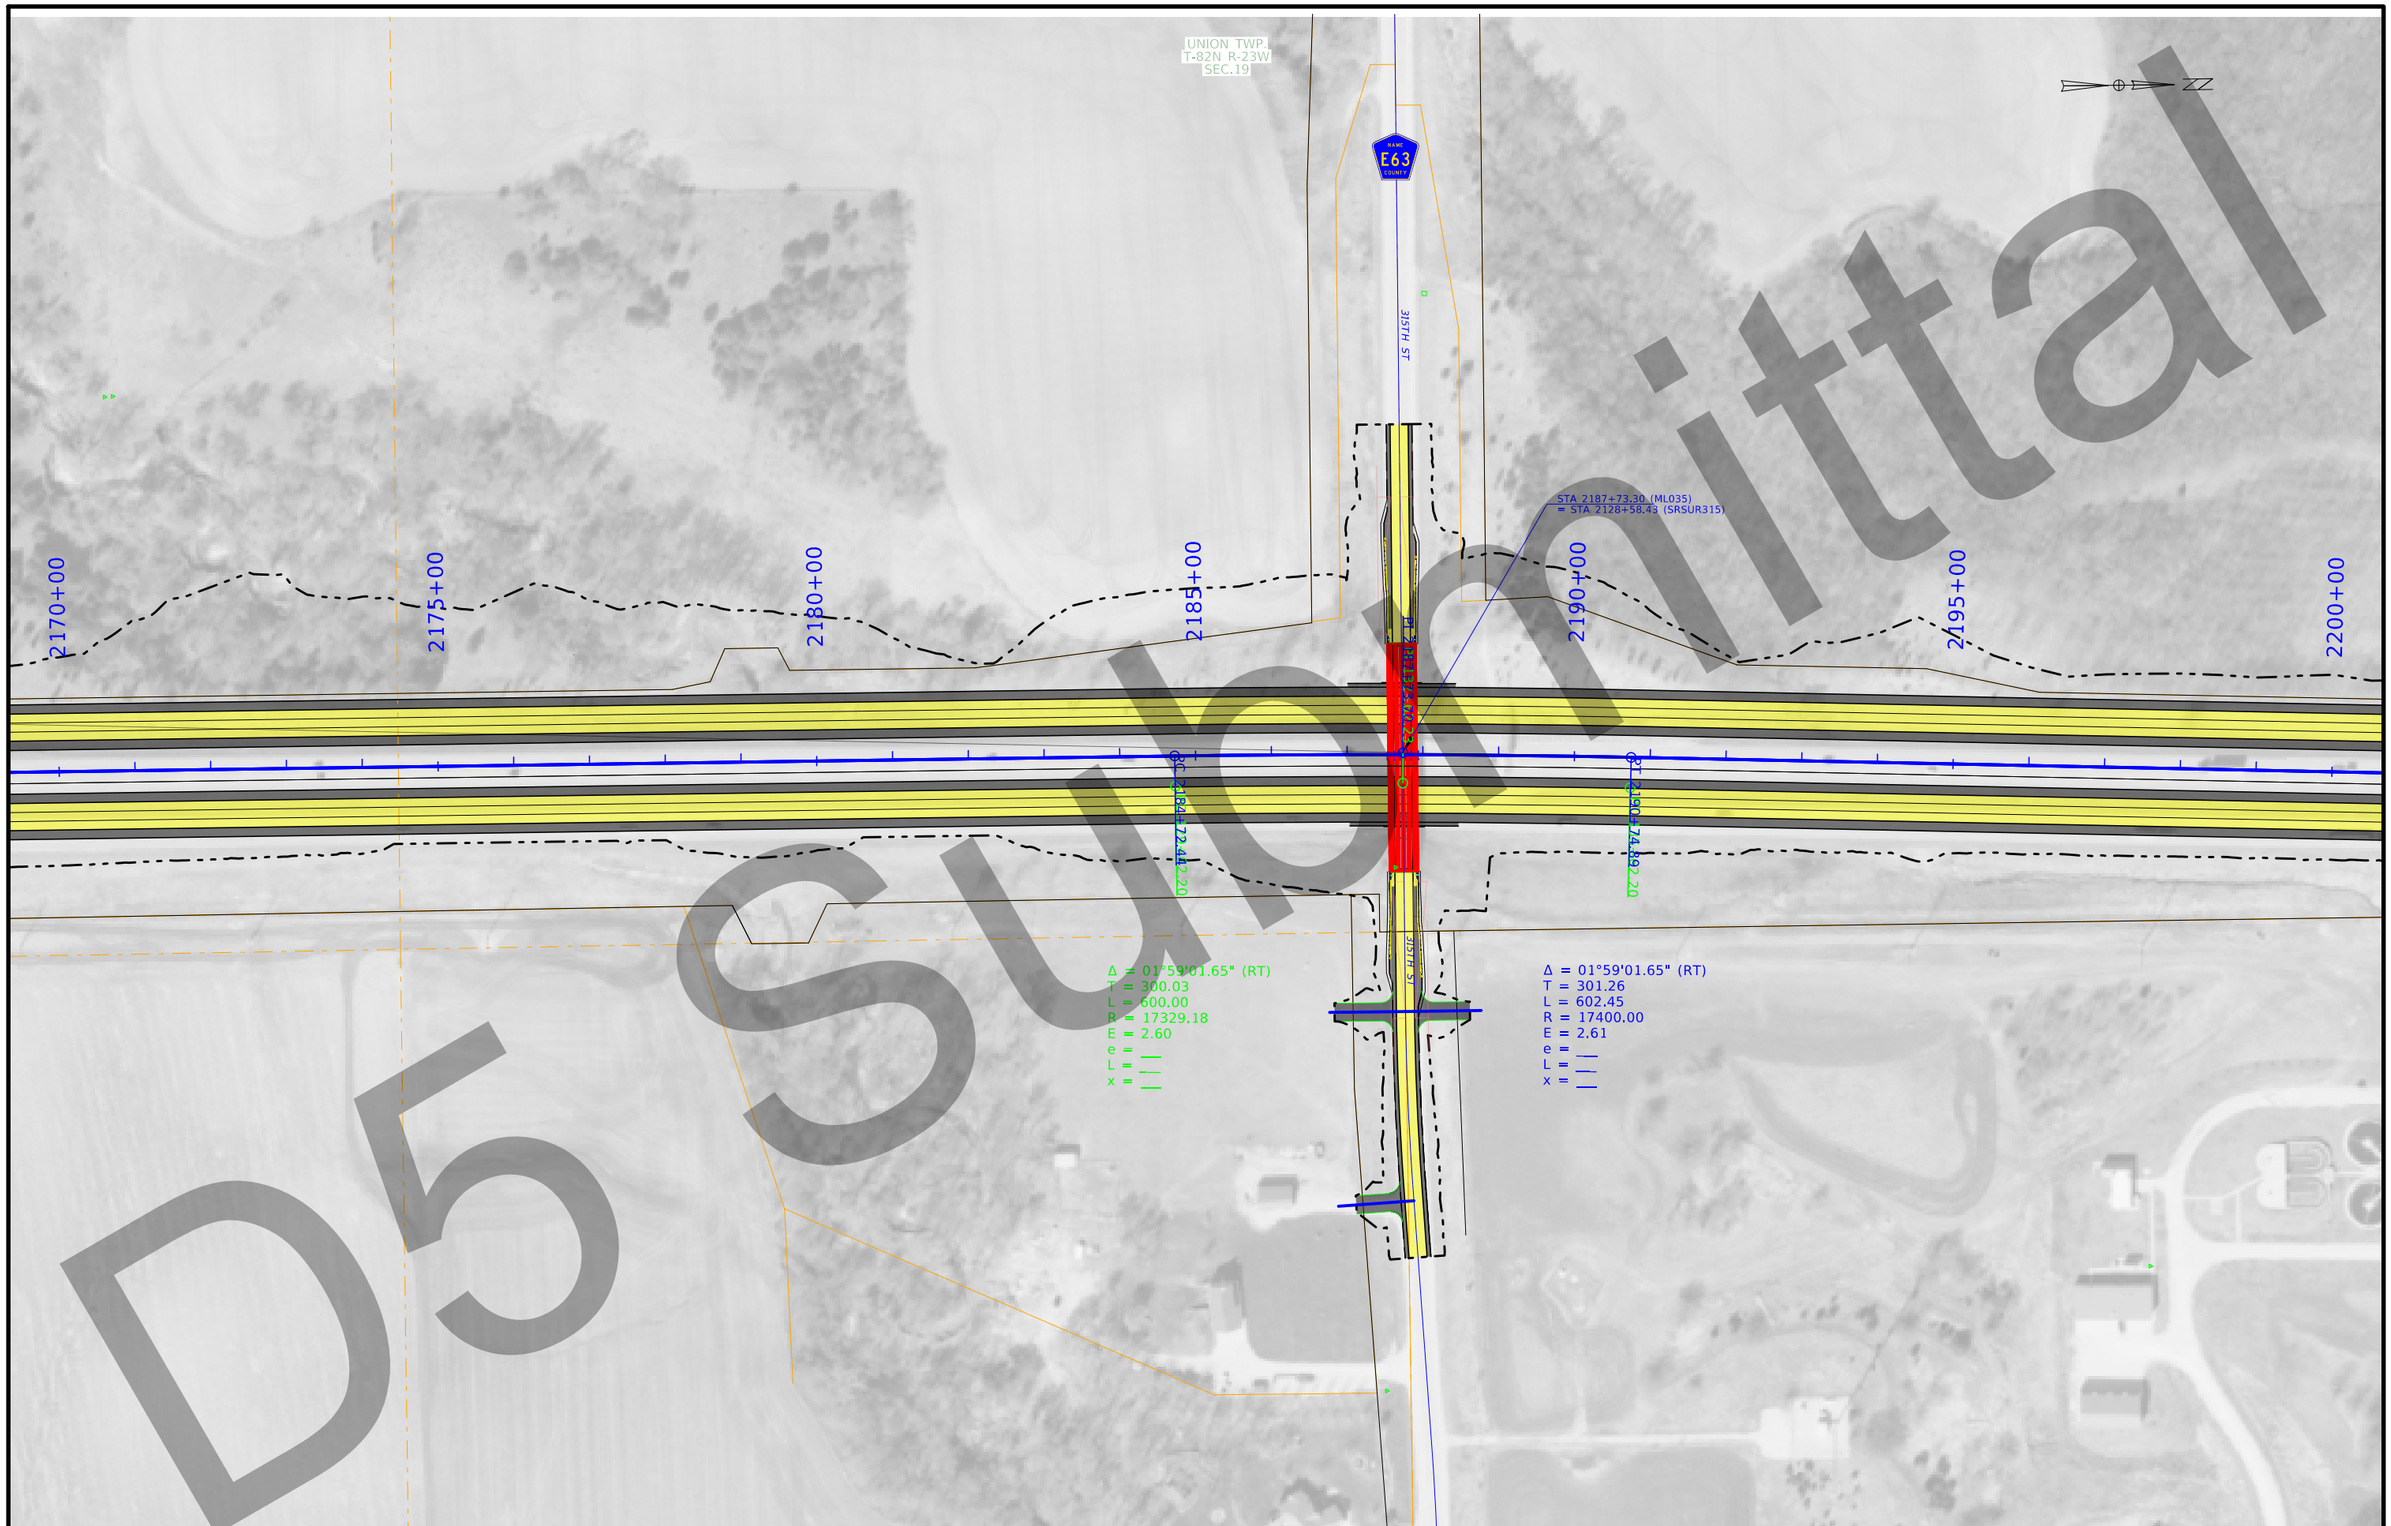

D5 Submittal

FILE NO. 32044	ENGLISH	DESIGN TEAM Flattery/Bell	POLK/STORY COUNTY	PROJECT NUMBER IM-035-4(309)95--13-77	SHEET NUMBER D.36

2:17:25 PM 3/3/2021 kbell pw:\\ntPwInt1.dot.int.lan:PWMain\Documents\Projects\7703504015\Design_(309)_PreliminaryEngineering\CADD_Files\Sheet_Files\D02_77035309Z08_ML035.dgn

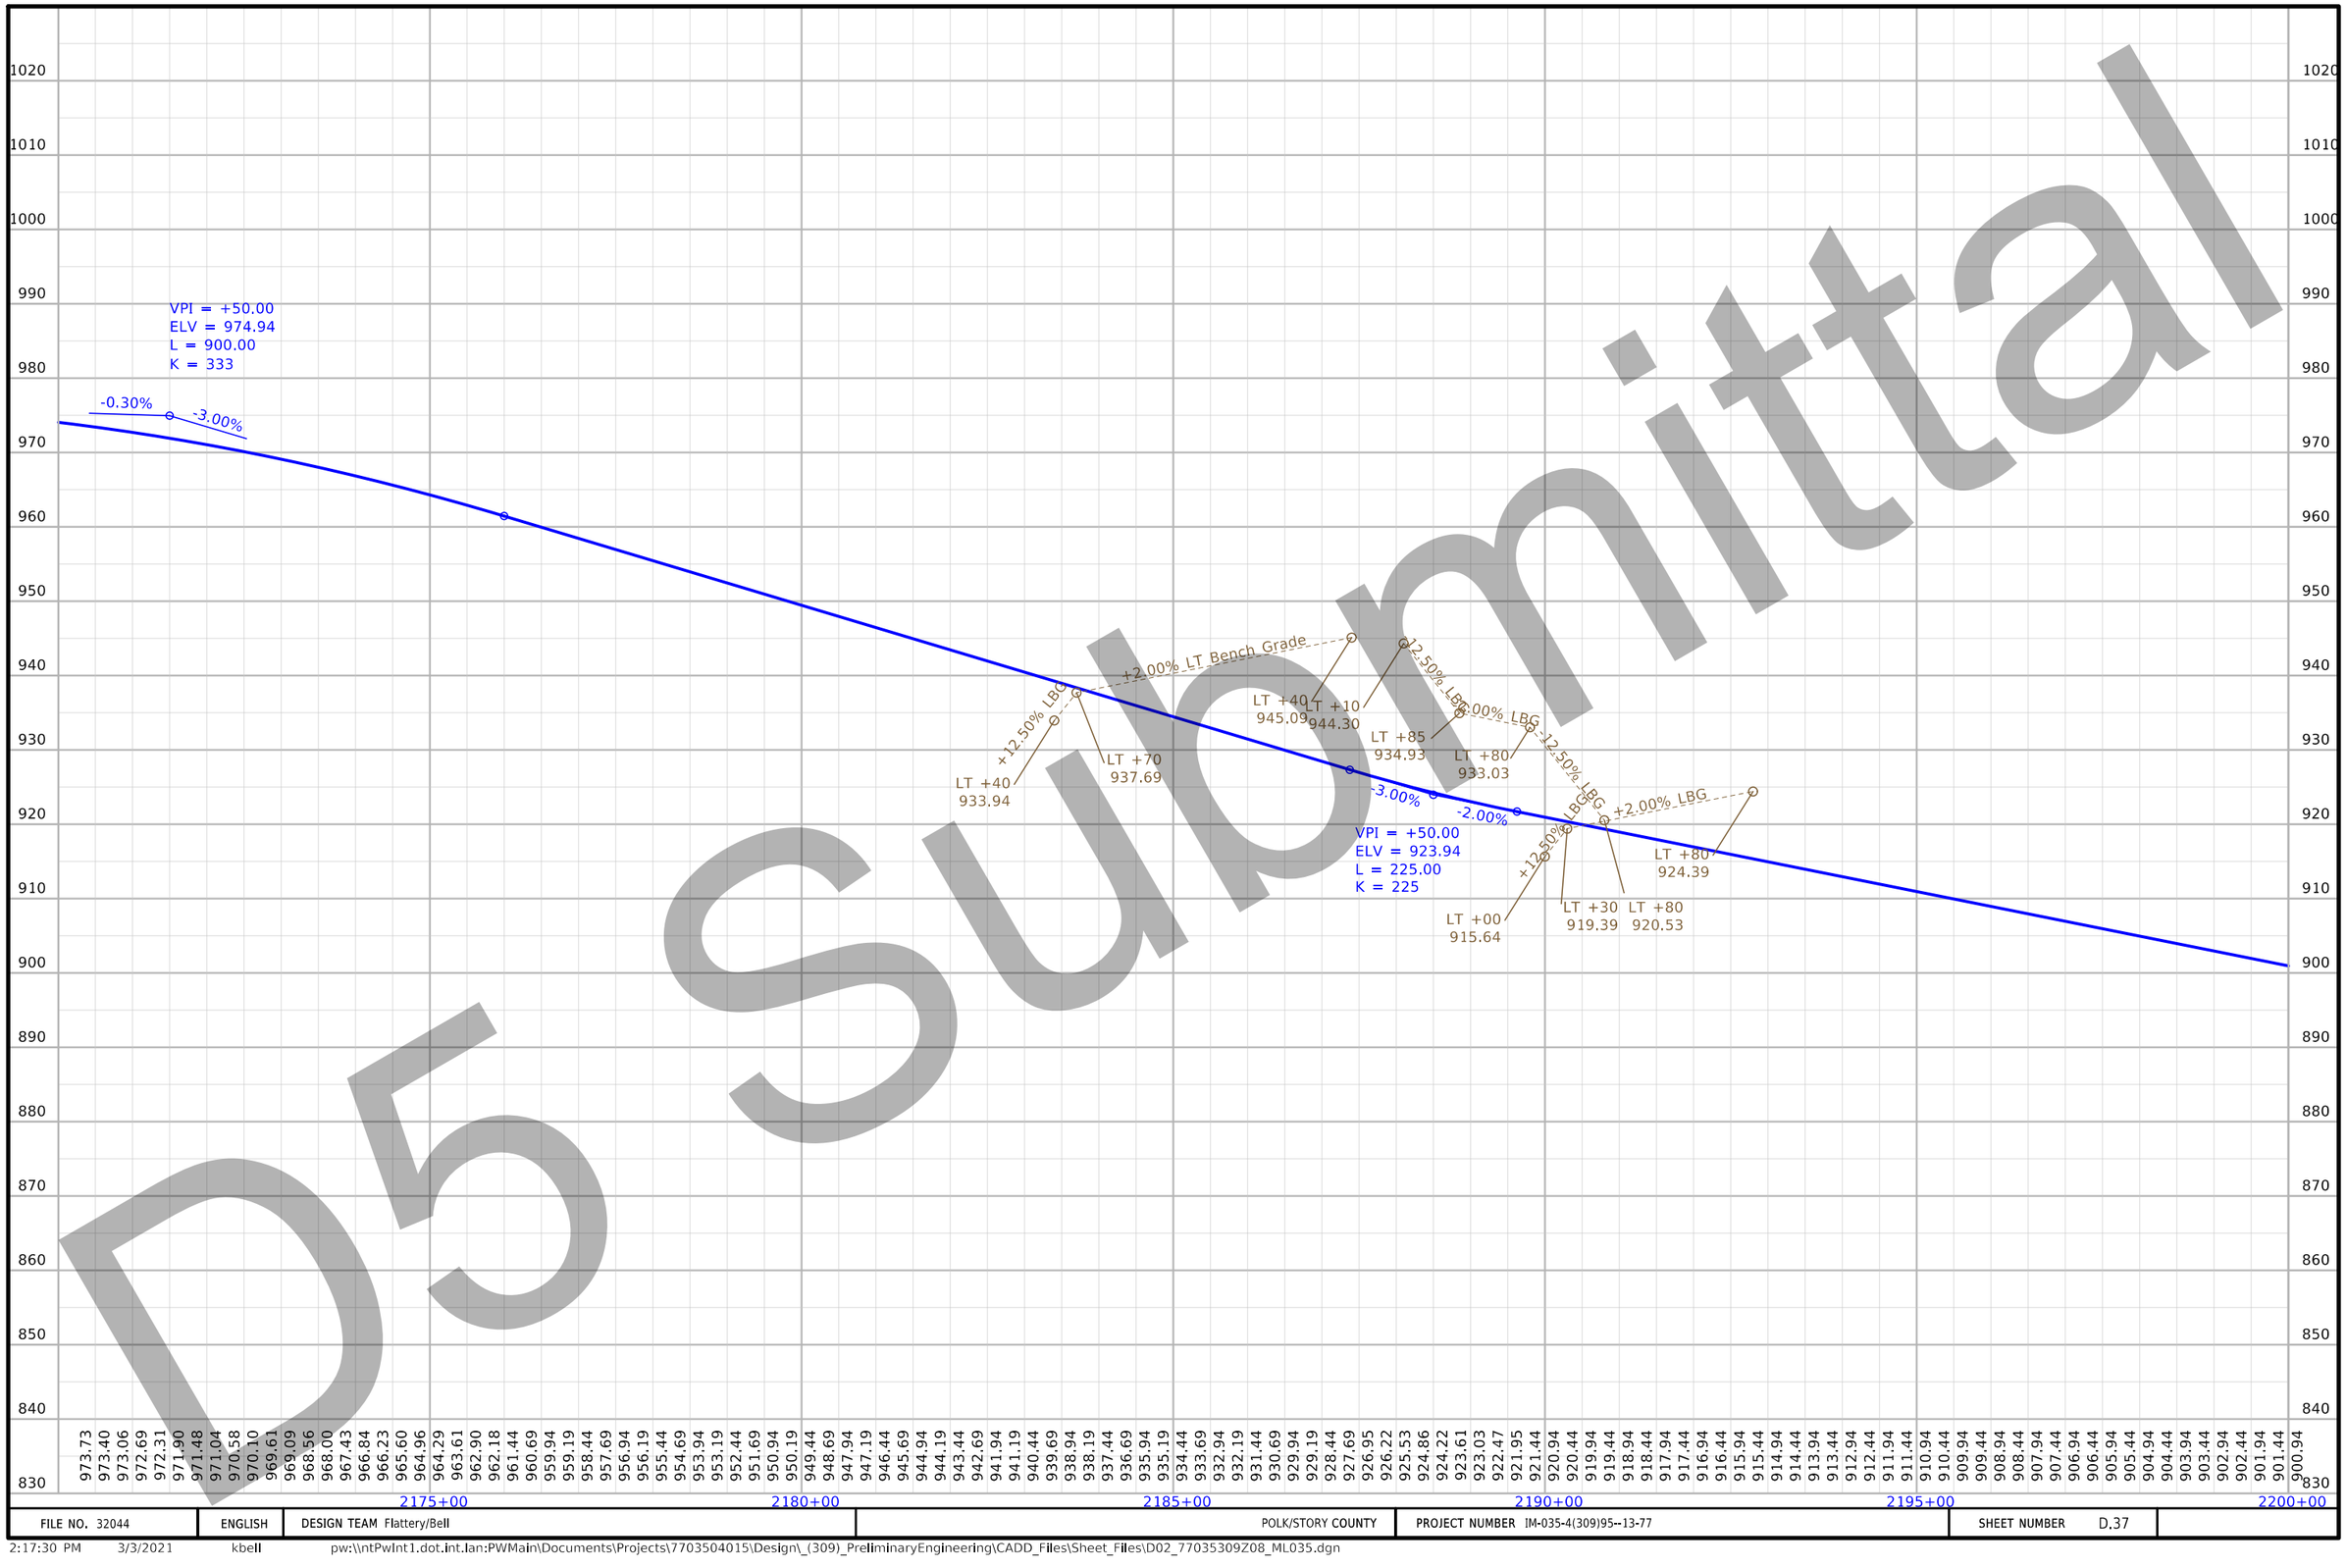

D5 Submittal

FILE NO. 32044	ENGLISH	DESIGN TEAM Flattery/Bell	POLK/STORY COUNTY	PROJECT NUMBER IM-035-4(309)95--13-77	SHEET NUMBER D.37

2:17:30 PM 3/3/2021 kbell pw:\\ntPwInt1.dot.int.lan:PWMain\Documents\Projects\7703504015\Design_(309)_PreliminaryEngineering\CADD_Files\Sheet_Files\D02_77035309Z08_ML035.dgn

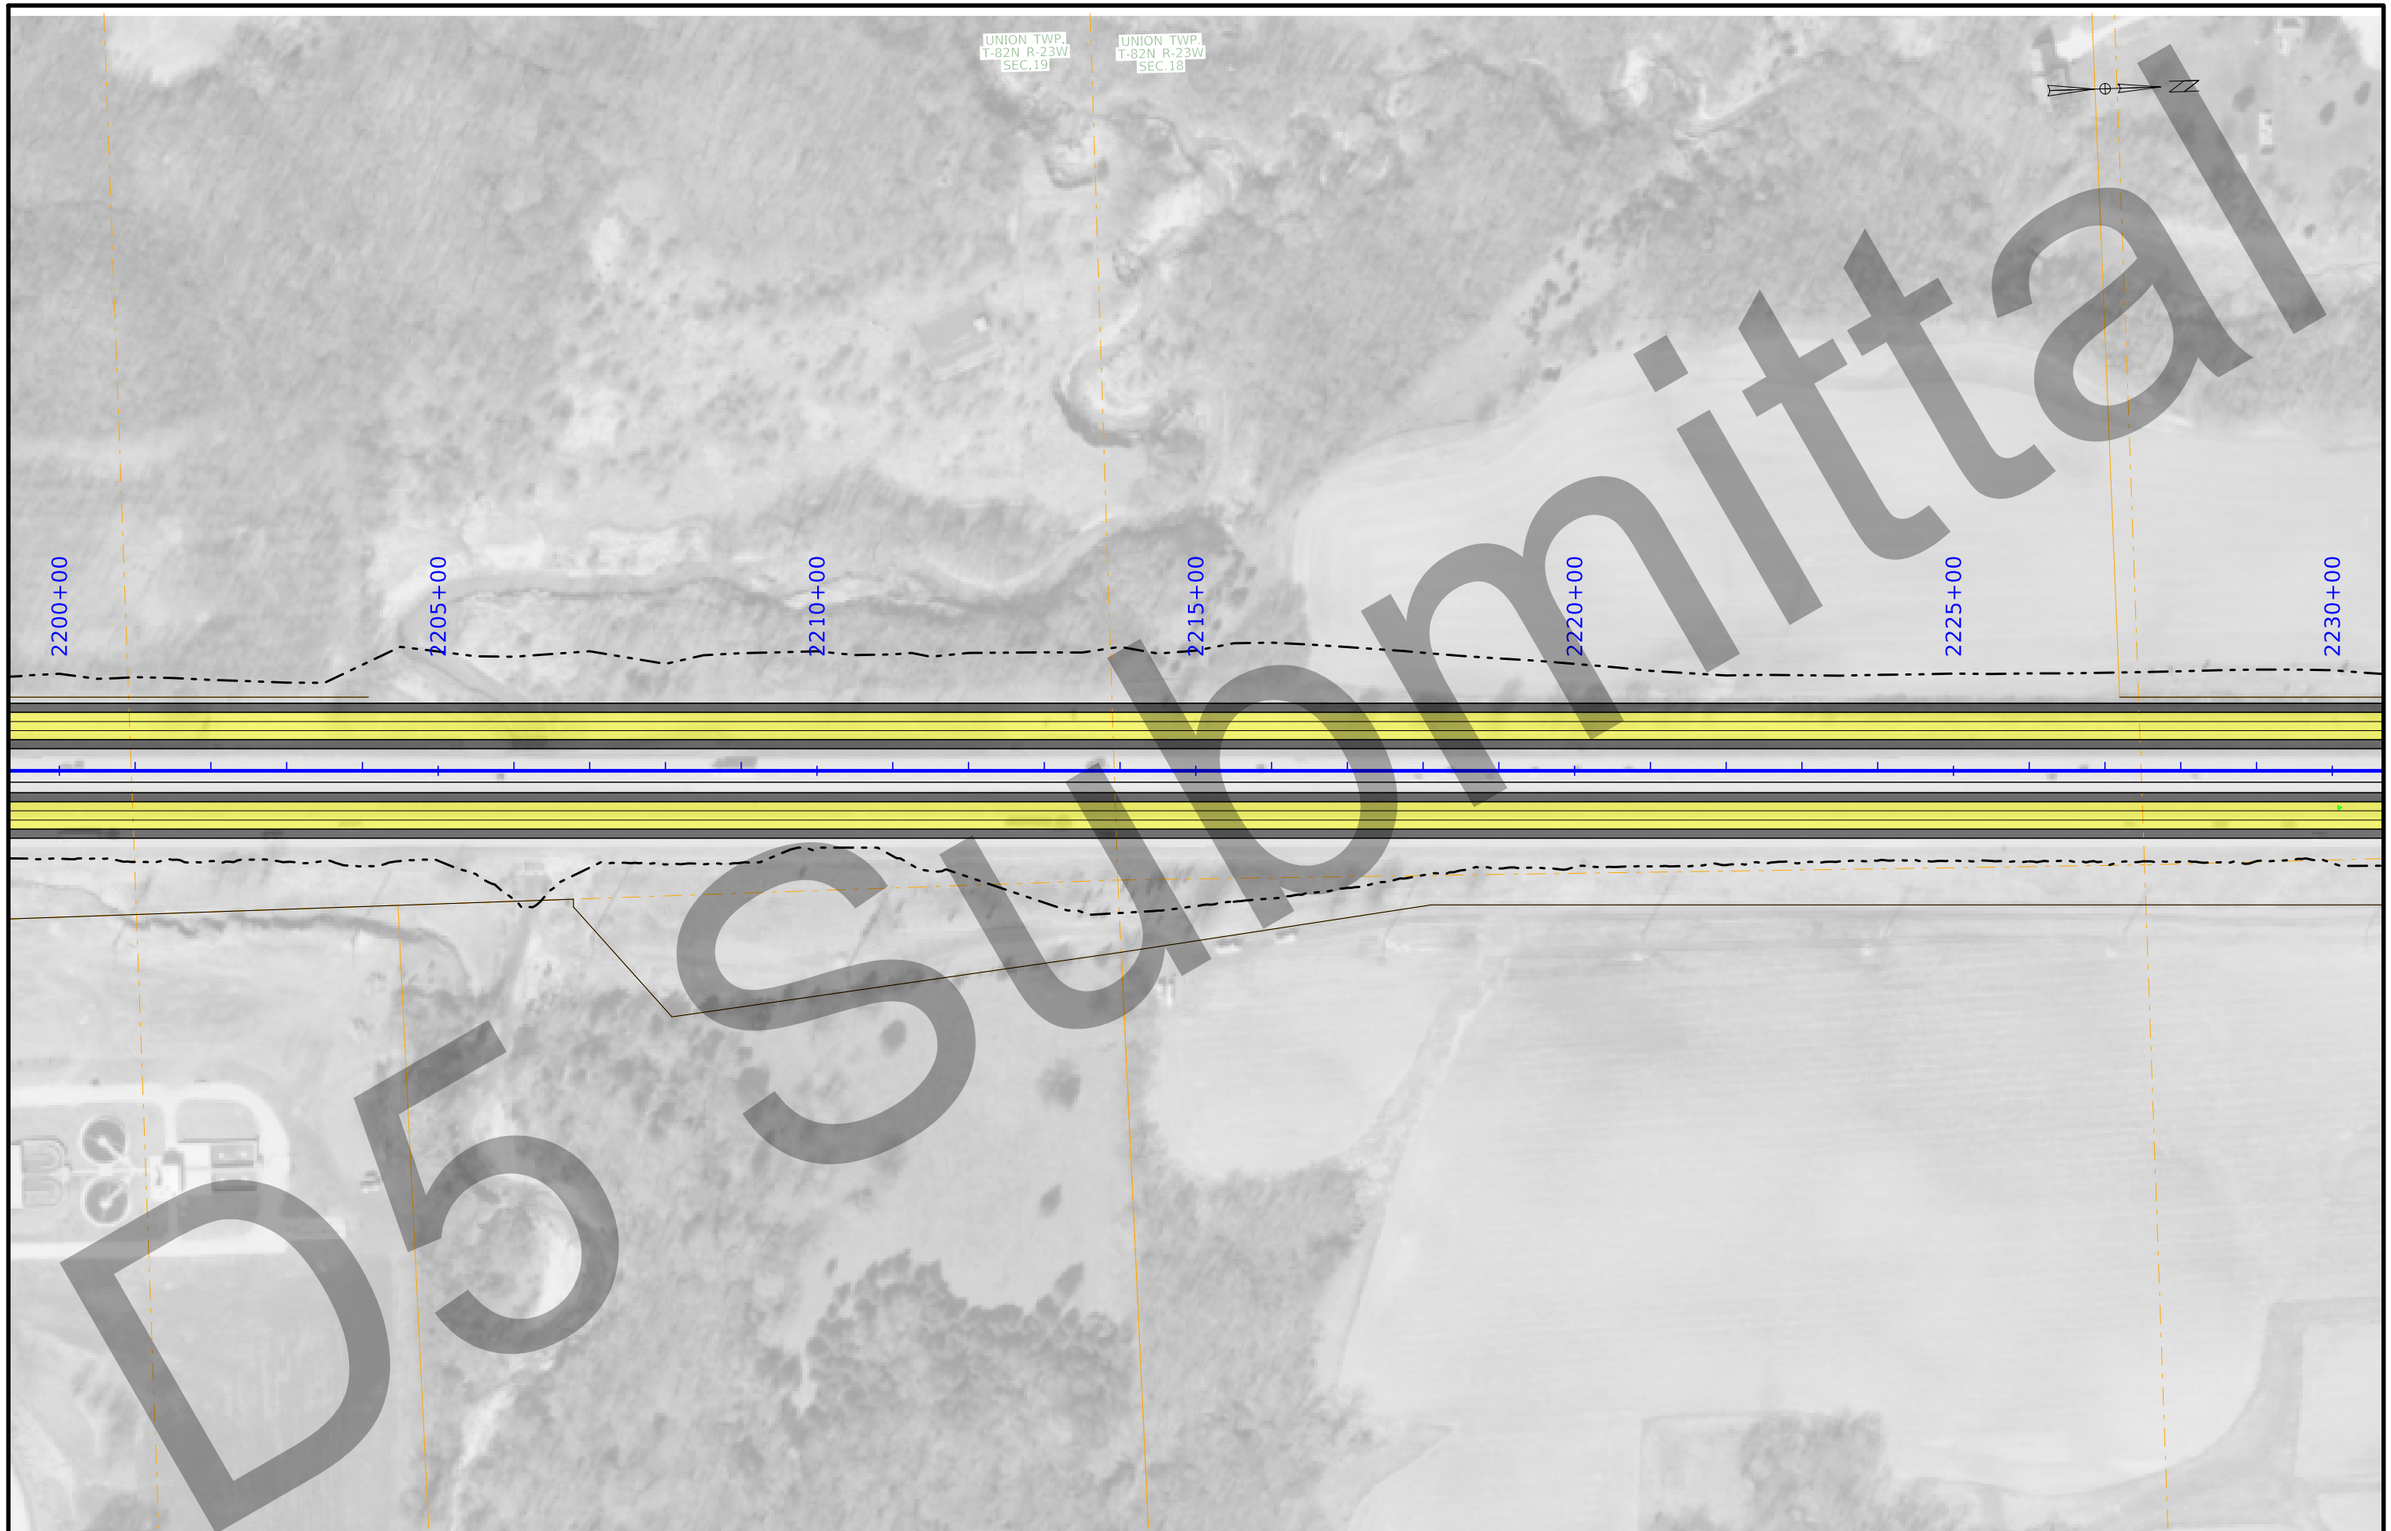

D5 Submittal

FILE NO. 32044	ENGLISH	DESIGN TEAM Flattery/Bell	POLK/STORY COUNTY	PROJECT NUMBER IM-035-4(309)95--13-77	SHEET NUMBER D.38

2:19:22 PM 3/3/2021 kbell pw:\\ntPwInt1.dot.int.lan:PWMain\Documents\Projects\7703504015\Design_(309)_PreliminaryEngineering\CADD_Files\Sheet_Files\D02_77035309Z08_ML035.dgn

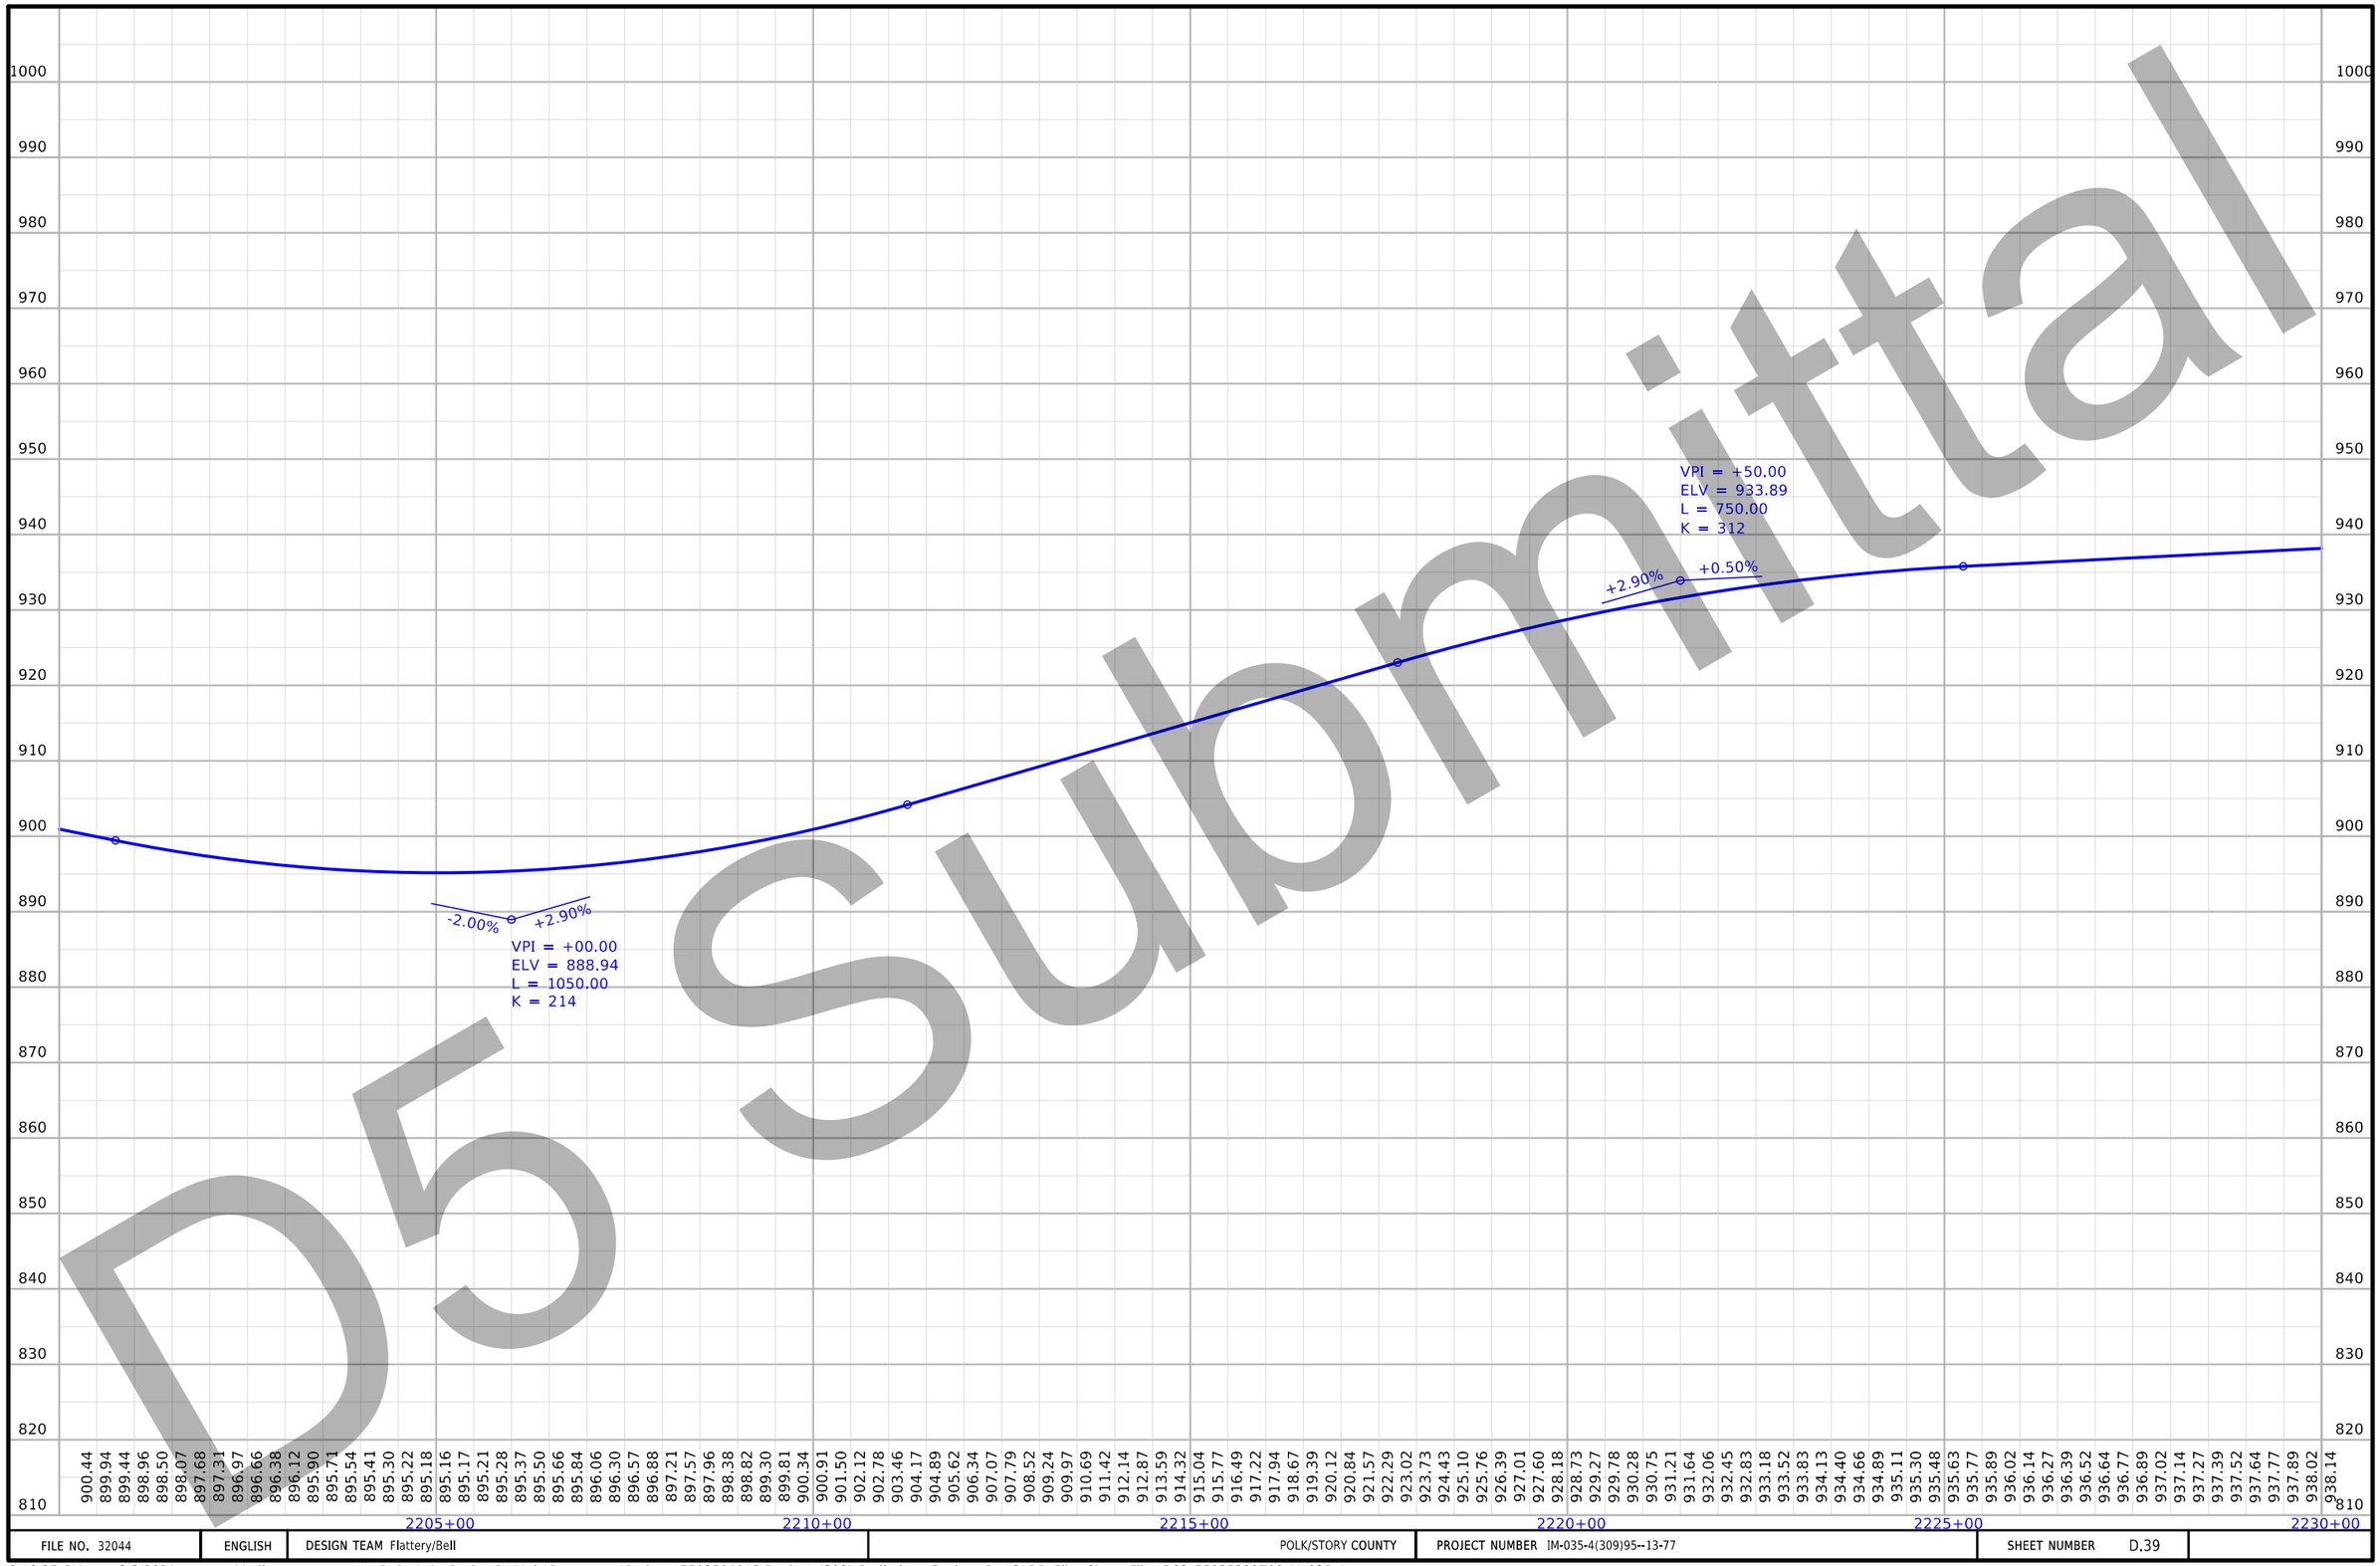

D5 Submittal

FILE NO. 32044	ENGLISH	DESIGN TEAM Flattery/Bell	POLK/STORY COUNTY	PROJECT NUMBER IM-035-4(309)95--13-77	SHEET NUMBER D.39

2:19:27 PM 3/3/2021 kbell pw:\\ntPwInt1.dot.int.lan:PWMain\Documents\Projects\7703504015\Design_(309)_PreliminaryEngineering\CADD_Files\Sheet_Files\D02_77035309Z08_ML035.dgn

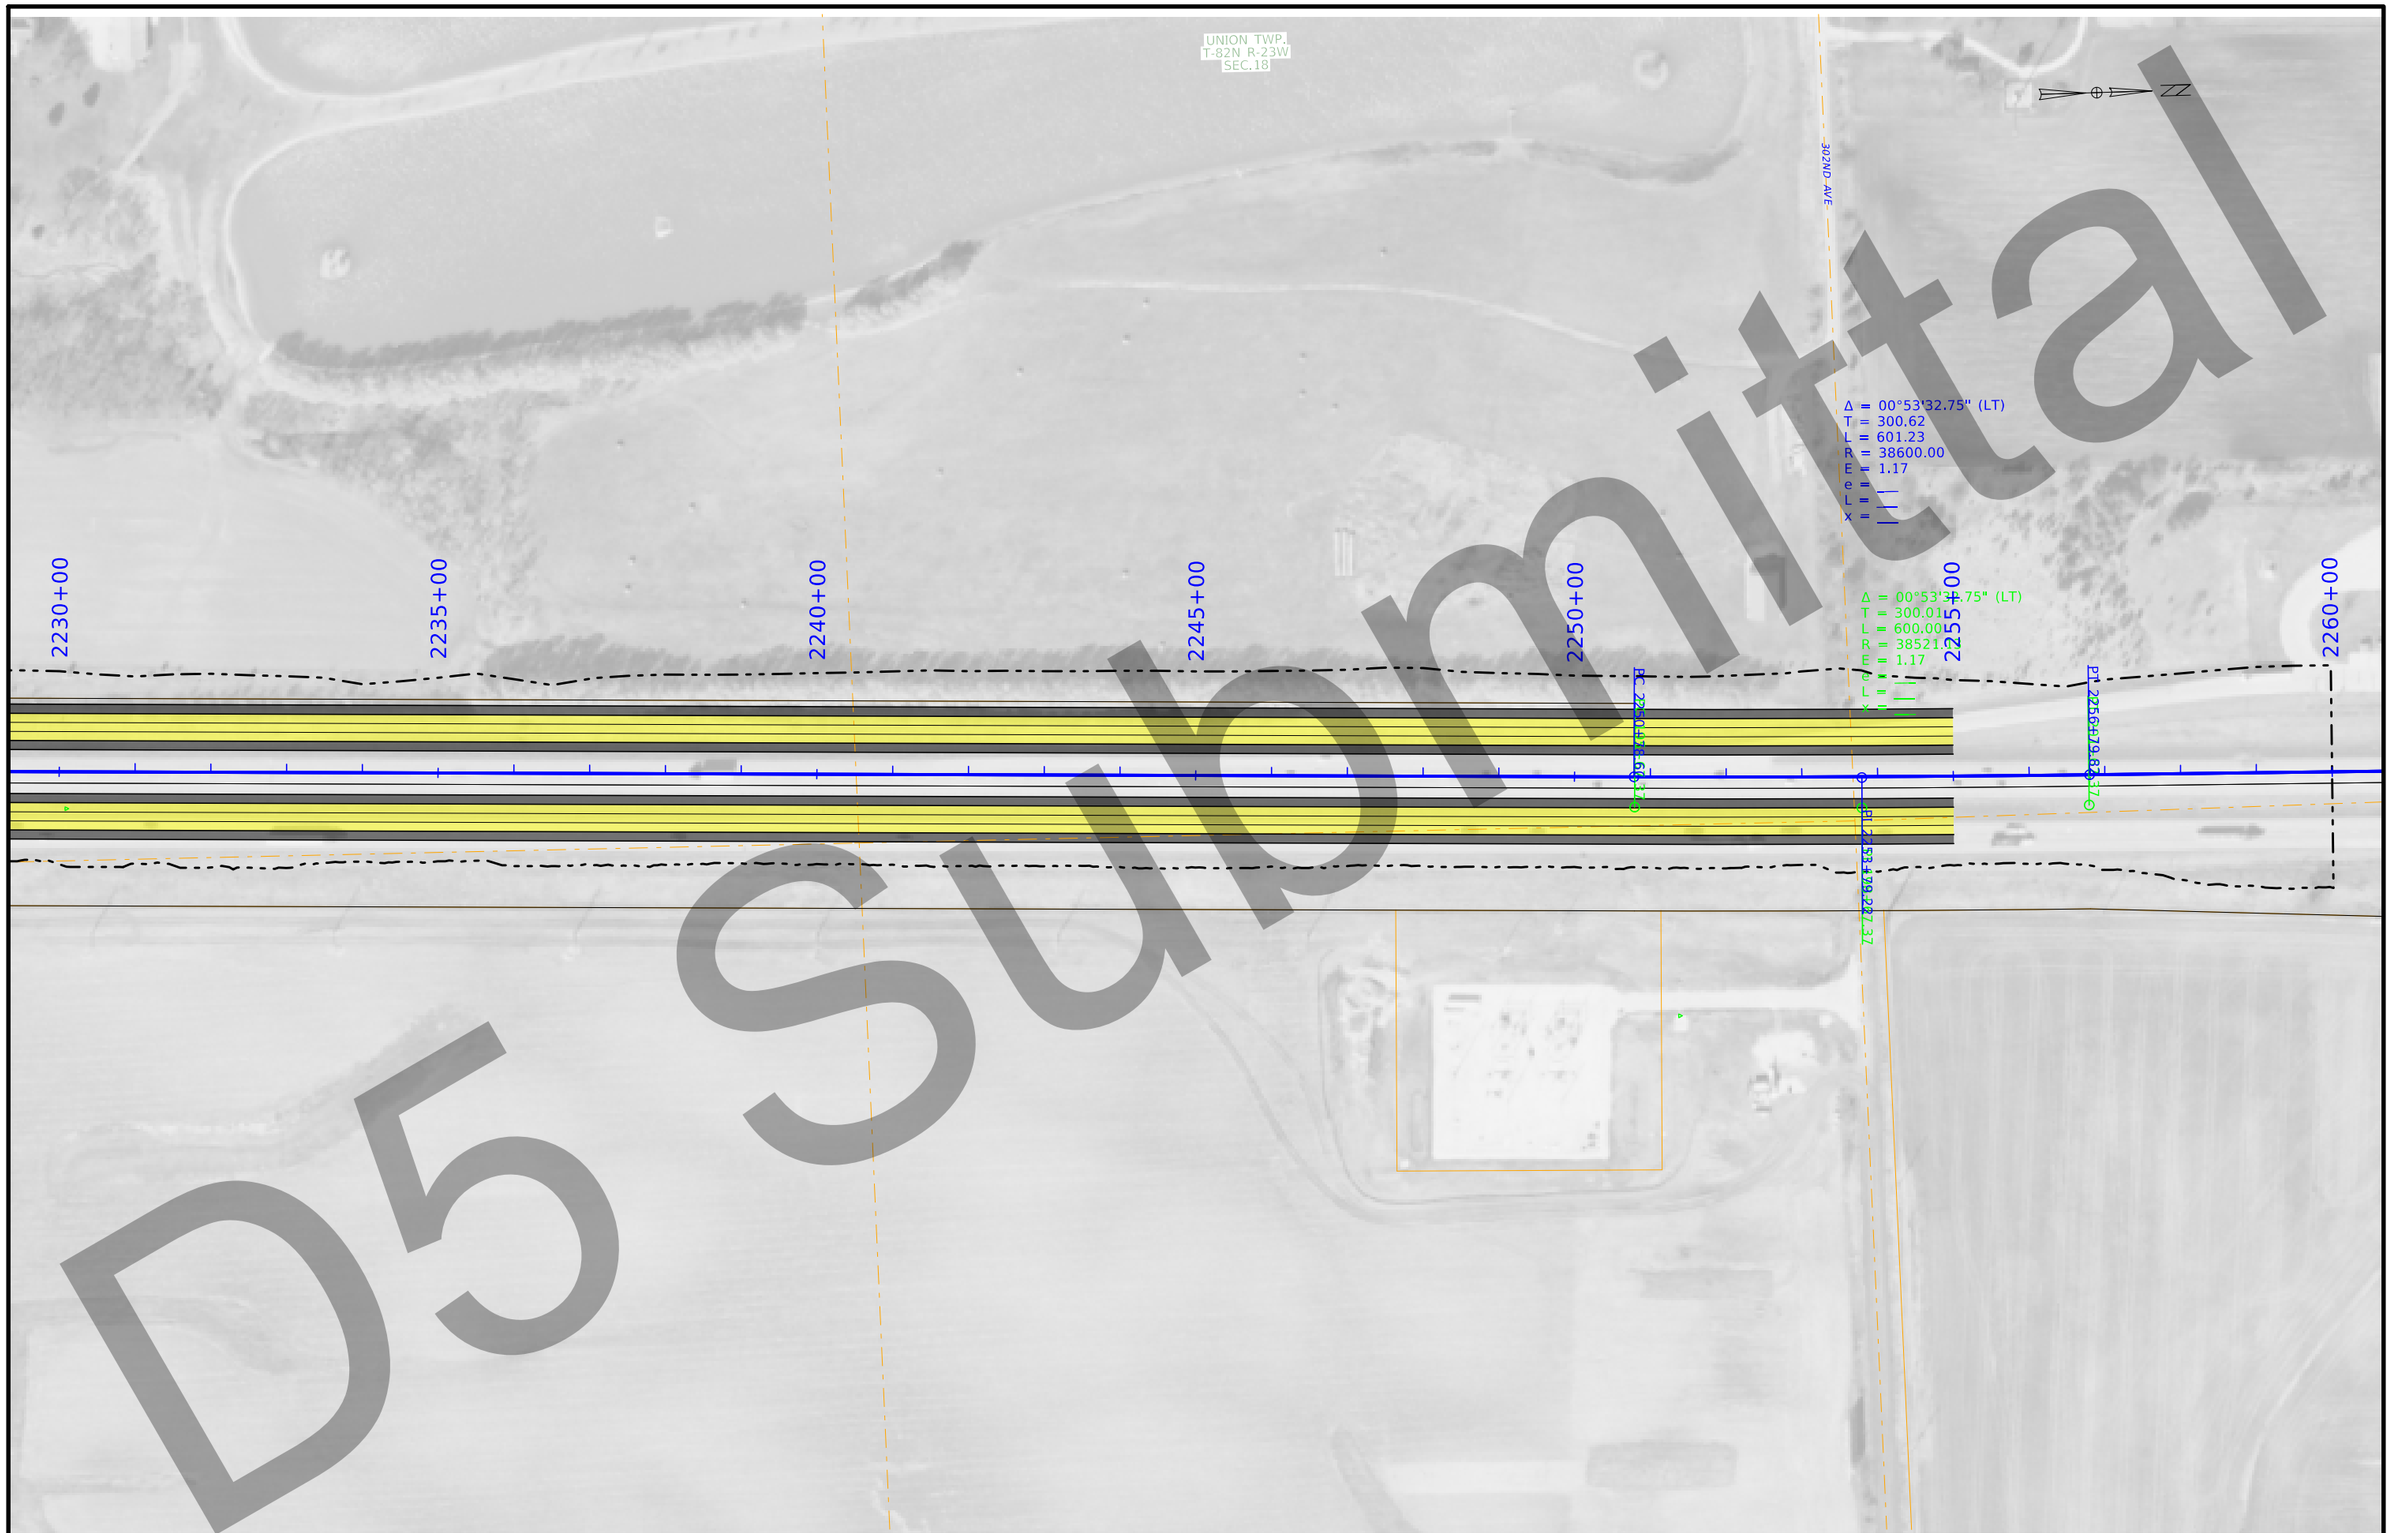

D5 Submittal

FILE NO. 32044	ENGLISH	DESIGN TEAM Flattery/Bell	POLK/STORY COUNTY	PROJECT NUMBER IM-035-4(309)95--13-77	SHEET NUMBER D.40

2:21:11 PM 3/3/2021 kbell pw:\\ntPwInt1.dot.int.lan:PWMain\Documents\Projects\7703504015\Design_(309)_PreliminaryEngineering\CADD_Files\Sheet_Files\D02_77035309Z08_ML035.dgn

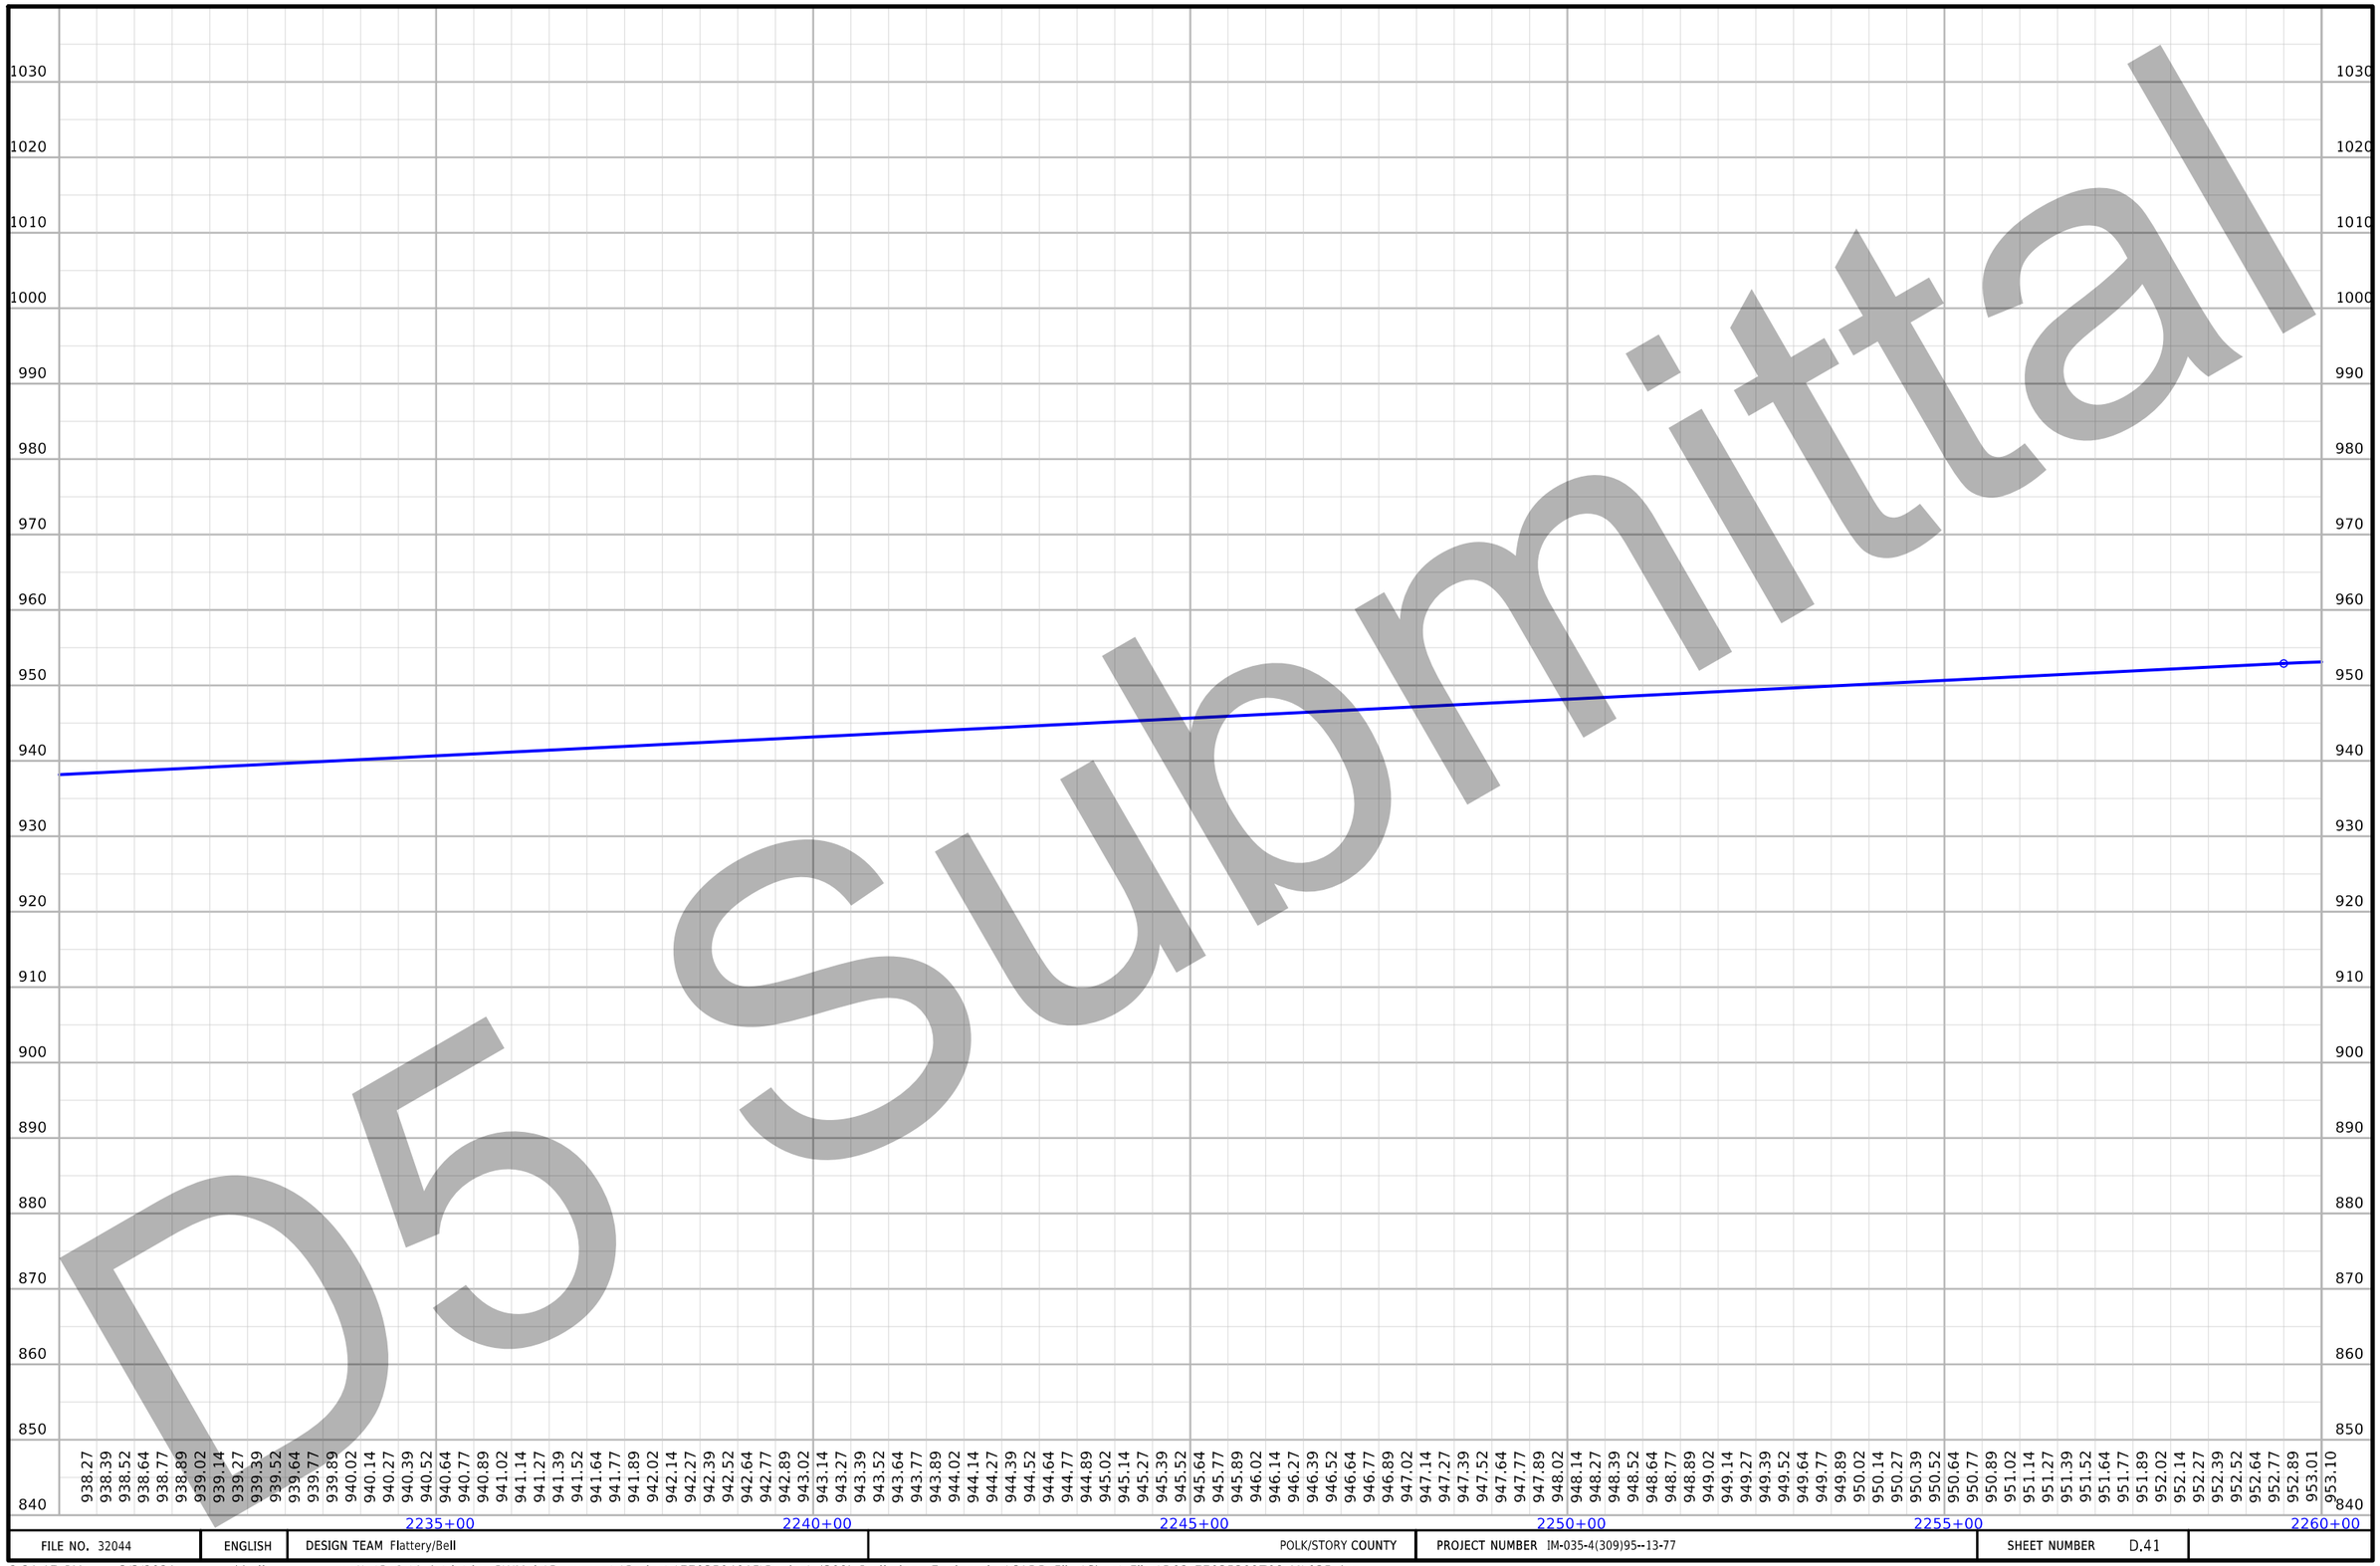

D5 Submittal

FILE NO. 32044	ENGLISH	DESIGN TEAM Flattery/Bell	POLK/STORY COUNTY	PROJECT NUMBER IM-035-4(309)95--13-77	SHEET NUMBER D.41

2:21:17 PM 3/3/2021 kbell pw:\\ntPwInt1.dot.int.lan:PWMain\Documents\Projects\7703504015\Design_(309)_PreliminaryEngineering\CADD_Files\Sheet_Files\D02_77035309Z08_ML035.dgn

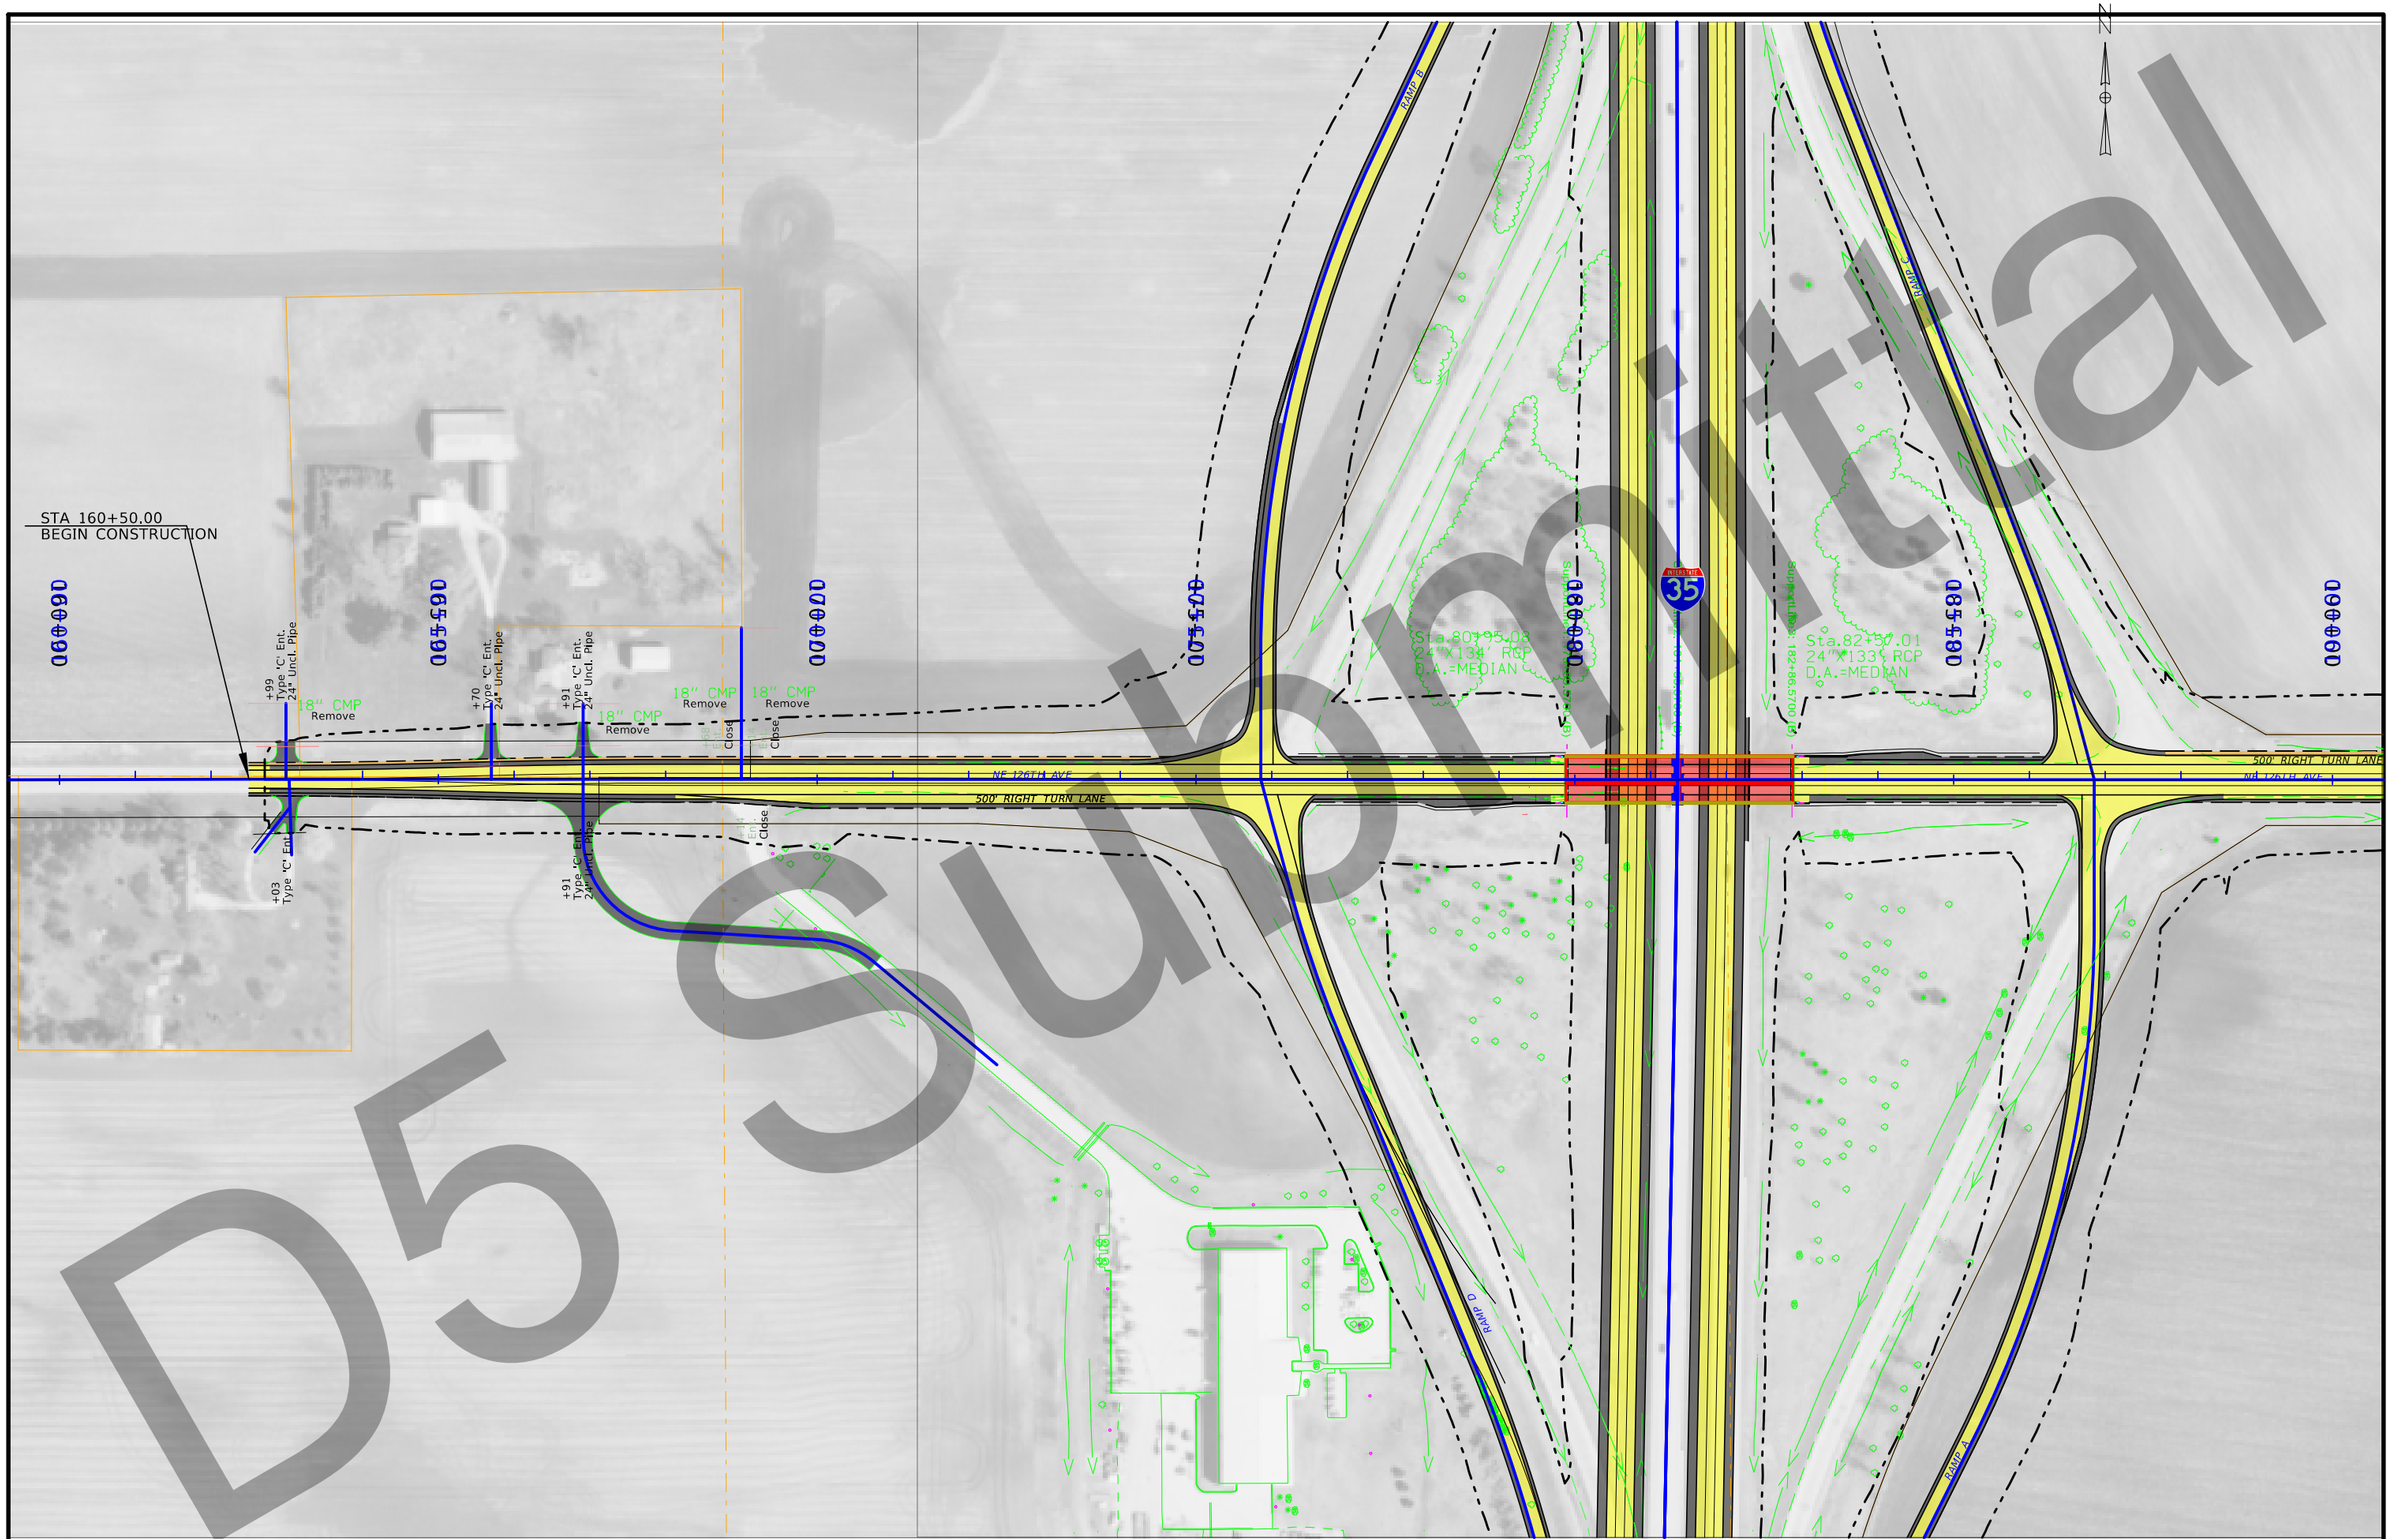

D5 Submittal

FILE NO. 32044	ENGLISH	DESIGN TEAM Flattery/Bell	POLK/STORY COUNTY	PROJECT NUMBER IM-035-4(309)95--13-77	SHEET NUMBER E.1

11:40:06 AM 3/5/2021 kbell pw:\\ntPwInt1.dot.int.lan:PWMain\Documents\Projects\7703504015\Design_(309)_PreliminaryEngineering\CADD_Files\Sheet_Files\E01_77035309Z08_SR126.dgn

Submittal

DRAFT

N

Sta.80+95.08
24"X134' RCP
D.A.=MEDIAN

Sta.82+30.01
24"X133' RCP
D.A.=MEDIAN

RAMP B

RAMP D

RAMP A

INTERSTATE 35

NE 126TH AVE

500' RIGHT TURN LANE

500' RIGHT TURN LANE

NE 126TH AVE

STA 200+25.00
END CONSTRUCTIO

18" CMP
Remove

Close

15" CMP
Remove

12" CMP
Remove

+22
Type "C" Ent
24" Unct. Pipe

FILE NO. 32044	ENGLISH	DESIGN TEAM Flattery/Bell	POLK/STORY COUNTY	PROJECT NUMBER IM-035-4(309)95--13-77	SHEET NUMBER E.3	

11:43:29 AM 3/5/2021 kbell pw:\\ntPwInt1.dot.int.lan:PWMain\Documents\Projects\7703504015\Design_(309)_PreliminaryEngineering\CADD_Files\Sheet_Files\E01_77035309Z08_SR126.dgn

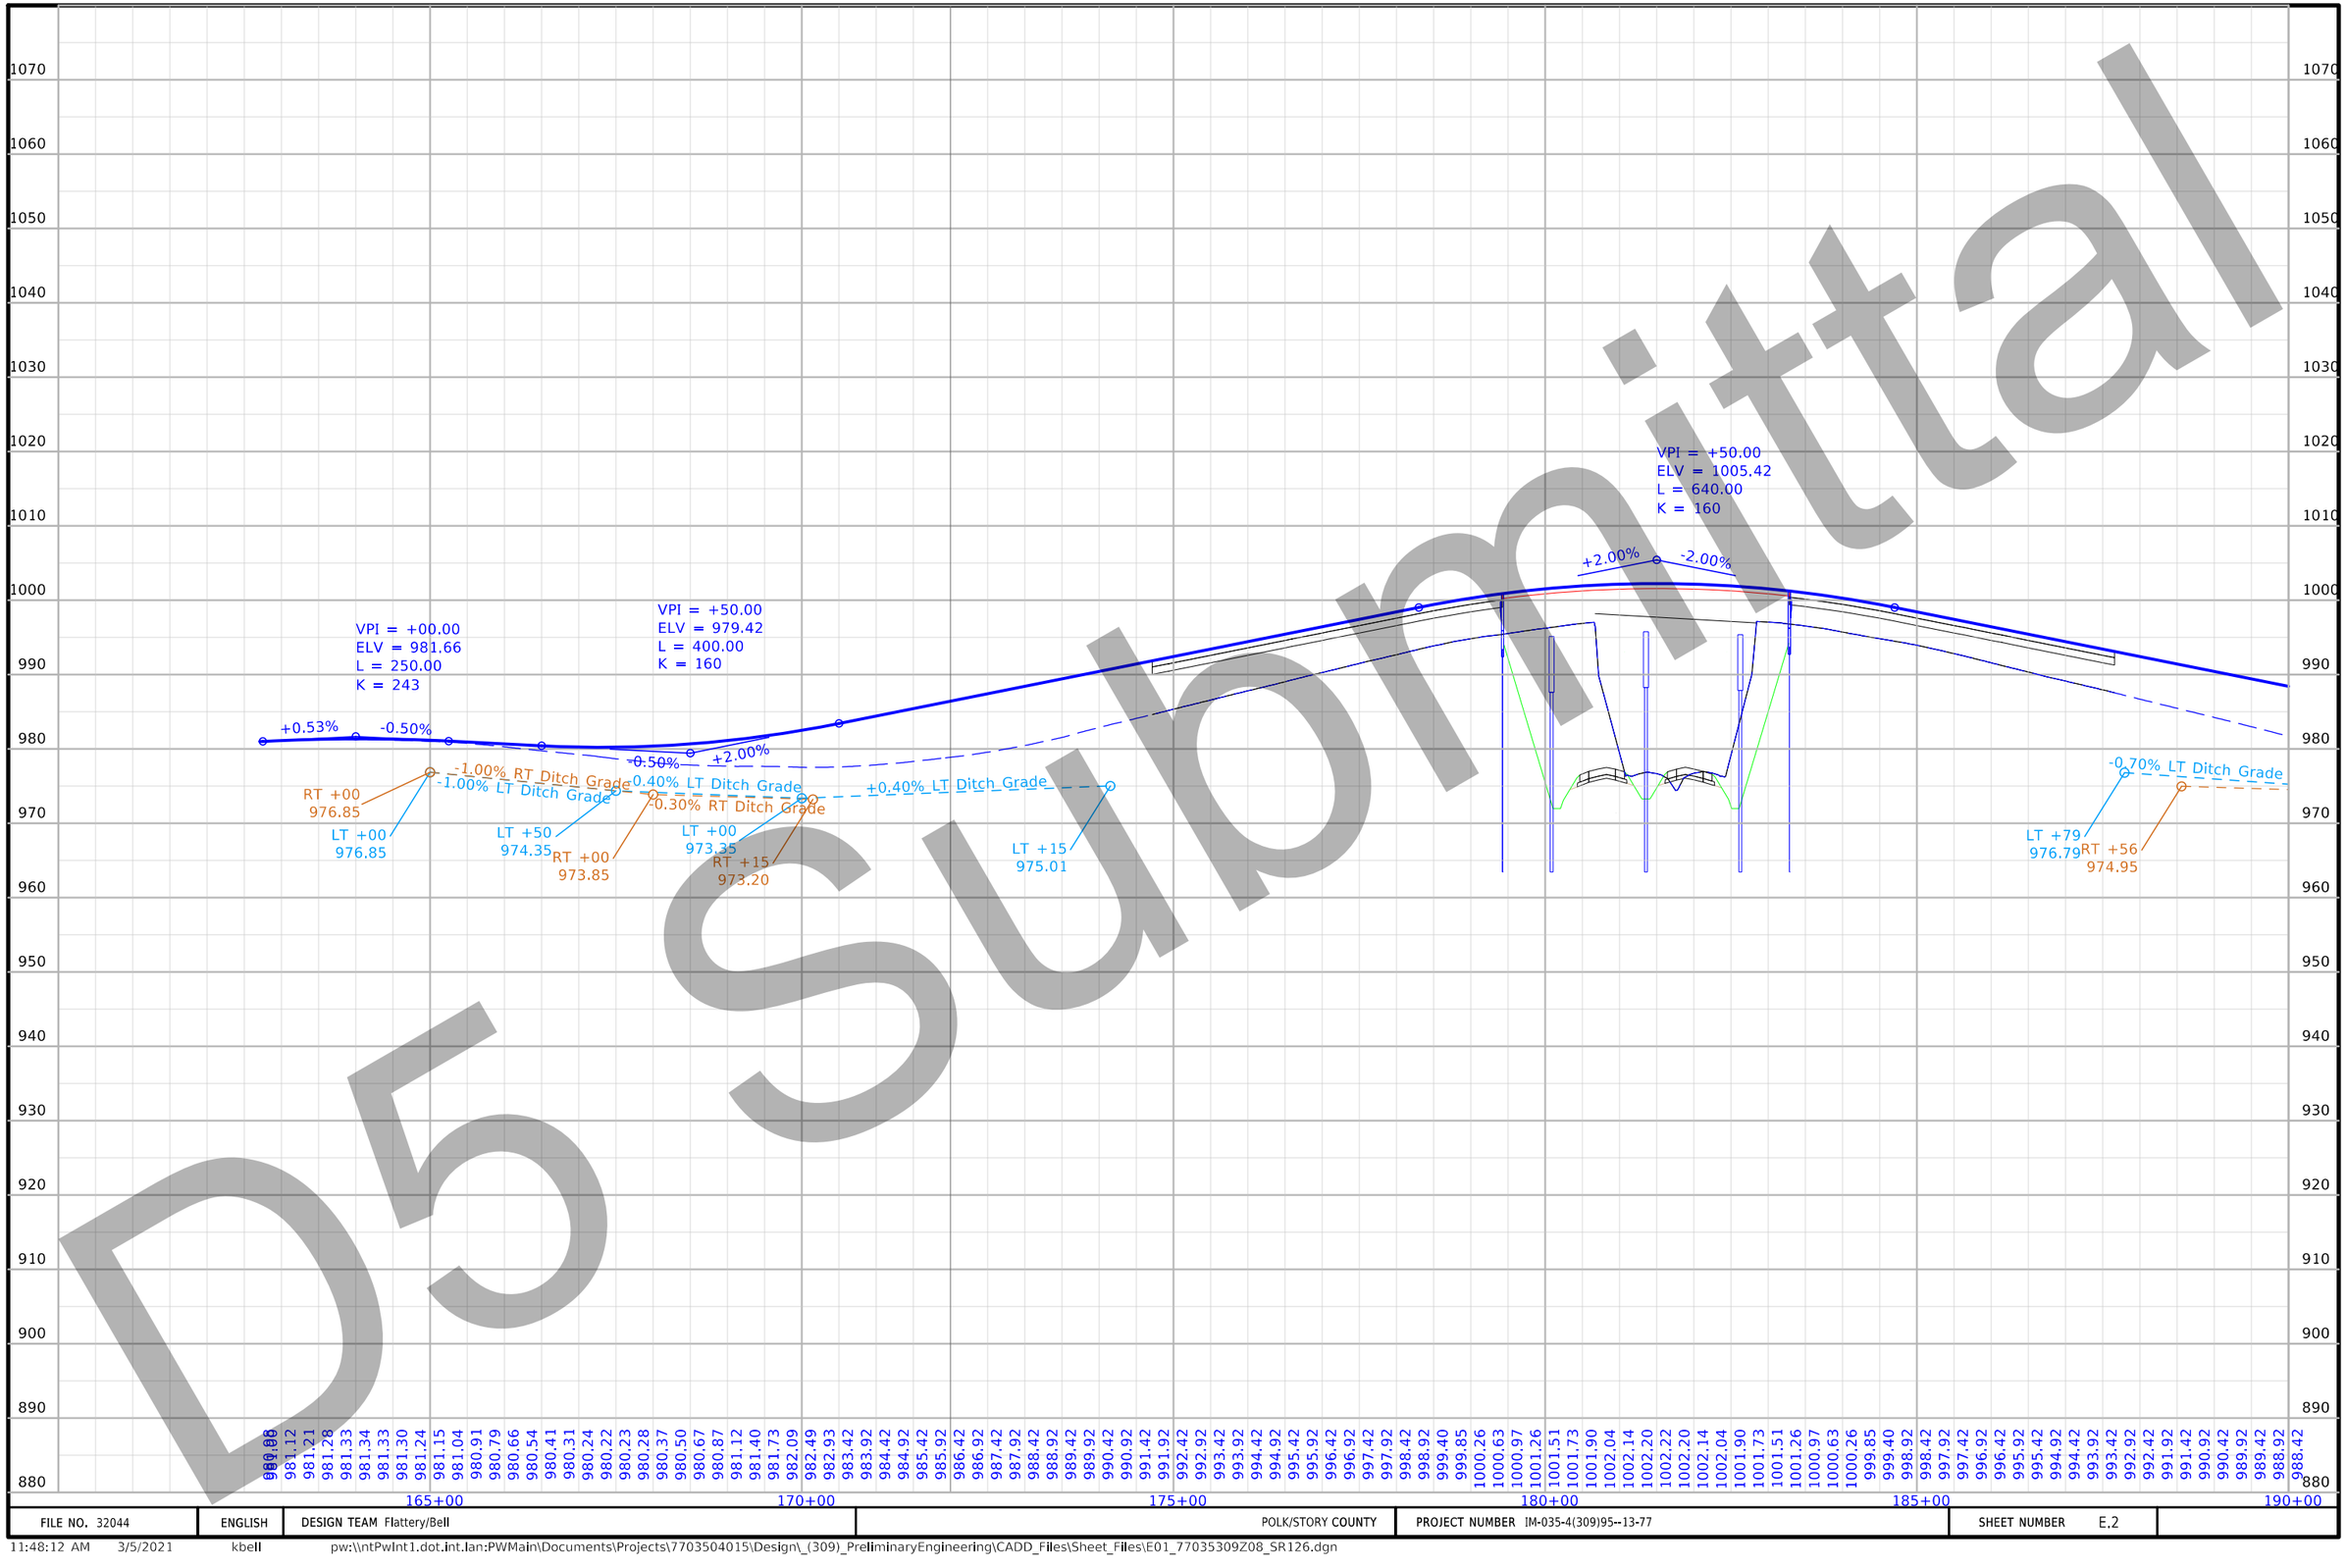

D5 Submittal

FILE NO. 32044	ENGLISH	DESIGN TEAM Flattery/Bell	POLK/STORY COUNTY	PROJECT NUMBER IM-035-4(309)95--13-77	SHEET NUMBER E.2

11:48:12 AM 3/5/2021 kbell pw:\\ntPwInt1.dot.int.lan:PWMain\Documents\Projects\7703504015\Design_(309)_PreliminaryEngineering\CADD_Files\Sheet_Files\E01_77035309Z08_SR126.dgn

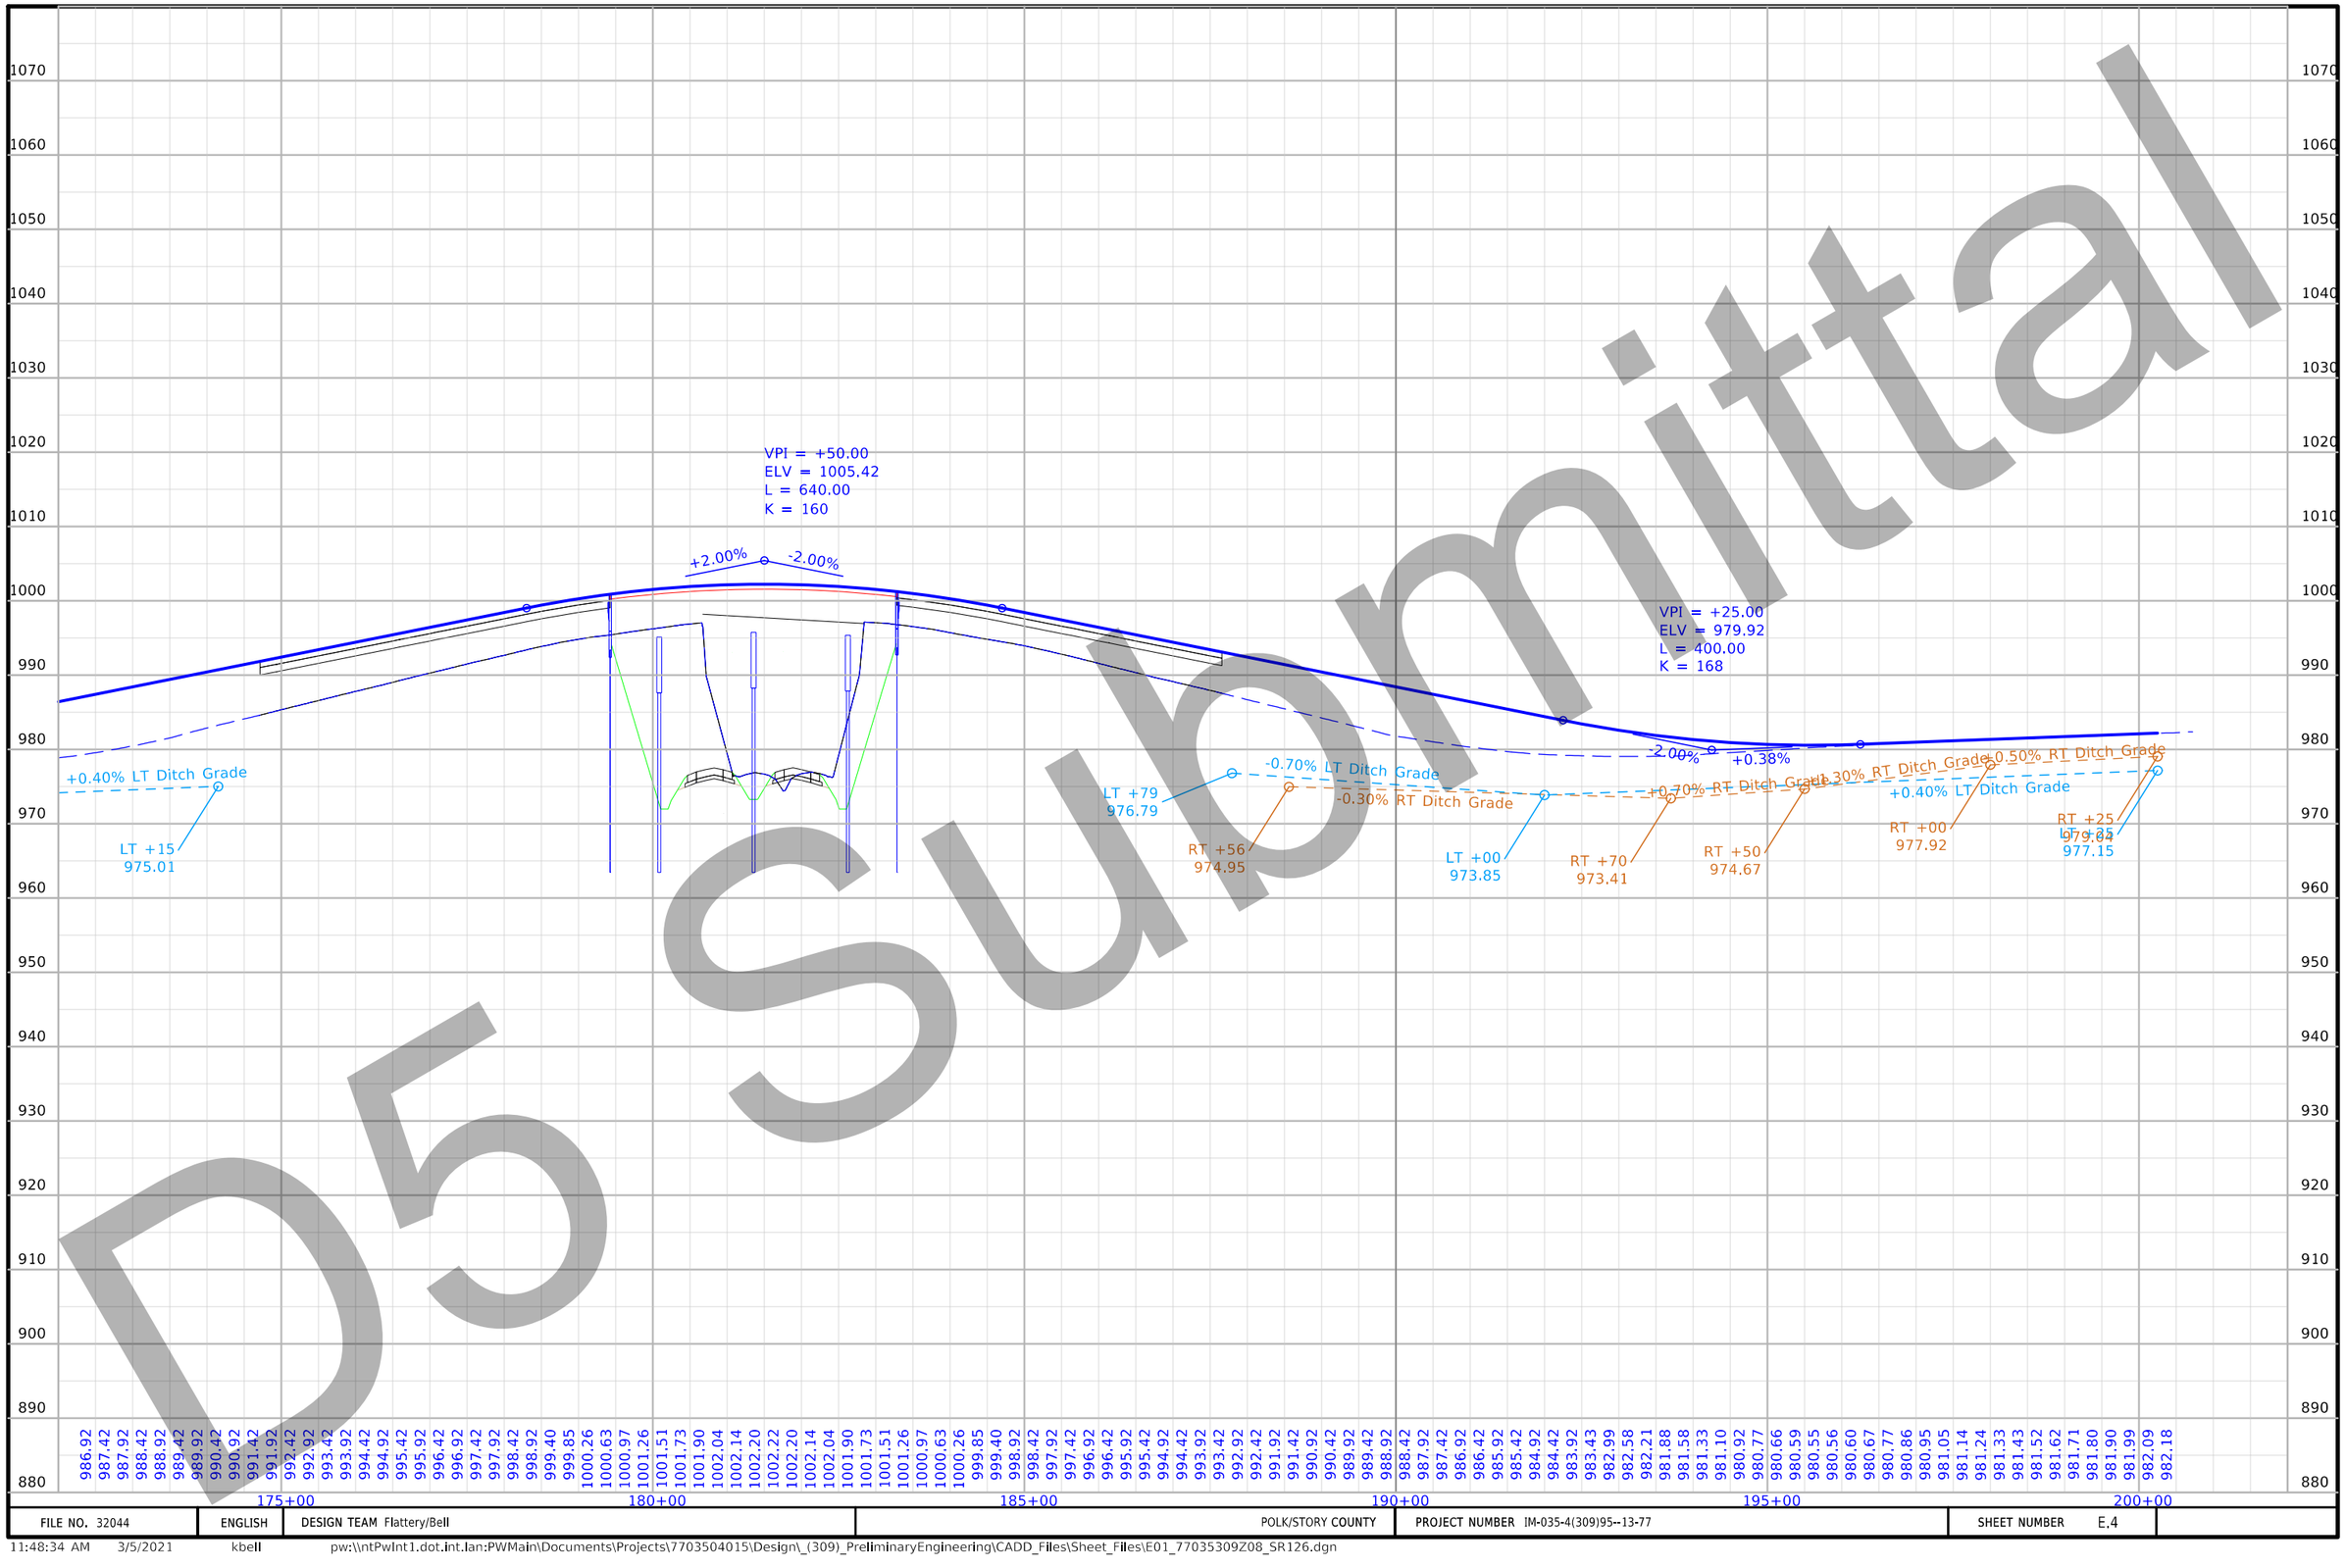

D5 Submittal

FILE NO. 32044	ENGLISH	DESIGN TEAM Flattery/Bell	POLK/STORY COUNTY	PROJECT NUMBER IM-035-4(309)95--13-77	SHEET NUMBER E.4

11:48:34 AM 3/5/2021 kbell pw:\\ntPwInt1.dot.int.lan:PWMain\Documents\Projects\7703504015\Design_(309)_PreliminaryEngineering\CADD_Files\Sheet_Files\E01_77035309Z08_SR126.dgn



D5 Submittal

FILE NO.	ENGLISH	DESIGN TEAM	COUNTY	PROJECT NUMBER	SHEET NUMBER	

11:51:06 AM 3/5/2021 kbell pw:\\intPwInt1.dot.int.lan:PWMain\Documents\Projects\7703504015\Design_(309)_PreliminaryEngineering\CADD_Files\Sheet_Files\E02_77035309Z08_SR134.dgn

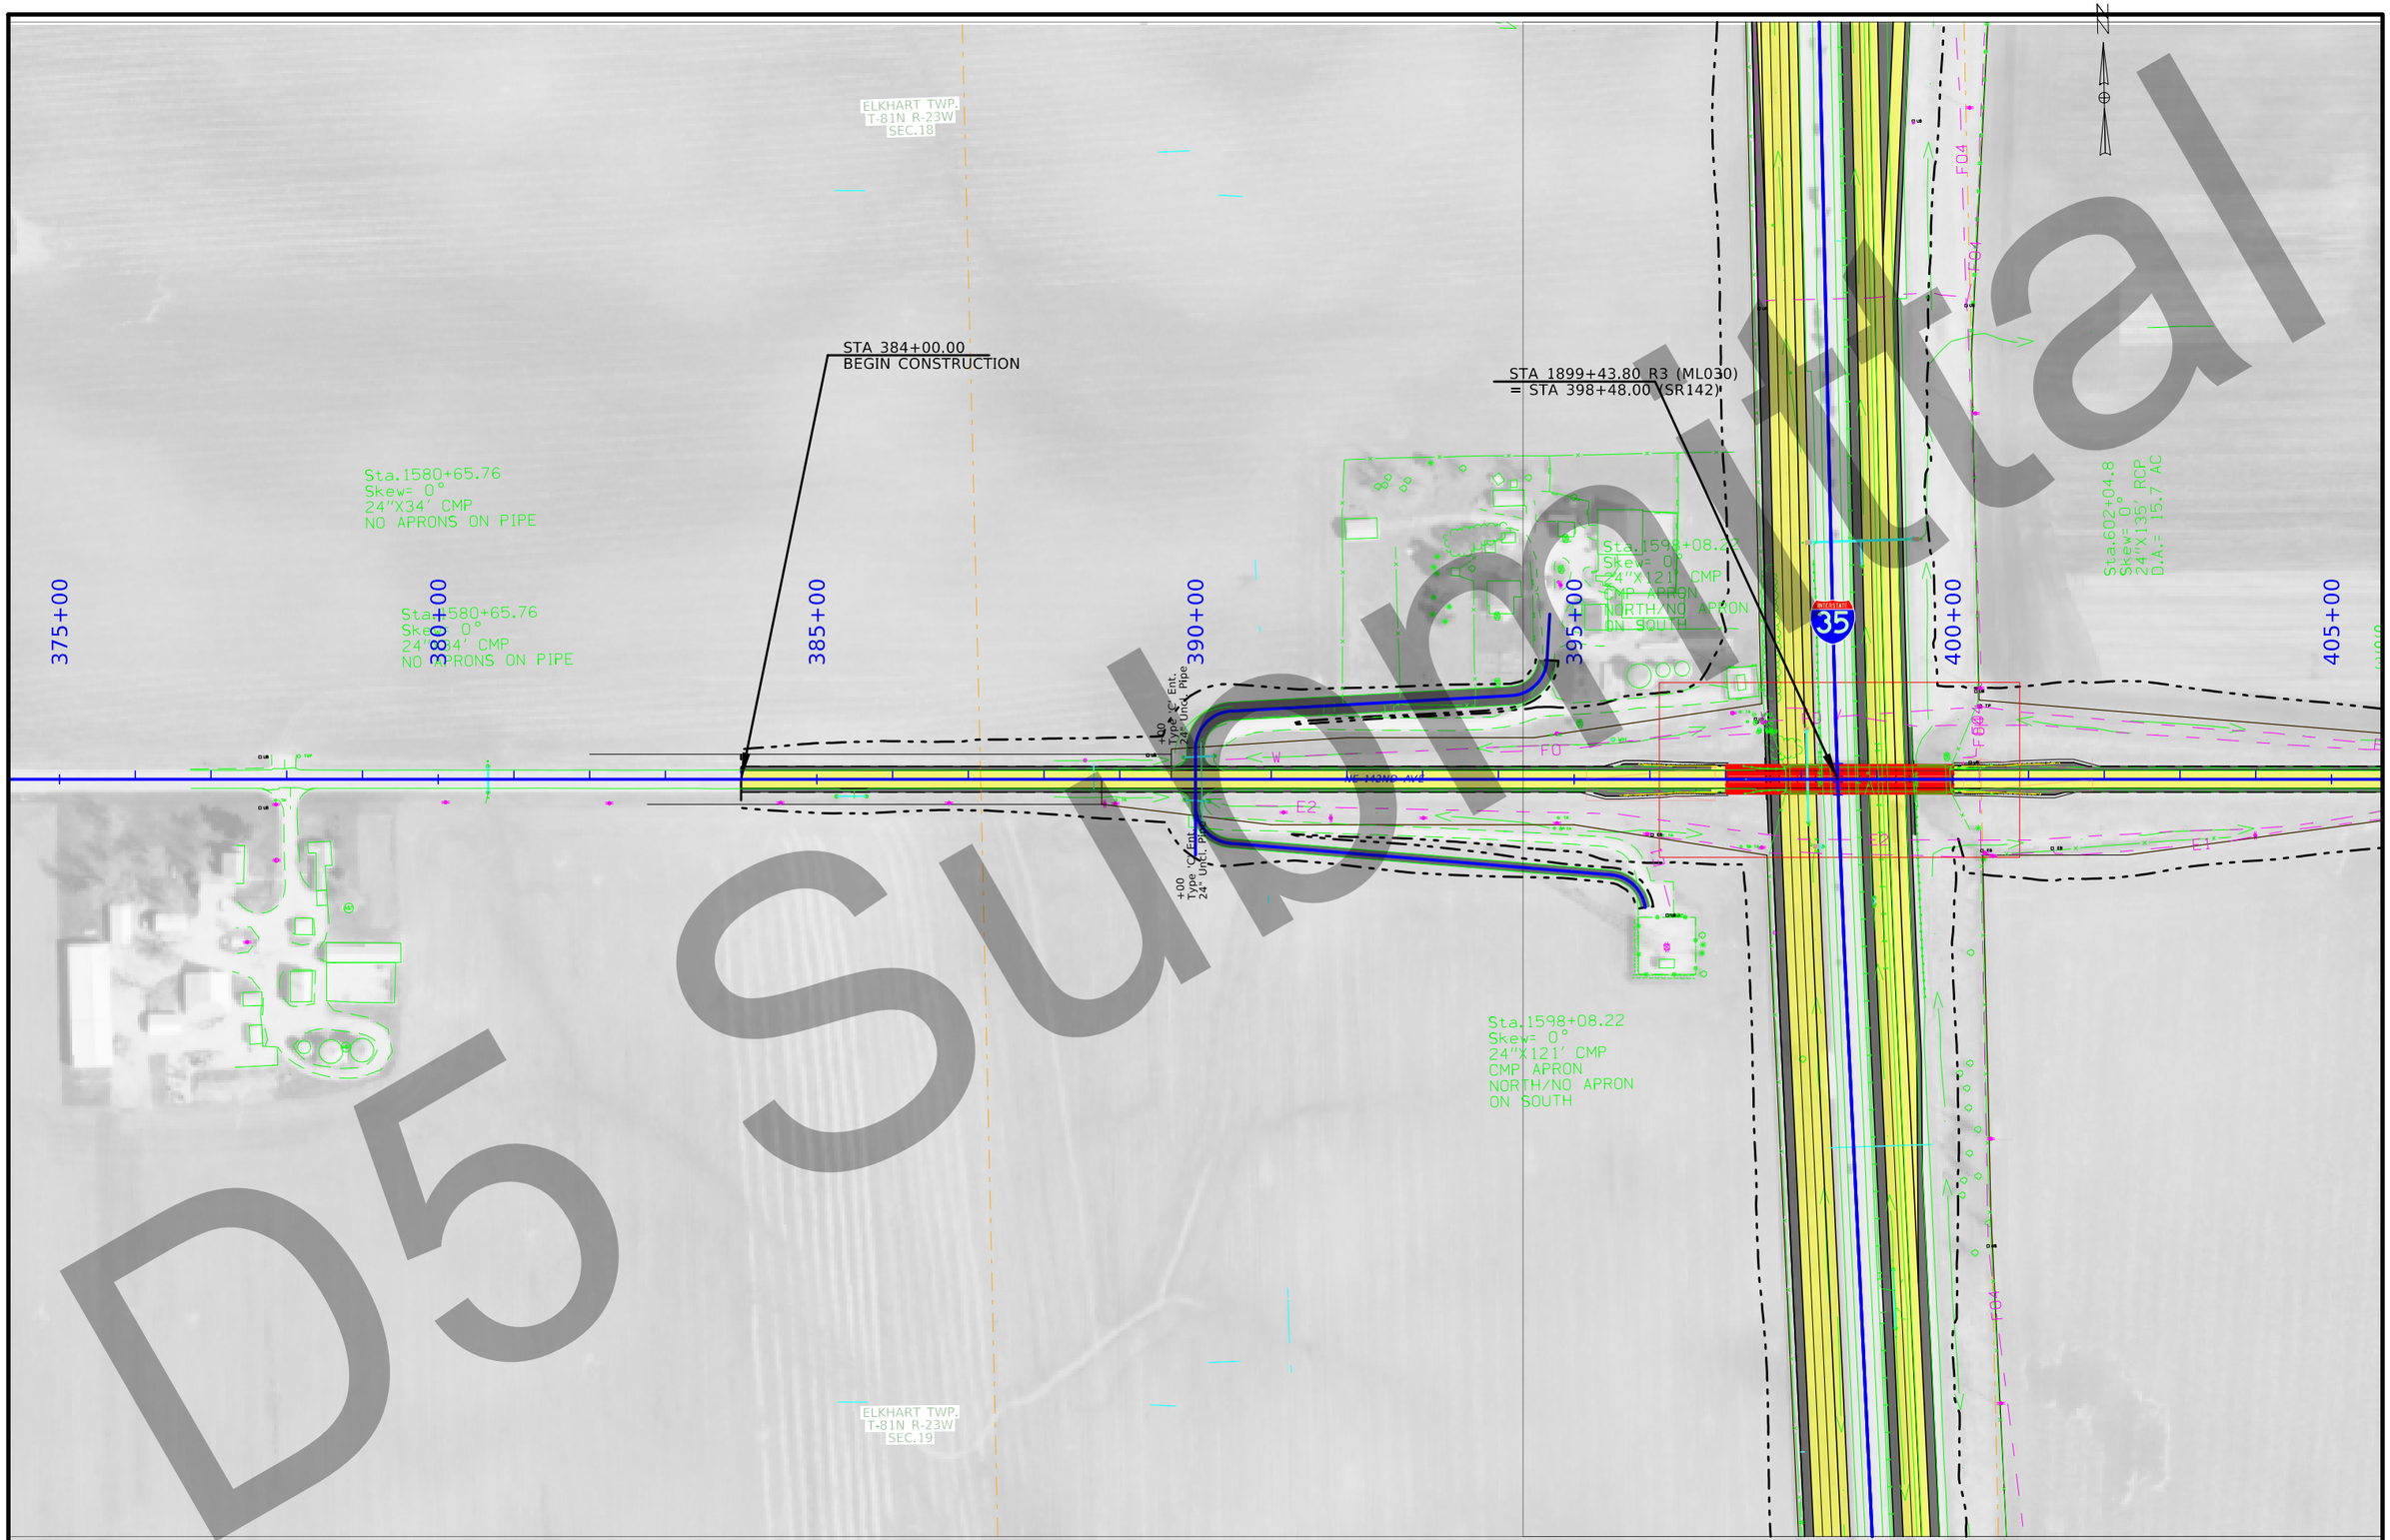
ELKHART TWP.
T-81N R-23W
SEC.18
STA 384+00.00
BEGIN CONSTRUCTION
STA 1899+43.80 R3 (ML030)
= STA 398+48.00 (SR142)
Sta.1580+65.76
Skew= 0°
24"X34' CMP
NO APRONS ON PIPE
Sta.1580+65.76
Skew= 0°
24"X34' CMP
NO APRONS ON PIPE
Sta.1598+08.22
Skew= 0°
24"X121' CMP
CMP APRON
NORTH/NO APRON
ON SOUTH
Sta.602+04.8
Skew= 0°
24"X135' RCP
D.A.= 15.7 AC
375+00
380+00
385+00
390+00
395+00
400+00
405+00
+00
Type C Ent.
24" Unct. Pipe
+00
Type C Ent.
24" Unct. Pipe
NE 142ND AVE
E2
F04
F04
F04



D5 Submittal

FILE NO. 32044	ENGLISH	DESIGN TEAM Flattery/Bell	POLK/STORY COUNTY	PROJECT NUMBER IM-035-4(309)95--13-77	SHEET NUMBER E.8

12:00:12 PM 3/5/2021 kbell pw:\\ntPwInt1.dot.int.lan:PWMain\Documents\Projects\7703504015\Design_(309)_PreliminaryEngineering\CADD_Files\Sheet_Files\E03_77035309Z08_SR142.dgn

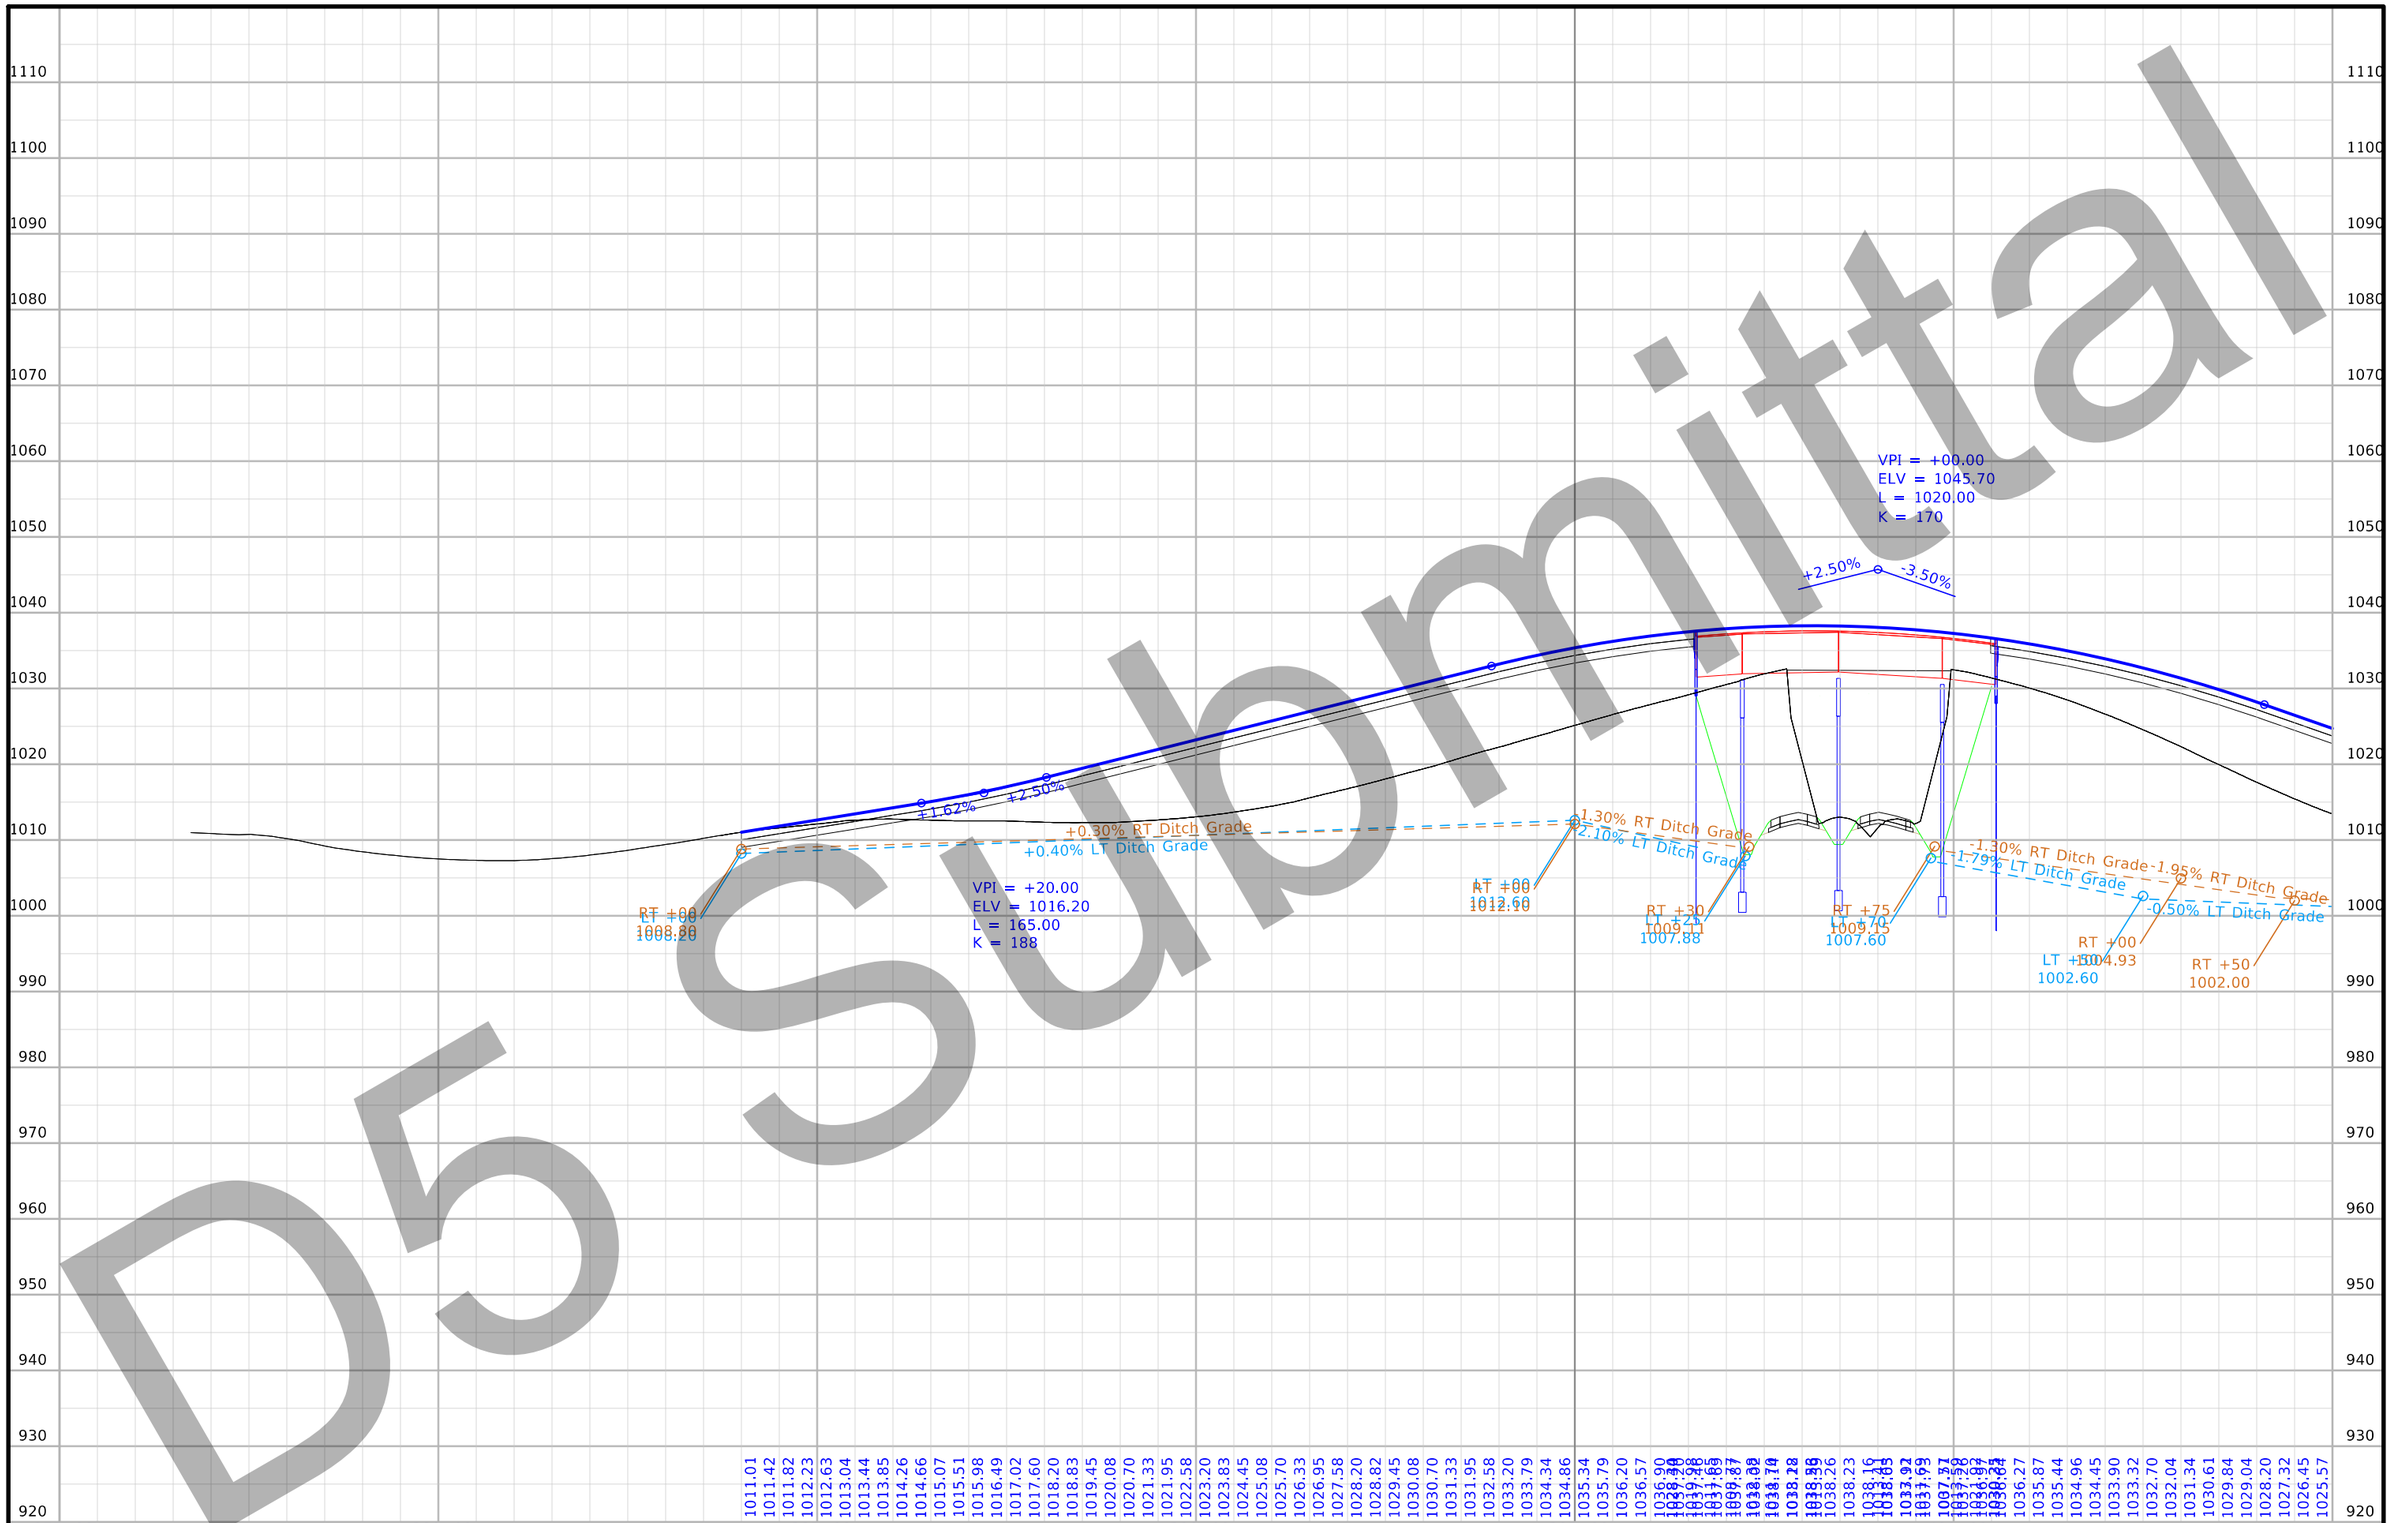

Submittal
D5

FILE NO. 32044	ENGLISH	DESIGN TEAM Flattery/Bell	POLK/STORY COUNTY	PROJECT NUMBER IM-035-4(309)95--13-77	SHEET NUMBER E.7	

12:01:09 PM 3/5/2021 kbell pw:\\ntPwInt1.dot.int.lan:PWMain\Documents\Projects\7703504015\Design_(309)_PreliminaryEngineering\CADD_Files\Sheet_Files\E03_77035309Z08_SR142.dgn

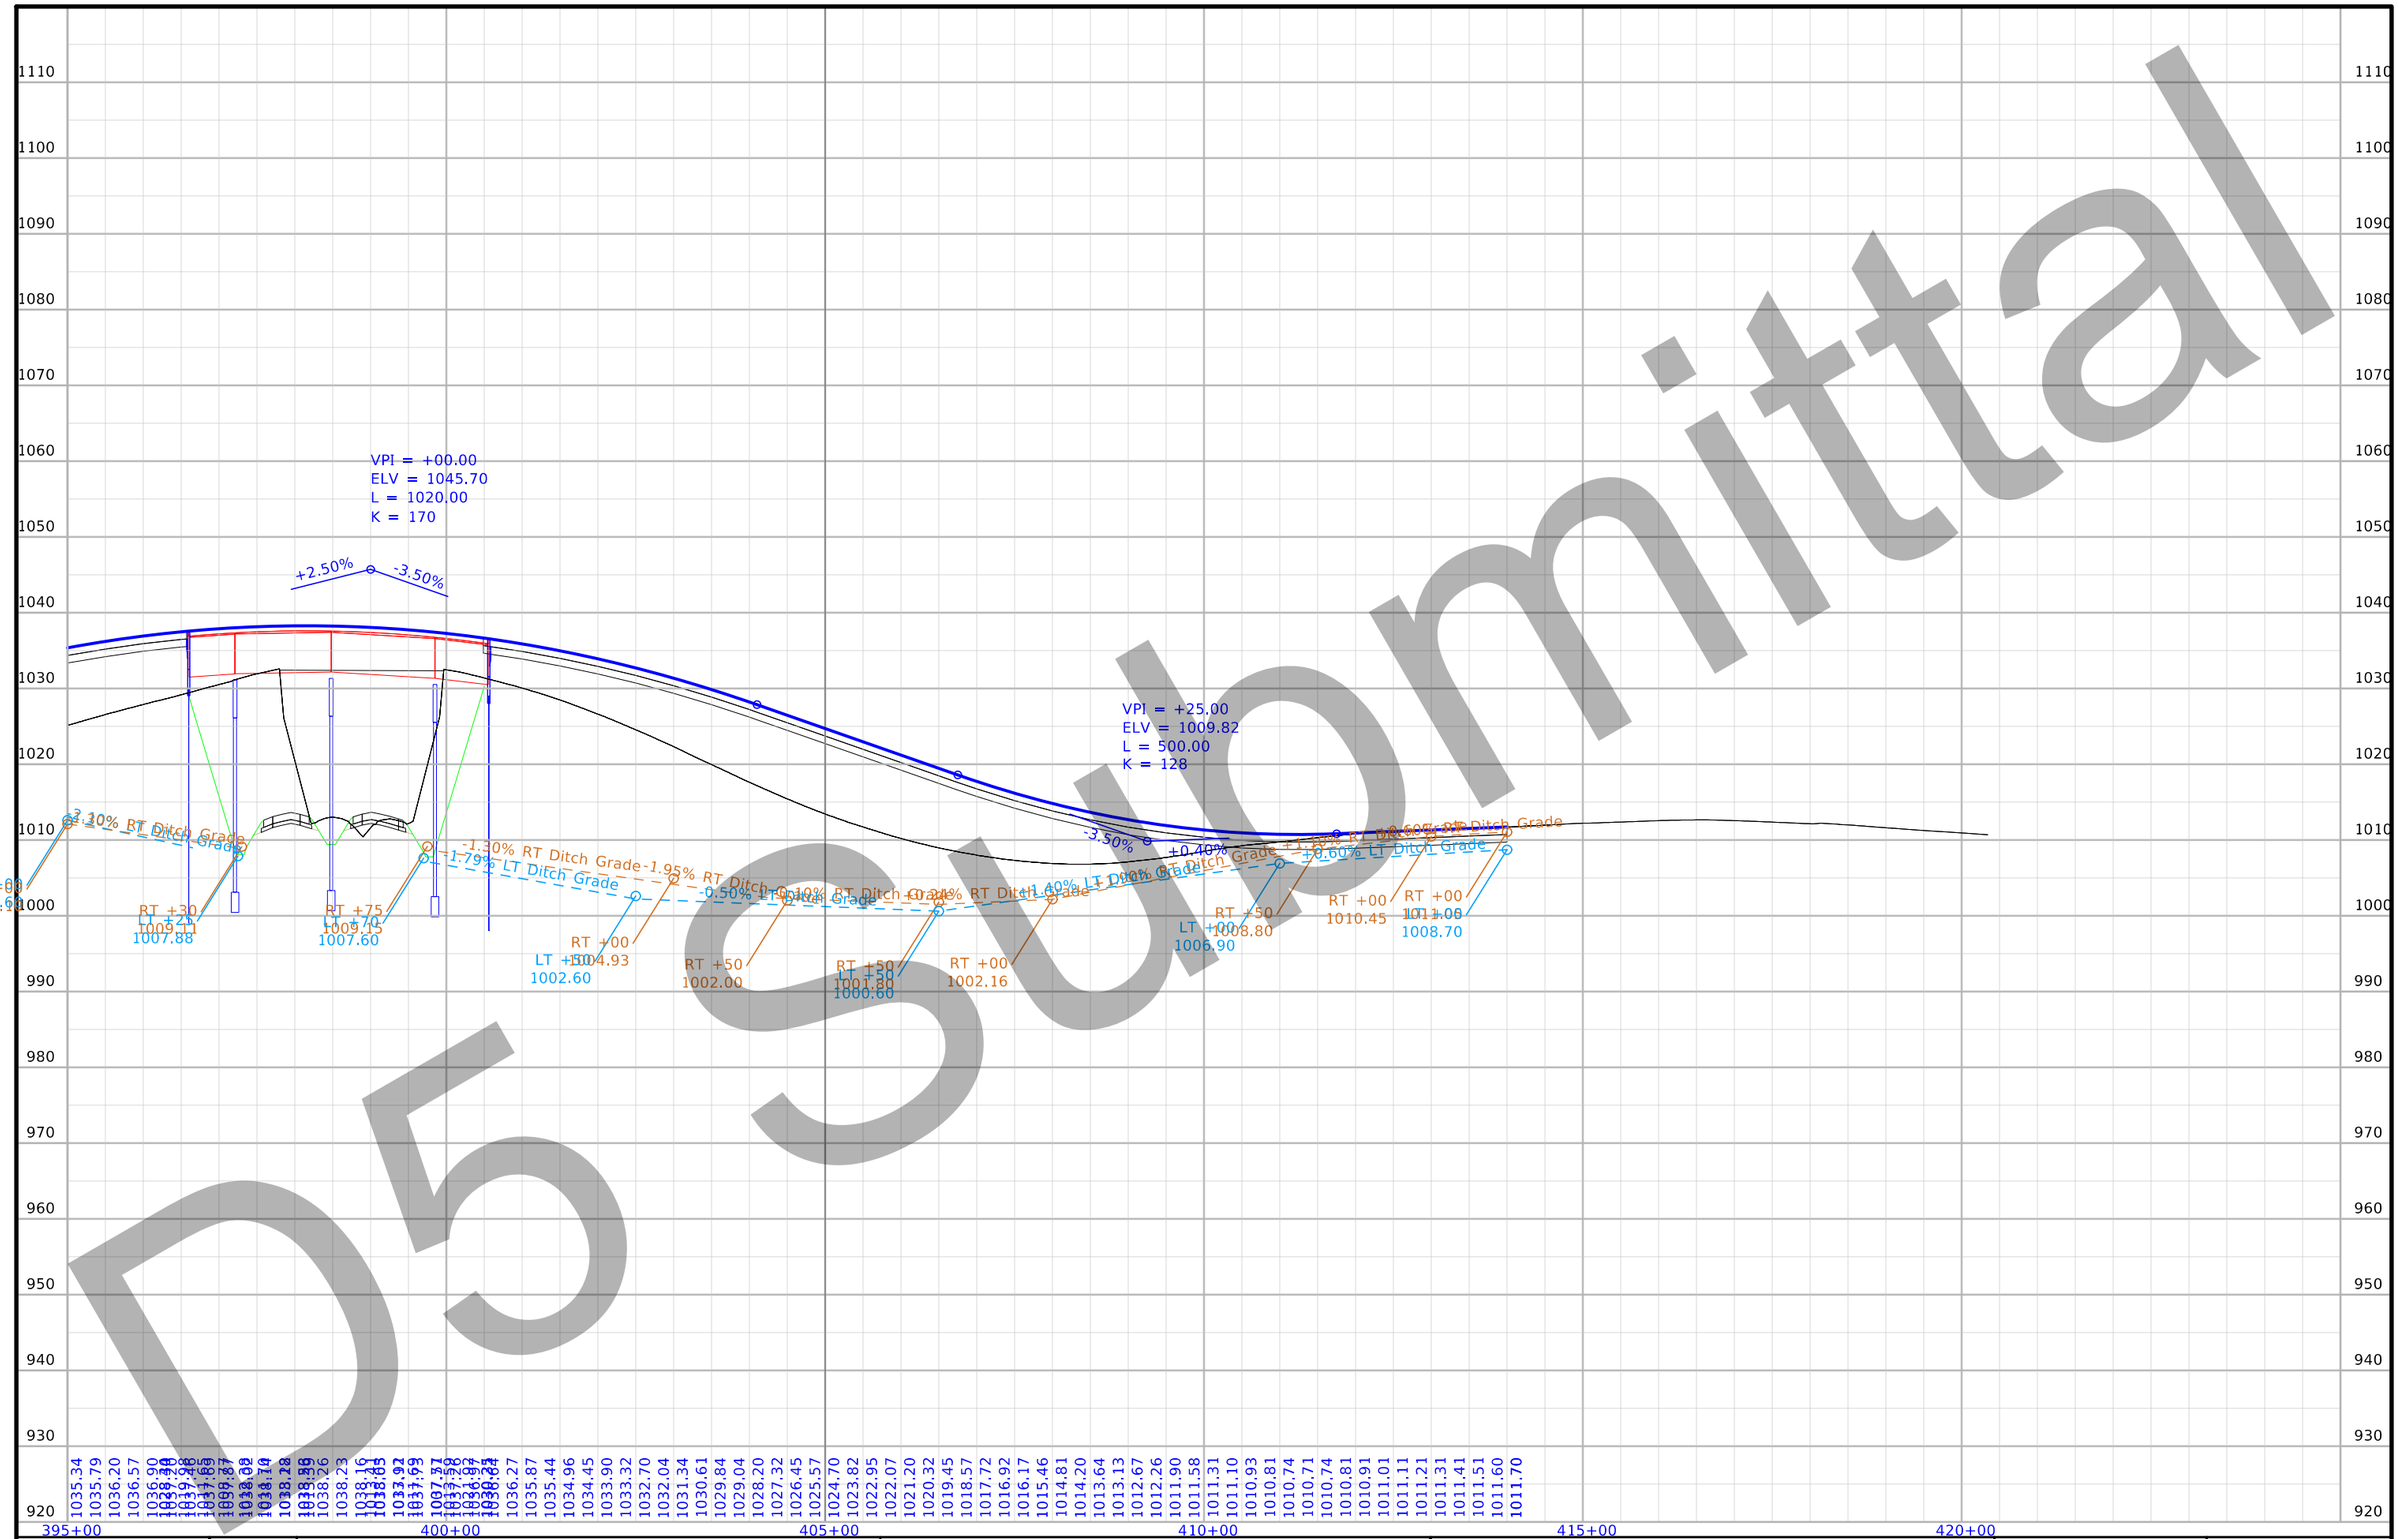

FILE NO. 32044	ENGLISH	DESIGN TEAM Flattery/Bell	POLK/STORY COUNTY	PROJECT NUMBER IM-035-4(309)95--13-77	SHEET NUMBER E.9

12:01:36 PM 3/5/2021 kbell pw:\\ntPwInt1.dot.int.lan:PWMain\Documents\Projects\7703504015\Design_(309)_PreliminaryEngineering\CADD_Files\Sheet_Files\E03_77035309Z08_SR142.dgn

Submittal
D5 Submittal

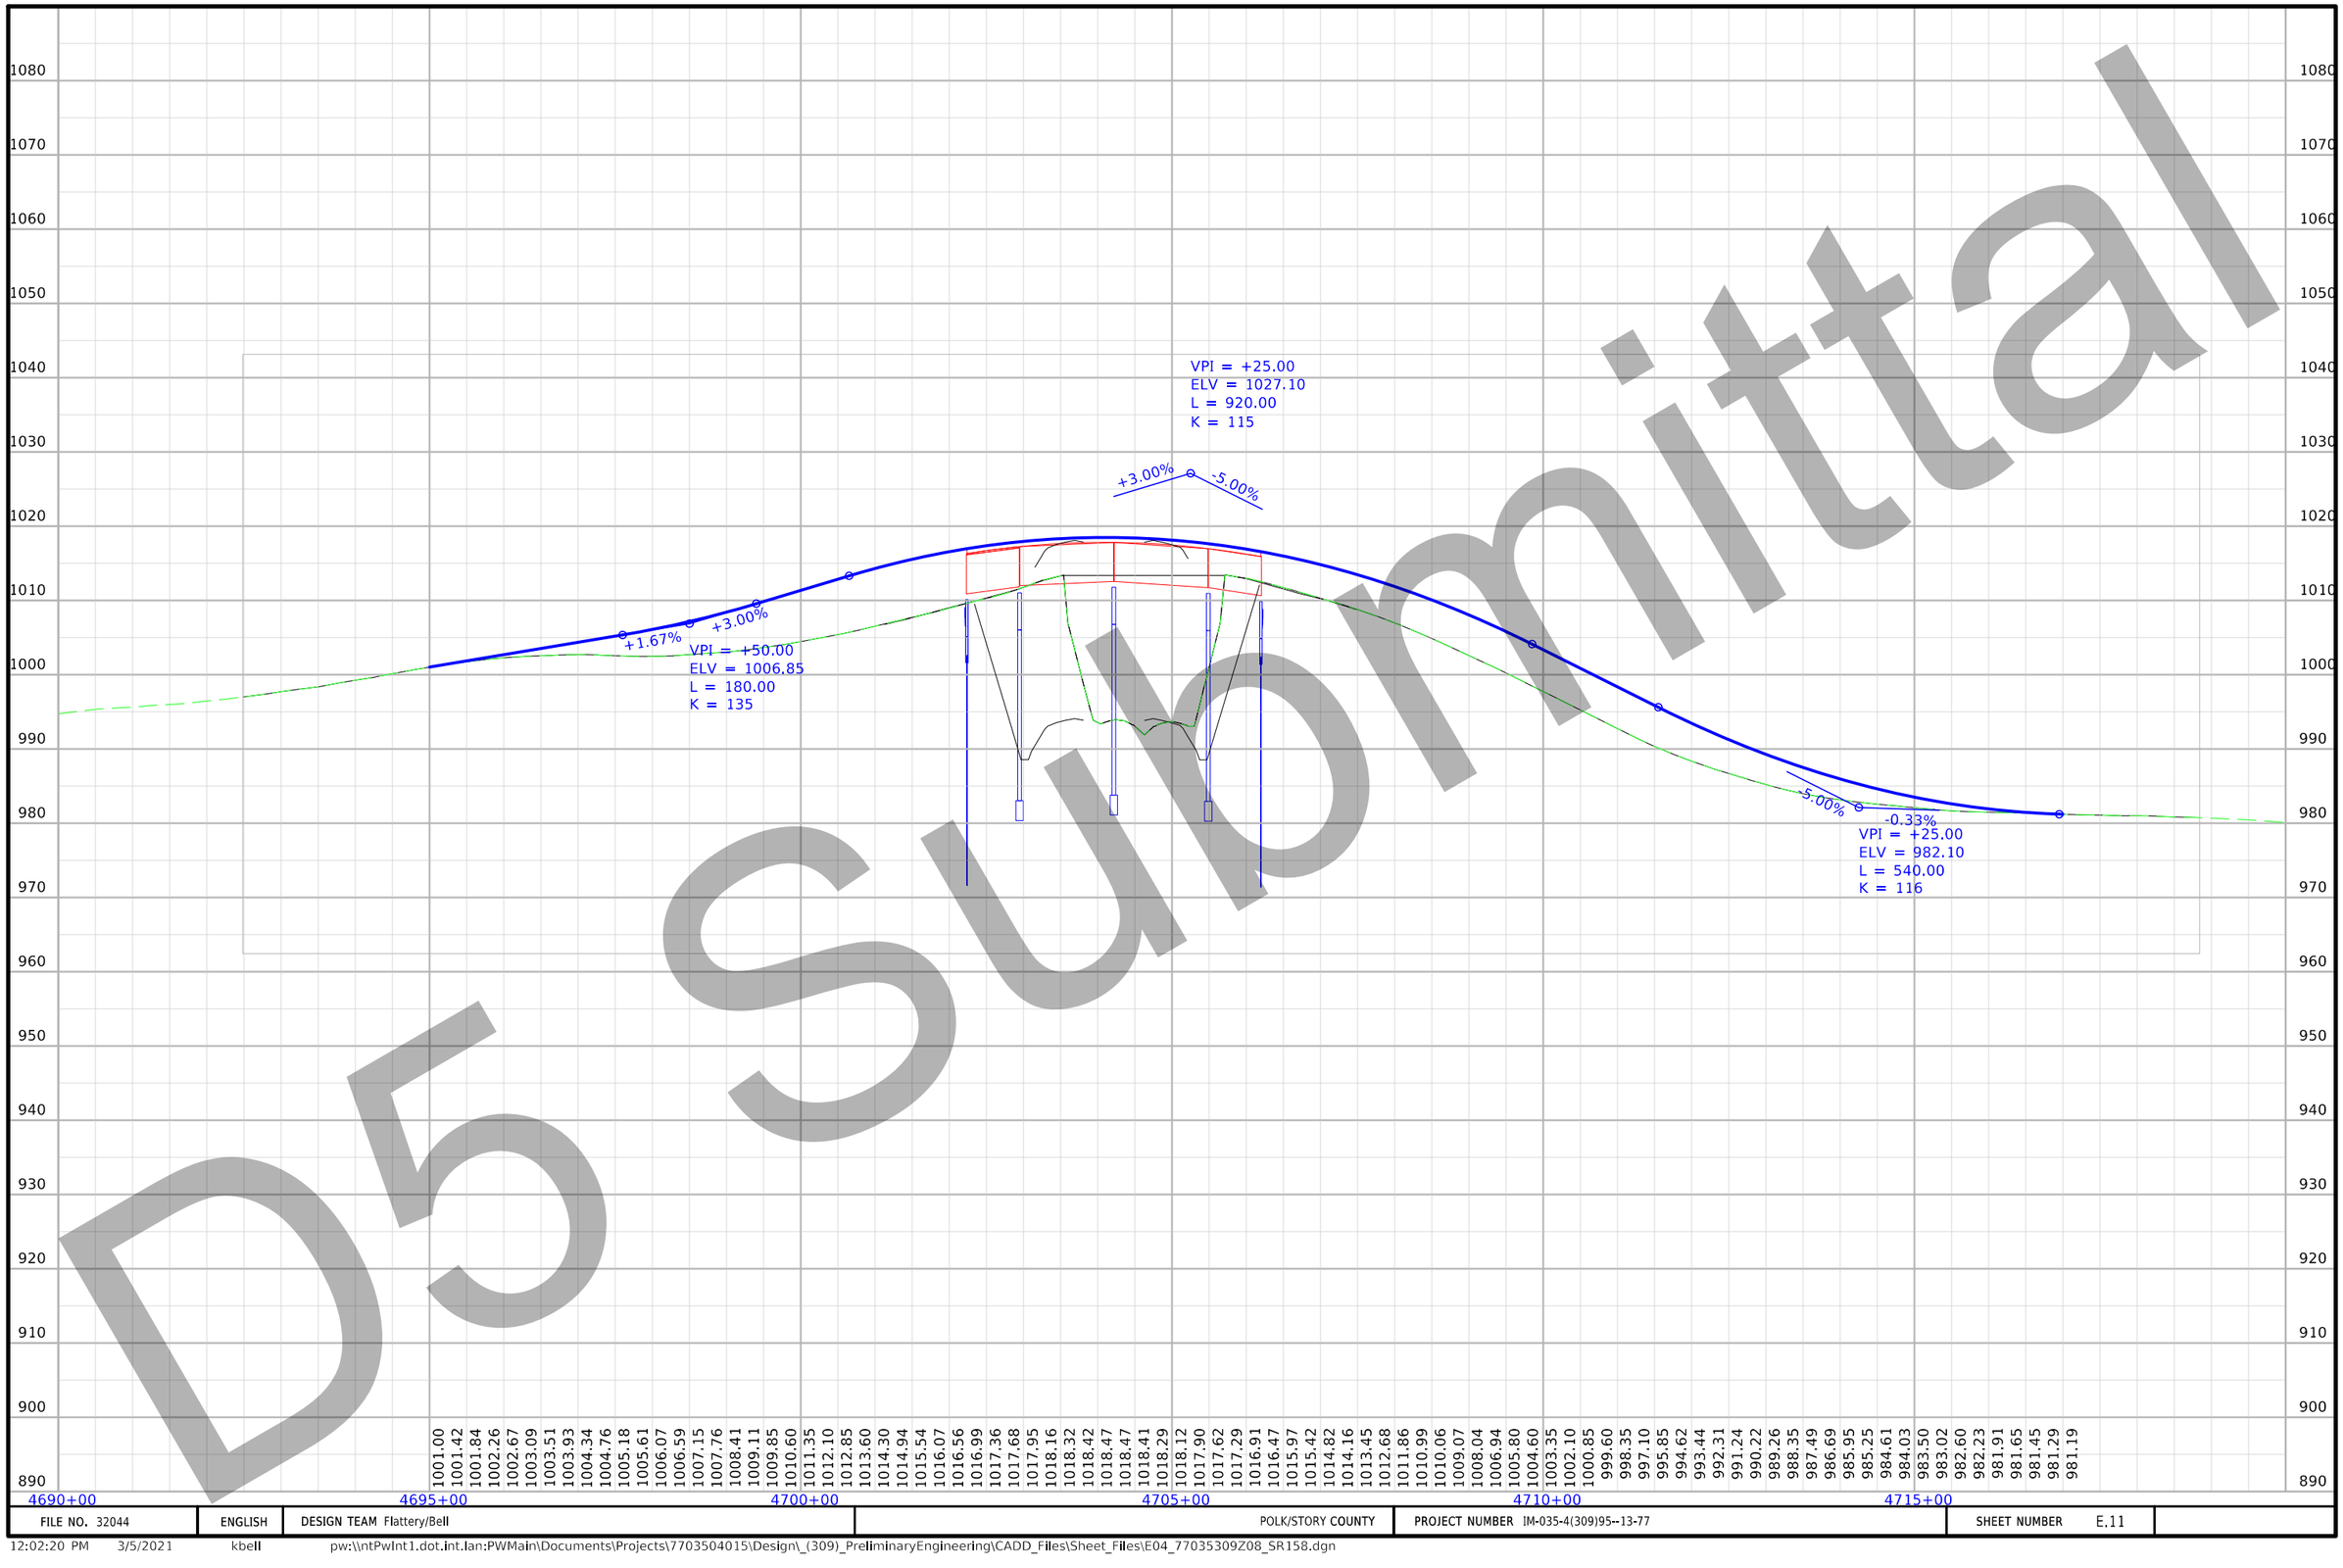

D5 Submittal

FILE NO. 32044	ENGLISH	DESIGN TEAM Flattery/Bell	POLK/STORY COUNTY	PROJECT NUMBER IM-035-4(309)95--13-77	SHEET NUMBER E.11

12:02:20 PM 3/5/2021 kbell pw:\\ntPwInt1.dot.int.lan:PWMain\Documents\Projects\7703504015\Design_(309)_PreliminaryEngineering\CADD_Files\Sheet_Files\E04_77035309Z08_SR158.dgn

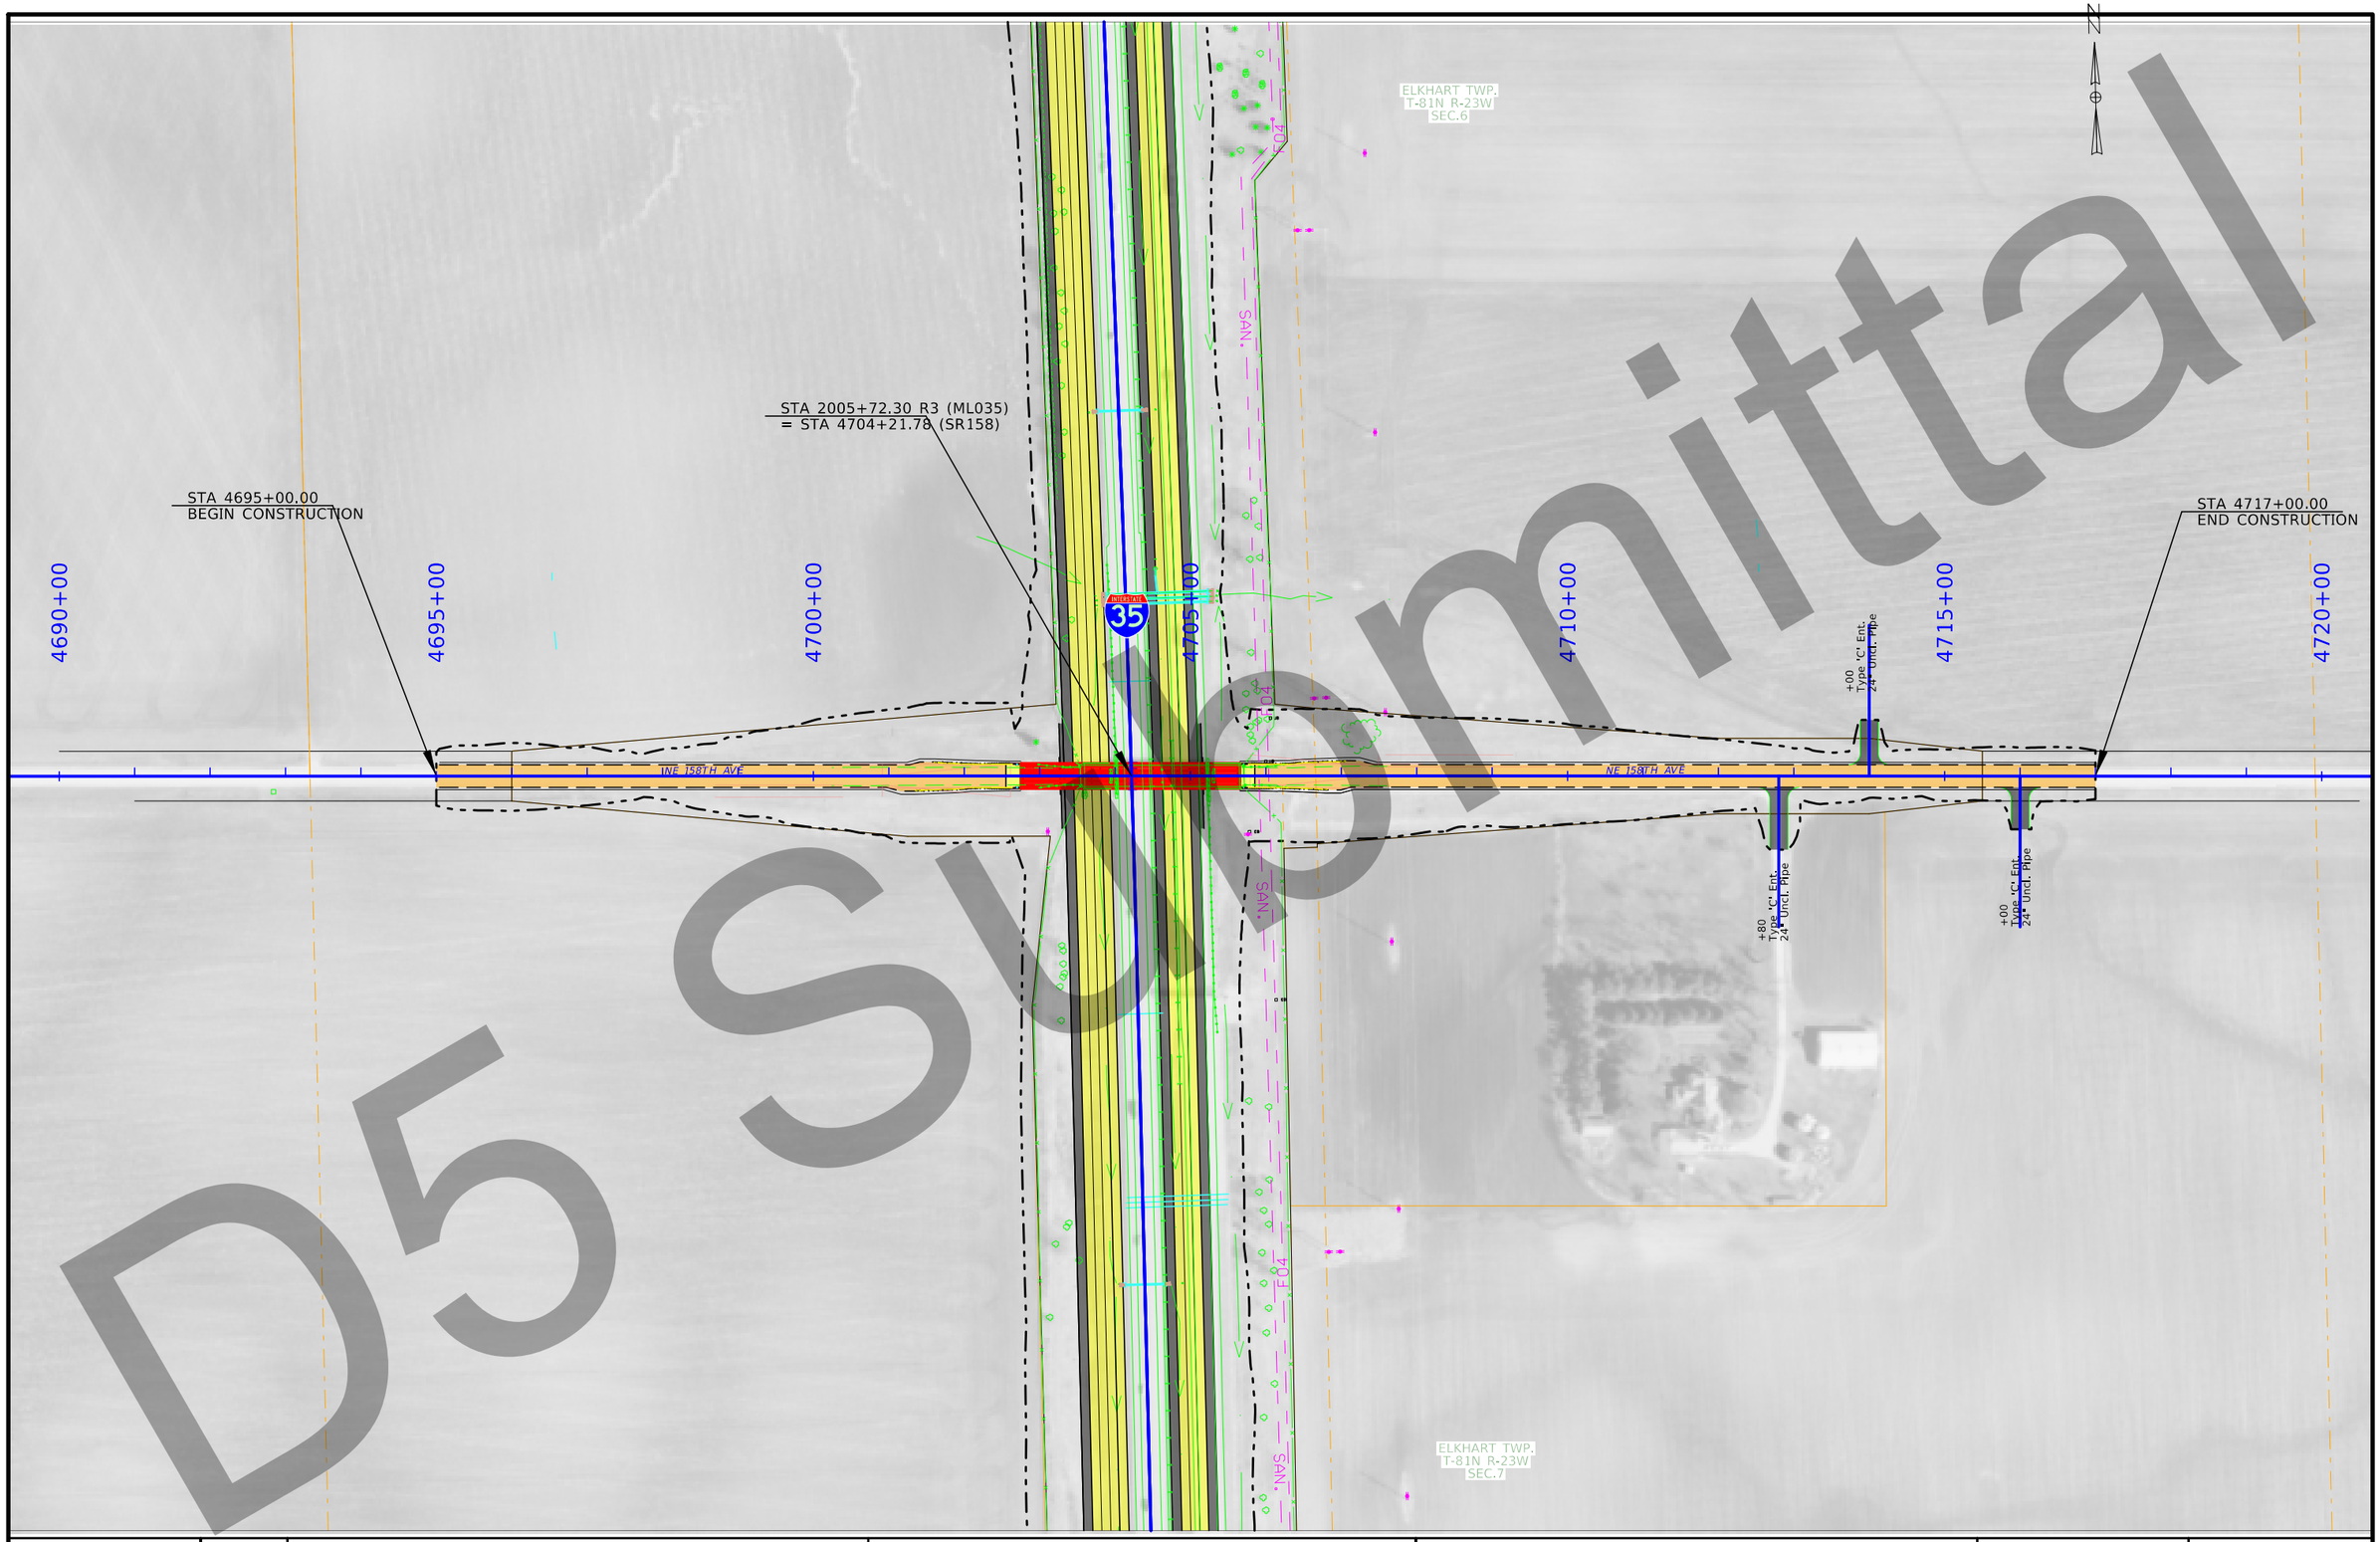

D5 Submittal

FILE NO.	ENGLISH	DESIGN TEAM	COUNTY	PROJECT NUMBER	SHEET NUMBER E.10

12:04:33 PM 3/5/2021 kbell pw:\\ntPwInt1.dot.int.lan:PWMain\Documents\Projects\7703504015\Design_(309)_PreliminaryEngineering\CADD_Files\Sheet_Files\E04_77035309Z08_SR158.dgn

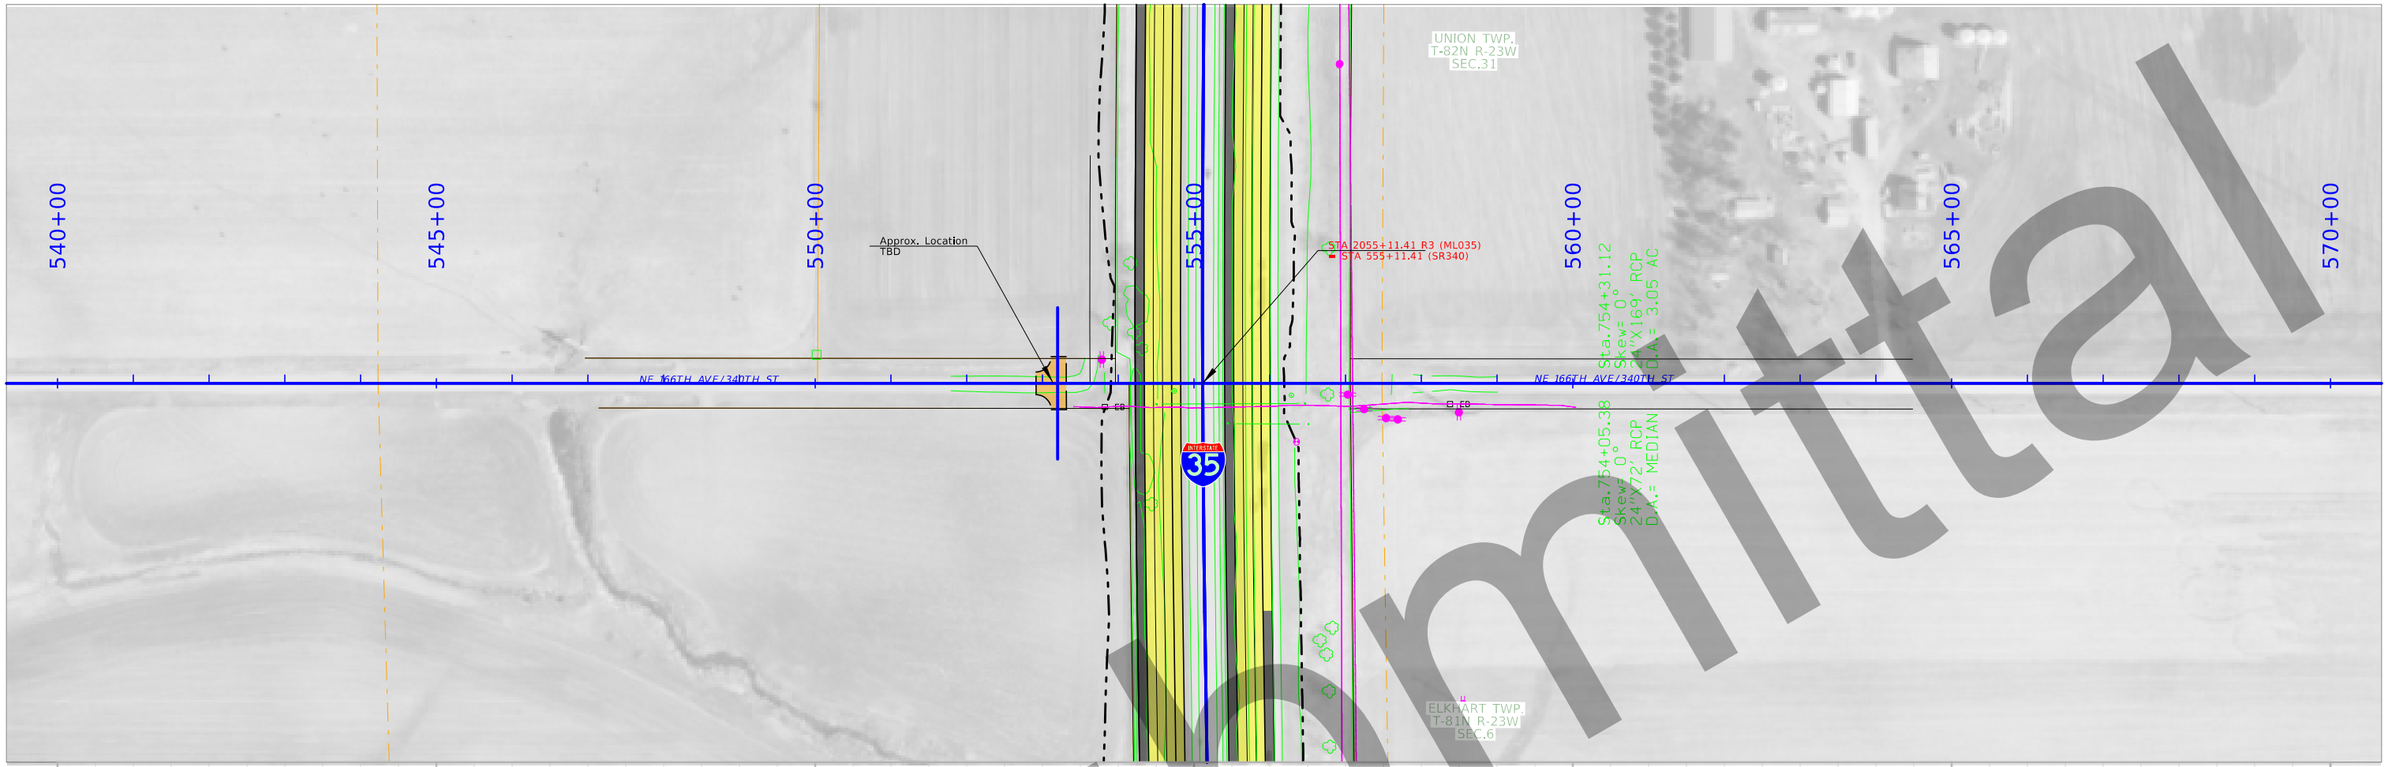

D5 Submittal

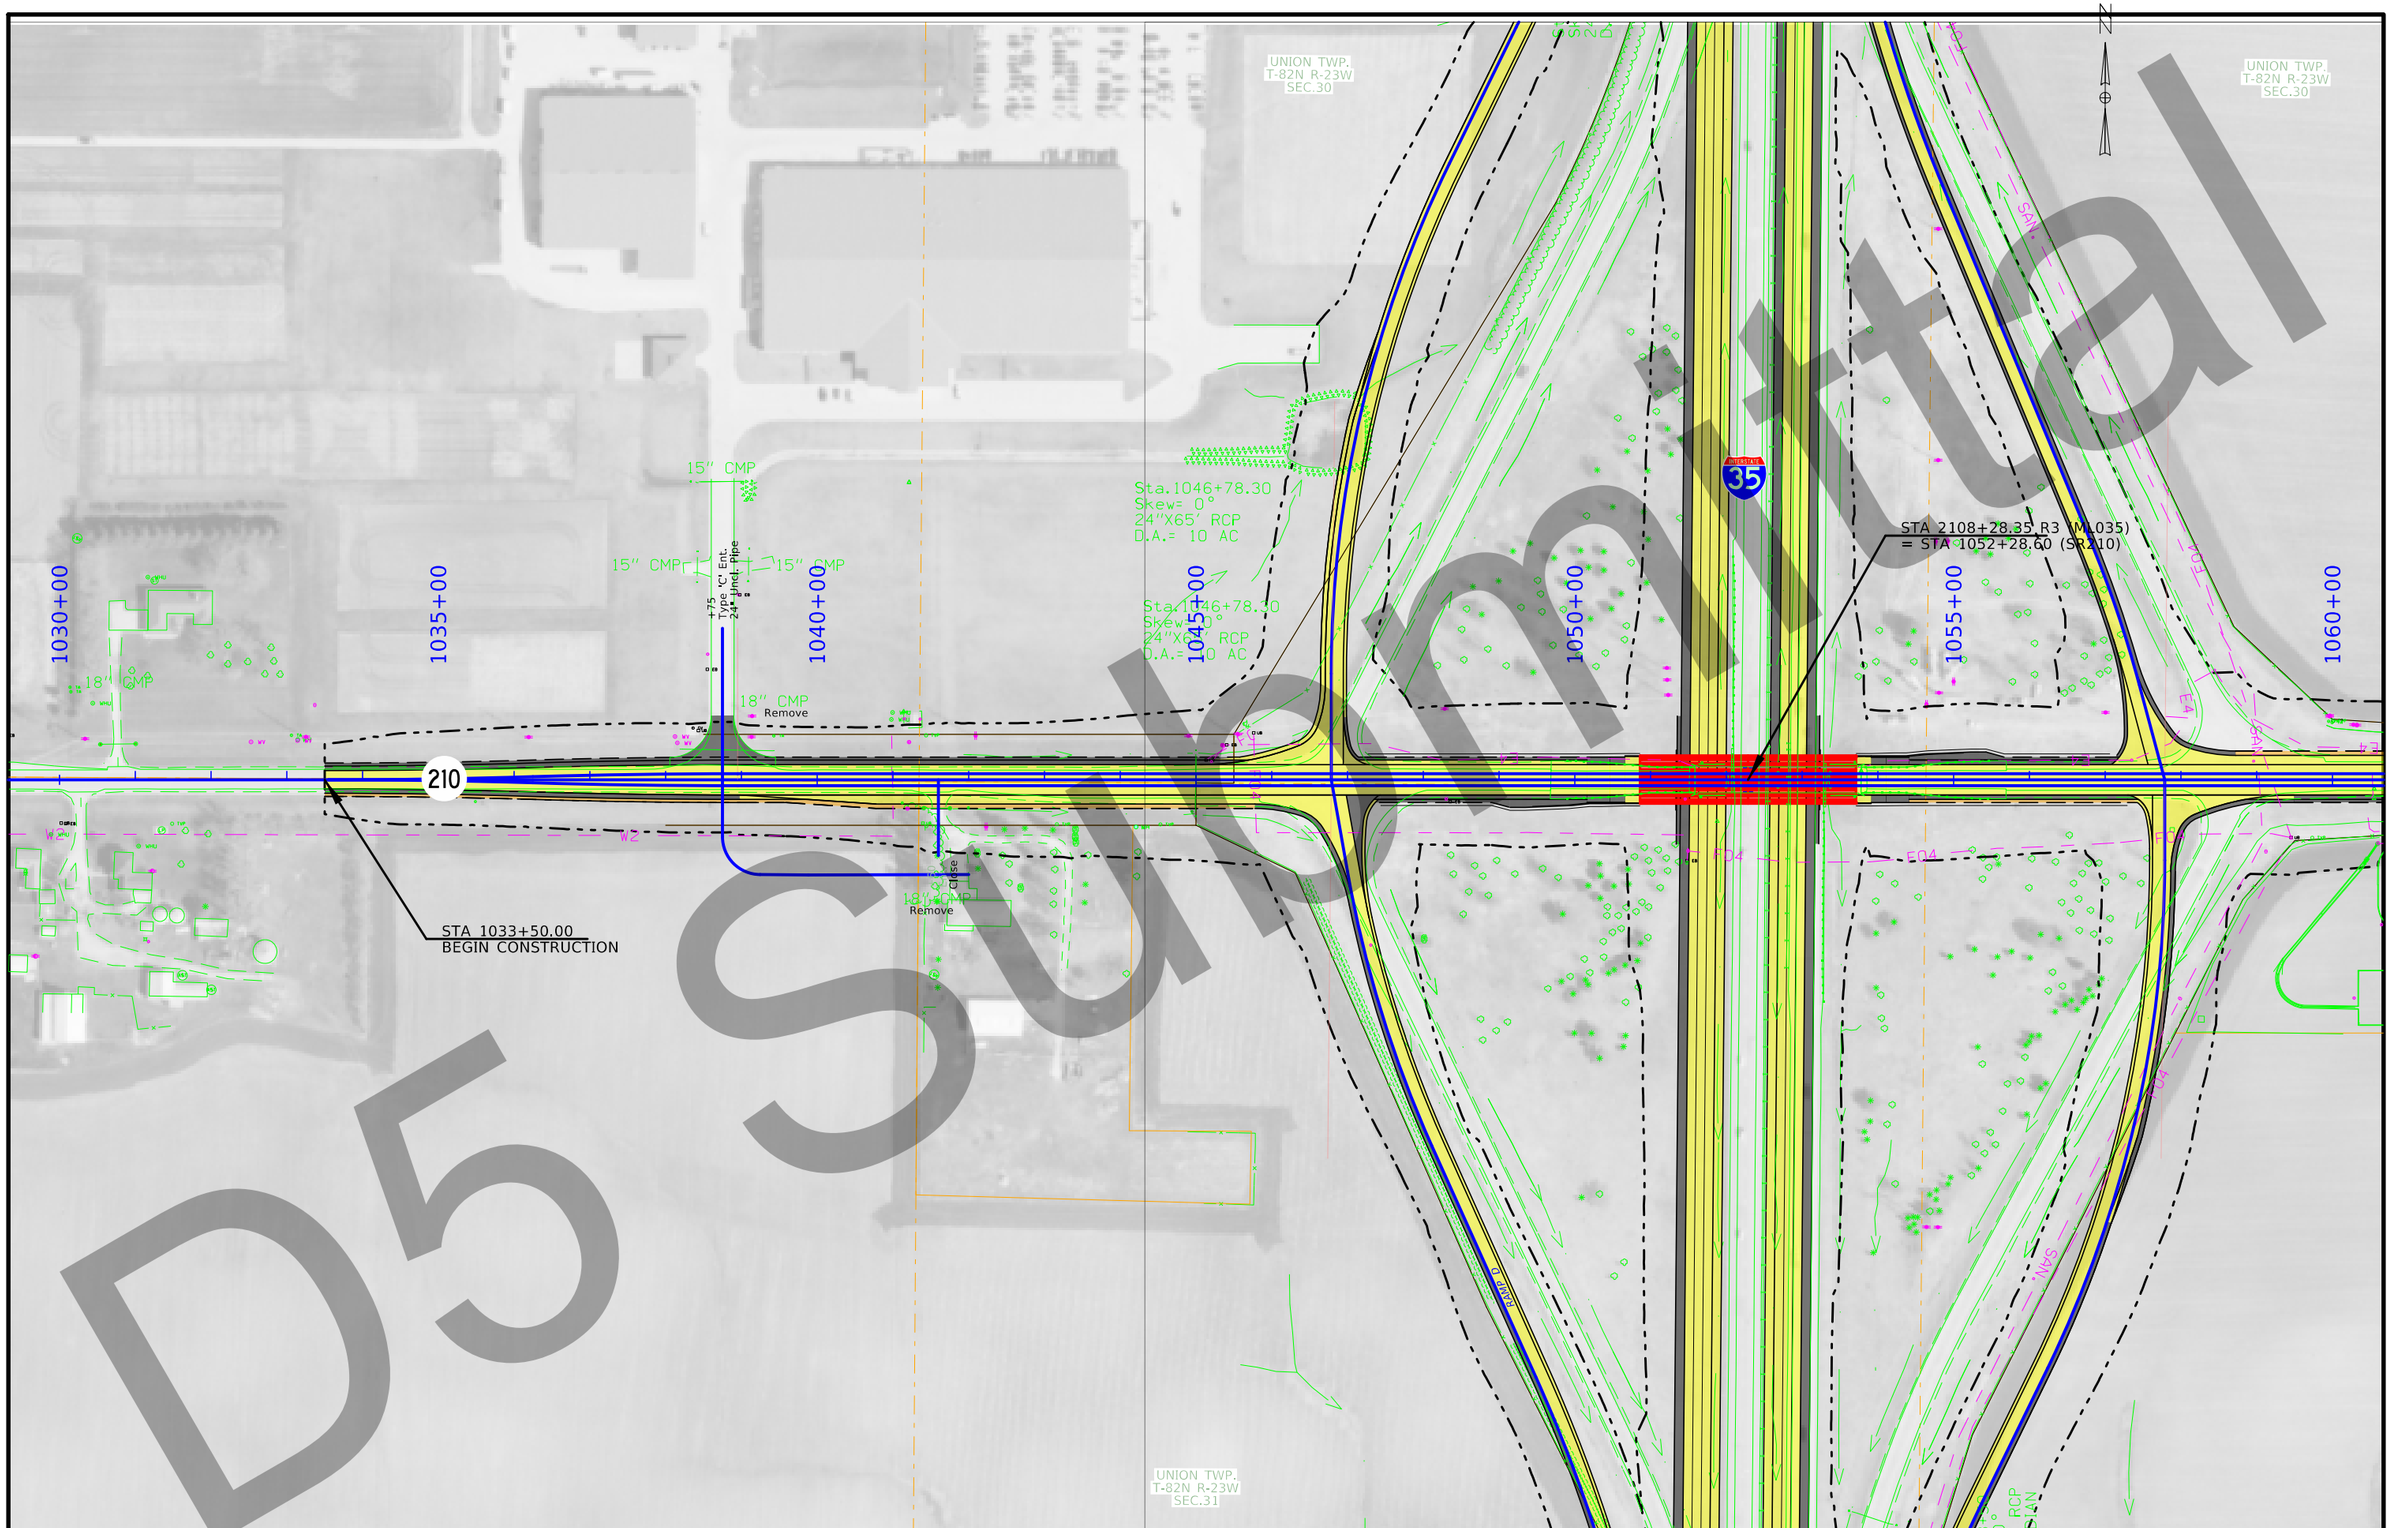

D5 Submittal

FILE NO. 32044	ENGLISH	DESIGN TEAM Flattery/Bell	POLK/STORY COUNTY	PROJECT NUMBER IM-035-4(309)95--13-77	SHEET NUMBER E.013

12:09:10 PM 3/5/2021 kbell pw:\\ntPwInt1.dot.int.lan:PWMain\Documents\Projects\7703504015\Design_(309)_PreliminaryEngineering\CADD_Files\Sheet_Files\E06_77035309Z08_SR210.dgn

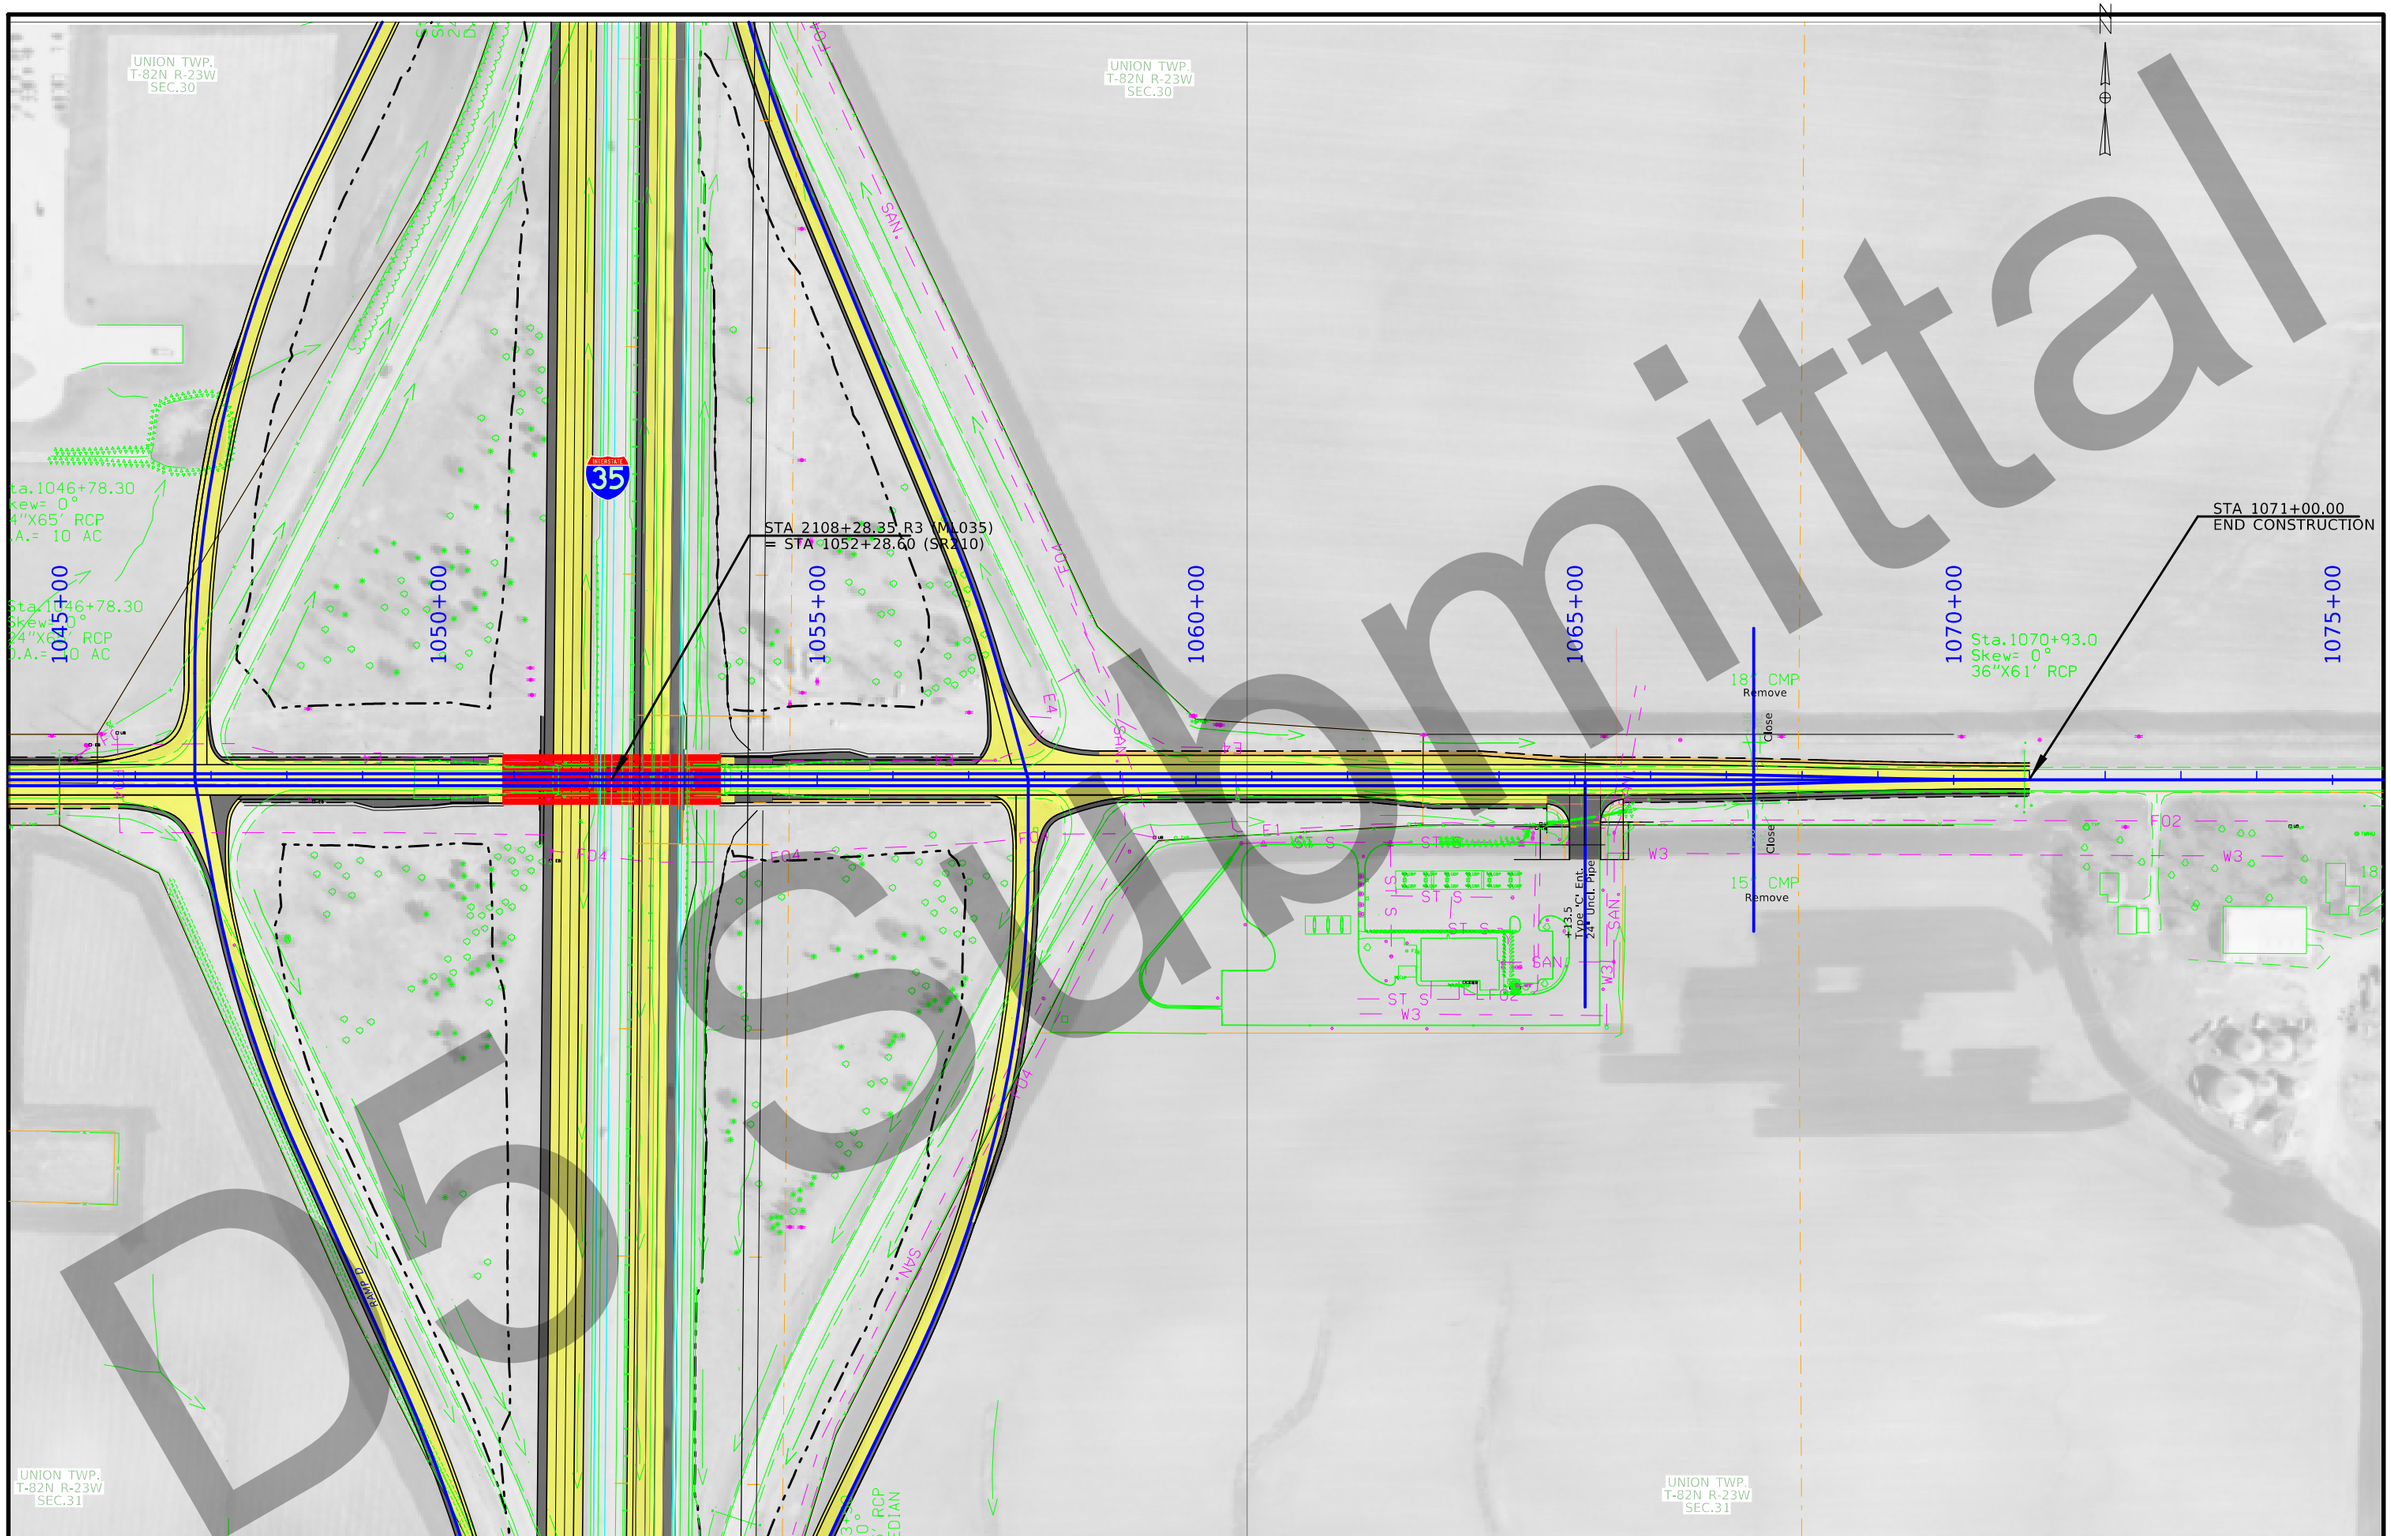

D5 Submittal

FILE NO. 32044	ENGLISH	DESIGN TEAM Flattery/Bell	POLK/STORY COUNTY	PROJECT NUMBER IM-035-4(309)95--13-77	SHEET NUMBER E.014

12:12:01 PM 3/5/2021 kbell pw:\\ntPwInt1.dot.int.lan:PWMain\Documents\Projects\7703504015\Design_(309)_PreliminaryEngineering\CADD_Files\Sheet_Files\E06_77035309Z08_SR210.dgn

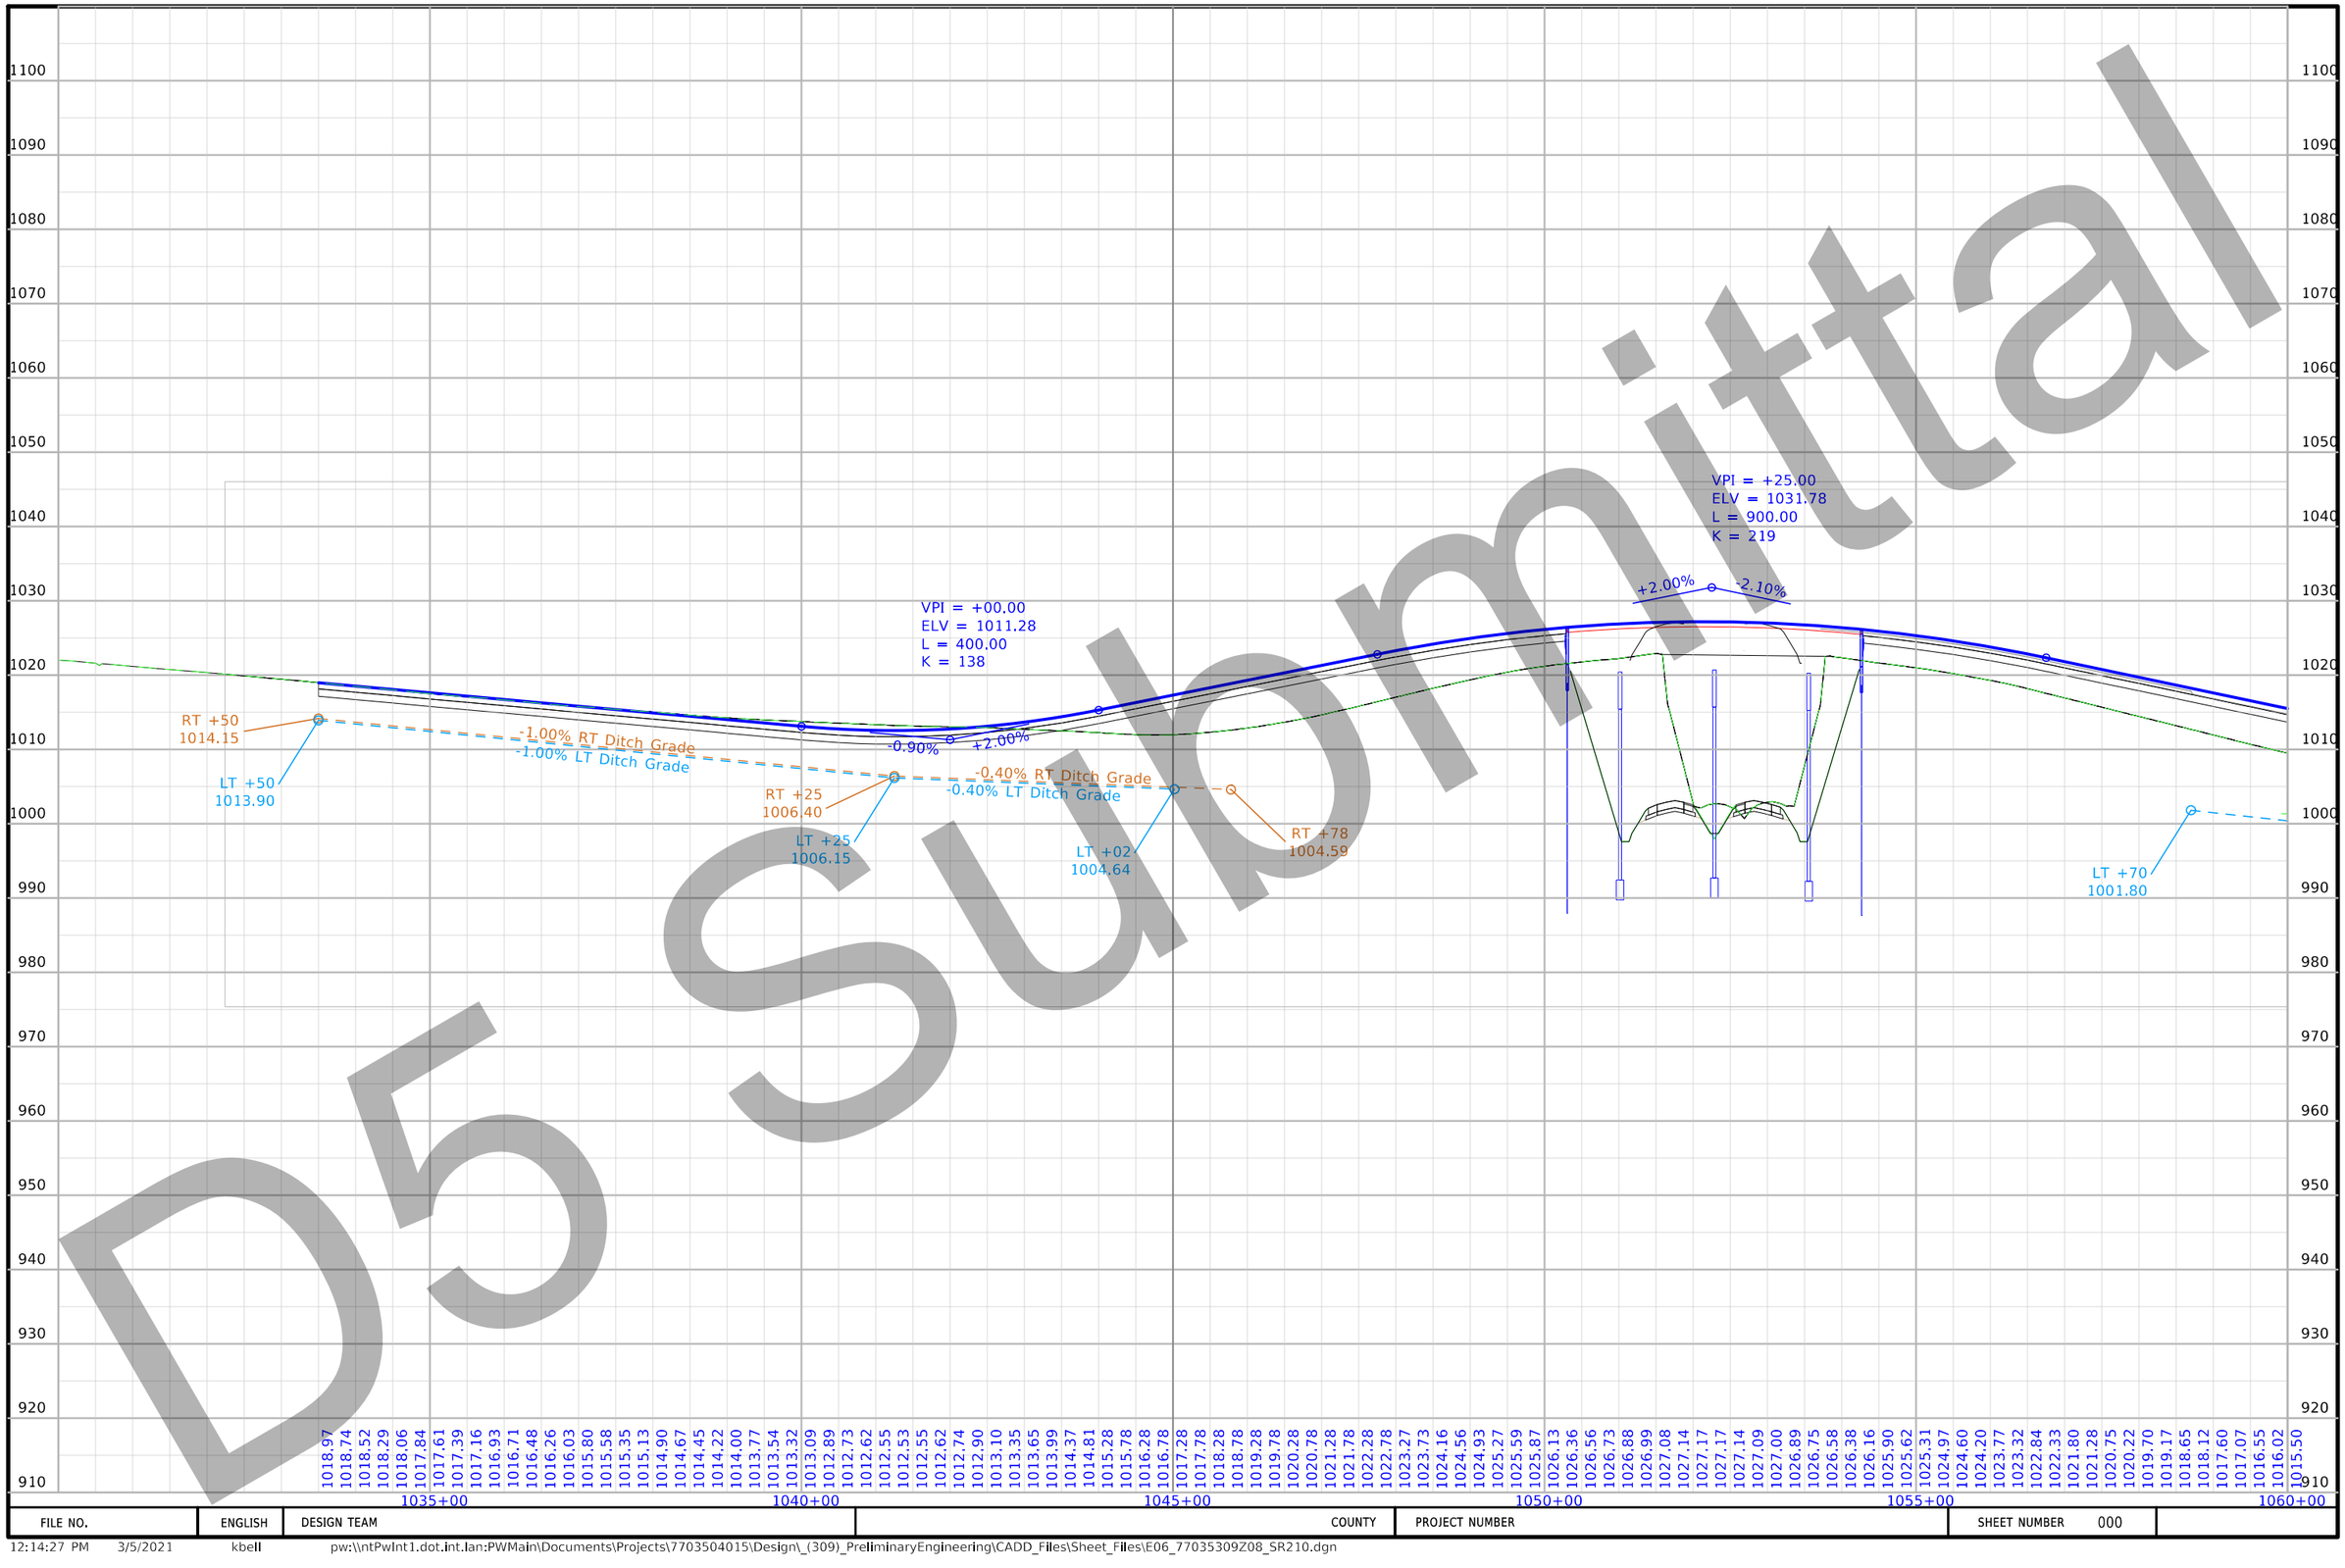

D5 Submittal

FILE NO.	ENGLISH	DESIGN TEAM	COUNTY	PROJECT NUMBER	SHEET NUMBER 000

12:14:27 PM 3/5/2021 kbell pw:\\ntPwInt1.dot.int.lan:PWMain\Documents\Projects\7703504015\Design_(309)_PreliminaryEngineering\CADD_Files\Sheet_Files\E06_77035309Z08_SR210.dgn

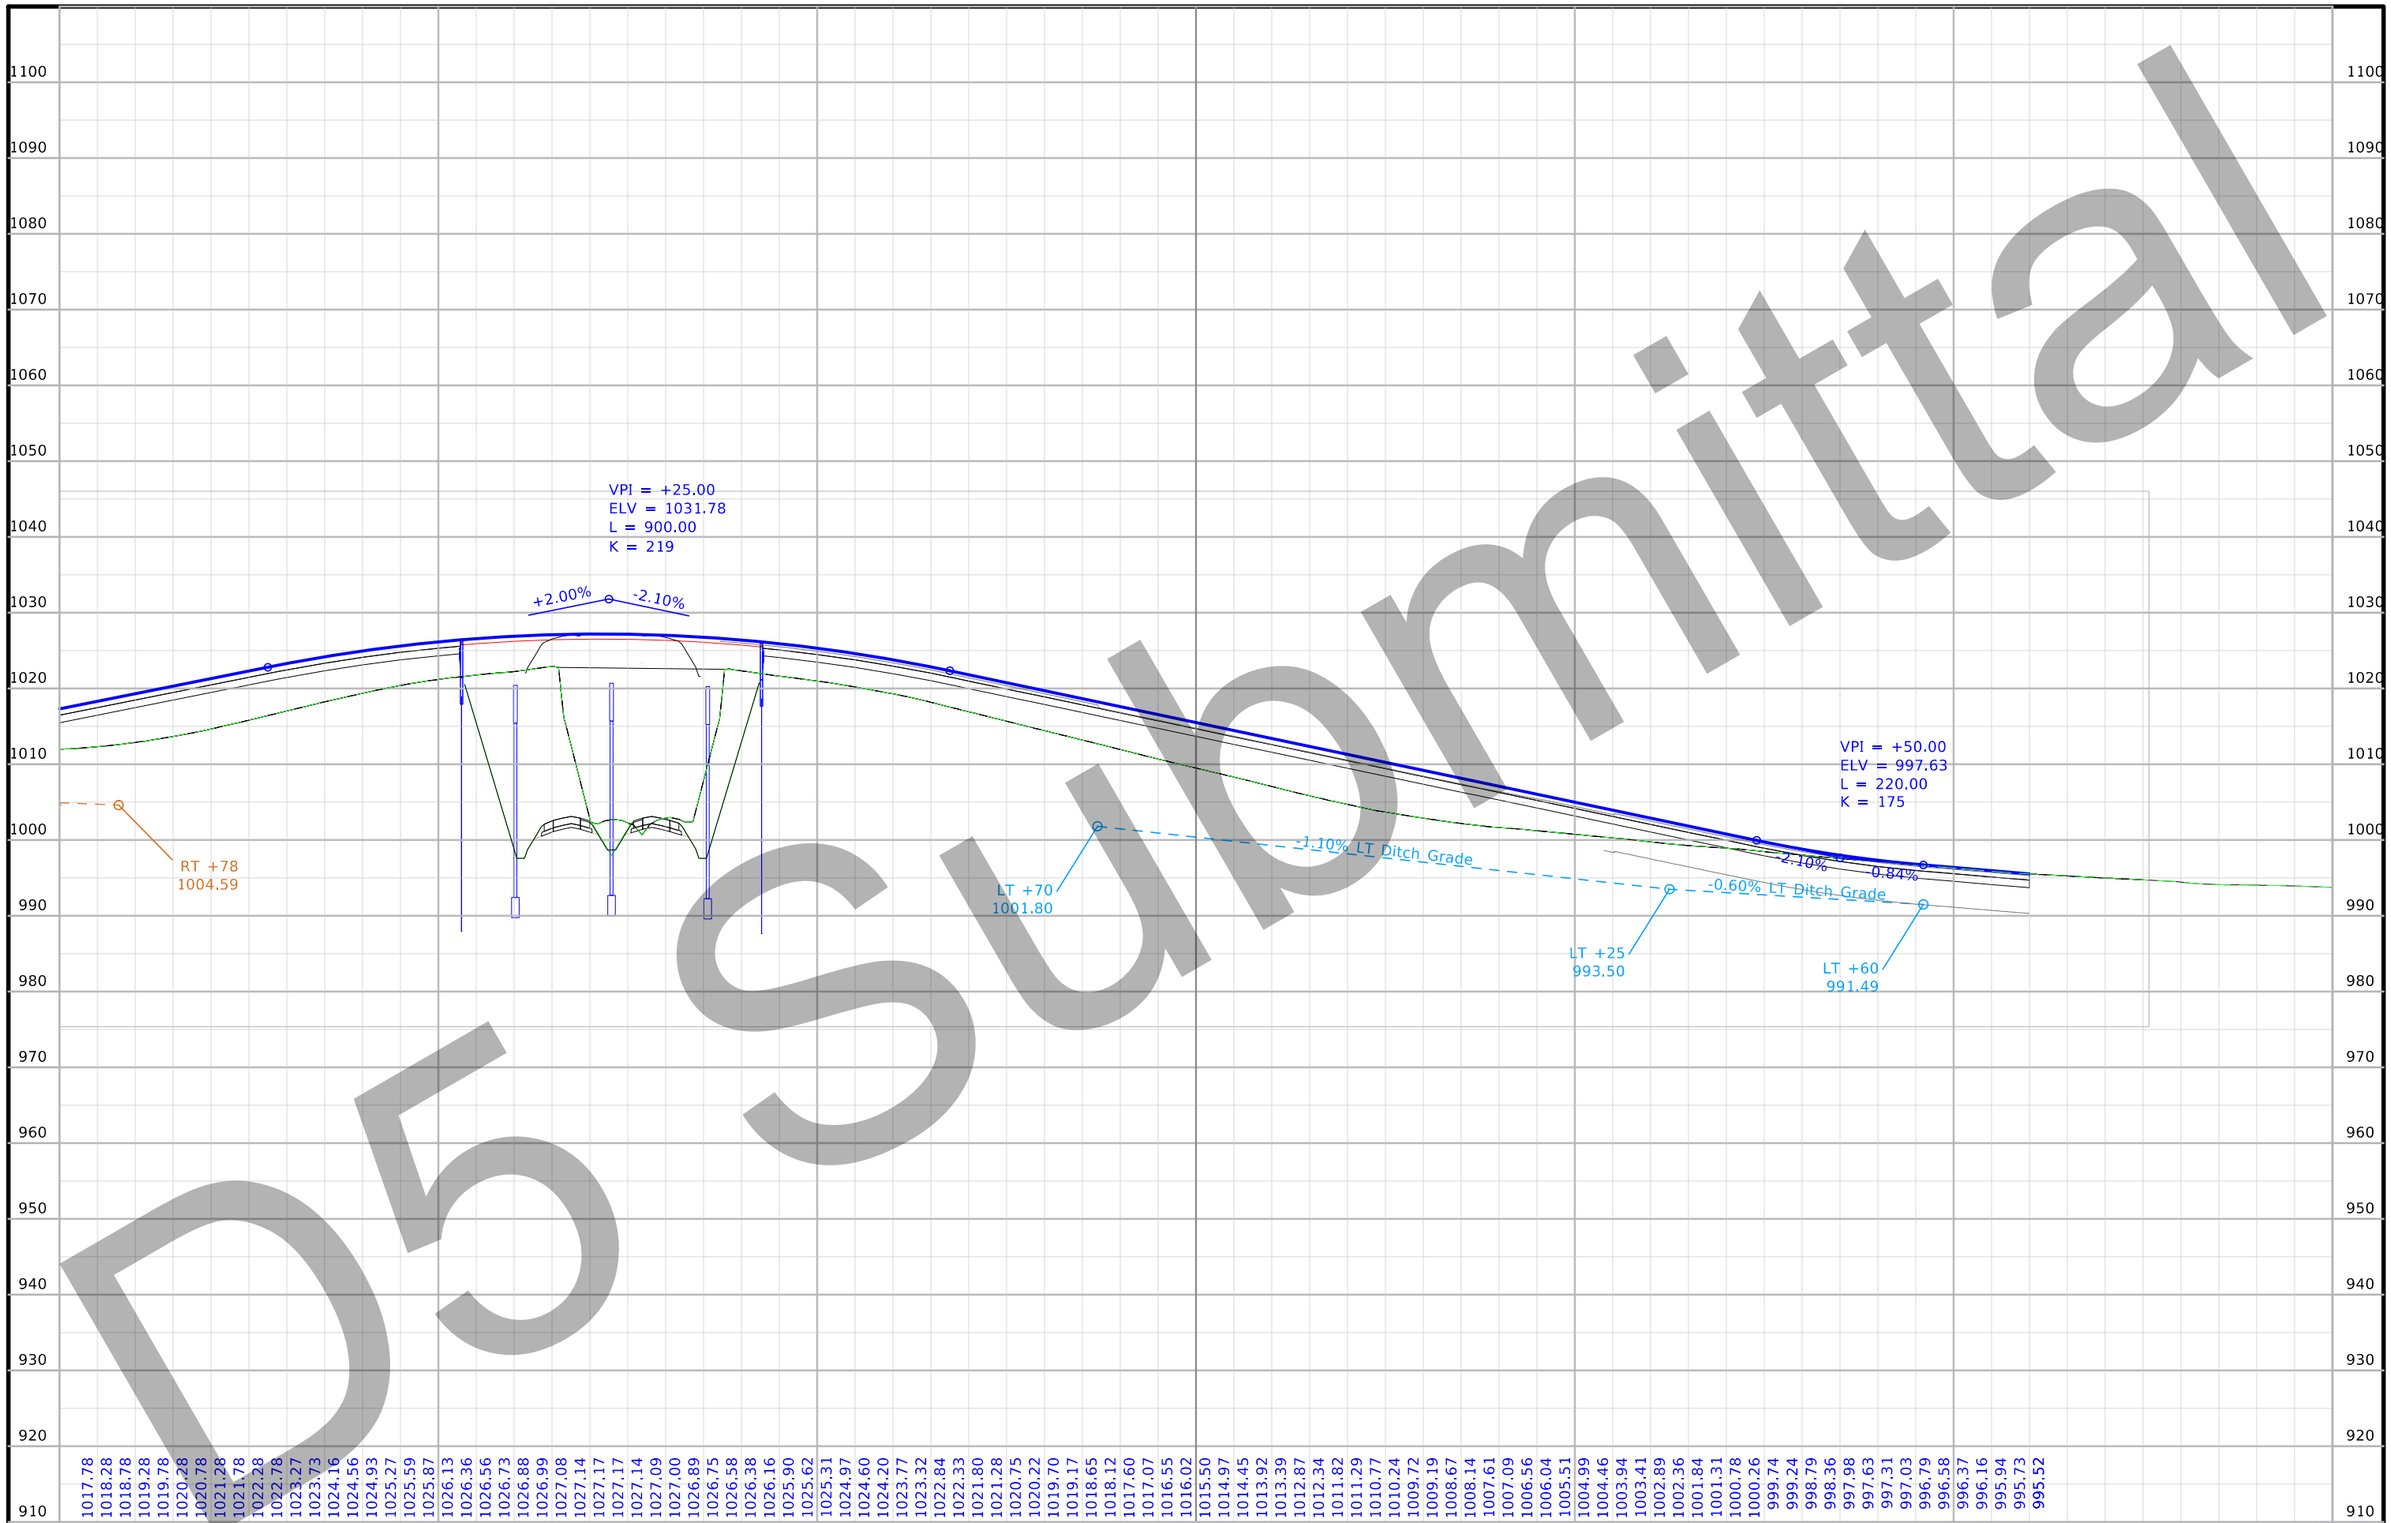

D5 submittal

FILE NO.	ENGLISH	DESIGN TEAM	COUNTY	PROJECT NUMBER	SHEET NUMBER 000

12:14:49 PM 3/5/2021 kbell pw:\\ntPwInt1.dot.int.lan:PWMain\Documents\Projects\7703504015\Design_(309)_PreliminaryEngineering\CADD_Files\Sheet_Files\E06_77035309Z08_SR210.dgn

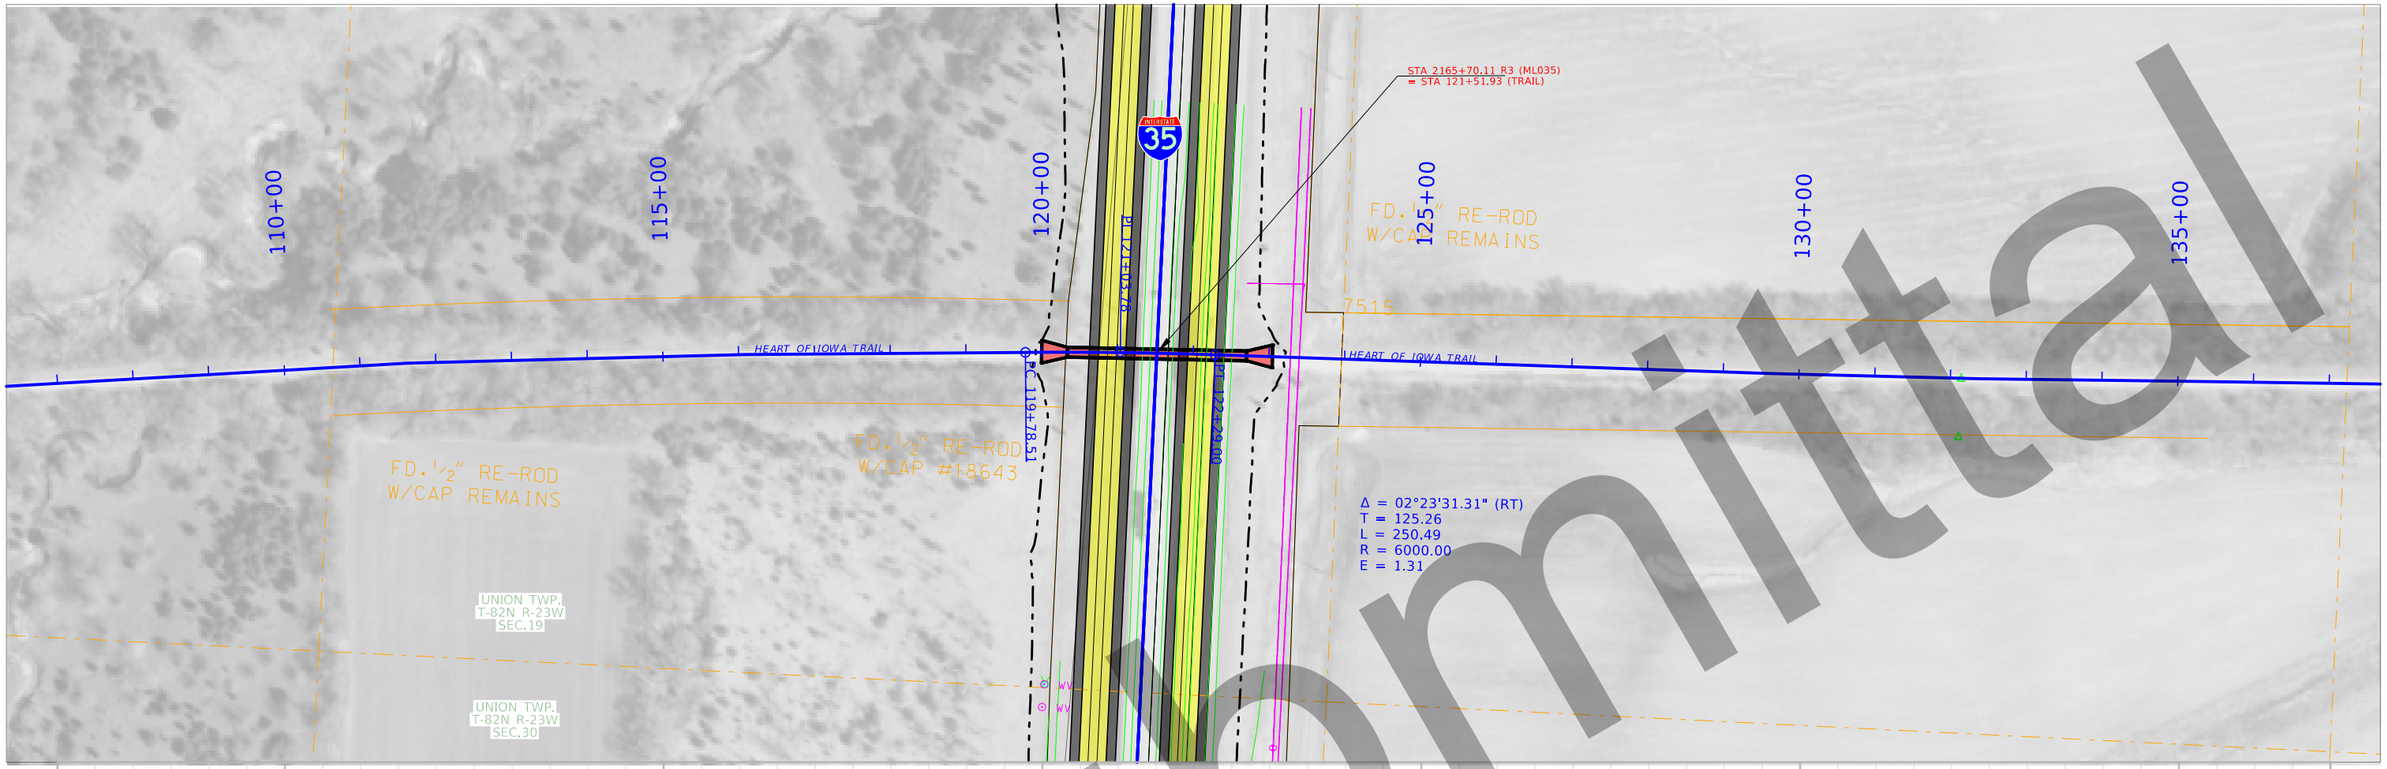

D5 Submittal

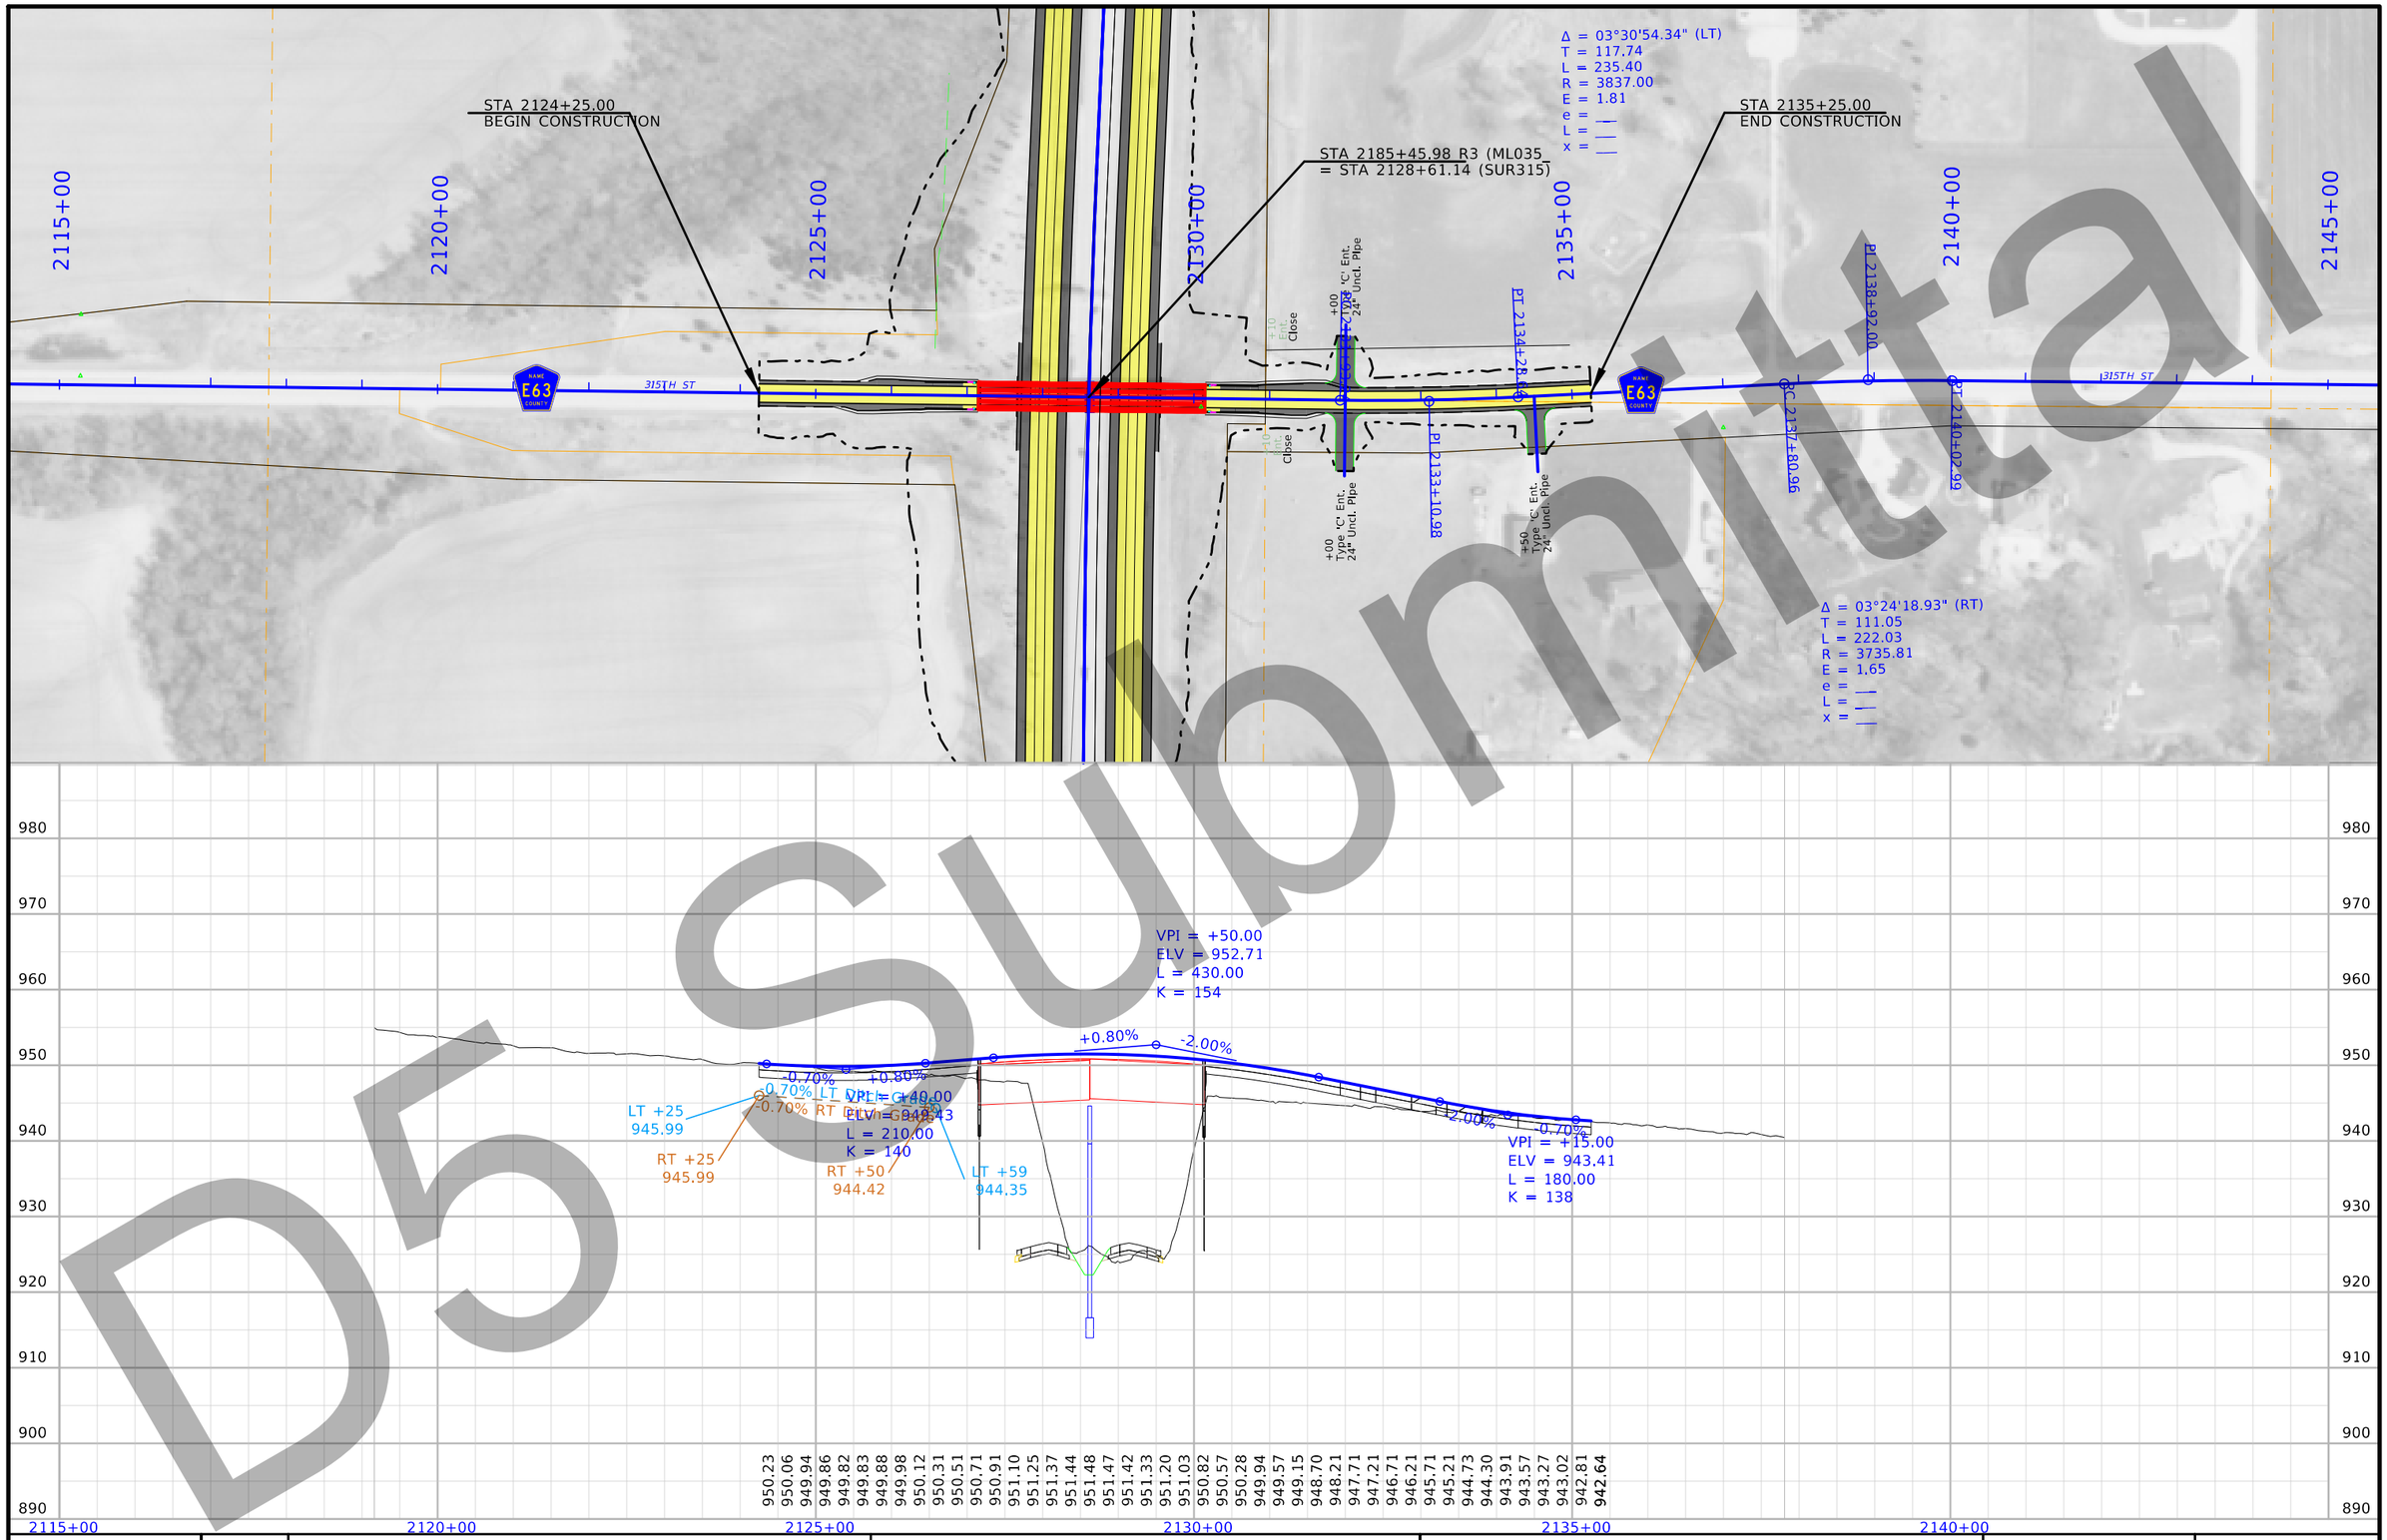

D5 Submittal

FILE NO. 32044	ENGLISH	DESIGN TEAM Flattery/Bell	POLK/STORY COUNTY	PROJECT NUMBER IM-035-4(309)95--13-77	SHEET NUMBER E.18	REVISED

12:20:08 PM 3/5/2021 kbell pw:\\ntPwInt1.dot.int.lan:PWMain\Documents\Projects\7703504015\Design_(309)_PreliminaryEngineering\CADD_Files\Sheet_Files\E08_77035309Z08_SR315.dgn

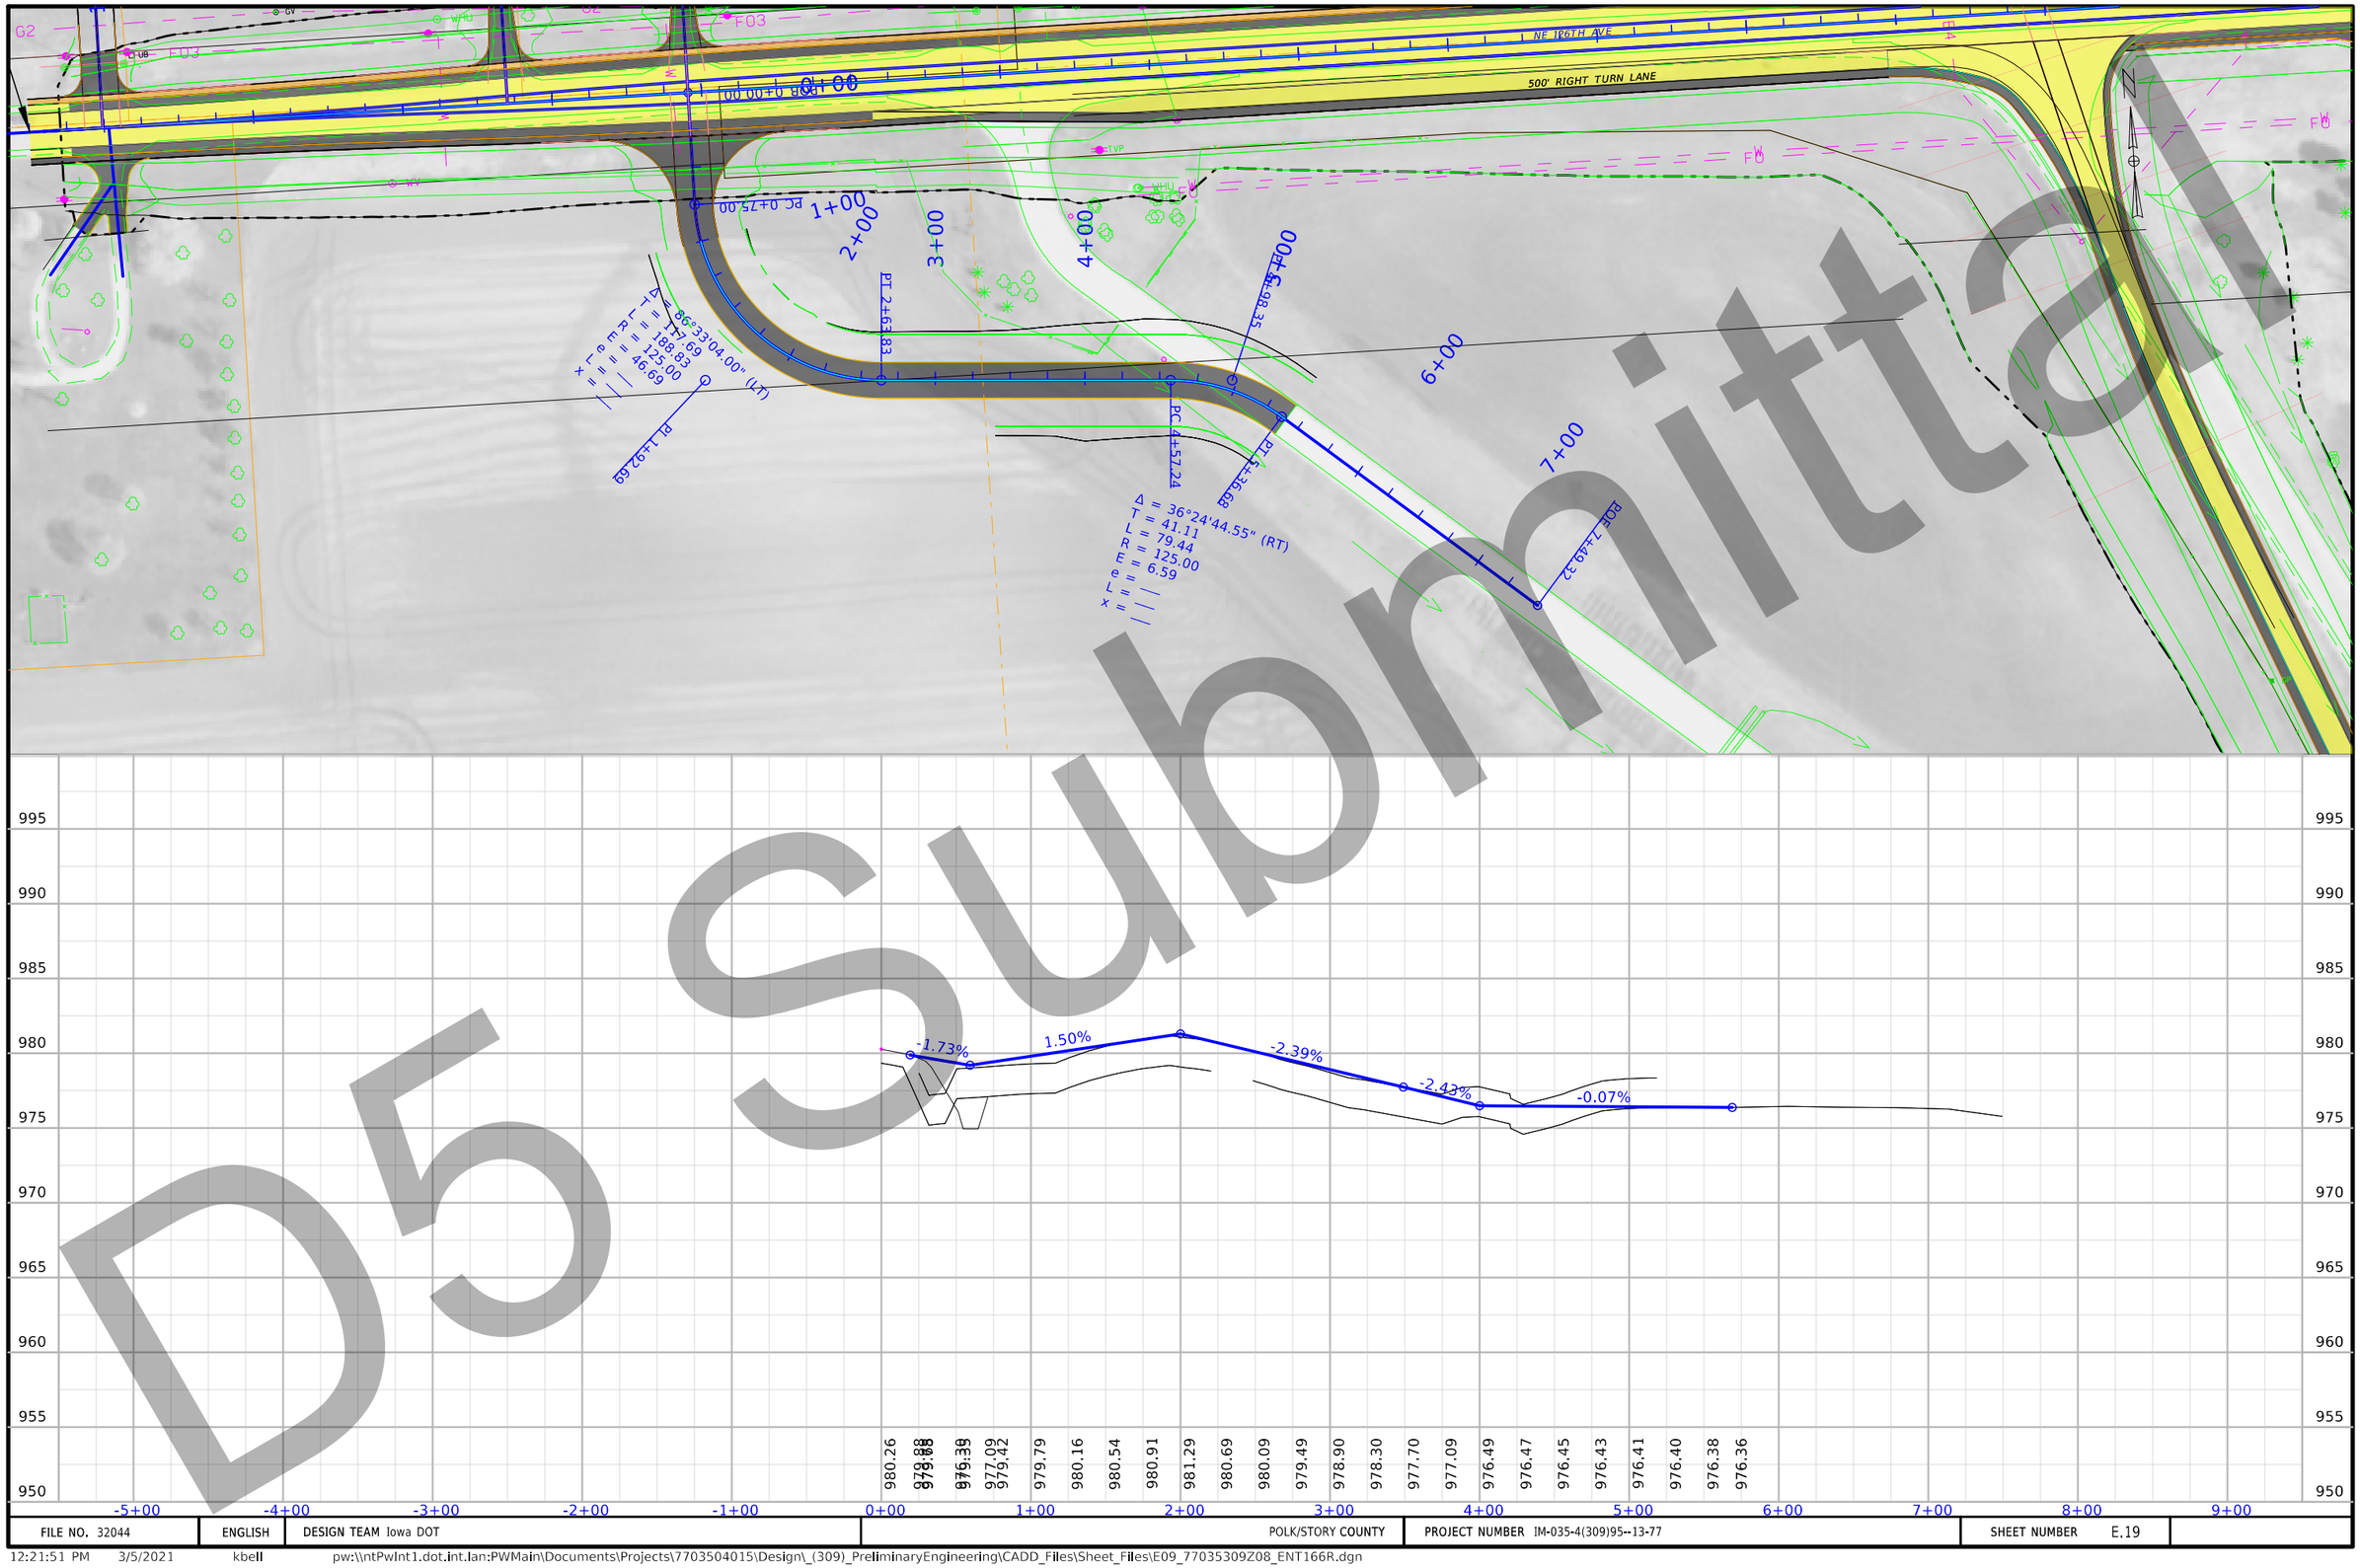

D5 Submittal

FILE NO. 32044	ENGLISH	DESIGN TEAM Iowa DOT	POLK/STORY COUNTY	PROJECT NUMBER IM-035-4(309)95--13-77	SHEET NUMBER E.19

12:21:51 PM 3/5/2021 kbell pw:\\ntPwInt1.dot.int.lan:PWMain\Documents\Projects\7703504015\Design_(309)_PreliminaryEngineering\CADD_Files\Sheet_Files\E09_77035309Z08_ENT166R.dgn

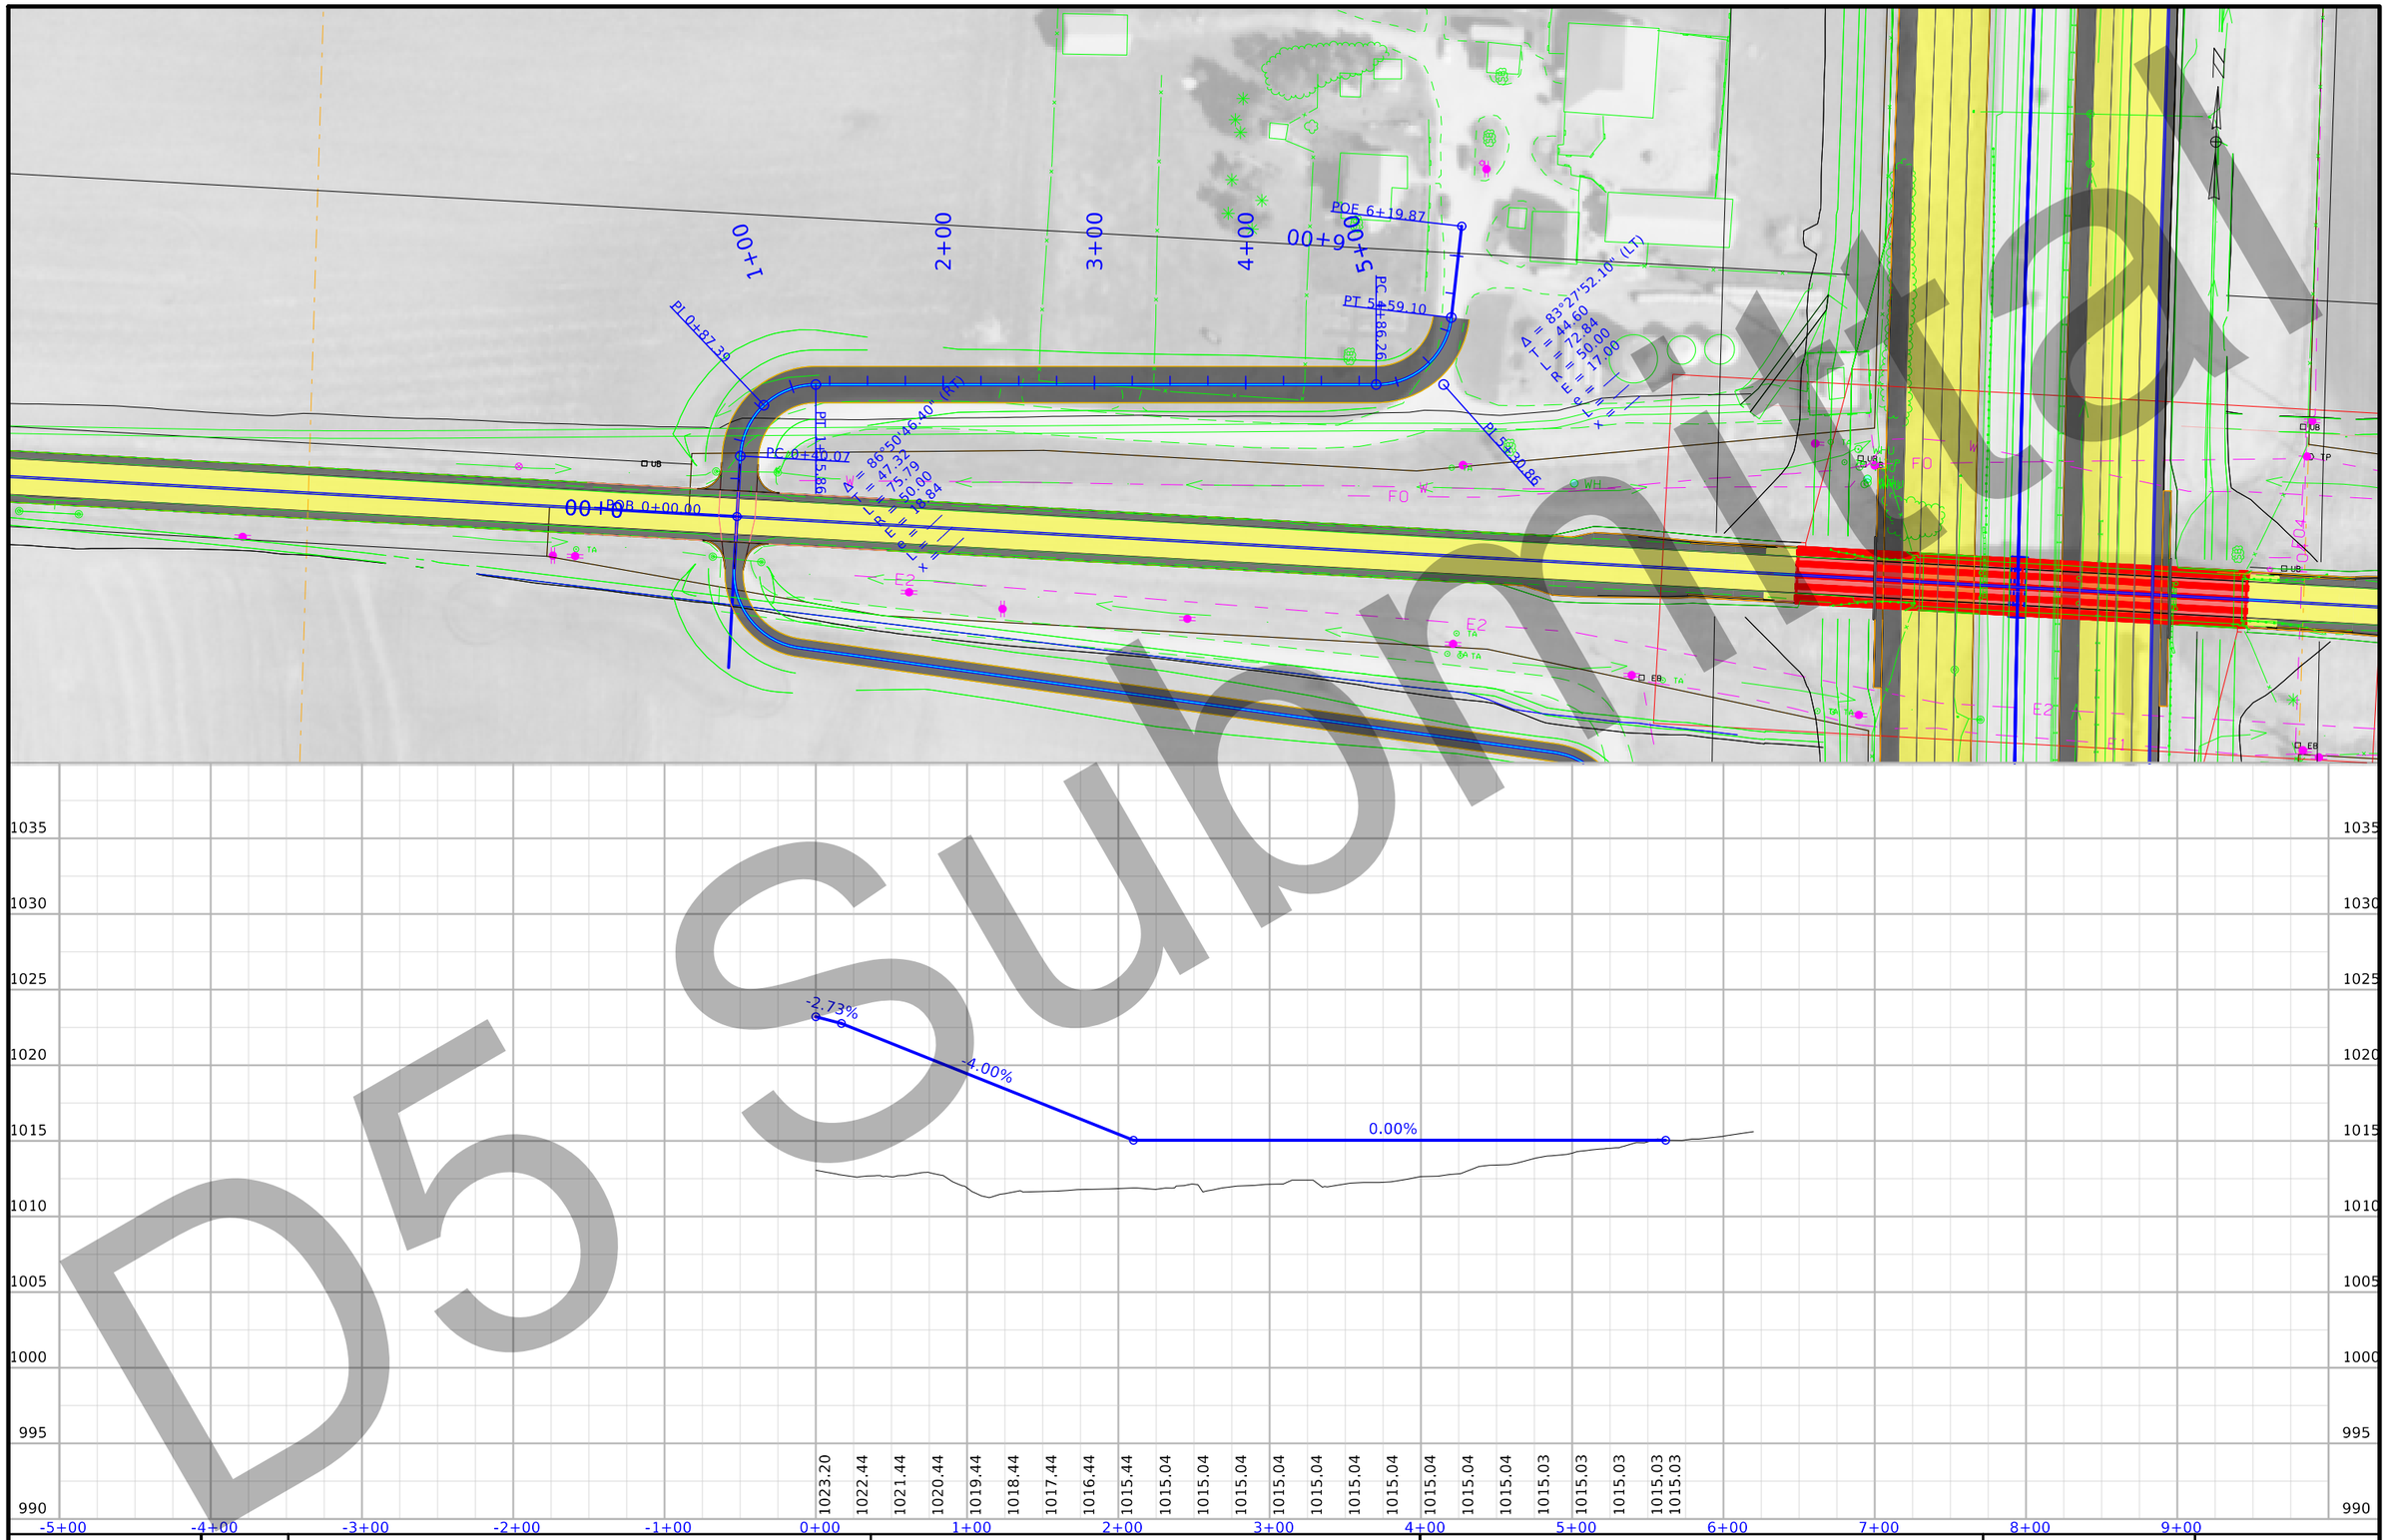

D5 Submittal

FILE NO. 32044	ENGLISH	DESIGN TEAM Iowa DOT	POLK/STORY COUNTY	PROJECT NUMBER IM-035-4(309)95--13-77	SHEET NUMBER E.20

12:25:38 PM 3/5/2021 kbell pw:\\ntPwInt1.dot.int.lan:PWMain\Documents\Projects\7703504015\Design_(309)_PreliminaryEngineering\CADD_Files\Sheet_Files\E10_77035309Z08_ENT390L.dgn

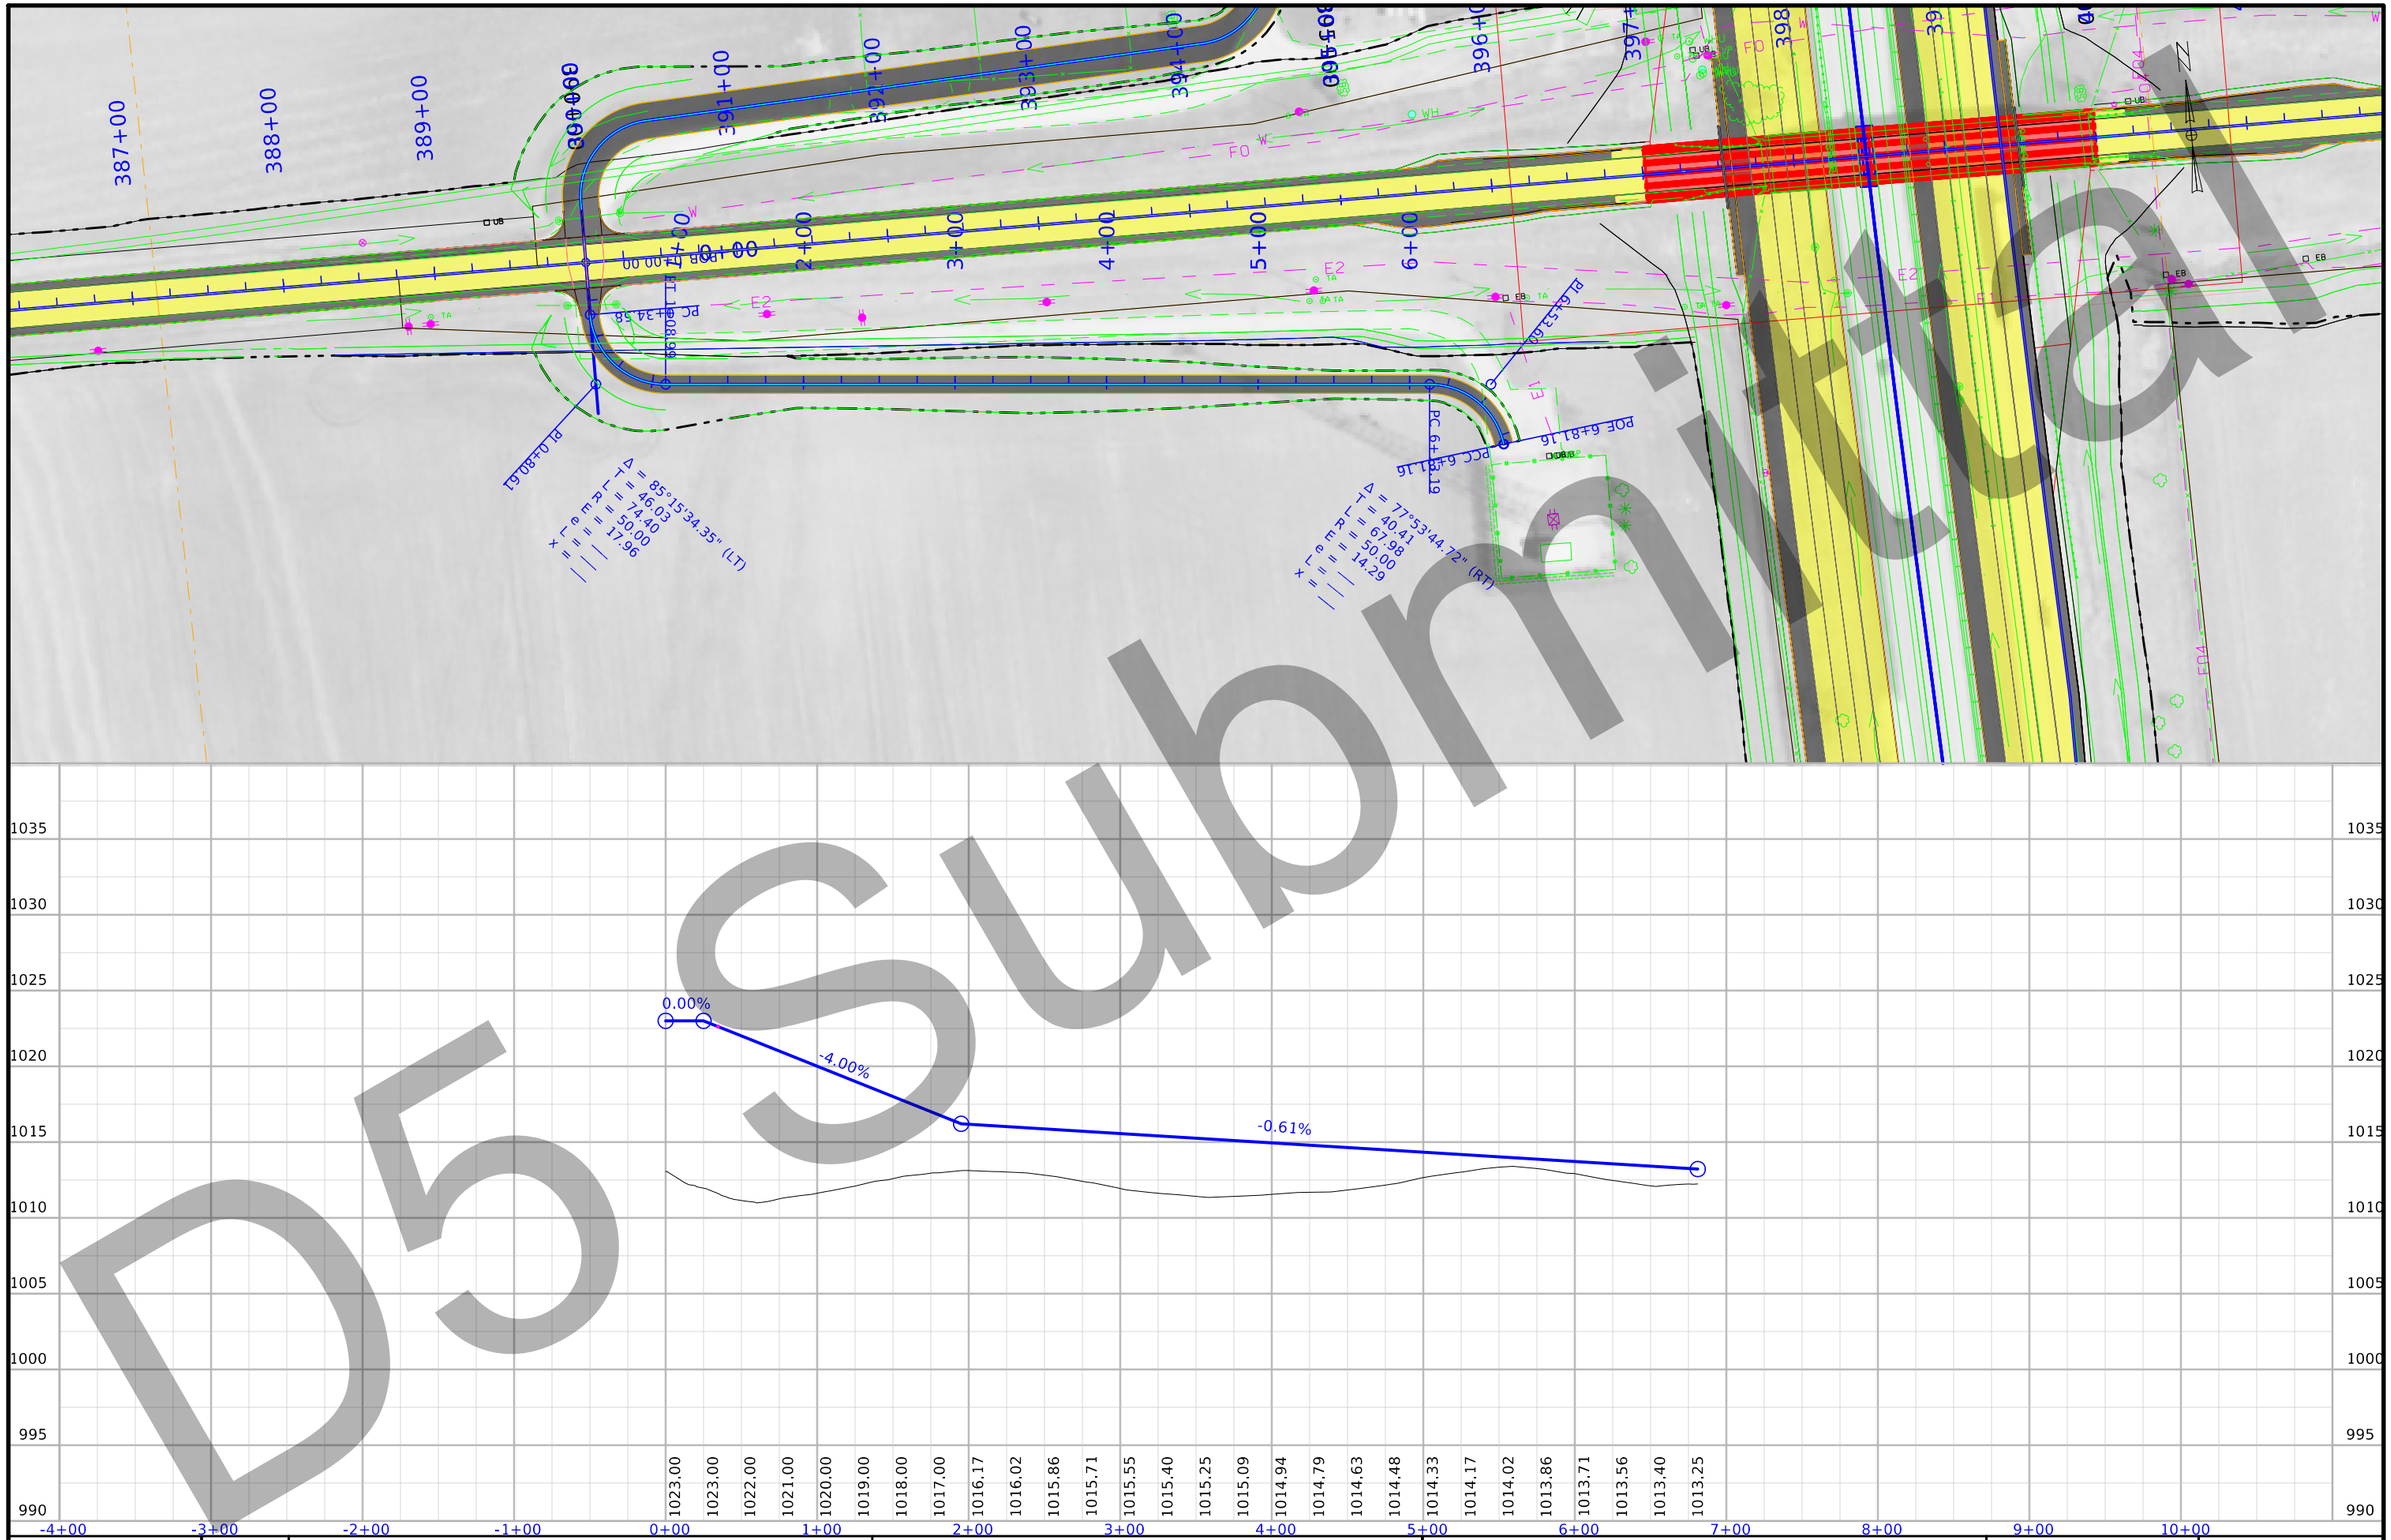

D5 Submittal

FILE NO. 32044	ENGLISH	DESIGN TEAM Iowa DOT	POLK/STORY COUNTY	PROJECT NUMBER IM-035-4(309)95--13-77	SHEET NUMBER E.21

12:28:16 PM 3/5/2021 kbell pw:\\ntPwInt1.dot.int.lan:PWMain\Documents\Projects\7703504015\Design_(309)_PreliminaryEngineering\CADD_Files\Sheet_Files\E11_77035309Z08_ENT390R.dgn

Survey Information

Polk/Story County
IM-NHS-035-4(244)95--03-77
I-35 from NE 36th St. in Ankeny to 1 Mi. N. of IA 210
PIN: 15-77-035-040
Project Directory: 7703504015
SAP: 0916

General Information

Measurement units for this survey are US survey feet. This survey is for the future widening of I-35 from just north of NE 36th St in Ankeny to 1 mile north of Highway 210. This survey is a partial DTM survey.

Project Control

Vertical datum for this survey is relative to NAVD88.

The project coordinate system is the Iowa Regional Coordinate System, Zone 8. Horizontal datum is NAD83 (2011) for Epoch 2010.00. The projection parameters for Zone 8 of the IaRCS is defined below:

Transverse Mercator Projection
Origin Lat: 40°15'N
Origin Central Meridian: 093°43'W
Projection Axis Scale: 1.000033
False Northing: 7,000,000
False Easting: 18,500,000

The IaRTN base stations are the primary control for this project. The IDOT Survey Office provided secondary control for nine FENO monuments in the project vicinity. The positions of the secondary control were verified using the IaRTN with two 30 second observations with appropriate time spans between. The averaged observations were within tolerance and the provided coordinate values were accepted. Additional temporary control points were placed throughout the project using a base station on a secondary control point with multiple observations. Observations were averaged to determine temporary control positions.

No additional permanent control points or benchmarks were established for this survey.

Alignment Information

No alignments were created as a part of this survey. The alignments shown in this survey were created by the District 1 ROW Survey Office.

D5 Submittal

CONTROL POINT VICINITY MAP

This map is a guide to the vicinity of the primary project control points
Primary control is for use with RTK base stations and for RTN validation.
Future surveys will use primary project control to establish temporary control as needed for construction or other surveying applications.

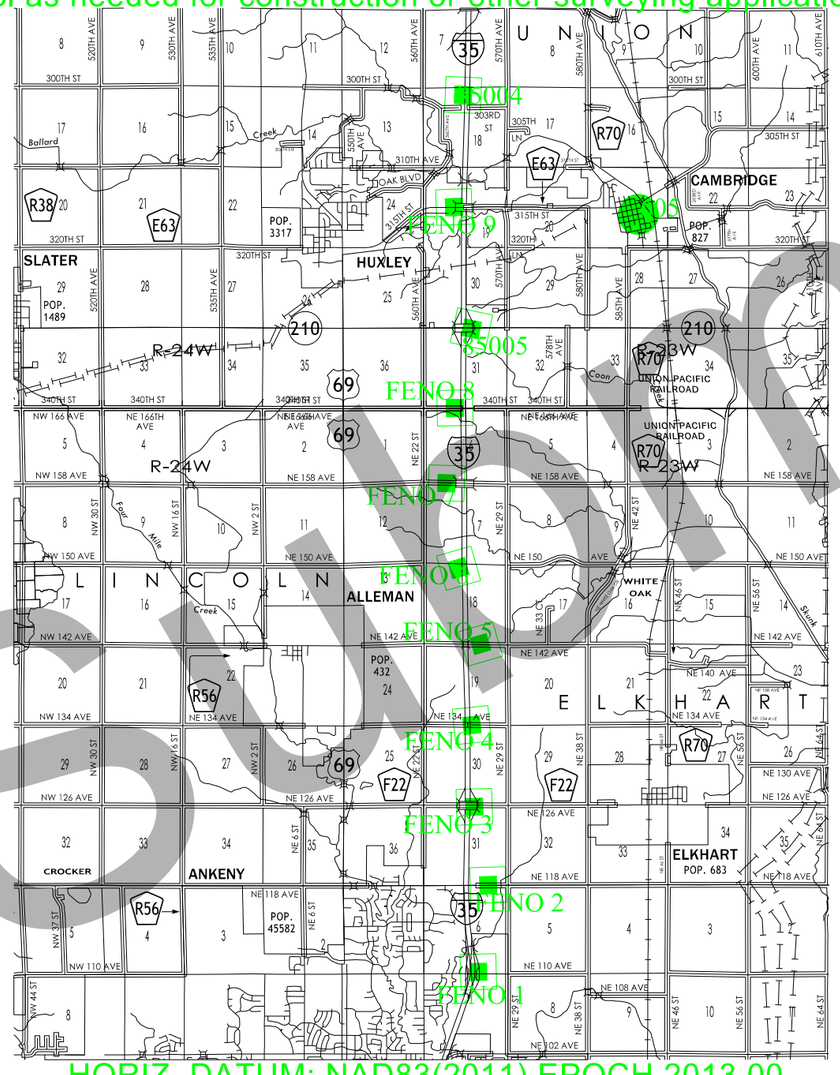

HORIZ. DATUM: NAD83(2011) EPOCH 2013.00
VERT. DATUM: NAVD88
Ia. Regional Coordinate System Zone 8

Coordinate listing from next sheet will be used with IaRTN for monument recovery. No other reference ties are given.

D5 Submittal

FILE NO. 32044	ENGLISH	DESIGN TEAM Flattery/Bell	POLK/STORY COUNTY	PROJECT NUMBER IM-035-4(309)95--13-77	SHEET NUMBER G.2	REVISED

5:08:45 PM 3/4/2021 cschins pw:\\ntPwInt1.dot.int.Ian:PWMain\Documents\Projects\7703504015\Design_(309)_PreliminaryEngineering\CADD_Files\Sheet_Files\G01_77035309Z08.dgn

HORIZONTAL AND VERTICAL PROJECT CONTROL COORDINATE LISTING

HORIZ. DATUM: NAD83(2011) EPOCH 2013.00

VERT. DATUM: NAVD88

Ia. Regional Coordinate System Zone 8

Name	Northing	Easting	Elevation	Feature Definition
605	7600630.3	18551155	867.208	CP
85004	7608516.4	18539590	951.995	FENO
85005	7593082.4	18540141	1005.369	FENO
FENO 1	7550657.8	18540596	960.987	FENO
FENO 2	7556385.3	18541241	964.573	FENO
FENO 3	7561546.1	18540332	977.048	FENO
FENO 4	7566933.7	18540165	991.281	FENO
FENO 5	7572284.1	18540734	1004.76	FENO
FENO 6	7577289.1	18539289	1000.252	FENO
FENO 7	7582894.8	18538491	996.169	FENO
FENO 8	7587866.4	18539044	989.495	FENO
FENO 9	7601127.1	18538990	951.433	FENO

Name **Description**

605
FOUND PK NAIL AT BACK OF WALKS AT VETERANS MEMORIAL IN CAMBRIDGE, IA. THIS IS A TEMPORARY BENCHMARK FOR NGS MARK MH400. ALSO USED ON THE STORY COUNTY GPS NETWORK ADJUSTMENT. CALLED CP 605

85004
FND FENO TYPE MONUMENT WITH BRASS CAP. IN THE WEIGHT STATION ON I-35 SB. 111.3 FT NW OF THE NW CORNER OF THE WEIGHT STATION CONCRETE PAD. 40.6 FT NORTH OF THE 1ST LIGHT POLE NORTH OF THE WEIGH STATION SIDEWALK. 77.2 FT SE OF THE 2ND LIGHT POLE.

85005
FND FENO TYPE MONUMENT WITH BRASS CAP. IN THE HWY 210 ON RAMP FROM I-35 NORTH. 36.2 FT SW OF STOP SIGN. 106.1 FT SE OF LIGHT POLE ON THE NORTH OF HWY 210. 196.6 E OF 35 NORTH SIGN.

FENO 1
SET FENO TYPE MONUMENT 0.4 FT BELOW GROUND SURFACE. ON THE NE QUADRANT OF THE NE 36TH ST/ I-35 INTERCHANGE. 40 FT N OF EDGE OF SIDEWALK. 18 FT W OF END FENCE POST. 12 FT W OF EDGE OF FIBER OPTIC VAULT. 55 FT E OF CTR OF MH LID.

FENO 2
SET FENO TYPE MONUMENT 0.4 FT BELOW GROUND SURFACE. ON NE 118TH AVE @ FIELD ENTRANCE 0.25 MILES W OF NE 29TH ST/ NE 118TH AVE. 14 FT N OF EDGE OF ROAD. 5FT NW OF E END DRIVE PIPE. 4FT W OF E GATE POST. 26 FT EOF W GATE POST.

FENO 3
SET FENO TYPE MONUMENT 0.4 FT BELOW GROUND SURFACE. ON SE QUADRANT OF NE 126TH AVE/ I-35 INTERCHANGE. 86 FT S OF EDGE OF CONCRETE AT STA MARKER 1497. 35 FT SE IF WATER MAIN SIGN. 91 FT SW OF STOP SIGN. 65 FT NW OF EDGE OF RAMP ASPHALT.

FENO 4
SET FENO TYPE MONUMENT 0.4 FT BELOW GROUND SURFACE. 415 FT W OF EN OF ASPHALT @ 134TH AVE. 122 FT EAST OF END OF GUARD RAIL POST. 102 FT NORTHEAST OF TOP OF A TELEPHONE PEDESTAL. 62 FT SOUTHWEST OF ORANGE FIBER OPTIC SIGN POST.

FENO 5
SET FENO TYPE MONUMENT 0.4 FT BELOW GROUND SURFACE. ON NE 142ND AVE. 0.34 MILES W OF NE 29TH ST/ NE 142ND AVENUE INT. 29 FT N OF EDGE OF WBL PAINT STRIPE. 25 FT NE OF "NO PASSING" SIGN. 10 FT NE OF CTR OF W END CUL. 78 FT W OF TOP OF TPD

FENO 6
SET FENO TYPE MONUMENT 0.4 FT BELOW GROUND SURFACE. AT THE I35 SOUTHBOUND REST AREA. 83 FT E OF "PRAIRIE PLANTING" SIGN. 65 FT N OF A 2 IN TREE. 70 FT NW OF CUT "X" IN EDGE OF CONCRETE CURB. 73 FT W OF CUT "X" IN EDGE OF CONCRETE CURB.

FENO 7
SET FENO TYPE MONUMENT 0.4 FT BELOW GROUND SURFACE. ON 158TH AVENUE. 0.28 MILES EAST OF NE 22ND ST/ NE 158TH AVENUE INTERSECTION. 9 FT SOUTH OF EDGE OF ROAD. 65 FT NORTH OF TOP OF INLET DRIVE PIPE. 51 FT W/ NORTHWEST OF POWERPOLE.

FENO 8
SET FENO TYPE MONUMENT 0.4 FT BELOW GROUND SURFACE. ON 340TH ST. 0.39 MILES EAST OF NE 22ND ST/340TH ST INTERSECTION. ON A FIELD ENTRANCE 27 FT NORTH OF EDGE OF GRAVEL ROAD. 23 FT NORTHWEST OF TOP INLET DRIVE PIPE.

FENO 9
SET FENO TYPE MONUMENT 0.4 FT BELOW GROUND SURFACE. ON 315TH ST. 0.39 MILES EAST OF 560TH AVE/315TH ST INT. 80 FT SE OF PP TO NORTH. 37 FT NE OF CUT "X" IN CONCRETE EDGE. 23 FT N OF CONC. EDGE WBL. 28 FT NW OF CUT "X" IN CONC EDGE.

D5 Submittal

ALIGNMENT COORDINATES

Name	Location	Point on Tangent			Begin Spiral			Begin Curve			Simple Curve PI or Master PI of SCS			End Curve			End Spiral		
		Station	Coordinates		Station	Coordinates		Station	Coordinates		Station	Coordinates		Station	Coordinates		Station	Coordinates	
			Y (Northing)	X (Easting)		Y (Northing)	X (Easting)		Y (Northing)	X (Easting)		Y (Northing)	X (Easting)		Y (Northing)	X (Easting)		Y (Northing)	X (Easting)
1	MLSURB035	433+03.12 R1	7555679.28	18539800.11															
2	MLSURB035							434+85.86 R1	7555861.91	18539793.68	439+77.28 R1	7556353.03	18539776.41	444+68.43 R1	7556844.33	18539787.21			
4	MLSURB035							489+69.68 R1	7561344.49	18539886.13	492+69.71 R1	7561644.44	18539892.72	495+69.71 R1	7561944.47	18539892.95			
6	MLSURB035							540+67.01 R1	7566441.76	18539896.46	545+72.04 R1	7566946.80	18539896.85	550+77.01 R1	7567451.63	18539882.32			
8	MLSURB035							595+89.52 R1	7571962.27	18539752.44	598+89.56 R1	7572262.19	18539743.80	601+89.57 R1	7572562.22	18539742.65			
10	MLSURB035							621+03.20 R1	7574475.84	18539735.33	624+03.23 R1	7574775.87	18539734.19	627+03.24 R1	7575075.81	18539726.87			
12	MLSURB035							646+01.08 R1	7576973.08	18539680.57	649+01.12 R1	7577273.03	18539673.25	652+01.12 R1	7577573.07	18539673.73			
14	MLSURB035							674+69.64 R1	7579841.59	18539677.39	677+69.66 R1	7580141.61	18539677.87	680+69.68 R1	7580441.62	18539677.00			
16	MLSURB035							702+16.53 R1	7582588.47	18539670.78	705+16.56 R1	7582888.50	18539669.91	708+16.58 R1	7583188.49	18539665.20			
18	MLSURB035							751+57.48 R1	7587528.86	18539597.06	754+57.51 R1	7587828.85	18539592.35	757+57.52 R1	7588128.88	18539593.97			
19	MLSURB035	760+57.49 R1	7588428.84	18539595.58															
1	MLSUR035D	267+54.76 R1	7539489.91	18538160.97															
2	MLSUR035D							275+45.34 R1	7540278.32	18538102.56	277+95.38 R1	7540527.69	18538084.09	280+45.39 R1	7540776.39	18538058.29			
4	MLSUR035D				296+63.82 R1	7542386.18	18537891.29				299+43.89 R1	7542664.77	18537862.40				300+83.82 R1	7542804.77	18537858.06
5	MLSUR035D							300+83.82 R1	7542804.77	18537858.06	305+06.64 R1	7543227.39	18537844.98	309+23.55 R1	7543636.16	18537953.11			
6	MLSUR035D				309+23.55 R1	7543636.16	18537953.11				310+63.62 R1	7543771.57	18537988.93				313+43.55 R1	7544036.44	18538079.96
7	MLSUR035D	340+01.15 R1	7546549.75	18538943.71															
1	SURML035E	640+00.00 R1	7546549.75	18538943.71															
2	SURML035E	643+89.99 R1	7546918.57	18539070.47															
3	SURML035E	653+70.10 R1	7547840.82	18539402.22															
4	SURML035E				670+37.15 R1	7549417.37	18539944.03				672+93.85 R1	7549660.13	18540027.46				674+22.15 R1	7549783.39	18540063.29
5	SURML035E							674+22.15 R1	7549783.39	18540063.29	681+58.30 R1	7550490.28	18540268.78	688+78.16 R1	7551224.01	18540209.14			
6	SURML035E				688+78.16 R1	7551224.01	18540209.14				690+06.52 R1	7551351.95	18540198.74				692+63.16 R1	7551606.51	18540165.66
7	SURML035E	699+99.60 R1	7552336.81	18540070.76															
1	MLSURC035							-3+00.01 R1	7587528.86	18539597.06	0+00.02 R1	7587828.85	18539592.35	3+00.03 R1	7588128.88	18539593.97			
3	MLSURC035							0+00.00 R2	7596833.41	18539640.72	3+00.00 R2	7597133.41	18539642.34	6+00.00 R2	7597433.41	18539641.81			
5	MLSURC035							0+00.00 R3	7600790.94	18539635.98	3+00.03 R3	7601090.97	18539635.45	6+00.00 R3	7601390.83	18539645.32			
7	MLSURC035							0+00.00 R4	7607392.75	18539842.76	3+00.01 R4	7607692.59	18539852.62	6+00.00 R4	7607992.55	18539857.82			
9	MLSURC035							0+00.00 R5	7614017.48	18539962.11	3+00.01 R5	7614317.44	18539967.30	6+00.00 R5	7614617.44	18539967.60			
10	MLSURC035	0+00.00 R6	7622420.77	18539975.38															
1	MLSURA035	700+00.00 R1	7552336.81	18540070.76															
2	MLSURA035							710+42.10 R1	7553370.22	18539936.45	716+07.01 R1	7553930.42	18539863.64	721+71.08 R1	7554494.97	18539843.78			
3	MLSURA035	733+56.20 R1	7555679.35	18539802.11															
1	ML035	267+54.76 R1	7539489.91	18538160.97															
2	ML035							275+45.34 R1	7540278.32	18538102.56	277+95.38 R1	7540527.69	18538084.09	280+45.39 R1	7540776.39	18538058.29			
4	ML035				296+63.82 R1	7542386.18	18537891.29				299+43.89 R1	7542664.77	18537862.40				300+83.82 R1	7542804.77	18537858.06
5	ML035							300+83.82 R1	7542804.77	18537858.06	305+06.64 R1	7543227.39	18537844.98	309+23.55 R1	7543636.16	18537953.11			
6	ML035				309+23.55 R1	7543636.16	18537953.11				310+63.62 R1	7543771.57	18537988.93				313+43.55 R1	7544036.44	18538079.96
8	ML035	340+01.15 R1	7546549.75	18538943.71															
9	ML035	343+91.14 R1	7546918.57	18539070.47															
10	ML035	353+71.25 R1	7547840.82	18539402.22															
11	ML035				370+38.30 R1	7549417.37	18539944.03				372+95.00 R1	7549660.13	18540027.46				374+23.30 R1	7549783.39	18540063.29
12	ML035							374+23.30 R1	7549783.39	18540063.29	381+59.45 R1	7550490.28	18540268.78	388+79.30 R1	7551224.01	18540209.14			
13	ML035				388+79.30 R1	7551224.01	18540209.14				390+07.66 R1	7551351.95	18540198.74				392+64.30 R1	7551606.51	18540165.66
15	ML035	400+00.75 R1	7552336.81	18540070.76															
16	ML035							410+42.85 R1	7553370.22	18539936.45	416+07.76 R1	7553930.42	18539863.64	421+71.83 R1	7554494.97	18539843.78			
18	ML035							443+66.33 R1	7556688.12	18539766.62	447+66.44 R1	7557087.98	18539752.55	451+66.34 R1	7557488.00	18539761.35			
20	ML035							490+23.74 R1	7561344.47	18539846.12	493+24.24 R1	7561644.90	18539852.72	496+24.72 R1	7561945.40	18539852.95			
22	ML035							541+19.96 R1	7566440.64	18539856.46	546+25.56 R1	7566946.24	18539856.85	551+31.09 R1	7567451.63	18539842.30			
24	ML035							596+42.44 R1	7571961.11	18539712.45	599+42.99 R1	7572261.53	18539703.80	602+43.51 R1	7572562.08	18539702.65			
26	ML035							621+57.41 R1	7574475.97	18539695.33	624+56.74 R1	7574775.30	18539694.19	627+56.06 R1	7575074.55	18539686.89			
28	ML035							646+53.05 R1	7576970.98	18539640.61	649+54.74 R1	7577272.58	18539633.25	652+56.39 R1	7577574.27	18539633.74			
30	ML035							675+23.75 R1	7579841.62	18539637.39	678+23.71 R1	7580141.58	18539637.87	681+23.67 R1	7580441.54	18539637.00			
32	ML035							702+70.46 R1	7582588.32	18539630.78	705+70.27 R1	7582888.13	18539629.91	708+70.07 R1	7583187.90	18539625.20			
34	ML035							752+10.63 R1	7587527.92	18539557.07	755+11.39 R1	7587828.64	18539552.35	758+12.12 R1	7588129.40	18539553.97			
36	ML035							845+16.44 R1	7596833.59	18539600.72	848+16.33 R1	7597133.48	18539602.34	851+16.22 R1	7597433.37	18539601.81			
38	ML035							884+73.19 R1	7600790.33	18539595.98	887+74.45 R1	7601091.59	18539595.45	890+75.64 R1	7601392.68	18539605.36			
40	ML035							950+79.34 R1	7607393.14	18539802.75	953+79.97 R1	7607693.60	18539812.64	956+80.57 R1	7607994.17	18539817.84			
42	ML035							1017+05.01 R1	7614017.70	18539922.11	1020+05.15 R1	7614317.80	18539927.31	1023+05.29 R1	7614617.95	18539927.60			
43	ML035	1101+08.15 R1	7622420.81	18539935.38															
1	MLSB035	2700+00.00 R1	7552333.33	18540043.99															
2	MLSB035							2710+42.10 R1	7553366.74	18539909.67	2716+08.28 R1	7553928.20	18539836.70	2721+73.62 R1	7554494.02	18539816.79			
4	MLSB035							2746+45.46 R1	7556964.34	18539729.89	2750+14.14 R1	7557332.78	18539716.92	2753+82.61 R1	7557701.37	18539725.03			
5	MLSB035	2760+04.50 R1	7558323.11	18539738.69															
1	MLNB035	3700+00.00 R1	7552340.29	18540097.53															
2	MLNB035							3710+85.66 R1	7553416.89	18539957.61	3716+27.03 R1	7553953.75	18539887.83	3721+67.60 R1	7554494.78	18539868.80			
4	MLNB035							3741+13.74 R1	7556439.72	18539800.37	3744+82.42 R1	7556808.17	18539787.41	3748+50.89 R1	7557176.75	18539795.51			
5	MLNB035	3759+95.72 R1	7558321.30	18539820.67															
1	SR126	130+40.84 R1	7561640.24	18534756.45															
2	SR126	152+77.80 R1	7561652.01	18536993.38															
3	SR126	162+50.00 R1	7561651.52	18537965.58															
4	SR126	200+25.00 R1	7561638.89	18541740.55															

DO NOT SUBMIT
Preliminary

ALIGNMENT COORDINATES

Name	Location	Point on Tangent			Begin Spiral			Begin Curve			Simple Curve PI or Master PI of SCS			End Curve			End Spiral		
		Station	Coordinates		Station	Coordinates		Station	Coordinates		Station	Coordinates		Station	Coordinates		Station	Coordinates	
			Y (Northing)	X (Easting)		Y (Northing)	X (Easting)		Y (Northing)	X (Easting)		Y (Northing)	X (Easting)		Y (Northing)	X (Easting)		Y (Northing)	X (Easting)
5	SR126	207+24.99 R1	7561636.80	18542440.55															
5	SR126	208+54.42 R1	7561636.41	18542569.98															
1	SR126EB							0+00.00 R1	7561651.48	18537975.12	1+35.14 R1	7561651.03	18538110.26	2+70.27 R1	7561646.58	18538245.33			
2	SR126EB							2+70.27 R1	7561646.58	18538245.33	4+05.41 R1	7561642.13	18538380.40	5+40.54 R1	7561641.68	18538515.55			
4	SR126EB							32+15.54 R1	7561632.73	18541190.53	33+50.68 R1	7561632.28	18541325.67	34+85.81 R1	7561635.83	18541460.77			
5	SR126EB							34+85.81 R1	7561635.83	18541460.77	36+20.95 R1	7561639.37	18541595.87	37+56.08 R1	7561638.92	18541731.01			
1	SR126WB							0+00.00 R1	7561651.48	18537975.12	1+35.14 R1	7561651.03	18538110.26	2+70.27 R1	7561654.58	18538245.36			
2	SR126WB							2+70.27 R1	7561654.58	18538245.36	4+05.41 R1	7561658.13	18538380.46	5+40.54 R1	7561657.68	18538515.60			
4	SR126WB							32+15.54 R1	7561648.73	18541190.58	33+50.68 R1	7561648.28	18541325.73	34+85.81 R1	7561643.83	18541460.80			
5	SR126WB							34+85.81 R1	7561643.83	18541460.80	36+20.95 R1	7561639.37	18541595.87	37+56.08 R1	7561638.92	18541731.01			
1	RMPA126	1556+79.36 R1	7558000.06	18539849.62															
2	RMPA126	1559+79.60 R1	7558299.72	18539868.21															
3	RMPA126	1569+79.60 R1	7559299.48	18539890.19															
4	RMPA126	1574+00.00 R1	7559718.23	18539927.36															
5	RMPA126							1575+50.00 R1	7559867.65	18539940.63	1579+32.90 R1	7560249.05	18539974.49	1583+06.65 R1	7560590.97	18540146.83			
7	RMPA126							1585+06.50 R1	7560769.43	18540236.78	1588+67.58 R1	7561091.87	18540399.30	1592+15.69 R1	7561452.96	18540400.51			
8	RMPA126	1594+06.10 R1	7561643.37	18540401.15															
1	RMPB126	2494+79.36 R1	7565242.02	18539778.52															
2	RMPB126	2497+79.60 R1	7564942.03	18539766.29															
3	RMPB126	2507+79.60 R1	7563942.03	18539765.51															
4	RMPB126	2512+00.00 R1	7563522.58	18539737.22															
5	RMPB126							2513+50.00 R1	7563372.92	18539727.12	2517+32.28 R1	7562991.51	18539701.40	2521+05.45 R1	7562646.47	18539536.82			
7	RMPB126							2523+05.45 R1	7562465.95	18539450.71	2526+48.97 R1	7562155.90	18539302.82	2529+81.29 R1	7561812.37	18539301.67			
8	RMPB126	2531+46.61 R1	7561647.05	18539301.12															
1	RMPC126	3492+48.53 R1	7561643.37	18540401.15															
2	RMPC126							3493+68.26 R1	7561759.12	18540370.54	3494+50.50 R1	7561838.63	18540349.53	3495+32.58 R1	7561915.43	18540320.10			
4	RMPC126							3502+16.73 R1	7562554.30	18540075.35	3504+29.60 R1	7562753.08	18539999.20	3506+40.87 R1	7562963.44	18539966.59			
5	RMPC126							3506+40.87 R1	7562963.44	18539966.59	3507+95.74 R1	7563116.48	18539942.87	3509+50.00 R1	7563271.36	18539942.99			
7	RMPC126	3519+50.00 R1	7564271.36	18539943.77															
7	RMPC126	3525+50.12 R1	7564871.36	18539932.23															
1	RMP126D	4561+07.10 R1	7561647.05	18539301.12															
2	RMP126D							4562+57.10 R1	7561502.03	18539339.45	4563+54.62 R1	7561407.75	18539364.38	4564+51.87 R1	7561317.41	18539401.07			
4	RMP126D							4569+34.54 R1	7560870.21	18539582.68	4573+48.01 R1	7560487.12	18539738.25	4577+50.00 R1	7560073.74	18539729.16			
6	RMP126D	4587+50.00 R1	7559073.98	18539707.19															
6	RMP126D	4593+50.12 R1	7558473.86	18539706.00															
1	SR134	217+76.72 R1	7566985.12	18537003.94															
2	SR134	246+26.13 R1	7566947.38	18539853.10															
2	SR134	273+43.11 R1	7566912.94	18542569.86															
1	SR142	371+51.13 R1	7572313.29	18537009.25															
2	SR142	384+00.00 R1	7572289.96	18538257.90															
3	SR142	414+00.00 R1	7572234.40	18541257.39															
3	SR142	426+76.37 R1	7572211.01	18542533.55															
1	RMPRESTAREAA	1492+75.29 R1	7571594.97	18539800.03															
2	RMPRESTAREAA	1495+75.53 R1	7571895.19	18539803.39															
3	RMPRESTAREAA							1496+44.04 R1	7571963.67	18539801.42	1499+43.48 R1	7572262.99	18539792.80	1502+42.89 R1	7572562.42	18539791.65			
5	RMPRESTAREAA	1505+73.31 R1	7572892.84	18539790.39															
6	RMPRESTAREAA	1513+55.04 R1	7573673.03	18539839.41															
7	RMPRESTAREAA							1515+26.22 R1	7573843.88	18539850.14	1516+29.86 R1	7573947.31	18539856.64	1517+33.07 R1	7574048.48	18539879.08			
9	RMPRESTAREAA							1524+16.42 R1	7574715.62	18540027.05	1524+46.63 R1	7574745.11	18540033.59	1524+76.55 R1	7574775.32	18540032.92			
10	RMPRESTAREAA	1538+99.84 R1	7576198.25	18540001.23															
1	RMPRESTAREAB	2542+04.36 R1	7579841.75	18539555.48															
2	RMPRESTAREAB	2543+81.97 R1	7579664.29	18539548.10															
3	RMPRESTAREAB	2553+81.97 R1	7578664.29	18539546.49															
4	RMPRESTAREAB	2558+02.37 R1	7578244.87	18539517.85															
5	RMPRESTAREAB							2558+79.48 R1	7578167.95	18539512.60	2559+91.95 R1	7578055.73	18539504.94	2561+03.89 R1	7577946.40	18539478.54			
7	RMPRESTAREAB							2564+49.29 R1	7577610.65	18539397.47	2565+54.22 R1	7577508.65	18539372.84	2566+58.00 R1	7577403.73	18539375.02			
8	RMPRESTAREAB	2580+54.16 R1	7576007.87	18539404.00															
1	RMPRESTAREAC	3538+43.34 R1	7576198.23	18540060.43															
2	RMPRESTAREAC							3538+75.78 R1	7576230.66	18540059.70	3538+93.00 R1	7576247.88	18540059.31	3539+10.10 R1	7576264.66	18540055.41			
4	RMPRESTAREAC							3551+48.25 R1	7577470.68	18539775.19	3553+79.17 R1	7577695.61	18539722.93	3556+08.06 R1	7577926.54	18539723.30			
6	RMPRESTAREAC	3566+08.06 R1	7578926.53	18539724.91															
6	RMPRESTAREAC	3572+08.18 R1	7579526.55	18539713.88															
1	RMPRESTAREAD	4508+28.25 R1	7576007.08	18539344.61															
2	RMPRESTAREAD							4508+43.42 R1	7575991.91	18539344.91	4508+59.87 R1	7575975.47	18539345.25	4508+76.22 R1	7575959.40	18539348.78			
4	RMPRESTAREAD							4518+53.79 R1	7575004.68	18539558.96	4520+63.47 R1	7574799.91	18539604.04	4522+71.62 R1	7574590.24	18539605.67			
5	RMPRESTAREAD							4522+71.62 R1	7574590.24	18539605.67	4523+28.93 R1	7574532.94	18539606.12	4523+86.23 R1	7574475.63	18539606.33			
7	RMPRESTAREAD	4532+71.27 R1	7573590.60	18539609.72															
7	RMPRESTAREAD	4538+71.39 R1	7572990.65	18539624.01															

DO NOT SUBMIT
Preliminary

ALIGNMENT COORDINATES

Name	Location	Point on Tangent			Begin Spiral			Begin Curve			Simple Curve PI or Master PI of SCS			End Curve			End Spiral		
		Station	Coordinates		Station	Coordinates		Station	Coordinates		Station	Coordinates		Station	Coordinates		Station	Coordinates	
			Y (Northing)	X (Easting)		Y (Northing)	X (Easting)		Y (Northing)	X (Easting)		Y (Northing)	X (Easting)		Y (Northing)	X (Easting)		Y (Northing)	X (Easting)
1	RMPRESTAREAH							8506+27.85 R1	7576128.66	18539126.37	8508+12.87 R1	7575943.69	18539130.55	8509+76.03 R1	7575822.92	18539270.72			
2	RMPRESTAREAH							8509+76.03 R1	7575822.92	18539270.72	8510+96.83 R1	7575744.07	18539362.23	8512+10.10 R1	7575627.02	18539392.12			
3	RMPRESTAREAH	8518+54.11 R1	7575003.03	18539551.45															
1	SUR158	4677+93.37 R1	7582947.64	18537001.13															
2	SUR158	4706+66.10 R1	7582885.63	18539873.19															
2	SUR158	4733+16.83 R1	7582826.95	18542523.27															
1	SR340	529+45.83 R1	7587826.89	18536988.35															
2	SR340	555+11.41 R1	7587829.43	18539553.93															
2	SR340	584+11.56 R1	7587832.30	18542454.08															
1	SRIA210	973+12.91 R1	7593115.96	18531665.28															
1	SRIA210	1089+31.49 R1	7593160.49	18543283.79															
1	SREBIA210							0+00.00 R1	7593139.12	18537706.87	1+35.14 R1	7593139.64	18537842.02	2+70.27 R1	7593136.15	18537977.12			
2	SREBIA210							2+70.27 R1	7593136.15	18537977.12	4+05.41 R1	7593132.67	18538112.22	5+40.54 R1	7593133.19	18538247.36			
4	SREBIA210							32+00.54 R1	7593143.38	18540907.34	33+35.68 R1	7593143.90	18541042.48	34+70.81 R1	7593148.42	18541177.55			
5	SREBIA210							34+70.81 R1	7593148.42	18541177.55	36+05.95 R1	7593152.94	18541312.62	37+41.08 R1	7593153.46	18541447.77			
1	SRWBIA210							0+00.00 R1	7593139.12	18537706.87	1+35.14 R1	7593139.64	18537842.02	2+70.27 R1	7593144.15	18537977.09			
2	SRWBIA210							2+70.27 R1	7593144.15	18537977.09	4+05.41 R1	7593148.67	18538112.16	5+40.54 R1	7593149.19	18538247.30			
4	SRWBIA210							32+00.54 R1	7593159.38	18540907.28	33+35.68 R1	7593159.90	18541042.42	34+70.81 R1	7593156.42	18541177.52			
5	SRWBIA210							34+70.81 R1	7593156.42	18541177.52	36+05.95 R1	7593152.94	18541312.62	37+41.08 R1	7593153.46	18541447.77			
1	RMPIA210A	1572+79.36 R1	7589597.06	18539638.85															
2	RMPIA210A	1575+79.60 R1	7589896.99	18539652.47															
3	RMPIA210A	1585+79.60 R1	7590896.97	18539657.84															
4	RMPIA210A	1590+00.00 R1	7591316.28	18539688.05															
5	RMPIA210A							1591+50.00 R1	7591465.90	18539698.84	1595+32.19 R1	7591847.10	18539726.31	1599+05.28 R1	7592191.31	18539892.40			
7	RMPIA210A							1601+05.28 R1	7592371.44	18539979.32	1604+58.21 R1	7592689.30	18540132.70	1607+99.00 R1	7593042.22	18540131.34			
8	RMPIA210A	1609+05.19 R1	7593148.41	18540130.94															
1	RMPB210	2509+29.36 R1	7596688.84	18539522.95															
2	RMPB210	2512+29.60 R1	7596388.91	18539509.33															
3	RMPB210	2522+29.60 R1	7595388.93	18539503.96															
4	RMPB210	2526+50.00 R1	7594969.62	18539473.75															
5	RMPB210							2527+52.83 R1	7594867.05	18539466.35	2531+37.13 R1	7594483.75	18539438.73	2535+12.17 R1	7594137.98	18539271.02			
7	RMPB210							2537+12.17 R1	7593958.03	18539183.74	2540+66.73 R1	7593639.01	18539029.00	2544+08.99 R1	7593284.45	18539030.36			
8	RMPB210	2545+49.26 R1	7593144.19	18539030.90															
1	RMPC210	3507+54.76 R1	7593148.41	18540130.94															
2	RMPC210							3508+84.54 R1	7593273.63	18540096.87	3509+86.11 R1	7593371.64	18540070.20	3510+87.39 R1	7593465.27	18540030.82			
4	RMPC210							3515+92.83 R1	7593931.16	18539834.82	3518+43.14 R1	7594161.89	18539737.75	3520+90.87 R1	7594409.42	18539700.55			
5	RMPC210							3520+90.87 R1	7594409.42	18539700.55	3522+45.74 R1	7594562.58	18539677.53	3524+00.00 R1	7594717.45	18539678.36			
7	RMPC210	3534+00.00 R1	7595717.43	18539683.73															
7	RMPC210	3540+00.12 R1	7596317.49	18539674.95															
1	RMPD210	4574+98.54 R1	7593144.19	18539030.90															
2	RMPD210							4576+21.66 R1	7593023.03	18539052.74	4578+12.32 R1	7592835.39	18539086.57	4580+01.03 R1	7592661.79	18539165.42			
4	RMPD210							4583+36.61 R1	7592356.24	18539304.19	4586+15.53 R1	7592102.29	18539419.53	4588+90.87 R1	7591826.48	18539460.98			
5	RMPD210							4588+90.87 R1	7591826.48	18539460.98	4590+45.74 R1	7591673.32	18539484.00	4592+00.00 R1	7591518.45	18539483.17			
7	RMPD210	4602+00.00 R1	7590518.47	18539477.80															
7	RMPD210	4608+00.12 R1	7589918.41	18539486.58															
1	TRAIL	100+00.00 R1	7598700.01	18537456.22															
2	TRAIL	102+95.28 R1	7598732.73	18537749.68															
3	TRAIL	104+62.75 R1	7598751.08	18537916.15															
4	TRAIL	111+63.23 R1	7598825.87	18538612.62															
5	TRAIL	116+09.23 R1	7598859.23	18539057.37															
6	TRAIL							119+78.51 R1	7598880.51	18539426.04	121+03.78 R1	7598887.73	18539551.10	122+29.00 R1	7598889.73	18539676.34			
8	TRAIL	129+60.98 R1	7598901.39	18540408.22															
9	TRAIL	132+38.86 R1	7598908.15	18540686.02															
10	TRAIL	135+29.68 R1	7598919.00	18540976.64															
11	TRAIL	141+75.67 R1	7598942.38	18541622.20															
12	TRAIL	145+12.78 R1	7598952.49	18541959.17															
13	TRAIL							147+67.25 R1	7598965.01	18542213.33	147+78.25 R1	7598965.55	18542224.32	147+89.25 R1	7598965.61	18542235.32			
15	TRAIL							150+75.56 R1	7598968.25	18542521.62	150+85.77 R1	7598968.35	18542531.82	150+95.95 R1	7598969.47	18542541.96			
16	TRAIL							150+95.95 R1	7598969.47	18542541.96	152+44.93 R1	7598985.96	18542690.03	153+93.73 R1	7598989.80	18542838.96			
18	TRAIL							159+66.94 R1	7599004.59	18543411.97	159+91.44 R1	7599005.22	18543436.46	160+15.94 R1	7599006.06	18543460.95			
20	TRAIL	161+44.34 R1	7599010.40	18543589.28															
21	TRAIL	165+40.73 R1	7599021.91	18543985.50															
22	TRAIL	173+18.85 R1	7599045.18	18544763.28															
23	TRAIL	182+96.72 R1	7599077.72	18545740.60															
24	TRAIL	189+01.63 R1	7599093.72	18546345.30															
25	TRAIL	191+32.78 R1	7599099.75	18546576.37															
26	TRAIL	192+62.67 R1	7599104.46	18546706.17															
27	TRAIL	198+96.50 R1	7599121.38	18547339.78															
28	TRAIL	200+48.73 R1	7599126.53	18547491.92															
29	TRAIL							201+39.93 R1	7599131.53	18547582.99	201+52.97 R1	7599131.77	18547596.02	201+65.89 R1	7599129.21	18547608.80			
31	TRAIL							202+92.08 R1	7599099.92	18547731.53	203+15.62 R1	7599094.45	18547754.43	203+38.94 R1	7599094.45	18547777.97			

DESIGN SUBMITTAL

ALIGNMENT COORDINATES

Name	Location	Point on Tangent			Begin Spiral			Begin Curve			Simple Curve PI or Master PI of SCS			End Curve			End Spiral		
		Station	Coordinates		Station	Coordinates		Station	Coordinates		Station	Coordinates		Station	Coordinates		Station	Coordinates	
			Y (Northing)	X (Easting)		Y (Northing)	X (Easting)		Y (Northing)	X (Easting)		Y (Northing)	X (Easting)		Y (Northing)	X (Easting)		Y (Northing)	X (Easting)
33	TRAIL							203+86.83 R1	7599094.45	18547825.86	204+11.99 R1	7599094.45	18547851.02	204+36.83 R1	7599101.35	18547875.22			
35	TRAIL							204+92.19 R1	7599116.53	18547928.45	205+28.82 R1	7599126.58	18547963.68	205+65.08 R1	7599127.85	18548000.28			
37	TRAIL	215+81.17 R1	7599163.19	18549015.76															
38	TRAIL	220+15.41 R1	7599173.63	18549449.87															
39	TRAIL	222+88.45 R1	7599183.48	18549722.74															
40	TRAIL							223+97.29 R1	7599184.94	18549831.56	224+34.81 R1	7599185.44	18549869.08	224+72.29 R1	7599183.14	18549906.52			
42	TRAIL							230+89.97 R1	7599145.14	18550523.04	231+40.01 R1	7599142.07	18550572.97	231+89.86 R1	7599146.33	18550622.82			
44	TRAIL							233+59.09 R1	7599160.75	18550791.44	234+09.56 R1	7599165.06	18550841.72	234+59.09 R1	7599185.57	18550887.83			
46	TRAIL							234+85.50 R1	7599196.31	18550911.96	235+85.05 R1	7599236.78	18551002.92	236+82.04 R1	7599239.33	18551102.44			
48	TRAIL	240+42.80 R1	7599248.56	18551463.08															
49	TRAIL	251+26.53 R1	7599282.99	18552546.27															
50	TRAIL							256+16.02 R1	7599296.42	18553035.58	258+16.98 R1	7599301.93	18553236.46	260+17.79 R1	7599320.87	18553436.53			
52	TRAIL	262+83.74 R1	7599345.94	18553701.29															
52	TRAIL	265+76.28 R1	7599376.15	18553992.27															
1	SR315	2101+95.49 R1	7601095.46	18536932.52															
2	SR315							2131+93.24 R1	7601090.69	18539930.26	2133+10.98 R1	7601090.50	18540048.00	2134+28.64 R1	7601097.53	18540165.52			
4	SR315							2137+80.96 R1	7601118.57	18540517.21	2138+92.00 R1	7601125.21	18540628.06	2140+02.99 R1	7601125.24	18540739.11			
5	SR315	2157+54.44 R1	7601125.82	18542490.56															
1	ENT163L	0+00.00 R1	7561651.35	18538014.58															
1	ENT163L	1+00.00 R1	7561751.35	18538014.91															
1	ENT163RA	0+00.00 R1	7561651.34	18538018.58															
1	ENT163RA	1+00.00 R1	7561551.39	18538021.75															
1	GEOMBL	0+00.00 R1	7561614.29	18538019.75															
1	GEOMBL	0+75.00 R1	7561555.34	18537973.39															
1	ENT165L	0+00.00 R1	7561650.45	18538285.57															
1	ENT165L	1+00.00 R1	7561750.45	18538285.91															
1	ENT166R	0+00.00 R1	7561650.04	18538406.57															
2	ENT166R							0+75.00 R1	7561575.04	18538406.32	1+92.69 R1	7561457.35	18538405.93	2+63.83 R1	7561449.88	18538523.38			
4	ENT166R							4+57.24 R1	7561437.59	18538716.41	4+98.35 R1	7561434.98	18538757.44	5+36.68 R1	7561408.53	18538788.91			
5	ENT166R	7+49.32 R1	7561271.69	18538951.67															
1	ENT166L	0+00.00 R1	7561650.04	18538406.57															
1	ENT166L	1+00.00 R1	7561750.04	18538406.91															
1	GEOENT198R	0+00.00 R1	7561639.57	18541537.56															
1	GEOENT198R	1+00.00 R1	7561539.57	18541537.22															
1	ENT390R	0+00.00 R1	7572278.84	18538857.80															
2	ENT390R							0+34.58 R1	7572244.27	18538857.16	0+80.61 R1	7572198.25	18538856.31	1+08.99 R1	7572193.60	18538902.10			
4	ENT390R							6+13.19 R1	7572142.63	18539403.72	6+53.60 R1	7572138.55	18539443.92	6+81.16 R1	7572098.38	18539448.36			
1	ENT309L	0+00.00 R1	7572278.84	18538857.80															
2	ENT309L							0+40.07 R1	7572318.91	18538858.54	0+87.39 R1	7572366.22	18538859.42	1+15.86 R1	7572367.95	18538906.71			
4	ENT309L							4+86.26 R1	7572381.47	18539276.87	5+30.86 R1	7572383.10	18539321.44	5+59.10 R1	7572427.57	18539324.89			
5	ENT309L	6+19.87 R1	7572488.15	18539329.60															
1	ENT408L	0+00.00 R1	7572243.90	18540744.48															
1	ENT408L	2+50.00 R1	7572493.85	18540749.11															
1	ENT410R	0+00.00 R1	7572241.40	18540879.45															
1	ENT410R	1+00.00 R1	7572141.41	18540877.60															
1	ENT413R	0+00.00 R1	7572235.19	18541214.40															
1	ENT413R	1+00.00 R1	7572135.21	18541212.54															
1	ENT4712R	0+00.00 R1	7582872.04	18540486.94															
1	ENT4712R	2+00.00 R1	7582672.09	18540482.51															
1	ENT4714L	0+00.00 R1	7582869.38	18540606.91															
1	ENT4714L	2+00.00 R1	7583069.33	18540611.34															
1	ENT4716R	0+00.00 R1	7582864.96	18540806.86															
1	ENT4716R	2+00.00 R1	7582665.01	18540802.43															
1	ENT1038L	0+00.00 R1	7593141.11	18538227.33															
1	ENT1038L	2+00.00 R1	7593341.11	18538226.56															
1	ENT1065R	0+00.00 R1	7593151.23	18540865.81															
1	ENT1065R	3+00.00 R1	7592851.23	18540866.96															
1	ENT2132R	0+00.00 R1	7601090.68	18539937.04															
1	ENT2132R	1+00.00 R1	7600990.68	18539937.06															
1	ENT2132L	0+00.00 R1	7601090.68	18539937.04															
1	ENT2132L	1+00.00 R1	7601190.68	18539937.02															

DESubmittal

ALIGNMENT COORDINATES

Name	Location	Point on Tangent			Begin Spiral			Begin Curve			Simple Curve PI or Master PI of SCS			End Curve			End Spiral		
		Station	Coordinates		Station	Coordinates		Station	Coordinates		Station	Coordinates		Station	Coordinates		Station	Coordinates	
			Y (Northing)	X (Easting)		Y (Northing)	X (Easting)		Y (Northing)	X (Easting)		Y (Northing)	X (Easting)		Y (Northing)	X (Easting)		Y (Northing)	X (Easting)
1	ENT2134R	0+00.00 R1	7601098.81	18540186.84															
1	ENT2134R	1+00.00 R1	7600998.99	18540192.82															

D5 Submittal

SPIRAL OR CIRCULAR CURVE DATA

Name	Location	ΔSCS	Horizontal Alignment Data												Remarks
			Spiral Data								Curve Data				
			θS	Ls	Ts	Es	Xc	Yc	L.T.	S.T.	ΔC	T	L	R	E
C1	MLSURB035										3°16'26.7"	491.420	982.573	17195	7.021	
C2	MLSURB035										1°12'52.5"	300.030	600.038	28306	1.590	
C3	MLSURB035										1°41'38.3"	505.037	1010.000	34162	3.733	
C4	MLSURB035										1°25'48.7"	300.040	600.049	24039	1.872	
C5	MLSURB035										1°10'43.3"	300.030	600.039	29168	1.543	
C6	MLSURB035										1°29'24.2"	300.040	600.046	23073	1.951	
C7	MLSURB035										0°15'29.7"	300.020	600.039	133125	0.338	
C8	MLSURB035										0°43'59.9"	300.030	600.052	46884	0.960	
C9	MLSURB035										1°12'25.6"	300.030	600.038	28481	1.580	
C1	MLSUR035D										1°41'07.2"	250.044	500.052	17000	1.839	
C2	MLSUR035D	24°53'19.7"	4°08'56.4"	T1901xt	T1902xt	T1900xt	T1901xt	T1900xt	T1900xt	T1900xt	16°35'26.9"	422.827	839.736	2900	30.662	
C1	SURML035E	26°22'13.6"	2°45'26.5"	T1901xt	T1903xt	T1900xt	T1901xt	T1900xt	T1900xt	T1900xt	20°51'20.6"	736.148	1456.004	4000	67.175	
C1	MLSURC035										1°12'25.6"	300.030	600.038	28481	1.580	
C2	MLSURC035										0°24'26.7"	300.000	599.997	84381	0.533	
C3	MLSURC035										1°59'01.6"	300.030	600.000	17329	2.597	
C4	MLSURC035										0°53'32.8"	300.006	600.000	38521	1.168	
C5	MLSURC035										0°56'04.6"	300.007	600.000	36783	1.223	
C1	MLSURA035										5°23'25.8"	564.908	1128.982	12000	13.289	
C1	ML035										1°41'07.2"	250.044	500.052	17000	1.839	
C2	ML035	24°53'19.7"	4°08'56.4"	T1901xt	T1902xt	T1900xt	T1901xt	T1900xt	T1900xt	T1900xt	16°35'26.9"	422.827	839.736	2900	30.662	
C3	ML035	26°22'13.6"	2°45'26.5"	T1901xt	T1903xt	T1900xt	T1901xt	T1900xt	T1900xt	T1900xt	20°51'20.6"	736.148	1456.004	4000	67.175	
C4	ML035										5°23'25.7"	564.907	1128.980	12000	13.289	
C5	ML035										3°16'26.7"	400.112	800.006	14000	5.716	
C6	ML035										1°12'52.5"	300.500	600.978	28350	1.593	
C7	ML035										1°41'38.3"	505.604	1011.134	34200	3.737	
C8	ML035										1°25'48.7"	300.551	601.070	24080	1.876	
C9	ML035										1°10'43.3"	299.336	598.650	29100	1.540	
C10	ML035										1°29'24.2"	301.688	603.343	23200	1.961	
C11	ML035										0°15'29.7"	299.963	599.926	133100	0.338	
C12	ML035										0°43'59.9"	299.811	599.613	46850	0.959	
C13	ML035										1°12'25.6"	300.760	601.497	28550	1.584	
C14	ML035										0°24'26.7"	299.889	599.776	84350	0.533	
C15	ML035										1°59'01.6"	301.256	602.452	17400	2.608	
C16	ML035										0°53'32.8"	300.620	601.228	38600	1.171	
C17	ML035										0°56'04.6"	300.145	600.277	36800	1.224	
C1	MLSB035										5°23'25.8"	566.179	1131.522	12027	13.319	
C2	MLSB035										3°16'26.7"	368.675	737.148	12900	5.267	
C1	MLNB035										5°23'25.8"	541.370	1081.941	11500	12.736	
C2	MLNB035										3°16'26.7"	368.675	737.148	12900	5.267	
C1	SR126EB										1°41'45.9"	135.144	270.269	9130	1.000	
C2	SR126EB										1°41'45.9"	135.144	270.269	9130	1.000	
C3	SR126EB										1°41'45.9"	135.144	270.269	9130	1.000	
C4	SR126EB										1°41'45.9"	135.144	270.269	9130	1.000	
C1	SR126WB										1°41'45.9"	135.144	270.269	9130	1.000	
C2	SR126WB										1°41'45.9"	135.144	270.269	9130	1.000	
C3	SR126WB										1°41'45.9"	135.144	270.269	9130	1.000	
C4	SR126WB										1°41'45.9"	135.144	270.269	9130	1.000	
C1	RMPA126										21°40'34.8"	382.902	756.647	2000	36.324	
C2	RMPA126										26°33'28.9"	361.085	709.193	1530	42.031	
C1	RMPB126										21°38'31.0"	382.279	755.447	2000	36.207	
C2	RMPB126										25°18'32.6"	343.525	675.841	1530	38.091	
C1	RMPC126										6°09'12.7"	82.239	164.321	1530	2.209	
C2	RMPC126										12°09'02.2"	212.867	424.137	2000	11.296	
C54	RMPC126										8°51'21.3"	154.873	309.130	2000	5.987	
C1	RMP126D										7°17'37.3"	97.515	194.767	1530	3.104	
C2	RMP126D										23°21'40.7"	413.476	815.463	2000	42.293	
C1	RMPRESTAREAA										1°25'48.7"	299.440	598.848	23991	1.869	
C2	RMPRESTAREAA										8°54'39.8"	103.634	206.851	1330	4.032	
C3	RMPRESTAREAA										13°46'54.9"	30.213	60.135	250	1.819	
C1	RMPRESTAREAB										9°40'04.3"	112.476	224.419	1330	4.748	
C2	RMPRESTAREAB										14°45'47.8"	104.937	208.711	810	6.769	

D5 Submittal

SPIRAL OR CIRCULAR CURVE DATA

Name	Location	ΔSCS	Horizontal Alignment Data												Remarks
			Spiral Data								Curve Data				
			θS	Ls	Ts	Es	Xc	Yc	L.T.	S.T.	ΔC	T	L	R	E
C1	RMPRESTAREAC										11°46'37.9"	17.224	34.327	167	0.886	
C2	RMPRESTAREAC										13°10'21.1"	230.922	459.808	2000	13.287	
C1	RMPRESTAREAD										11°15'11.9"	16.453	32.800	167	0.809	
C2	RMPRESTAREAD										11°58'11.4"	209.676	417.826	2000	10.961	
C66	RMPRESTAREAD										0°13'34.9"	57.307	114.613	29011	0.057	
C1	RMPRESTAREAH										47°57'17.7"	185.019	348.180	416	39.289	
C2	RMPRESTAREAH										34°55'30.2"	120.799	234.070	384	18.552	
C1	SREBIA210										1°41'45.9"	135.144	270.269	9130	1.000	
C2	SREBIA210										1°41'45.9"	135.144	270.269	9130	1.000	
C3	SREBIA210										1°41'45.9"	135.144	270.269	9130	1.000	
C4	SREBIA210										1°41'45.9"	135.144	270.269	9130	1.000	
C1	SRWBIA210										1°41'45.9"	135.144	270.269	9130	1.000	
C2	SRWBIA210										1°41'45.9"	135.144	270.269	9130	1.000	
C3	SRWBIA210										1°41'45.9"	135.144	270.269	9130	1.000	
C4	SRWBIA210										1°41'45.9"	135.144	270.269	9130	1.000	
C1	RMPIA210A										21°38'13.7"	382.192	755.279	2000	36.190	
C2	RMPIA210A										25°58'43.0"	352.927	693.721	1530	40.178	
C1	RMPB210										21°45'12.3"	384.296	759.337	2000	36.586	
C2	RMPB210										26°05'41.5"	354.563	696.825	1530	40.546	
C1	RMPC210										7°35'47.1"	101.574	202.851	1530	3.368	
C2	RMPC210										14°16'04.3"	250.316	498.043	2000	15.604	
C83	RMPC210										8°51'21.3"	154.873	309.130	2000	5.987	
C1	RMPD210										14°12'24.7"	190.665	379.373	1530	11.834	
C2	RMPD210										15°52'42.0"	278.916	554.258	2000	19.355	
C86	RMPD210										8°51'21.3"	154.873	309.130	2000	5.987	
C1	TRAIL										2°23'31.3"	125.265	250.493	6000	1.307	
C2	TRAIL										2°31'15.7"	11.002	22.000	500	0.121	
C3	TRAIL										5°50'22.6"	10.201	20.384	200	0.260	
C4	TRAIL										4°52'29.2"	148.981	297.783	3500	3.169	
C5	TRAIL										0°28'04.5"	24.500	49.000	6000	0.050	
C6	TRAIL										12°23'42.4"	13.031	25.960	120	0.705	
C7	TRAIL										13°25'30.0"	23.539	46.862	200	1.380	
C8	TRAIL										15°54'55.8"	25.162	50.000	180	1.750	
C9	TRAIL										13°55'19.8"	36.629	72.896	300	2.228	
C10	TRAIL										4°17'49.9"	37.518	75.000	1000	0.704	
C11	TRAIL										8°24'57.6"	50.032	99.883	680	1.838	
C12	TRAIL										19°05'54.9"	50.468	100.000	300	4.215	
C13	TRAIL										22°31'19.3"	99.556	196.542	500	9.815	
C14	TRAIL										3°50'11.8"	200.959	401.768	6000	3.364	
C1	SR315										3°30'54.3"	117.737	235.400	3837	1.806	
C2	SR315										3°24'18.9"	111.048	222.030	3736	1.650	
C1	ENT166R										86°33'04.0"	117.693	188.825	125	46.688	
C2	ENT166R										36°24'44.5"	41.113	79.439	125	6.587	
C1	ENT390R										85°15'34.4"	46.025	74.403	50	17.958	
C2	ENT390R										77°53'44.7"	40.414	67.977	50	14.291	
C1	ENT309L										86°50'46.4"	47.321	75.788	50	18.842	
C2	ENT309L										83°27'52.1"	44.599	72.836	50	17.000	

D5 submittal

SUPERELEVATION DATA

See PV-300 Series

Road Identification	Circular Curve or Spiral Curve Name	Radius	Superelevation Data			Standard Road Plan	Section A-A	Section B-B	Section C-C	Section D-D	Section E-E	Section F-F	Case A	Case B	Case C	Case S	Case T	Case U	Remarks
			e	L	x														
		FT	%	FT	FT														
126th Ave Ramp A		2000	5.4	168	62	PV-303	1575+25.40		1575+50.00	1576+00.40						1575+56.84	1575+56.84		Adjusted for 3% cross slope
							1583+62.25		1583+06.65	1582+56.25						1582+99.80	1582+99.80		
		1530	4.0	96	48	PV-303	1583+91.30	1584+39.30	1585+06.50	1585+35.30						1585+35.30	1585+35.30		
							1593+30.89	1592+82.89	1592+15.69	1591+86.89						1591+86.89	1591+86.89		
126th Ave Ramp B		2000	5.4	168	62	PV-303	2513+25.40		2513+50.00	2514+00.40						2513+56.84	2513+56.84		Adjusted for 3% cross slope
							2521+61.05		2521+05.45	2520+55.05						2520+98.60	2520+98.60		
		1530	4.0	96	48	PV-303	2521+90.25	2522+38.25	2523+05.45	2523+34.25						2523+34.25	2523+34.25		
							2530+96.49	2530+48.49	2529+81.29	2529+52.49						2529+52.49	2529+52.49		
126th Ave Ramp C		1530	4.0	96	48	PV-303	3492+53.06	3493+01.06	3493+68.26	3493+97.06						3493+97.06	3493+97.06		
							3496+47.78	3495+99.78	3495+32.58	3495+03.78						3495+03.78	3495+03.78		
		2000	5.4	168	62	PV-303	3501+61.13		3502+16.73	3502+67.13						3502+23.58	3502+23.58		
126th Ave Ramp D		1530	4.0	96	48	PV-303	4561+41.90	4561+89.90	4562+57.10	4562+85.90						4562+85.90	4562+85.90		
							4565+67.07	4565+19.07	4564+51.87	4564+23.07						4564+23.07	4564+23.07		
		2000	5.4	168	62	PV-303	4568+78.94		4569+34.54	4569+84.94						4569+41.38	4569+41.38		
Rest Area Ramp B		1330	6.0	186	62	PV-303	2559+64.91		2560+02.11	2560+57.91						2559+95.91	2559+95.91		Adjusted for 3% cross slope
							2562+94.72		2562+26.52	2561+70.72						2562+32.72	2562+32.72		
Rest Area Ramp C																			
Rest Area Ramp D		2000	5.4	168	62	PV-303	4517+98.19		4518+53.79	4519+04.19						4518+60.64	4518+60.64		
IA 210 Ramp A		2000	5.4	168	62	PV-303	1591+25.40		1591+50.00	1592+00.40						1591+56.84	1591+56.84		Adjusted for 3% cross slope
							1599+60.88		1599+05.28	1598+54.88						1598+98.43	1598+98.43		
		1530	4.0	96	48	PV-303	1599+90.08	1600+38.08	1601+05.28	1601+34.08						1601+34.08	1601+34.08		
							1608+85.19			1607+70.20						1607+70.20	1607+70.20		
IA 210 Ramp B		2000	5.4	168	62	PV-303	2527+28.23		2527+52.83	2528+03.23						2527+59.68	2527+59.68		Adjusted for 3% cross slope
							2535+67.77		2535+12.17	2534+61.77						2535+05.32	2535+05.32		
		1530	4.0	96	48	PV-303	2535+96.97	2536+44.97	2537+12.17	2537+40.97						2537+40.97	2537+40.97		
							2545+24.20	2544+76.20	2544+09.00	2543+80.20						2543+80.20	2543+80.20		
IA 210 Ramp C		1530	4.0	96	48	PV-303	3507+69.34	3508+17.34	3508+84.54	3509+13.34						3509+13.34	3509+13.34		
							3512+02.59	3511+54.59	3510+87.39	3510+58.59						3510+58.59	3510+58.59		
		2000	5.4	168	62	PV-303	3515+37.23		3515+92.83	3516+43.23						3515+99.67	3515+99.67		
IA 210 Ramp D		1530	4.0	96	48	PV-303	4575+06.46	4575+54.46	4576+21.66	4576+50.46						4576+50.46	4576+50.46		
							4581+16.23	4580+68.23	4580+01.03	4579+72.23						4579+72.23	4579+72.23		
		2000	5.4	168	62	PV-303	4582+81.01		4583+36.61	4583+87.01						4583+43.46	4583+43.46		
315th Street		3837	3.4	87	51	PV-301	2130+81.34	2131+32.34	2131+83.34	2132+19.34			2131+93.24						
							2135+40.54	2134+89.54	2134+38.54	2134+02.54			2134+28.64						

Design Submittal

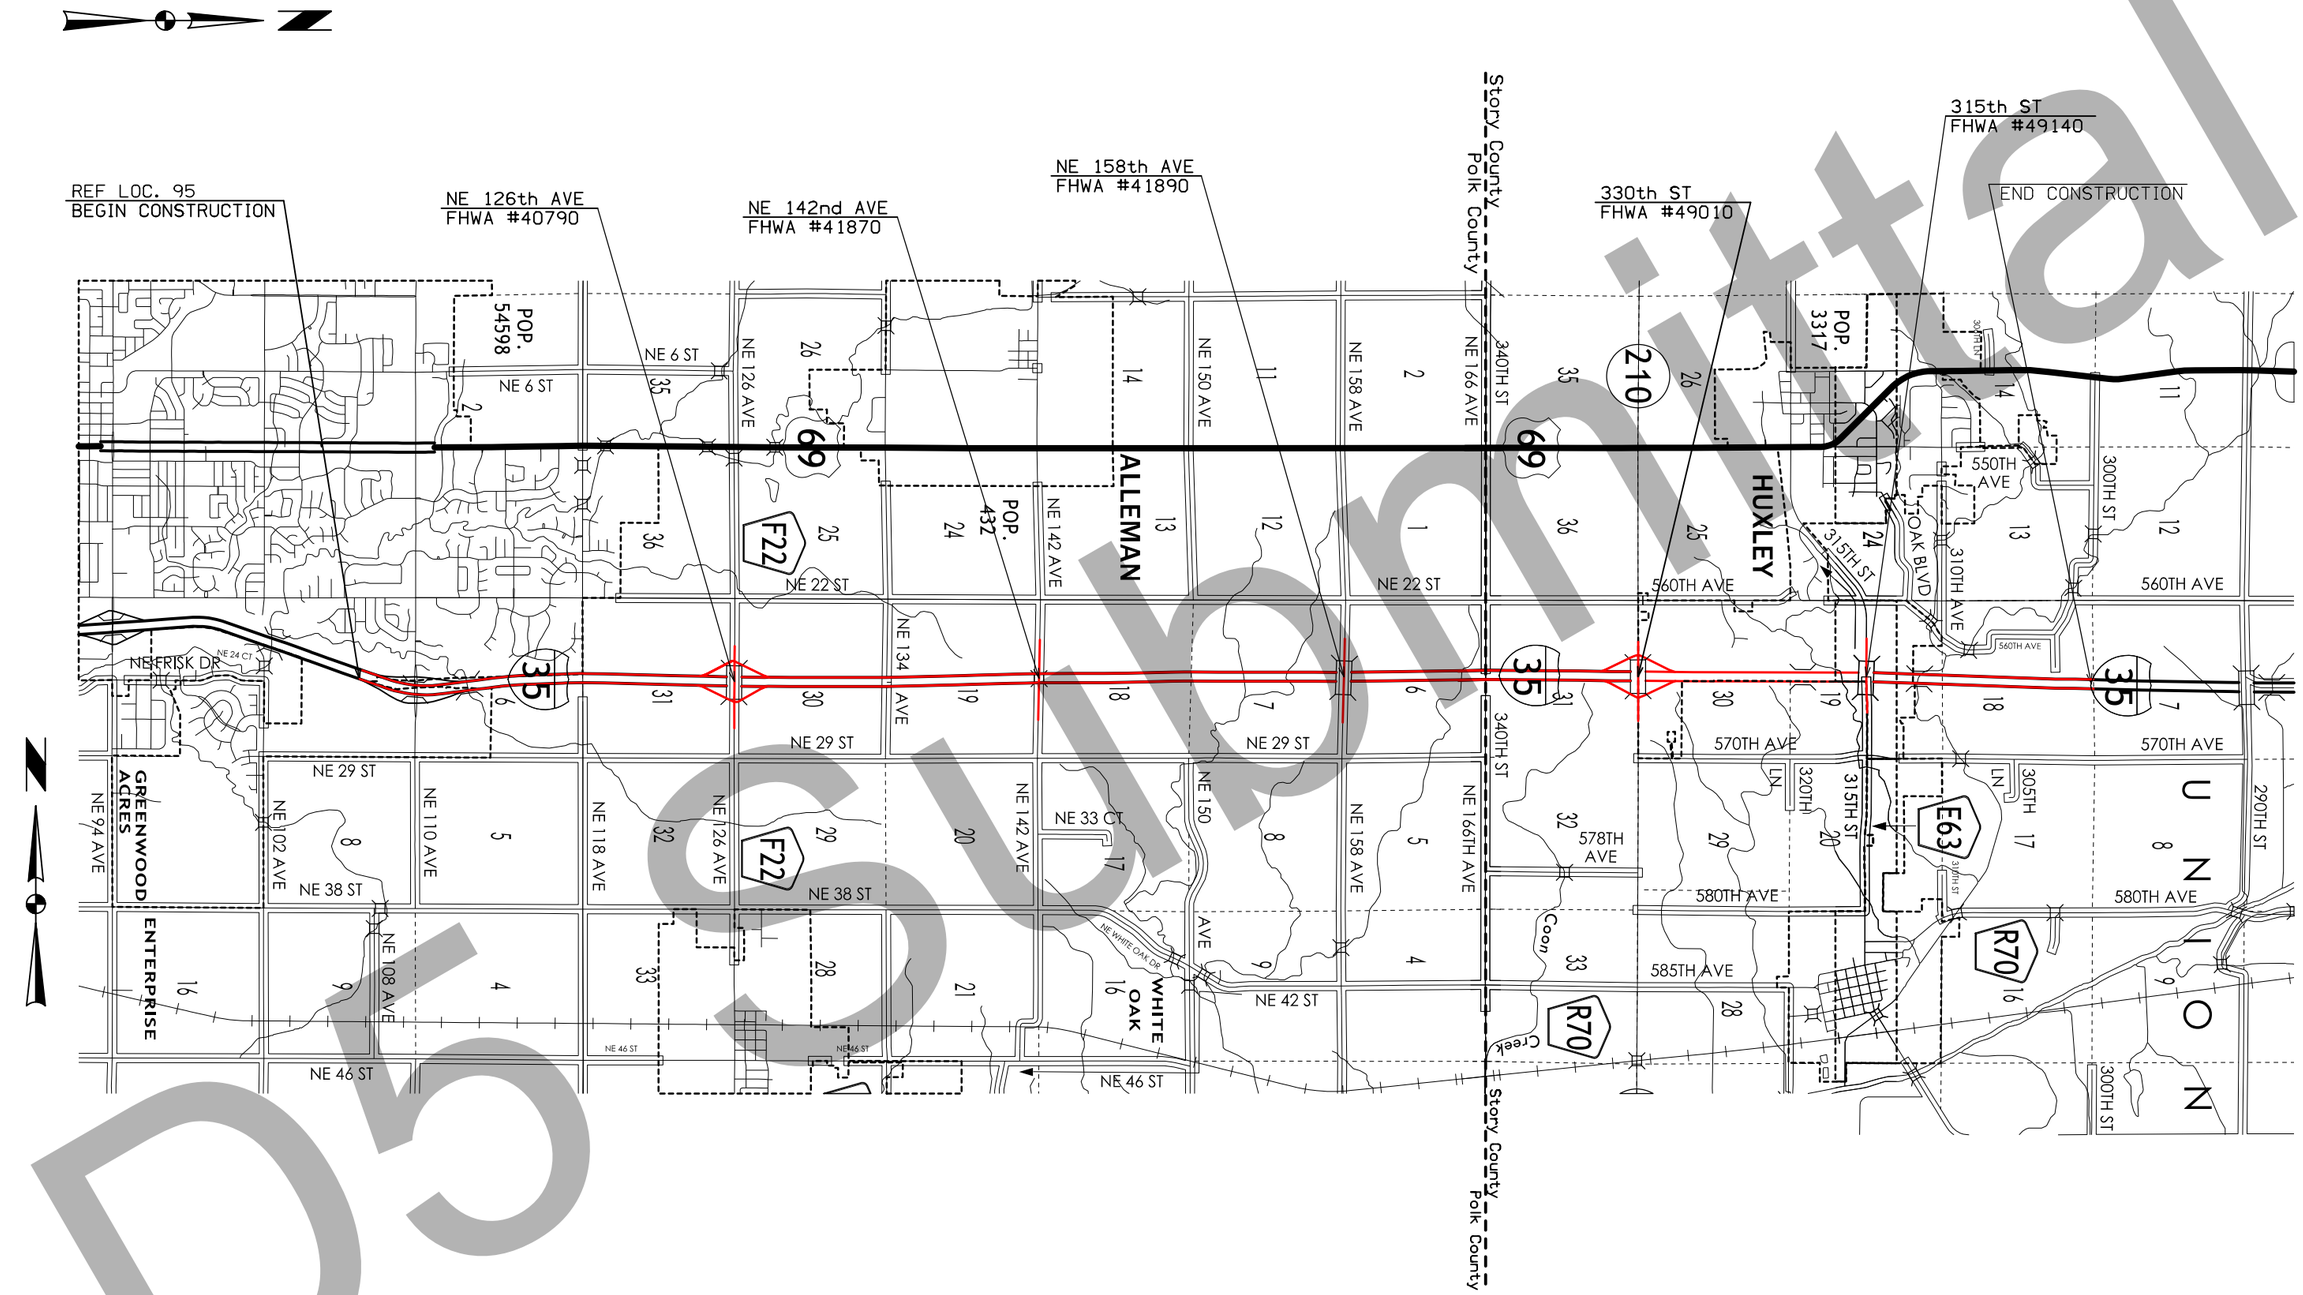

LOCATION MAP SCALE
0 1 2 3
Miles

Submittal
D5

FILE NO. 32044	ENGLISH	DESIGN TEAM Flattery/Bell	Polk/Story COUNTY	PROJECT NUMBER IM-035-4(309)95--13-77	SHEET NUMBER A.2

12:35:38 PM 3/5/2021 kbell pw:\\ntPwInt1.dot.int.lan:PWMain\Documents\Projects\7703504015\Design_(309)_PreliminaryEngineering\CADD_Files\Sheet_Files\A01_77035309Z08.dgn

Polk	ROW: IMN-035-4(243)95--0E-77				PIN	15-77-035-040																
	1 mi S of NE 36th St in Ankeny to E 13th St in Ames																					
		STATE			COUNTY			CITY				TEMP EASE		BORROW								
PARCEL NO.	OWNER NAME	FEE	EASE		FEE	EASE		FEE	EASE		EXCESS			FEE	T.E.	MITIGATION		OTHER	HOUSE	BUILDING(S)	A/C ONLY	TOTAL ACQ.
1	Kimberly Developement Corporation - Fee	1.19 AC																				
2	DLE Four Way LC - Fee																					
3	Sharon L Hackbarth Revocable Trust - Fee Stephen C Johnson - Fee Janet E Erb - Fee	.67 AC																				
4	PUTCO INC - Fee	.52 AC																				
5	Katherine E. Moeckly Revocable Living Trust - Fee	1.65 AC																				
6	Upper Midwest Properties LLC - Fee	4.25 AC				0.06 AC																
7	Ronald S Meeker - Fee	.21 AC				0.04 AC																
8	Kim Rueter - Fee Todd Rueter - Fee Terri Nation - Fee Karen Wall - Fee Paige Rueter Benlaala - Fee Alex Rueter - Fee Cecil Rueter - Fee	2.78 AC				0.25 AC						1.41 AC										
9	Paige Benlaala - Fee Alex Rueter - Fee Todd Rueter - Fee					0.09 AC																
10	Gary G Uhl - Fee	0 AC				0.14 AC																
11	Rory A Welcher - Fee	.17 AC				0.08 AC																
12	Eric and Carol Ziel Joint Revocable Trust - Fee Sansgaard Group Inc - Fee	9.43 AC																				
13	Stanley Bay Farm Enterprises Inc - Fee	2.19 AC				0.13 AC																
14	Hildreth Farms LLC - Fee	3.11 AC																				
15	Ray D Stall - Fee	7.8 AC				0.27 AC						0.93 AC										
16	Shirley L. Ploegstra Revocable Trust - Fee	.87 AC				0.01 AC						0.03 AC										
17	Del B Stall - Fee	2.11 AC				0.38 AC						0.8 AC										
18	R.W. Schonhorst Inc - Fee	.92 AC				0.12 AC						0.09 AC										
19	DRA Properties LC - Fee	.32 AC																				
20	Harold J Lande - Fee	.45 AC																				
21	N. Steven Twedt - Fee	1.28 AC				0.05 AC																
22	David Polson - Fee	.21 AC										0.08 AC										
23	Three L Farms LLC - Fee	1.56 AC				0.08 AC						0.05 AC										
24	Shirley N. Snyder Trust - Fee	.27 AC				0.05 AC						0.04 AC										
25	Robert A Snider - Fee	1.08 AC																				
26	Larson Brothers LLC - Fee	2.63 AC										0.01 AC										
39	Kathie Olenius - Fee Karen Twedt - Fee Dennis Jones - Fee					0.01 AC																
44	Jane Johnson Speas - Fee											0.01 AC										
28 Parcels	"TOTALS	45.67 AC	0 AC		0 AC	1.76 AC		0 AC	0 AC		0 AC	3.45 AC		0 AC	0 AC	0 AC						
		0 SF		0 SF	0 SF		0 SF	0 SF		0 SF	0 SF		0 SF									

Story	ROW: IMN-035-4(266)102--0E-85				PIN 15-77-035-040																
	1 mi S of NE 36th St in Ankeny to E 13th St in Ames																				
		STATE			COUNTY			CITY			TEMP EASE		BORROW								
PARCEL NO.	OWNER NAME	FEE	EASE		FEE	EASE		FEE	EASE	EXCESS			FEE	T.E.	MITIGATION	OTHER	HOUSE	BUILDING(S)	A/C ONLY	TOTAL ACQ.	
1	Travis Hosteng - Fee	2.35 AC															X	X		X	
2	Greg A. Hartsook - Fee	10.05 AC															X	X		X	
27	Shane Christopher Larson - Fee	1.1 AC																			
28	Leona Larson - Fee Leonard Allan Larson - Fee	3.41 AC	0.06 AC								0.02 AC										
29	Omar L Brendeland - Fee	5.58 AC	0.01 AC																		
30	Delila Jeanette Roberts - Fee	.31 AC								3.22 AC										X	
31	KGHUX LLC - Fee	.54 AC									0.33 AC										
32	Leonard A Larson - Fee James A Bates - Fee	.74 AC	0.03 AC																		
33	Bayer Research and Development Services LLC - Fee	8.09 AC	0.02 AC																		
34	Interstate Land Properties LLC - Fee	3.36 AC																			
35	Perseverance LLC - Fee	7.43 AC																			
36	Friedrichsen Trust - Fee	1.48 AC																			
37	Dennis W Parmenter - Fee	1.39 AC																			
38	Dream Lake Development Corp - Fee	3.08 AC																			
40	Story County Conservation - Fee	.18 AC																			
41	Jason Murphy - Fee										0.06 AC										
42	City of Huxley - Fee										0.03 AC										
43	David J Lee - Fee	.02 AC																			
18 Parcels	"TOTALS	49.11 AC	0.12 AC		0 AC	0 AC		0 AC	0 AC	3.22 AC	0.44 AC		0 AC	0 AC	0 AC						
		0 SF		0 SF	0 SF		0 SF	0 SF		0 SF		0 SF									

To: **Nikki Cuva/Jeff Larson**
Office of Right of Way Design

Initial Draft: March 29th, 2021

District 1: **Tony Gustafson**

Project Details:
PIN: **15-77-035-040-01**
Project #: **IM-035-4(309)95--13-77**
ROW #: **IMN-035-4(243)95--0E-77**
IMN-035-4(266)102--0E-85

TAS: **Jan Laaser-Webb**
Office of Traffic & Safety

From: **Leilah Armstrong**
Office of Traffic & Safety

POLK/STORY COUNTY
NE 36th St in Ankeny to N of IA 210

SUBJECT: **Access Review**

PROJECT LOCATION AND DESCRIPTION:

This project includes the reconstruction and widening from 4 – 6-lanes of the I-35 corridor from NE 36th St. in Ankeny to North of IA 210 as well as the reconstruction of the NE 126th St. and IA 210 interchanges.

ACCESS PRIORITY CLASSIFICATION:

I-35
Priority 1 facilities provide for full access control with access allowed at interchanges.

IA 210
Access locations are based off safety and need, and not actively managed.

ACCESS CONTROL LIMITS:

In accordance with chapter 112.11(5): Access rights along intersecting roadways at interchanges, no access shall be allowed for a minimum distance of **600 feet** from point of ramp bifurcation.

Side Road NE 126th Street
No access shall be allowed between stations **166+91 to 198+22**.

Side Road IA 210
No access shall be allowed between stations **1035+00 to 1069+00** except at station **1038+75 LT/RT and 1065+13 RT.**

ACCESS LOCATION DETAILS:

Location	Access	Comments

162+50	**SR126**	Begin Project Construction
162+99 LT	Type C Entrance	**Proposed**
163+03 RT	Type C Entrance	**Proposed**
165+70 LT	Type C Entrance	**Proposed**
166+91 LT	Type C Entrance	**Proposed**
166+91 RT	Type B Entrance	**Proposed –** Relocated from 168+68
168+68 LT	Type B Entrance	**Close**
169+14 RT	Type C Entrance	**Close**
169+29 LT	Type C Entrance	**Close**
195+07 RT	Type C Entrance	**Close**
195+34 LT	Type C Entrance	**Close**
198+22 RT	Type C Entrance	**Proposed**
200+25		End Project Construction
-	-	-
384+00	**SR142**	Begin Project Construction
390+00 LT	Type C Entrance	**Proposed**
390+00 RT	Type C Entrance	**Proposed**
408+87 LT	Type C Entrance	**Proposed**
410+22 RT	Type C Entrance	**Proposed**
413+57 RT	Type C Entrance	**Proposed**
414+00		End Project Construction
-	-	-
4695+00	**SR158**	Begin Project Construction
4712+80 RT	Type C Entrance	**Proposed**
4714+00 LT	Type C Entrance	**Proposed**
4716+00 RT	Type C Entrance	**Proposed**
4717+00		End Project Construction
-	-	-
1033+50	**SR210**	Begin Project Construction
1038+75 LT	Type B Entrance	**Proposed**
1038+75 RT	Type C Entrance	**Proposed –** Relocated from 1041+60
1041+60 RT	Type C Entrance	**Close**
1065+13 RT	Type B Entrance	**Proposed**
1067+36 LT	Type C Entrance	**Close**
1067+36 RT	Type C Entrance	**Close**
1070+00		End Project Construction
-	-	-
2124+25	**SR315**	Begin Project Construction
2131+10 LT	Type C Entrance	**Close**
2131+10 RT	Type C Entrance	**Close**

2132+00 RT	Type C Entrance	**Proposed**
2132+00 LT	Type C Entrance	**Proposed**
2134+50 RT	Type C Entrance	**Proposed**
2135+25	-	End Project Construction



FILE NO.	ENGLISH	DESIGN TEAM Flattery/Bell	Polk/Story COUNTY	PROJECT NUMBER IMN-035-4(309)95--13-77	SHEET NUMBER H.1	

7:04:40 AM 5/13/2021 jlarso1 pw:\\ntPwInt1.dot.int.lan:PWMain\Documents\Projects\7703504015\ROW\ROW_77035243_SHT.dgn

© 2021 Microsoft Corporation © 2021 Maxar ©CNES (2021) Distribution Airbus DS



Right of Way Design Information
THIS SHEET INCLUDED
FOR INFORMATION ONLY

ROW Team: LARSON / CUVA
ROW #: IMN-035-4(243)95--0E-77
Plan Date: 04/30/2021
Color Legend:
Property Lines
Temporary Easement
Permanent Acquisition

FILE NO.	ENGLISH	DESIGN TEAM Flattery/Bell	Polk/Story COUNTY	PROJECT NUMBER IMN-035-4(309)95--13-77	SHEET NUMBER H.2

7:05:40 AM 5/13/2021 jlarso1 pw:\\ntPwInt1.dot.int.lan:PWMain\Documents\Projects\7703504015\ROW\ROW_77035243_SHT.dgn

© 2021 Microsoft Corporation © 2021 Maxar ©CNES (2021) Distribution Airbus DS

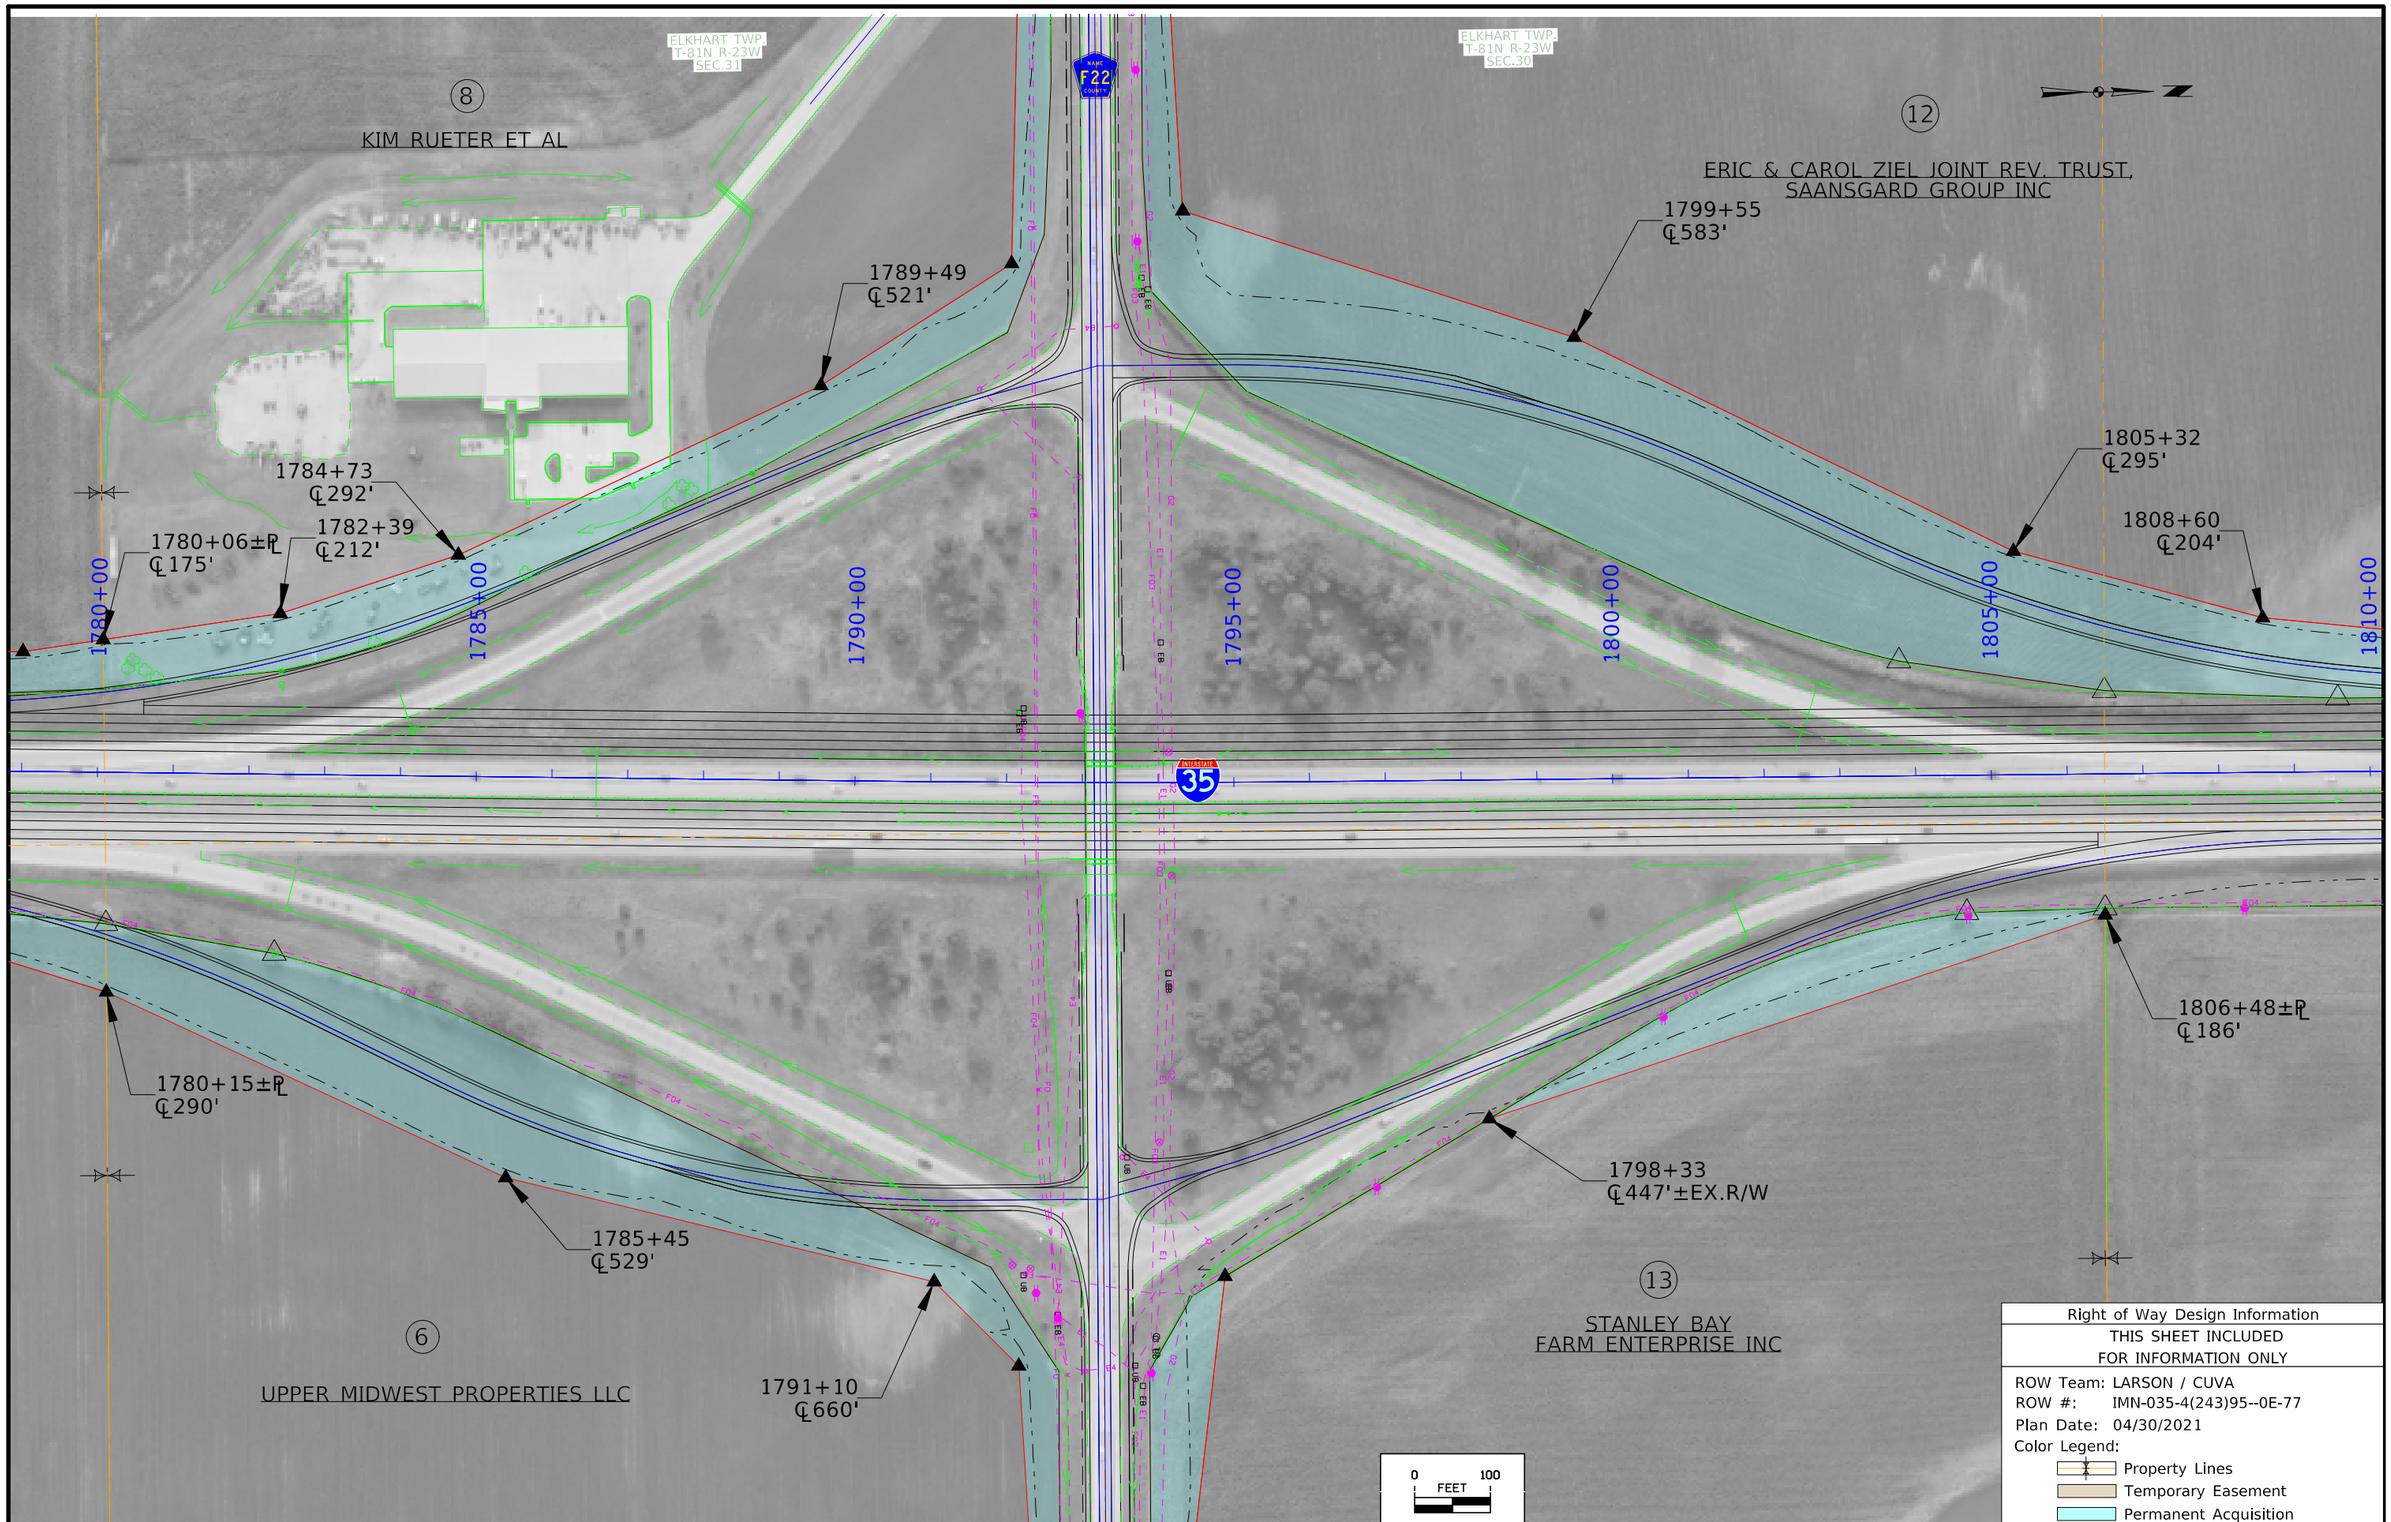

Right of Way Design Information
THIS SHEET INCLUDED
FOR INFORMATION ONLY

ROW Team: LARSON / CUVA
ROW #: IMN-035-4(243)95--0E-77
Plan Date: 04/30/2021
Color Legend:
Property Lines
Temporary Easement
Permanent Acquisition

FILE NO.	ENGLISH	DESIGN TEAM Flattery/Bell	Polk/Story COUNTY	PROJECT NUMBER IMN-035-4(309)95--13-77	SHEET NUMBER H.3

7:06:40 AM 5/13/2021 jlarso1 pw:\\ntPwInt1.dot.int.lan:PWMain\Documents\Projects\7703504015\ROW\ROW_77035243_SHT.dgn

© 2021 Microsoft Corporation © 2021 Maxar ©CNES (2021) Distribution Airbus DS

12

ERIC & CAROL ZIEL JOINT REV. TRUST,
SAANSGARD GROUP INC

14

HILDRETH FARMS LLC

1810+97
℄174'

1814+92
℄174'

1819+77±℄
℄144'

1831+65
℄158'

1835+72
℄155'

0 100
FEET

Right of Way Design Information
THIS SHEET INCLUDED
FOR INFORMATION ONLY

ROW Team: LARSON / CUVA
ROW #: IMN-035-4(243)95--0E-77
Plan Date: 04/30/2021
Color Legend:
Property Lines
Temporary Easement
Permanent Acquisition

FILE NO.	ENGLISH	DESIGN TEAM Flattery/Bell	Polk/Story COUNTY	PROJECT NUMBER IMN-035-4(309)95--13-77	SHEET NUMBER H.4	

7:07:38 AM 5/13/2021 jlarso1 pw:\\ntPwInt1.dot.int.lan:PWMain\Documents\Projects\7703504015\ROW\ROW_77035243_SHT.dgn

© 2021 Microsoft Corporation © 2021 Maxar ©CNES (2021) Distribution Airbus DS

ELKHART TWP.
T-81N R-23W
SEC.30

ELKHART TWP.
T-81N R-23W
SEC.19

NE 13TH AVE

14

HILDRETH FARMS LLC

15

RAY STALL

1840+70
℄132'

1845+97±℄
℄146'

1846+30±℄
℄151.52'

1846+63±℄
℄157'

1856+77
℄152'

1858+23
℄141'

1840+00

1845+00

1850+00

1855+00

1860+00

1865+00

1870+00

I-35

NE 13TH AVE

0 100
FEET

Right of Way Design Information
THIS SHEET INCLUDED
FOR INFORMATION ONLY

ROW Team: LARSON / CUVA
ROW #: IMN-035-4(243)95--0E-77
Plan Date: 04/30/2021
Color Legend:
Property Lines
Temporary Easement
Permanent Acquisition

FILE NO.	ENGLISH	DESIGN TEAM Flattery/Bell	Polk/Story COUNTY	PROJECT NUMBER IMN-035-4(309)95--13-77	SHEET NUMBER H.5	

7:08:31 AM 5/13/2021 jlarso1 pw:\\ntPwInt1.dot.int.lan:PWMain\Documents\Projects\7703504015\ROW\ROW_77035243_SHT.dgn

© 2021 Microsoft Corporation © 2021 Maxar ©CNES (2021) Distribution Airbus DS

ELKHART TWP.
T-81N R-23W
SEC.19

15
RAY STALL

15
RAY STALL

+00
Type 'C' Ent.
24" Uncl. Pipe

NE 142ND AVE

1872+90±P
℄137'

1870+00

1875+00

1875+28
℄131'

1880+00

1881+73
℄151'

1885+00

1890+00

1895+00

1898+13
℄138'

1900+00

INTERSTATE
35

16
SHIRLEY L. PLOEGSTRA TRUST

NE 142ND AVE

0 FEET 100

Right of Way Design Information
THIS SHEET INCLUDED
FOR INFORMATION ONLY

ROW Team: LARSON / CUVA
ROW #: IMN-035-4(243)95--0E-77
Plan Date: 04/30/2021
Color Legend:
Property Lines
Temporary Easement
Permanent Acquisition

FILE NO.	ENGLISH	DESIGN TEAM Flattery/Bell	Polk/Story COUNTY	PROJECT NUMBER IMN-035-4(309)95--13-77	SHEET NUMBER H.6

7:09:26 AM 5/13/2021 jlarso1 pw:\\ntPwInt1.dot.int.lan:PWMain\Documents\Projects\7703504015\ROW\ROW_77035243_SHT.dgn

© 2021 Microsoft Corporation © 2021 Maxar ©CNES (2021) Distribution Airbus DS

17

DEL & ROBYN STALL

19

DRA PROPERTIES LC

1901+41
℄156'

1908+00
℄152'

1912+74±℞
℄142'

1918+69
℄156'±EX.R/W

18

R & W SCHONHORST INC

0 100
FEET

Right of Way Design Information

THIS SHEET INCLUDED
FOR INFORMATION ONLY

ROW Team: LARSON / CUVA
ROW #: IMN-035-4(243)95--0E-77
Plan Date: 04/30/2021
Color Legend:

- Property Lines
- Temporary Easement
- Permanent Acquisition

FILE NO.	ENGLISH	DESIGN TEAM Flattery/Bell	Polk/Story COUNTY	PROJECT NUMBER IMN-035-4(309)95--13-77	SHEET NUMBER H.7	

7:10:23 AM 5/13/2021 jlarso1 pw:\\ntPwInt1.dot.int.lan:PWMain\Documents\Projects\7703504015\ROW\ROW_77035243_SHT.dgn

© 2021 Microsoft Corporation © 2021 Maxar ©CNES (2021) Distribution Airbus DS



FILE NO.	ENGLISH	DESIGN TEAM Flattery/Bell	Polk/Story COUNTY	PROJECT NUMBER IMN-035-4(309)95--13-77	SHEET NUMBER H.8	

7:11:21 AM 5/13/2021 jlarso1 pw:\\ntPwInt1.dot.int.lan:PWMain\Documents\Projects\7703504015\ROW\ROW_77035243_SHT.dgn

© 2021 Microsoft Corporation © 2021 Maxar ©CNES (2021) Distribution Airbus DS

ELKHART TWP.
T-81N R-23W
SEC. 7

19

DRA PROPERTIES LC

20

HAROLD LANDE

15

RAY STALL

1961+37
℄186'±EX.R/W

1961+99±℄
℄183'

1970+24
℄161'

1971+74±℄
℄145'

1977+38
℄166'

1980+18
℄143'

1986+55
℄135'

1960+00

1965+00

1970+00

1975+00

1980+00

1985+00

1990+00

Interstate 35

0 100
FEET

Right of Way Design Information
THIS SHEET INCLUDED
FOR INFORMATION ONLY

ROW Team: LARSON / CUVA
ROW #: IMN-035-4(243)95--0E-77
Plan Date: 04/30/2021
Color Legend:
Property Lines
Temporary Easement
Permanent Acquisition

FILE NO.	ENGLISH	DESIGN TEAM Flattery/Bell	Polk/Story COUNTY	PROJECT NUMBER IMN-035-4(309)95--13-77	SHEET NUMBER H.9	

7:12:19 AM 5/13/2021 jlarso1 pw:\\ntPwInt1.dot.int.lan:PWMain\Documents\Projects\7703504015\ROW\ROW_77035243_SHT.dgn

© 2021 Microsoft Corporation © 2021 Maxar ©CNES (2021) Distribution Airbus DS

ELKHART TWP.
T-81N R-23W
SEC.7

ELKHART TWP.
T-81N R-23W
SEC.6

NE 158TH AVE

15

RAY STALL

21

N. STEVEN &
JOAN TWEDT

23

THREE L FARMS LLC

1992+80±℄
℄174'

2004+68
℄168'

2006+94
℄155'

2008+88
℄128'

2019+22±℄
℄145'

1990+00

1995+00

2000+00

2005+00

2010+00

2015+00

2020+00

35

22

DAVID & MARYANN POLSON

23

THREE L FARMS LLC

24

SHIRLEY N. SNYDER TRUST

NE 158TH AVE

0 100
FEET

Right of Way Design Information

THIS SHEET INCLUDED
FOR INFORMATION ONLY

ROW Team: LARSON / CUVA
ROW #: IMN-035-4(243)95--0E-77
Plan Date: 04/30/2021
Color Legend:

- Property Lines
- Temporary Easement
- Permanent Acquisition

FILE NO.	ENGLISH	DESIGN TEAM Flattery/Bell	Polk/Story COUNTY	PROJECT NUMBER IMN-035-4(309)95--13-77	SHEET NUMBER H.10	

7:13:42 AM 5/13/2021 jlarso1 pw:\\ntPwInt1.dot.int.lan:PWMain\Documents\Projects\7703504015\ROW\ROW_77035243_SHT.dgn

© 2021 Microsoft Corporation © 2021 Maxar ©CNES (2021) Distribution Airbus DS

ELKHART TWP.
T-81N R-23W
SEC.6

25

ROBERT A. SNIDER

26

LARSON BROTHERS LLC

2109+22±℄
℄145'

2027+60
℄157'

2032+38±℄
℄168'

2034+21
℄171'

2043+15
℄170'

2020+00

2025+00

2030+00

2035+00

2040+00

2045+00

2050+00

INTERSTATE
35

0 100
FEET

Right of Way Design Information
THIS SHEET INCLUDED
FOR INFORMATION ONLY

ROW Team: LARSON / CUVA
ROW #: IMN-035-4(243)95--0E-77
Plan Date: 04/30/2021
Color Legend:
Property Lines
Temporary Easement
Permanent Acquisition

FILE NO.	ENGLISH	DESIGN TEAM Flattery/Bell	Polk/Story COUNTY	PROJECT NUMBER IMN-035-4(309)95--13-77	SHEET NUMBER H.11	

7:14:33 AM 5/13/2021 jlarso1 pw:\\ntPwInt1.dot.int.lan:PWMain\Documents\Projects\7703504015\ROW\ROW_77035243_SHT.dgn

© 2021 Microsoft Corporation © 2021 Maxar ©CNES (2021) Distribution Airbus DS



FILE NO.	ENGLISH	DESIGN TEAM Flattery/Bell	Polk/Story COUNTY	PROJECT NUMBER IMN-035-4(309)95--13-77	SHEET NUMBER H.12	

7:15:25 AM 5/13/2021 jlarso1 pw:\\ntPwInt1.dot.int.lan:PWMain\Documents\Projects\7703504015\ROW\ROW_77035243_SHT.dgn

© 2021 Microsoft Corporation © 2021 Maxar ©CNES (2021) Distribution Airbus DS

UNION TWP.
T-82N R-23W
SEC.31

30

DELILA J ROBERTS

210

29

OMAR & VALERIE
BRENDELAND

2098+67
℄271'

2080+52
℄156'

2082+35
℄168'

2094+00
℄150'

2080+00

2085+00

2090+00

2095+00

2100+00

2105+00

2110+00

RAMP D

RAMP B

2089+07
℄190'±EX.R/W

2095+14
℄267'

RAMP A

RAMP C

2103+07
℄595'

2105+00±P
℄627'

28

LEONA LARSON,
LEONARD ALLAN LARSON

31

KGHUX LLC

PARCEL

210

0 100
FEET

Right of Way Design Information
THIS SHEET INCLUDED
FOR INFORMATION ONLY

ROW Team: LARSON / CUVA
ROW #: IMN-035-4(266)102--0E-85
Plan Date: 04/30/2021
Color Legend:
Property Lines
Temporary Easement
Permanent Acquisition

FILE NO.	ENGLISH	DESIGN TEAM Flattery/Bell	Polk/Story COUNTY	PROJECT NUMBER IMN-035-4(309)95--13-77	SHEET NUMBER H.13	

7:17:12 AM 5/13/2021 jlarso1 pw:\\ntPwInt1.dot.int.lan:PWMain\Documents\Projects\7703504015\ROW\ROW_77035243_SHT.dgn

© 2021 Microsoft Corporation © 2021 Maxar ©CNES (2021) Distribution Airbus DS

UNION TWP.
T-82N R-23W
SEC.30

2109+82
℄660'

2113+95
℄600'

2118+44
℄375'

2122+05
℄246'

2124+75
℄188'

2130+73
℄145'

2134+77±℄
℄150'

33

BAYER RESEARCH & DEVELOPMENT
SERVICES LLC

34

INTERSTATE LAND
PROPERTIES LLC

RAMP B

RAMP C

2110+00

2115+00

2120+00

2125+00

2130+00

2135+00

2140+00

O TP

33

BAYER RESEARCH & DEVELOPMENT
SERVICES LLC

32

LEONARD & JACQUELINE LARSON
JAMES A & ARLENE L BATES

0 100
FEET

Right of Way Design Information
THIS SHEET INCLUDED
FOR INFORMATION ONLY
ROW Team: LARSON / CUVA
ROW #: IMN-035-4(266)102--0E-85
Plan Date: 04/30/2021
Color Legend:
Property Lines
Temporary Easement
Permanent Acquisition

FILE NO.	ENGLISH	DESIGN TEAM Flattery/Bell	Polk/Story COUNTY	PROJECT NUMBER IMN-035-4(309)95--13-77	SHEET NUMBER H.14	

7:18:07 AM 5/13/2021 jlarso1 pw:\\ntPwInt1.dot.int.lan:PWMain\Documents\Projects\7703504015\ROW\ROW_77035243_SHT.dgn

© 2021 Microsoft Corporation © 2021 Maxar ©CNES (2021) Distribution Airbus DS

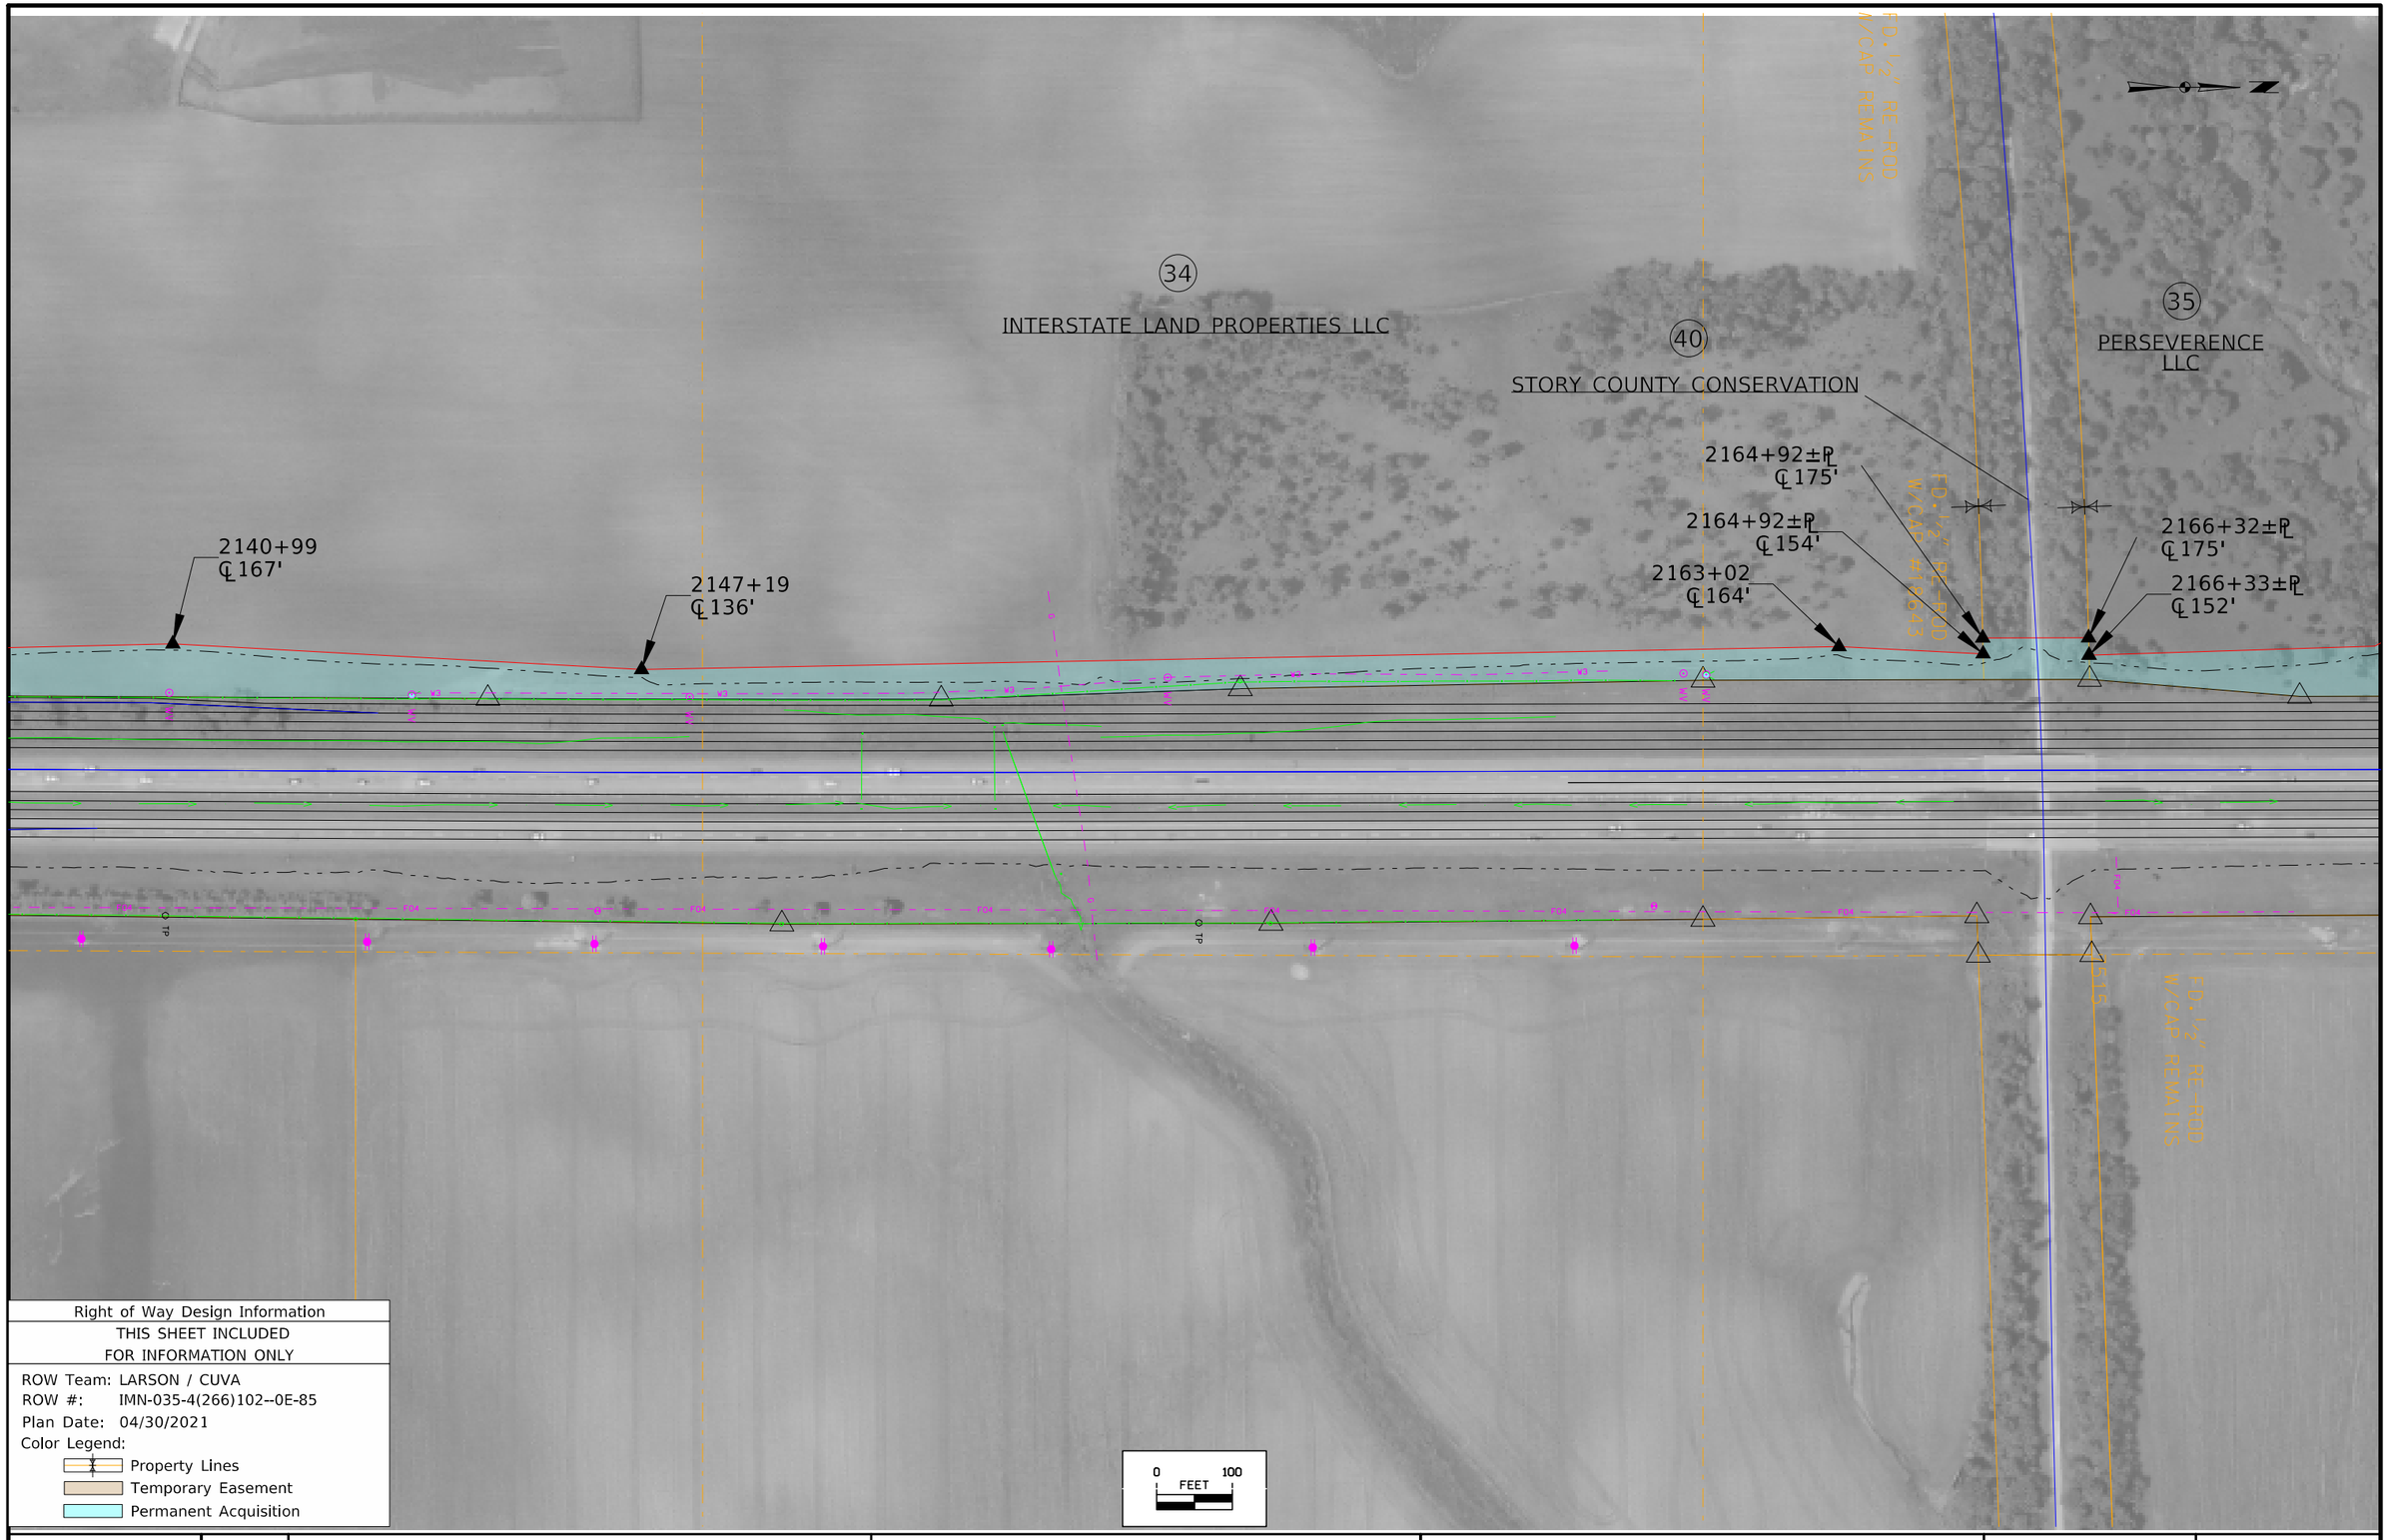

Right of Way Design Information

THIS SHEET INCLUDED
FOR INFORMATION ONLY

ROW Team: LARSON / CUVA
ROW #: IMN-035-4(266)102--0E-85
Plan Date: 04/30/2021
Color Legend:
- Property Lines
- Temporary Easement
- Permanent Acquisition

FILE NO.	ENGLISH	DESIGN TEAM Flattery/Bell	Polk/Story COUNTY	PROJECT NUMBER IMN-035-4(309)95--13-77	SHEET NUMBER H.15

7:19:02 AM 5/13/2021 jlarso1 pw:\\ntPwInt1.dot.int.lan:PWMain\Documents\Projects\7703504015\ROW\ROW_77035243_SHT.dgn

© 2021 Microsoft Corporation © 2021 Maxar ©CNES (2021) Distribution Airbus DS

UNION TWP.
T-82N R-23W
SEC.19

E63

35
PERSEVERENCE LLC

35
PERSEVERENCE LLC

31STH ST

2170+10
℄163'

2172+12
℄272'

2176+30
℄250'

2180+46
℄210'

2186+91±P℄
℄264'

2186+53±EX.R/W
℄263'

2188+48±P℄
℄295'

2188+79±EX.R/W
℄295'

2189+82
℄283'

2194+50
℄200'

2196+46
℄133'

2170+00
2175+00
2180+00
2185+00
2190+00
2195+00
2200+00

LOT 1

41
JASON & TISHA
MURPHY

LOT 2
STONEY

42
CITY OF HUXLEY

0 100
FEET

Right of Way Design Information
THIS SHEET INCLUDED
FOR INFORMATION ONLY

ROW Team: LARSON / CUVA
ROW #: IMN-035-4(266)102--0E-85
Plan Date: 04/30/2021
Color Legend:
Property Lines
Temporary Easement
Permanent Acquisition

FILE NO.	ENGLISH	DESIGN TEAM Flattery/Bell	Polk/Story COUNTY	PROJECT NUMBER IMN-035-4(309)95--13-77	SHEET NUMBER H.16

7:19:52 AM 5/13/2021 jlarso1 pw:\\ntPwInt1.dot.int.lan:PWMain\Documents\Projects\7703504015\ROW\ROW_77035243_SHT.dgn

© 2021 Microsoft Corporation © 2021 Maxar ©CNES (2021) Distribution Airbus DS

35
PERSEVERENCE LLC

36
FRIEDRICHSEN TRUST

37
DENNIS W & KATHERINE A PARMENTER

38
DREAM LAKE DEVELOPEMENT CORP

2204+49
℄175'

2205+07
℄167'

2215+20±P
℄171'

2215+83
℄180'

2222+06
℄136'

2227+18±P
℄141'

2203+83
℄175'

2205+90
℄173'±EX.R/W

2206+50
℄171'±EX.R/W

2206+00
℄188'

2206+33
℄188'

43
DAVID J & DOREEN K LEE

0 100
FEET

Right of Way Design Information
THIS SHEET INCLUDED
FOR INFORMATION ONLY

ROW Team: LARSON / CUVA
ROW #: IMN-035-4(266)102--0E-85
Plan Date: 04/30/2021
Color Legend:
Property Lines
Temporary Easement
Permanent Acquisition

FILE NO.	ENGLISH	DESIGN TEAM Flattery/Bell		COUNTY	PROJECT NUMBER	SHEET NUMBER H.17	

7:20:45 AM 5/13/2021 jlarso1 pw:\\ntPwInt1.dot.int.lan:PWMain\Documents\Projects\7703504015\ROW\ROW_77035243_SHT.dgn

© 2021 Microsoft Corporation © 2021 Maxar ©CNES (2021) Distribution Airbus DS



Right of Way Design Information
THIS SHEET INCLUDED
FOR INFORMATION ONLY

ROW Team: LARSON / CUVA
ROW #: IMN-035-4(266)102--0E-85
Plan Date: 04/30/2021
Color Legend:
Property Lines
Temporary Easement
Permanent Acquisition

FILE NO.	ENGLISH	DESIGN TEAM Flattery/Bell	Polk/Story COUNTY	PROJECT NUMBER IMN-035-4(309)95--13-77	SHEET NUMBER H.18

7:21:41 AM 5/13/2021 jlarso1 pw:\\ntPwInt1.dot.int.lan:PWMain\Documents\Projects\7703504015\ROW\ROW_77035243_SHT.dgn

© 2021 Microsoft Corporation © 2021 Maxar ©CNES (2021) Distribution Airbus DS



Right of Way Design Information

THIS SHEET INCLUDED
FOR INFORMATION ONLY

ROW Team: LARSON / CUVA
ROW #: IMN-035-4(266)102--0E-85
Plan Date: 04/30/2021
Color Legend:
Property Lines
Temporary Easement
Permanent Acquisition

FILE NO.	ENGLISH	DESIGN TEAM Flattery/Bell	Polk/Story COUNTY	PROJECT NUMBER IMN-035-4(309)95--13-77	SHEET NUMBER H.19	

7:22:39 AM 5/13/2021 jlarso1 pw:\\ntPwInt1.dot.int.lan:PWMain\Documents\Projects\7703504015\ROW\ROW_77035243_SHT.dgn

© 2021 Microsoft Corporation © 2021 Maxar ©CNES (2021) Distribution Airbus DS

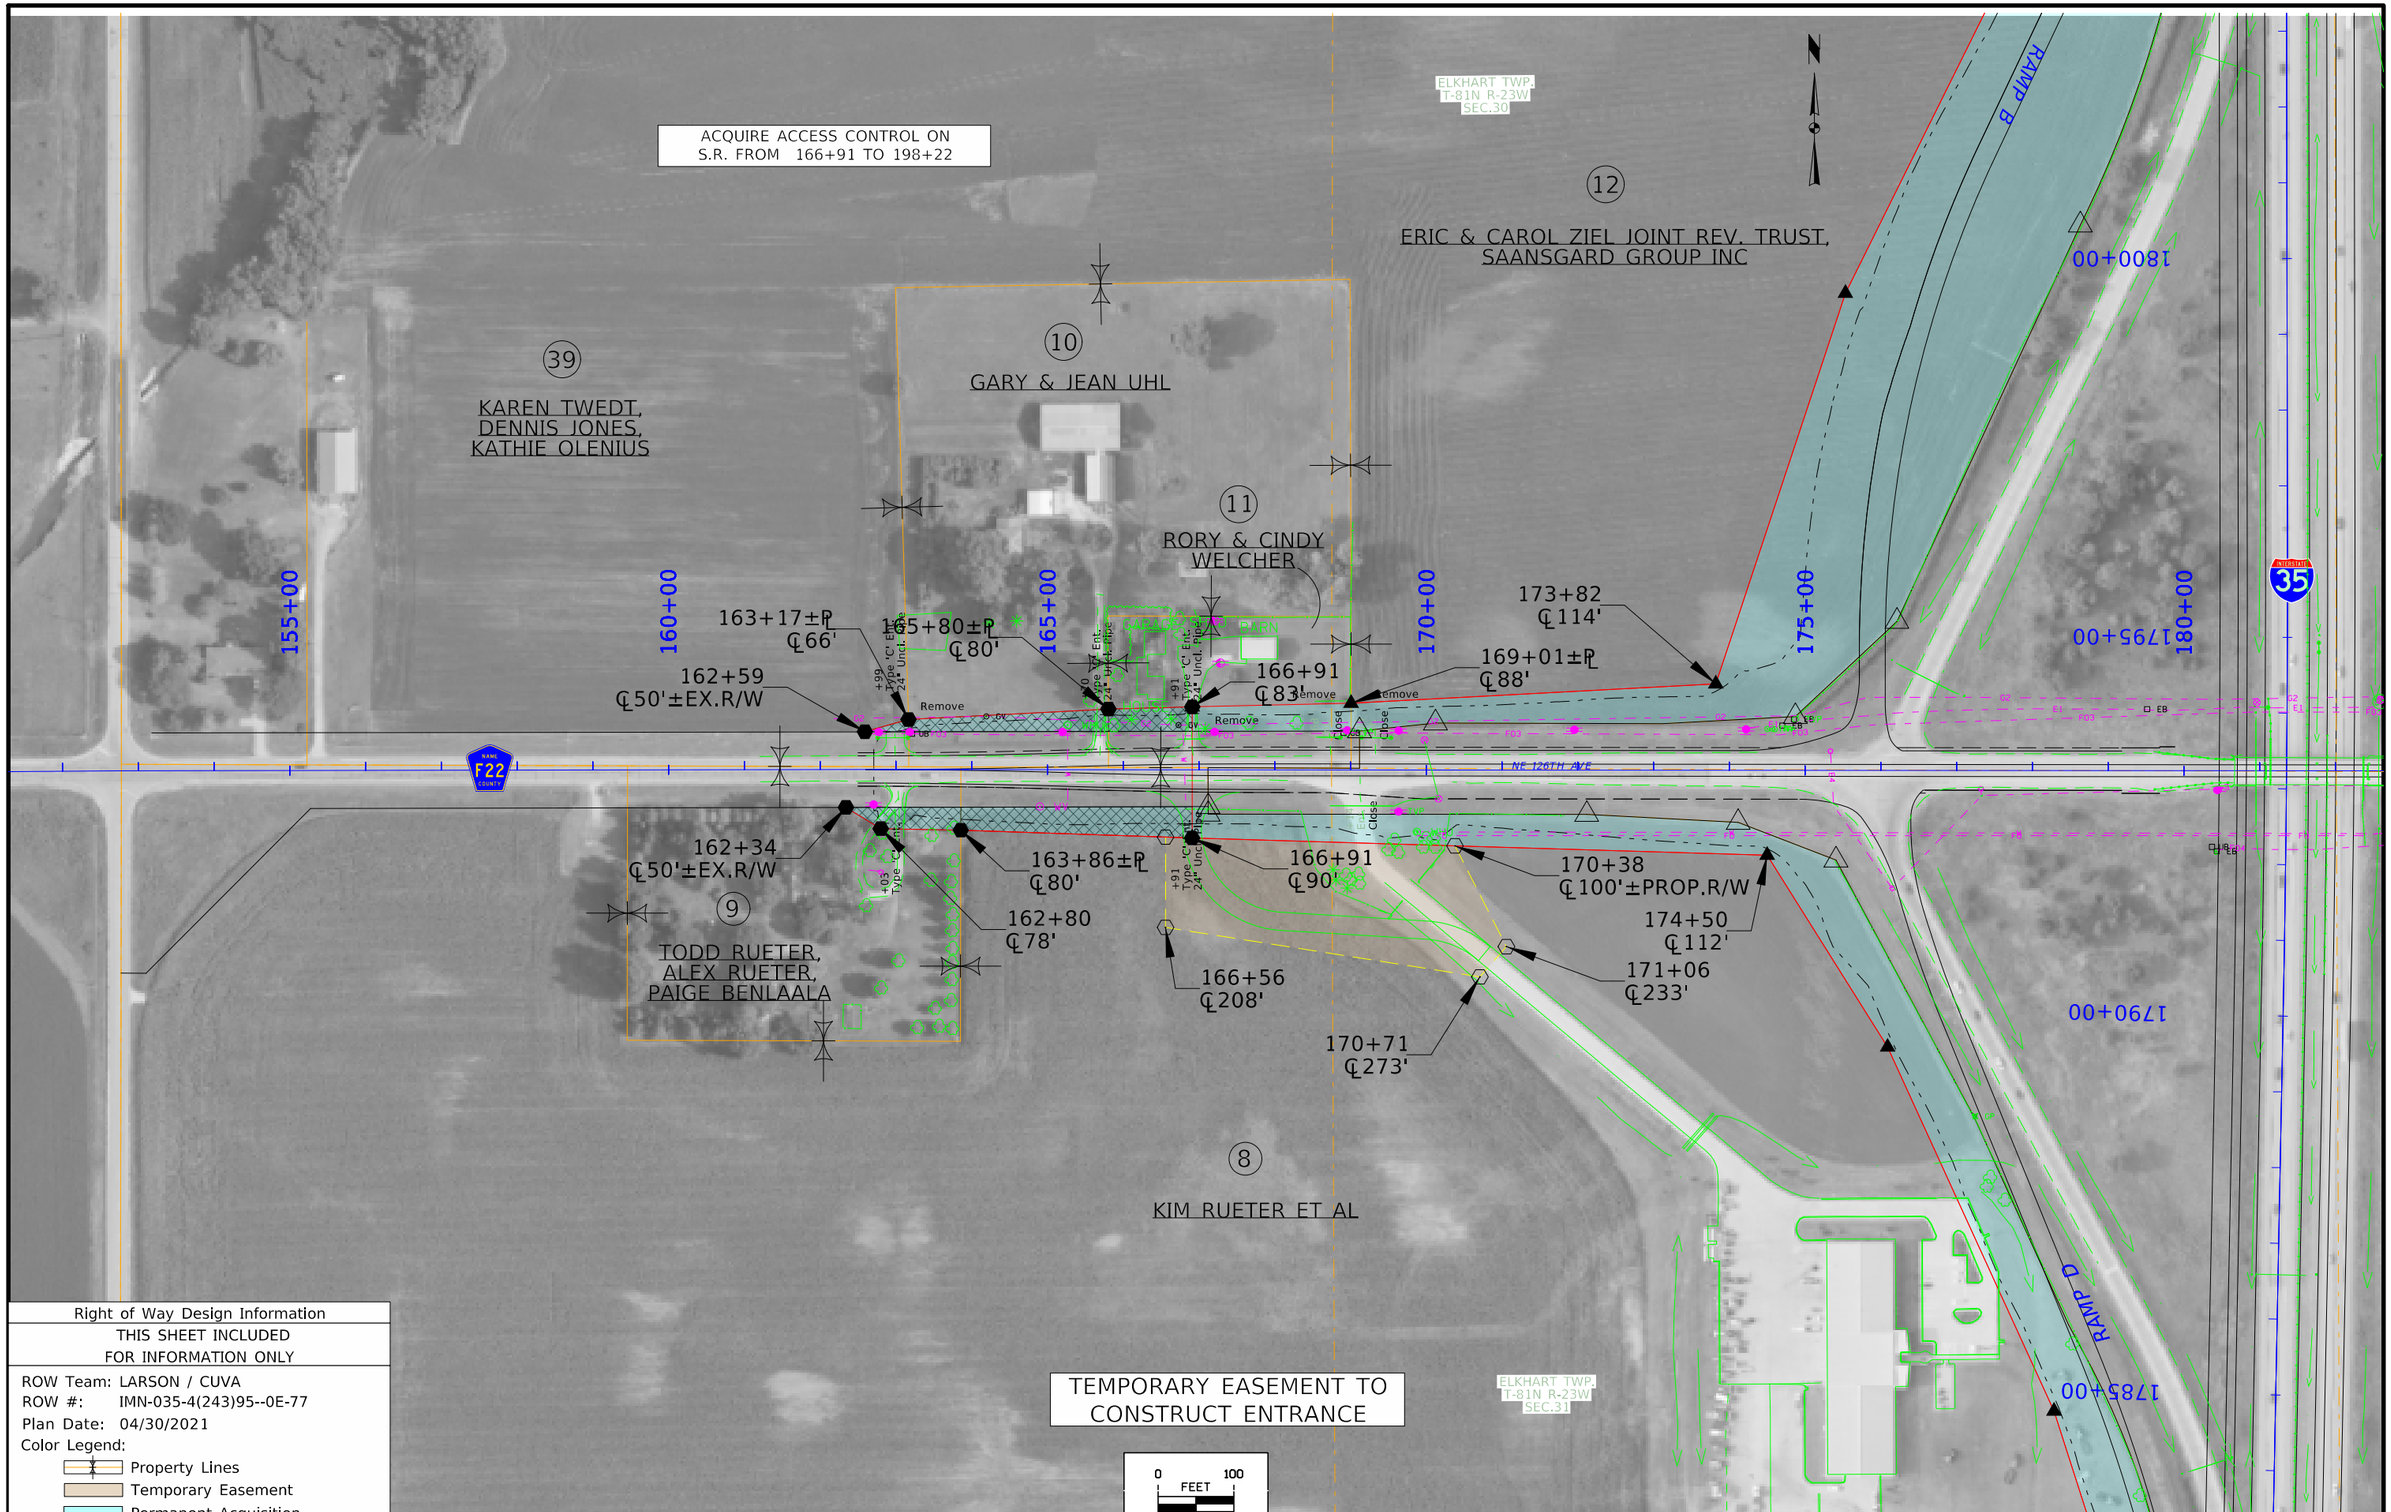

Right of Way Design Information
THIS SHEET INCLUDED
FOR INFORMATION ONLY

ROW Team: LARSON / CUVA
ROW #: IMN-035-4(243)95--0E-77
Plan Date: 04/30/2021
Color Legend:
- Property Lines
- Temporary Easement
- Permanent Acquisition

FILE NO.	ENGLISH	DESIGN TEAM Flattery/Bell	Polk/Story COUNTY	PROJECT NUMBER IMN-035-4(243)95--0E-77	SHEET NUMBER HE.1

7:23:30 AM 5/13/2021 jlarso1 pw:\\ntPwInt1.dot.int.lan:PWMain\Documents\Projects\7703504015\ROW\ROW_77035243_SHT.dgn

© 2021 Microsoft Corporation © 2021 Maxar ©CNES (2021) Distribution Airbus DS

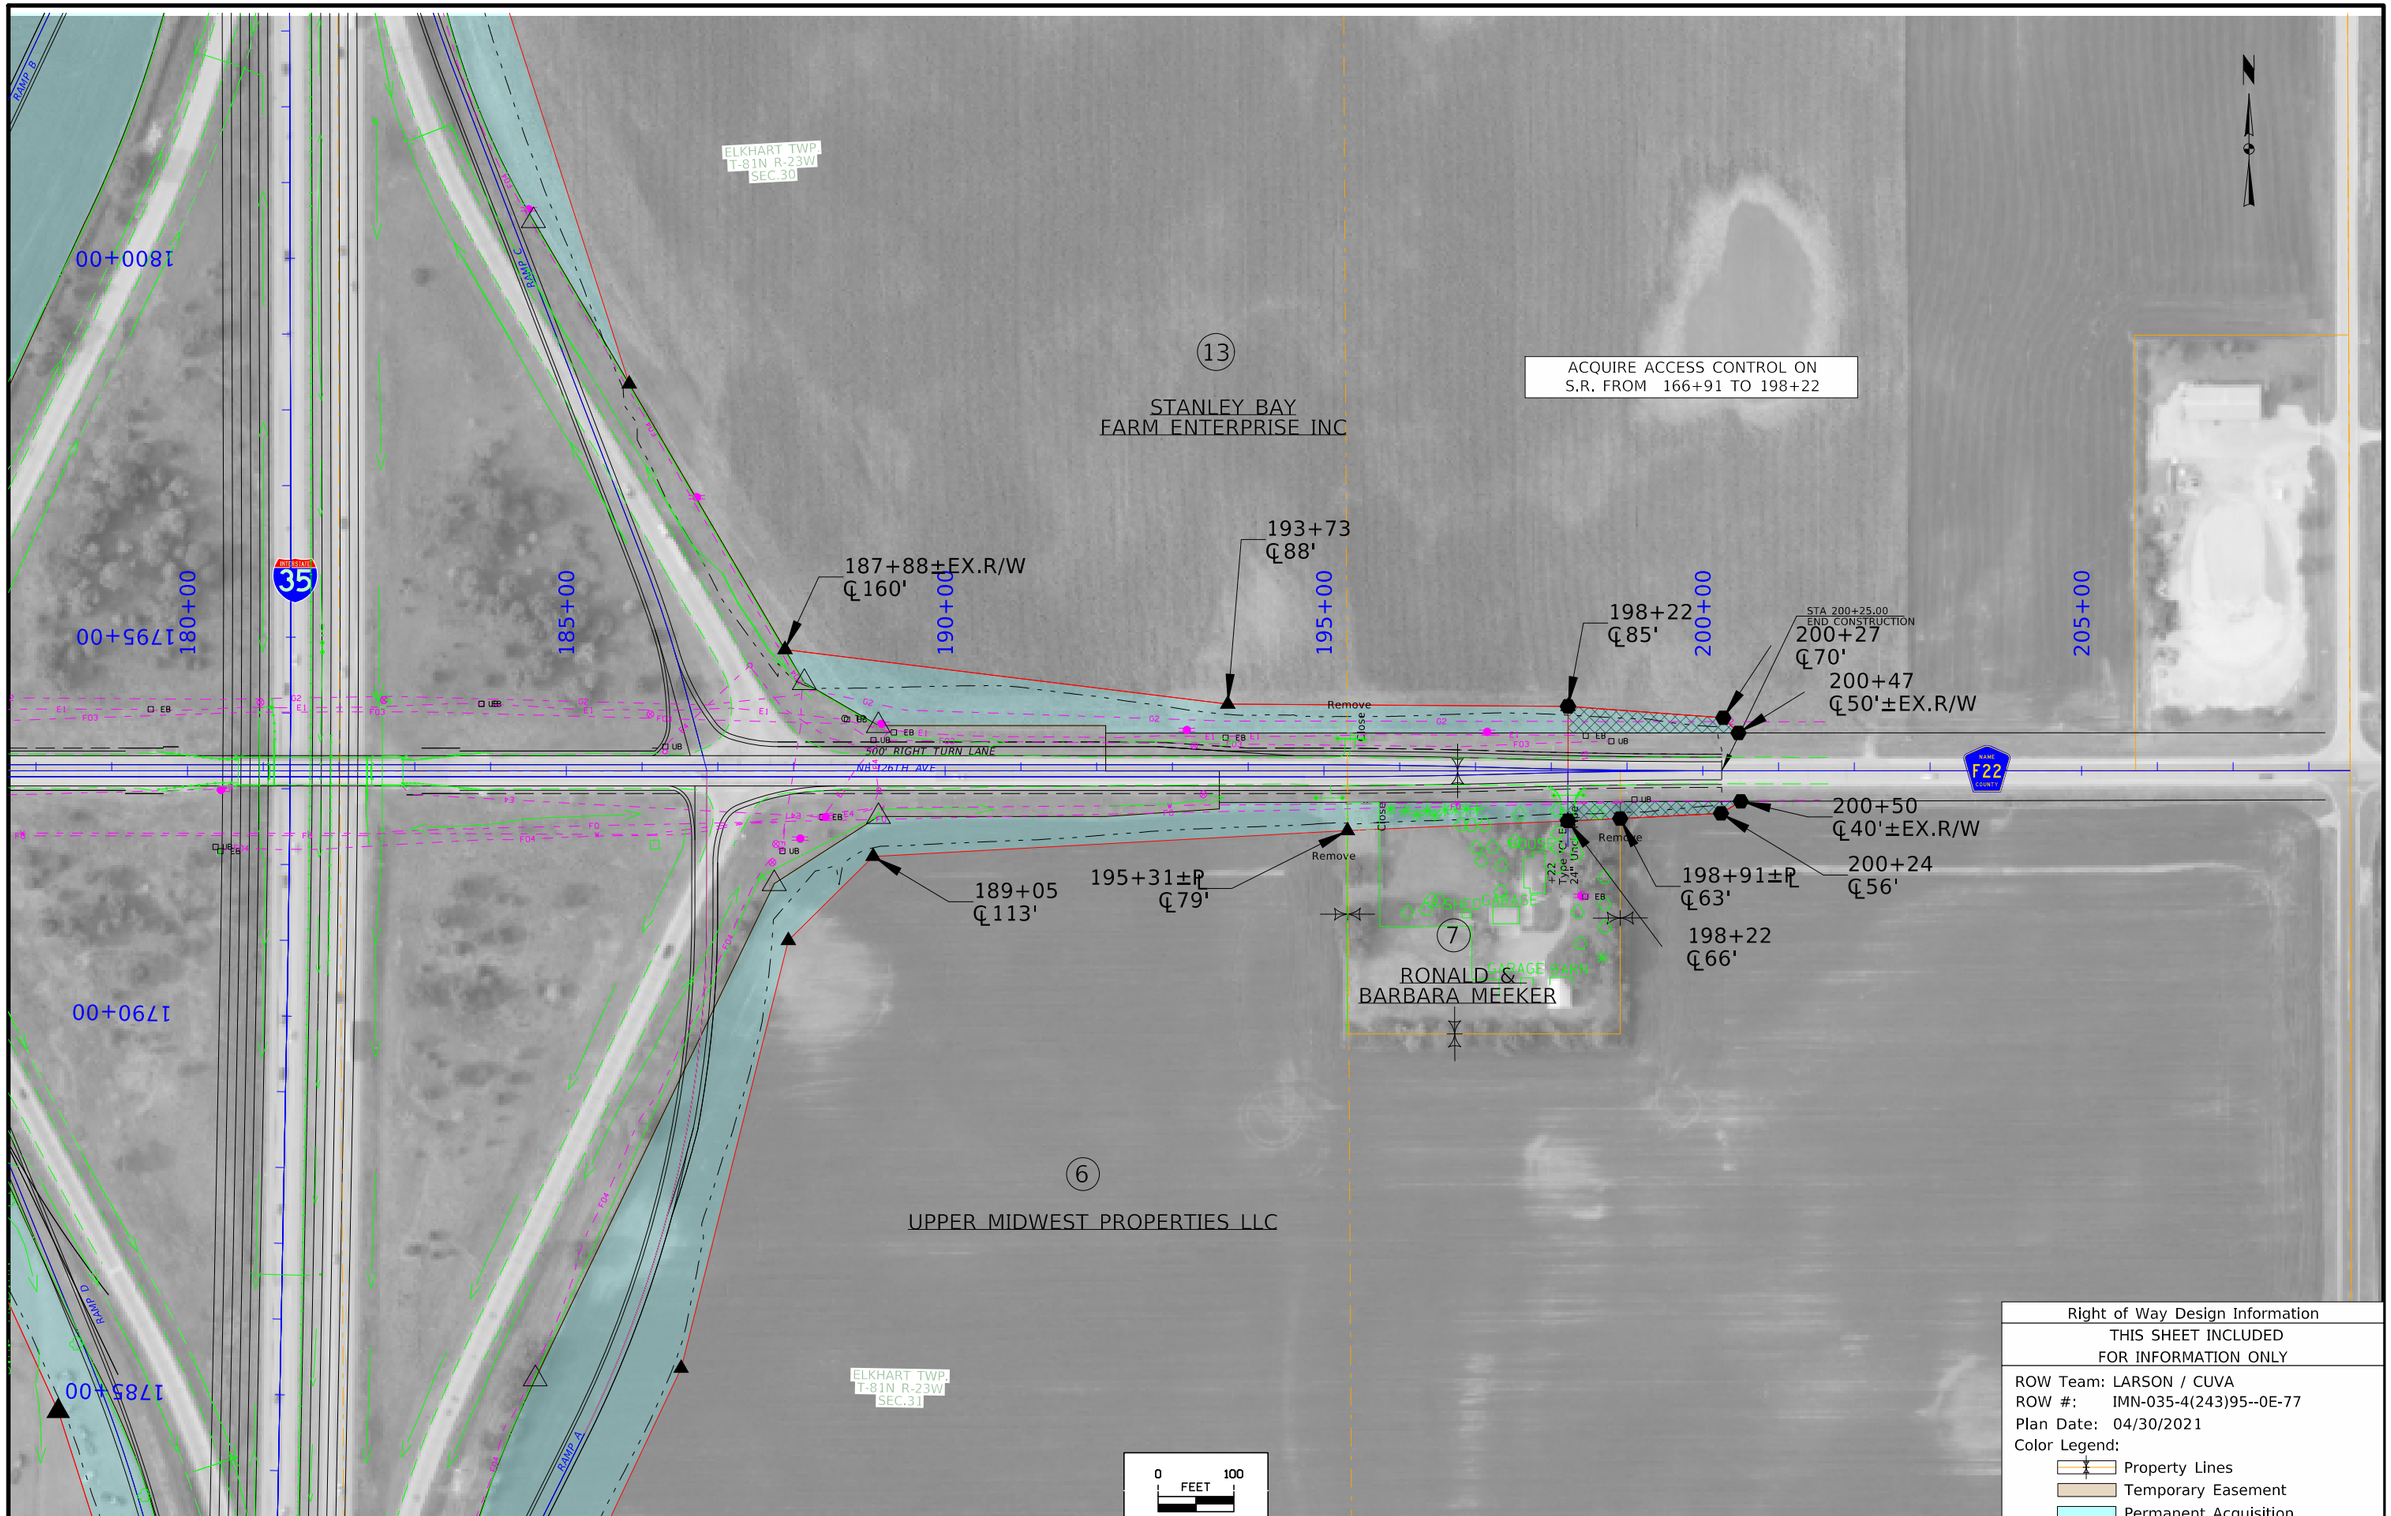

Right of Way Design Information
THIS SHEET INCLUDED
FOR INFORMATION ONLY

ROW Team: LARSON / CUVA
ROW #: IMN-035-4(243)95--0E-77
Plan Date: 04/30/2021
Color Legend:
Property Lines
Temporary Easement
Permanent Acquisition

FILE NO.	ENGLISH	DESIGN TEAM Flattery/Bell	Polk/Story COUNTY	PROJECT NUMBER IMN-035-4(309)95--13-77	SHEET NUMBER HE.2

7:24:17 AM 5/13/2021 jlarso1 pw:\\ntPwInt1.dot.int.lan:PWMain\Documents\Projects\7703504015\ROW\ROW_77035243_SHT.dgn

© 2021 Microsoft Corporation © 2021 Maxar ©CNES (2021) Distribution Airbus DS

ELKHART TWP.
T-81N R-23W
SEC.18

17

DEL & ROBYN STALL

TEMPORARY EASEMENT TO
CONSTRUCT ENTRANCE

375+00
380+00
385+00
390+00
395+00
400+00
1905+00
1900+00
1895+00
1890+00

384+00
℄54'

391+35
℄74'

389+78
℄143'

389+68
℄69.46'

394+33
℄157'

394+35
℄176'

394+90
℄174'

394+90
℄105'±PROP.R/W

396+60
℄130'

394+19
℄145'

394+00
℄91'

383+82
℄33'±EX.R/W

389+44
℄69'±PROP.R/W

24" Conc. C' Ent.
24" Uncl. Pipe

NE 142ND AVE

383+76
℄33'±EX.R/W

388+76
℄65.23'

384+00
℄49'

389+44
℄68'±PROP.R/W

390+00
℄145'

391+33
℄74'

394+27
℄94'

394+80
℄149'

395+58
℄159'

395+70
℄181'

396+18
℄181'

396+13
℄121'±PROP.R/W

HOUSE
GARAGE
BARN
SHED
SHED
HOUSE
GARAGE
BARN
SHED

15

RAY STALL

TEMPORARY EASEMENT TO
CONSTRUCT ENTRANCE

ELKHART TWP.
T-81N R-23W
SEC.19

0 100
FEET

Right of Way Design Information
THIS SHEET INCLUDED FOR INFORMATION ONLY
ROW Team: LARSON / CUVA ROW #: IMN-035-4(243)95--0E-77 Plan Date: 04/30/2021 Color Legend: Property Lines Temporary Easement Permanent Acquisition

FILE NO.	ENGLISH	DESIGN TEAM Flattery/Bell	Polk/Story COUNTY	PROJECT NUMBER IMN-035-4(309)95--13-77	SHEET NUMBER HE.3

7:25:02 AM 5/13/2021 jlarso1 pw:\\ntPwInt1.dot.int.lan:PWMain\Documents\Projects\7703504015\ROW\ROW_77035243_SHT.dgn

© 2021 Microsoft Corporation © 2021 Maxar ©CNES (2021) Distribution Airbus DS

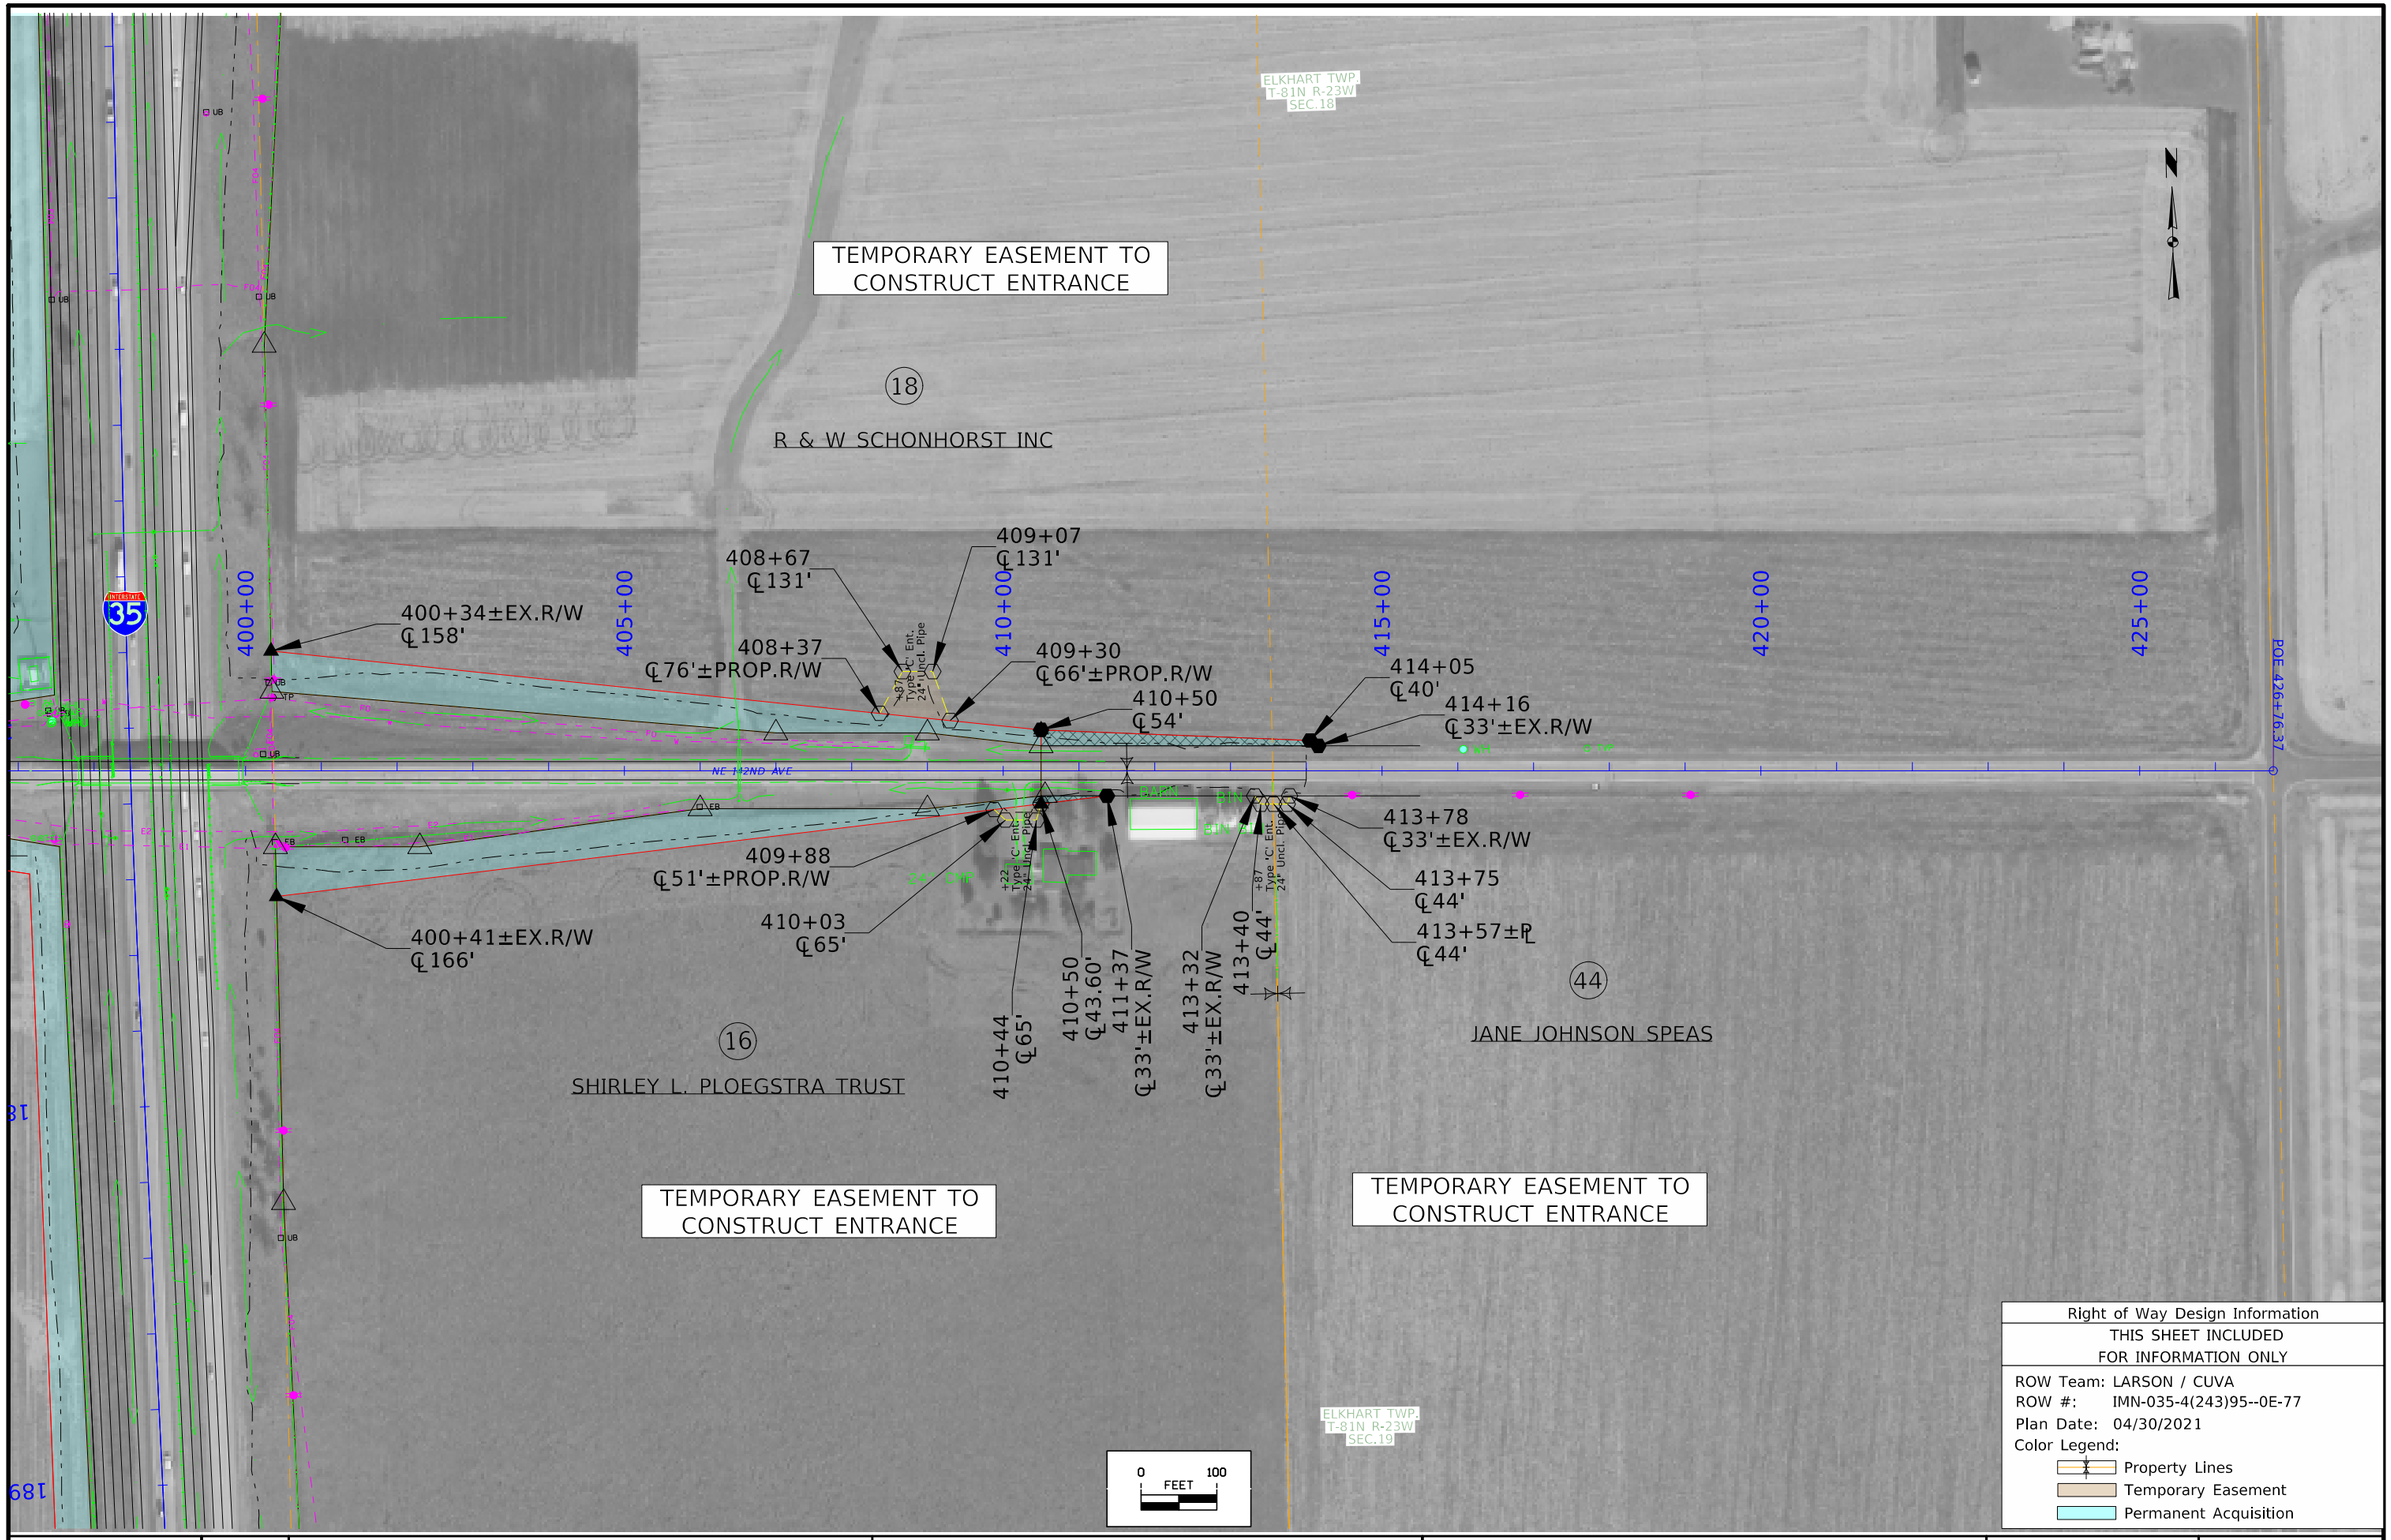

FILE NO.	ENGLISH	DESIGN TEAM Flattery/Bell	Polk/Story COUNTY	PROJECT NUMBER IMN-035-4(243)95--0E-77	SHEET NUMBER HE.4	

7:25:41 AM 5/13/2021 jlarso1 pw:\\ntPwInt1.dot.int.lan:PWMain\Documents\Projects\7703504015\ROW\ROW_77035243_SHT.dgn

© 2021 Microsoft Corporation © 2021 Maxar ©CNES (2021) Distribution Airbus DS

ELKHART TWP.
T-81N R-23W
SEC.6

23

THREE L FARMS LLC

4680+00

4685+00

4690+00

4695+00

4700+00

4705+00

4695+04
℄46'

4696+00
℄54.91'

4694+85
℄33±EX.R/W

NE 158TH AVE

4694+75
℄33'±EX.R/W

4696+00
℄57.80'

4695+00
℄50'

21

N. STEVEN &
JOAN TWEDT

ELKHART TWP.
T-81N R-23W
SEC.7

UB

UB

EB

EB

35

0 100
FEET

Right of Way Design Information
THIS SHEET INCLUDED
FOR INFORMATION ONLY

ROW Team: LARSON / CUVA
ROW #: IMN-035-4(243)95--0E-77
Plan Date: 04/30/2021
Color Legend:
Property Lines
Temporary Easement
Permanent Acquisition

FILE NO.	ENGLISH	DESIGN TEAM Flattery/Bell	POLK/STORY COUNTY	PROJECT NUMBER IMN-035-4(309)95--13-77	SHEET NUMBER HE.5

12:37:03 PM 5/20/2021 jlarso1 pw:\\ntPwInt1.dot.int.lan:PWMain\Documents\Projects\7703504015\ROW\ROW_77035243_SHT.dgn

© 2021 Microsoft Corporation © 2021 Maxar ©CNES (2021) Distribution Airbus DS

ELKHART TWP.
T-81N R-23W
SEC.6

TEMPORARY EASEMENT TO
CONSTRUCT ENTRANCE

24

SHIRLEY N. SNYDER TRUST

4705+00
4710+00
4715+00
4720+00
4725+00
4730+00

4706+11±EX.R/W
℄109'

4713+70
℄52'±PROP.R/W

4713+75
℄85'

4714+22
℄85'

4714+00
℄50'±EX.R/W

4714+30
℄50'±PROP.R/W

4715+50
℄47.92'

4716+88
℄46'

4717+29
℄33'±EX.R/W

+00 Type 'C' Ent. 24" Und. Pipe

UB

NE 158TH AVE

POE 4733+16.83 ℄

EB

4712+43
℄61'±PROP.R/W

4706+24±EX.R/W
℄106'

4712+54
℄110'

4713+04
℄110'

+80 Type 'C' Ent. 24" Und. Pipe

4713+23
℄56'±PROP.R/W

4714+00
℄50'±EX.R/W

4714+21±R
4715+50
℄47.63'EX.R/W COR.

4715+69
℄44'±PROP.R/W

+00 Type 'C' Ent. 24" Und. Pipe

4715+79
℄81'

4716+25
℄81'

4716+34
℄42'±PROP.R/W

4716+88
℄41'

4717+29
℄33'±EX.R/W

22

DAVID & MARYANN
POLSON

TEMPORARY EASEMENT TO
CONSTRUCT ENTRANCE

23

THREE L FARMS LLC

TEMPORARY EASEMENT TO
CONSTRUCT ENTRANCE

ELKHART TWP.
T-81N R-23W
SEC.7

0 100
FEET

Right of Way Design Information
THIS SHEET INCLUDED
FOR INFORMATION ONLY

ROW Team: LARSON / CUVA
ROW #: IMN-035-4(243)95--0E-77
Plan Date: 04/30/2021
Color Legend:
Property Lines
Temporary Easement
Permanent Acquisition

FILE NO.	ENGLISH	DESIGN TEAM Flattery/Bell	POLK/STORY COUNTY	PROJECT NUMBER IMN-035-4(309)95--13-77	SHEET NUMBER HE.6	

1:44:28 PM 5/20/2021 jlarso1 pw:\\ntPwInt1.dot.int.lan:PWMain\Documents\Projects\7703504015\ROW\ROW_77035243_SHT.dgn

© 2021 Microsoft Corporation © 2021 Maxar ©CNES (2021) Distribution Airbus DS

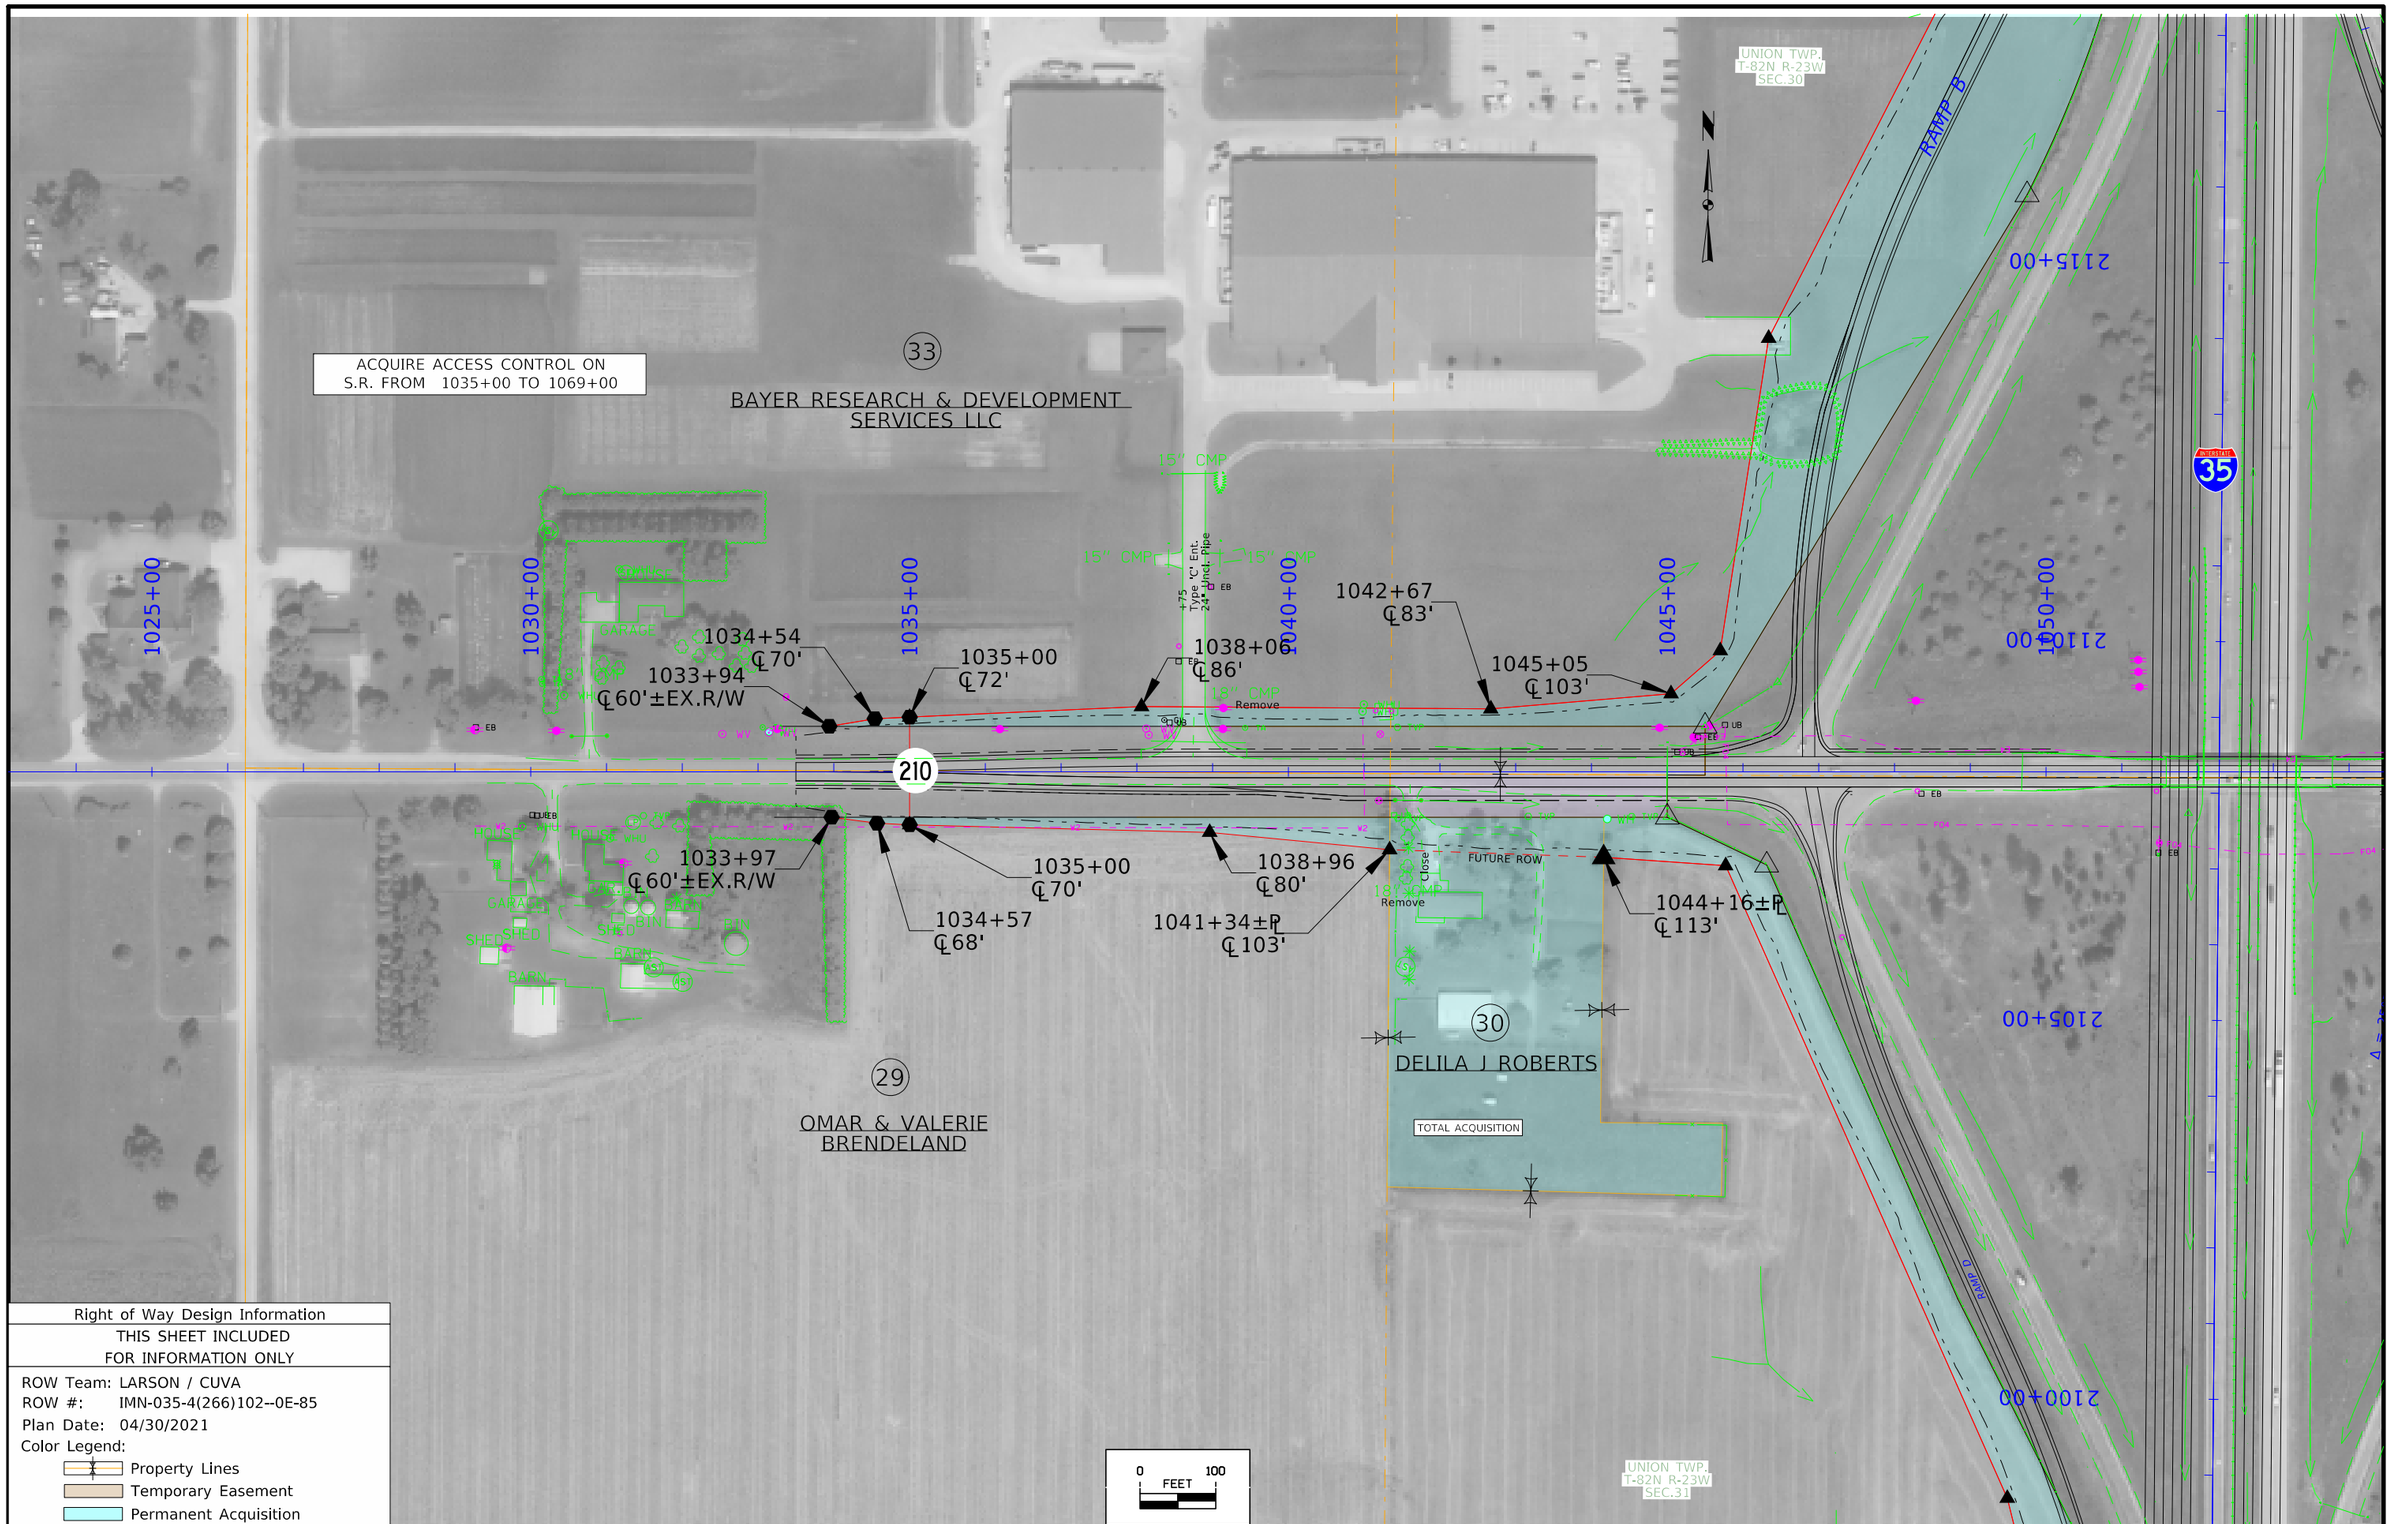

Right of Way Design Information
THIS SHEET INCLUDED
FOR INFORMATION ONLY

ROW Team: LARSON / CUVA
ROW #: IMN-035-4(266)102--0E-85
Plan Date: 04/30/2021
Color Legend:
Property Lines
Temporary Easement
Permanent Acquisition

FILE NO.	ENGLISH	DESIGN TEAM Flattery/Bell	POLK/STORY COUNTY	PROJECT NUMBER IMN-035-4(309)95--13-77	SHEET NUMBER HE.7

7:28:03 AM 5/13/2021 jlarso1 pw:\\ntPwInt1.dot.int.lan:PWMain\Documents\Projects\7703504015\ROW\ROW_77035243_SHT.dgn

© 2021 Microsoft Corporation © 2021 Maxar ©CNES (2021) Distribution Airbus DS

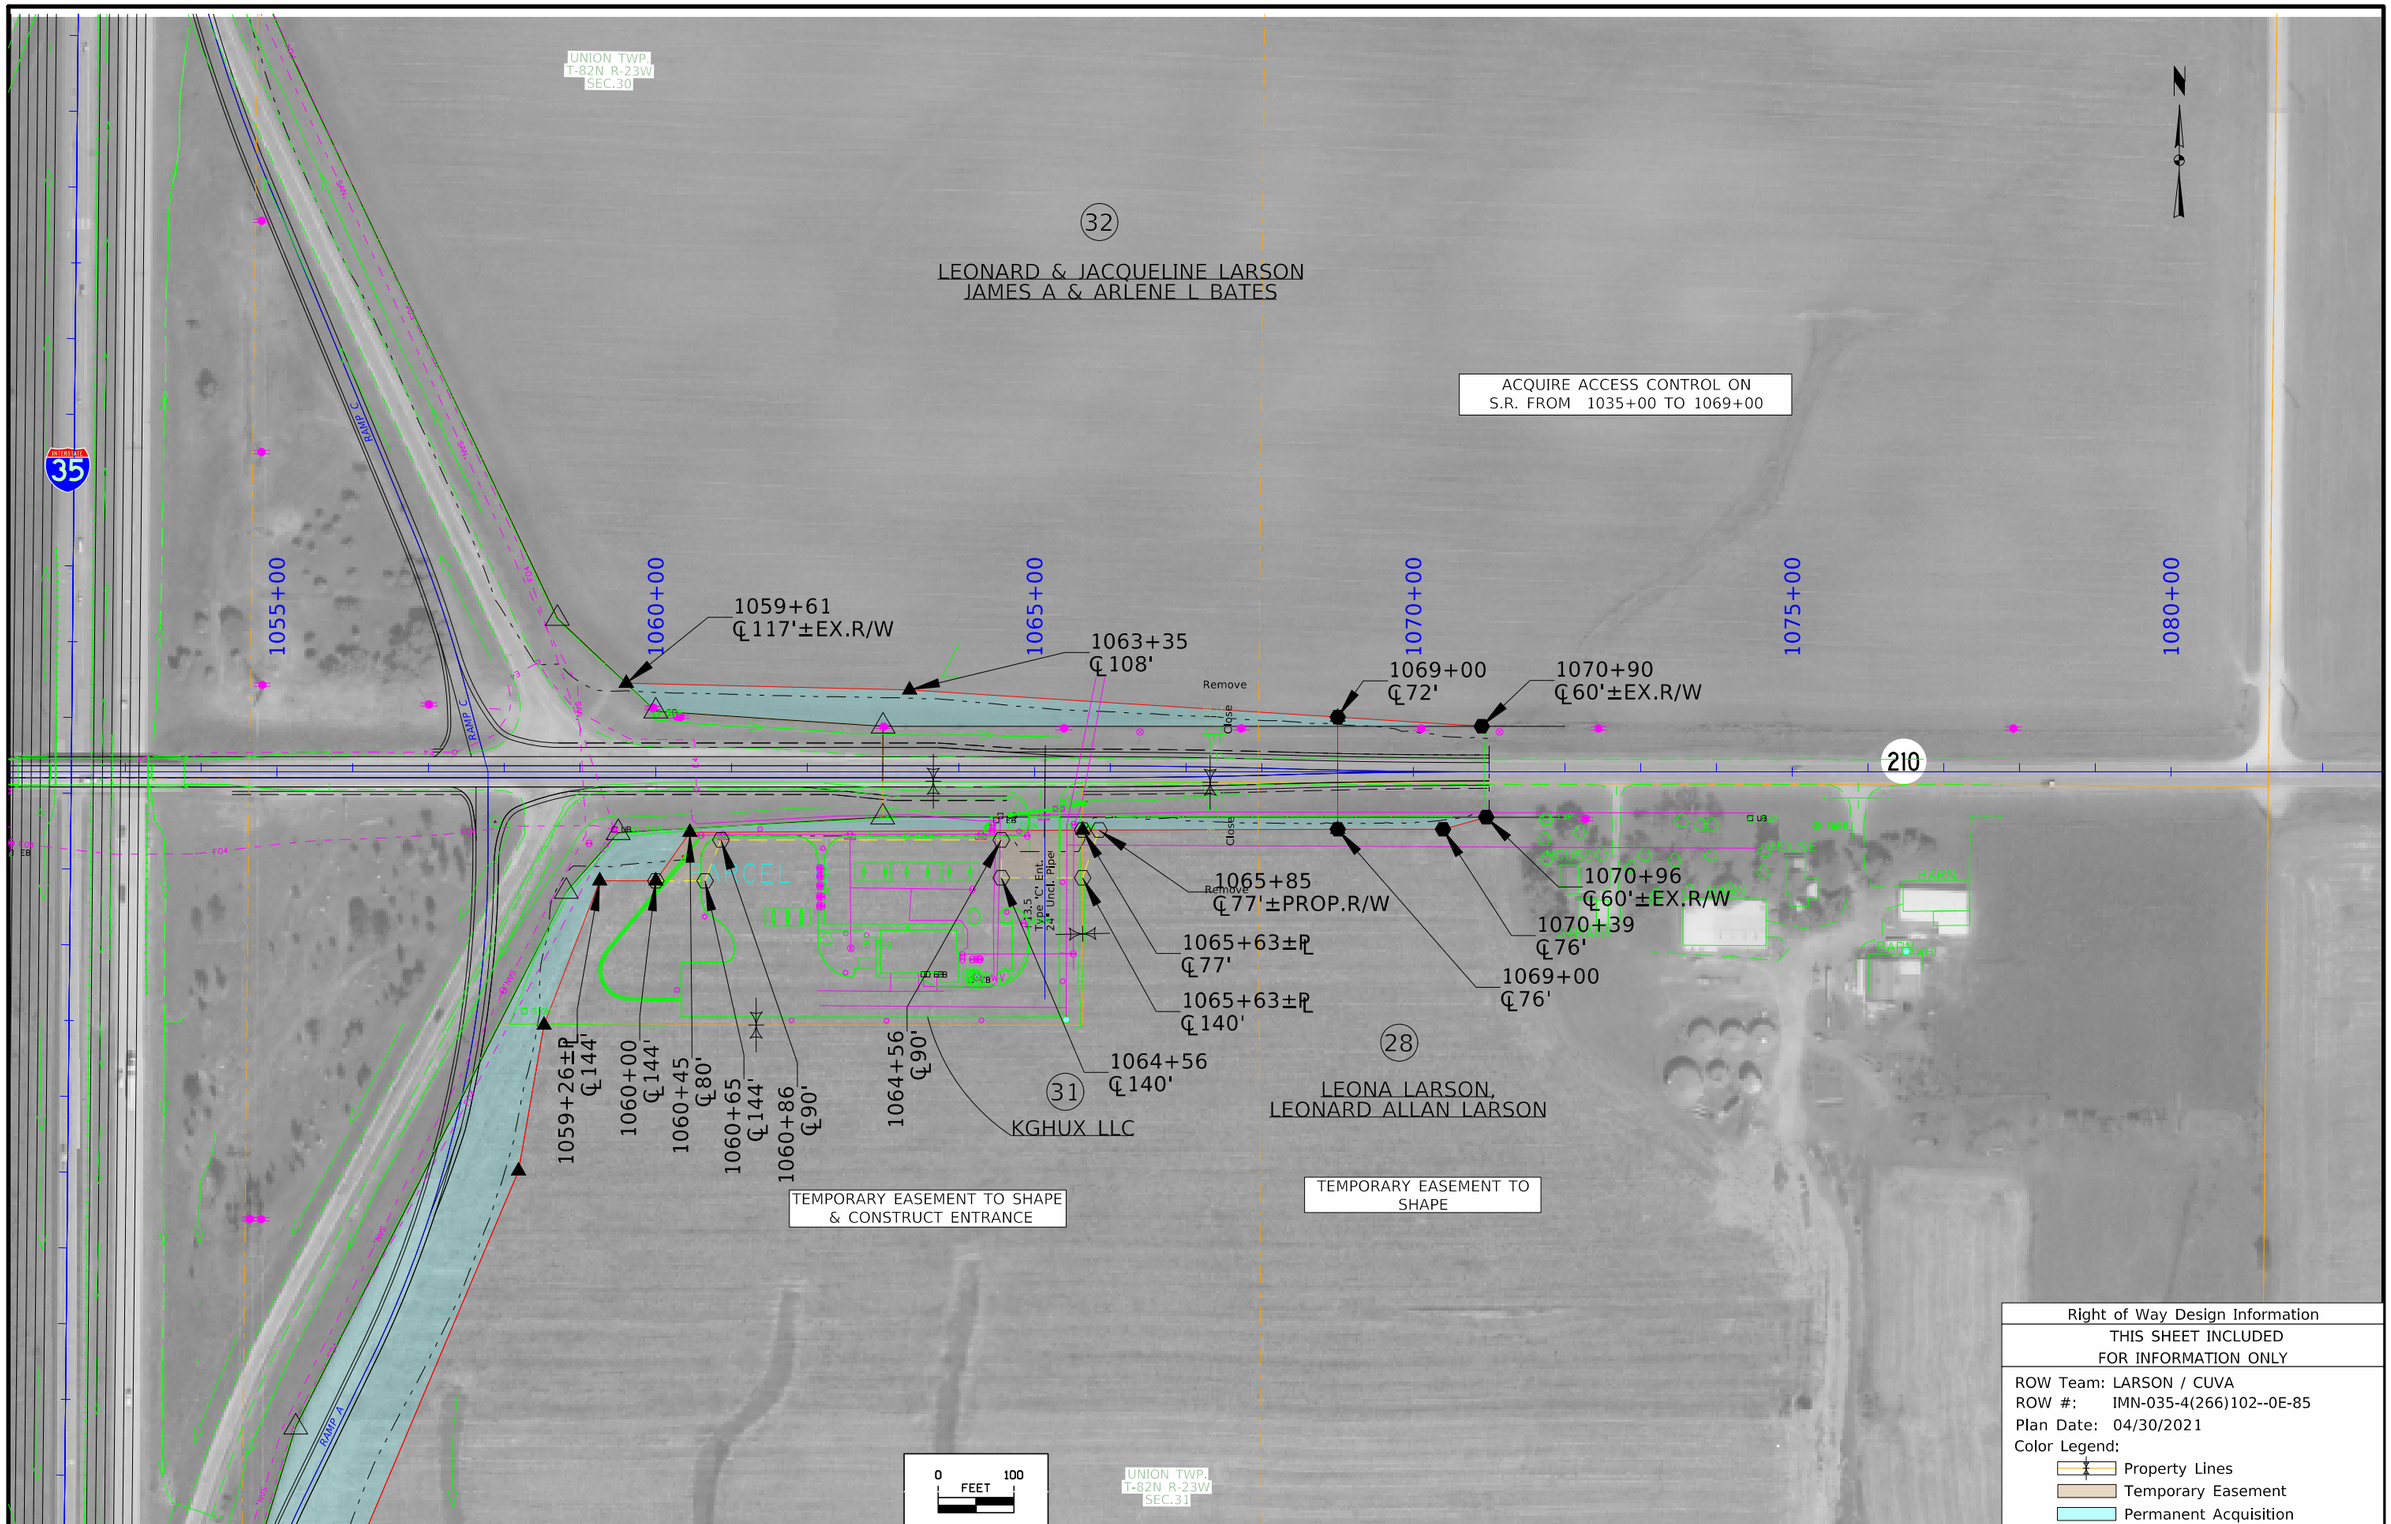

FILE NO.	ENGLISH	DESIGN TEAM Flattery/Bell	POLK/STORY COUNTY	PROJECT NUMBER IMN-035-4(309)95--13-77	SHEET NUMBER HE.8

7:28:50 AM 5/13/2021 jlarso1 pw:\\ntPwInt1.dot.int.lan:PWMain\Documents\Projects\7703504015\ROW\ROW_77035243_SHT.dgn

© 2021 Microsoft Corporation © 2021 Maxar ©CNES (2021) Distribution Airbus DS

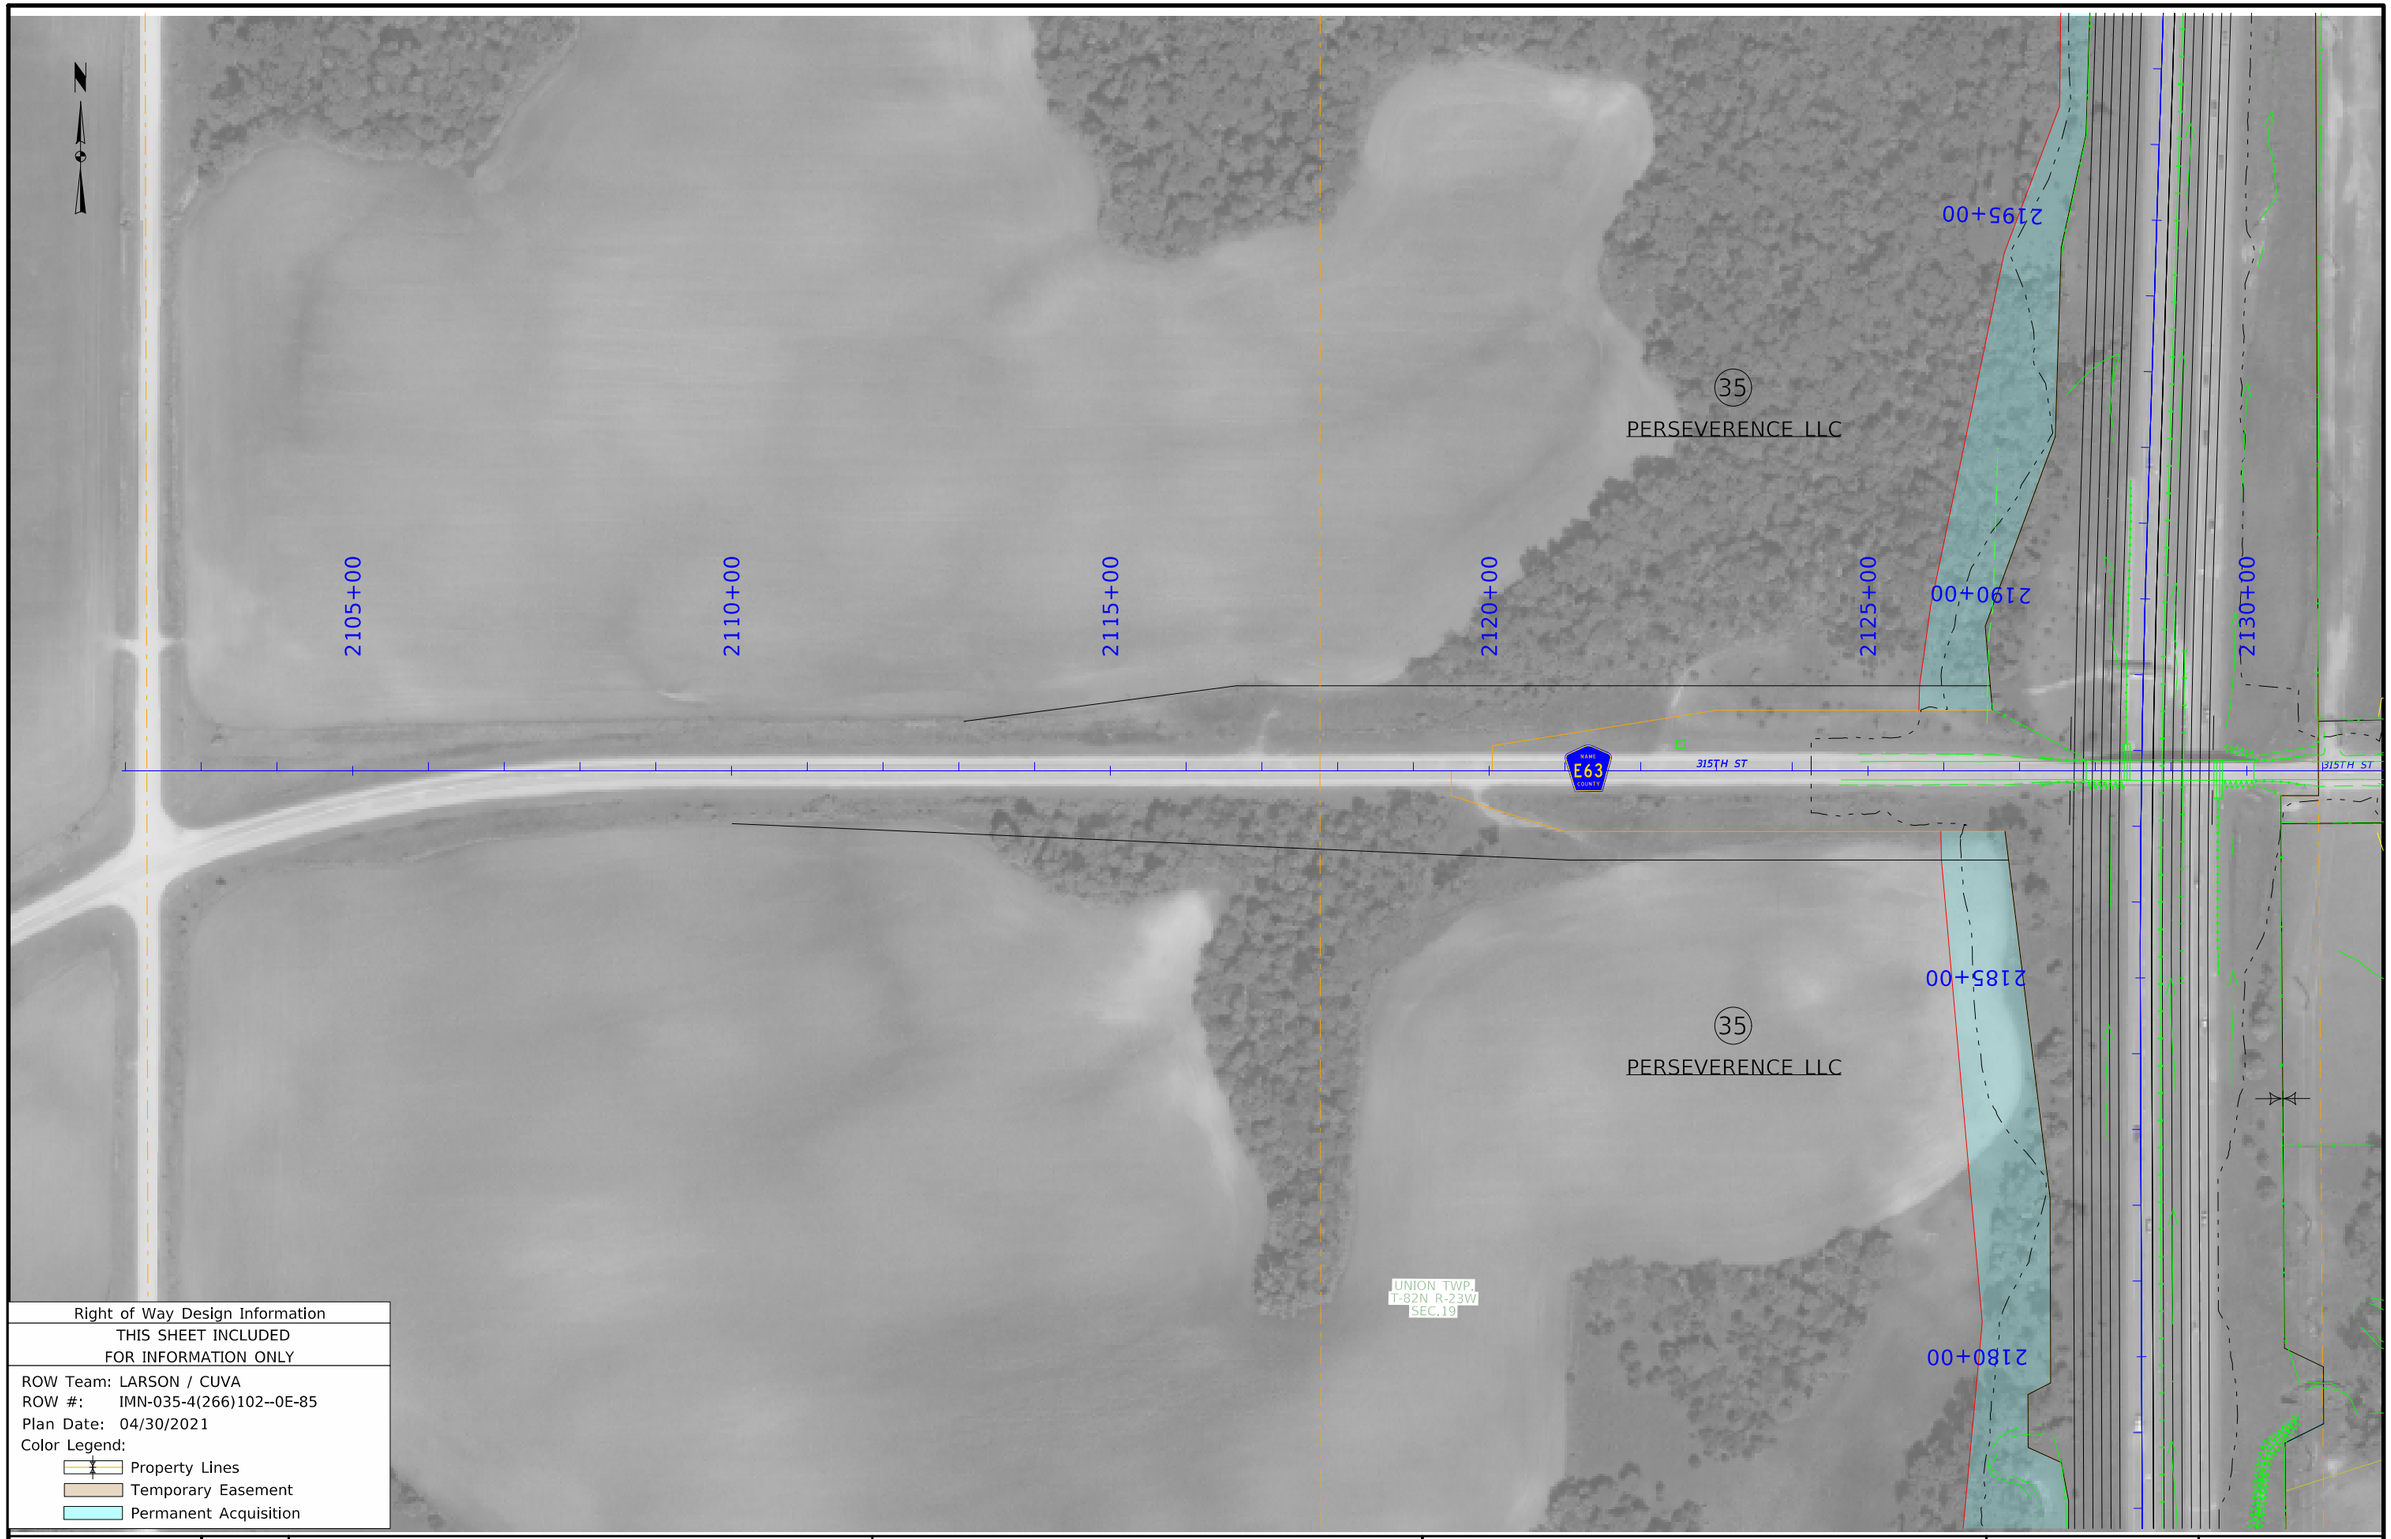

Right of Way Design Information
THIS SHEET INCLUDED FOR INFORMATION ONLY
ROW Team: LARSON / CUVA ROW #: IMN-035-4(266)102--0E-85 Plan Date: 04/30/2021 Color Legend: Property Lines Temporary Easement Permanent Acquisition

FILE NO.	ENGLISH	DESIGN TEAM Flattery/Bell	POLK/STORY COUNTY	PROJECT NUMBER IMN-035-4(309)95--13-77	SHEET NUMBER HE.9	

7:29:32 AM 5/13/2021 jlarso1 pw:\\ntPwInt1.dot.int.lan:PWMain\Documents\Projects\7703504015\ROW\ROW_77035243_SHT.dgn

© 2021 Microsoft Corporation © 2021 Maxar ©CNES (2021) Distribution Airbus DS

TEMPORARY EASEMENT TO CONSTRUCT ENTRANCE

42

CITY OF HUXLEY

2130+00

2131+73
℄67'±EX.R/W

2131+78
℄96'

2132+18
℄96'

2132+35
℄69'±EX.R/W

Type 'C' Entr. 24" Uncl. Pipe

2135+00

2140+00

2145+00

2150+00

2155+00

315TH ST

E63

2134+82
℄67'±EX.R/W

2134+69
℄87'

2134+31
℄87'

2132+33
℄69'±EX.R/W

2132+21
℄105'

2131+80
℄105'

2131+68
℄69'±EX.R/W

+00 Type 'C' Entr. 24" Uncl. Pipe

+50 Type 'C' Entr. 24" Uncl. Pipe

2134+21
℄67'±EX.R/W

LOT 2

LOT 3

LOT 4

LOT 5

STONEY BROOKE ESTATES

41

JASON & TISHA MURPHY

TEMPORARY EASEMENT TO CONSTRUCT ENTRANCE

0 100
FEET

Right of Way Design Information
THIS SHEET INCLUDED
FOR INFORMATION ONLY

ROW Team: LARSON / CUVA
ROW #: IMN-035-4(266)102--0E-85
Plan Date: 04/30/2021
Color Legend:
Property Lines
Temporary Easement
Permanent Acquisition

FILE NO.	ENGLISH	DESIGN TEAM Flattery/Bell	POLK/STORY COUNTY	PROJECT NUMBER IMN-035-4(309)95--13-77	SHEET NUMBER HE.10	

7:30:13 AM 5/13/2021 jlarso1 pw:\\ntPwInt1.dot.int.lan:PWMain\Documents\Projects\7703504015\ROW\ROW_77035243_SHT.dgn

© 2021 Microsoft Corporation © 2021 Maxar ©CNES (2021) Distribution Airbus DS

108-23A
08-01-08

TRAFFIC CONTROL PLAN

111-01
04-17-12

COORDINATED OPERATIONS

Other work in progress during the same period of time will include the construction of the projects listed. Coordinate operations with those of other contractors working within the same area.

Project	Type of Work

108-23B
10-17-17

* This is to only be used in conjunction with Tabulation 108-23A
Shaded area indicates times that lane closures are not allowed

TRAFFIC CONTROL CLOSURE TABLE(S)

	AM																								Noon	PM																							
	12:00	12:30	1:00	1:30	2:00	2:30	3:00	3:30	4:00	4:30	5:00	5:30	6:00	6:30	7:00	7:30	8:00	8:30	9:00	9:30	10:00	10:30	11:00	11:30	12:00	12:30	1:00	1:30	2:00	2:30	3:00	3:30	4:00	4:30	5:00	5:30	6:00	6:30	7:00	7:30	8:00	8:30	9:00	9:30	10:00	10:30	11:00	11:30
SUN	
MON	
TUE	
WED	
THU	
FRI	
SAT	

108-25
10-21-14

511 TRAVEL RESTRICTIONS

Route	Direction	County	Location Description	Feature Crossed	Object Type	Maint. Bridge No., Structure ID, or FHWA No.	Type of Restriction	Existing Measurement	Construction Measurement	Construction Measurement as Signed	Projected As Built Measurement	Remarks

D5 Submittal

STAGING NOTES

STAGE 1A:
TRAFFIC:
NB & SB I-35: Traffic in normal lanes. Night shoulder/lane closures.

Sideroad will closed at the Elkhart interchange with traffic being detoured to the 210 interchange or 36th street interchange.

CONSTRUCTION:
Remove Bridges at Elkhart and 158th interchanges.

STAGE 1B:
TRAFFIC:
NB & SB I-35: Traffic in normal lanes. Night shoulder/lane closures.

Sideroad will closed at the Elkhart interchange with traffic being detoured to the 210 interchange or 36th street interchange.

CONSTRUCTION:
Build Temporary Runarounds from Sta. 1778+50.14 to Sta. 1805+26.25 and Sta. 1993+22.53 to Sta. 2018+15.56.

STAGE 2A:
TRAFFIC:
NB I-35: Traffic in normal lanes.
SB I-35: Traffic will reroute on runaround from Sta. 1778+50.14 to Sta. 1805+26.25 and Sta. 1993+22.53 to Sta. 2018+15.56.

CONSTRUCTION:
Remove old SB I-35 lanes from Sta. 1778+50.14 to Sta. 1805+26.25 and Sta. 1993+22.53 to Sta. 2018+15.56.
Build piers and bridges at the Elkhart and 158th interchanges.
Rebuild Elkhart Interchange. Tie into new SB lanes at Sta. 1779+00.00 and Sta. 1815+00.00. Tie into exiting NB lanes at Sta. 1769+79.47 and Sta. 1809+50.00.

STAGE 2B:
TRAFFIC:
NB I-35: Traffic in normal lanes.
SB I-35: Traffic will reroute on runaround from Sta. 1778+50.14 to Sta. 1805+26.25 and Sta. 1993+22.53 to Sta. 2018+15.56.

CONSTRUCTION:
Grade new SB I-35 lanes and outside shoulder from Sta. 1778+50.14 to Sta. 1805+26.25 and Sta. 1993+22.53 to Sta. 2018+15.56.
Rebuild Elkhart Interchange. Tie into new SB lanes at Sta. 1779+00.00 and Sta. 1815+00.00. Tie into exiting NB lanes at Sta. 1769+79.47 and Sta. 1809+50.00.

STAGE 3:
TRAFFIC:
NB I-35: Traffic in normal lanes.
SB I-35: Traffic will reroute on runaround from Sta. 1778+50.14 to Sta. 1805+26.25 and Sta. 1993+22.53 to Sta. 2018+15.56.

CONSTRUCTION:
NB I-35: Traffic in normal lanes.
SB I-35: Traffic will reroute on runaround from Sta. 1778+50.14 to Sta. 1805+26.25 and Sta. 1993+22.53 to Sta. 2018+15.56.

CONSTRUCTION:
Grade new SB I-35 lanes and outside shoulder through overhead crossing station ranges
Pave new SB I-35 lanes and outside shoulder from Sta. 1793+23.79 to Sta. 1899+42.22.

STAGE 4A:
TRAFFIC:
NB I-35: Traffic in normal lanes.
SB I-35: Traffic will continue on runaround from Sta. 1778+50.14 to Sta. 1805+26.25 and Sta. 1993+22.53 to Sta. 2018+15.56.

CONSTRUCTION:
Finish Left shoulder expansion in the SB lanes.
Remove Bridges at 142nd and 210th interchanges.

STAGE 4B:
TRAFFIC:
NB I-35: Traffic in normal lanes.
SB I-35: Traffic will continue on runaround from Sta. 1778+50.14 to Sta. 1805+26.25 and Sta. 1993+22.53 to Sta. 2018+15.56.

CONSTRUCTION:
Build Temporary Runarounds from Sta. 1886+92.91 to 1911+88.06 and Sta. 2095+69.21 to 2120+11.93.

STAGE 5:
TRAFFIC:
NB I-35: Traffic in normal lanes.
SB I-35: Traffic will reroute onto runaround from Sta. 1886+92.91 to 1911+88.06 and Sta. 2095+69.21 to 2120+11.93.

CONSTRUCTION:
Build piers and bridges at the 142nd and 210th interchanges.
Remove old SB I-35 lanes from Sta. 1886+92.91 to 1911+88.06 and Sta. 2095+69.21 to 2120+11.93.
Grade and Pave new SB I-35 lanes and outside shoulder from Sta. 1886+92.91 to 2255+00.00.
Rebuild 210 Interchange. Tie SB Ramp to New SB Lanes at Sta. 2092+00.00 and 2130+70.53.
   Tie NB Ramp into Existing Lanes at Sta. 2085+79.47 and Sta. 2124+00.00.

STAGE 6A:
TRAFFIC:
NB I-35: Traffic in normal lanes.
SB I-35: Tansition onto New SB lanes. SB Traffic to stay on far right, two lanes for Head to
   Head traffic from Sta. 1776+76.36 to Sta. 1809+70.24, Sta. 1882+97.78 to Sta. 1915+91.66, Sta. 1989+25.36 to Sta. 2022+19.24,
   and Sta. 2091+81.91 to Sta. 2121+58.86.

CONSTRUCTION:
Build temporary median crossovers for NB traffic to crossover onto New SB lanes at Sta. 1779+95.60 to Sta. 1806+47.96,

108-26A
08-01-08

STAGING NOTES

   Sta. 1886+13.70 to Sta. 1912+17.51, Sta. 1992+41.51 to Sta. 2019+03.09, and Sta. 2094+98.30 to Sta. 2121+58.86.
Build temporary NB exit and on ramp crossovers at Sta. 1768+30.00 to Sta. 1778+68.14, Sta. 1801+90.35 to Sta. 1829+23.07,
   Sta. 2084+30.00 to Sta. 2092+98.20, and Sta. 2117+89.85 to Sta. 2124+74.29.

STAGE 6B:
TRAFFIC:
NB I-35: Use median crossovers at Sta. 1779+95.60 to Sta. 1806+47.96, Sta. 1886+13.70 to Sta. 1912+17.51,
   Sta. 1992+41.51 to Sta. 2019+03.09, and Sta. 2094+98.30 to Sta. 2121+58.86 to maintain two lane, head to head traffic.
SB I-35: Tansition onto New SB lanes. SB Traffic to stay on far right, two lanes from Sta. 1776+76.36 to Sta. 1809+70.24,
   Sta. 1882+97.78 to Sta. 1915+91.66, Sta. 1989+25.36 to Sta. 2022+19.24, and Sta. 2091+81.91 to Sta. 2121+58.86.

CONSTRUCTION:
Grade and Pave NB lanes from Sta. 1723+38.91 to Sta. 2255+00.00.
Build temporary NB exit and on ramp crossovers at Sta. 1768+30.00 to Sta. 1778+68.14, Sta. 1801+90.35 to Sta. 1829+23.07,
   Sta. 2084+30.00 to Sta. 2092+98.20, and Sta. 2117+89.85 to Sta. 2141+10.41.

STAGE 7:
TRAFFIC:
NB I-35: Use median crossovers at Sta. 1779+95.60 to Sta. 1806+47.96, Sta. 1886+13.70 to Sta. 1912+17.51,
   Sta. 1992+41.51 to Sta. 2019+03.09, and Sta. 2094+98.30 to Sta. 2121+58.86 to maintain two lane, head to head traffic.
SB I-35: SB Traffic to stay on far right, two lanes at Sta. 1776+76.36 to Sta. 1809+70.24, Sta. 1882+97.78 to Sta. 1915+91.66,
   Sta. 1989+25.36 to Sta. 2022+19.24, and Sta. 2091+81.91 to Sta. 2121+58.86.

CONSTRUCTION:
Remove temporary exit and on ramp crossovers at Sta. 1768+30.00 to Sta. 1778+68.14, Sta. 1801+90.35 to Sta. 1829+23.07,
   Sta. 2084+30.00 to Sta. 2092+98.20, and Sta. 2117+89.85 to Sta. 2141+10.41.
Grade and Pave NB lanes from Sta. 1723+38.91 to Sta. 2255+00.00.

D5 Submittal

STAGE 1 - Grade and Pave (SB) - Year 1

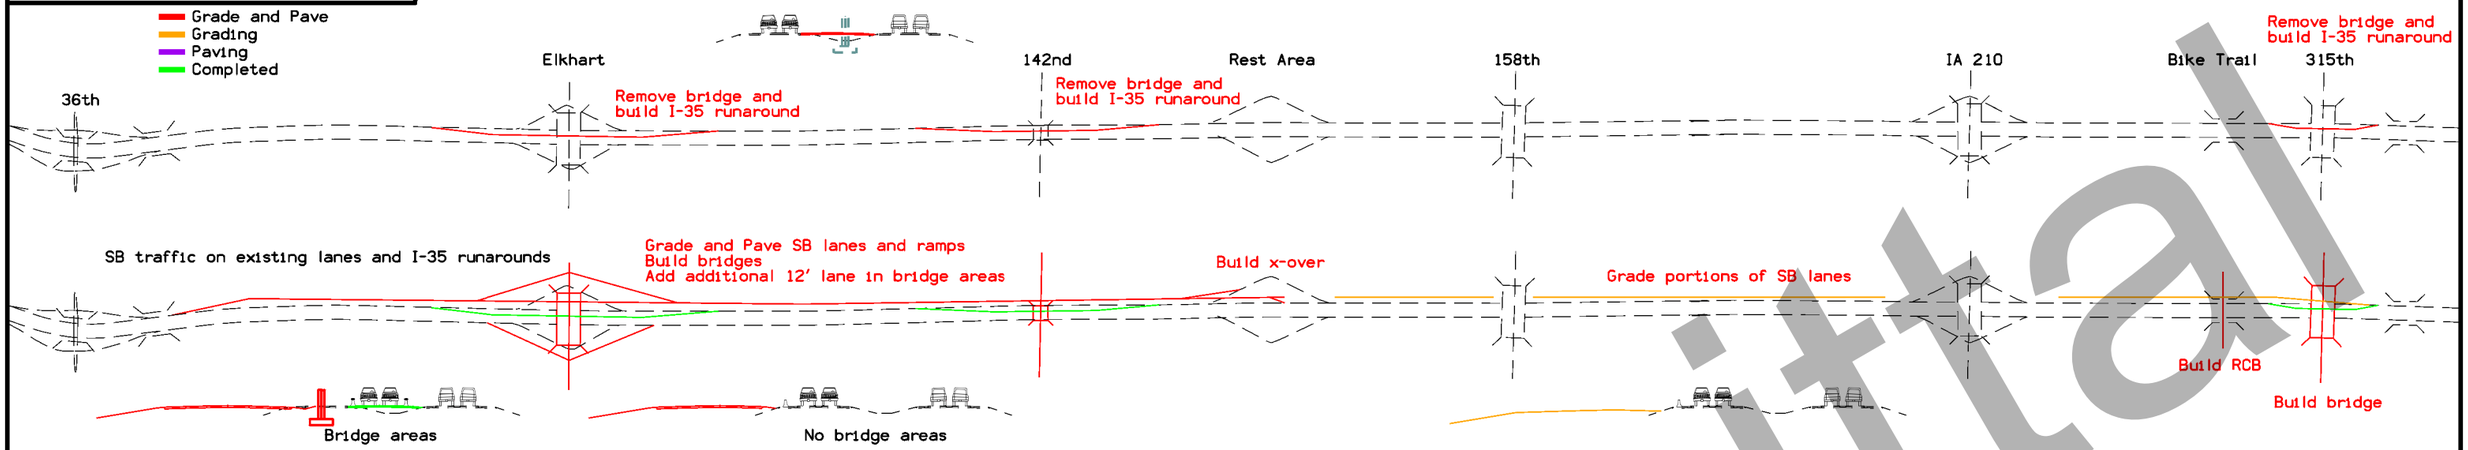

STAGE 2 - Grade and Pave (SB) - Year 2

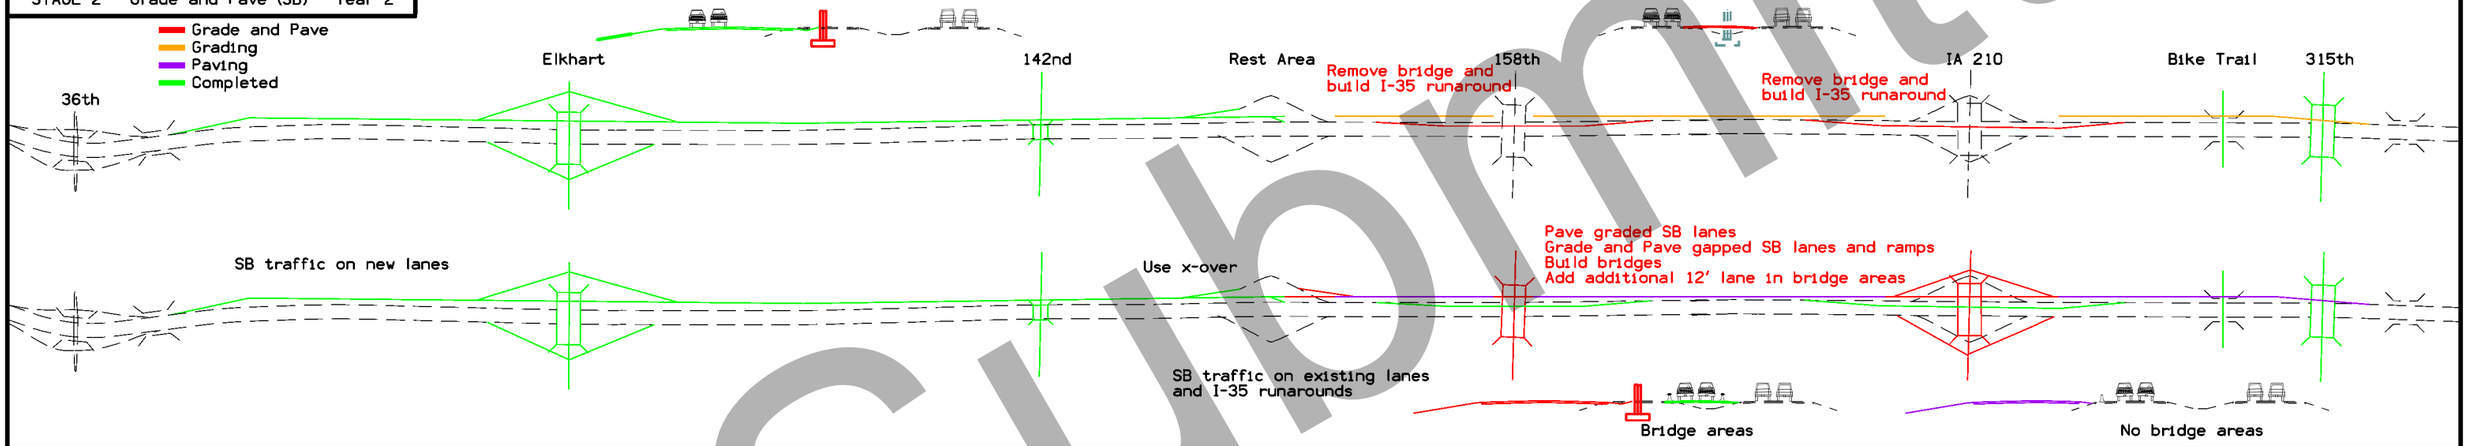

STAGE 3 - Grade and Pave (NB) - Year 3 & 4

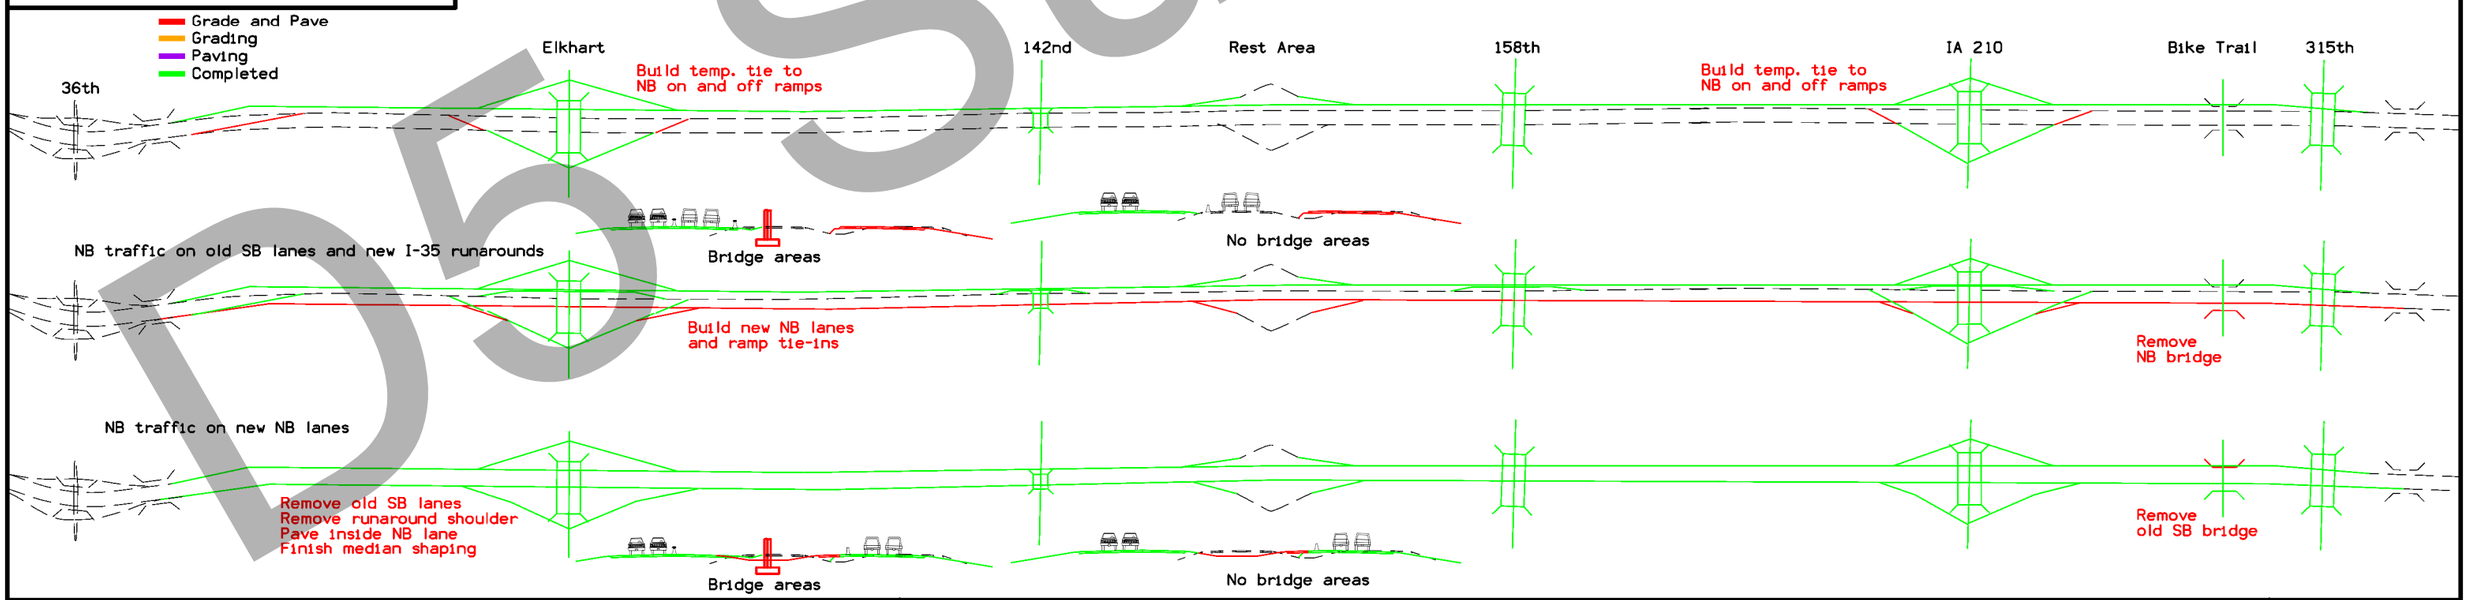

D5 Submittal

FILE NO.	ENGLISH	DESIGN TEAM	Flattery/Bell	POLK COUNTY	PROJECT NUMBER	IM-035-4(309)95--13-77	SHEET NUMBER J.1

SYSTEMTIME SYSTEMDATE USERNAME DGNSPEC



D5 Submittal

FILE NO. 32044	ENGLISH	DESIGN TEAM Flattery/Bell	POLK/STORY COUNTY	PROJECT NUMBER IM-035-4(309)95--13-77	SHEET NUMBER K.1	

3:08:09 PM 3/3/2021 kbell pw:\\ntPwInt1.dot.int.lan:PWMain\Documents\Projects\7703504015\Design_(309)_PreliminaryEngineering\CADD_Files\Sheet_Files\K01_77035309Z08_RMP126.dgn

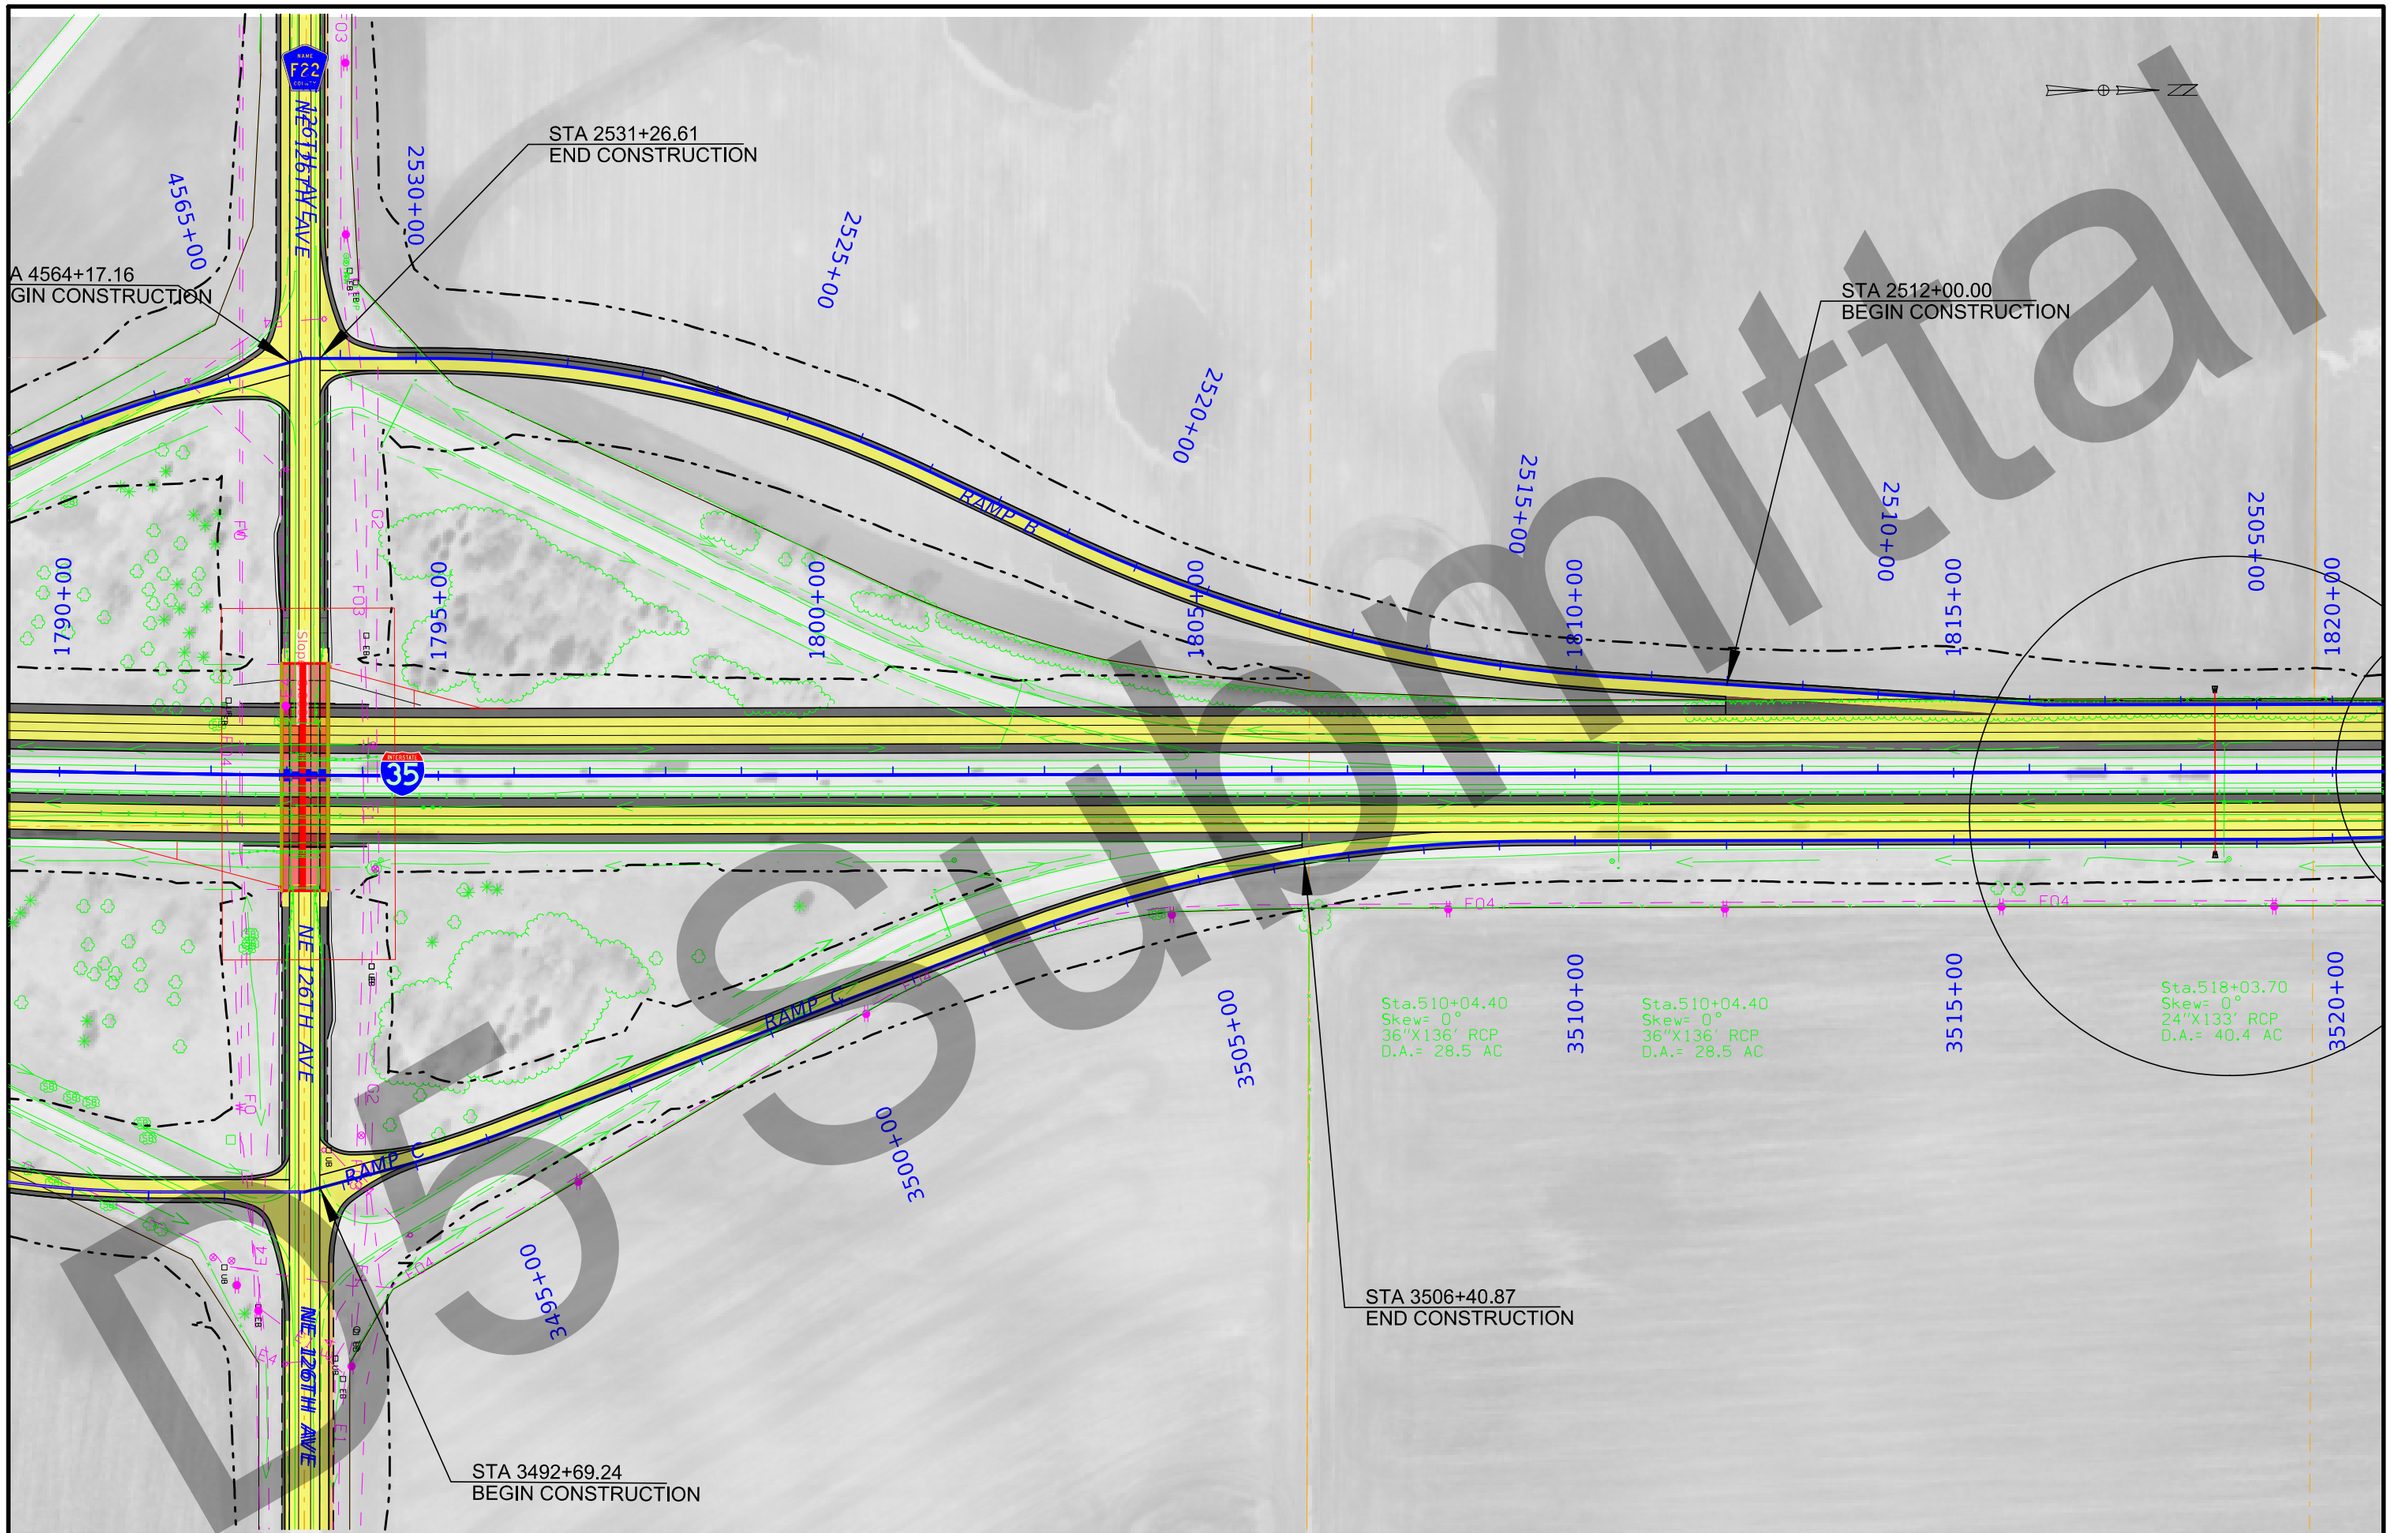

DS Submittal

FILE NO. 32044	ENGLISH	DESIGN TEAM Flattery/Bell	POLK/STORY COUNTY	PROJECT NUMBER IM-035-4(309)95--13-77	SHEET NUMBER K.2

3:10:01 PM 3/3/2021 kbell pw:\\ntPwInt1.dot.int.lan:PWMain\Documents\Projects\7703504015\Design_(309)_PreliminaryEngineering\CADD_Files\Sheet_Files\K01_77035309Z08_RMP126.dgn



D5 Submittal

FILE NO. 32044	ENGLISH	DESIGN TEAM Flattery/Bell	POLK/STORY COUNTY	PROJECT NUMBER IM-035-4(309)95--13-77	SHEET NUMBER K.3	

3:12:48 PM 3/3/2021 kbell pw:\\ntPwInt1.dot.int.lan:PWMain\Documents\Projects\7703504015\Design_(309)_PreliminaryEngineering\CADD_Files\Sheet_Files\K03_77035309Z08_RMP126A.dgn

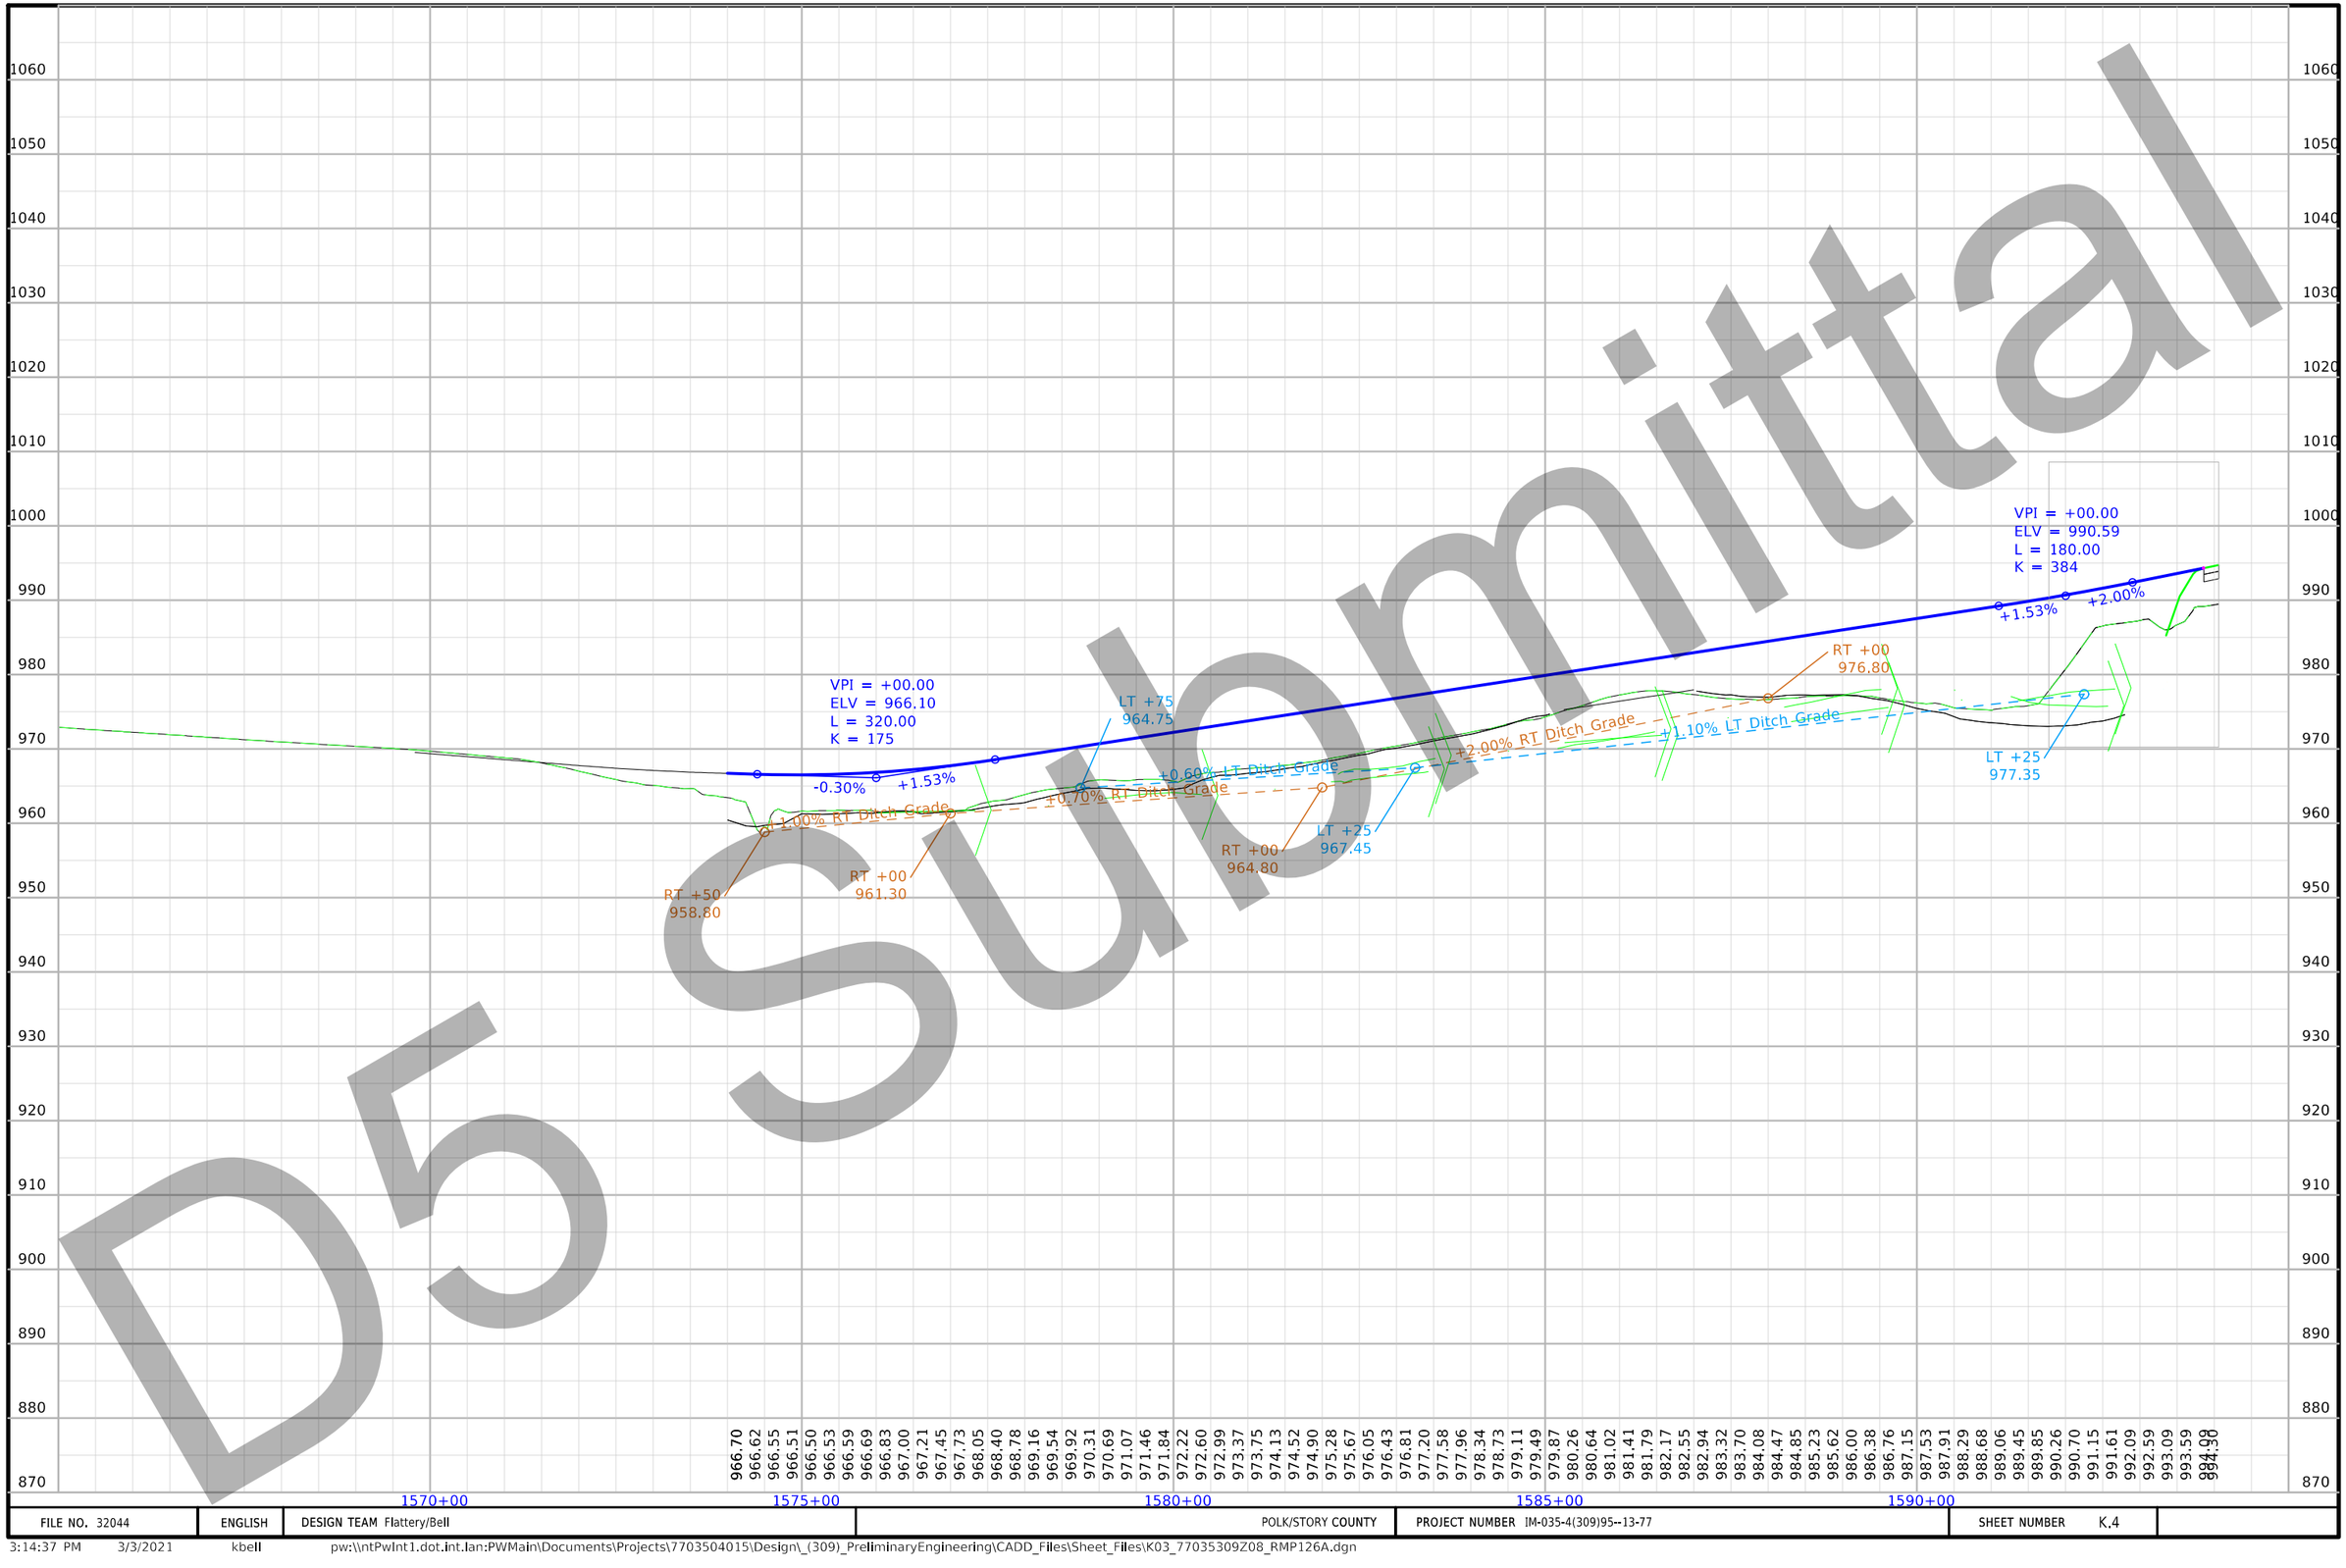

Submittal
D5 SUR

FILE NO. 32044	ENGLISH	DESIGN TEAM Flattery/Bell	POLK/STORY COUNTY	PROJECT NUMBER IM-035-4(309)95--13-77	SHEET NUMBER K.4	

3:14:37 PM 3/3/2021 kbell pw:\\ntPwInt1.dot.int.lan:PWMain\Documents\Projects\7703504015\Design_(309)_PreliminaryEngineering\CADD_Files\Sheet_Files\K03_77035309Z08_RMP126A.dgn

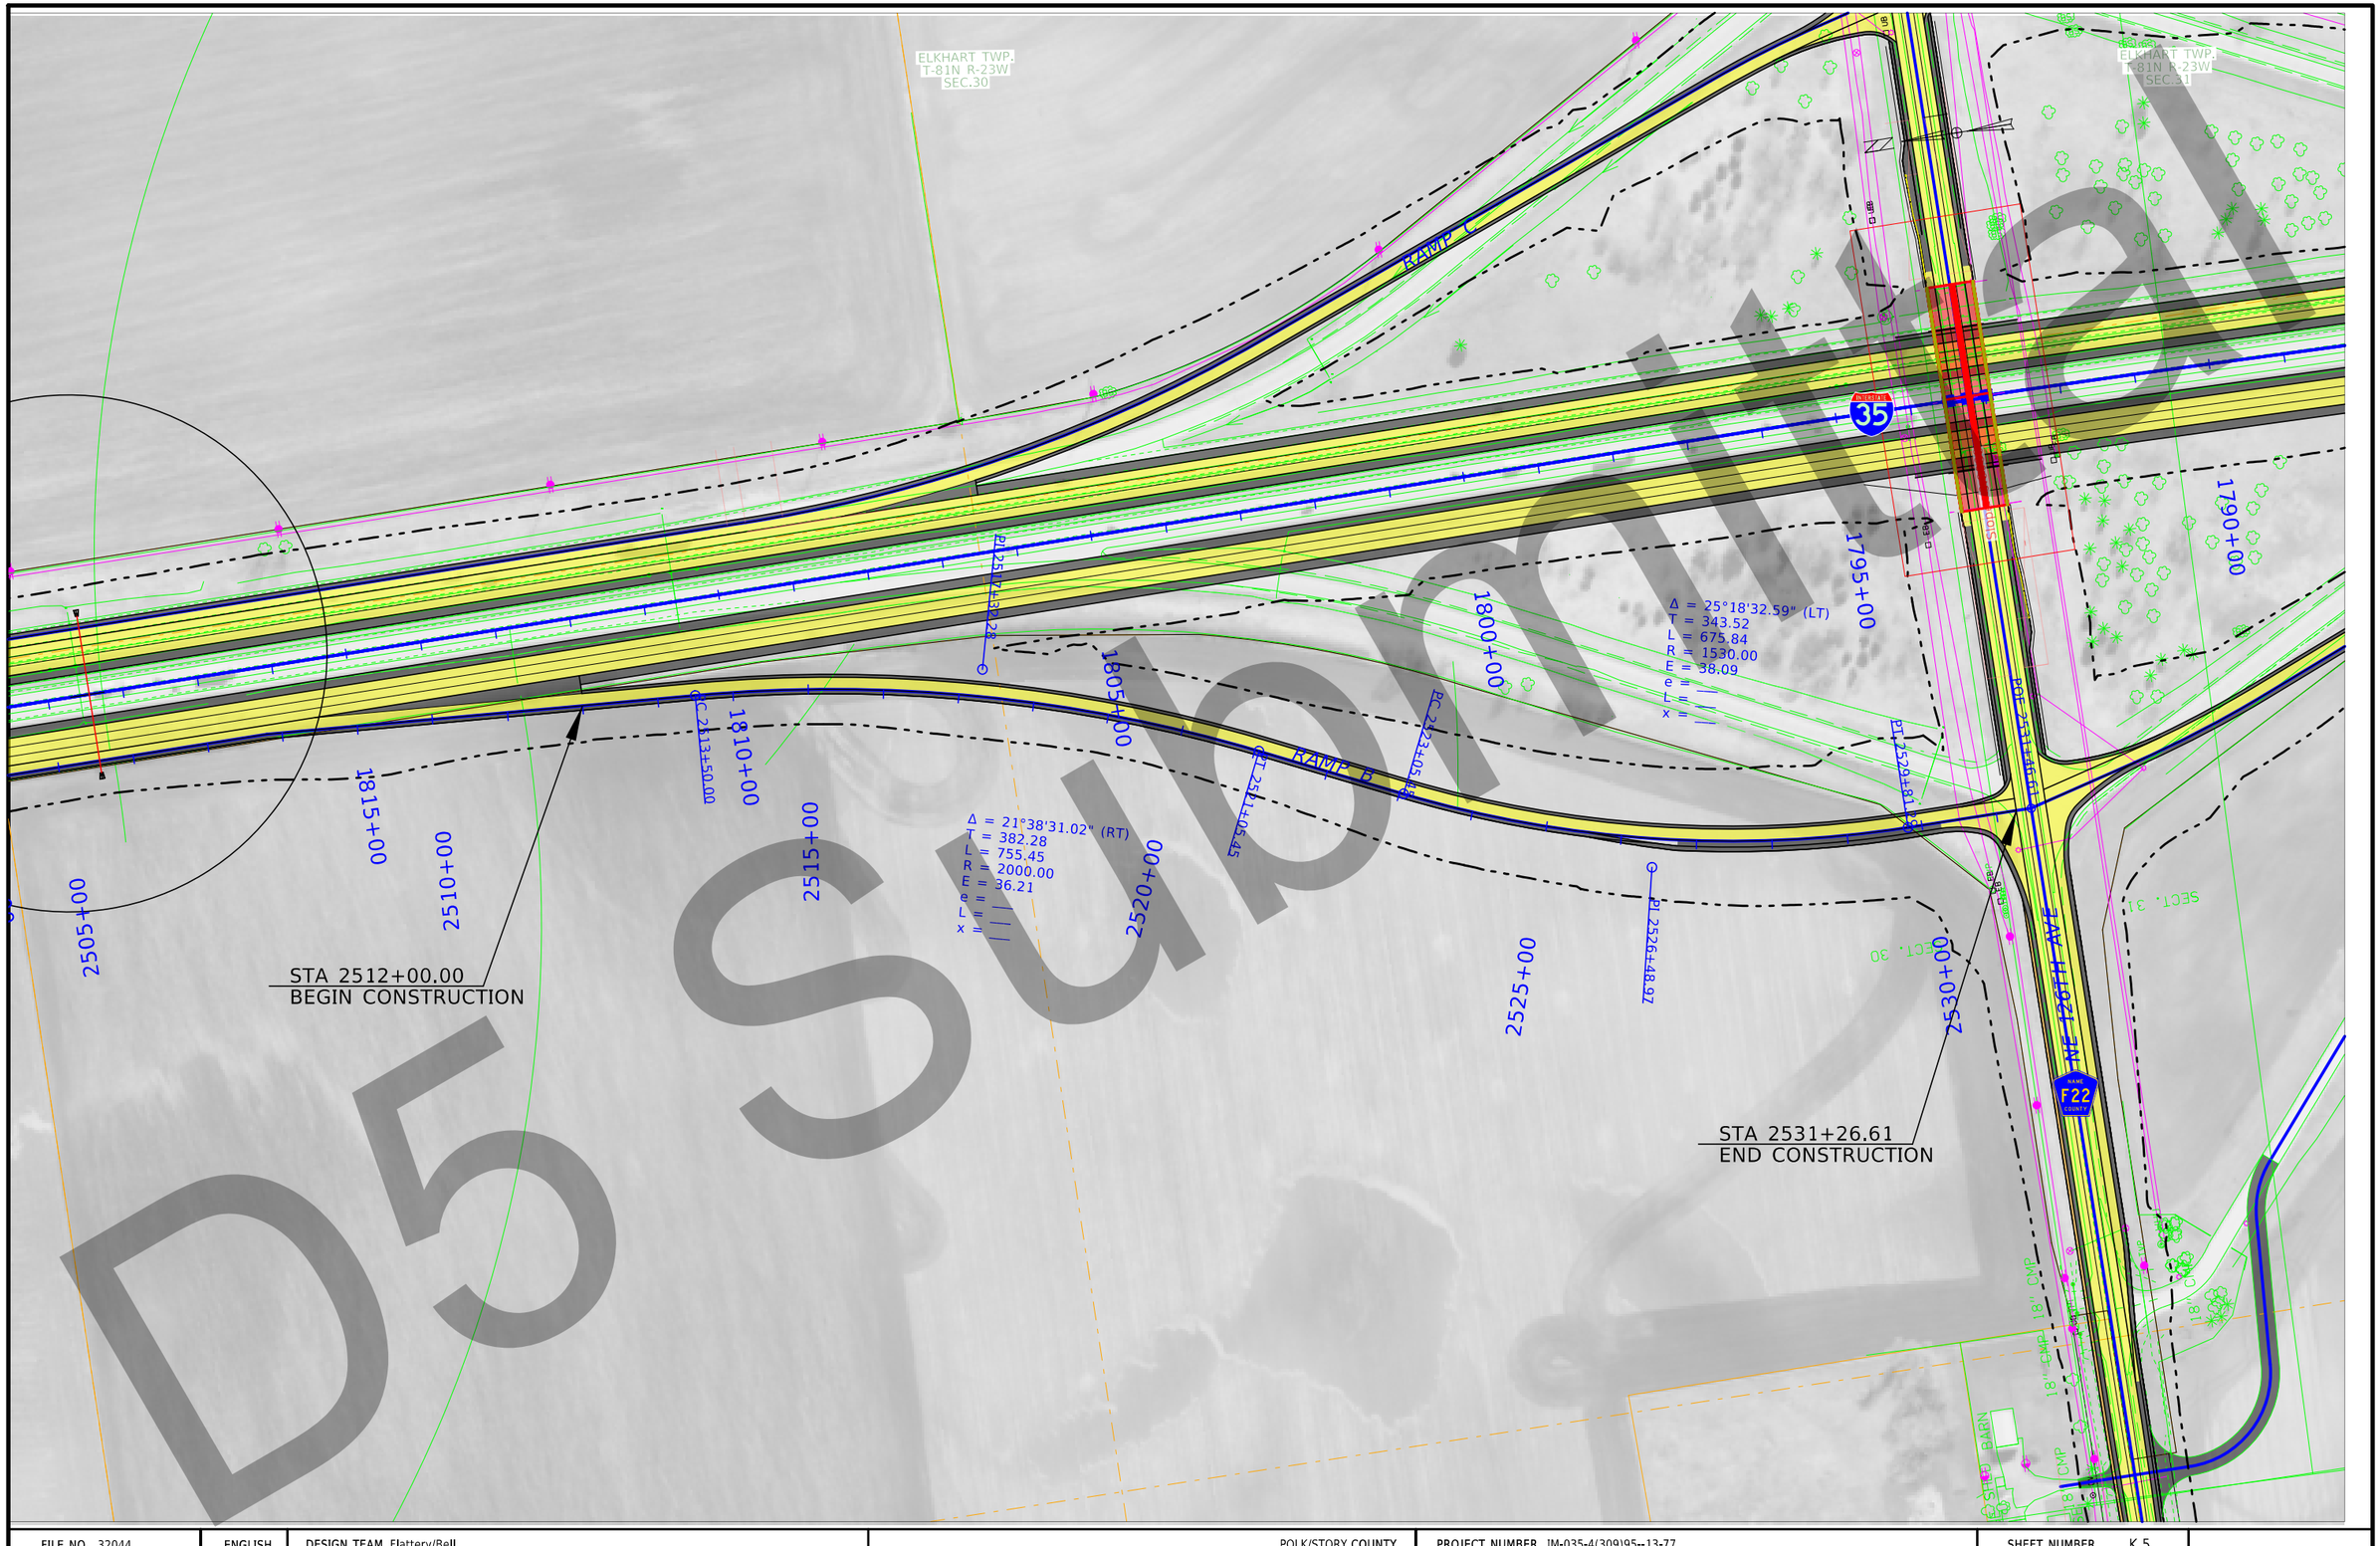

FILE NO. 32044	ENGLISH	DESIGN TEAM Flattery/Bell	POLK/STORY COUNTY	PROJECT NUMBER IM-035-4(309)95--13-77	SHEET NUMBER K.5

3:16:35 PM 3/3/2021 kbell pw:\\ntPwInt1.dot.int.lan:PWMain\Documents\Projects\7703504015\Design_(309)_PreliminaryEngineering\CADD_Files\Sheet_Files\K05_77035309Z08_RMP126B.dgn

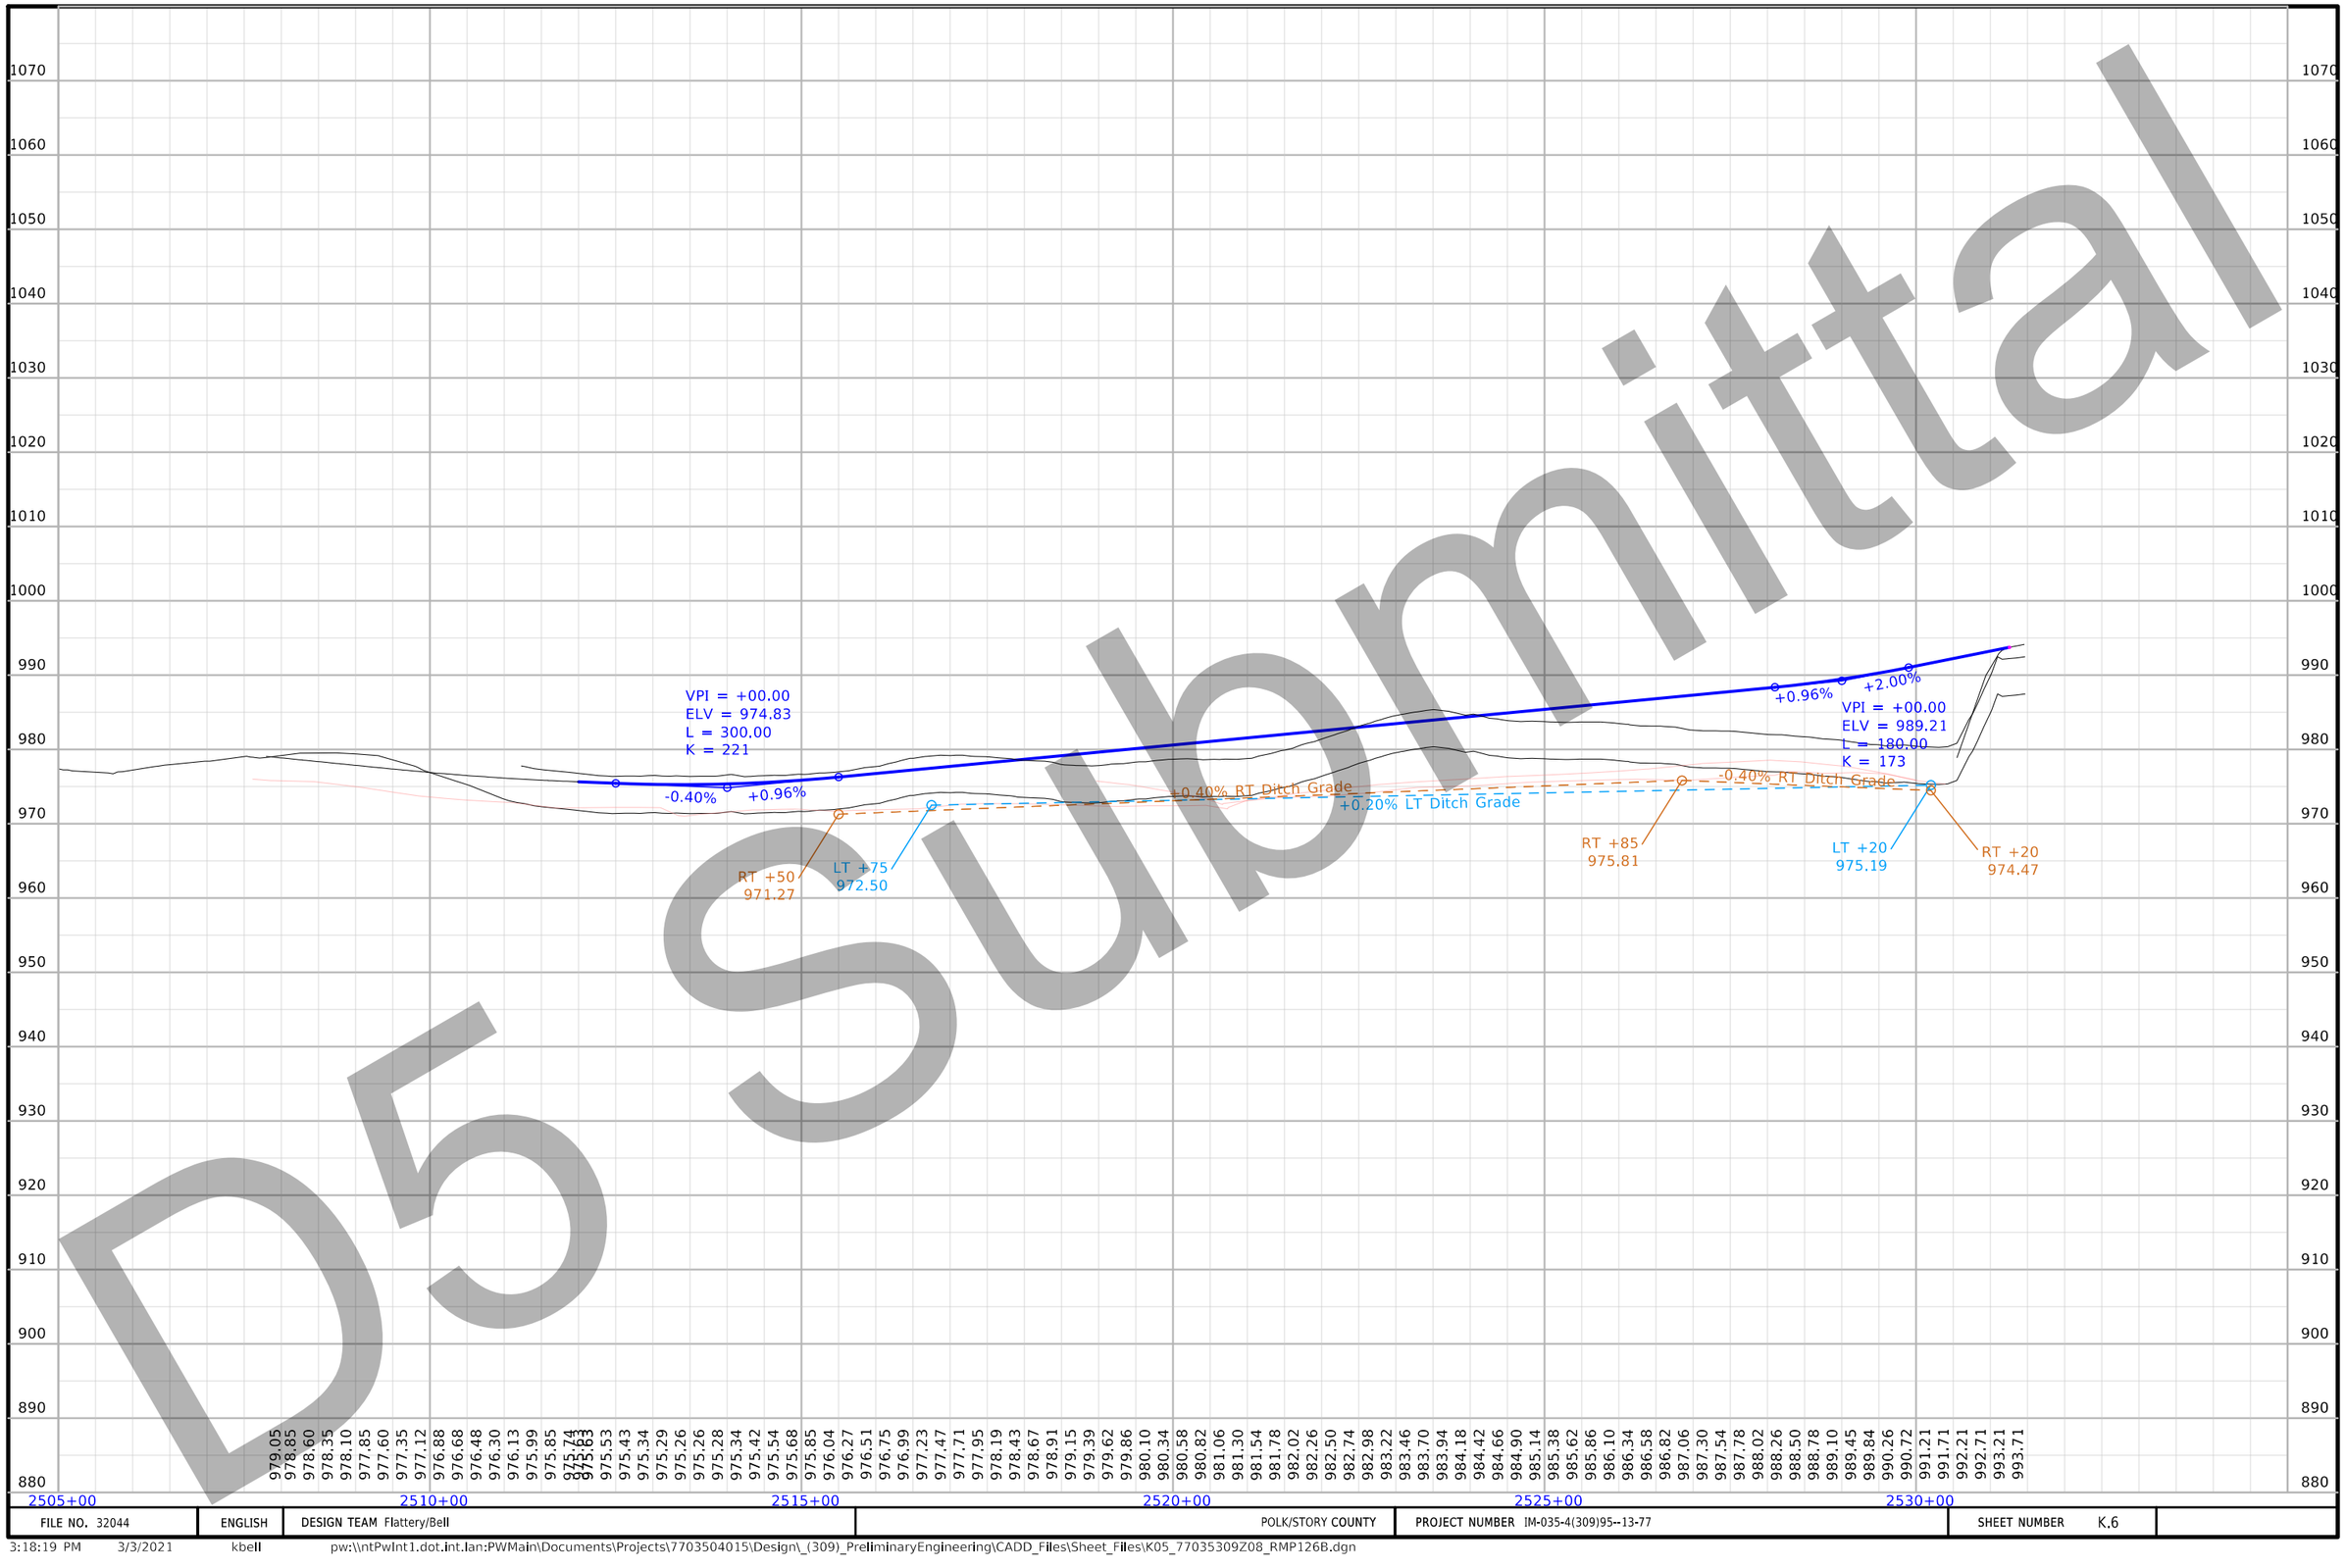

Submittal
D5 SUP

FILE NO. 32044	ENGLISH	DESIGN TEAM Flattery/Bell	POLK/STORY COUNTY	PROJECT NUMBER IM-035-4(309)95--13-77	SHEET NUMBER K.6

3:18:19 PM 3/3/2021 kbell pw:\\ntPwInt1.dot.int.lan:PWMain\Documents\Projects\7703504015\Design_(309)_PreliminaryEngineering\CADD_Files\Sheet_Files\K05_77035309Z08_RMP126B.dgn



D5 Submittal

FILE NO. 32044	ENGLISH	DESIGN TEAM Iowa DOT	POLK/STORY COUNTY	PROJECT NUMBER IM-035-4(309)95--13-77	SHEET NUMBER K.7

3:18:52 PM 3/3/2021 kbell pw:\\ntPwInt1.dot.int.lan:PWMain\Documents\Projects\7703504015\Design_(309)_PreliminaryEngineering\CADD_Files\Sheet_Files\K07_77035309Z08_RMP126C.dgn

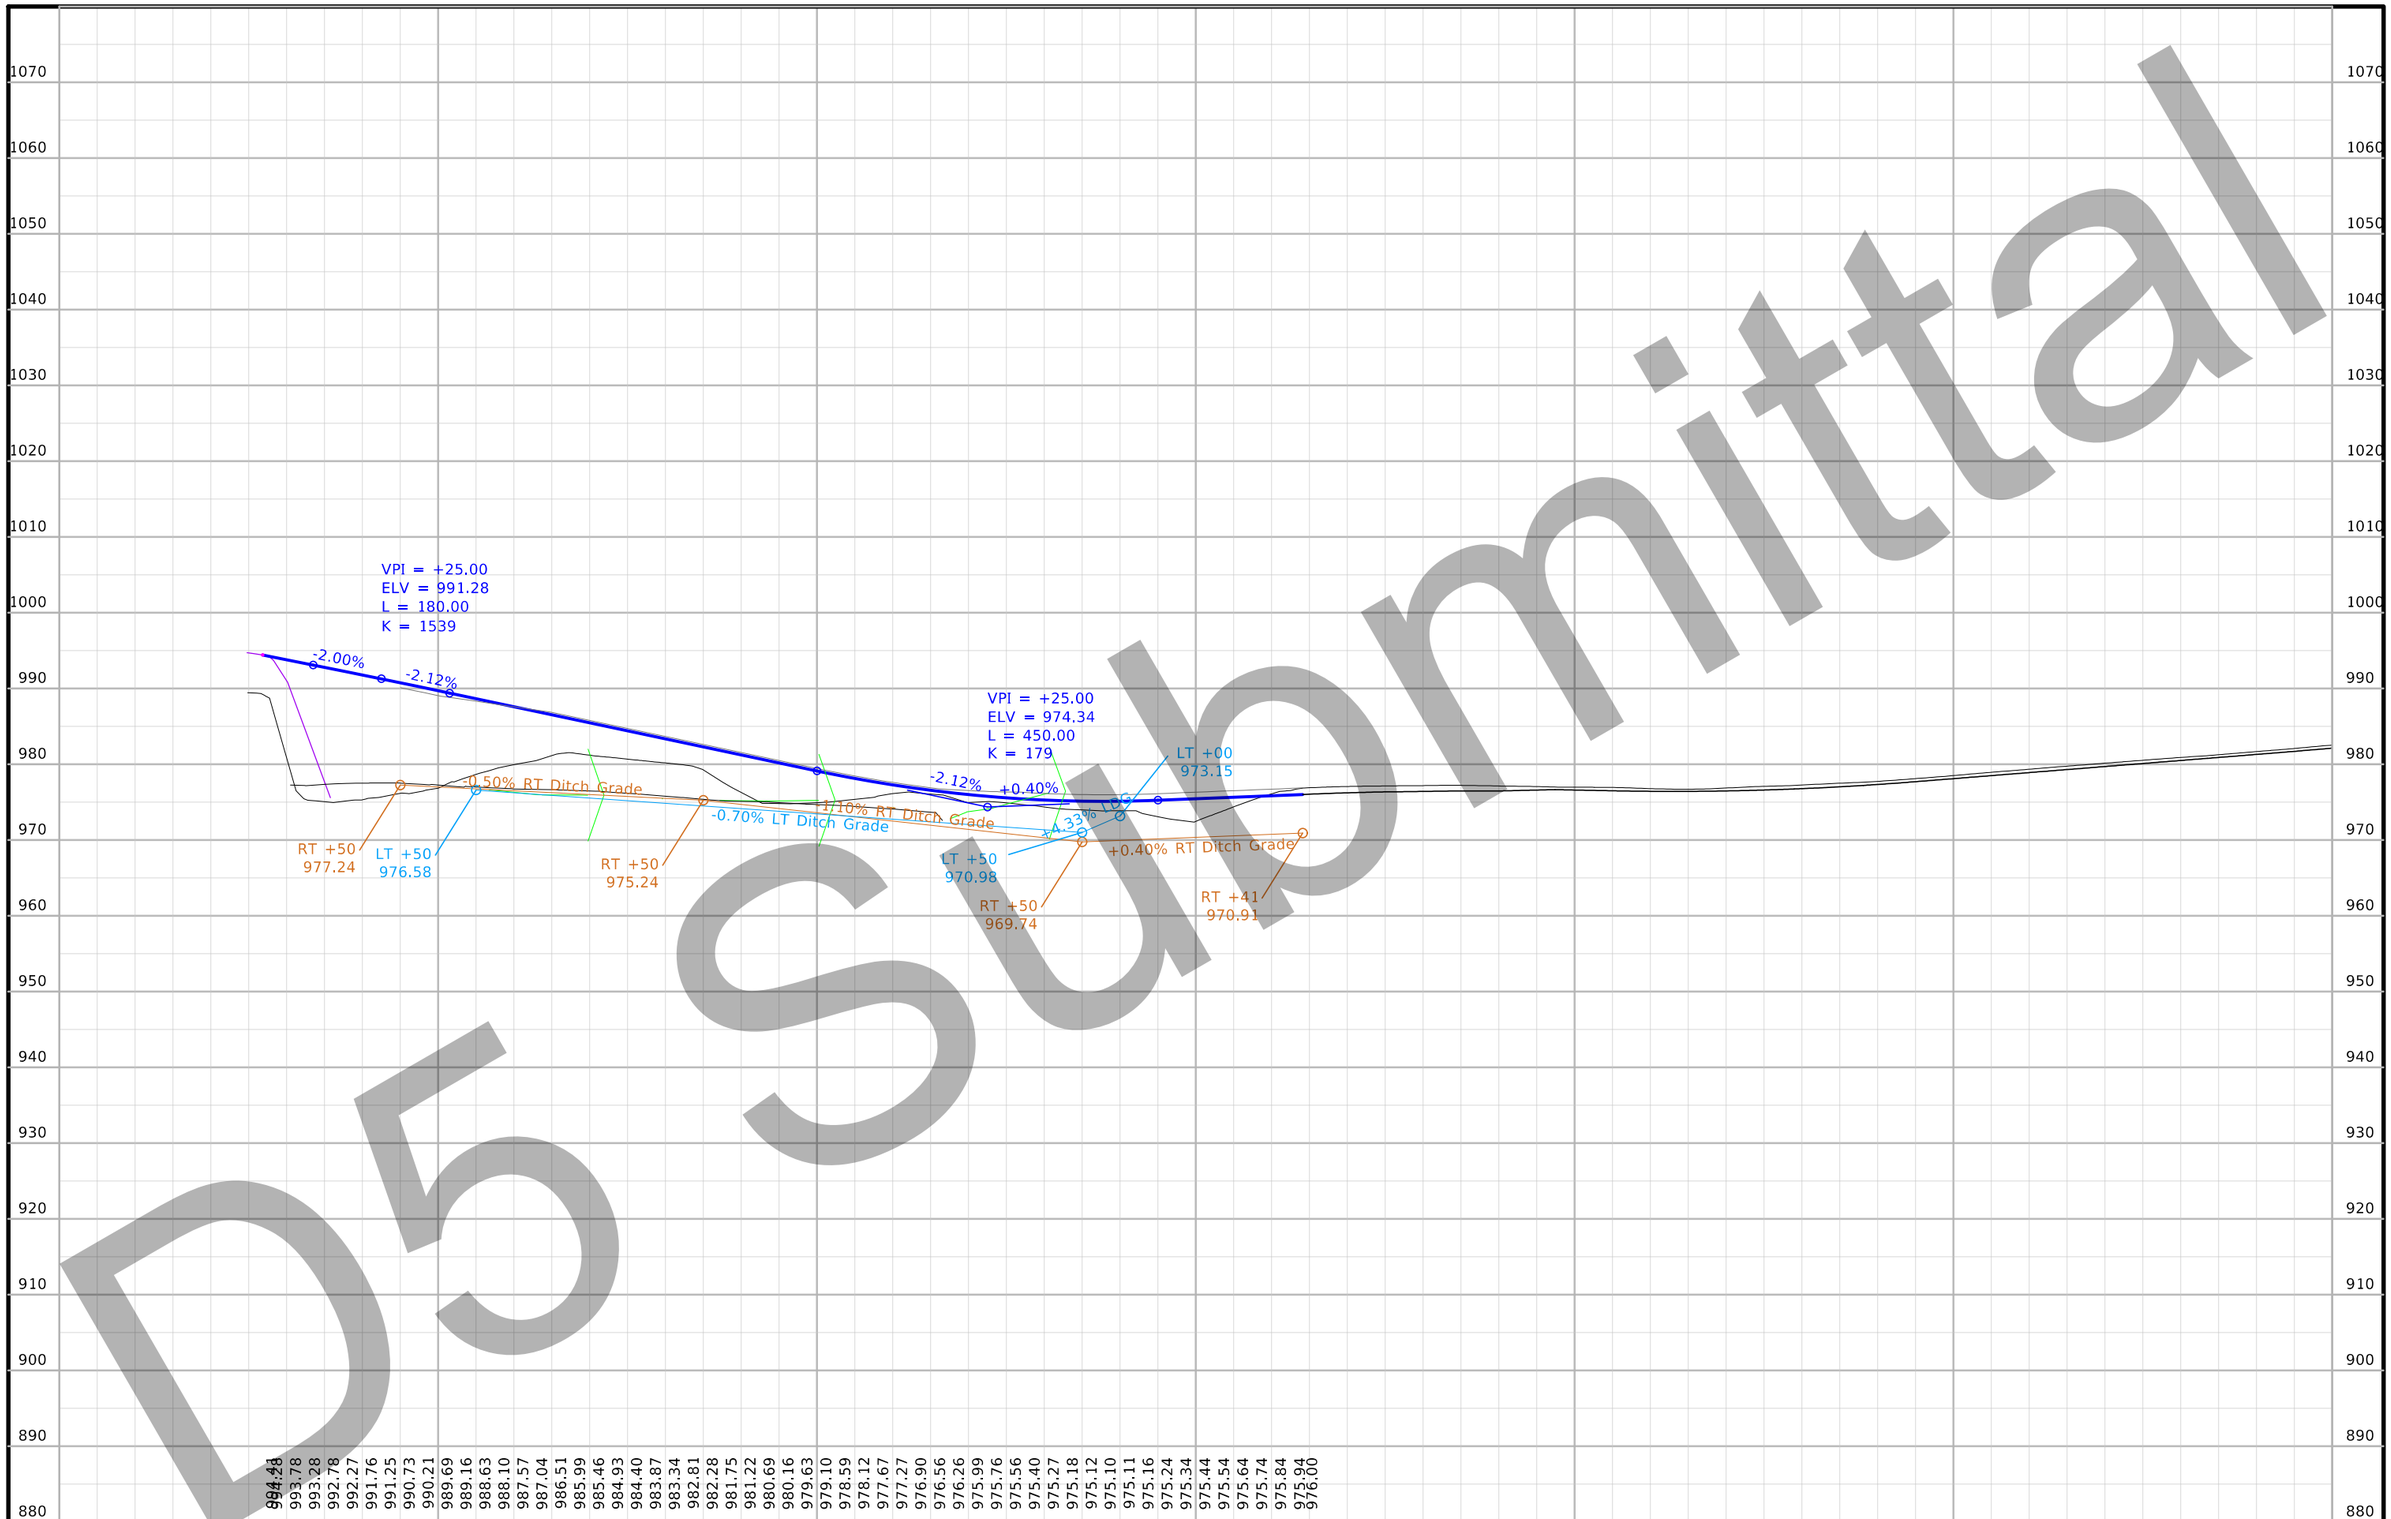

D5 Submittal

FILE NO. 32044	ENGLISH	DESIGN TEAM Iowa DOT	POLK/STORY COUNTY	PROJECT NUMBER IM-035-4(309)95--13-77	SHEET NUMBER A002

3:20:46 PM 3/3/2021 kbell pw:\\ntPwInt1.dot.int.lan:PWMain\Documents\Projects\7703504015\Design_(309)_PreliminaryEngineering\CADD_Files\Sheet_Files\K07_77035309Z08_RMP126C.dgn



D5 Submittal

FILE NO. 32044	ENGLISH	DESIGN TEAM Iowa DOT	POLK/STORY COUNTY	PROJECT NUMBER IM-035-4(309)95--13-77	SHEET NUMBER K.9

3:21:35 PM 3/3/2021 kbell pw:\\ntPwInt1.dot.int.lan:PWMain\Documents\Projects\7703504015\Design_(309)_PreliminaryEngineering\CADD_Files\Sheet_Files\K09_77035309Z08_RMP126D.dgn

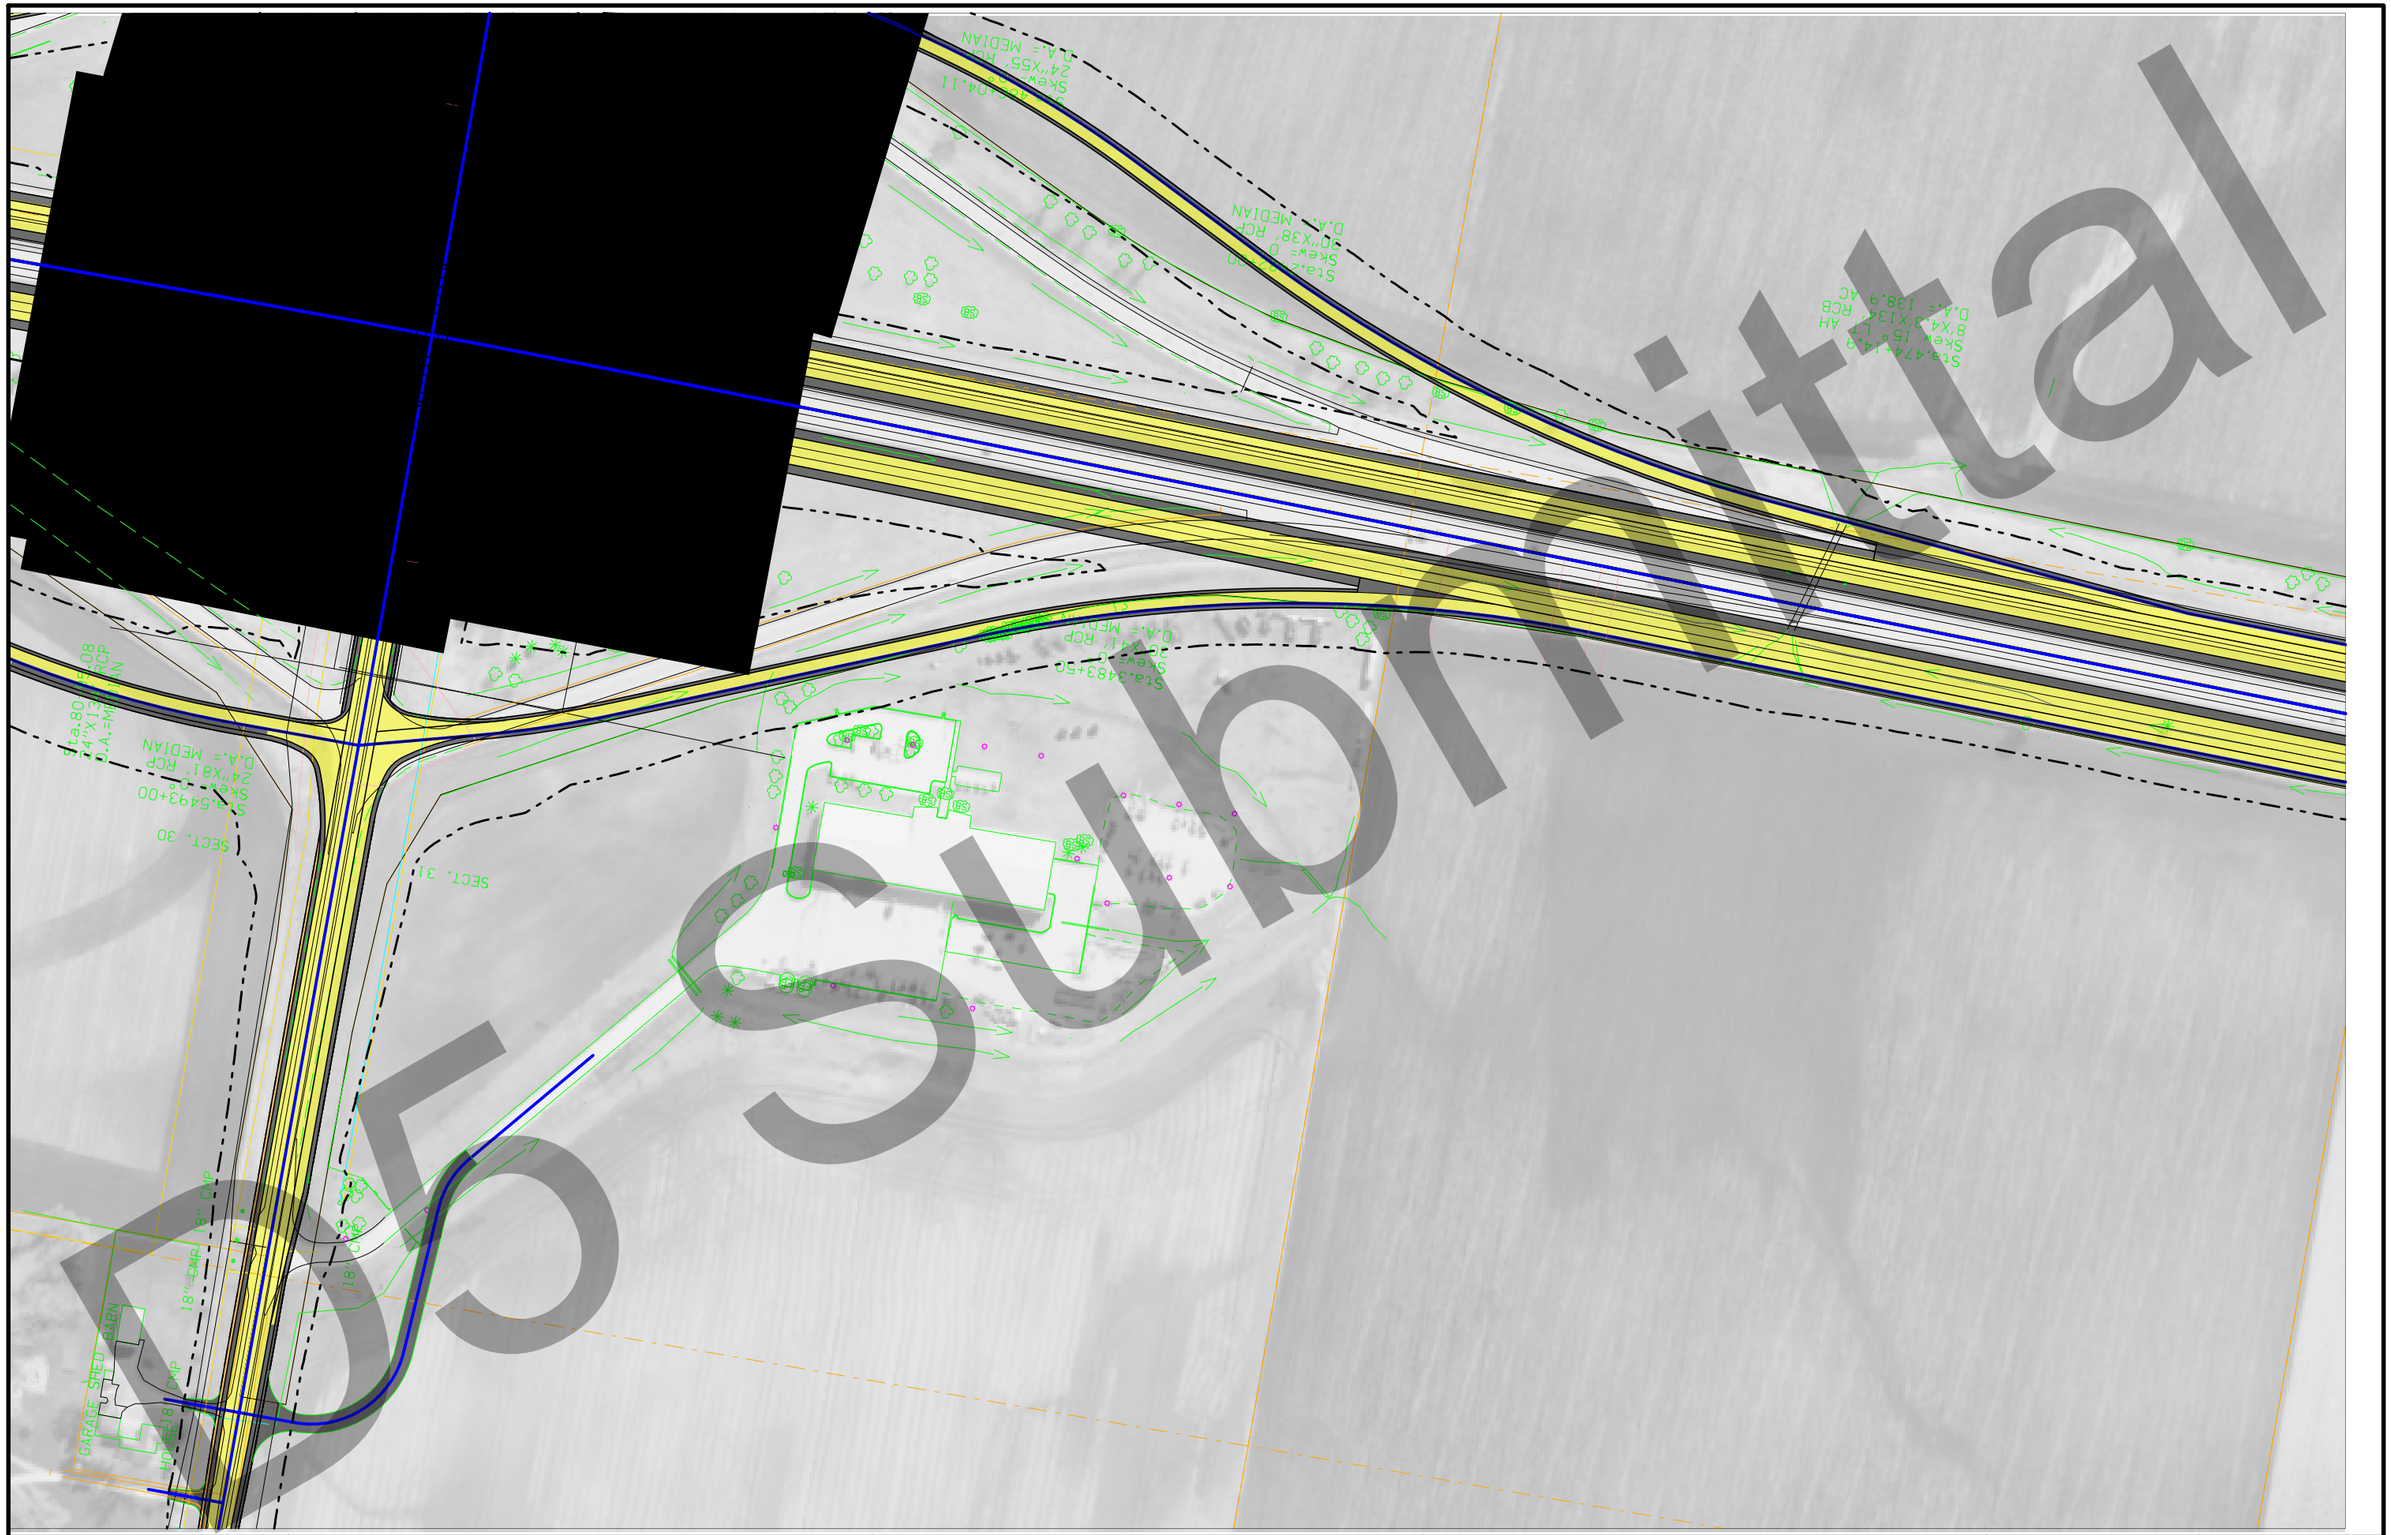

Submittal

FILE NO. 32044	ENGLISH	DESIGN TEAM Iowa DOT	POLK/STORY COUNTY	PROJECT NUMBER IM-035-4(309)95--13-77	SHEET NUMBER K.9	

3:25:20 PM 3/3/2021 kbell pw:\\intPwInt1.dot.int.lan:PWMain\Documents\Projects\7703504015\Design_(309)_PreliminaryEngineering\CADD_Files\Sheet_Files\K09_77035309Z08_RMP126D.dgn

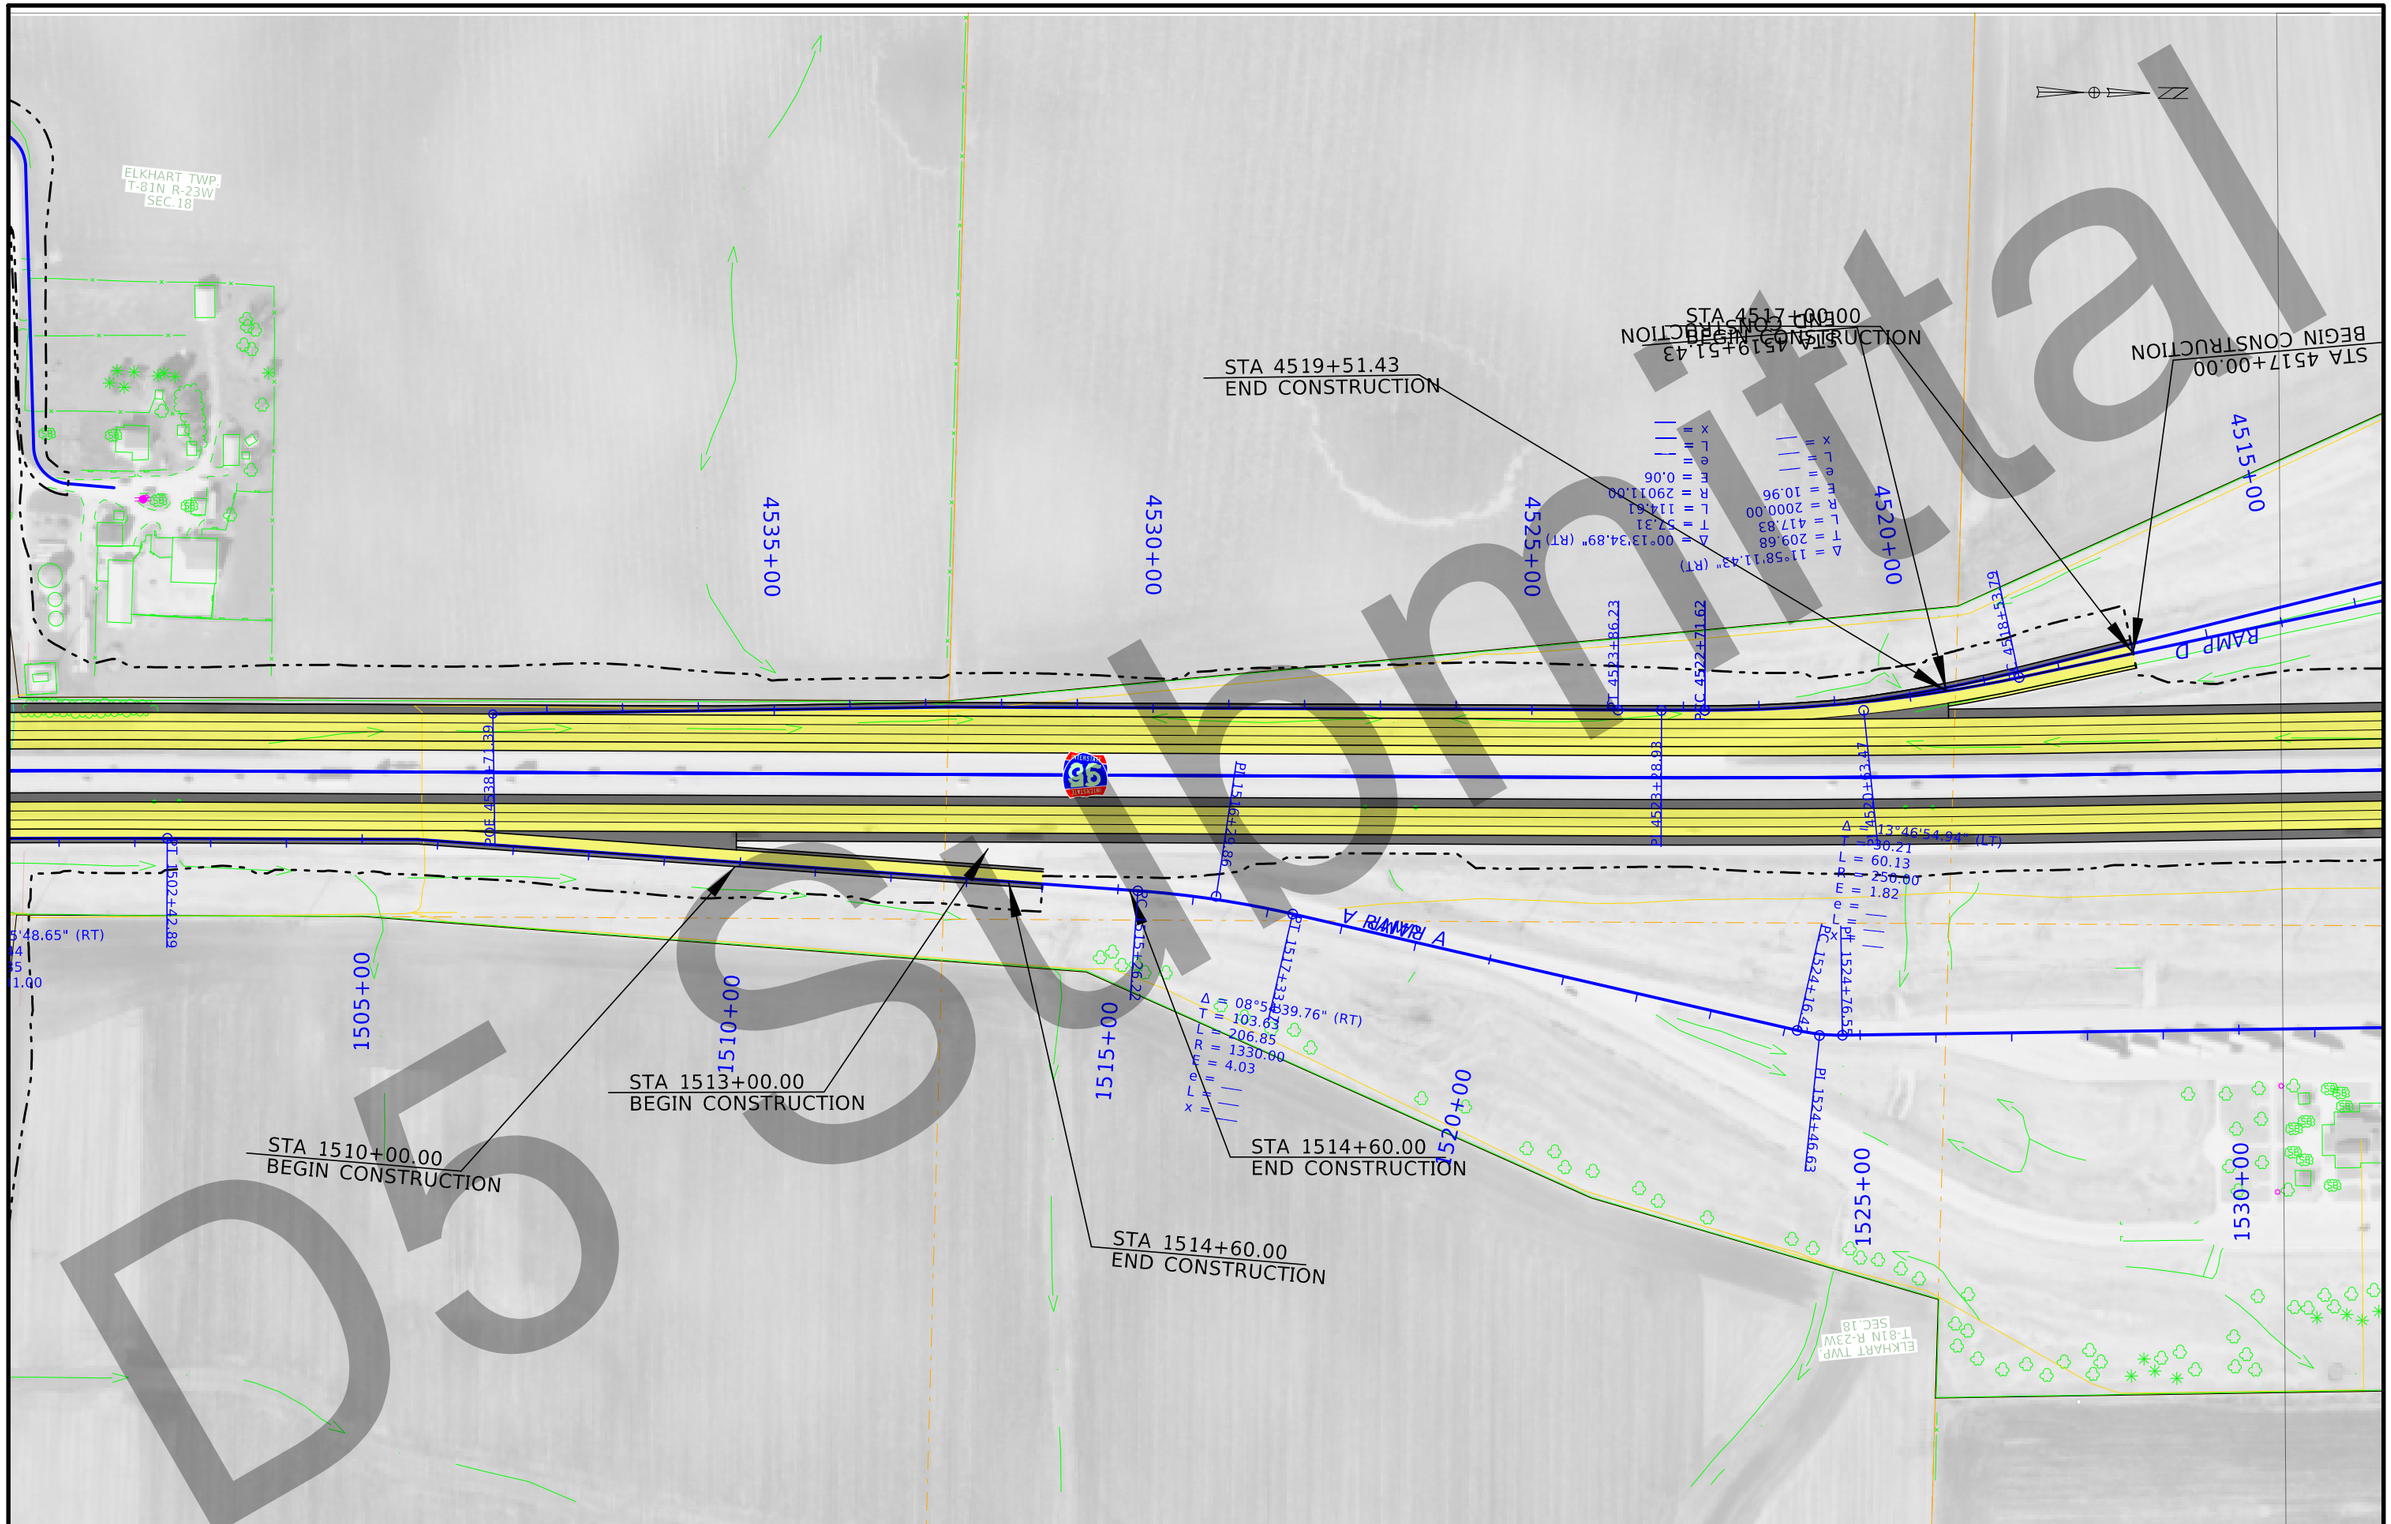

Draft

FILE NO. -	ENGLISH	DESIGN TEAM Iowa DOT	County Name COUNTY	PROJECT NUMBER Project Number	SHEET NUMBER E1

3:27:38 PM 3/3/2021 kbell pw:\\ntPwInt1.dot.int.lan:PWMain\Documents\Projects\7703504015\Design_(309)_PreliminaryEngineering\CADD_Files\Sheet_Files\K11_77035309Z08_RestArea.dgn

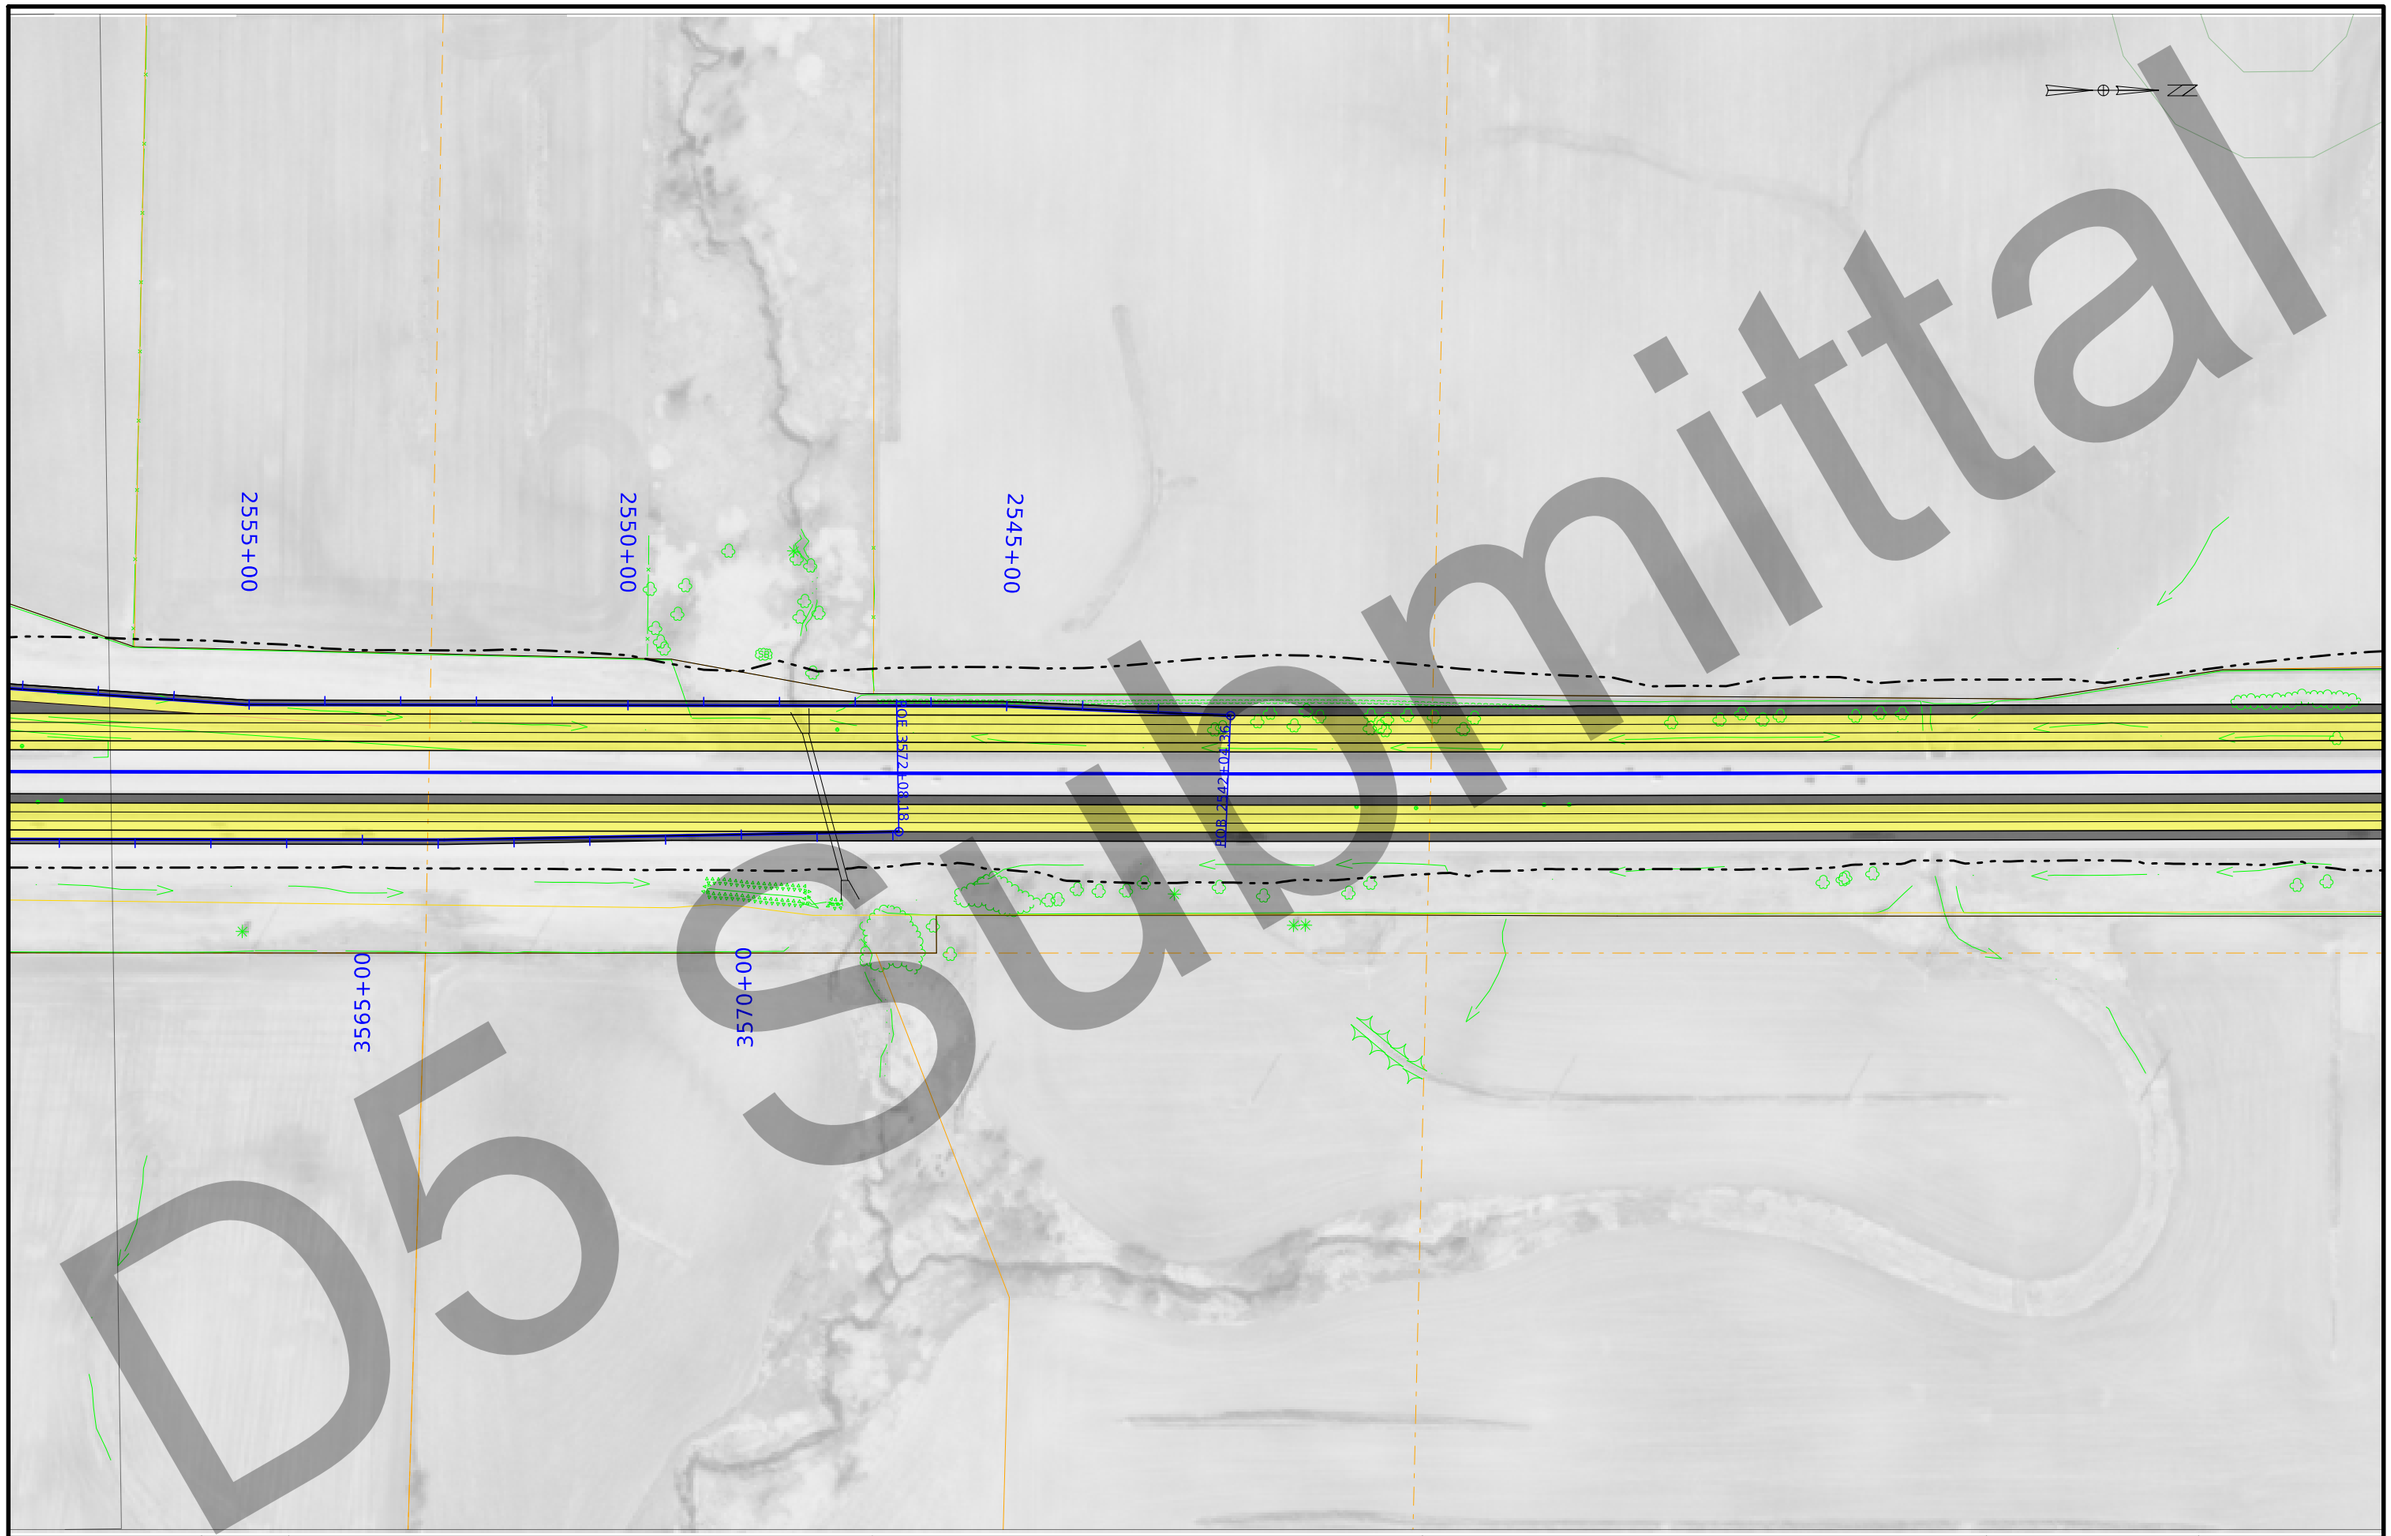

FILE NO. 32044	ENGLISH	DESIGN TEAM Iowa DOT	POLK/STORY COUNTY	PROJECT NUMBER IM-035-4(309)95--13-77	SHEET NUMBER K.12

3:29:28 PM 3/3/2021 kbell pw:\\ntPwInt1.dot.int.lan:PWMain\Documents\Projects\7703504015\Design_(309)_PreliminaryEngineering\CADD_Files\Sheet_Files\K11_77035309Z08_RestArea.dgn

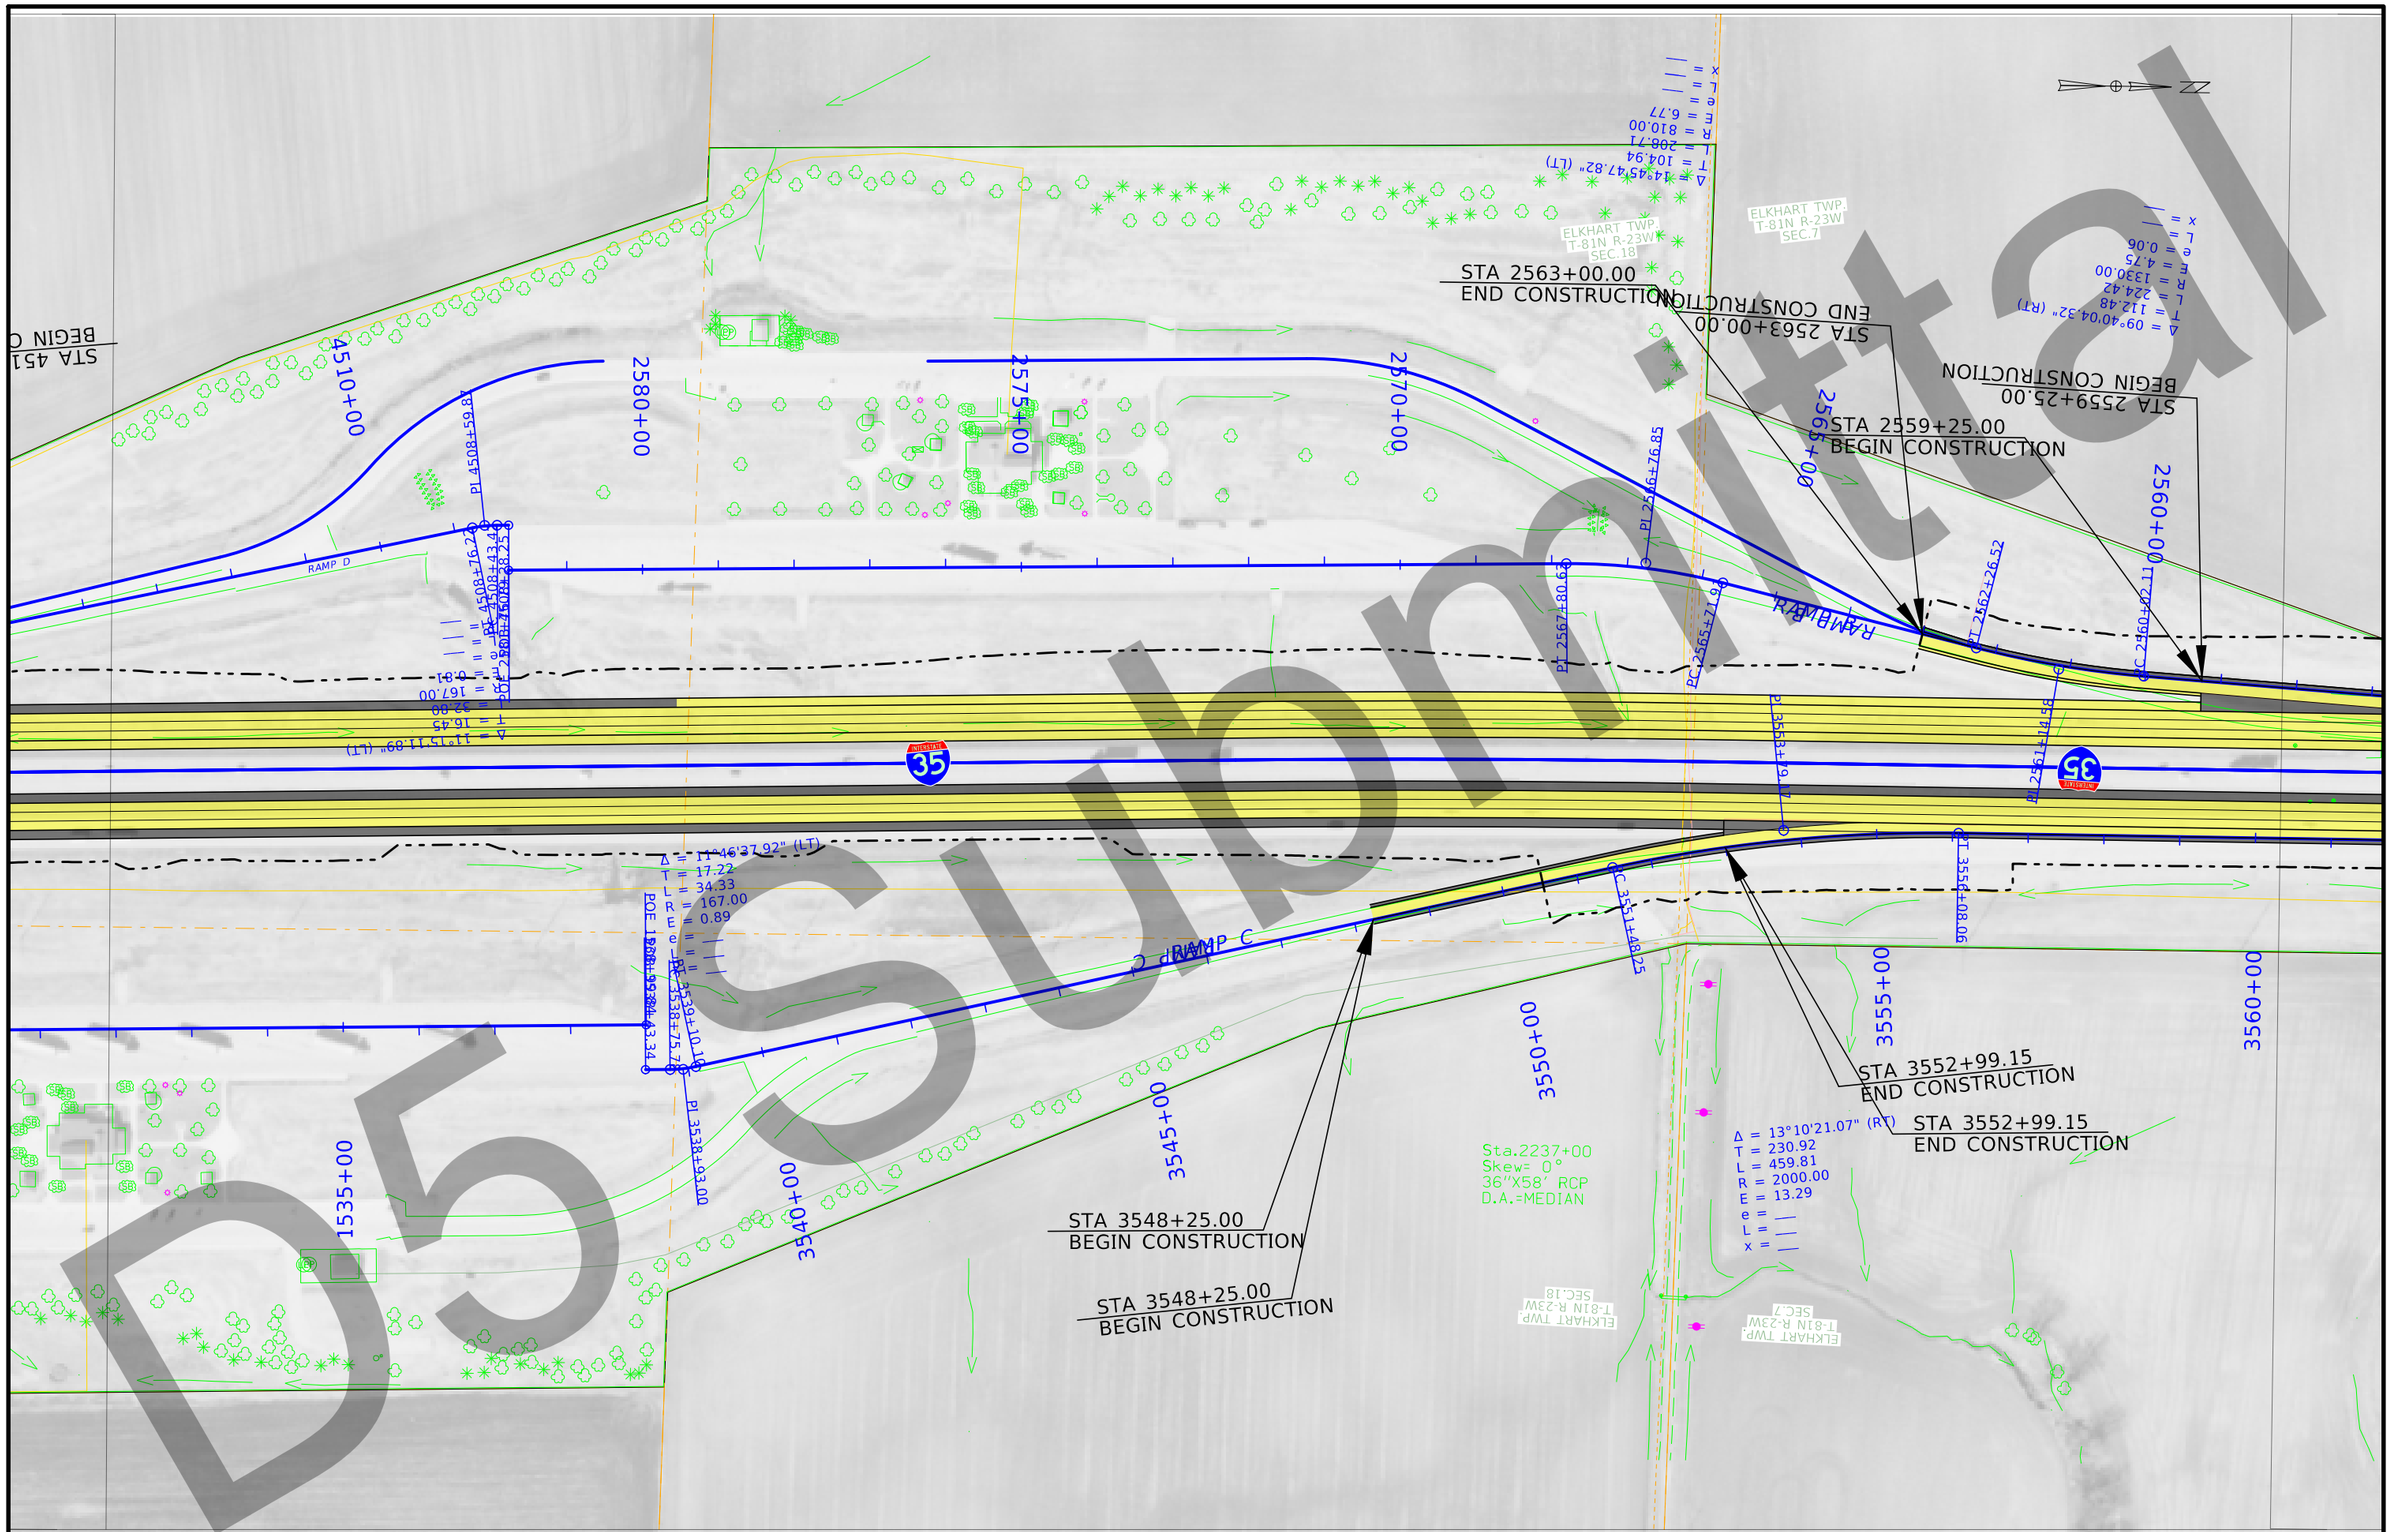

D5 SUBMITTAL

FILE NO. -	ENGLISH	DESIGN TEAM Iowa DOT	County Name COUNTY	PROJECT NUMBER Project Number	SHEET NUMBER E1

3:31:17 PM 3/3/2021 kbell pw:\\ntPwInt1.dot.int.lan:PWMain\Documents\Projects\7703504015\Design_(309)_PreliminaryEngineering\CADD_Files\Sheet_Files\K11_77035309Z08_RestArea.dgn



Submittal
Do Not Supply

FILE NO. 32044	ENGLISH	DESIGN TEAM Iowa DOT	POLK/STORY COUNTY	PROJECT NUMBER IM-035-4(309)95--13-77	SHEET NUMBER K.14

3:32:51 PM 3/3/2021 kbell pw:\\ntPwInt1.dot.int.lan:PWMain\Documents\Projects\7703504015\Design_(309)_PreliminaryEngineering\CADD_Files\Sheet_Files\K14_77035309Z08_RMPRestAreaA.dgn

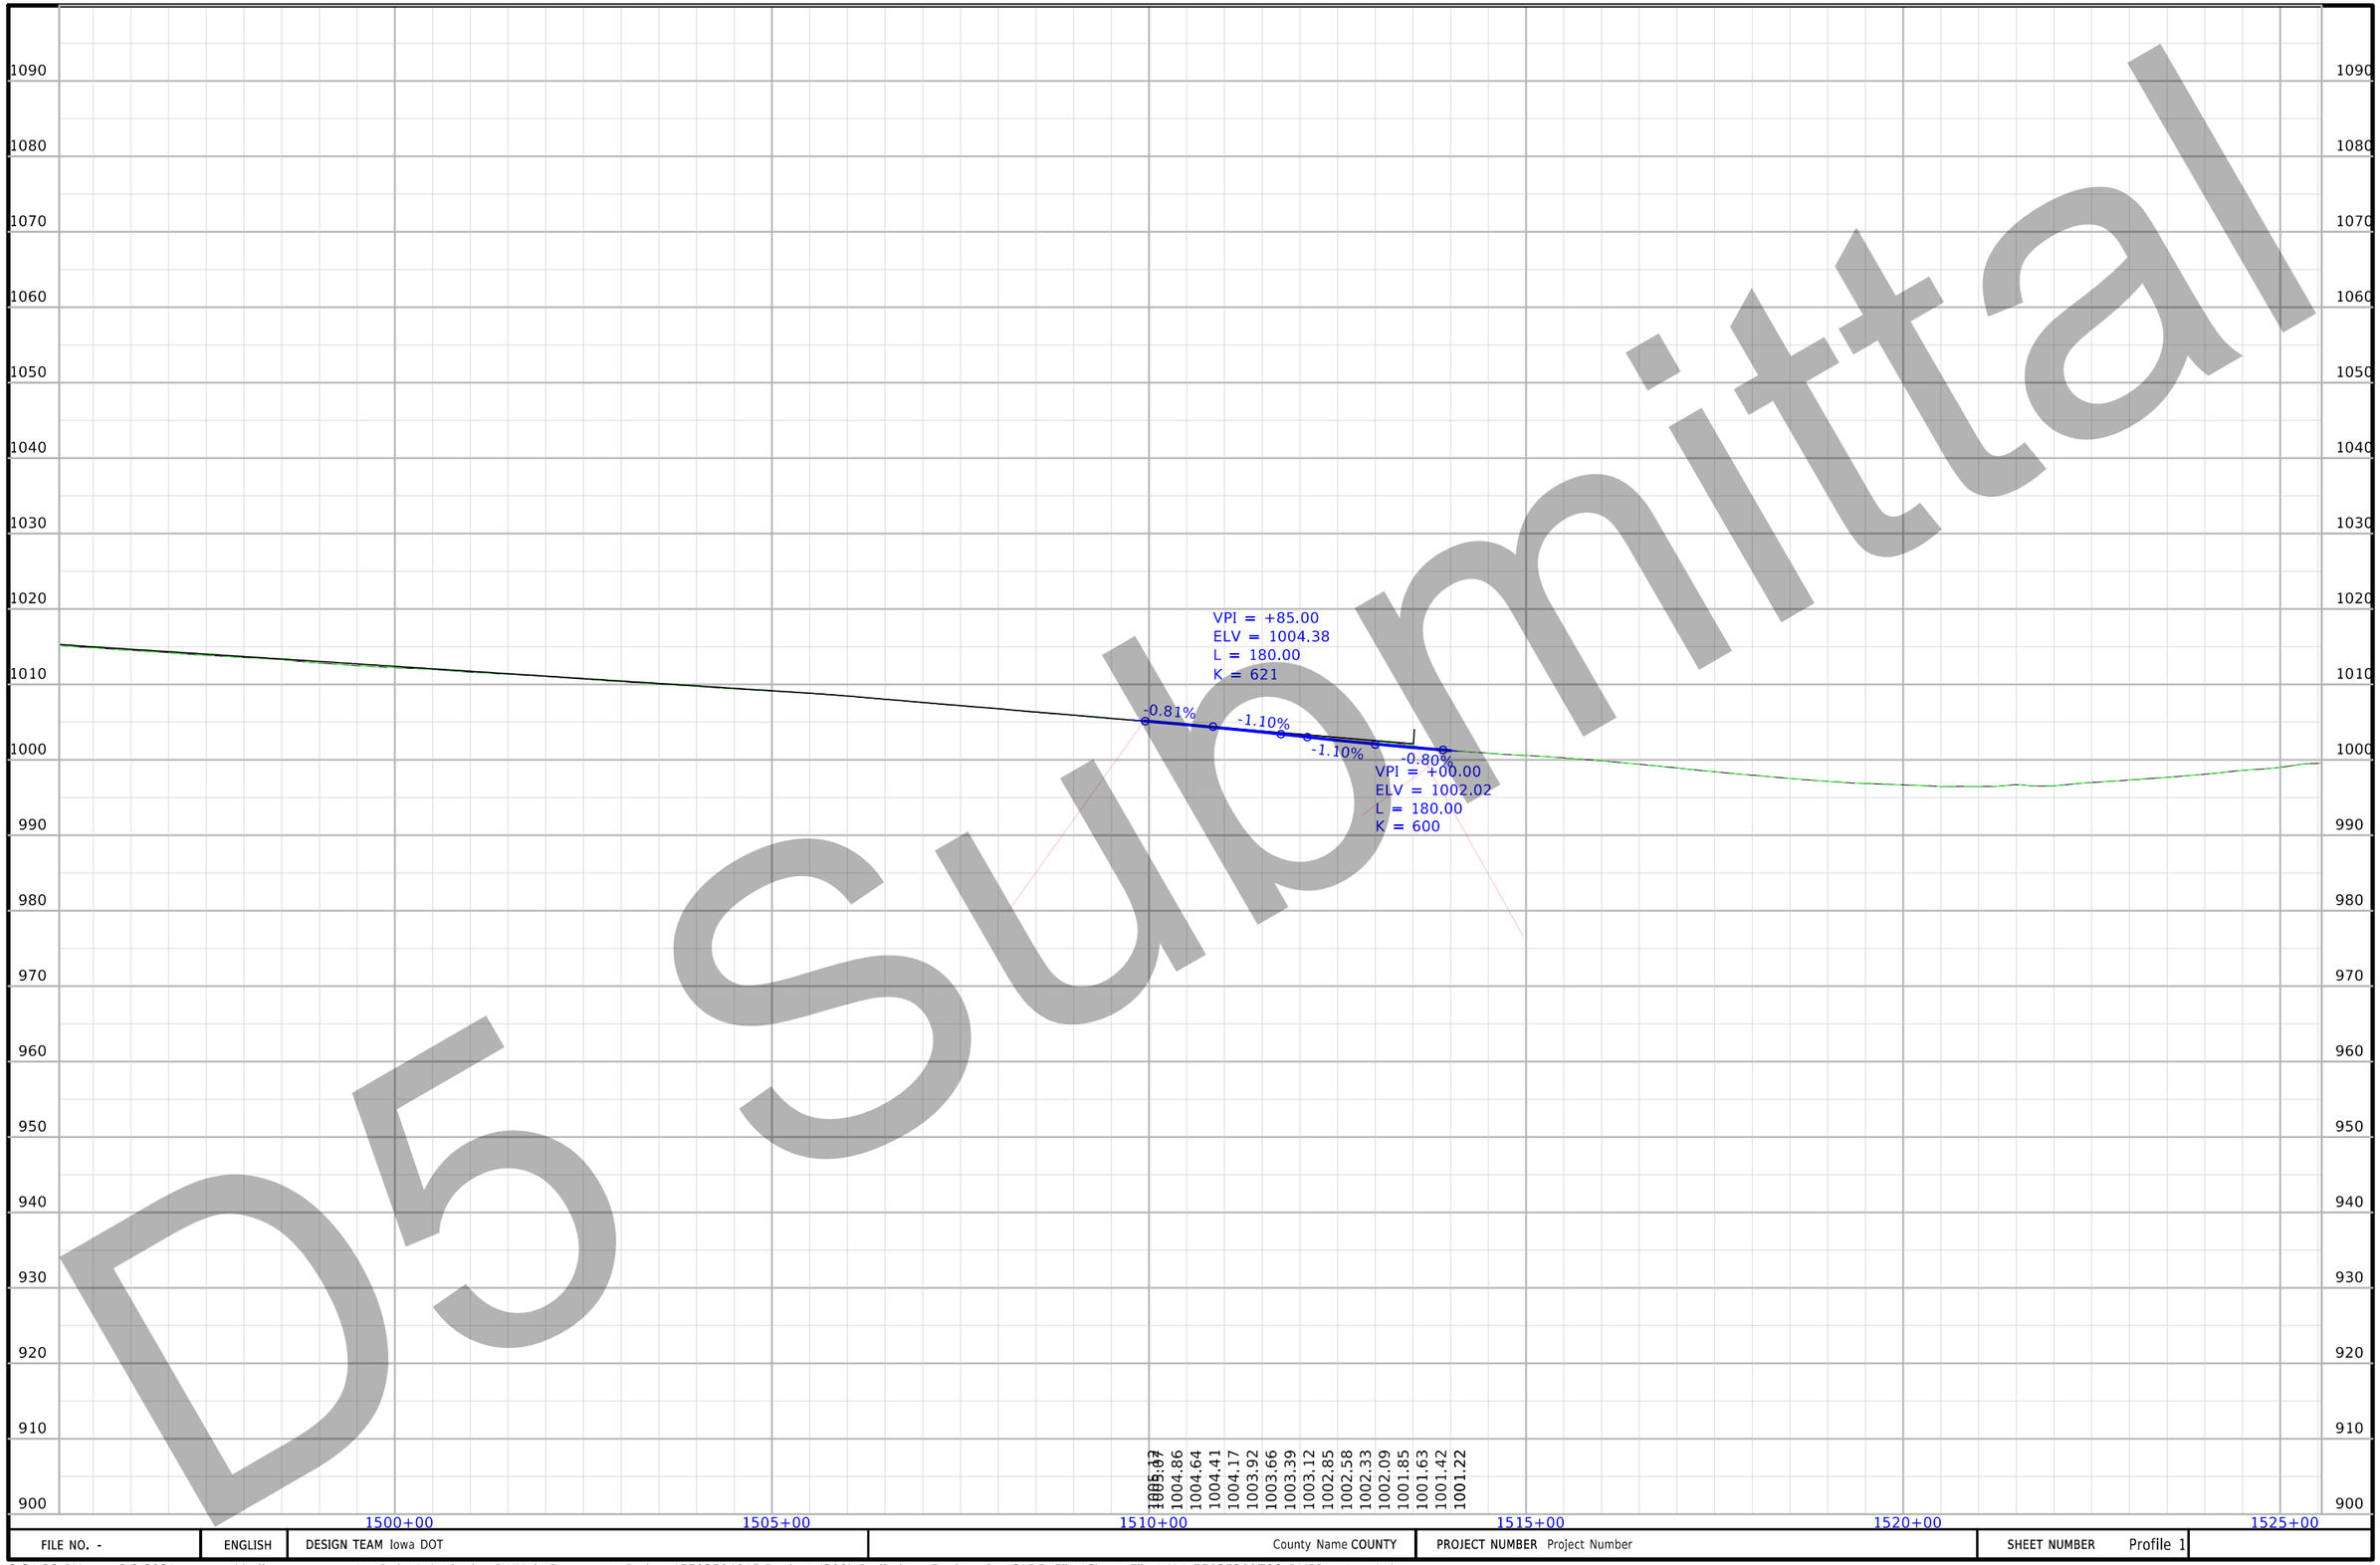

D5 Submittal

FILE NO. -	ENGLISH	DESIGN TEAM Iowa DOT	County Name COUNTY	PROJECT NUMBER Project Number	SHEET NUMBER Profile 1

3:34:28 PM 3/3/2021 kbell pw:\\ntPwInt1.dot.int.lan:PWMain\Documents\Projects\7703504015\Design_(309)_PreliminaryEngineering\CADD_Files\Sheet_Files\K14_77035309Z08_RMPRestAreaA.dgn



D5 Submittal

FILE NO. -	ENGLISH	DESIGN TEAM Iowa DOT	County Name COUNTY	PROJECT NUMBER Project Number	SHEET NUMBER E1	

3:38:34 PM 3/3/2021 kbell pw:\\ntPwInt1.dot.int.lan:PWMain\Documents\Projects\7703504015\Design_(309)_PreliminaryEngineering\CADD_Files\Sheet_Files\K16_77035309Z08_RMPRestAreaB.dgn

D5 Submittal

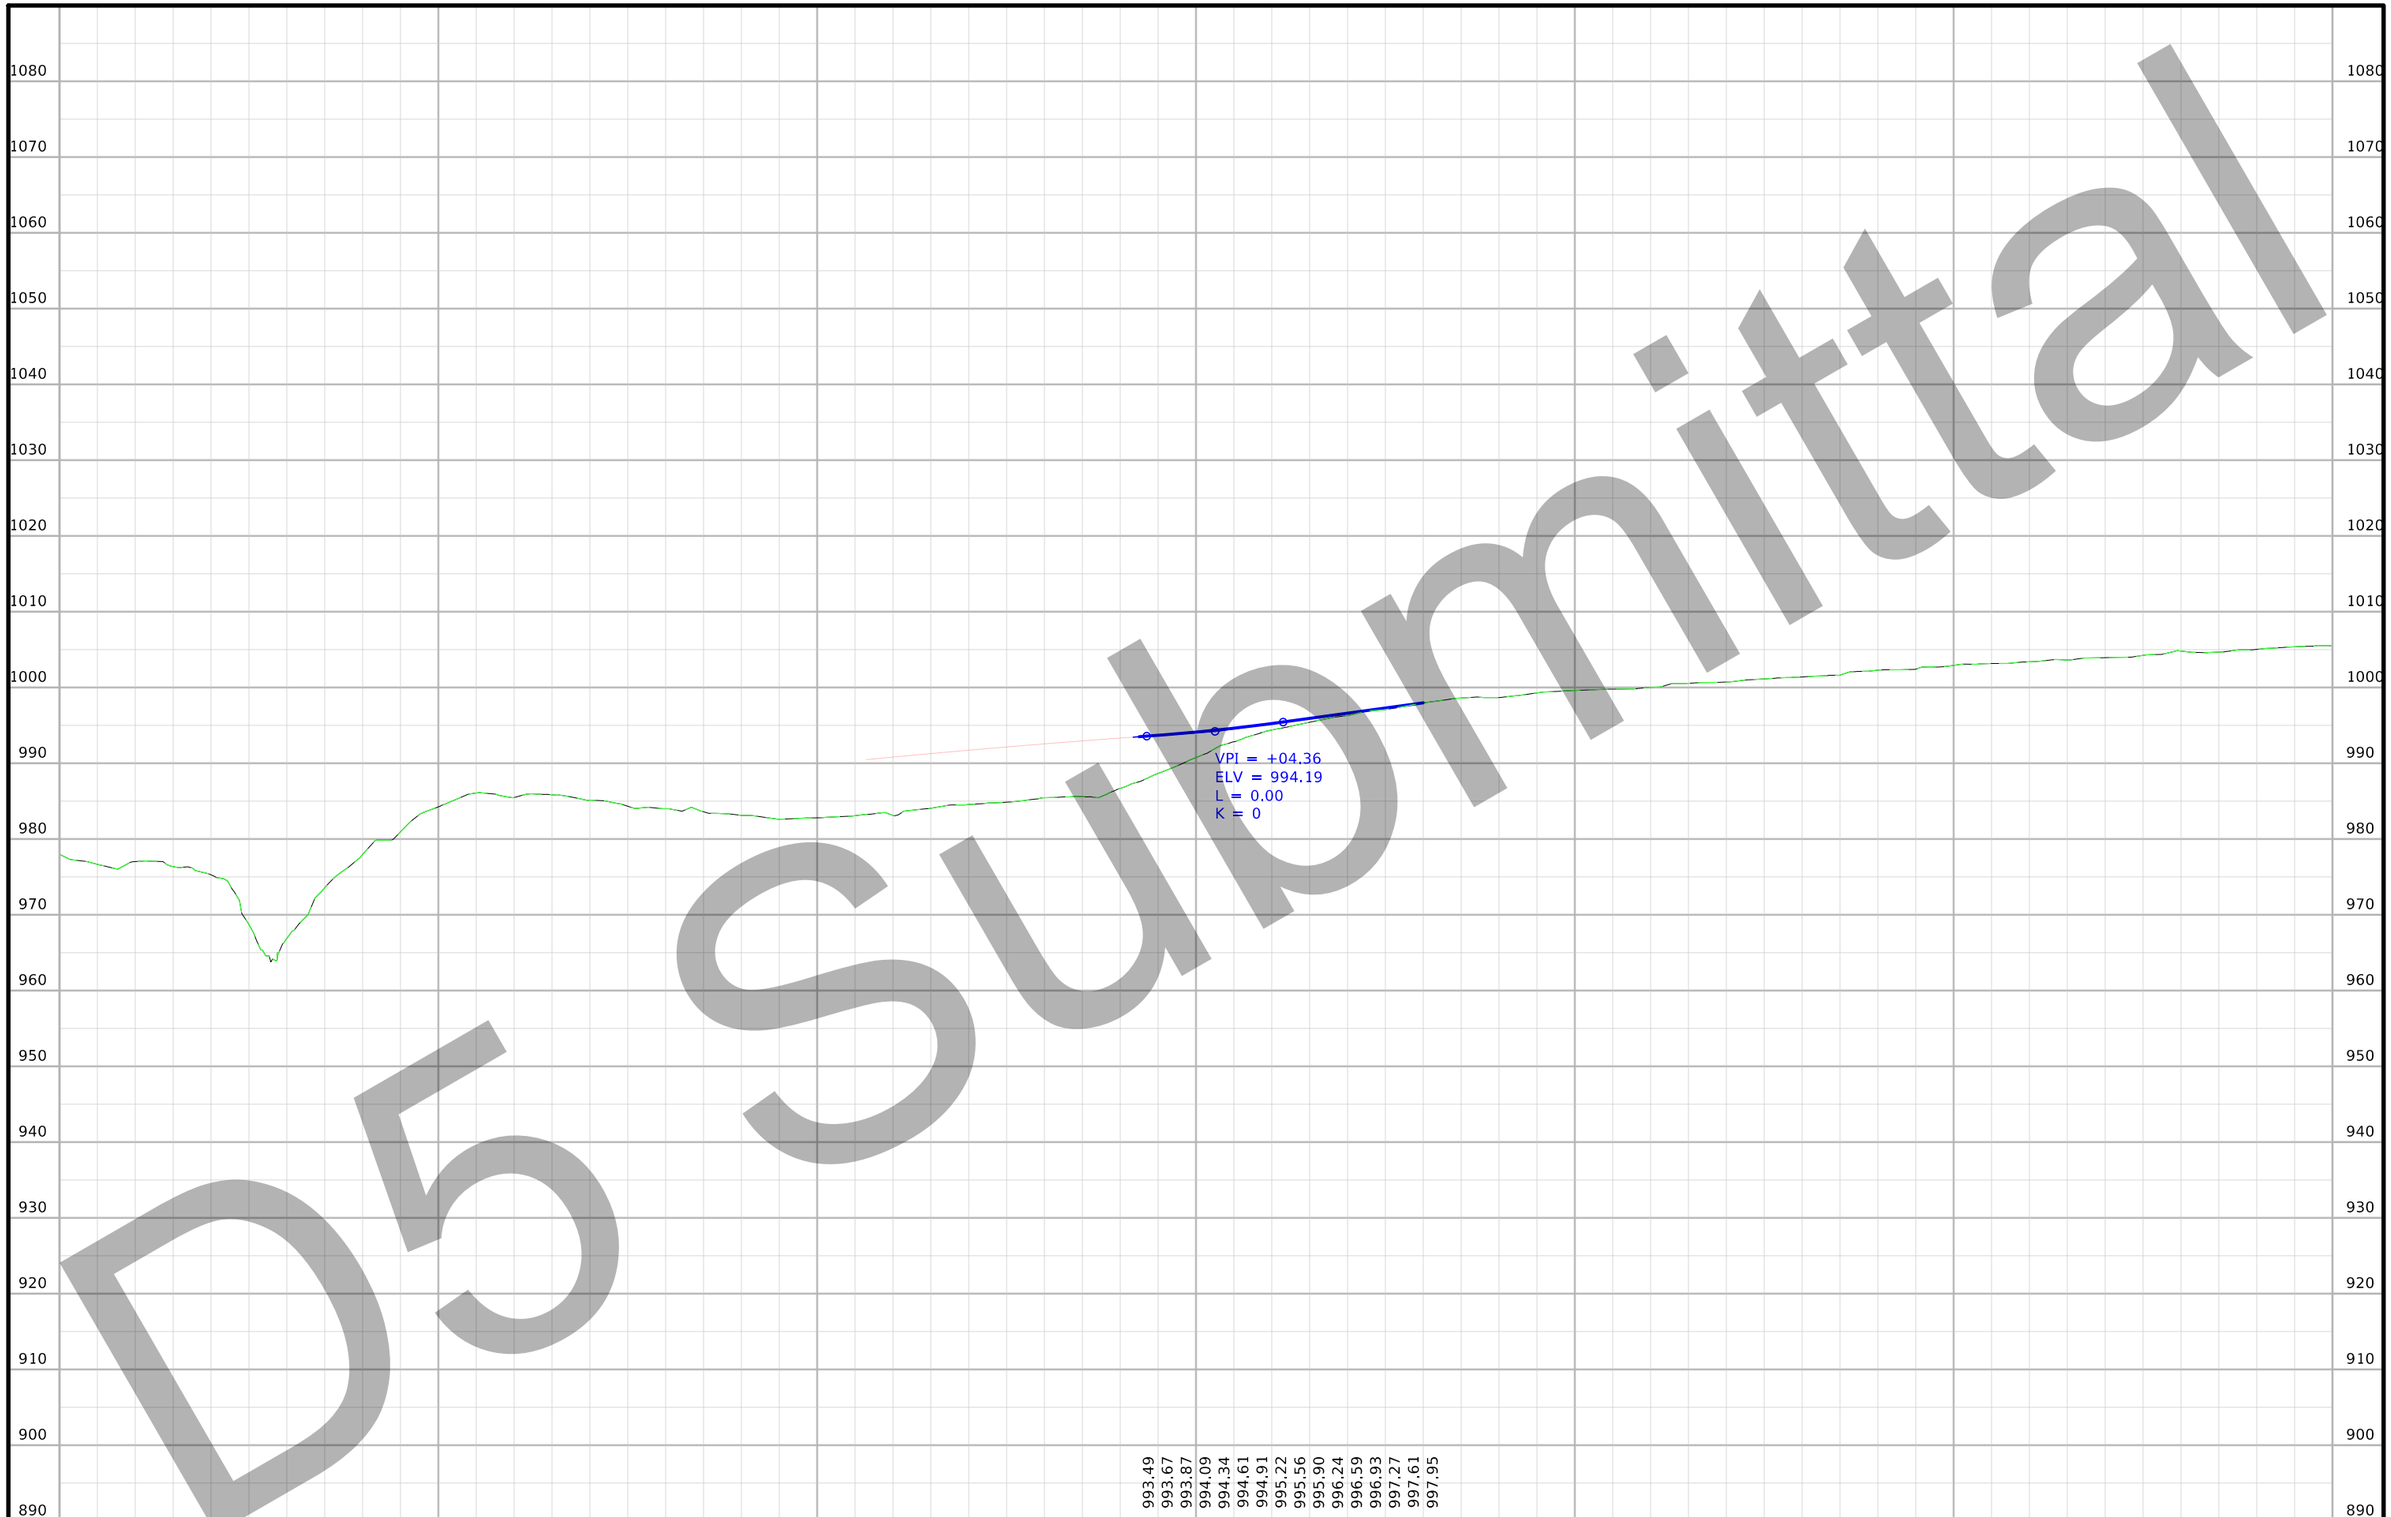

FILE NO. 32044	ENGLISH	DESIGN TEAM Iowa DOT	POLK/STORY COUNTY	PROJECT NUMBER IM-035-4(309)95--13-77	SHEET NUMBER K.17

3:38:38 PM 3/3/2021 kbell pw:\\ntPwInt1.dot.int.lan:PWMain\Documents\Projects\7703504015\Design_(309)_PreliminaryEngineering\CADD_Files\Sheet_Files\K16_77035309Z08_RMPRestAreaB.dgn



D5 Submittal

FILE NO. 32044	ENGLISH	DESIGN TEAM Iowa DOT	POLK/STORY COUNTY	PROJECT NUMBER IM-035-4(309)95--13-77	SHEET NUMBER K.18

3:39:12 PM 3/3/2021 kbell pw:\\ntPwInt1.dot.int.lan:PWMain\Documents\Projects\7703504015\Design_(309)_PreliminaryEngineering\CADD_Files\Sheet_Files\K18_77035309Z08_RMPRestAreaC.dgn

D5 Submittal

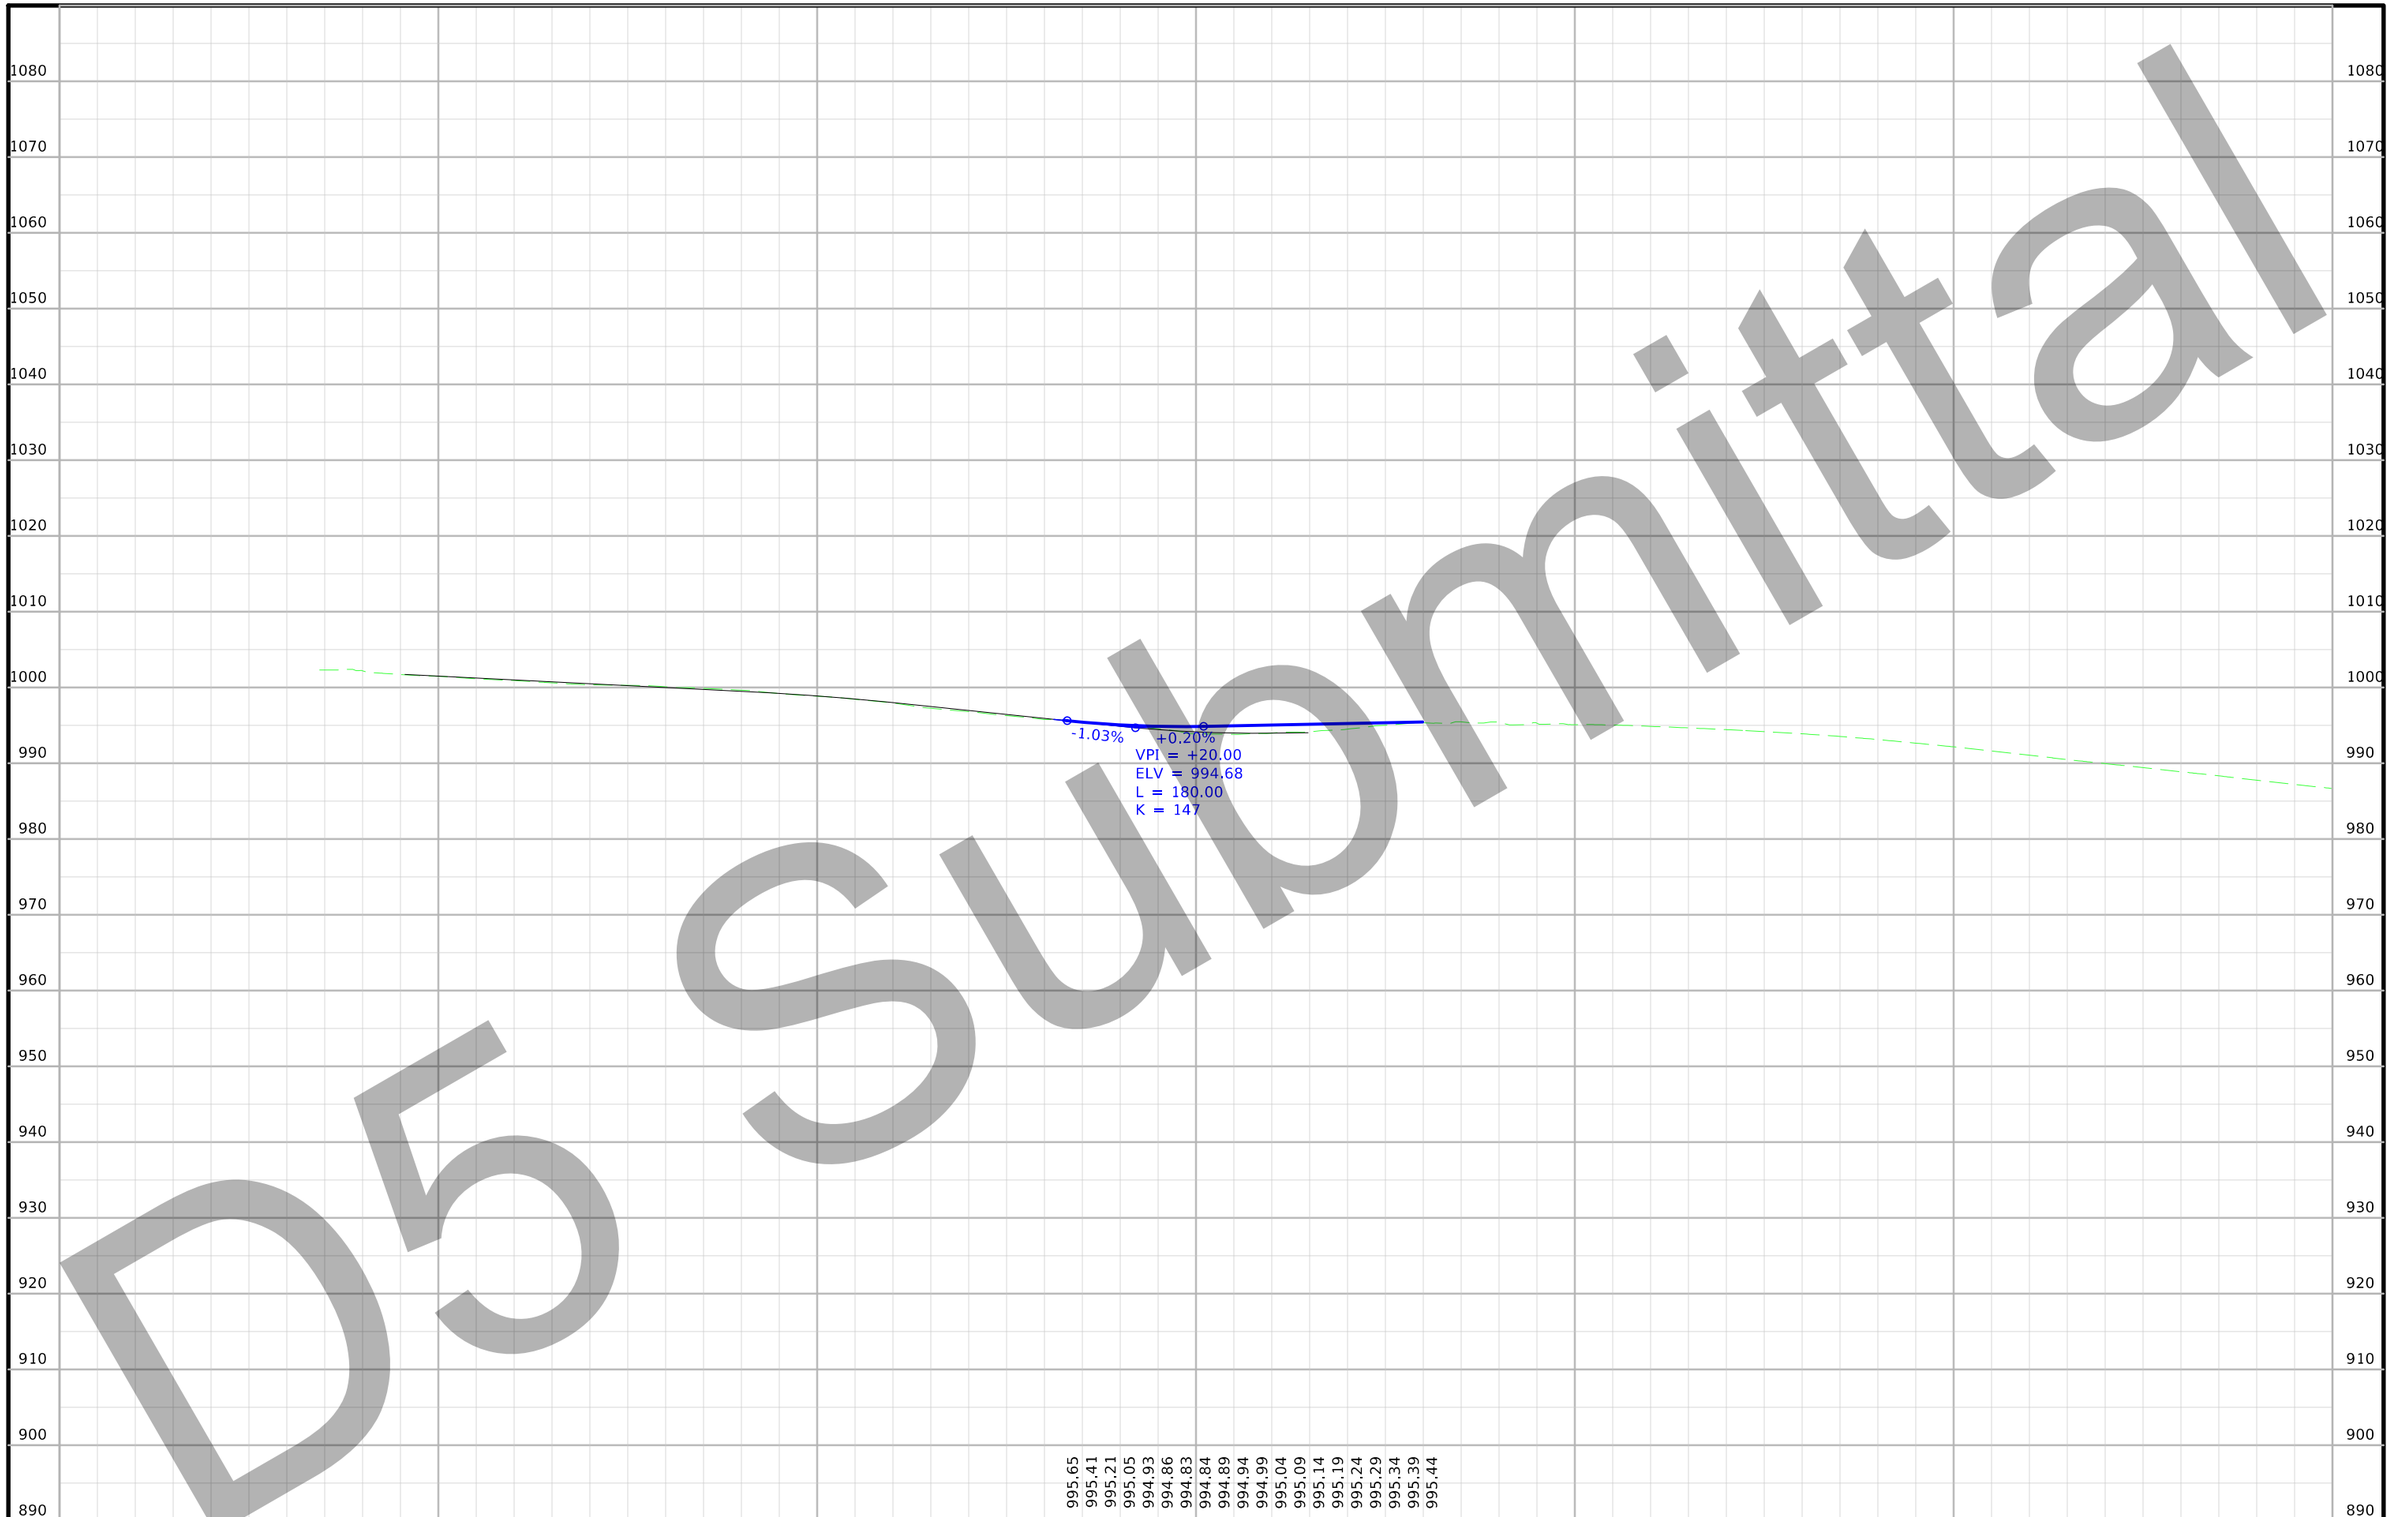

FILE NO. -	ENGLISH	DESIGN TEAM Iowa DOT	County Name COUNTY	PROJECT NUMBER Project Number	SHEET NUMBER Profile 1

3:40:48 PM 3/3/2021 kbell pw:\\ntPwInt1.dot.int.lan:PWMain\Documents\Projects\7703504015\Design_(309)_PreliminaryEngineering\CADD_Files\Sheet_Files\K18_77035309Z08_RMPRestAreaC.dgn

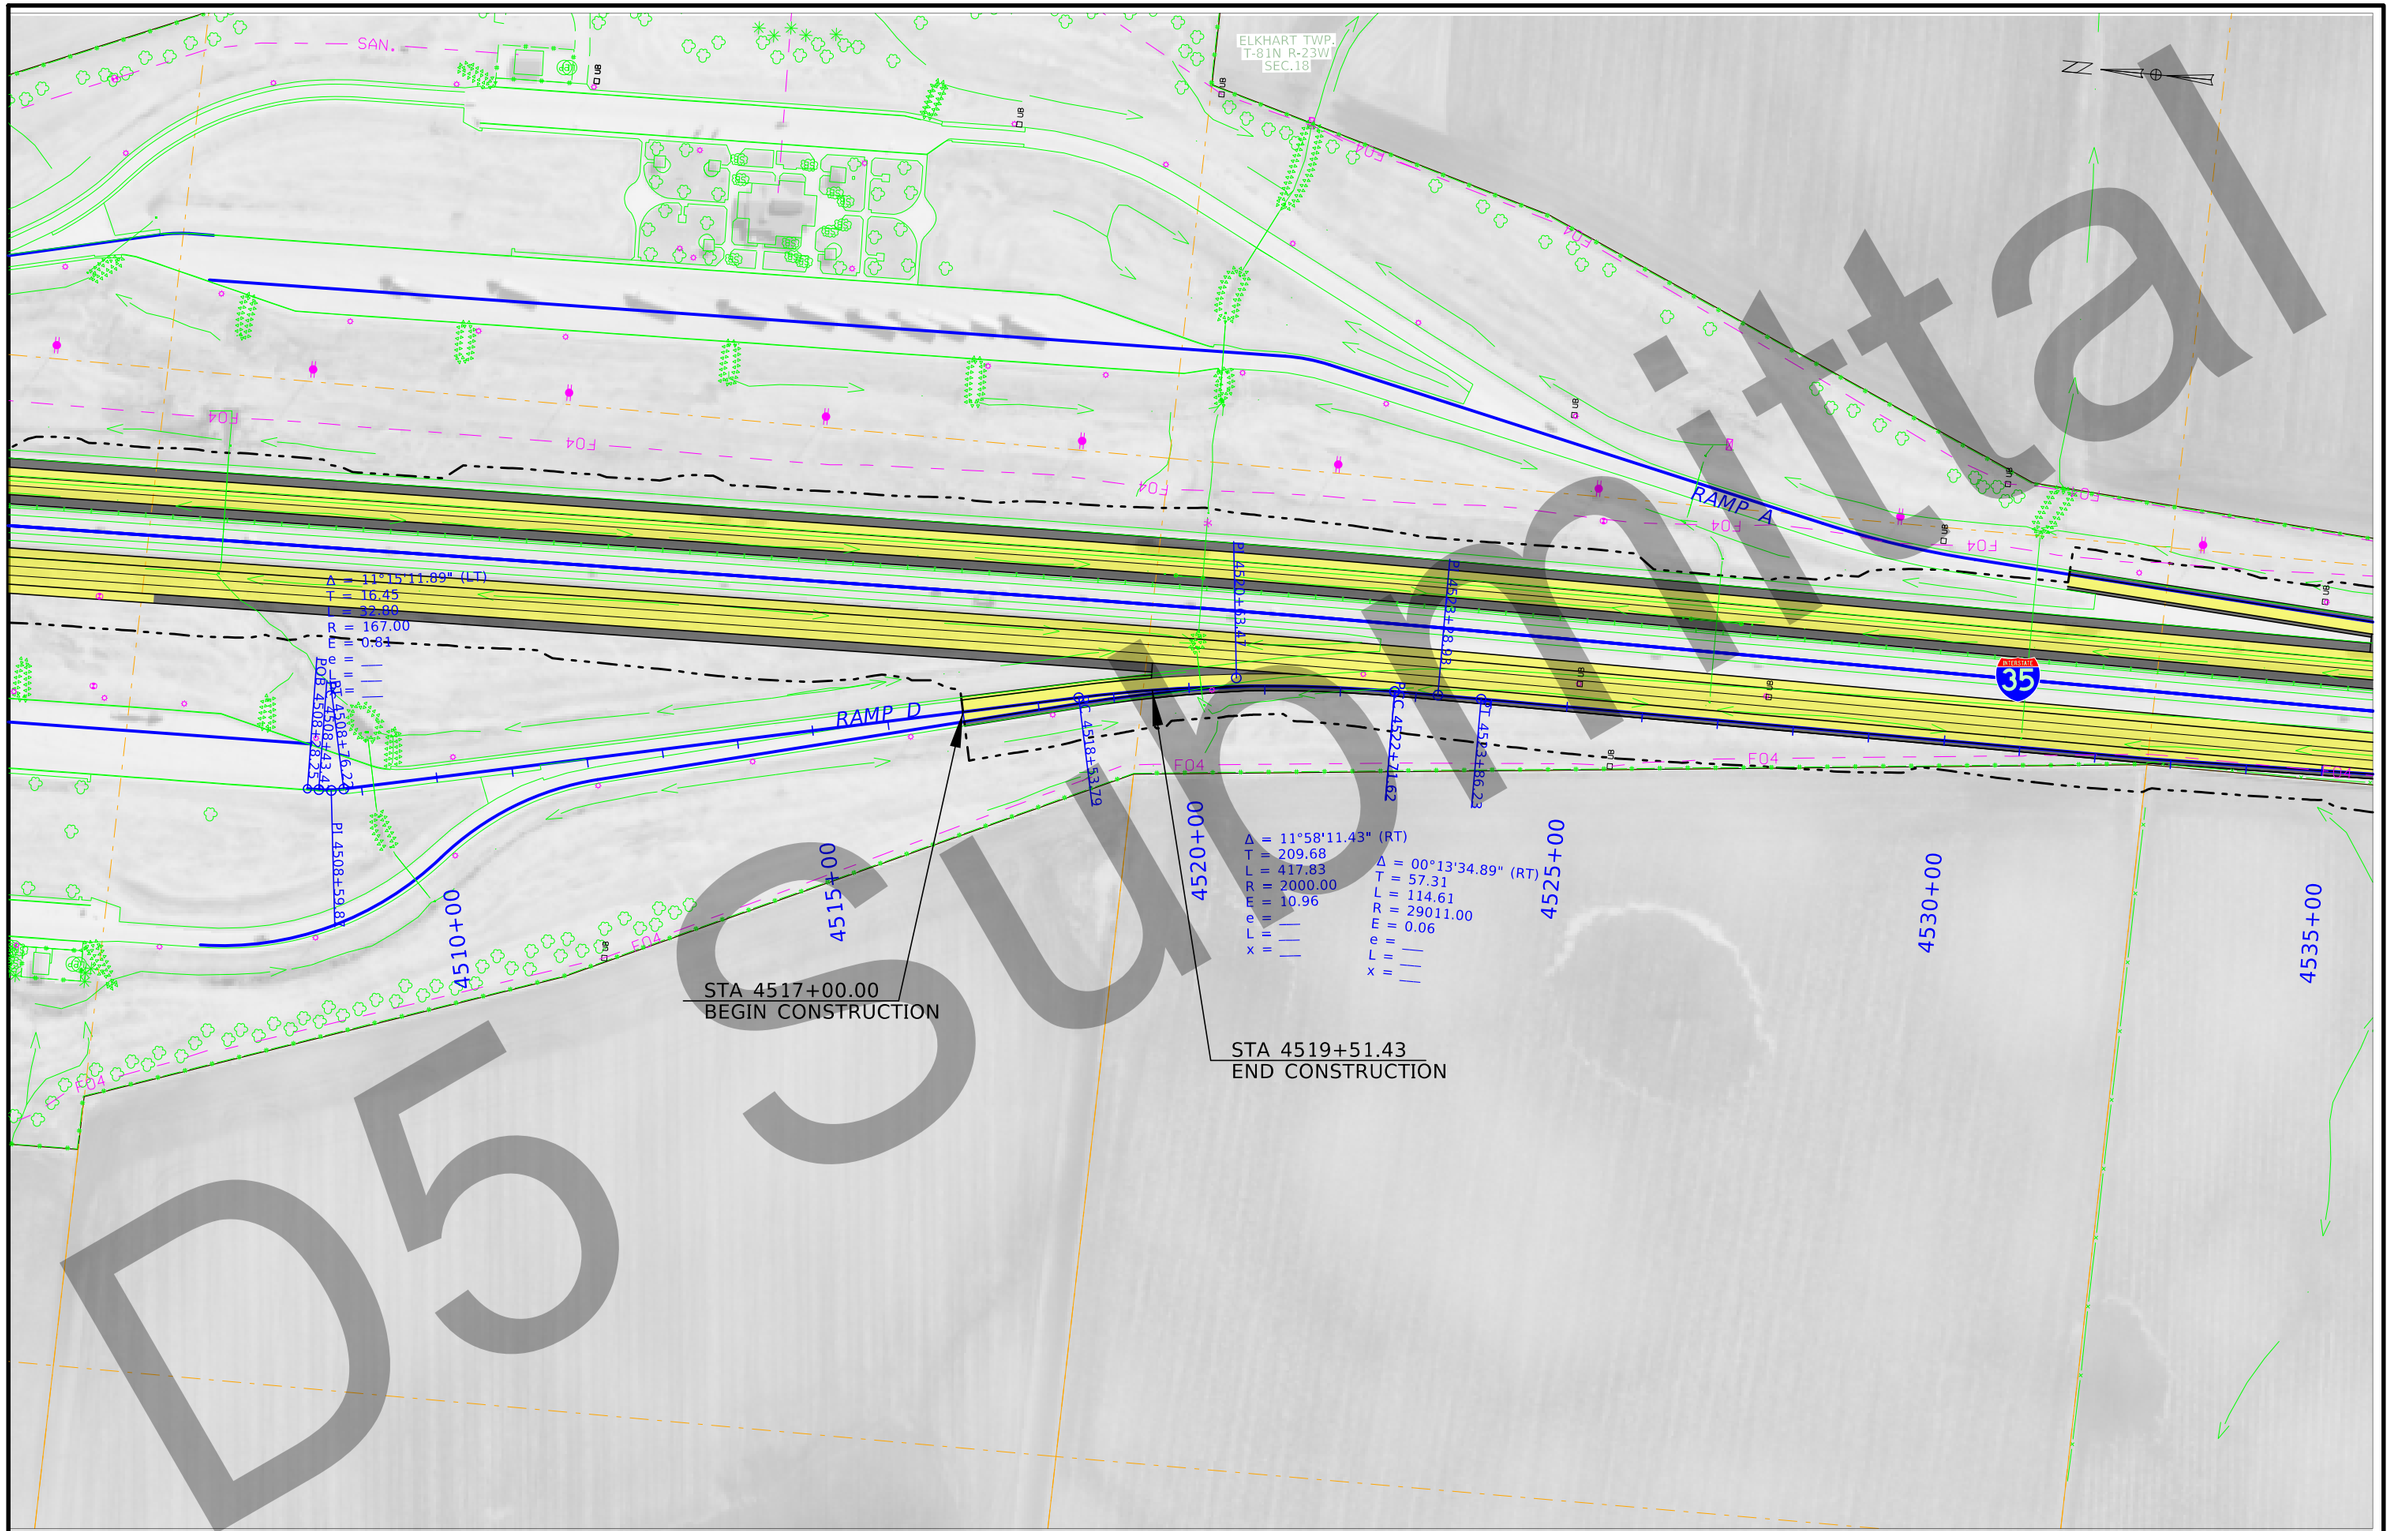

D5 Submittal

FILE NO. 32044	ENGLISH	DESIGN TEAM Iowa DOT	POLK/STORY COUNTY	PROJECT NUMBER IM-035-4(309)95--13-77	SHEET NUMBER K.20

3:41:22 PM 3/3/2021 kbell pw:\\ntPwInt1.dot.int.lan:PWMain\Documents\Projects\7703504015\Design_(309)_PreliminaryEngineering\CADD_Files\Sheet_Files\K20_77035309Z08_RMPRestAreaD.dgn

Submittal
D5 Submittal

-1.09%
+0.30%
VPI = +00.00
ELV = 1001.39
L = 200.00
K = 144

1002.48
1002.23
1002.02
1001.85
1001.73
1001.66
1001.62
1001.63
1001.69
1001.76
1001.84

4505+00 4510+00 4515+00 4520+00 4525+00 4530+00

FILE NO. 32044	ENGLISH	DESIGN TEAM Iowa DOT	POLK/STORY COUNTY	PROJECT NUMBER IM-035-4(309)95--13-77	SHEET NUMBER K.21

3:42:55 PM 3/3/2021 kbell pw:\\ntPwInt1.dot.int.lan:PWMain\Documents\Projects\7703504015\Design_(309)_PreliminaryEngineering\CADD_Files\Sheet_Files\K20_77035309Z08_RMPRestAreaD.dgn

DRAFT

UNION TWP.
T-82N R-23W
SEC.31

STA 4575+18.85
BEGIN CONSTRUCTION

STA 4588+90.87
END CONSTRUCTION

STA 1590+00.00
BEGIN CONSTRUCTION

STA 1608+85.19
END CONSTRUCTION

STA 2108+28.35 (PL035)
= STA 1052+28.60 (SR210)

FILE NO. -	ENGLISH	DESIGN TEAM Iowa DOT	County Name COUNTY	PROJECT NUMBER Project Number	SHEET NUMBER Plan 1

3:44:10 PM 3/3/2021 kbell pw:\\ntPwInt1.dot.int.lan:PWMain\Documents\Projects\7703504015\Design_(309)_PreliminaryEngineering\CADD_Files\Sheet_Files\K22_77035309Z08_SR210.dgn

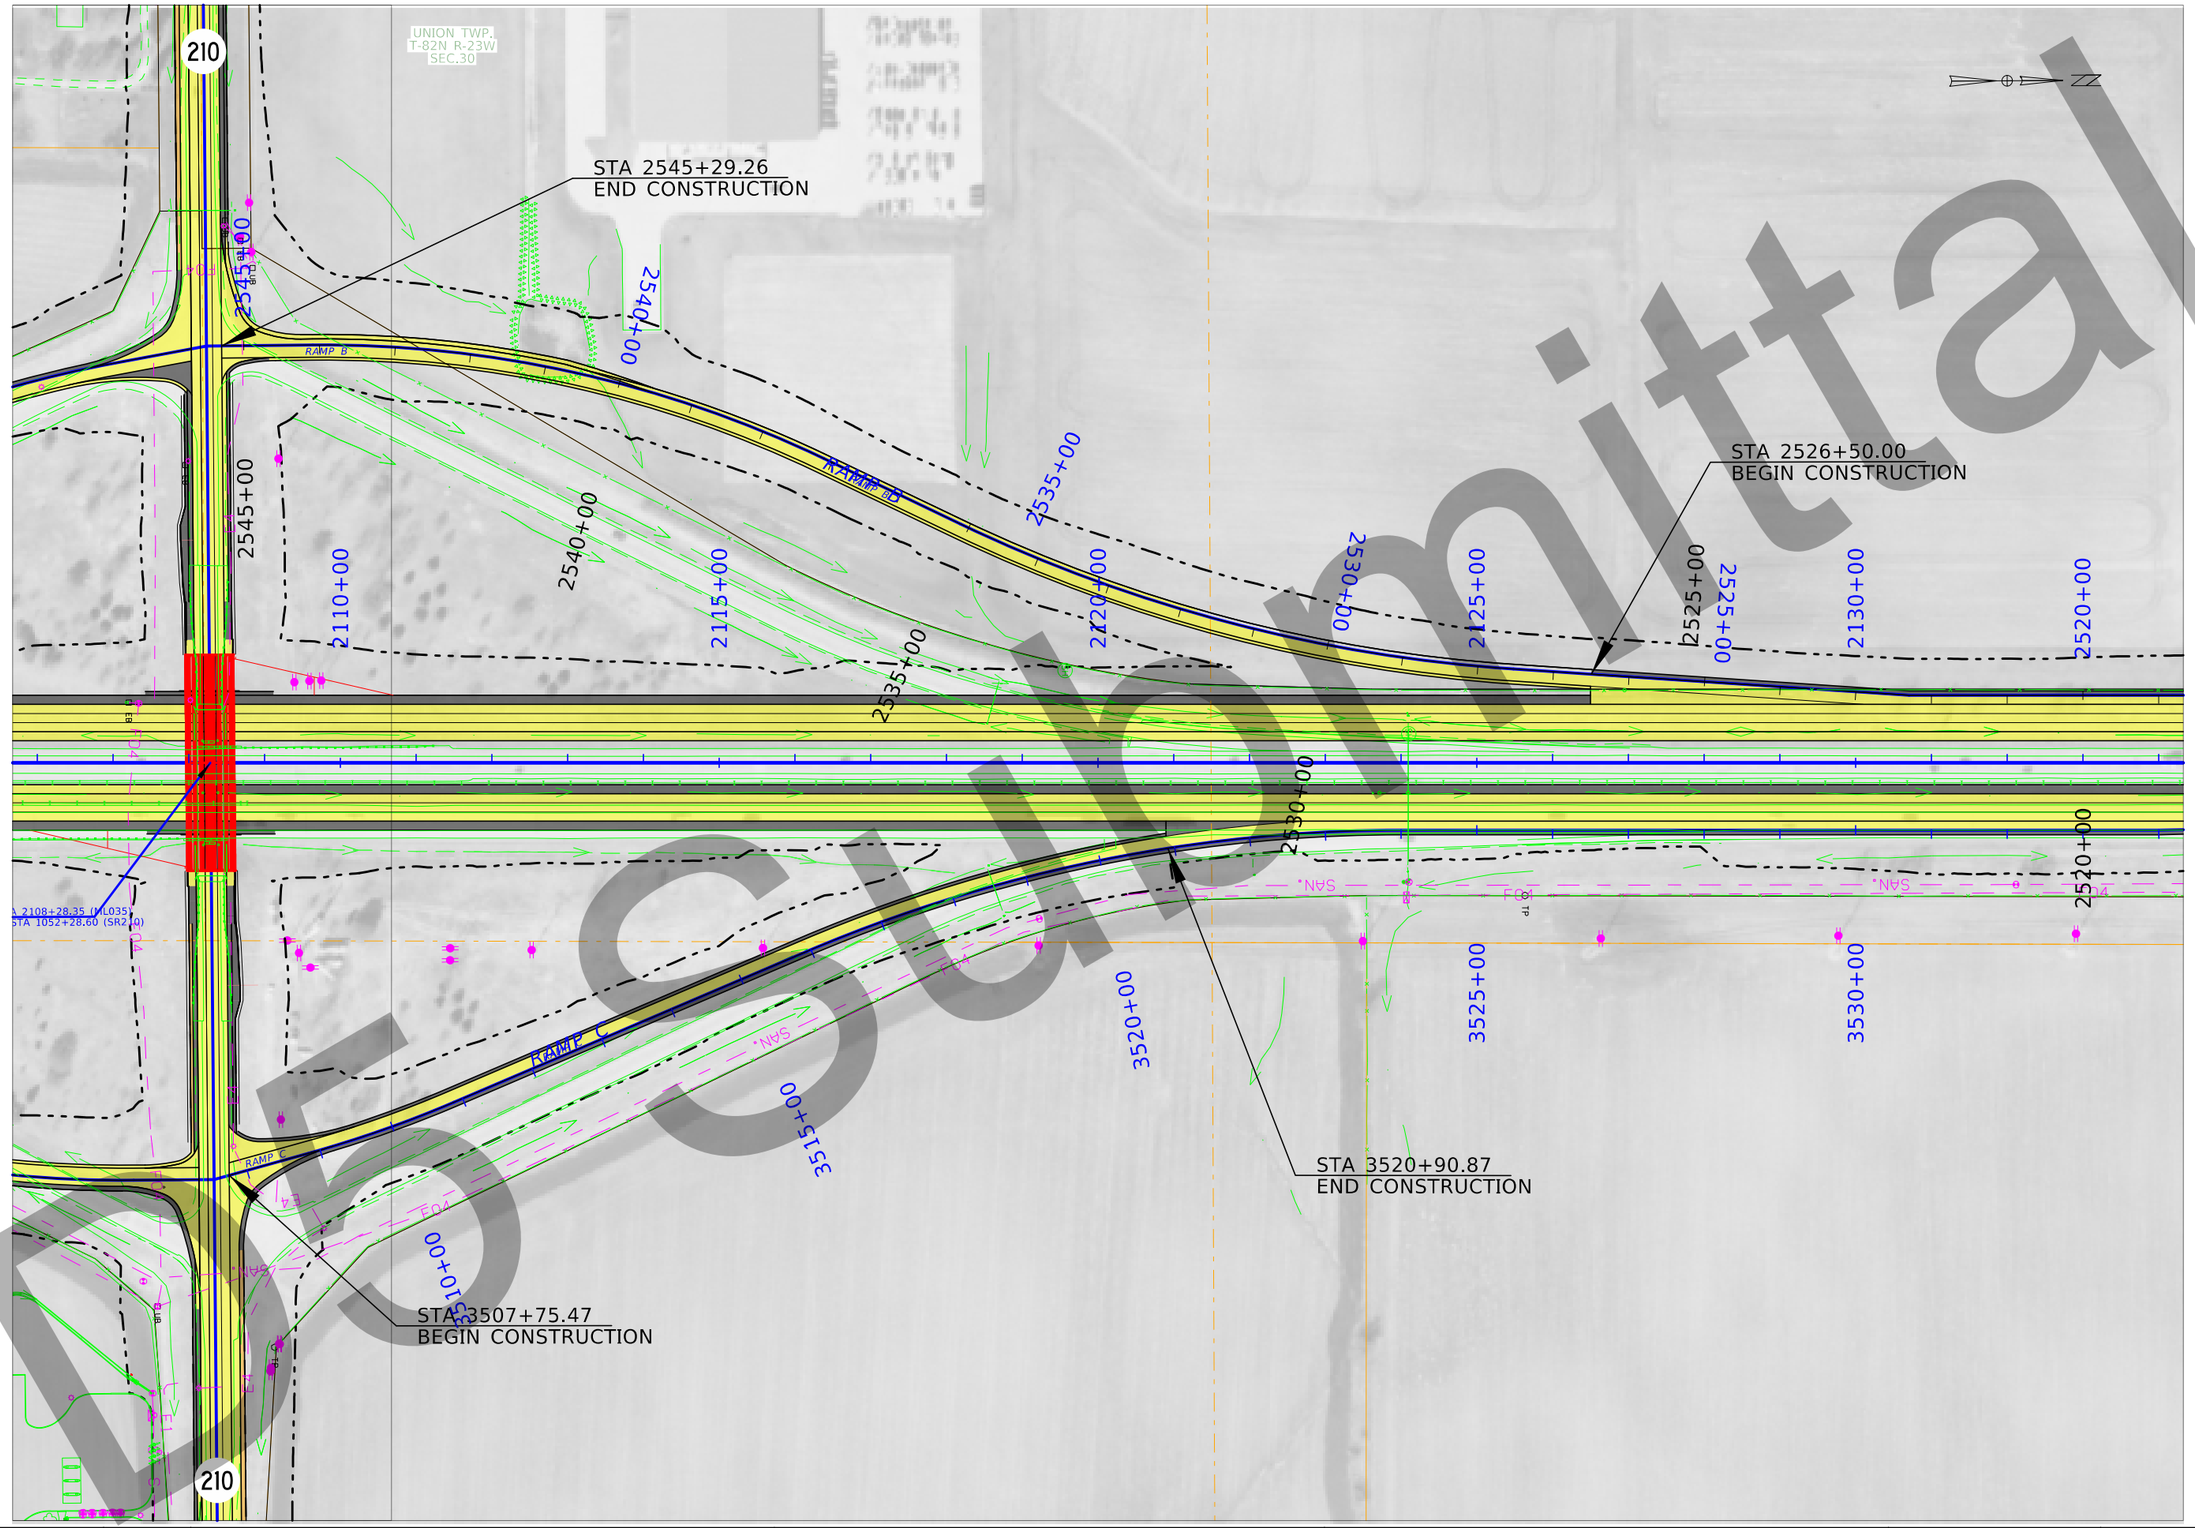

Submittal

FILE NO. 32044	ENGLISH	DESIGN TEAM Iowa DOT	POLK/STORY COUNTY	PROJECT NUMBER IM-035-4(309)95--13-77	SHEET NUMBER K.23

3:45:55 PM 3/3/2021 kbell pw:\\ntPwInt1.dot.int.lan:PWMain\Documents\Projects\7703504015\Design_(309)_PreliminaryEngineering\CADD_Files\Sheet_Files\K22_77035309Z08_SR210.dgn



D5 Submittal

FILE NO. 32044	ENGLISH	DESIGN TEAM Iowa DOT	POLK/STORY COUNTY	PROJECT NUMBER IM-035-4(309)95--13-77	SHEET NUMBER K.24	

3:48:01 PM 3/3/2021 kbell pw:\\ntPwInt1.dot.int.lan:PWMain\Documents\Projects\7703504015\Design_(309)_PreliminaryEngineering\CADD_Files\Sheet_Files\K24_77035309Z08_RMP210A.dgn

Submittal
D5

VPI = +00.00
ELV = 1012.04
L = 180.00
K = 1178

VPI = +00.00
ELV = 990.52
L = 400.00
K = 258

+2.15%
+2.00%
+0.60%
+2.15%
+0.00% RDG
+5.50% RDG
+1.00% RDG
+1.00% LT Ditch Grade
+1.90% RT Ditch Grade
+1.80% LT Ditch Grade
+2.10% RT Ditch Grade
+1.00% LT Ditch Grade
+0.50% RT Ditch Grade

RT +45
974.60
RT +50
974.60
RT +75
975.97
LT +75
985.15
RT +50
978.73
LT +75
988.15
RT +00
991.07
RT +00
1001.57
LT +00
1003.00
LT +85
1004.85
RT +85
1003.00

987.52 987.67 987.82 987.97 988.12 988.27 988.42 988.57 988.72 988.87 989.02 989.17 989.32 989.48 989.67 989.88 990.11 990.37 990.65 990.96 991.29 991.65 992.03 992.44 992.86 993.32 993.79 994.30 994.82 995.36 995.90 996.44 996.98 997.51 998.05 998.59 999.13 999.67 1000.20 1000.74 1001.28 1001.82 1002.36 1002.90 1003.43 1003.97 1004.51 1005.05 1005.59 1006.12 1006.66 1007.20 1007.74 1008.28 1008.82 1009.35 1009.89 1010.43 1010.96 1011.49 1012.01 1012.53 1013.04 1013.54 1014.04 1014.54 1015.04 1015.54 1016.04 1016.54 1017.04 1017.54 1018.04 1018.54 1019.04 1019.54

1585+00 1590+00 1595+00 1600+00 1605+00

FILE NO.	ENGLISH	DESIGN TEAM	COUNTY	PROJECT NUMBER	SHEET NUMBER Profile 1

3:49:44 PM 3/3/2021 kbell pw:\\ntPwInt1.dot.int.lan:PWMain\Documents\Projects\7703504015\Design_(309)_PreliminaryEngineering\CADD_Files\Sheet_Files\K24_77035309Z08_RMP210A.dgn

STA 2526+50.00
BEGIN CONSTRUCTION

STA 2545+29.26
END CONSTRUCTION

RAMP C

RAMP D

210

Δ = 21°45'12.25" (RT)
T = 384.30
L = 759.34
R = 2000.00
E = 36.59
e = 0.06
L = ___
x = ___

Δ = 26°05'41.53" (LT)
T = 354.56
L = 696.80
R = 1530.00
E = 40.55
e = 0.04

UNION TWP.
T-82N R-23W
SEC.30

15" CMP
15" CMP
18" CMP

D5 Submittal

FILE NO. -	ENGLISH	DESIGN TEAM Iowa DOT	County Name COUNTY	PROJECT NUMBER Project Number	SHEET NUMBER Plan 1

3:54:04 PM 3/3/2021 kbell pw:\\ntPwInt1.dot.int.lan:PWMain\Documents\Projects\7703504015\Design_(309)_PreliminaryEngineering\CADD_Files\Sheet_Files\K26_77035309Z08_RMP210B.dgn

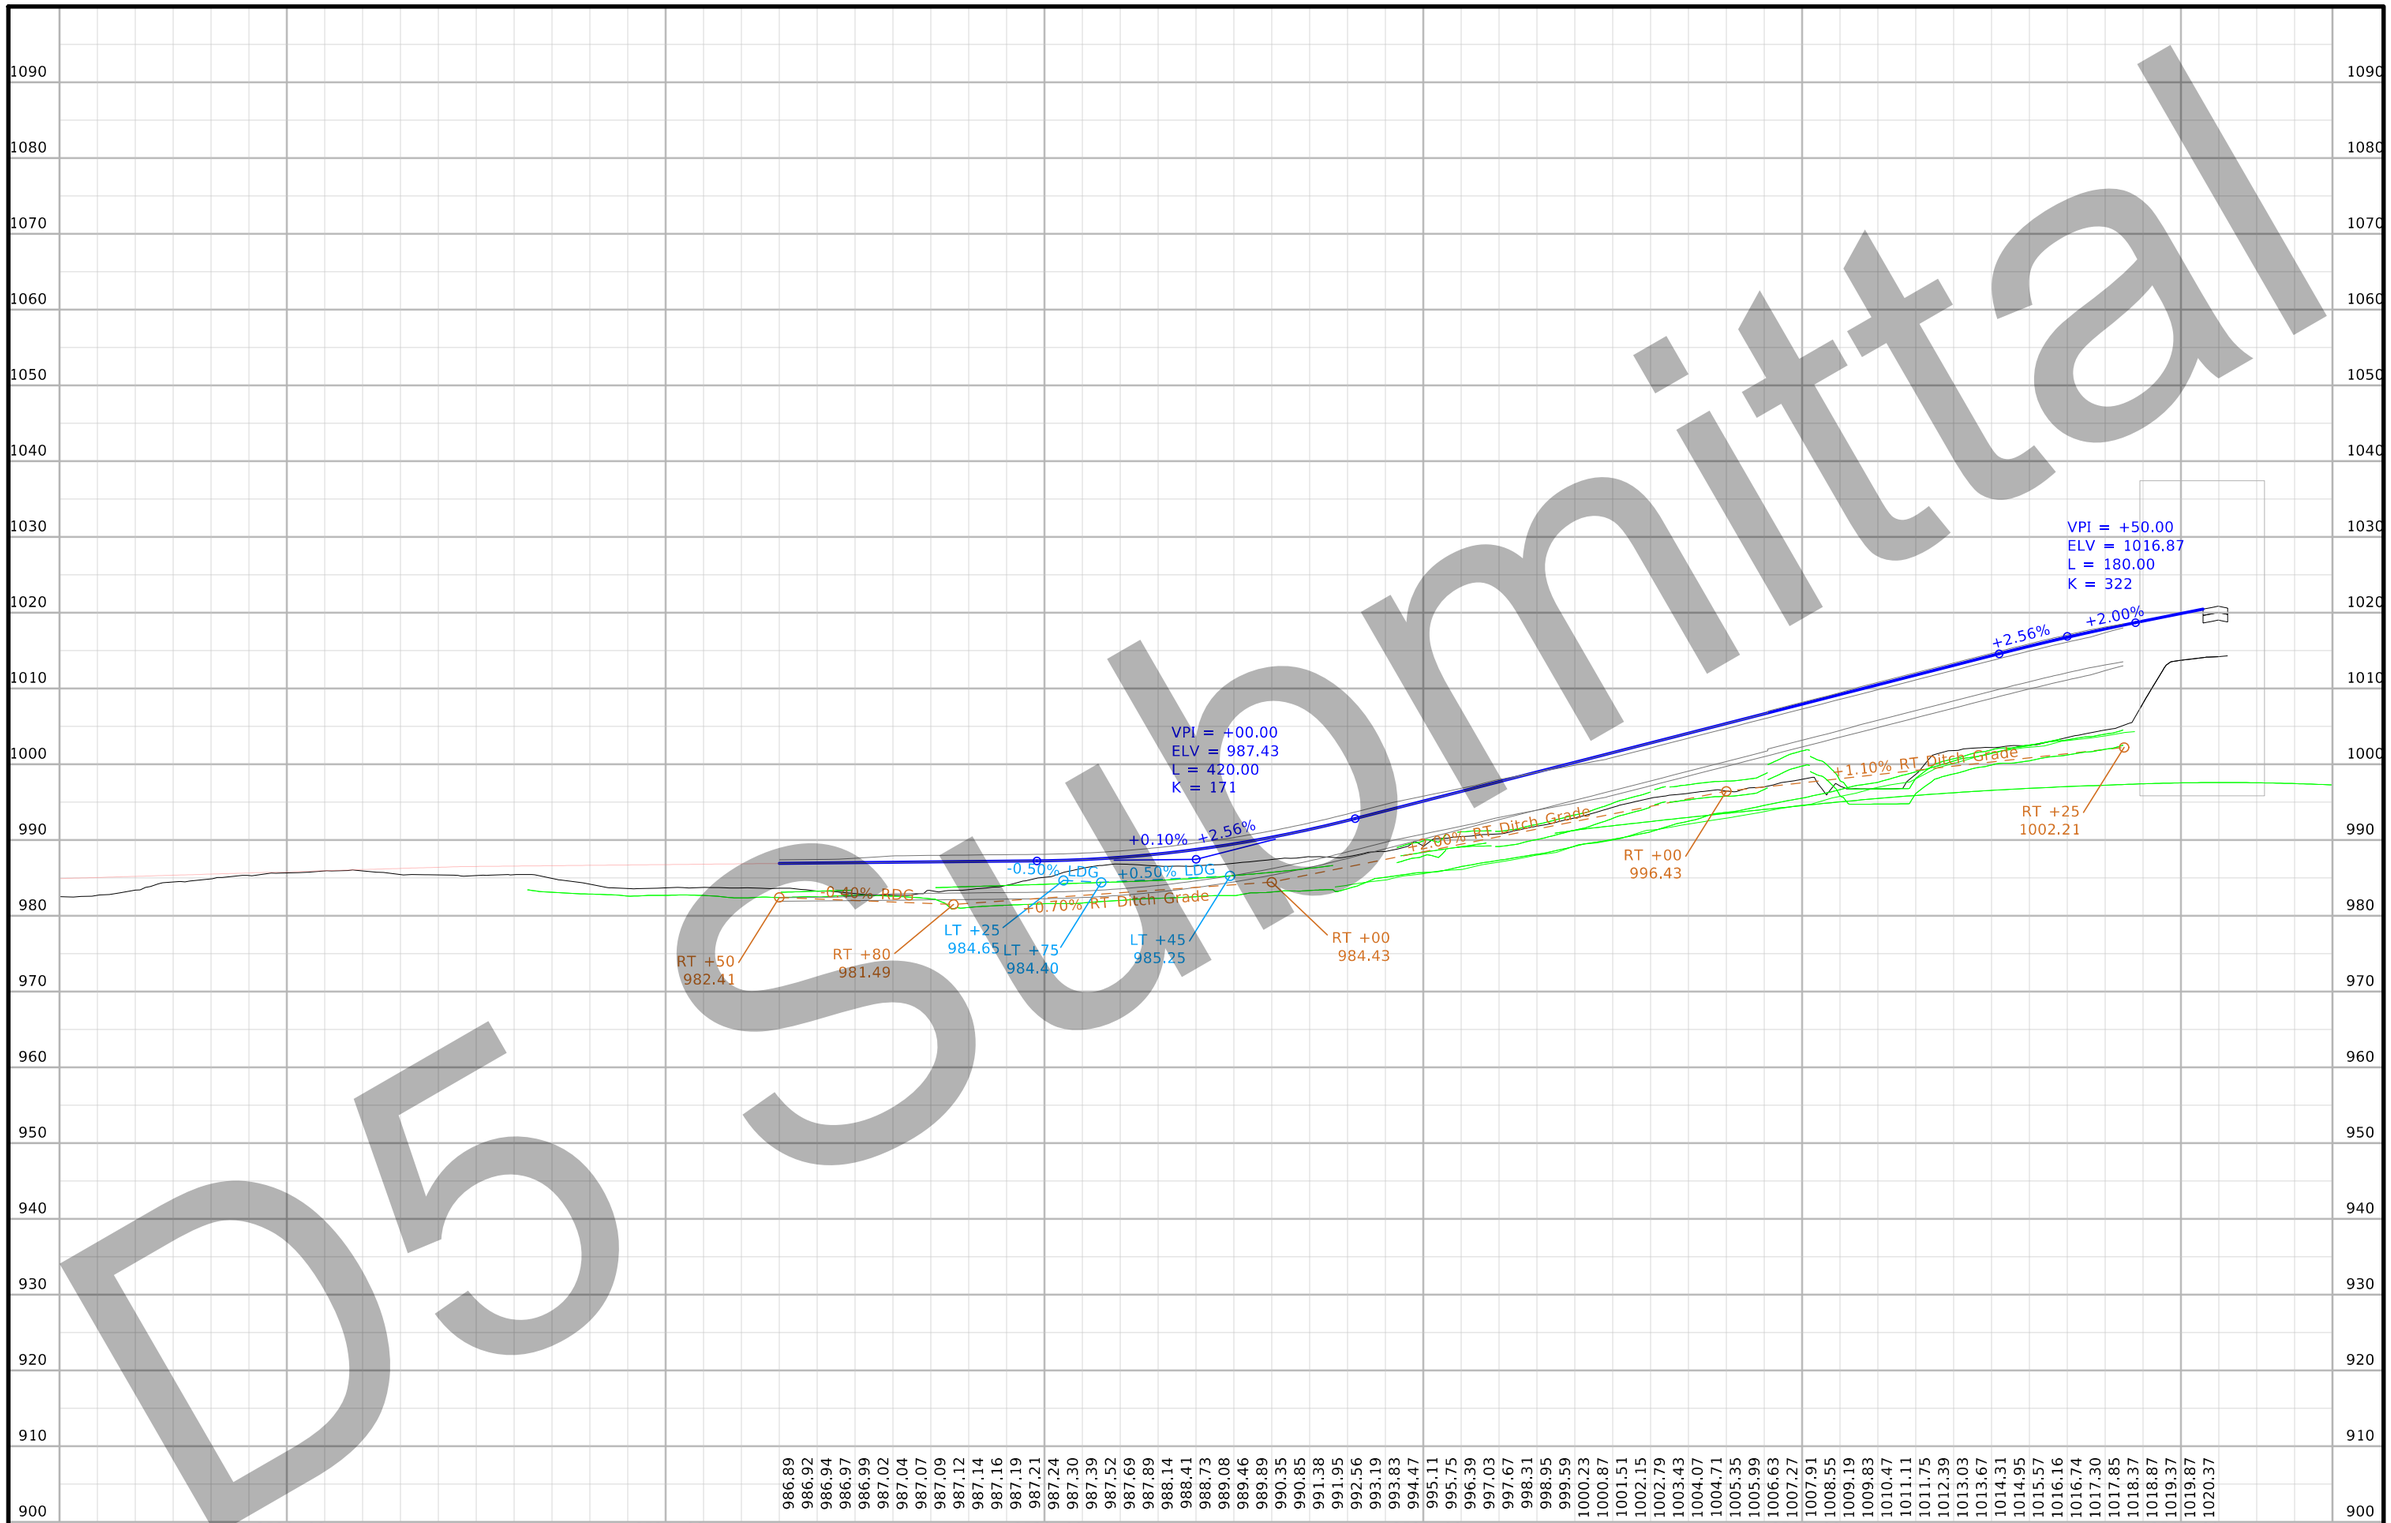

Submittal
D5

FILE NO. 32044	ENGLISH	DESIGN TEAM Iowa DOT	POLK/STORY COUNTY	PROJECT NUMBER IM-035-4(309)95--13-77	SHEET NUMBER K.27

3:54:10 PM 3/3/2021 kbell pw:\\ntPwInt1.dot.int.lan:PWMain\Documents\Projects\7703504015\Design_(309)_PreliminaryEngineering\CADD_Files\Sheet_Files\K26_77035309Z08_RMP210B.dgn

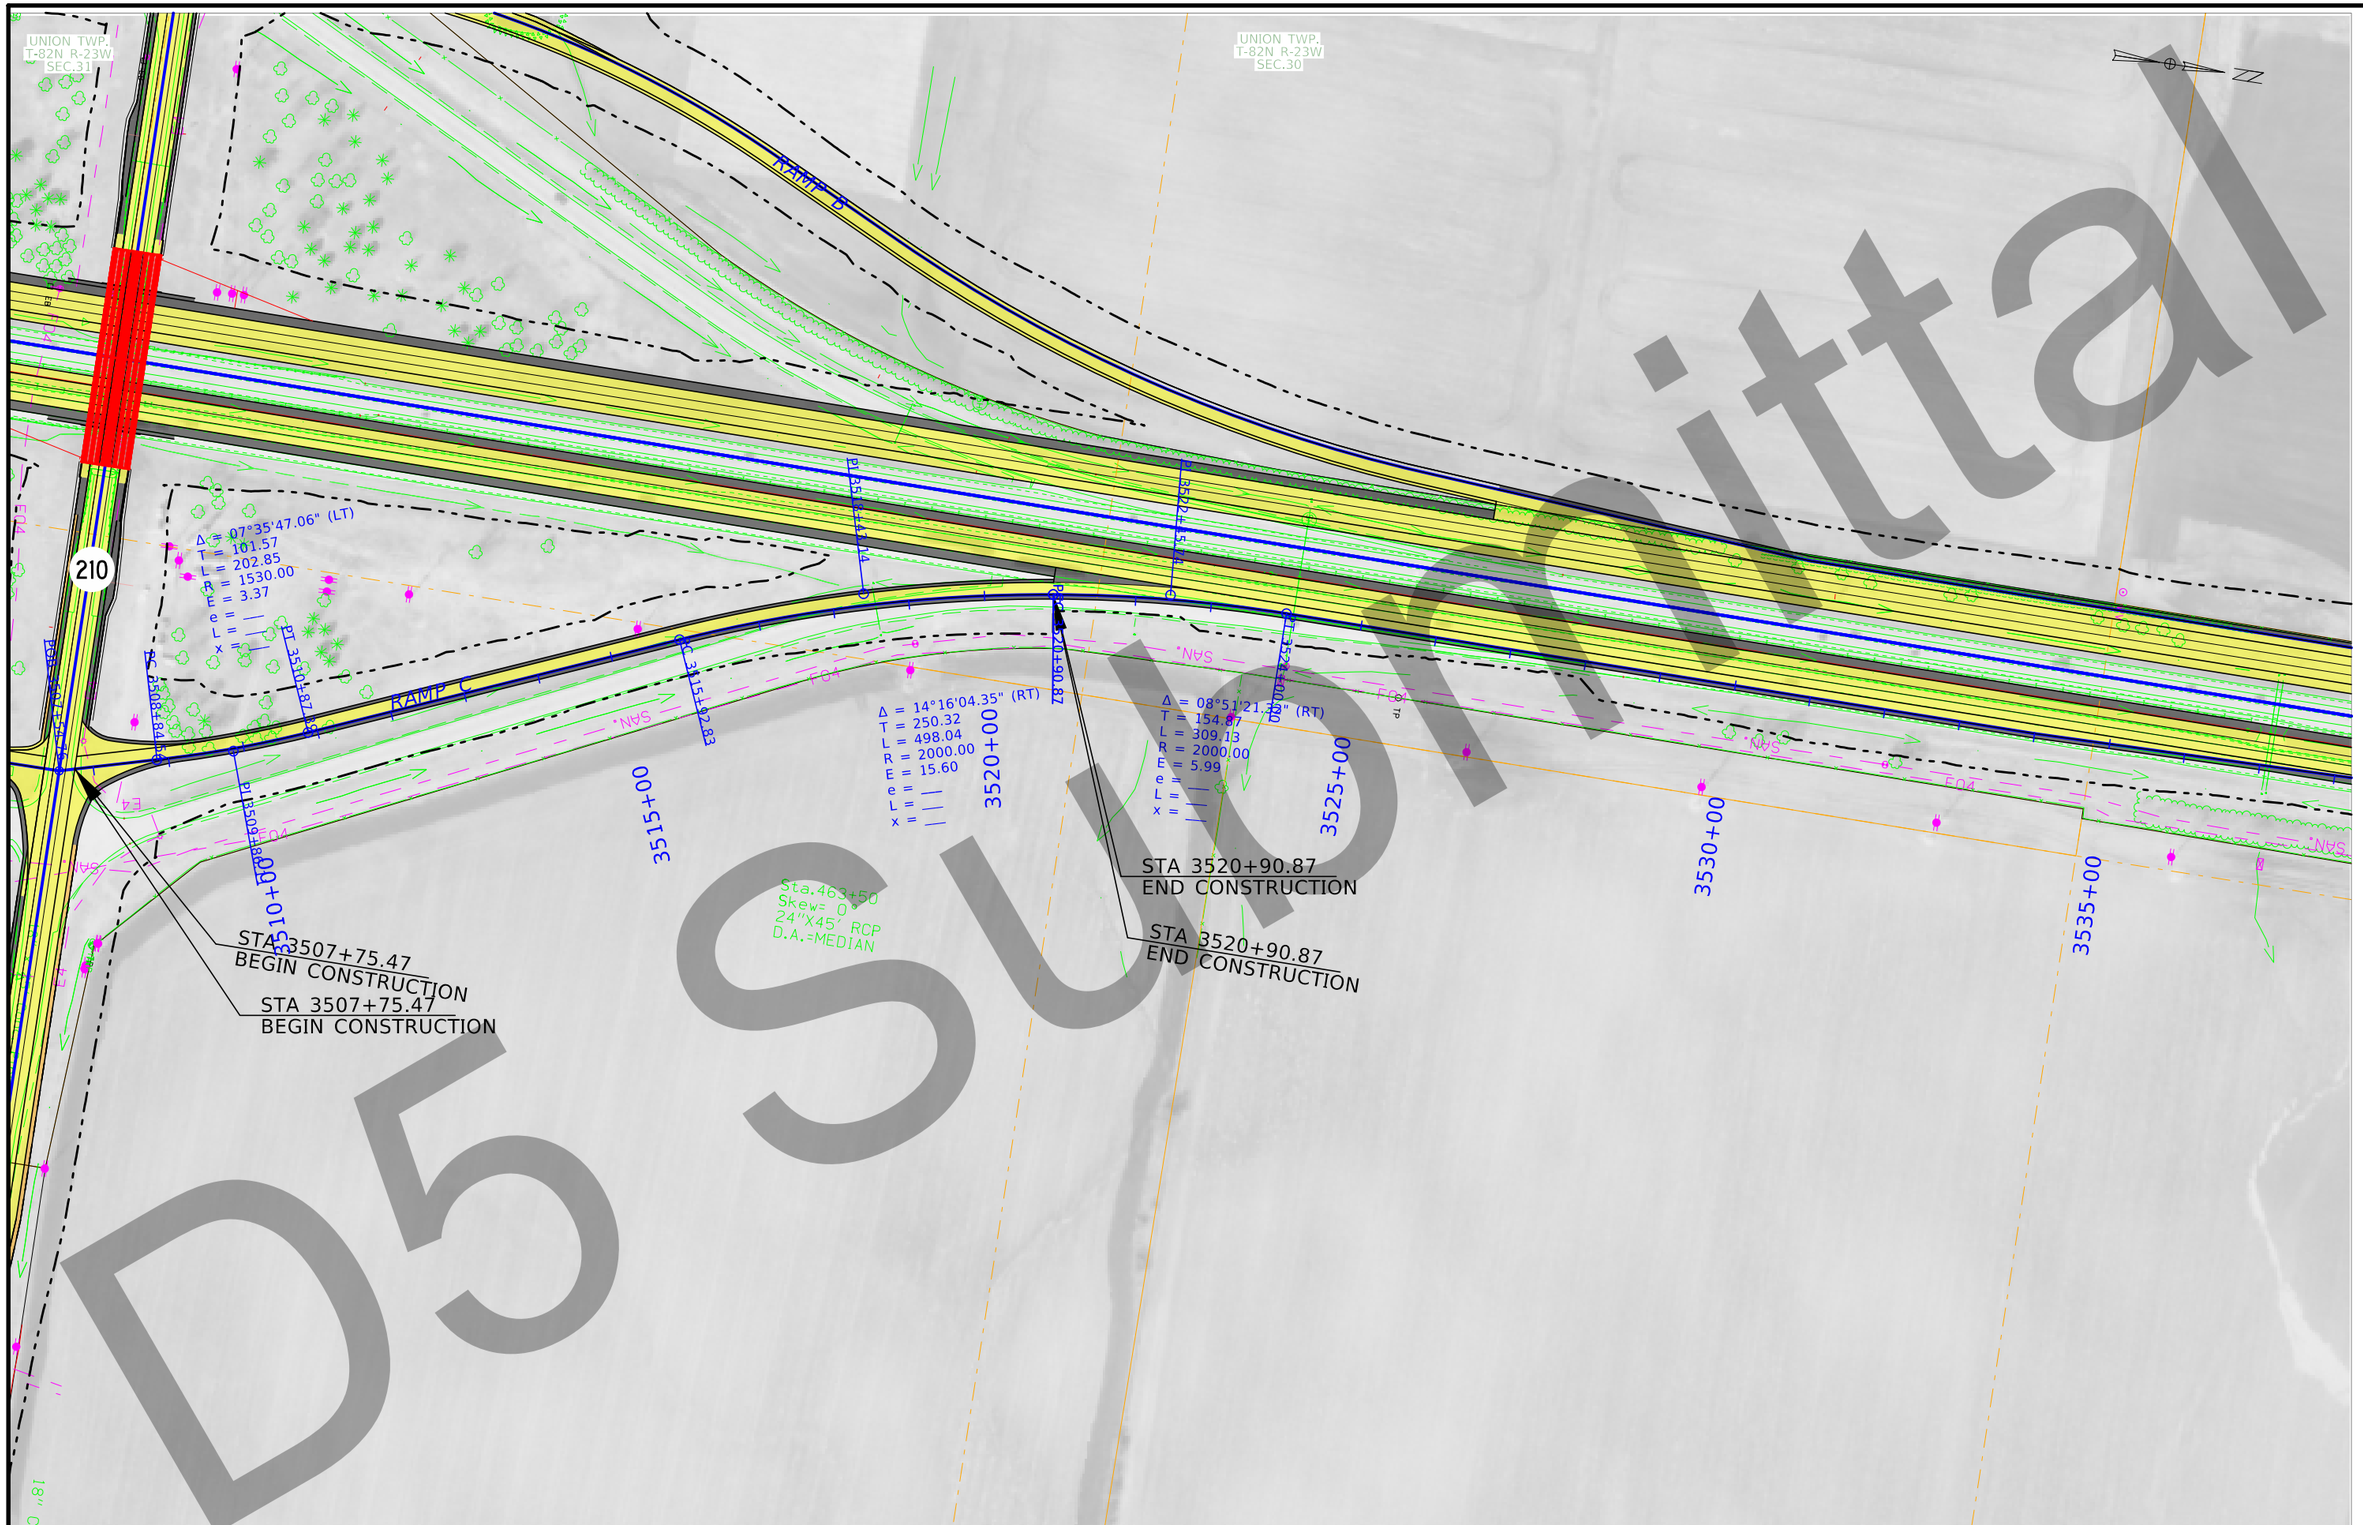

D5 Submittal

FILE NO. 32044	ENGLISH	DESIGN TEAM Iowa DOT	POLK/STORY COUNTY	PROJECT NUMBER IM-035-4(309)95--13-77	SHEET NUMBER K.28

3:57:18 PM 3/3/2021 kbell pw:\\ntPwInt1.dot.int.lan:PWMain\Documents\Projects\7703504015\Design_(309)_PreliminaryEngineering\CADD_Files\Sheet_Files\K28_77035309Z08_RMP210C.dgn

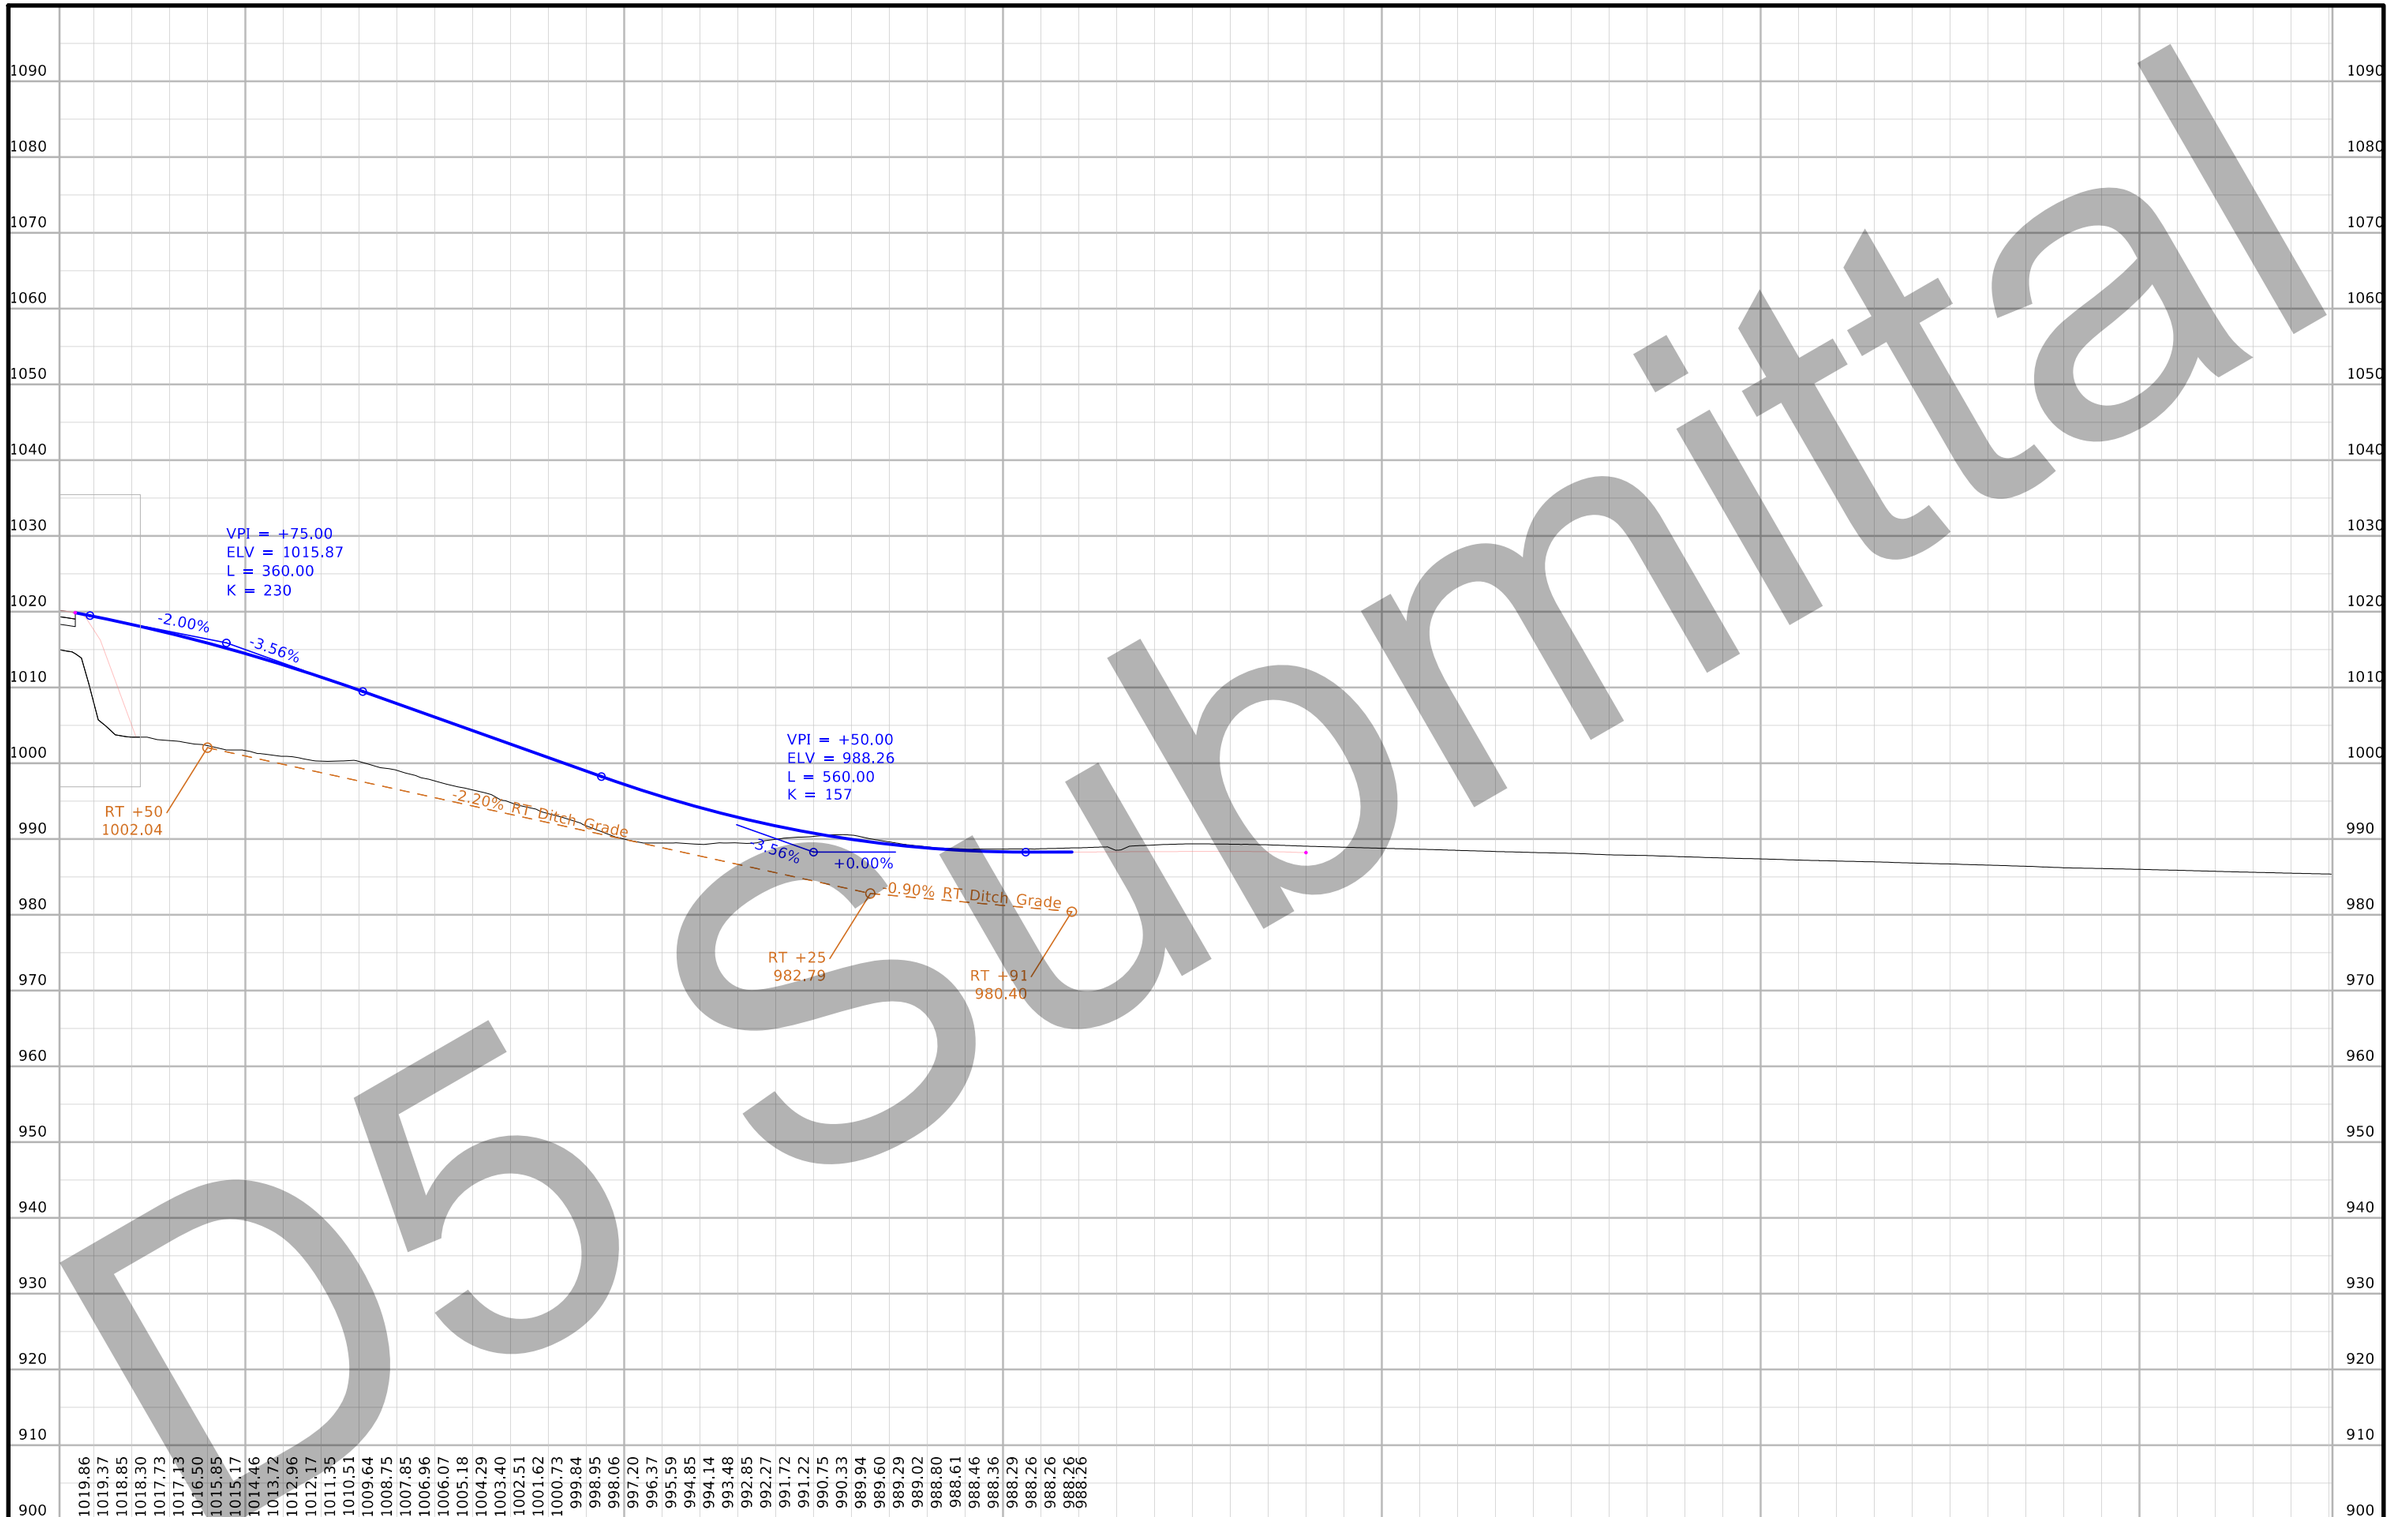

FILE NO. -	ENGLISH	DESIGN TEAM Iowa DOT	County Name COUNTY	PROJECT NUMBER Project Number	SHEET NUMBER Profile 1

3:57:23 PM 3/3/2021 kbell pw:\\ntPwInt1.dot.int.lan:PWMain\Documents\Projects\7703504015\Design_(309)_PreliminaryEngineering\CADD_Files\Sheet_Files\K28_77035309Z08_RMP210C.dgn

D5 submittal



D5 Submittal

FILE NO. 32044	ENGLISH	DESIGN TEAM Iowa DOT	POLK/STORY COUNTY	PROJECT NUMBER IM-035-4(309)95--13-77	SHEET NUMBER K.30

3:57:57 PM 3/3/2021 kbell pw:\\ntPwInt1.dot.int.lan:PWMain\Documents\Projects\7703504015\Design_(309)_PreliminaryEngineering\CADD_Files\Sheet_Files\K30_77035309Z08_RMP210D.dgn



D5 Submittal

FILE NO. -	ENGLISH	DESIGN TEAM Iowa DOT	County Name COUNTY	PROJECT NUMBER Project Number	SHEET NUMBER Profile 1

3:59:34 PM 3/3/2021 kbell pw:\\ntPwInt1.dot.int.lan:PWMain\Documents\Projects\7703504015\Design_(309)_PreliminaryEngineering\CADD_Files\Sheet_Files\K30_77035309Z08_RMP210D.dgn

Interstate 35

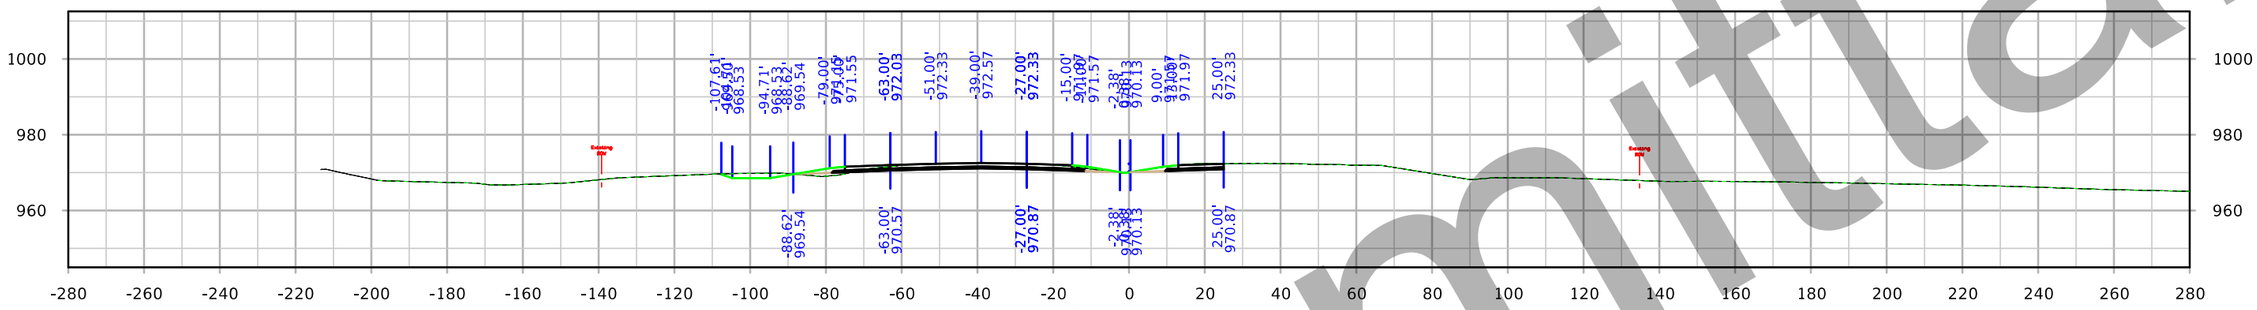

STA. 1723+38.91

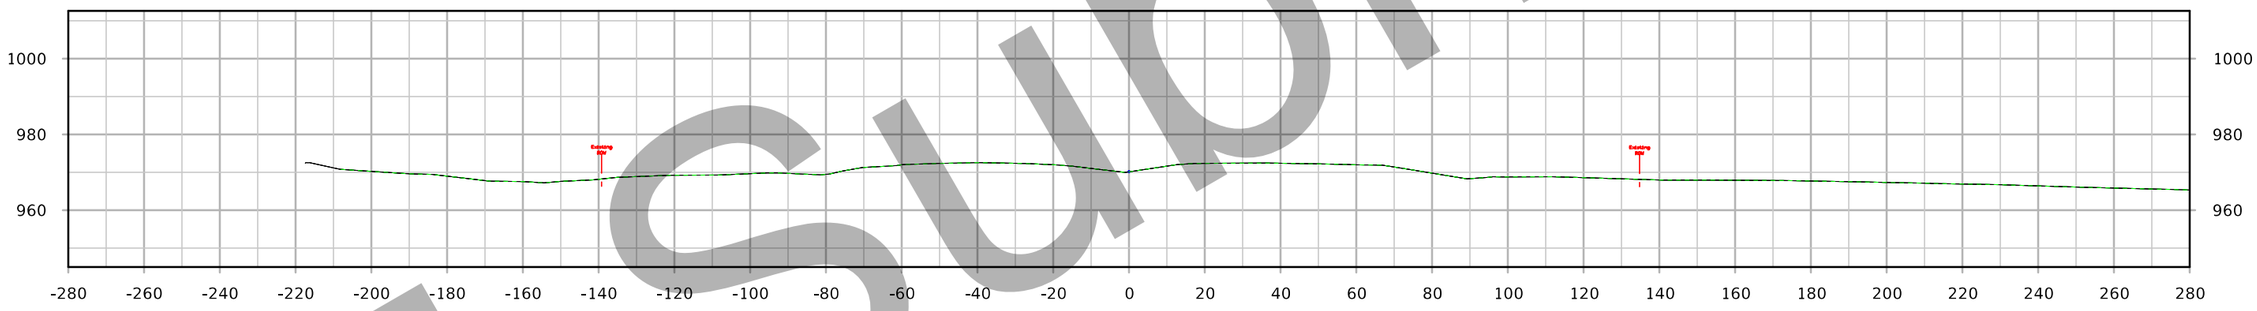

STA. 1723+24.09

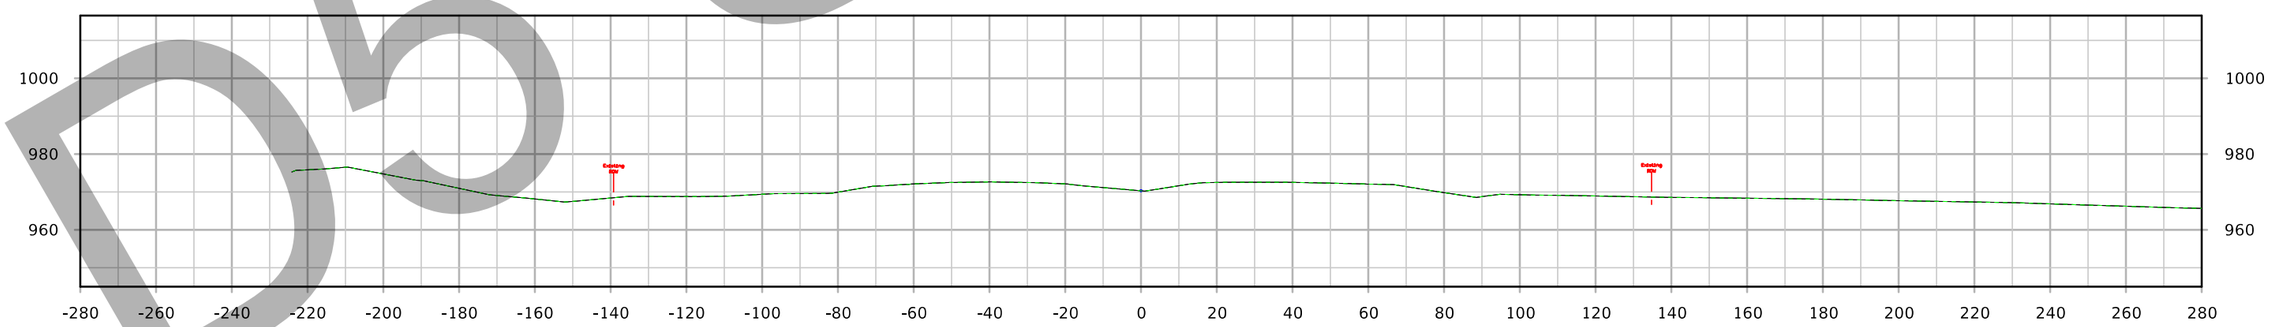

STA. 1723+00.00

D5 Submittal

FILE NO. 32044	ENGLISH	DESIGN TEAM Iowa DOT	POLK/STORY COUNTY	PROJECT NUMBER IM-035-4(309)95--13-77	SHEET NUMBER W.1

6:22:57 PM 3/3/2021 cschins pw:\\ntPwInt1.dot.int.lan:PWMain\Documents\Projects\7703504015\Design_(309)_PreliminaryEngineering\CADD_Files\Cross_Sections\XS_ML035_77035309Z08.dgn

Interstate 35

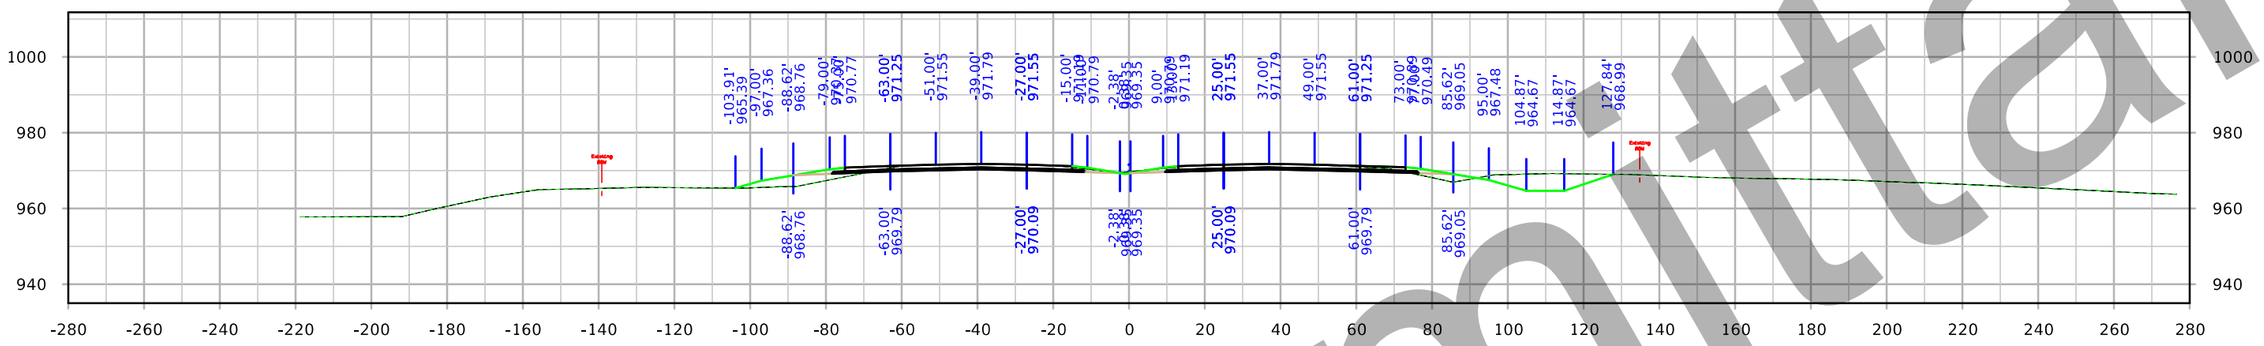

STA. 1726+00.00

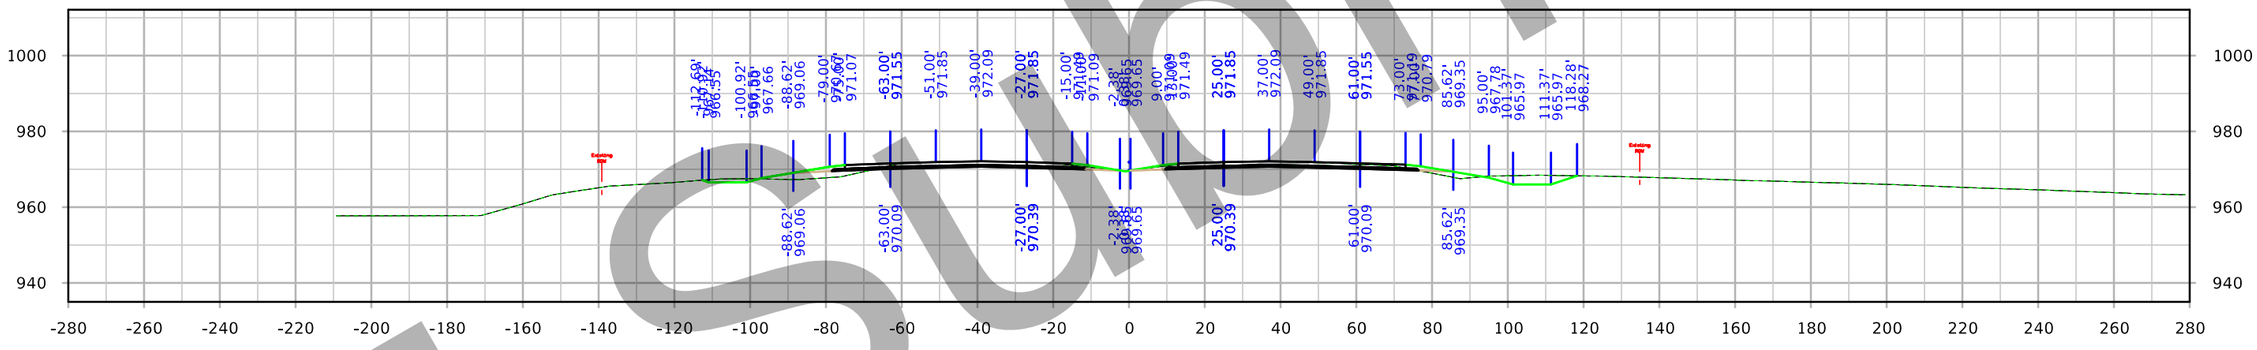

STA. 1725+00.00

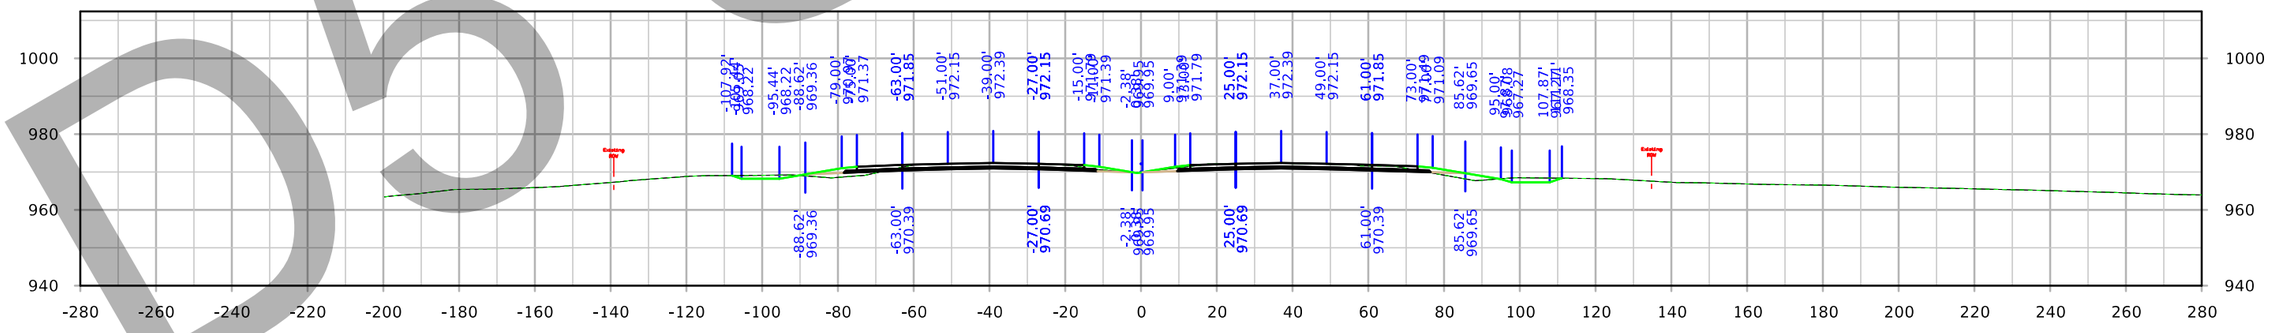

STA. 1724+00.00

D5 Submittal

FILE NO. 32044	ENGLISH	DESIGN TEAM Iowa DOT	POLK/STORY COUNTY	PROJECT NUMBER IM-035-4(309)95--13-77	SHEET NUMBER W.2

6:23:35 PM 3/3/2021 cschins pw:\\ntPwInt1.dot.int.lan:PWMain\Documents\Projects\7703504015\Design_(309)_PreliminaryEngineering\CADD_Files\Cross_Sections\XS_ML035_77035309Z08.dgn

Interstate 35

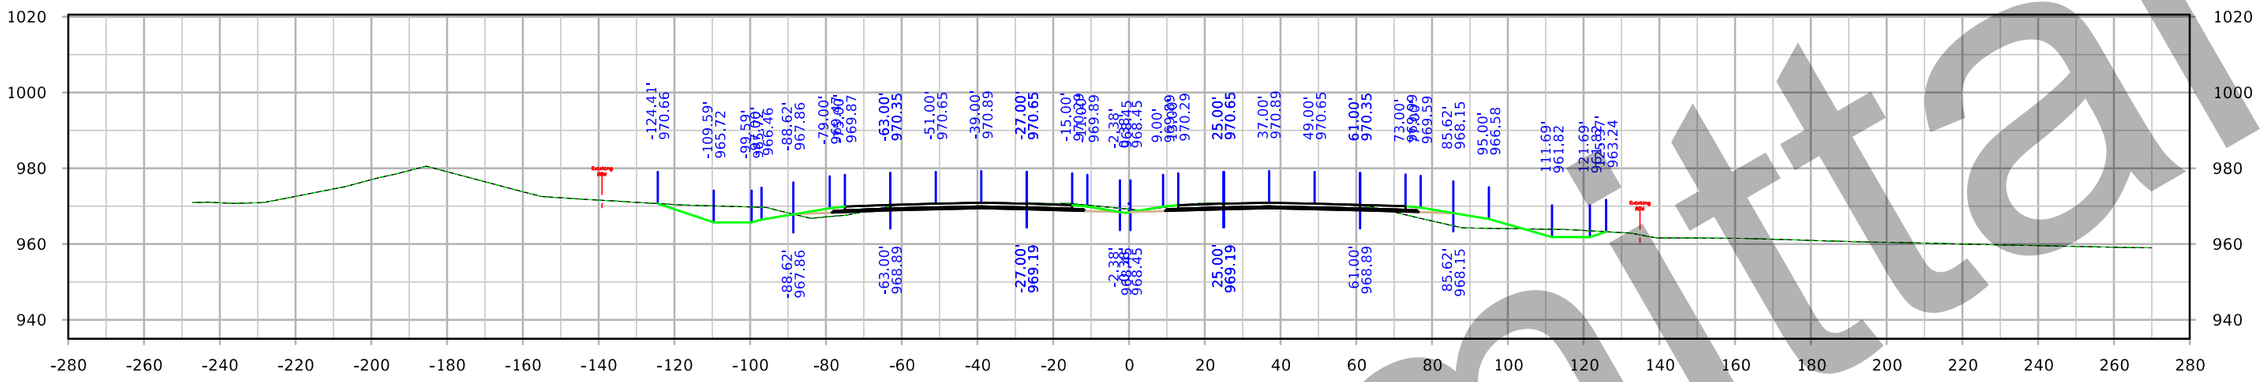

STA. 1729+00.00

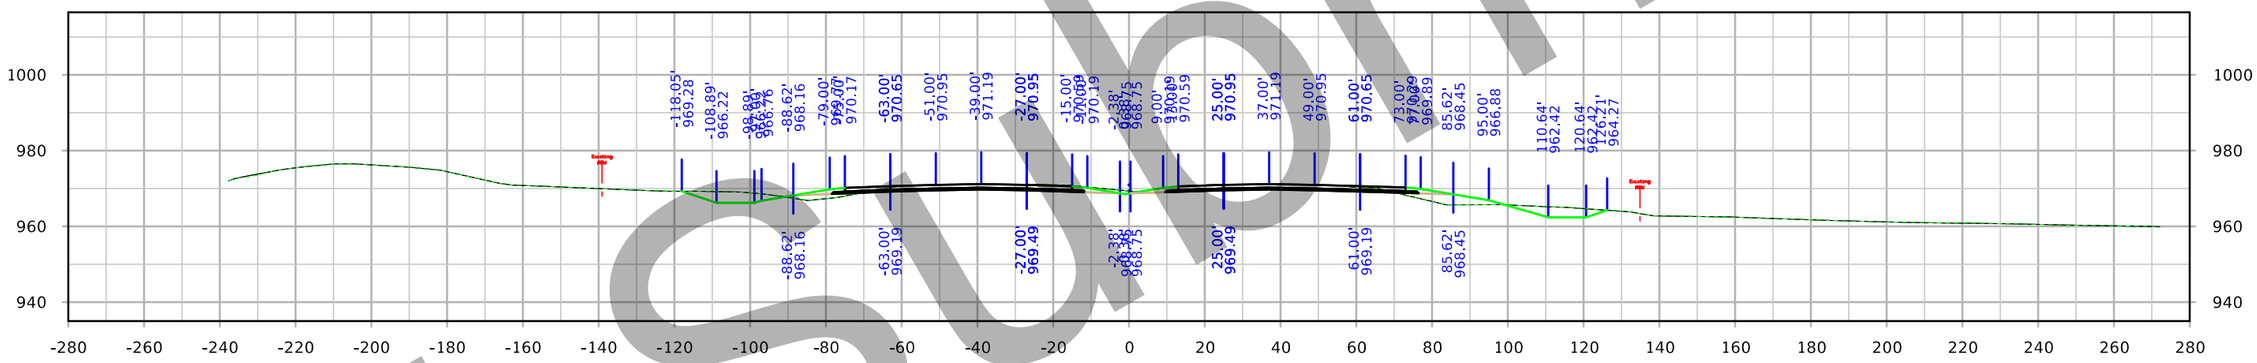

STA. 1728+00.00

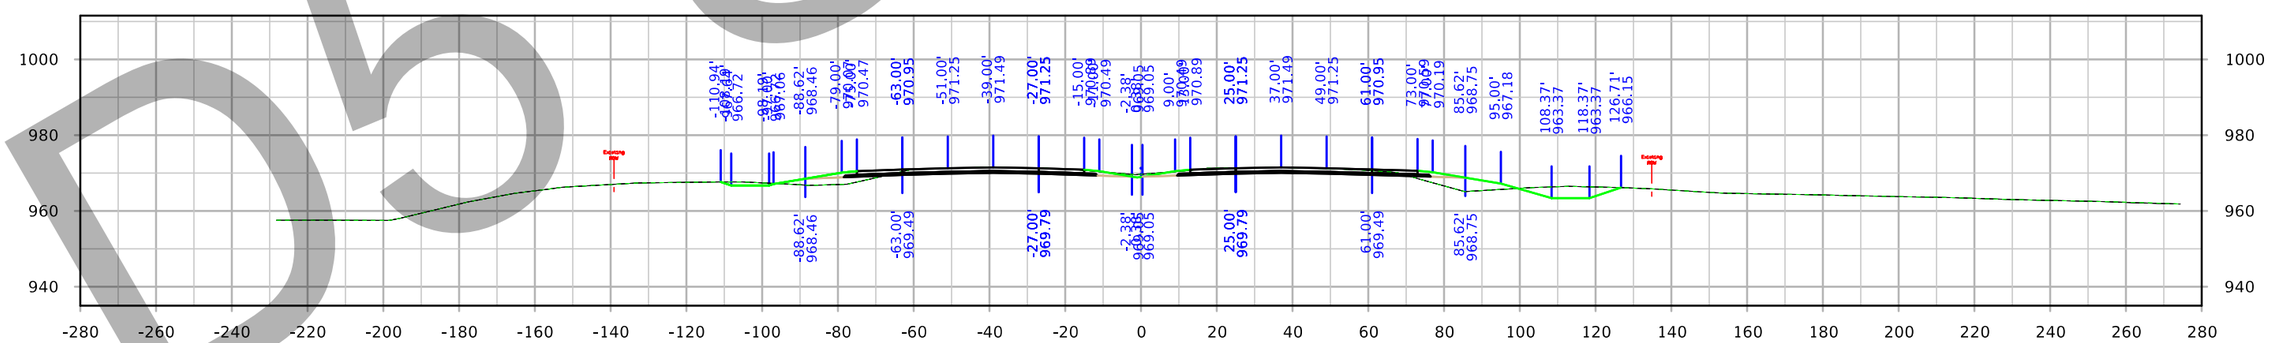

STA. 1727+00.00

FILE NO. 32044	ENGLISH	DESIGN TEAM Iowa DOT	POLK/STORY COUNTY	PROJECT NUMBER IM-035-4(309)95--13-77	SHEET NUMBER W.3

6:24:13 PM 3/3/2021 cschins pw:\\ntPwInt1.dot.int.lan:PWMain\Documents\Projects\7703504015\Design_(309)_PreliminaryEngineering\CADD_Files\Cross_Sections\XS_ML035_77035309Z08.dgn

D5 Submittal

Interstate 35

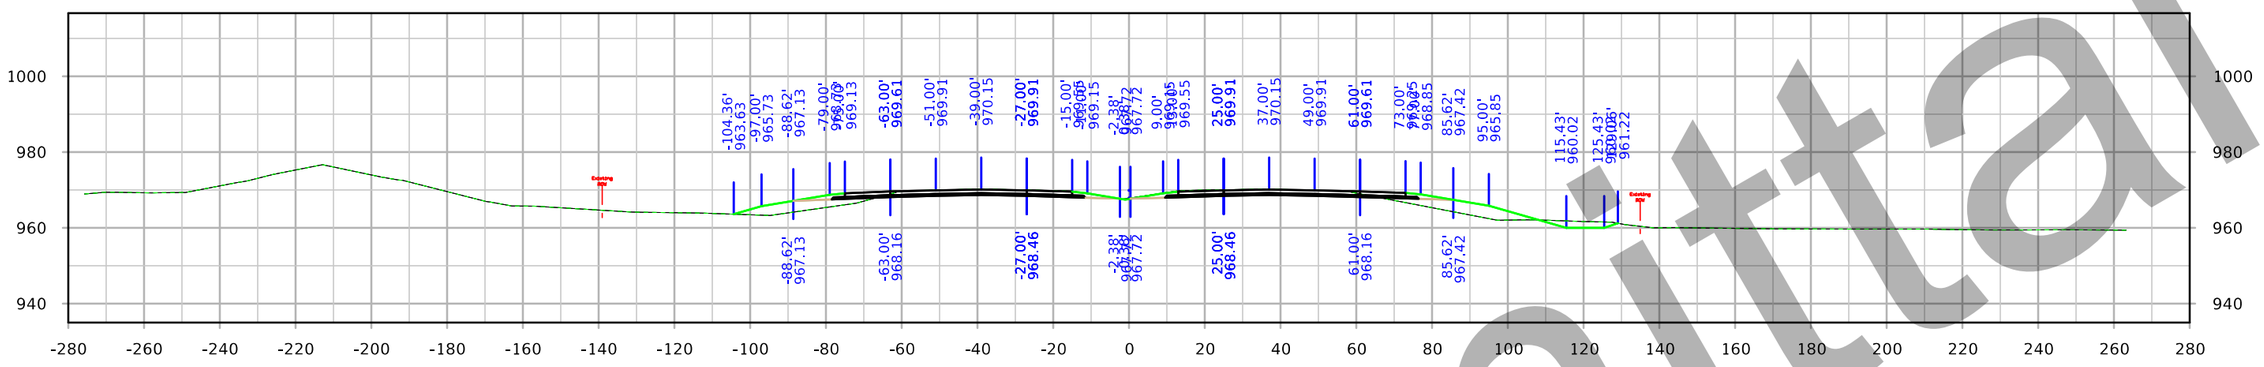

STA. 1732+00.00

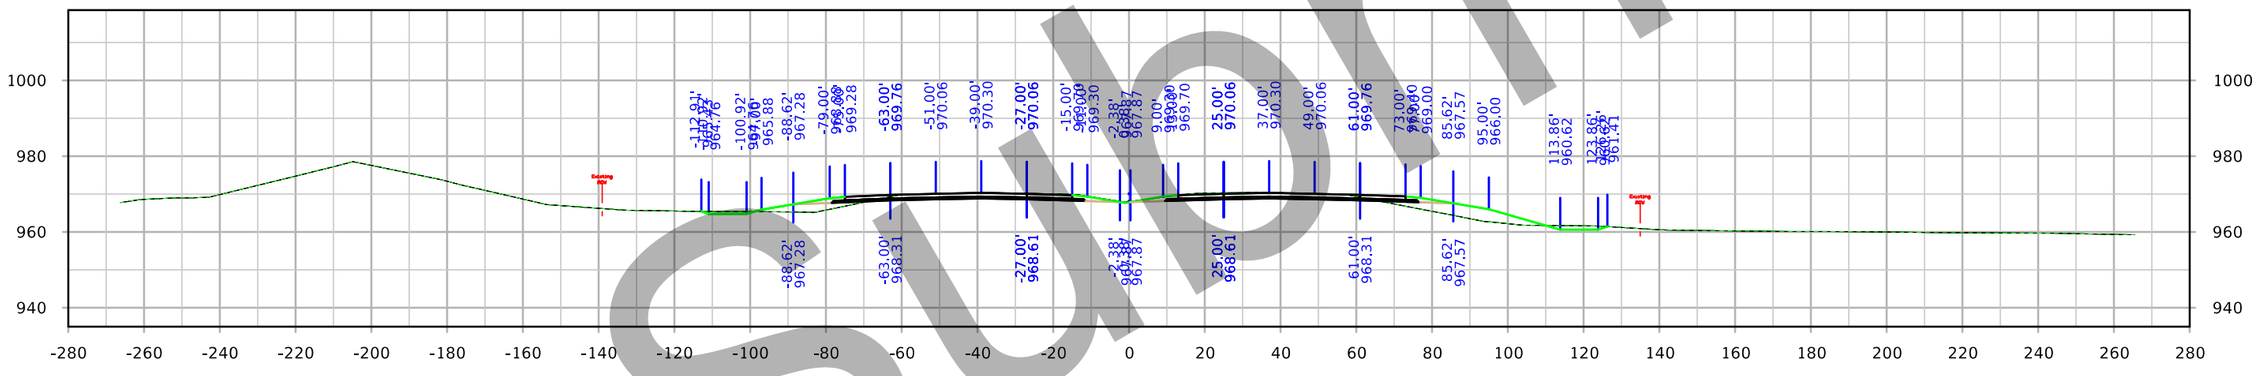

STA. 1731+00.00

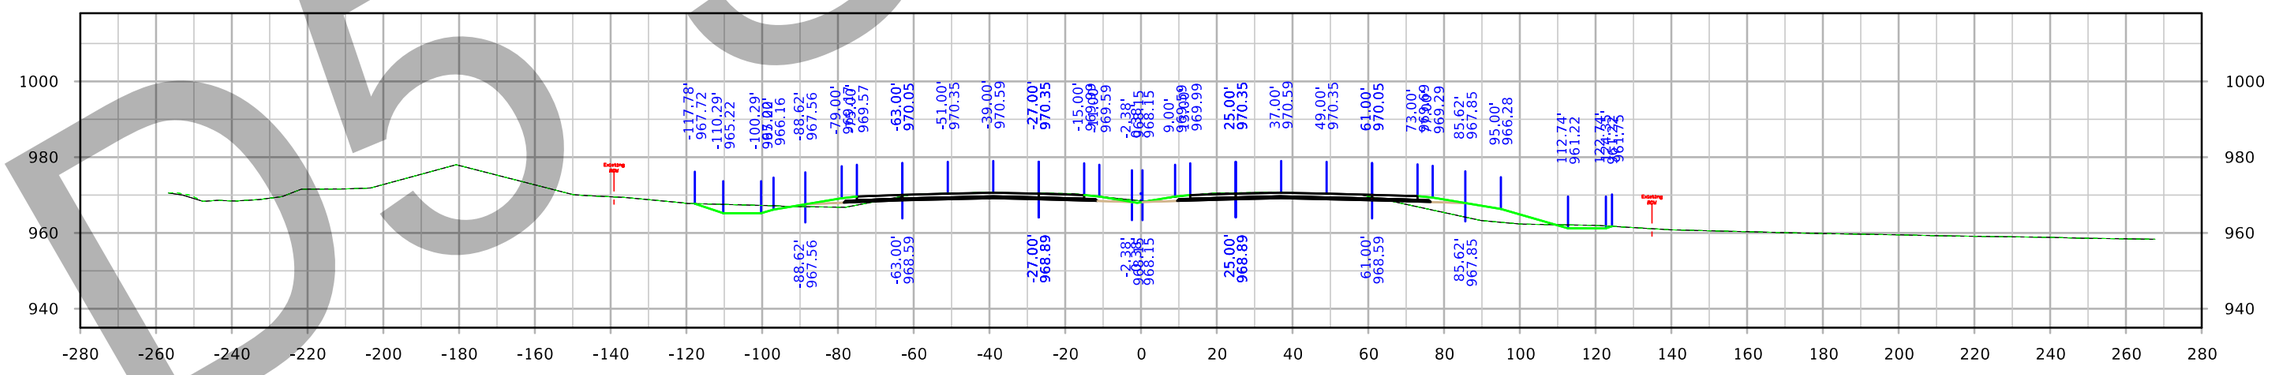

STA. 1730+00.00

D5 Submittal

FILE NO. 32044	ENGLISH	DESIGN TEAM Iowa DOT	POLK/STORY COUNTY	PROJECT NUMBER IM-035-4(309)95--13-77	SHEET NUMBER W.4

6:24:50 PM 3/3/2021 cschins pw:\\ntPwInt1.dot.int.lan:PWMain\Documents\Projects\7703504015\Design_(309)_PreliminaryEngineering\CADD_Files\Cross_Sections\XS_ML035_77035309Z08.dgn

Interstate 35

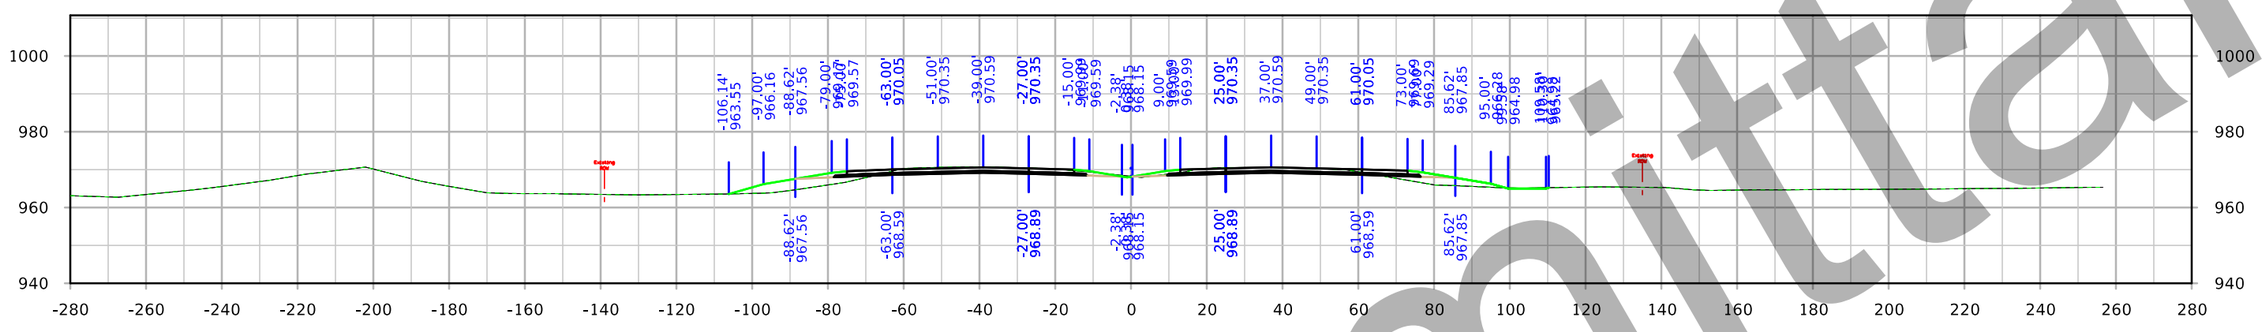

STA. 1735+00.00

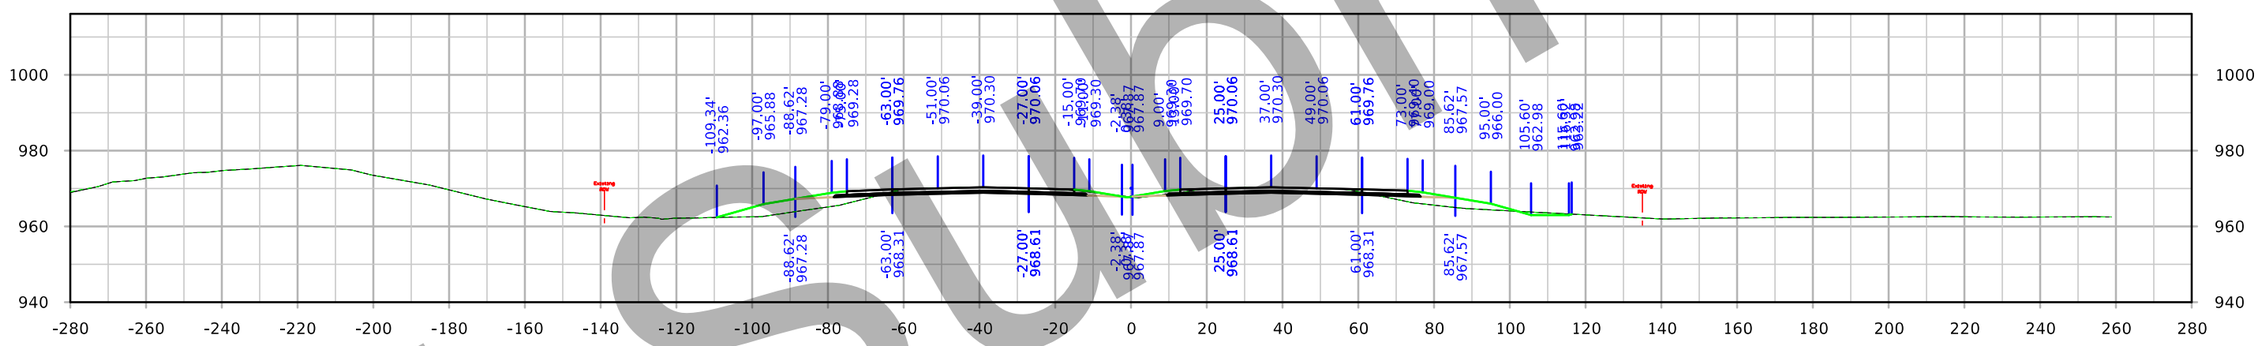

STA. 1734+00.00

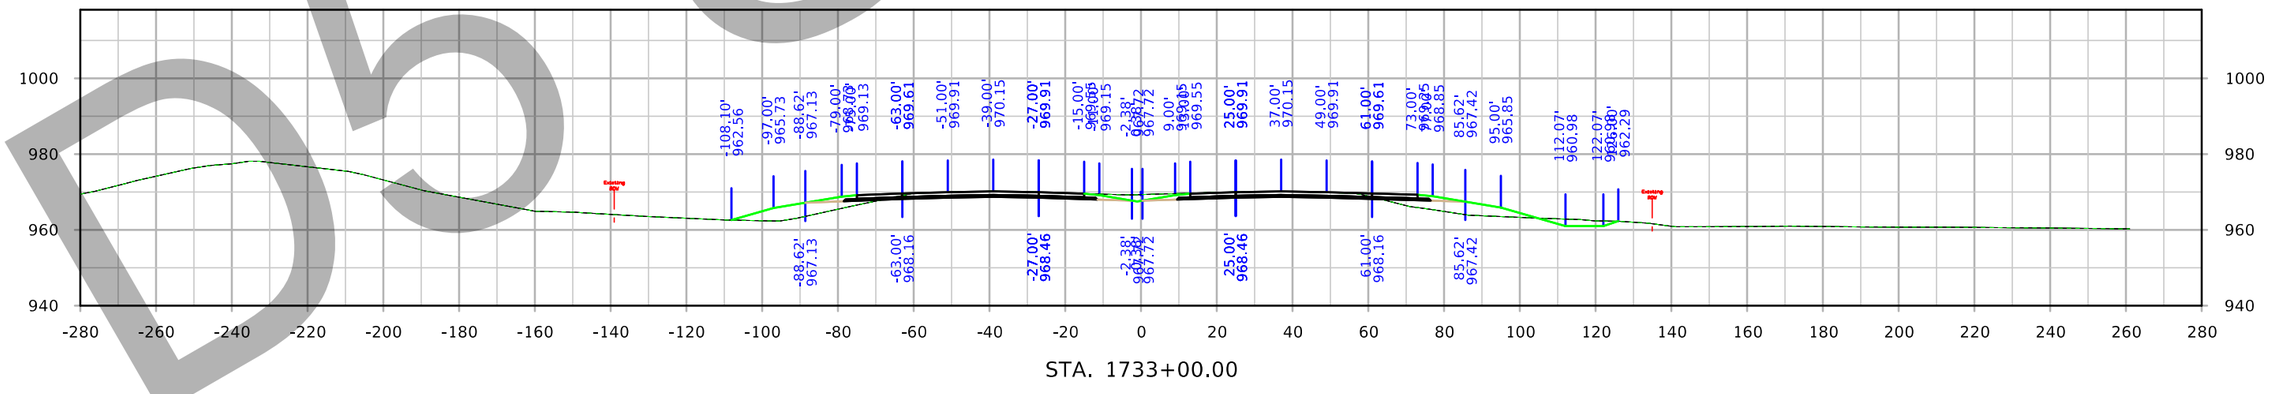

STA. 1733+00.00

D5 Submittal

FILE NO. 32044	ENGLISH	DESIGN TEAM Iowa DOT	POLK/STORY COUNTY	PROJECT NUMBER IM-035-4(309)95--13-77	SHEET NUMBER W.5

6:25:28 PM 3/3/2021 cschins pw:\\ntPwInt1.dot.int.lan:PWMain\Documents\Projects\7703504015\Design_(309)_PreliminaryEngineering\CADD_Files\Cross_Sections\XS_ML035_77035309Z08.dgn

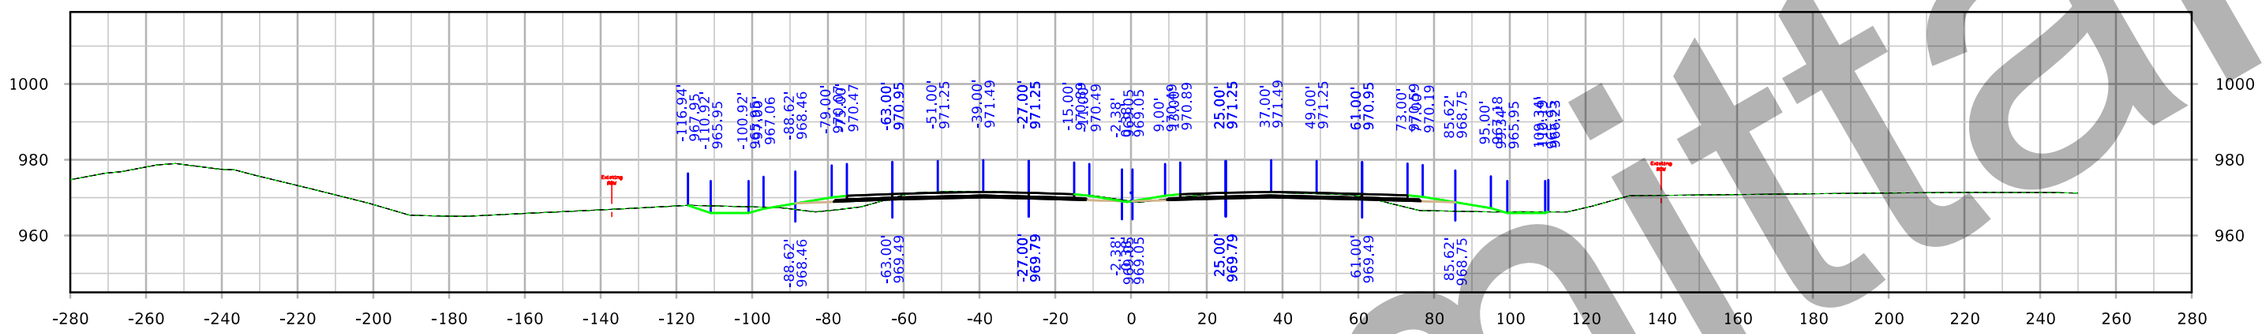

STA. 1738+00.00

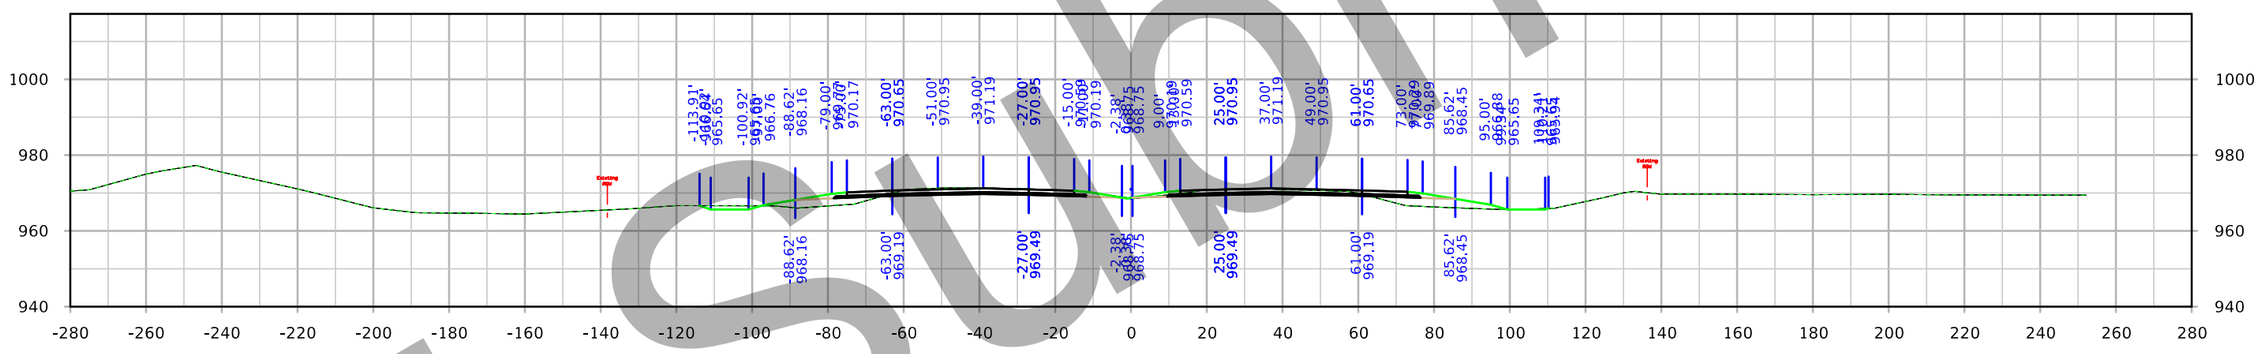

STA. 1737+00.00

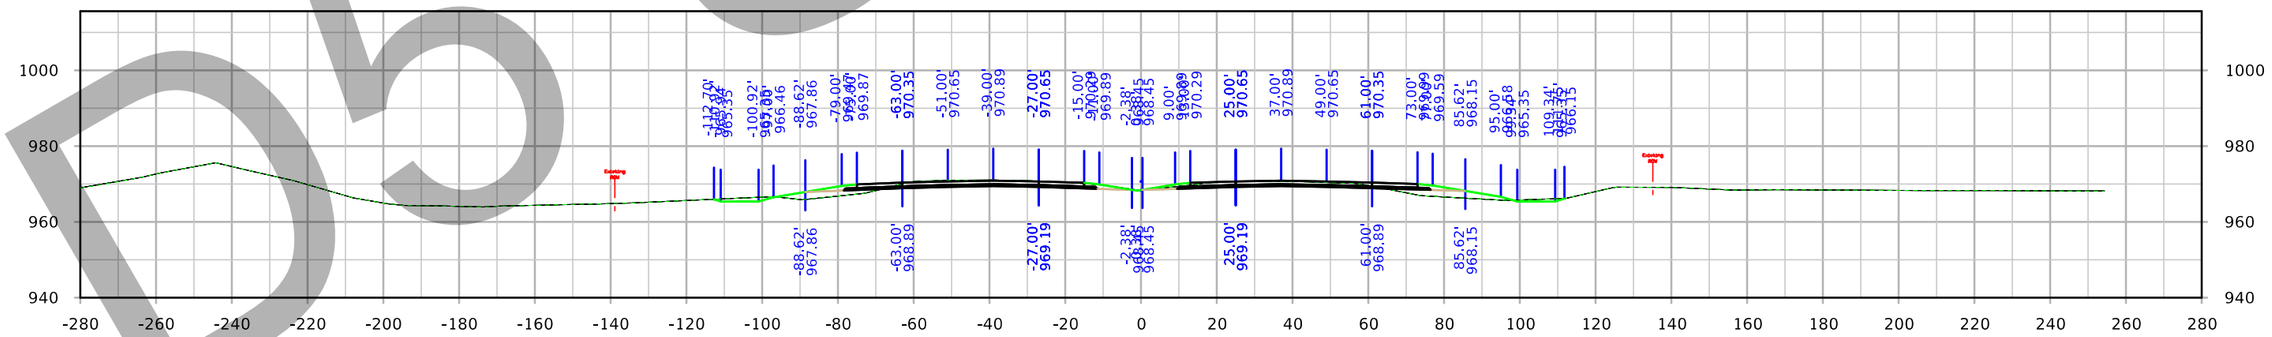

STA. 1736+00.00

D5 Submittal

FILE NO. 32044	ENGLISH	DESIGN TEAM Iowa DOT	POLK/STORY COUNTY	PROJECT NUMBER IM-035-4(309)95--13-77	SHEET NUMBER W.6

6:26:06 PM 3/3/2021 cschins pw:\\ntPwInt1.dot.int.lan:PWMain\Documents\Projects\7703504015\Design_(309)_PreliminaryEngineering\CADD_Files\Cross_Sections\XS_ML035_77035309Z08.dgn

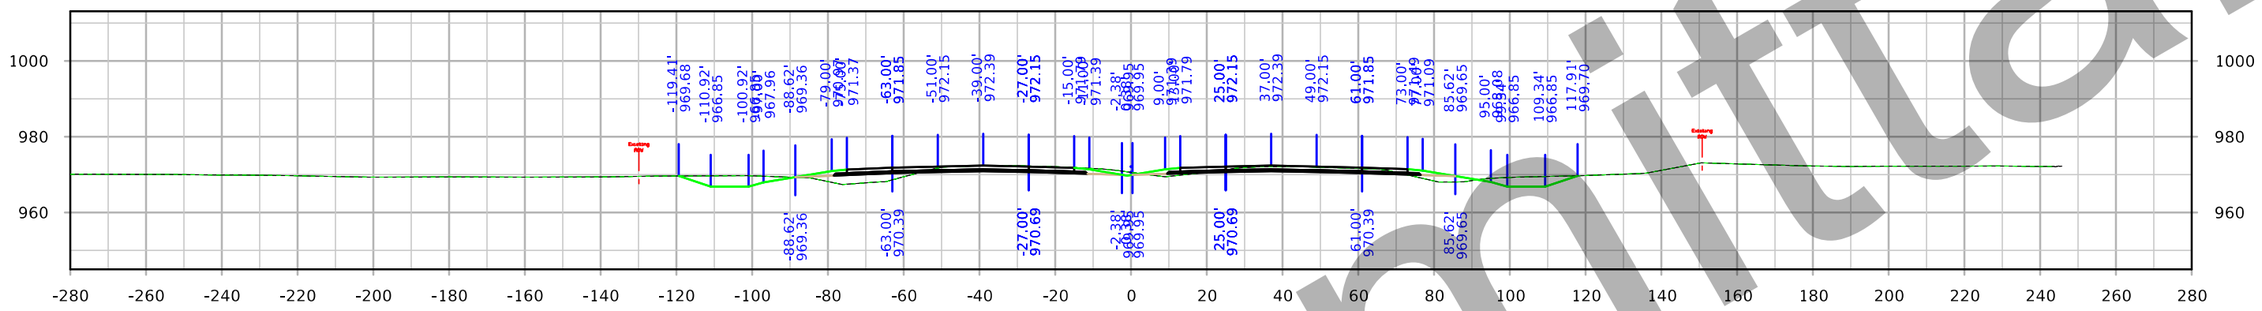

STA. 1741+00.00

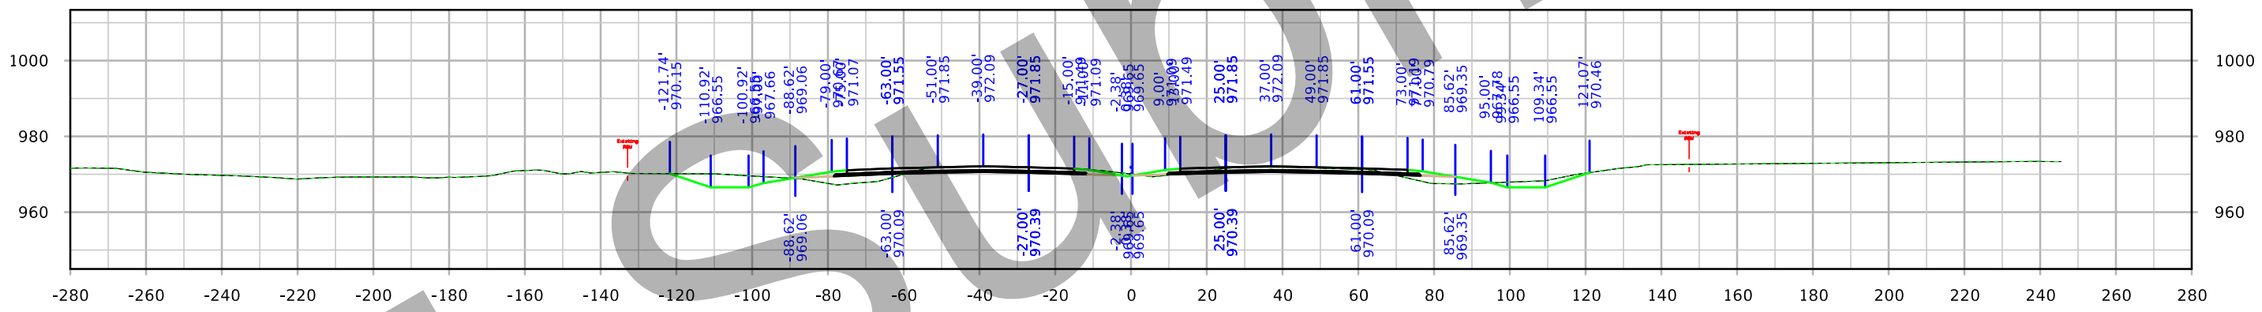

STA. 1740+00.00

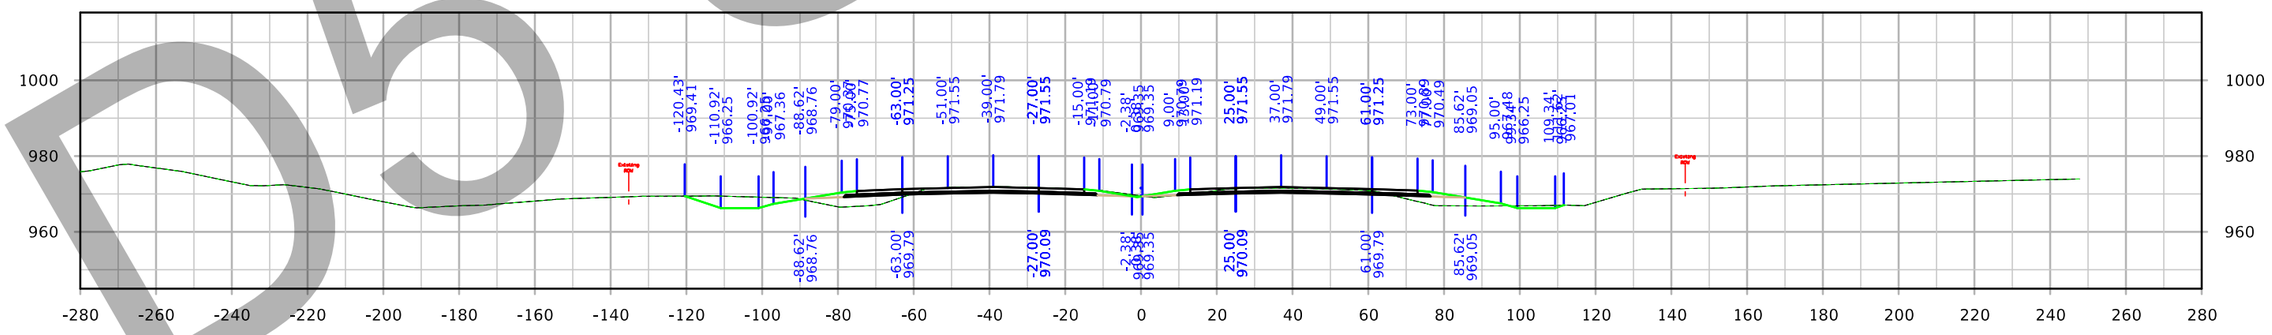

STA. 1739+00.00

D5 Submittal

FILE NO. 32044	ENGLISH	DESIGN TEAM Iowa DOT	POLK/STORY COUNTY	PROJECT NUMBER IM-035-4(309)95--13-77	SHEET NUMBER W.7

6:26:44 PM 3/3/2021 cschins pw:\\ntPwInt1.dot.int.lan:PWMain\Documents\Projects\7703504015\Design_(309)_PreliminaryEngineering\CADD_Files\Cross_Sections\XS_ML035_77035309Z08.dgn

Interstate 35

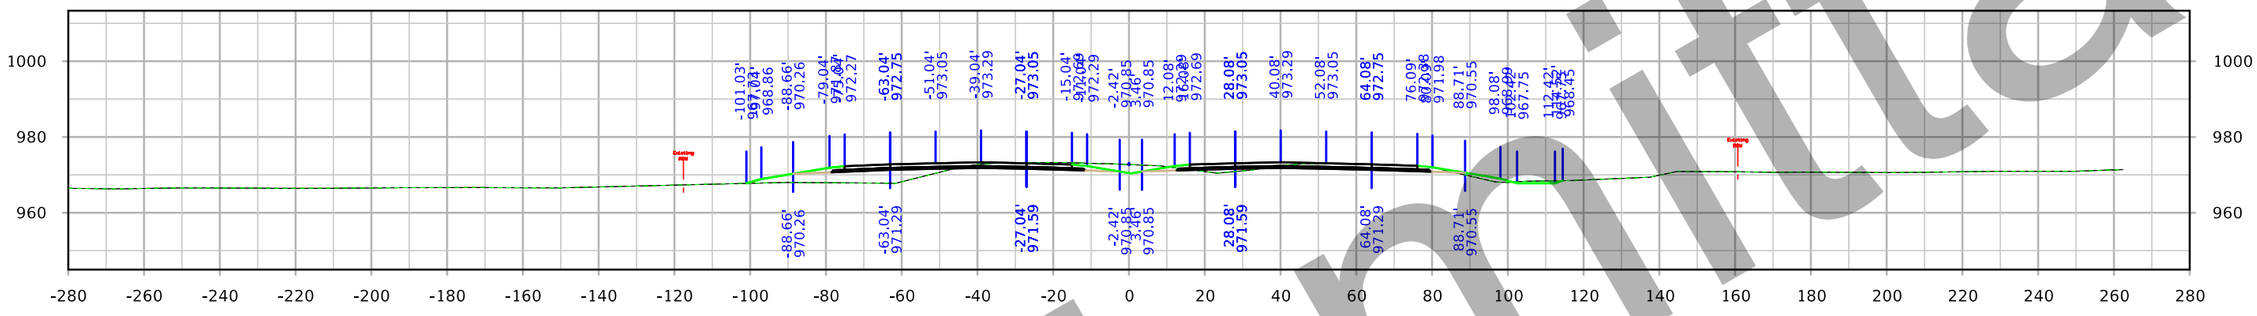

STA. 1744+00.00

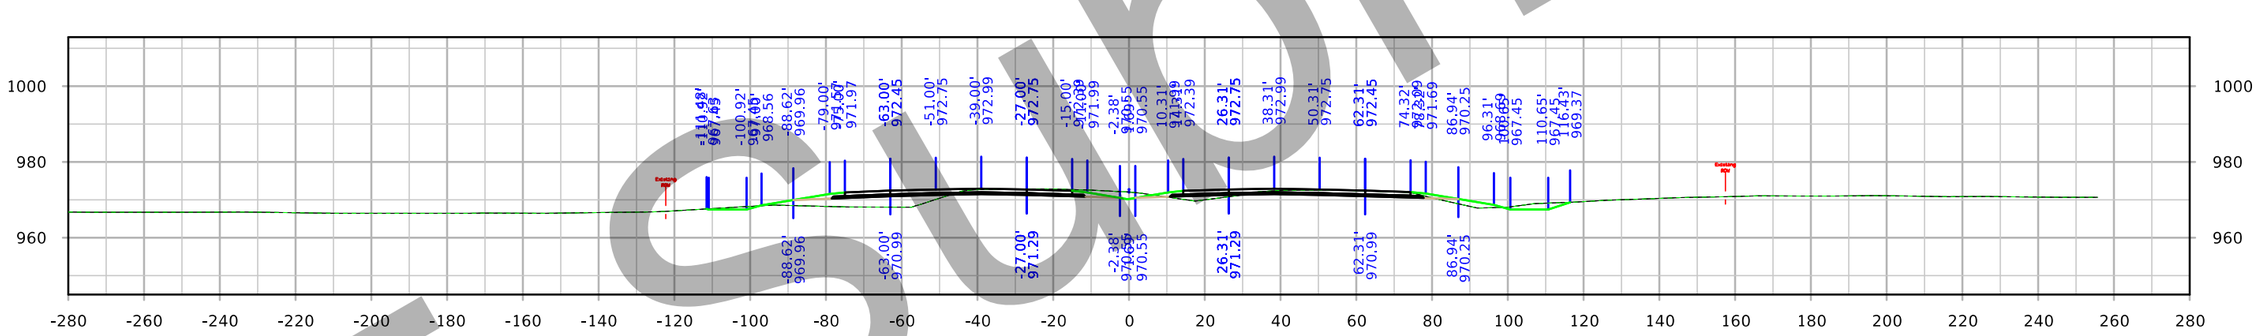

STA. 1743+00.00

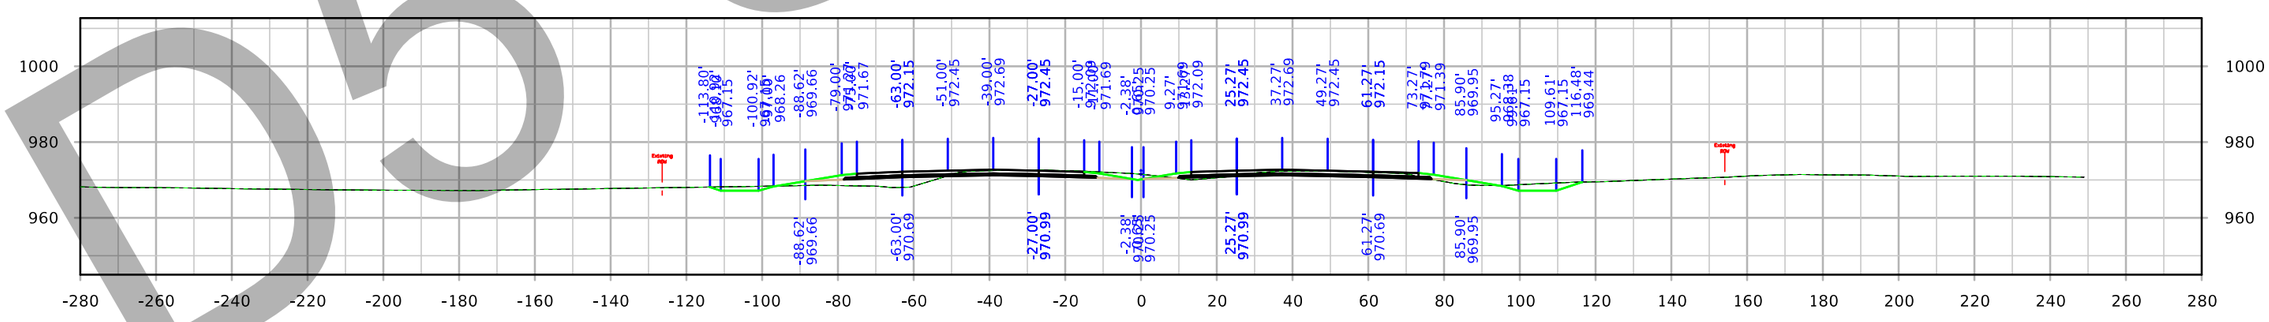

STA. 1742+00.00

FILE NO. 32044	ENGLISH	DESIGN TEAM Iowa DOT	POLK/STORY COUNTY	PROJECT NUMBER IM-035-4(309)95--13-77	SHEET NUMBER W.8

6:27:22 PM 3/3/2021 cschins pw:\\ntPwInt1.dot.int.lan:PWMain\Documents\Projects\7703504015\Design_(309)_PreliminaryEngineering\CADD_Files\Cross_Sections\XS_ML035_77035309Z08.dgn

D5 Submittal

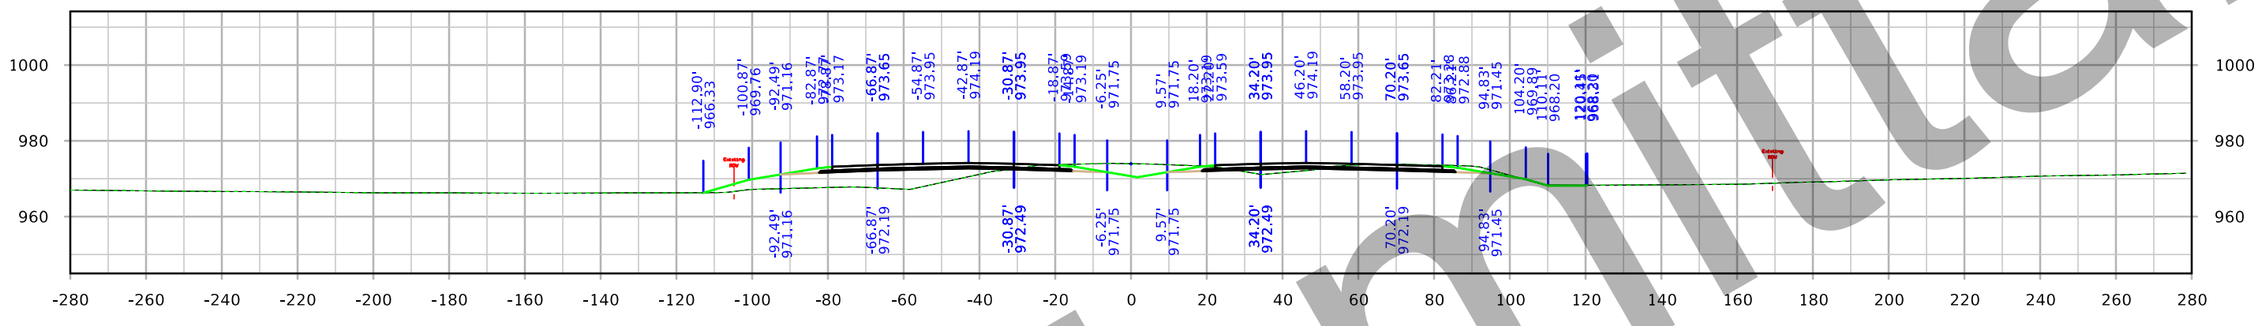

STA. 1747+00.00

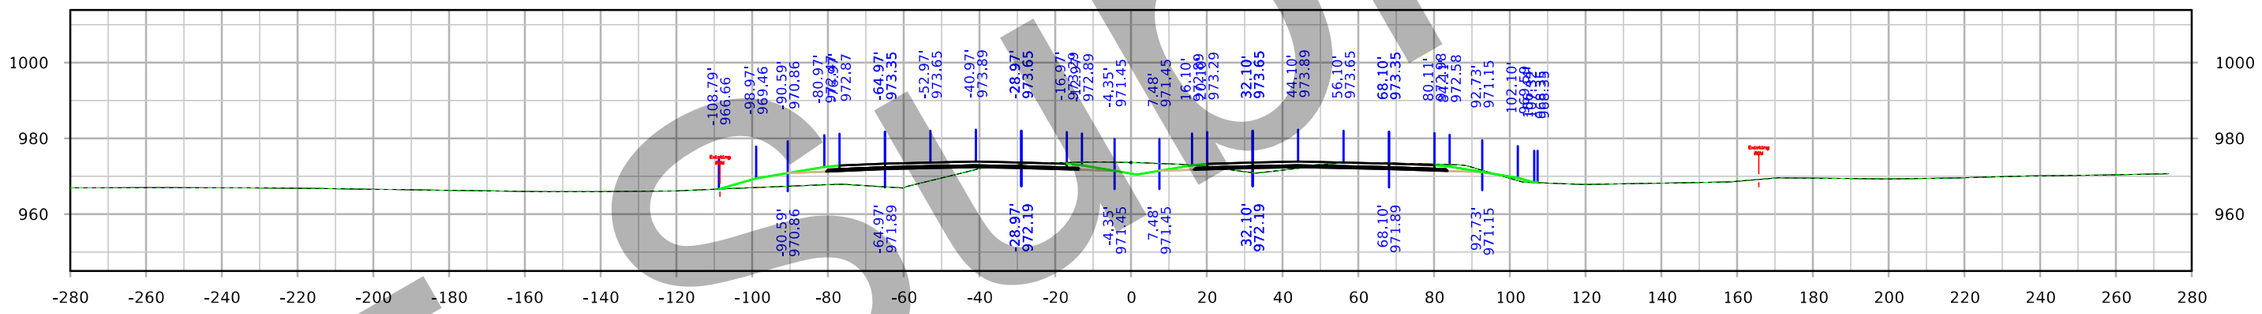

STA. 1746+00.00

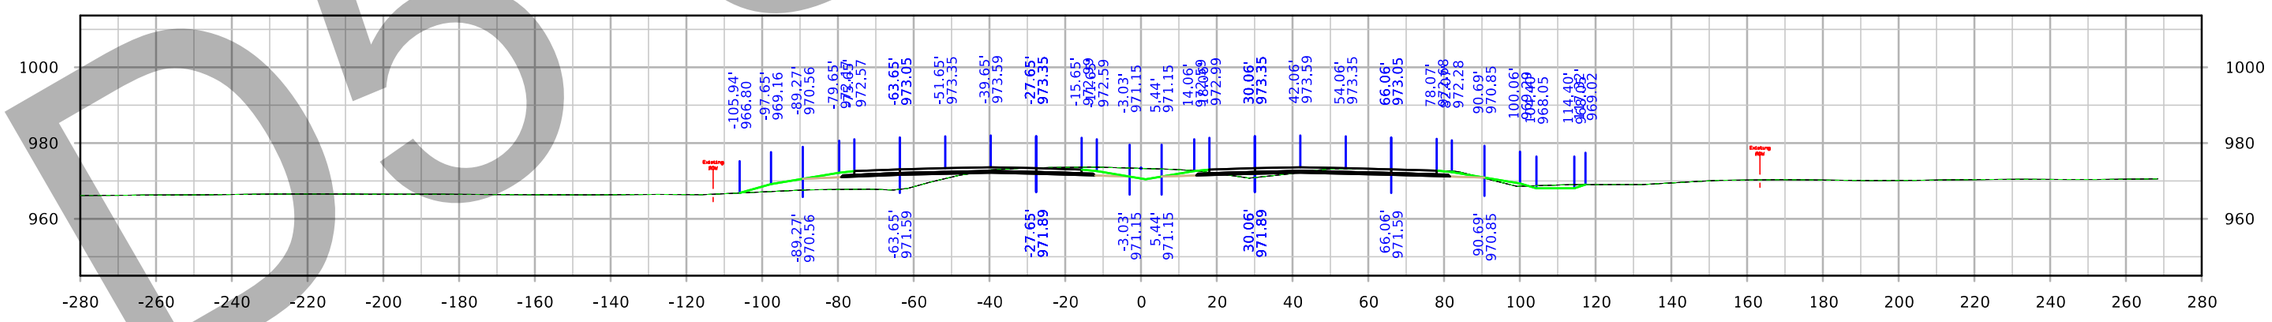

STA. 1745+00.00

D5 Submittal

FILE NO. 32044	ENGLISH	DESIGN TEAM Iowa DOT	POLK/STORY COUNTY	PROJECT NUMBER IM-035-4(309)95--13-77	SHEET NUMBER W.9

6:28:16 PM 3/3/2021 cschins pw:\\ntPwInt1.dot.int.lan:PWMain\Documents\Projects\7703504015\Design_(309)_PreliminaryEngineering\CADD_Files\Cross_Sections\XS_ML035_77035309Z08.dgn

Interstate 35

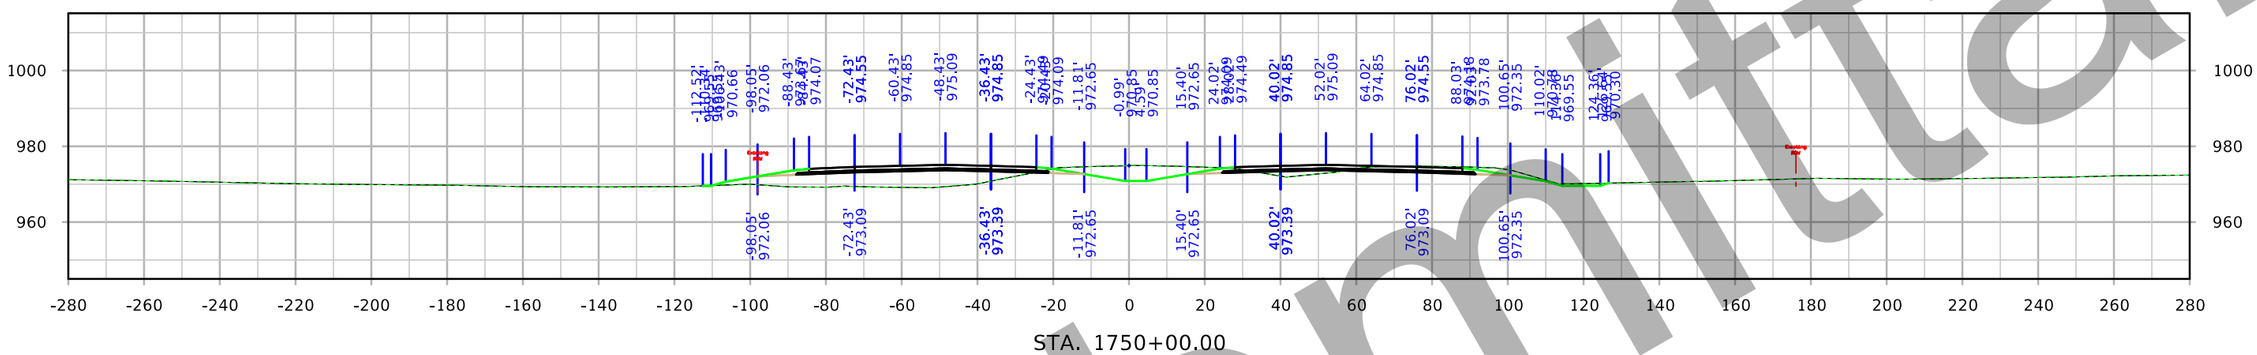

STA. 1750+00.00

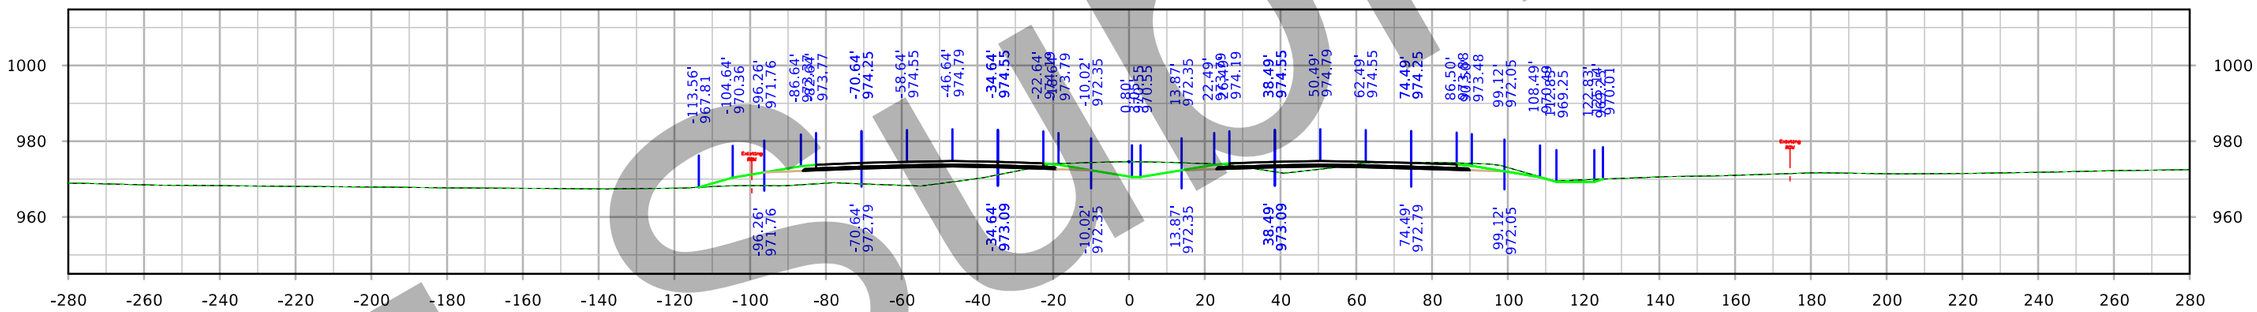

STA. 1749+00.00

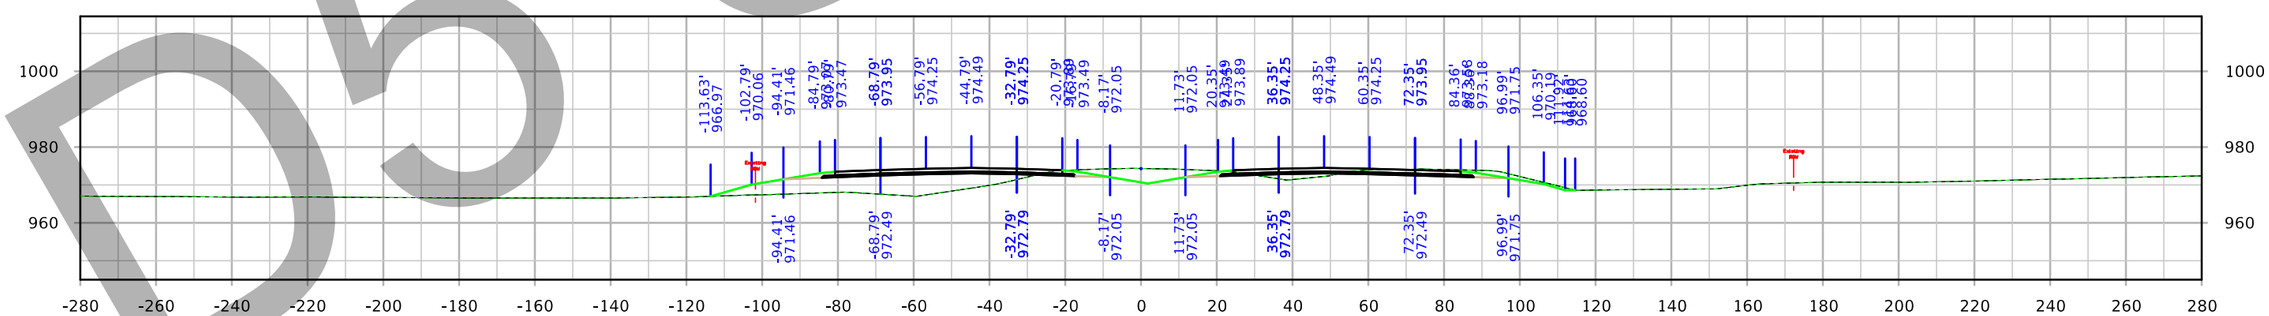

STA. 1748+00.00

D5 Submittal

FILE NO. 32044	ENGLISH	DESIGN TEAM Iowa DOT	POLK/STORY COUNTY	PROJECT NUMBER IM-035-4(309)95--13-77	SHEET NUMBER W.10

6:29:15 PM 3/3/2021 cschins pw:\\intPwInt1.dot.int.lan:PWMain\Documents\Projects\7703504015\Design_(309)_PreliminaryEngineering\CADD_Files\Cross_Sections\XS_ML035_77035309Z08.dgn

Interstate 35

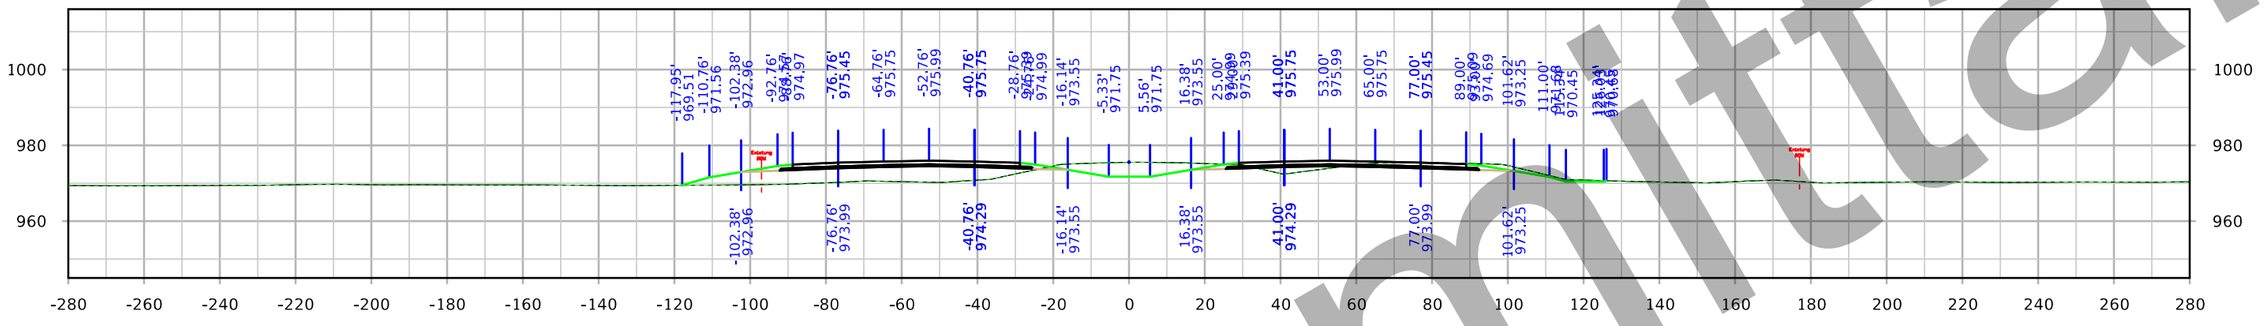

STA. 1753+00.00

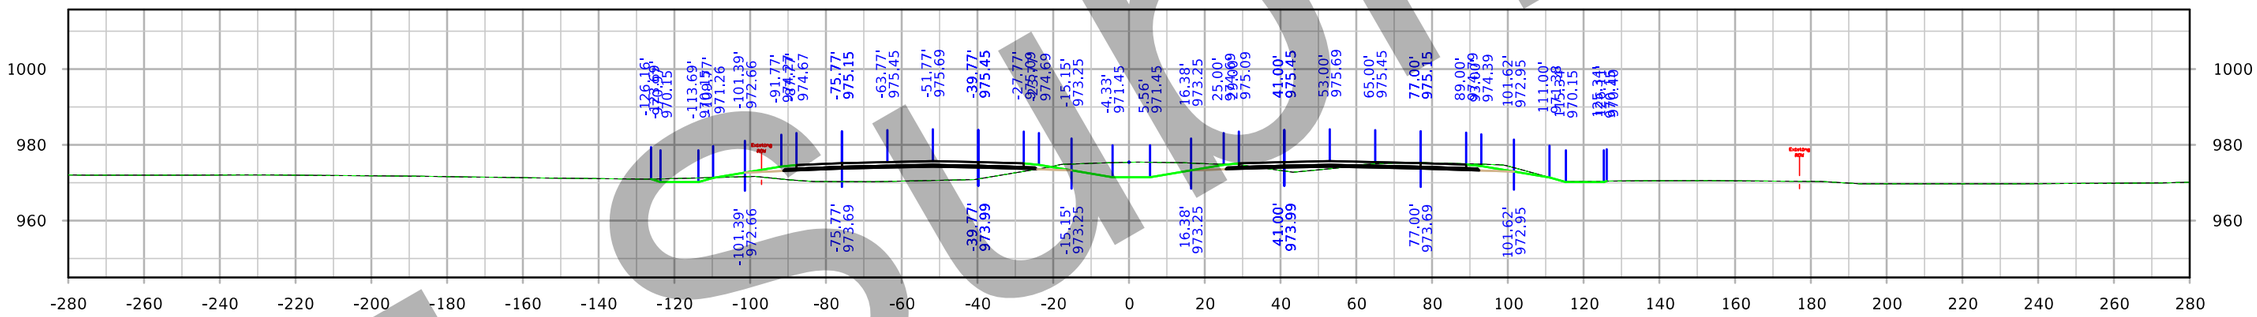

STA. 1752+00.00

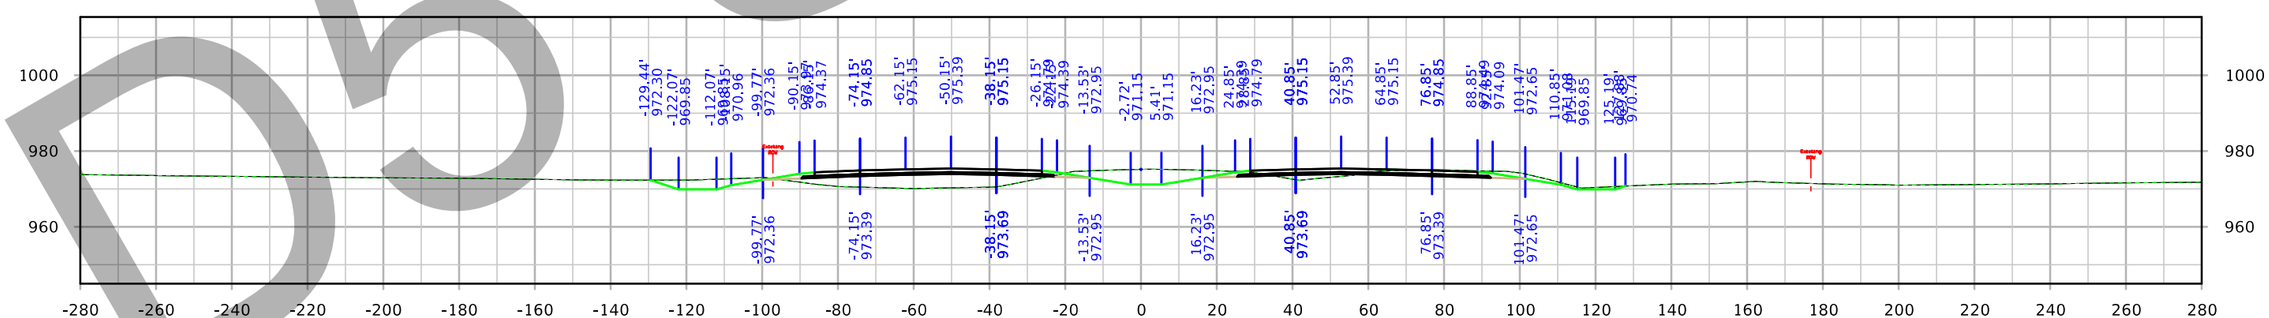

STA. 1751+00.00

D5 Submittal

FILE NO. 32044	ENGLISH	DESIGN TEAM Iowa DOT	POLK/STORY COUNTY	PROJECT NUMBER IM-035-4(309)95--13-77	SHEET NUMBER W.11

6:30:00 PM 3/3/2021 cschins pw:\\ntPwInt1.dot.int.lan:PWMain\Documents\Projects\7703504015\Design_(309)_PreliminaryEngineering\CADD_Files\Cross_Sections\XS_ML035_77035309Z08.dgn

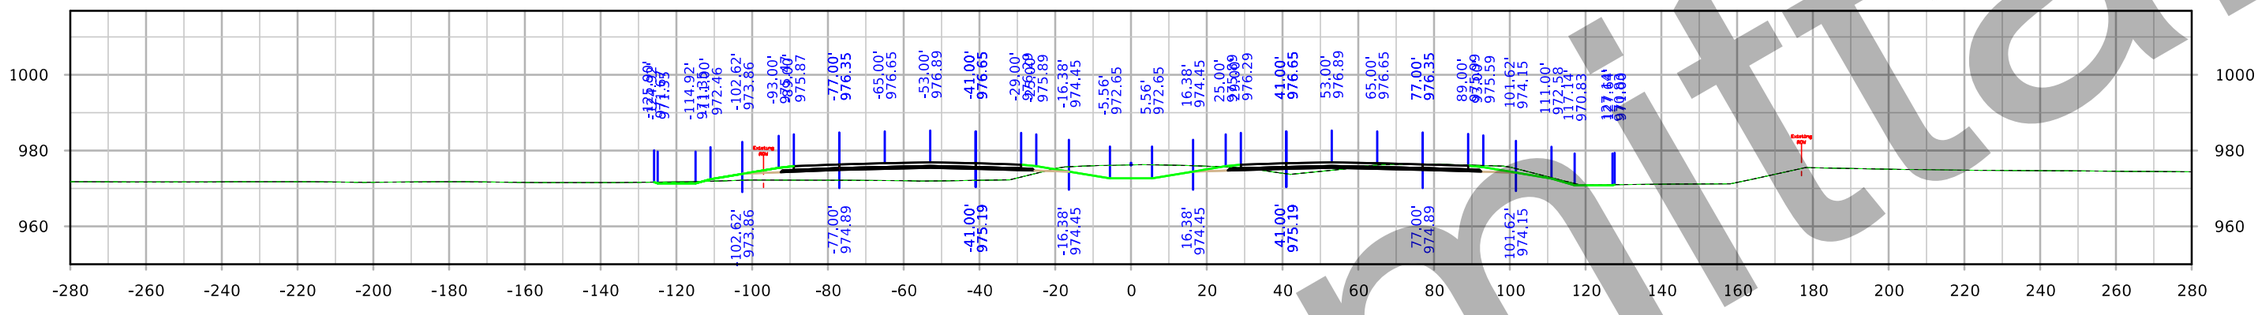

STA. 1756+00.00

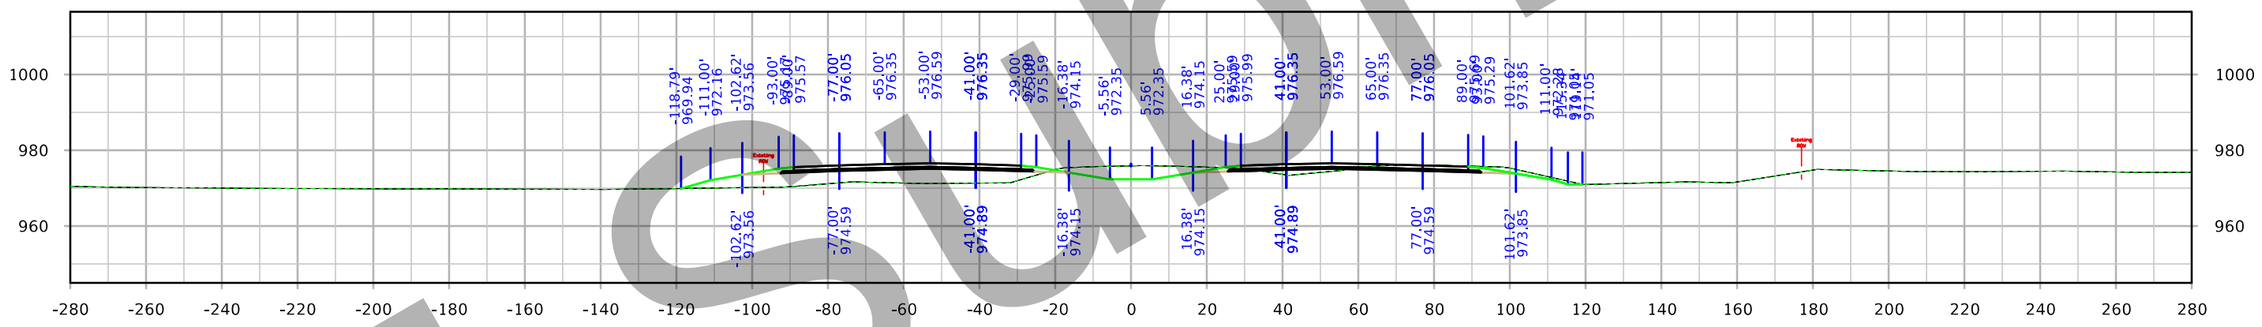

STA. 1755+00.00

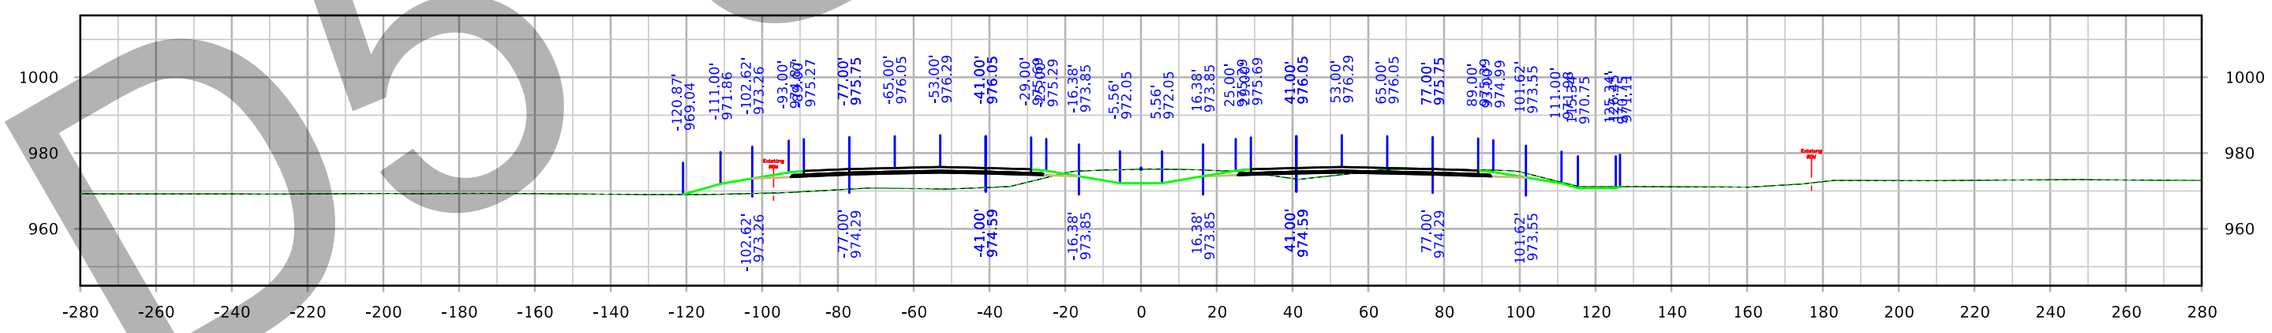

STA. 1754+00.00

D5 Submittal

FILE NO. 32044	ENGLISH	DESIGN TEAM Iowa DOT	POLK/STORY COUNTY	PROJECT NUMBER IM-035-4(309)95--13-77	SHEET NUMBER W.12

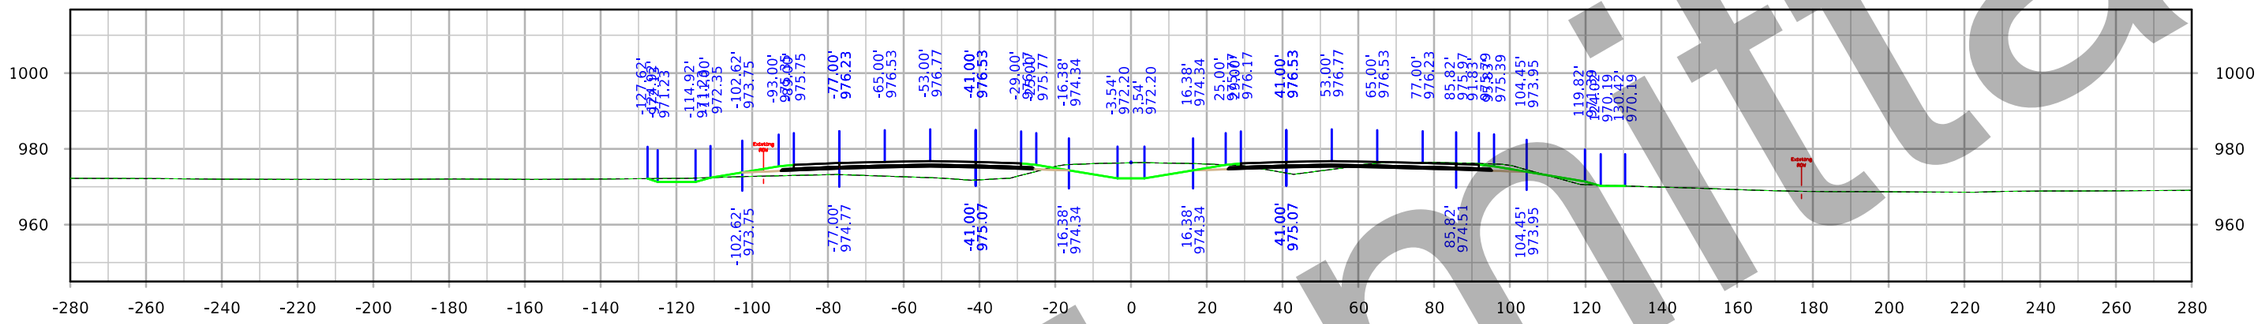

STA. 1759+00.00

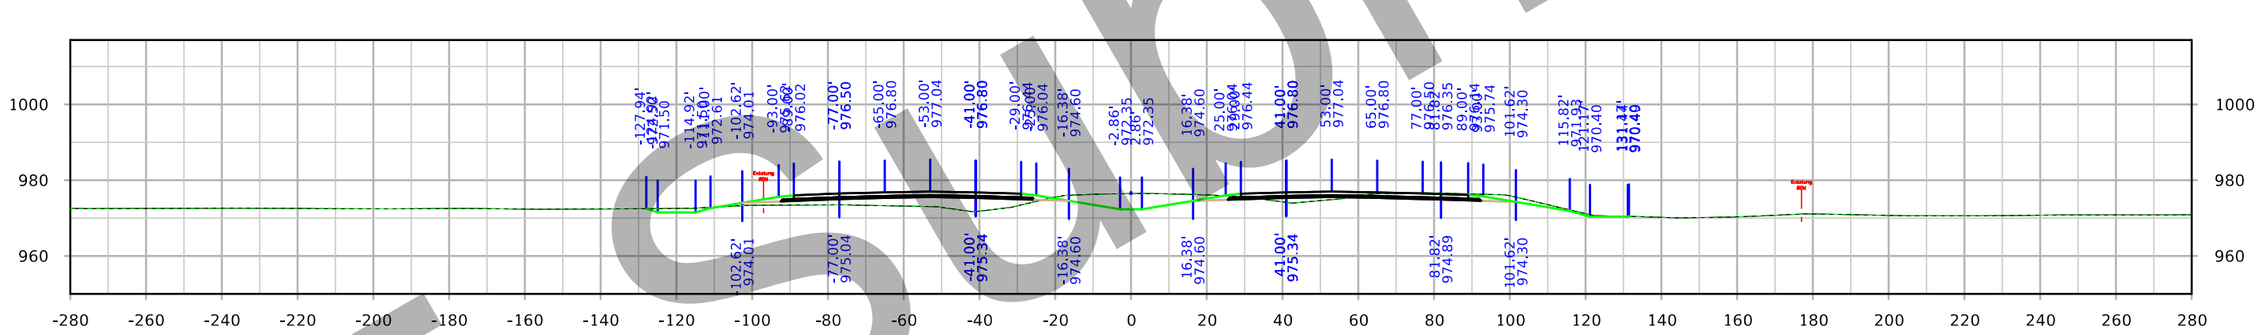

STA. 1758+00.00

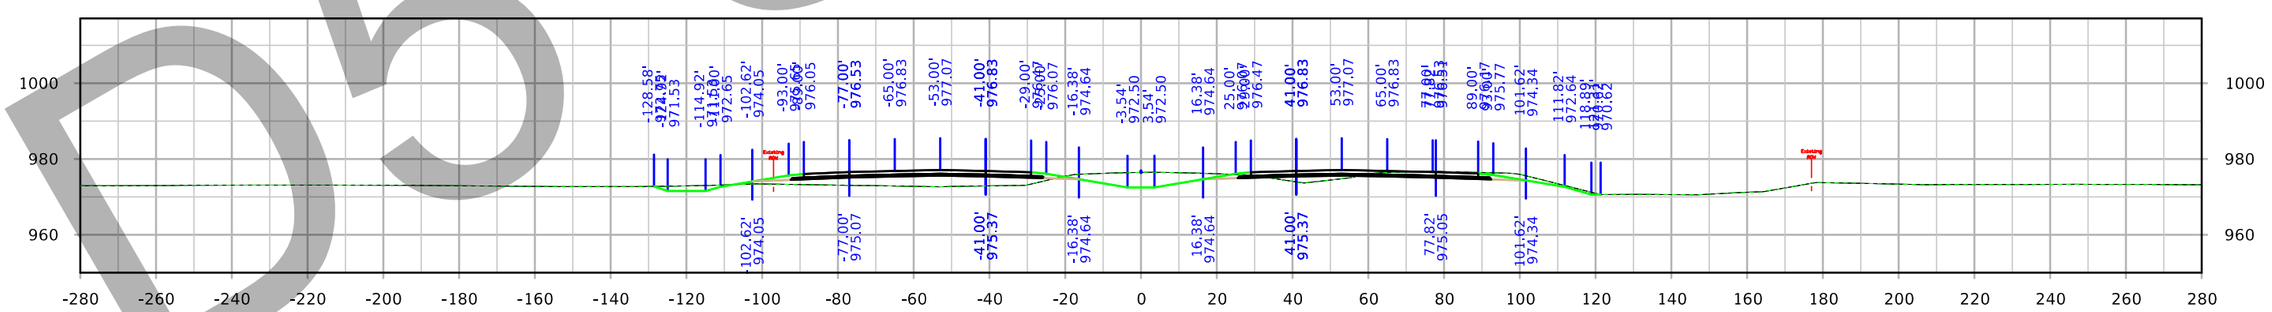

STA. 1757+00.00

D5 submittal

FILE NO. 32044	ENGLISH	DESIGN TEAM Iowa DOT	POLK/STORY COUNTY	PROJECT NUMBER IM-035-4(309)95--13-77	SHEET NUMBER W.13

6:31:27 PM 3/3/2021 cschins pw:\\ntPwInt1.dot.int.lan:PWMain\Documents\Projects\7703504015\Design_(309)_PreliminaryEngineering\CADD_Files\Cross_Sections\XS_ML035_77035309Z08.dgn

Interstate 35

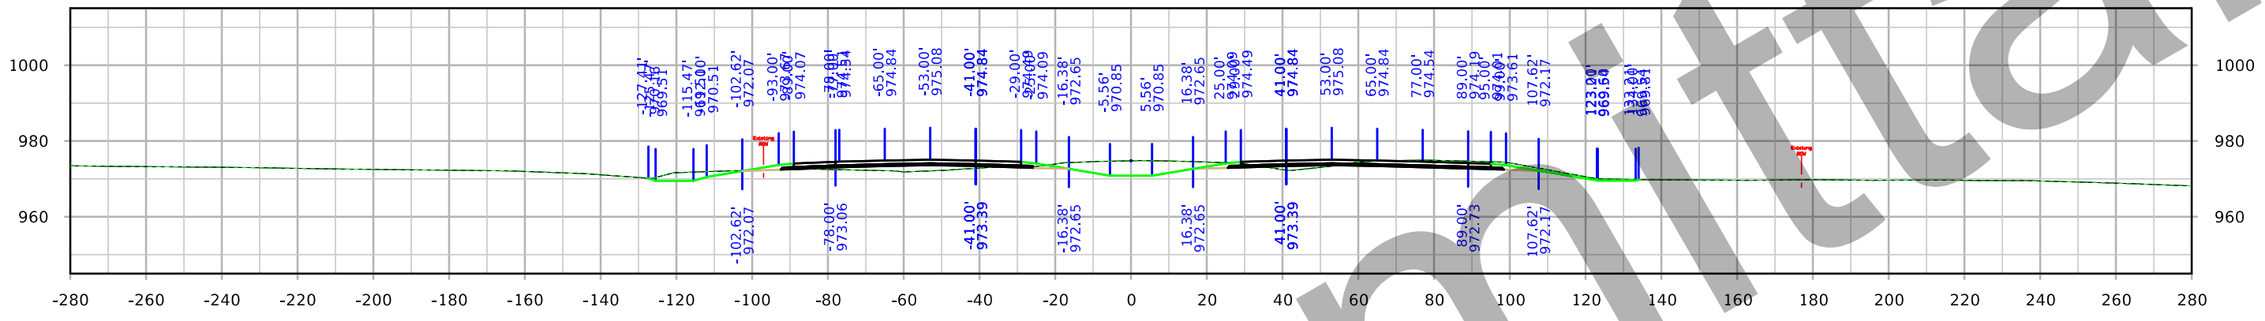

STA. 1762+00.00

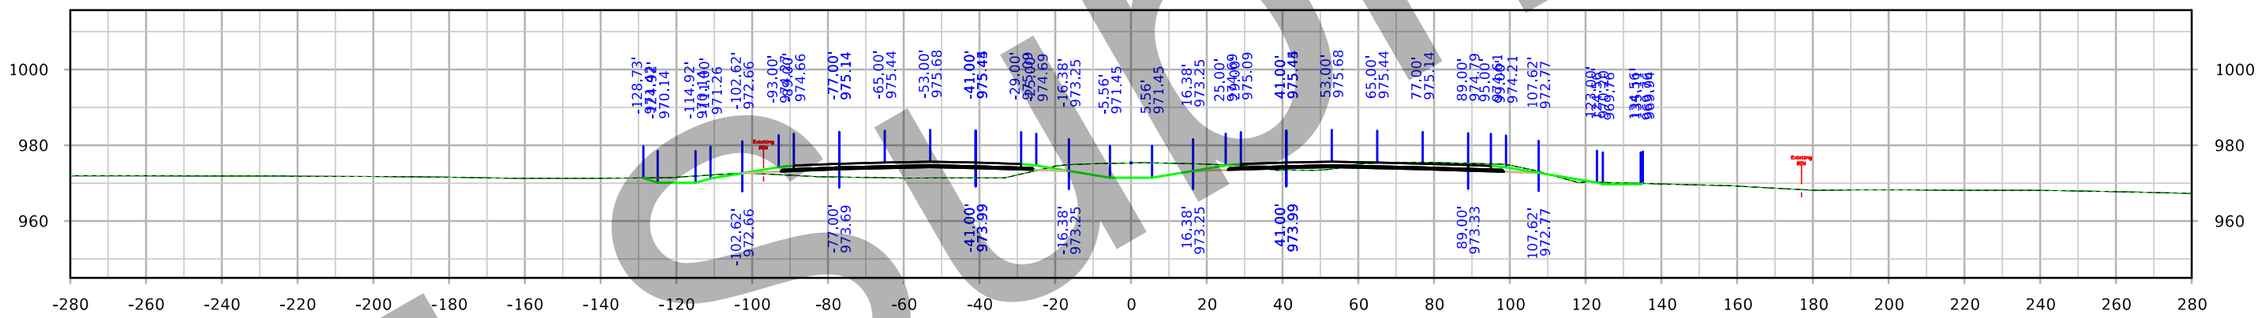

STA. 1761+00.00

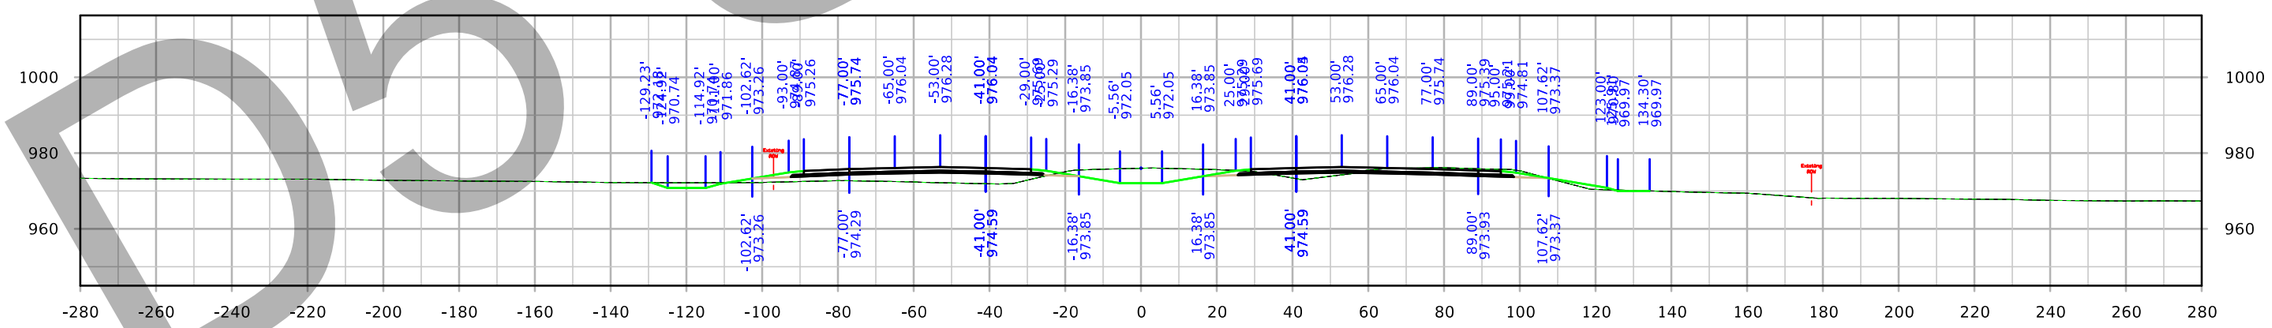

STA. 1760+00.00

Draft

FILE NO. 32044	ENGLISH	DESIGN TEAM Iowa DOT	POLK/STORY COUNTY	PROJECT NUMBER IM-035-4(309)95--13-77	SHEET NUMBER W.14

6:32:10 PM 3/3/2021 cschins pw:\\ntPwInt1.dot.int.lan:PWMain\Documents\Projects\7703504015\Design_(309)_PreliminaryEngineering\CADD_Files\Cross_Sections\XS_ML035_77035309Z08.dgn

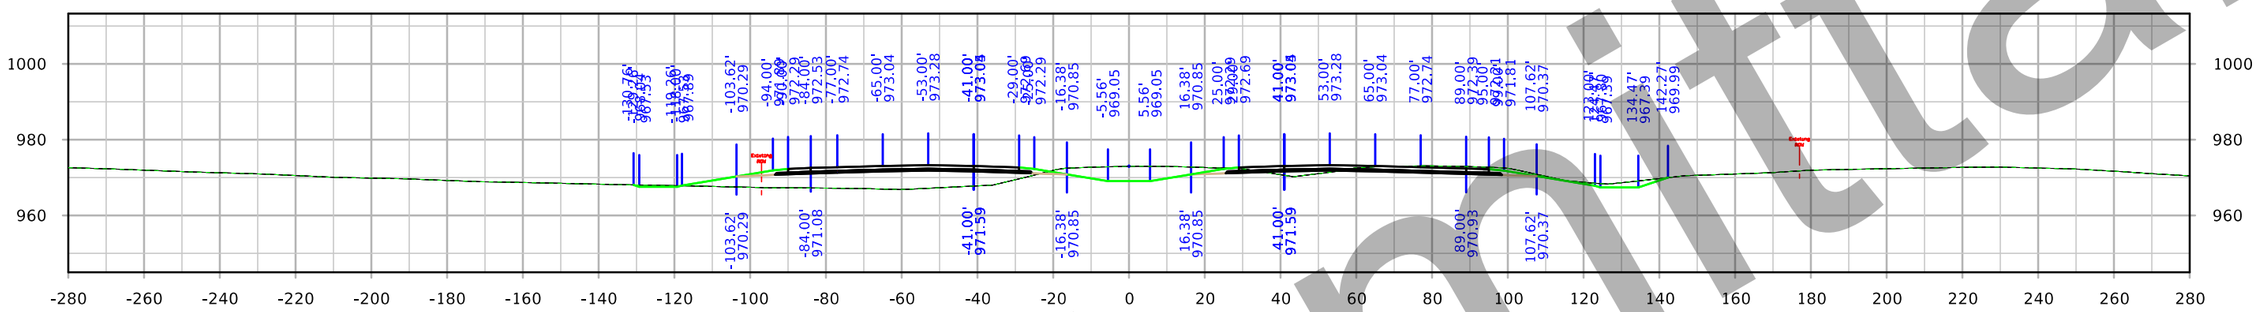

STA. 1765+00.00

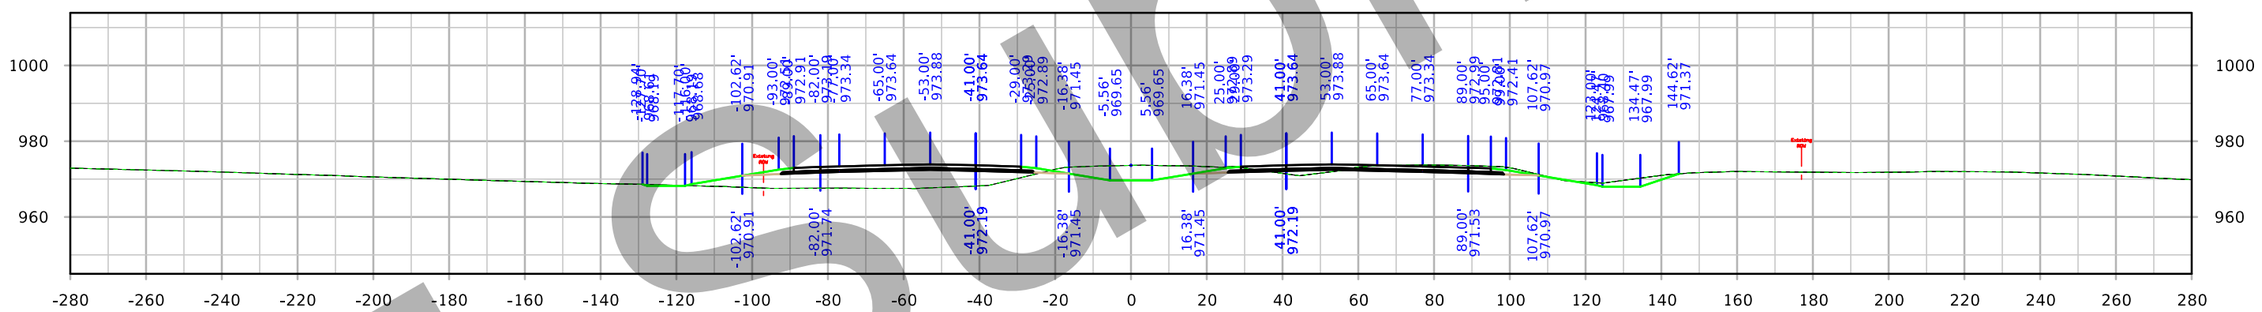

STA. 1764+00.00

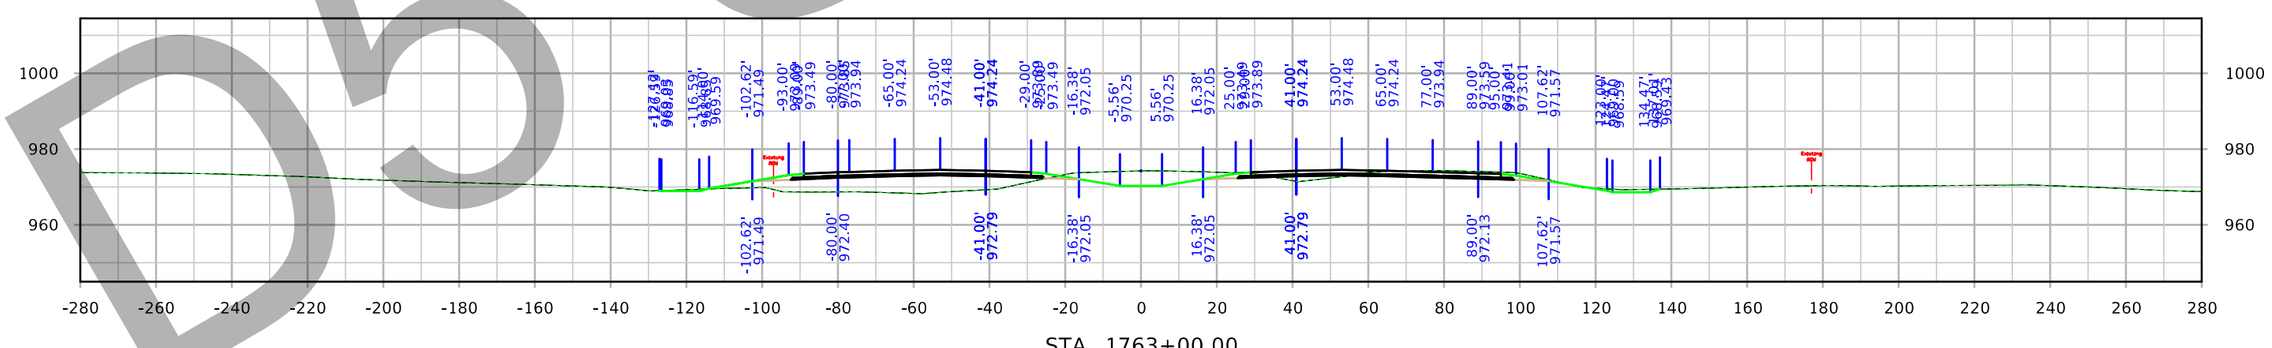

STA. 1763+00.00

D5 Submittal

FILE NO. 32044	ENGLISH	DESIGN TEAM Iowa DOT	POLK/STORY COUNTY	PROJECT NUMBER IM-035-4(309)95--13-77	SHEET NUMBER W.15

6:32:53 PM 3/3/2021 cschins pw:\\ntPwInt1.dot.int.lan:PWMain\Documents\Projects\7703504015\Design_(309)_PreliminaryEngineering\CADD_Files\Cross_Sections\XS_ML035_77035309Z08.dgn

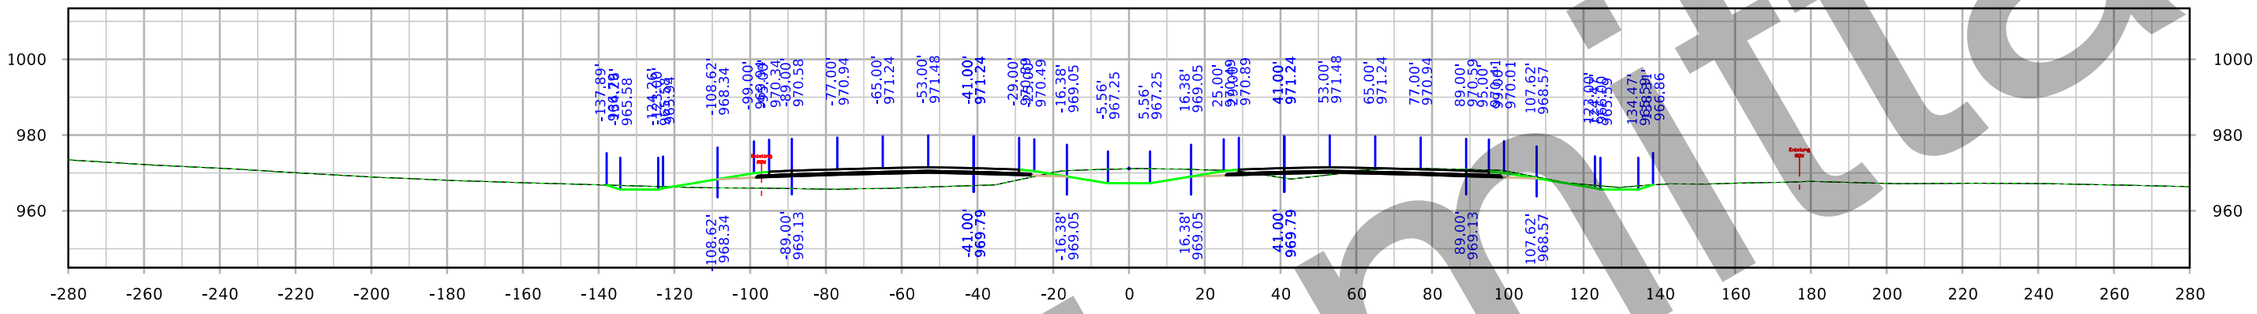

STA. 1768+00.00

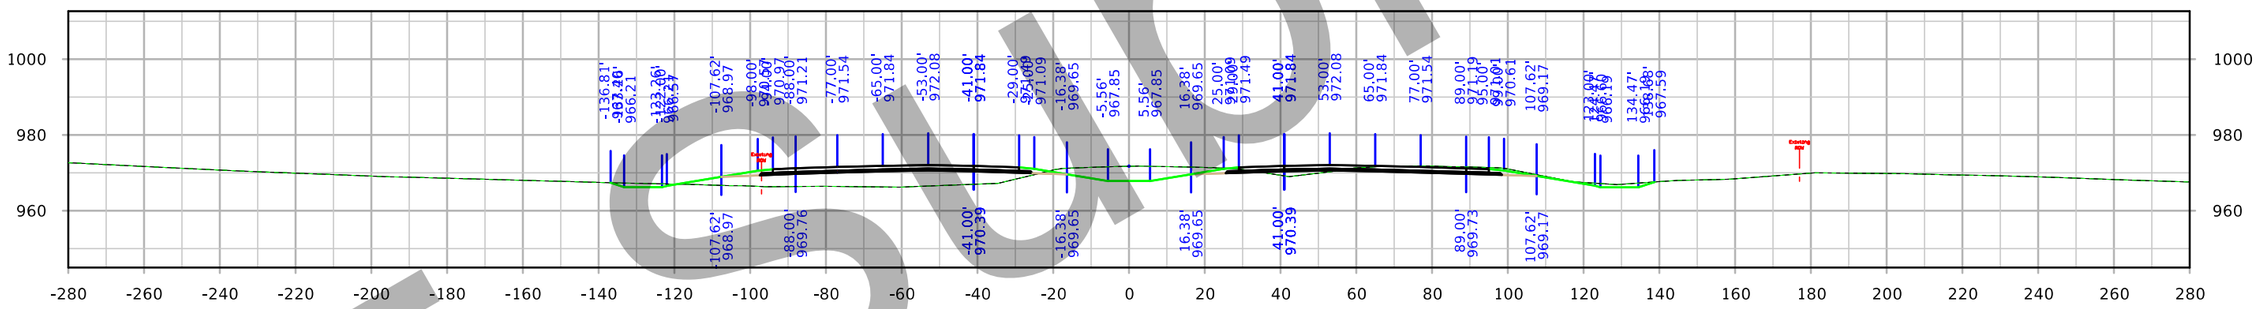

STA. 1767+00.00

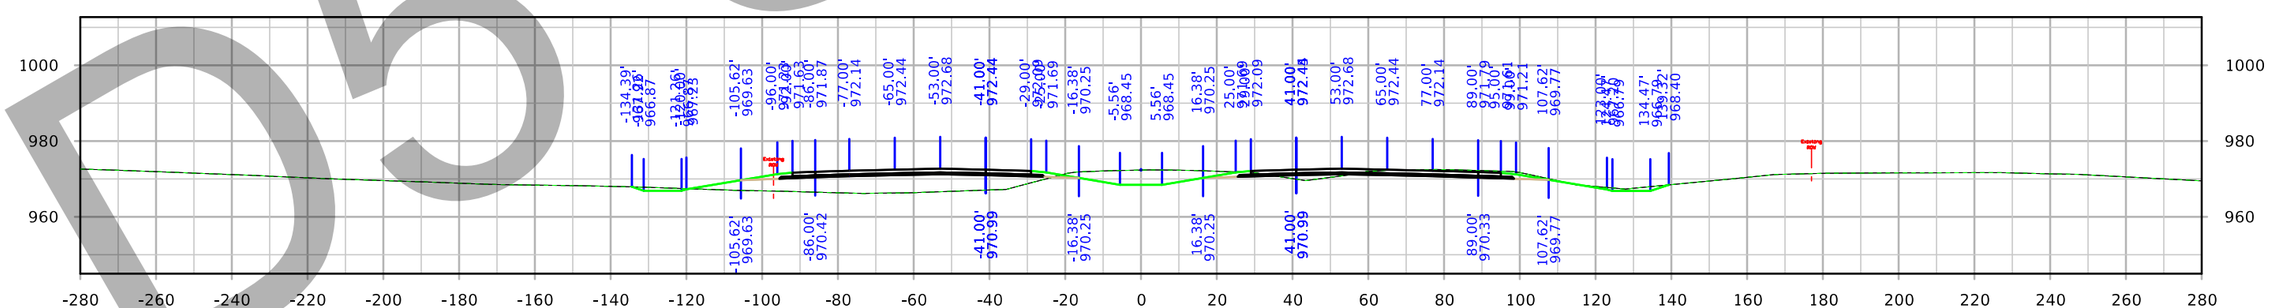

STA. 1766+00.00

D5 Submittal

FILE NO. 32044	ENGLISH	DESIGN TEAM Iowa DOT	POLK/STORY COUNTY	PROJECT NUMBER IM-035-4(309)95--13-77	SHEET NUMBER W.16

6:33:37 PM 3/3/2021 cschins pw:\\ntPwInt1.dot.int.lan:PWMain\Documents\Projects\7703504015\Design_(309)_PreliminaryEngineering\CADD_Files\Cross_Sections\XS_ML035_77035309Z08.dgn

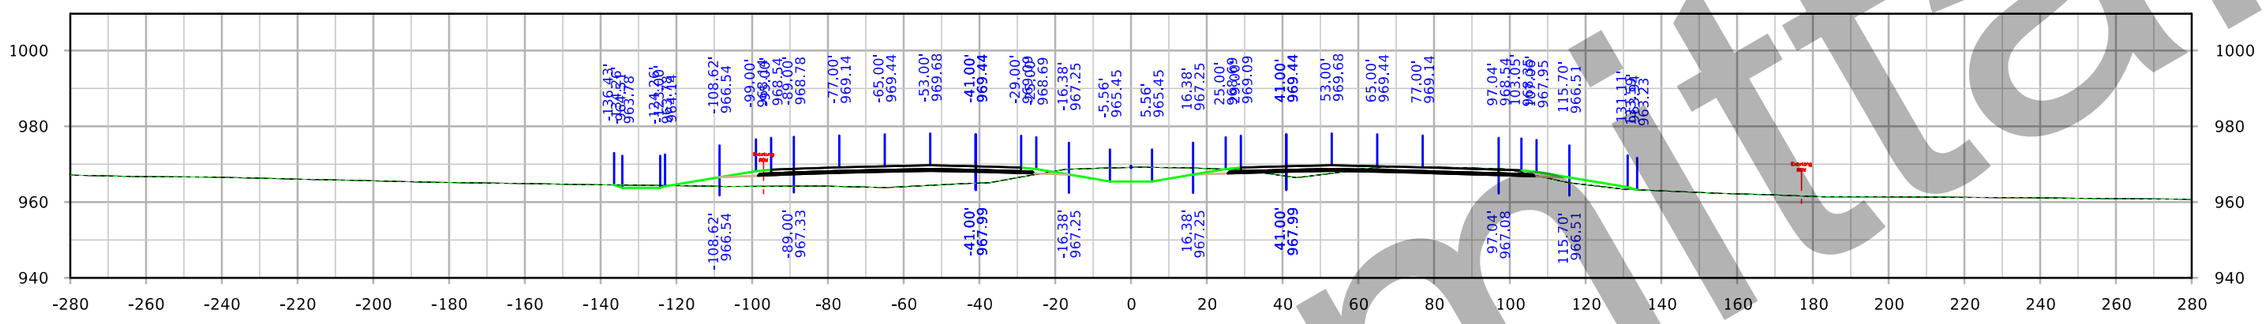

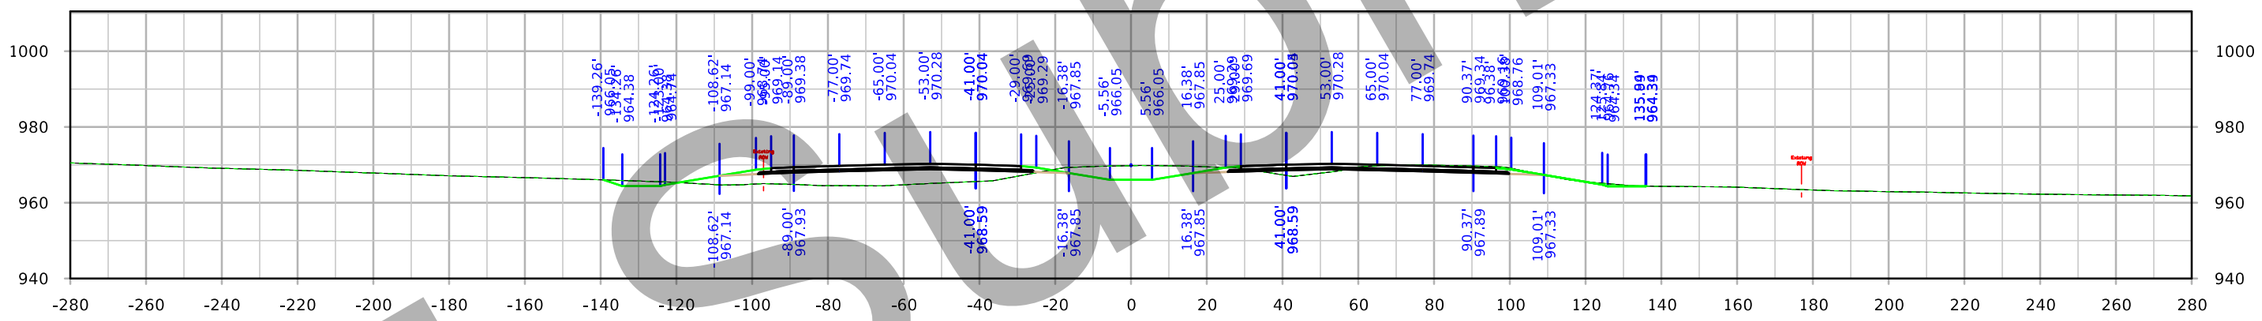

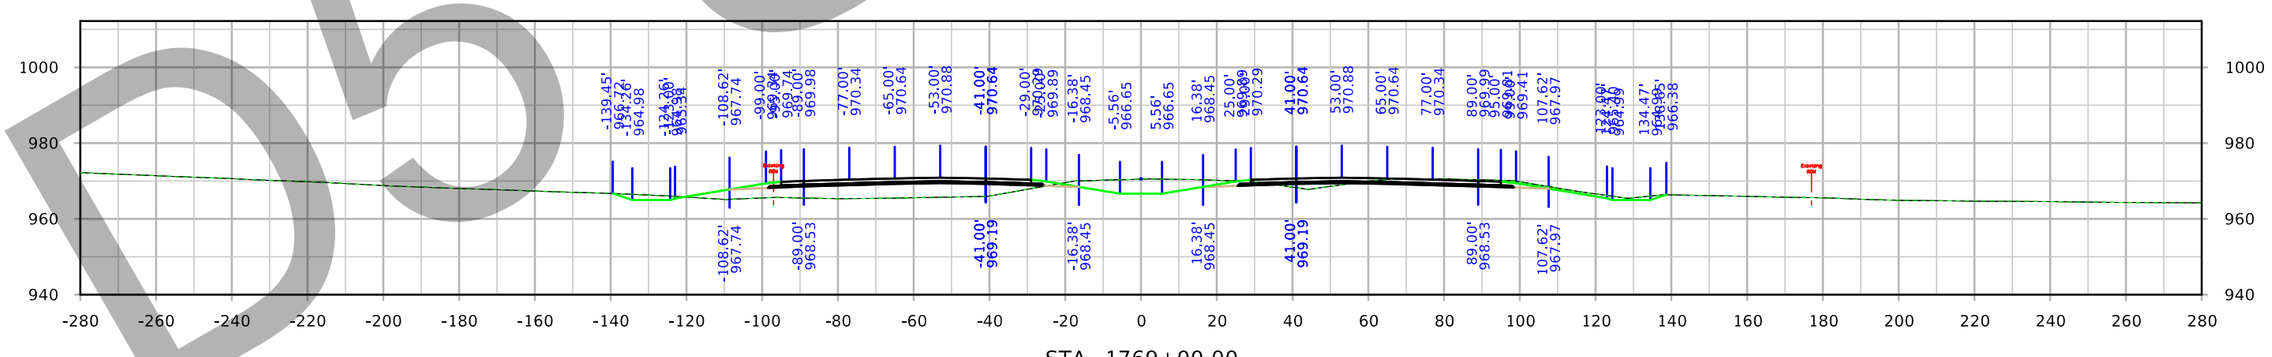

D5 Submittal

FILE NO. 32044	ENGLISH	DESIGN TEAM Iowa DOT	POLK/STORY COUNTY	PROJECT NUMBER IM-035-4(309)95--13-77	SHEET NUMBER W.17

Interstate 35

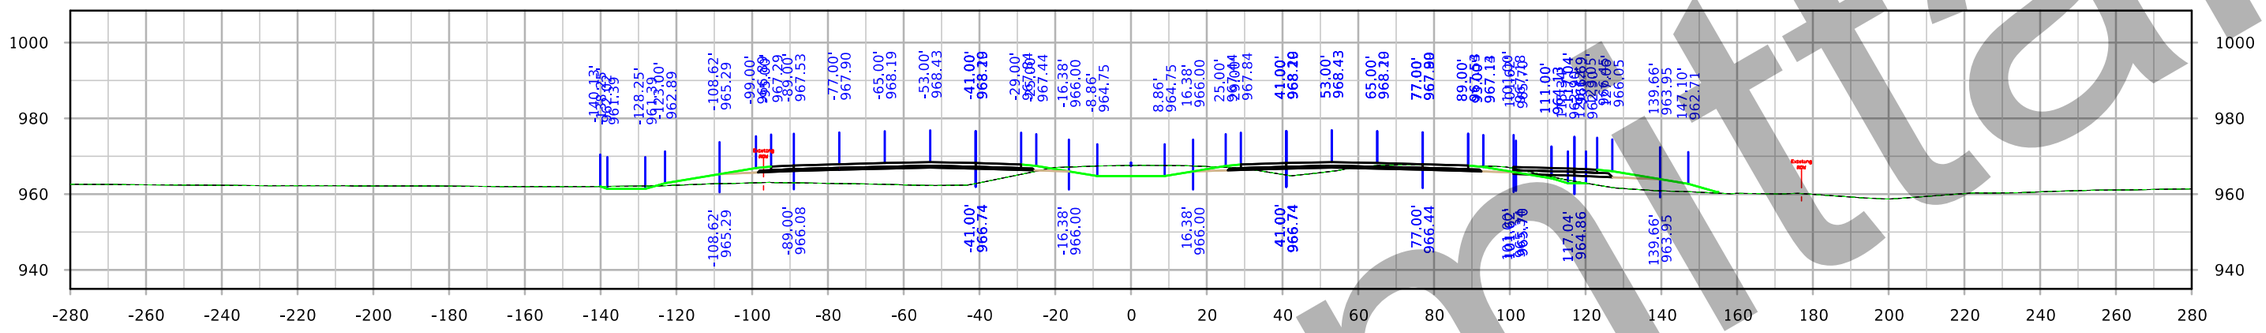

STA. 1774+00.00

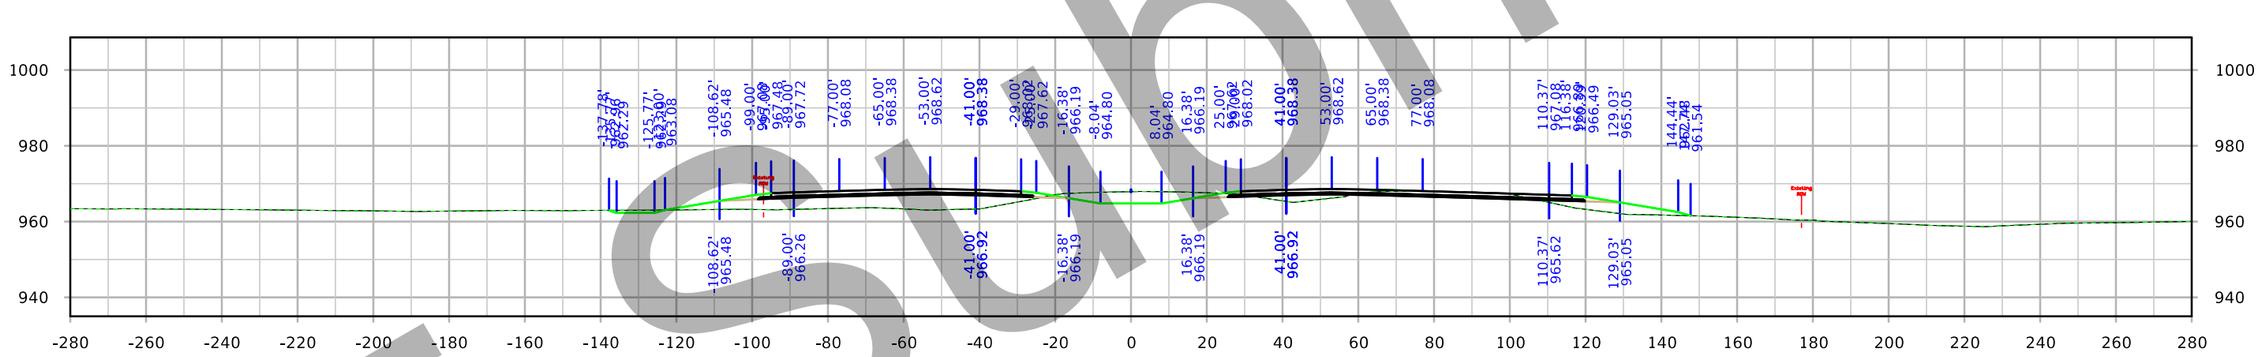

STA. 1773+00.00

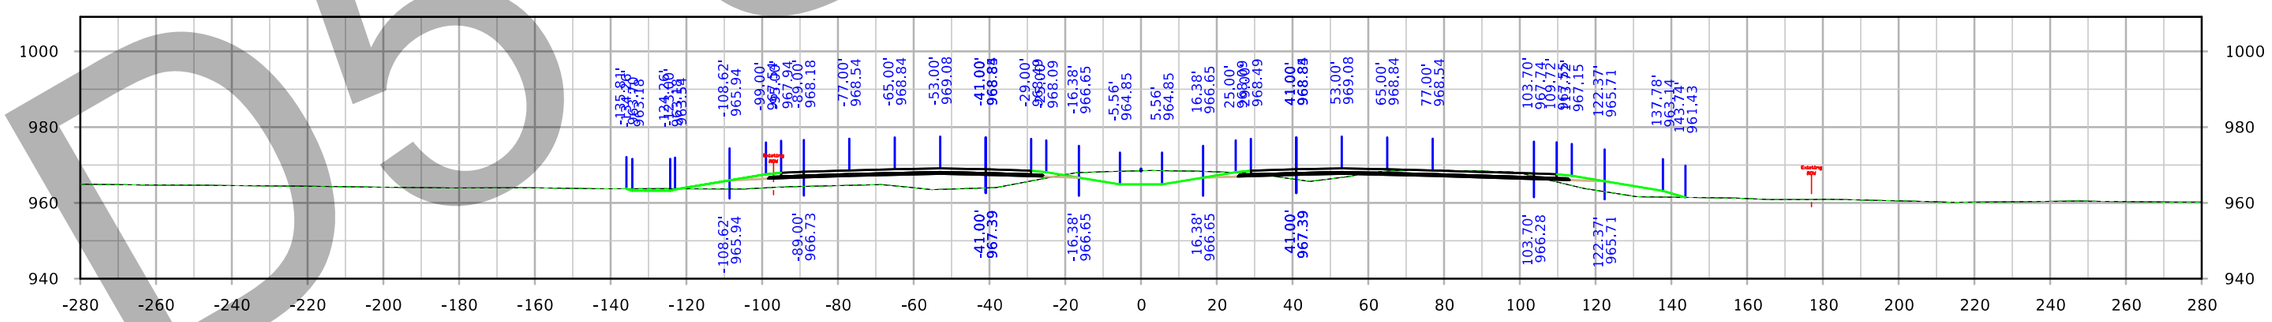

STA. 1772+00.00

D5 submittal

FILE NO. 32044	ENGLISH	DESIGN TEAM Iowa DOT	POLK/STORY COUNTY	PROJECT NUMBER IM-035-4(309)95--13-77	SHEET NUMBER W.18

6:35:04 PM 3/3/2021 cschins pw:\\ntPwInt1.dot.int.lan:PWMain\Documents\Projects\7703504015\Design_(309)_PreliminaryEngineering\CADD_Files\Cross_Sections\XS_ML035_77035309Z08.dgn

Interstate 35

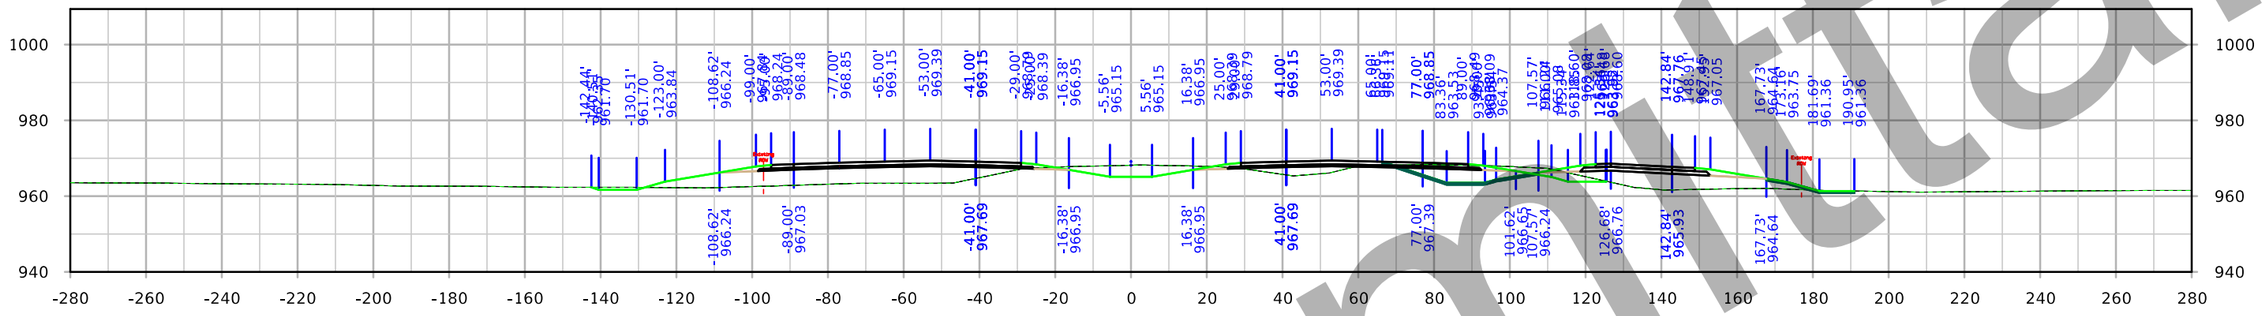

STA. 1777+00.00

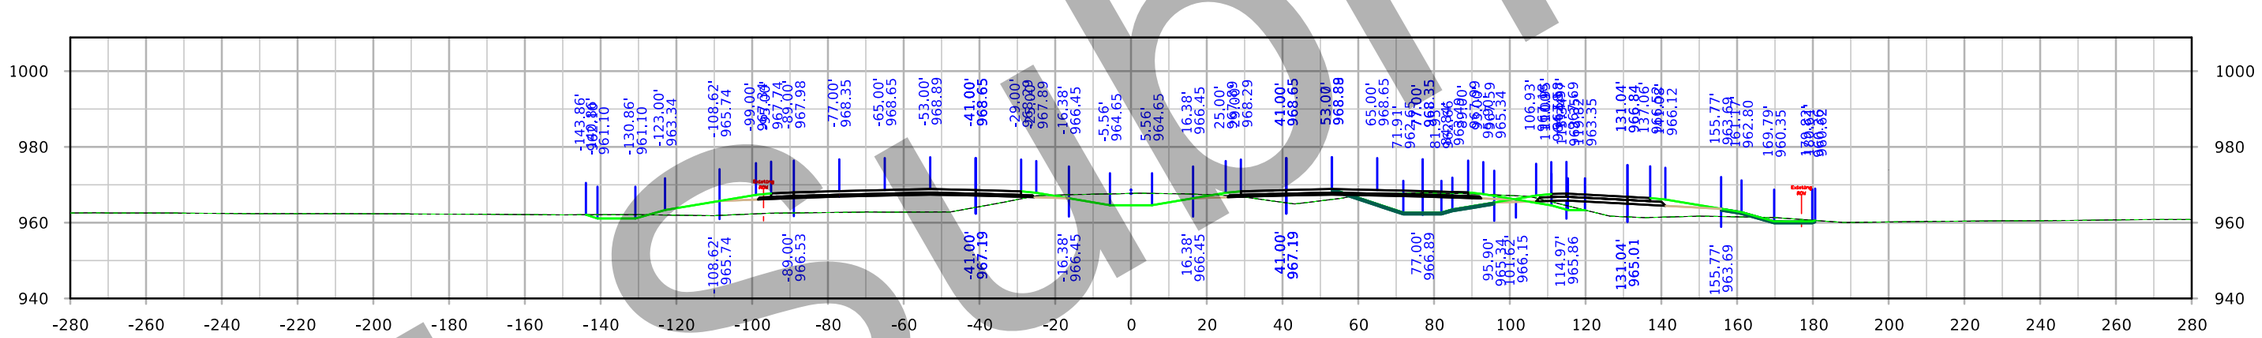

STA. 1776+00.00

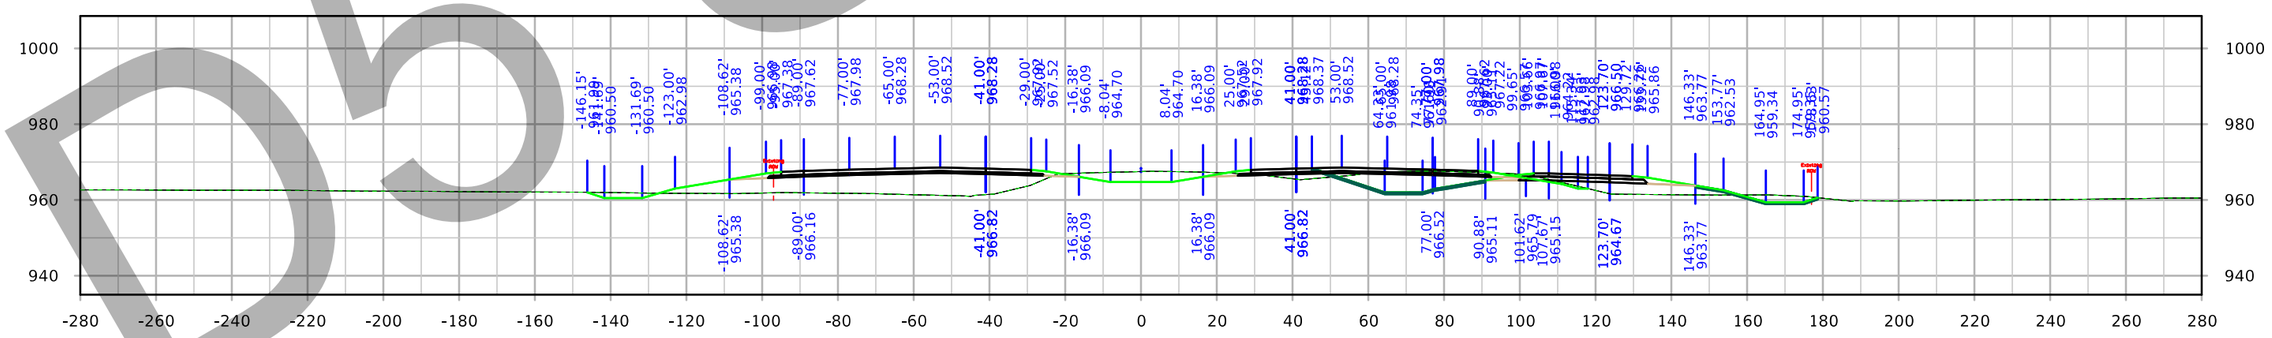

STA. 1775+00.00

Draft

FILE NO. 32044	ENGLISH	DESIGN TEAM Iowa DOT	POLK/STORY COUNTY	PROJECT NUMBER IM-035-4(309)95--13-77	SHEET NUMBER W.19

6:35:49 PM 3/3/2021 cschins pw:\\ntPwInt1.dot.int.lan:PWMain\Documents\Projects\7703504015\Design_(309)_PreliminaryEngineering\CADD_Files\Cross_Sections\XS_ML035_77035309Z08.dgn

Interstate 35

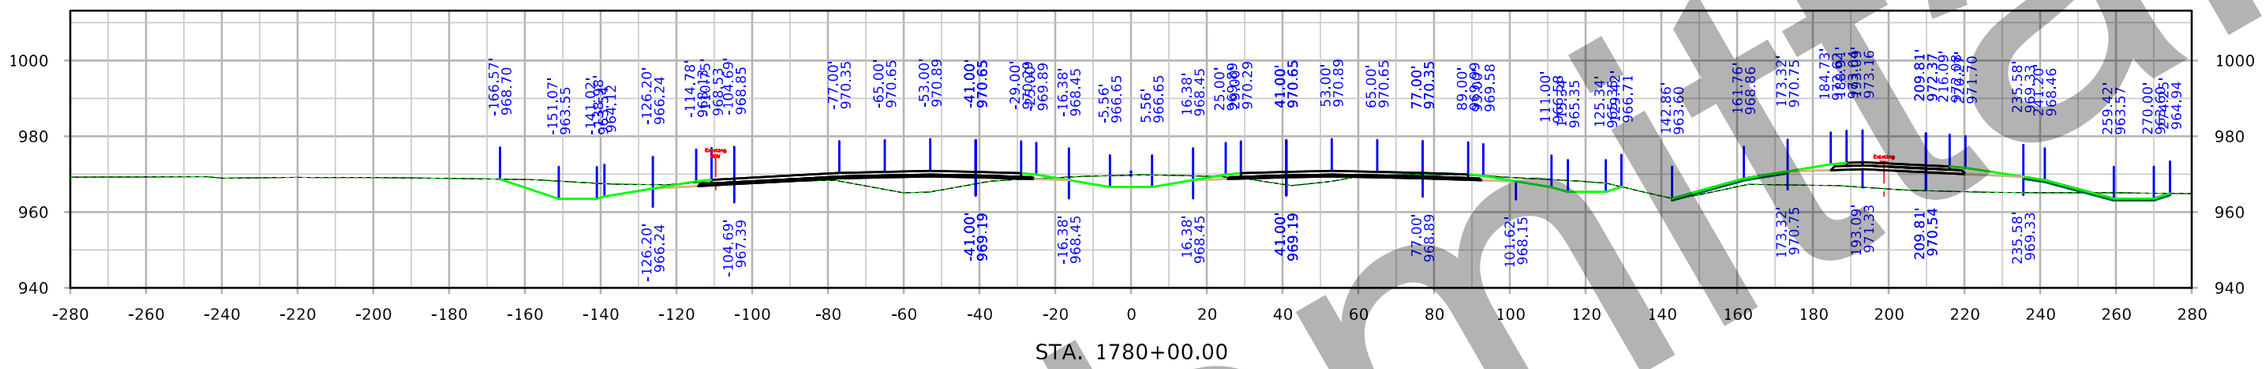

STA. 1780+00.00

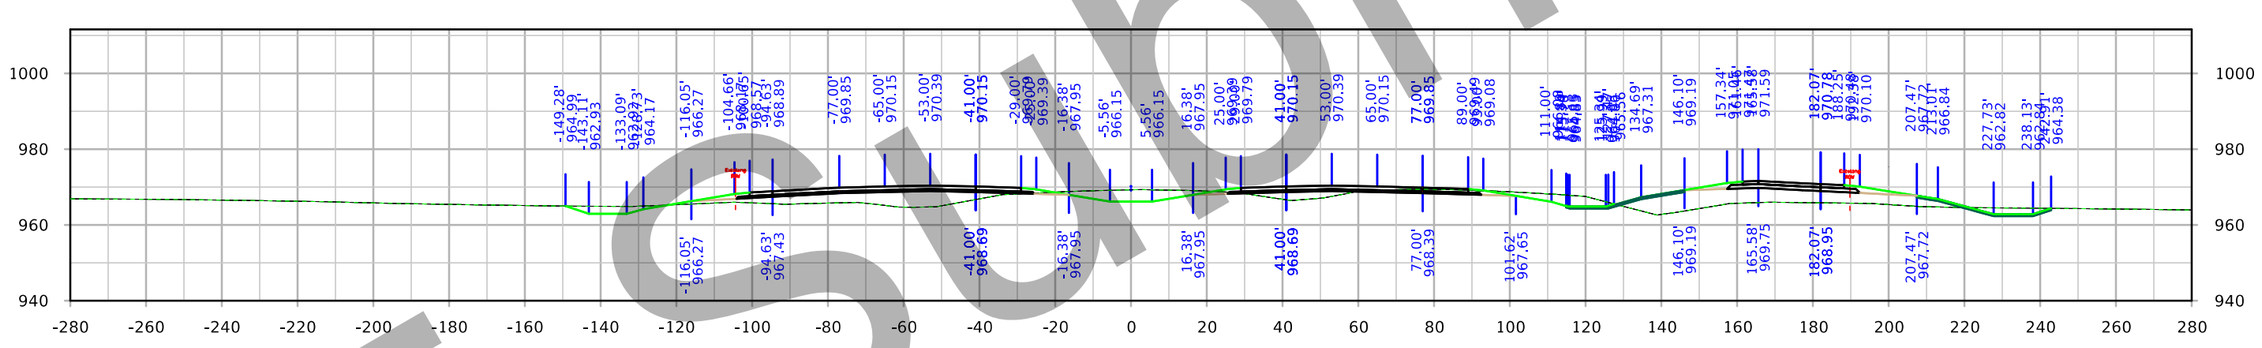

STA. 1779+00.00

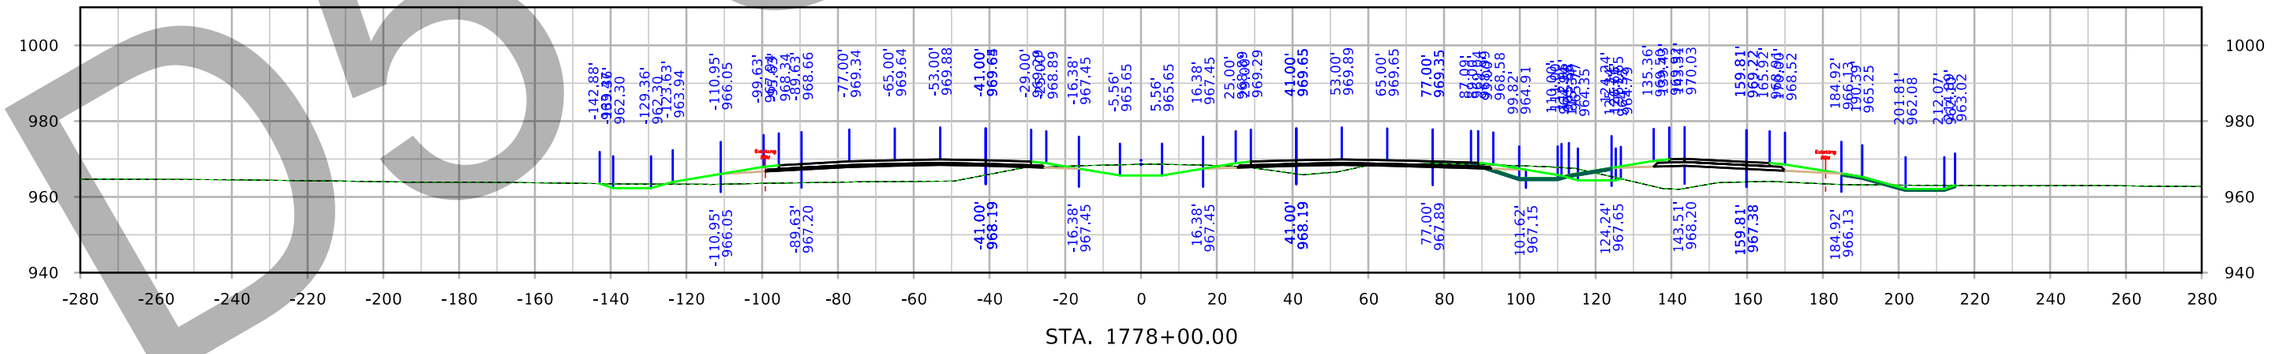

STA. 1778+00.00

D5 Submittal

FILE NO. 32044	ENGLISH	DESIGN TEAM Iowa DOT	POLK/STORY COUNTY	PROJECT NUMBER IM-035-4(309)95--13-77	SHEET NUMBER W.20

6:36:33 PM 3/3/2021 cschins pw:\\ntPwInt1.dot.int.lan:PWMain\Documents\Projects\7703504015\Design_(309)_PreliminaryEngineering\CADD_Files\Cross_Sections\XS_ML035_77035309Z08.dgn

Interstate 35

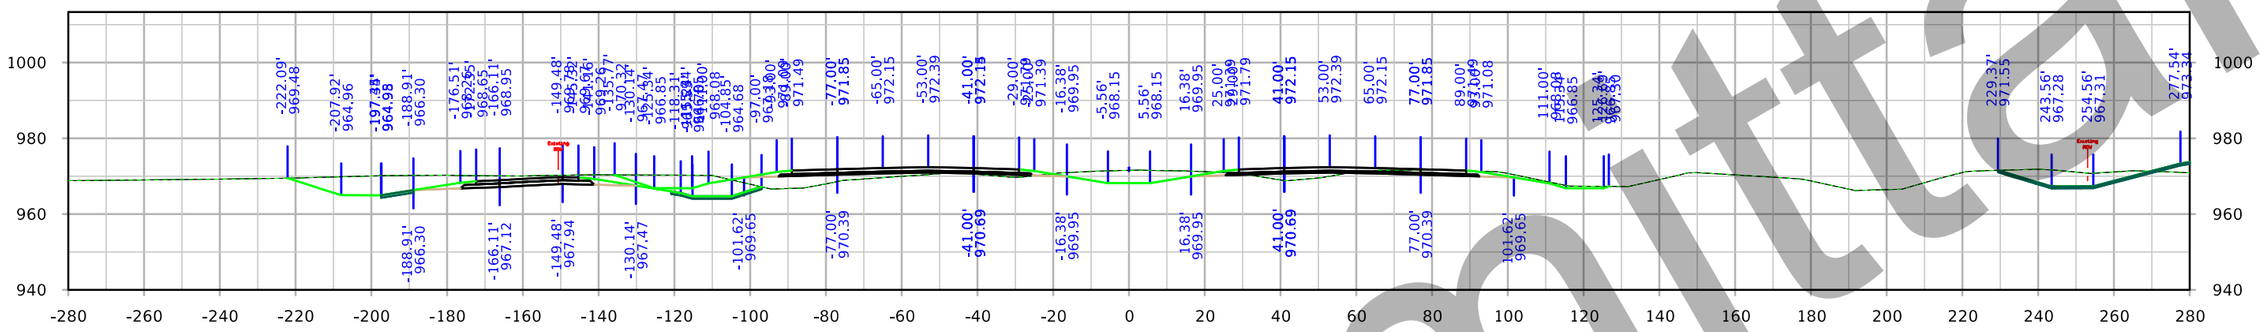

STA. 1783+00.00

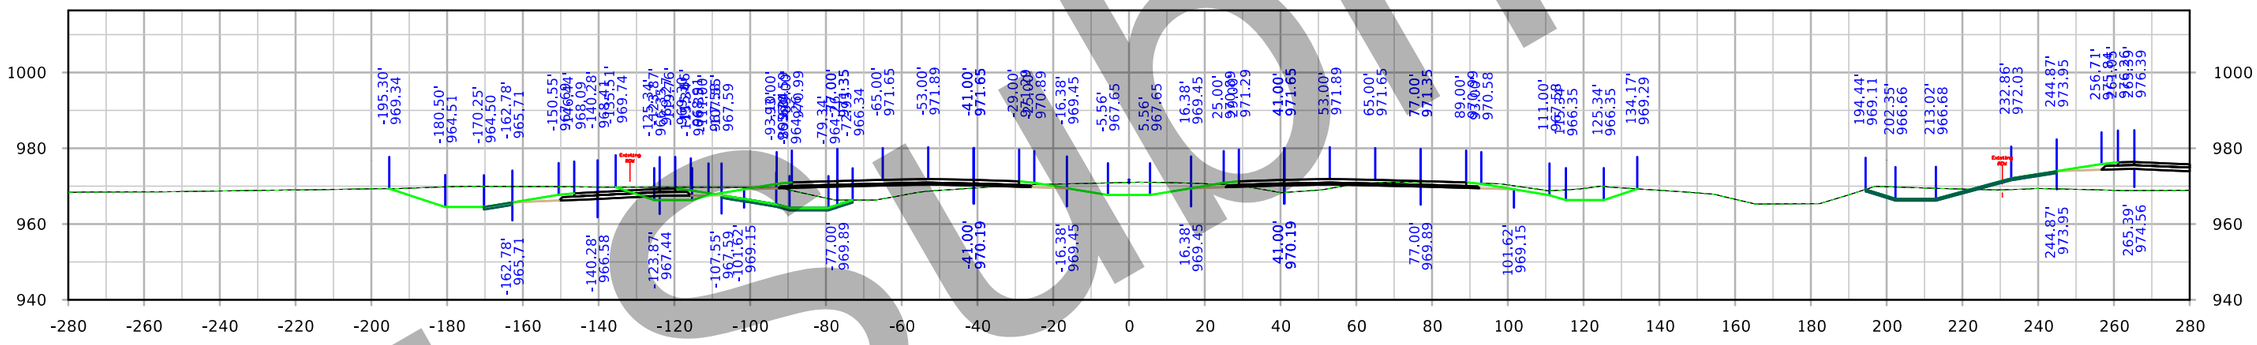

STA. 1782+00.00

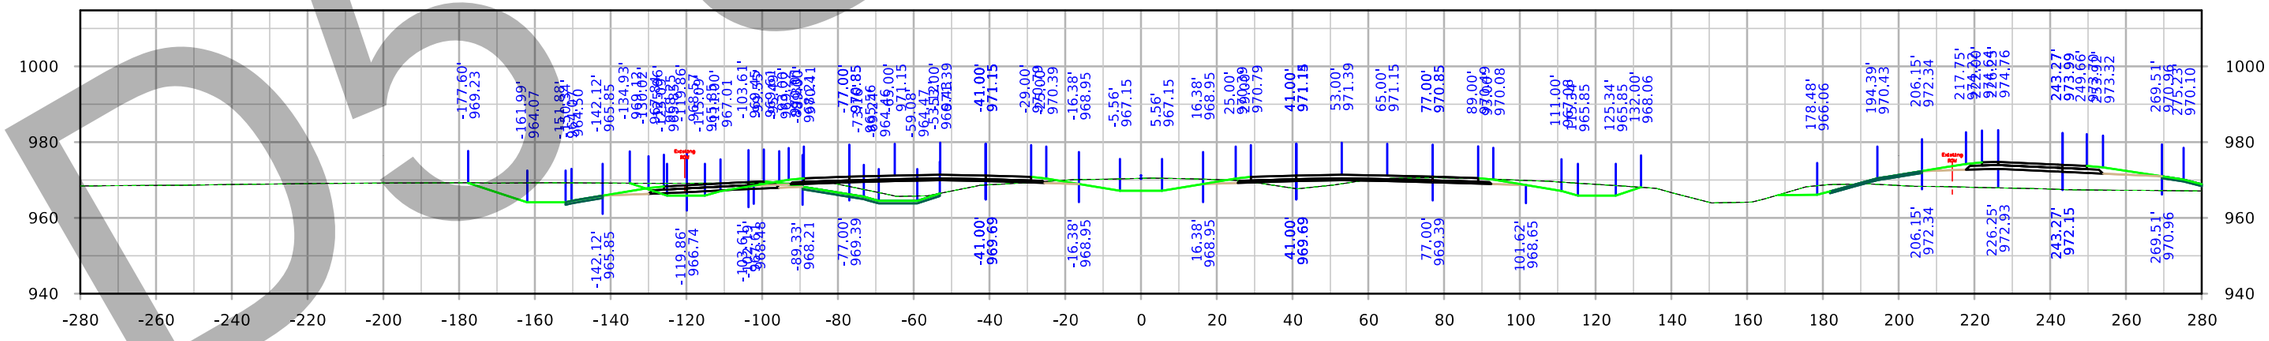

STA. 1781+00.00

D5 Submittal

FILE NO. 32044	ENGLISH	DESIGN TEAM Iowa DOT	POLK/STORY COUNTY	PROJECT NUMBER IM-035-4(309)95--13-77	SHEET NUMBER W.21

6:37:20 PM 3/3/2021 cschins pw:\\ntPwInt1.dot.int.lan:PWMain\Documents\Projects\7703504015\Design_(309)_PreliminaryEngineering\CADD_Files\Cross_Sections\XS_ML035_77035309Z08.dgn

Interstate 35

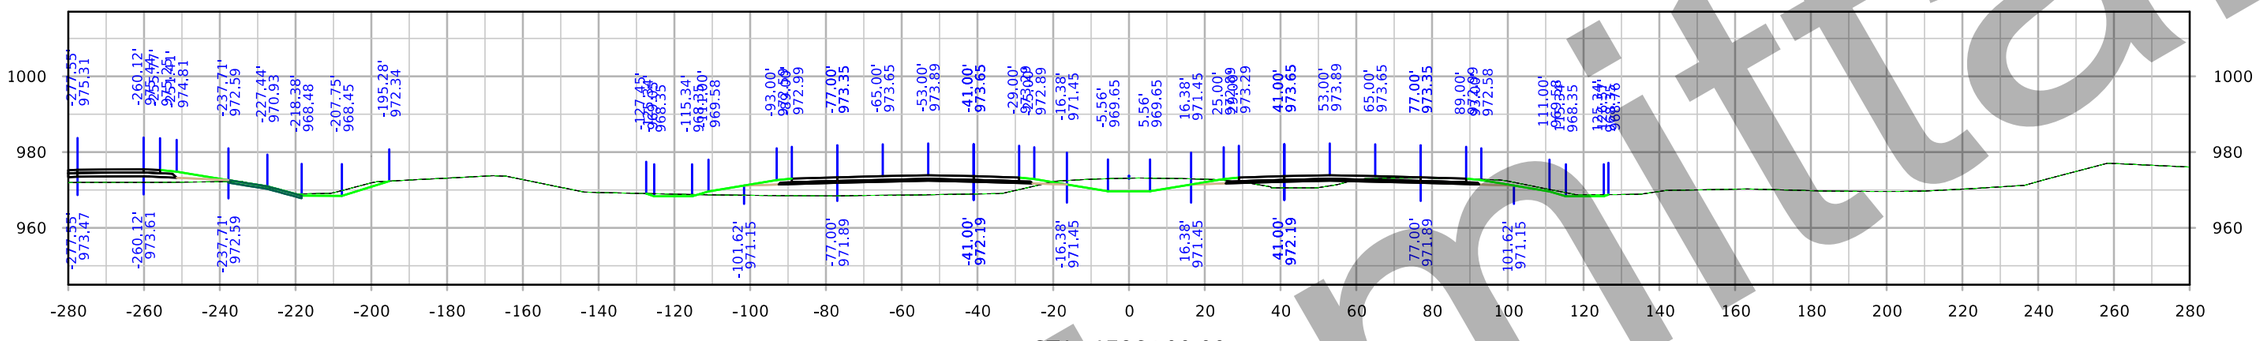

STA. 1786+00.00

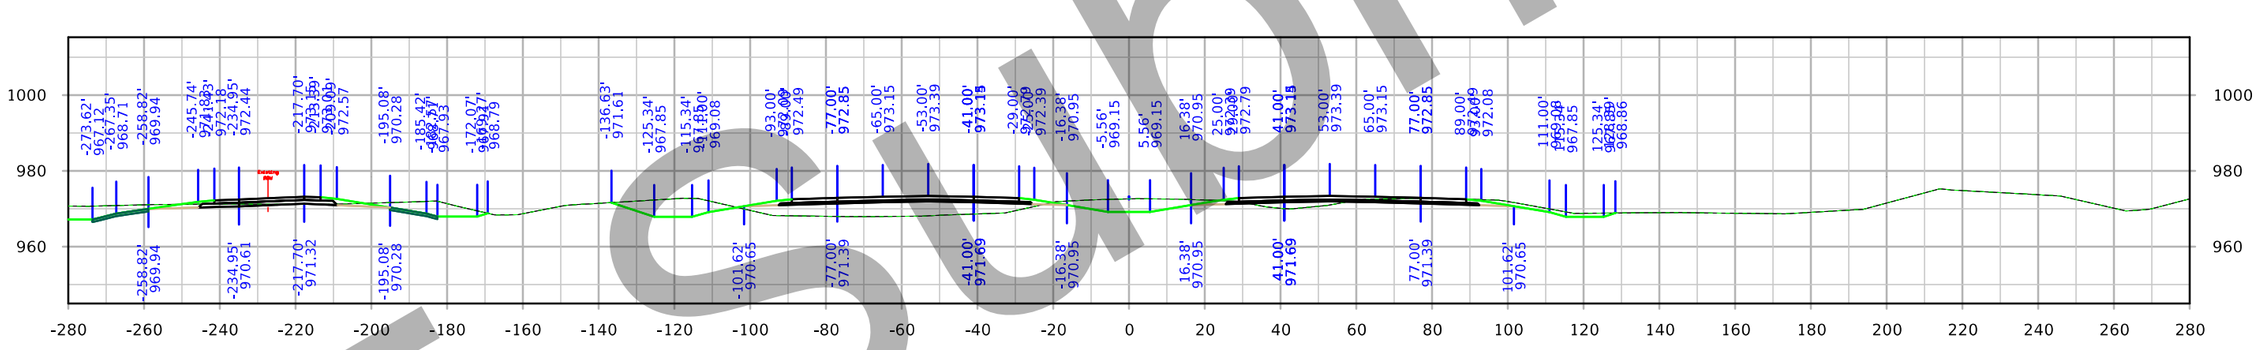

STA. 1785+00.00

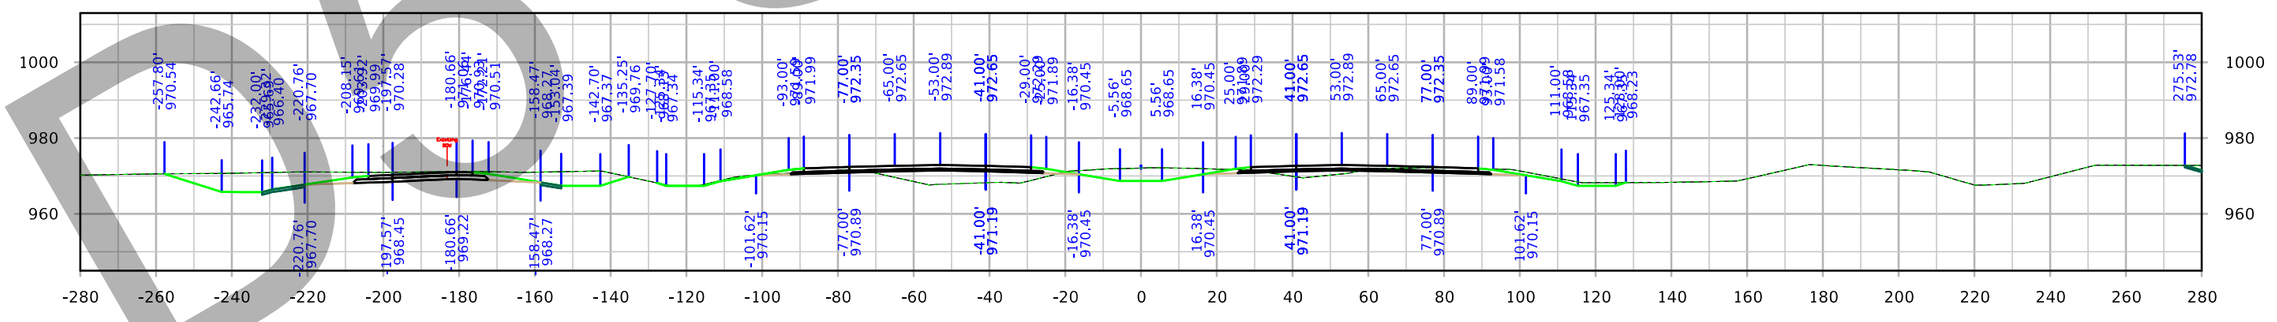

STA. 1784+00.00

Submittal

FILE NO. 32044	ENGLISH	DESIGN TEAM Iowa DOT	POLK/STORY COUNTY	PROJECT NUMBER IM-035-4(309)95--13-77	SHEET NUMBER W.22

6:38:03 PM 3/3/2021 cschins pw:\\ntPwInt1.dot.int.lan:PWMain\Documents\Projects\7703504015\Design_(309)_PreliminaryEngineering\CADD_Files\Cross_Sections\XS_ML035_77035309Z08.dgn

Interstate 35

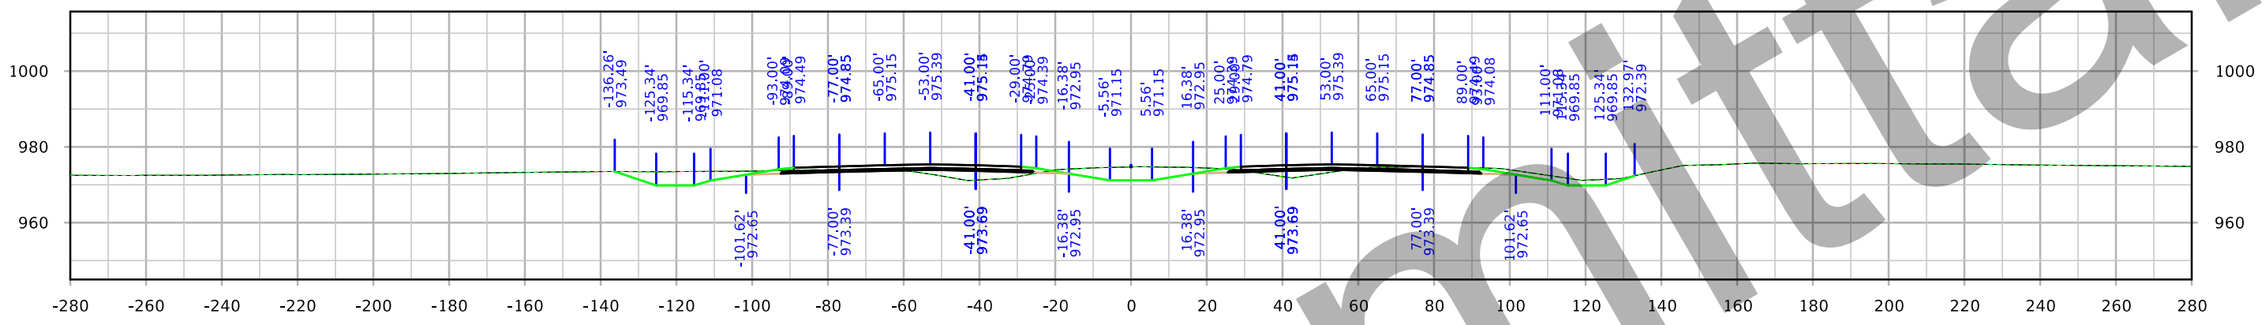

STA. 1789+00.00

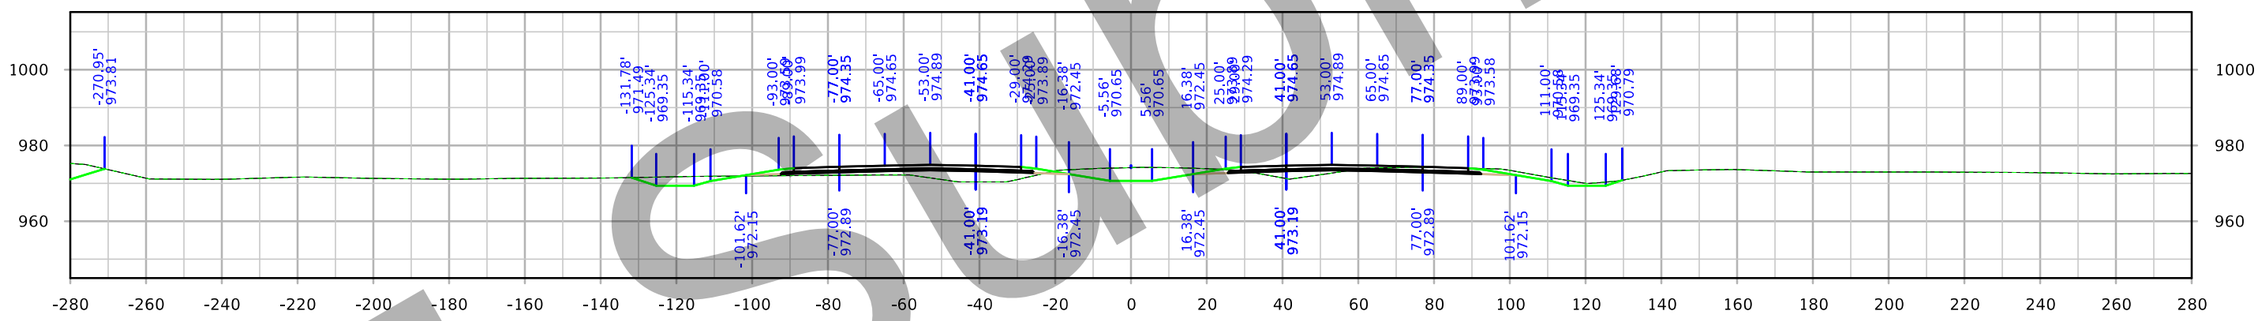

STA. 1788+00.00

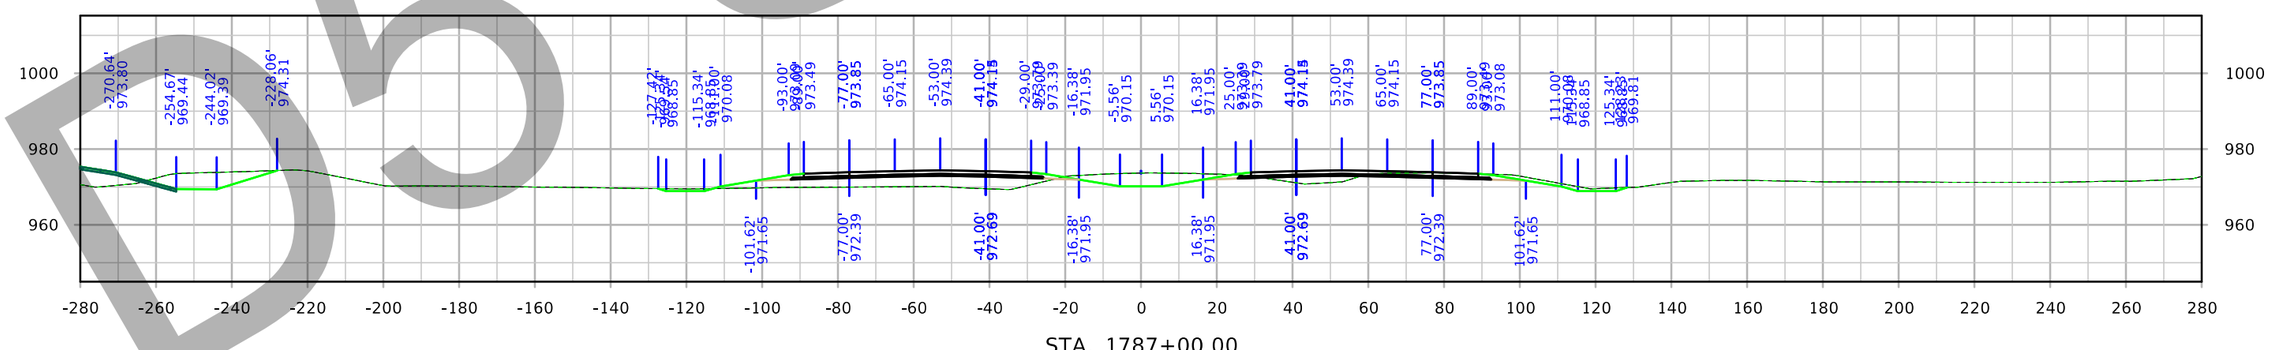

STA. 1787+00.00

D5 Submittal

FILE NO. 32044	ENGLISH	DESIGN TEAM Iowa DOT	POLK/STORY COUNTY	PROJECT NUMBER IM-035-4(309)95--13-77	SHEET NUMBER W.23

6:38:47 PM 3/3/2021 cschins pw:\\ntPwInt1.dot.int.lan:PWMain\Documents\Projects\7703504015\Design_(309)_PreliminaryEngineering\CADD_Files\Cross_Sections\XS_ML035_77035309Z08.dgn

Interstate 35

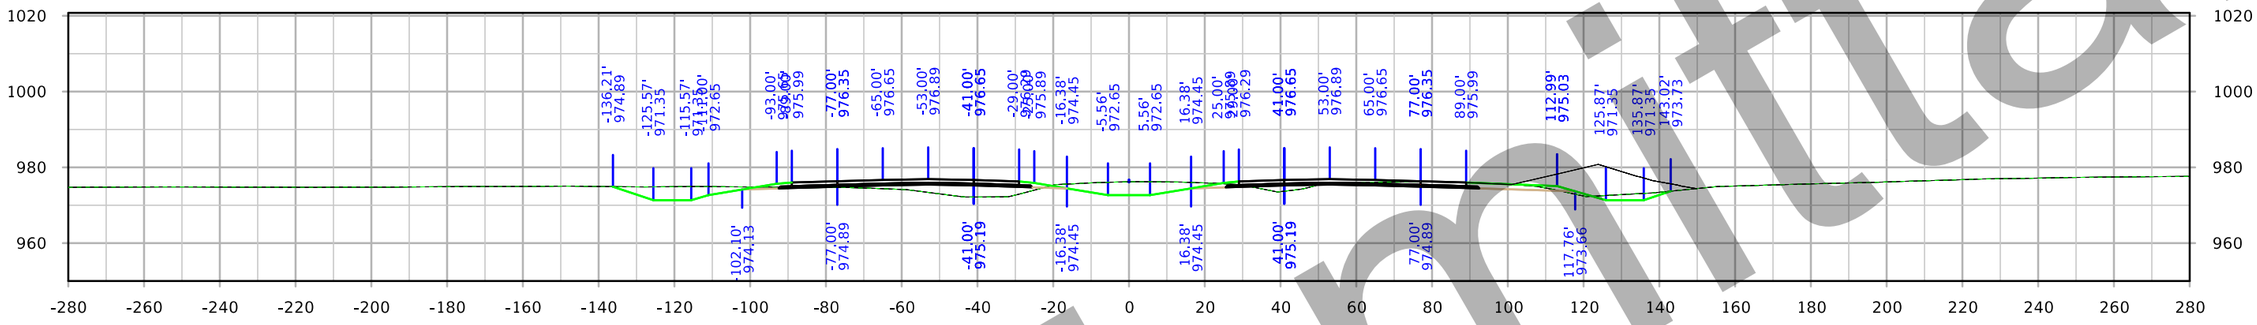

STA. 1792+00.00

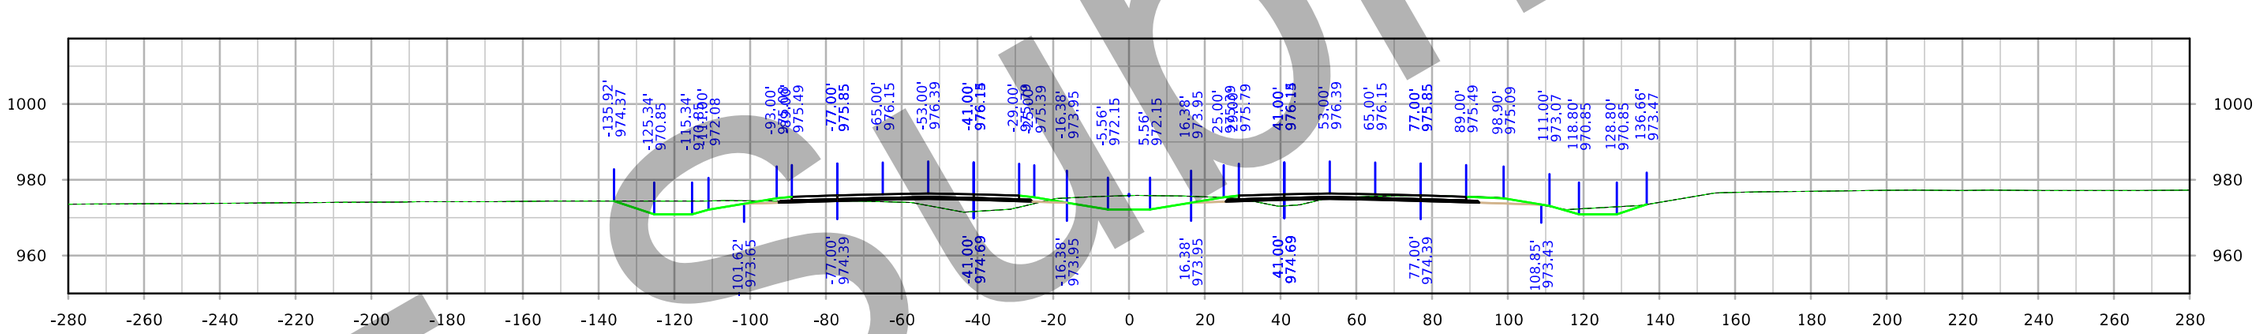

STA. 1791+00.00

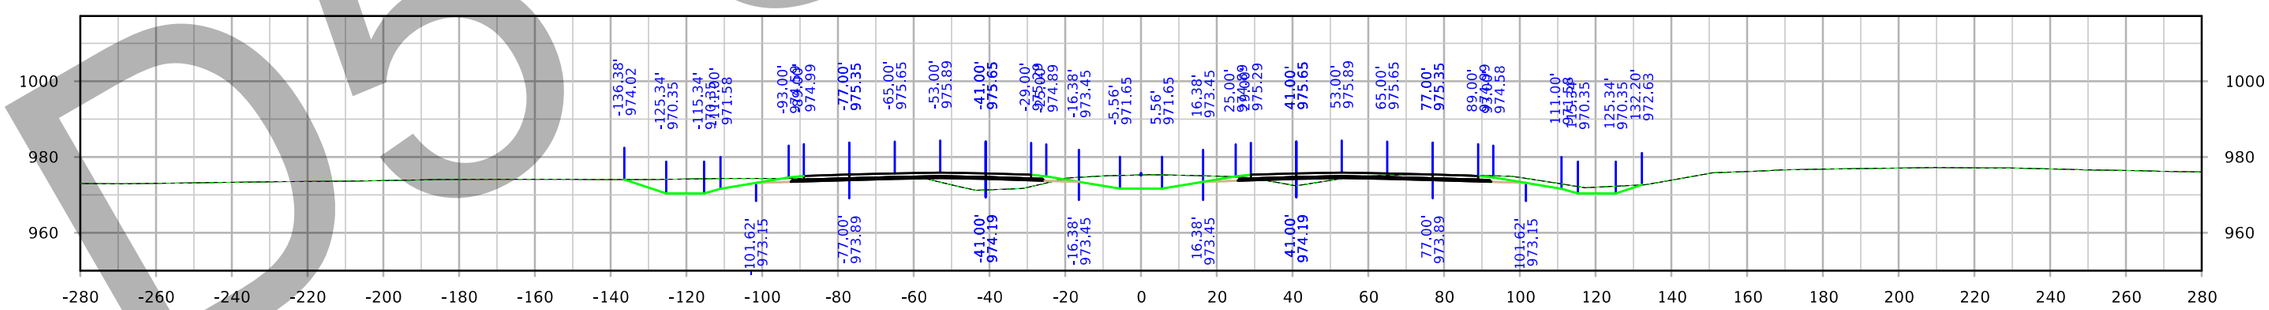

STA. 1790+00.00

FILE NO. 32044	ENGLISH	DESIGN TEAM Iowa DOT		POLK/STORY COUNTY	PROJECT NUMBER IM-035-4(309)95--13-77	SHEET NUMBER W.24

6:39:30 PM 3/3/2021 cschins pw:\\ntPwInt1.dot.int.lan:PWMain\Documents\Projects\7703504015\Design_(309)_PreliminaryEngineering\CADD_Files\Cross_Sections\XS_ML035_77035309Z08.dgn

Draft

Interstate 35

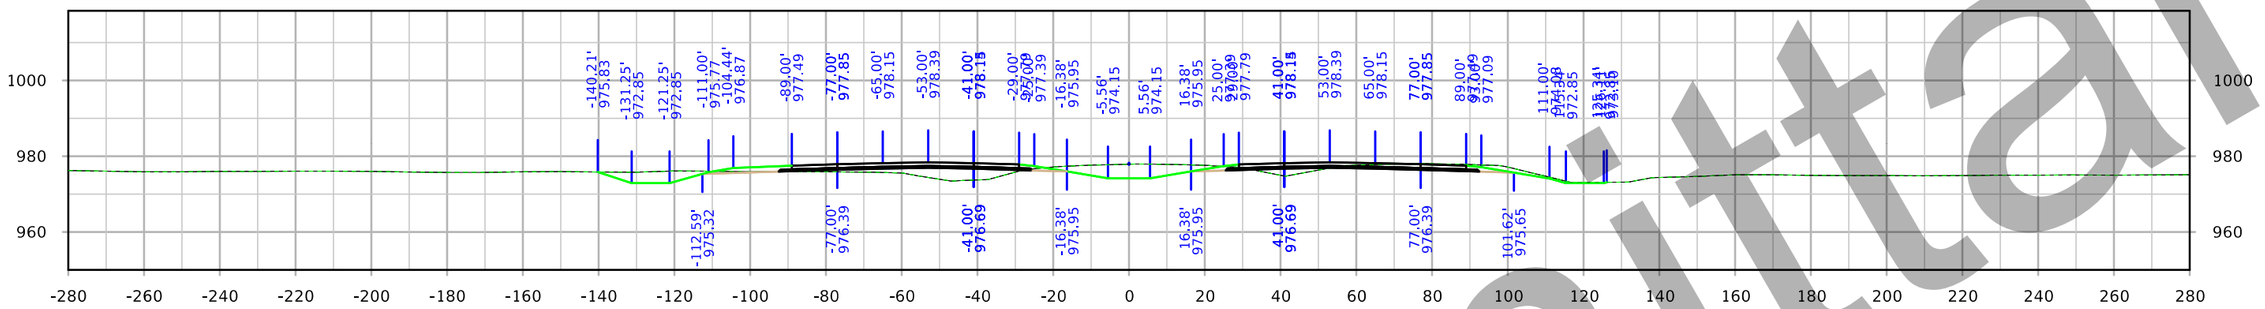

STA. 1795+00.00

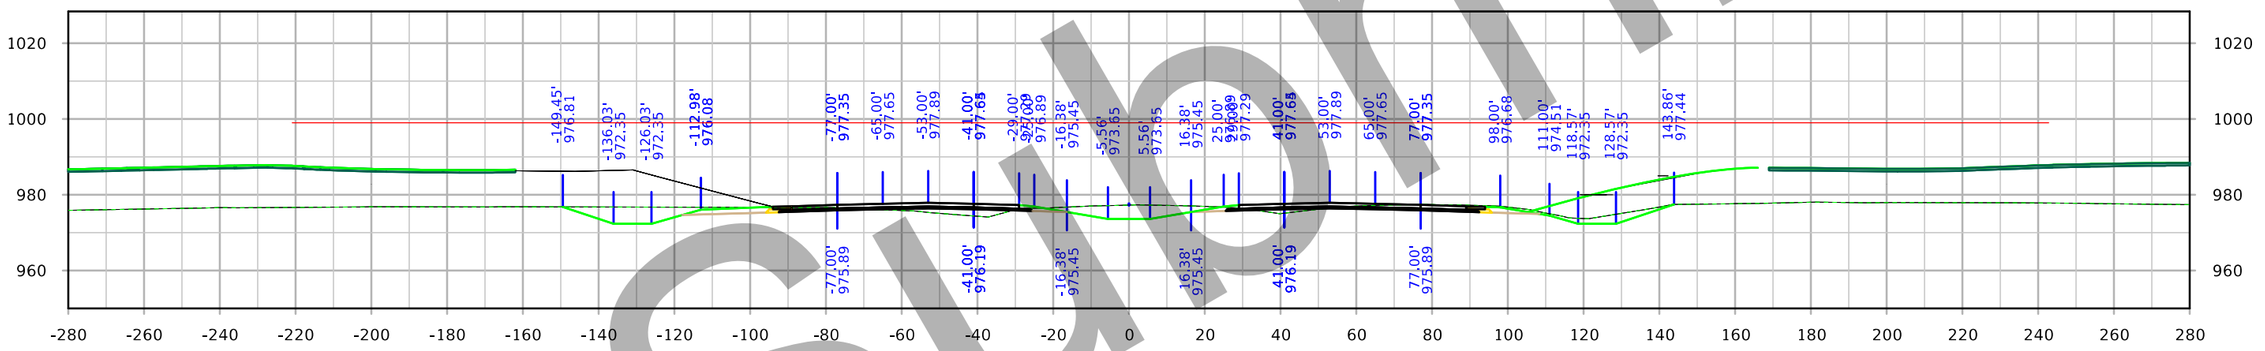

STA. 1794+00.00

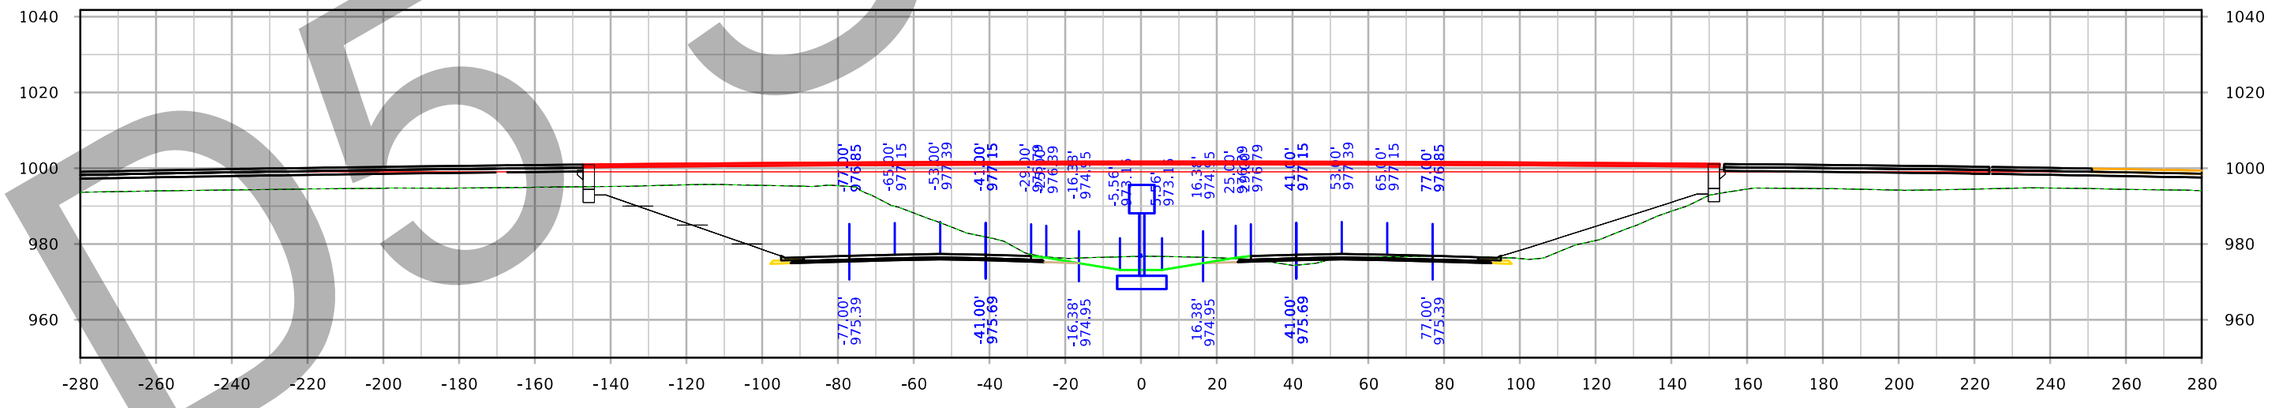

STA. 1793+00.00

D5 Submittal

FILE NO. 32044	ENGLISH	DESIGN TEAM Iowa DOT	POLK/STORY COUNTY	PROJECT NUMBER IM-035-4(309)95--13-77	SHEET NUMBER W.25

6:40:20 PM 3/3/2021 cschins pw:\\ntPwInt1.dot.int.lan:PWMain\Documents\Projects\7703504015\Design_(309)_PreliminaryEngineering\CADD_Files\Cross_Sections\XS_ML035_77035309Z08.dgn

Interstate 35

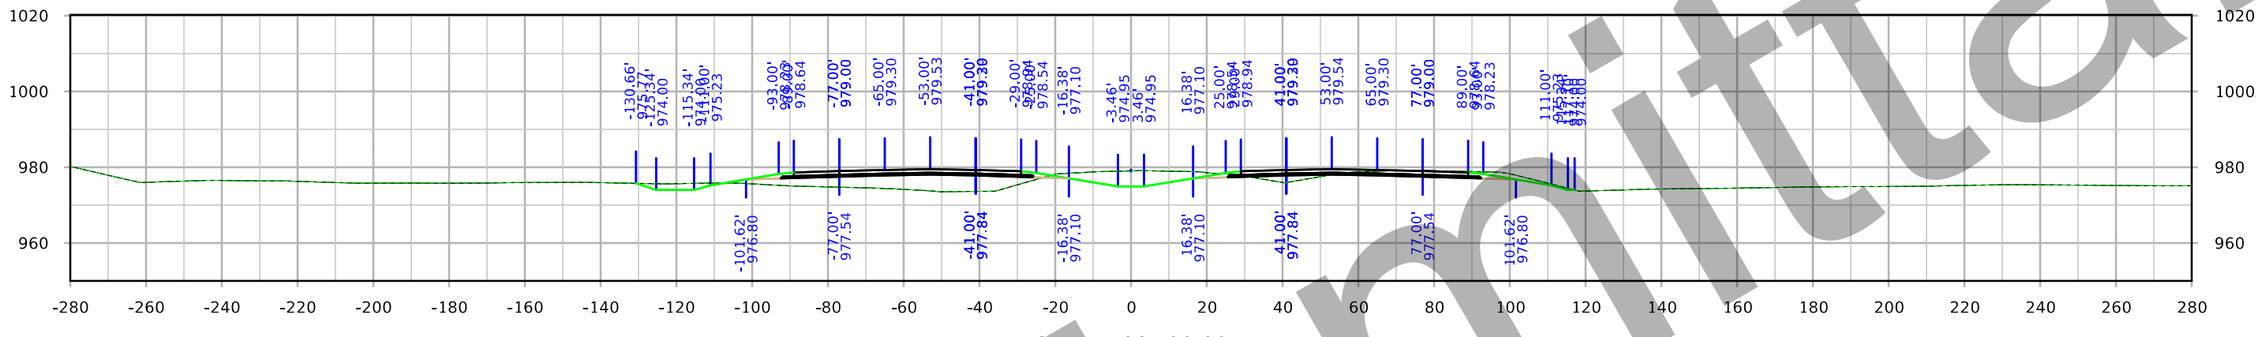

STA. 1798+00.00

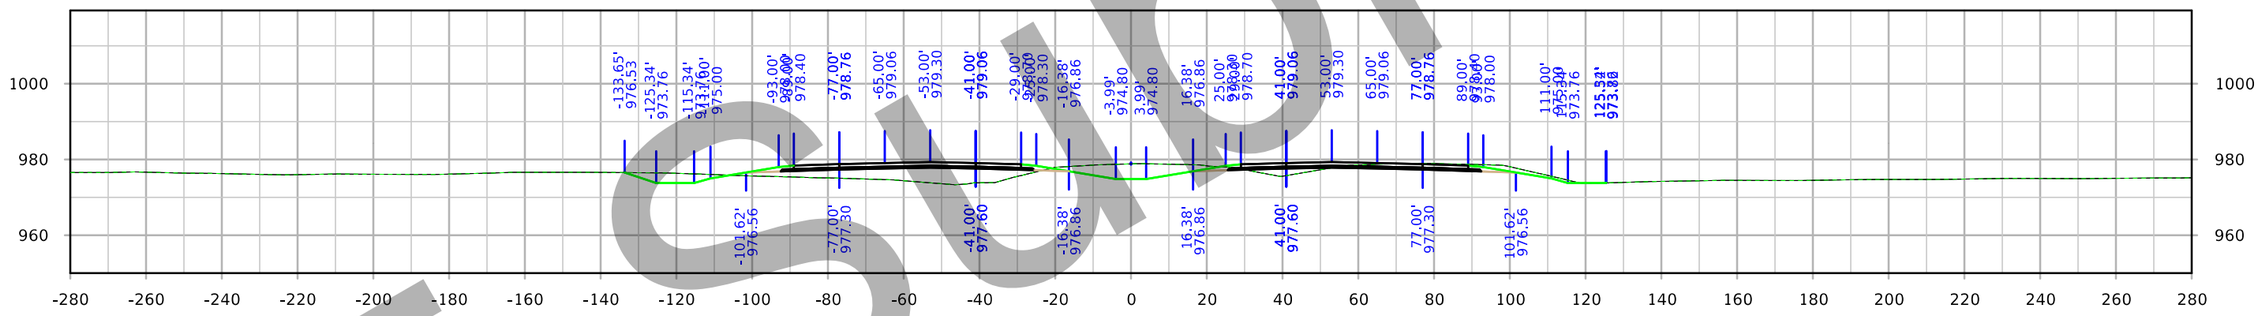

STA. 1797+00.00

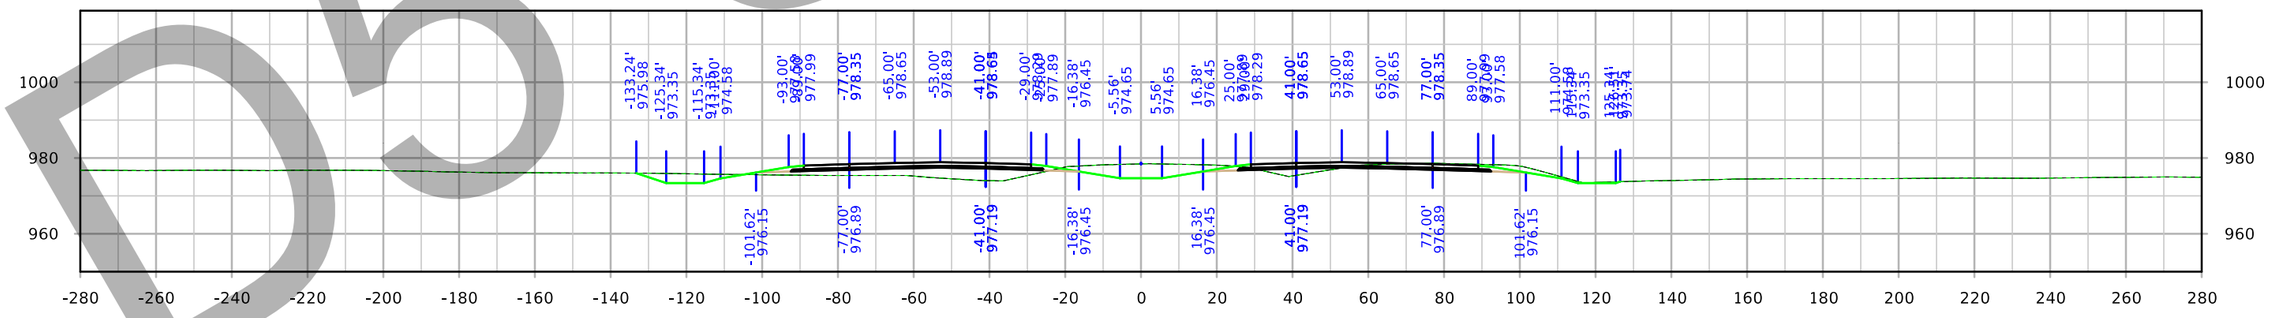

STA. 1796+00.00

D5 Submittal

FILE NO. 32044	ENGLISH	DESIGN TEAM Iowa DOT	POLK/STORY COUNTY	PROJECT NUMBER IM-035-4(309)95--13-77	SHEET NUMBER W.26

6:42:47 PM 3/3/2021 cschins pw:\\ntPwInt1.dot.int.lan:PWMain\Documents\Projects\7703504015\Design_(309)_PreliminaryEngineering\CADD_Files\Cross_Sections\XS_ML035_77035309Z08.dgn

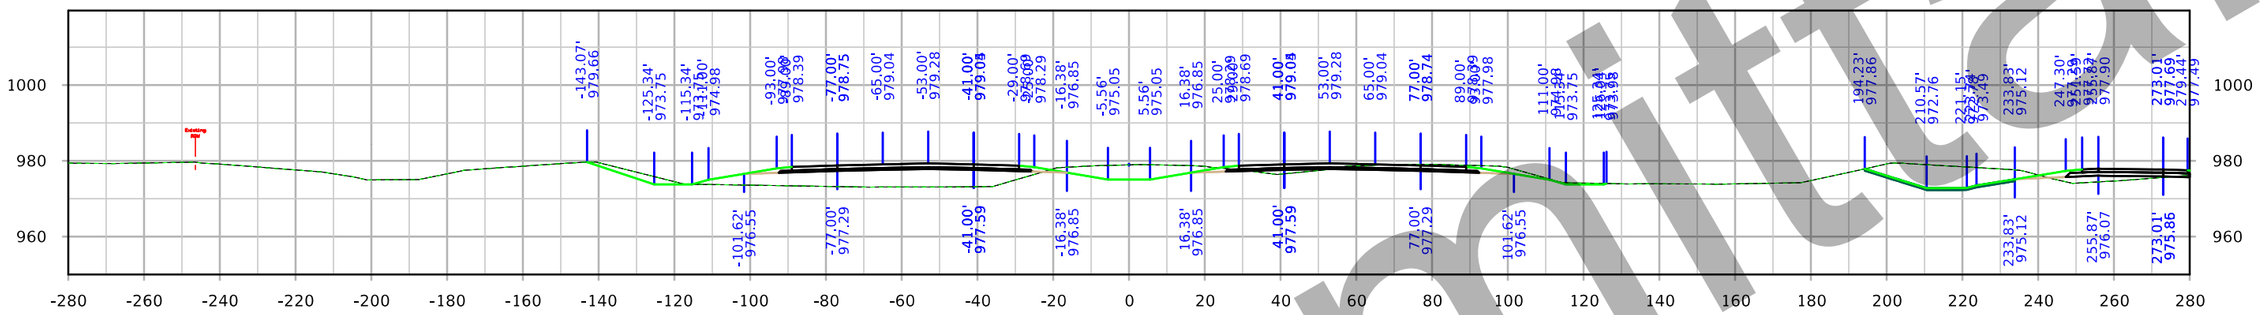

STA. 1801+00.00

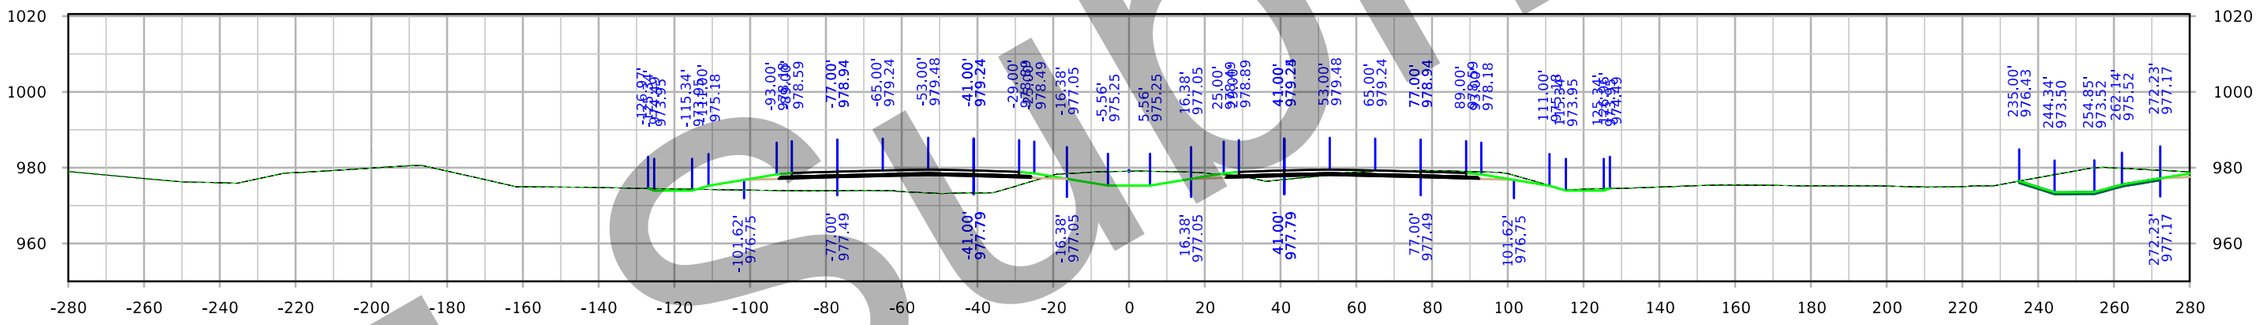

STA. 1800+00.00

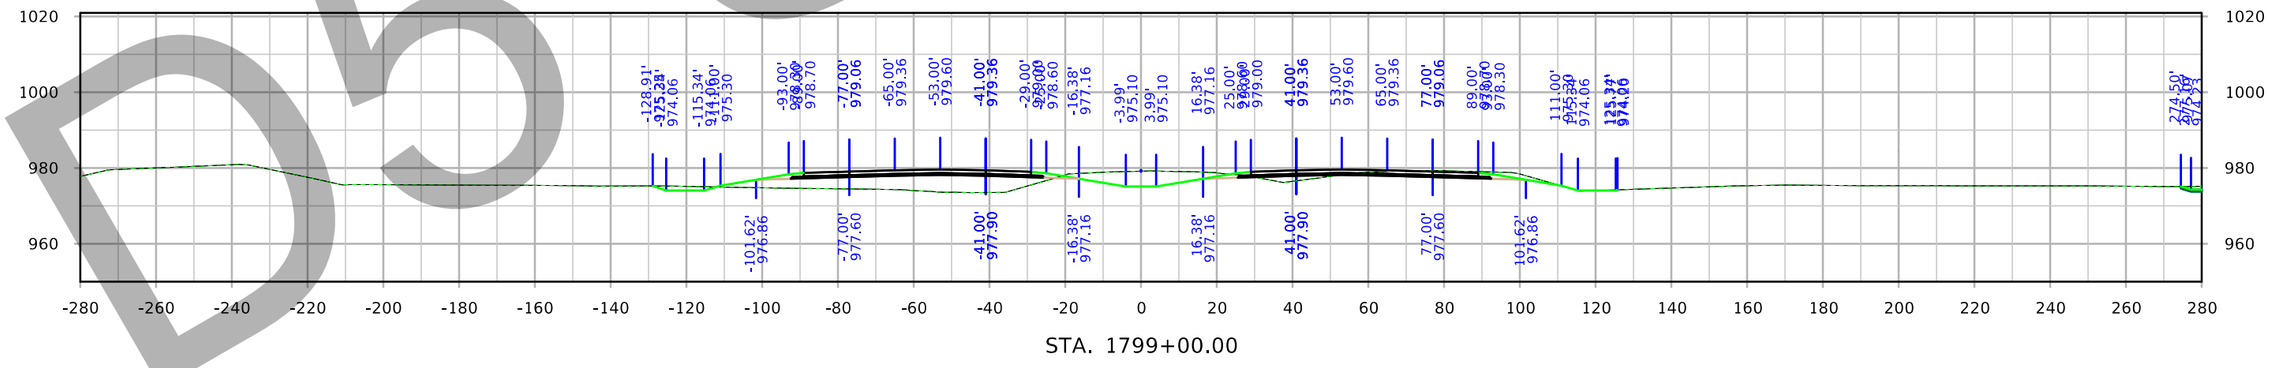

STA. 1799+00.00

Initial
D5 Submittal

Interstate 35

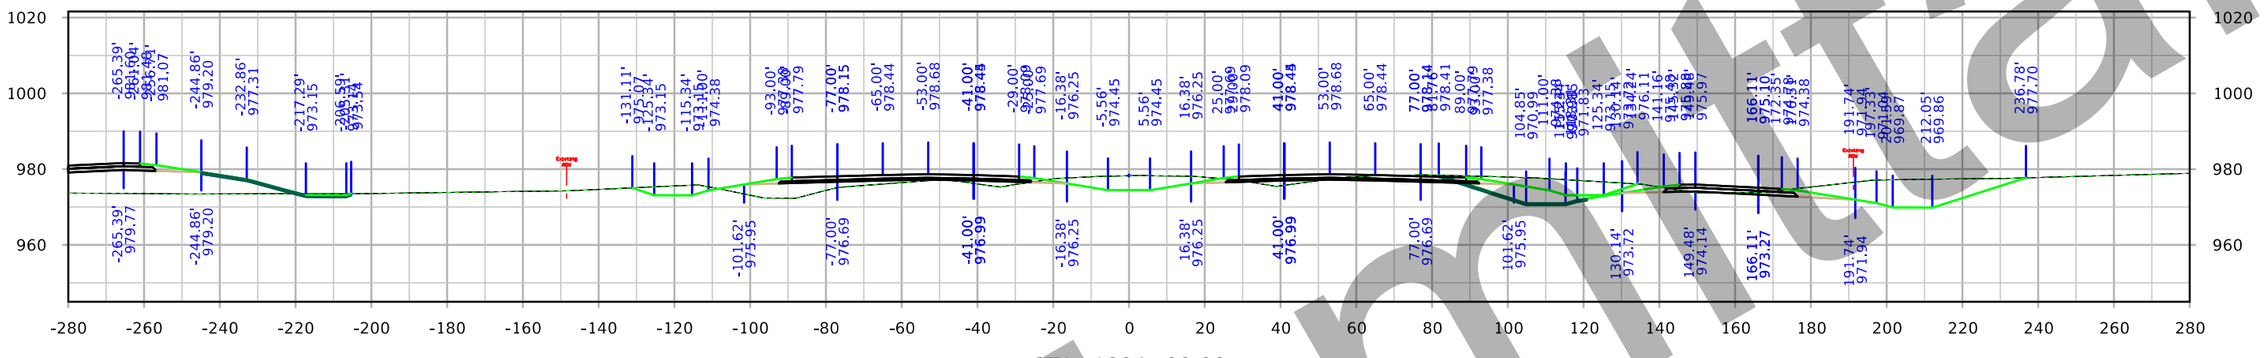

STA. 1804+00.00

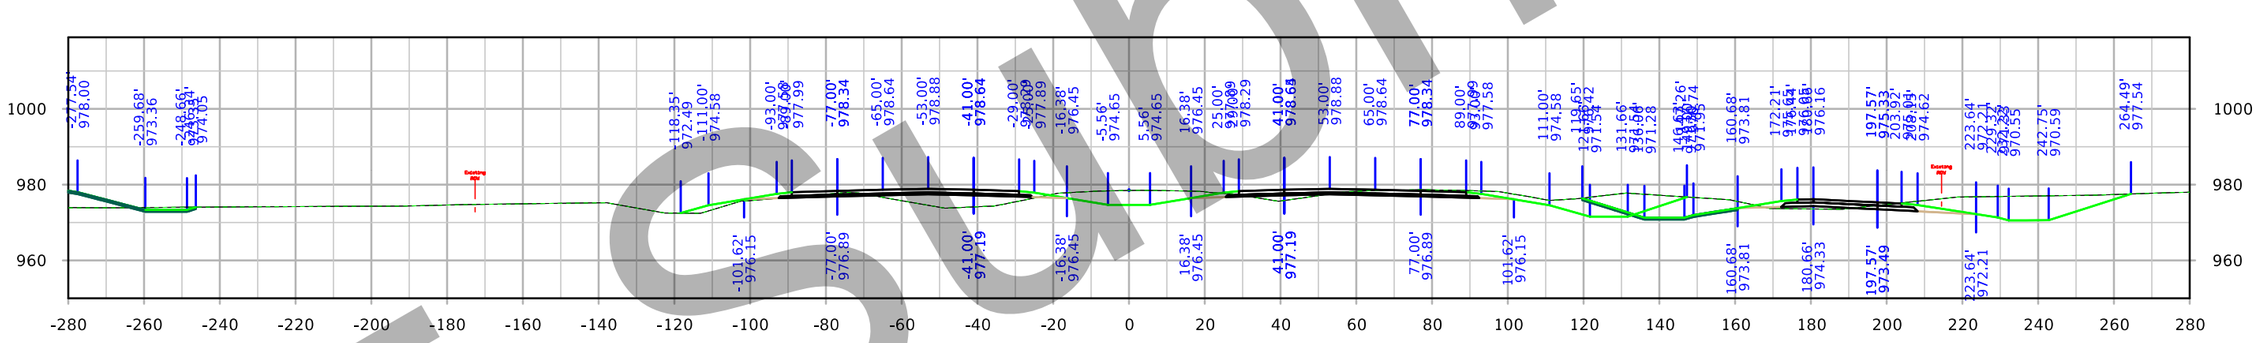

STA. 1803+00.00

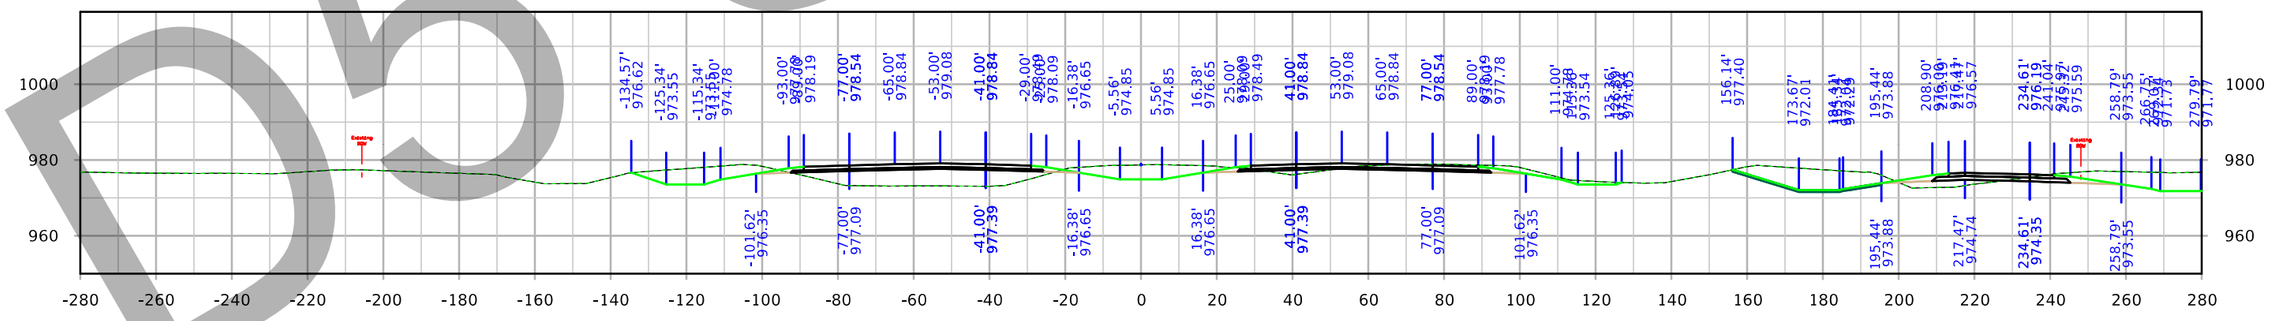

STA. 1802+00.00

D5 Submittal

FILE NO. 32044	ENGLISH	DESIGN TEAM Iowa DOT	POLK/STORY COUNTY	PROJECT NUMBER IM-035-4(309)95--13-77	SHEET NUMBER W.28

6:44:45 PM 3/3/2021 cschins pw:\\ntPwInt1.dot.int.lan:PWMain\Documents\Projects\7703504015\Design_(309)_PreliminaryEngineering\CADD_Files\Cross_Sections\XS_ML035_77035309Z08.dgn

Interstate 35

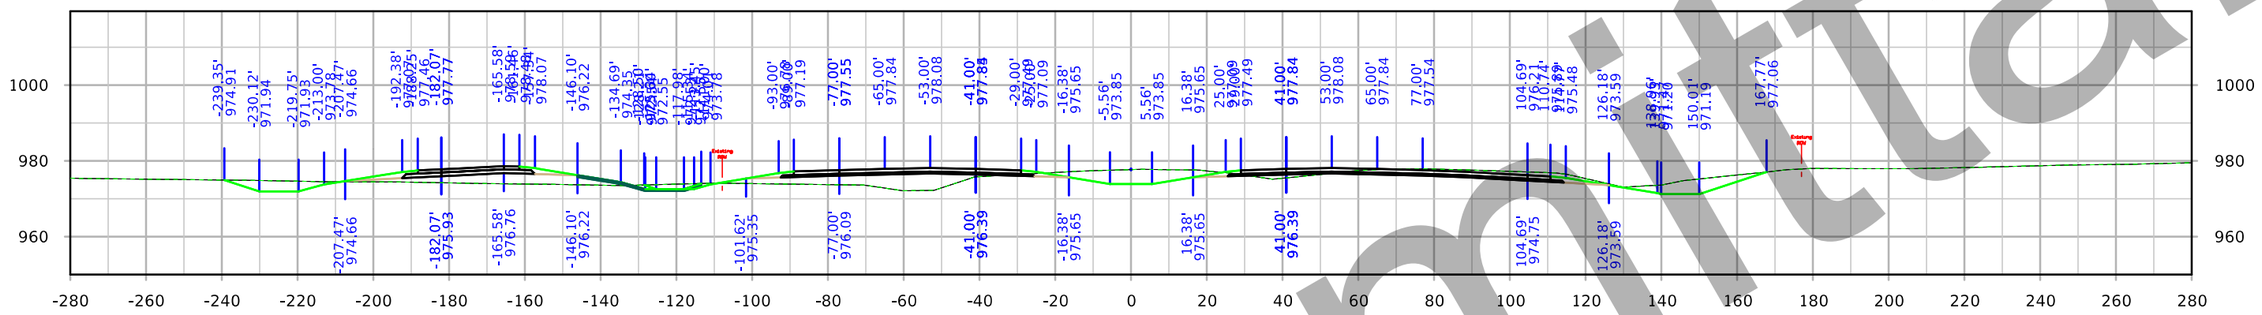

STA. 1807+00.00

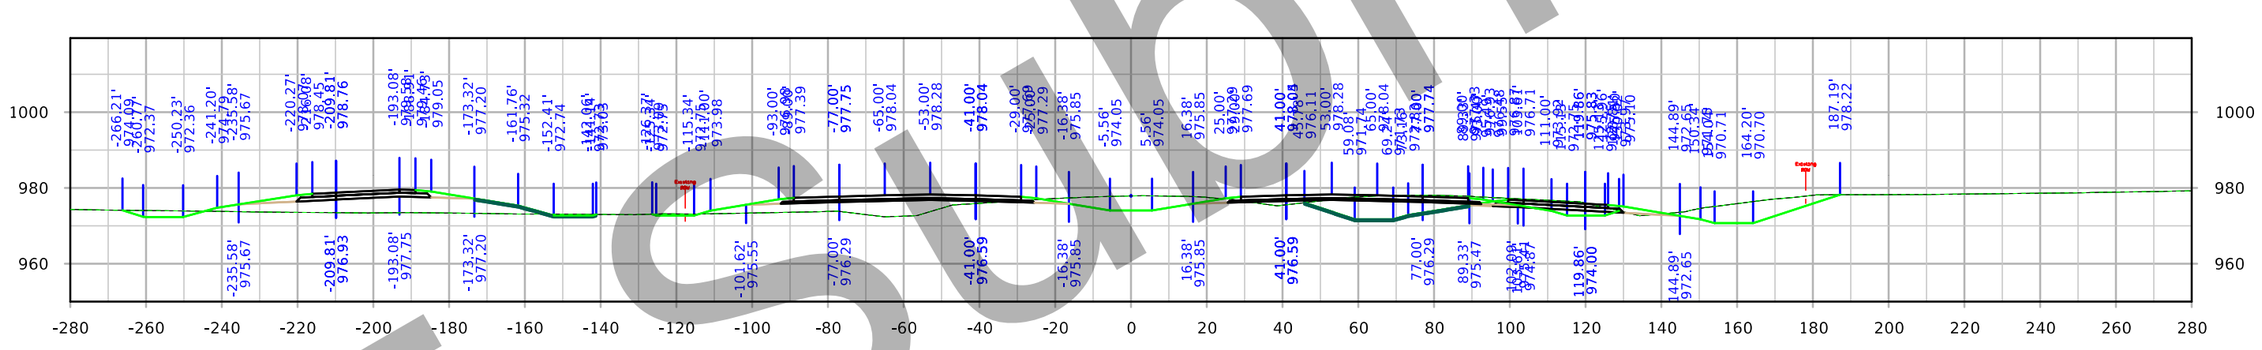

STA. 1806+00.00

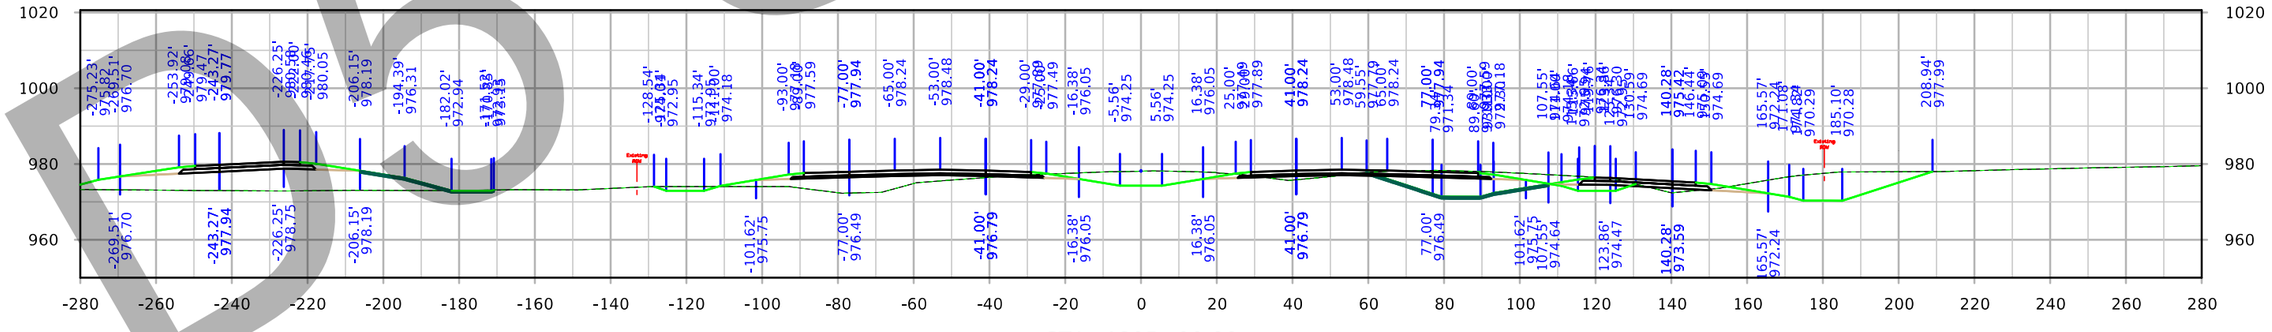

STA. 1805+00.00

D5 Submittal

FILE NO. 32044	ENGLISH	DESIGN TEAM Iowa DOT	POLK/STORY COUNTY	PROJECT NUMBER IM-035-4(309)95--13-77	SHEET NUMBER W.29

6:45:45 PM 3/3/2021 cschins pw:\\ntPwInt1.dot.int.lan:PWMain\Documents\Projects\7703504015\Design_(309)_PreliminaryEngineering\CADD_Files\Cross_Sections\XS_ML035_77035309Z08.dgn

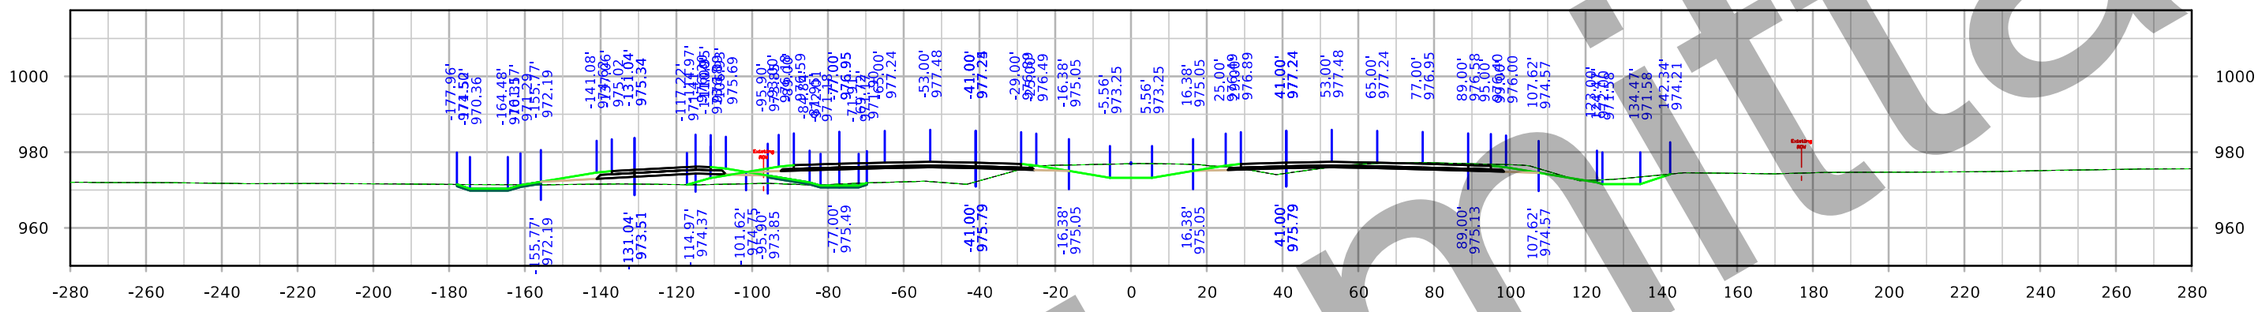

STA. 1810+00.00

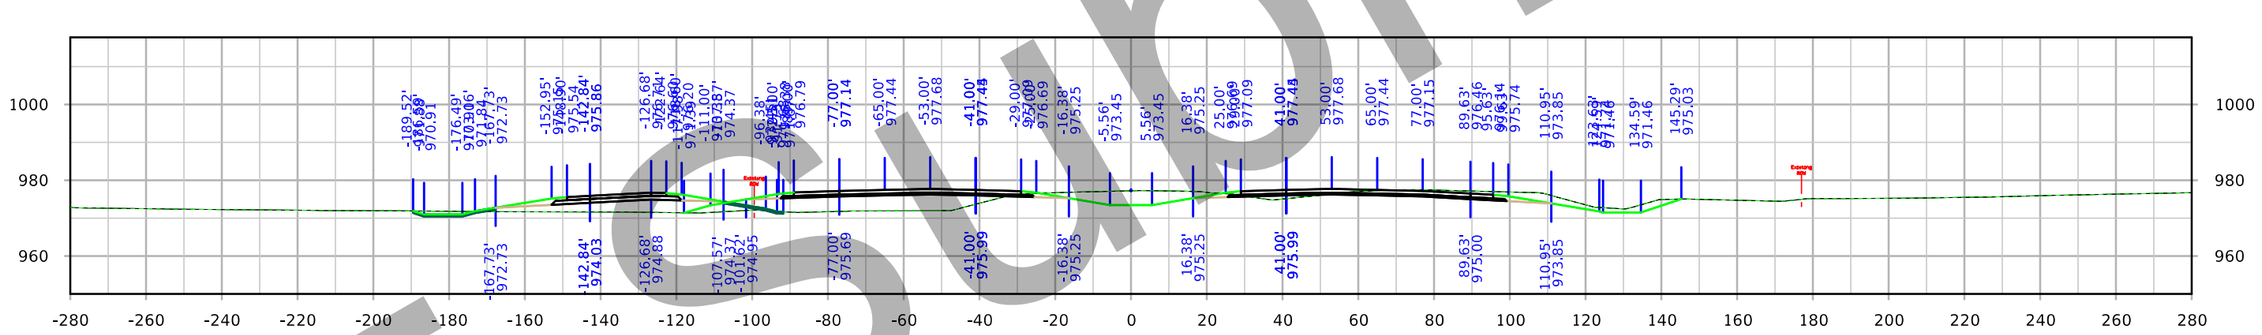

STA. 1809+00.00

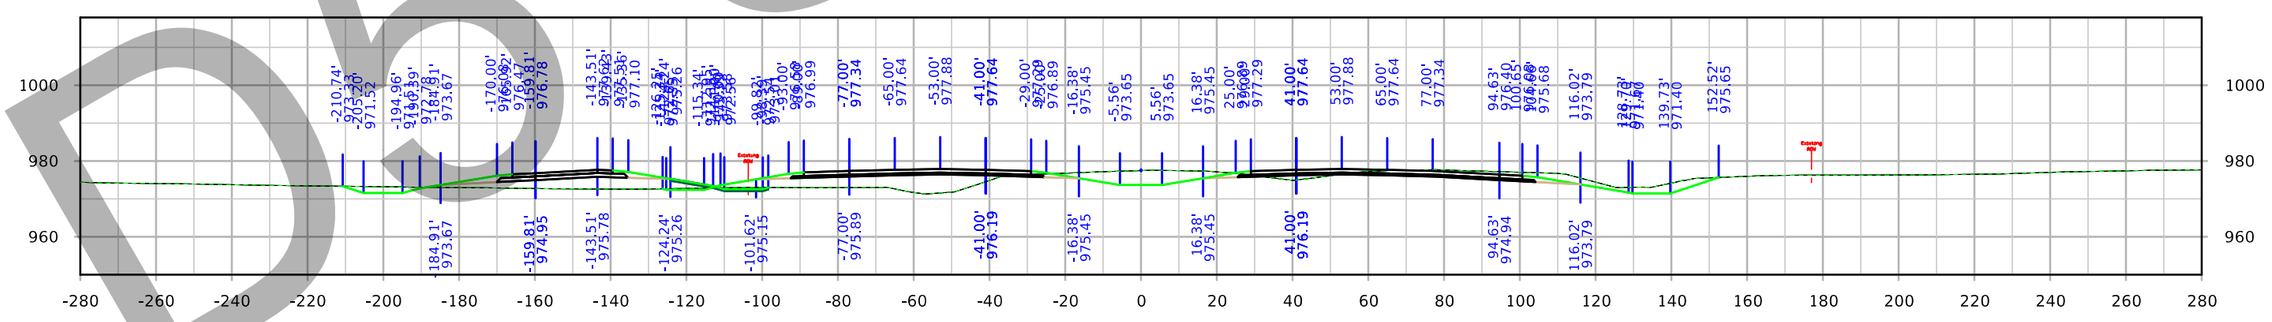

STA. 1808+00.00

D5 Submittal

FILE NO. 32044	ENGLISH	DESIGN TEAM Iowa DOT	POLK/STORY COUNTY	PROJECT NUMBER IM-035-4(309)95--13-77	SHEET NUMBER W.30

6:46:43 PM 3/3/2021 cschins pw:\\ntPwInt1.dot.int.lan:PWMain\Documents\Projects\7703504015\Design_(309)_PreliminaryEngineering\CADD_Files\Cross_Sections\XS_ML035_77035309Z08.dgn

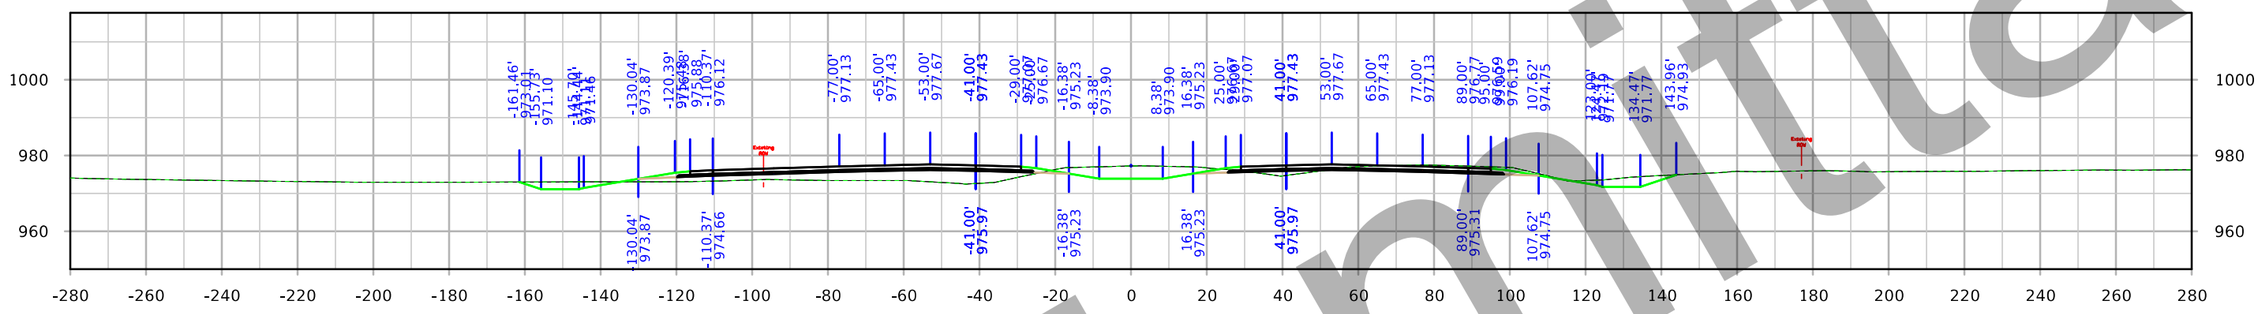

STA. 1813+00.00

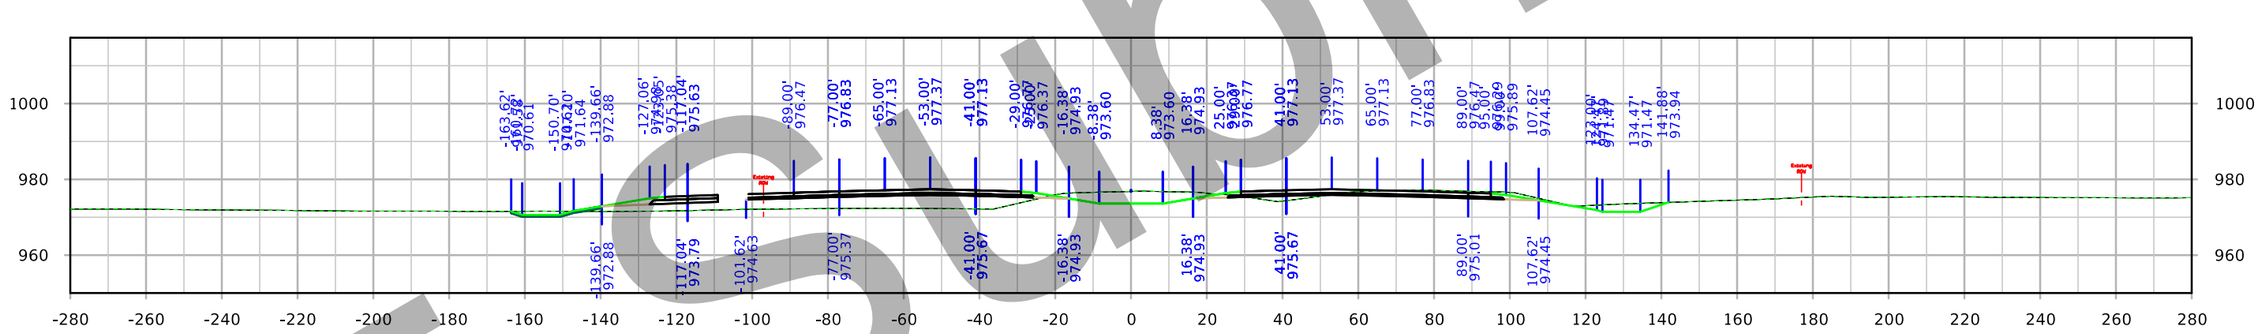

STA. 1812+00.00

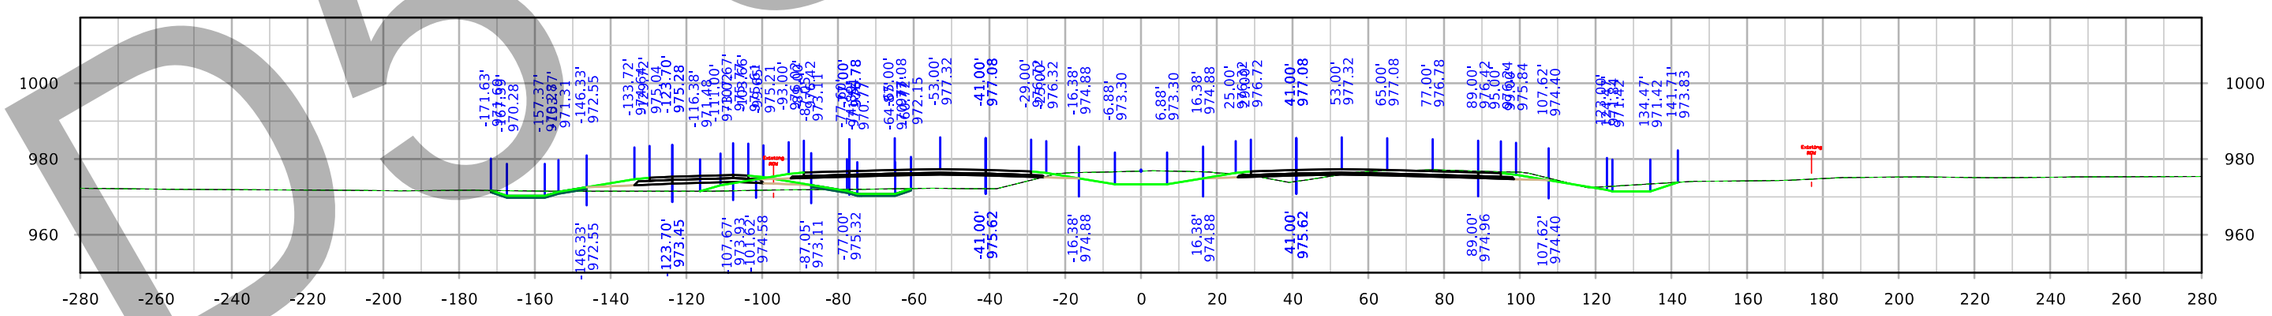

STA. 1811+00.00

D5 Submittal

FILE NO. 32044	ENGLISH	DESIGN TEAM Iowa DOT	POLK/STORY COUNTY	PROJECT NUMBER IM-035-4(309)95--13-77	SHEET NUMBER W.31

6:47:42 PM 3/3/2021 cschins pw:\\ntPwInt1.dot.int.lan:PWMain\Documents\Projects\7703504015\Design_(309)_PreliminaryEngineering\CADD_Files\Cross_Sections\XS_ML035_77035309Z08.dgn

Interstate 35

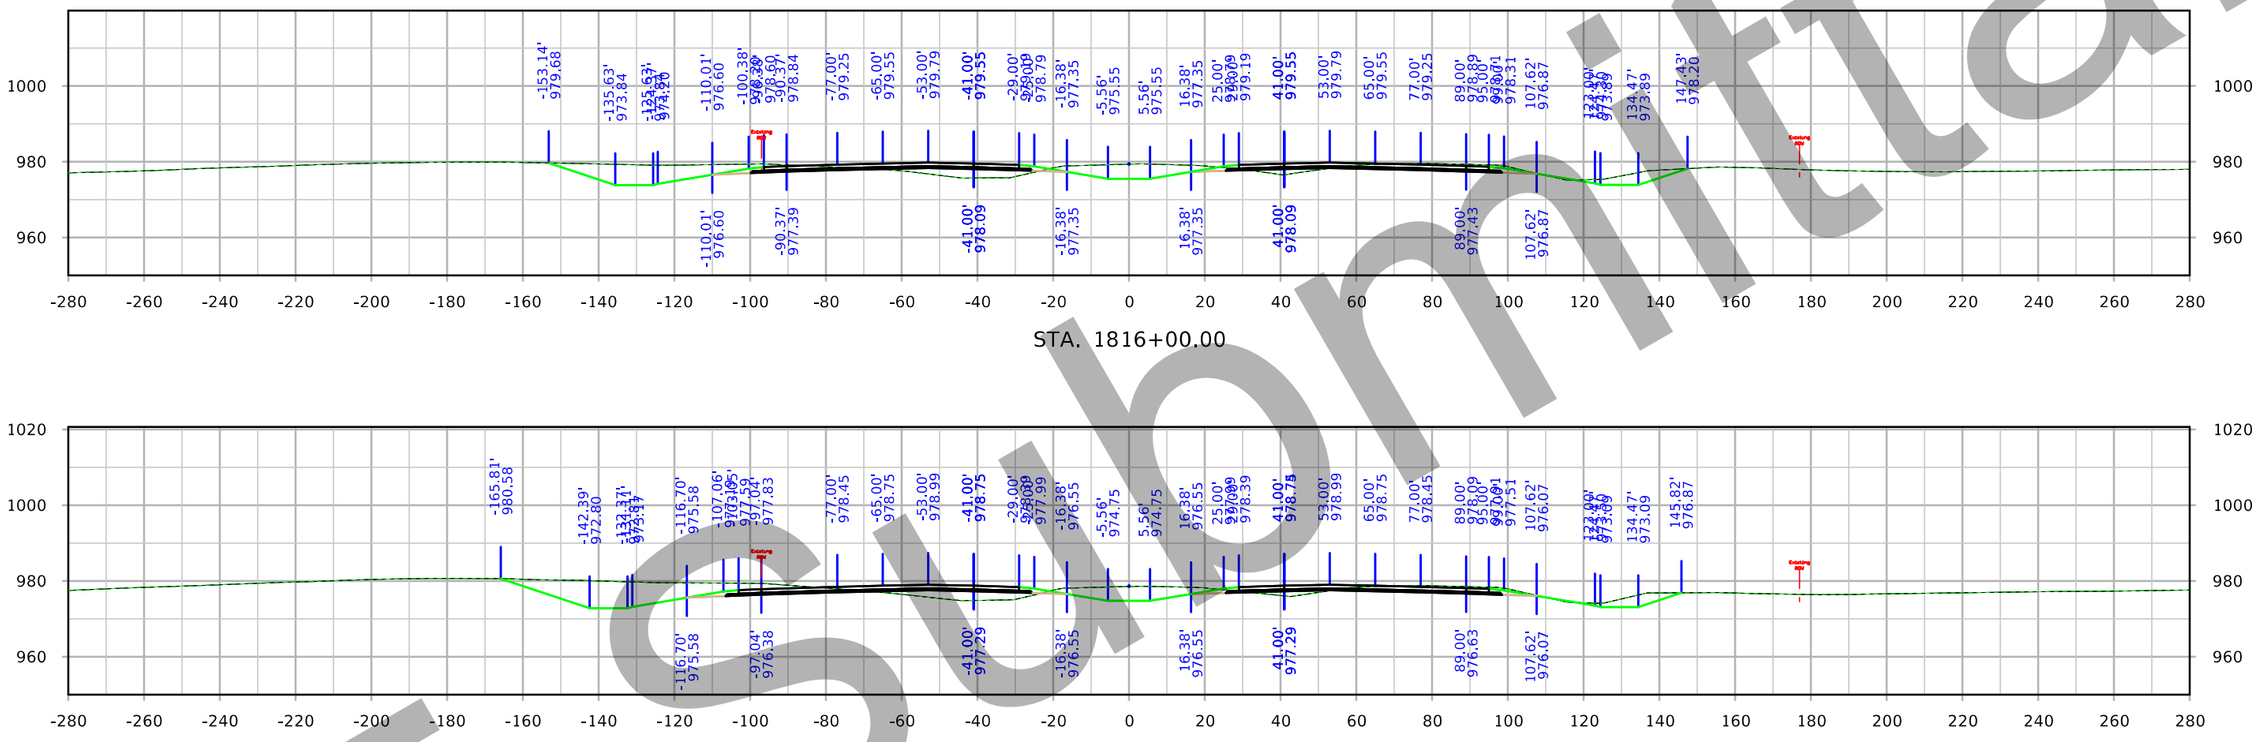

STA. 1816+00.00

STA. 1815+00.00

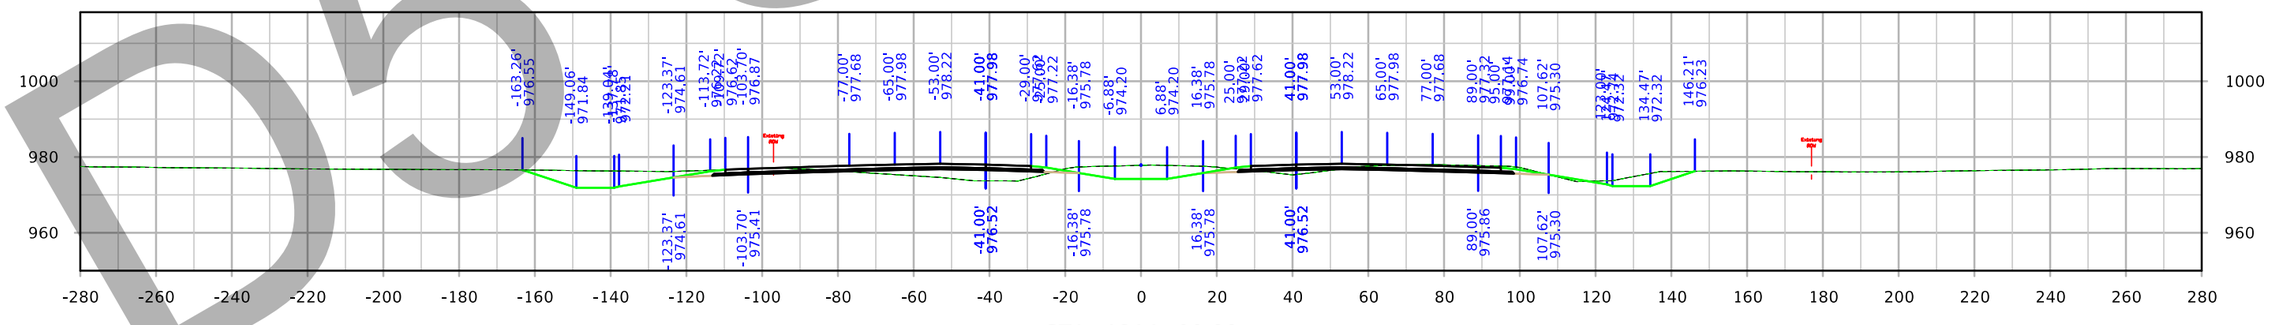

STA. 1814+00.00

D5 Submittal

FILE NO. 32044	ENGLISH	DESIGN TEAM Iowa DOT	POLK/STORY COUNTY	PROJECT NUMBER IM-035-4(309)95--13-77	SHEET NUMBER W.32

6:48:40 PM 3/3/2021 cschins pw:\\ntPwInt1.dot.int.lan:PWMain\Documents\Projects\7703504015\Design_(309)_PreliminaryEngineering\CADD_Files\Cross_Sections\XS_ML035_77035309Z08.dgn

Interstate 35

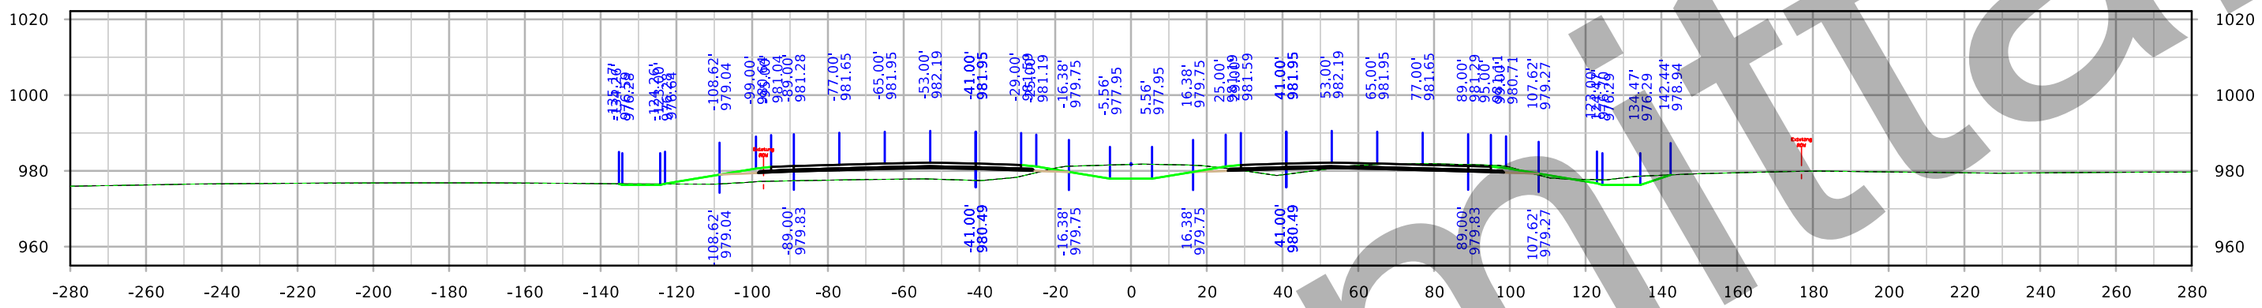

STA. 1819+00.00

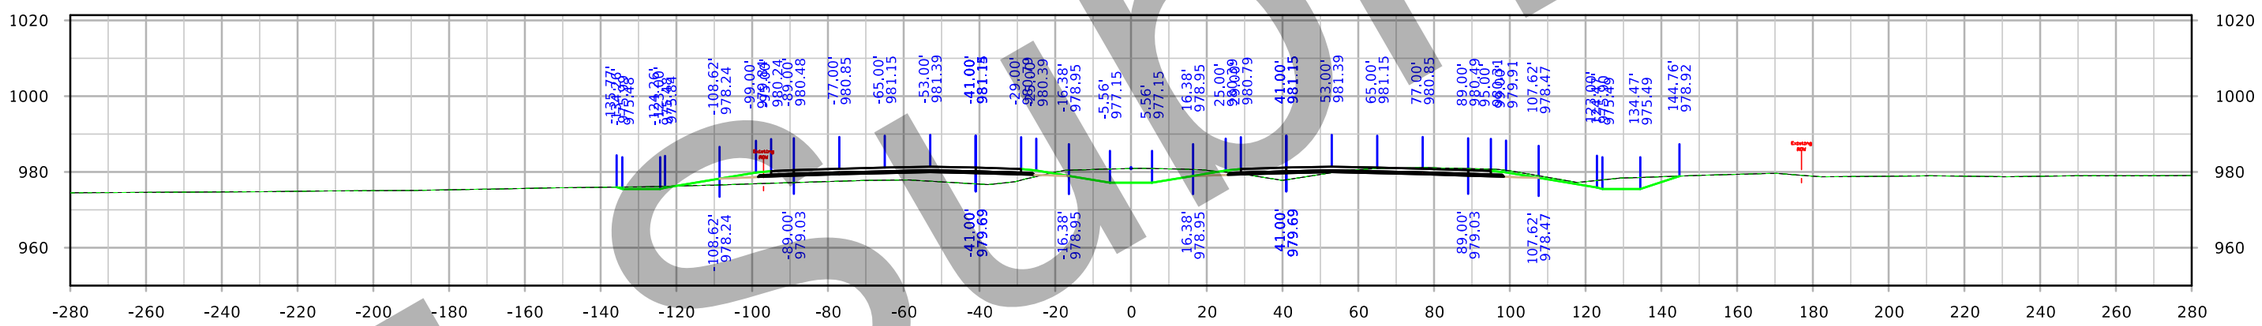

STA. 1818+00.00

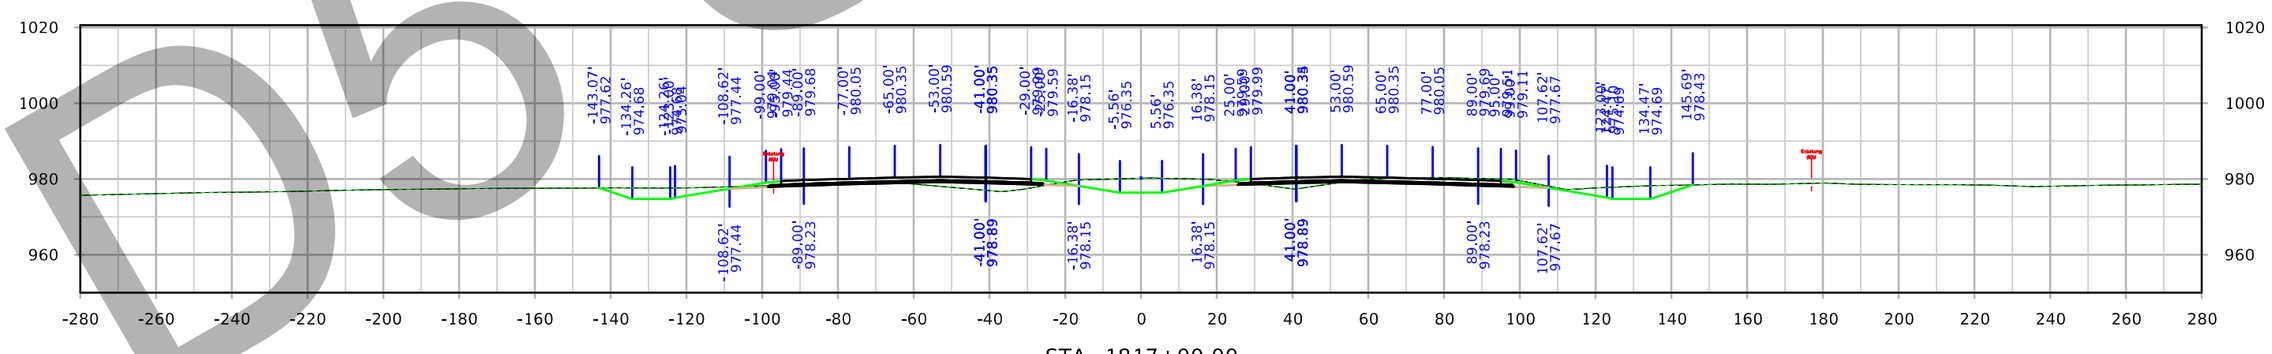

STA. 1817+00.00

D5 submittal

FILE NO. 32044	ENGLISH	DESIGN TEAM Iowa DOT	POLK/STORY COUNTY	PROJECT NUMBER IM-035-4(309)95--13-77	SHEET NUMBER W.33

6:49:39 PM 3/3/2021 cschins pw:\\ntPwInt1.dot.int.lan:PWMain\Documents\Projects\7703504015\Design_(309)_PreliminaryEngineering\CADD_Files\Cross_Sections\XS_ML035_77035309Z08.dgn

Interstate 35

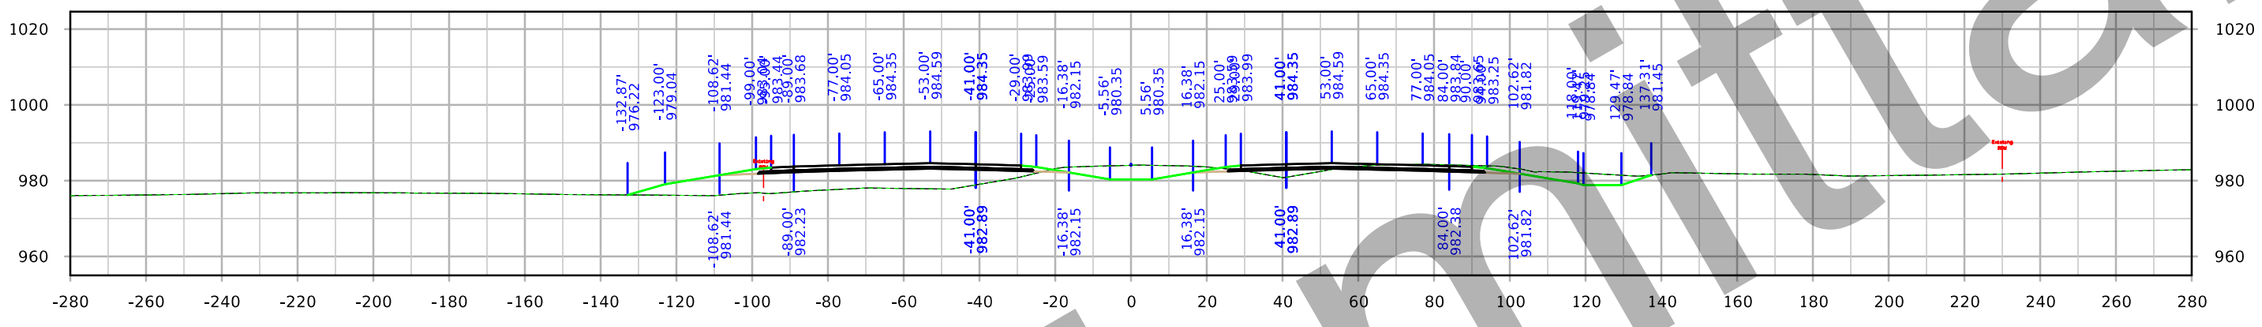

STA. 1822+00.00

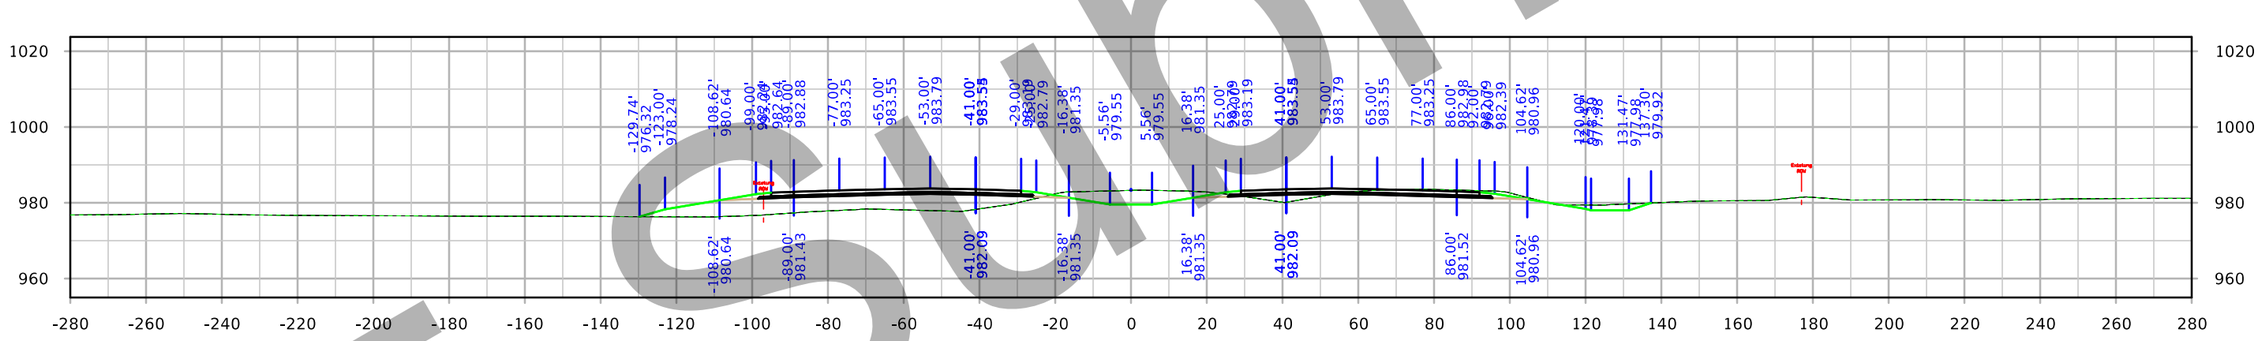

STA. 1821+00.00

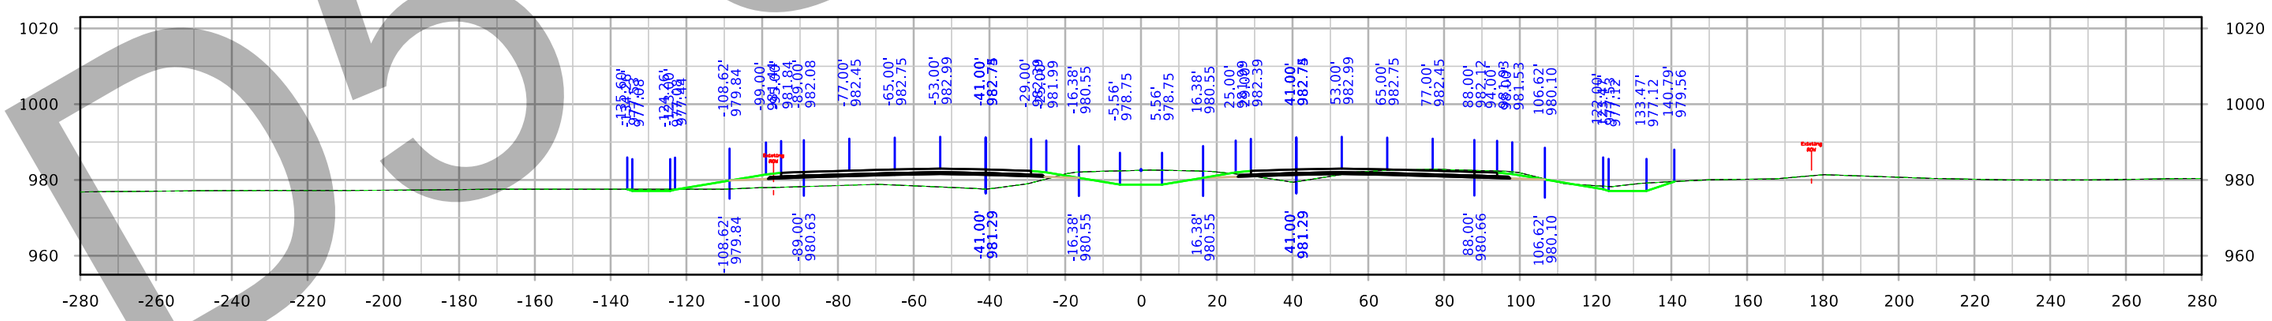

STA. 1820+00.00

FILE NO. 32044	ENGLISH	DESIGN TEAM Iowa DOT	POLK/STORY COUNTY	PROJECT NUMBER IM-035-4(309)95--13-77	SHEET NUMBER W.34

6:50:37 PM 3/3/2021 cschins pw:\\ntPwInt1.dot.int.lan:PWMain\Documents\Projects\7703504015\Design_(309)_PreliminaryEngineering\CADD_Files\Cross_Sections\XS_ML035_77035309Z08.dgn

D5 Submittal

Interstate 35

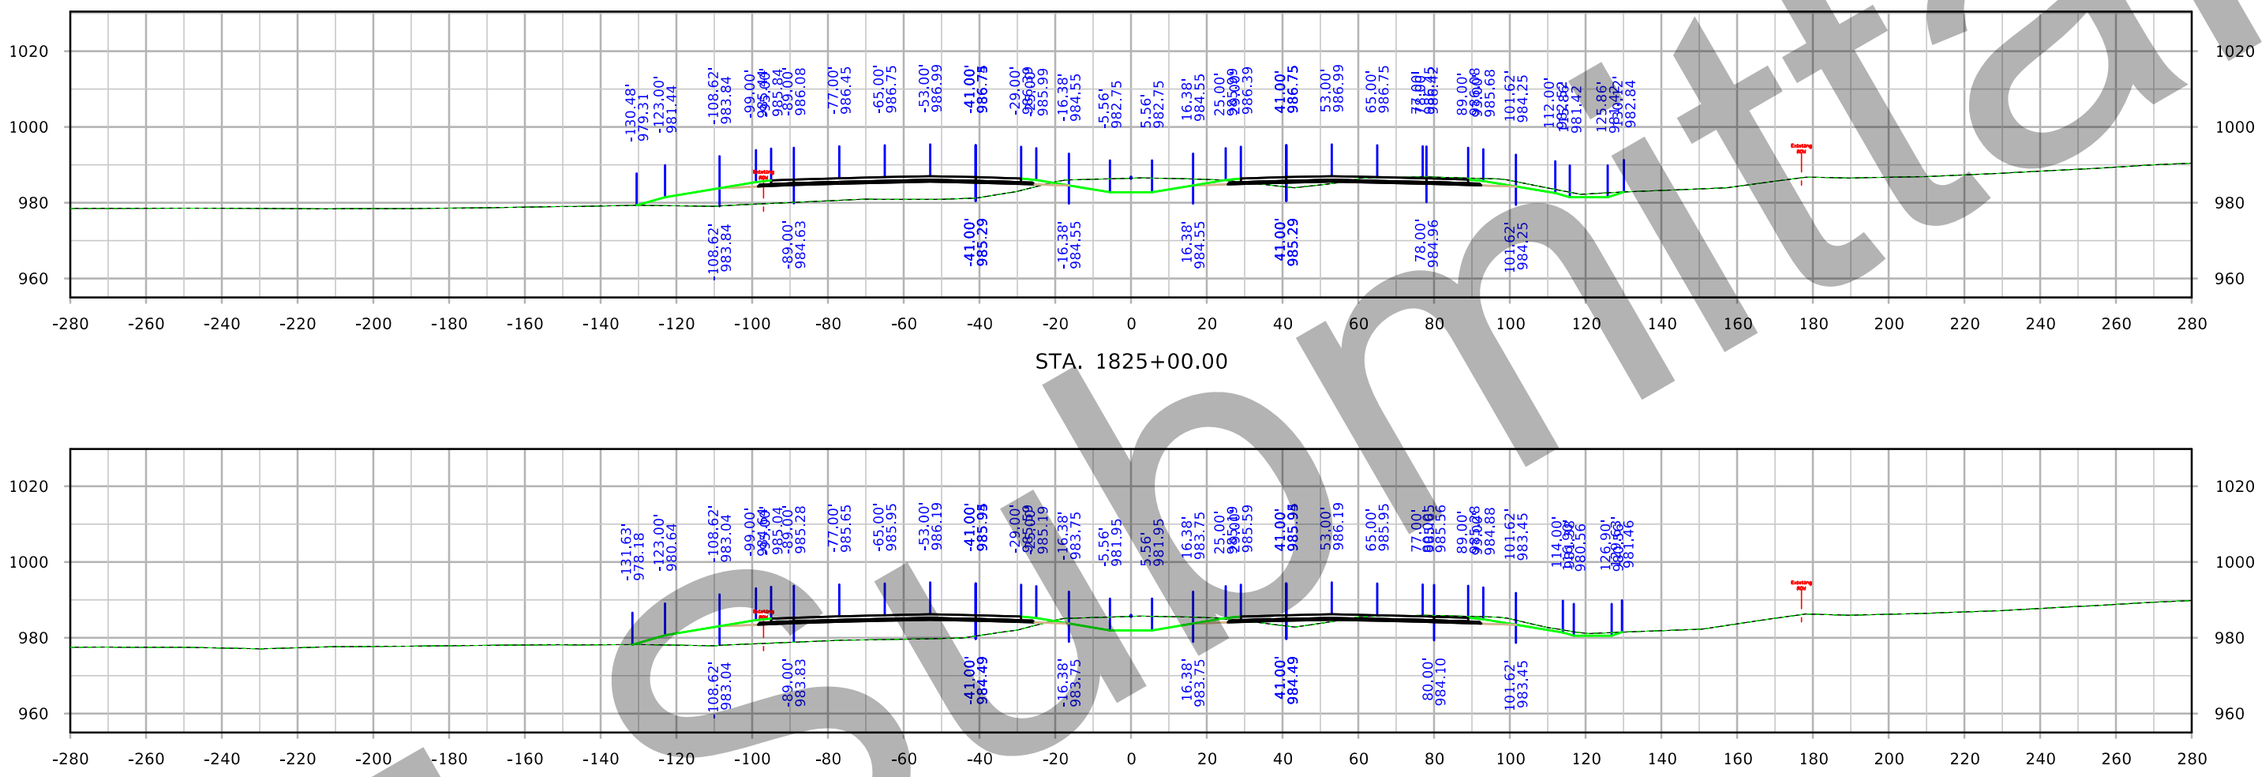

STA. 1825+00.00

STA. 1824+00.00

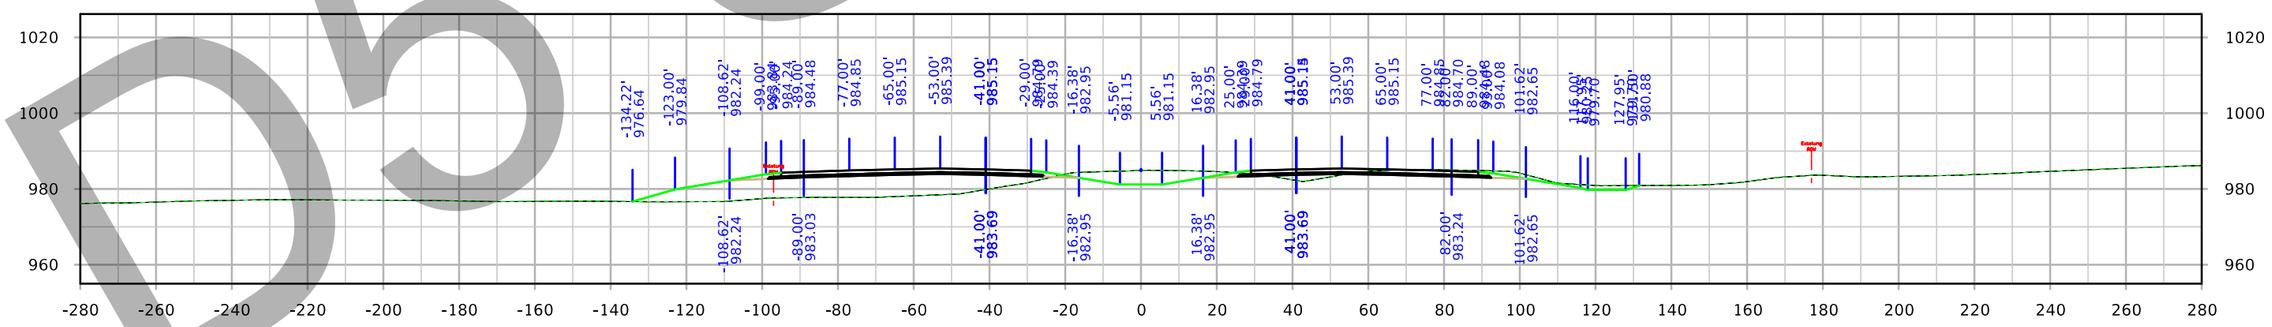

STA. 1823+00.00

D5 Submittal

FILE NO. 32044	ENGLISH	DESIGN TEAM Iowa DOT	POLK/STORY COUNTY	PROJECT NUMBER IM-035-4(309)95--13-77	SHEET NUMBER W.35

6:51:36 PM 3/3/2021 cschins pw:\\ntPwInt1.dot.int.lan:PWMain\Documents\Projects\7703504015\Design_(309)_PreliminaryEngineering\CADD_Files\Cross_Sections\XS_ML035_77035309Z08.dgn

Interstate 35

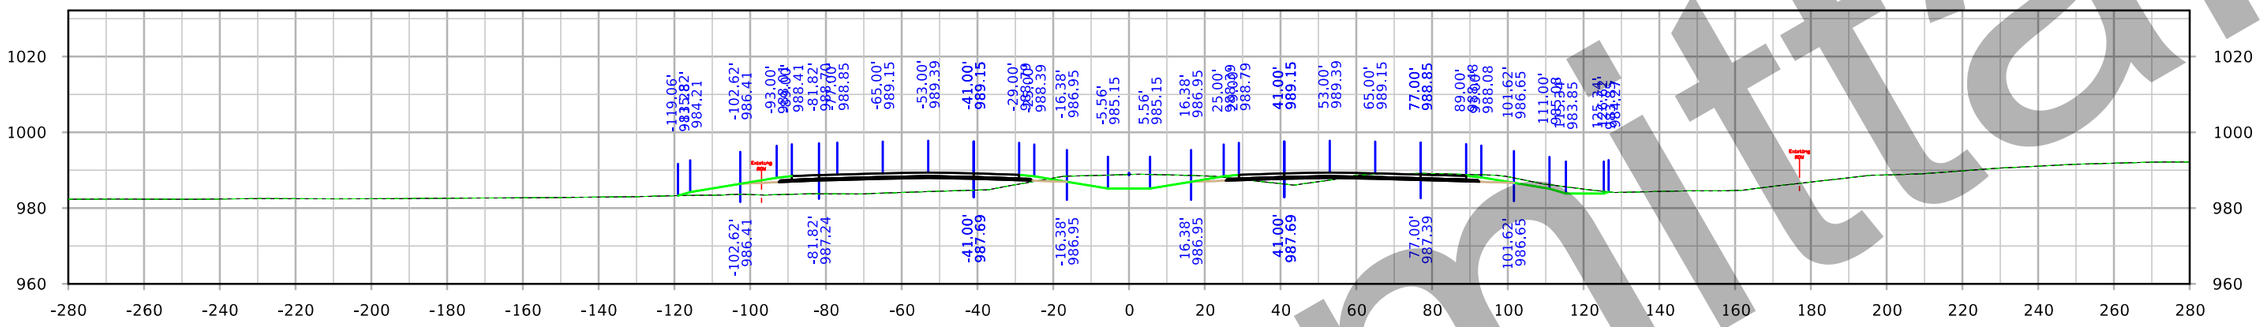

STA. 1828+00.00

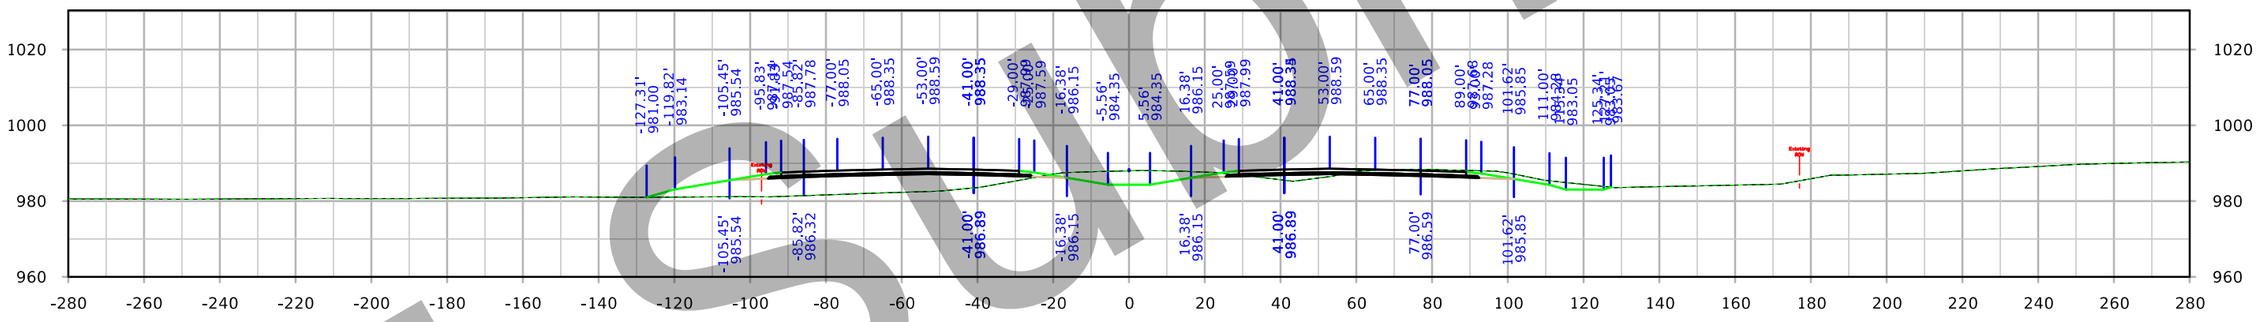

STA. 1827+00.00

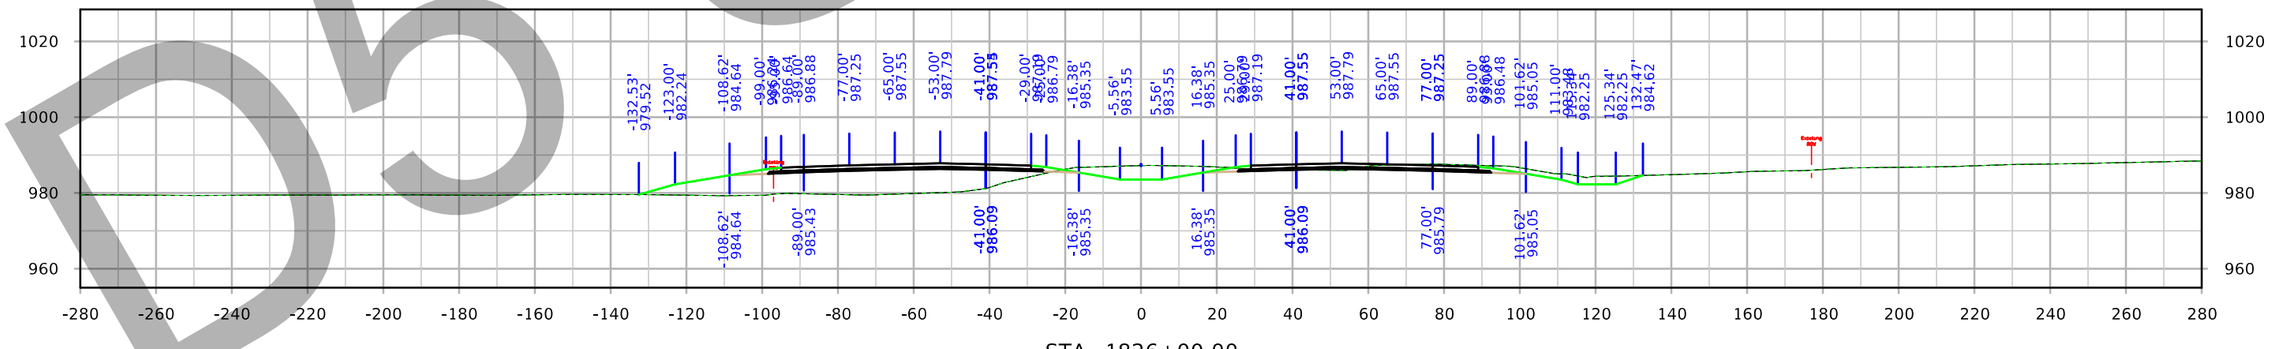

STA. 1826+00.00

D5 Submittal

FILE NO. 32044	ENGLISH	DESIGN TEAM Iowa DOT	POLK/STORY COUNTY	PROJECT NUMBER IM-035-4(309)95--13-77	SHEET NUMBER W.36

6:52:35 PM 3/3/2021 cschins pw:\\ntPwInt1.dot.int.lan:PWMain\Documents\Projects\7703504015\Design_(309)_PreliminaryEngineering\CADD_Files\Cross_Sections\XS_ML035_77035309Z08.dgn

Interstate 35

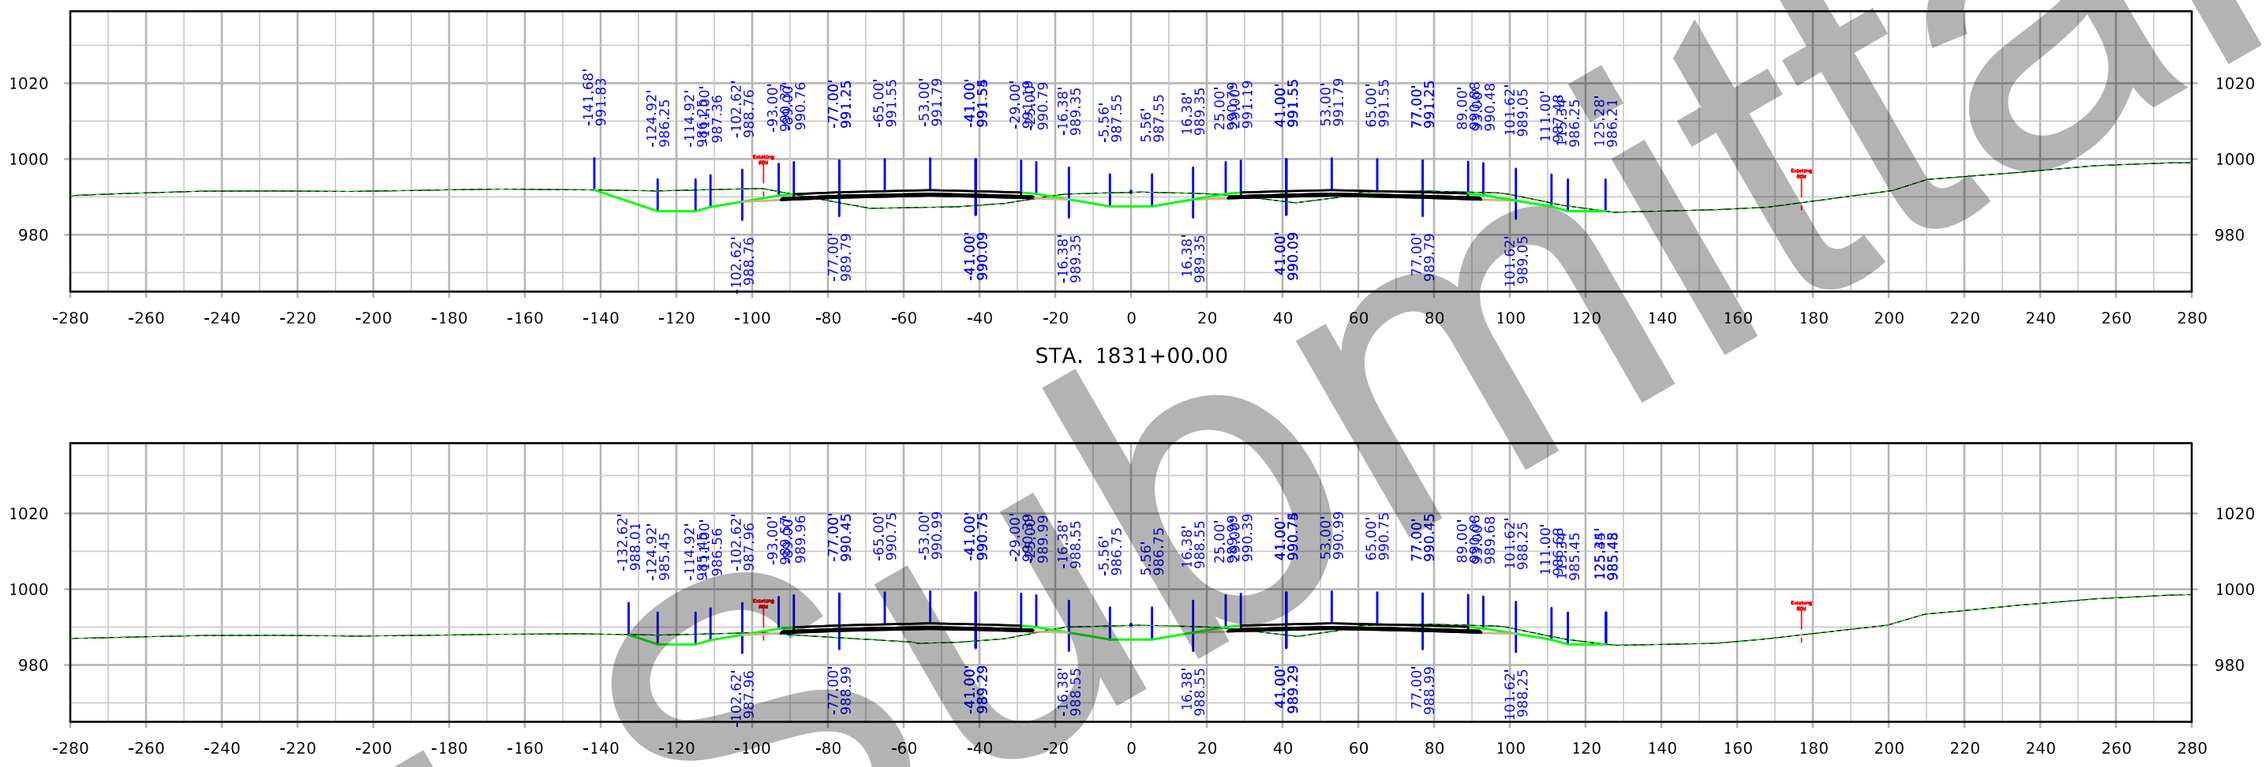

STA. 1831+00.00

STA. 1830+00.00

STA. 1829+00.00

D5 Submittal

FILE NO. 32044	ENGLISH	DESIGN TEAM Iowa DOT	POLK/STORY COUNTY	PROJECT NUMBER IM-035-4(309)95--13-77	SHEET NUMBER W.37

6:53:33 PM 3/3/2021 cschins pw:\\ntPwInt1.dot.int.lan:PWMain\Documents\Projects\7703504015\Design_(309)_PreliminaryEngineering\CADD_Files\Cross_Sections\XS_ML035_77035309Z08.dgn

Interstate 35

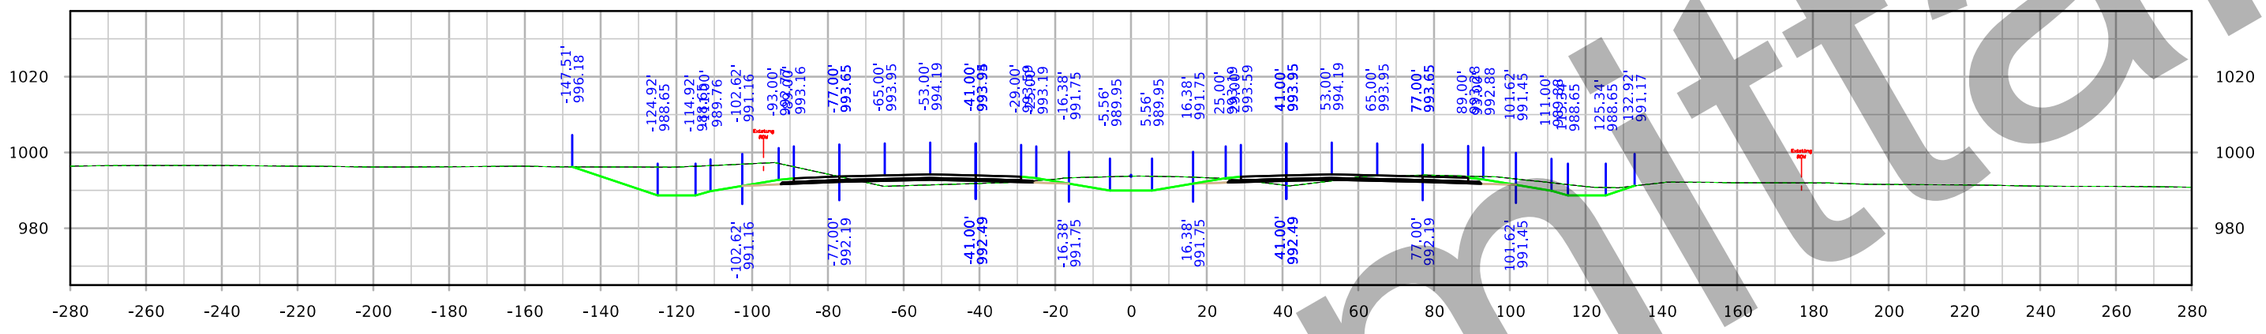

STA. 1834+00.00

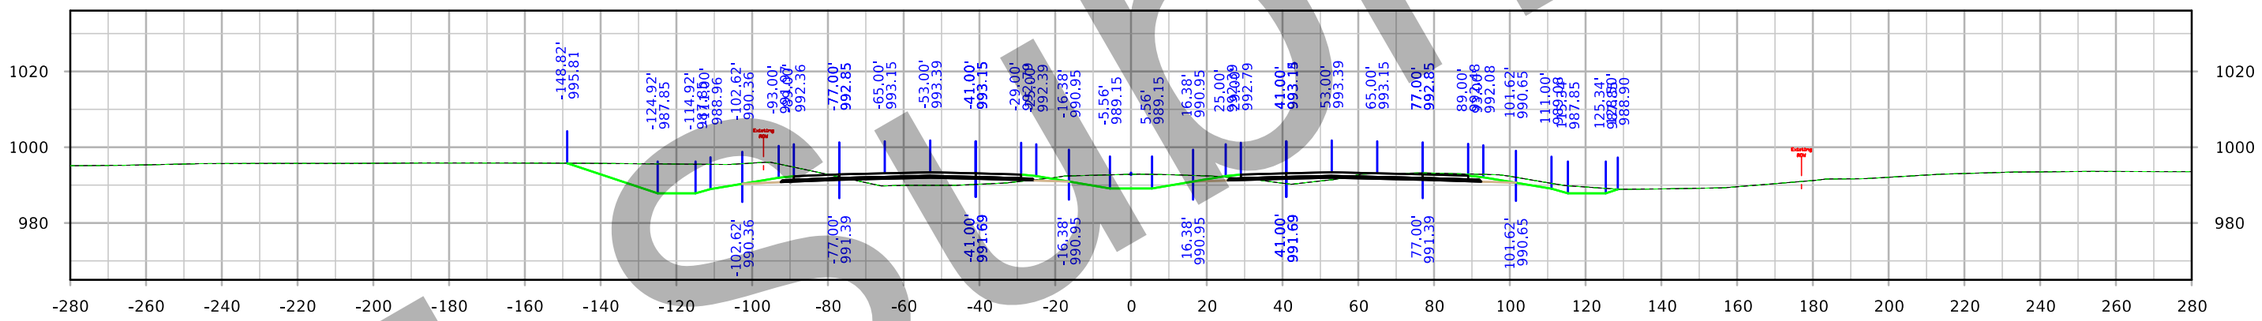

STA. 1833+00.00

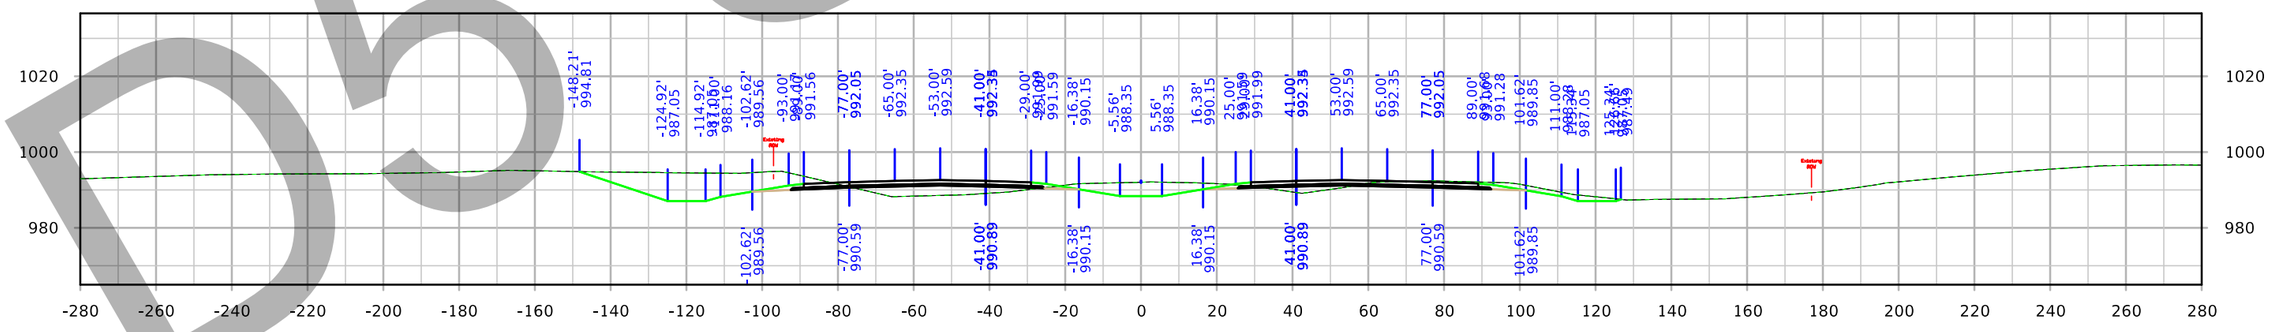

STA. 1832+00.00

D5 Submittal

FILE NO. 32044	ENGLISH	DESIGN TEAM Iowa DOT	POLK/STORY COUNTY	PROJECT NUMBER IM-035-4(309)95--13-77	SHEET NUMBER W.38

6:54:32 PM 3/3/2021 cschins pw:\\ntPwInt1.dot.int.lan:PWMain\Documents\Projects\7703504015\Design_(309)_PreliminaryEngineering\CADD_Files\Cross_Sections\XS_ML035_77035309Z08.dgn

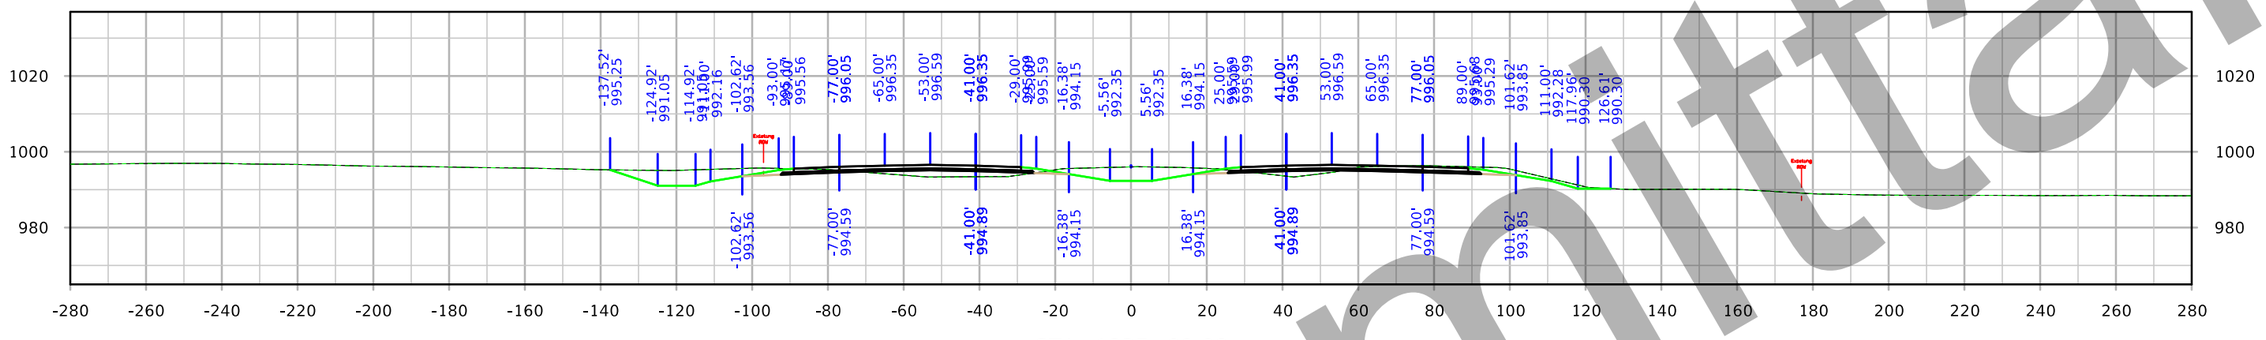

STA. 1837+00.00

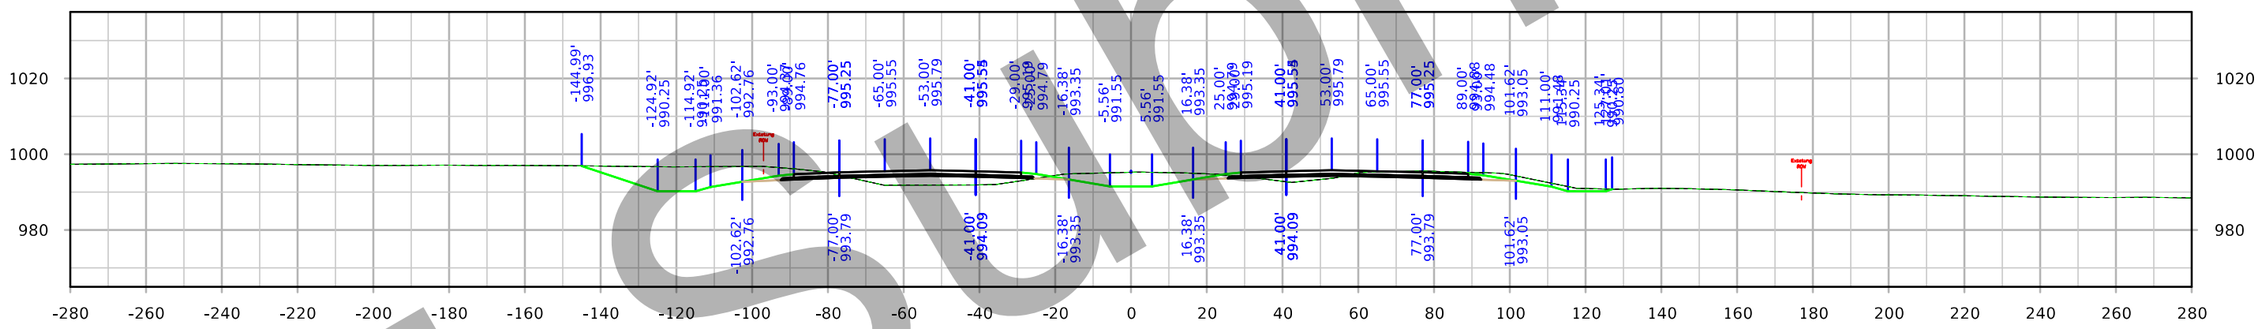

STA. 1836+00.00

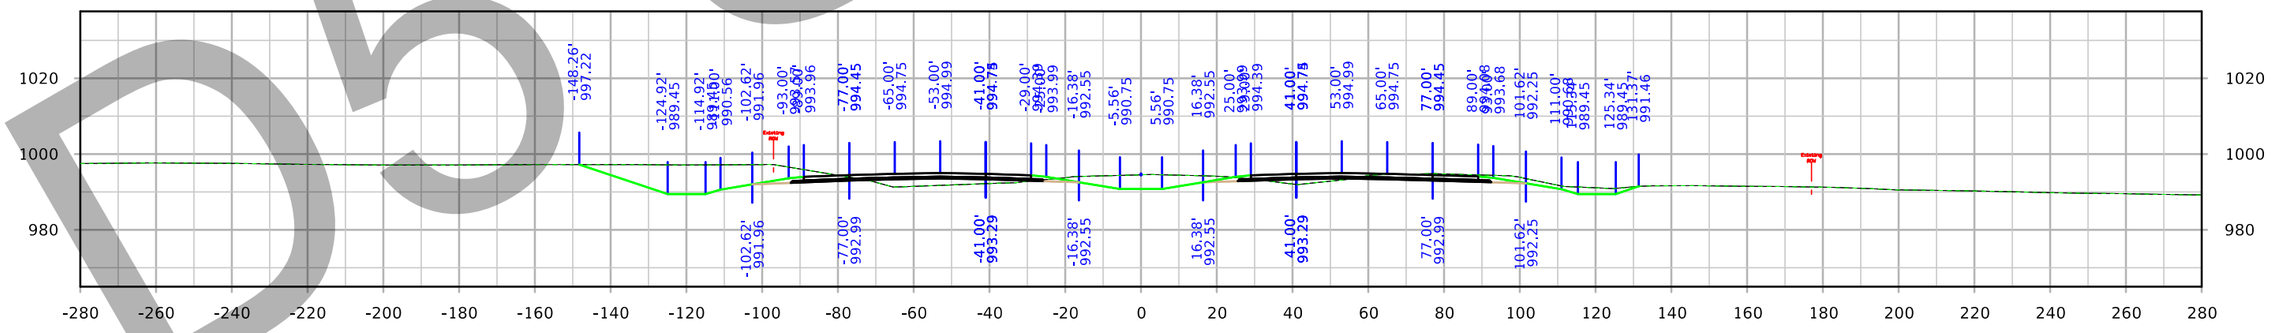

STA. 1835+00.00

D5 Submittal

Interstate 35

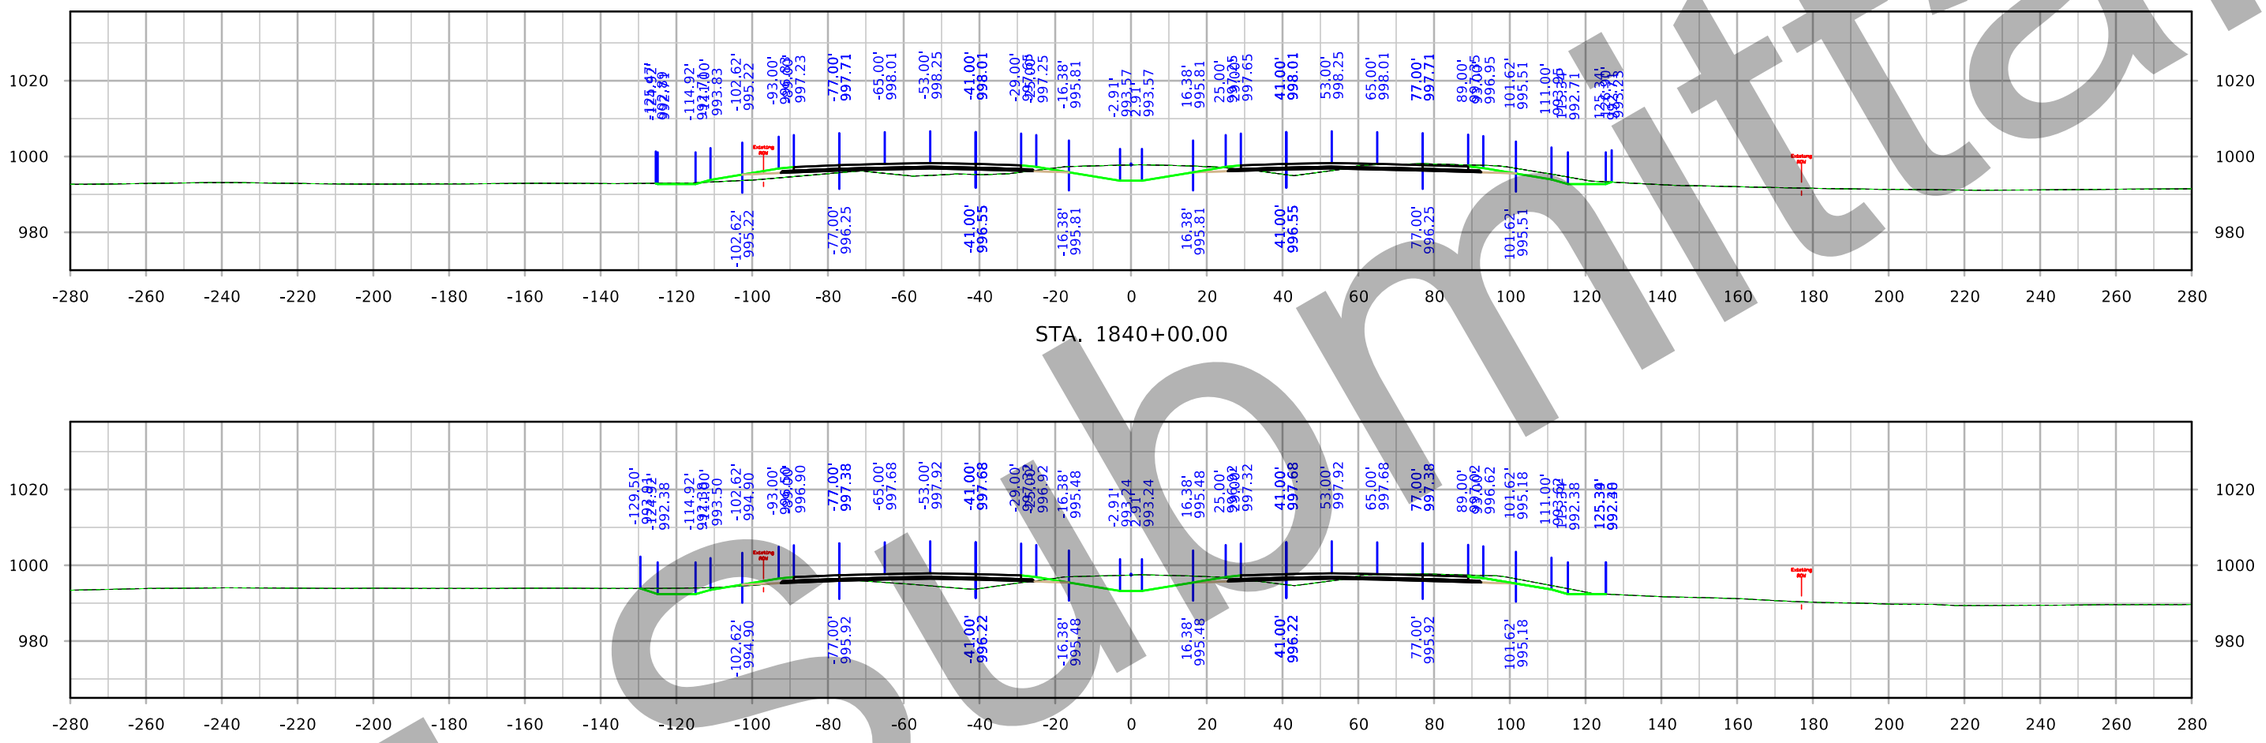

STA. 1840+00.00

STA. 1839+00.00

STA. 1838+00.00

Draft

FILE NO. 32044	ENGLISH	DESIGN TEAM Iowa DOT	POLK/STORY COUNTY	PROJECT NUMBER IM-035-4(309)95--13-77	SHEET NUMBER W.40

6:56:29 PM 3/3/2021 cschins pw:\\ntPwInt1.dot.int.lan:PWMain\Documents\Projects\7703504015\Design_(309)_PreliminaryEngineering\CADD_Files\Cross_Sections\XS_ML035_77035309Z08.dgn

Interstate 35

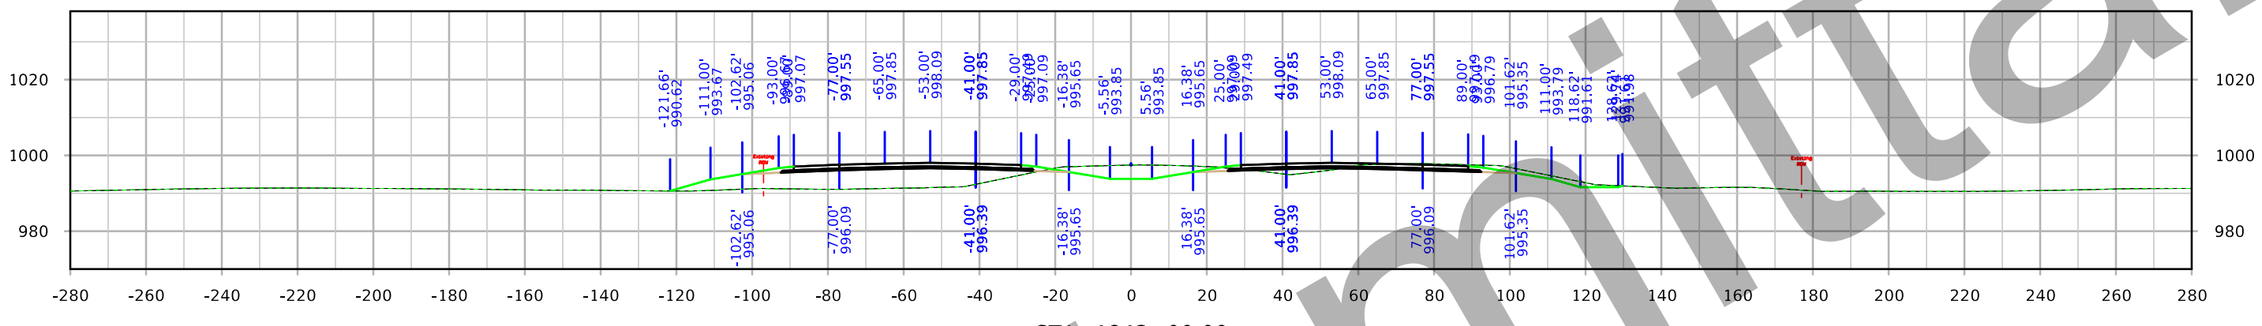

STA. 1843+00.00

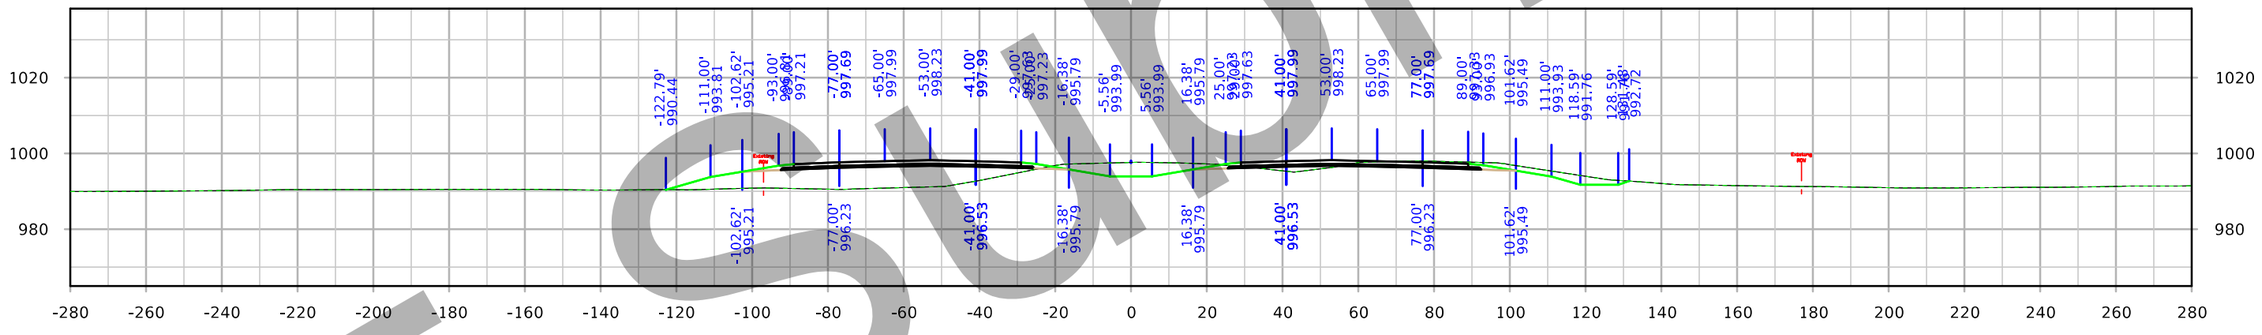

STA. 1842+00.00

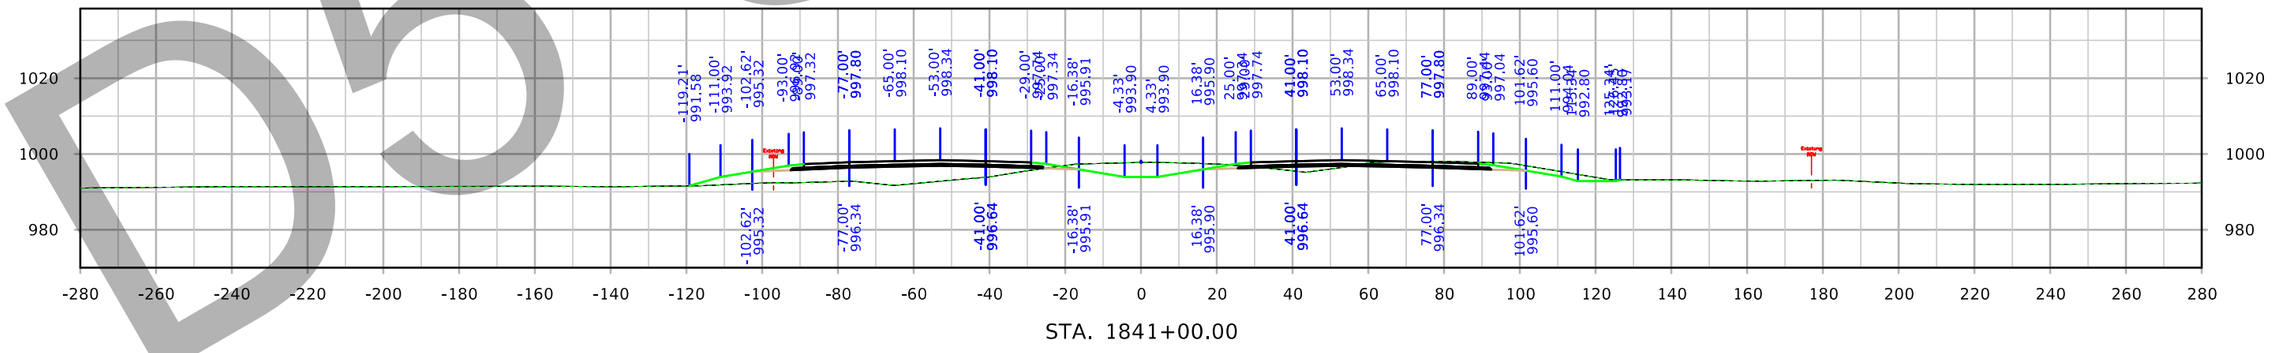

STA. 1841+00.00

Preliminary
D5 Submittal

FILE NO. 32044	ENGLISH	DESIGN TEAM Iowa DOT	POLK/STORY COUNTY	PROJECT NUMBER IM-035-4(309)95--13-77	SHEET NUMBER W.41

6:57:31 PM 3/3/2021 cschins pw:\\ntPwInt1.dot.int.lan:PWMain\Documents\Projects\7703504015\Design_(309)_PreliminaryEngineering\CADD_Files\Cross_Sections\XS_ML035_77035309Z08.dgn

Interstate 35

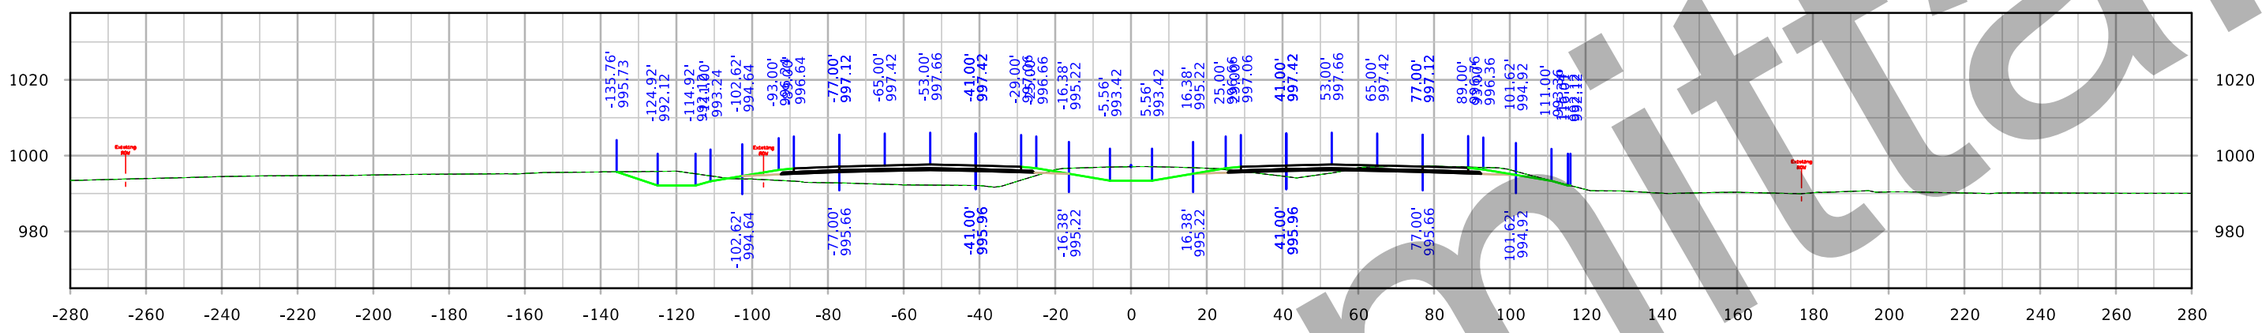

STA. 1846+00.00

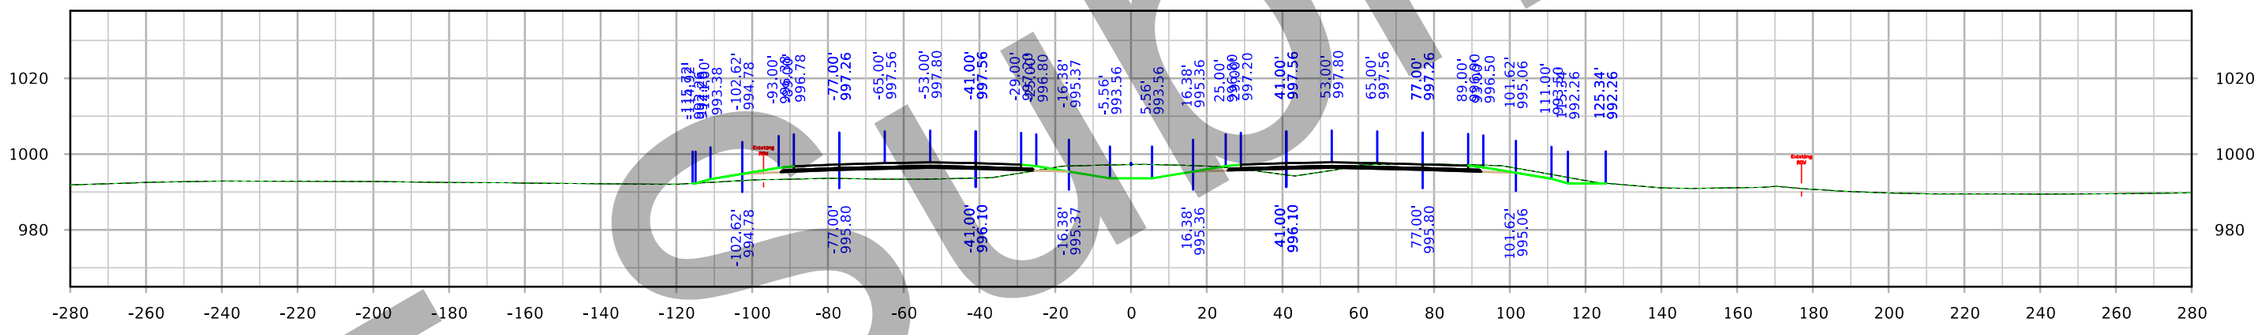

STA. 1845+00.00

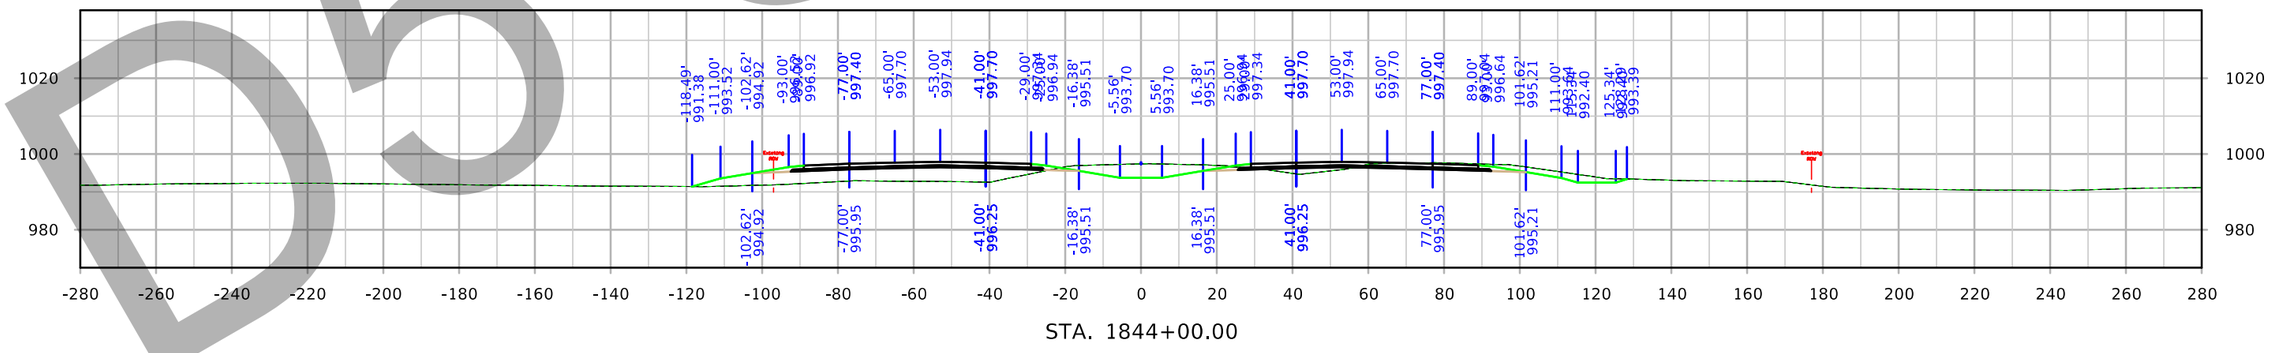

STA. 1844+00.00

Initial
D5 Submittal

FILE NO. 32044	ENGLISH	DESIGN TEAM Iowa DOT	POLK/STORY COUNTY	PROJECT NUMBER IM-035-4(309)95--13-77	SHEET NUMBER W.42

6:58:36 PM 3/3/2021 cschins pw:\\ntPwInt1.dot.int.lan:PWMain\Documents\Projects\7703504015\Design_(309)_PreliminaryEngineering\CADD_Files\Cross_Sections\XS_ML035_77035309Z08.dgn

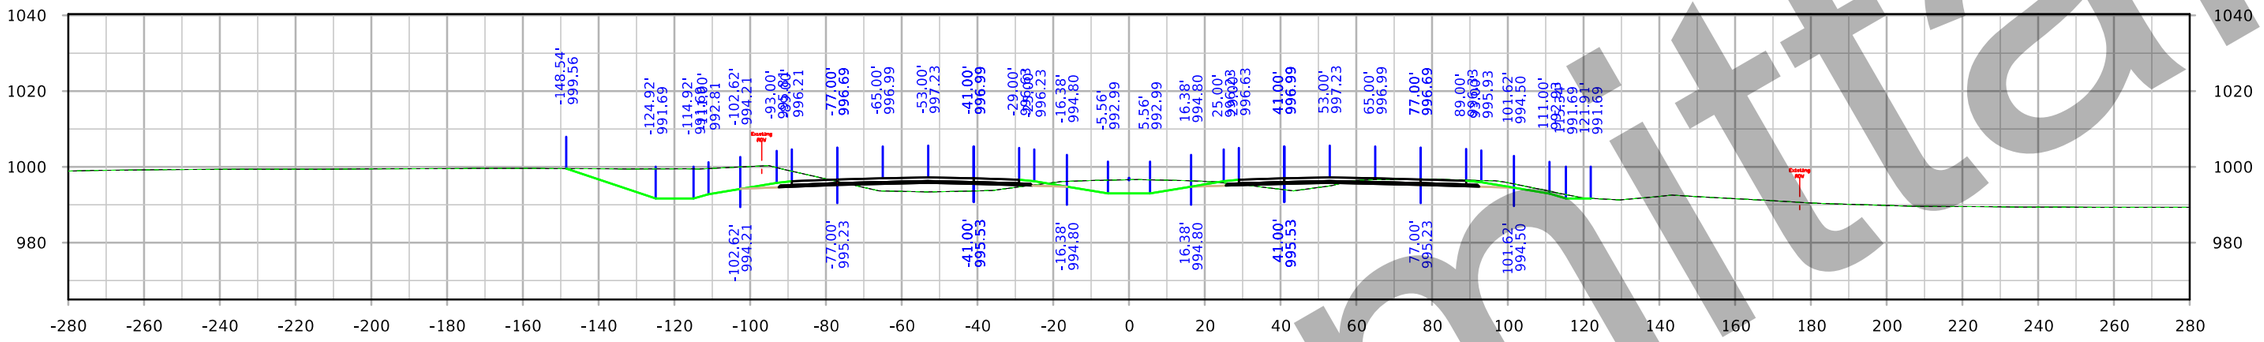

STA. 1849+00.00

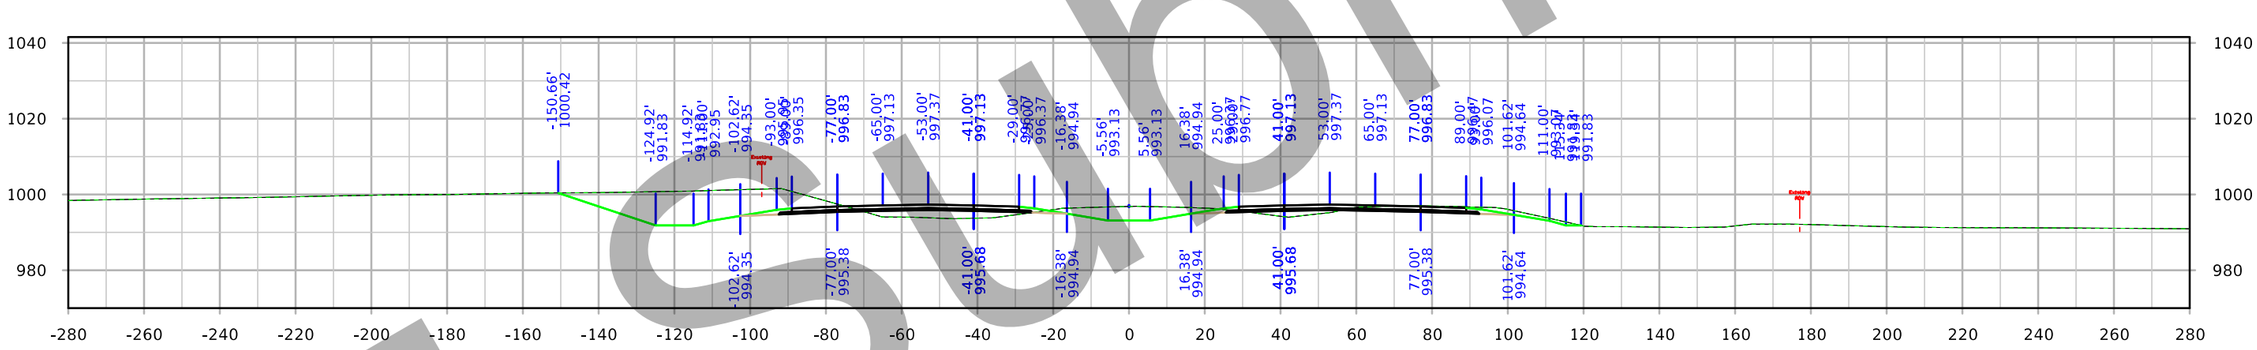

STA. 1848+00.00

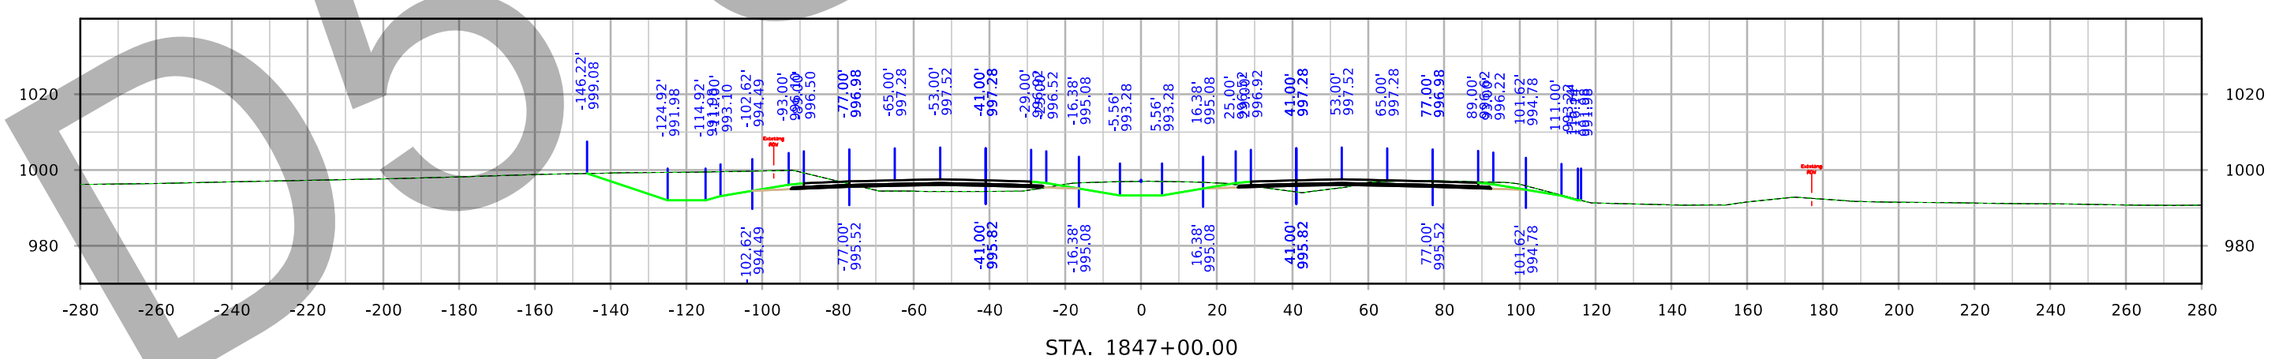

STA. 1847+00.00

FILE NO. 32044	ENGLISH	DESIGN TEAM Iowa DOT	POLK/STORY COUNTY	PROJECT NUMBER IM-035-4(309)95--13-77	SHEET NUMBER W.43	

6:59:39 PM 3/3/2021 cschins pw:\\intPwInt1.dot.int.lan:PWMain\Documents\Projects\7703504015\Design_(309)_PreliminaryEngineering\CADD_Files\Cross_Sections\XS_ML035_77035309Z08.dgn

D5 Submittal

Interstate 35

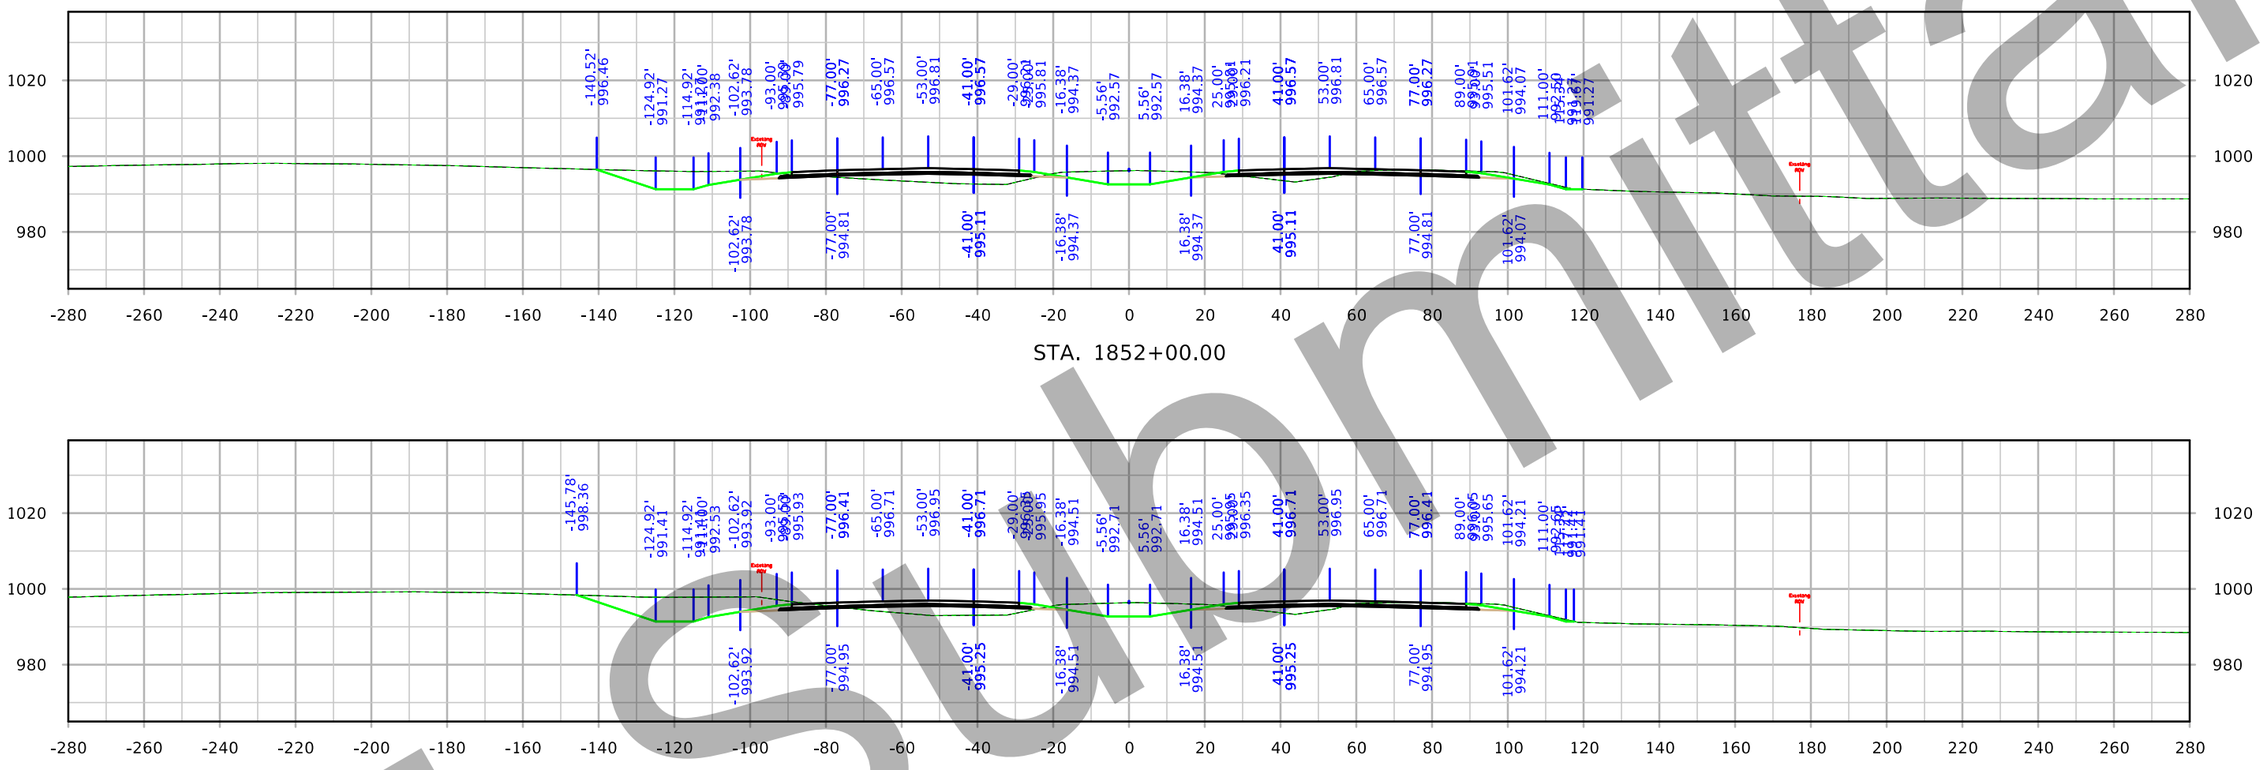

STA. 1852+00.00

STA. 1851+00.00

STA. 1850+00.00

D5 submittal

FILE NO. 32044	ENGLISH	DESIGN TEAM Iowa DOT	POLK/STORY COUNTY	PROJECT NUMBER IM-035-4(309)95--13-77	SHEET NUMBER W.44

7:00:36 PM 3/3/2021 cschins pw:\\ntPwInt1.dot.int.lan:PWMain\Documents\Projects\7703504015\Design_(309)_PreliminaryEngineering\CADD_Files\Cross_Sections\XS_ML035_77035309Z08.dgn

Interstate 35

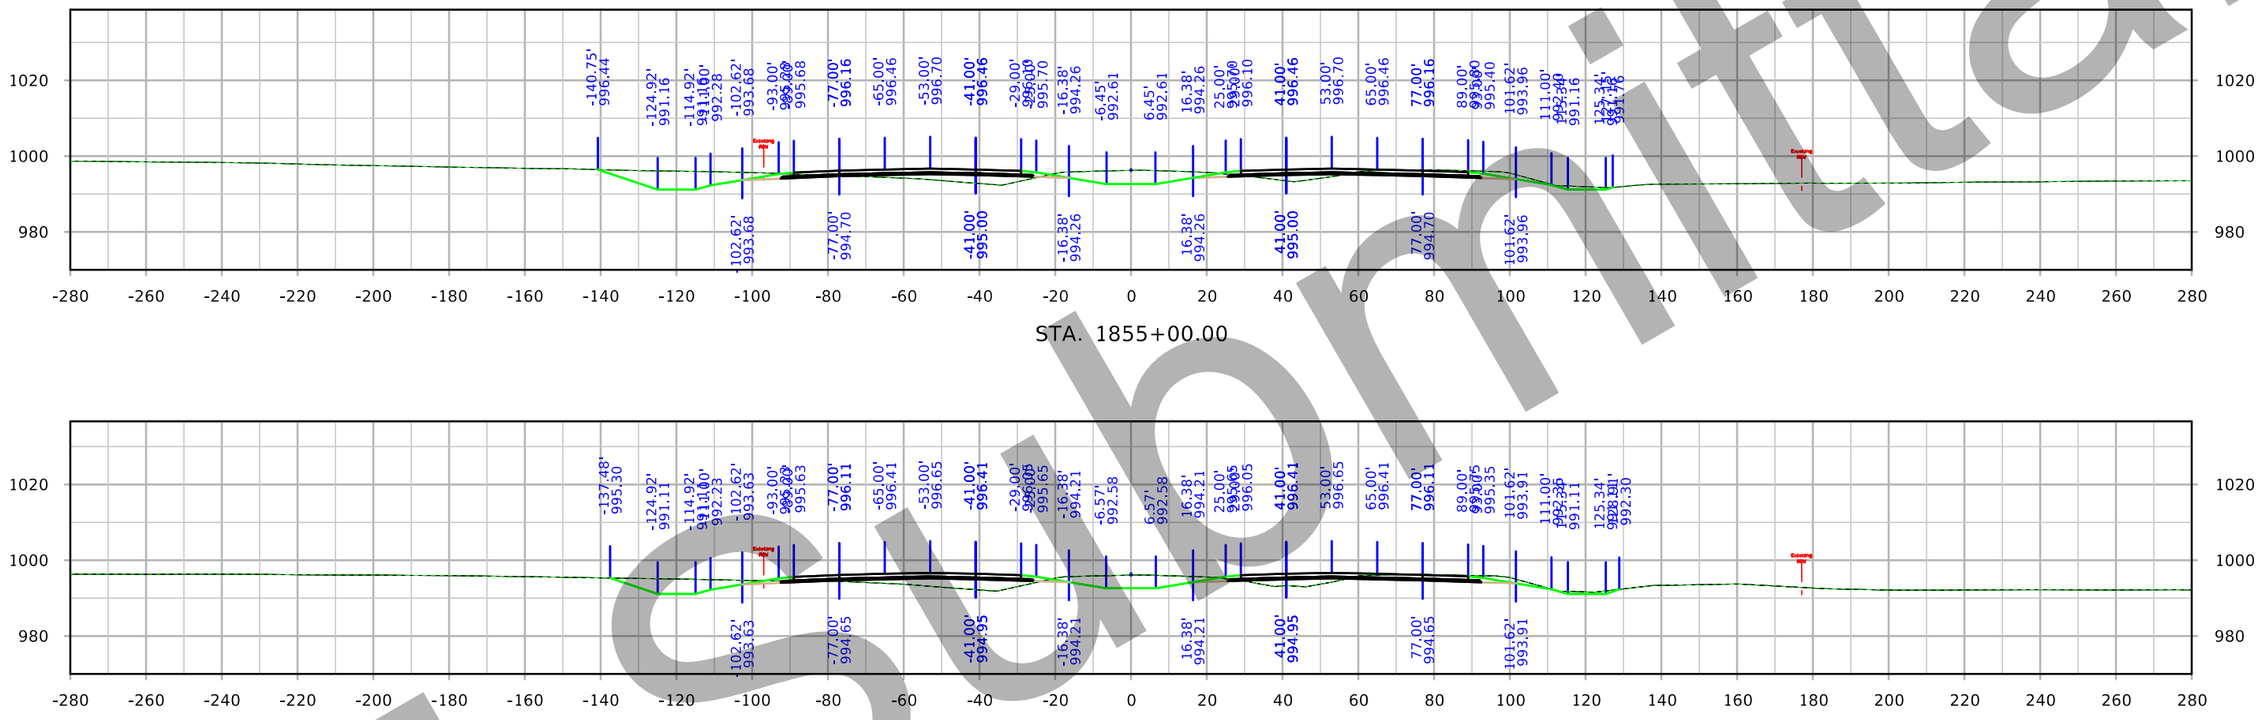

STA. 1855+00.00

STA. 1854+00.00

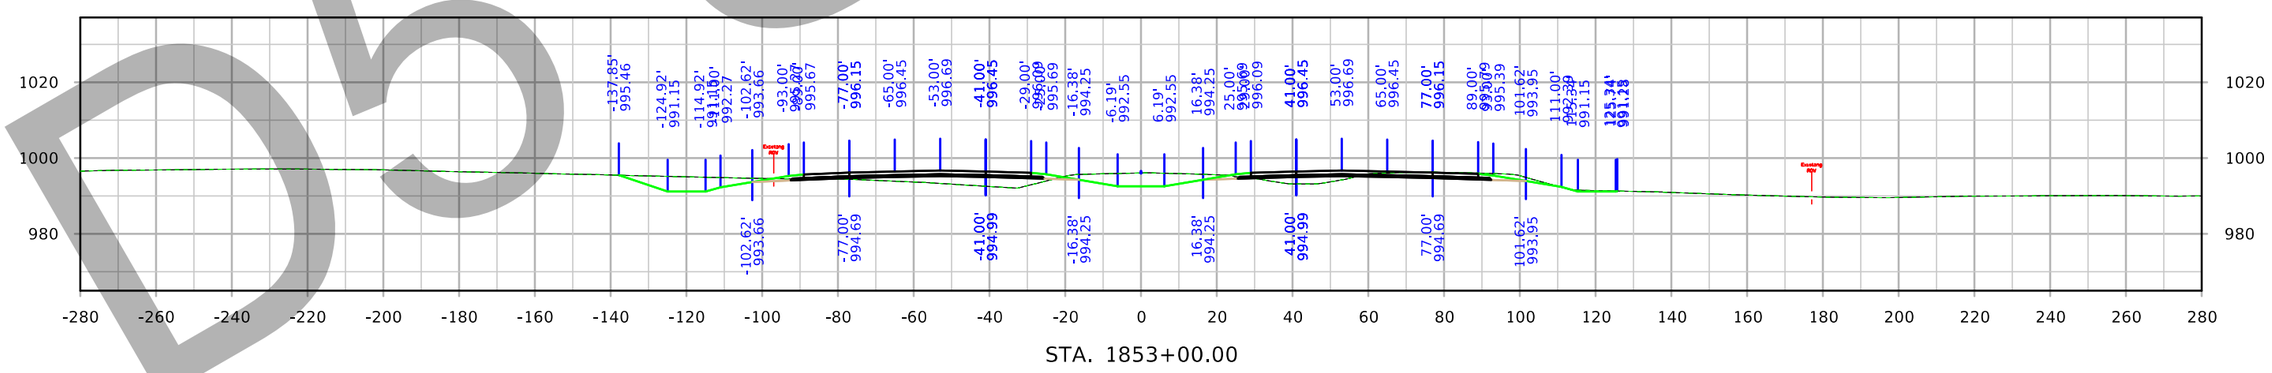

STA. 1853+00.00

D5 Submittal

FILE NO. 32044	ENGLISH	DESIGN TEAM Iowa DOT	POLK/STORY COUNTY	PROJECT NUMBER IM-035-4(309)95--13-77	SHEET NUMBER W.45

7:01:32 PM 3/3/2021 cschins pw:\\ntPwInt1.dot.int.lan:PWMain\Documents\Projects\7703504015\Design_(309)_PreliminaryEngineering\CADD_Files\Cross_Sections\XS_ML035_77035309Z08.dgn

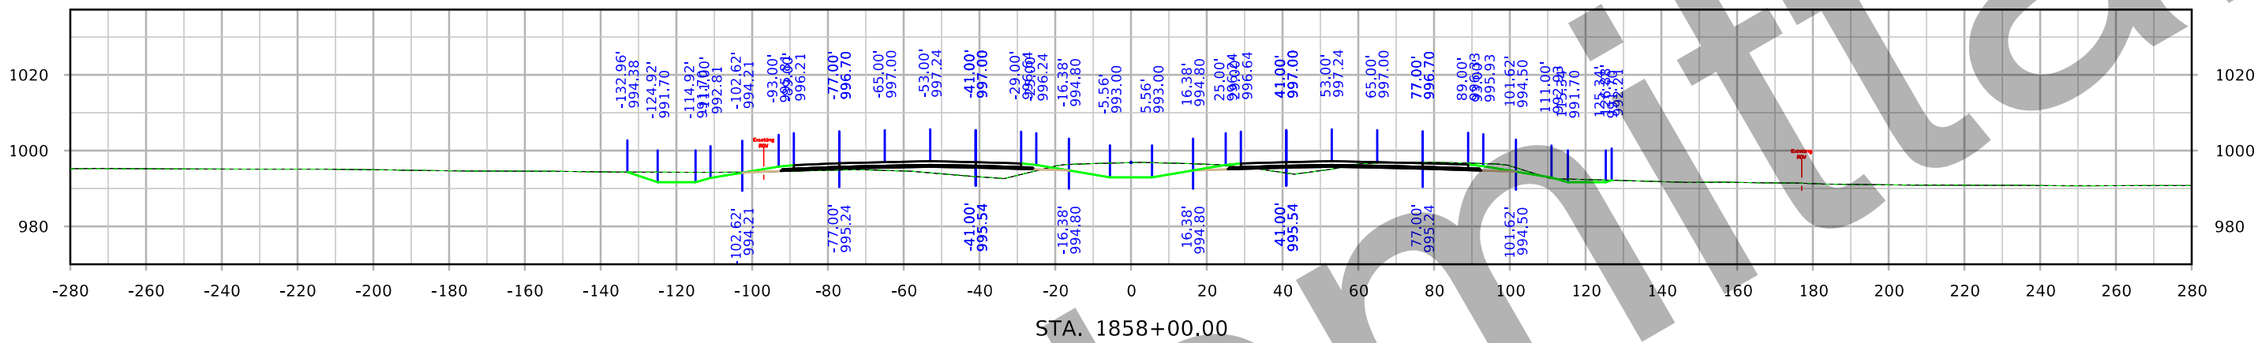

STA. 1858+00.00

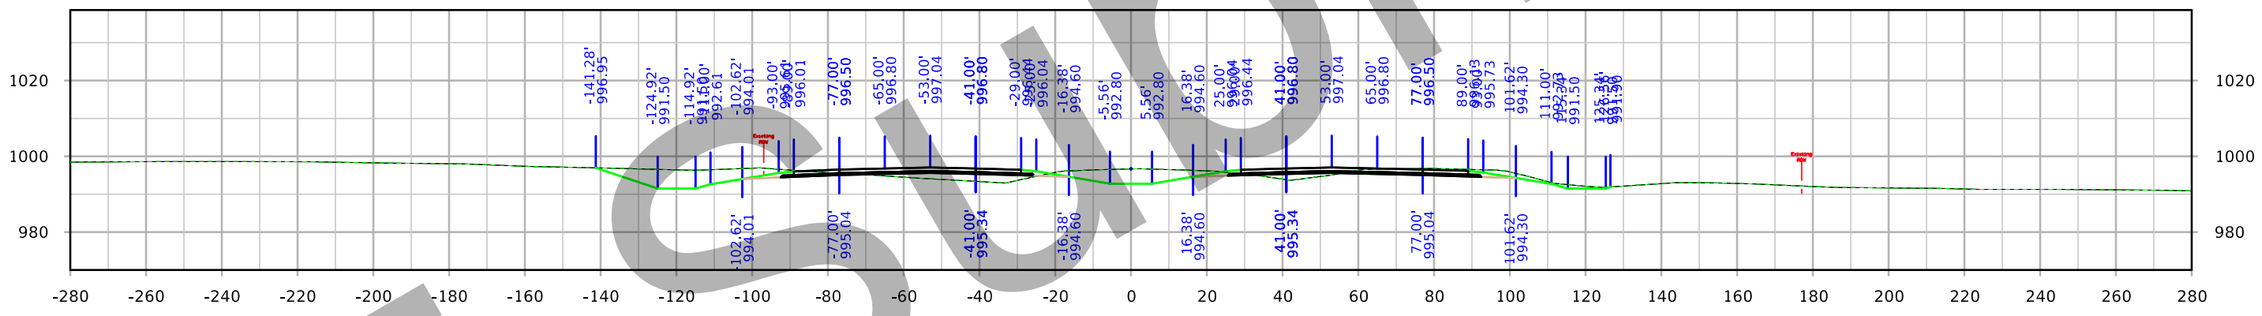

STA. 1857+00.00

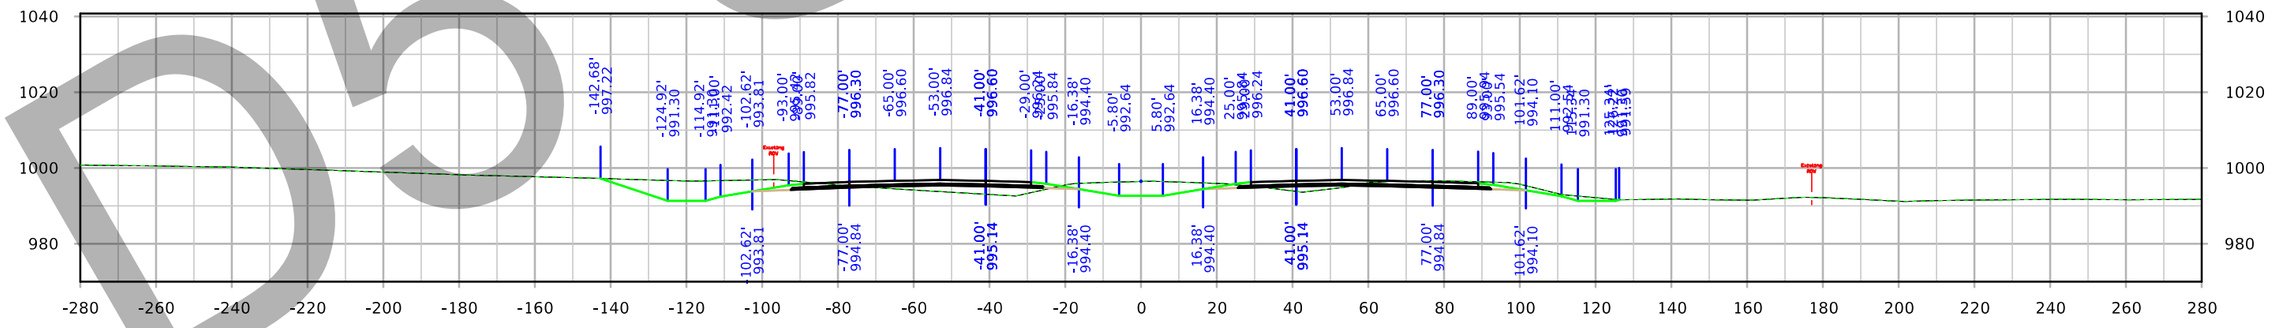

STA. 1856+00.00

D5 submittal

FILE NO. 32044	ENGLISH	DESIGN TEAM Iowa DOT	POLK/STORY COUNTY	PROJECT NUMBER IM-035-4(309)95--13-77	SHEET NUMBER W.46

7:02:28 PM 3/3/2021 cschins pw:\\ntPwInt1.dot.int.lan:PWMain\Documents\Projects\7703504015\Design_(309)_PreliminaryEngineering\CADD_Files\Cross_Sections\XS_ML035_77035309Z08.dgn

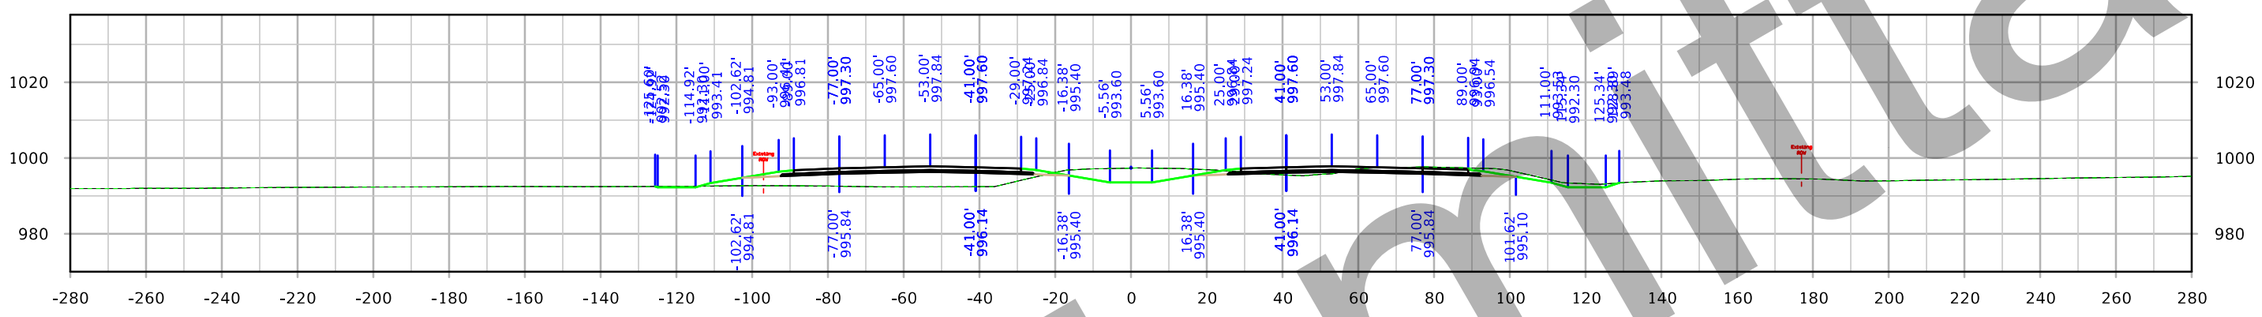

STA. 1861+00.00

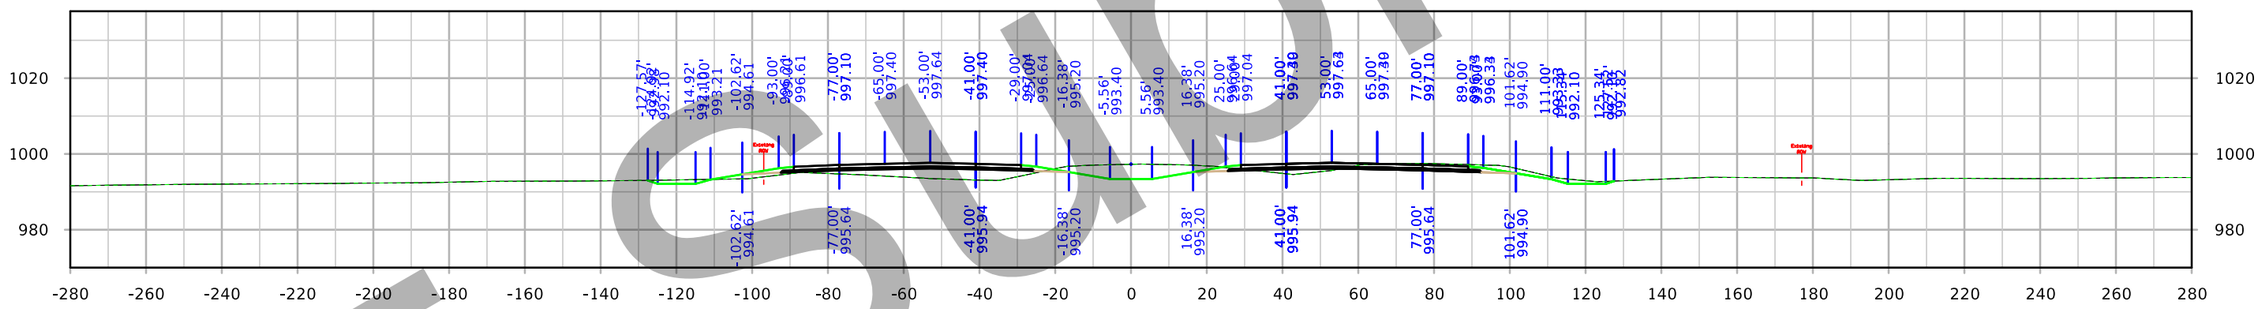

STA. 1860+00.00

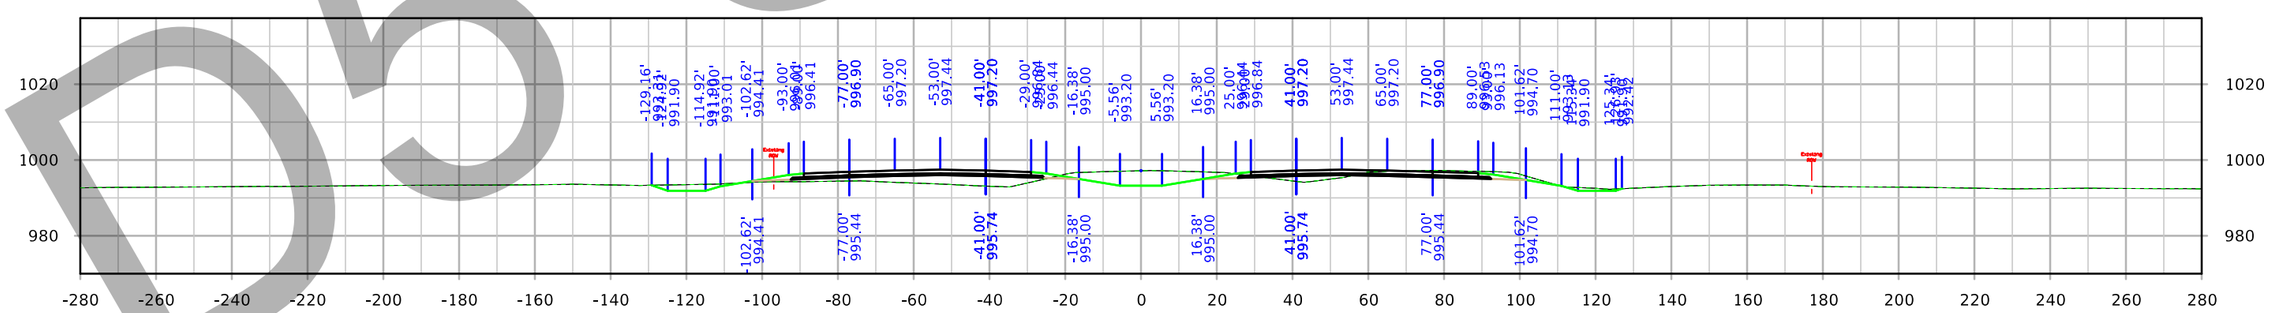

STA. 1859+00.00

D5 submittal

FILE NO. 32044	ENGLISH	DESIGN TEAM Iowa DOT	POLK/STORY COUNTY	PROJECT NUMBER IM-035-4(309)95--13-77	SHEET NUMBER W.47

7:03:23 PM 3/3/2021 cschins pw:\\ntPwInt1.dot.int.lan:PWMain\Documents\Projects\7703504015\Design_(309)_PreliminaryEngineering\CADD_Files\Cross_Sections\XS_ML035_77035309Z08.dgn

Interstate 35

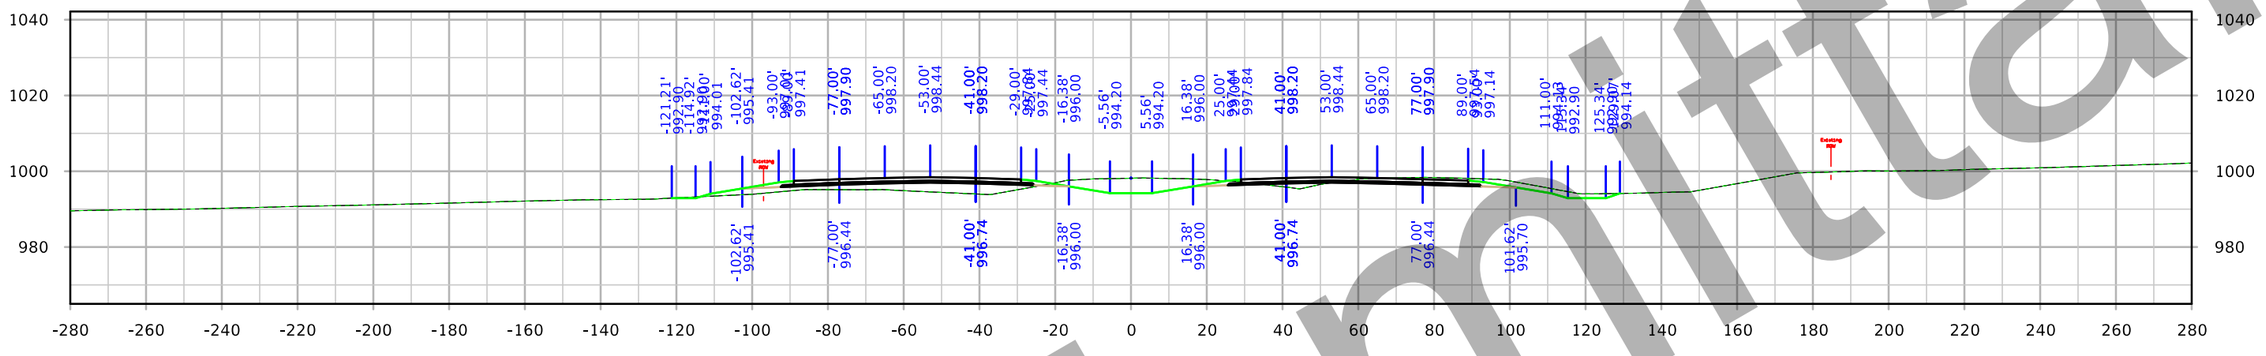

STA. 1864+00.00

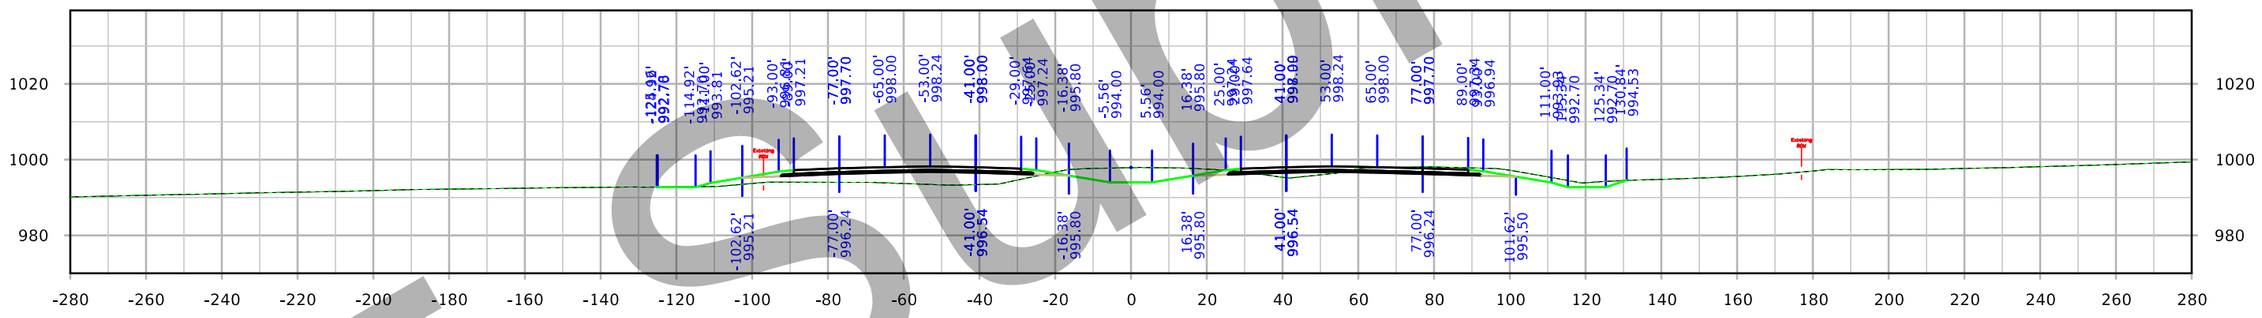

STA. 1863+00.00

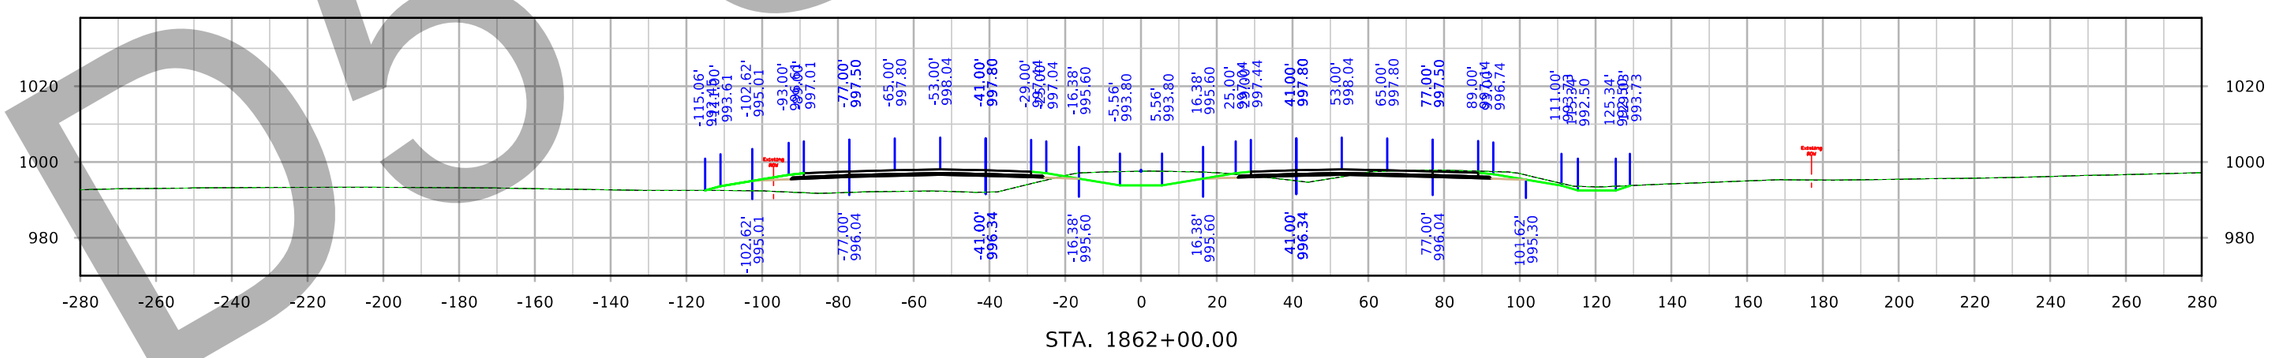

STA. 1862+00.00

D5 Submittal

FILE NO. 32044	ENGLISH	DESIGN TEAM Iowa DOT	POLK/STORY COUNTY	PROJECT NUMBER IM-035-4(309)95--13-77	SHEET NUMBER W.48

7:04:19 PM 3/3/2021 cschins pw:\\ntPwInt1.dot.int.lan:PWMain\Documents\Projects\7703504015\Design_(309)_PreliminaryEngineering\CADD_Files\Cross_Sections\XS_ML035_77035309Z08.dgn

Interstate 35

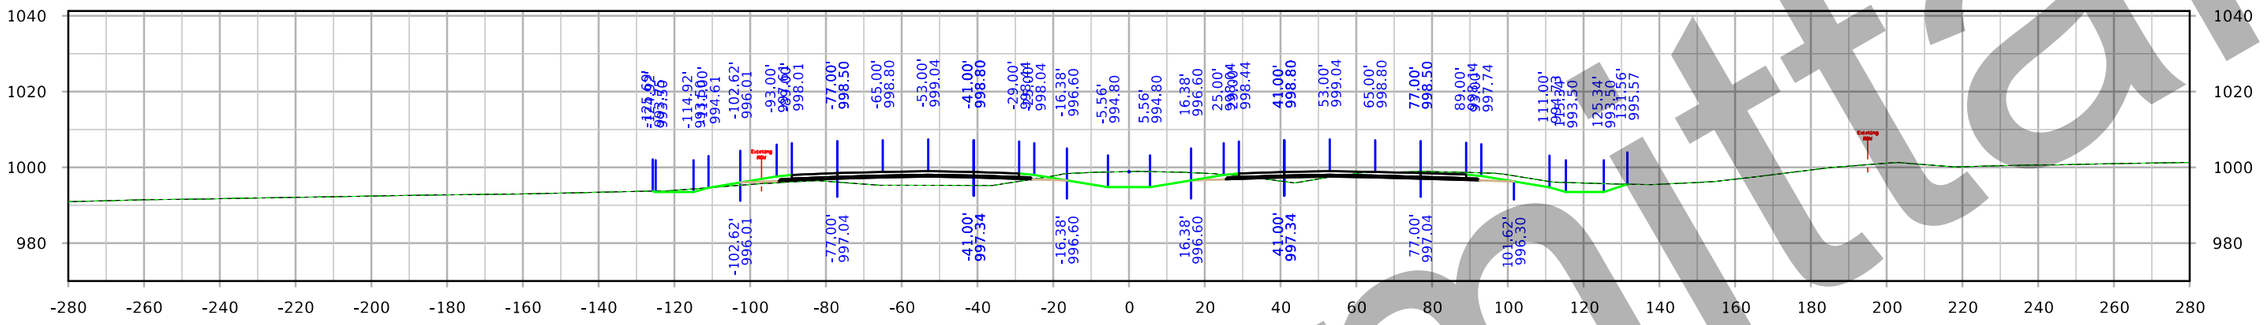

STA. 1867+00.00

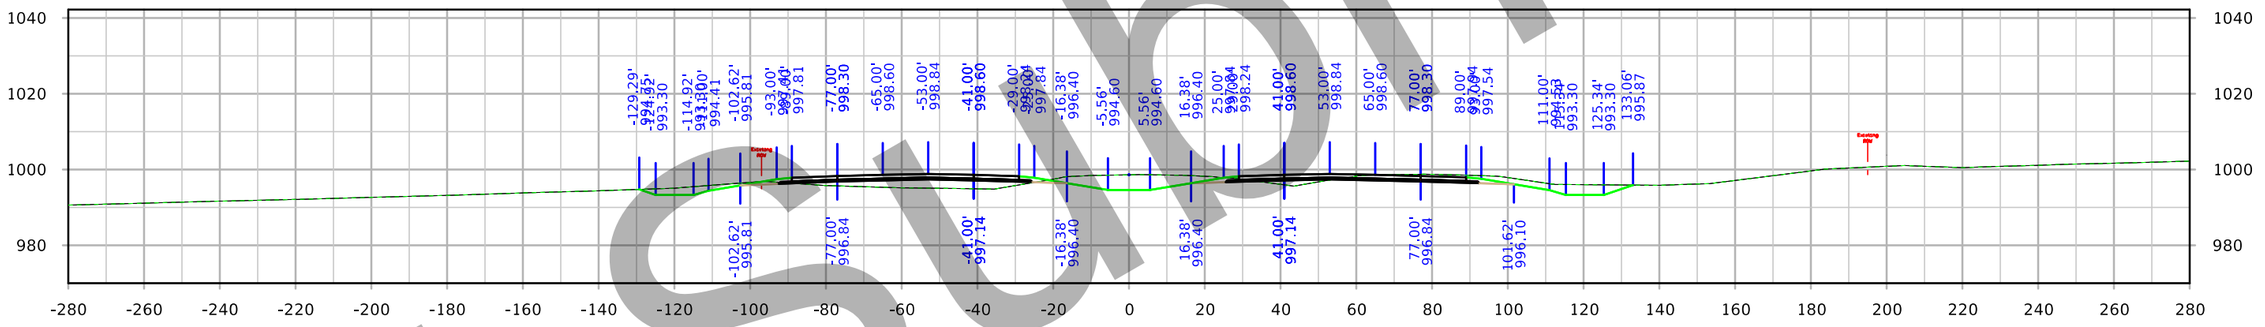

STA. 1866+00.00

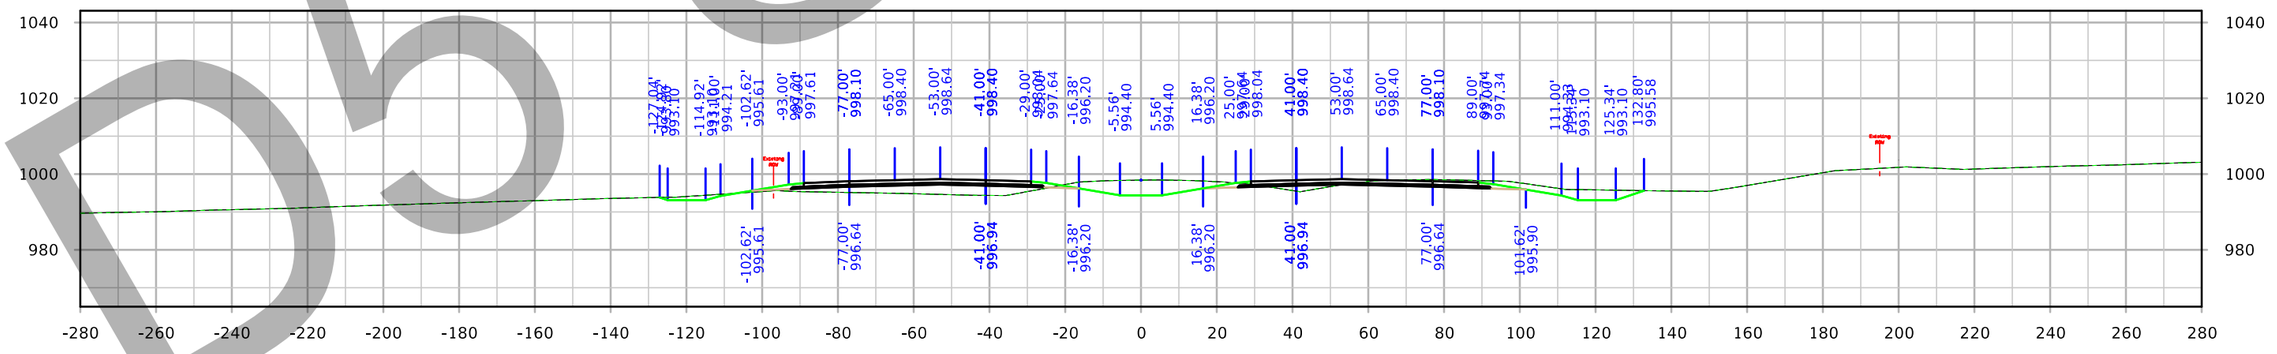

STA. 1865+00.00

D5 Submittal

FILE NO. 32044	ENGLISH	DESIGN TEAM Iowa DOT	POLK/STORY COUNTY	PROJECT NUMBER IM-035-4(309)95--13-77	SHEET NUMBER W.49

7:05:15 PM 3/3/2021 cschins pw:\\ntPwInt1.dot.int.lan:PWMain\Documents\Projects\7703504015\Design_(309)_PreliminaryEngineering\CADD_Files\Cross_Sections\XS_ML035_77035309Z08.dgn

Interstate 35

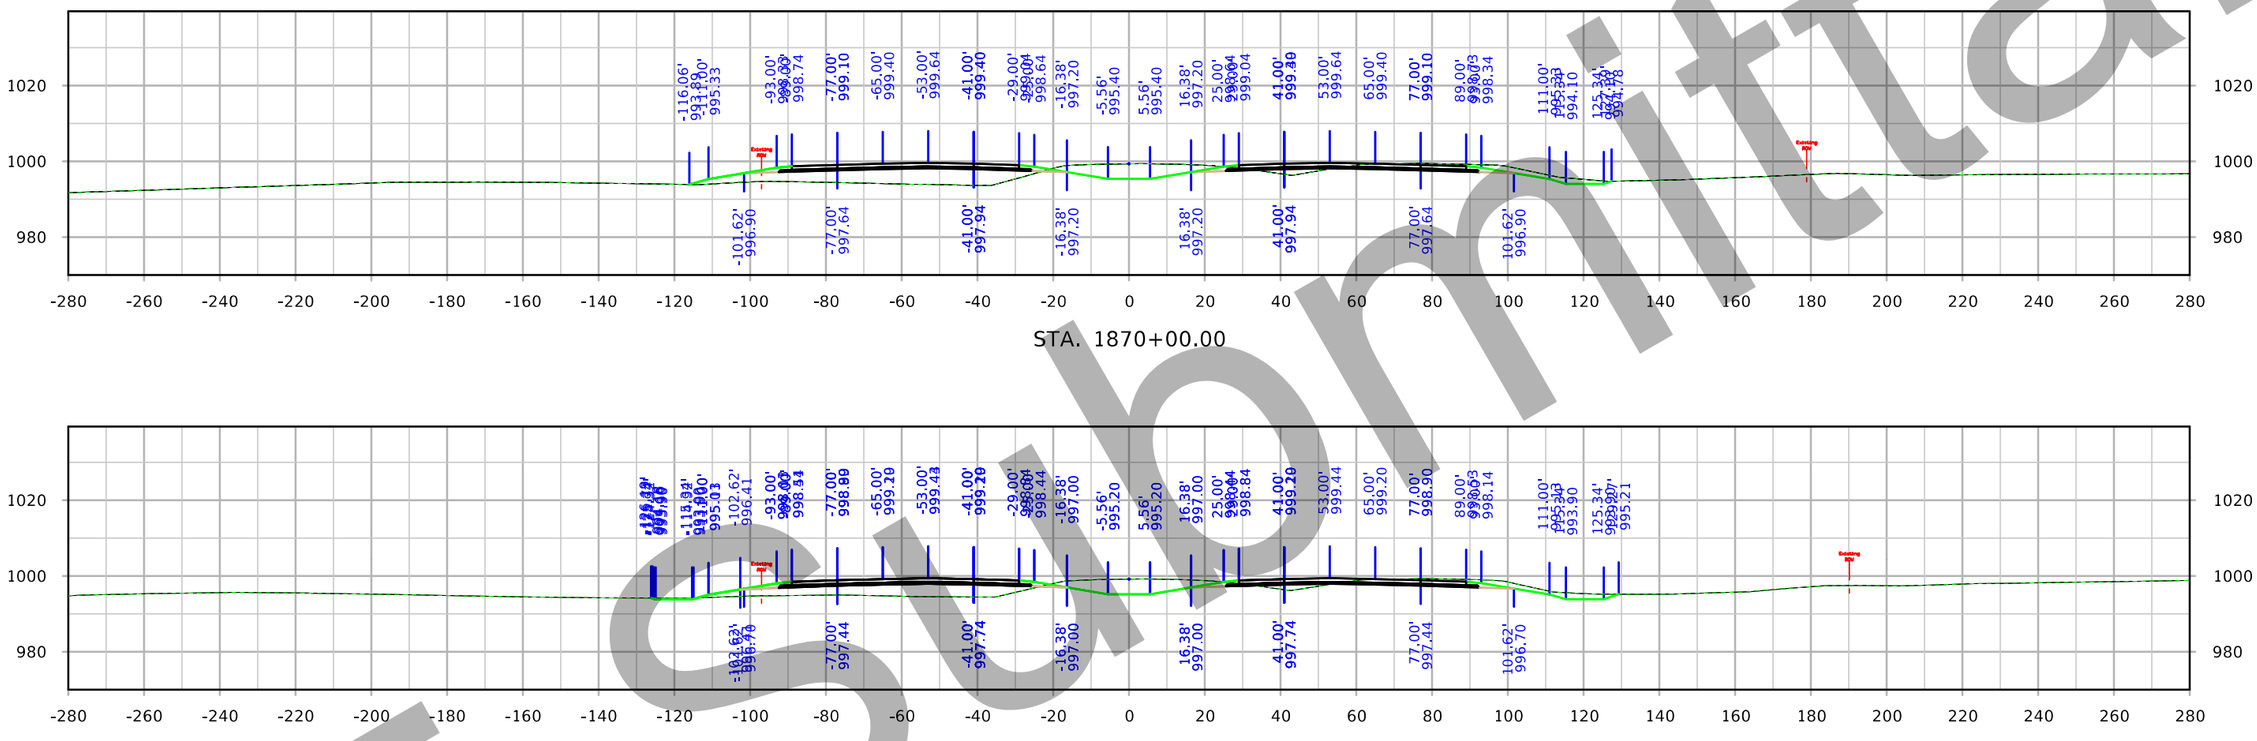

STA. 1870+00.00

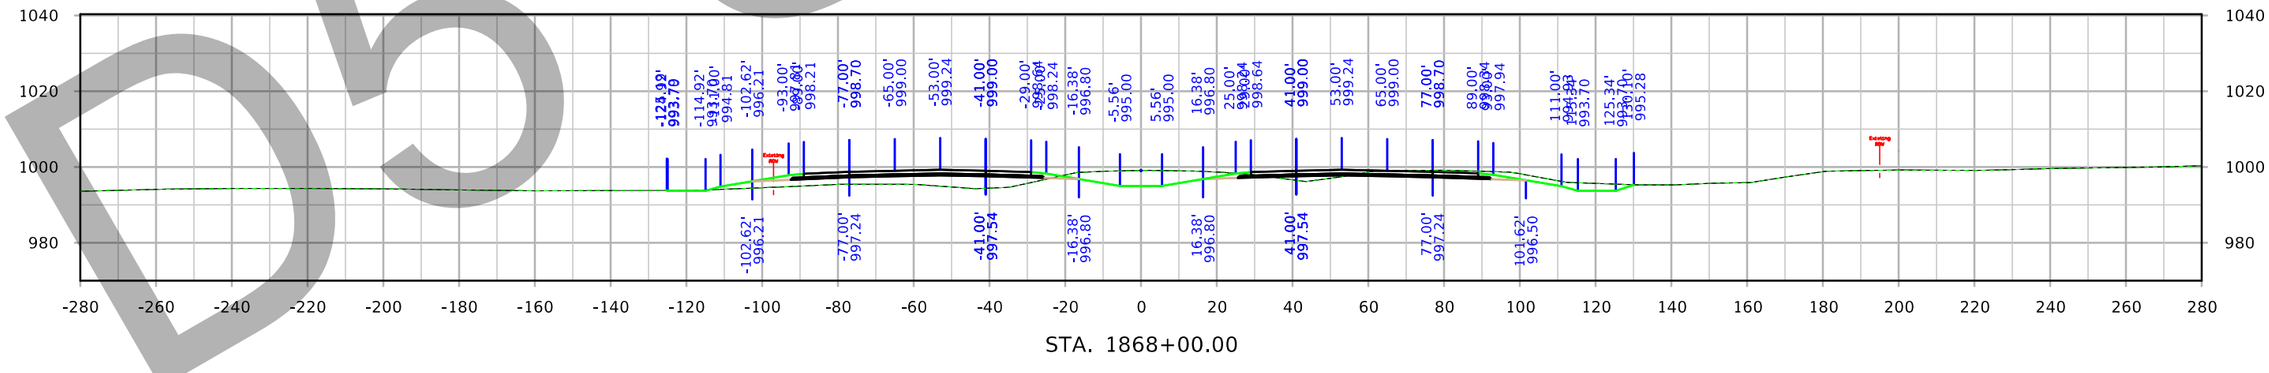

STA. 1869+00.00

STA. 1868+00.00

D5 Submittal

FILE NO. 32044	ENGLISH	DESIGN TEAM Iowa DOT	POLK/STORY COUNTY	PROJECT NUMBER IM-035-4(309)95--13-77	SHEET NUMBER W.50

7:06:11 PM 3/3/2021 cschins pw:\\ntPwInt1.dot.int.lan:PWMain\Documents\Projects\7703504015\Design_(309)_PreliminaryEngineering\CADD_Files\Cross_Sections\XS_ML035_77035309Z08.dgn

Interstate 35

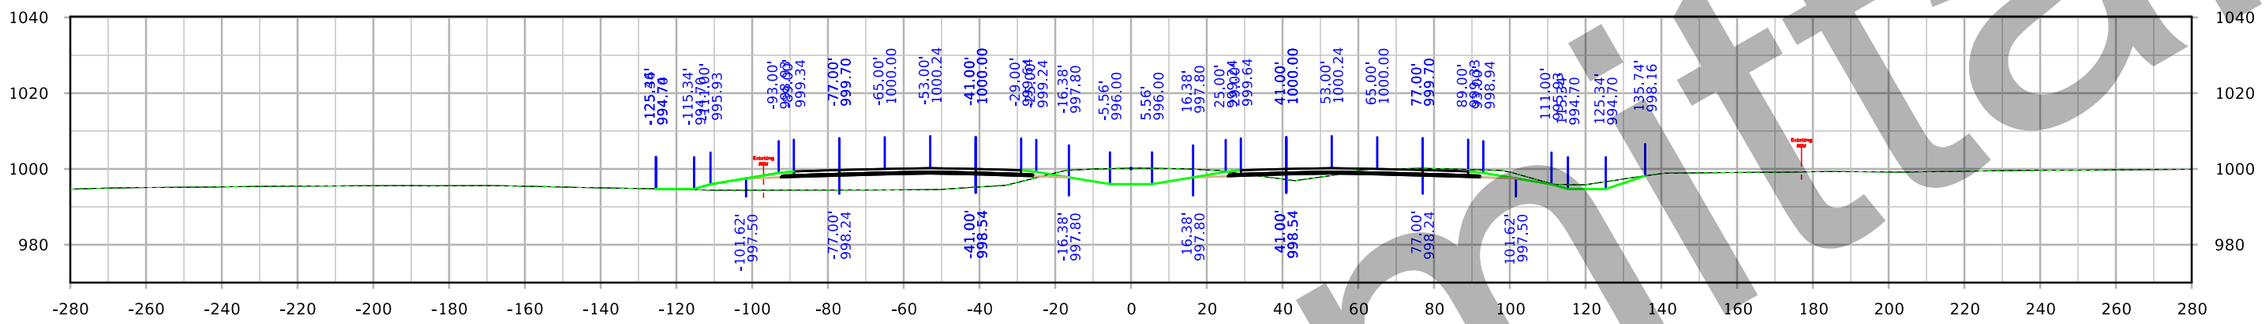

STA. 1873+00.00

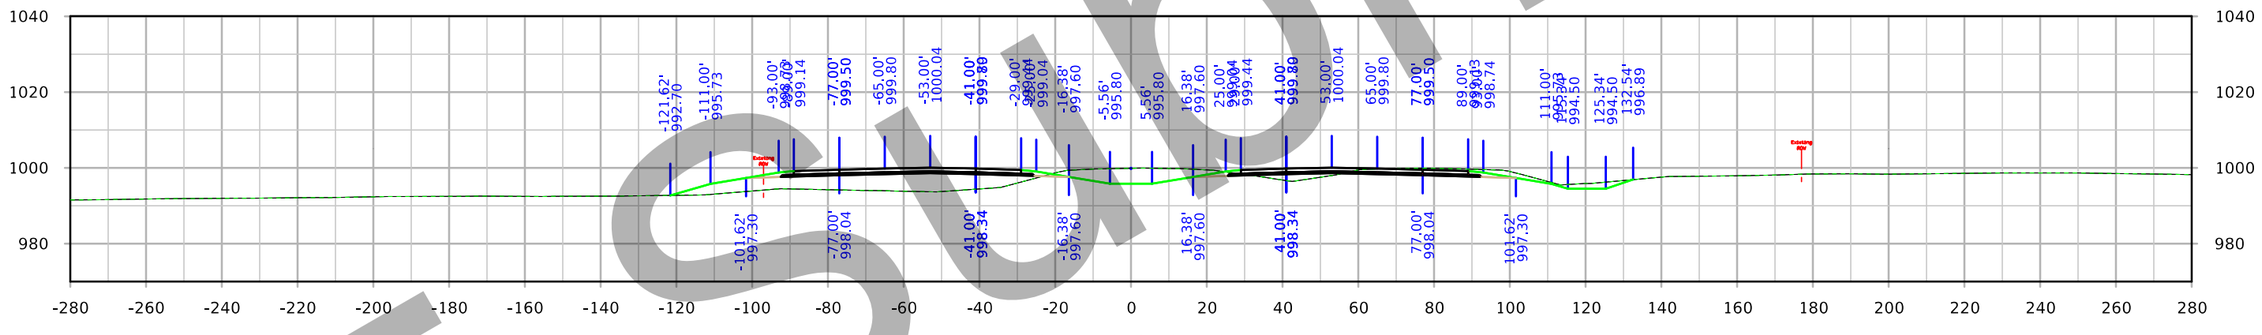

STA. 1872+00.00

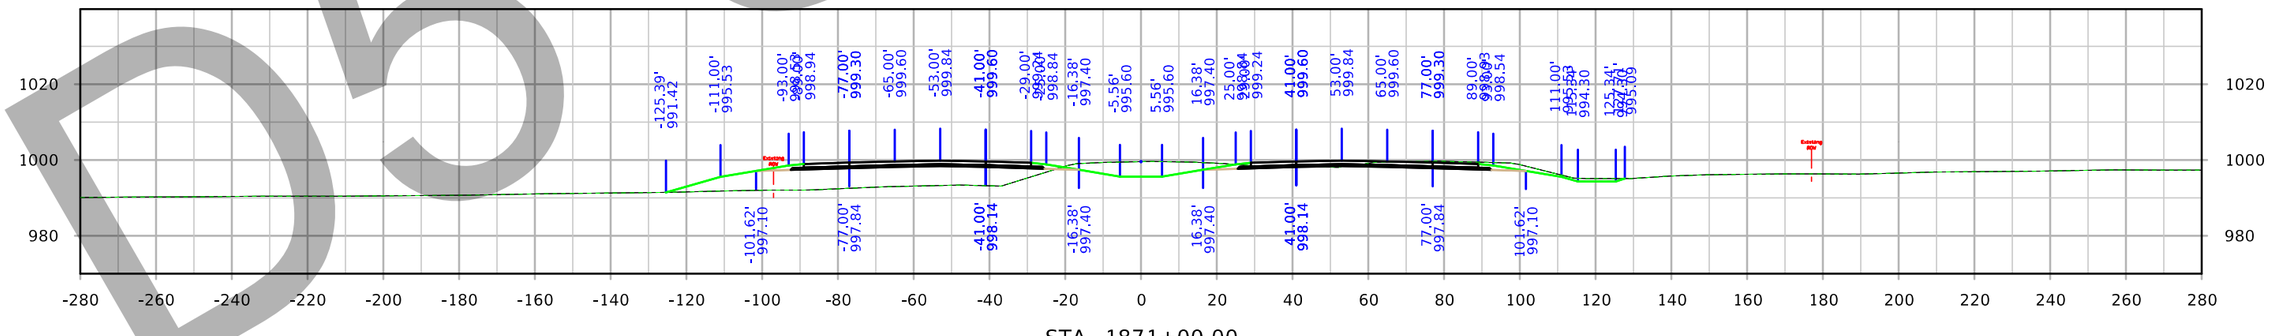

STA. 1871+00.00

D5 Submittal

FILE NO. 32044	ENGLISH	DESIGN TEAM Iowa DOT	POLK/STORY COUNTY	PROJECT NUMBER IM-035-4(309)95--13-77	SHEET NUMBER W.51

7:08:33 PM 3/3/2021 cschins pw:\\ntPwInt1.dot.int.lan:PWMain\Documents\Projects\7703504015\Design_(309)_PreliminaryEngineering\CADD_Files\Cross_Sections\XS_ML035_77035309Z08.dgn

Interstate 35

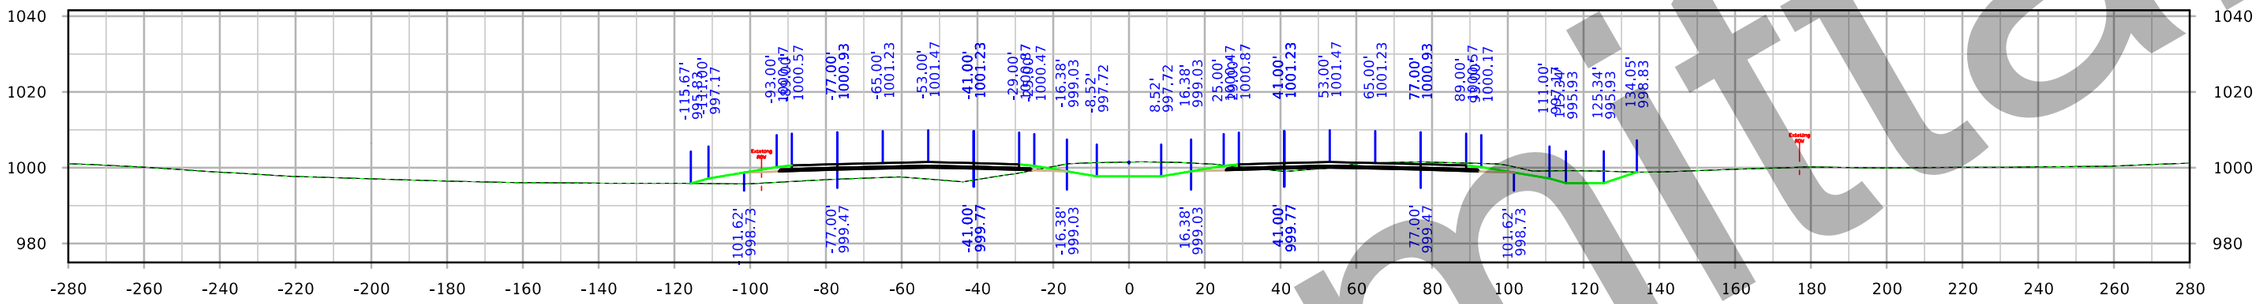

STA. 1876+00.00

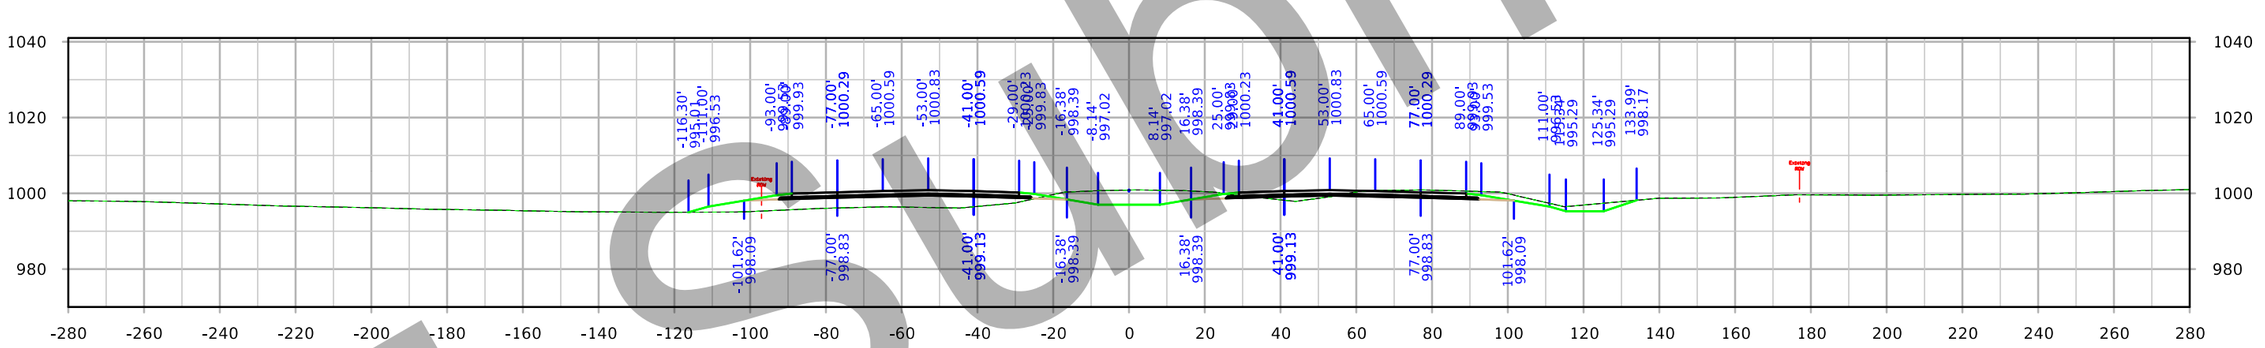

STA. 1875+00.00

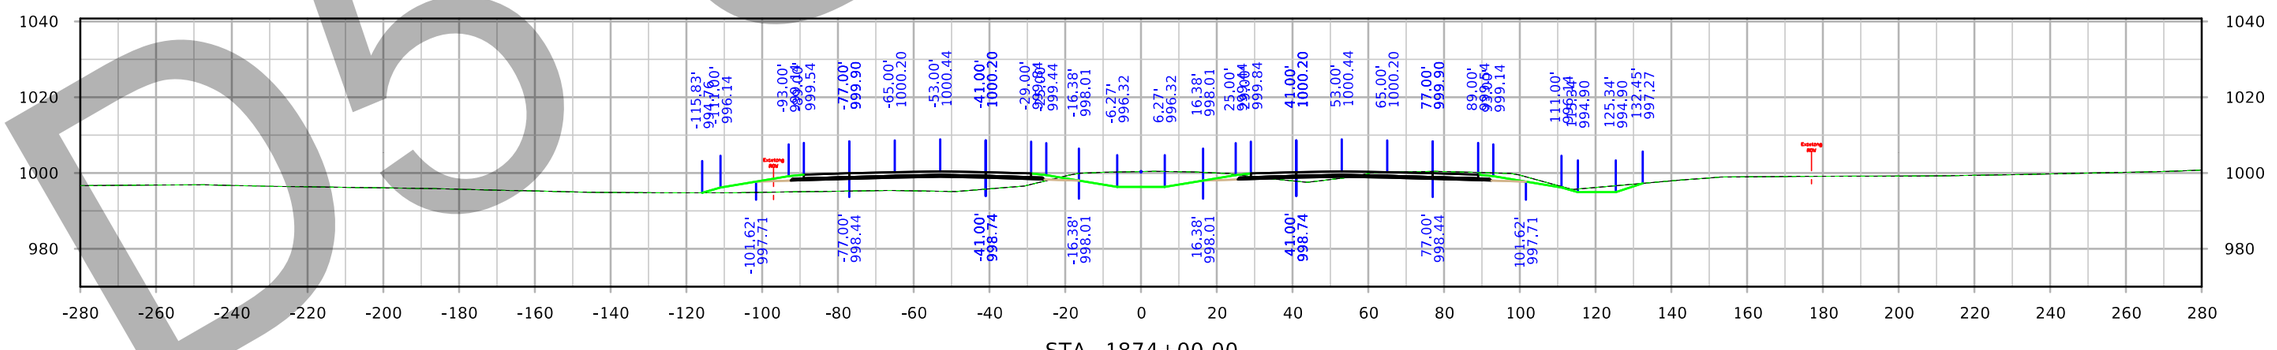

STA. 1874+00.00

D5 Submittal

FILE NO. 32044	ENGLISH	DESIGN TEAM Iowa DOT	POLK/STORY COUNTY	PROJECT NUMBER IM-035-4(309)95--13-77	SHEET NUMBER W.52

7:09:29 PM 3/3/2021 cschins pw:\\ntPwInt1.dot.int.lan:PWMain\Documents\Projects\7703504015\Design_(309)_PreliminaryEngineering\CADD_Files\Cross_Sections\XS_ML035_77035309Z08.dgn

Interstate 35

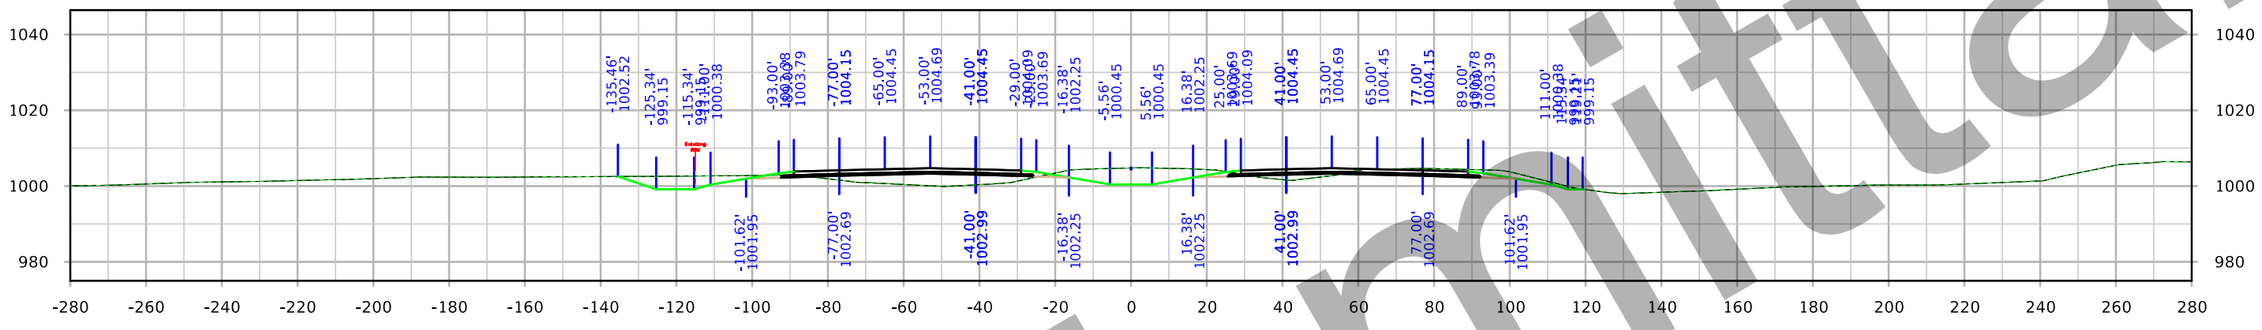

STA. 1879+00.00

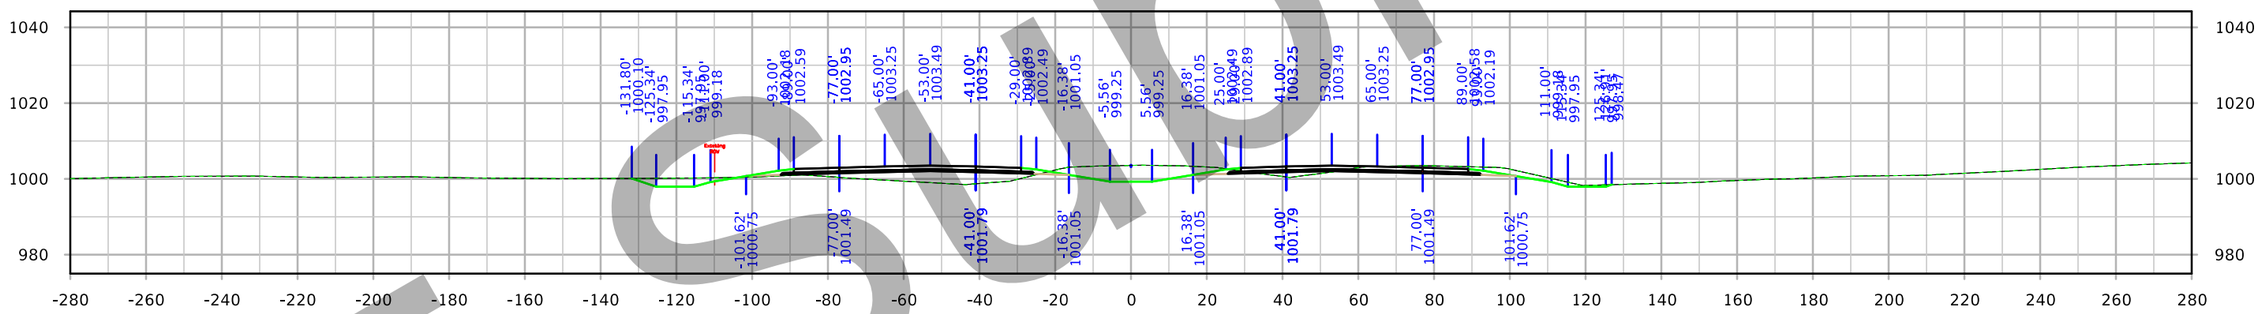

STA. 1878+00.00

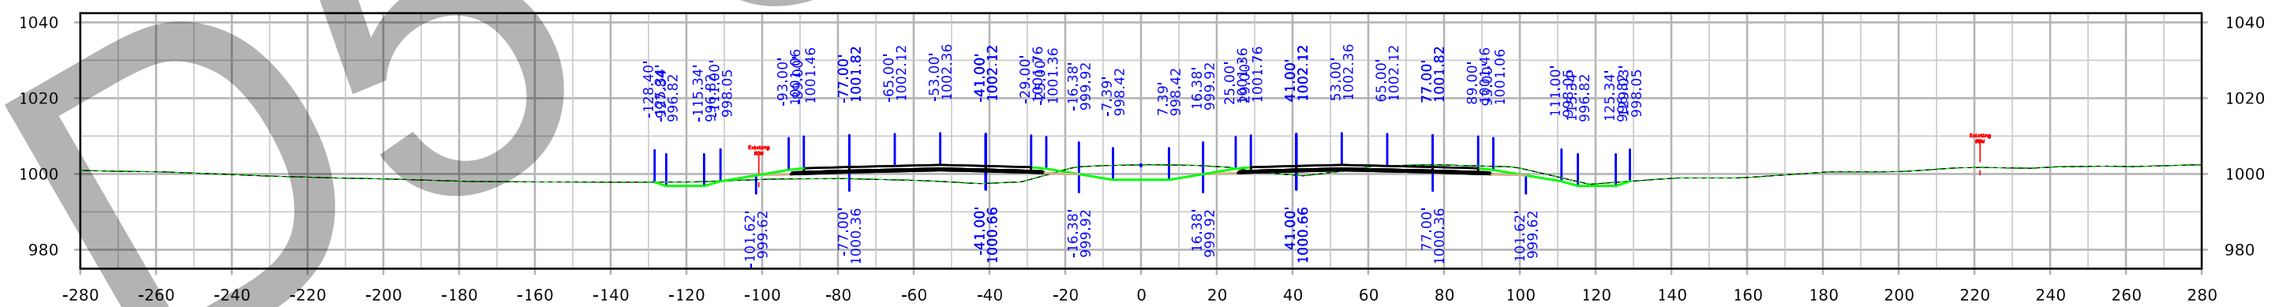

STA. 1877+00.00

Initial
D5 Submittal

FILE NO. 32044	ENGLISH	DESIGN TEAM Iowa DOT	POLK/STORY COUNTY	PROJECT NUMBER IM-035-4(309)95--13-77	SHEET NUMBER W.53

7:10:24 PM 3/3/2021 cschins pw:\\ntPwInt1.dot.int.lan:PWMain\Documents\Projects\7703504015\Design_(309)_PreliminaryEngineering\CADD_Files\Cross_Sections\XS_ML035_77035309Z08.dgn

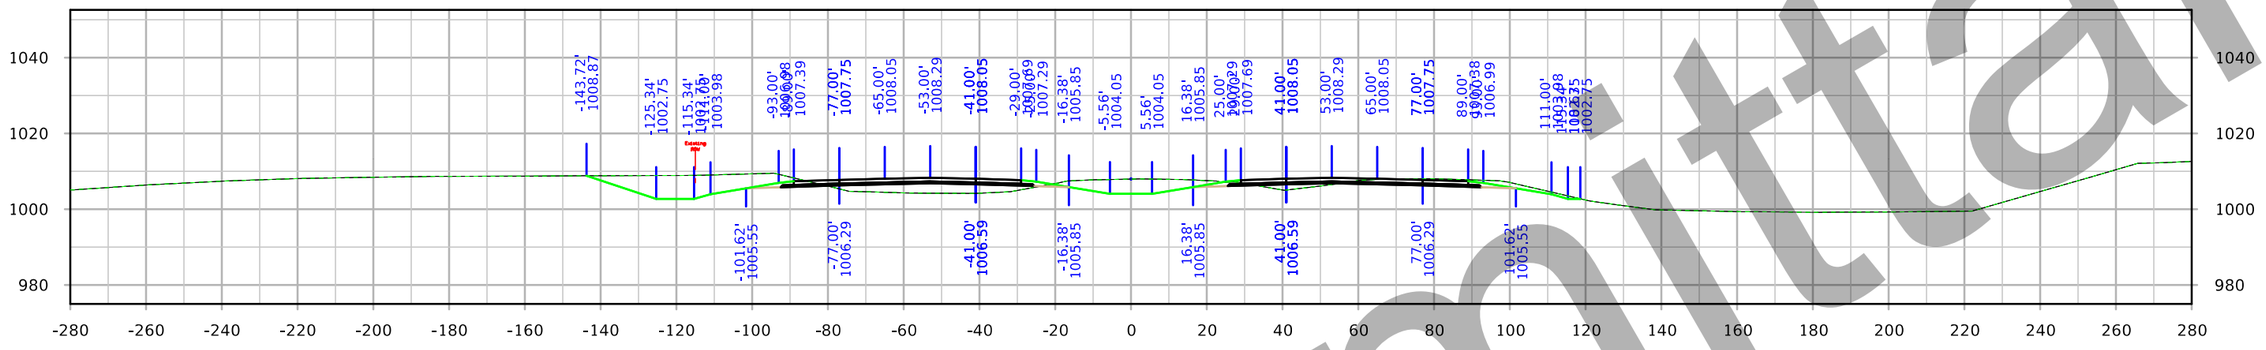

STA. 1882+00.00

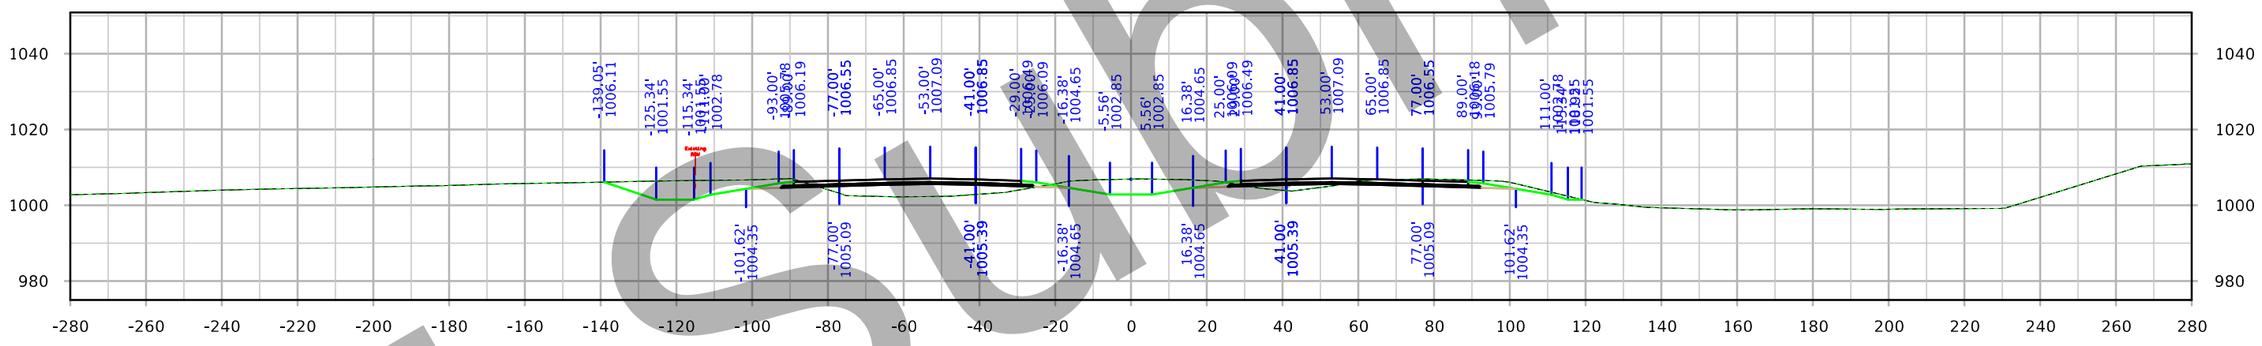

STA. 1881+00.00

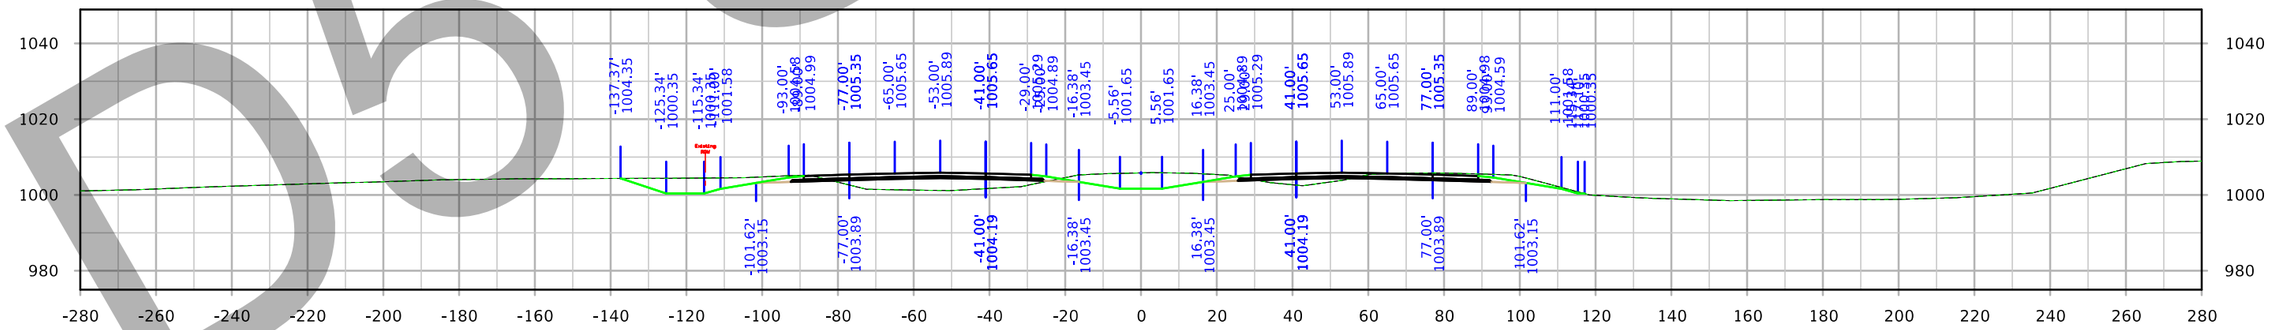

STA. 1880+00.00

D5 Submittal

FILE NO. 32044	ENGLISH	DESIGN TEAM Iowa DOT	POLK/STORY COUNTY	PROJECT NUMBER IM-035-4(309)95--13-77	SHEET NUMBER W.54

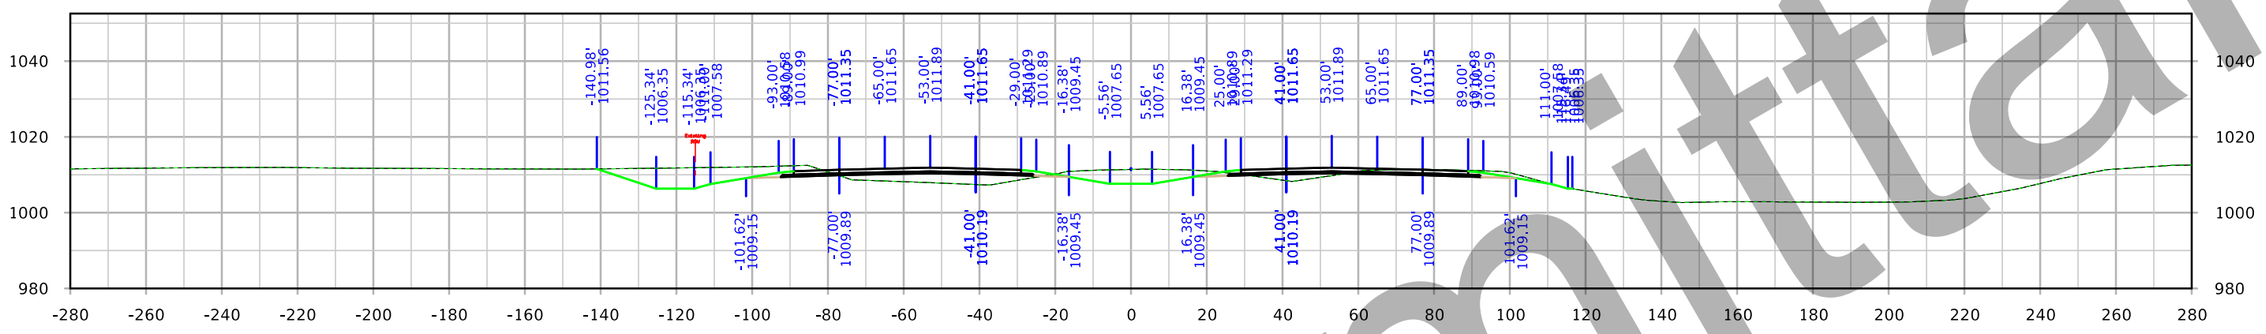

STA. 1885+00.00

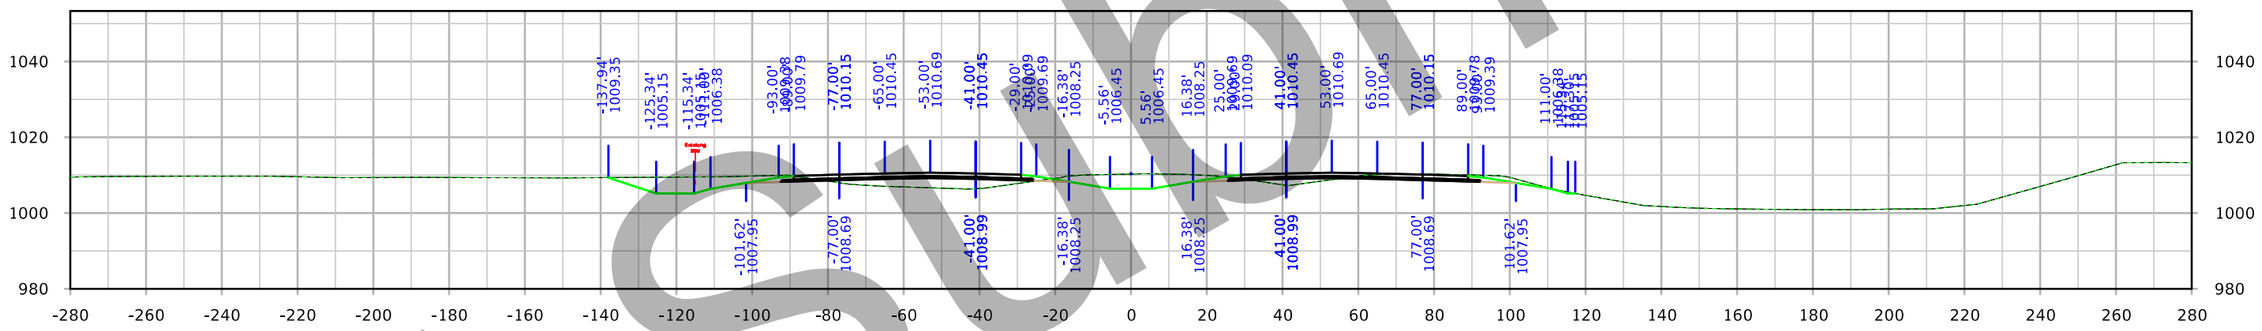

STA. 1884+00.00

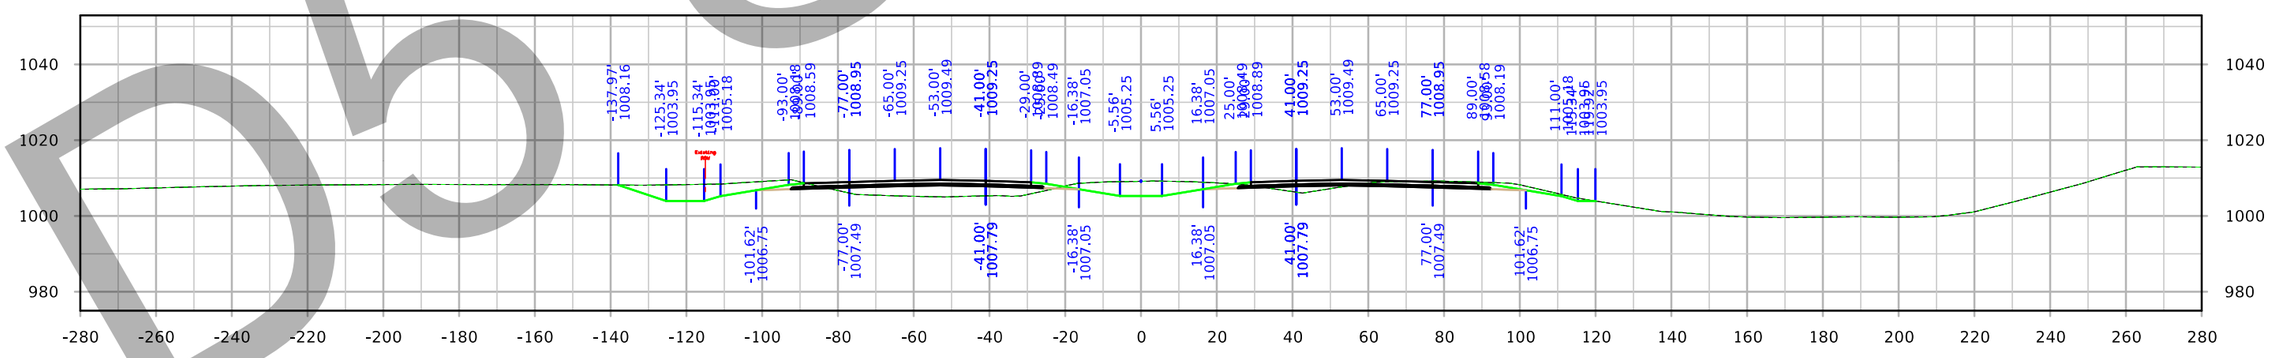

STA. 1883+00.00

D5 Submittal

FILE NO. 32044	ENGLISH	DESIGN TEAM Iowa DOT	POLK/STORY COUNTY	PROJECT NUMBER IM-035-4(309)95--13-77	SHEET NUMBER W.55

7:12:16 PM 3/3/2021 cschins pw:\\ntPwInt1.dot.int.lan:PWMain\Documents\Projects\7703504015\Design_(309)_PreliminaryEngineering\CADD_Files\Cross_Sections\XS_ML035_77035309Z08.dgn

Interstate 35

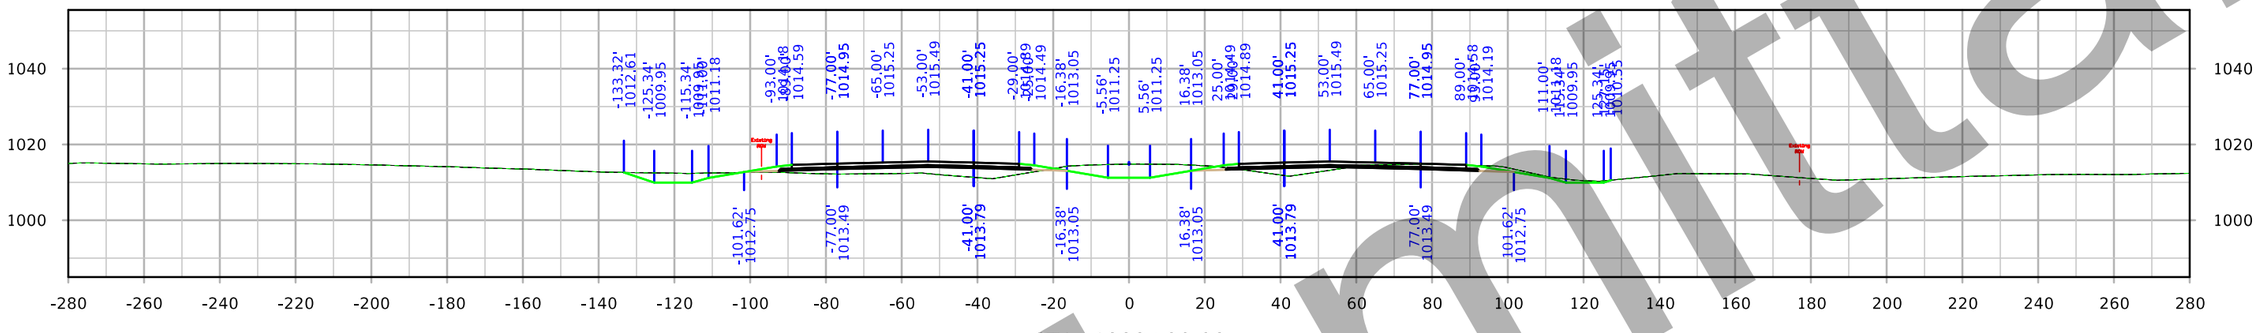

STA. 1888+00.00

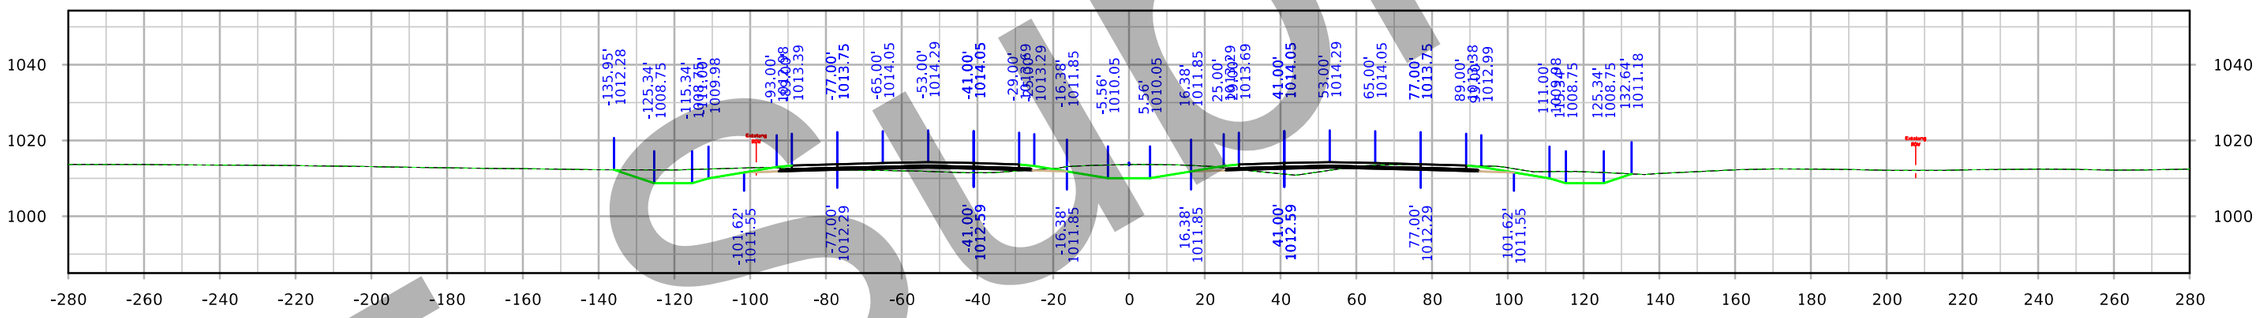

STA. 1887+00.00

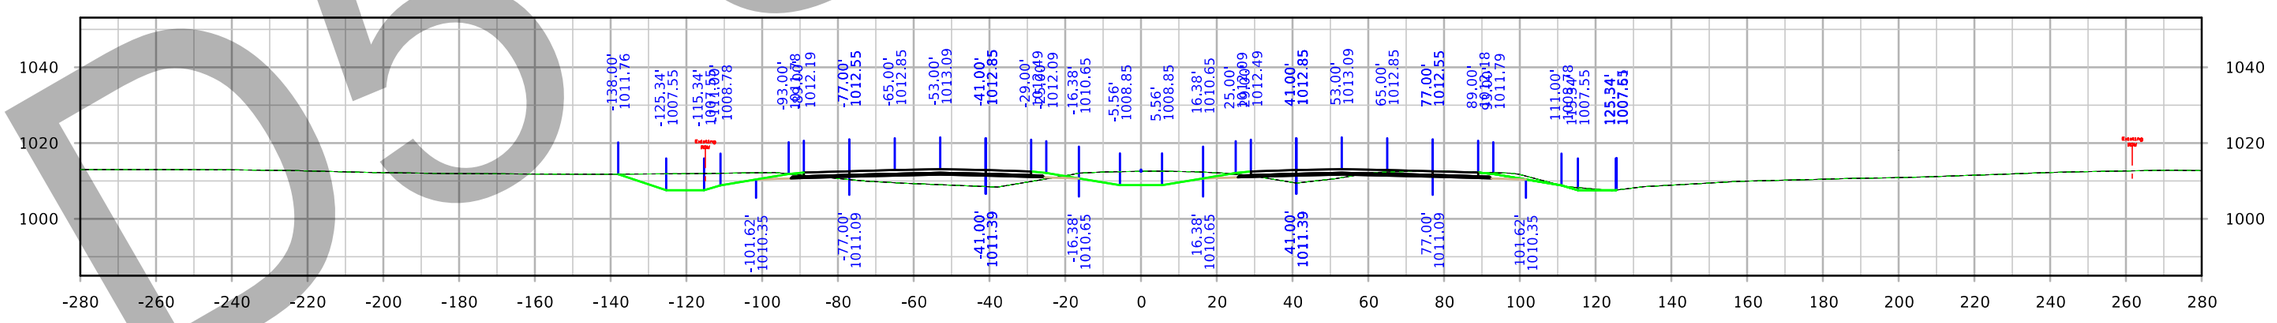

STA. 1886+00.00

D5 Submittal

FILE NO. 32044	ENGLISH	DESIGN TEAM Iowa DOT	POLK/STORY COUNTY	PROJECT NUMBER IM-035-4(309)95--13-77	SHEET NUMBER W.56

7:13:13 PM 3/3/2021 cschins pw:\\ntPwInt1.dot.int.lan:PWMain\Documents\Projects\7703504015\Design_(309)_PreliminaryEngineering\CADD_Files\Cross_Sections\XS_ML035_77035309Z08.dgn

Interstate 35

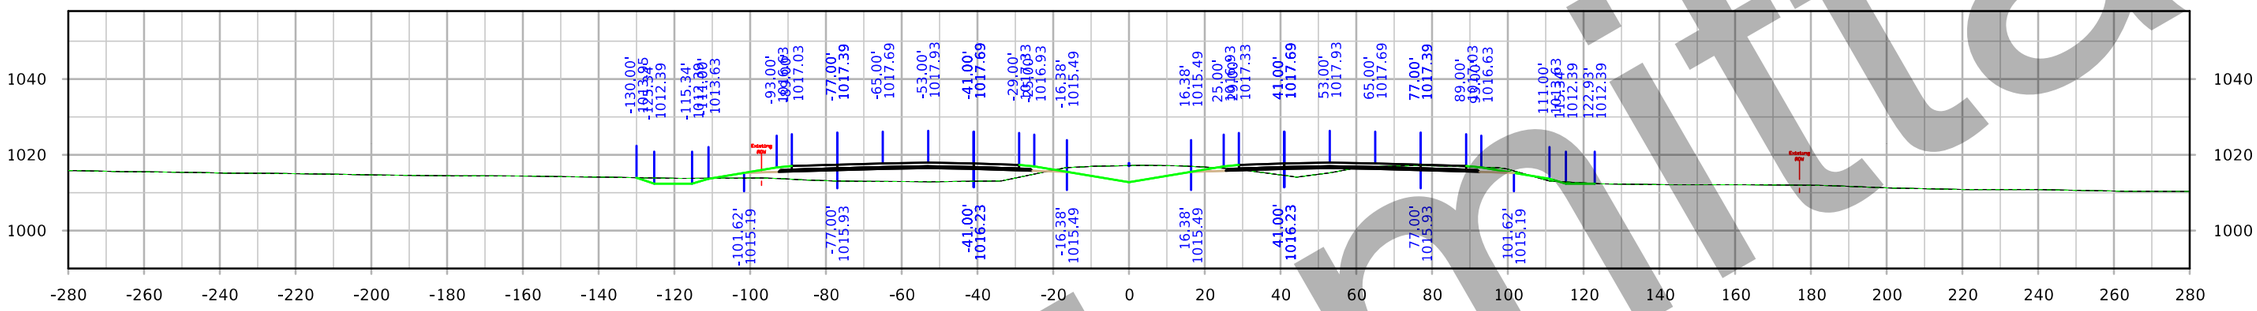

STA. 1891+00.00

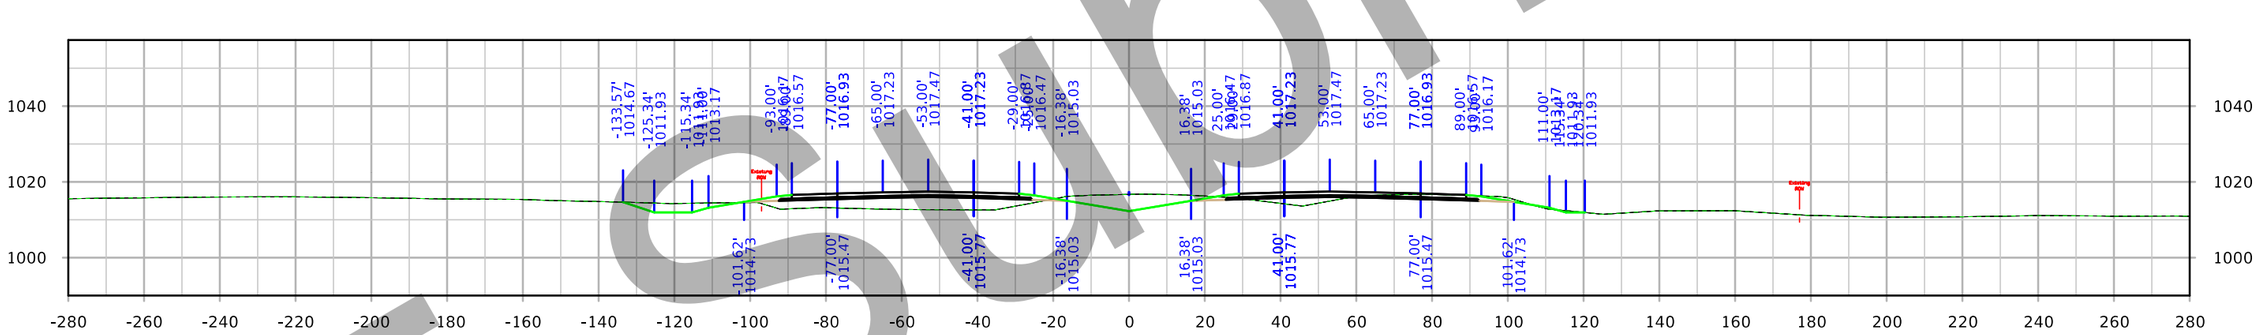

STA. 1890+00.00

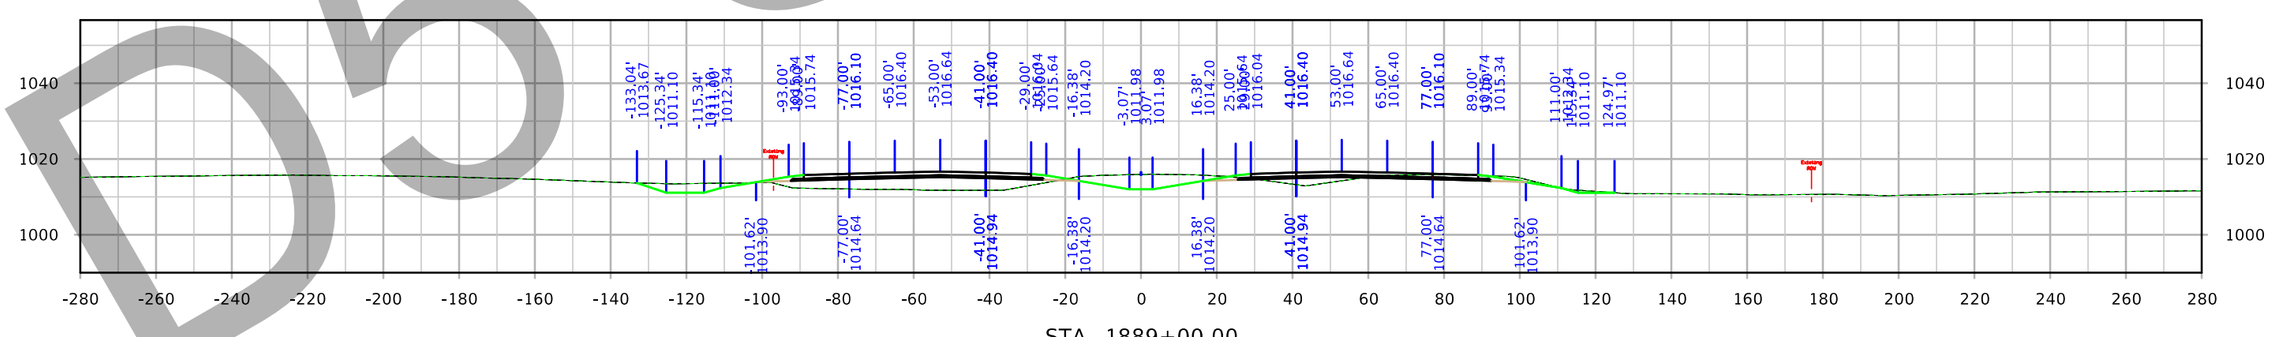

STA. 1889+00.00

D5 submittal

FILE NO. 32044	ENGLISH	DESIGN TEAM Iowa DOT	POLK/STORY COUNTY	PROJECT NUMBER IM-035-4(309)95--13-77	SHEET NUMBER W.57

7:14:09 PM 3/3/2021 cschins pw:\\ntPwInt1.dot.int.lan:PWMain\Documents\Projects\7703504015\Design_(309)_PreliminaryEngineering\CADD_Files\Cross_Sections\XS_ML035_77035309Z08.dgn

Interstate 35

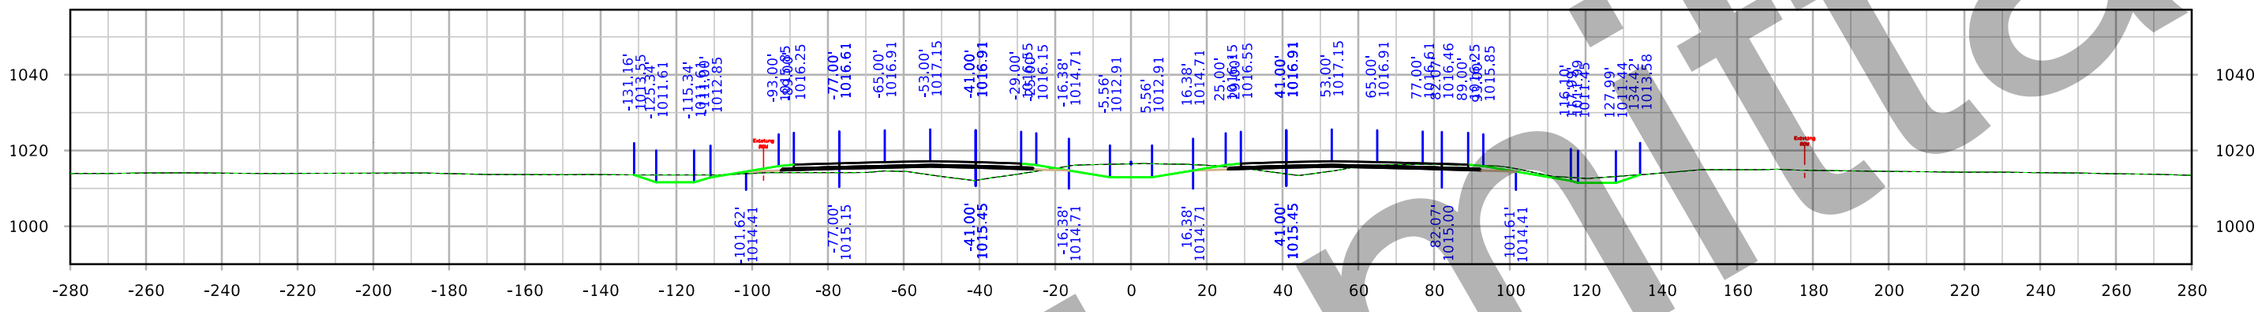

STA. 1894+00.00

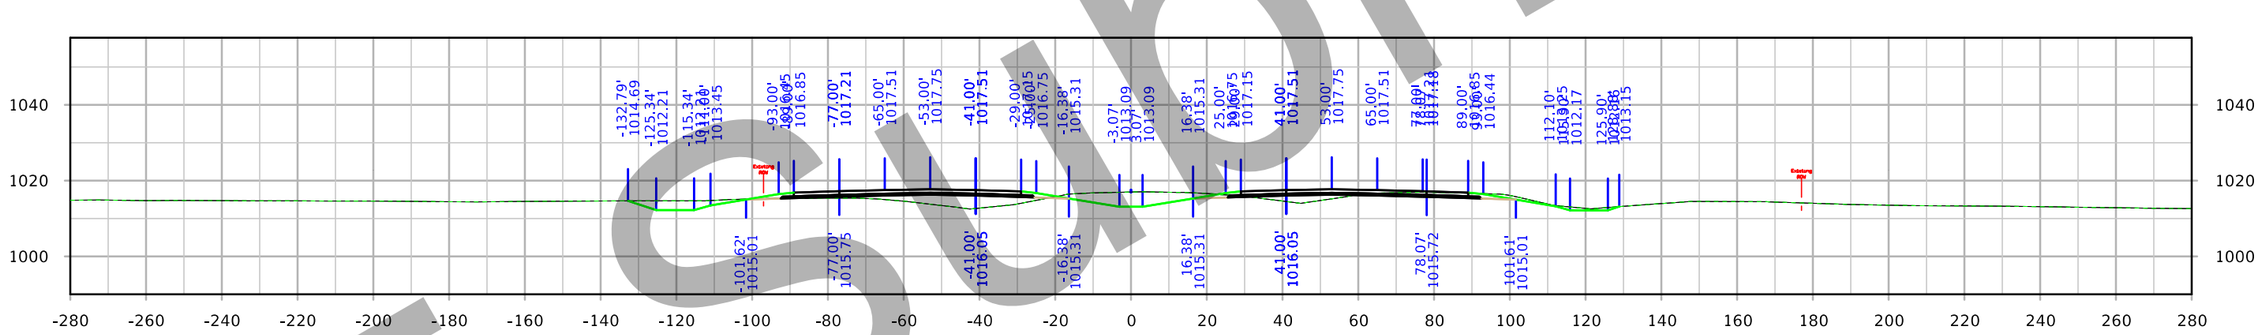

STA. 1893+00.00

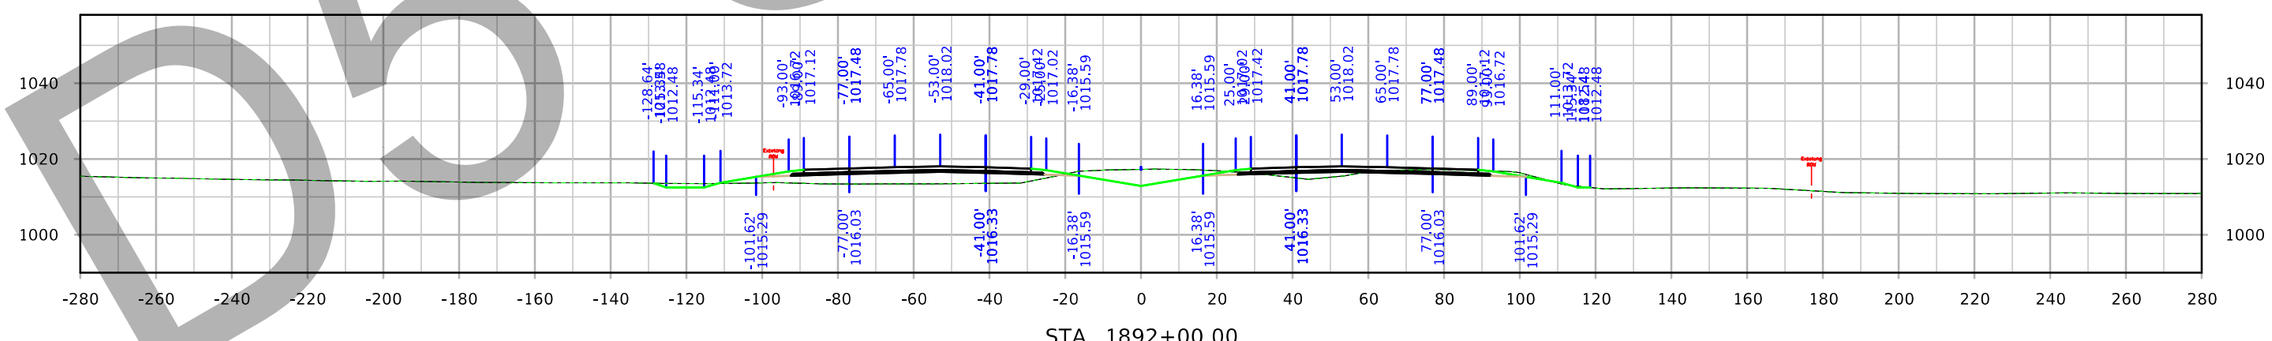

STA. 1892+00.00

D5 Submittal

FILE NO. 32044	ENGLISH	DESIGN TEAM Iowa DOT	POLK/STORY COUNTY	PROJECT NUMBER IM-035-4(309)95--13-77	SHEET NUMBER W.58

7:15:05 PM 3/3/2021 cschins pw:\\ntPwInt1.dot.int.lan:PWMain\Documents\Projects\7703504015\Design_(309)_PreliminaryEngineering\CADD_Files\Cross_Sections\XS_ML035_77035309Z08.dgn

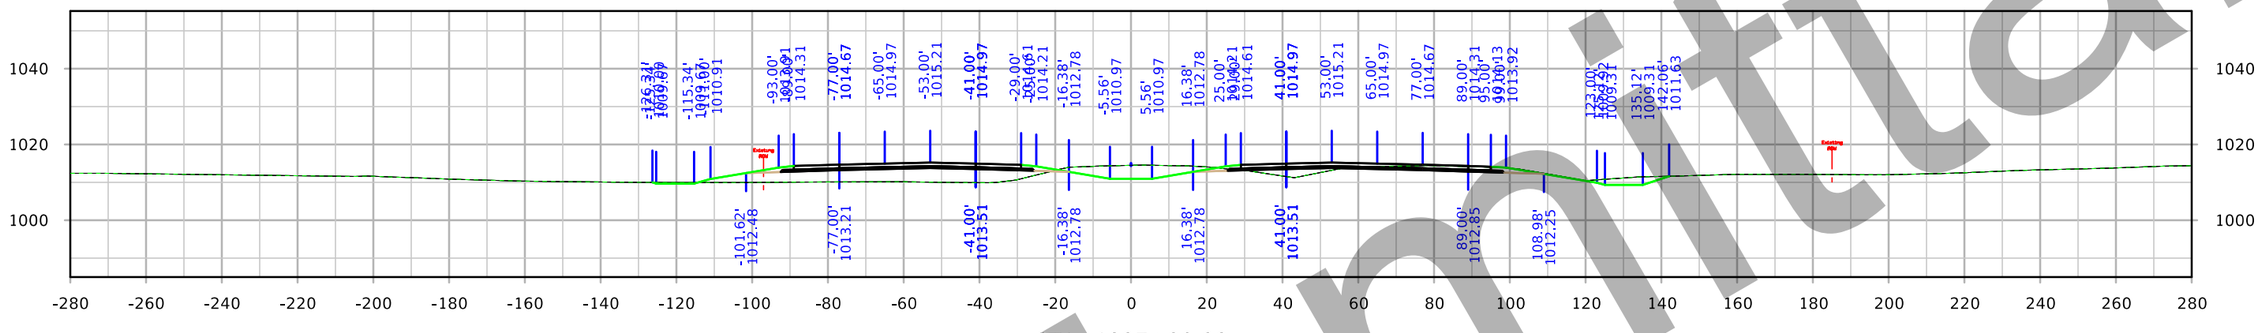

STA. 1897+00.00

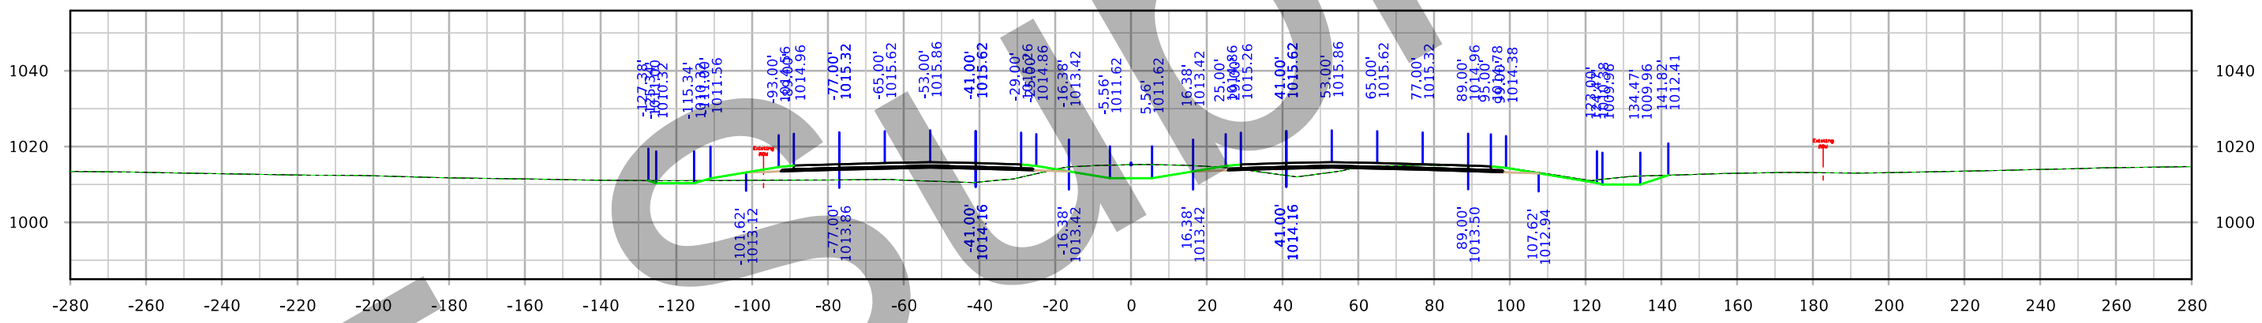

STA. 1896+00.00

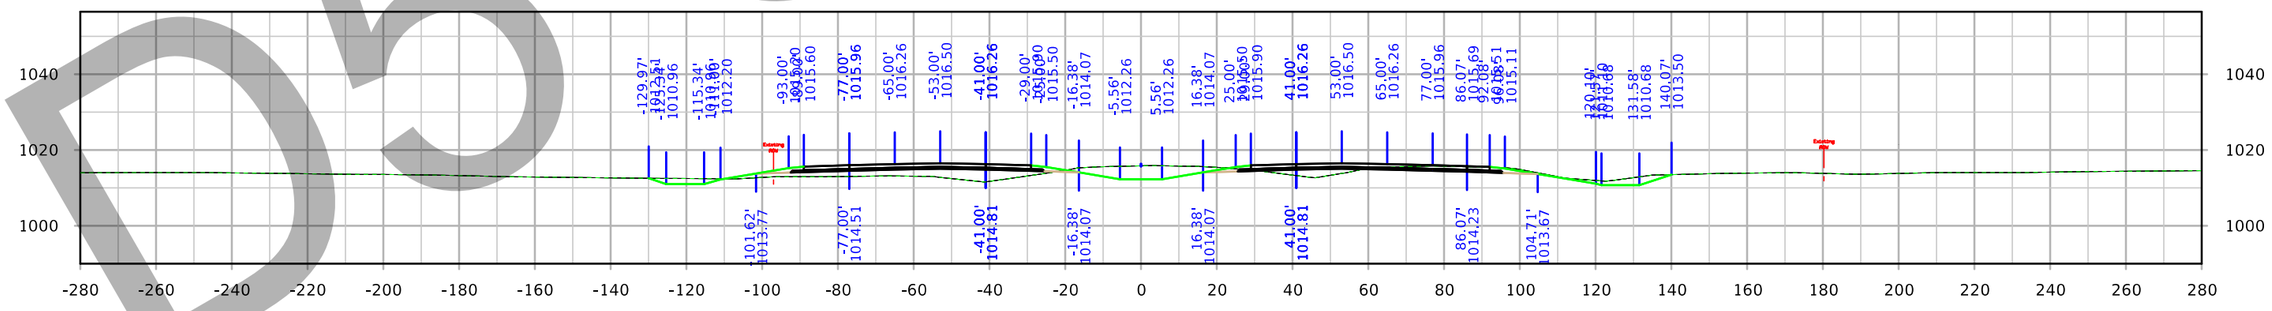

STA. 1895+00.00

D5 Submittal

FILE NO. 32044	ENGLISH	DESIGN TEAM Iowa DOT	POLK/STORY COUNTY	PROJECT NUMBER IM-035-4(309)95--13-77	SHEET NUMBER W.59

Interstate 35

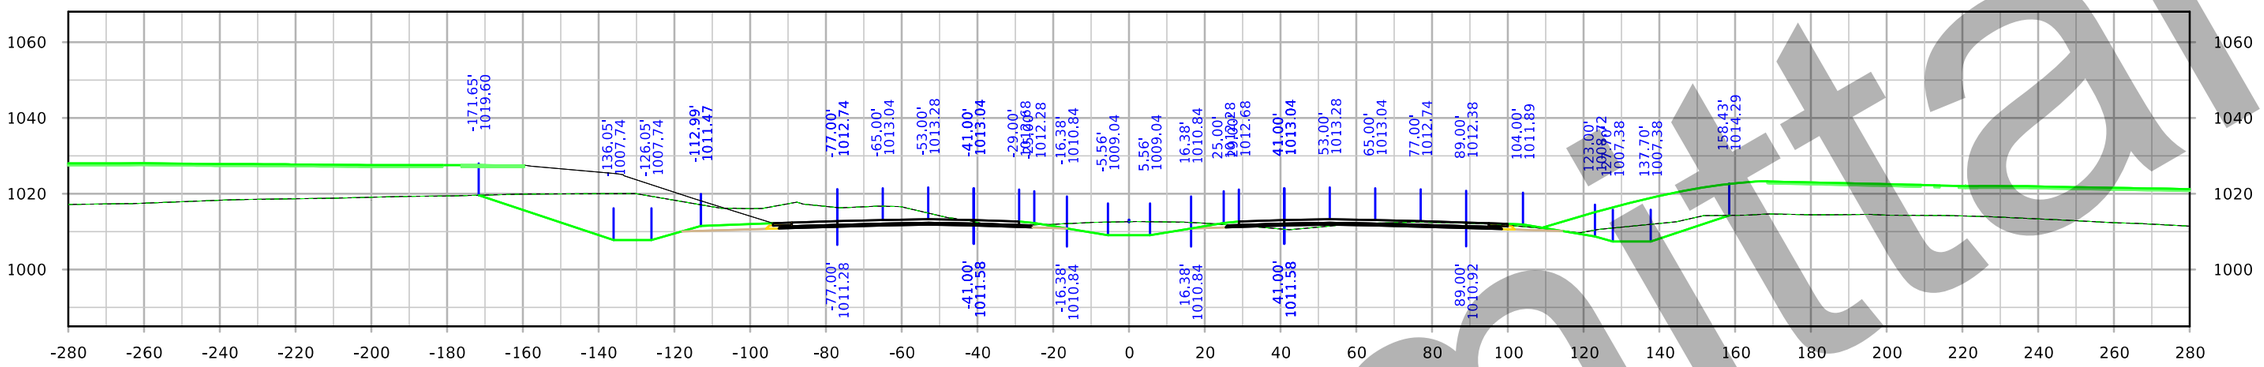

STA. 1900+00.00

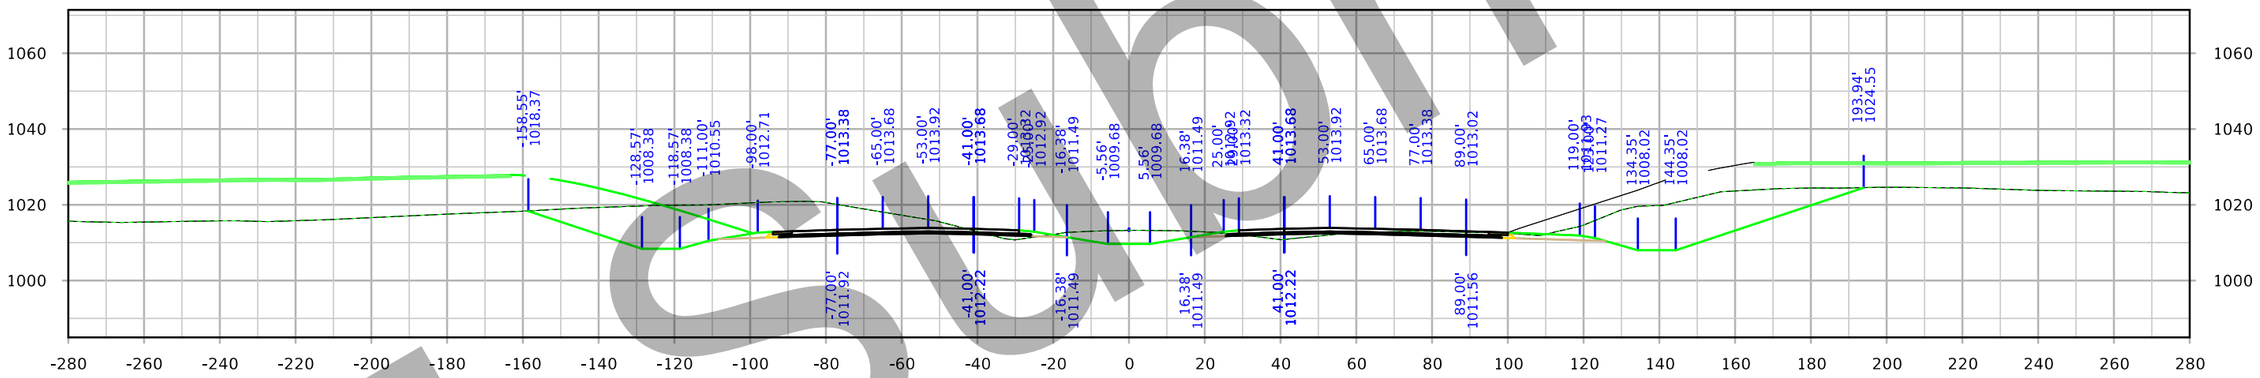

STA. 1899+00.00

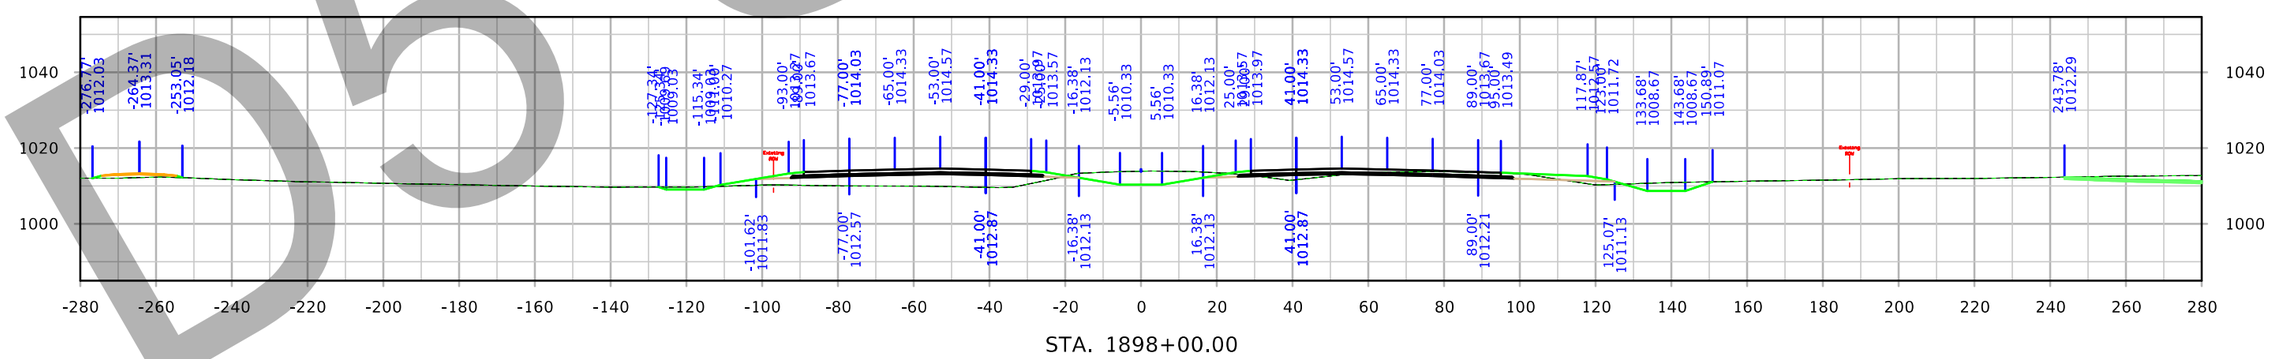

STA. 1898+00.00

D5 Submittal

FILE NO. 32044	ENGLISH	DESIGN TEAM Iowa DOT	POLK/STORY COUNTY	PROJECT NUMBER IM-035-4(309)95--13-77	SHEET NUMBER W.60

7:17:06 PM 3/3/2021 cschins pw:\\ntPwInt1.dot.int.lan:PWMain\Documents\Projects\7703504015\Design_(309)_PreliminaryEngineering\CADD_Files\Cross_Sections\XS_ML035_77035309Z08.dgn

Interstate 35

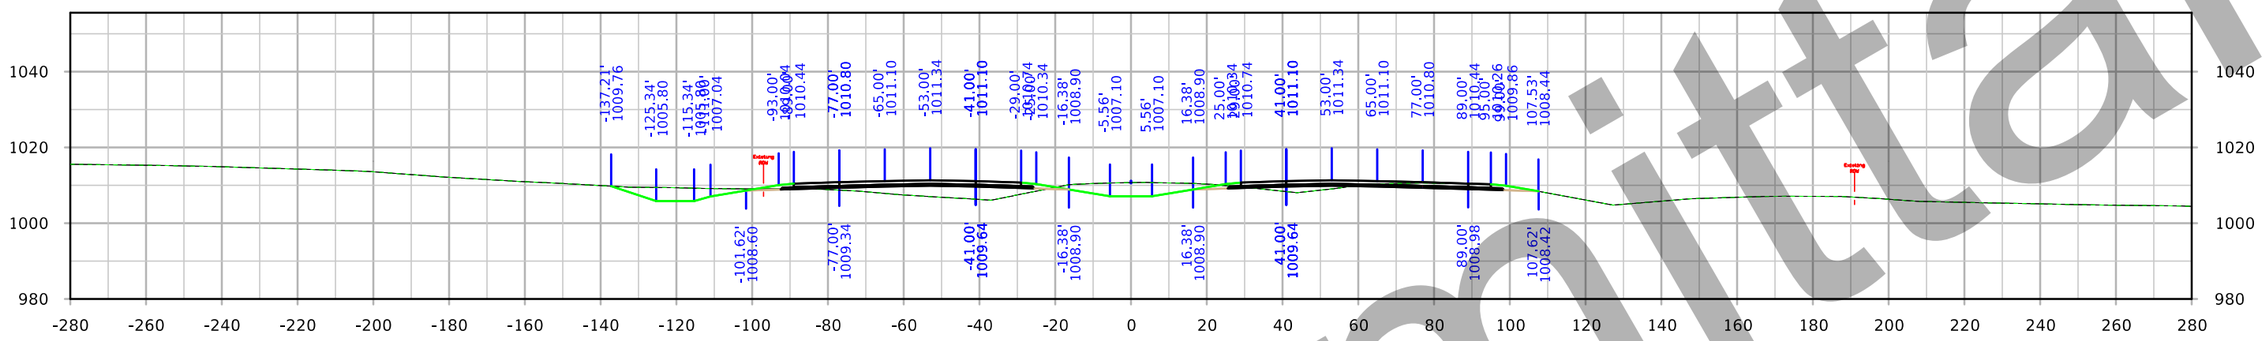

STA. 1903+00.00

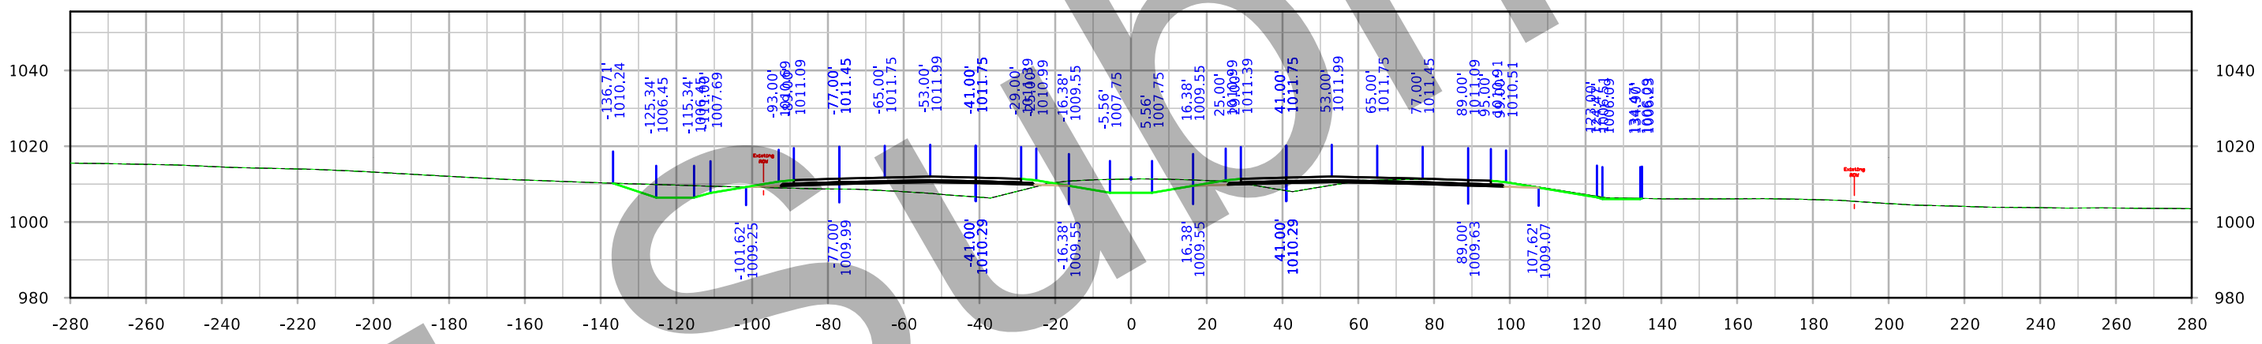

STA. 1902+00.00

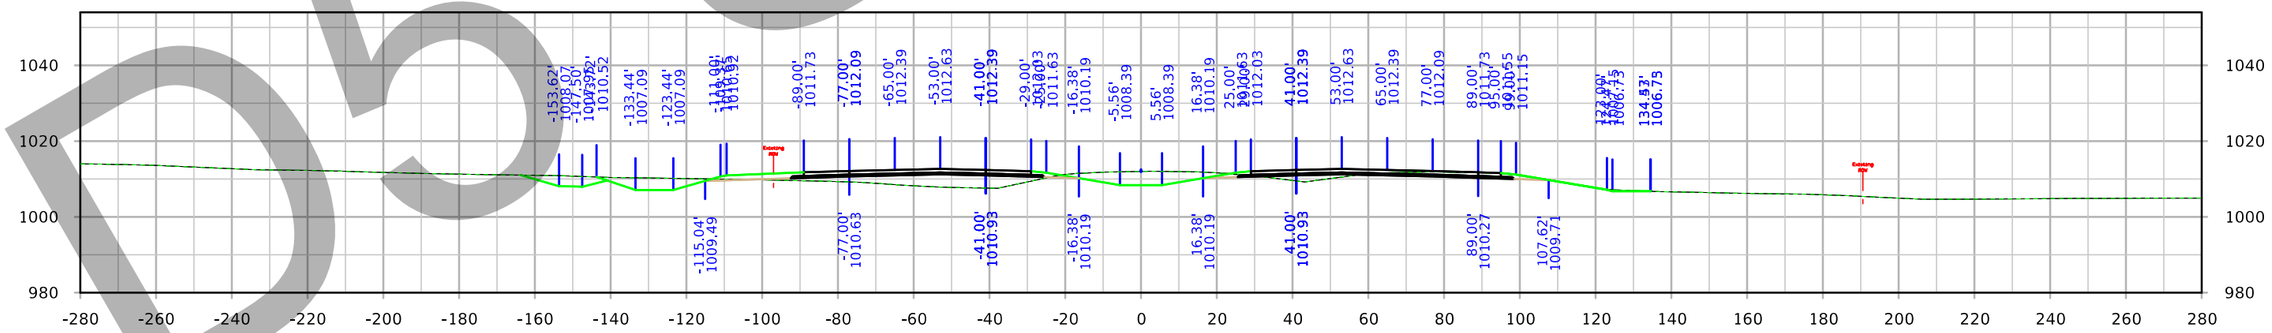

STA. 1901+00.00

D5 Submittal

FILE NO. 32044	ENGLISH	DESIGN TEAM Iowa DOT	POLK/STORY COUNTY	PROJECT NUMBER IM-035-4(309)95--13-77	SHEET NUMBER W.61

7:18:11 PM 3/3/2021 cschins pw:\\ntPwInt1.dot.int.lan:PWMain\Documents\Projects\7703504015\Design_(309)_PreliminaryEngineering\CADD_Files\Cross_Sections\XS_ML035_77035309Z08.dgn

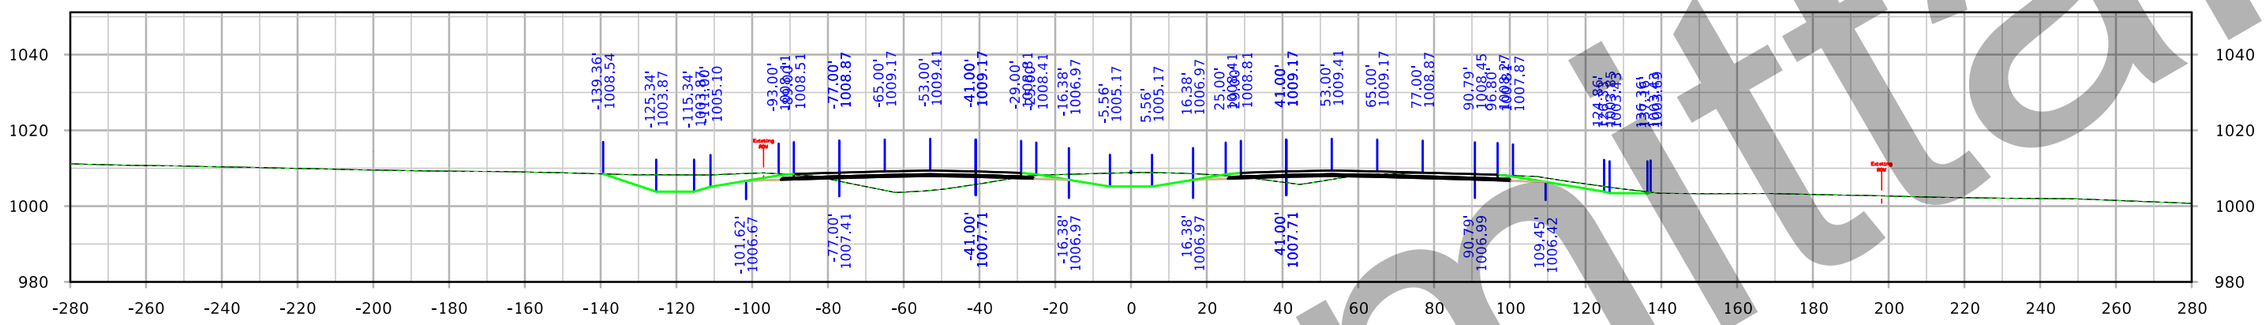

STA. 1906+00.00

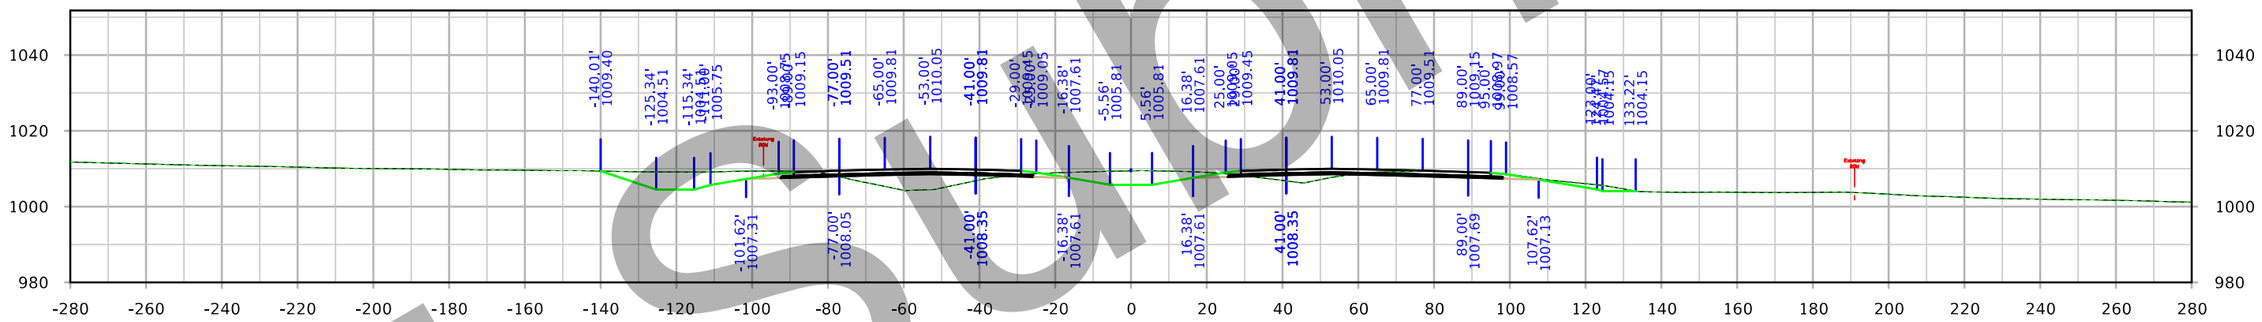

STA. 1905+00.00

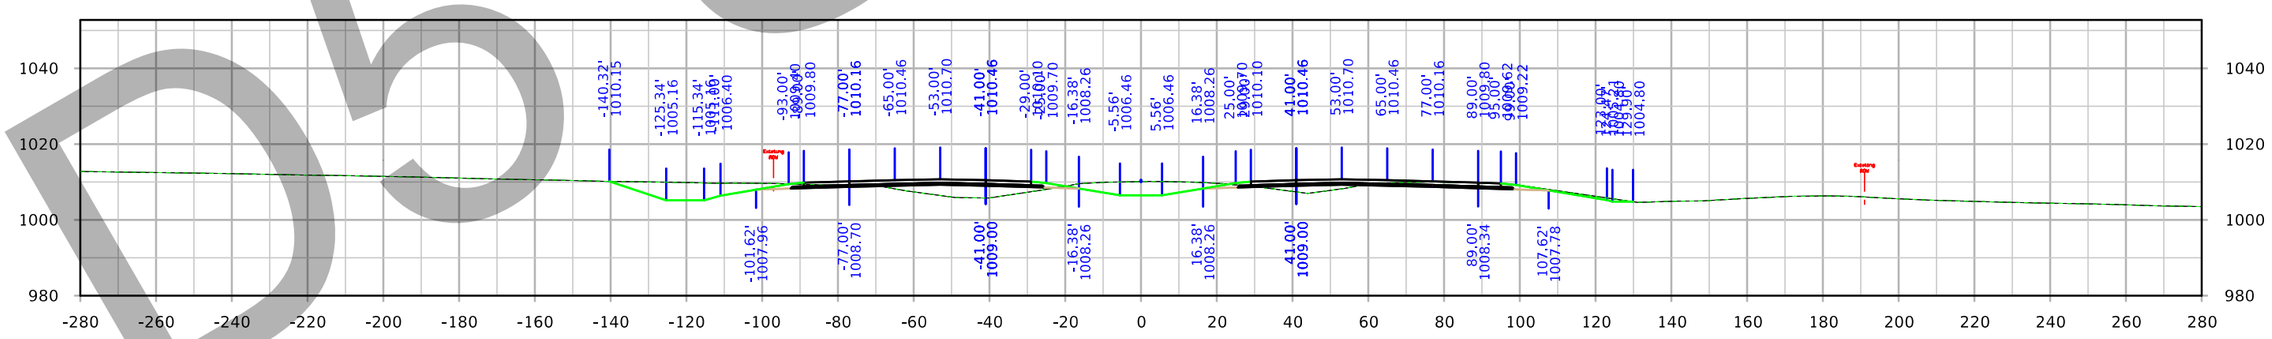

STA. 1904+00.00

D5 Submittal

FILE NO. 32044	ENGLISH	DESIGN TEAM Iowa DOT		POLK/STORY COUNTY	PROJECT NUMBER IM-035-4(309)95--13-77	SHEET NUMBER W.62

7:19:15 PM 3/3/2021 cschins pw:\\ntPwInt1.dot.int.lan:PWMain\Documents\Projects\7703504015\Design_(309)_PreliminaryEngineering\CADD_Files\Cross_Sections\XS_ML035_77035309Z08.dgn

Interstate 35

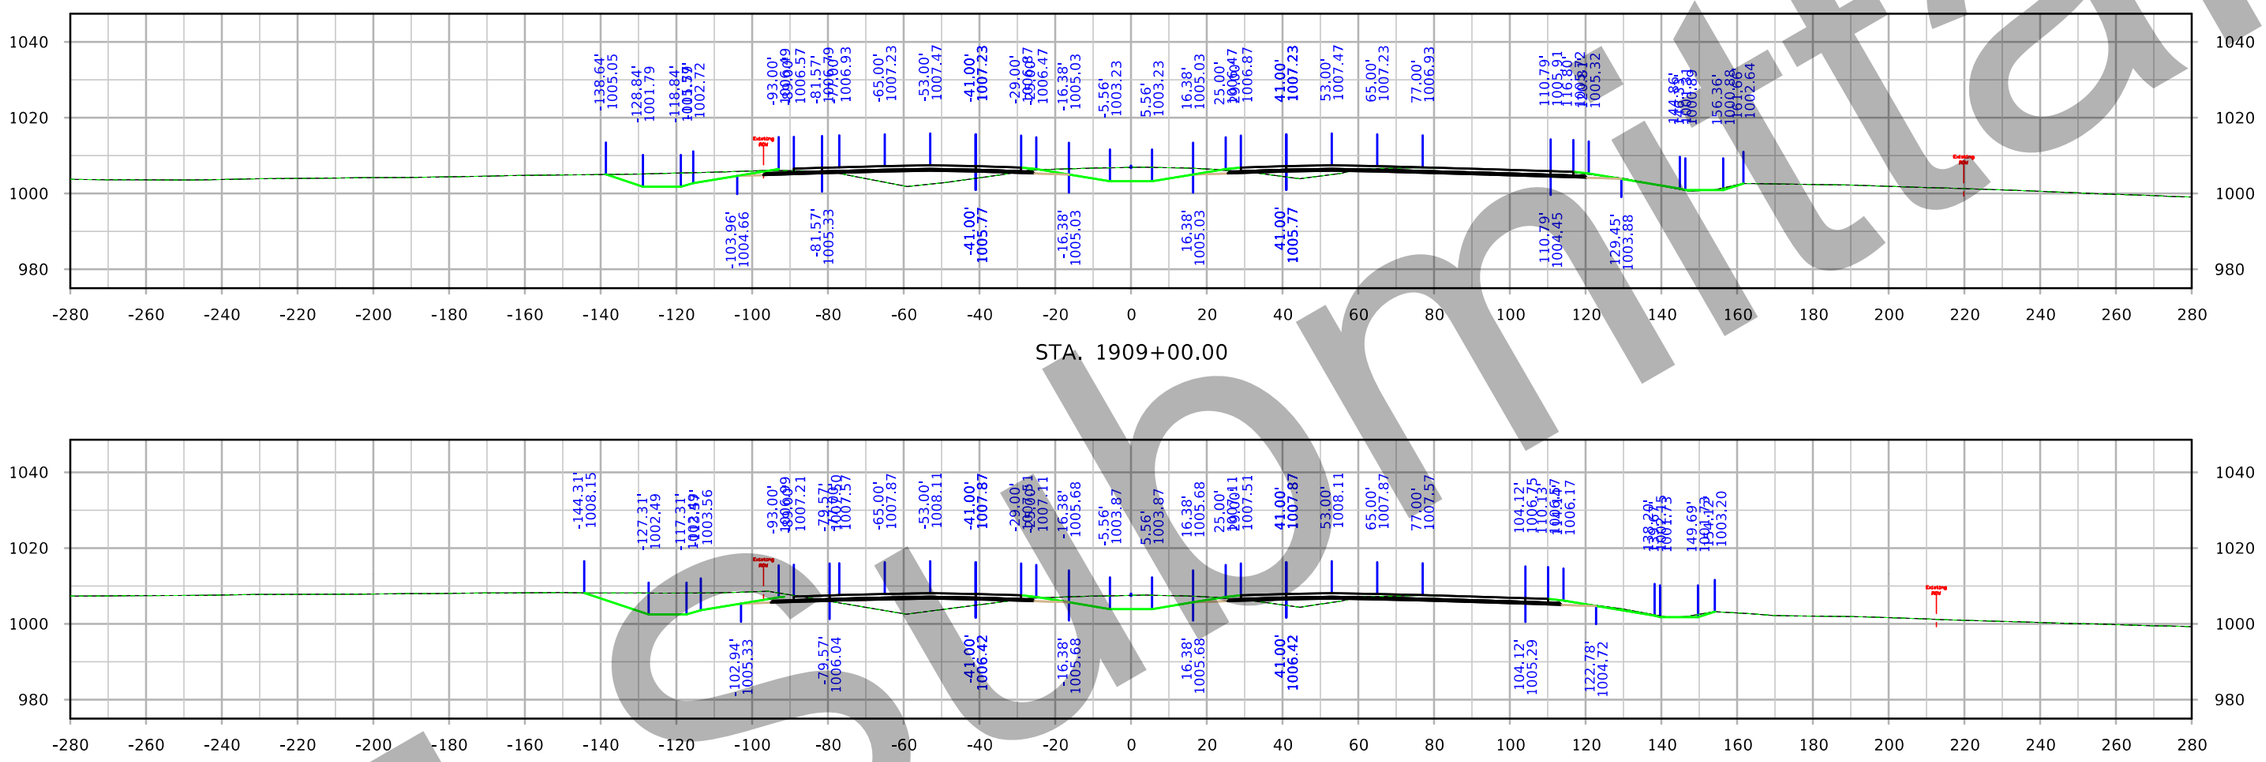

STA. 1909+00.00

STA. 1908+00.00

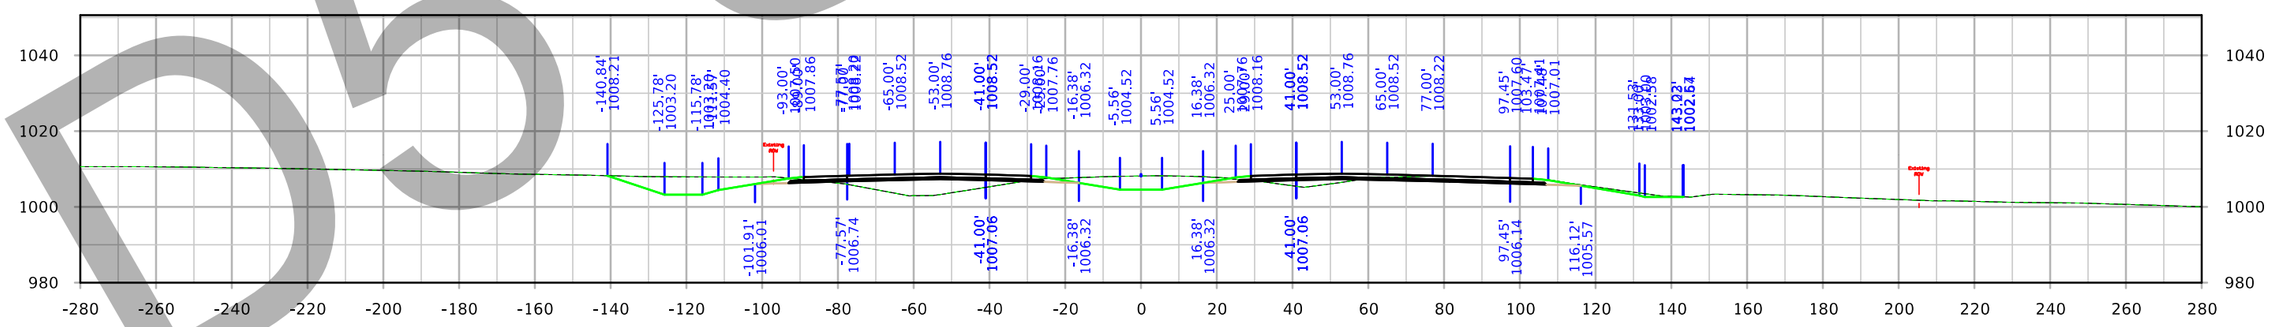

STA. 1907+00.00

D5 Submittal

FILE NO. 32044	ENGLISH	DESIGN TEAM Iowa DOT	POLK/STORY COUNTY	PROJECT NUMBER IM-035-4(309)95--13-77	SHEET NUMBER W.63

7:20:20 PM 3/3/2021 cschins pw:\\ntPwInt1.dot.int.lan:PWMain\Documents\Projects\7703504015\Design_(309)_PreliminaryEngineering\CADD_Files\Cross_Sections\XS_ML035_77035309Z08.dgn

Interstate 35

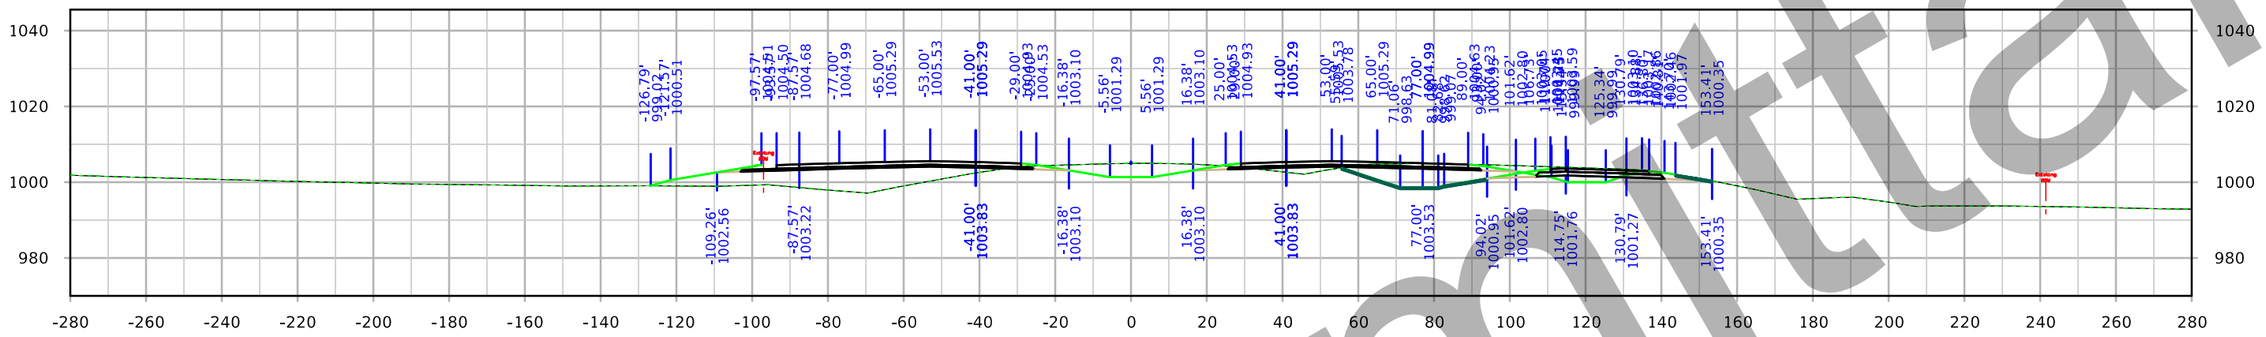

STA. 1912+00.00

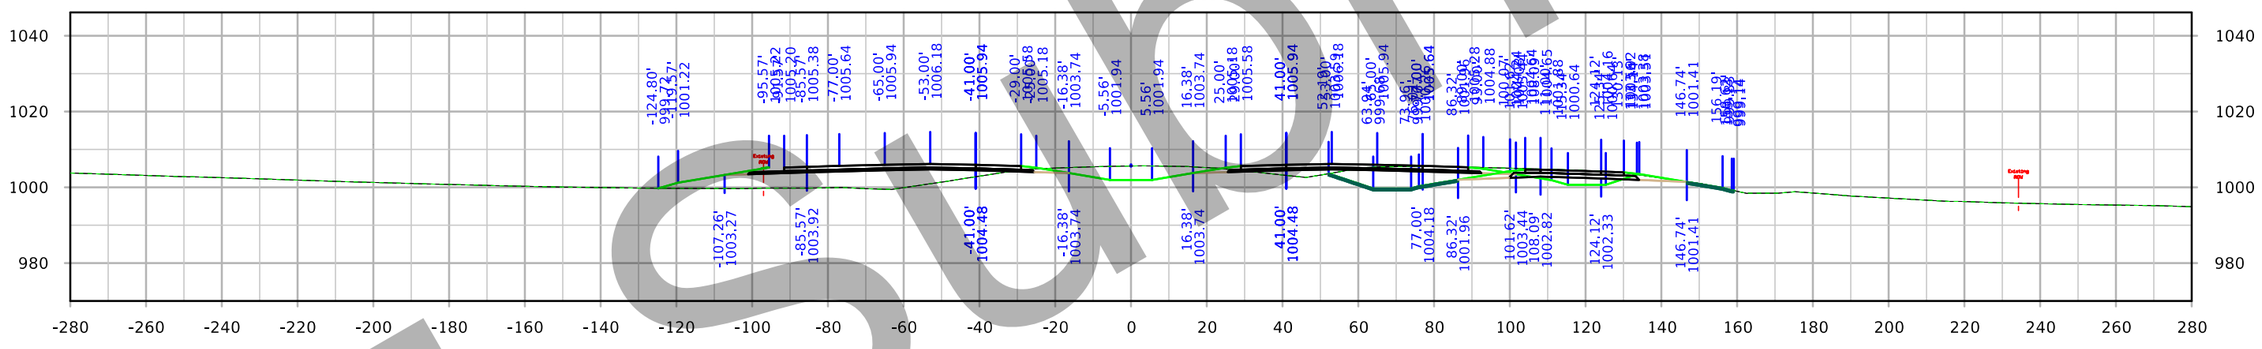

STA. 1911+00.00

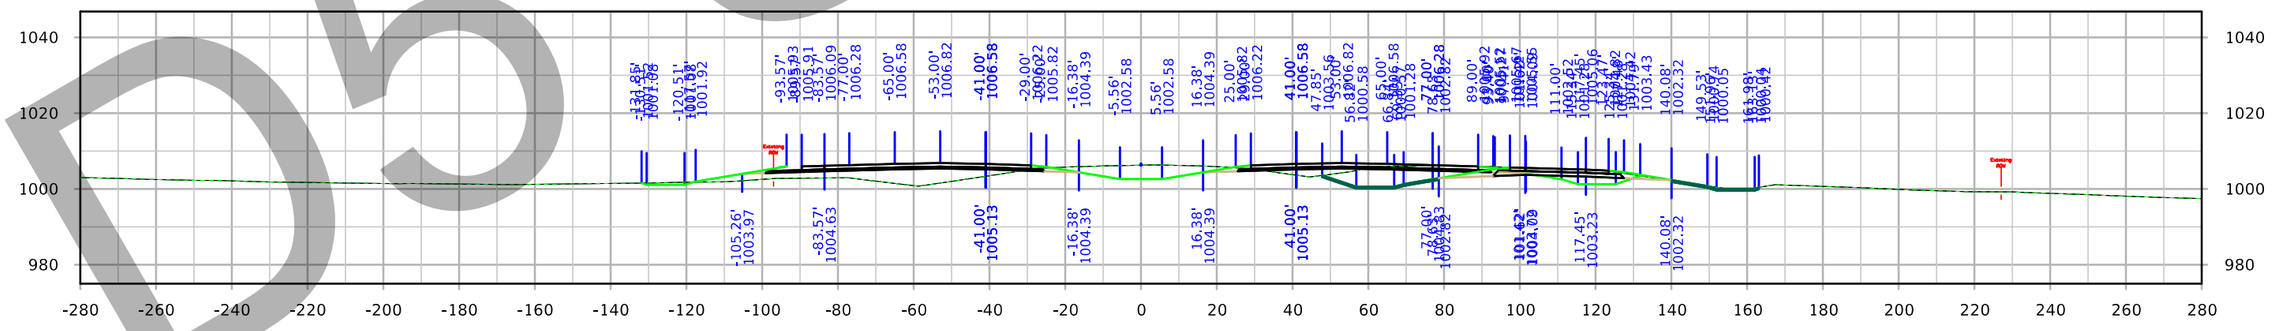

STA. 1910+00.00

D5 Submittal

FILE NO. 32044	ENGLISH	DESIGN TEAM Iowa DOT	POLK/STORY COUNTY	PROJECT NUMBER IM-035-4(309)95--13-77	SHEET NUMBER W.64

7:21:24 PM 3/3/2021 cschins pw:\\ntPwInt1.dot.int.lan:PWMain\Documents\Projects\7703504015\Design_(309)_PreliminaryEngineering\CADD_Files\Cross_Sections\XS_ML035_77035309Z08.dgn

Interstate 35

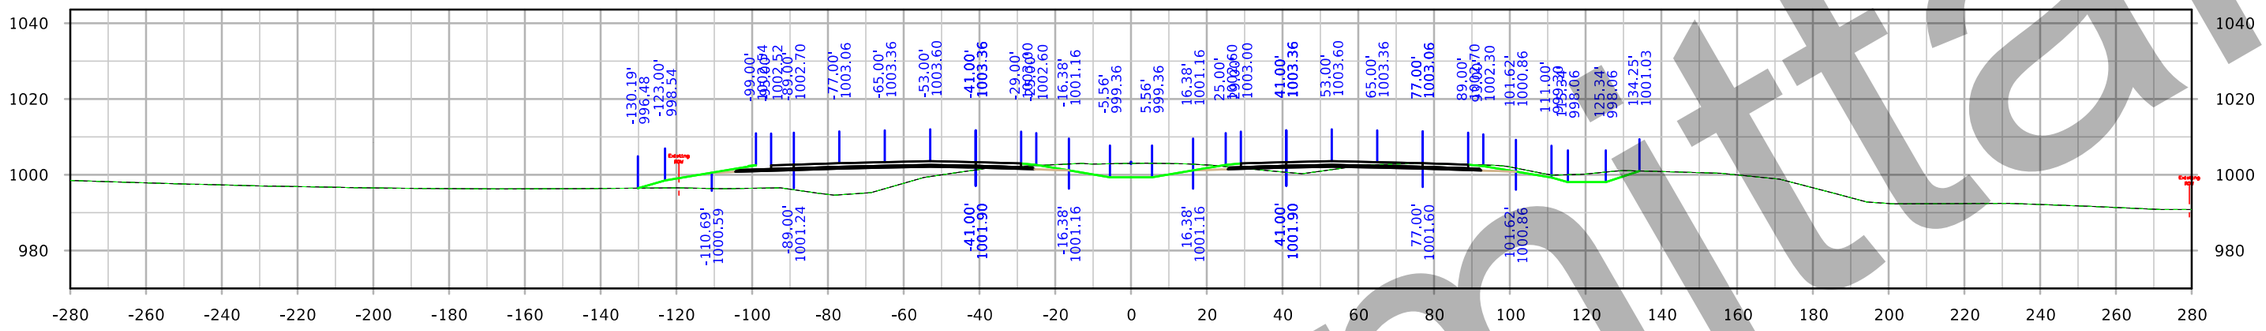

STA. 1915+00.00

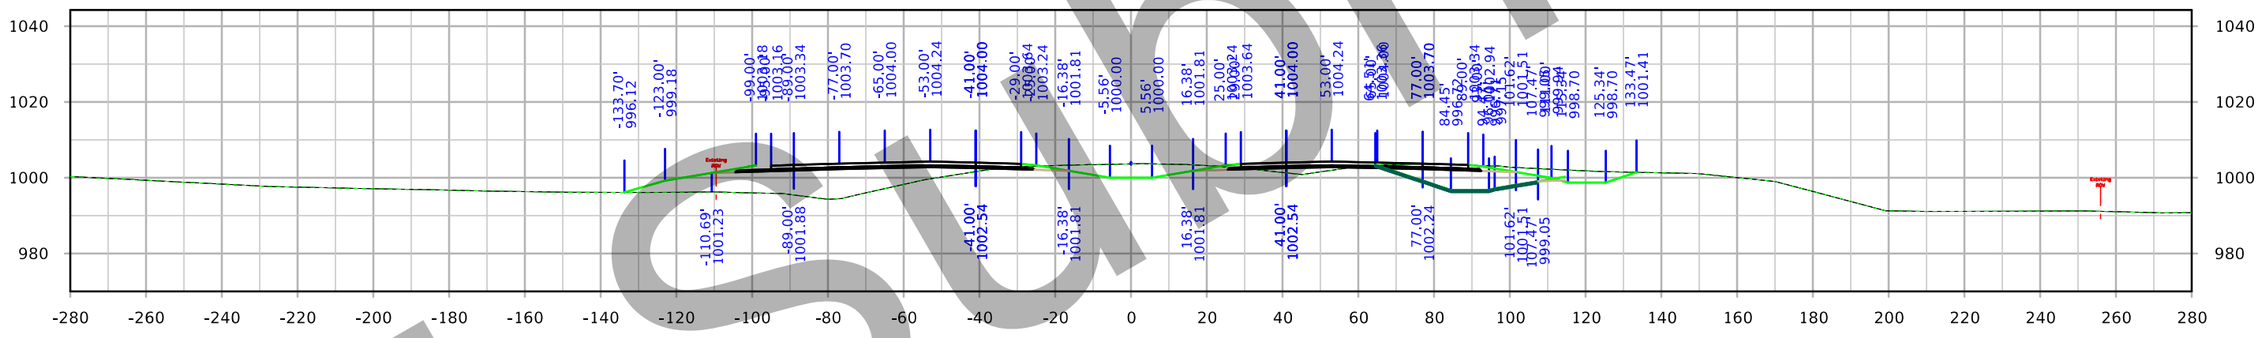

STA. 1914+00.00

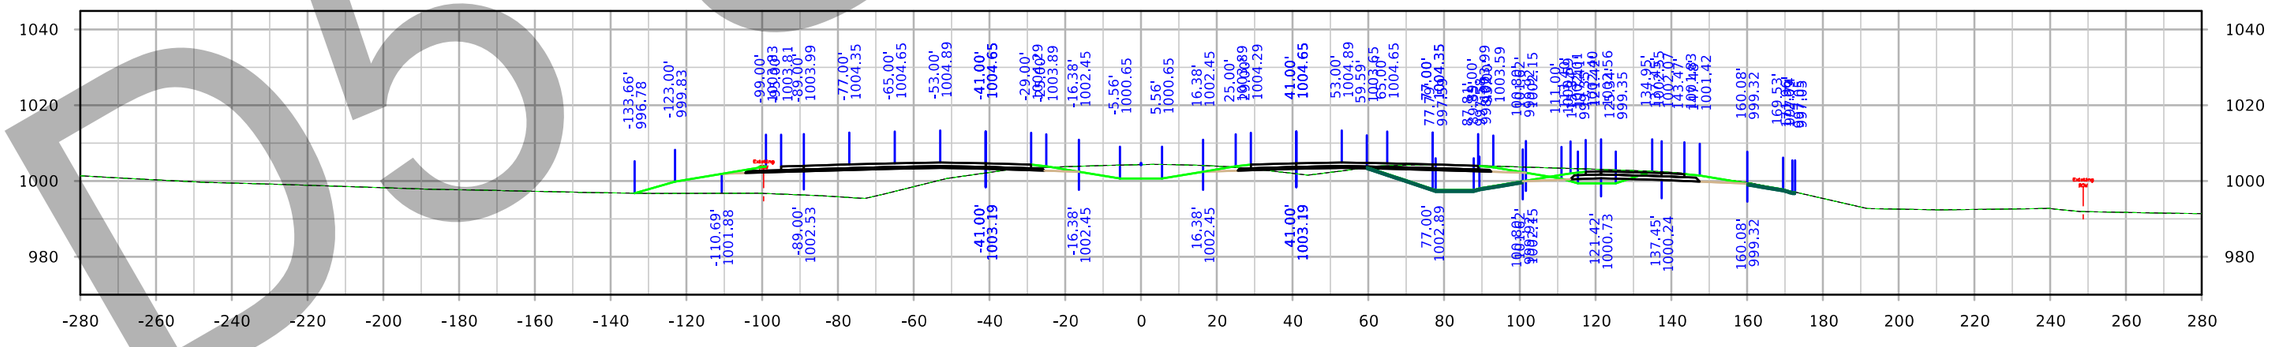

STA. 1913+00.00

D5 Submittal

FILE NO. 32044	ENGLISH	DESIGN TEAM Iowa DOT	POLK/STORY COUNTY	PROJECT NUMBER IM-035-4(309)95--13-77	SHEET NUMBER W.65

7:22:29 PM 3/3/2021 cschins pw:\\ntPwInt1.dot.int.lan:PWMain\Documents\Projects\7703504015\Design_(309)_PreliminaryEngineering\CADD_Files\Cross_Sections\XS_ML035_77035309Z08.dgn

Interstate 35

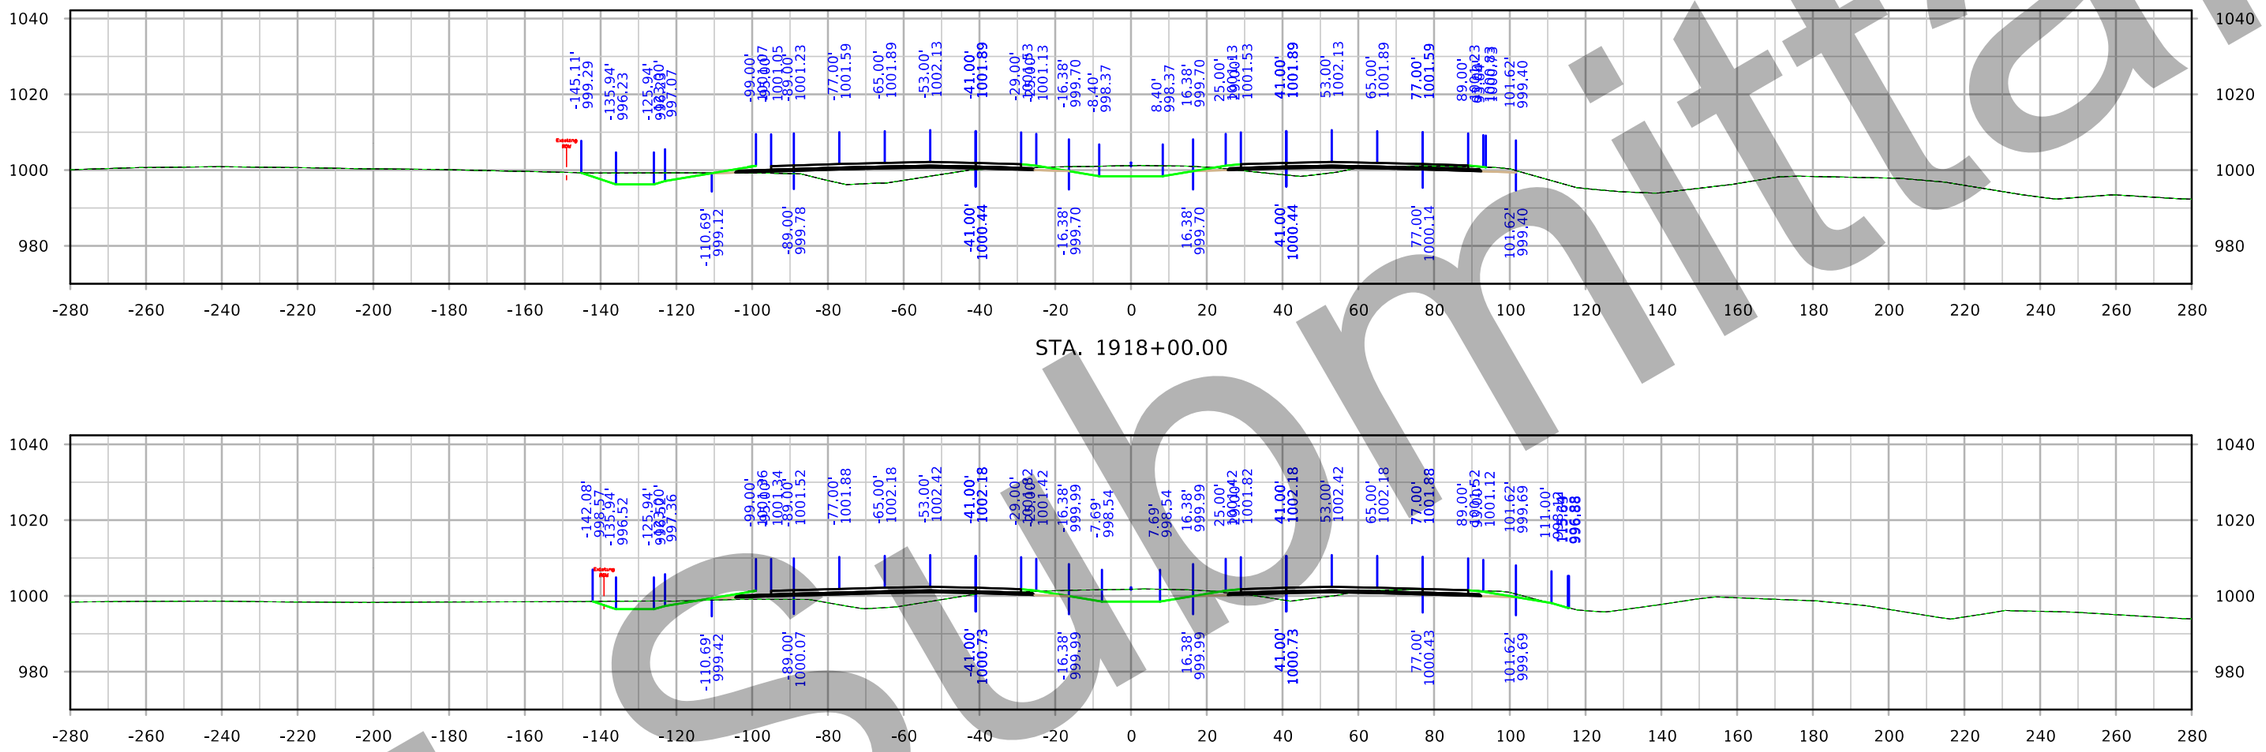

STA. 1918+00.00

STA. 1917+00.00

STA. 1916+00.00

D5 Submittal

FILE NO. 32044	ENGLISH	DESIGN TEAM Iowa DOT	POLK/STORY COUNTY	PROJECT NUMBER IM-035-4(309)95--13-77	SHEET NUMBER W.66

7:23:33 PM 3/3/2021 cschins pw:\\ntPwInt1.dot.int.lan:PWMain\Documents\Projects\7703504015\Design_(309)_PreliminaryEngineering\CADD_Files\Cross_Sections\XS_ML035_77035309Z08.dgn

Interstate 35

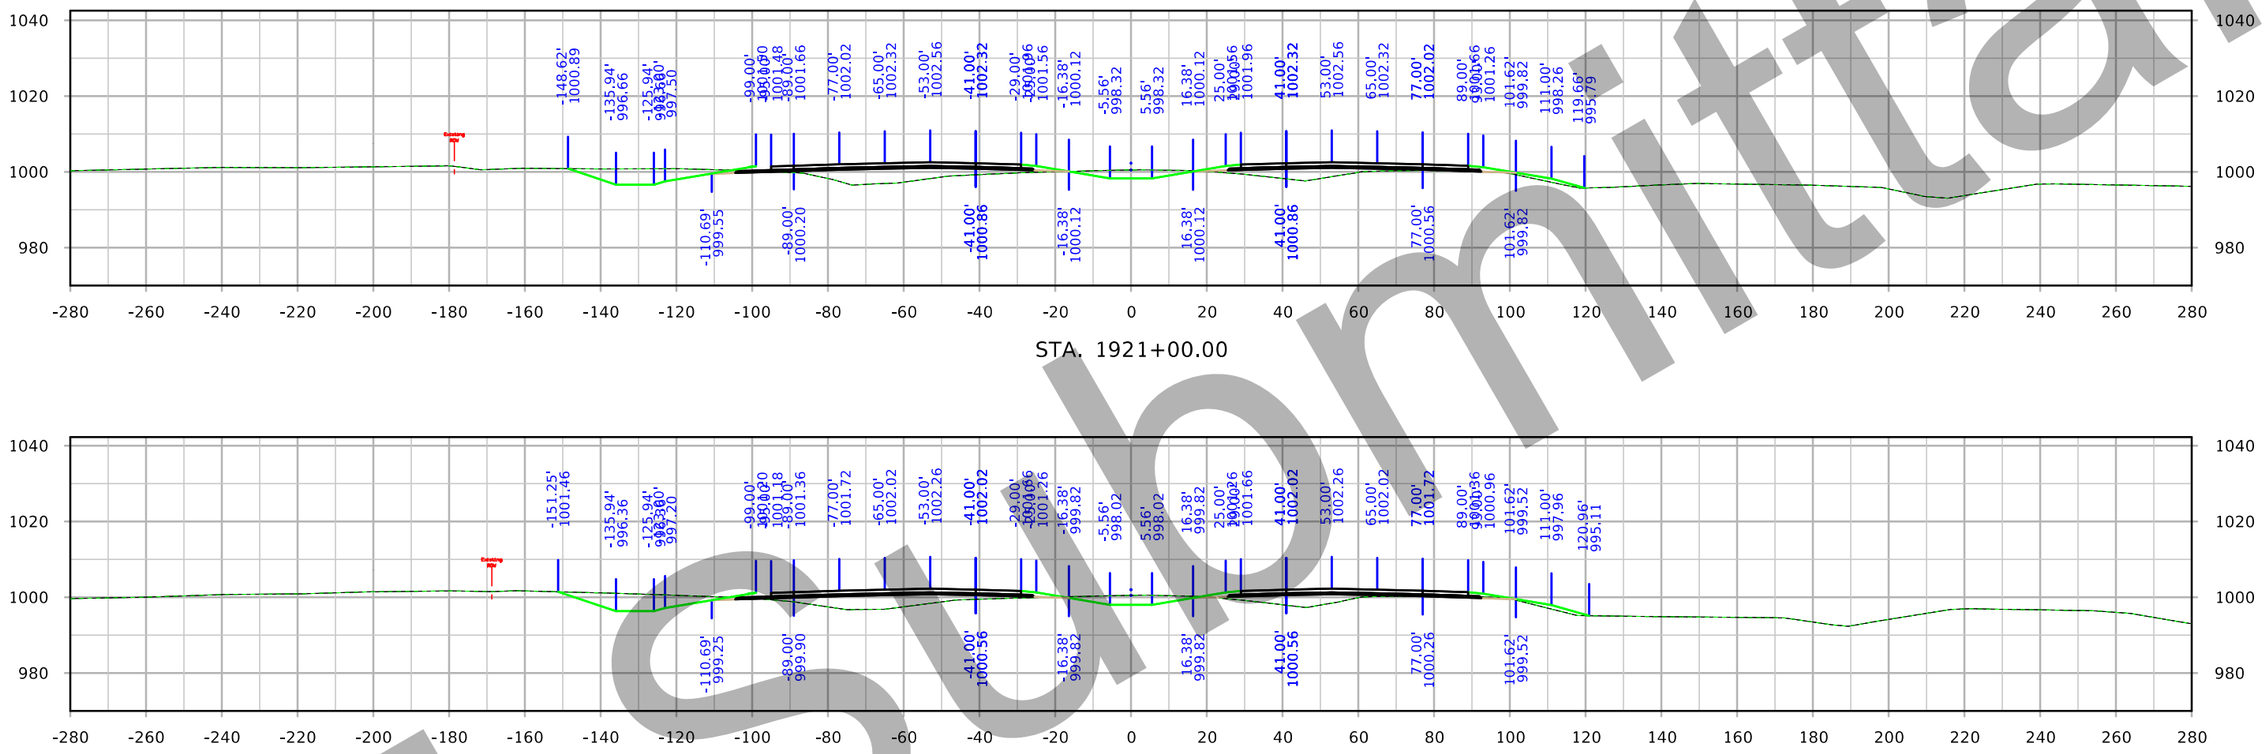

STA. 1921+00.00

STA. 1920+00.00

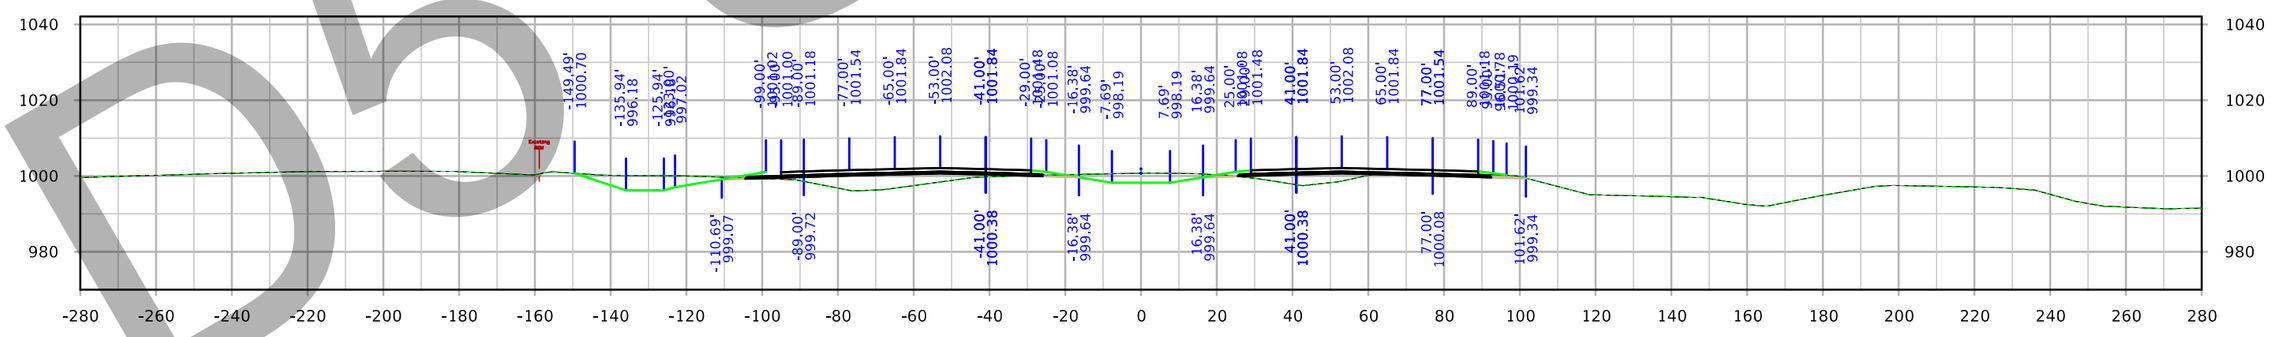

STA. 1919+00.00

FILE NO. 32044	ENGLISH	DESIGN TEAM Iowa DOT		POLK/STORY COUNTY	PROJECT NUMBER IM-035-4(309)95--13-77	SHEET NUMBER W.67

7:24:37 PM 3/3/2021 cschins pw:\\ntPwInt1.dot.int.lan:PWMain\Documents\Projects\7703504015\Design_(309)_PreliminaryEngineering\CADD_Files\Cross_Sections\XS_ML035_77035309Z08.dgn

D5 Submittal

Interstate 35

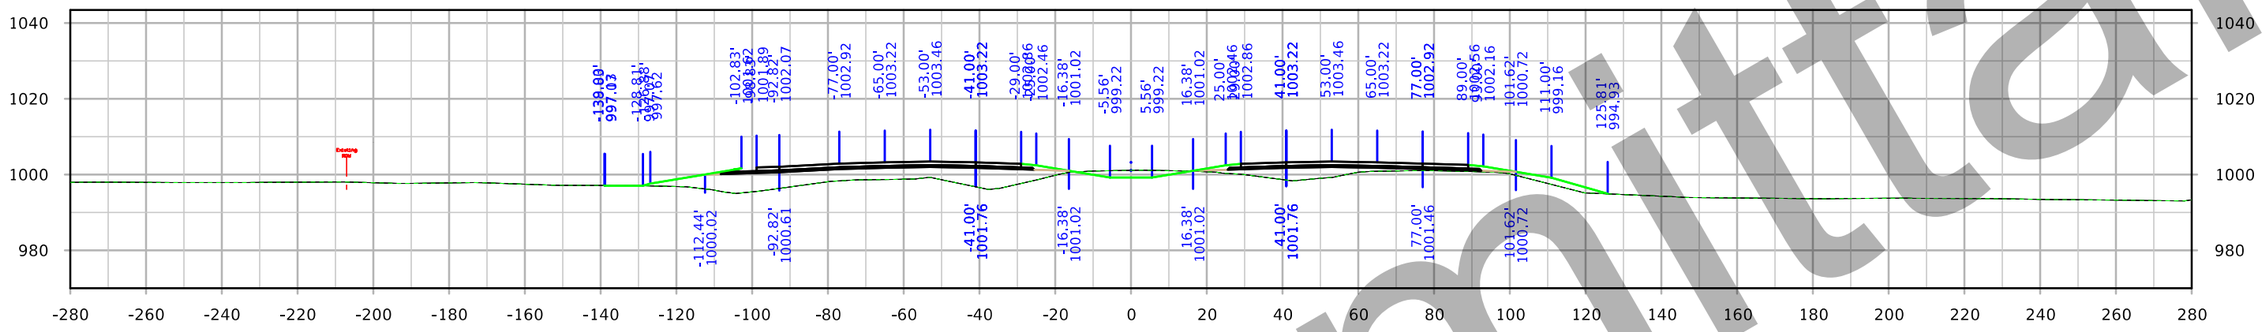

STA. 1924+00.00

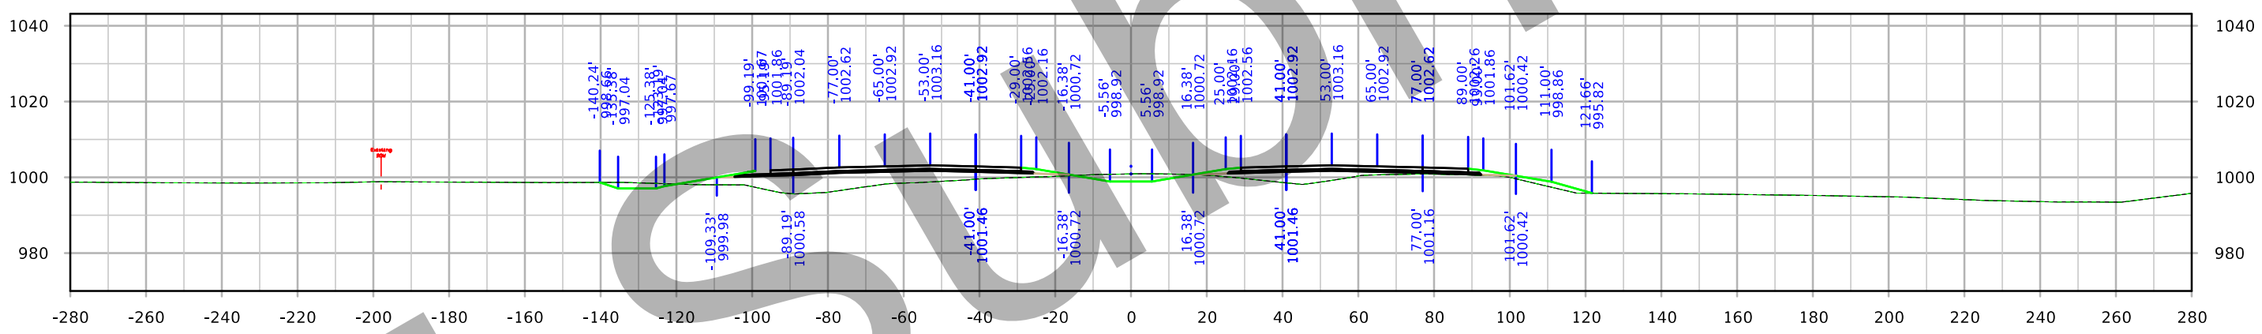

STA. 1923+00.00

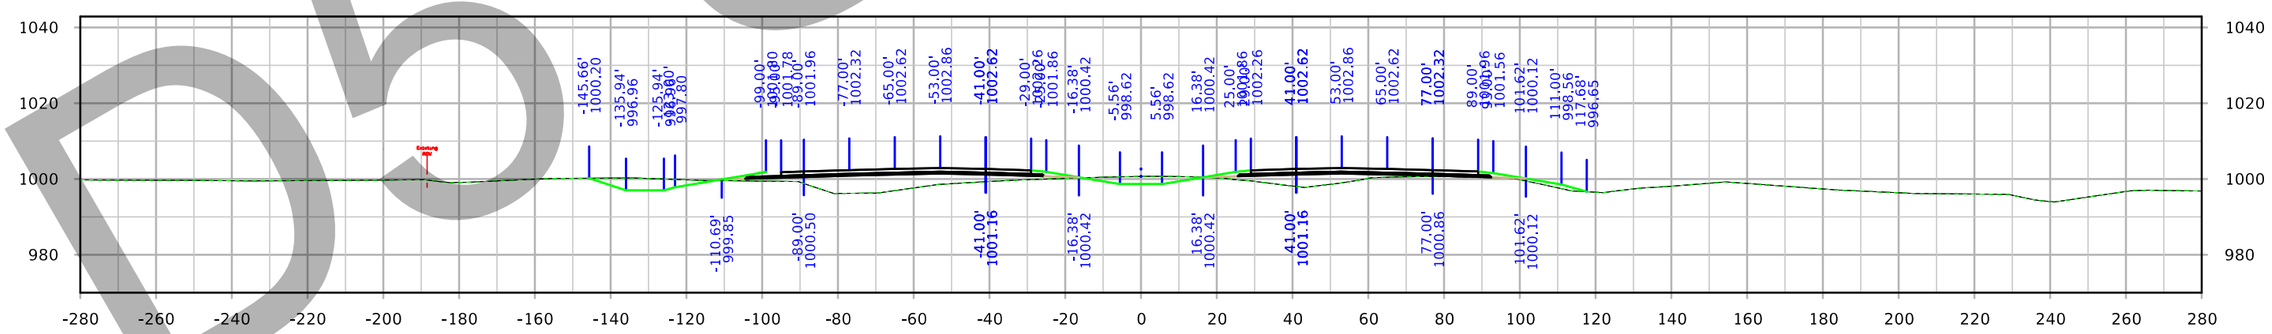

STA. 1922+00.00

D5 Submittal

FILE NO. 32044	ENGLISH	DESIGN TEAM Iowa DOT	POLK/STORY COUNTY	PROJECT NUMBER IM-035-4(309)95--13-77	SHEET NUMBER W.68

7:25:43 PM 3/3/2021 cschins pw:\\ntPwInt1.dot.int.lan:PWMain\Documents\Projects\7703504015\Design_(309)_PreliminaryEngineering\CADD_Files\Cross_Sections\XS_ML035_77035309Z08.dgn

Interstate 35

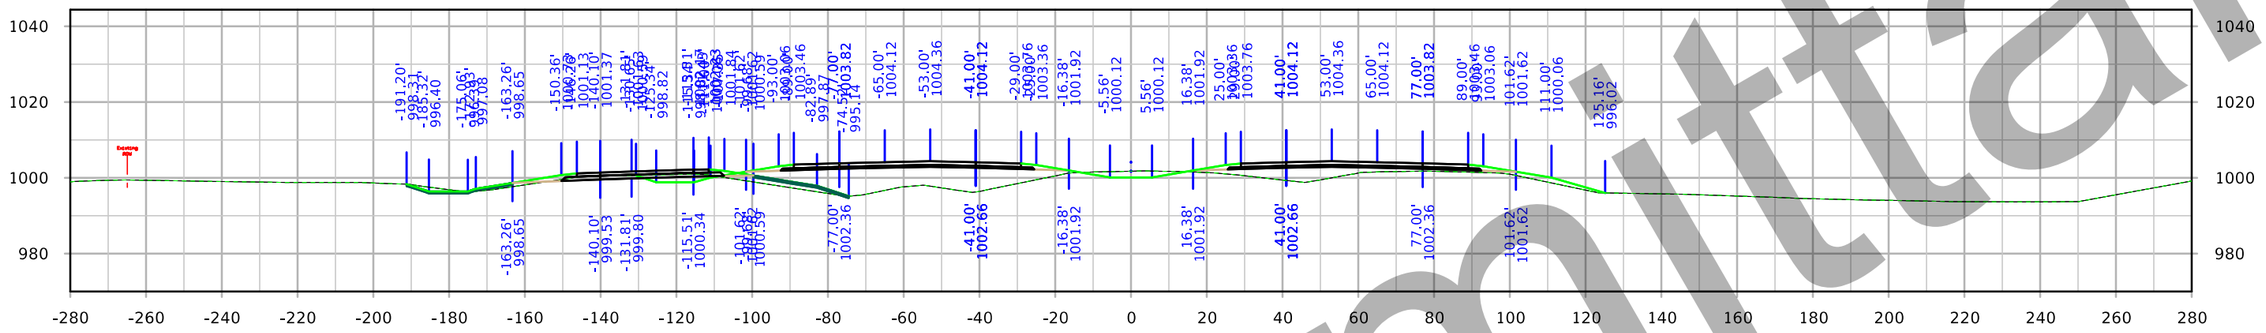

STA. 1927+00.00

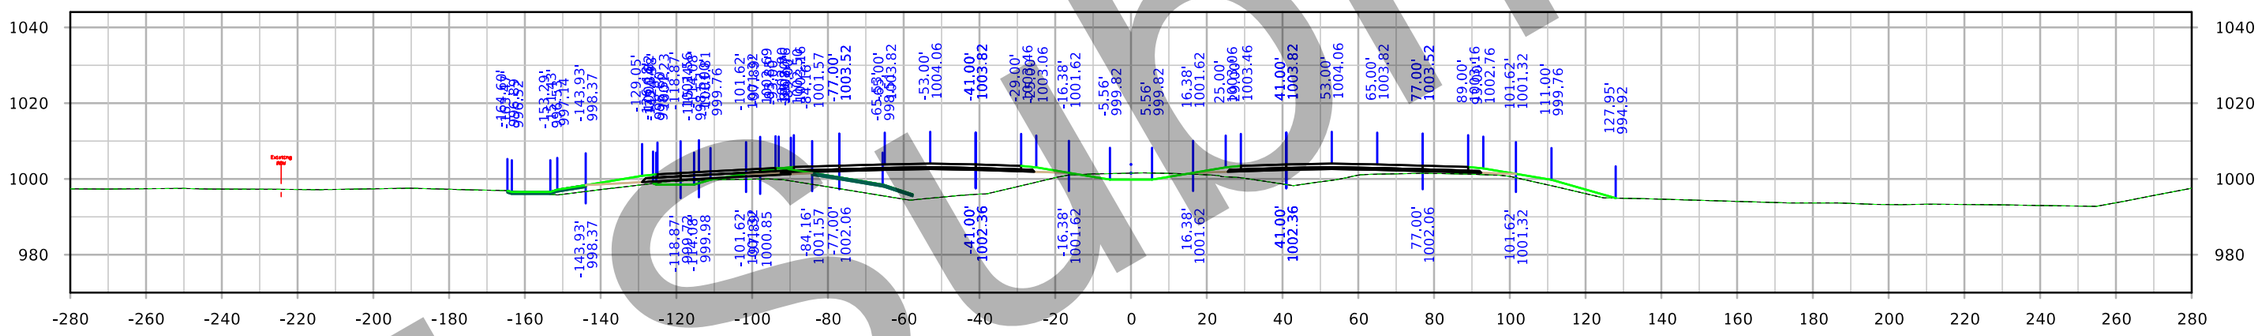

STA. 1926+00.00

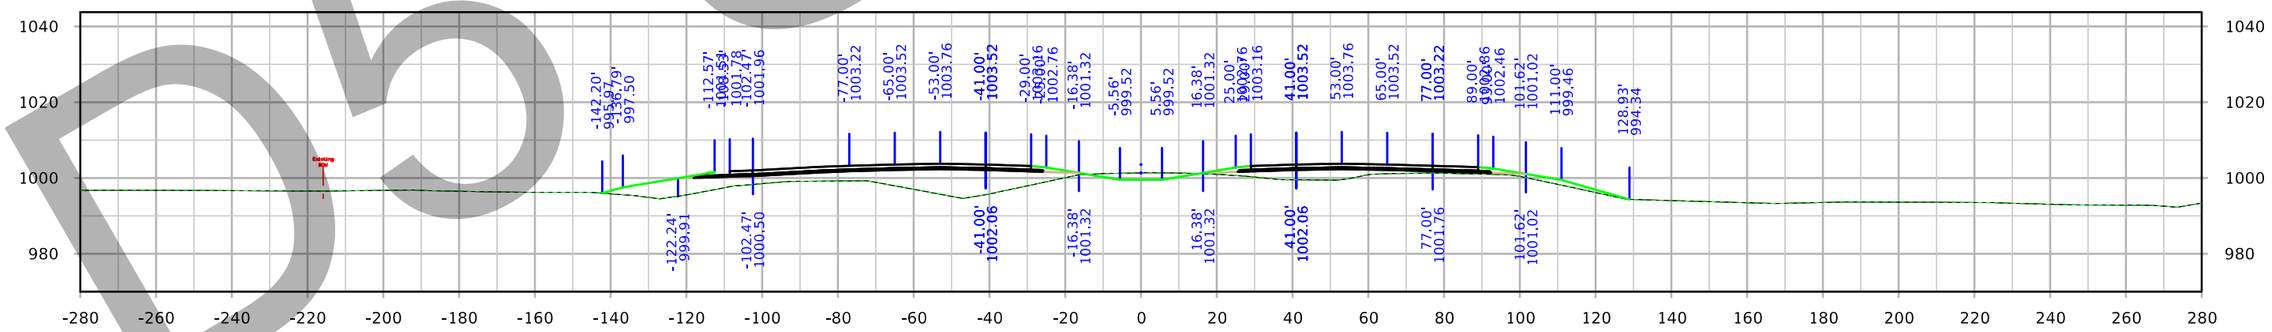

STA. 1925+00.00

D5 Submittal

FILE NO. 32044	ENGLISH	DESIGN TEAM Iowa DOT	POLK/STORY COUNTY	PROJECT NUMBER IM-035-4(309)95--13-77	SHEET NUMBER W.69

7:26:45 PM 3/3/2021 cschins pw:\\ntPwInt1.dot.int.lan:PWMain\Documents\Projects\7703504015\Design_(309)_PreliminaryEngineering\CADD_Files\Cross_Sections\XS_ML035_77035309Z08.dgn

Interstate 35

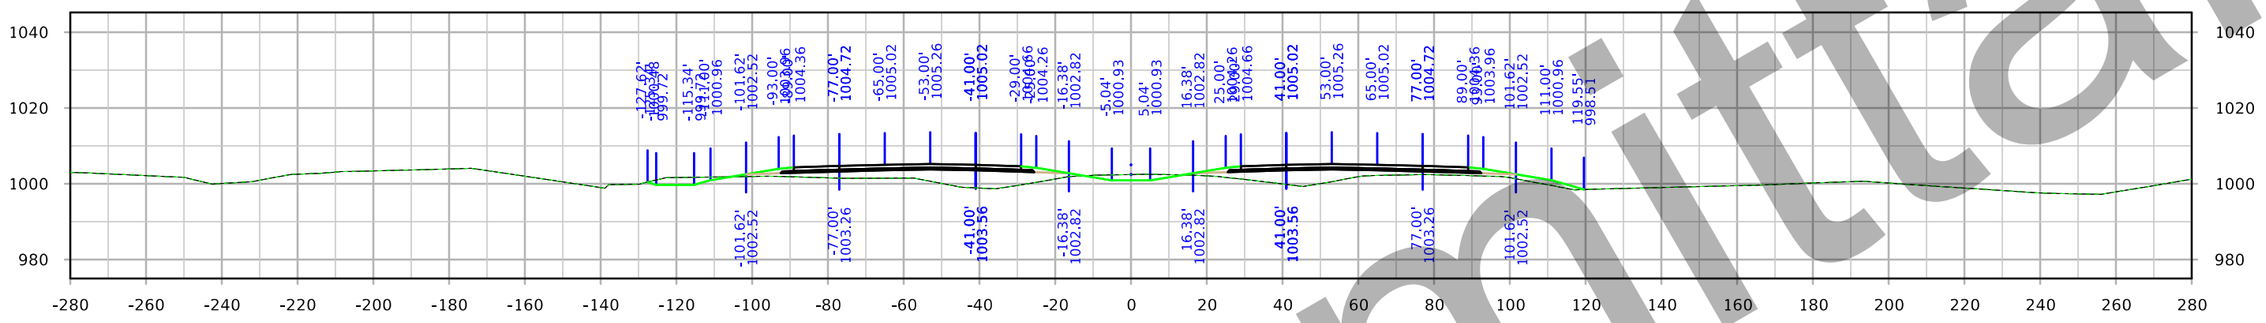

STA. 1930+00.00

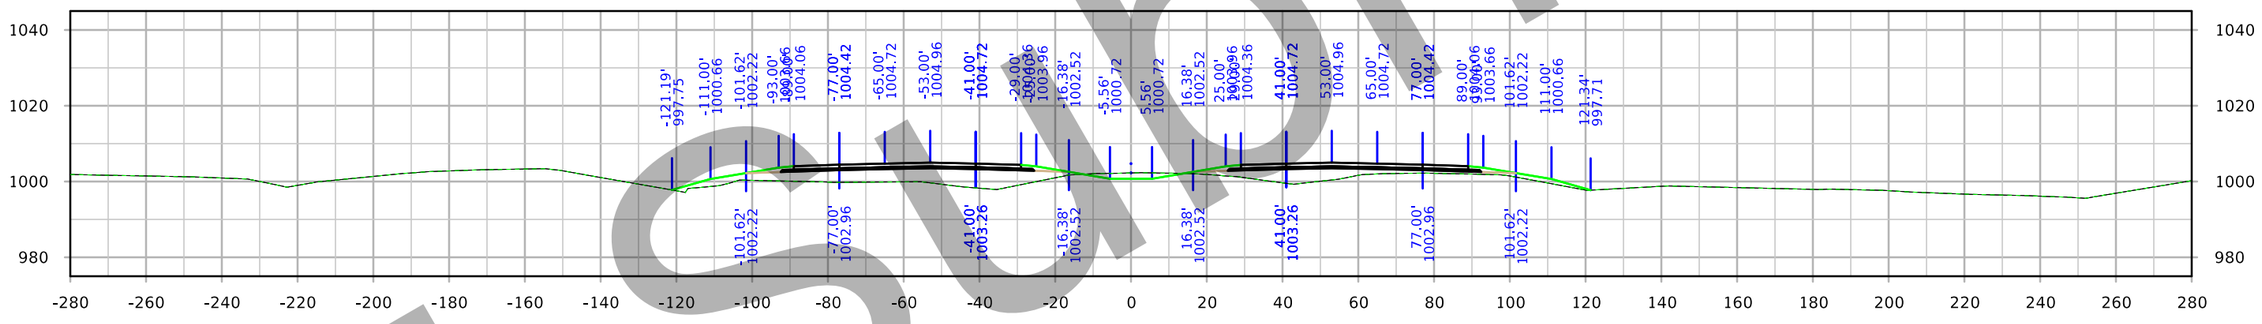

STA. 1929+00.00

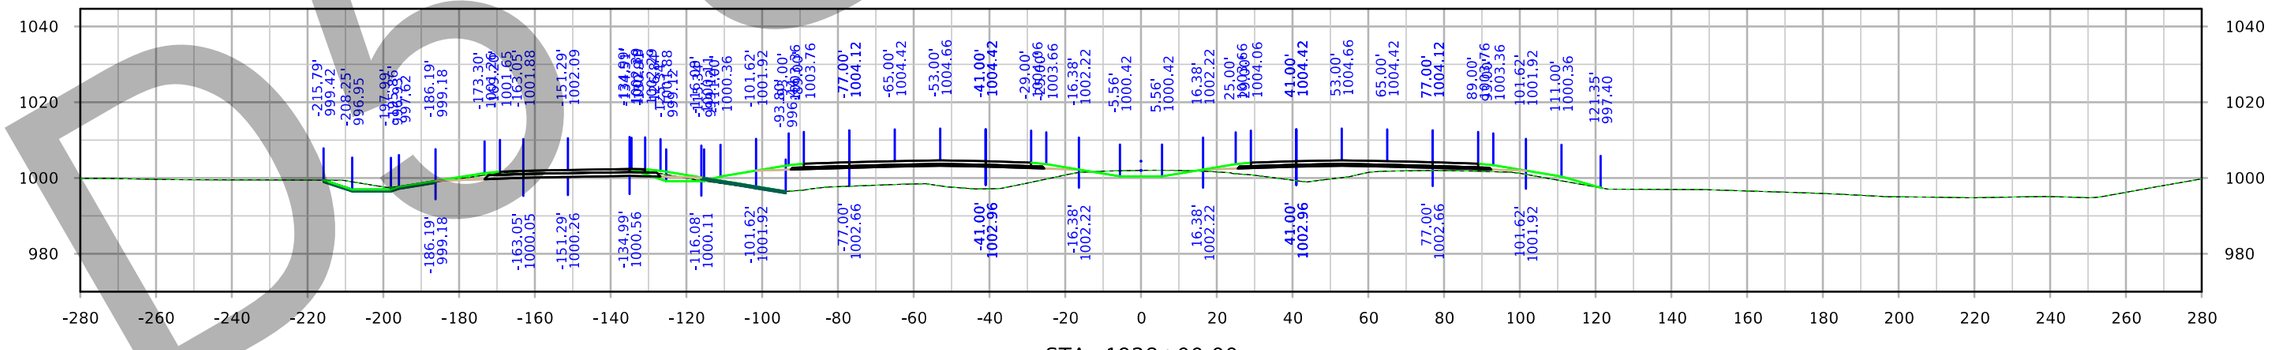

STA. 1928+00.00

D5 Submittal

FILE NO. 32044	ENGLISH	DESIGN TEAM Iowa DOT	POLK/STORY COUNTY	PROJECT NUMBER IM-035-4(309)95--13-77	SHEET NUMBER W.70

7:27:43 PM 3/3/2021 cschins pw:\\ntPwInt1.dot.int.lan:PWMain\Documents\Projects\7703504015\Design_(309)_PreliminaryEngineering\CADD_Files\Cross_Sections\XS_ML035_77035309Z08.dgn

Interstate 35

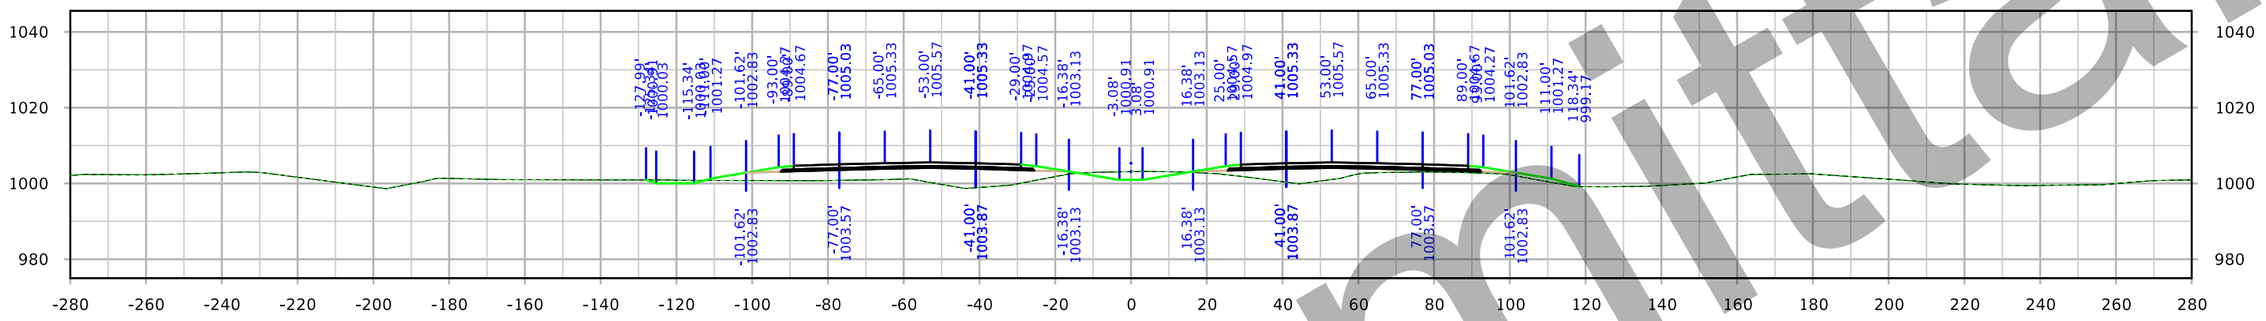

STA. 1933+00.00

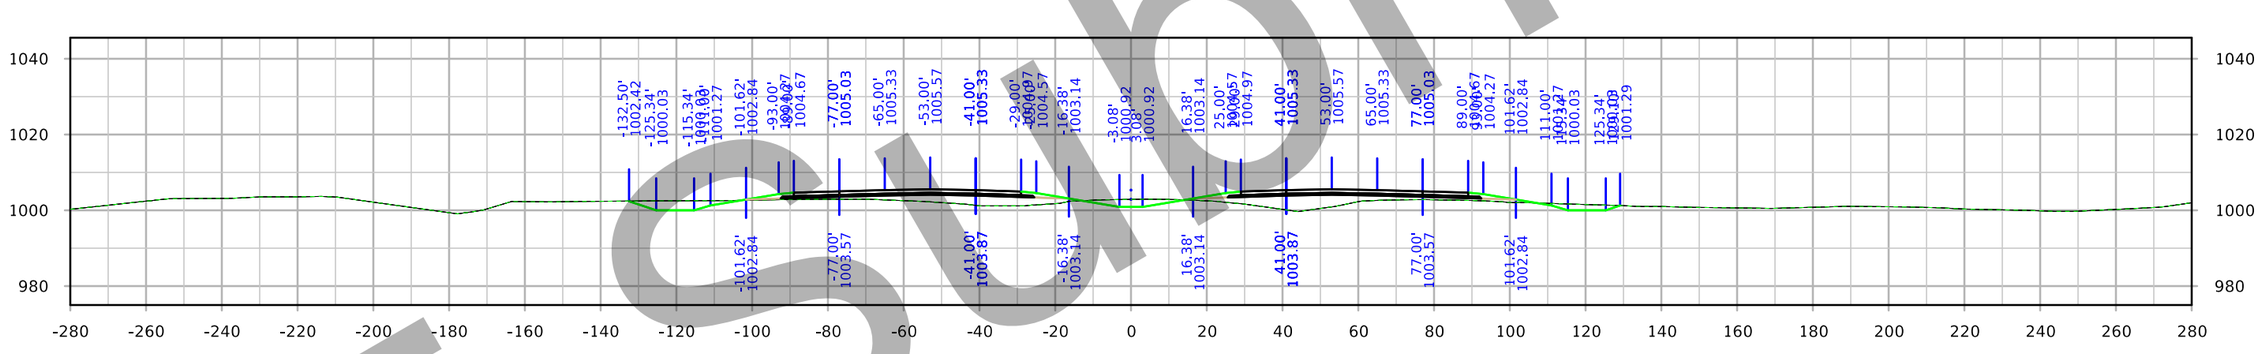

STA. 1932+00.00

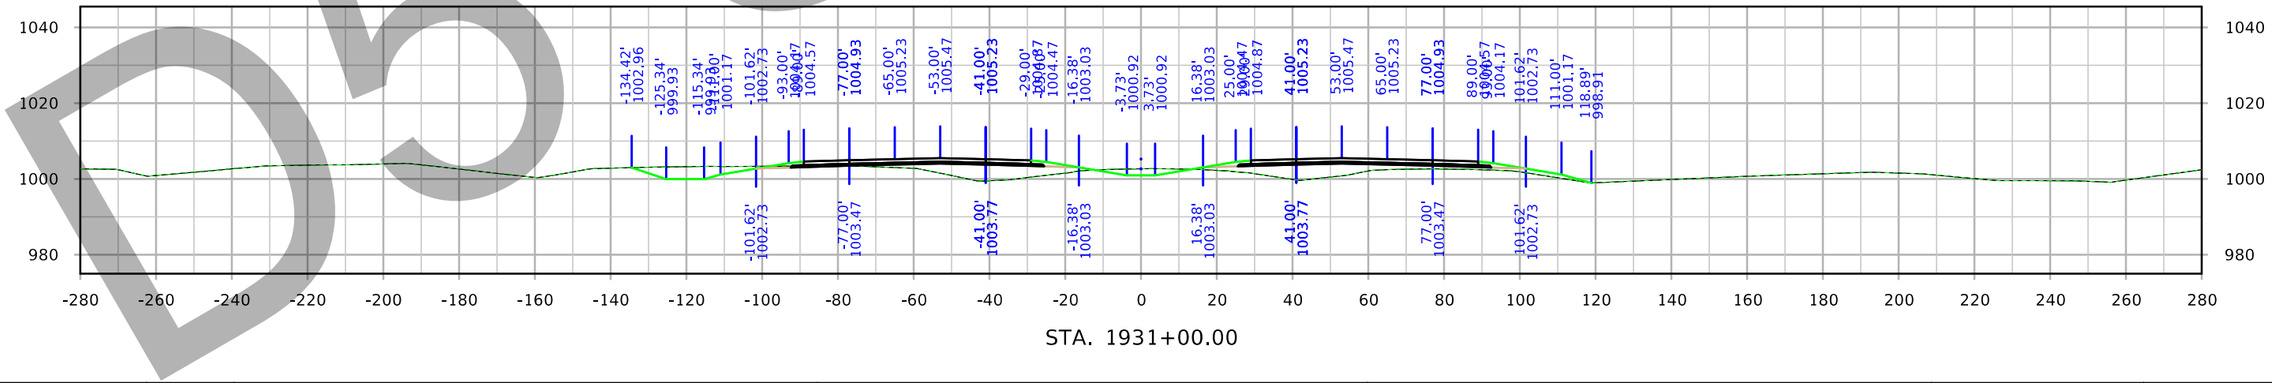

STA. 1931+00.00

D5 Submittal

FILE NO. 32044	ENGLISH	DESIGN TEAM Iowa DOT	POLK/STORY COUNTY	PROJECT NUMBER IM-035-4(309)95--13-77	SHEET NUMBER W.71

7:28:40 PM 3/3/2021 cschins pw:\\ntPwInt1.dot.int.lan:PWMain\Documents\Projects\7703504015\Design_(309)_PreliminaryEngineering\CADD_Files\Cross_Sections\XS_ML035_77035309Z08.dgn

Interstate 35

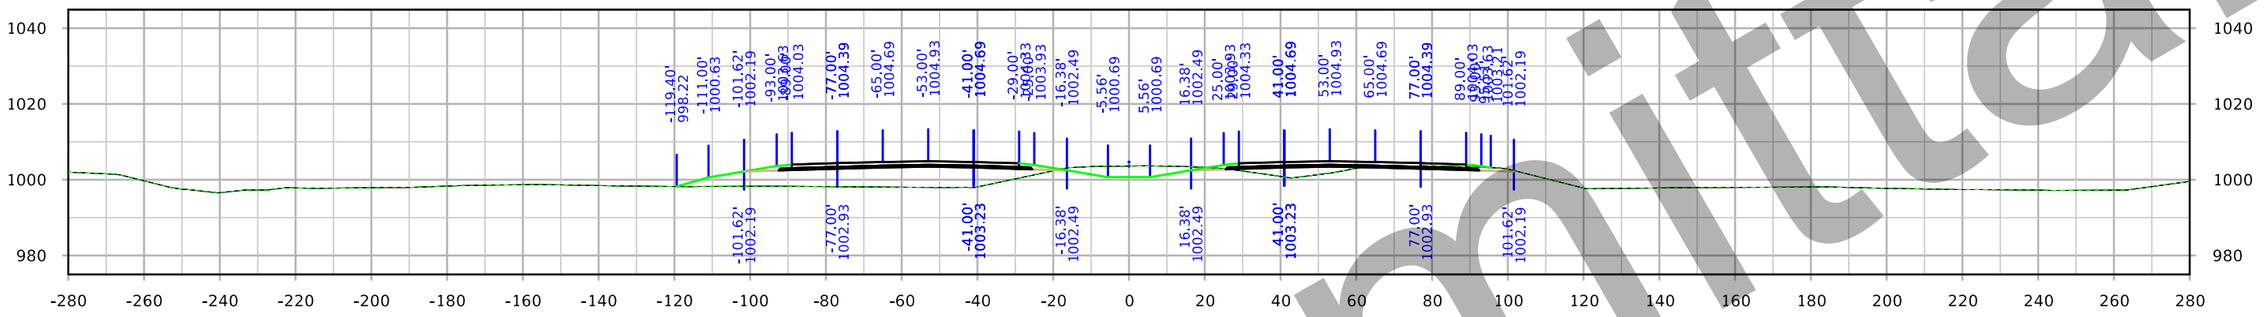

STA. 1936+00.00

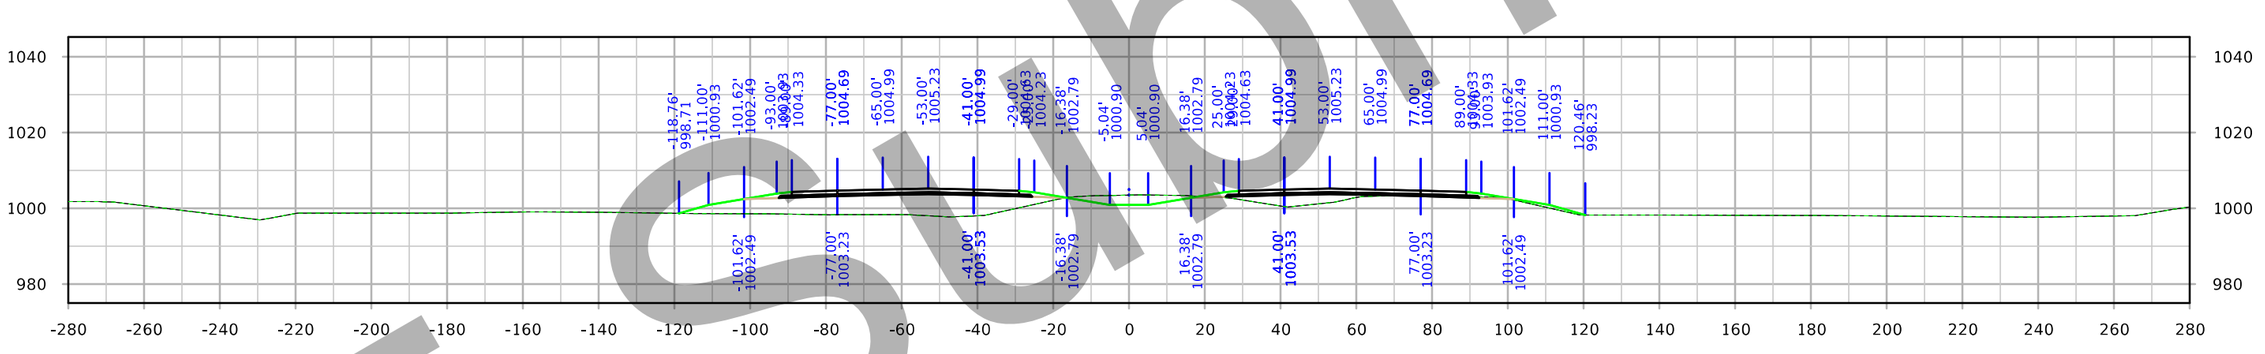

STA. 1935+00.00

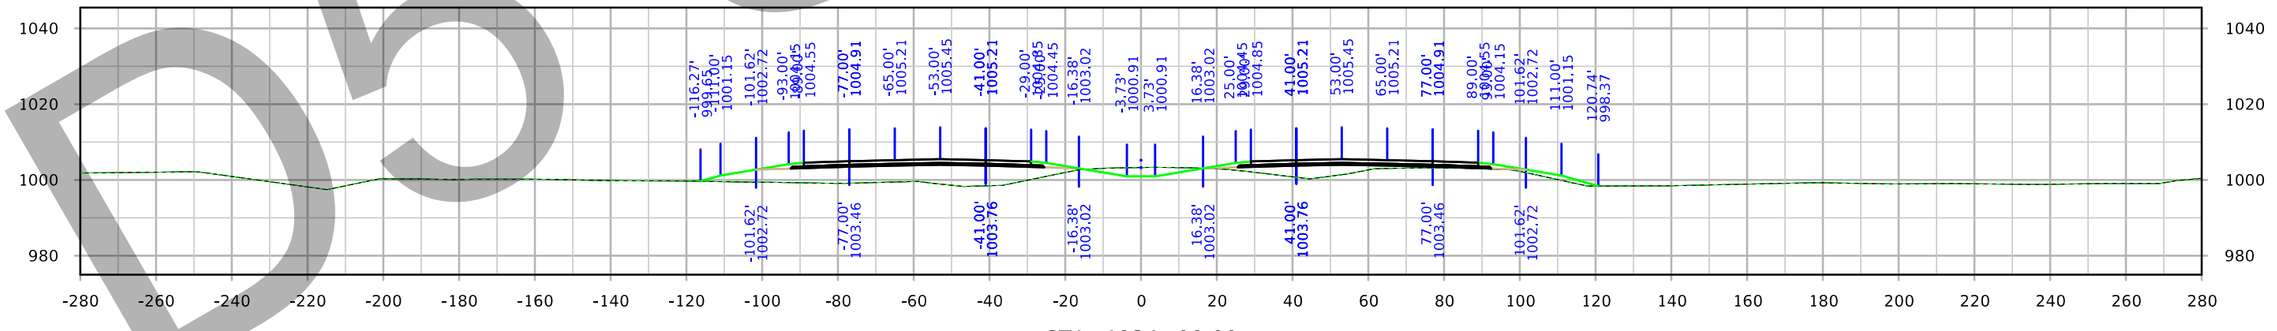

STA. 1934+00.00

D5 Submittal

FILE NO. 32044	ENGLISH	DESIGN TEAM Iowa DOT	POLK/STORY COUNTY	PROJECT NUMBER IM-035-4(309)95--13-77	SHEET NUMBER W.72

7:29:38 PM 3/3/2021 cschins pw:\\ntPwInt1.dot.int.lan:PWMain\Documents\Projects\7703504015\Design_(309)_PreliminaryEngineering\CADD_Files\Cross_Sections\XS_ML035_77035309Z08.dgn

Interstate 35

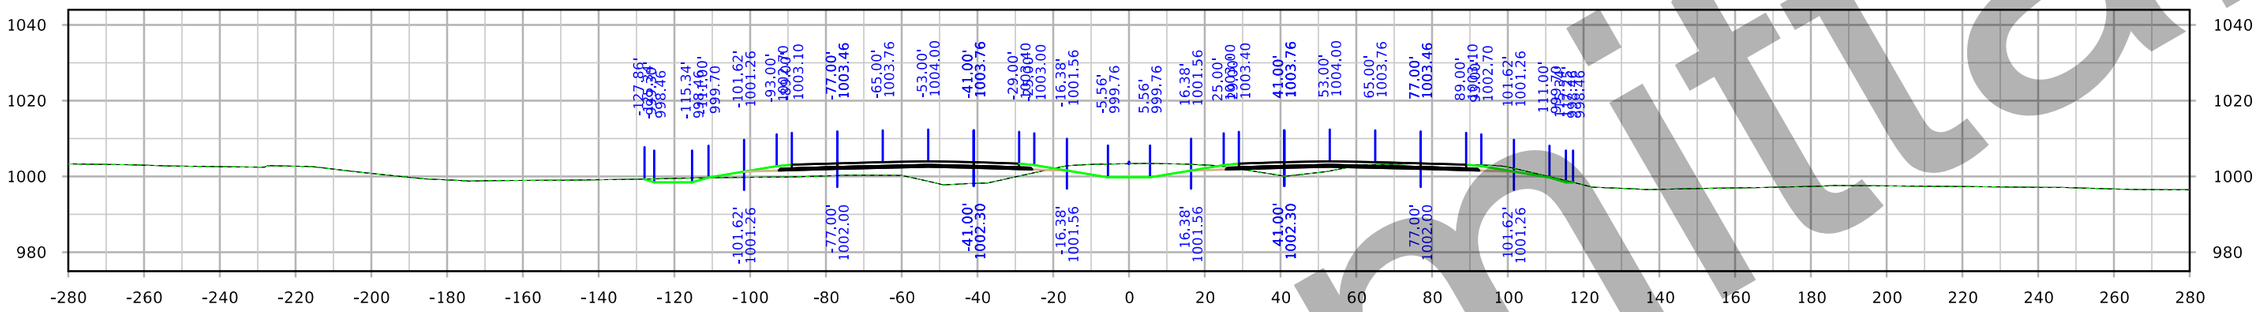

STA. 1939+00.00

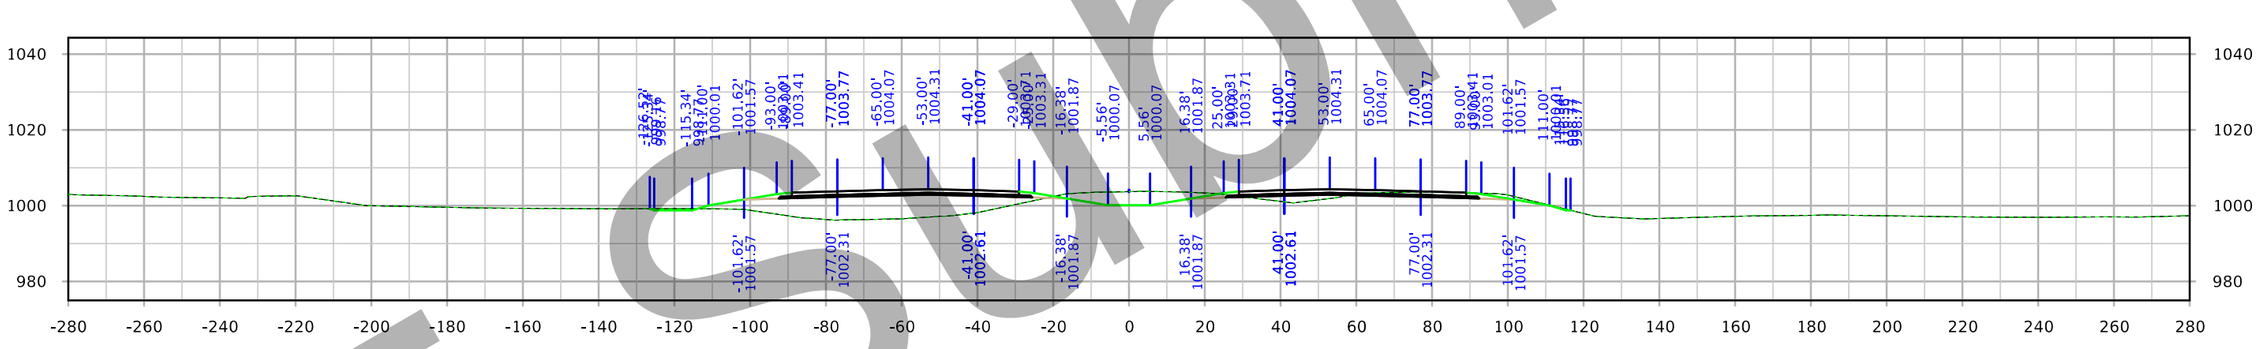

STA. 1938+00.00

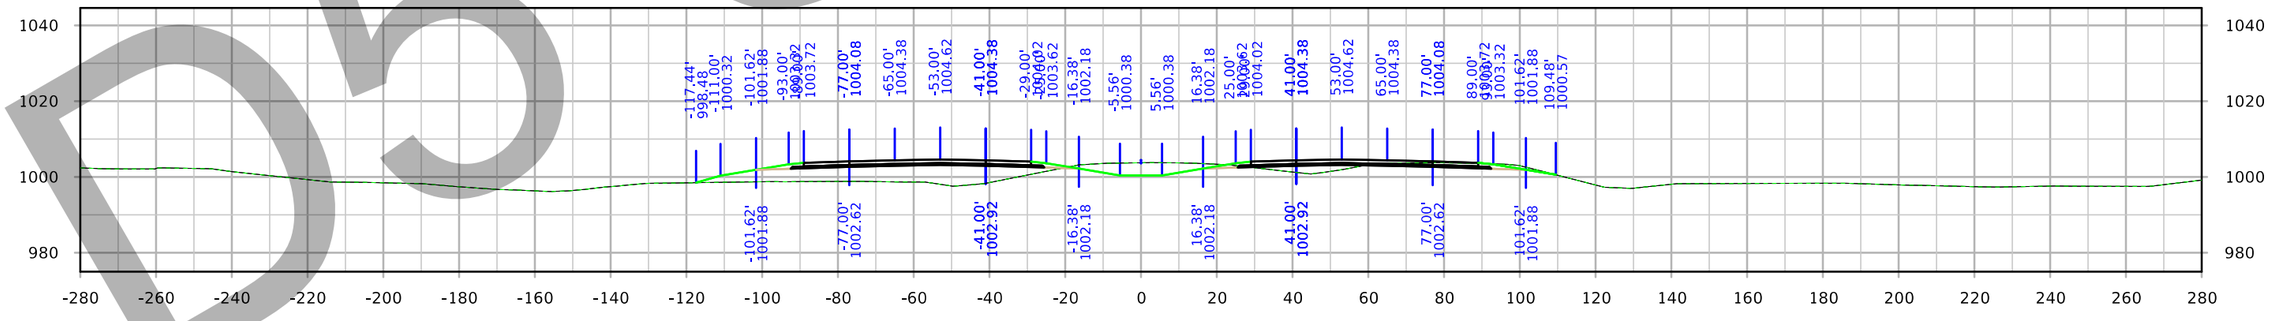

STA. 1937+00.00

D5 Submittal

FILE NO.	ENGLISH	DESIGN TEAM	COUNTY	PROJECT NUMBER	SHEET NUMBER W.73

7:30:35 PM 3/3/2021 cschins pw:\\ntPwInt1.dot.int.lan:PWMain\Documents\Projects\7703504015\Design_(309)_PreliminaryEngineering\CADD_Files\Cross_Sections\XS_ML035_77035309Z08.dgn

Interstate 35

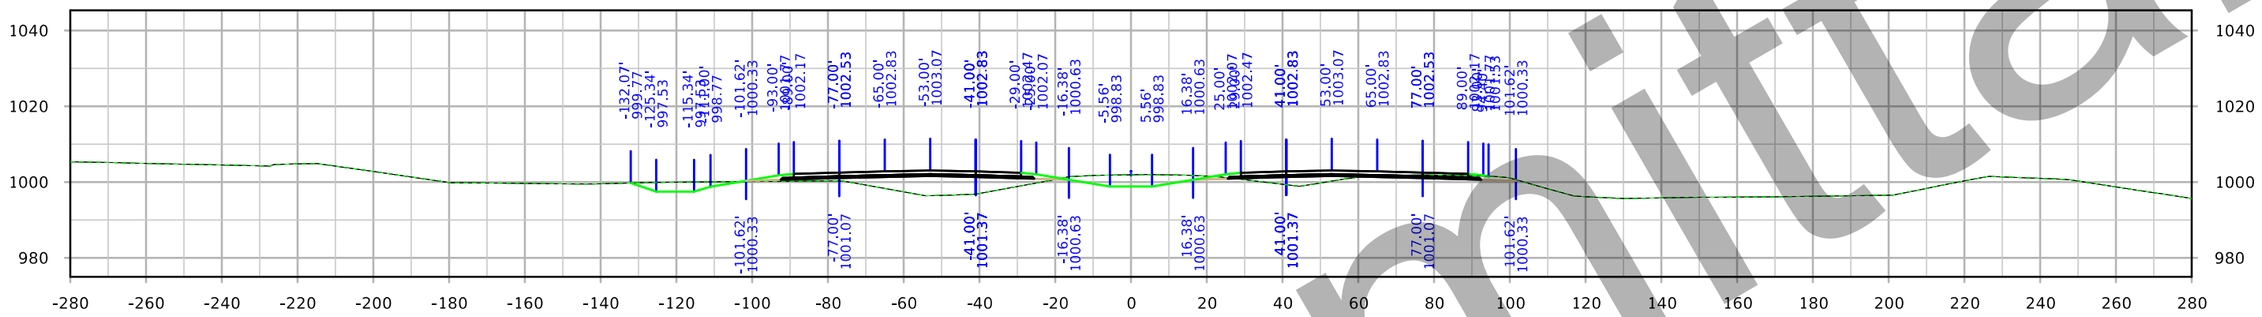

STA. 1942+00.00

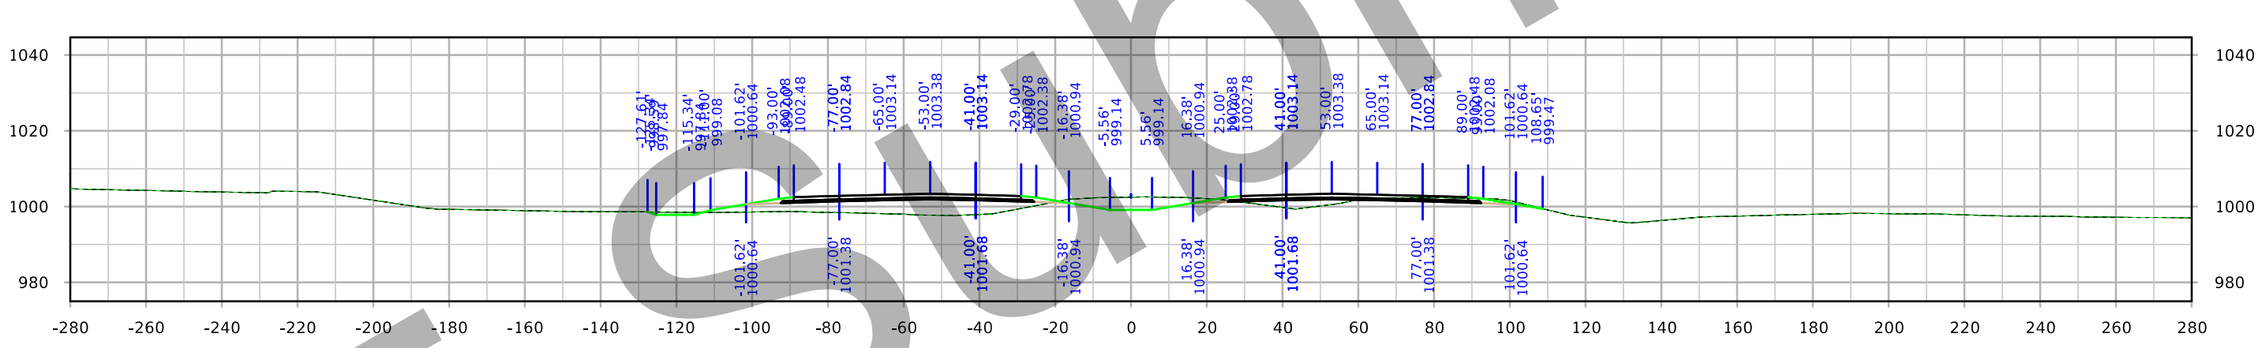

STA. 1941+00.00

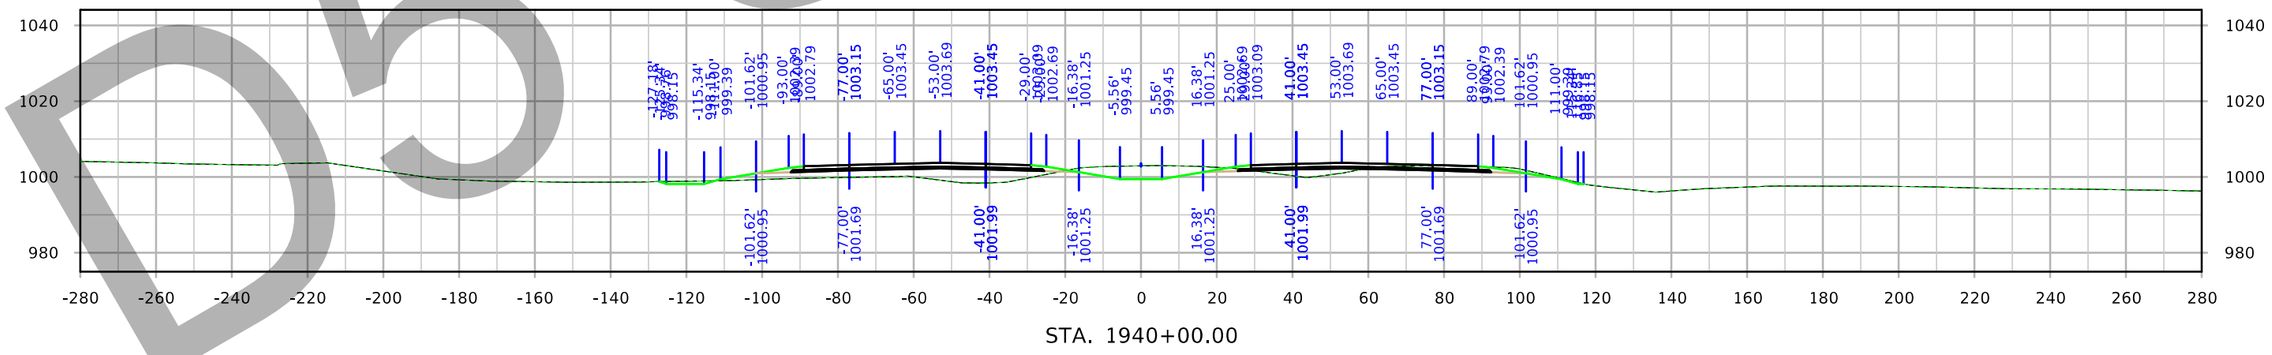

STA. 1940+00.00

D5 Submittal

FILE NO. 32044	ENGLISH	DESIGN TEAM Iowa DOT	POLK/STORY COUNTY	PROJECT NUMBER IM-035-4(309)95--13-77	SHEET NUMBER W.74

7:31:33 PM 3/3/2021 cschins pw:\\ntPwInt1.dot.int.lan:PWMain\Documents\Projects\7703504015\Design_(309)_PreliminaryEngineering\CADD_Files\Cross_Sections\XS_ML035_77035309Z08.dgn

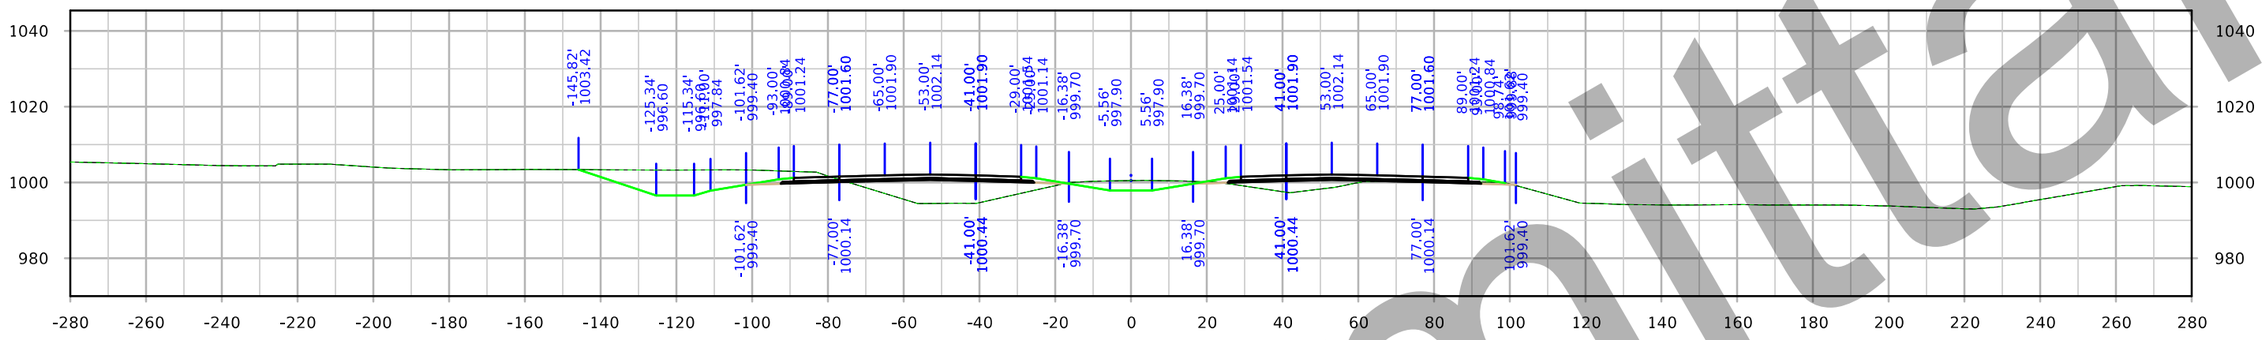

STA. 1945+00.00

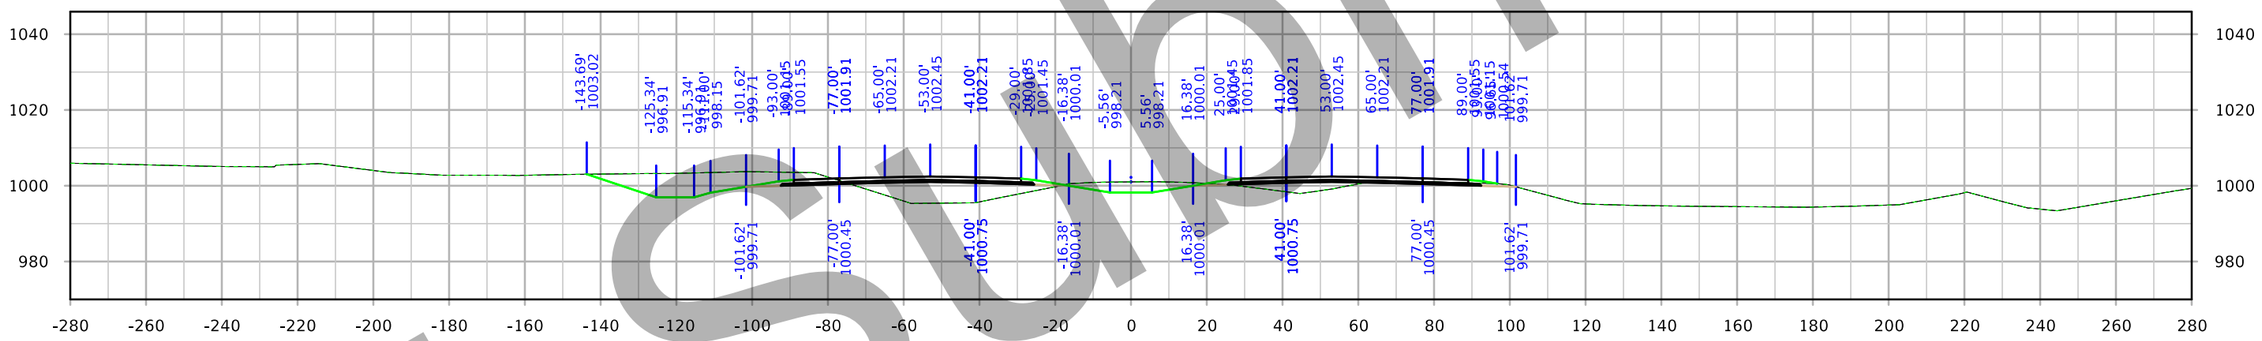

STA. 1944+00.00

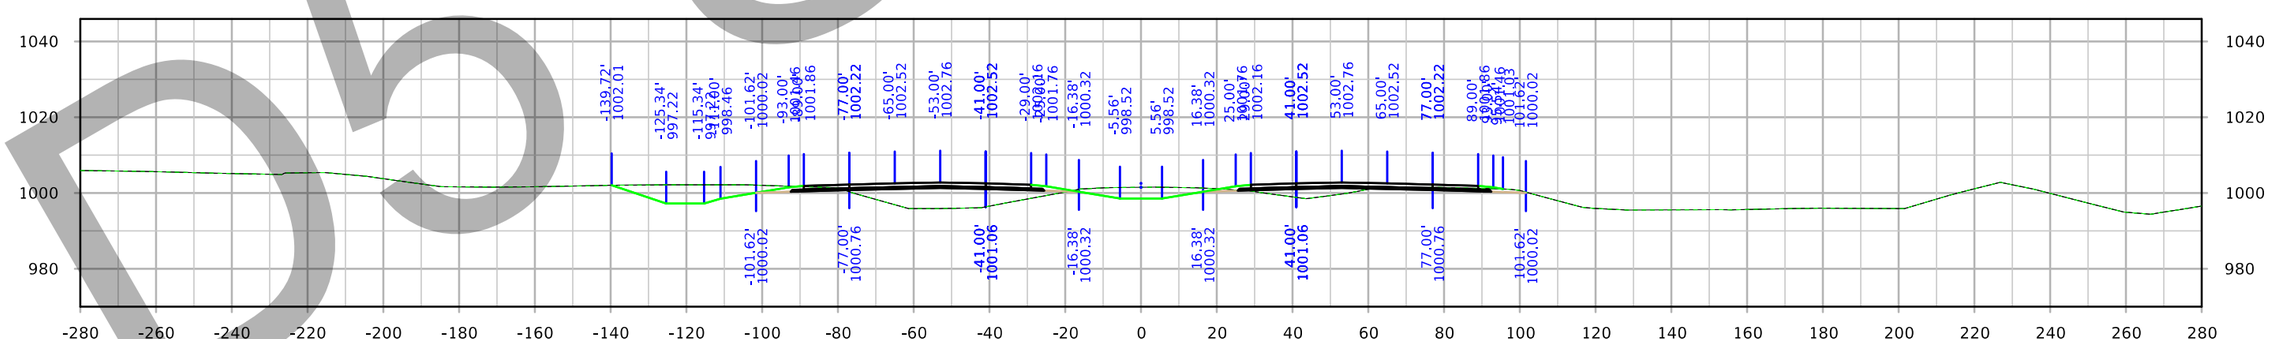

STA. 1943+00.00

D5 Submittal

FILE NO. 32044	ENGLISH	DESIGN TEAM Iowa DOT		POLK/STORY COUNTY	PROJECT NUMBER IM-035-4(309)95--13-77	SHEET NUMBER W.75

7:32:32 PM 3/3/2021 cschins pw:\\intPwInt1.dot.int.lan:PWMain\Documents\Projects\7703504015\Design_(309)_PreliminaryEngineering\CADD_Files\Cross_Sections\XS_ML035_77035309Z08.dgn

Interstate 35

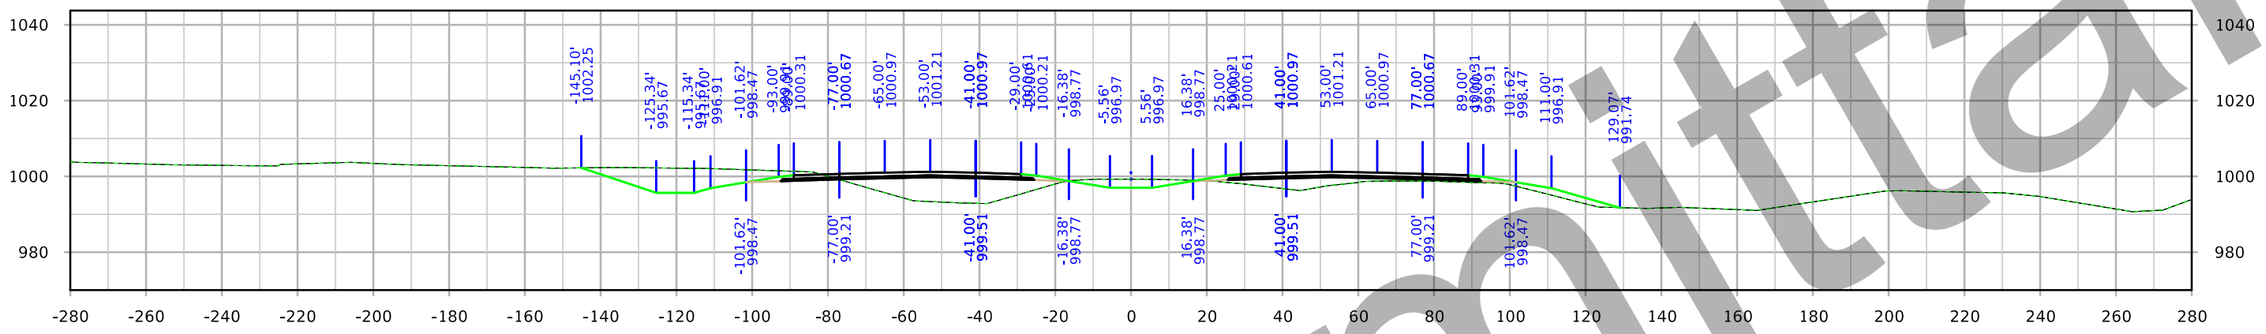

STA. 1948+00.00

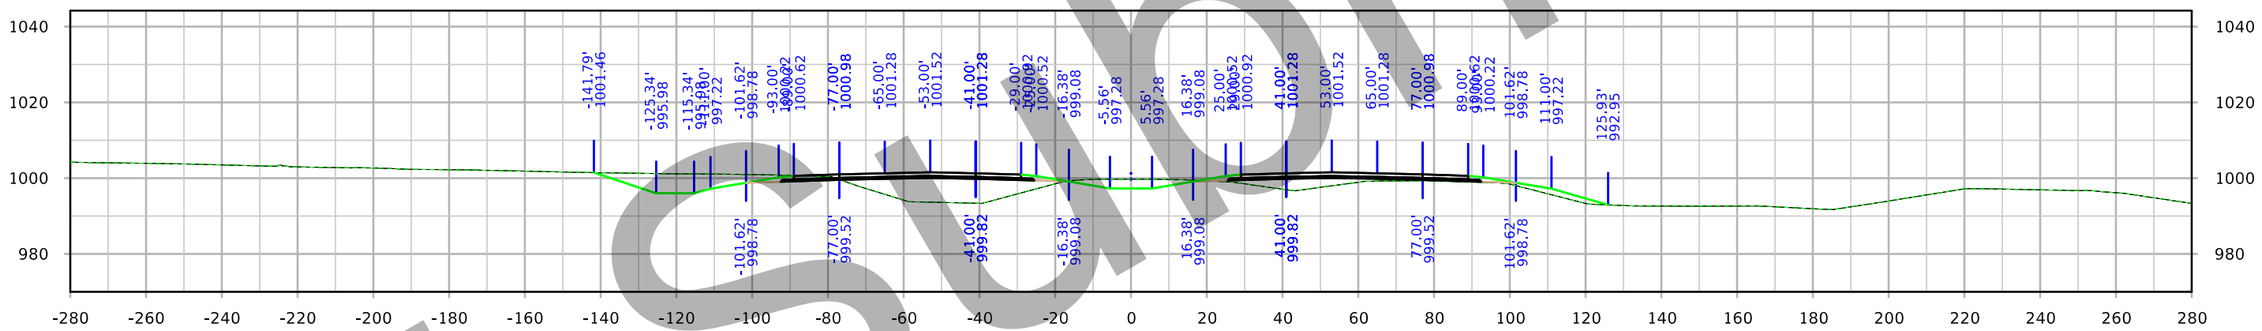

STA. 1947+00.00

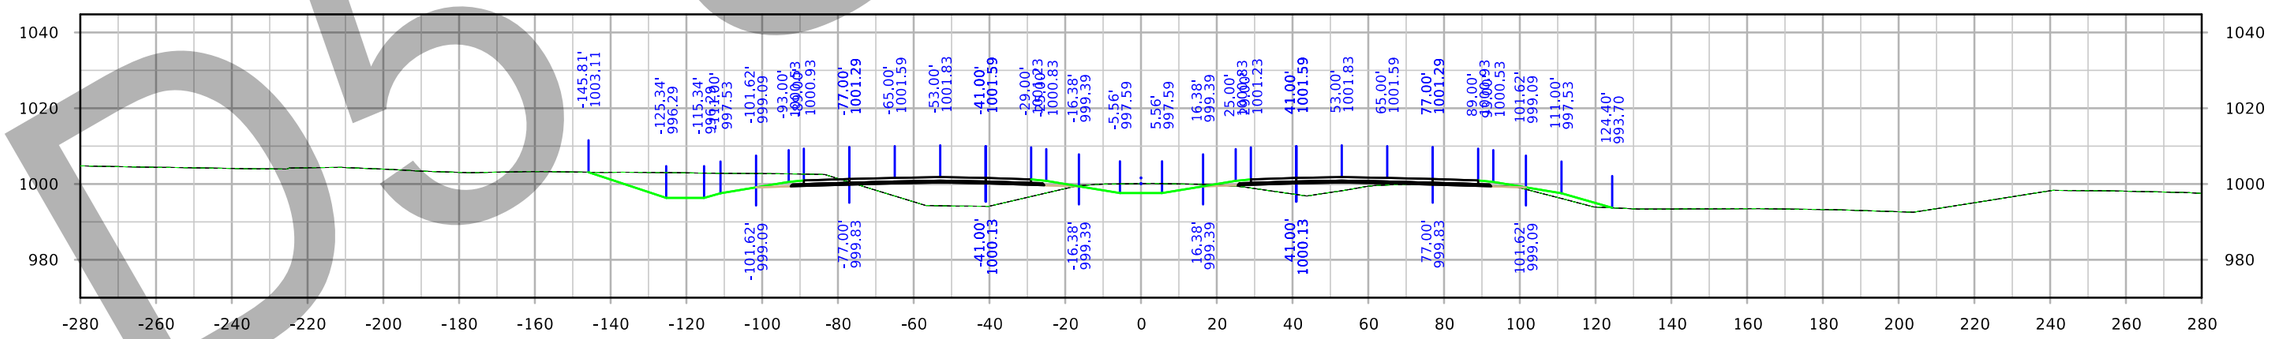

STA. 1946+00.00

D5 Submittal

FILE NO. 32044	ENGLISH	DESIGN TEAM Iowa DOT	POLK/STORY COUNTY	PROJECT NUMBER IM-035-4(309)95--13-77	SHEET NUMBER W.76

7:35:00 PM 3/3/2021 cschins pw:\\ntPwInt1.dot.int.lan:PWMain\Documents\Projects\7703504015\Design_(309)_PreliminaryEngineering\CADD_Files\Cross_Sections\XS_ML035_77035309Z08.dgn

Interstate 35

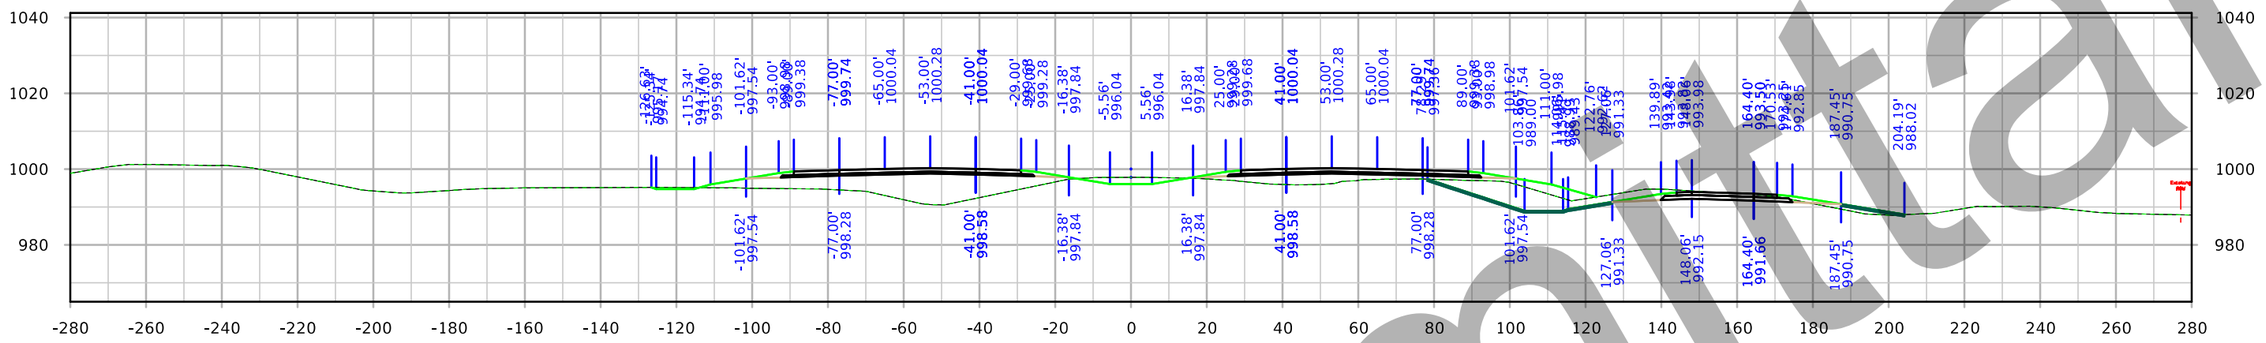

STA. 1951+00.00

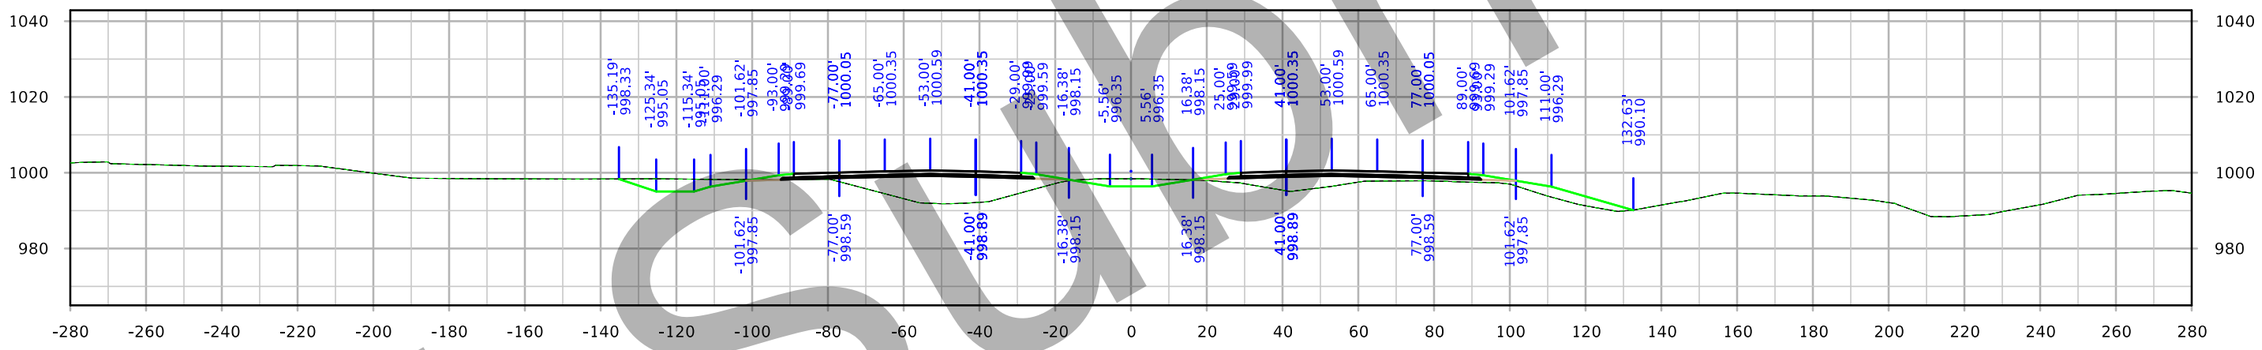

STA. 1950+00.00

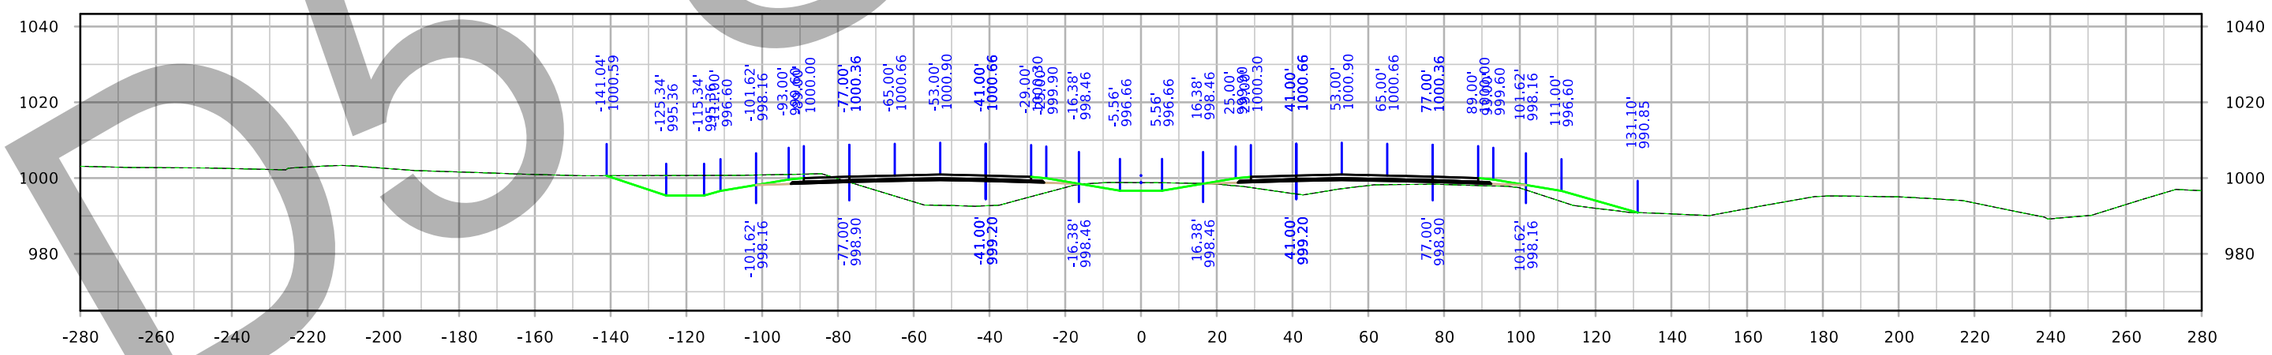

STA. 1949+00.00

D5 Submittal

FILE NO. 32044	ENGLISH	DESIGN TEAM Iowa DOT	POLK/STORY COUNTY	PROJECT NUMBER IM-035-4(309)95--13-77	SHEET NUMBER W.77

7:36:04 PM 3/3/2021 cschins pw:\\ntPwInt1.dot.int.lan:PWMain\Documents\Projects\7703504015\Design_(309)_PreliminaryEngineering\CADD_Files\Cross_Sections\XS_ML035_77035309Z08.dgn

Interstate 35

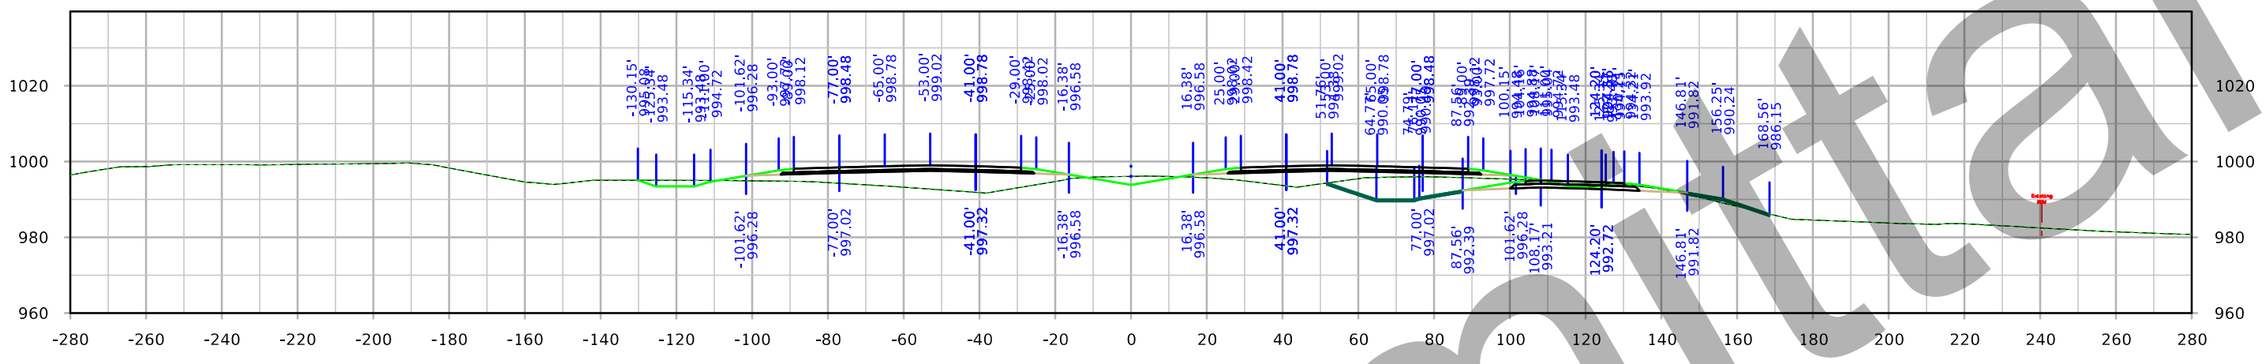

STA. 1954+00.00

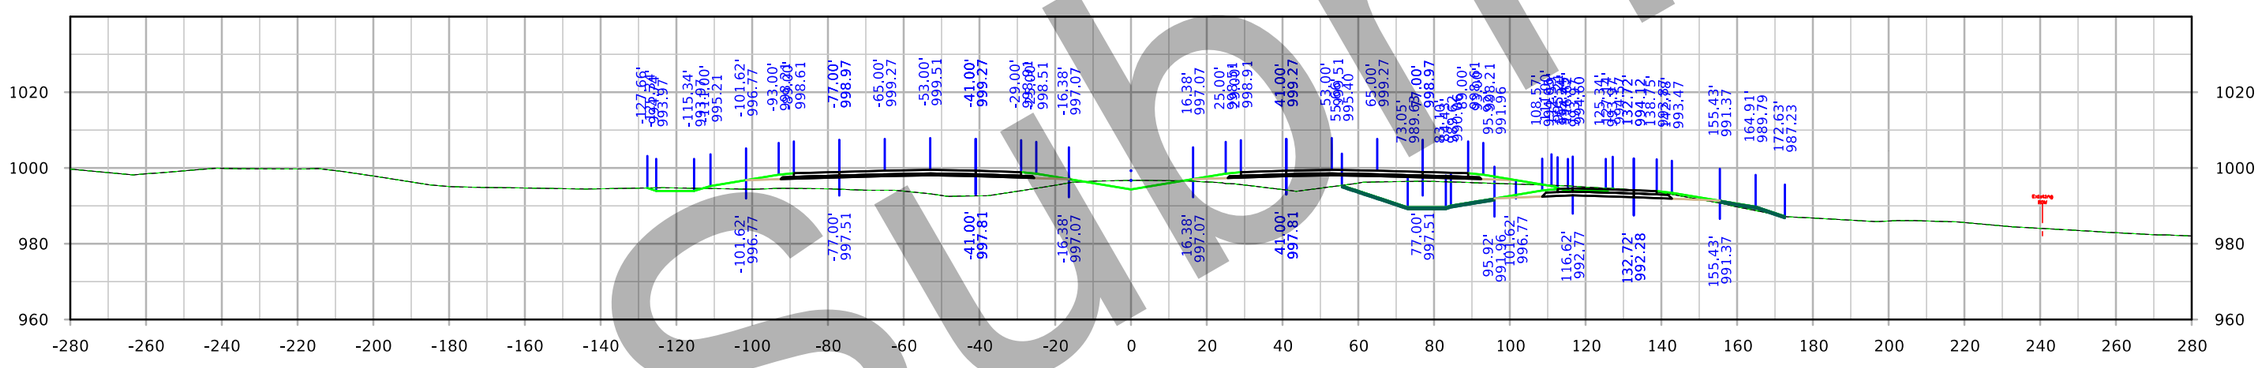

STA. 1953+00.00

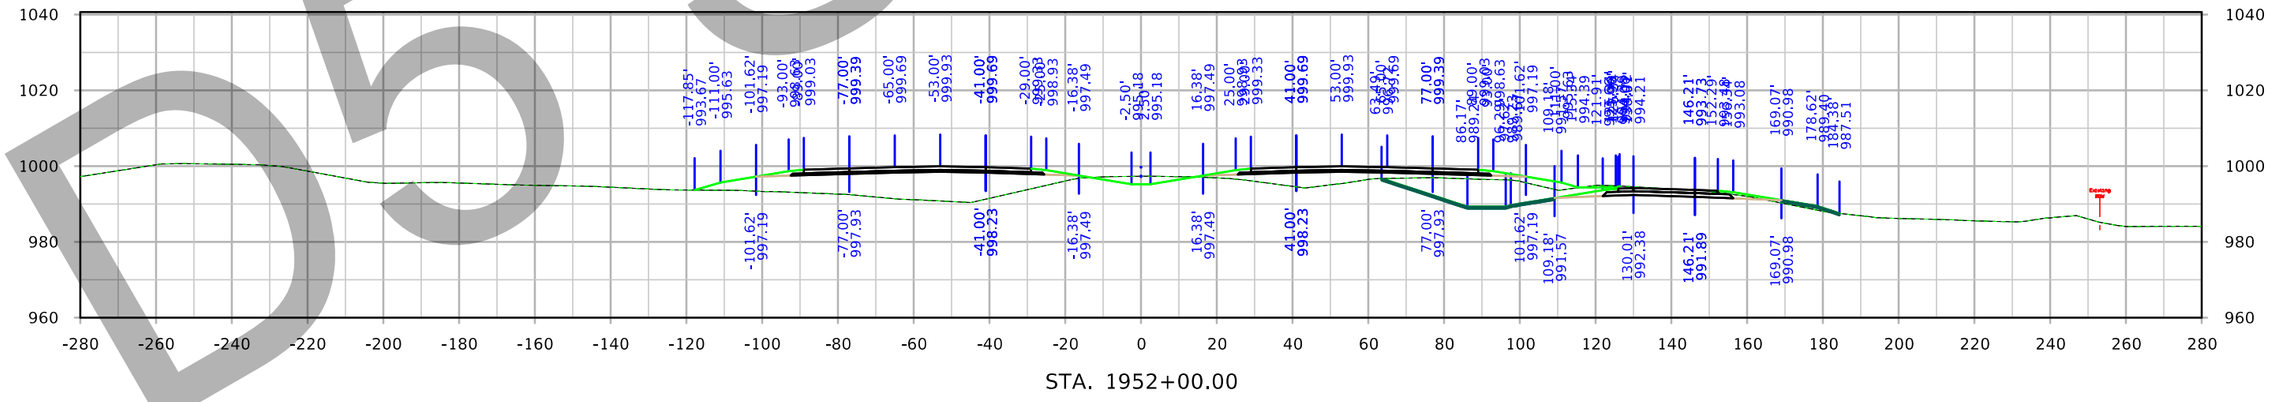

STA. 1952+00.00

FILE NO. 32044	ENGLISH	DESIGN TEAM Iowa DOT	POLK/STORY COUNTY	PROJECT NUMBER IM-035-4(309)95--13-77	SHEET NUMBER W.78

7:37:07 PM 3/3/2021 cschins pw:\\ntPwInt1.dot.int.lan:PWMain\Documents\Projects\7703504015\Design_(309)_PreliminaryEngineering\CADD_Files\Cross_Sections\XS_ML035_77035309Z08.dgn

Draft Submittal

Interstate 35

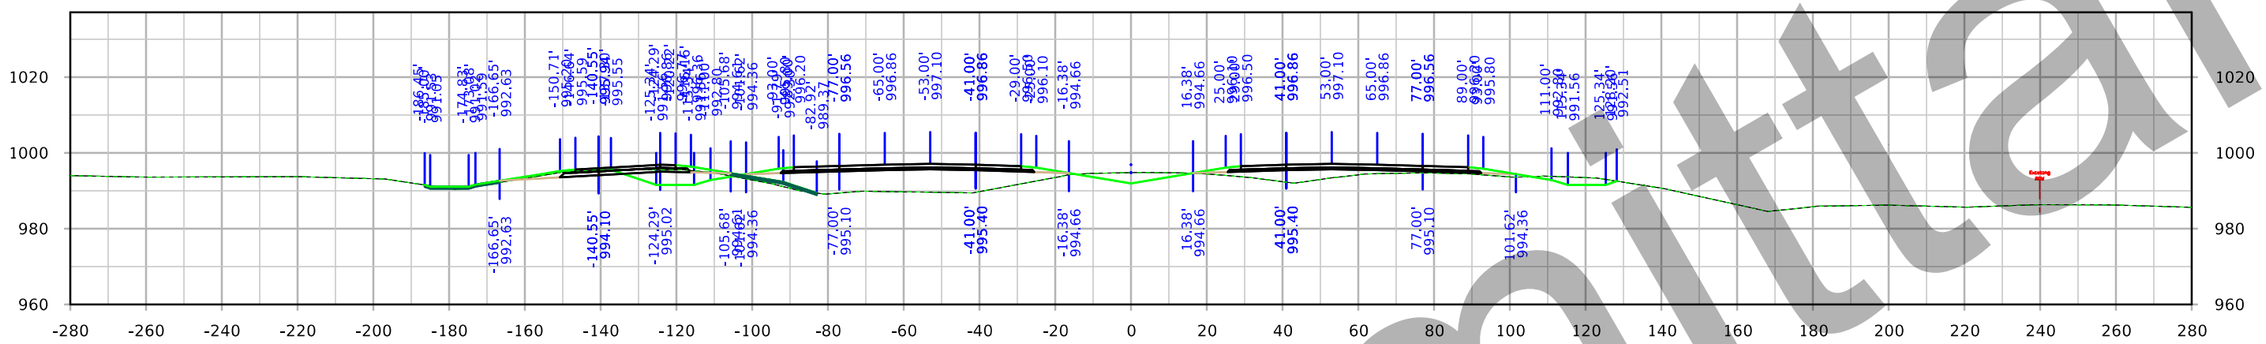

STA. 1957+00.00

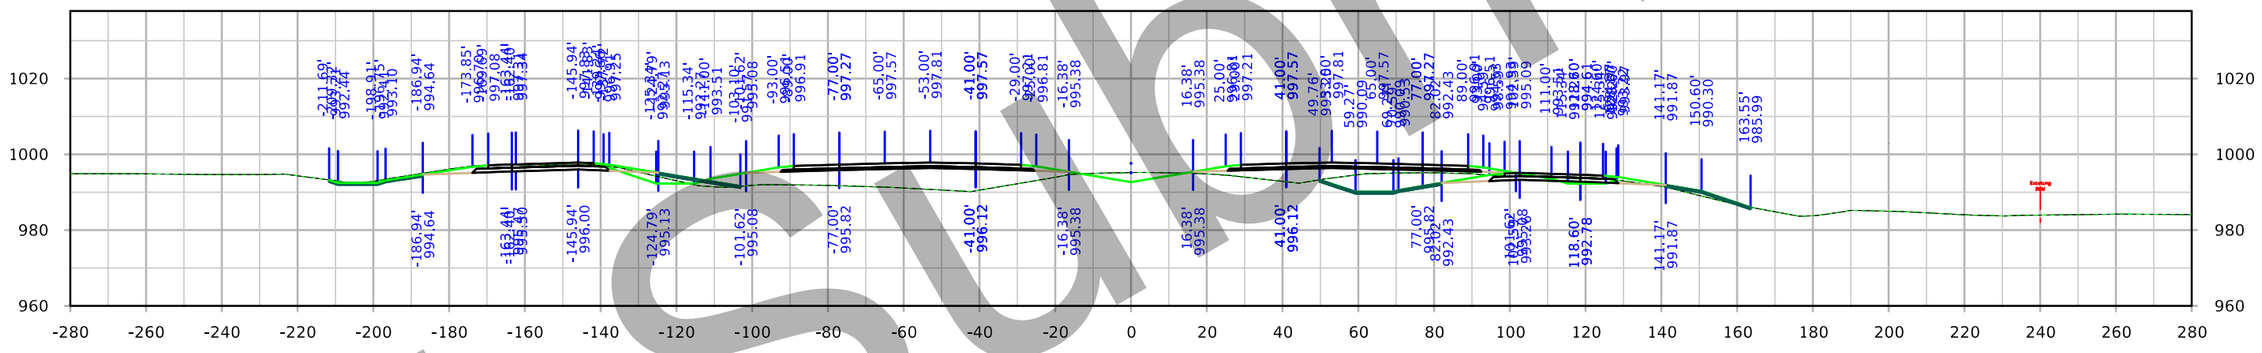

STA. 1956+00.00

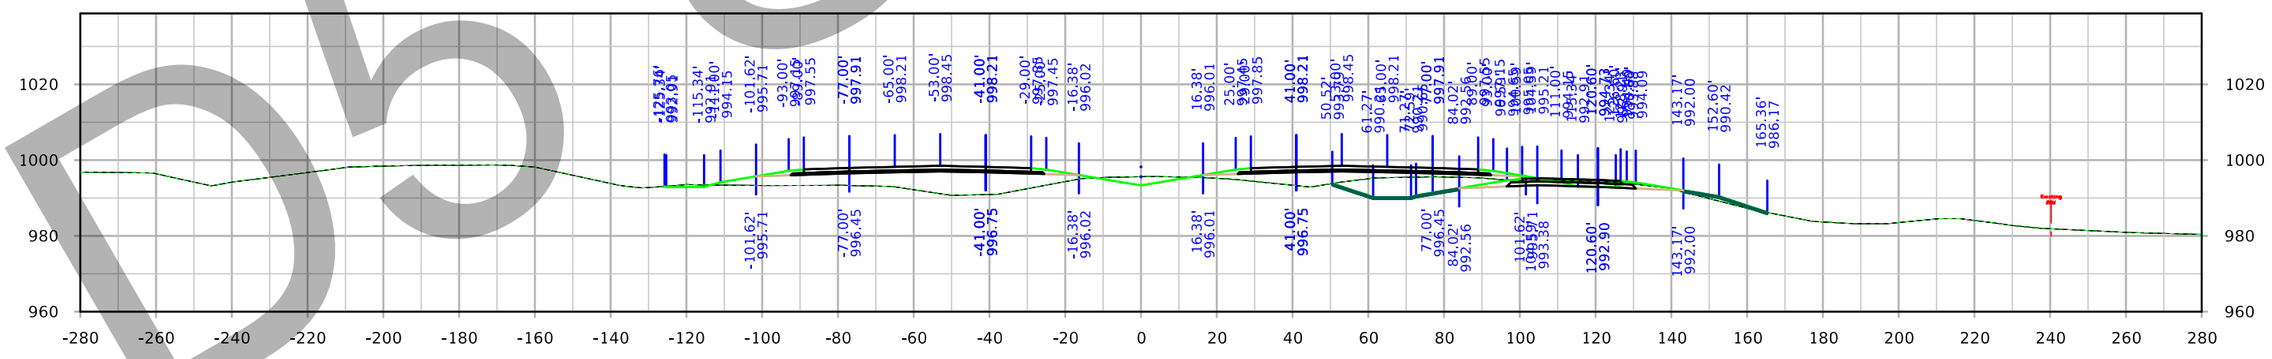

STA. 1955+00.00

Submittal
D5 Stamp

FILE NO. 32044	ENGLISH	DESIGN TEAM Iowa DOT	POLK/STORY COUNTY	PROJECT NUMBER IM-035-4(309)95--13-77	SHEET NUMBER W.79

7:38:10 PM 3/3/2021 cschins pw:\\ntPwInt1.dot.int.lan:PWMain\Documents\Projects\7703504015\Design_(309)_PreliminaryEngineering\CADD_Files\Cross_Sections\XS_ML035_77035309Z08.dgn

Interstate 35

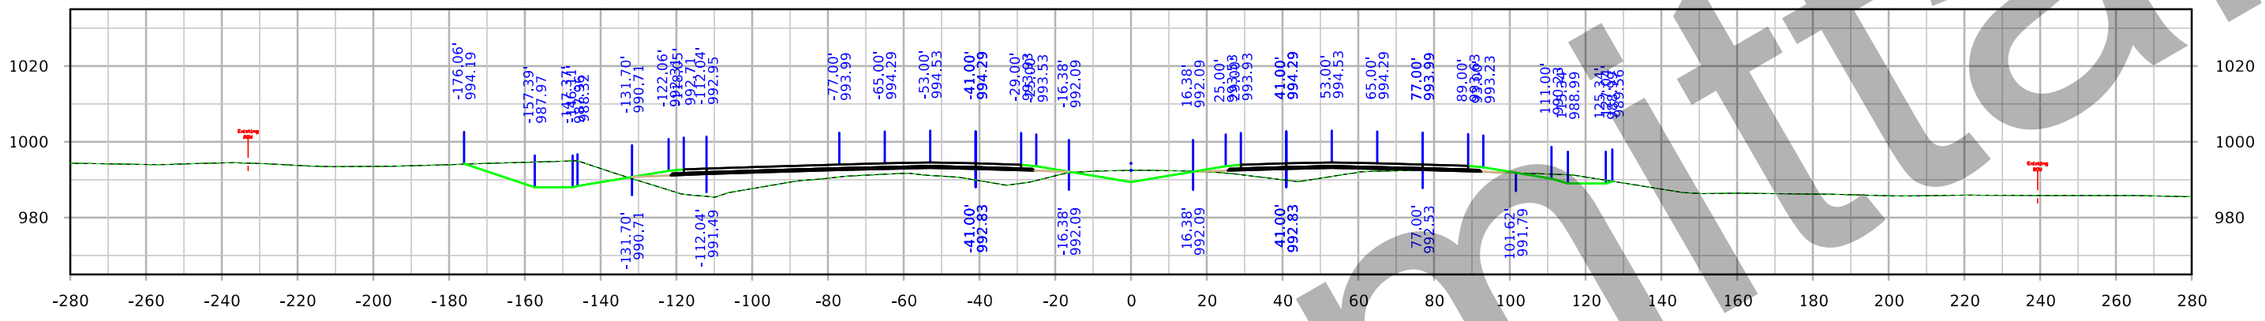

STA. 1960+00.00

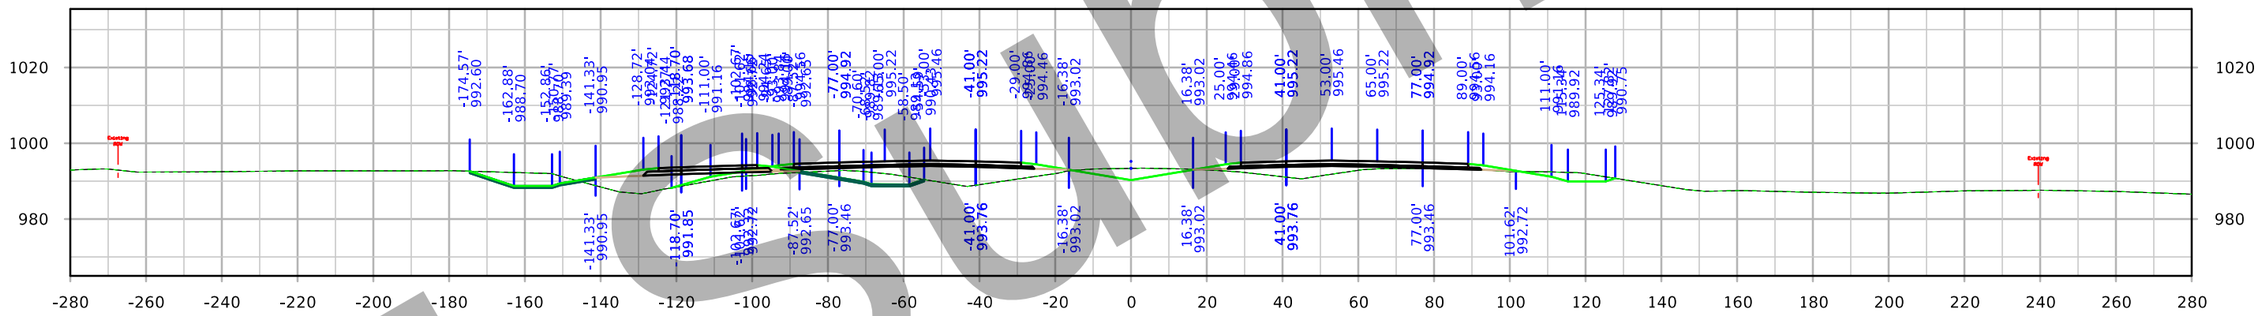

STA. 1959+00.00

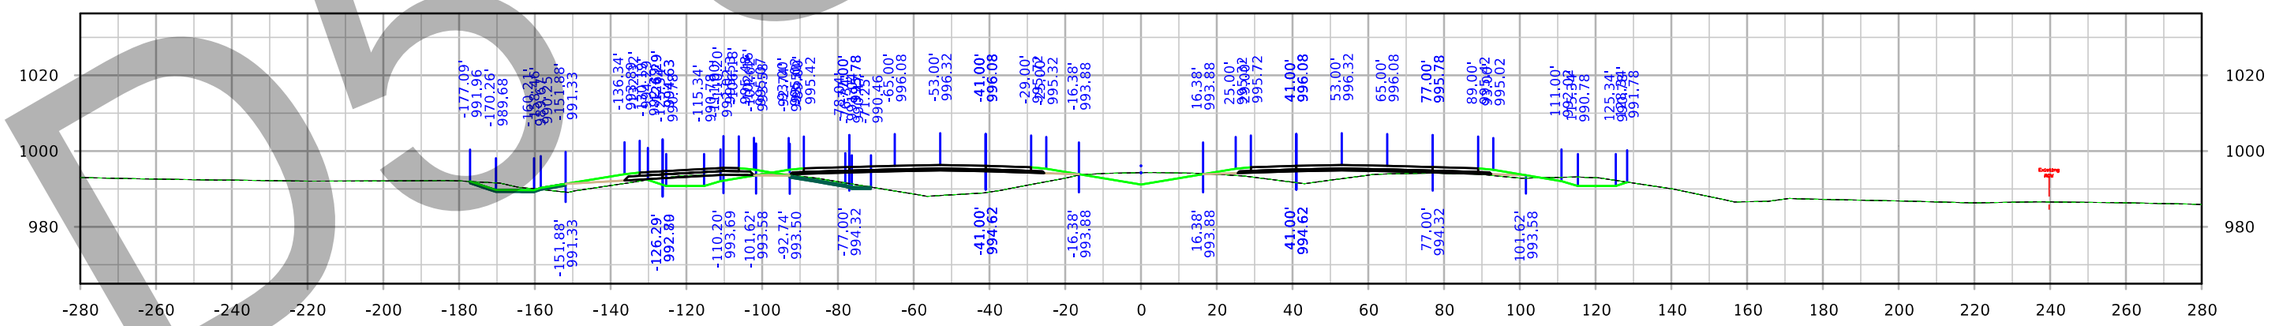

STA. 1958+00.00

Draft

FILE NO. 32044	ENGLISH	DESIGN TEAM Iowa DOT	POLK/STORY COUNTY	PROJECT NUMBER IM-035-4(309)95--13-77	SHEET NUMBER W.80

7:39:13 PM 3/3/2021 cschins pw:\\ntPwInt1.dot.int.lan:PWMain\Documents\Projects\7703504015\Design_(309)_PreliminaryEngineering\CADD_Files\Cross_Sections\XS_ML035_77035309Z08.dgn

Interstate 35

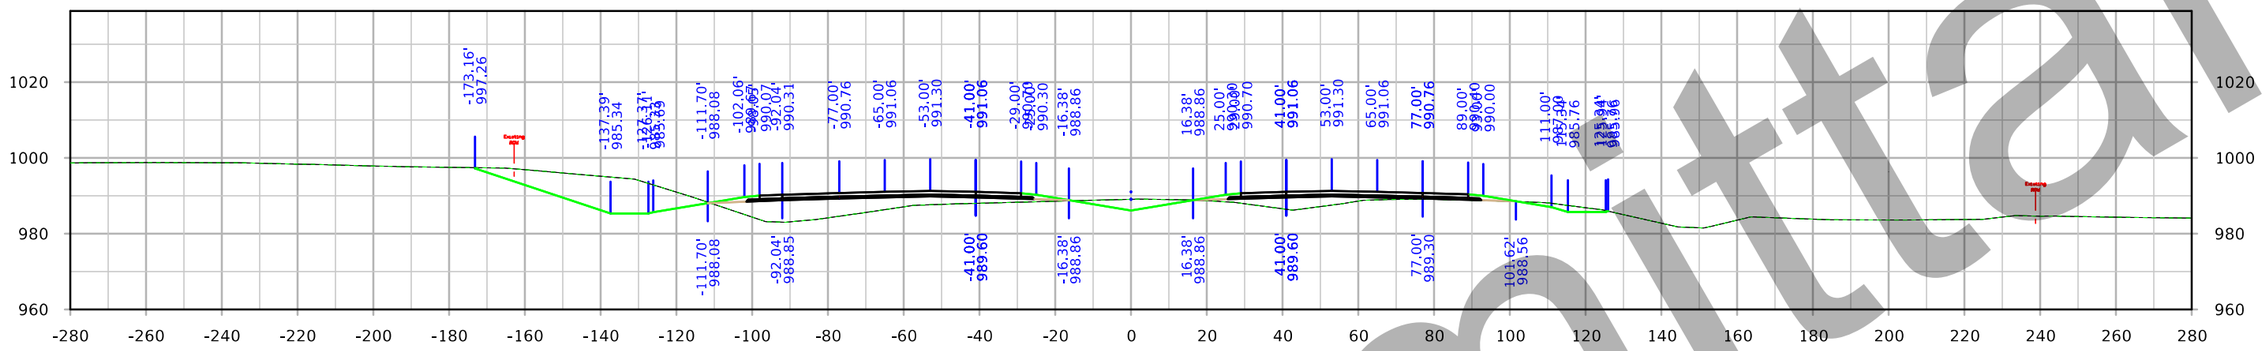

STA. 1963+00.00

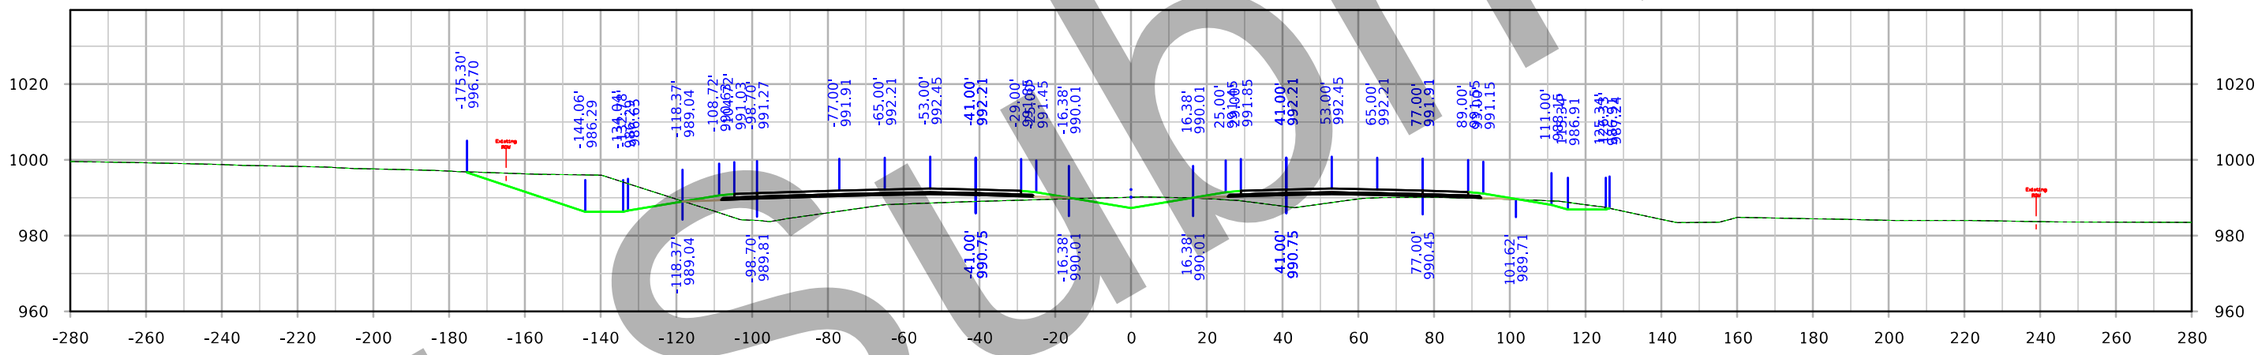

STA. 1962+00.00

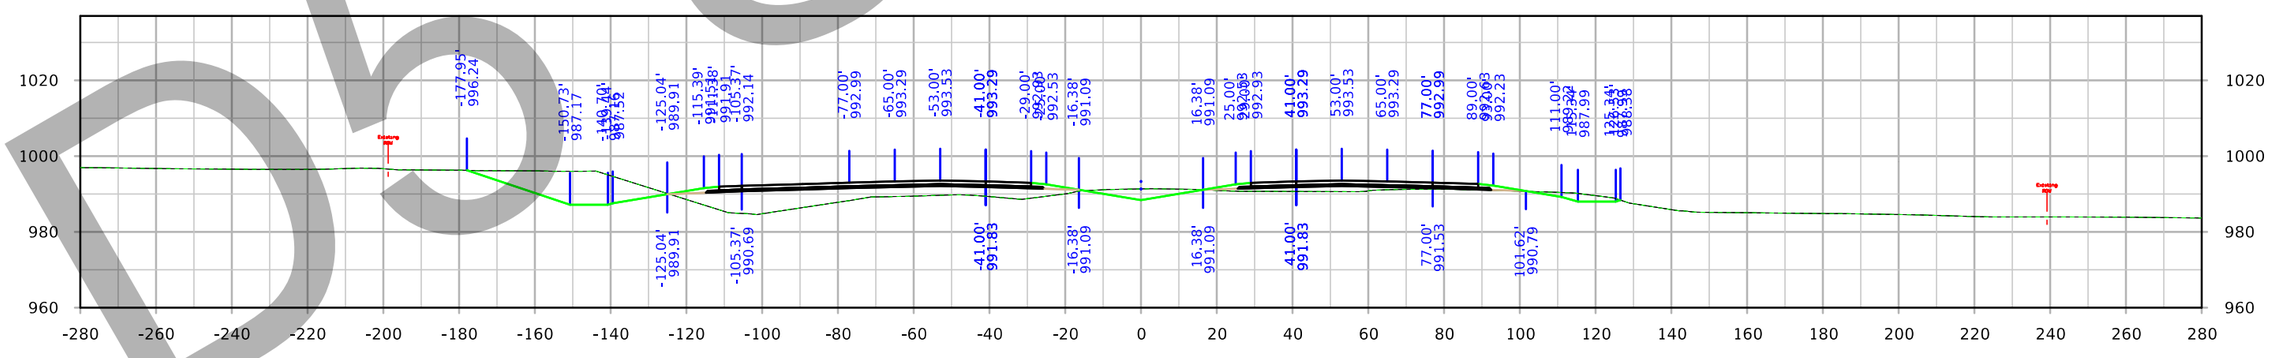

STA. 1961+00.00

D5 Submittal

FILE NO. 32044	ENGLISH	DESIGN TEAM Iowa DOT	POLK/STORY COUNTY	PROJECT NUMBER IM-035-4(309)95--13-77	SHEET NUMBER W.81

7:40:15 PM 3/3/2021 cschins pw:\\intPwInt1.dot.int.lan:PWMain\Documents\Projects\7703504015\Design_(309)_PreliminaryEngineering\CADD_Files\Cross_Sections\XS_ML035_77035309Z08.dgn

Interstate 35

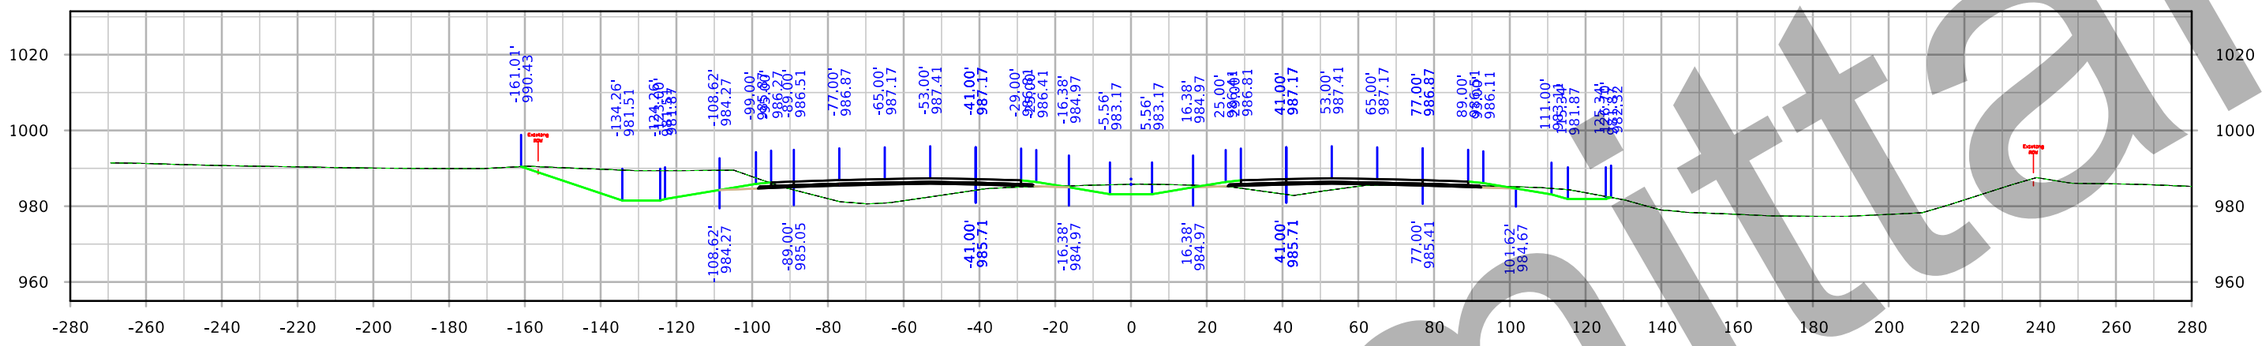

STA. 1966+00.00

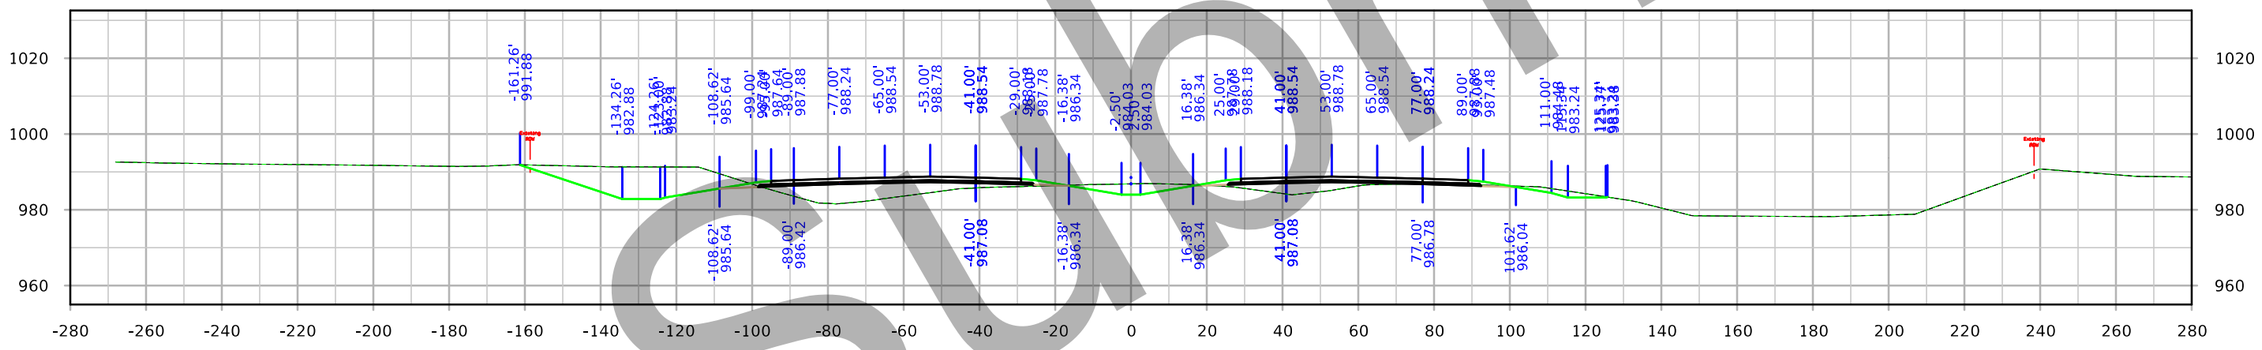

STA. 1965+00.00

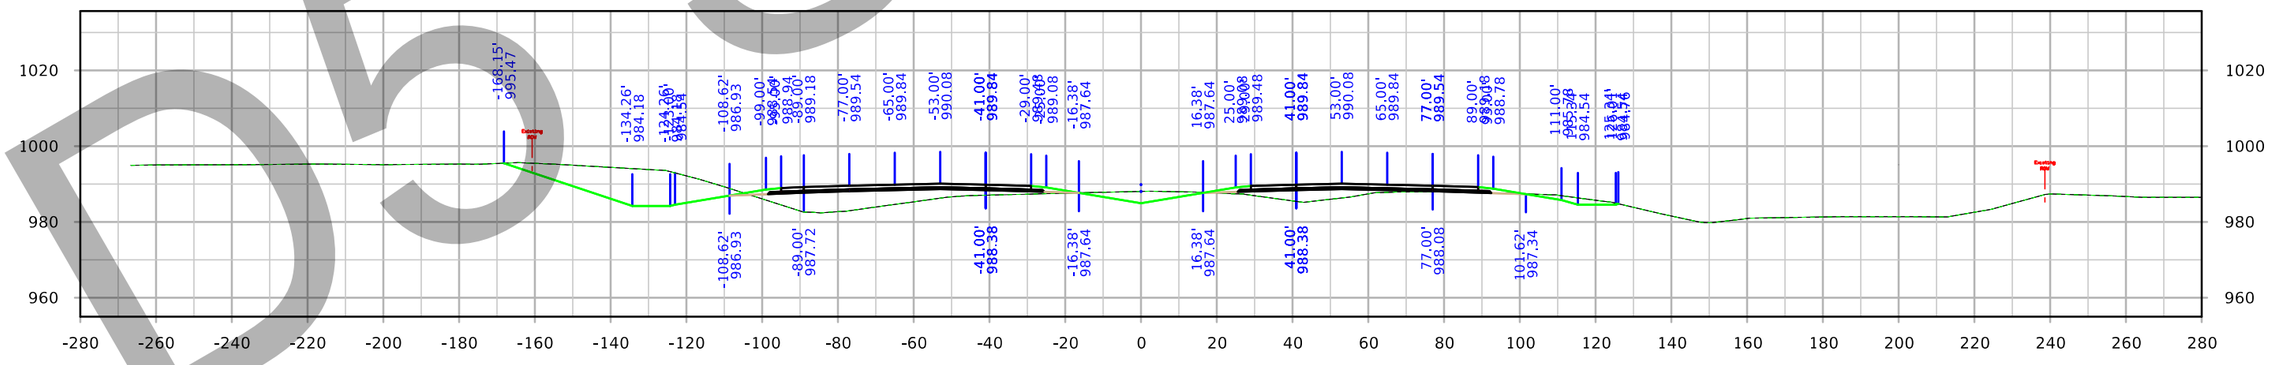

STA. 1964+00.00

Draft

FILE NO. 32044	ENGLISH	DESIGN TEAM Iowa DOT	POLK/STORY COUNTY	PROJECT NUMBER IM-035-4(309)95--13-77	SHEET NUMBER W.82

7:41:18 PM 3/3/2021 cschins pw:\\ntPwInt1.dot.int.lan:PWMain\Documents\Projects\7703504015\Design_(309)_PreliminaryEngineering\CADD_Files\Cross_Sections\XS_ML035_77035309Z08.dgn

Interstate 35

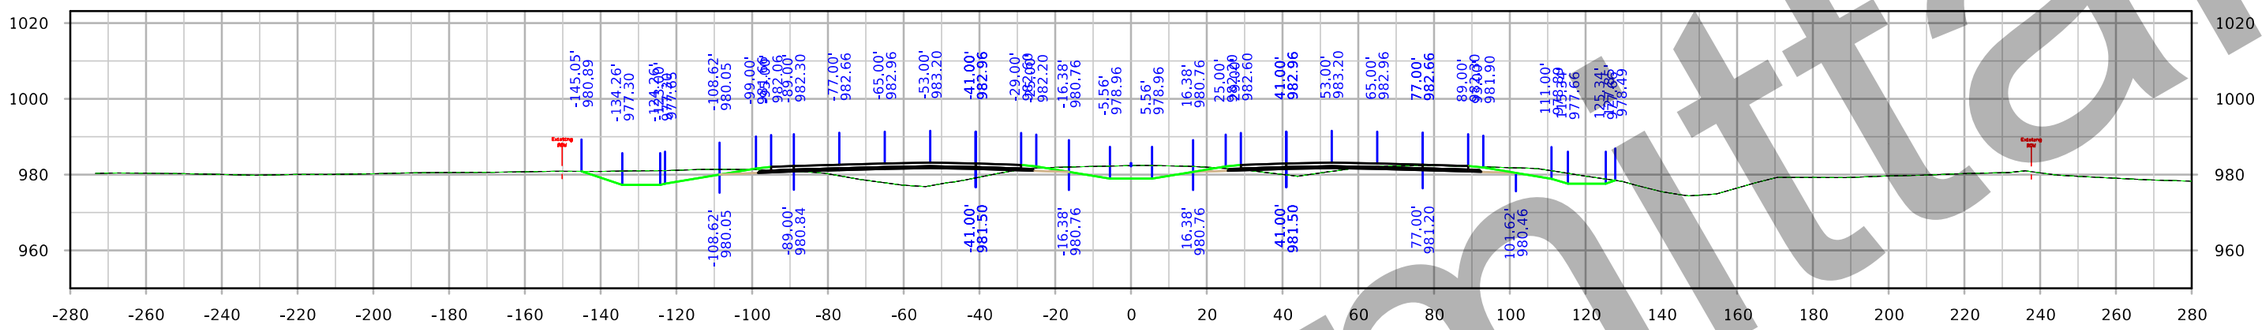

STA. 1969+00.00

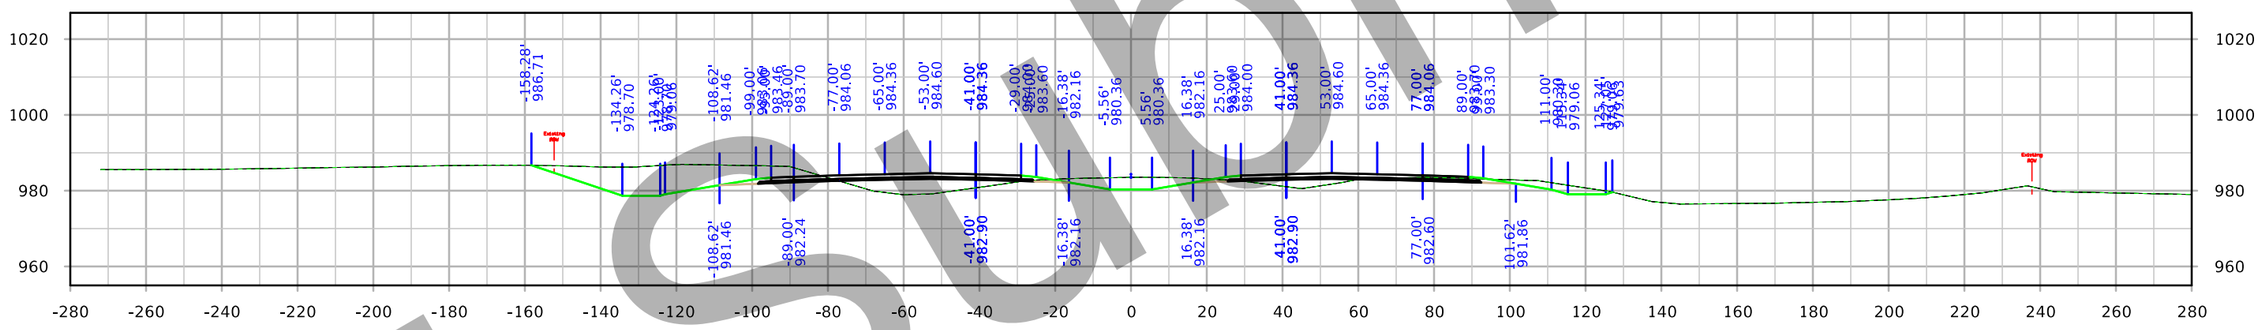

STA. 1968+00.00

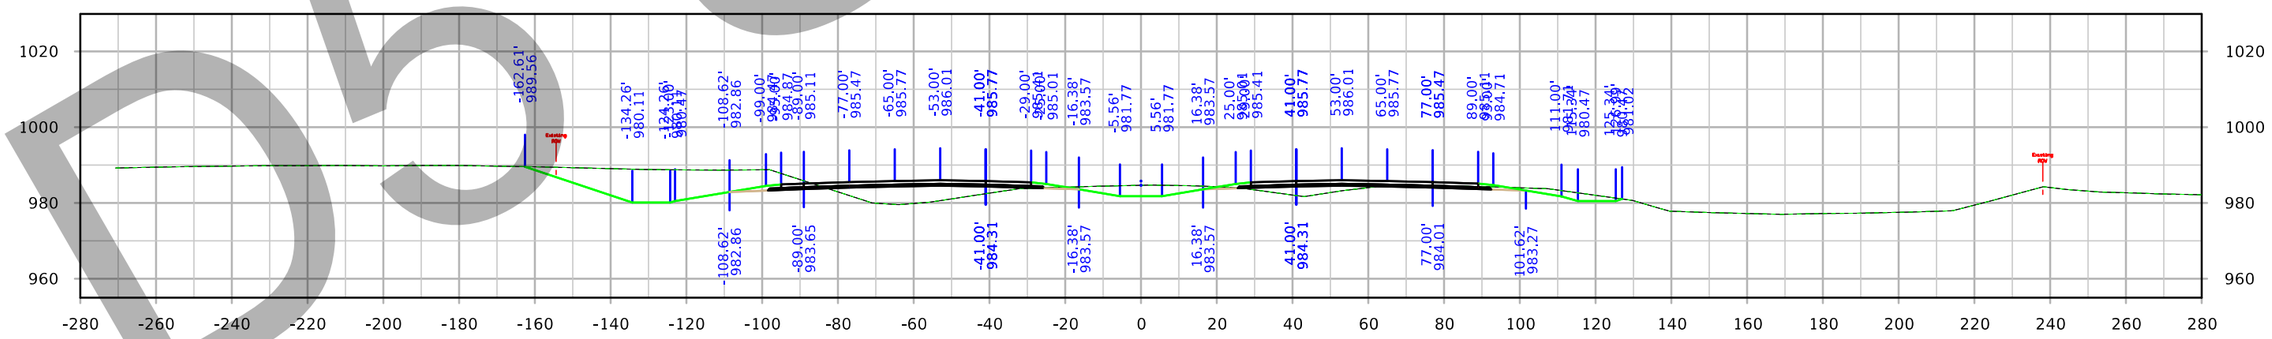

STA. 1967+00.00

D5 Submittal

FILE NO. 32044	ENGLISH	DESIGN TEAM Iowa DOT	POLK/STORY COUNTY	PROJECT NUMBER IM-035-4(309)95--13-77	SHEET NUMBER W.83

7:42:21 PM 3/3/2021 cschins pw:\\ntPwInt1.dot.int.lan:PWMain\Documents\Projects\7703504015\Design_(309)_PreliminaryEngineering\CADD_Files\Cross_Sections\XS_ML035_77035309Z08.dgn

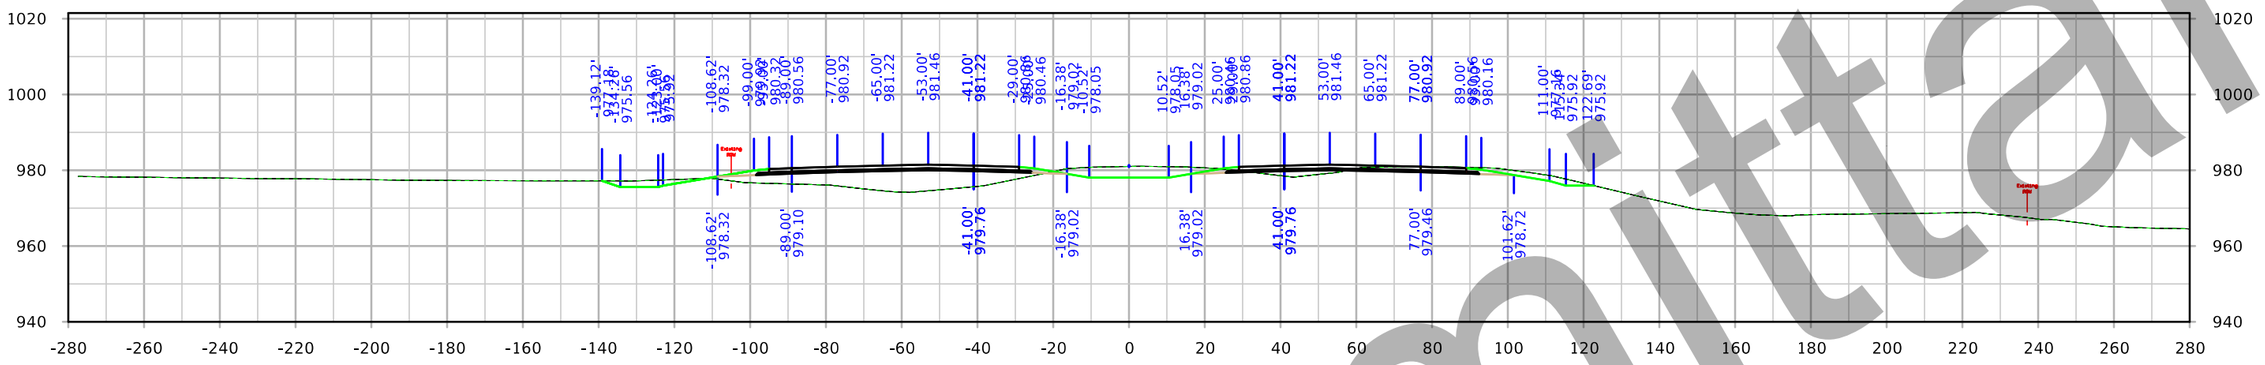

STA. 1972+00.00

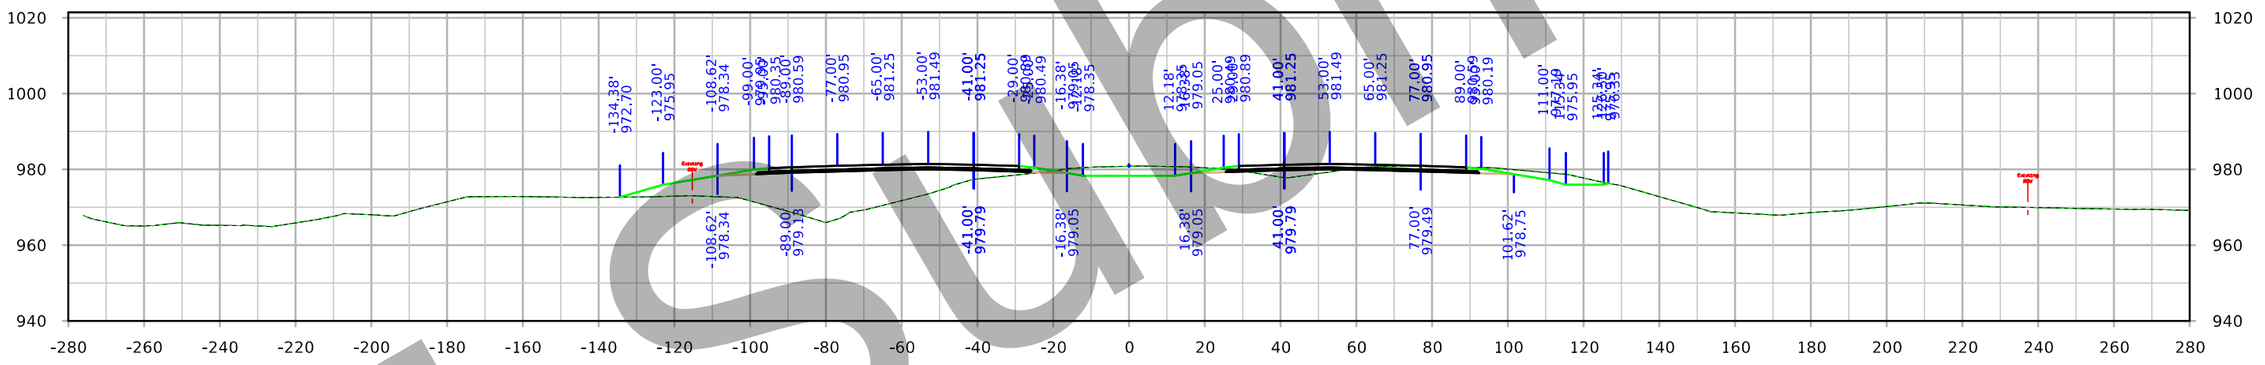

STA. 1971+00.00

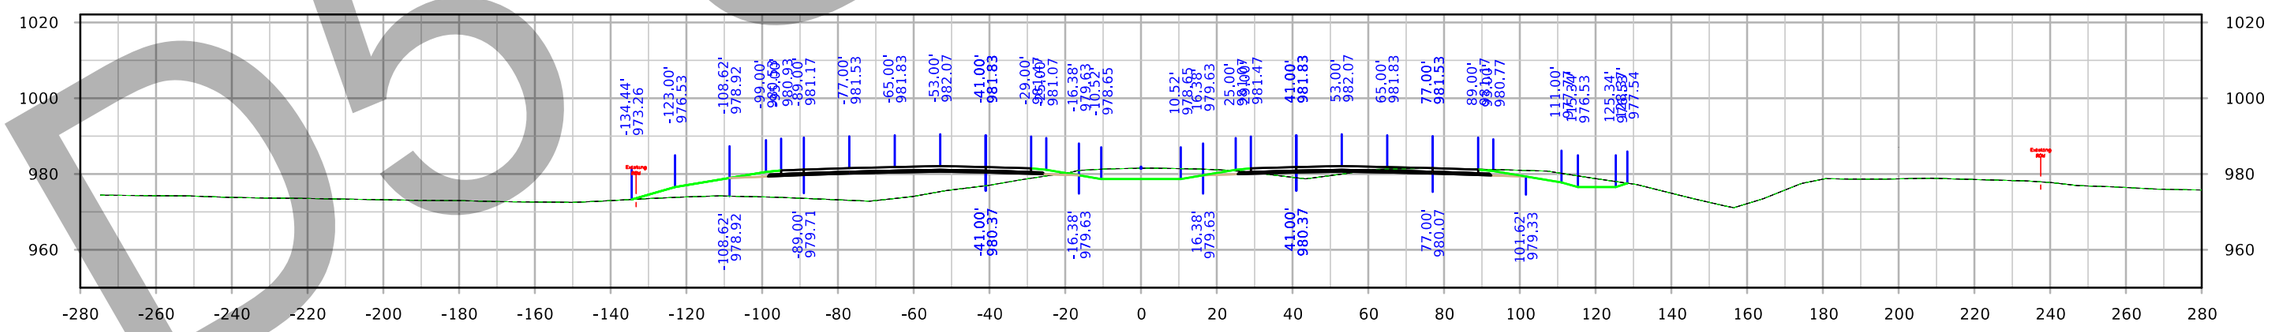

STA. 1970+00.00

D5 Submittal

FILE NO. 32044	ENGLISH	DESIGN TEAM Iowa DOT	POLK/STORY COUNTY	PROJECT NUMBER IM-035-4(309)95--13-77	SHEET NUMBER W.84

7:43:23 PM 3/3/2021 cschins pw:\\ntPwInt1.dot.int.lan:PWMain\Documents\Projects\7703504015\Design_(309)_PreliminaryEngineering\CADD_Files\Cross_Sections\XS_ML035_77035309Z08.dgn

Interstate 35

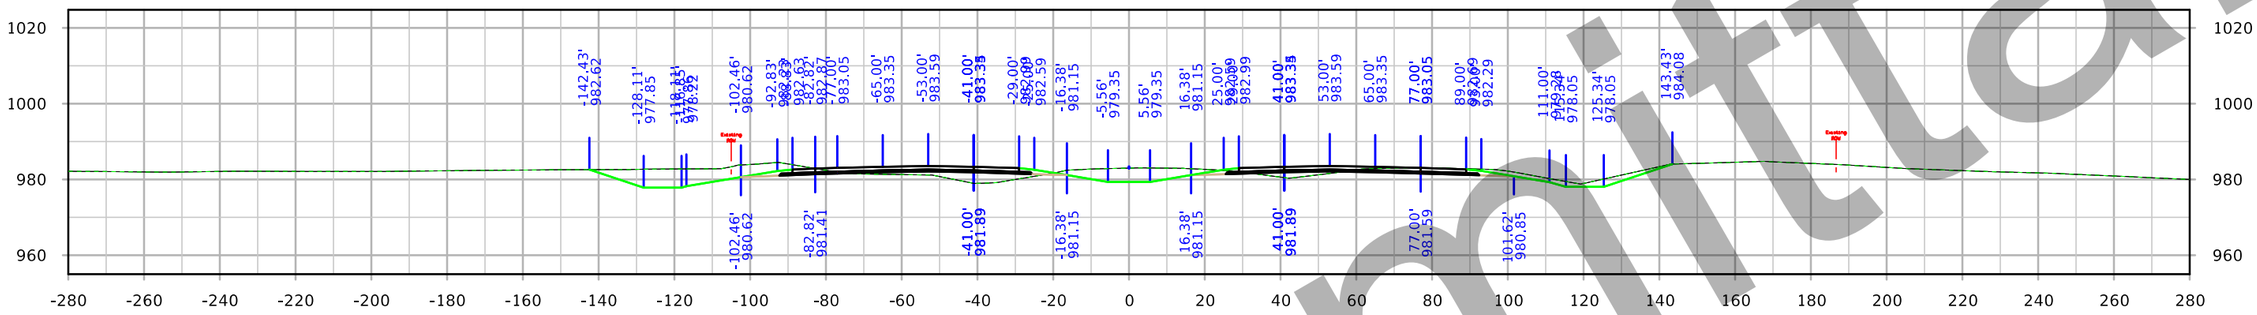

STA. 1975+00.00

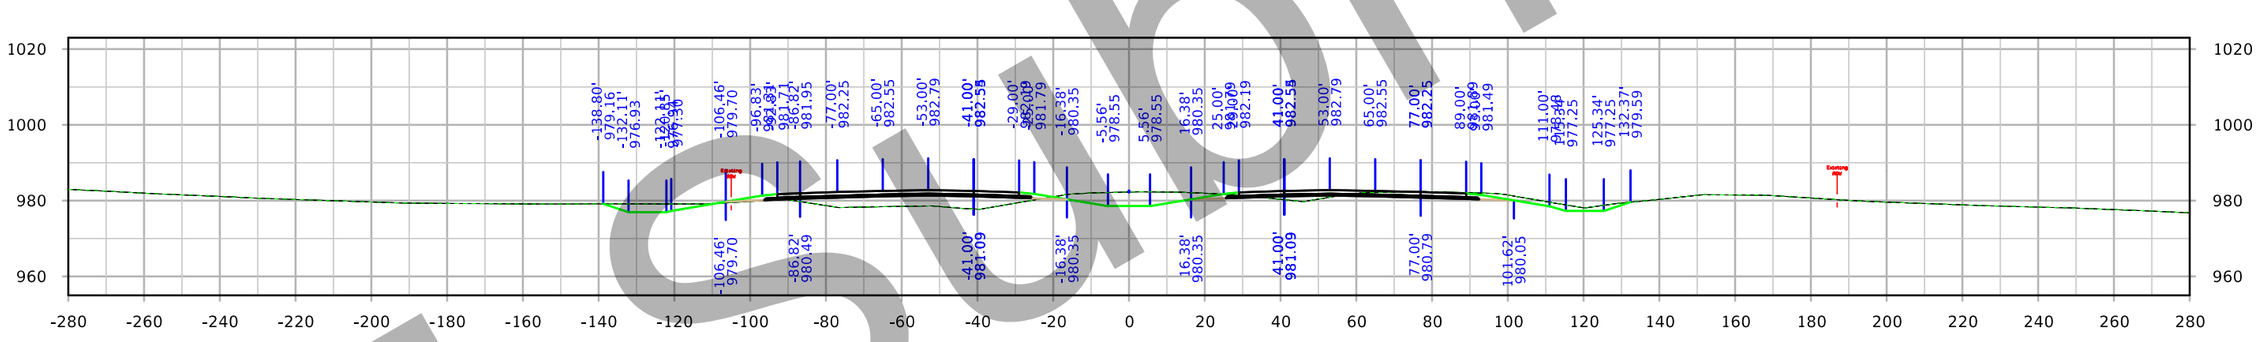

STA. 1974+00.00

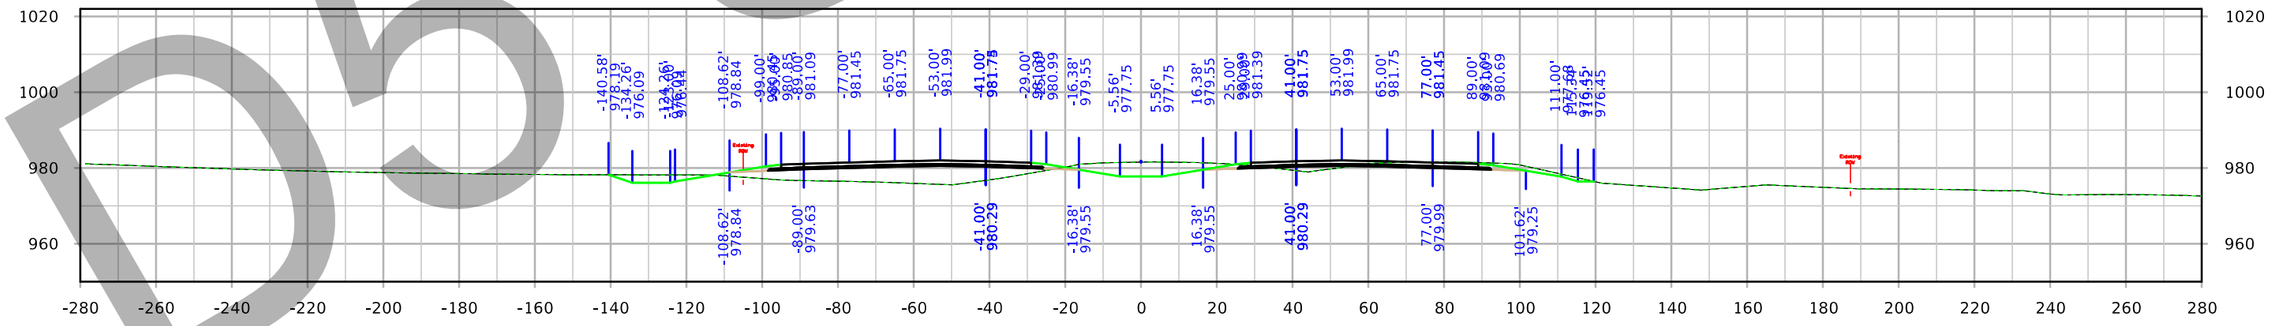

STA. 1973+00.00

D5 Submittal

FILE NO. 32044	ENGLISH	DESIGN TEAM Iowa DOT	POLK/STORY COUNTY	PROJECT NUMBER IM-035-4(309)95--13-77	SHEET NUMBER W.85

7:44:26 PM 3/3/2021 cschins pw:\\ntPwInt1.dot.int.lan:PWMain\Documents\Projects\7703504015\Design_(309)_PreliminaryEngineering\CADD_Files\Cross_Sections\XS_ML035_77035309Z08.dgn

Interstate 35

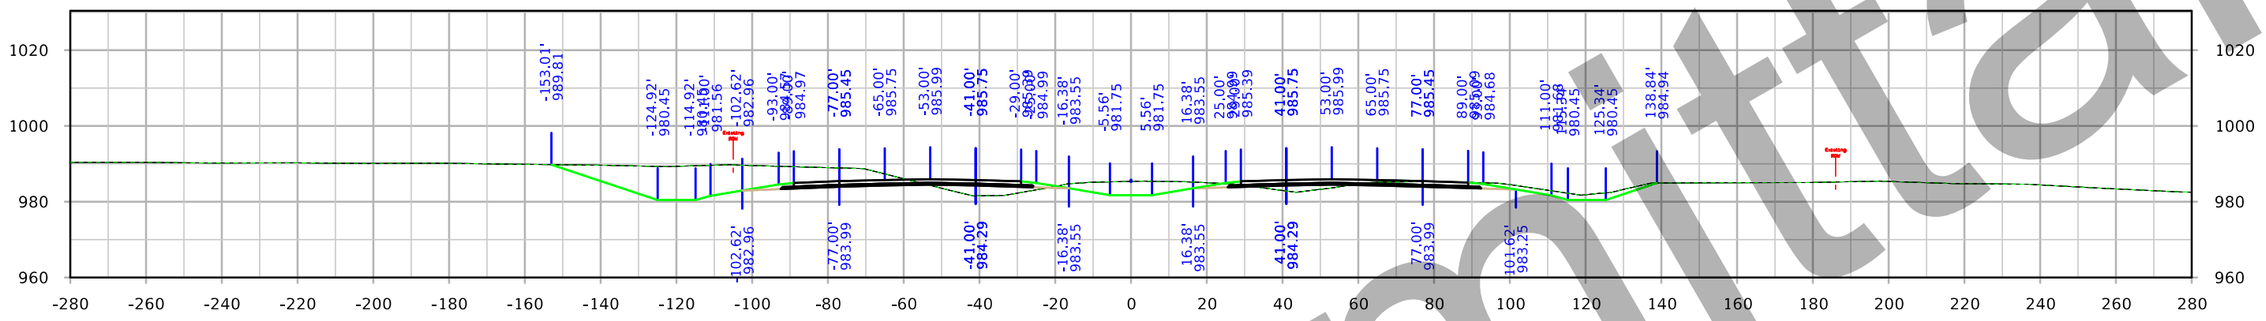

STA. 1978+00.00

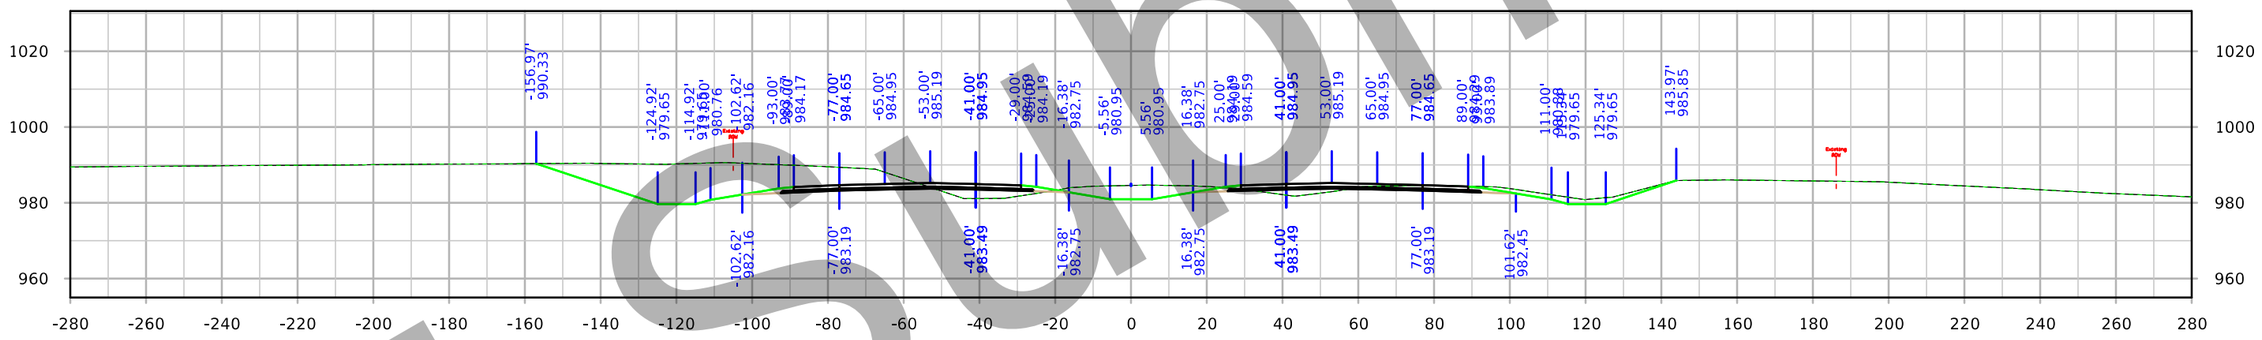

STA. 1977+00.00

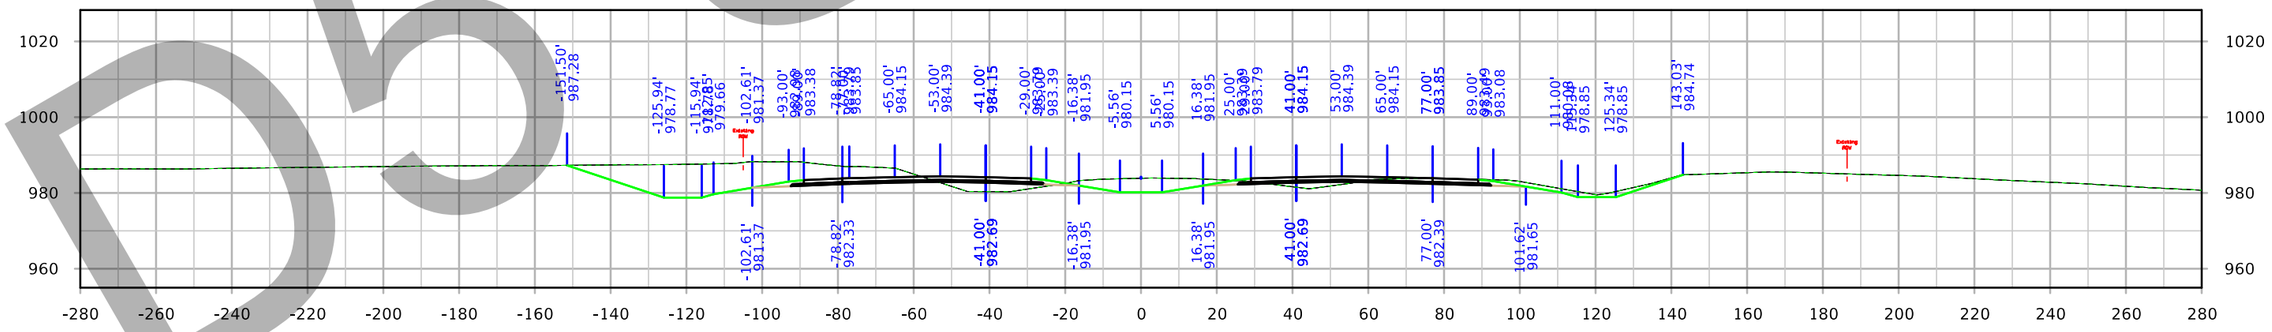

STA. 1976+00.00

D5 Submittal

FILE NO. 32044	ENGLISH	DESIGN TEAM Iowa DOT	POLK/STORY COUNTY	PROJECT NUMBER IM-035-4(309)95--13-77	SHEET NUMBER W.86

7:45:29 PM 3/3/2021 cschins pw:\\ntPwInt1.dot.int.lan:PWMain\Documents\Projects\7703504015\Design_(309)_PreliminaryEngineering\CADD_Files\Cross_Sections\XS_ML035_77035309Z08.dgn

Interstate 35

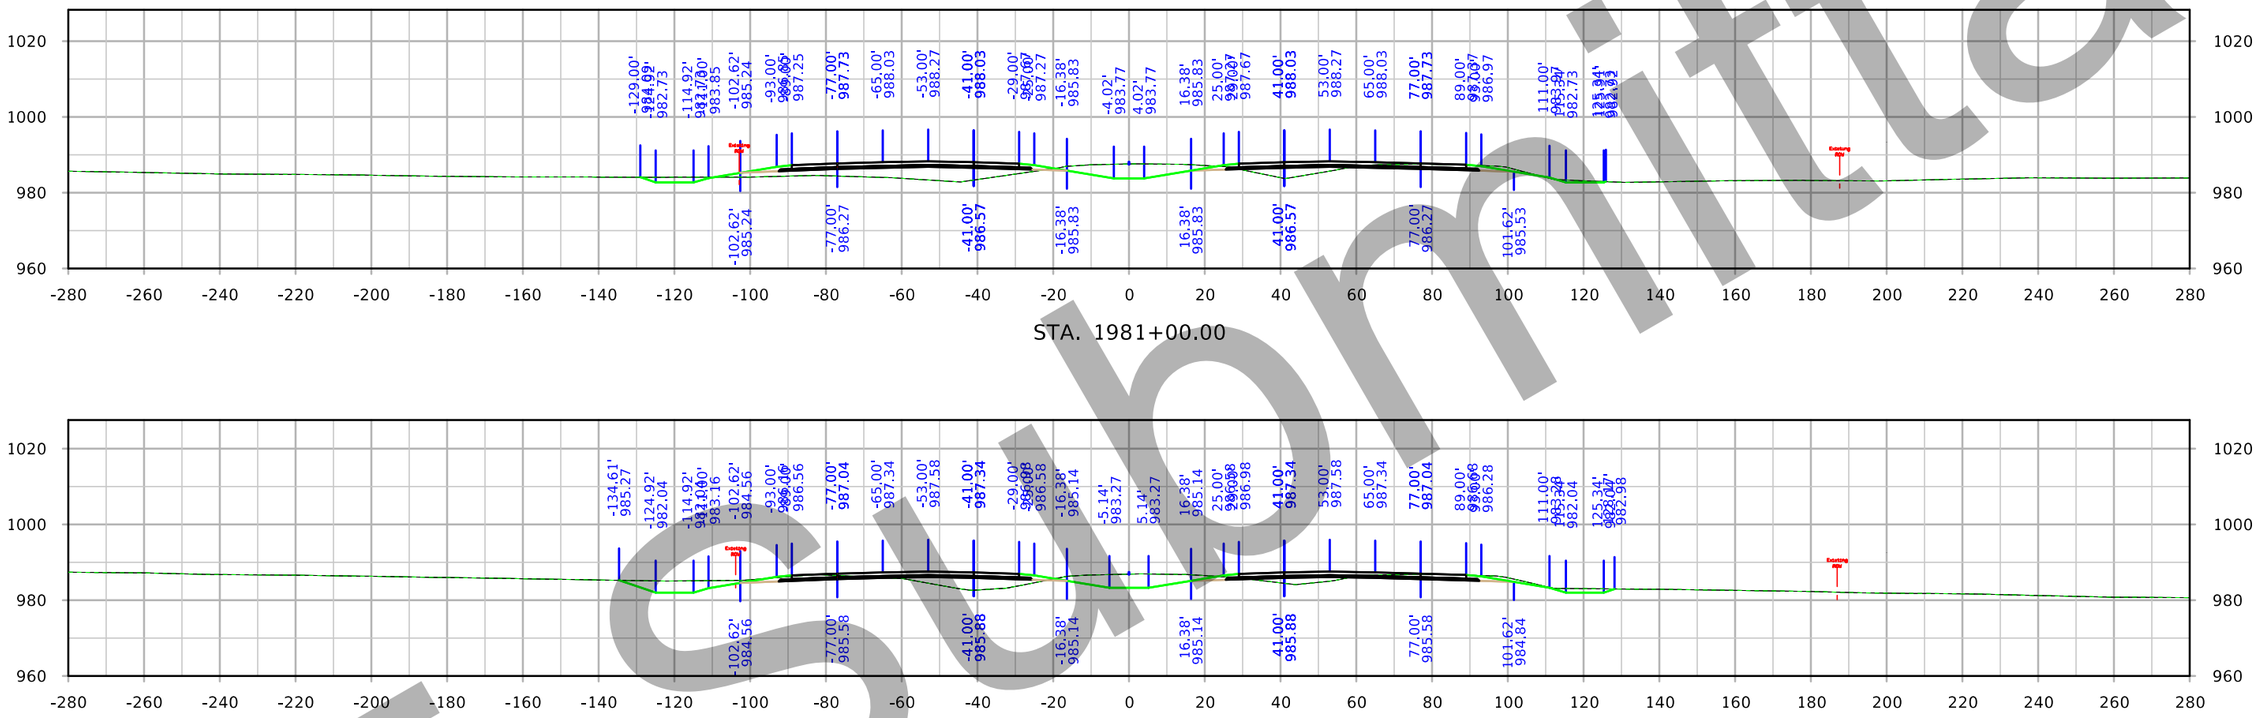

STA. 1981+00.00

STA. 1980+00.00

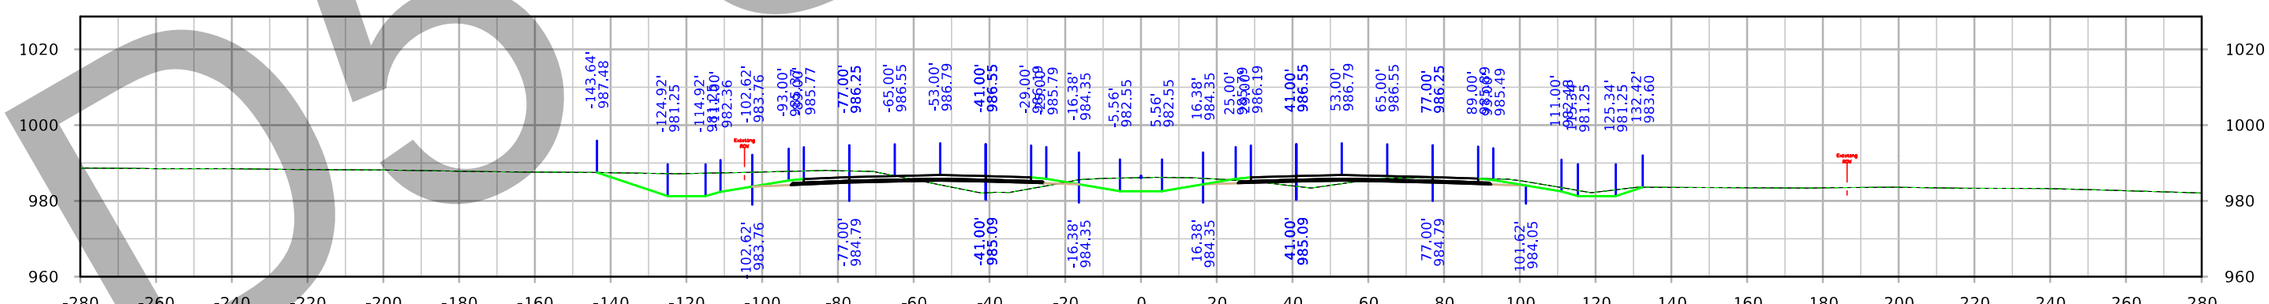

STA. 1979+00.00

FILE NO. 32044	ENGLISH	DESIGN TEAM Iowa DOT	POLK/STORY COUNTY	PROJECT NUMBER IM-035-4(309)95--13-77	SHEET NUMBER W.87

7:46:33 PM 3/3/2021 cschins pw:\\ntPwInt1.dot.int.lan:PWMain\Documents\Projects\7703504015\Design_(309)_PreliminaryEngineering\CADD_Files\Cross_Sections\XS_ML035_77035309Z08.dgn

Submittal
D5

Interstate 35

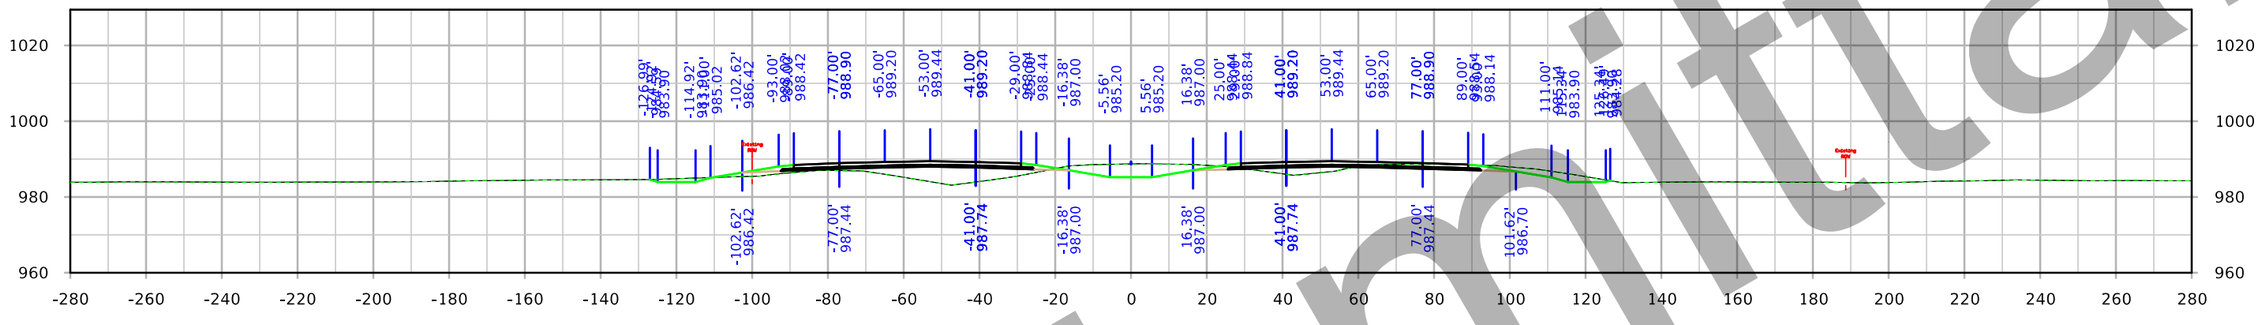

STA. 1984+00.00

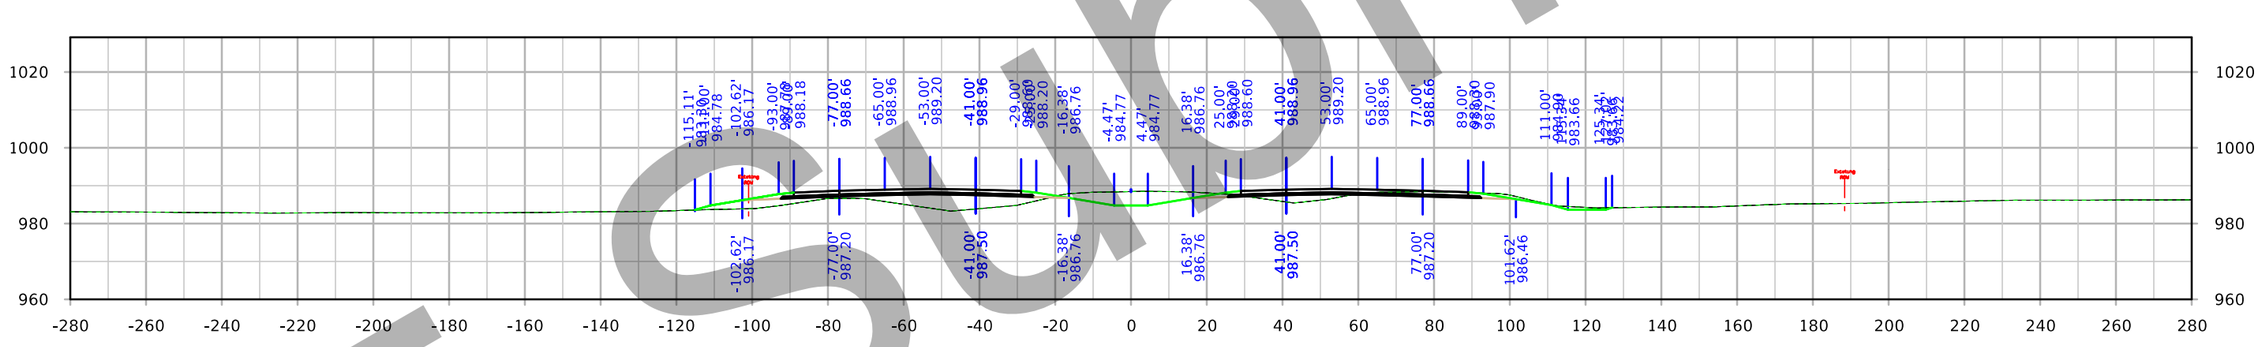

STA. 1983+00.00

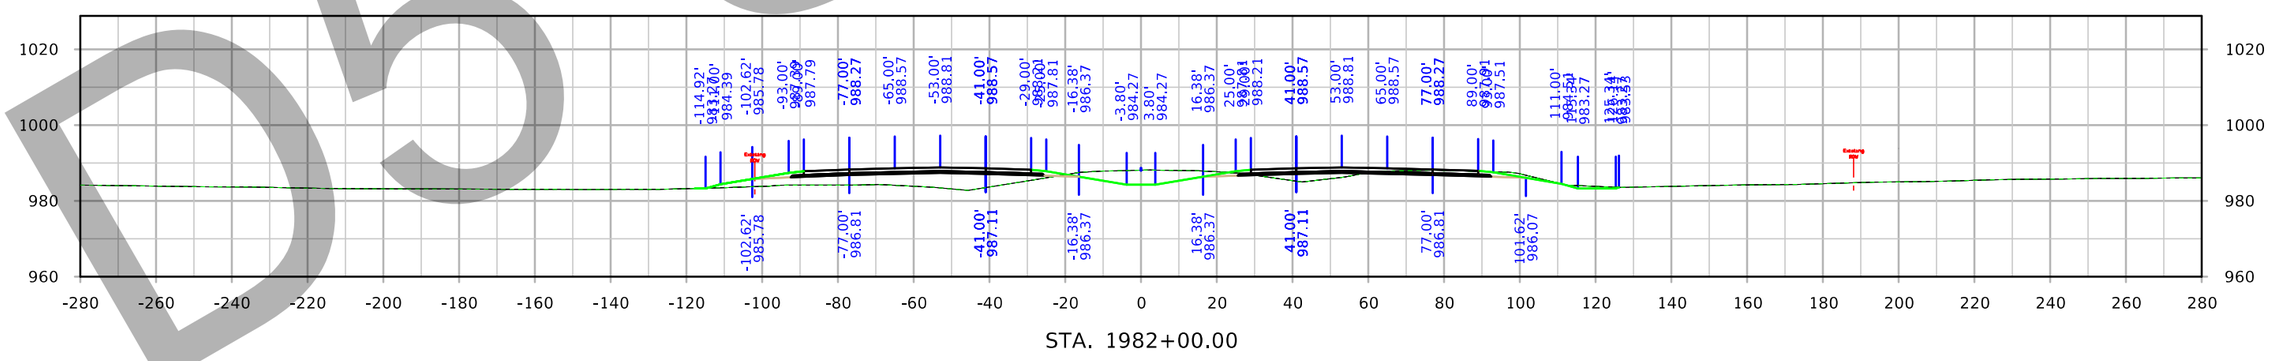

STA. 1982+00.00

D5 Submittal

FILE NO. 32044	ENGLISH	DESIGN TEAM Iowa DOT	POLK/STORY COUNTY	PROJECT NUMBER IM-035-4(309)95--13-77	SHEET NUMBER W.88

7:47:36 PM 3/3/2021 cschins pw:\\ntPwInt1.dot.int.lan:PWMain\Documents\Projects\7703504015\Design_(309)_PreliminaryEngineering\CADD_Files\Cross_Sections\XS_ML035_77035309Z08.dgn

Interstate 35

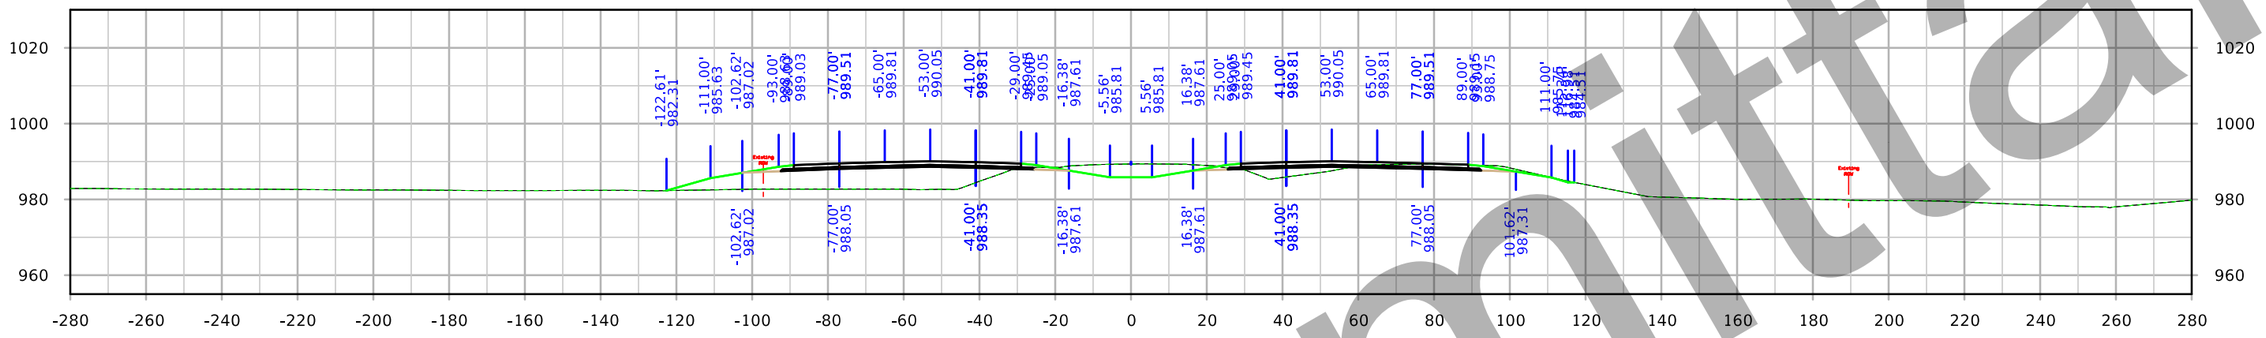

STA. 1987+00.00

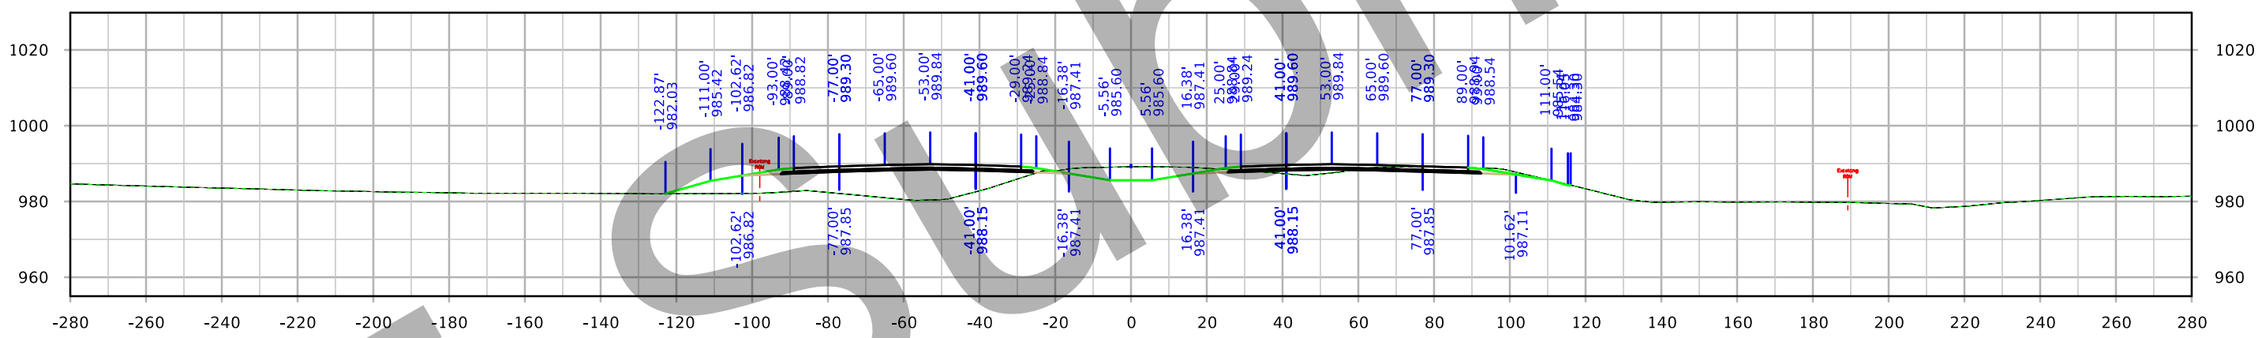

STA. 1986+00.00

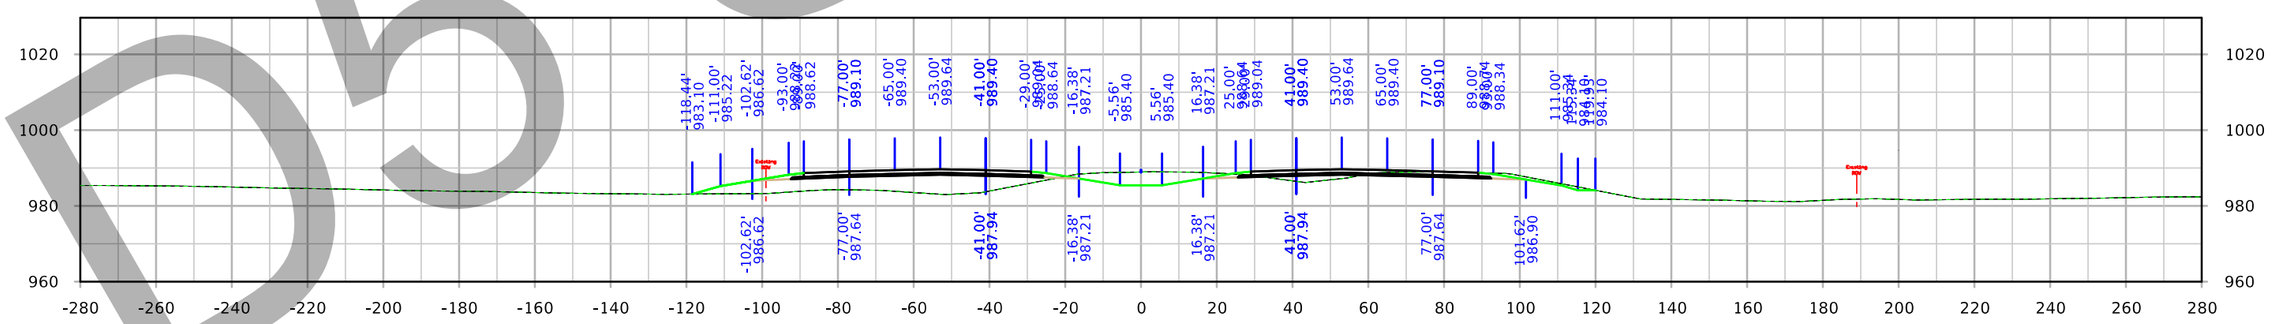

STA. 1985+00.00

FILE NO. 32044	ENGLISH	DESIGN TEAM Iowa DOT	POLK/STORY COUNTY	PROJECT NUMBER IM-035-4(309)95--13-77	SHEET NUMBER W.89

7:48:40 PM 3/3/2021 cschins pw:\\ntPwInt1.dot.int.lan:PWMain\Documents\Projects\7703504015\Design_(309)_PreliminaryEngineering\CADD_Files\Cross_Sections\XS_ML035_77035309Z08.dgn

D5 Submittal

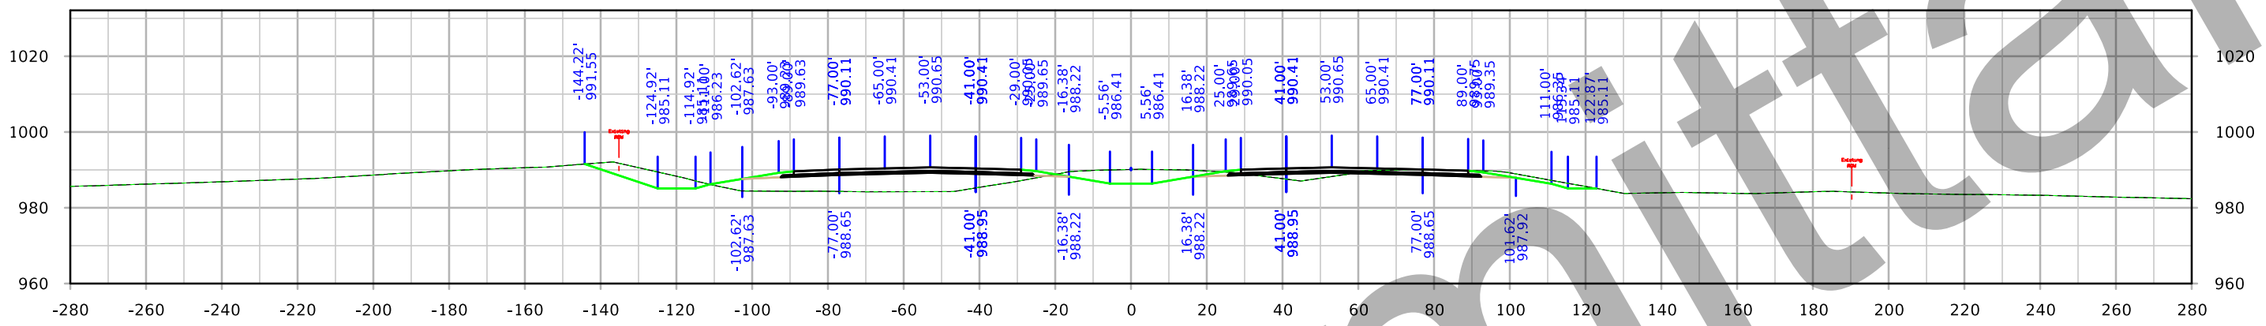

STA. 1990+00.00

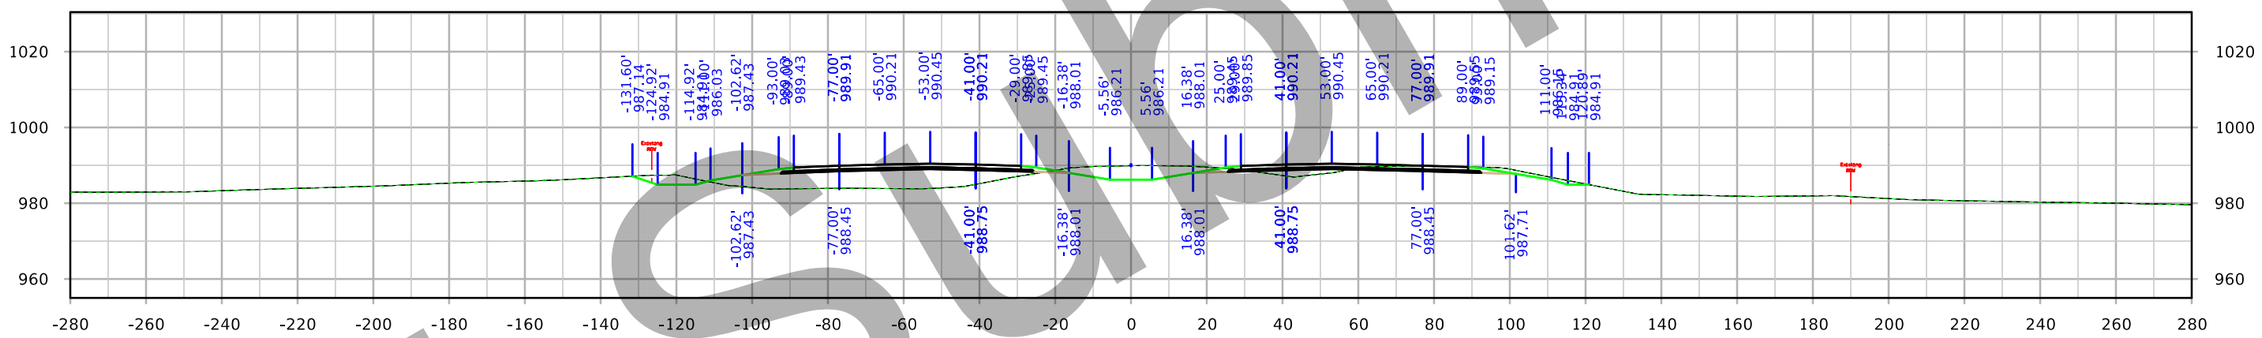

STA. 1989+00.00

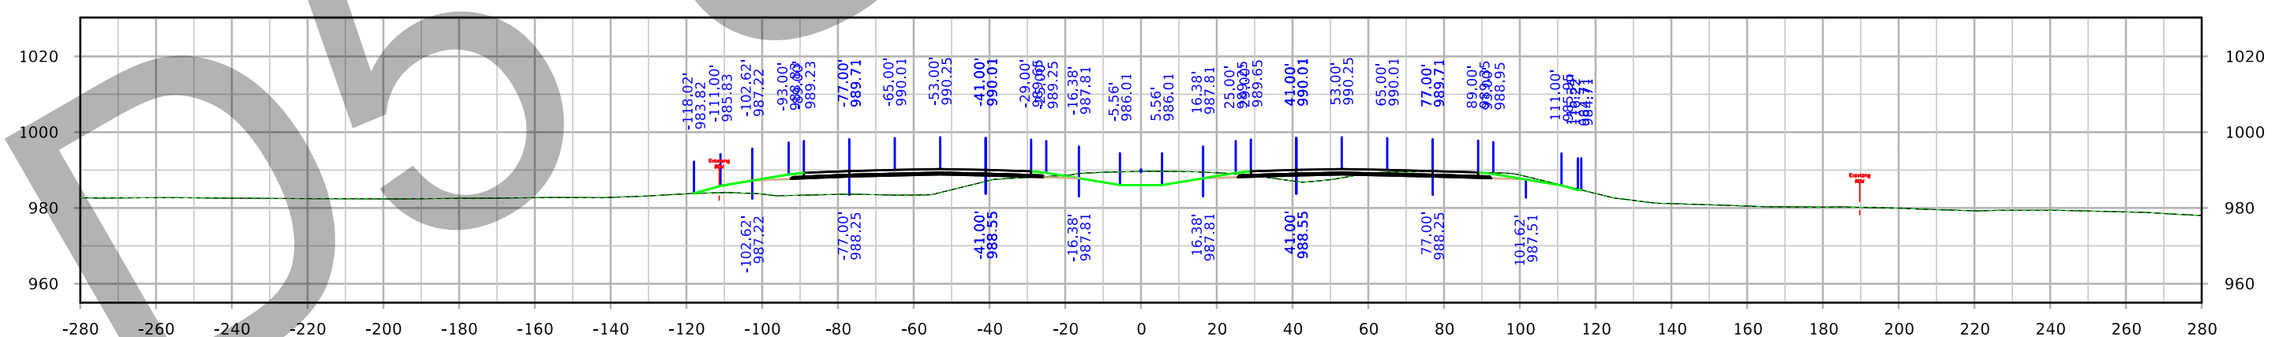

STA. 1988+00.00

FILE NO. 32044	ENGLISH	DESIGN TEAM Iowa DOT		POLK/STORY COUNTY	PROJECT NUMBER IM-035-4(309)95--13-77	SHEET NUMBER W.90

7:49:43 PM 3/3/2021 cschins pw:\\ntPwInt1.dot.int.lan:PWMain\Documents\Projects\7703504015\Design_(309)_PreliminaryEngineering\CADD_Files\Cross_Sections\XS_ML035_77035309Z08.dgn

D5 Submittal

Interstate 35

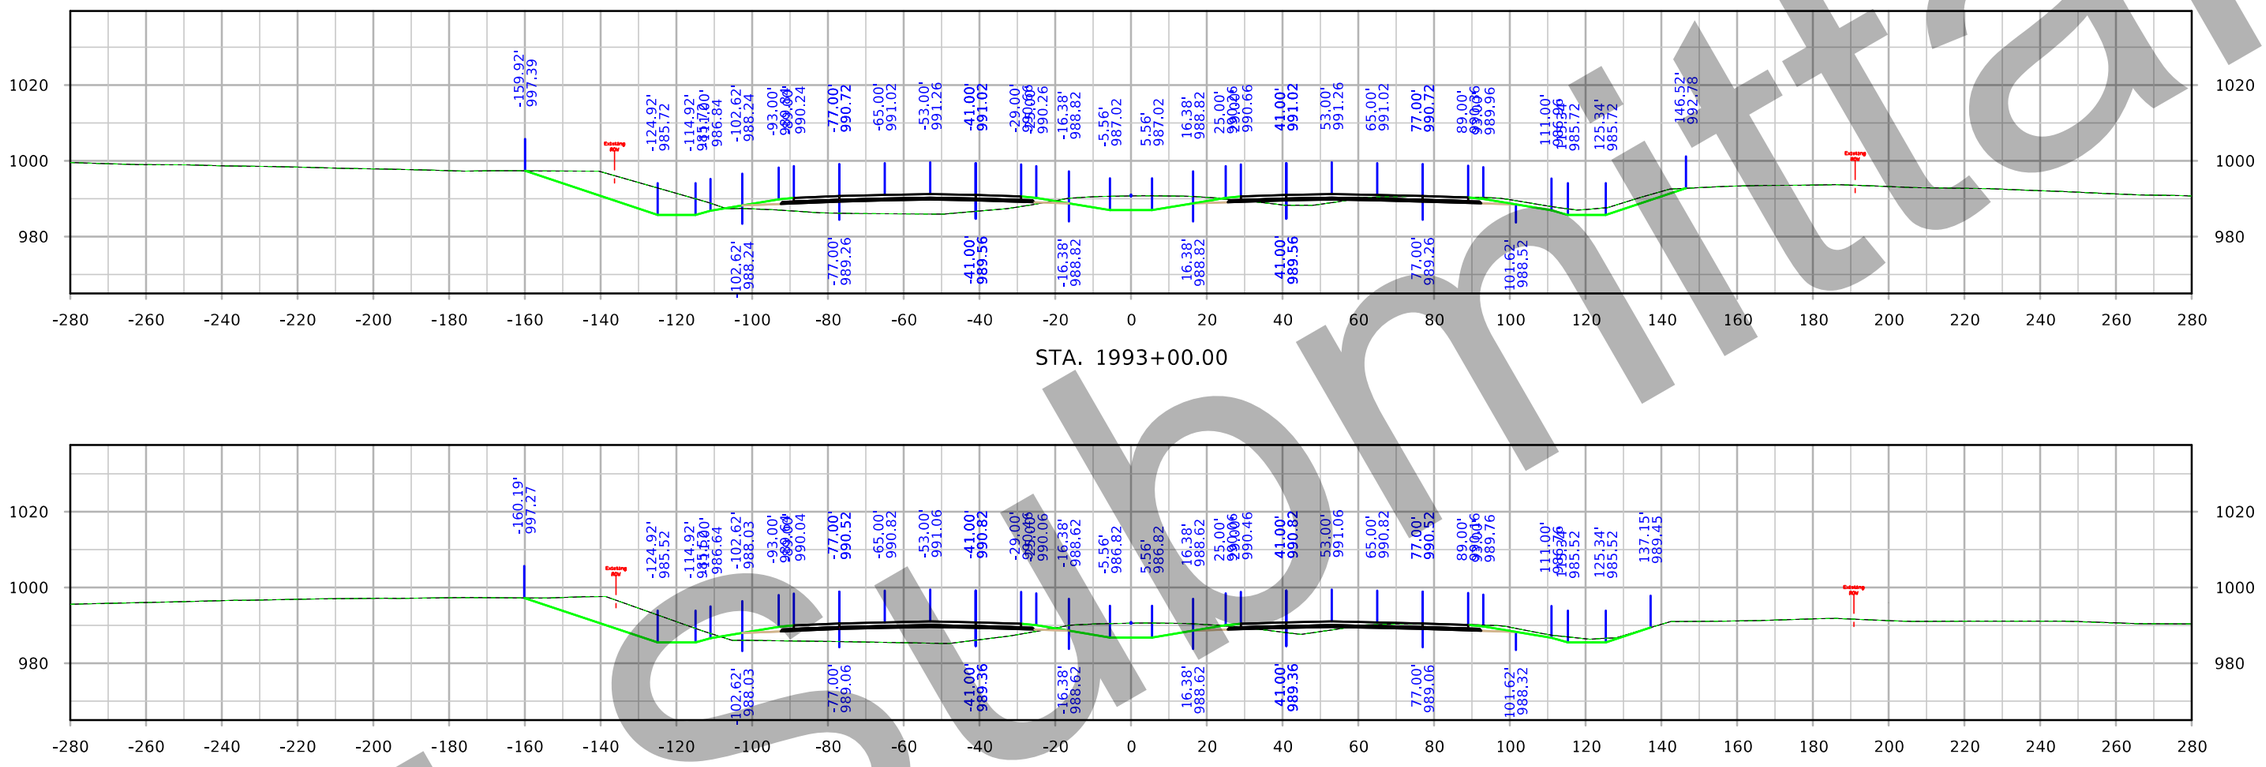

STA. 1993+00.00

STA. 1992+00.00

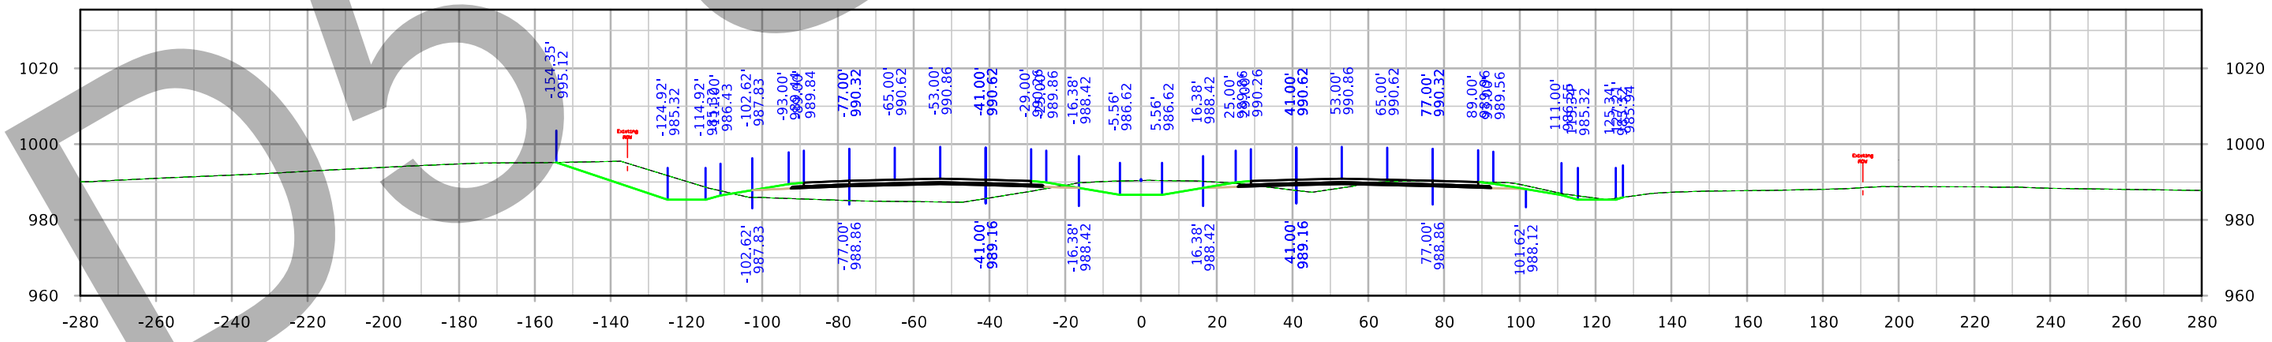

STA. 1991+00.00

D5 Submittal

FILE NO. 32044	ENGLISH	DESIGN TEAM Iowa DOT	POLK/STORY COUNTY	PROJECT NUMBER IM-035-4(309)95--13-77	SHEET NUMBER W.91

7:50:47 PM 3/3/2021 cschins pw:\\ntPwInt1.dot.int.lan:PWMain\Documents\Projects\7703504015\Design_(309)_PreliminaryEngineering\CADD_Files\Cross_Sections\XS_ML035_77035309Z08.dgn

Interstate 35

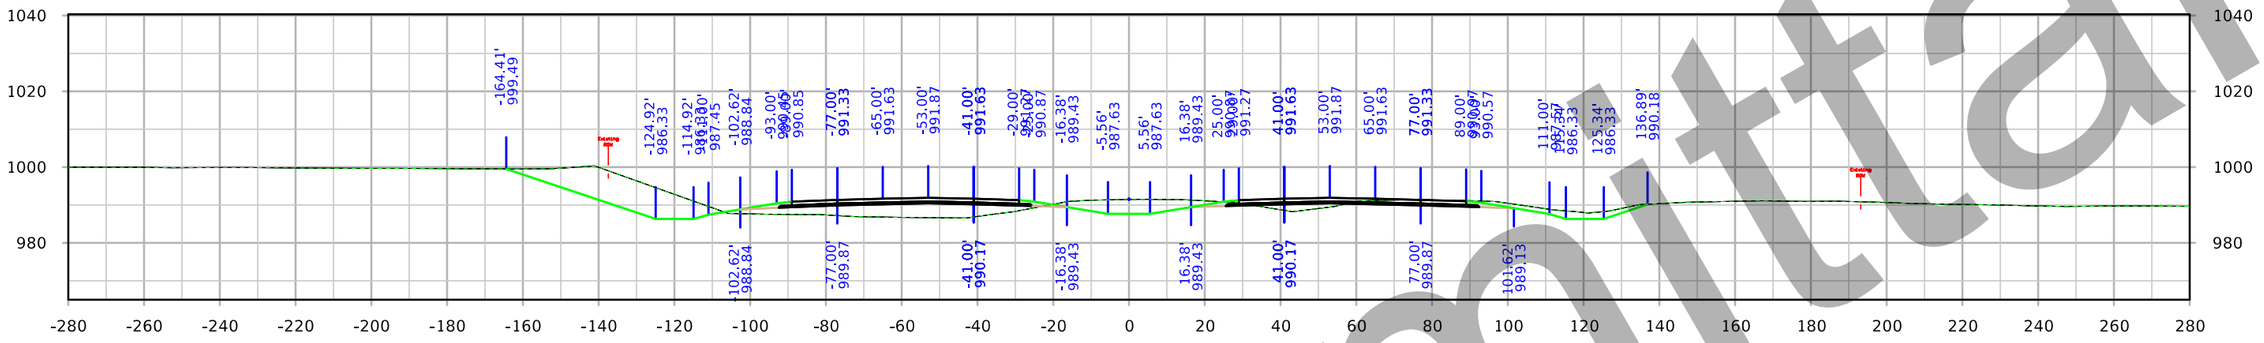

STA. 1996+00.00

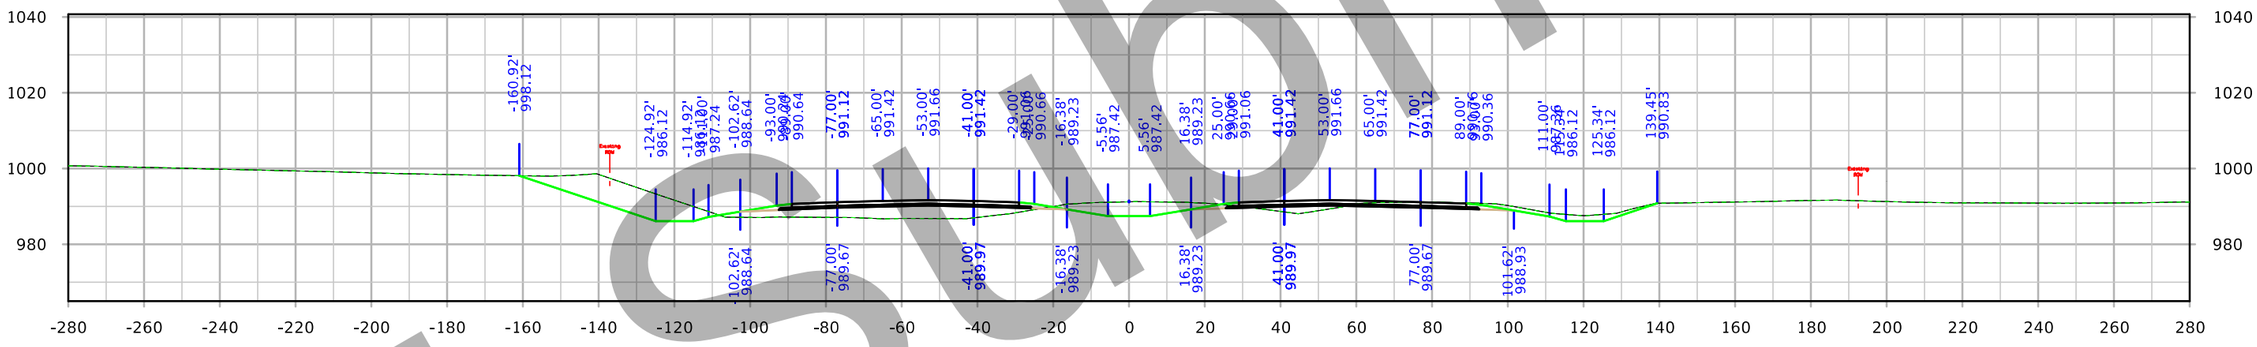

STA. 1995+00.00

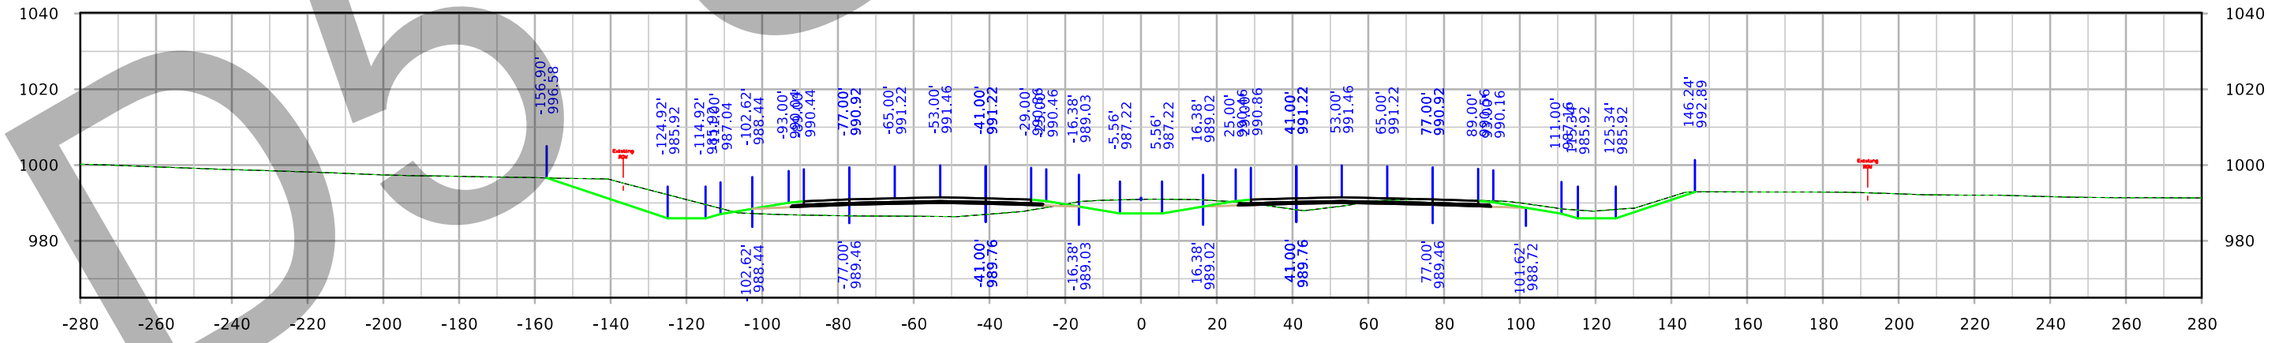

STA. 1994+00.00

D5 Submittal

FILE NO. 32044	ENGLISH	DESIGN TEAM Iowa DOT	POLK/STORY COUNTY	PROJECT NUMBER IM-035-4(309)95--13-77	SHEET NUMBER W.92

7:51:50 PM 3/3/2021 cschins pw:\\ntPwInt1.dot.int.lan:PWMain\Documents\Projects\7703504015\Design_(309)_PreliminaryEngineering\CADD_Files\Cross_Sections\XS_ML035_77035309Z08.dgn

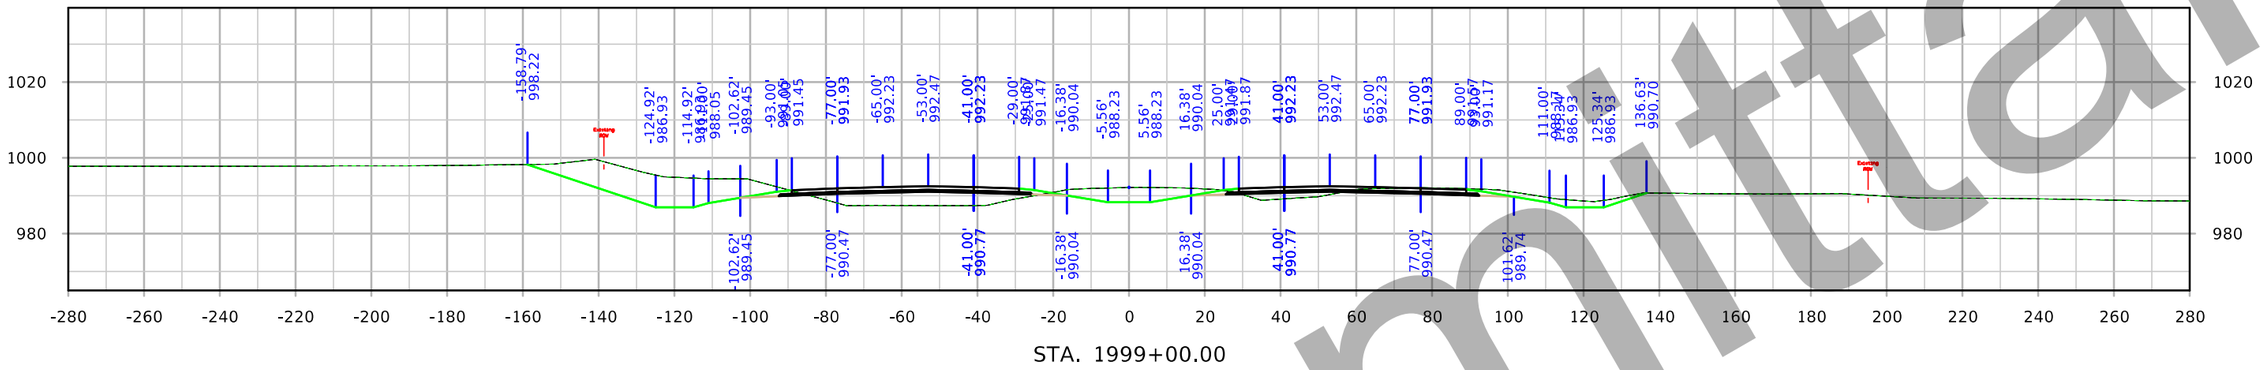

STA. 1999+00.00

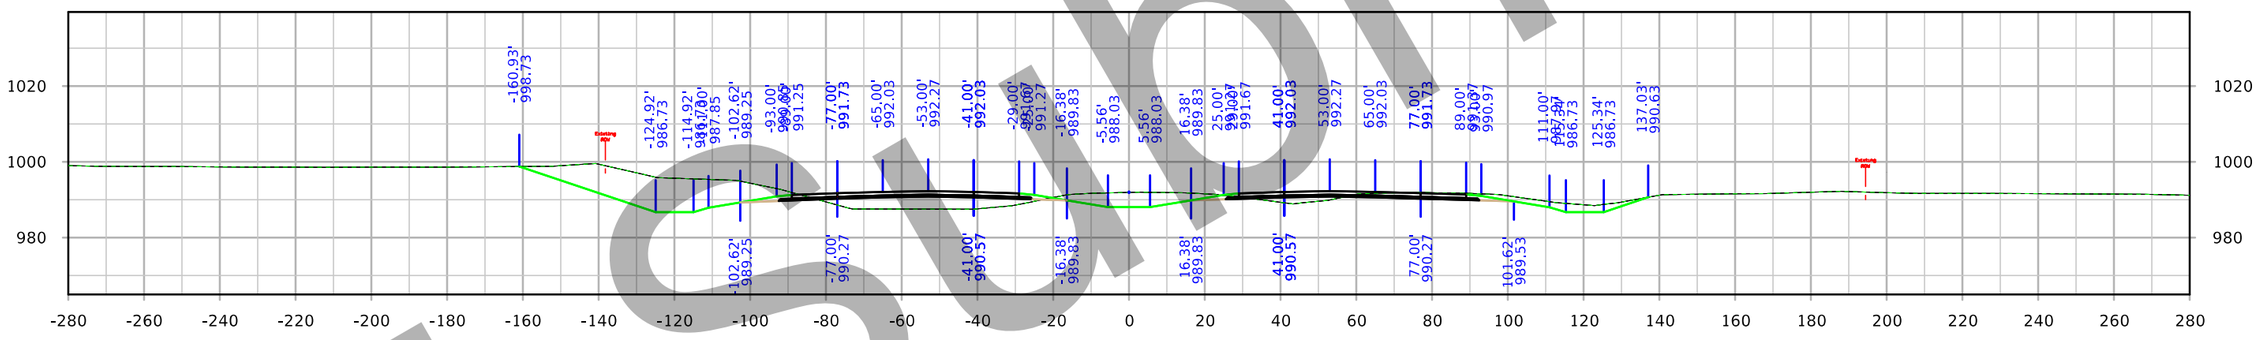

STA. 1998+00.00

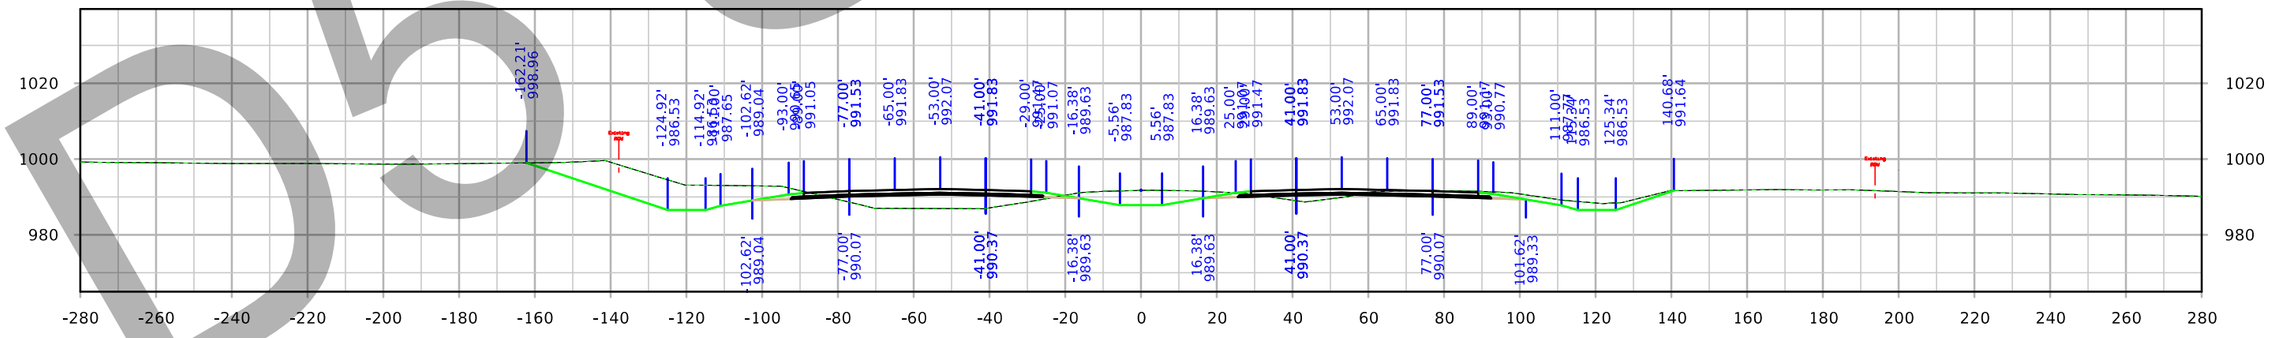

STA. 1997+00.00

D5 Submittal

FILE NO. 32044	ENGLISH	DESIGN TEAM Iowa DOT	POLK/STORY COUNTY	PROJECT NUMBER IM-035-4(309)95--13-77	SHEET NUMBER W.93

7:52:53 PM 3/3/2021 cschins pw:\\ntPwInt1.dot.int.lan:PWMain\Documents\Projects\7703504015\Design_(309)_PreliminaryEngineering\CADD_Files\Cross_Sections\XS_ML035_77035309Z08.dgn

Interstate 35

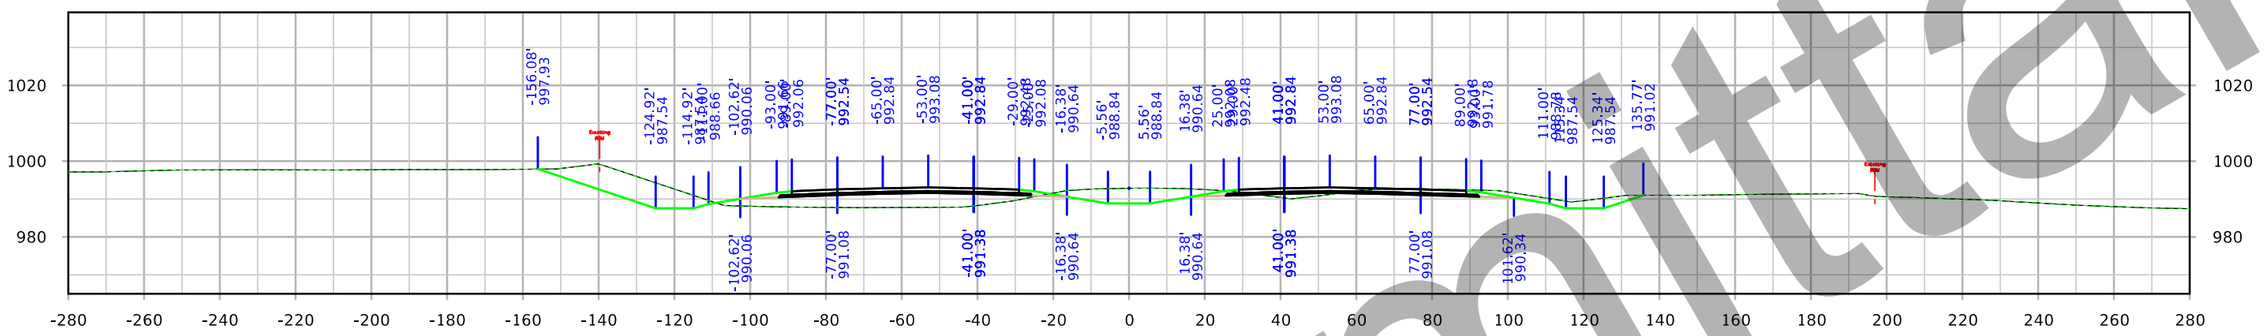

STA. 2002+00.00

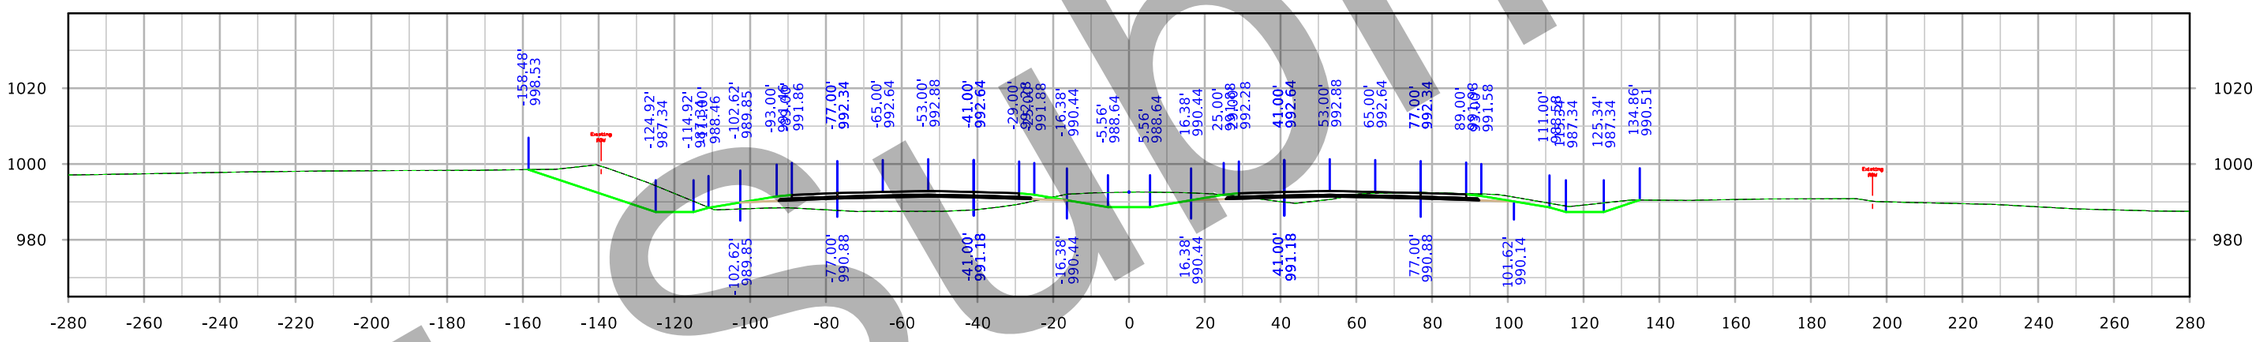

STA. 2001+00.00

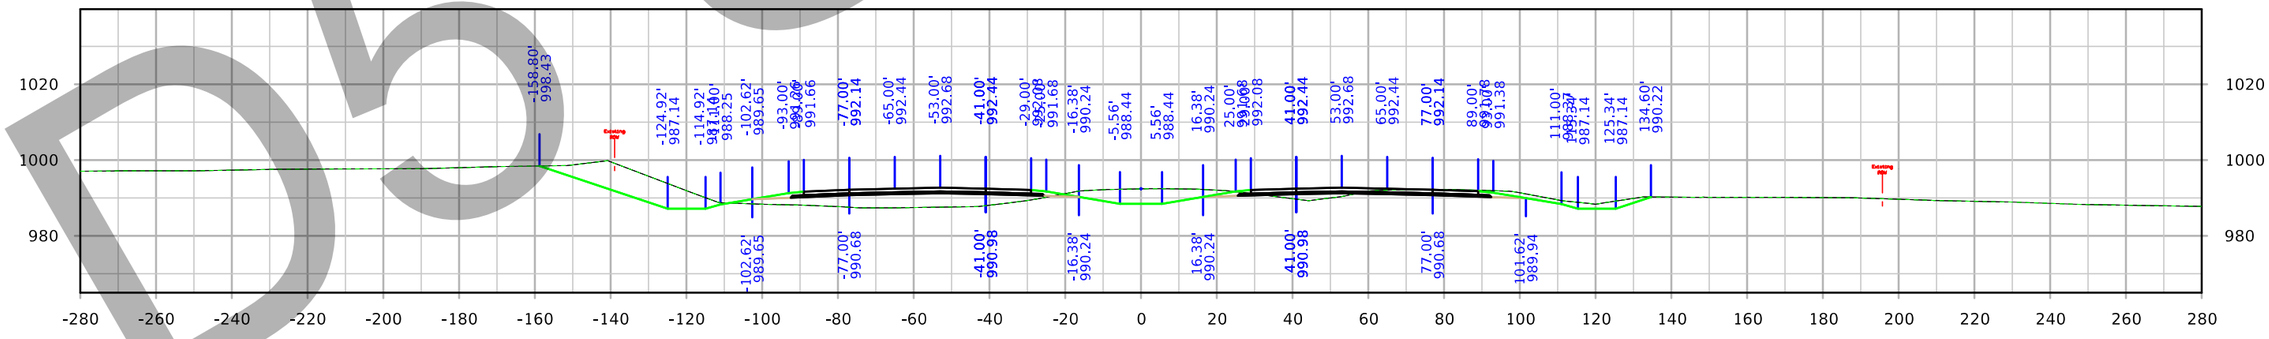

STA. 2000+00.00

D5 Submittal

FILE NO. 32044	ENGLISH	DESIGN TEAM Iowa DOT	POLK/STORY COUNTY	PROJECT NUMBER IM-035-4(309)95--13-77	SHEET NUMBER W.94

7:53:57 PM 3/3/2021 cschins pw:\\ntPwInt1.dot.int.lan:PWMain\Documents\Projects\7703504015\Design_(309)_PreliminaryEngineering\CADD_Files\Cross_Sections\XS_ML035_77035309Z08.dgn

Interstate 35

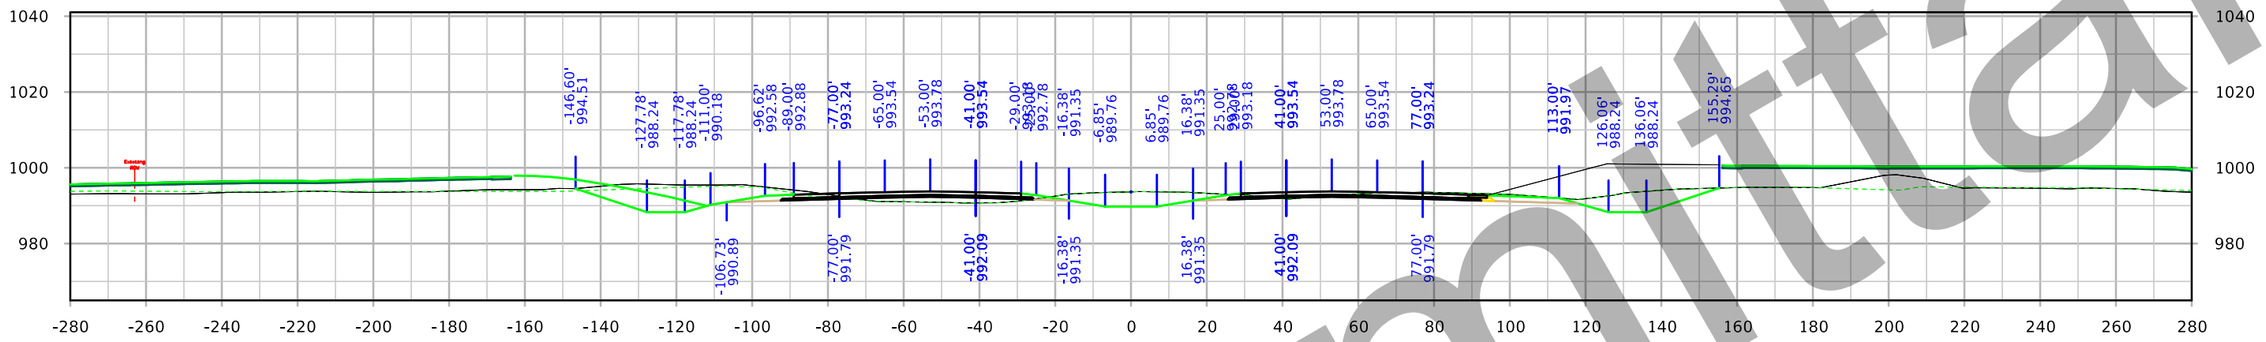

STA. 2005+00.00

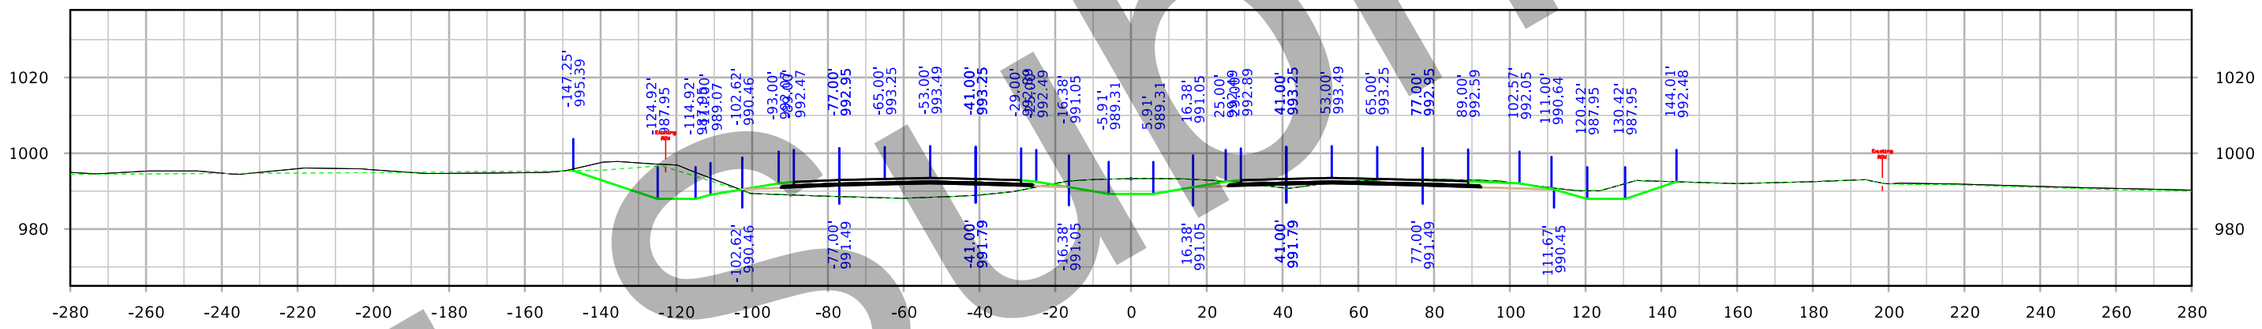

STA. 2004+00.00

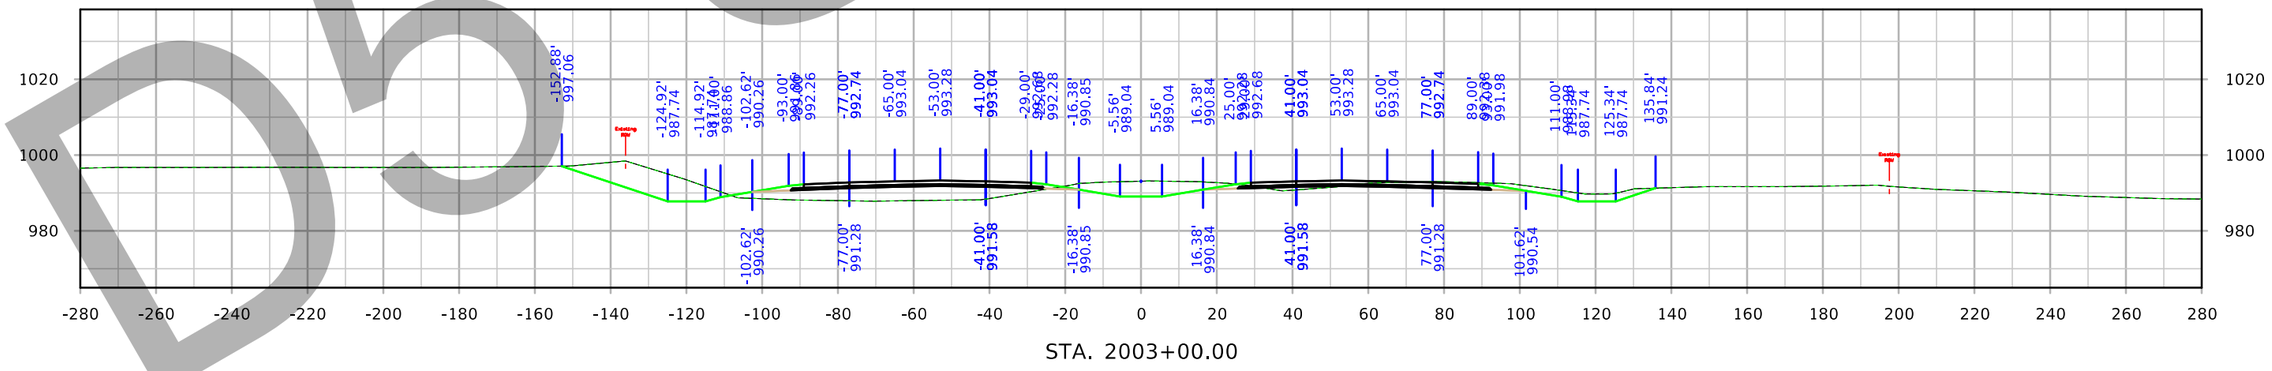

STA. 2003+00.00

D5 Submittal

FILE NO. 32044	ENGLISH	DESIGN TEAM Iowa DOT	POLK/STORY COUNTY	PROJECT NUMBER IM-035-4(309)95--13-77	SHEET NUMBER W.95

7:55:00 PM 3/3/2021 cschins pw:\\ntPwInt1.dot.int.lan:PWMain\Documents\Projects\7703504015\Design_(309)_PreliminaryEngineering\CADD_Files\Cross_Sections\XS_ML035_77035309Z08.dgn

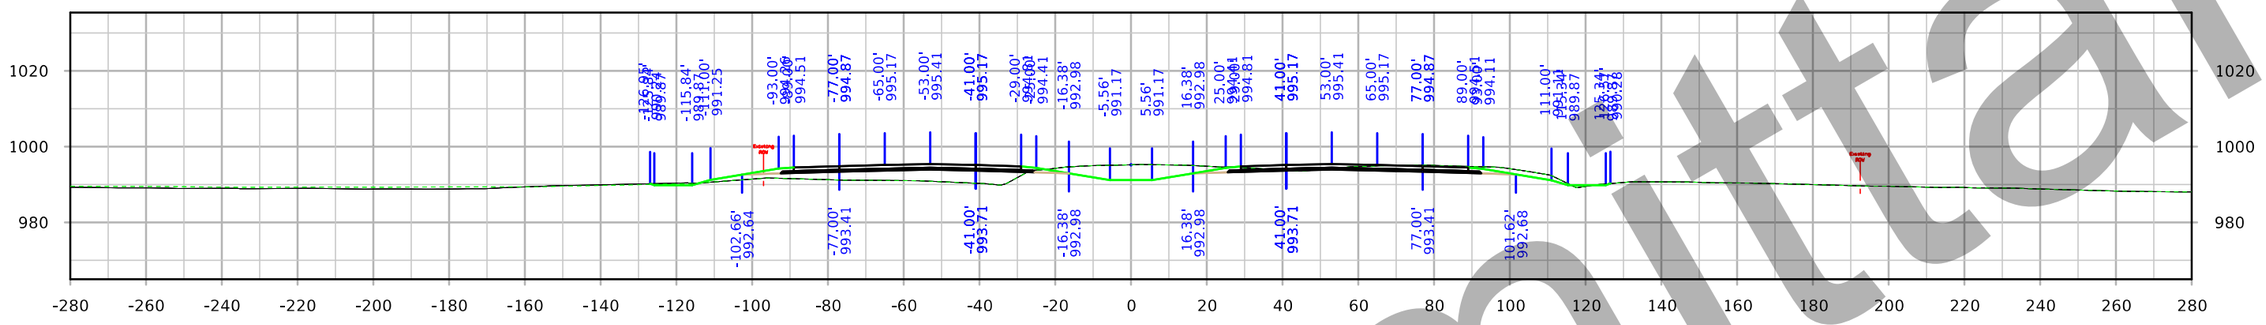

STA. 2008+00.00

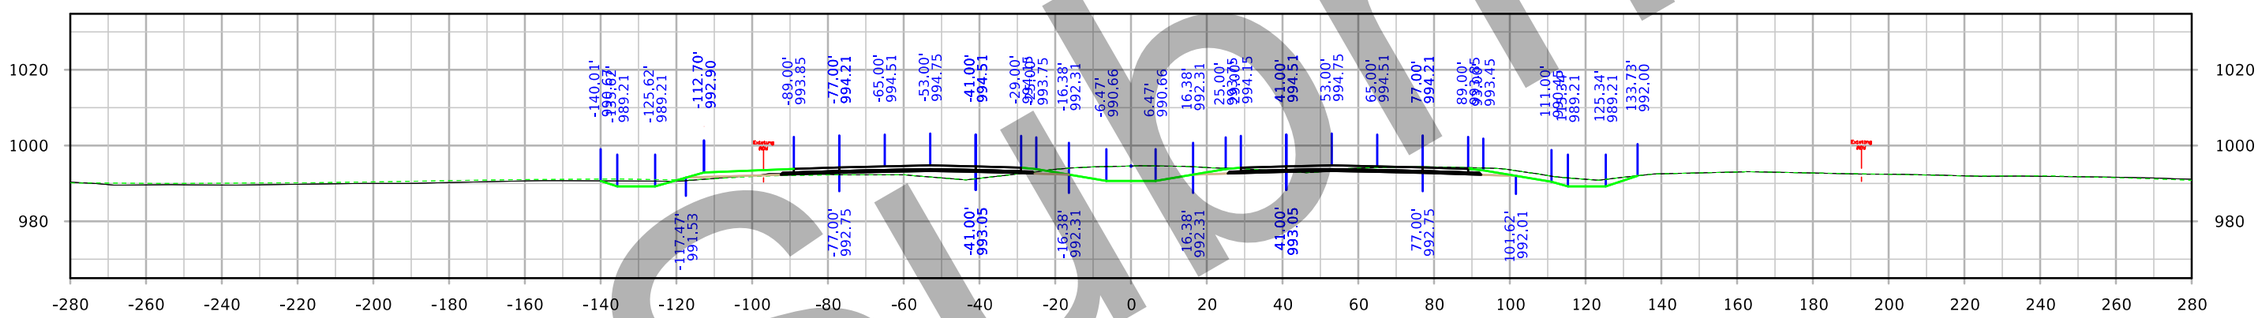

STA. 2007+00.00

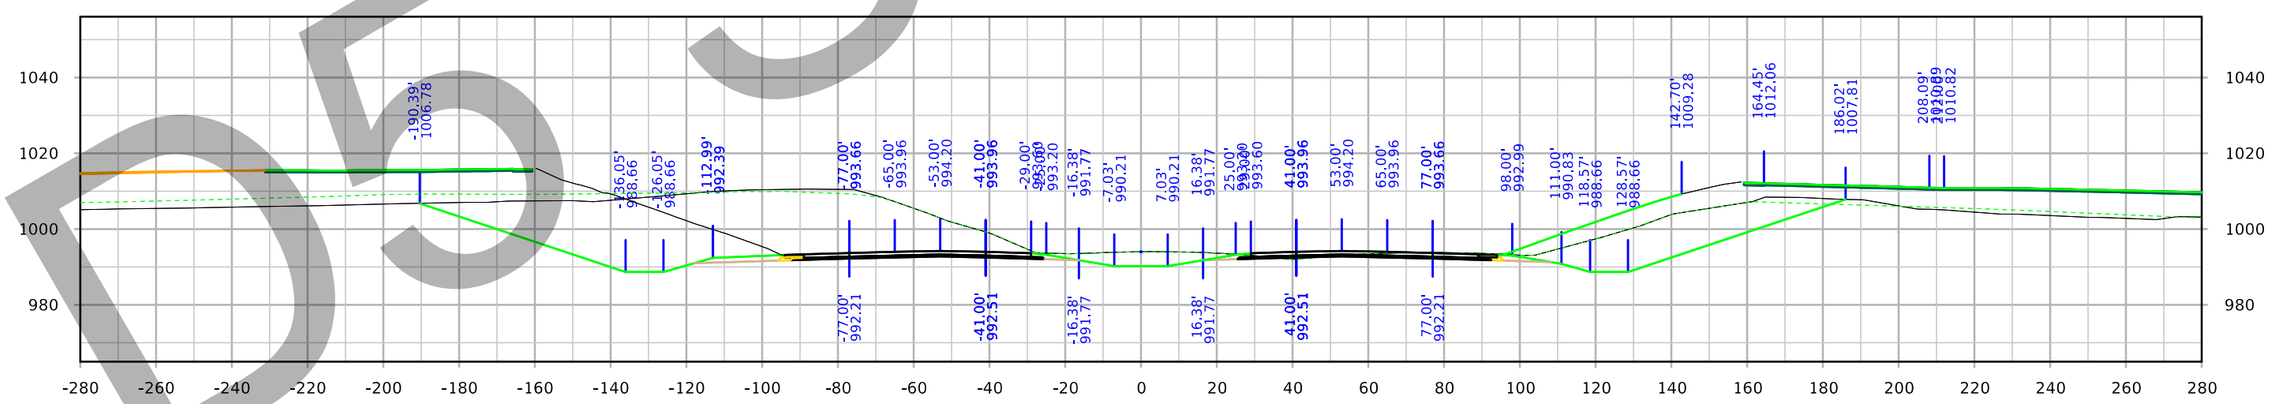

STA. 2006+00.00

DO NOT SUBMITTAL

FILE NO. 32044	ENGLISH	DESIGN TEAM Iowa DOT	POLK/STORY COUNTY	PROJECT NUMBER IM-035-4(309)95--13-77	SHEET NUMBER W.96

Interstate 35

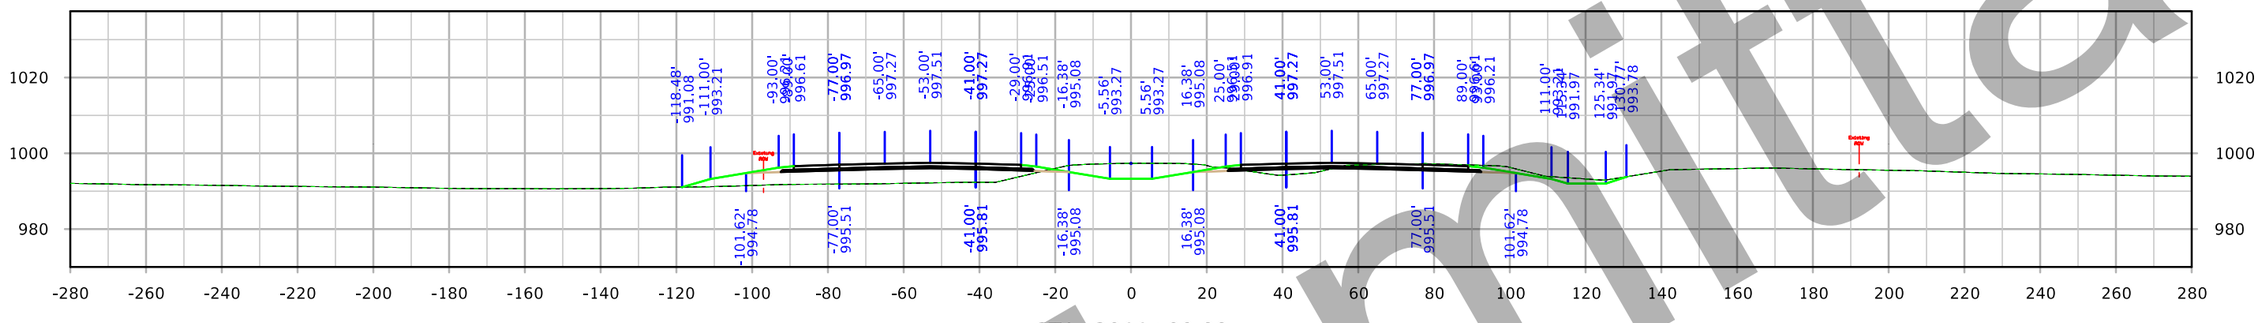

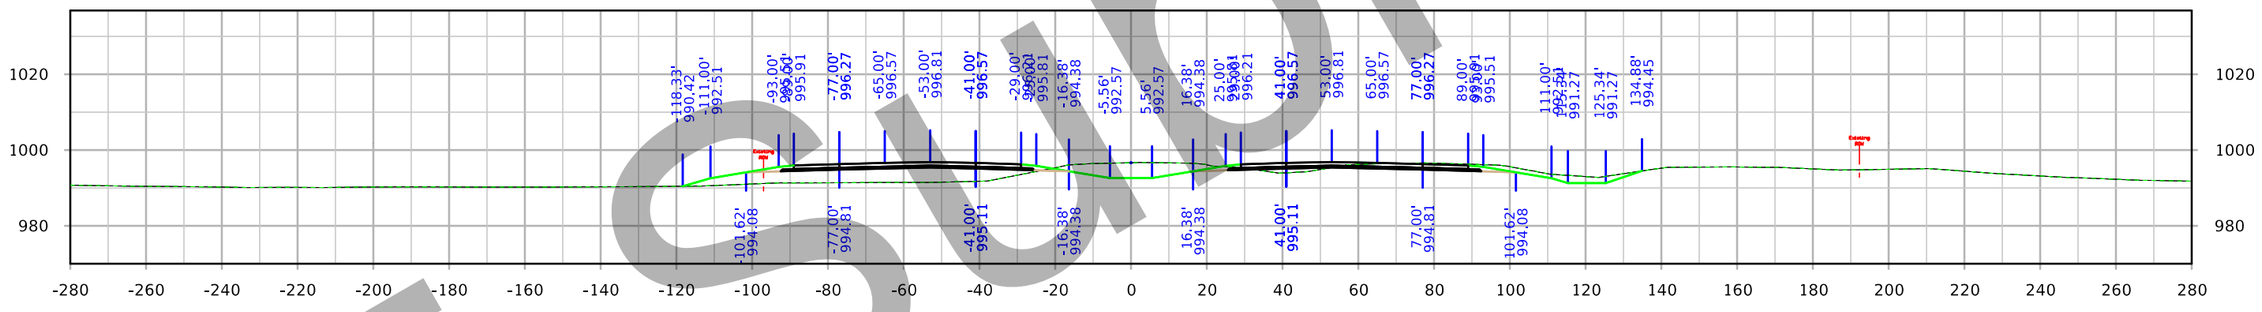

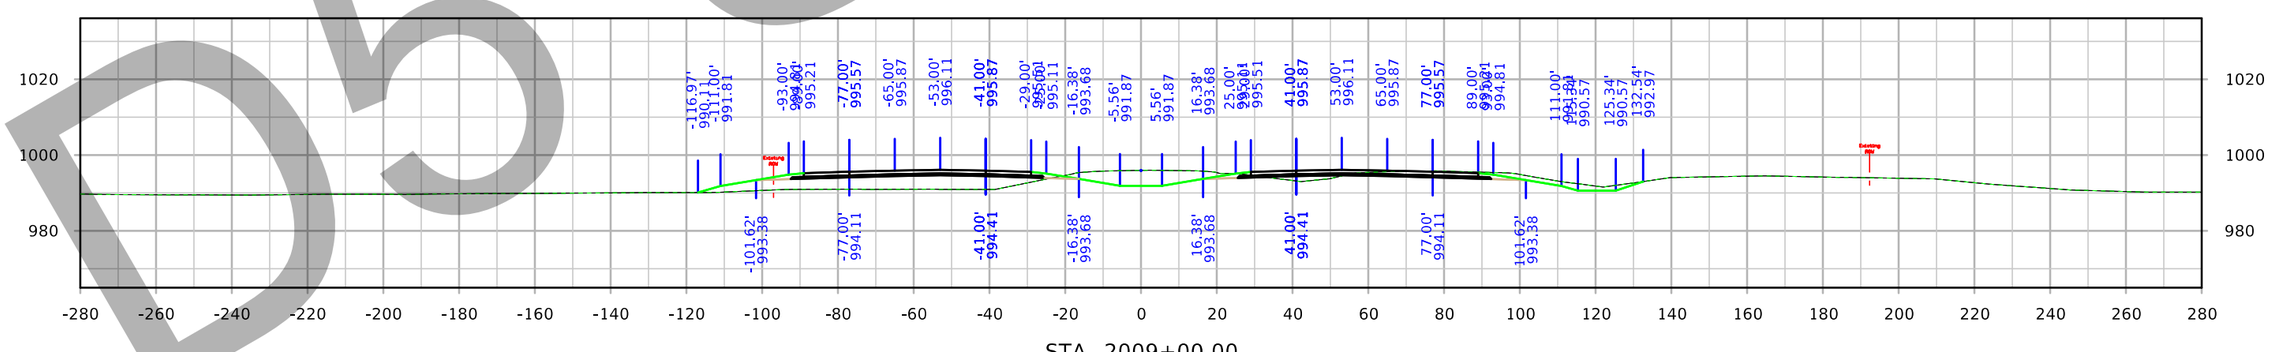

D5 Submittal

FILE NO. 32044	ENGLISH	DESIGN TEAM Iowa DOT	POLK/STORY COUNTY	PROJECT NUMBER IM-035-4(309)95--13-77	SHEET NUMBER W.97

7:57:10 PM 3/3/2021 cschins pw:\\ntPwInt1.dot.int.lan:PWMain\Documents\Projects\7703504015\Design_(309)_PreliminaryEngineering\CADD_Files\Cross_Sections\XS_ML035_77035309Z08.dgn

Interstate 35

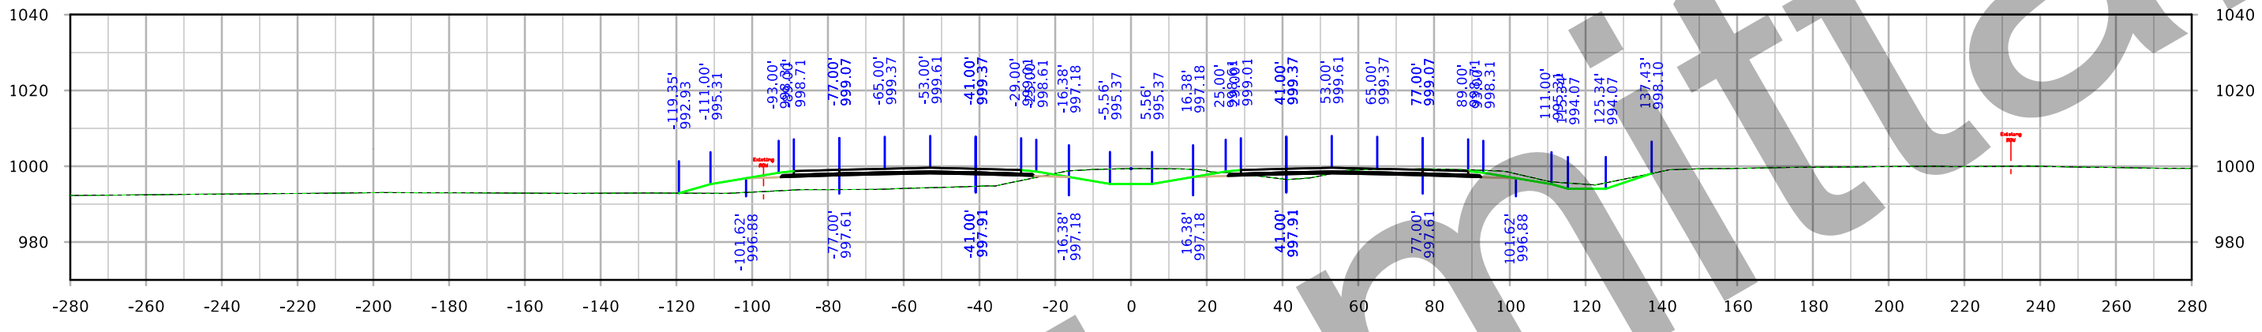

STA. 2014+00.00

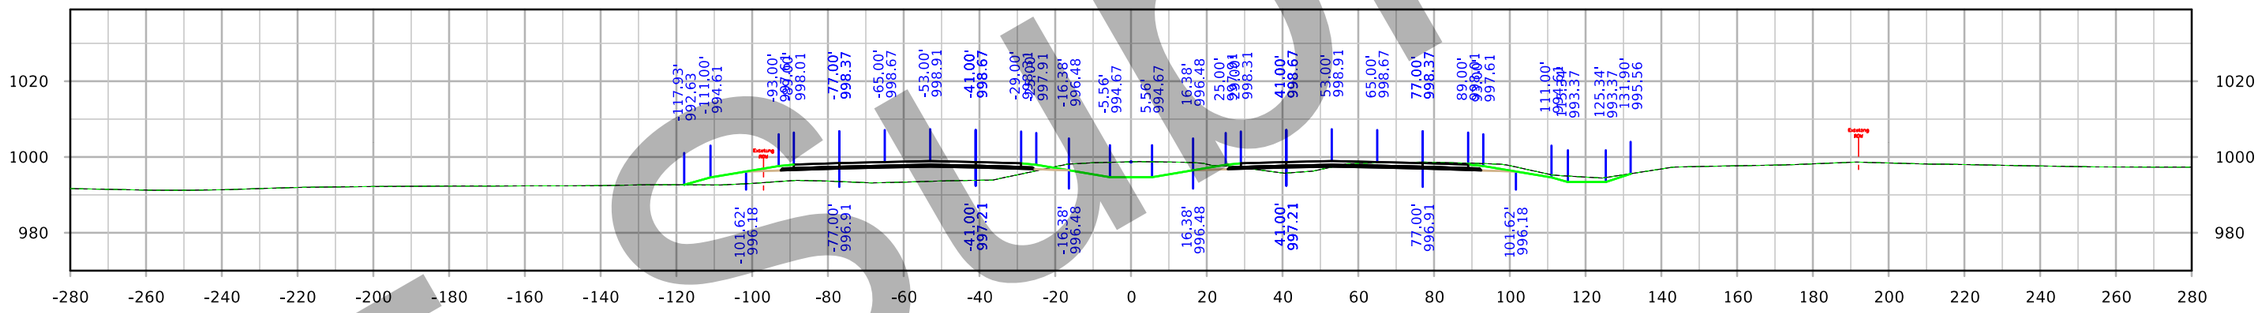

STA. 2013+00.00

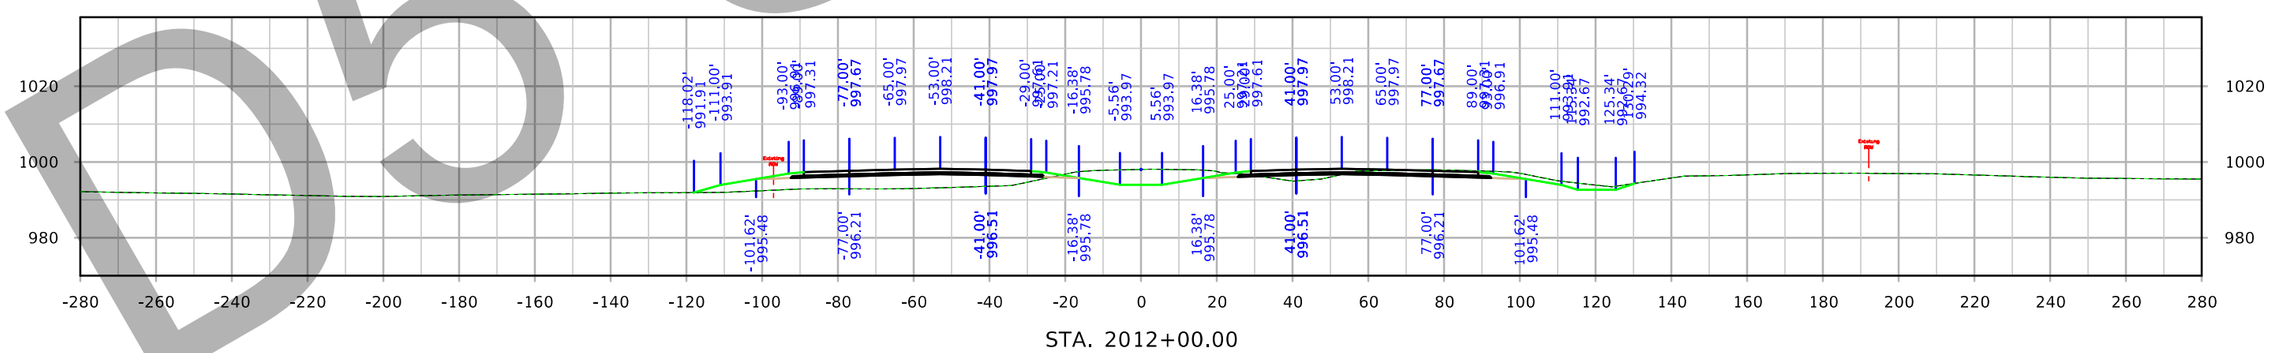

STA. 2012+00.00

D5 Submittal

FILE NO. 32044	ENGLISH	DESIGN TEAM Iowa DOT	POLK/STORY COUNTY	PROJECT NUMBER IM-035-4(309)95--13-77	SHEET NUMBER W.98

7:58:15 PM 3/3/2021 cschins pw:\\ntPwInt1.dot.int.lan:PWMain\Documents\Projects\7703504015\Design_(309)_PreliminaryEngineering\CADD_Files\Cross_Sections\XS_ML035_77035309Z08.dgn

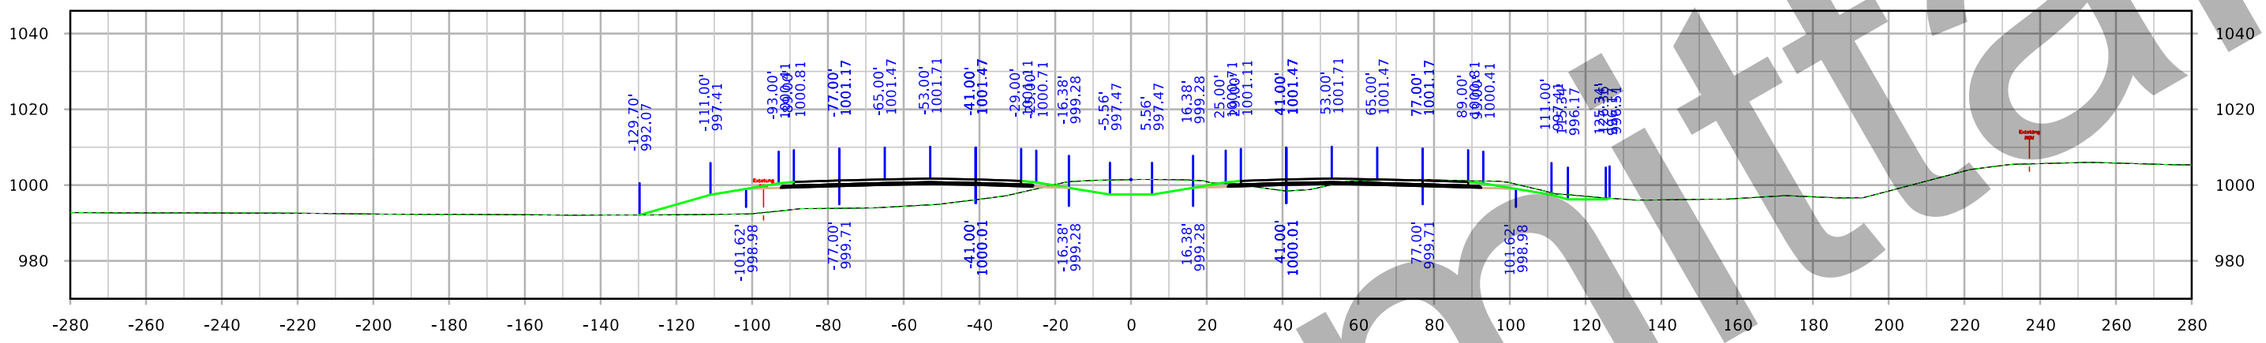

STA. 2017+00.00

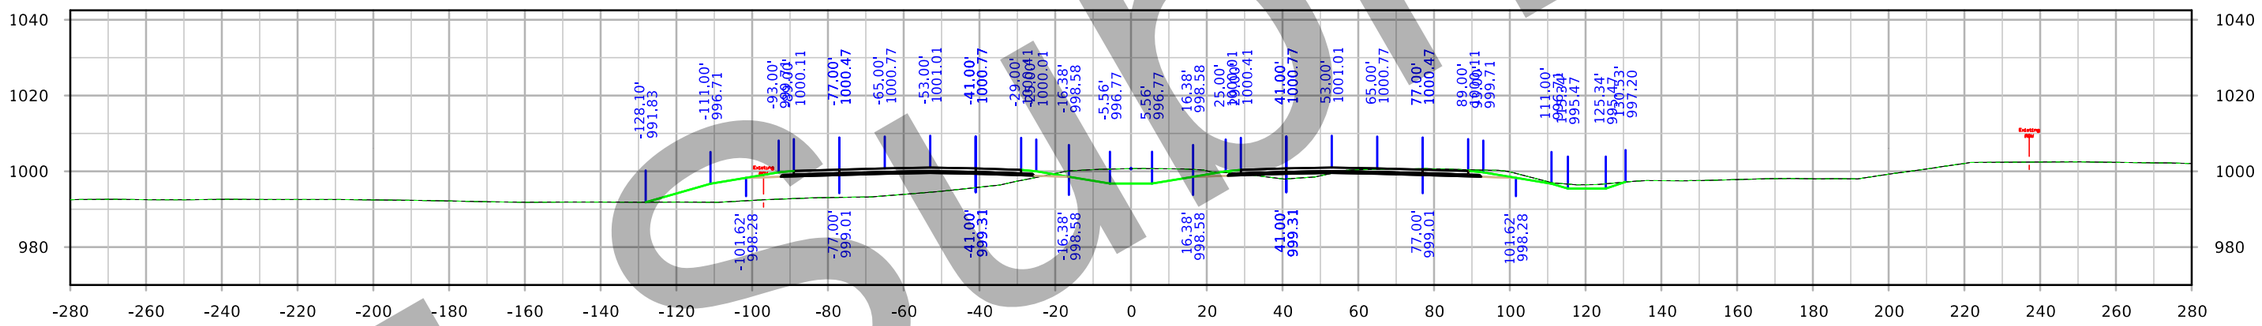

STA. 2016+00.00

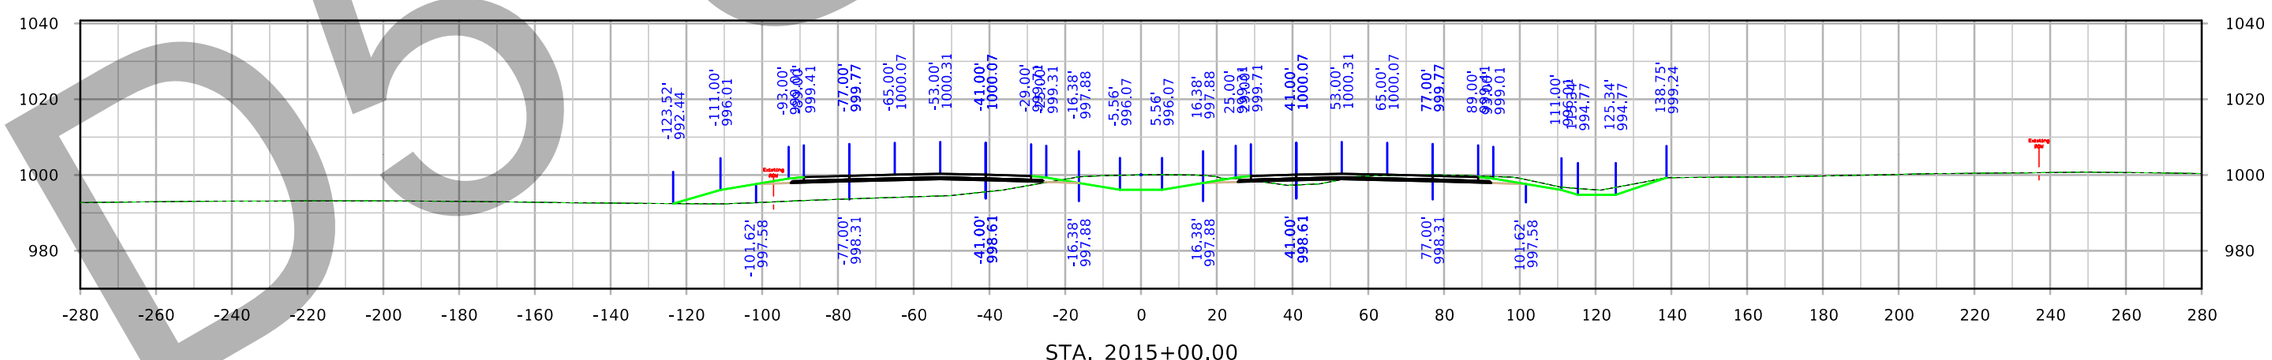

STA. 2015+00.00

D5 Submittal

FILE NO. 32044	ENGLISH	DESIGN TEAM Iowa DOT	POLK/STORY COUNTY	PROJECT NUMBER IM-035-4(309)95--13-77	SHEET NUMBER W.99

7:59:20 PM 3/3/2021 cschins pw:\\ntPwInt1.dot.int.lan:PWMain\Documents\Projects\7703504015\Design_(309)_PreliminaryEngineering\CADD_Files\Cross_Sections\XS_ML035_77035309Z08.dgn

Interstate 35

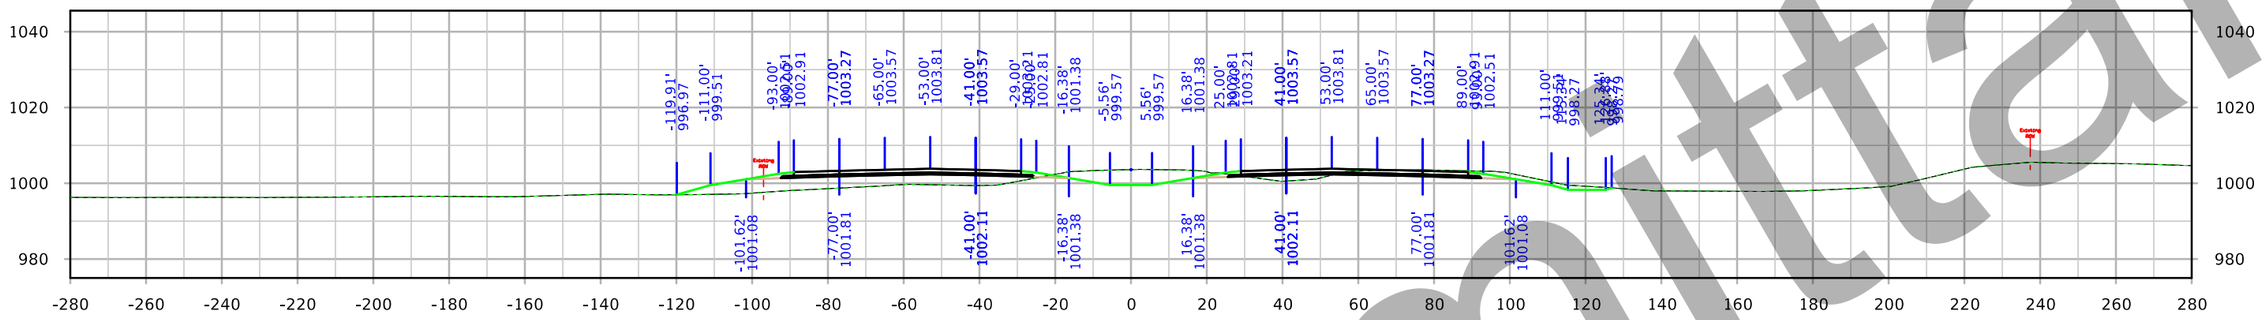

STA. 2020+00.00

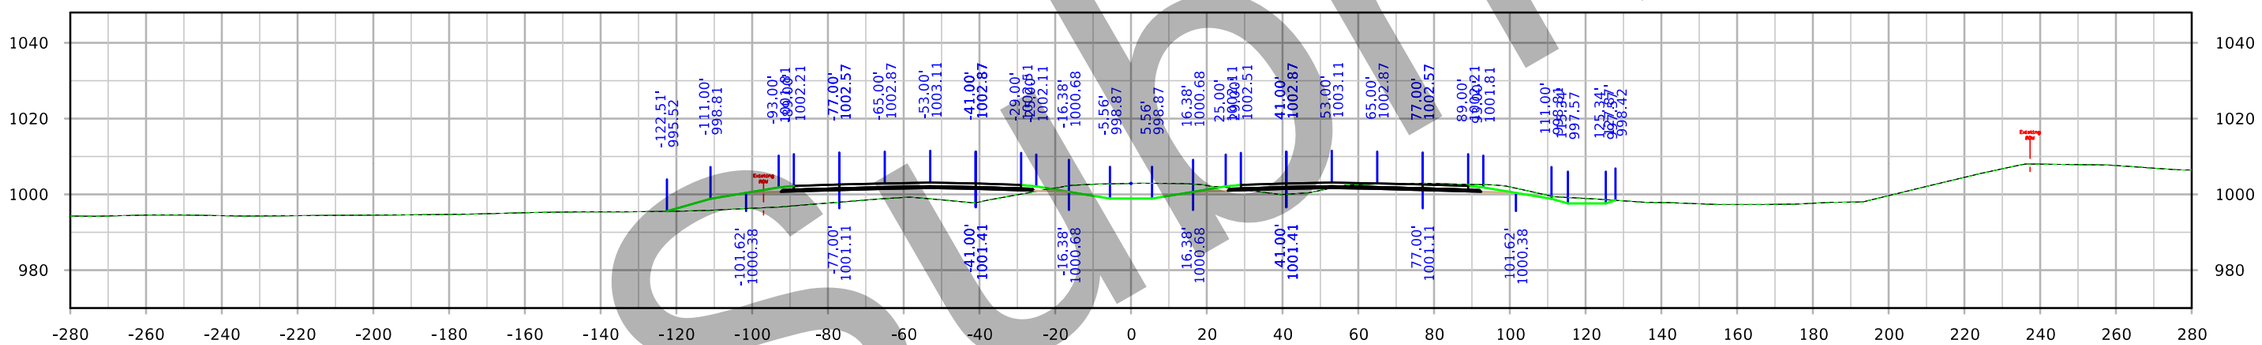

STA. 2019+00.00

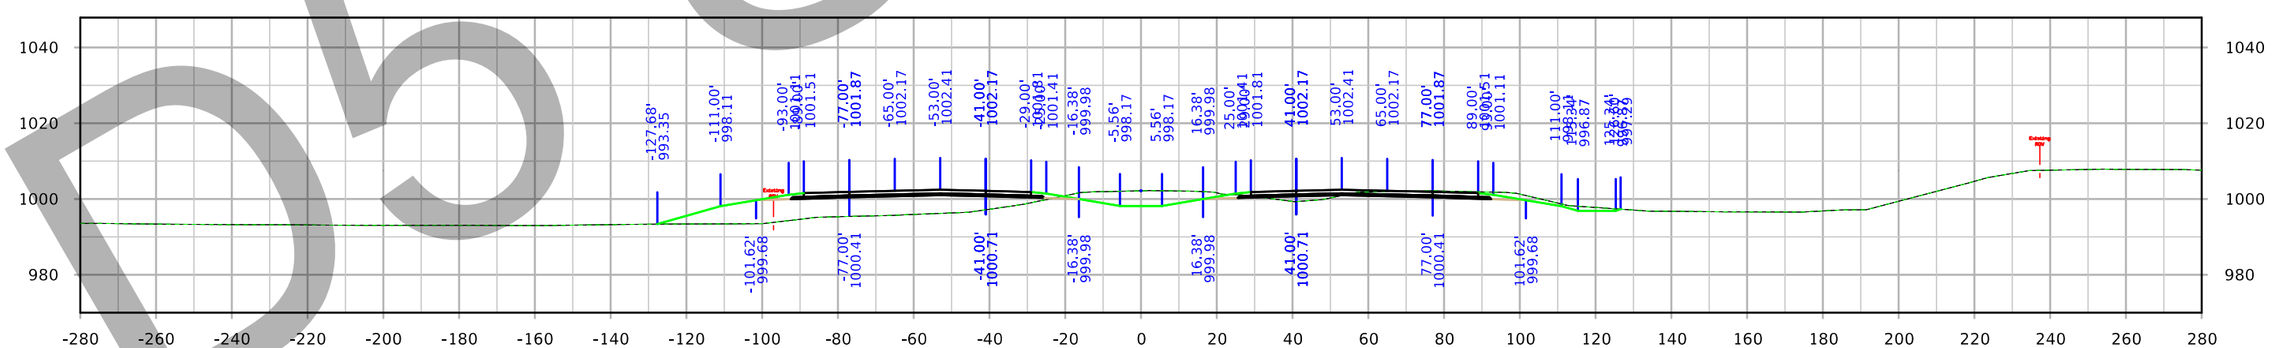

STA. 2018+00.00

FILE NO. 32044	ENGLISH	DESIGN TEAM Iowa DOT		POLK/STORY COUNTY	PROJECT NUMBER IM-035-4(309)95--13-77	SHEET NUMBER W.100

8:00:25 PM 3/3/2021 cschins pw:\\ntPwInt1.dot.int.lan:PWMain\Documents\Projects\7703504015\Design_(309)_PreliminaryEngineering\CADD_Files\Cross_Sections\XS_ML035_77035309Z08.dgn

D5 Submittal

Interstate 35

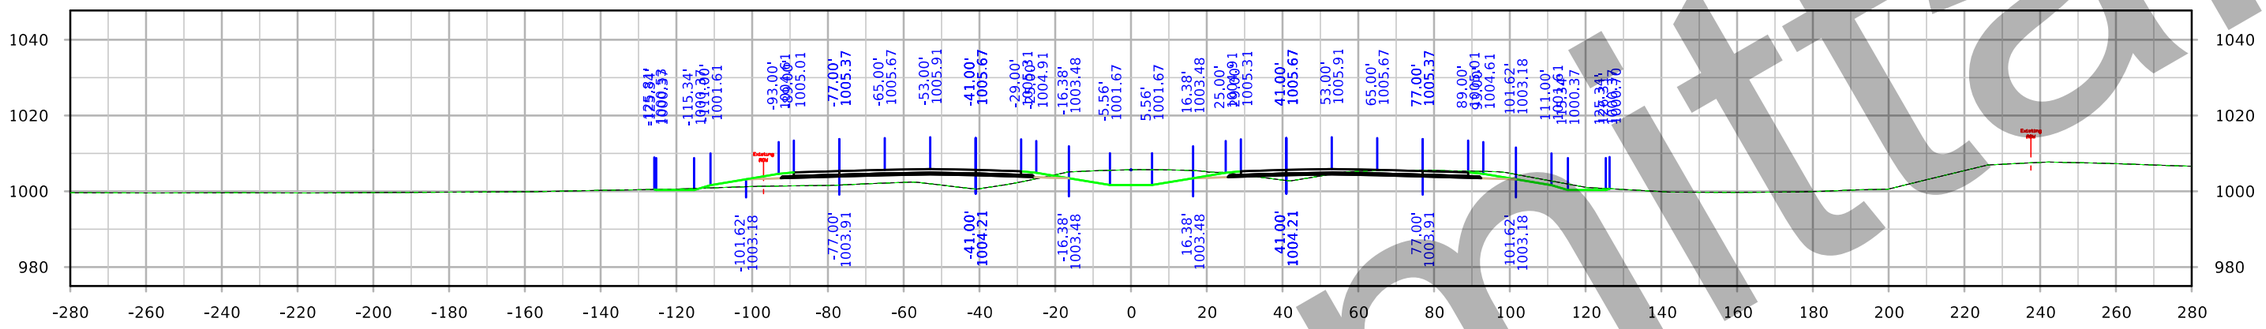

STA. 2023+00.00

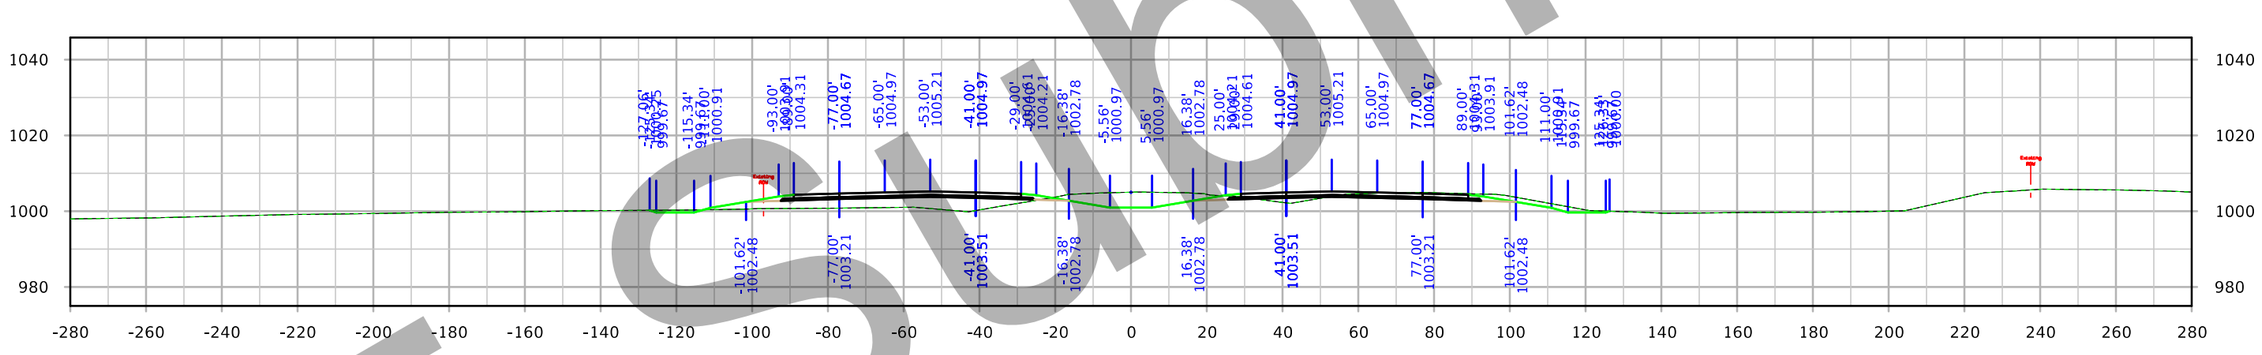

STA. 2022+00.00

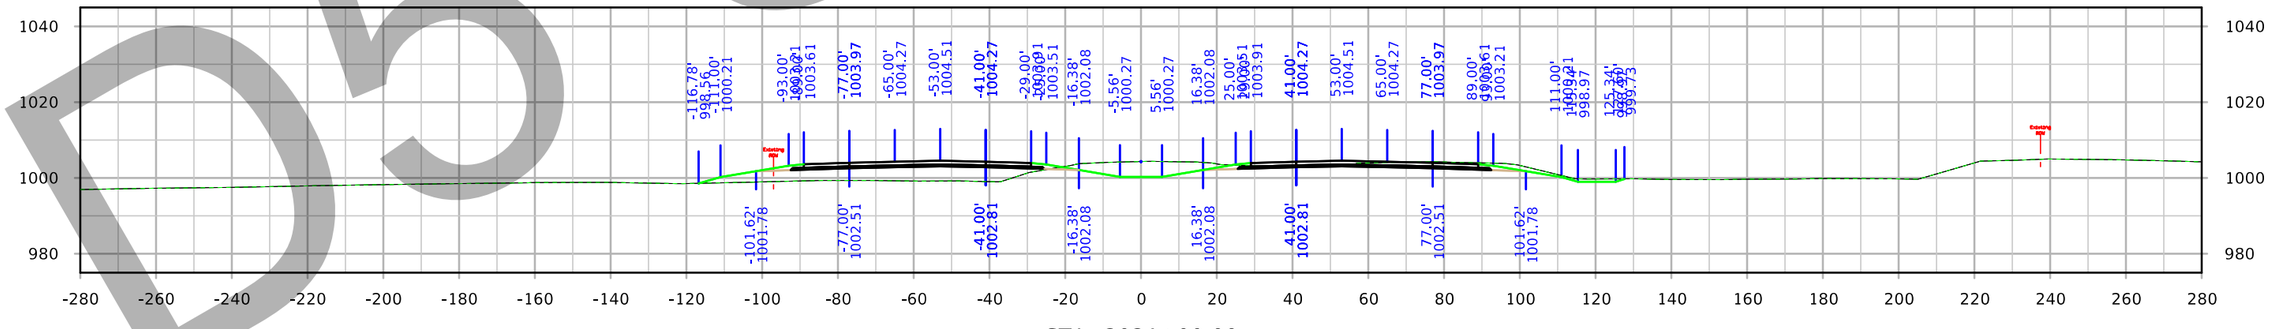

STA. 2021+00.00

D5 Submittal

FILE NO. 32044	ENGLISH	DESIGN TEAM Iowa DOT	POLK/STORY COUNTY	PROJECT NUMBER IM-035-4(309)95--13-77	SHEET NUMBER W.101

8:02:58 PM 3/3/2021 cschins pw:\\ntPwInt1.dot.int.lan:PWMain\Documents\Projects\7703504015\Design_(309)_PreliminaryEngineering\CADD_Files\Cross_Sections\XS_ML035_77035309Z08.dgn

Interstate 35

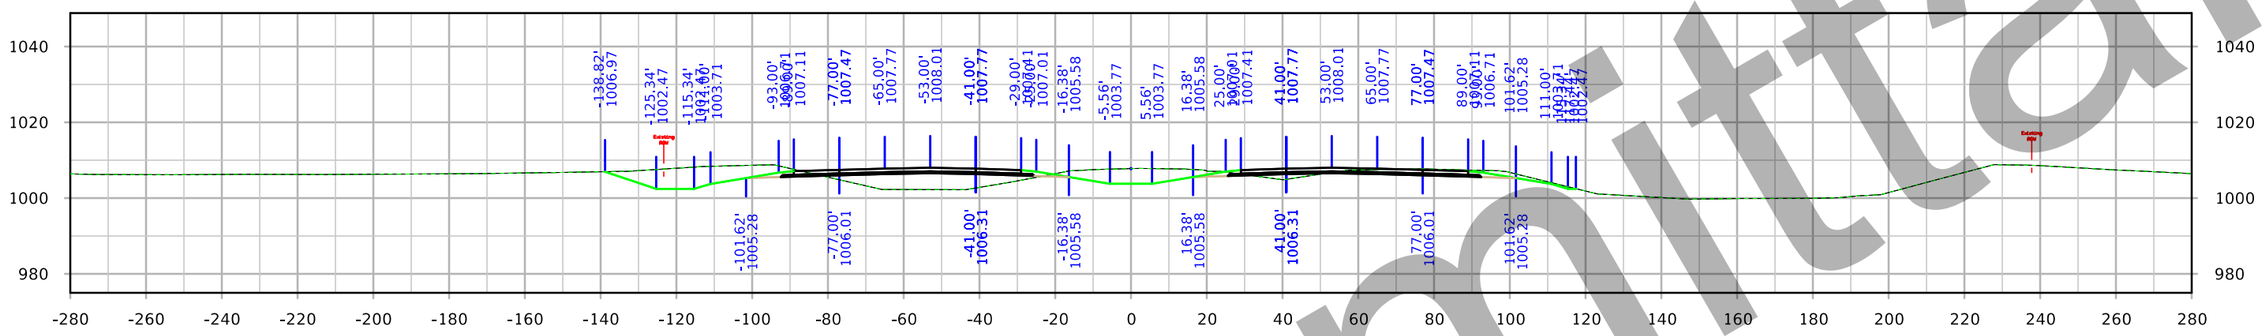

STA. 2026+00.00

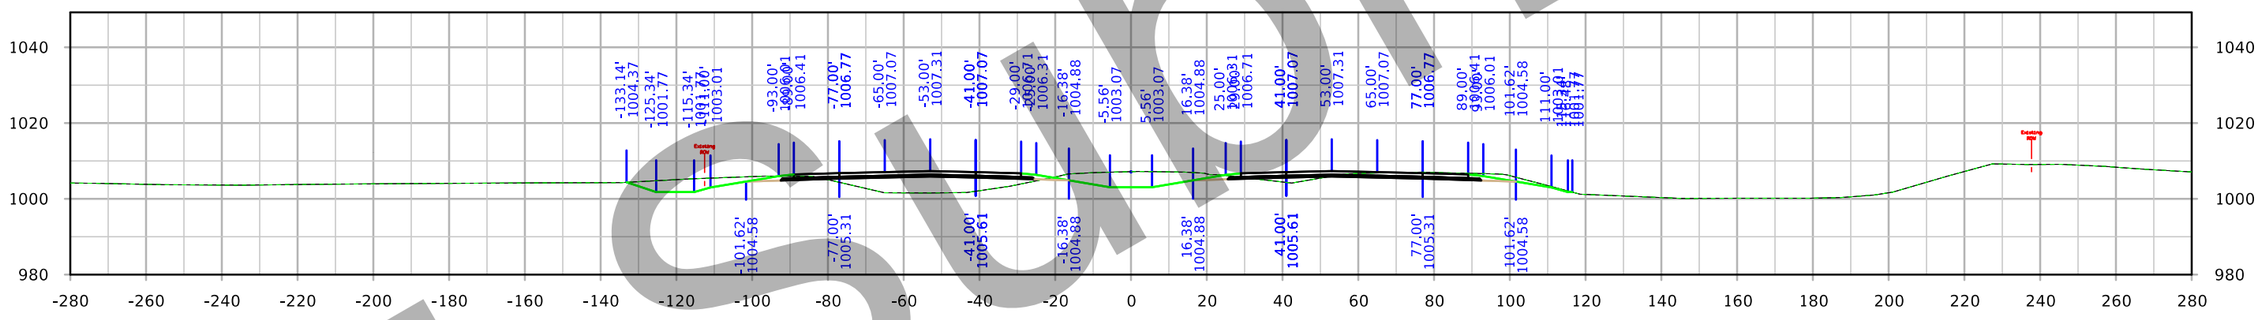

STA. 2025+00.00

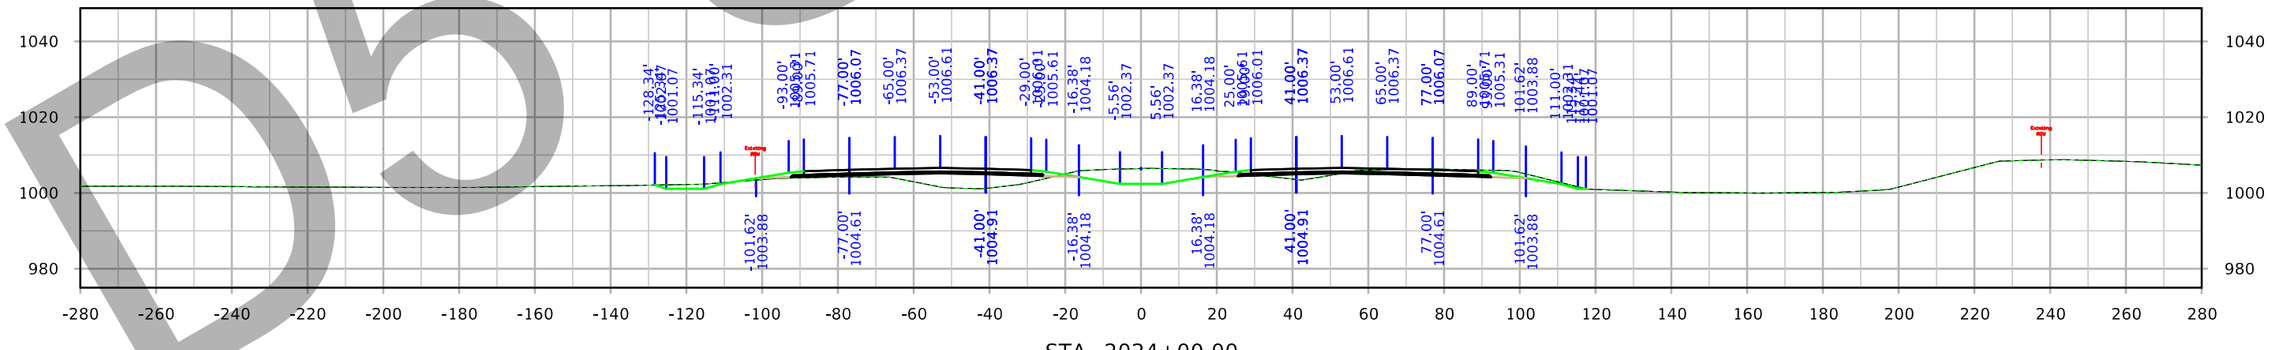

STA. 2024+00.00

D5 Submittal

FILE NO. 32044	ENGLISH	DESIGN TEAM Iowa DOT	POLK/STORY COUNTY	PROJECT NUMBER IM-035-4(309)95--13-77	SHEET NUMBER W.102

8:04:03 PM 3/3/2021 cschins pw:\\ntPwInt1.dot.int.lan:PWMain\Documents\Projects\7703504015\Design_(309)_PreliminaryEngineering\CADD_Files\Cross_Sections\XS_ML035_77035309Z08.dgn

Interstate 35

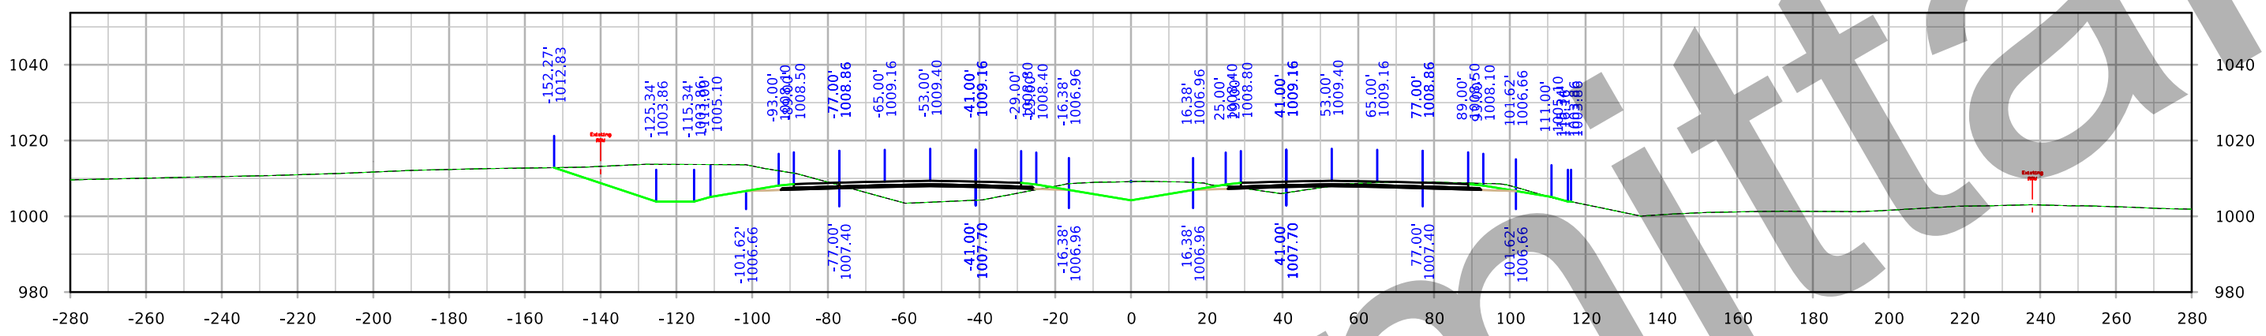

STA. 2029+00.00

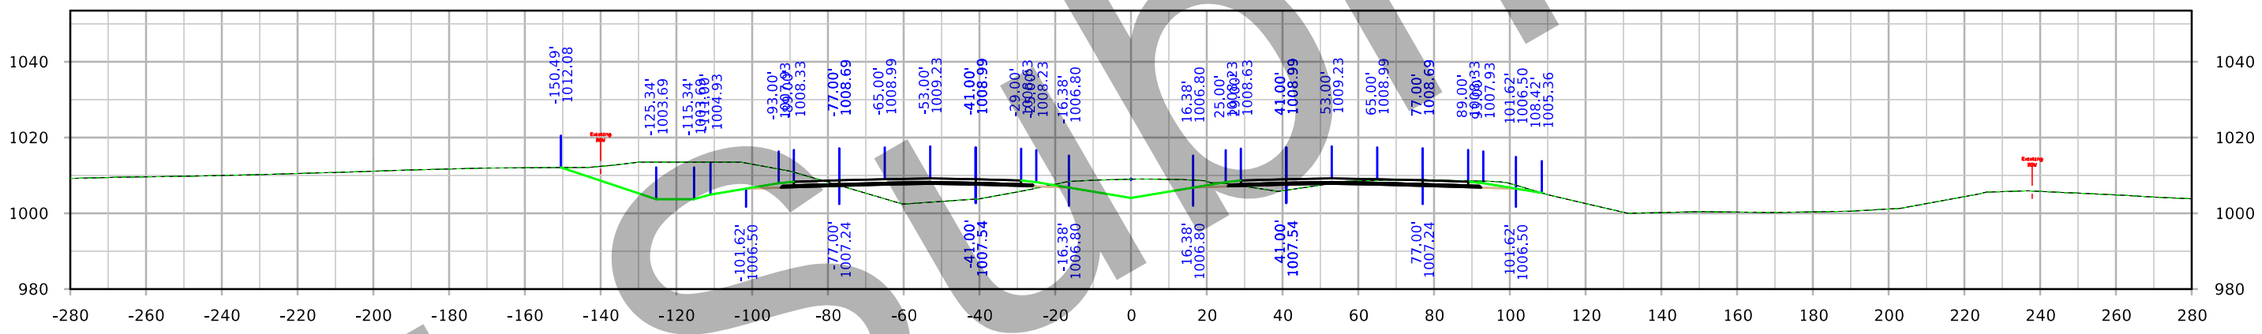

STA. 2028+00.00

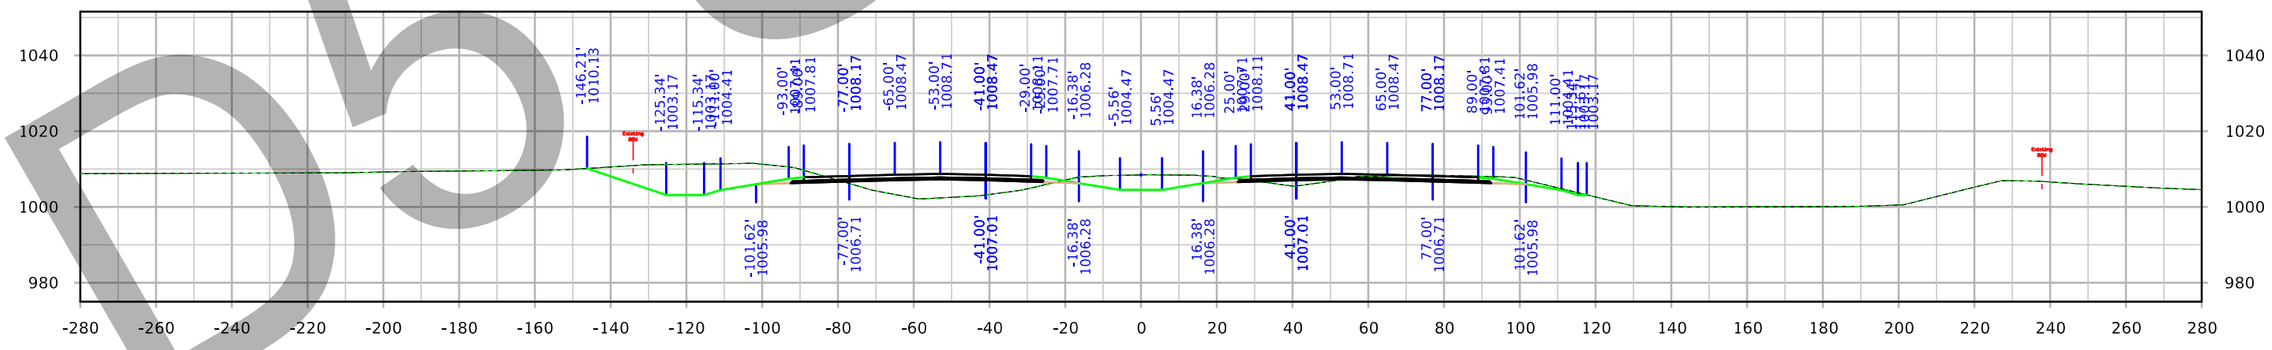

STA. 2027+00.00

D5 Submittal

FILE NO. 32044	ENGLISH	DESIGN TEAM Iowa DOT	POLK/STORY COUNTY	PROJECT NUMBER IM-035-4(309)95--13-77	SHEET NUMBER W.103

8:05:08 PM 3/3/2021 cschins pw:\\ntPwInt1.dot.int.lan:PWMain\Documents\Projects\7703504015\Design_(309)_PreliminaryEngineering\CADD_Files\Cross_Sections\XS_ML035_77035309Z08.dgn

Interstate 35

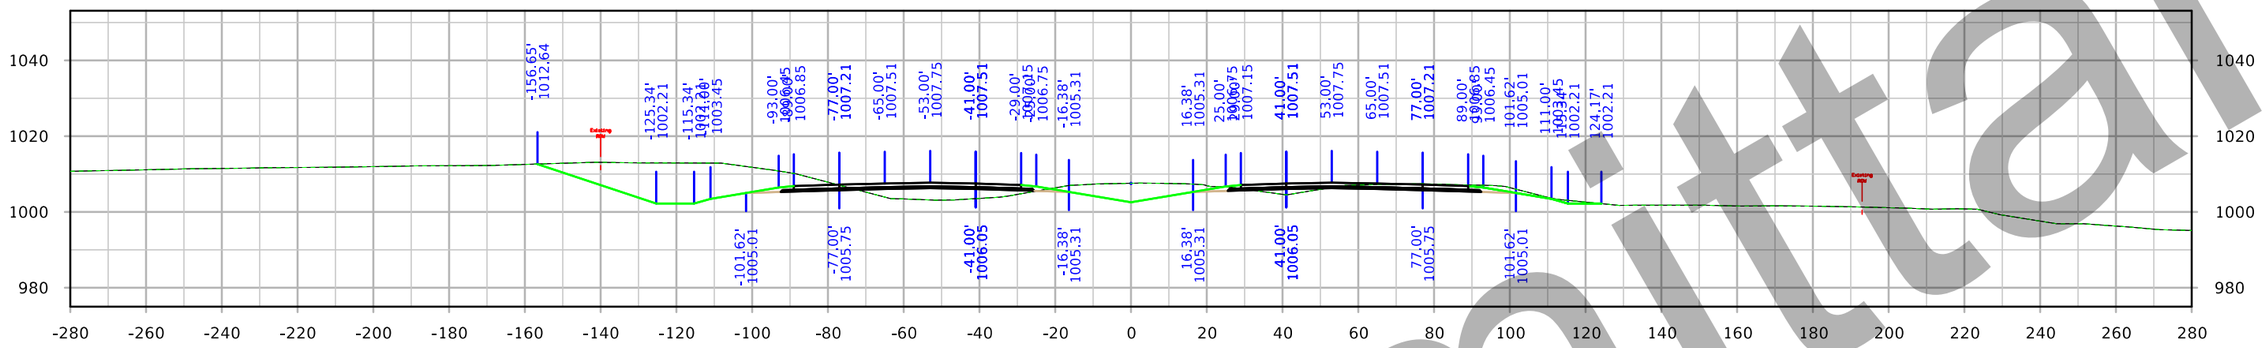

STA. 2032+00.00

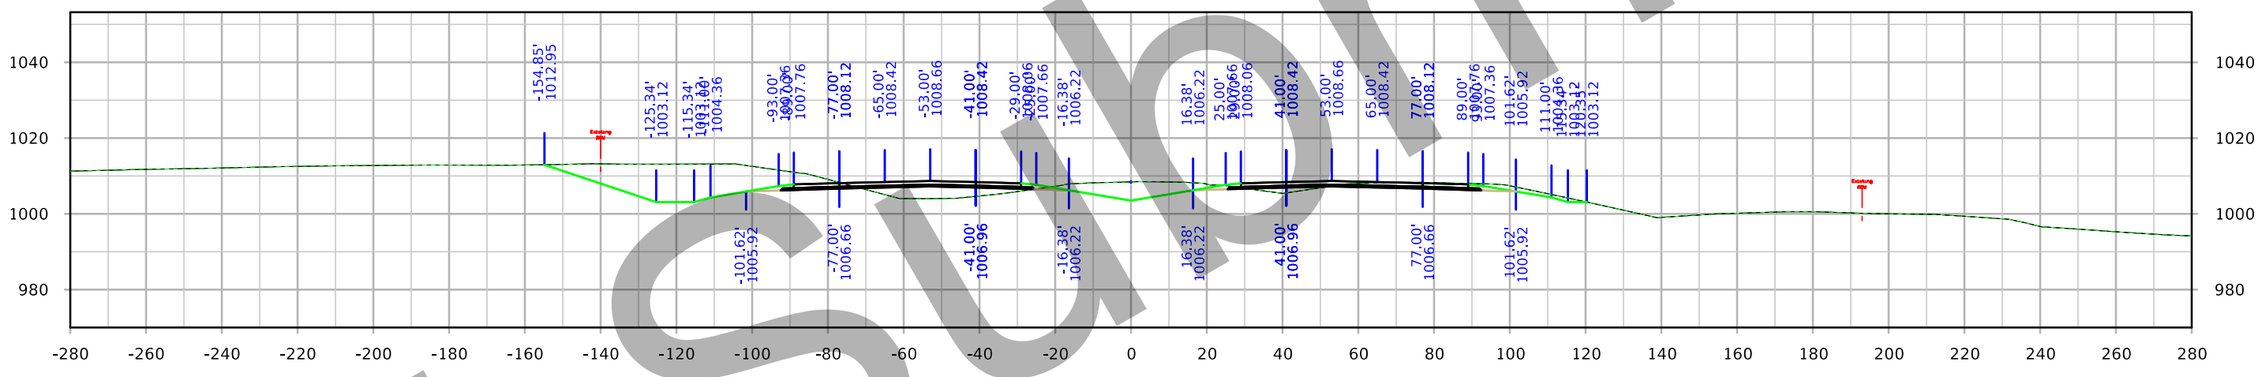

STA. 2031+00.00

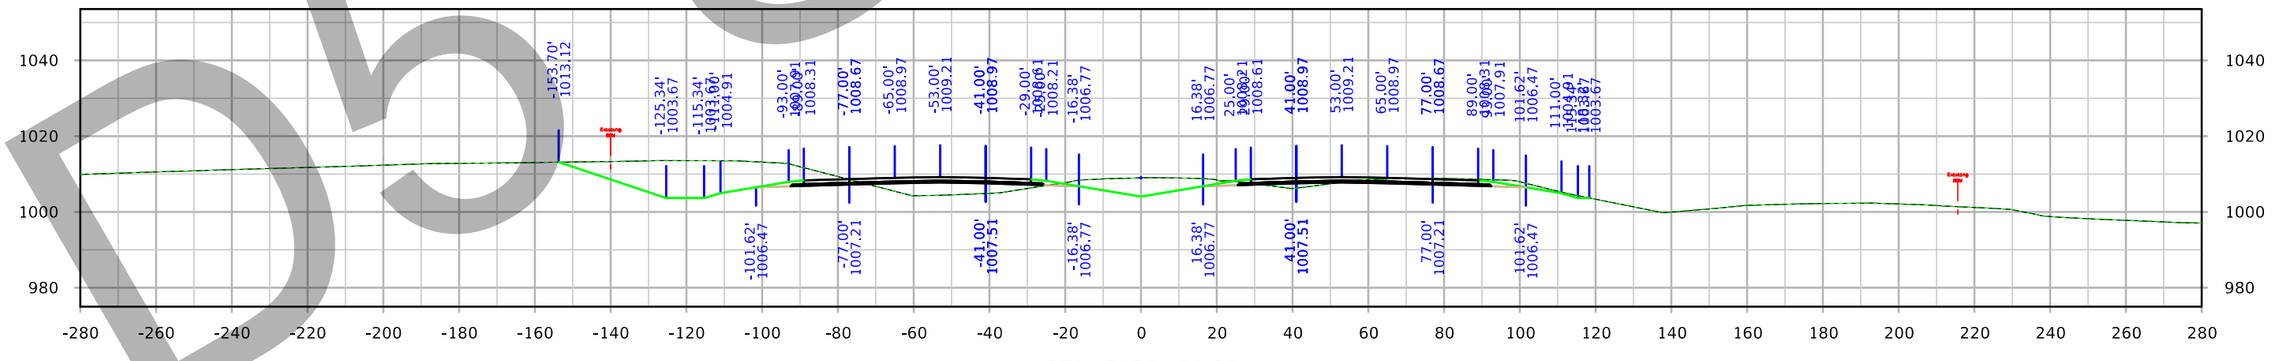

STA. 2030+00.00

D5 Submittal

FILE NO. 32044	ENGLISH	DESIGN TEAM Iowa DOT	POLK/STORY COUNTY	PROJECT NUMBER IM-035-4(309)95--13-77	SHEET NUMBER W.104

8:06:13 PM 3/3/2021 cschins pw:\\ntPwInt1.dot.int.lan:PWMain\Documents\Projects\7703504015\Design_(309)_PreliminaryEngineering\CADD_Files\Cross_Sections\XS_ML035_77035309Z08.dgn

Interstate 35

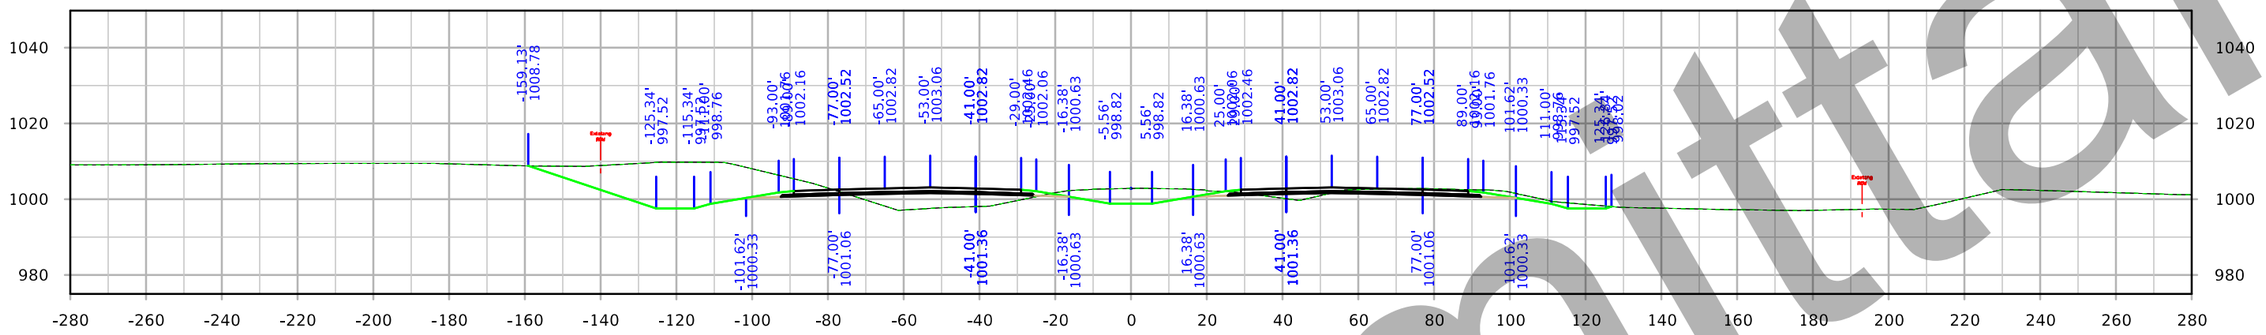

STA. 2035+00.00

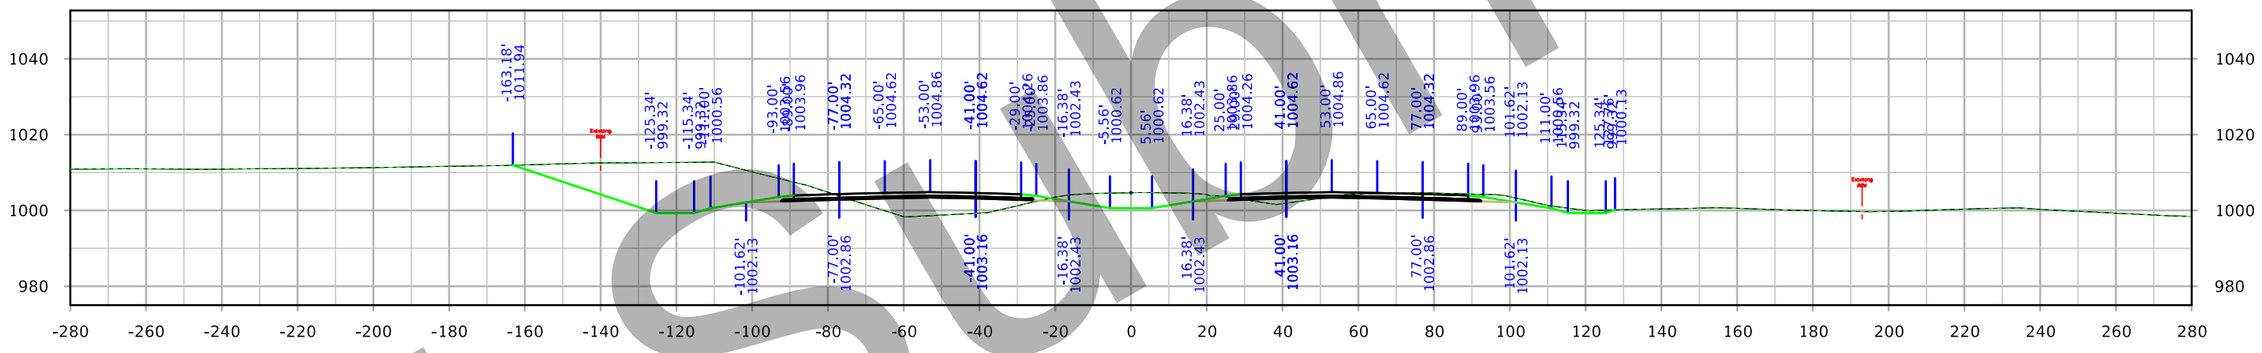

STA. 2034+00.00

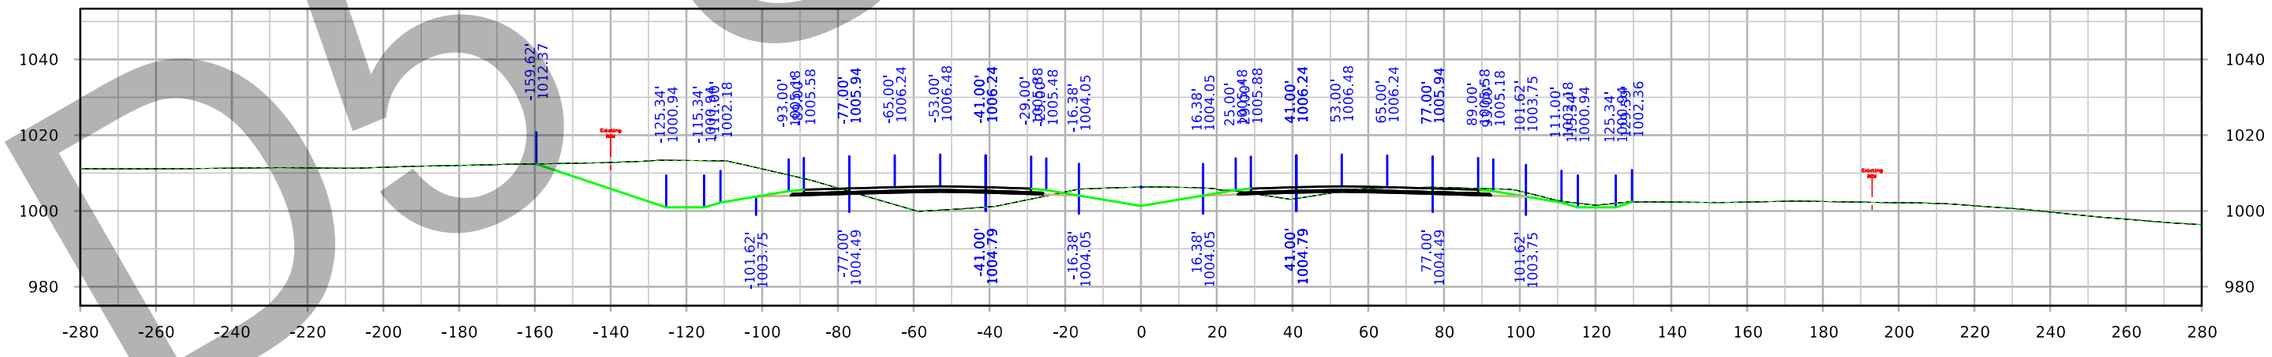

STA. 2033+00.00

FILE NO. 32044	ENGLISH	DESIGN TEAM Iowa DOT	POLK/STORY COUNTY	PROJECT NUMBER IM-035-4(309)95--13-77	SHEET NUMBER W.105

8:07:18 PM 3/3/2021 cschins pw:\\ntPwInt1.dot.int.lan:PWMain\Documents\Projects\7703504015\Design_(309)_PreliminaryEngineering\CADD_Files\Cross_Sections\XS_ML035_77035309Z08.dgn

D5 Submittal

Interstate 35

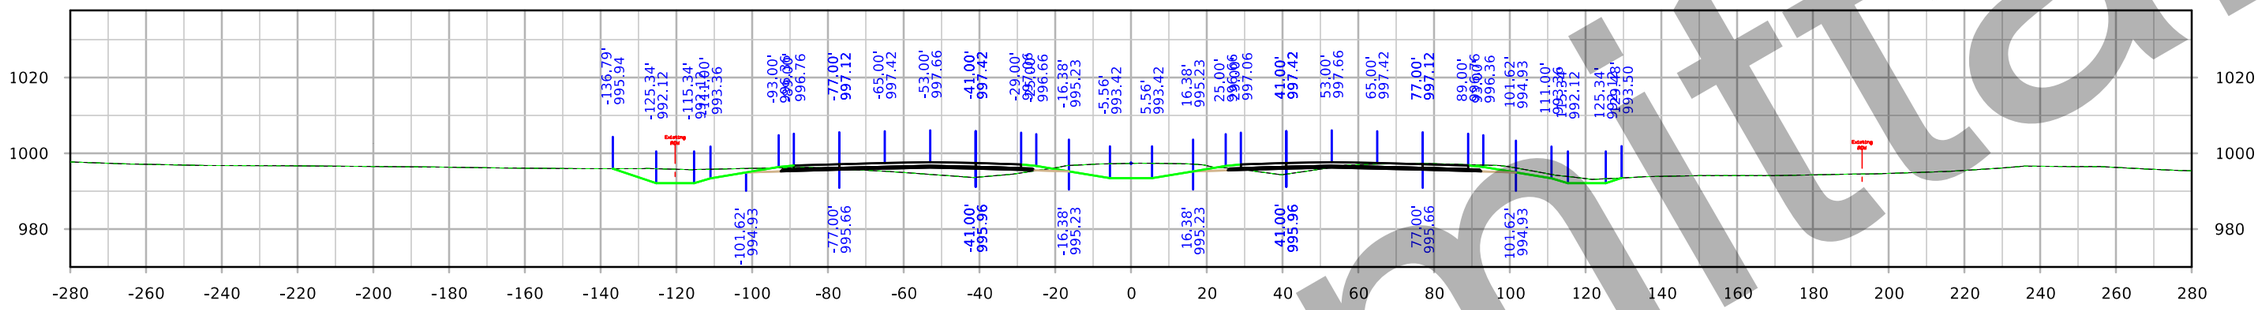

STA. 2038+00.00

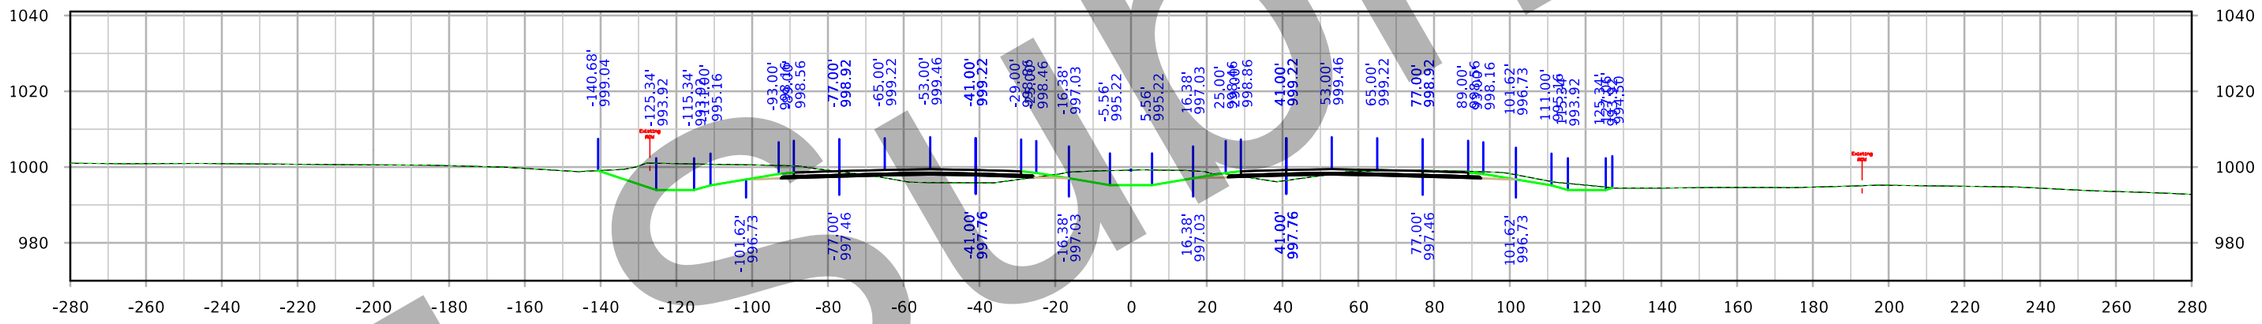

STA. 2037+00.00

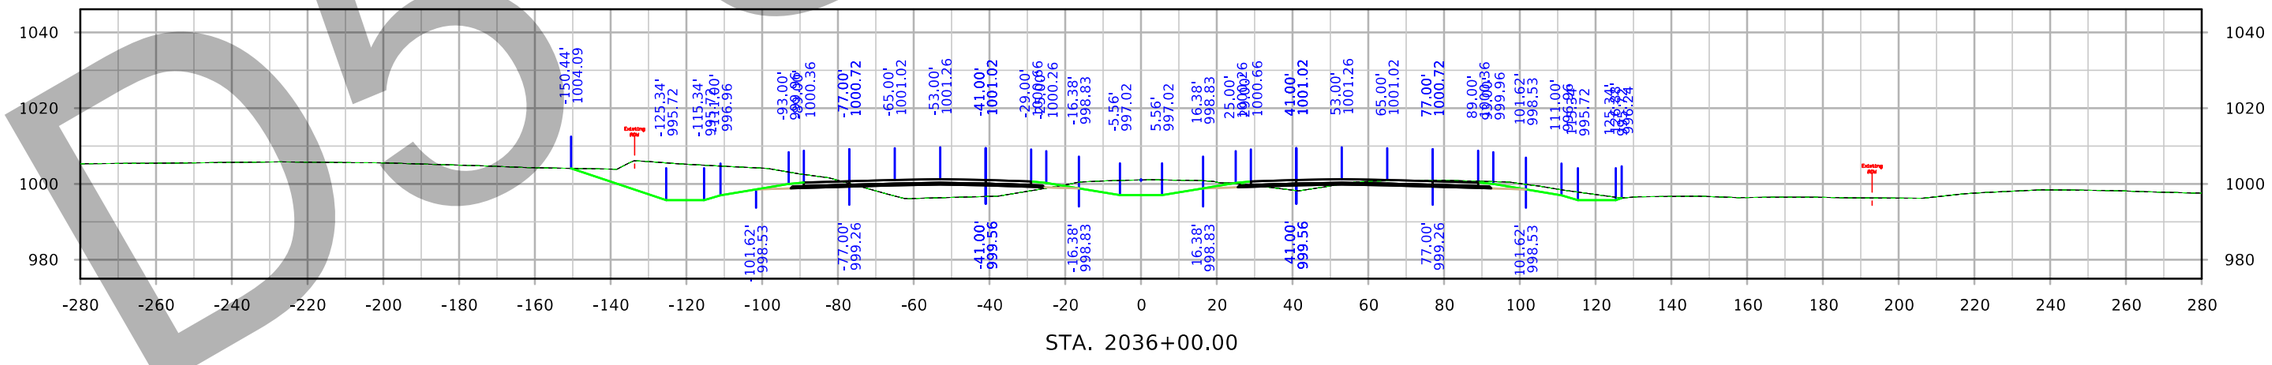

STA. 2036+00.00

Draft

FILE NO. 32044	ENGLISH	DESIGN TEAM Iowa DOT	POLK/STORY COUNTY	PROJECT NUMBER IM-035-4(309)95--13-77	SHEET NUMBER W.106

8:08:23 PM 3/3/2021 cschins pw:\\ntPwInt1.dot.int.lan:PWMain\Documents\Projects\7703504015\Design_(309)_PreliminaryEngineering\CADD_Files\Cross_Sections\XS_ML035_77035309Z08.dgn

Interstate 35

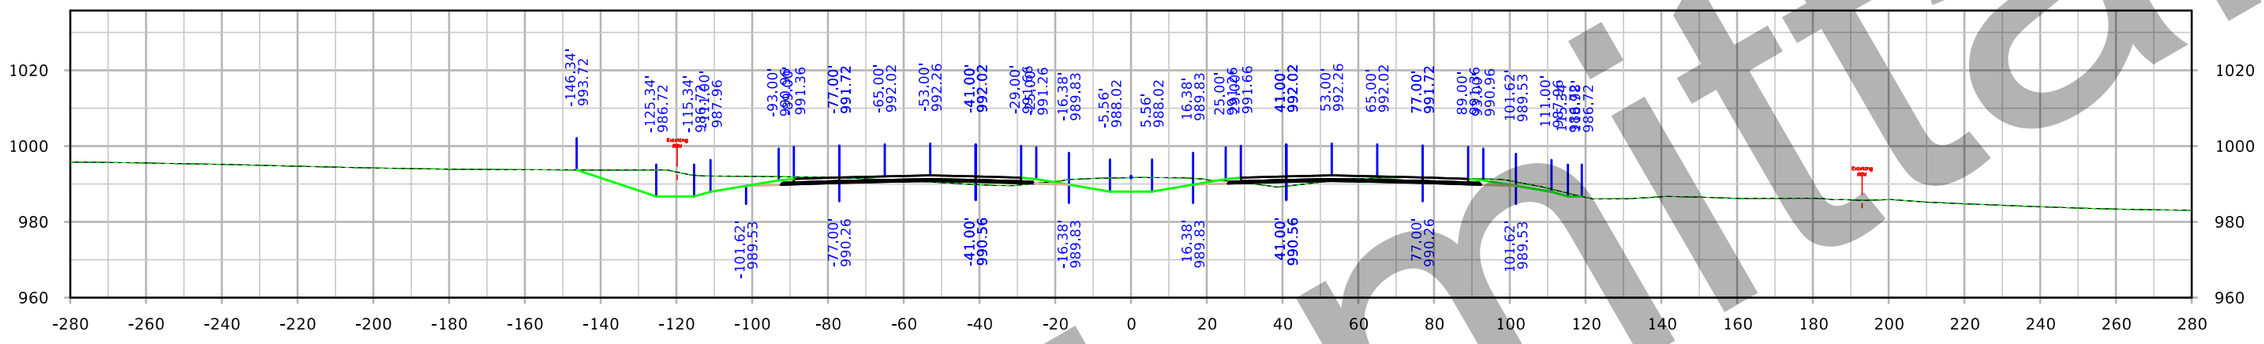

STA. 2041+00.00

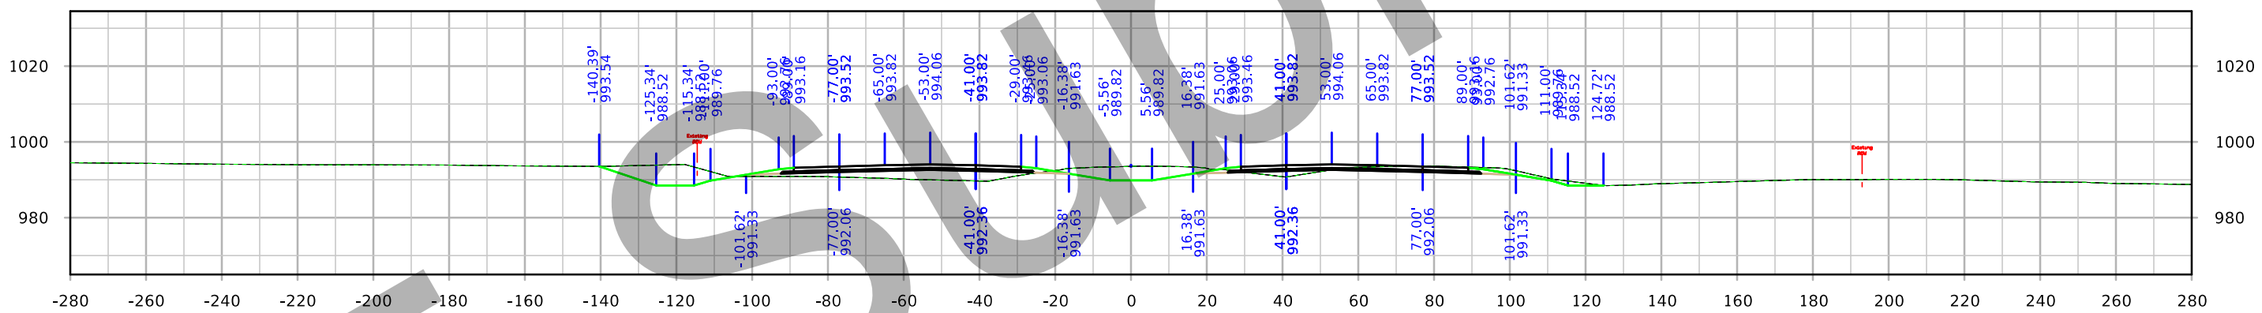

STA. 2040+00.00

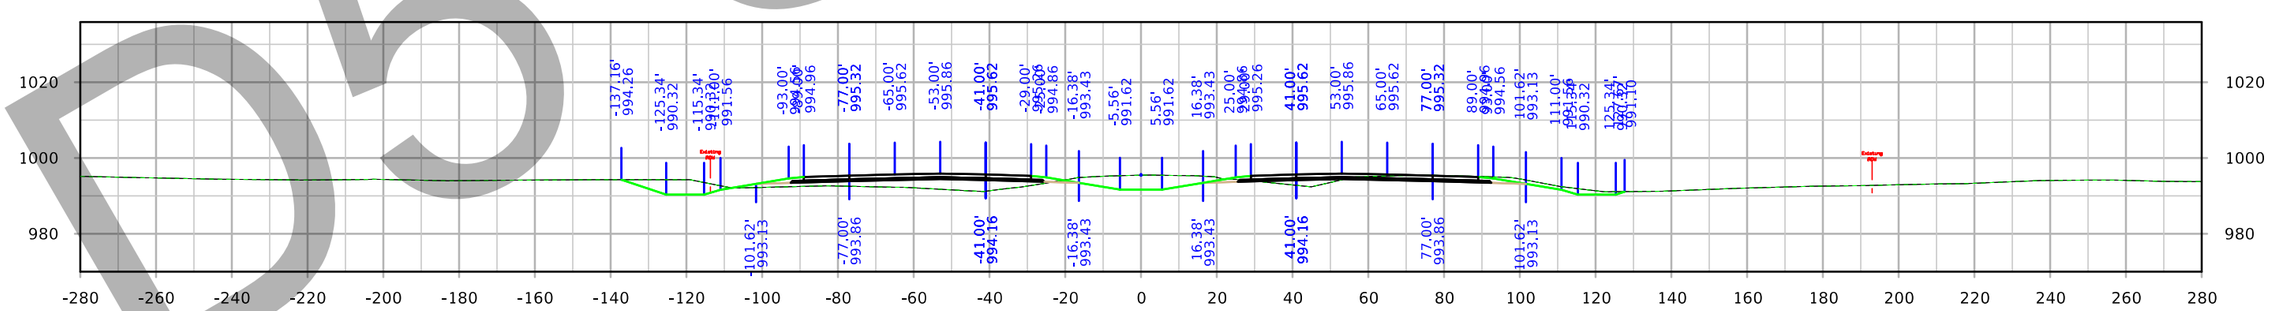

STA. 2039+00.00

FILE NO. 32044	ENGLISH	DESIGN TEAM Iowa DOT	POLK/STORY COUNTY	PROJECT NUMBER IM-035-4(309)95--13-77	SHEET NUMBER W.107

8:09:28 PM 3/3/2021 cschins pw:\\ntPwInt1.dot.int.lan:PWMain\Documents\Projects\7703504015\Design_(309)_PreliminaryEngineering\CADD_Files\Cross_Sections\XS_ML035_77035309Z08.dgn

D5 submittal

Interstate 35

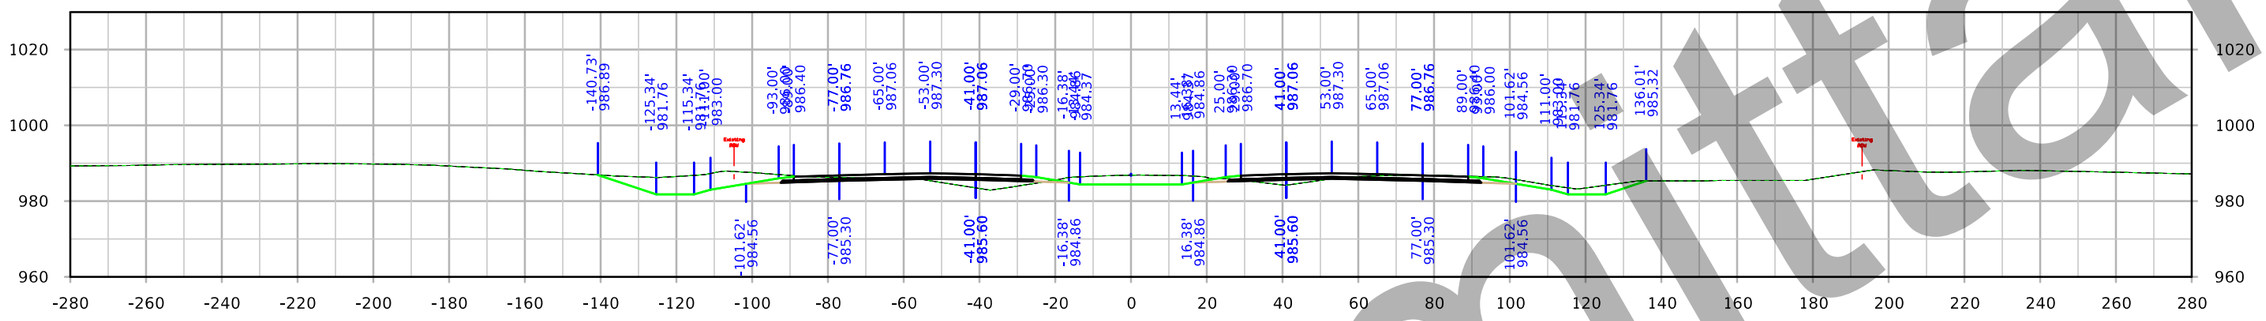

STA. 2044+00.00

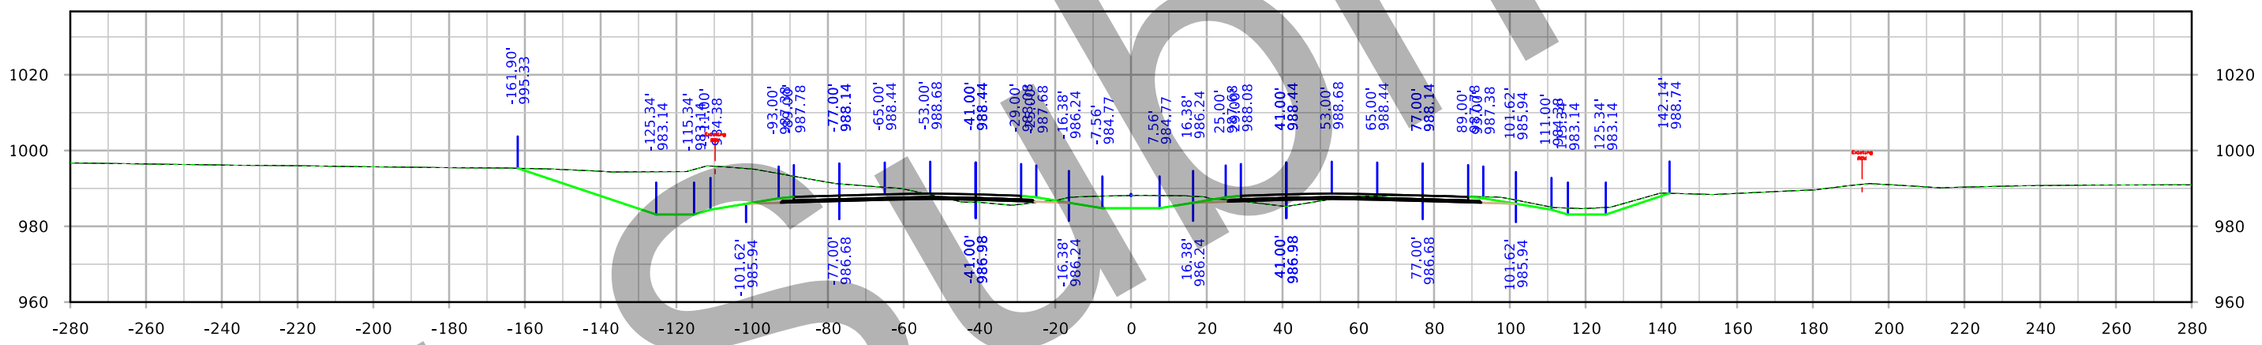

STA. 2043+00.00

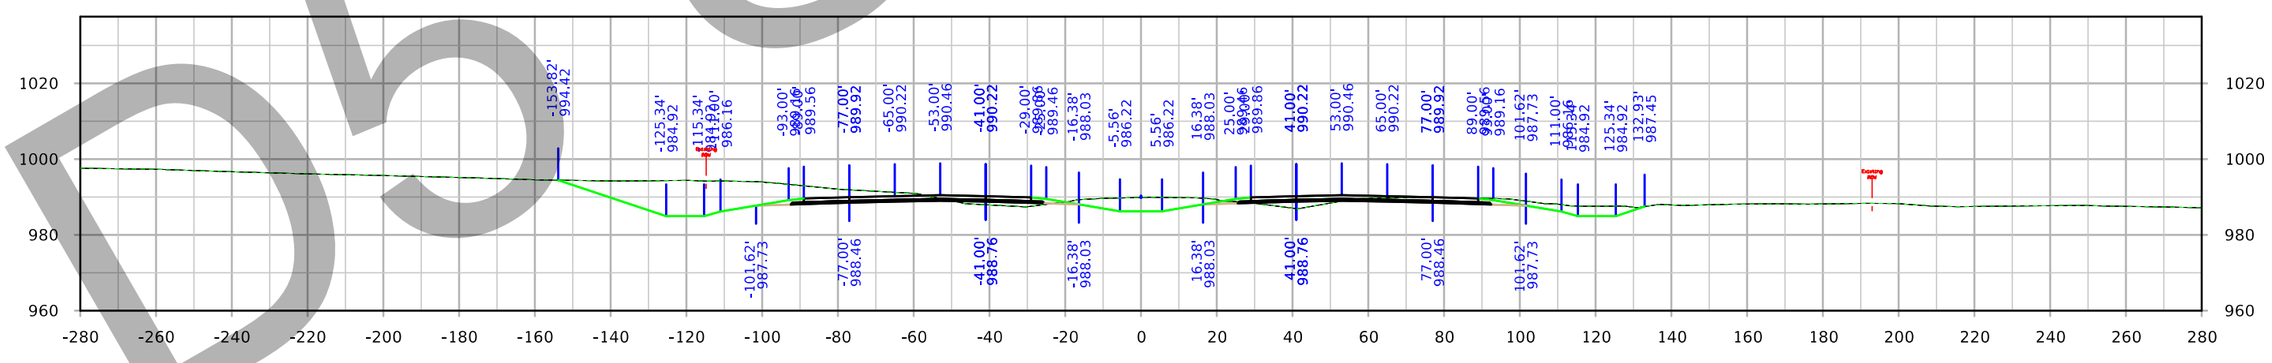

STA. 2042+00.00

D5 Submittal

FILE NO. 32044	ENGLISH	DESIGN TEAM Iowa DOT	POLK/STORY COUNTY	PROJECT NUMBER IM-035-4(309)95--13-77	SHEET NUMBER W.108

8:10:33 PM 3/3/2021 cschins pw:\\ntPwInt1.dot.int.lan:PWMain\Documents\Projects\7703504015\Design_(309)_PreliminaryEngineering\CADD_Files\Cross_Sections\XS_ML035_77035309Z08.dgn

Interstate 35

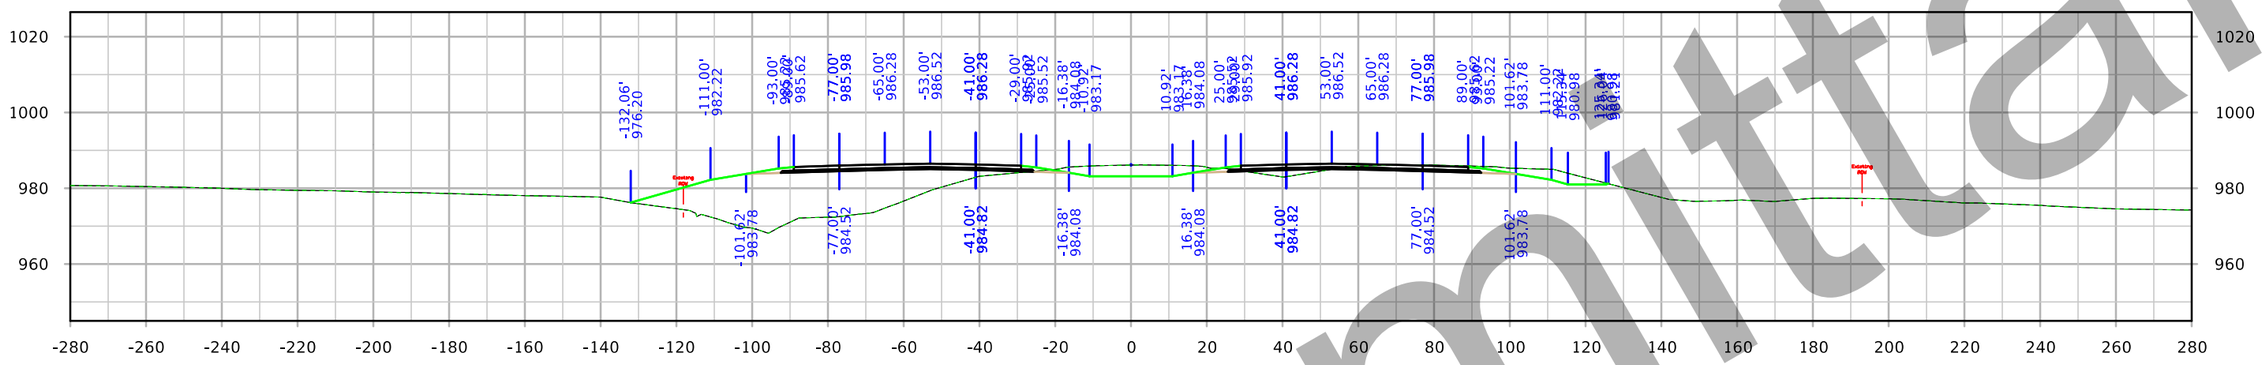

STA. 2047+00.00

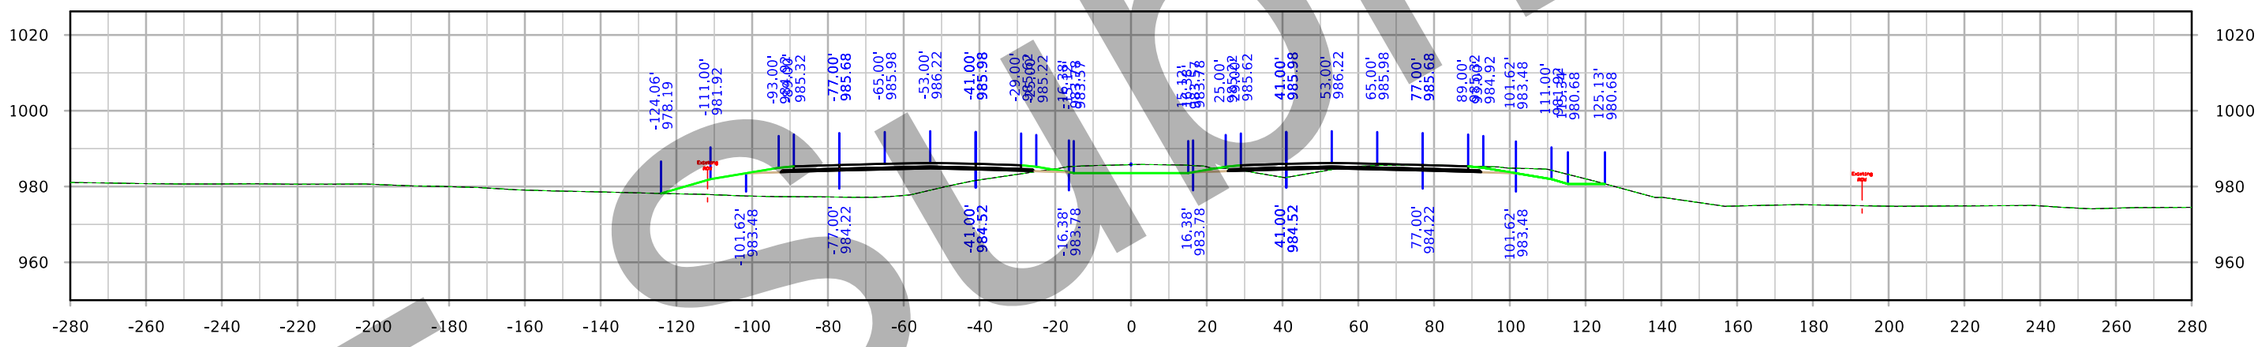

STA. 2046+00.00

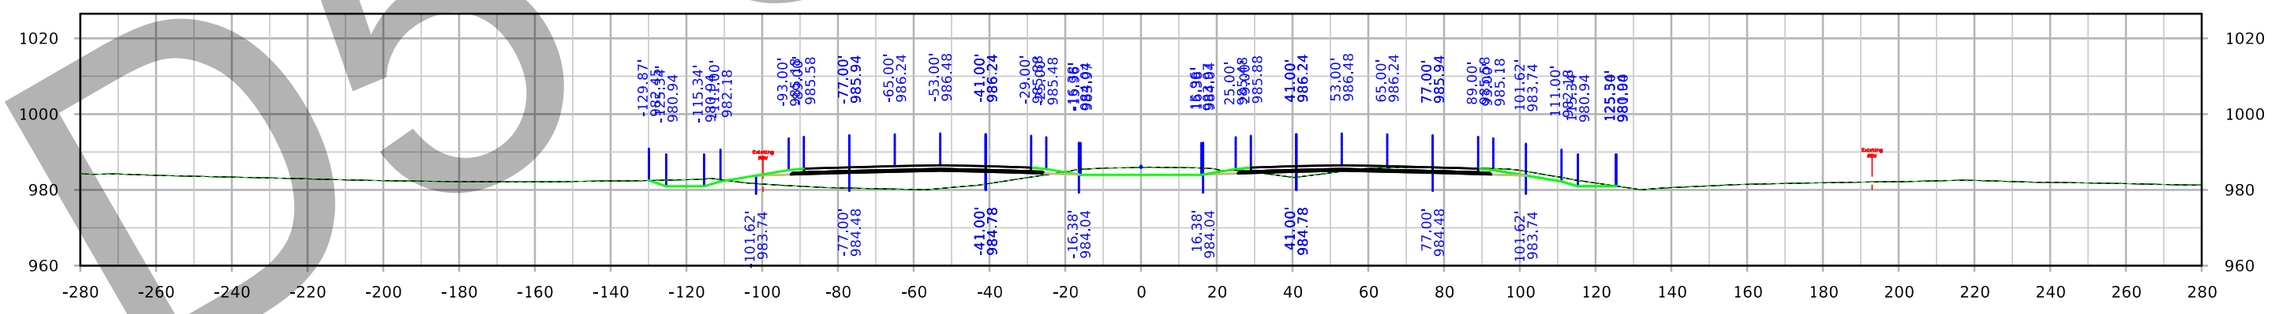

STA. 2045+00.00

D5 Submittal

FILE NO. 32044	ENGLISH	DESIGN TEAM Iowa DOT	POLK/STORY COUNTY	PROJECT NUMBER IM-035-4(309)95--13-77	SHEET NUMBER W.109

8:11:38 PM 3/3/2021 cschins pw:\\ntPwInt1.dot.int.lan:PWMain\Documents\Projects\7703504015\Design_(309)_PreliminaryEngineering\CADD_Files\Cross_Sections\XS_ML035_77035309Z08.dgn

Interstate 35

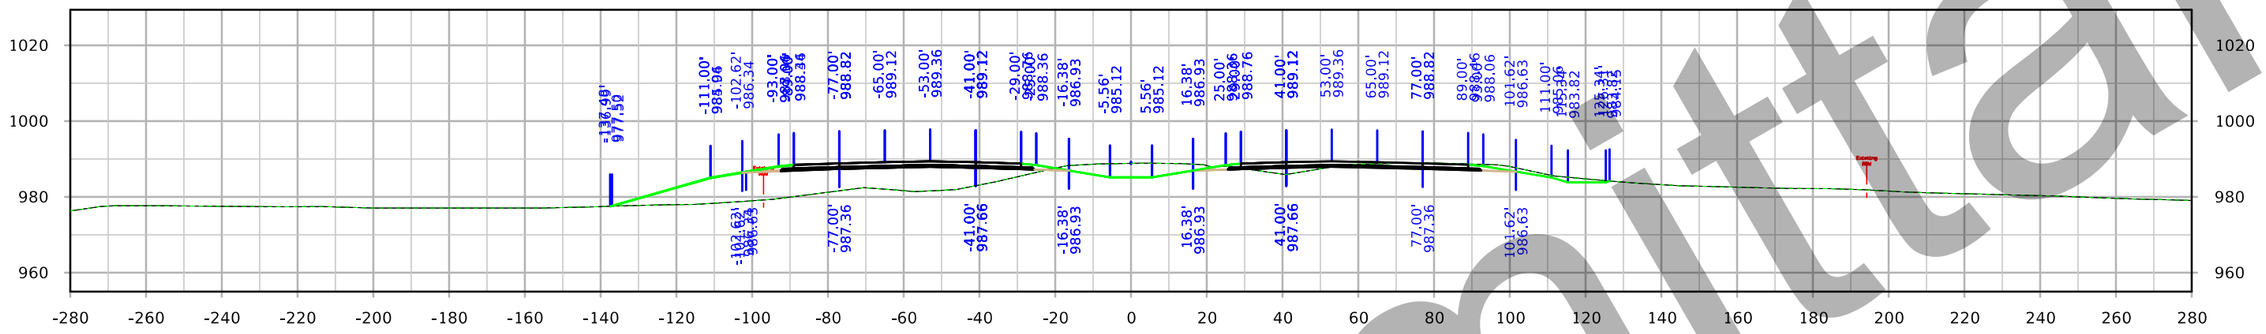

STA. 2050+00.00

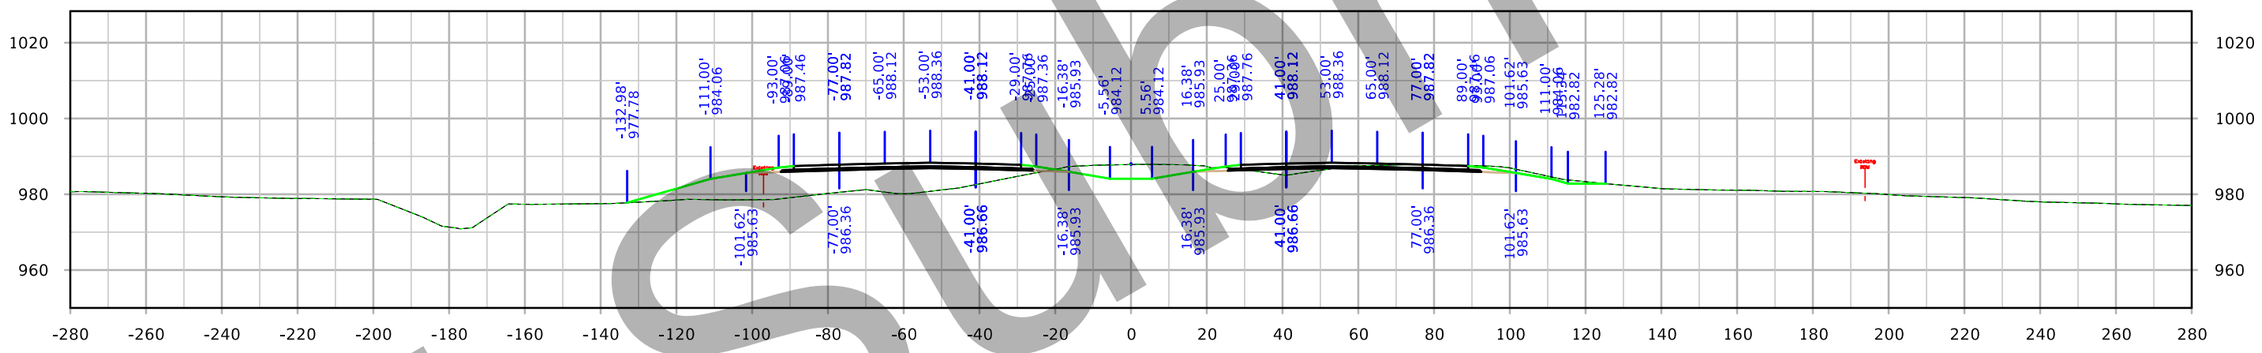

STA. 2049+00.00

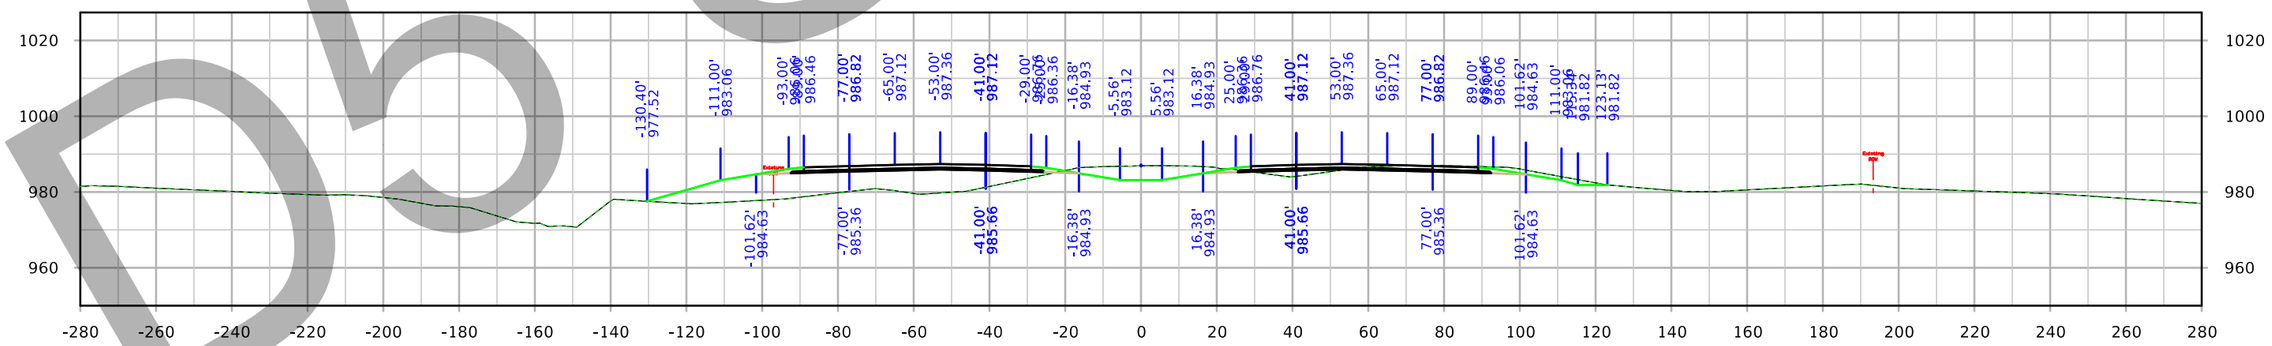

STA. 2048+00.00

D5 submittal

FILE NO. 32044	ENGLISH	DESIGN TEAM Iowa DOT	POLK/STORY COUNTY	PROJECT NUMBER IM-035-4(309)95--13-77	SHEET NUMBER W.110

8:12:44 PM 3/3/2021 cschins pw:\\ntPwInt1.dot.int.lan:PWMain\Documents\Projects\7703504015\Design_(309)_PreliminaryEngineering\CADD_Files\Cross_Sections\XS_ML035_77035309Z08.dgn

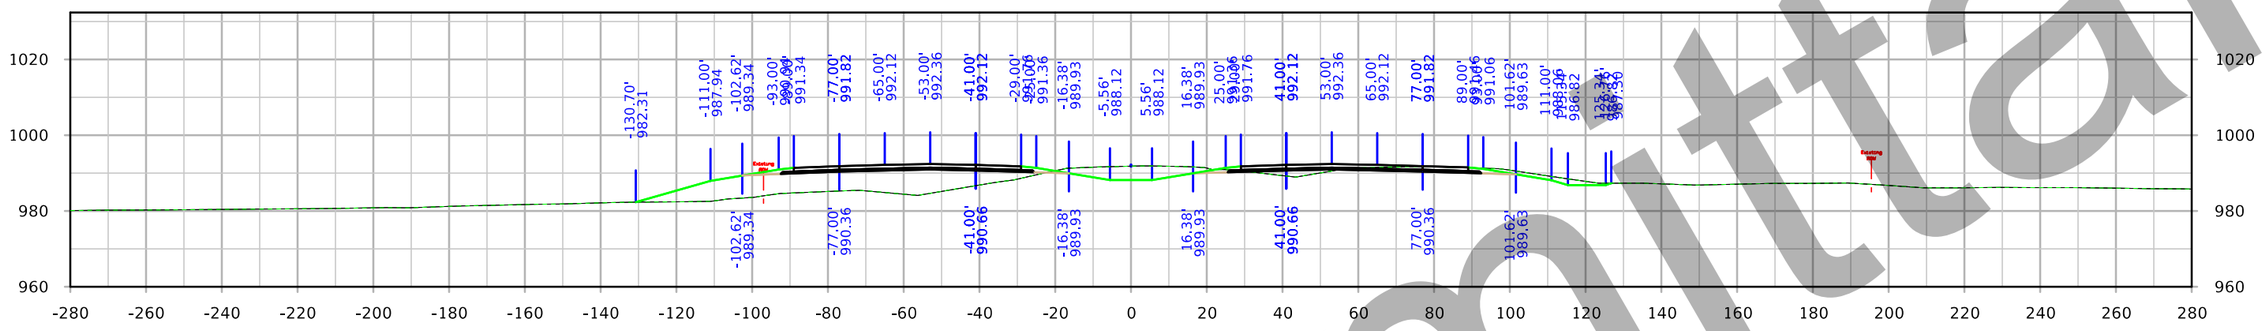

STA. 2053+00.00

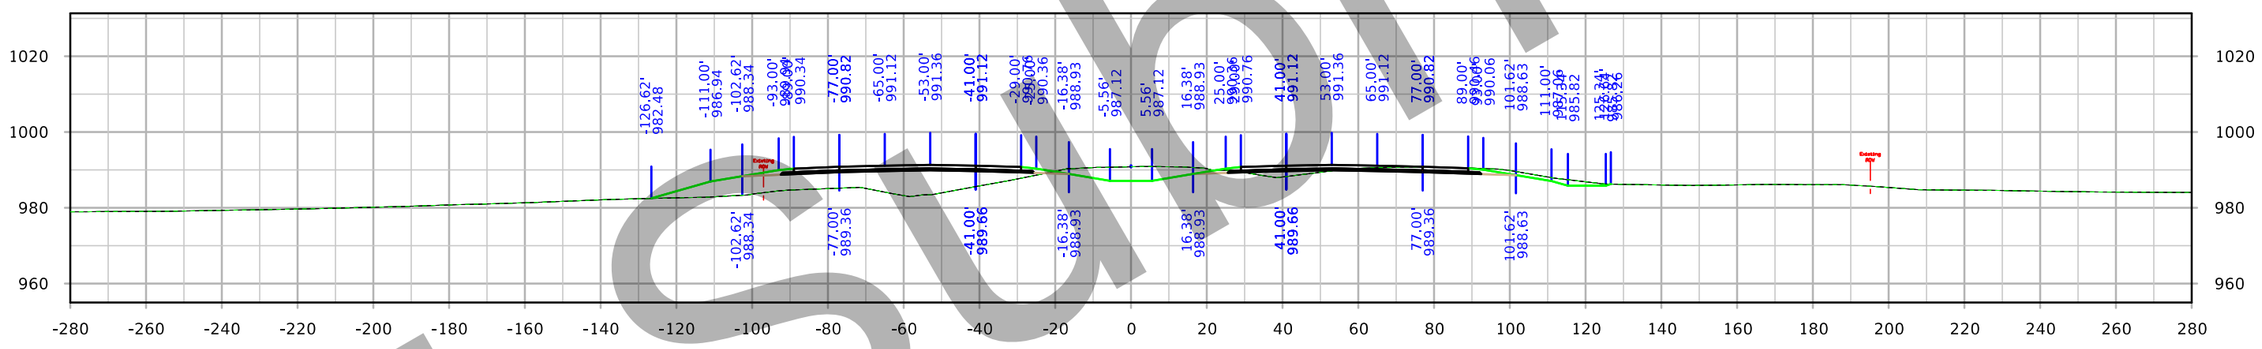

STA. 2052+00.00

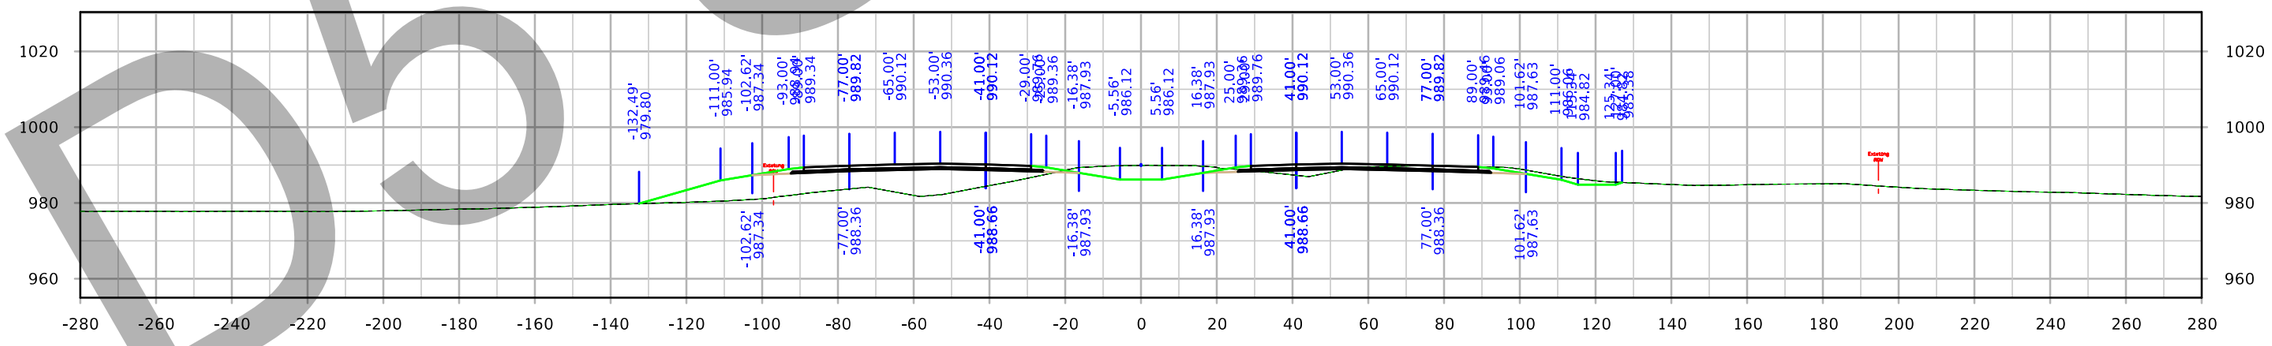

STA. 2051+00.00

FILE NO. 32044	ENGLISH	DESIGN TEAM Iowa DOT	POLK/STORY COUNTY	PROJECT NUMBER IM-035-4(309)95--13-77	SHEET NUMBER W.111

8:13:48 PM 3/3/2021 cschins pw:\\ntPwInt1.dot.int.lan:PWMain\Documents\Projects\7703504015\Design_(309)_PreliminaryEngineering\CADD_Files\Cross_Sections\XS_ML035_77035309Z08.dgn

D5 Submittal

Interstate 35

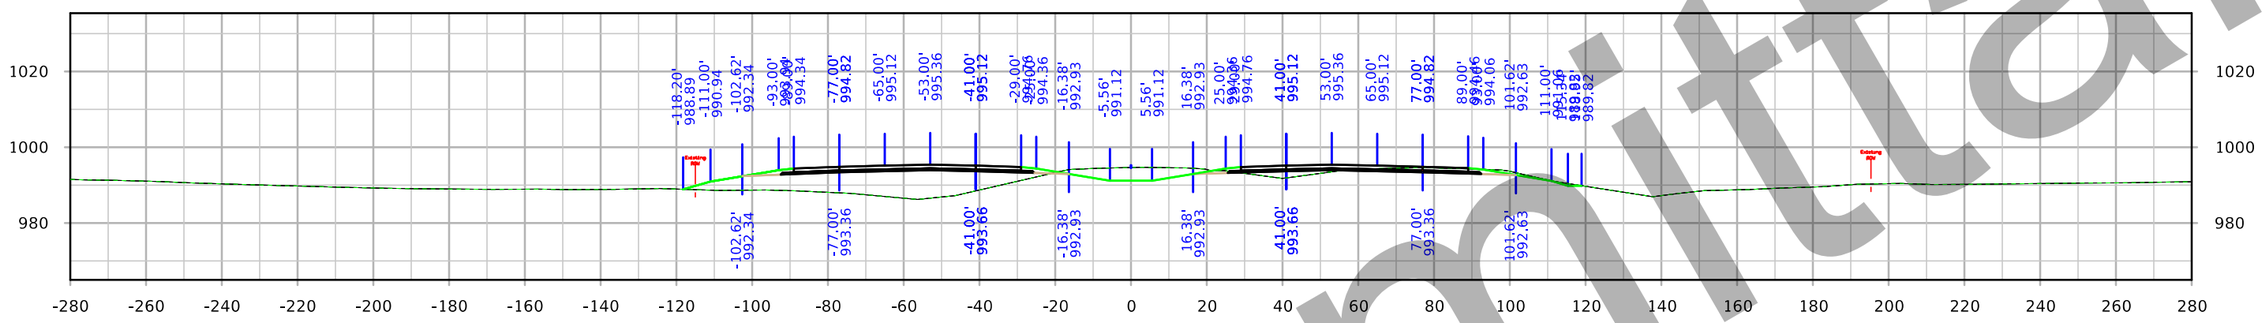

STA. 2056+00.00

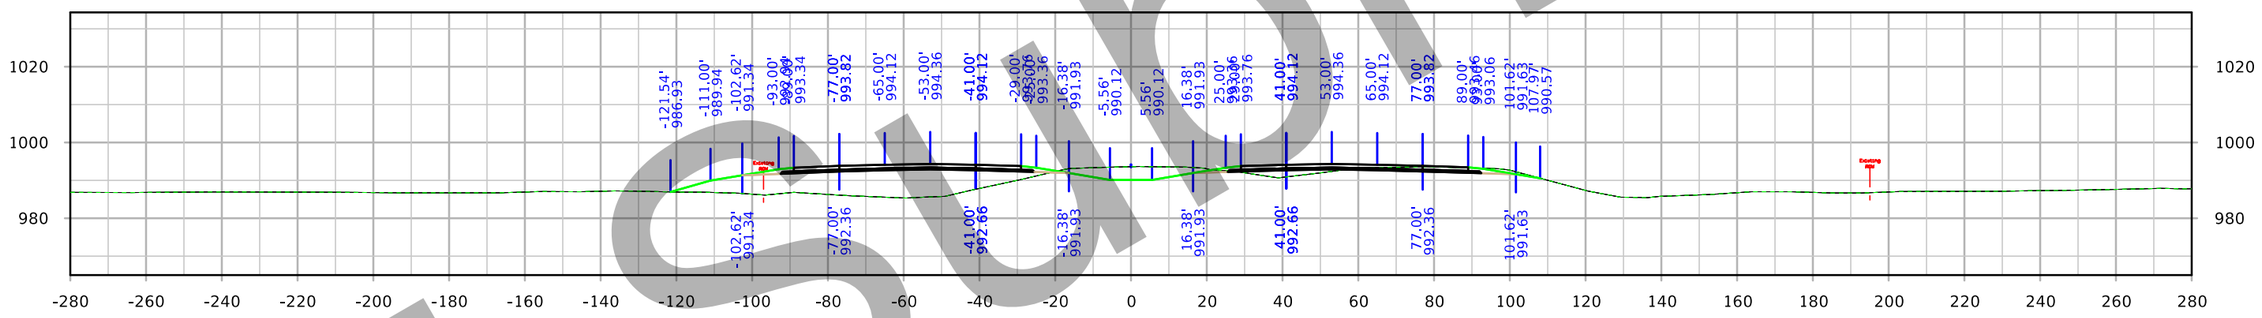

STA. 2055+00.00

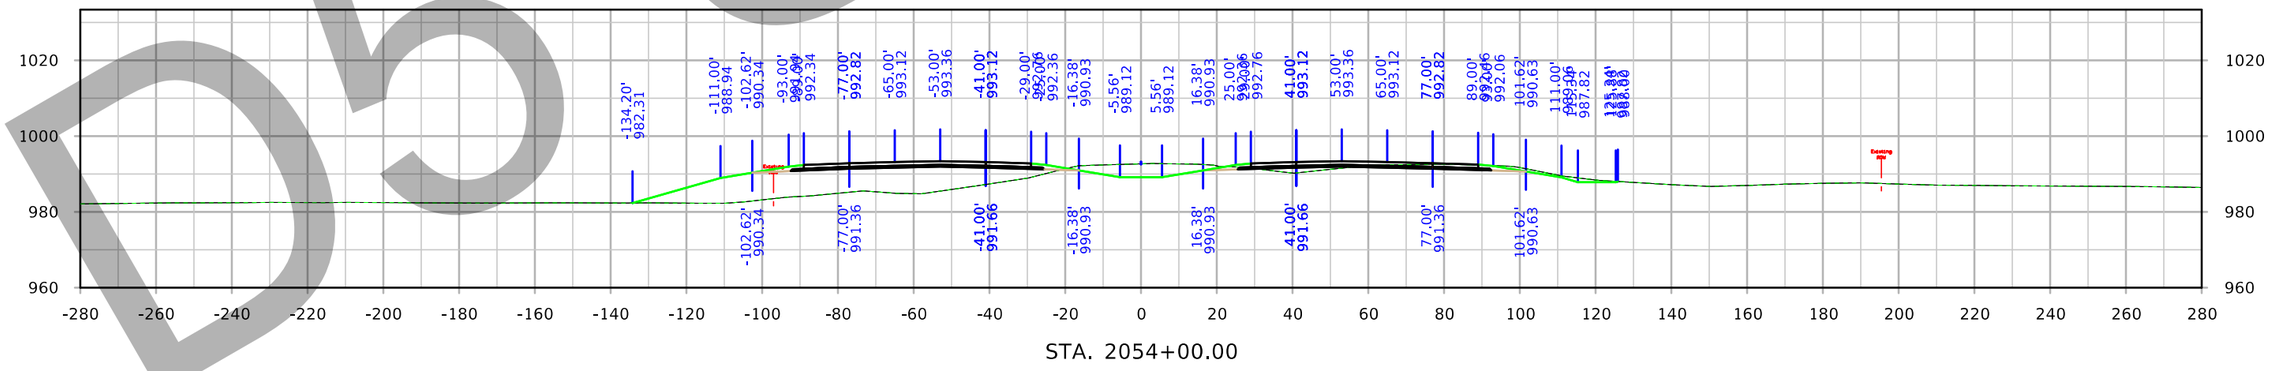

STA. 2054+00.00

D5 Submittal

FILE NO. 32044	ENGLISH	DESIGN TEAM Iowa DOT	POLK/STORY COUNTY	PROJECT NUMBER IM-035-4(309)95--13-77	SHEET NUMBER W.112

8:14:51 PM 3/3/2021 cschins pw:\\ntPwInt1.dot.int.lan:PWMain\Documents\Projects\7703504015\Design_(309)_PreliminaryEngineering\CADD_Files\Cross_Sections\XS_ML035_77035309Z08.dgn

Interstate 35

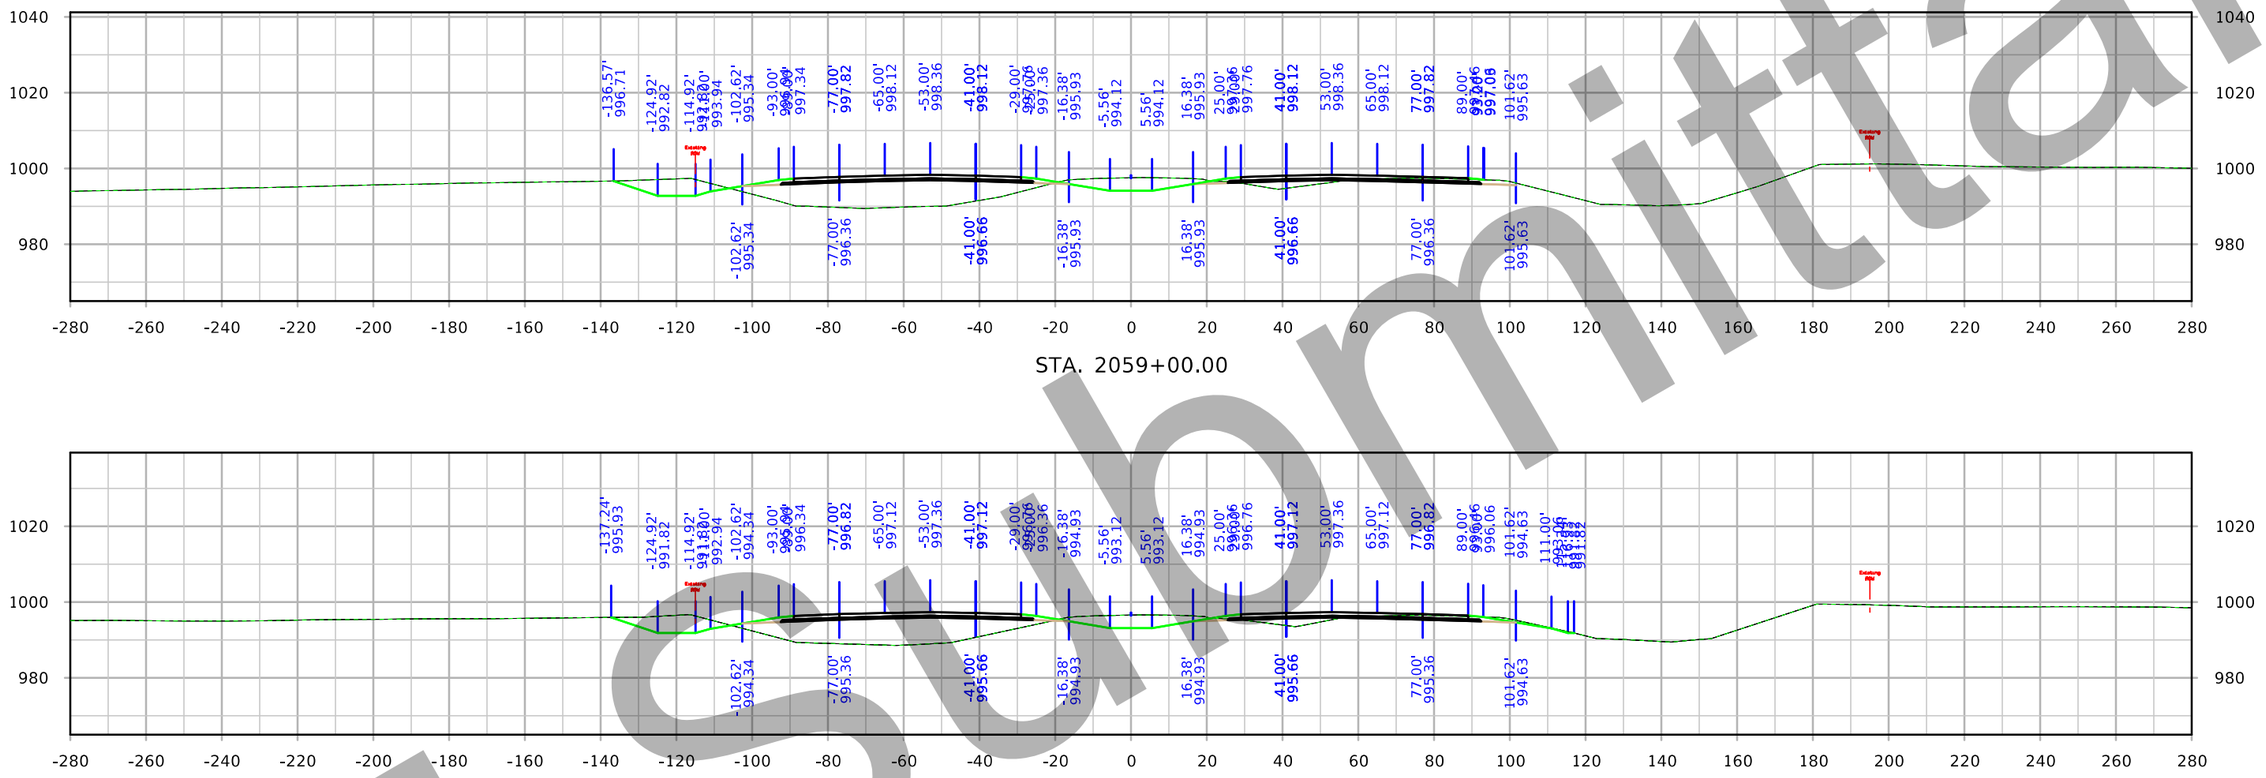

STA. 2059+00.00

STA. 2058+00.00

STA. 2057+00.00

Draft

FILE NO. 32044	ENGLISH	DESIGN TEAM Iowa DOT	POLK/STORY COUNTY	PROJECT NUMBER IM-035-4(309)95--13-77	SHEET NUMBER W.113

8:15:49 PM 3/3/2021 cschins pw:\\ntPwInt1.dot.int.lan:PWMain\Documents\Projects\7703504015\Design_(309)_PreliminaryEngineering\CADD_Files\Cross_Sections\XS_ML035_77035309Z08.dgn

Interstate 35

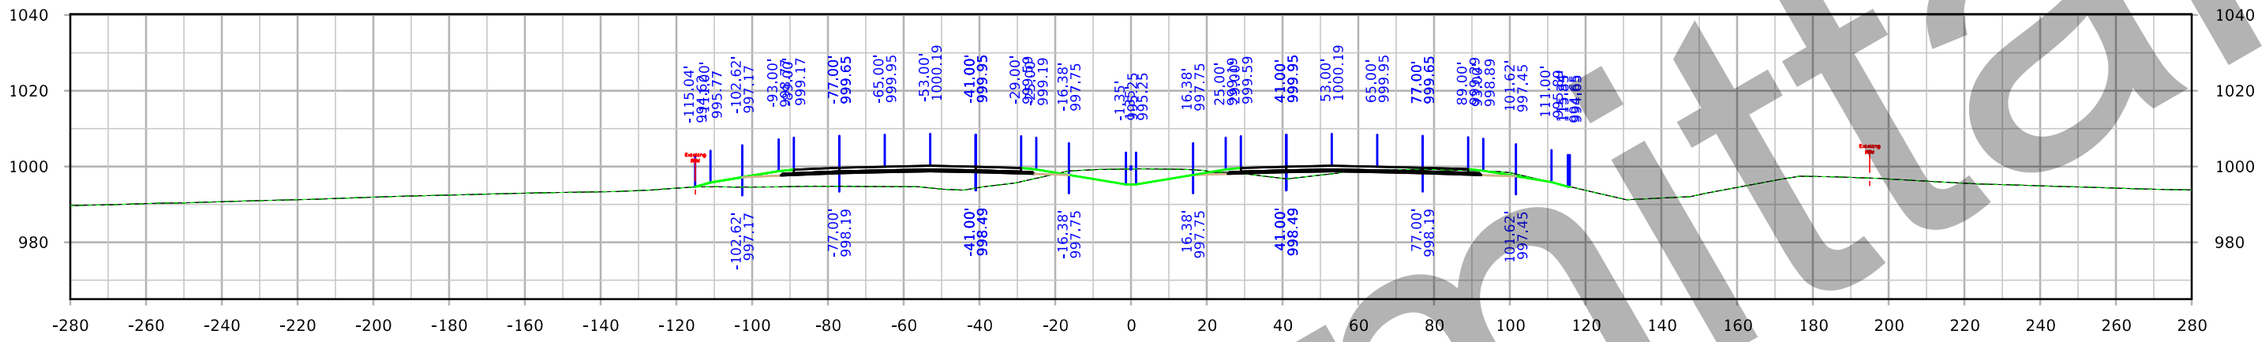

STA. 2062+00.00

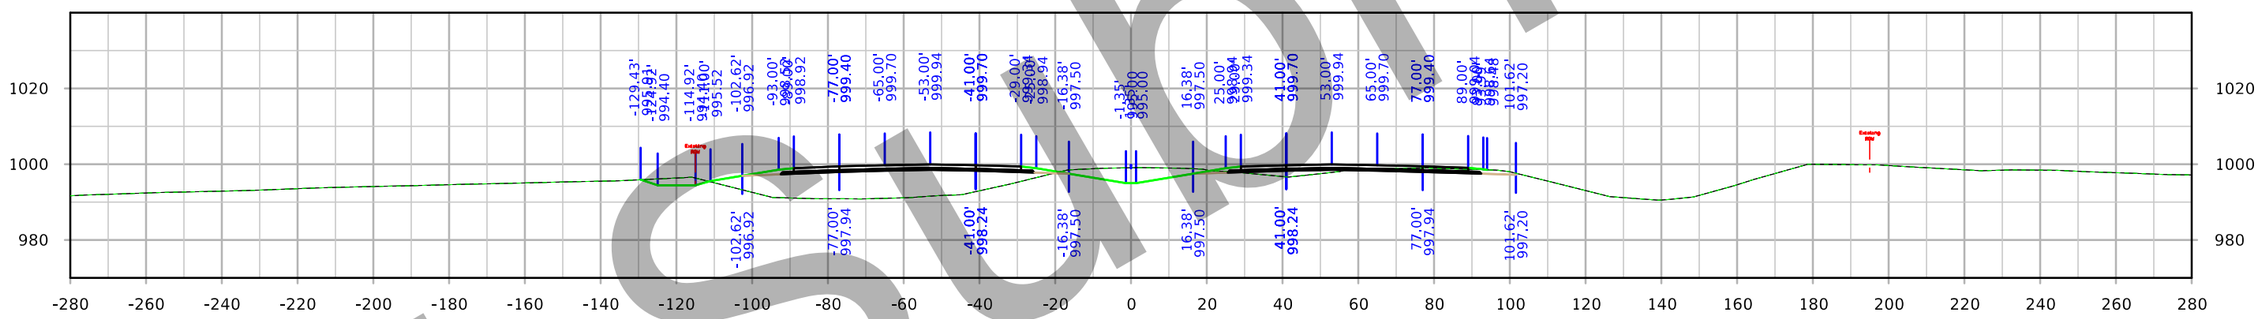

STA. 2061+00.00

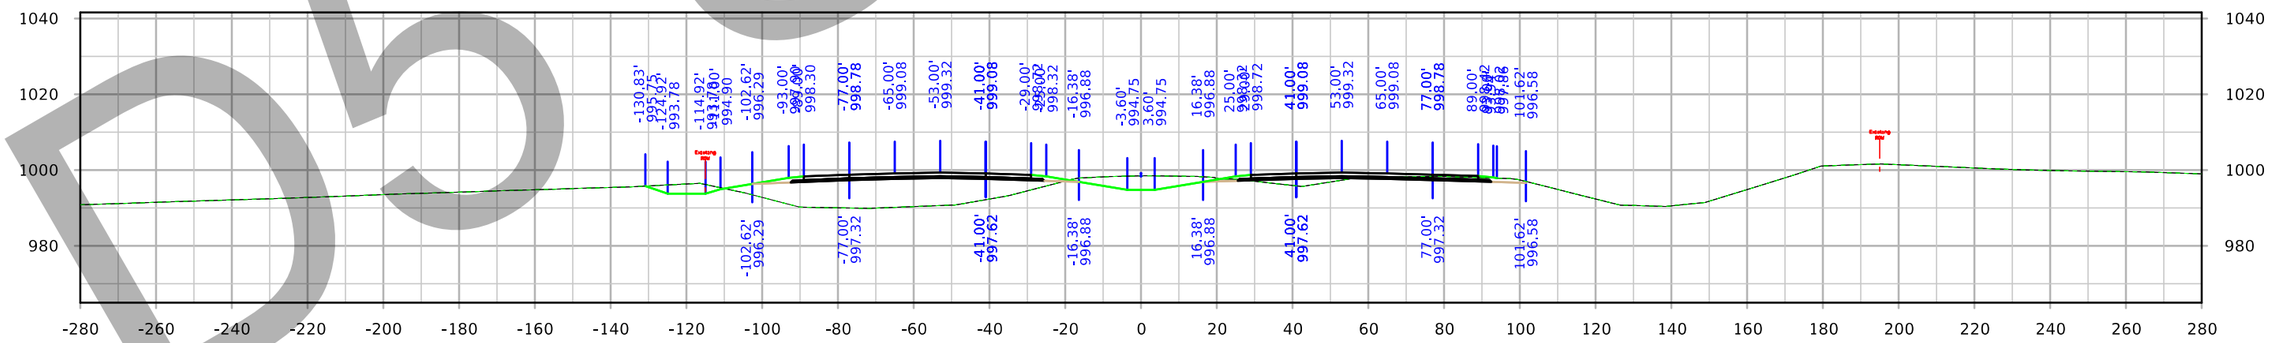

STA. 2060+00.00

D5 Submittal

FILE NO. 32044	ENGLISH	DESIGN TEAM Iowa DOT	POLK/STORY COUNTY	PROJECT NUMBER IM-035-4(309)95--13-77	SHEET NUMBER W.114

8:16:45 PM 3/3/2021 cschins pw:\\ntPwInt1.dot.int.lan:PWMain\Documents\Projects\7703504015\Design_(309)_PreliminaryEngineering\CADD_Files\Cross_Sections\XS_ML035_77035309Z08.dgn

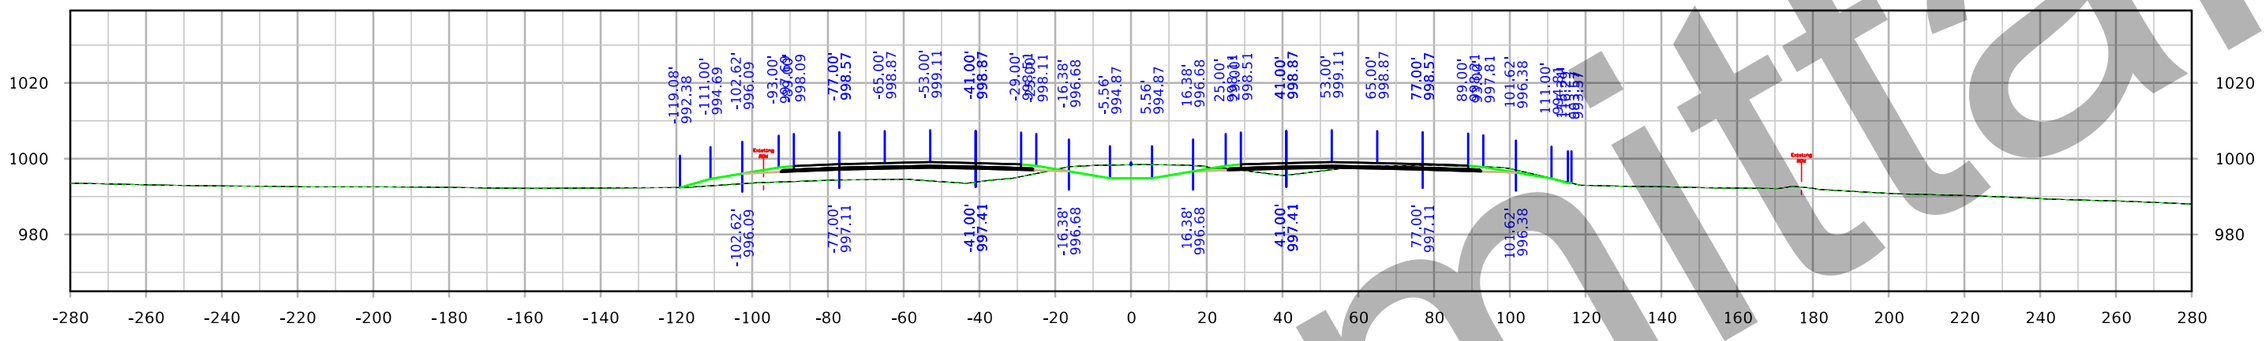

STA. 2065+00.00

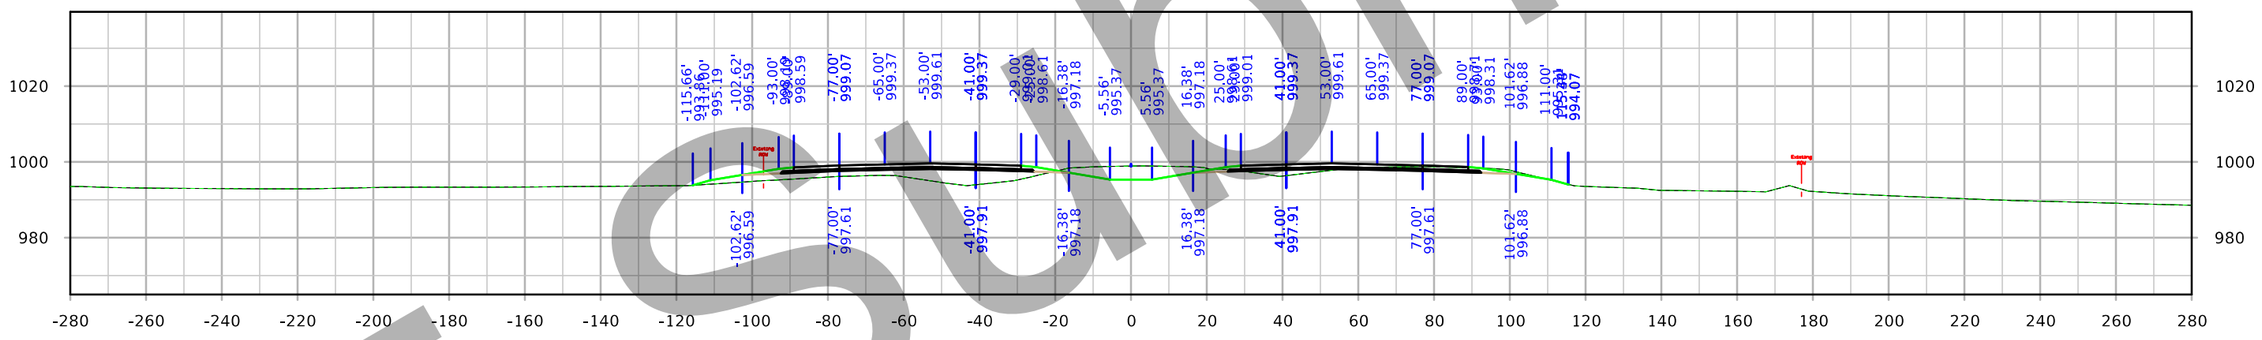

STA. 2064+00.00

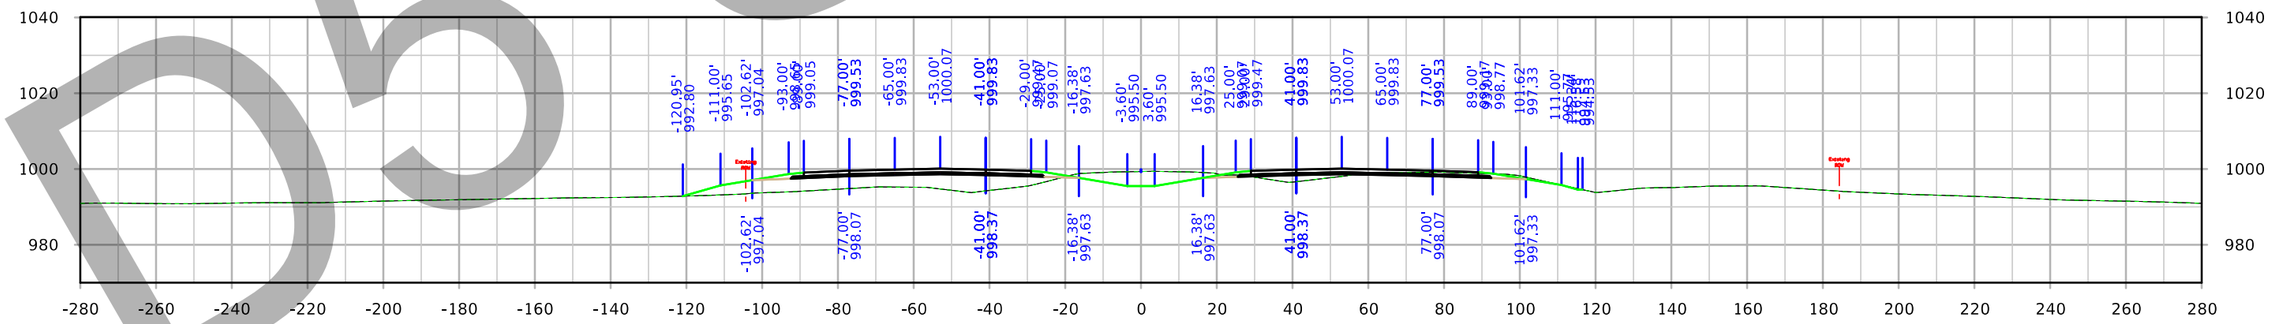

STA. 2063+00.00

D5 Submittal

FILE NO. 32044	ENGLISH	DESIGN TEAM Iowa DOT	POLK/STORY COUNTY	PROJECT NUMBER IM-035-4(309)95--13-77	SHEET NUMBER W.115

Interstate 35

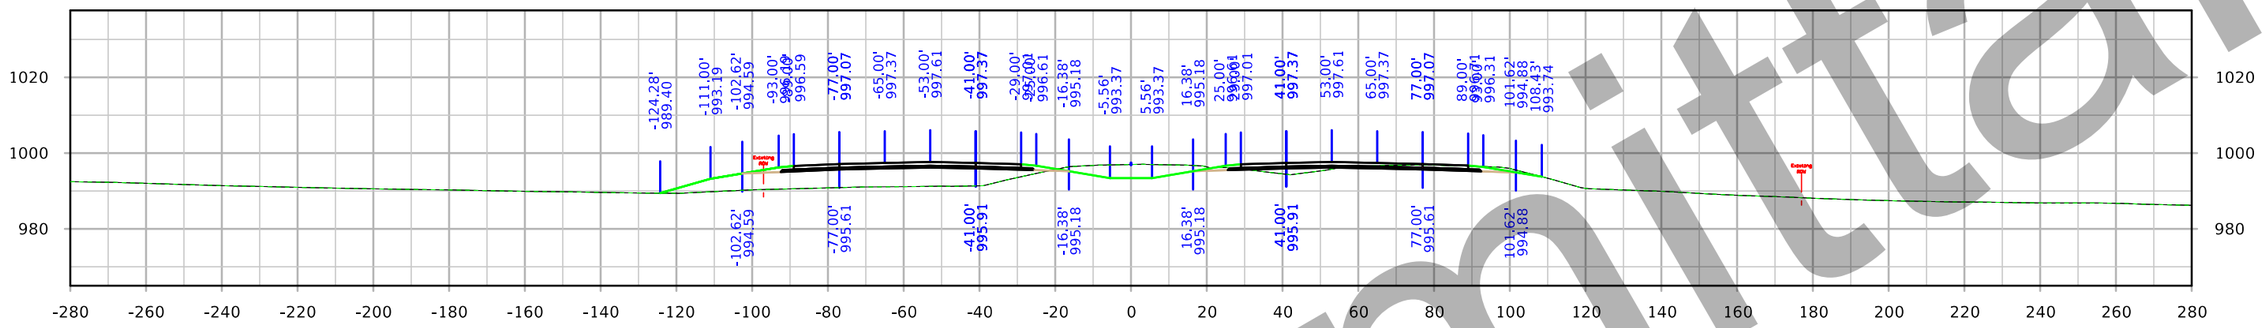

STA. 2068+00.00

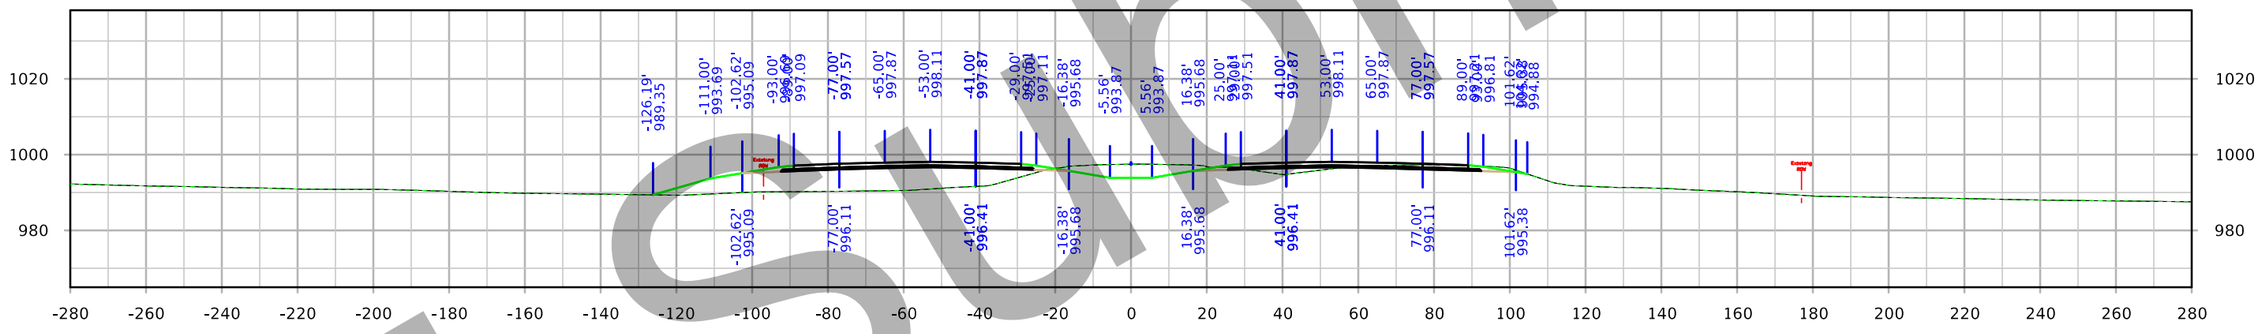

STA. 2067+00.00

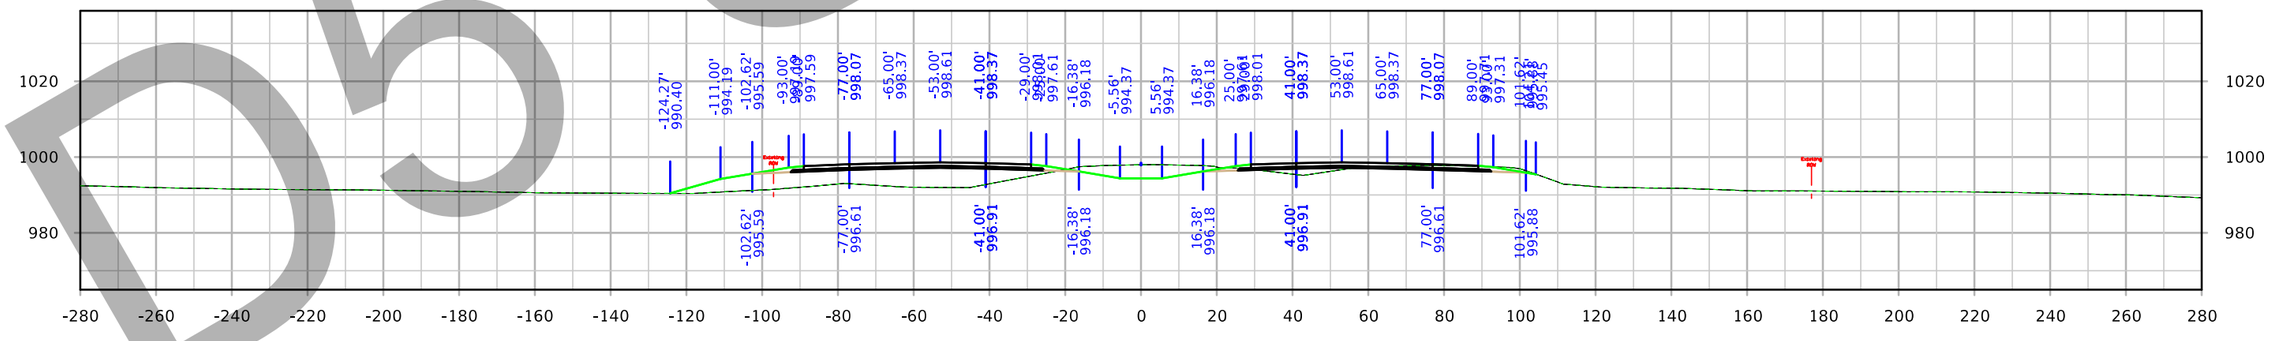

STA. 2066+00.00

D5 Submittal

FILE NO. 32044	ENGLISH	DESIGN TEAM Iowa DOT	POLK/STORY COUNTY	PROJECT NUMBER IM-035-4(309)95--13-77	SHEET NUMBER W.116

8:18:37 PM 3/3/2021 cschins pw:\\ntPwInt1.dot.int.lan:PWMain\Documents\Projects\7703504015\Design_(309)_PreliminaryEngineering\CADD_Files\Cross_Sections\XS_ML035_77035309Z08.dgn

Interstate 35

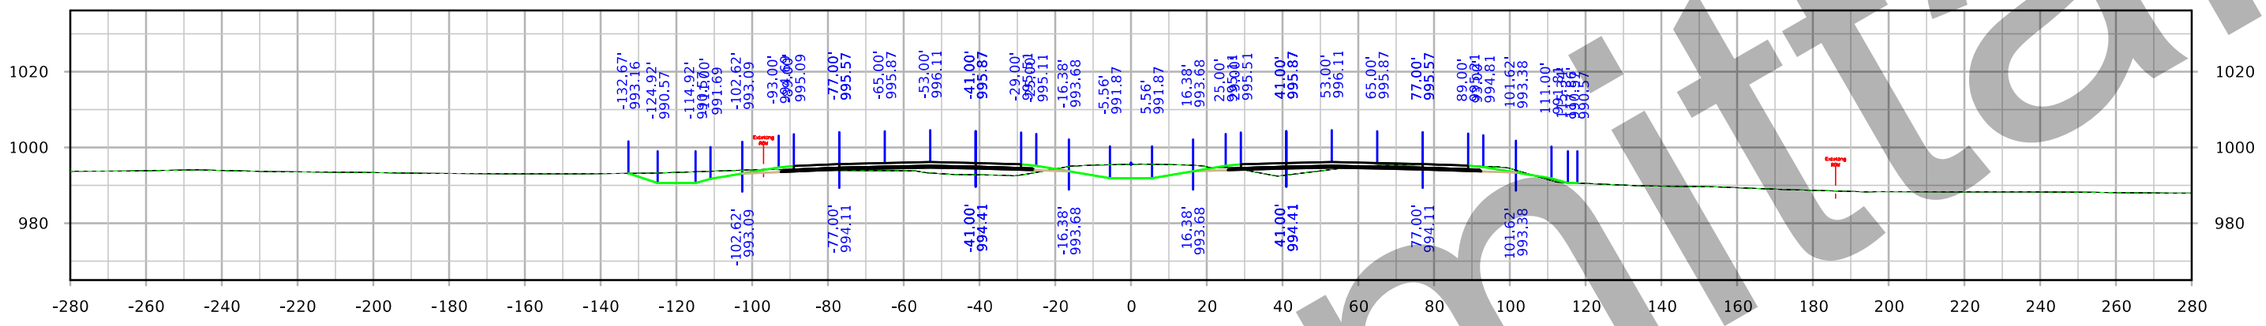

STA. 2071+00.00

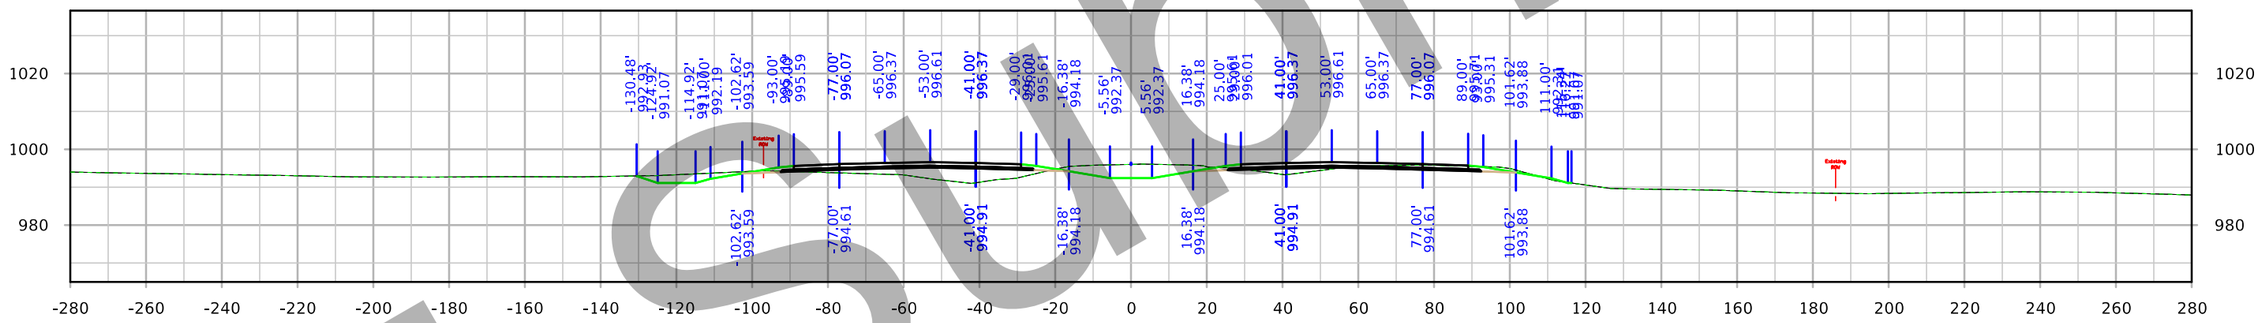

STA. 2070+00.00

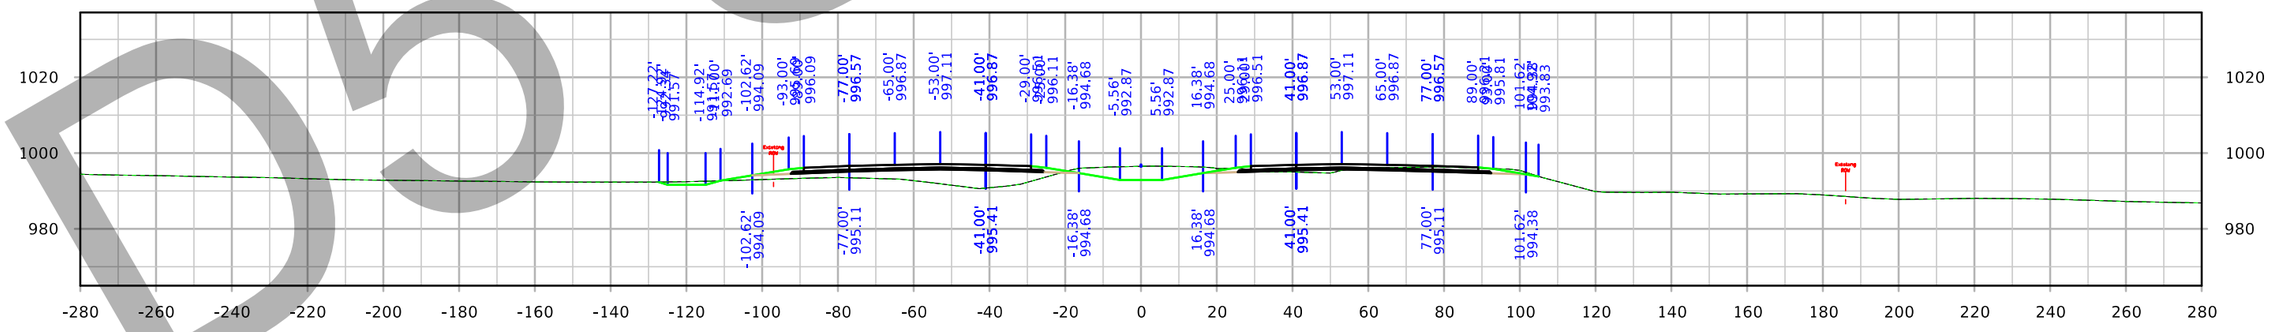

STA. 2069+00.00

FILE NO. 32044	ENGLISH	DESIGN TEAM Iowa DOT	POLK/STORY COUNTY	PROJECT NUMBER IM-035-4(309)95--13-77	SHEET NUMBER W.117

8:19:34 PM 3/3/2021 cschins pw:\\ntPwInt1.dot.int.lan:PWMain\Documents\Projects\7703504015\Design_(309)_PreliminaryEngineering\CADD_Files\Cross_Sections\XS_ML035_77035309Z08.dgn

D5 Submittal

Interstate 35

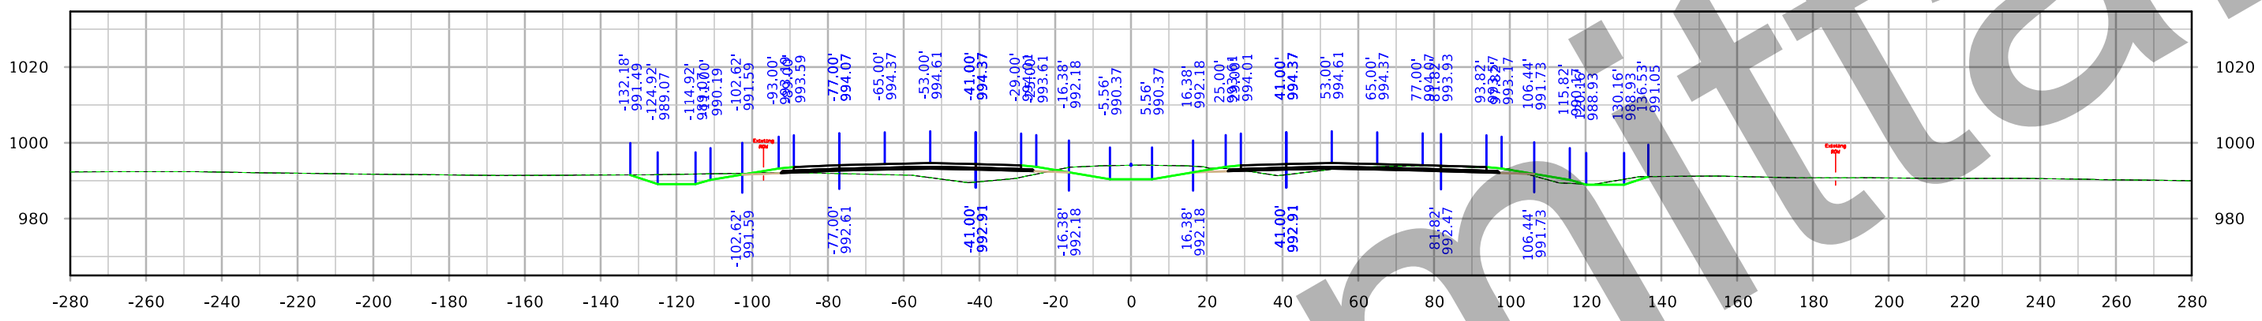

STA. 2074+00.00

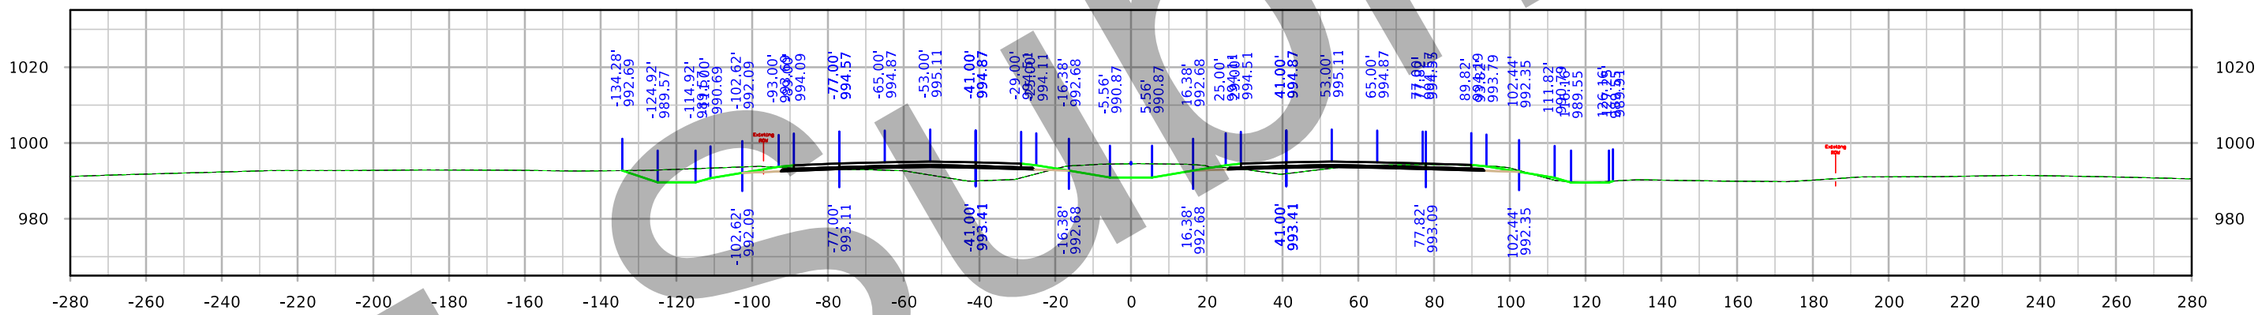

STA. 2073+00.00

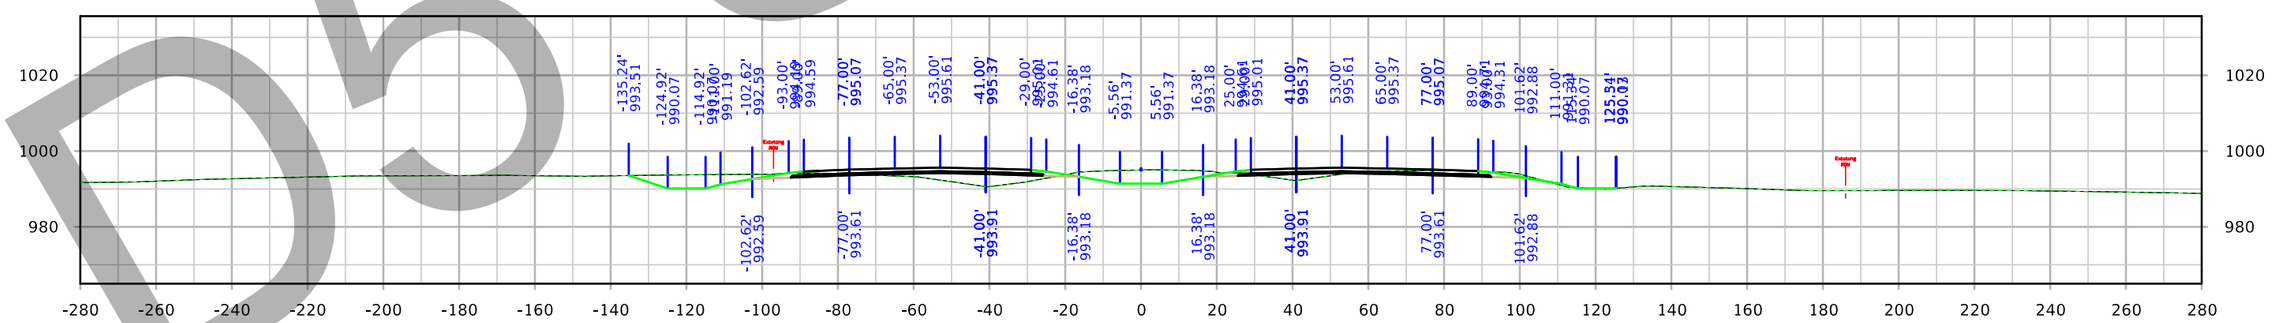

STA. 2072+00.00

D5 Submittal

FILE NO. 32044	ENGLISH	DESIGN TEAM Iowa DOT	POLK/STORY COUNTY	PROJECT NUMBER IM-035-4(309)95--13-77	SHEET NUMBER W.118

8:20:30 PM 3/3/2021 cschins pw:\\ntPwInt1.dot.int.lan:PWMain\Documents\Projects\7703504015\Design_(309)_PreliminaryEngineering\CADD_Files\Cross_Sections\XS_ML035_77035309Z08.dgn

Interstate 35

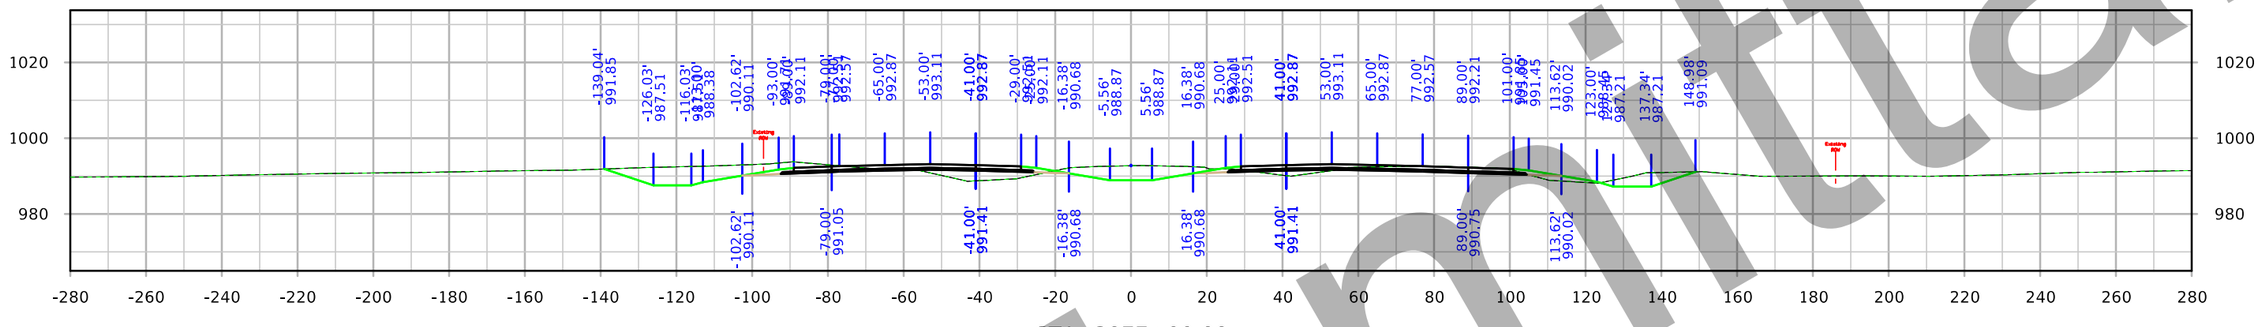

STA. 2077+00.00

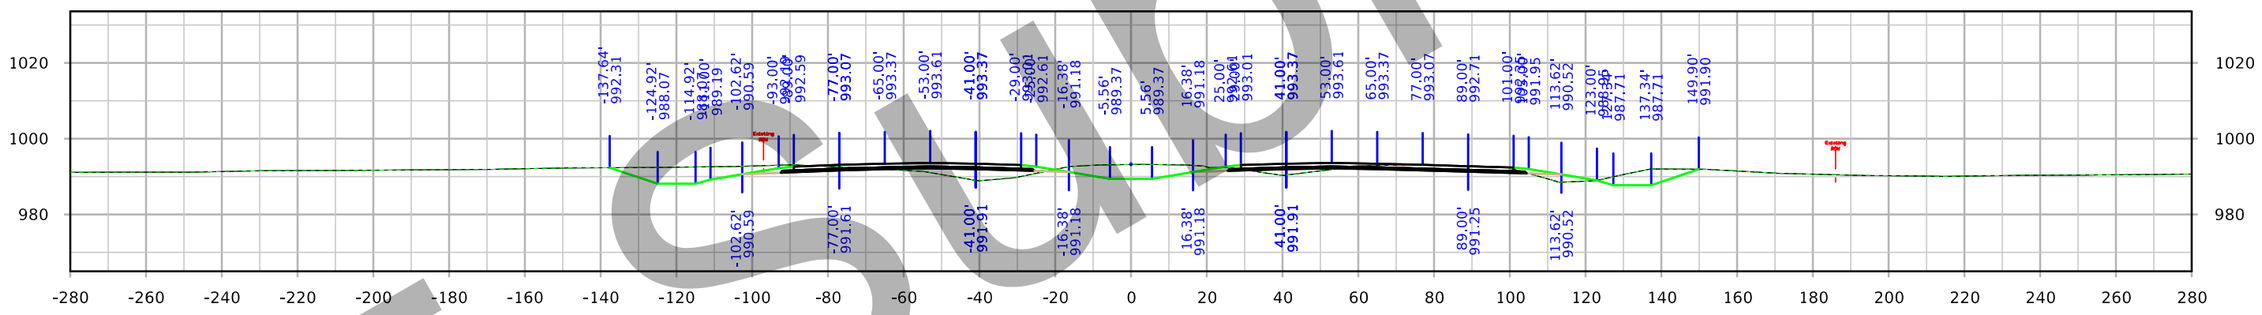

STA. 2076+00.00

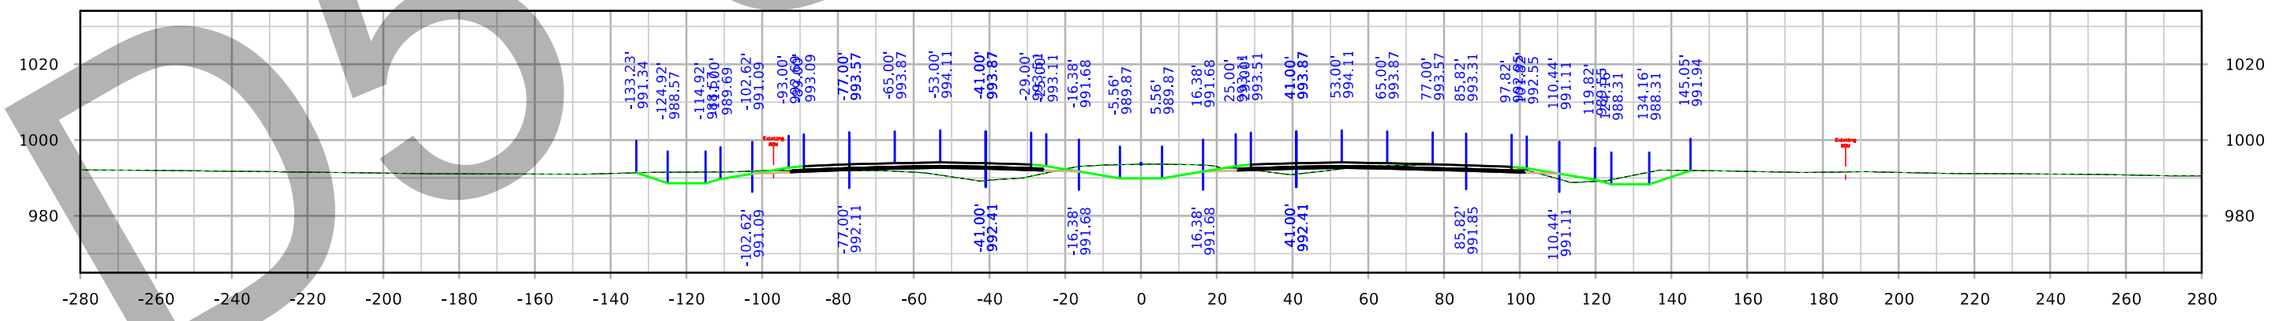

STA. 2075+00.00

D5 Submittal

FILE NO. 32044	ENGLISH	DESIGN TEAM Iowa DOT	POLK/STORY COUNTY	PROJECT NUMBER IM-035-4(309)95--13-77	SHEET NUMBER W.119

8:21:27 PM 3/3/2021 cschins pw:\\ntPwInt1.dot.int.lan:PWMain\Documents\Projects\7703504015\Design_(309)_PreliminaryEngineering\CADD_Files\Cross_Sections\XS_ML035_77035309Z08.dgn

Interstate 35

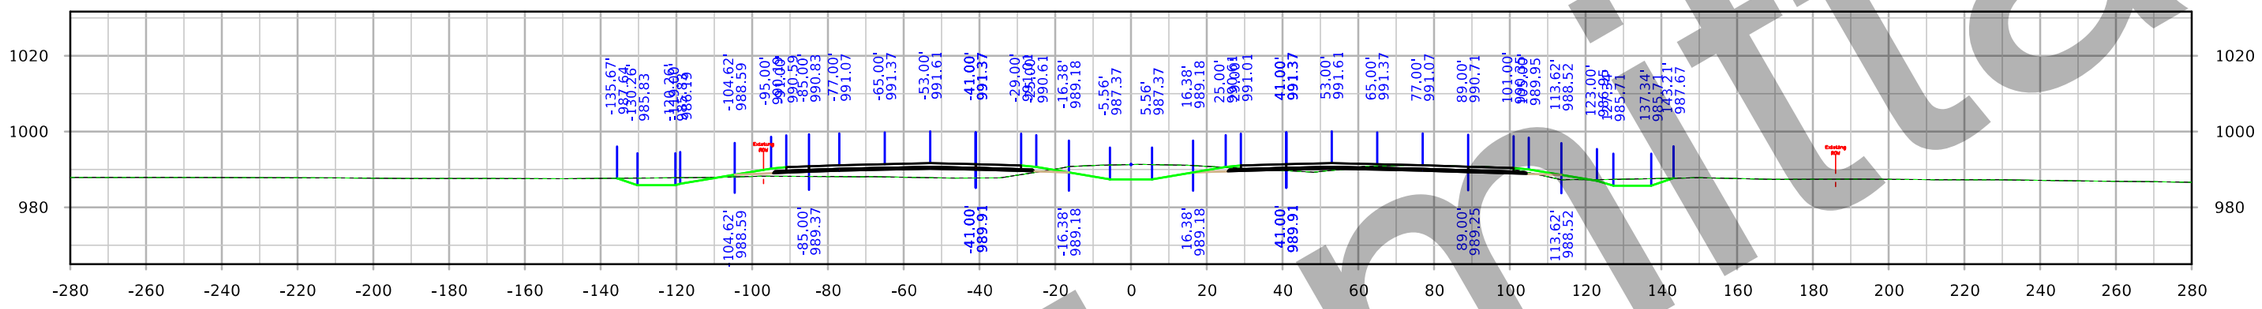

STA. 2080+00.00

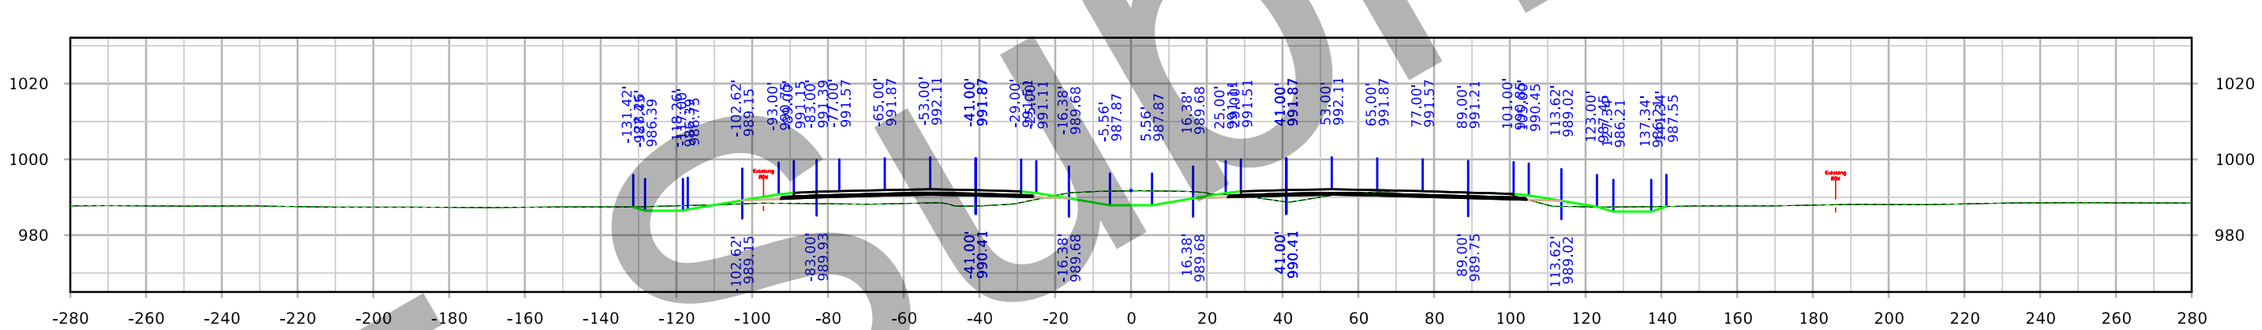

STA. 2079+00.00

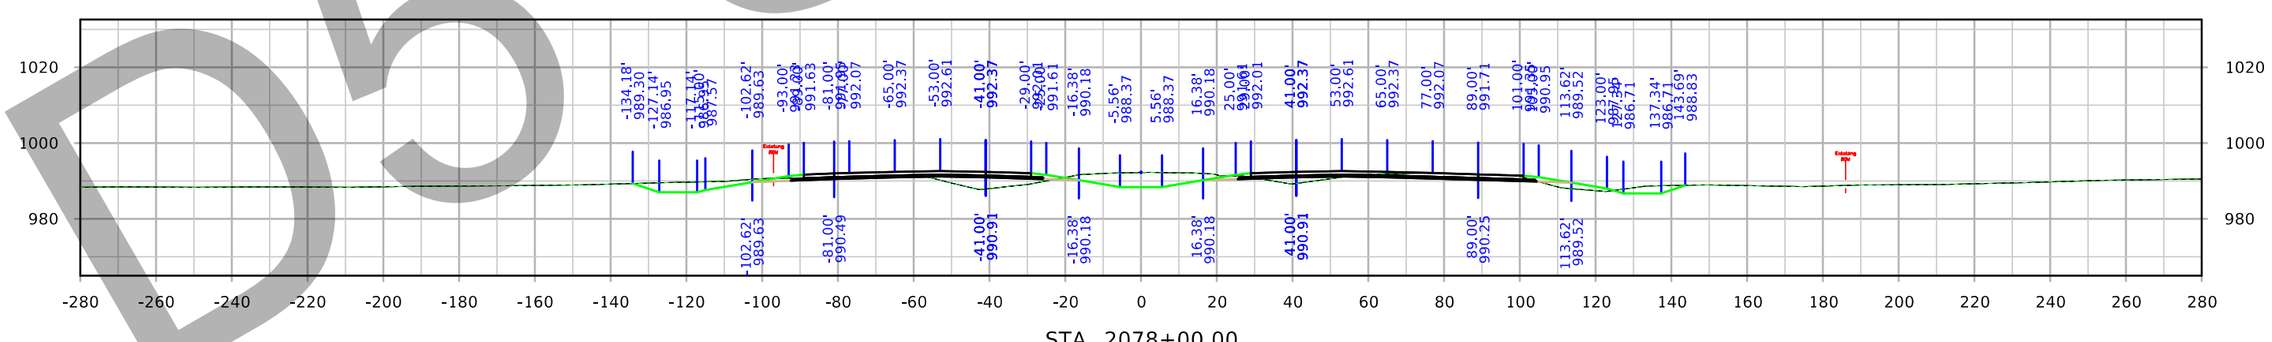

STA. 2078+00.00

D5 Submittal

FILE NO. 32044	ENGLISH	DESIGN TEAM Iowa DOT	POLK/STORY COUNTY	PROJECT NUMBER IM-035-4(309)95--13-77	SHEET NUMBER W.120

8:22:23 PM 3/3/2021 cschins pw:\\ntPwInt1.dot.int.lan:PWMain\Documents\Projects\7703504015\Design_(309)_PreliminaryEngineering\CADD_Files\Cross_Sections\XS_ML035_77035309Z08.dgn

Interstate 35

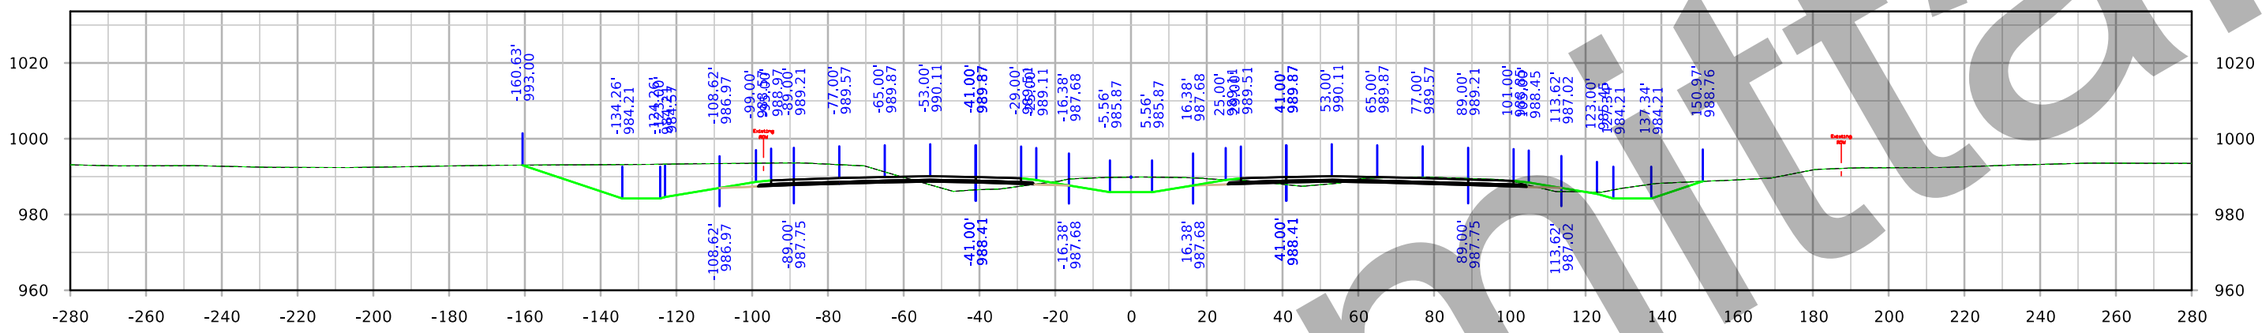

STA. 2083+00.00

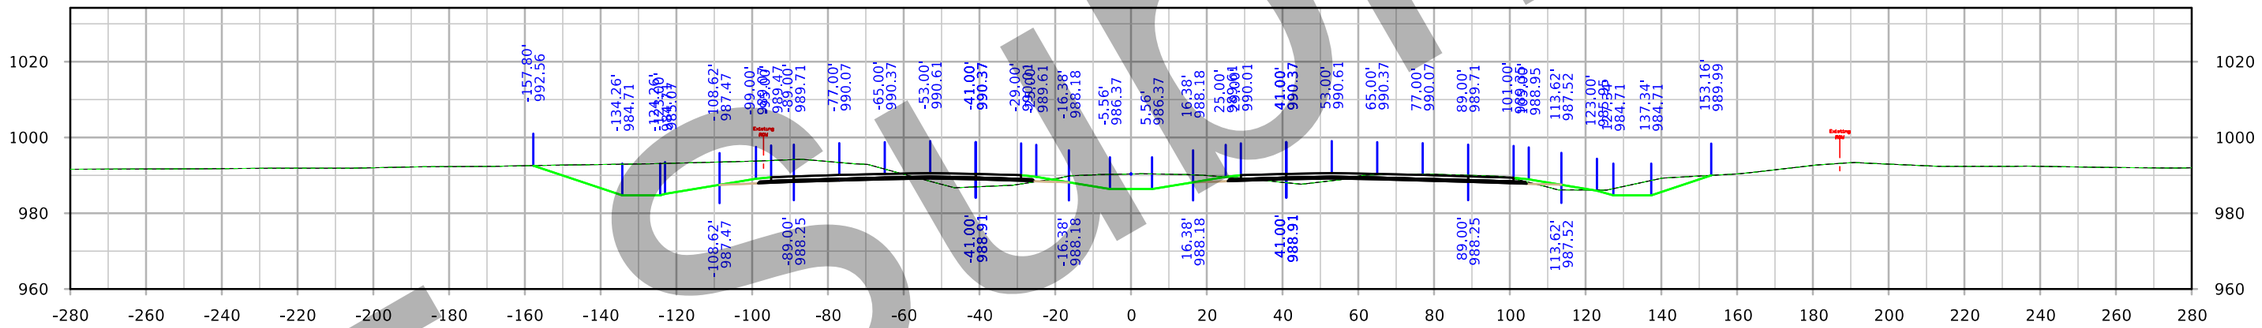

STA. 2082+00.00

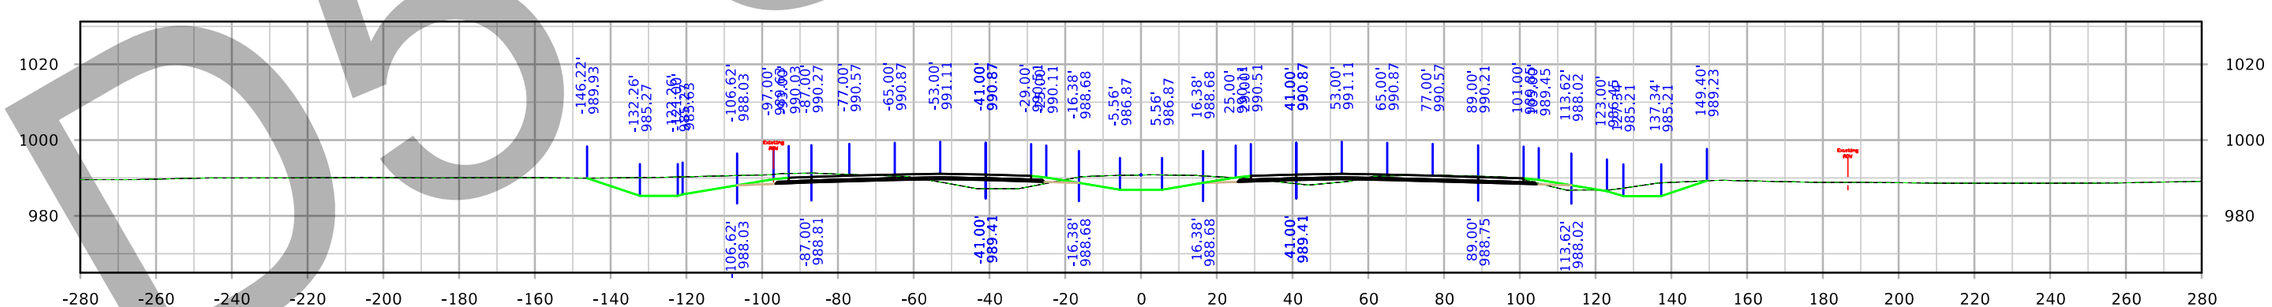

STA. 2081+00.00

FILE NO. 32044	ENGLISH	DESIGN TEAM Iowa DOT	POLK/STORY COUNTY	PROJECT NUMBER IM-035-4(309)95--13-77	SHEET NUMBER W.121

8:23:19 PM 3/3/2021 cschins pw:\\ntPwInt1.dot.int.lan:PWMain\Documents\Projects\7703504015\Design_(309)_PreliminaryEngineering\CADD_Files\Cross_Sections\XS_ML035_77035309Z08.dgn

D5 Submittal

Interstate 35

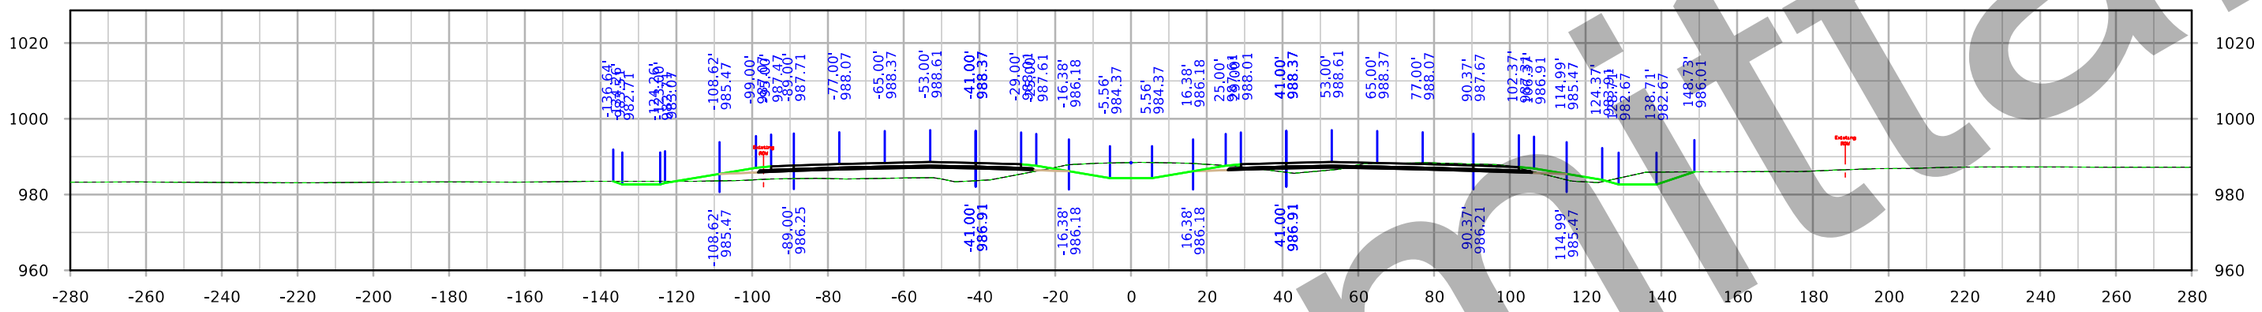

STA. 2086+00.00

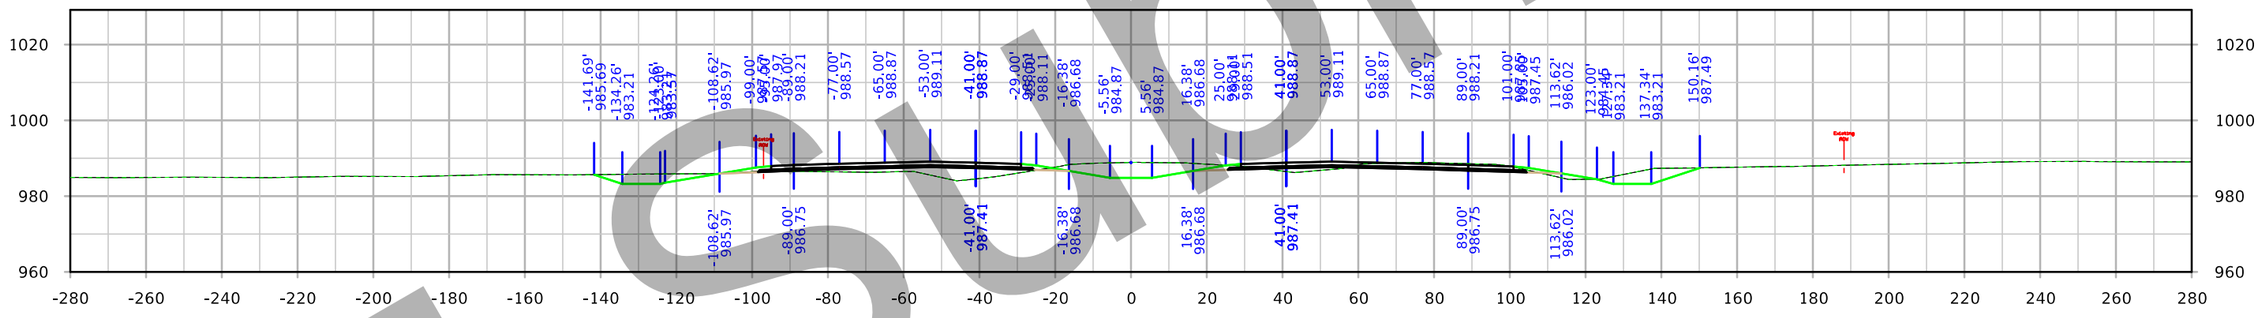

STA. 2085+00.00

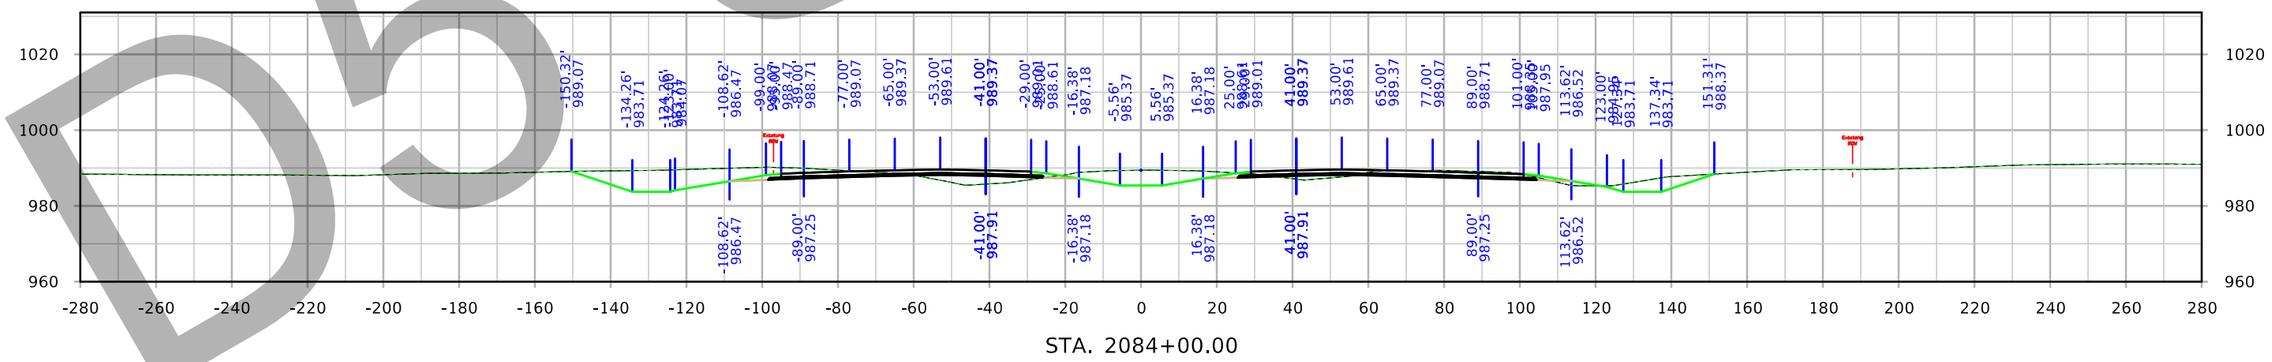

STA. 2084+00.00

D5 Submittal

FILE NO. 32044	ENGLISH	DESIGN TEAM Iowa DOT	POLK/STORY COUNTY	PROJECT NUMBER IM-035-4(309)95--13-77	SHEET NUMBER W.122

8:24:15 PM 3/3/2021 cschins pw:\\ntPwInt1.dot.int.lan:PWMain\Documents\Projects\7703504015\Design_(309)_PreliminaryEngineering\CADD_Files\Cross_Sections\XS_ML035_77035309Z08.dgn

Interstate 35

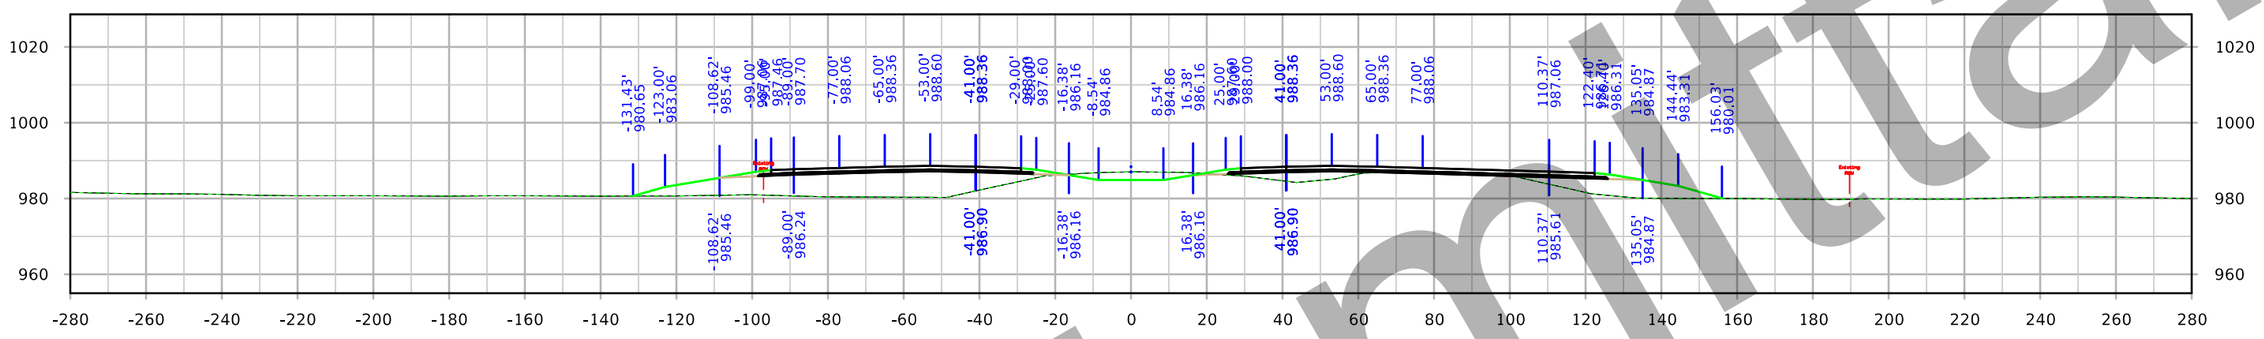

STA. 2089+00.00

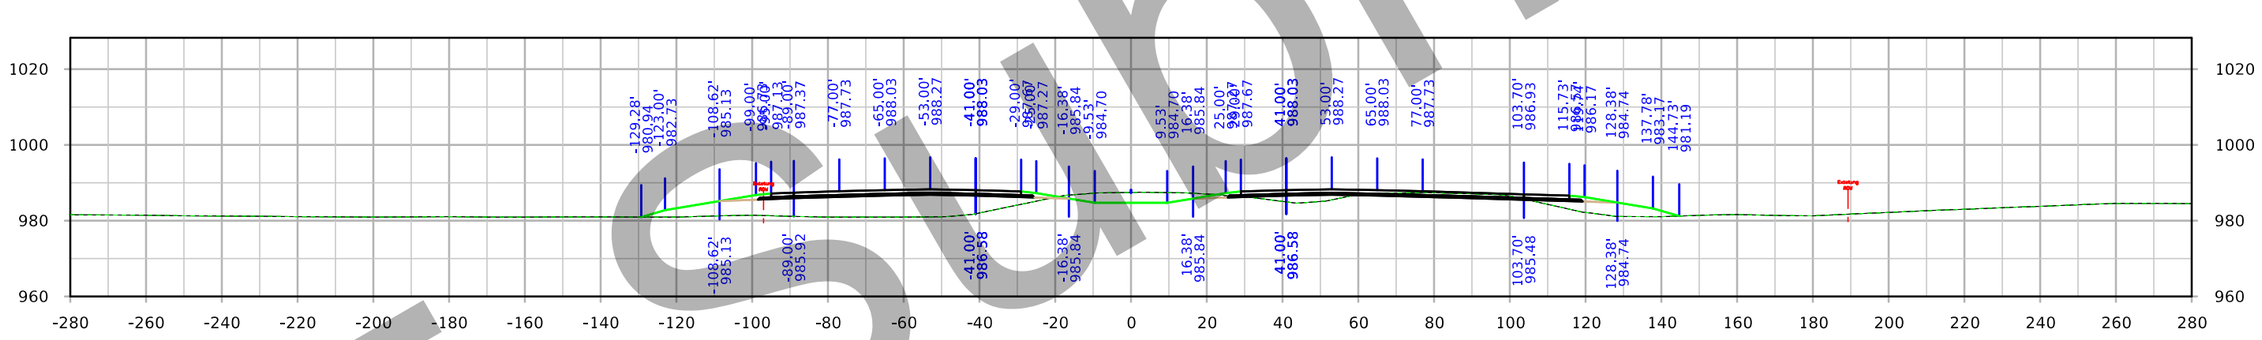

STA. 2088+00.00

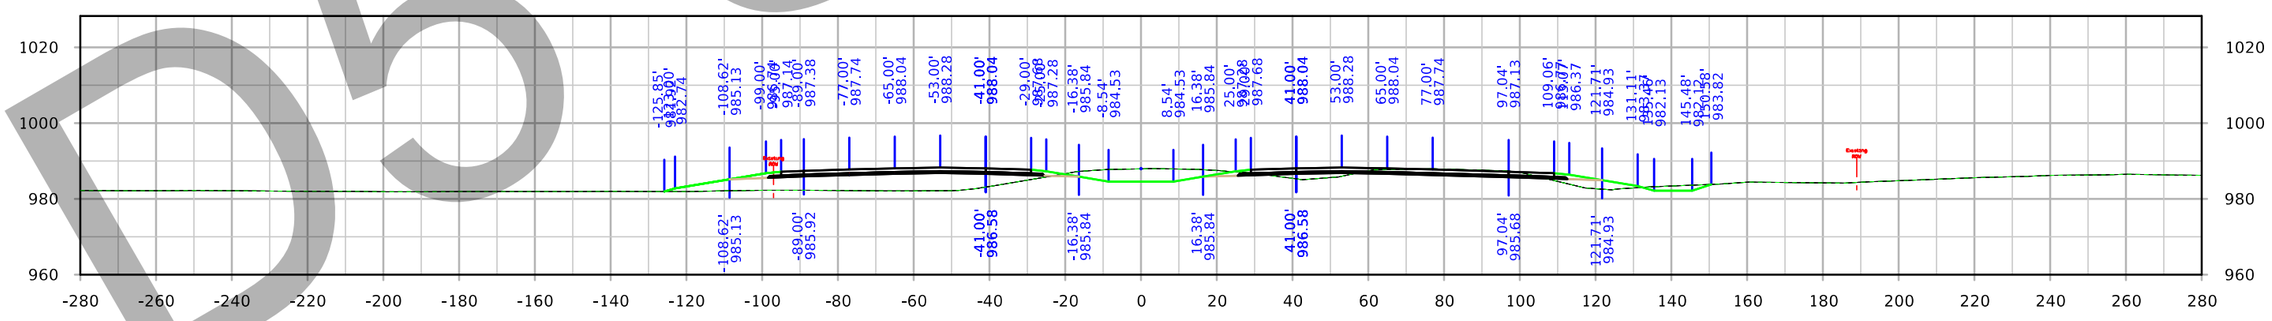

STA. 2087+00.00

FILE NO. 32044	ENGLISH	DESIGN TEAM Iowa DOT	POLK/STORY COUNTY	PROJECT NUMBER IM-035-4(309)95--13-77	SHEET NUMBER W.123

8:25:12 PM 3/3/2021 cschins pw:\\ntPwInt1.dot.int.lan:PWMain\Documents\Projects\7703504015\Design_(309)_PreliminaryEngineering\CADD_Files\Cross_Sections\XS_ML035_77035309Z08.dgn

D5 Submittal

Interstate 35

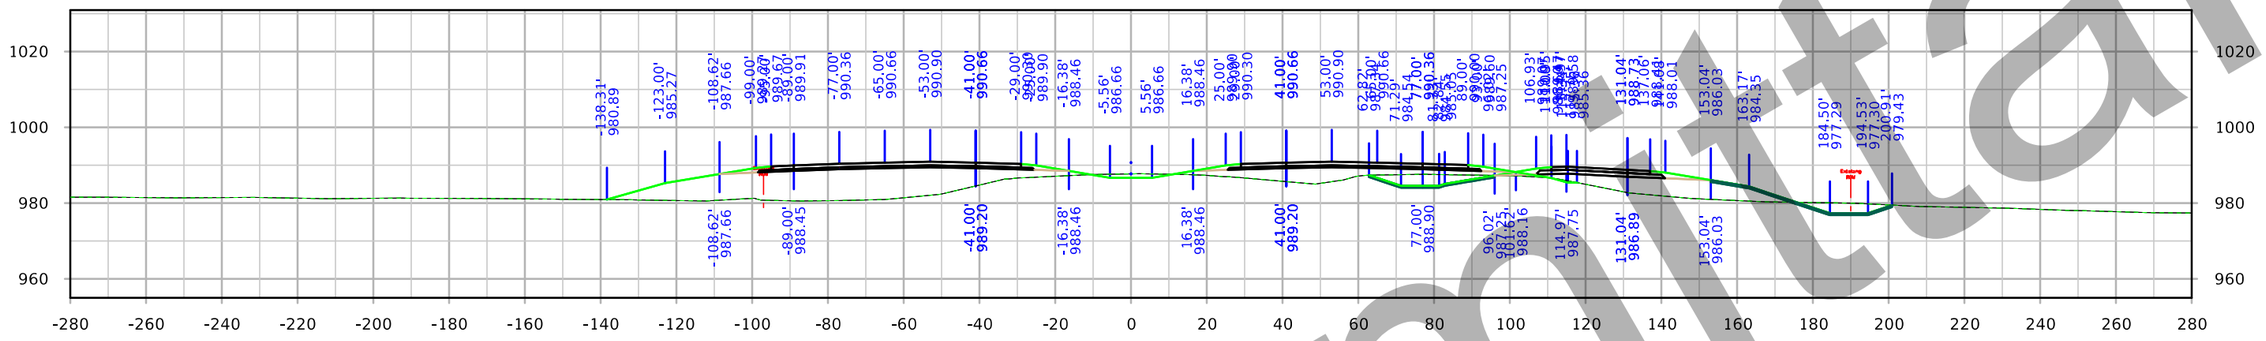

STA. 2092+00.00

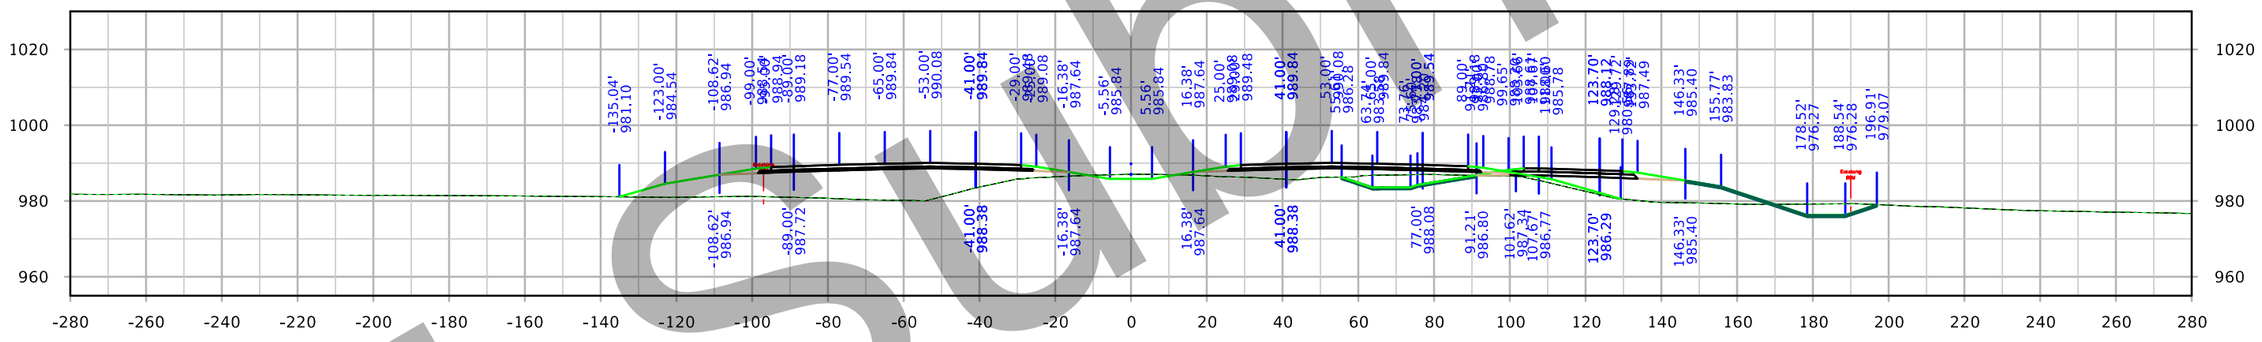

STA. 2091+00.00

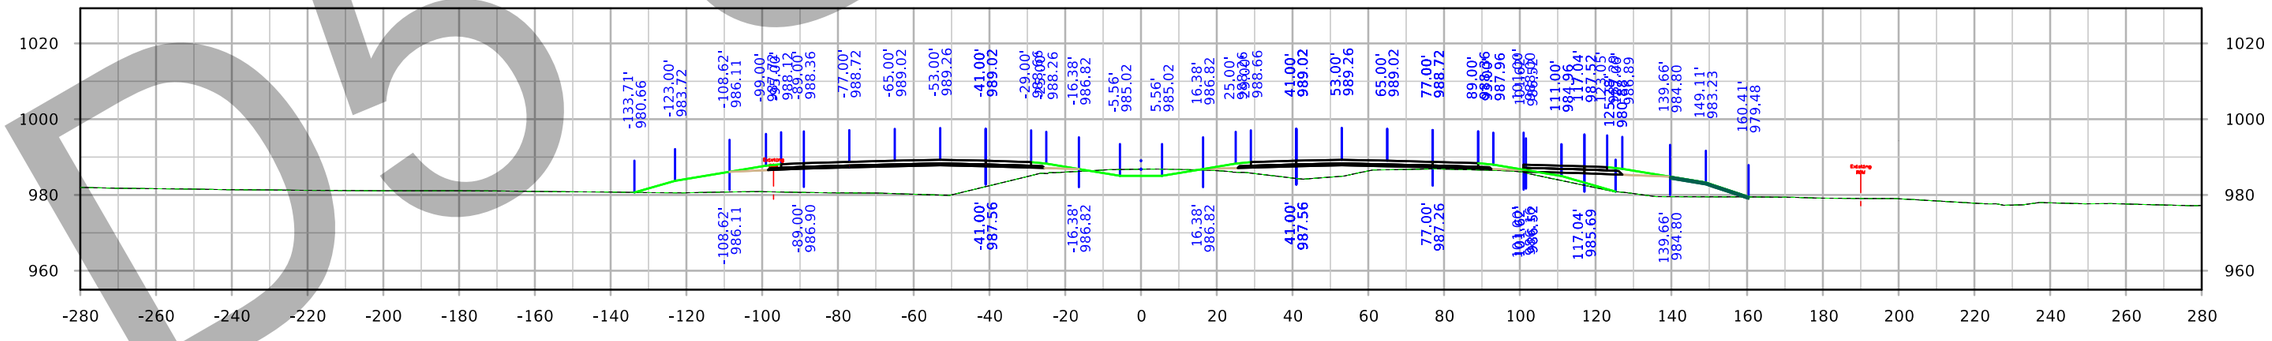

STA. 2090+00.00

D5 Submittal

FILE NO. 32044	ENGLISH	DESIGN TEAM Iowa DOT	POLK/STORY COUNTY	PROJECT NUMBER IM-035-4(309)95--13-77	SHEET NUMBER W.124

8:26:08 PM 3/3/2021 cschins pw:\\intPwInt1.dot.int.lan:PWMain\Documents\Projects\7703504015\Design_(309)_PreliminaryEngineering\CADD_Files\Cross_Sections\XS_ML035_77035309Z08.dgn

Interstate 35

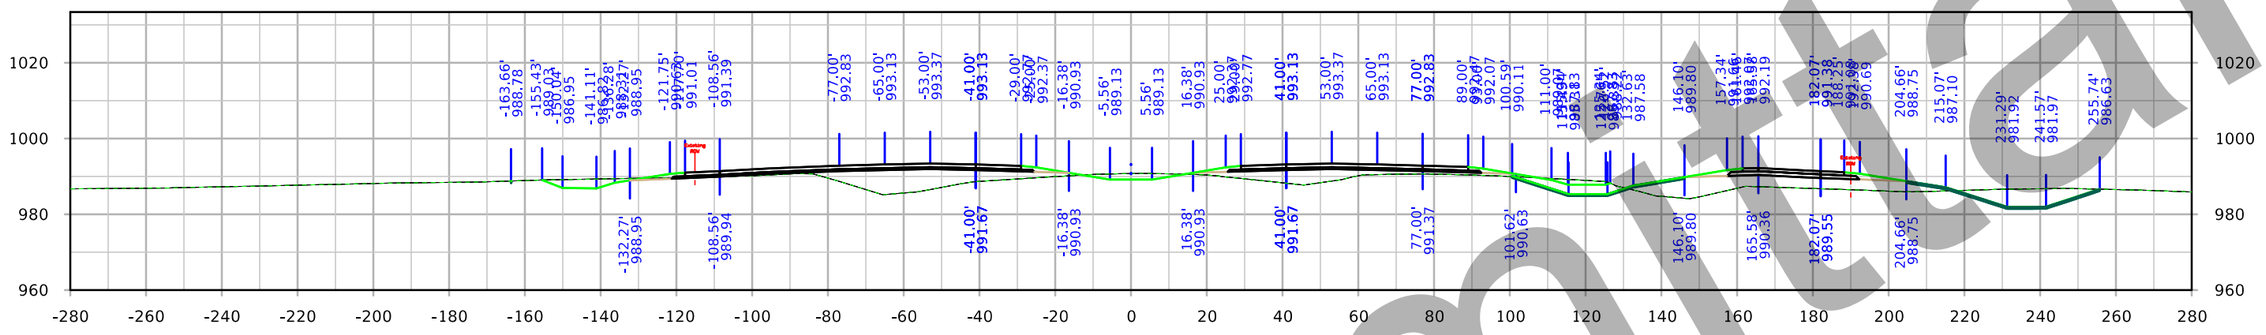

STA. 2095+00.00

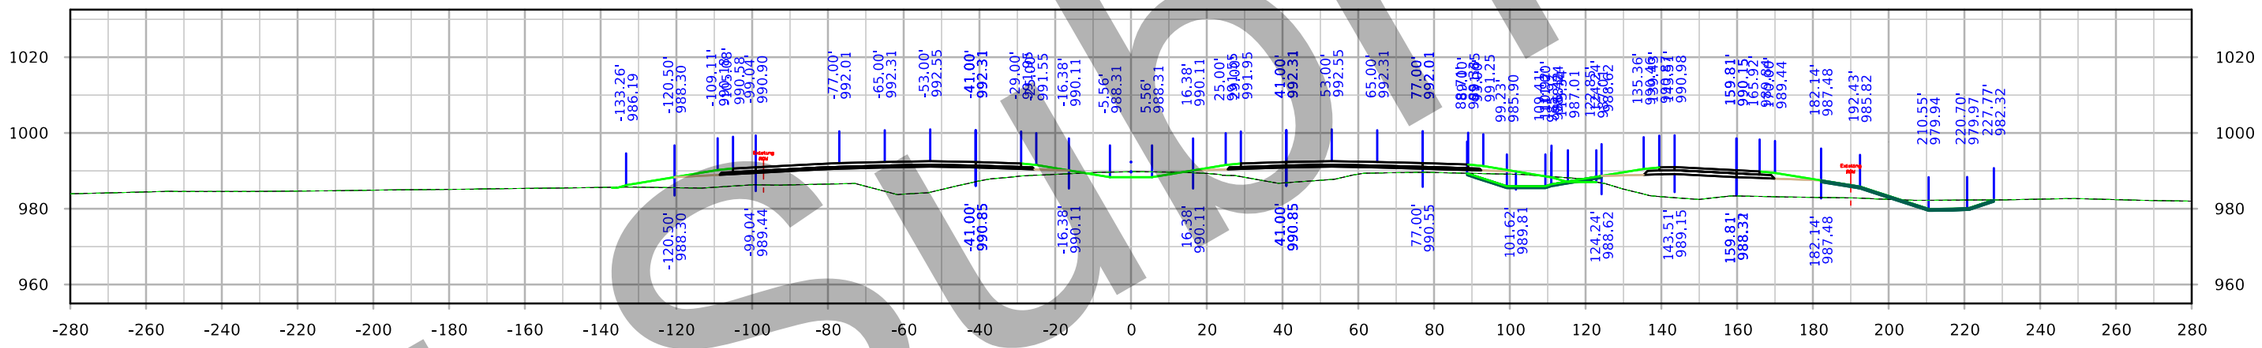

STA. 2094+00.00

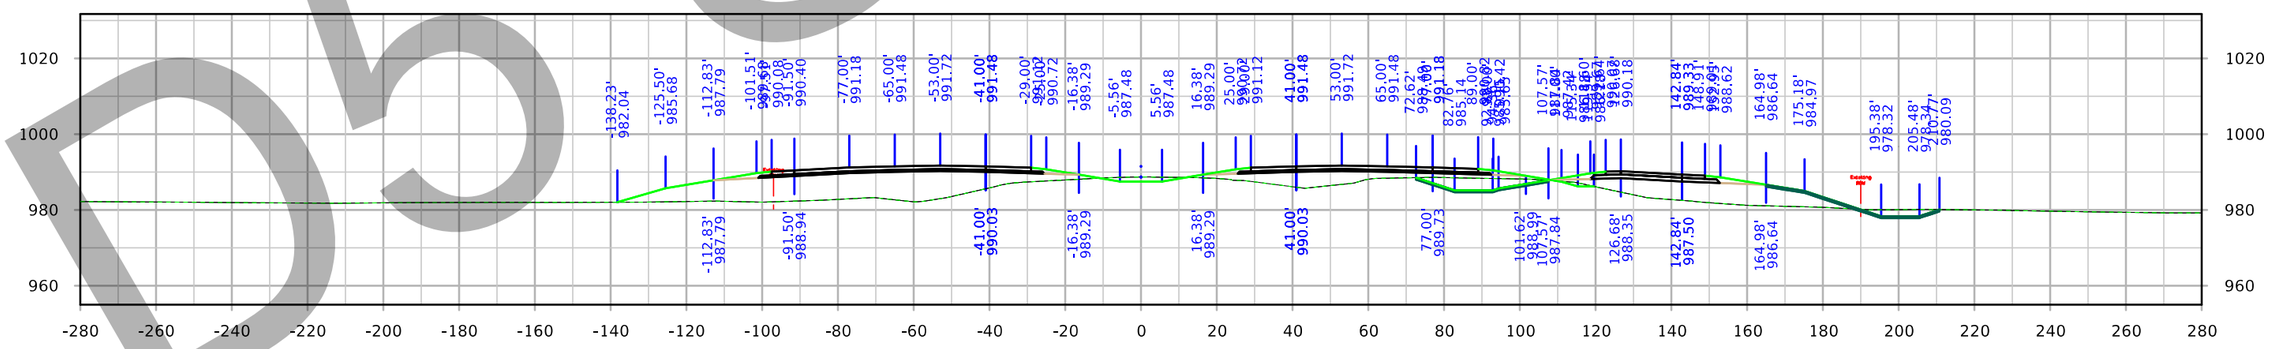

STA. 2093+00.00

FILE NO. 32044	ENGLISH	DESIGN TEAM Iowa DOT	POLK/STORY COUNTY	PROJECT NUMBER IM-035-4(309)95--13-77	SHEET NUMBER W.125	

8:27:05 PM 3/3/2021 cschins pw:\\ntPwInt1.dot.int.lan:PWMain\Documents\Projects\7703504015\Design_(309)_PreliminaryEngineering\CADD_Files\Cross_Sections\XS_ML035_77035309Z08.dgn

D5 Submittal

Interstate 35

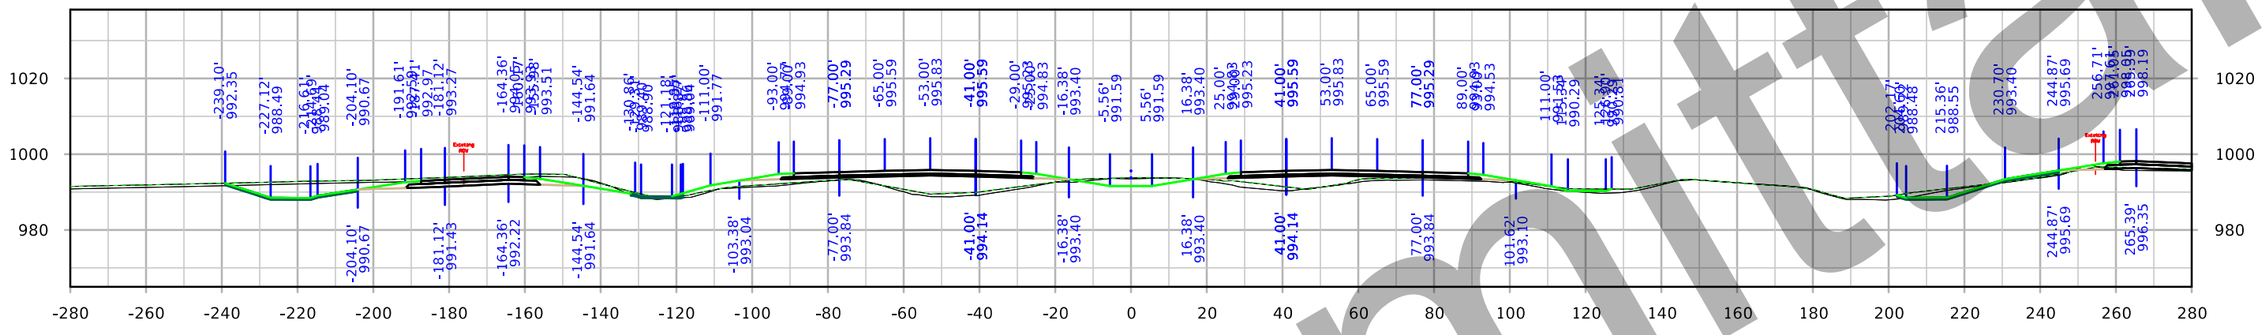

STA. 2098+00.00

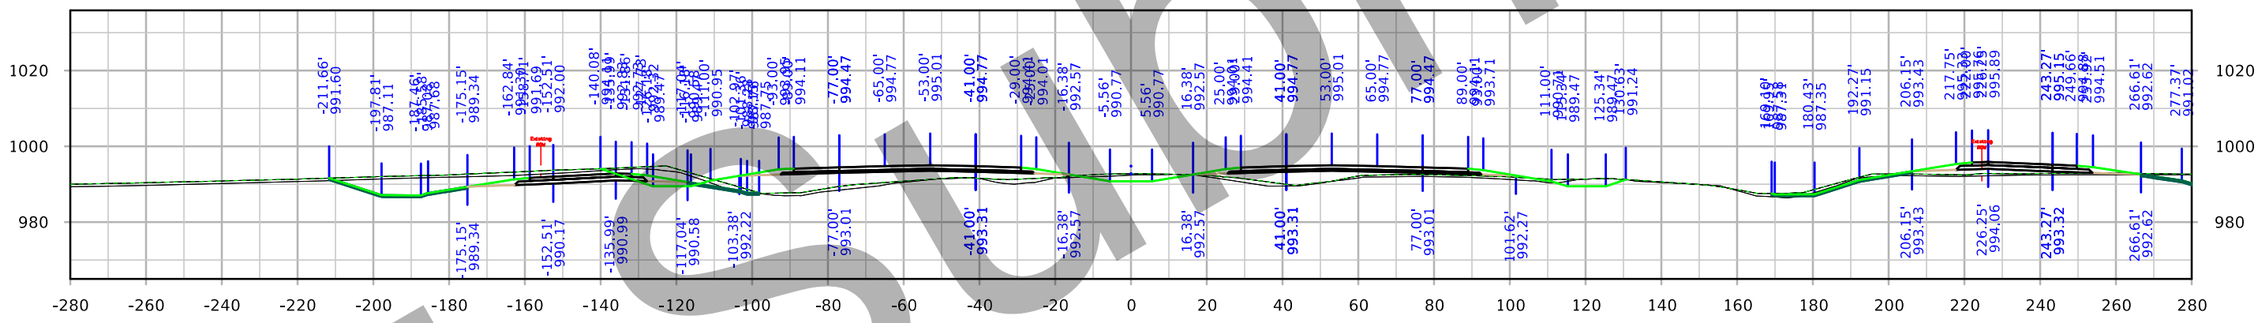

STA. 2097+00.00

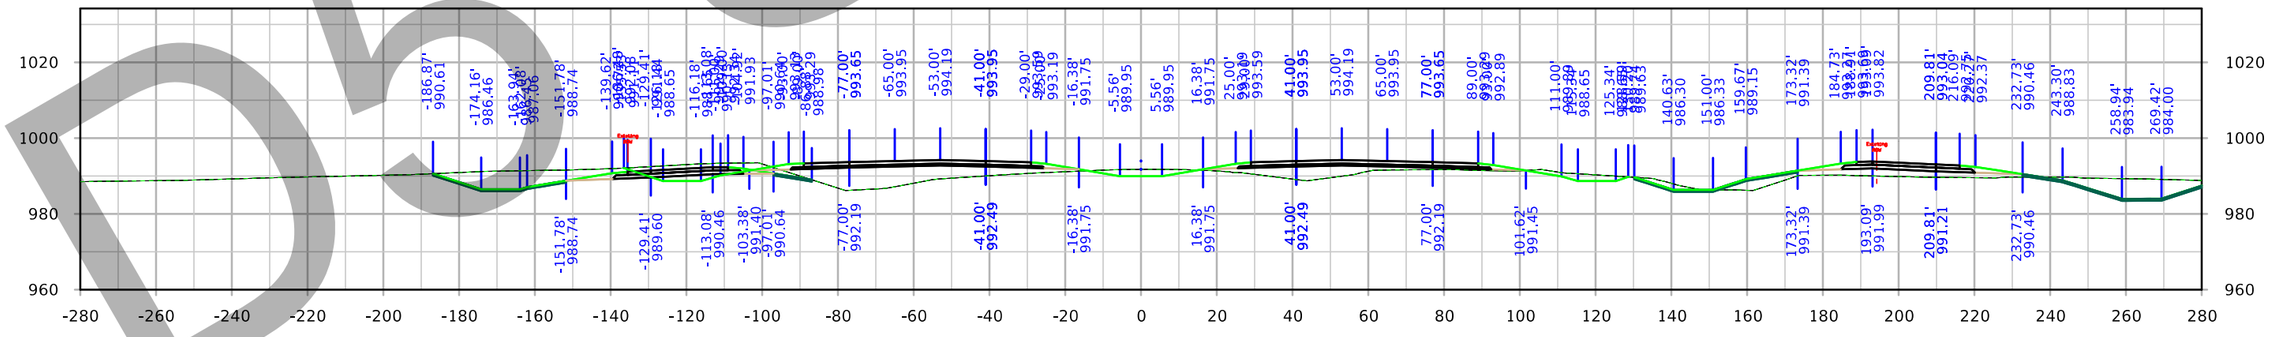

STA. 2096+00.00

Draft

FILE NO. 32044	ENGLISH	DESIGN TEAM Iowa DOT	POLK/STORY COUNTY	PROJECT NUMBER IM-035-4(309)95--13-77	SHEET NUMBER W.126

8:29:28 PM 3/3/2021 cschins pw:\\ntPwInt1.dot.int.lan:PWMain\Documents\Projects\7703504015\Design_(309)_PreliminaryEngineering\CADD_Files\Cross_Sections\XS_ML035_77035309Z08.dgn

Interstate 35

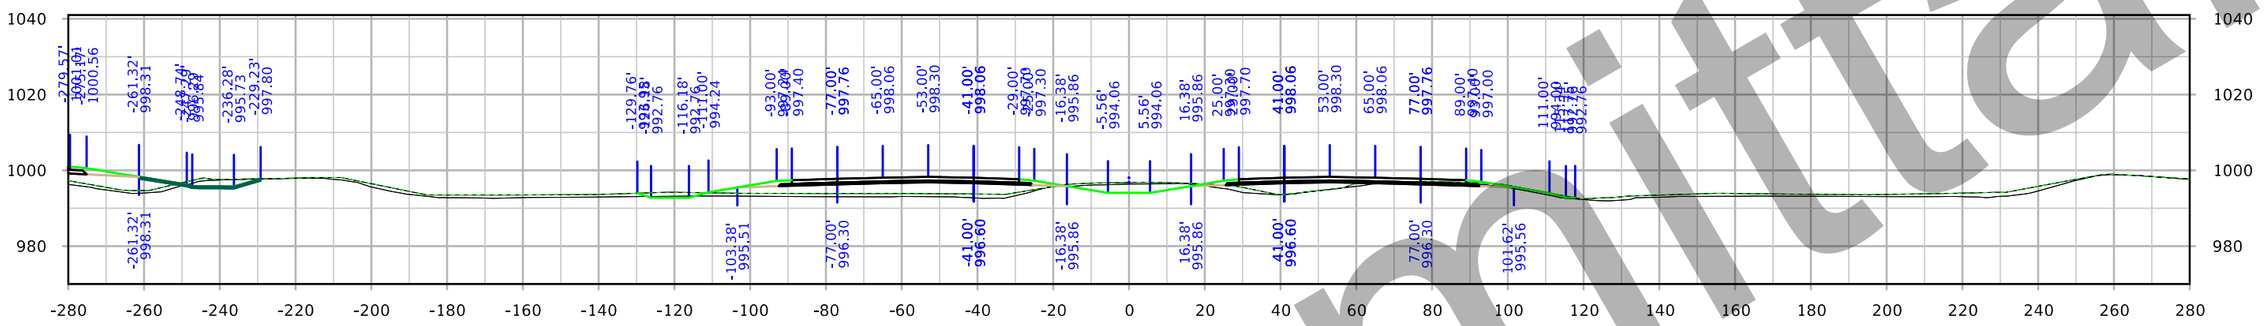

STA. 2101+00.00

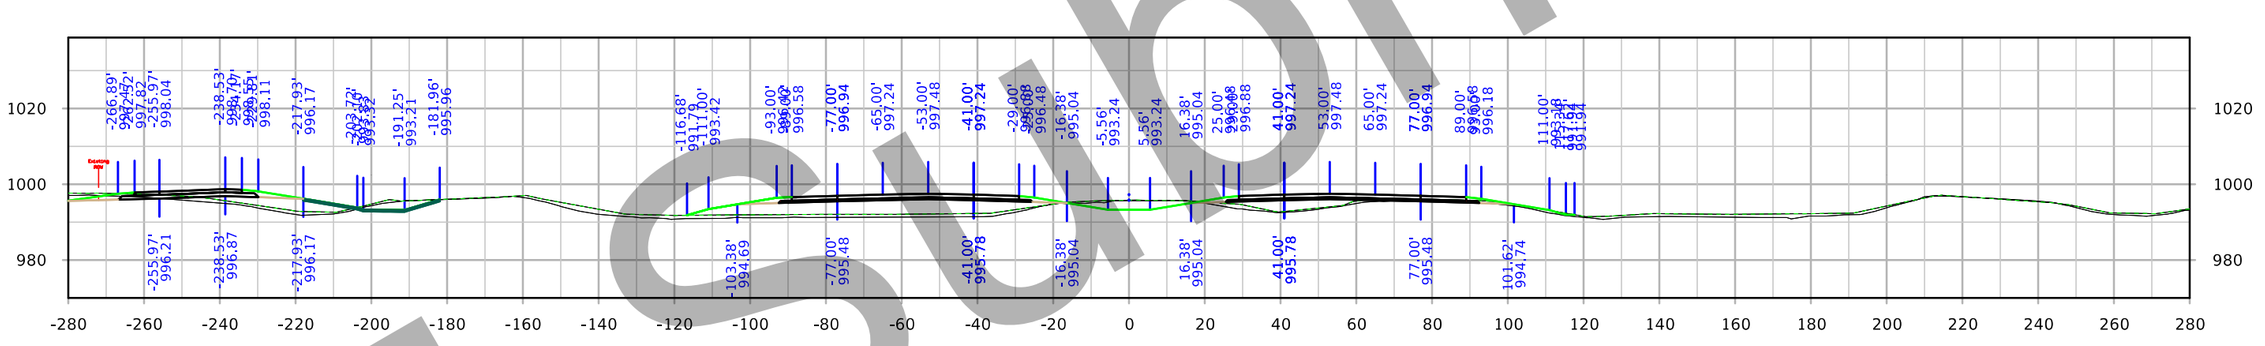

STA. 2100+00.00

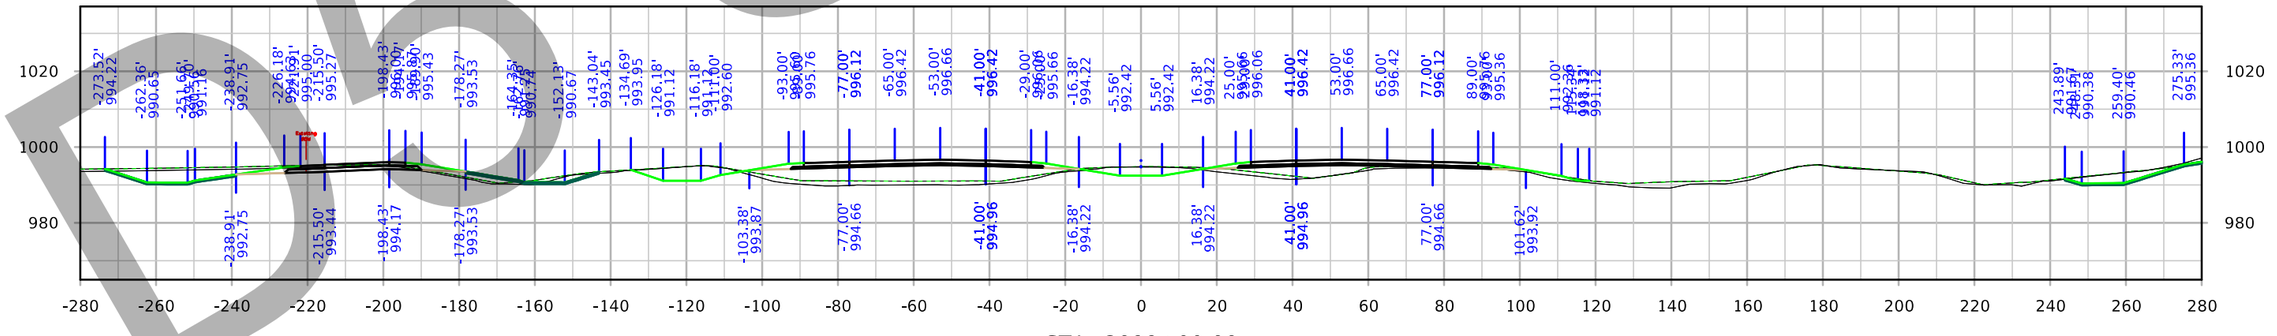

STA. 2099+00.00

Preliminary

FILE NO. 32044	ENGLISH	DESIGN TEAM Iowa DOT	POLK/STORY COUNTY	PROJECT NUMBER IM-035-4(309)95--13-77	SHEET NUMBER W.127

8:30:26 PM 3/3/2021 cschins pw:\\ntPwInt1.dot.int.lan:PWMain\Documents\Projects\7703504015\Design_(309)_PreliminaryEngineering\CADD_Files\Cross_Sections\XS_ML035_77035309Z08.dgn

Interstate 35

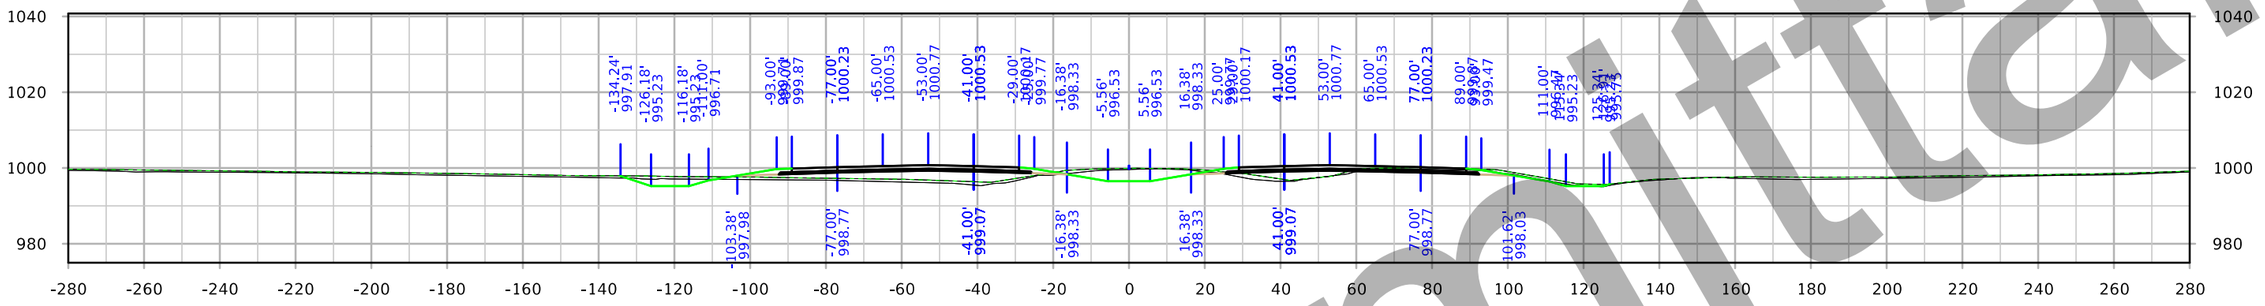

STA. 2104+00.00

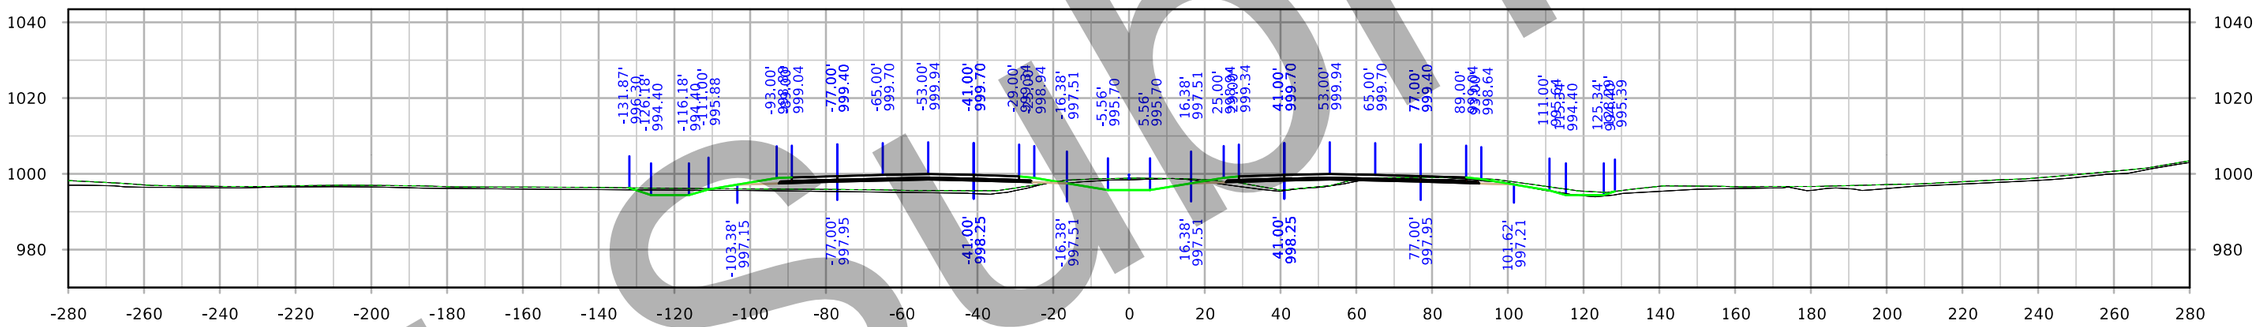

STA. 2103+00.00

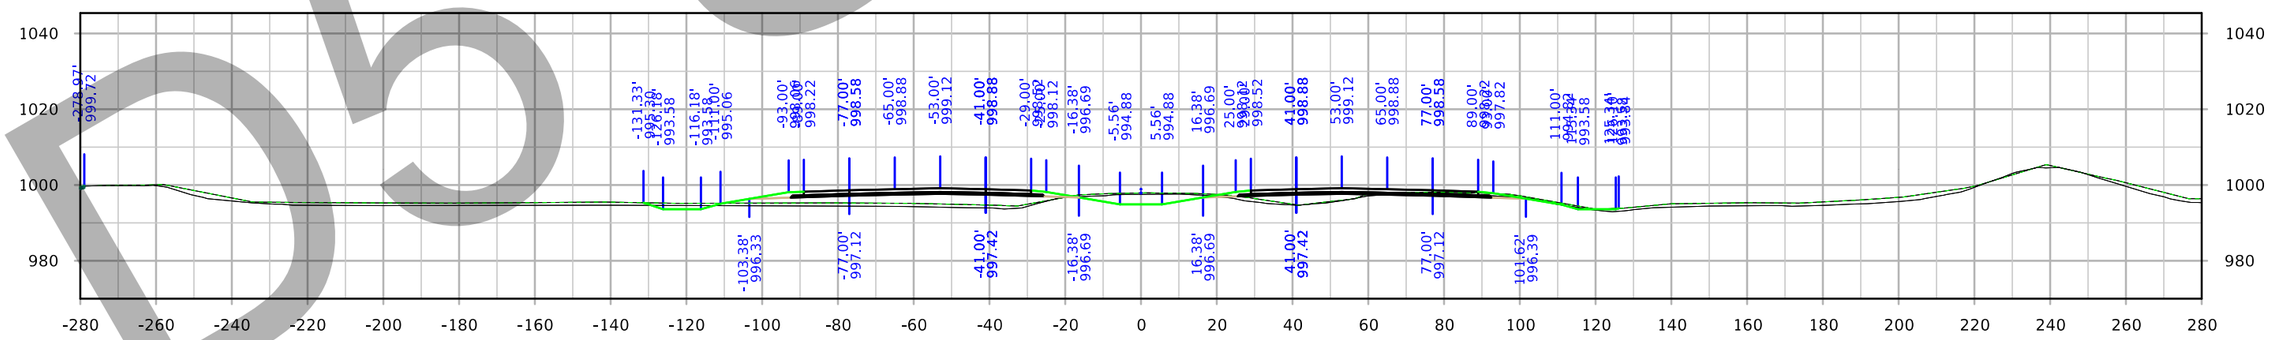

STA. 2102+00.00

FILE NO. 32044	ENGLISH	DESIGN TEAM Iowa DOT		POLK/STORY COUNTY	PROJECT NUMBER IM-035-4(309)95--13-77	SHEET NUMBER W.128

8:31:23 PM 3/3/2021 cschins pw:\\ntPwInt1.dot.int.lan:PWMain\Documents\Projects\7703504015\Design_(309)_PreliminaryEngineering\CADD_Files\Cross_Sections\XS_ML035_77035309Z08.dgn

D5 Submittal

Interstate 35

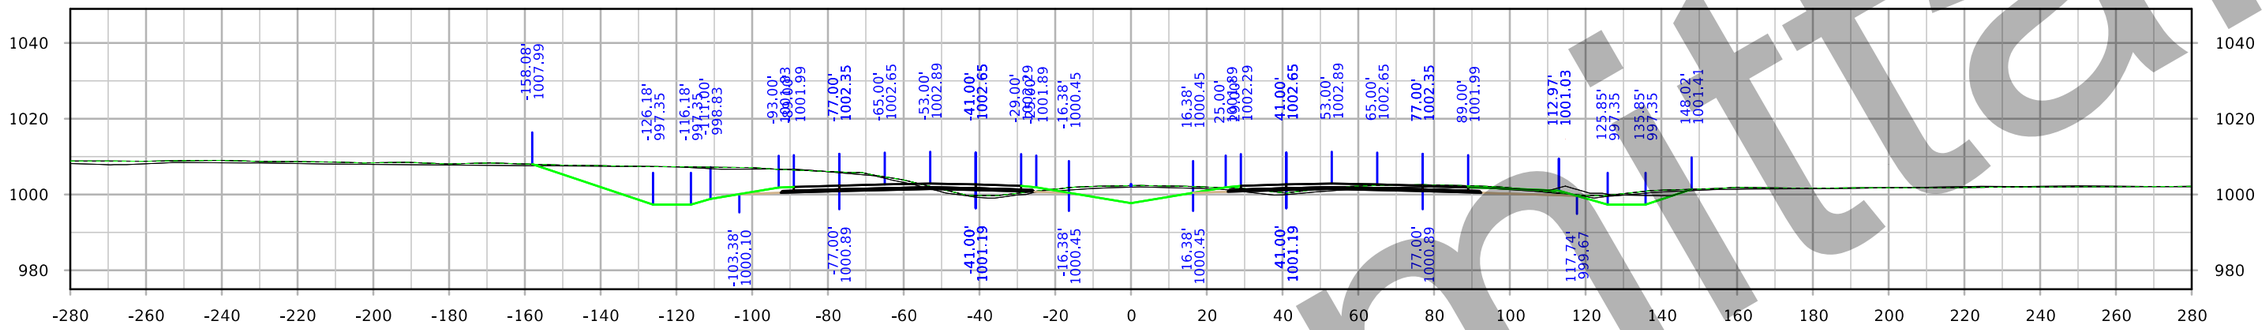

STA. 2107+00.00

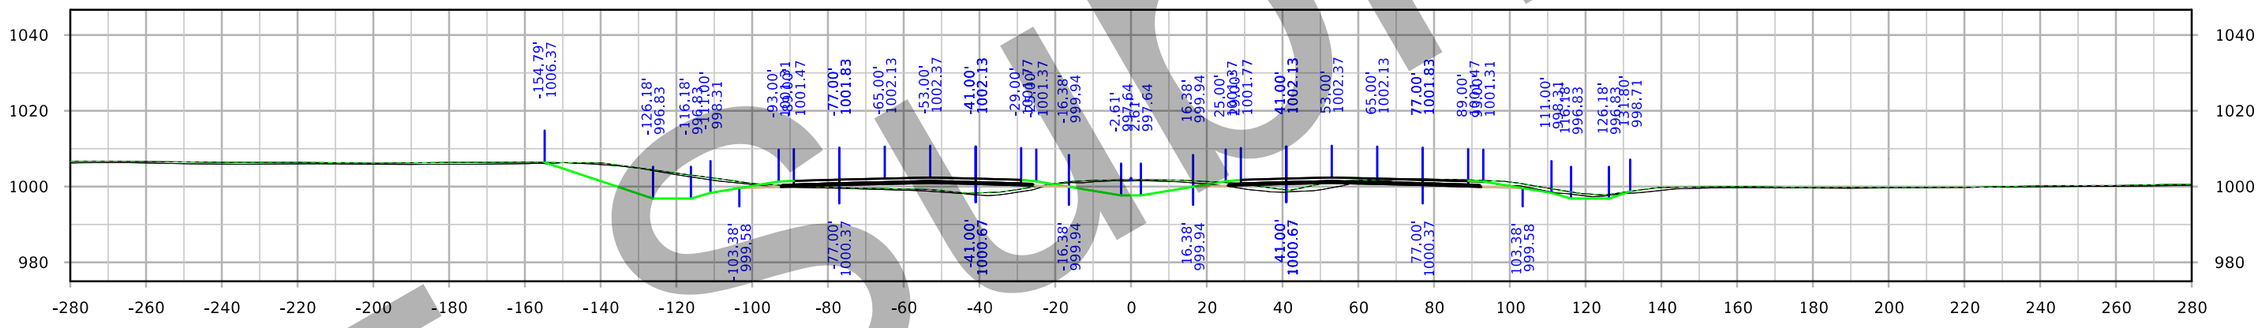

STA. 2106+00.00

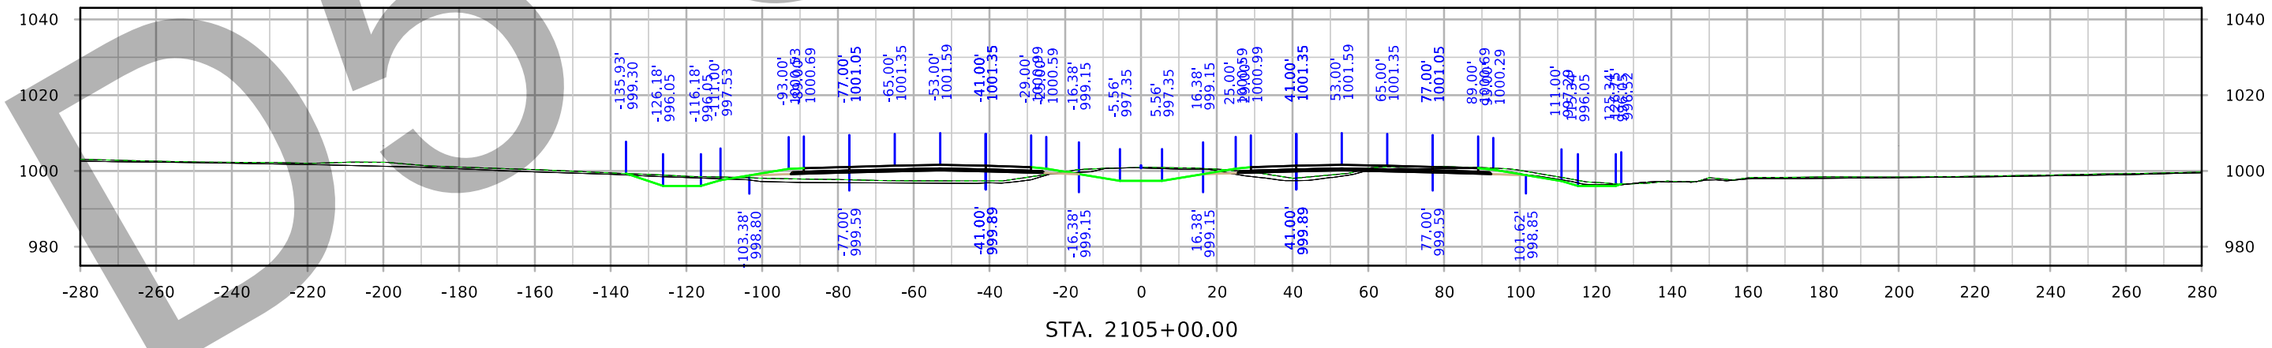

STA. 2105+00.00

D5 Submittal

FILE NO. 32044	ENGLISH	DESIGN TEAM Iowa DOT	POLK/STORY COUNTY	PROJECT NUMBER IM-035-4(309)95--13-77	SHEET NUMBER W.129

8:32:20 PM 3/3/2021 cschins pw:\\ntPwInt1.dot.int.lan:PWMain\Documents\Projects\7703504015\Design_(309)_PreliminaryEngineering\CADD_Files\Cross_Sections\XS_ML035_77035309Z08.dgn

Interstate 35

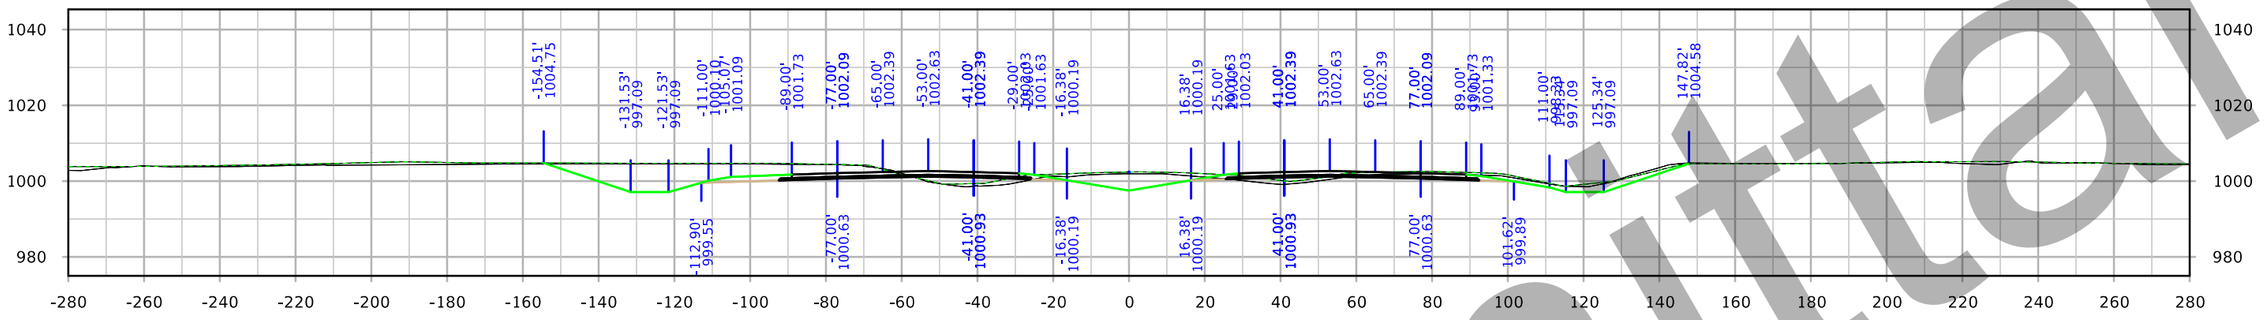

STA. 2110+00.00

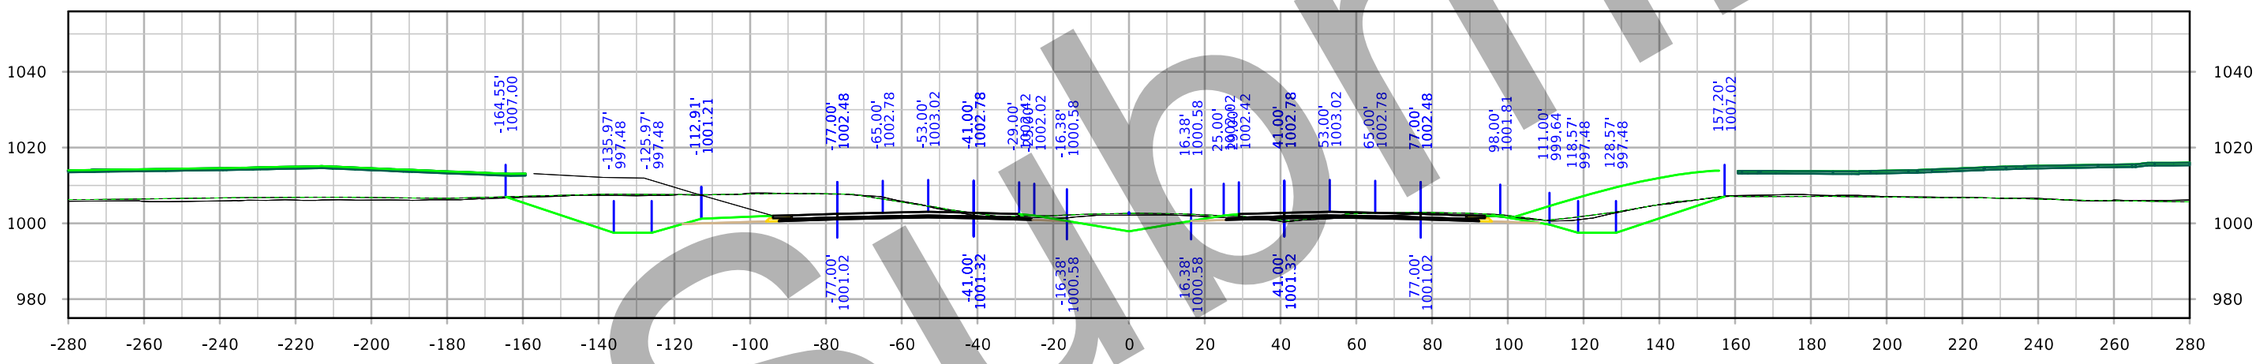

STA. 2109+00.00

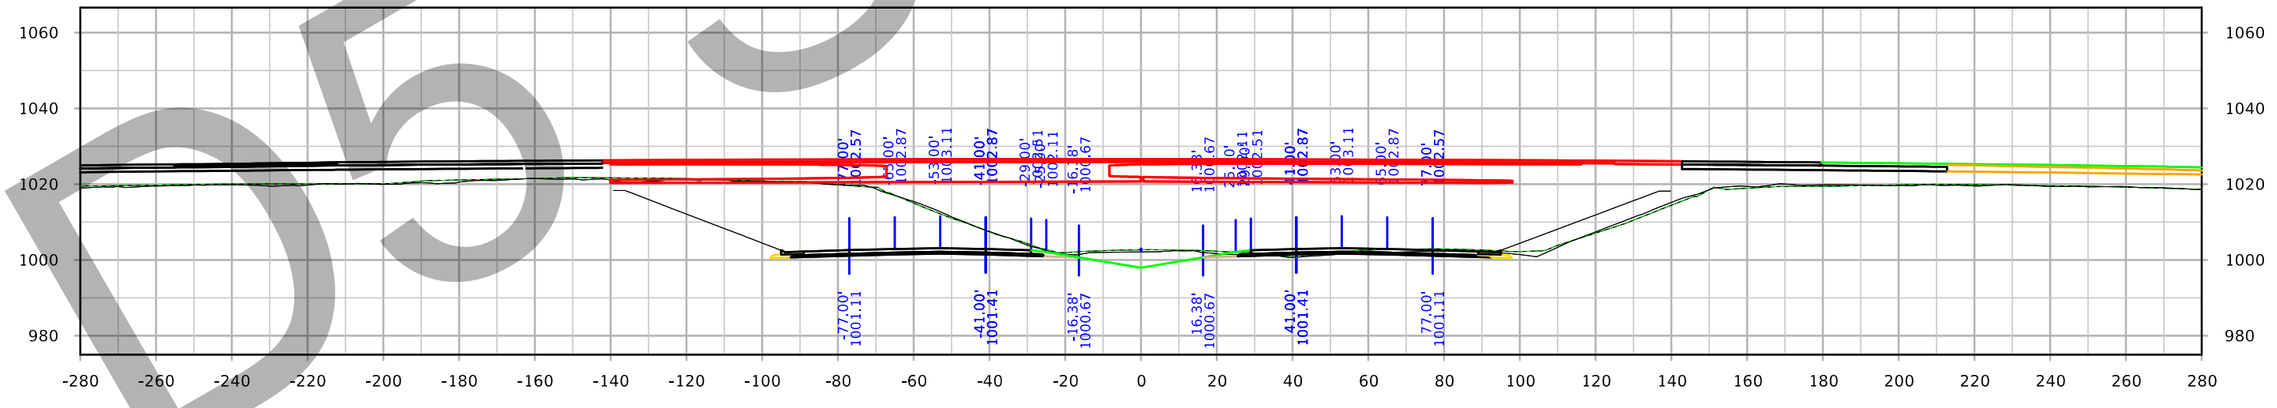

STA. 2108+00.00

D5 Submittal

FILE NO. 32044	ENGLISH	DESIGN TEAM Iowa DOT	POLK/STORY COUNTY	PROJECT NUMBER IM-035-4(309)95--13-77	SHEET NUMBER W.130

8:33:17 PM 3/3/2021 cschins pw:\\ntPwInt1.dot.int.lan:PWMain\Documents\Projects\7703504015\Design_(309)_PreliminaryEngineering\CADD_Files\Cross_Sections\XS_ML035_77035309Z08.dgn

Interstate 35

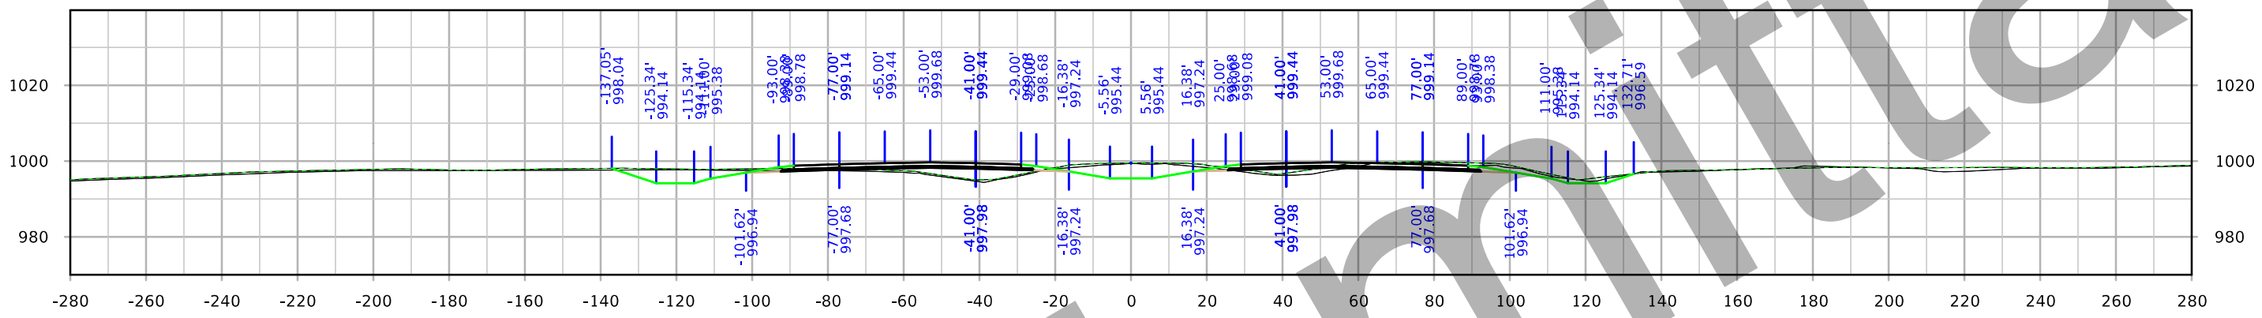

STA. 2113+00.00

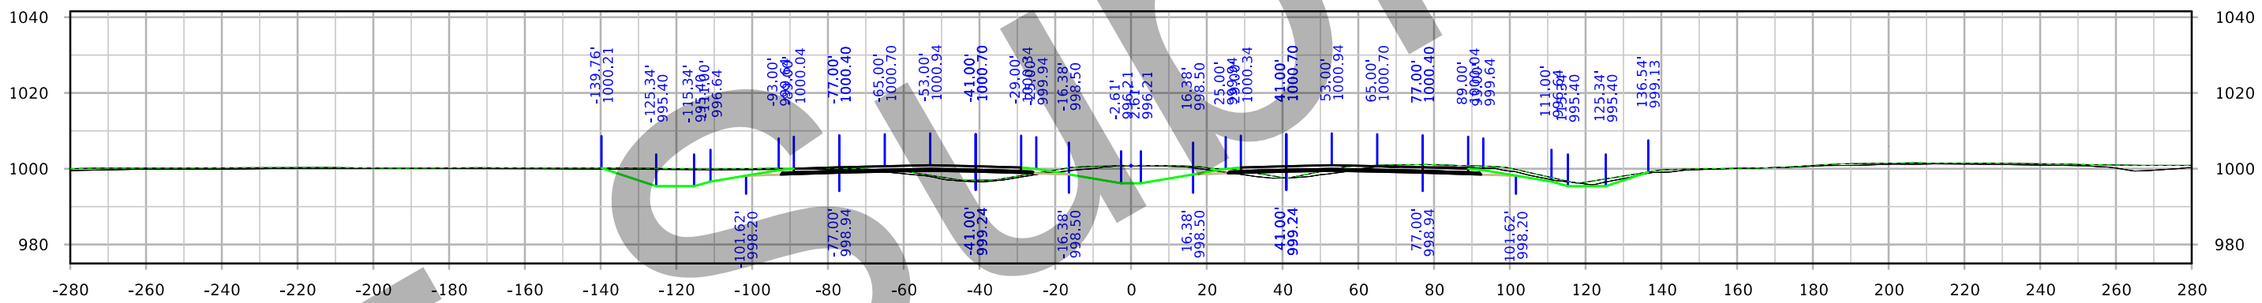

STA. 2112+00.00

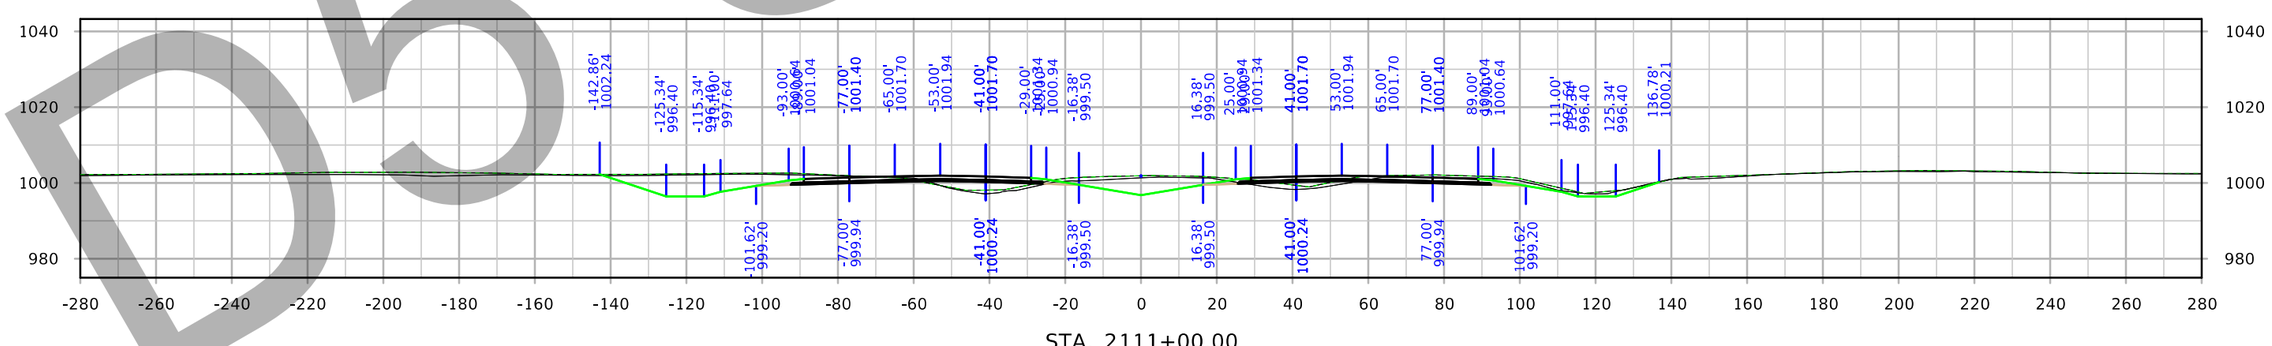

STA. 2111+00.00

D5 Submittal

FILE NO. 32044	ENGLISH	DESIGN TEAM Iowa DOT	POLK/STORY COUNTY	PROJECT NUMBER IM-035-4(309)95--13-77	SHEET NUMBER W.131

8:34:14 PM 3/3/2021 cschins pw:\\ntPwInt1.dot.int.lan:PWMain\Documents\Projects\7703504015\Design_(309)_PreliminaryEngineering\CADD_Files\Cross_Sections\XS_ML035_77035309Z08.dgn

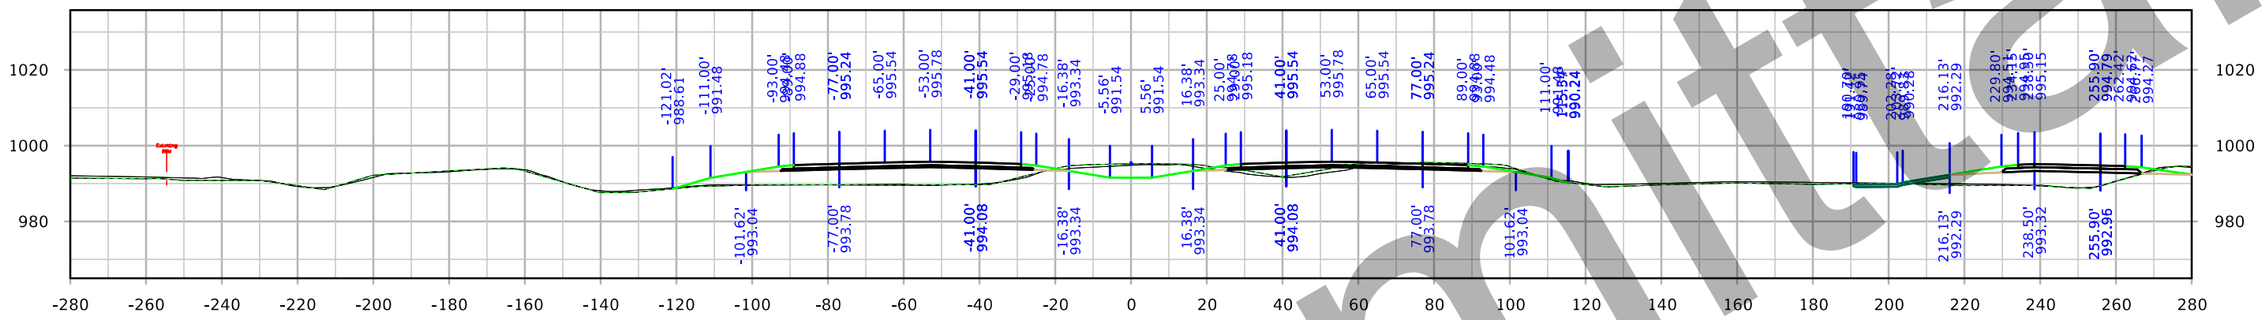

STA. 2116+00.00

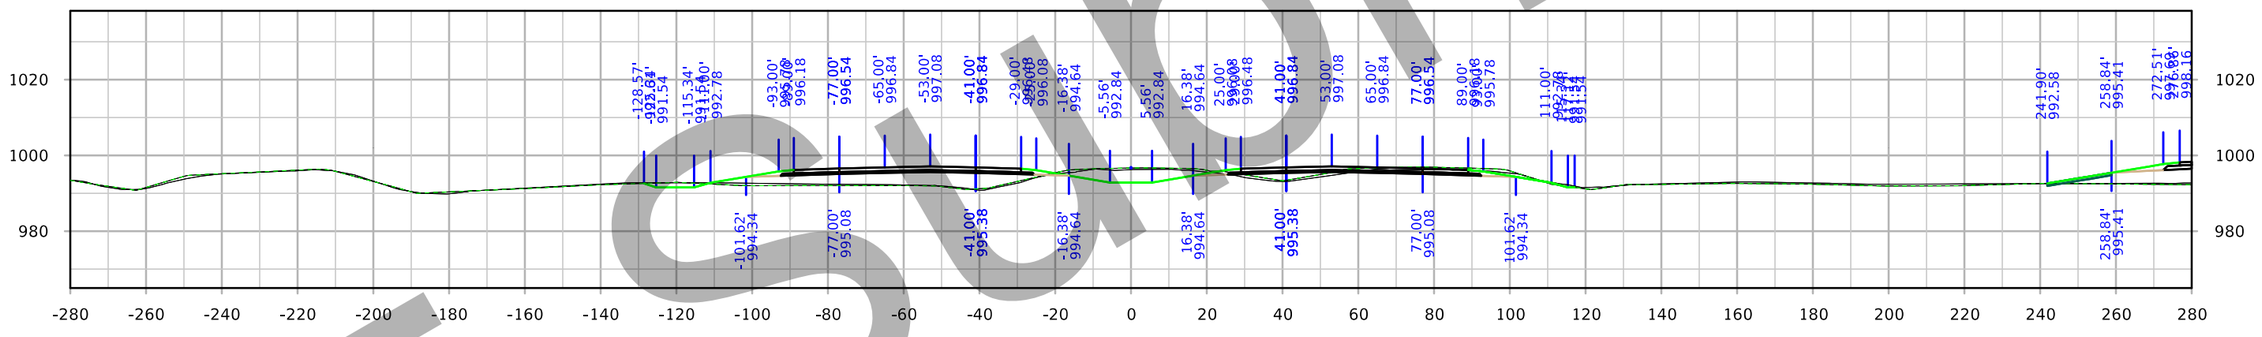

STA. 2115+00.00

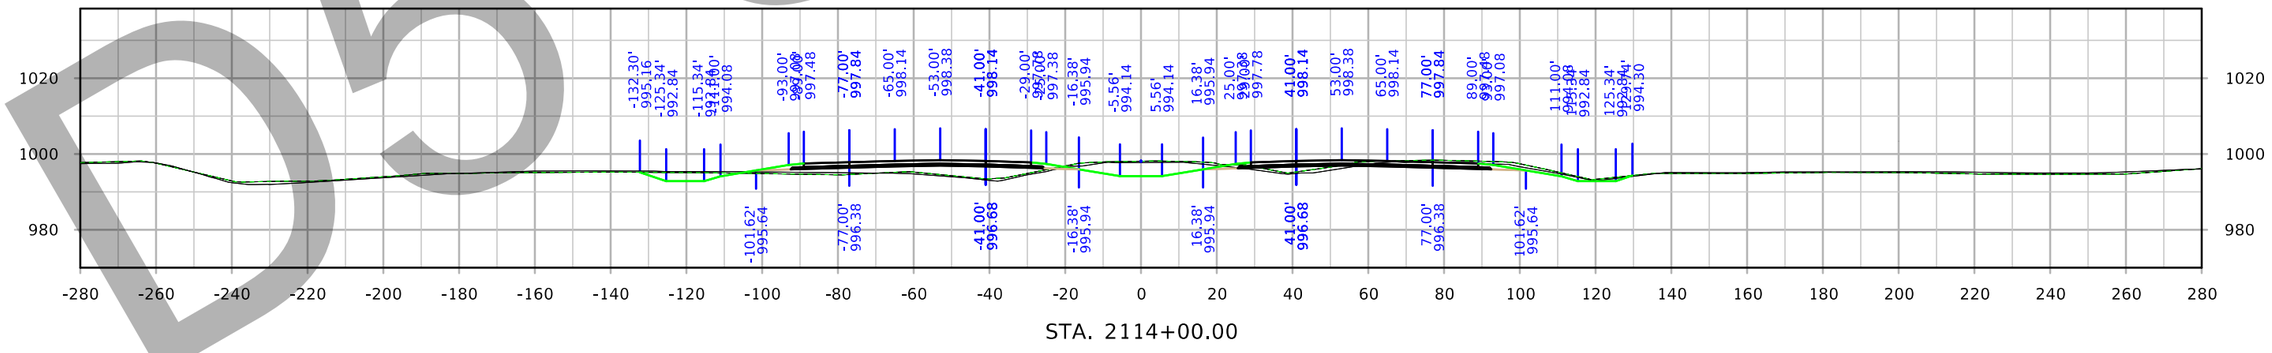

STA. 2114+00.00

Initial
D5 Submittal

FILE NO. 32044	ENGLISH	DESIGN TEAM Iowa DOT	POLK/STORY COUNTY	PROJECT NUMBER IM-035-4(309)95--13-77	SHEET NUMBER W.132

8:35:11 PM 3/3/2021 cschins pw:\\ntPwInt1.dot.int.lan:PWMain\Documents\Projects\7703504015\Design_(309)_PreliminaryEngineering\CADD_Files\Cross_Sections\XS_ML035_77035309Z08.dgn

Interstate 35

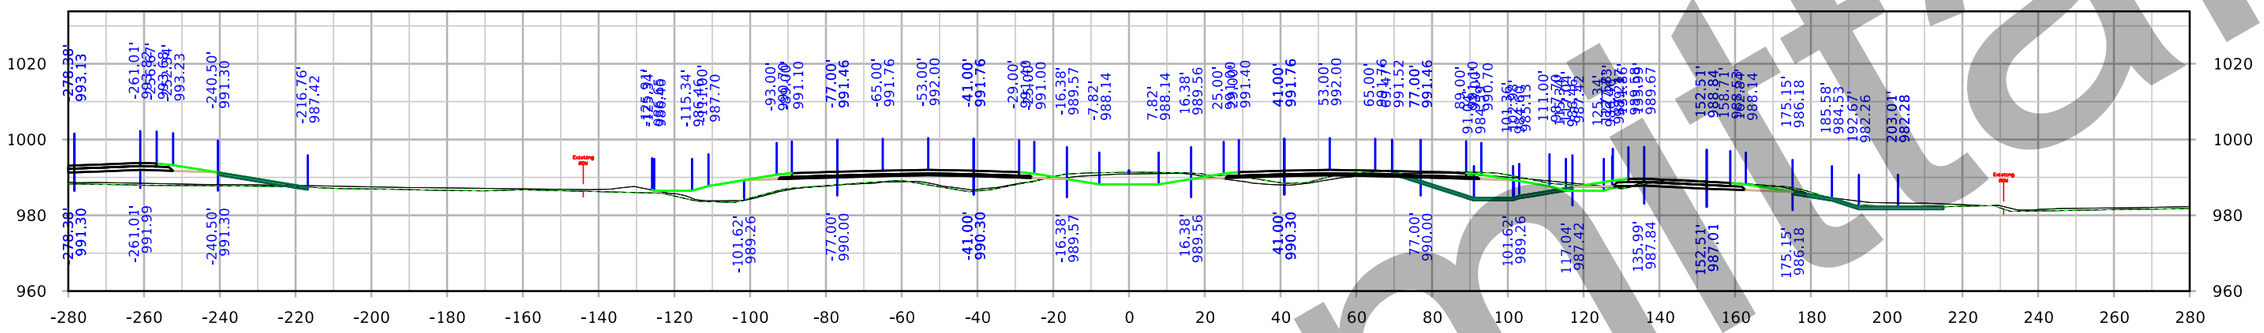

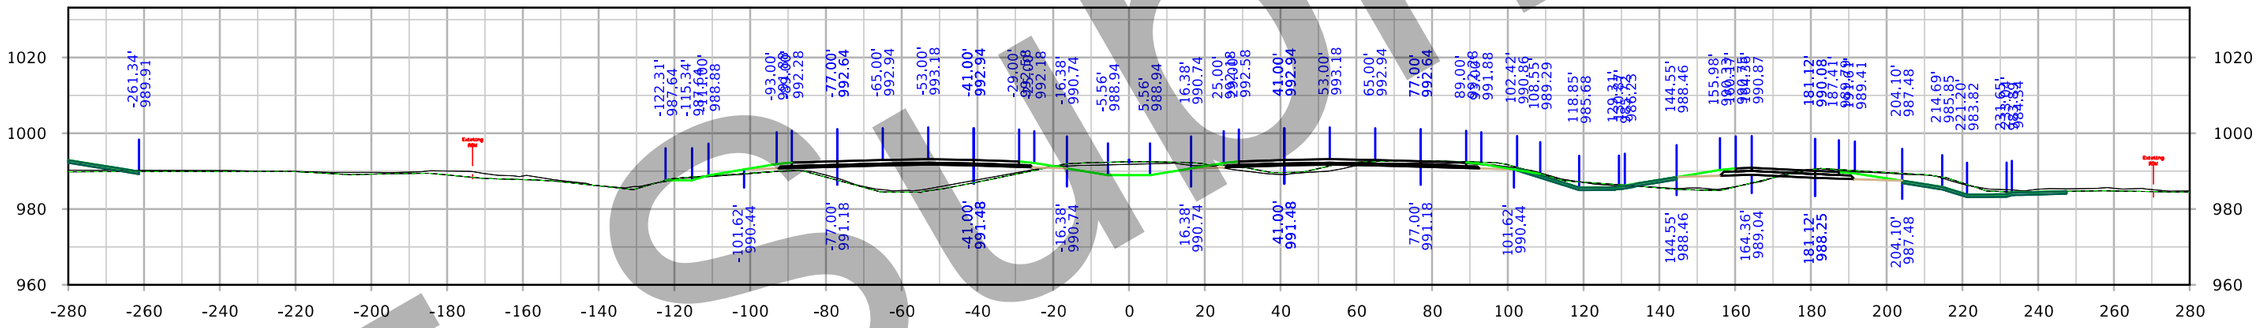

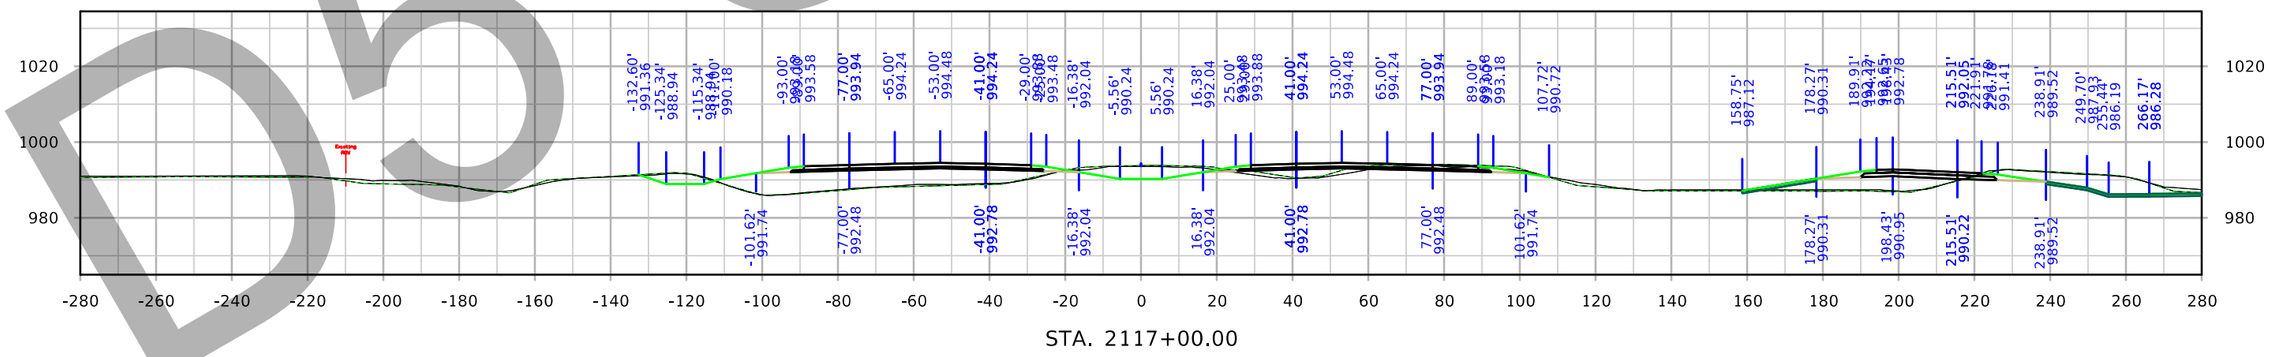

D5 Submittal

FILE NO. 32044	ENGLISH	DESIGN TEAM Iowa DOT	POLK/STORY COUNTY	PROJECT NUMBER IM-035-4(309)95--13-77	SHEET NUMBER W.133

8:36:09 PM 3/3/2021 cschins pw:\\ntPwInt1.dot.int.lan:PWMain\Documents\Projects\7703504015\Design_(309)_PreliminaryEngineering\CADD_Files\Cross_Sections\XS_ML035_77035309Z08.dgn

Interstate 35

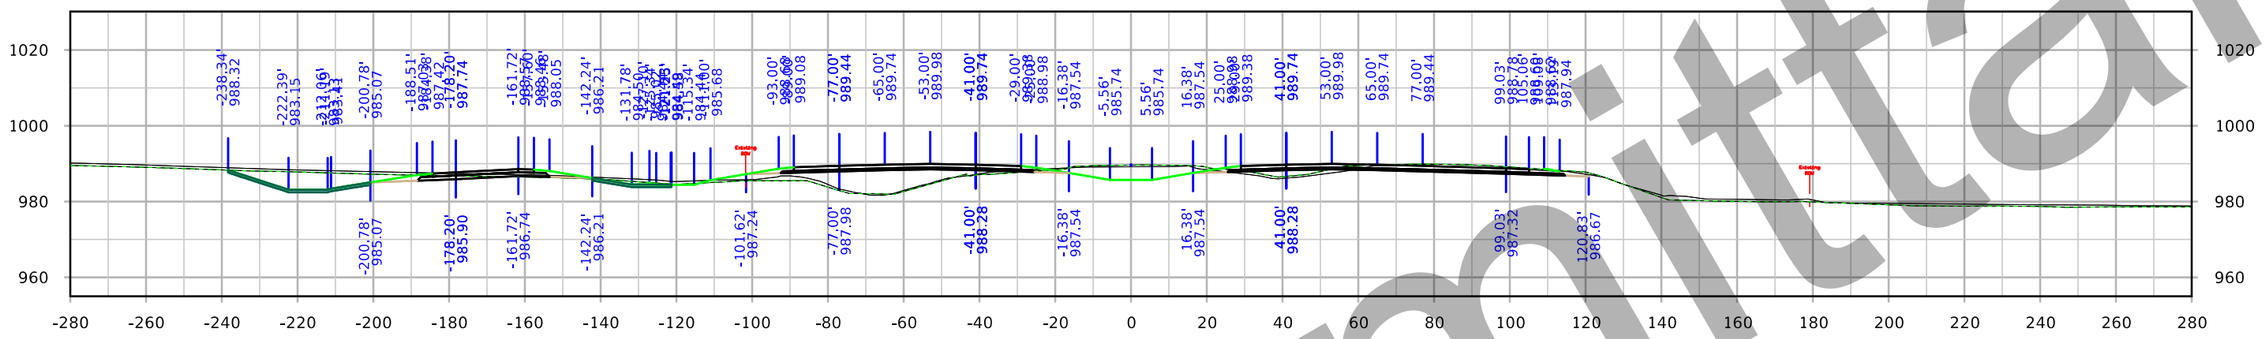

STA. 2122+00.00

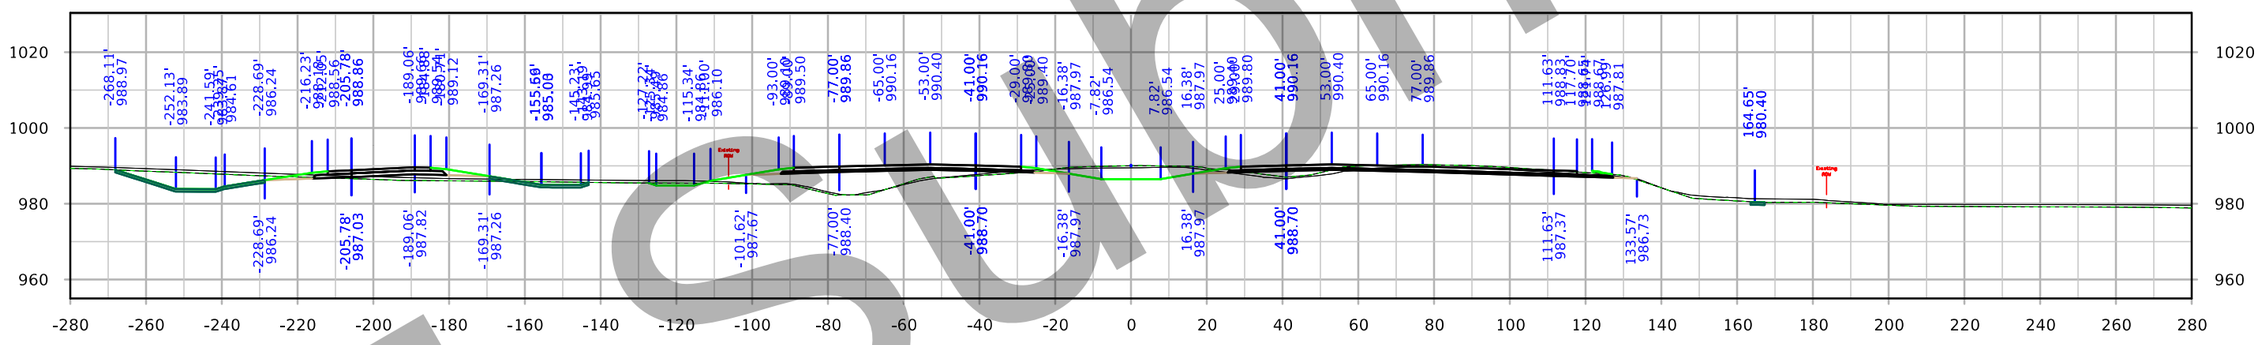

STA. 2121+00.00

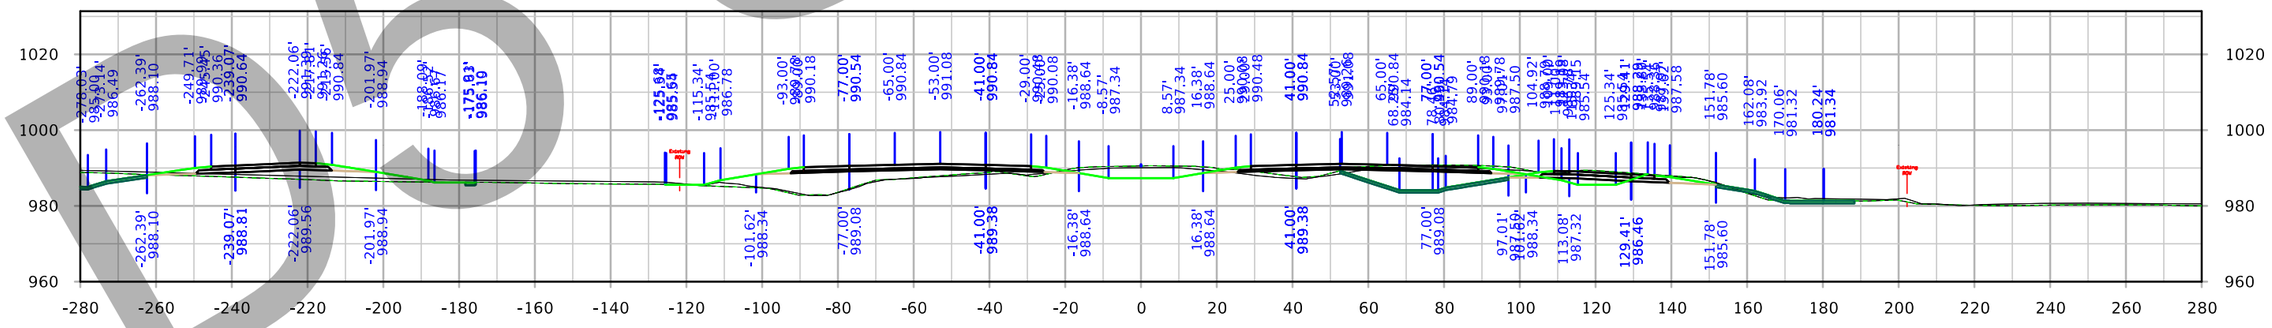

STA. 2120+00.00

D5 Submittal

FILE NO. 32044	ENGLISH	DESIGN TEAM Iowa DOT	POLK/STORY COUNTY	PROJECT NUMBER IM-035-4(309)95--13-77	SHEET NUMBER W.134

8:37:07 PM 3/3/2021 cschins pw:\\ntPwInt1.dot.int.lan:PWMain\Documents\Projects\7703504015\Design_(309)_PreliminaryEngineering\CADD_Files\Cross_Sections\XS_ML035_77035309Z08.dgn

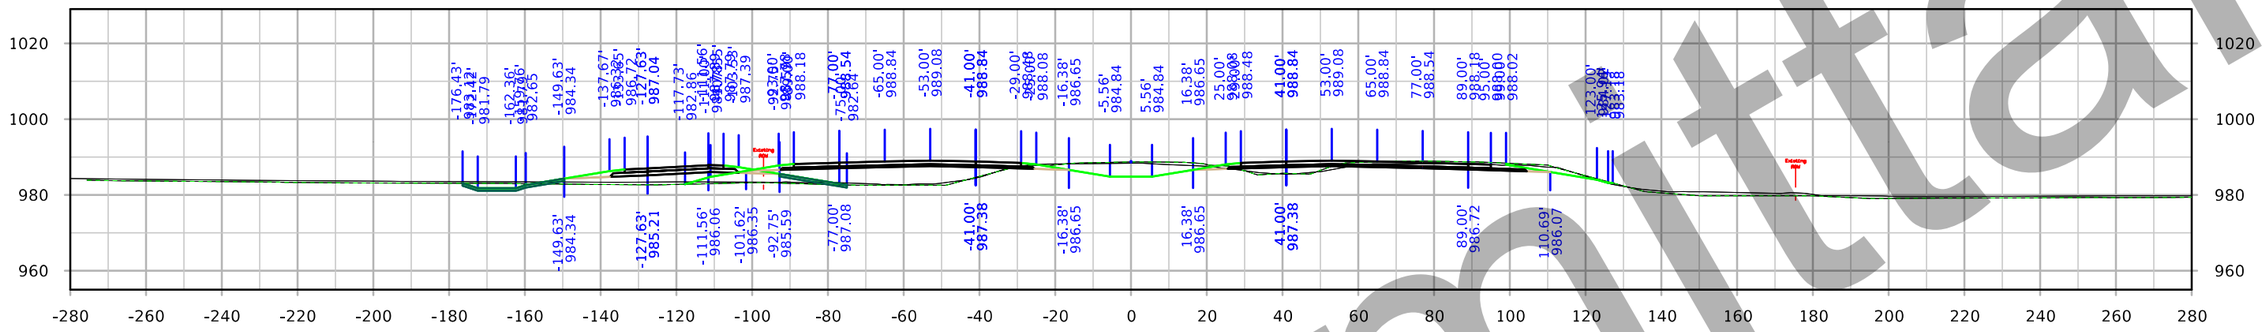

STA. 2125+00.00

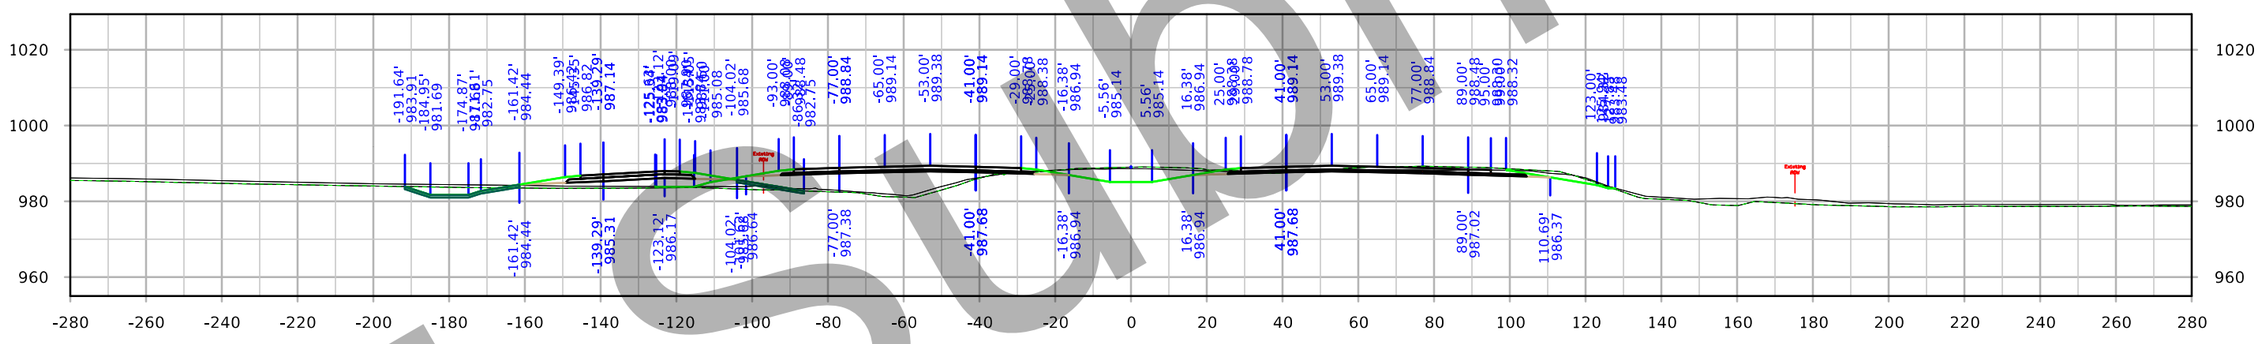

STA. 2124+00.00

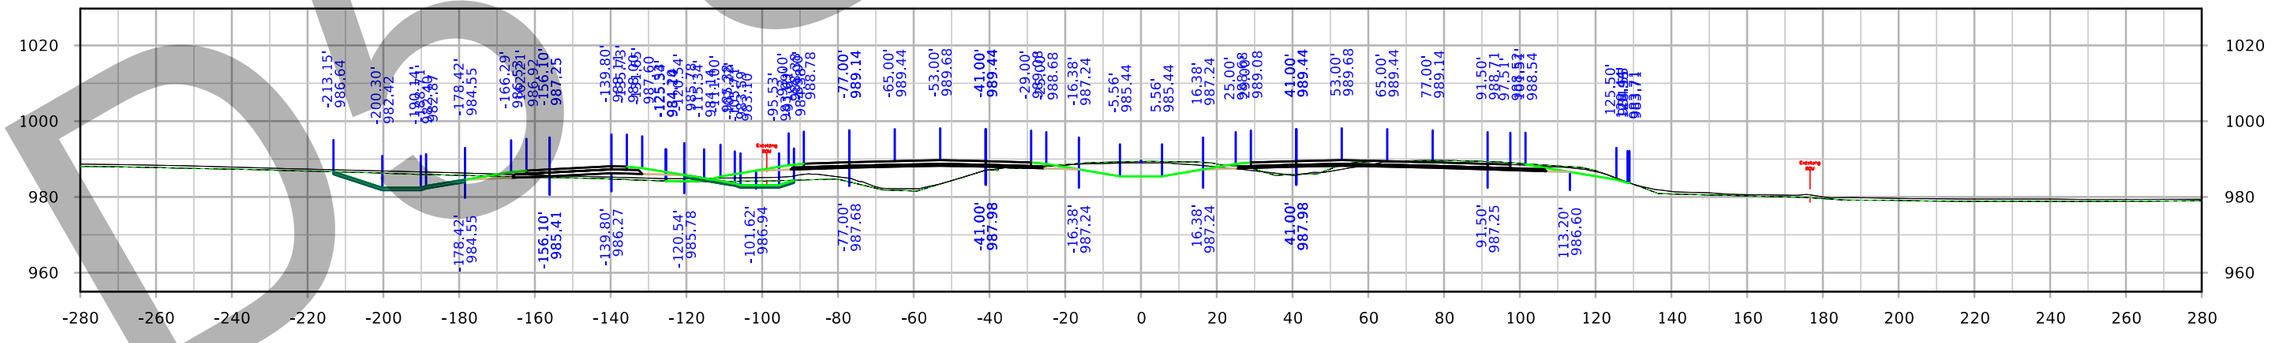

STA. 2123+00.00

D5 Submittal

Interstate 35

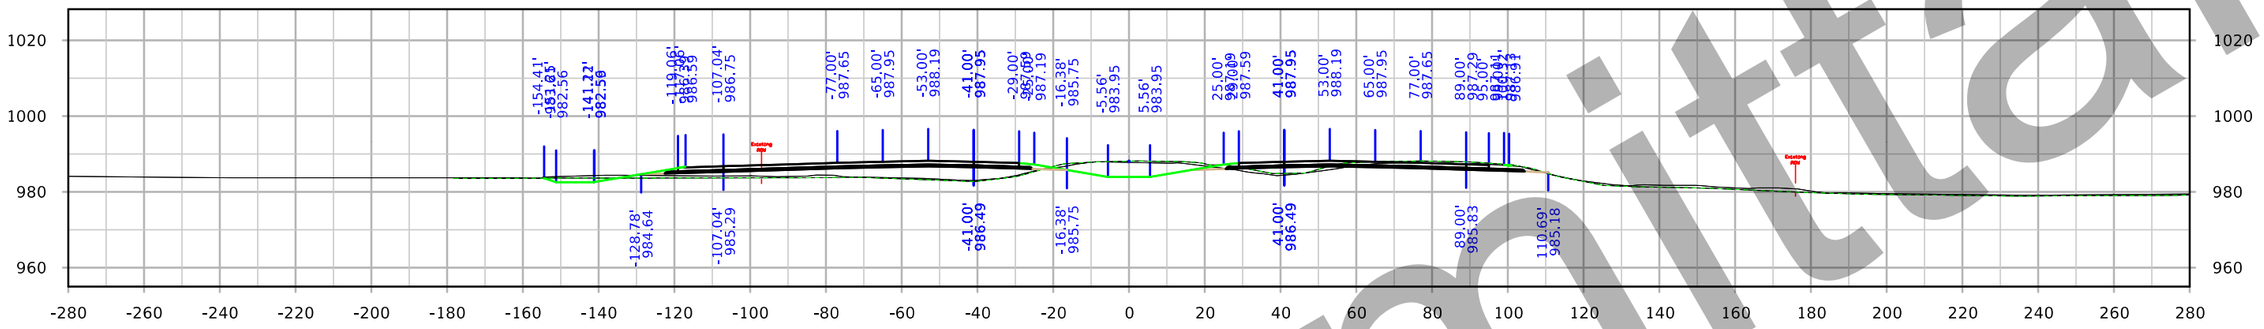

STA. 2128+00.00

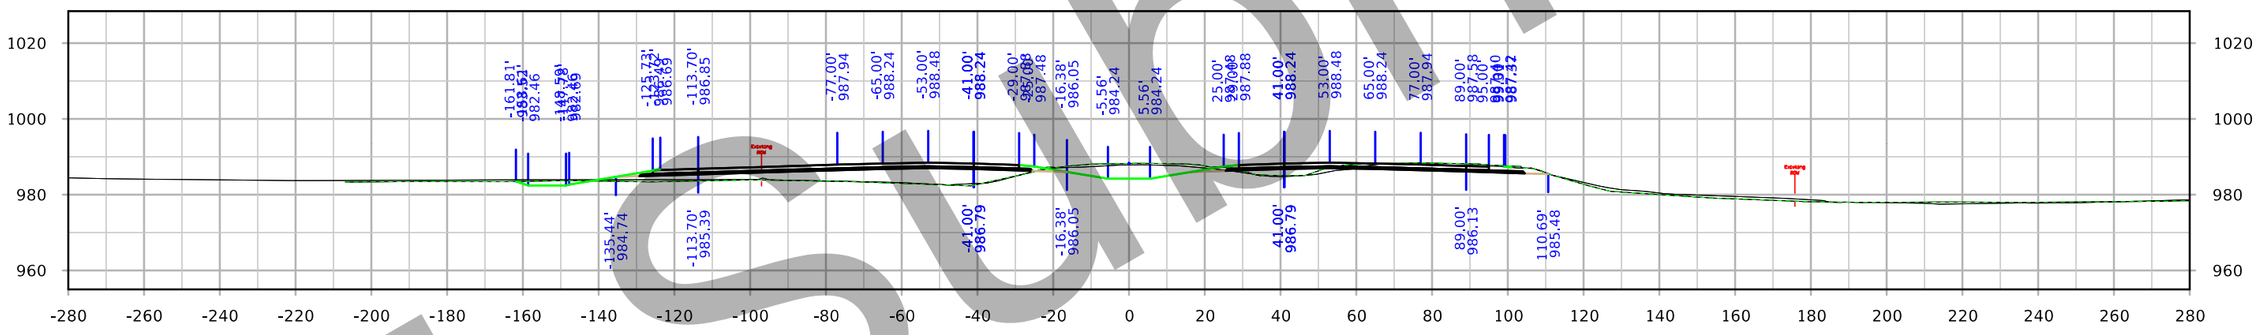

STA. 2127+00.00

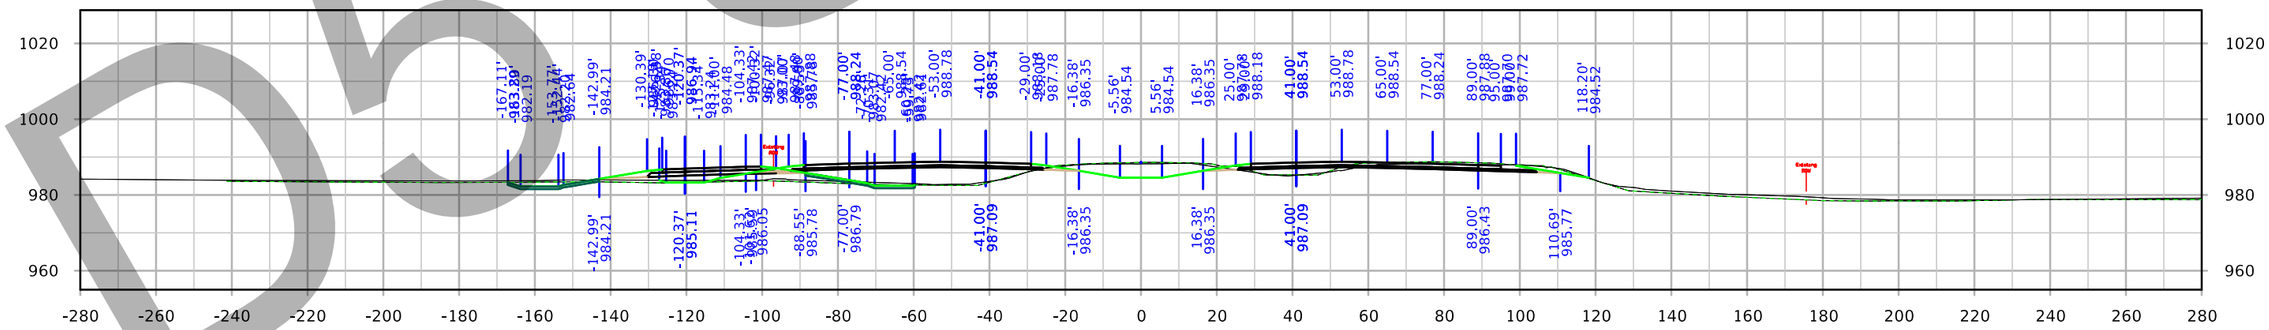

STA. 2126+00.00

D5 Submittal

FILE NO. 32044	ENGLISH	DESIGN TEAM Iowa DOT	POLK/STORY COUNTY	PROJECT NUMBER IM-035-4(309)95--13-77	SHEET NUMBER W.136

8:39:02 PM 3/3/2021 cschins pw:\\ntPwInt1.dot.int.lan:PWMain\Documents\Projects\7703504015\Design_(309)_PreliminaryEngineering\CADD_Files\Cross_Sections\XS_ML035_77035309Z08.dgn

Interstate 35

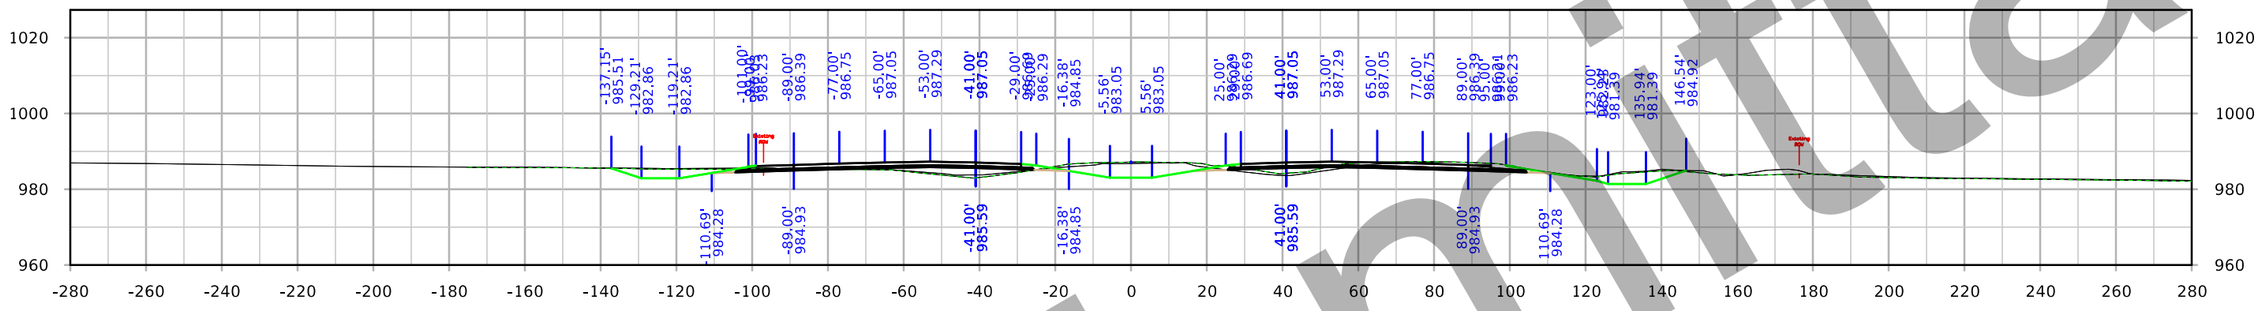

STA. 2131+00.00

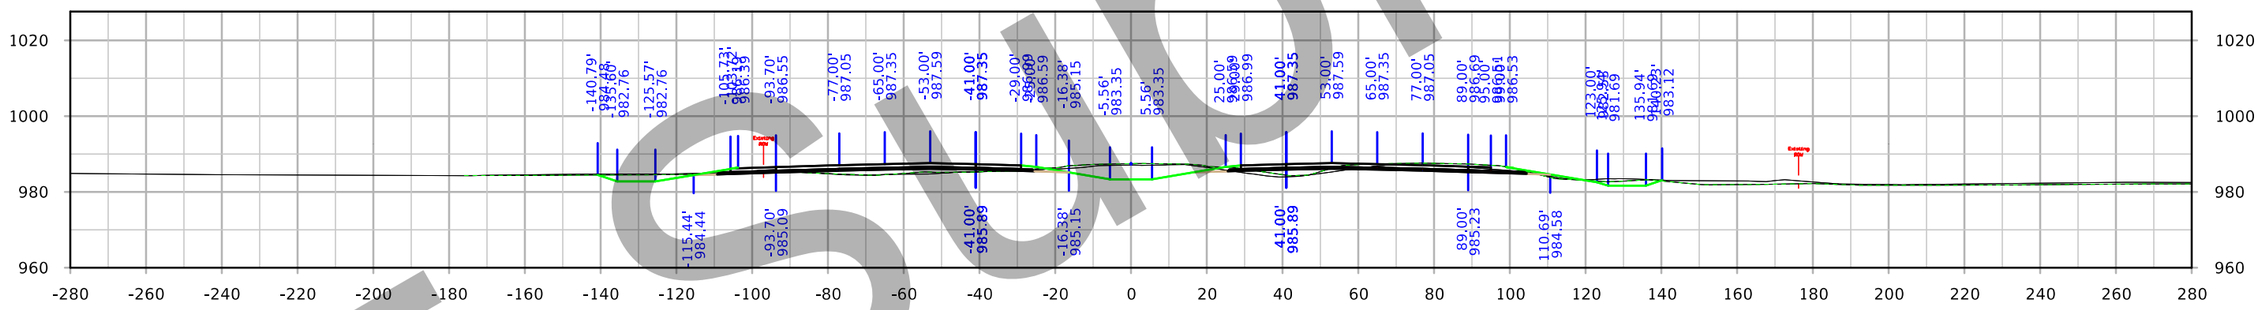

STA. 2130+00.00

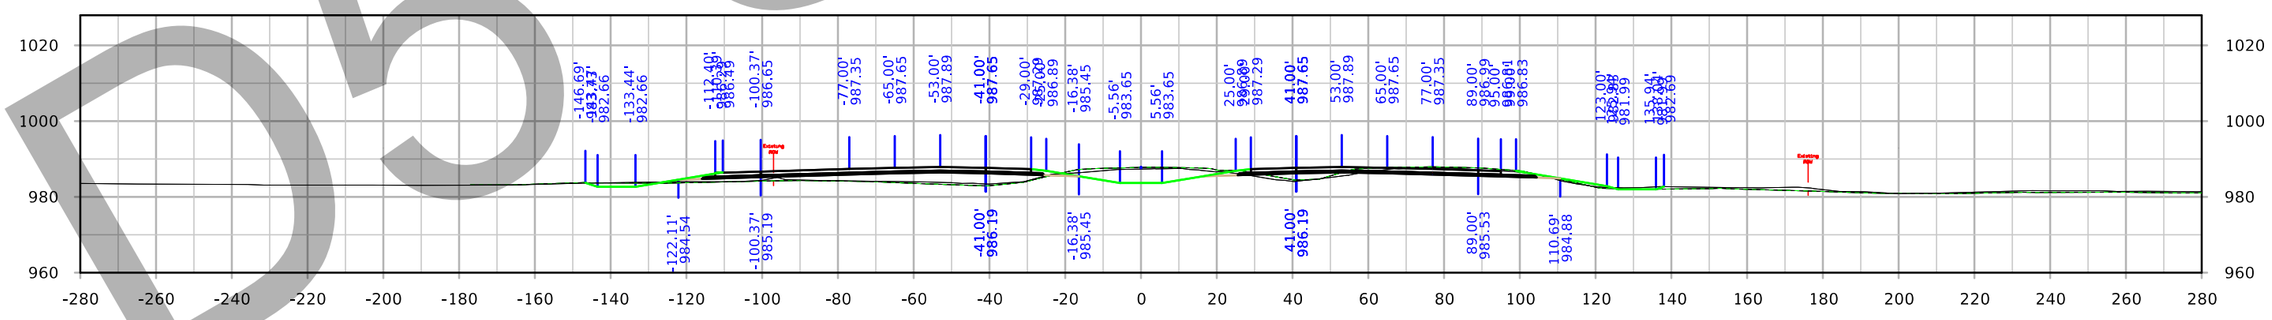

STA. 2129+00.00

FILE NO. 32044	ENGLISH	DESIGN TEAM Iowa DOT	POLK/STORY COUNTY	PROJECT NUMBER IM-035-4(309)95--13-77	SHEET NUMBER W.137

8:39:59 PM 3/3/2021 cschins pw:\\ntPwInt1.dot.int.lan:PWMain\Documents\Projects\7703504015\Design_(309)_PreliminaryEngineering\CADD_Files\Cross_Sections\XS_ML035_77035309Z08.dgn

D5 Submittal

Interstate 35

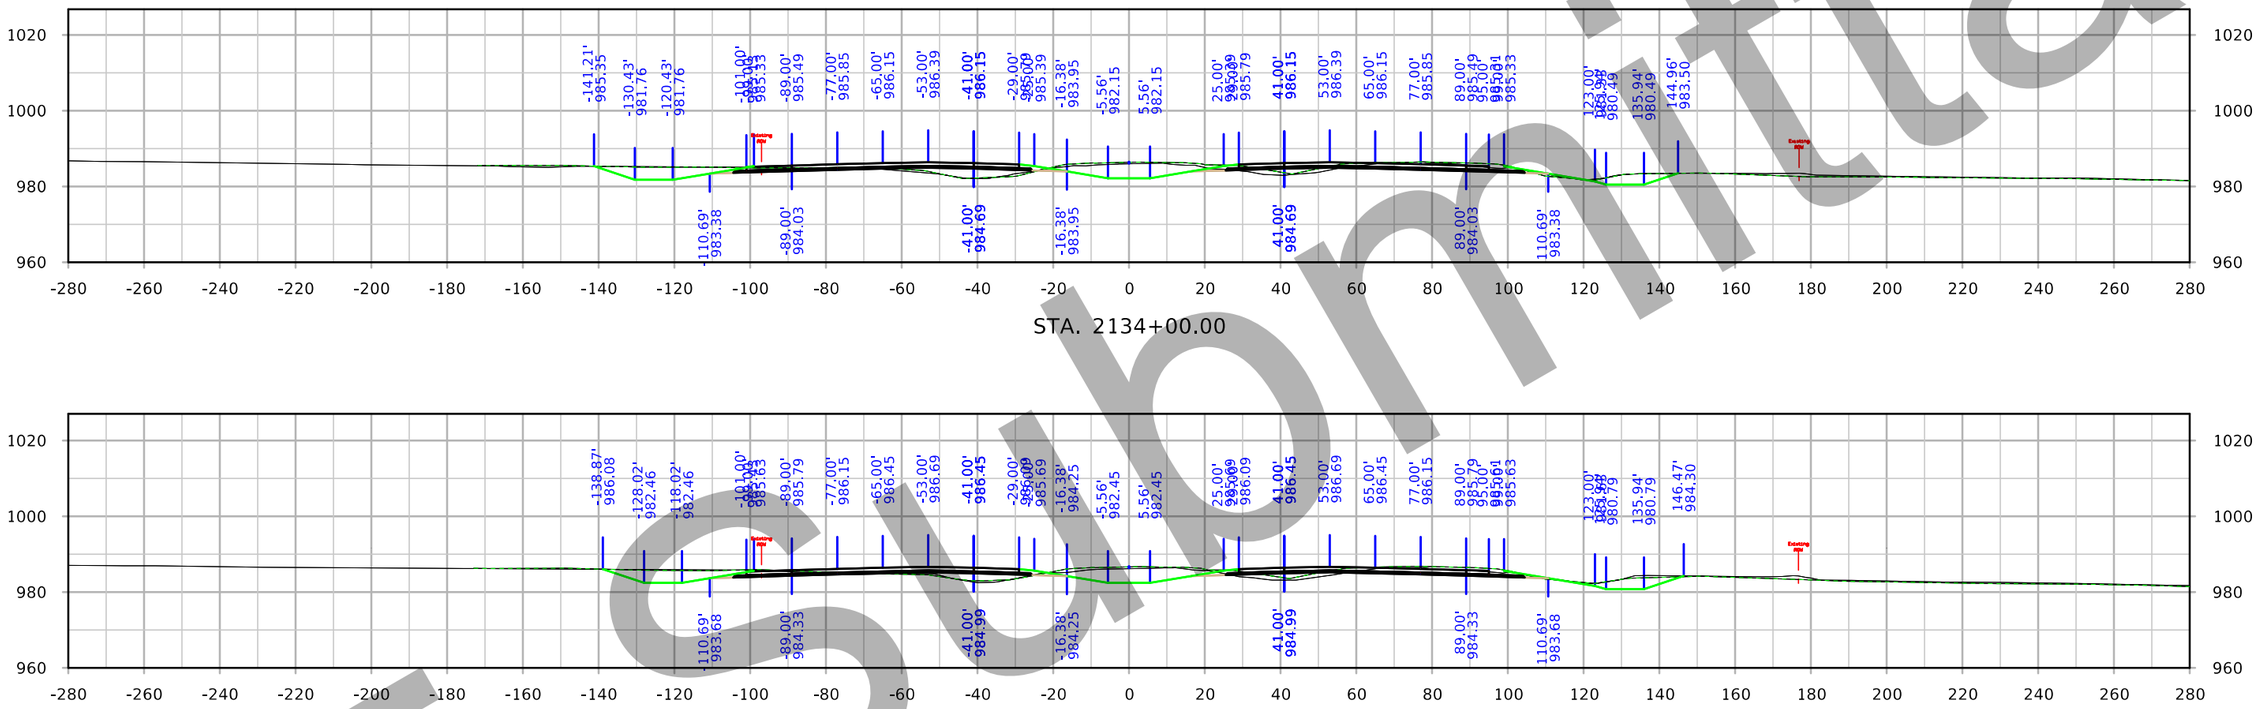

STA. 2134+00.00

STA. 2133+00.00

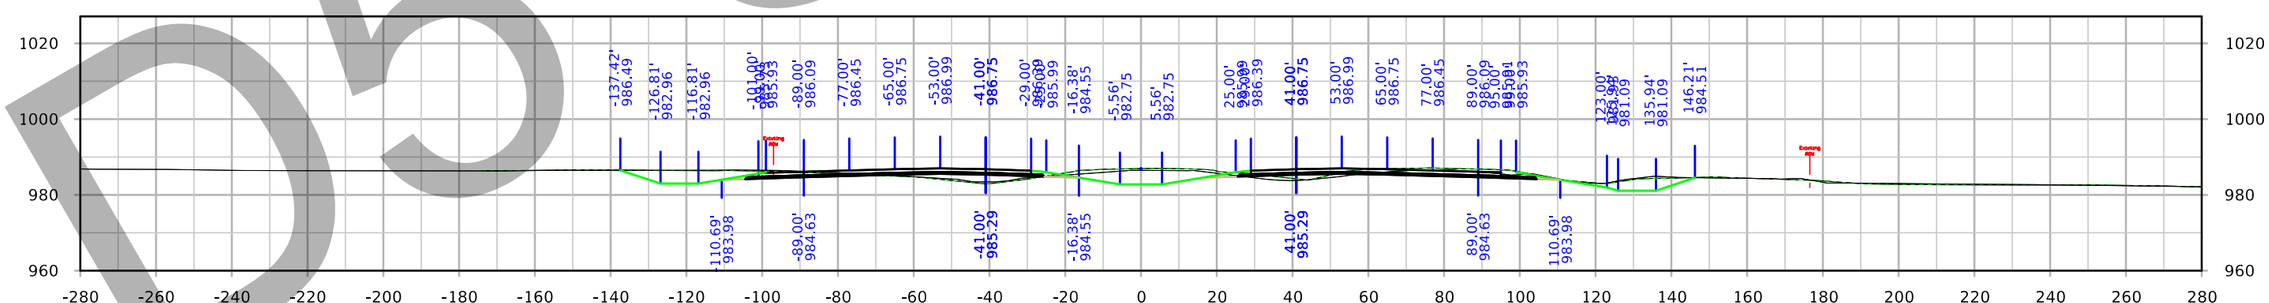

STA. 2132+00.00

D5 Submittal

FILE NO. 32044	ENGLISH	DESIGN TEAM Iowa DOT	POLK/STORY COUNTY	PROJECT NUMBER IM-035-4(309)95--13-77	SHEET NUMBER W.138

8:40:56 PM 3/3/2021 cschins pw:\\ntPwInt1.dot.int.lan:PWMain\Documents\Projects\7703504015\Design_(309)_PreliminaryEngineering\CADD_Files\Cross_Sections\XS_ML035_77035309Z08.dgn

Interstate 35

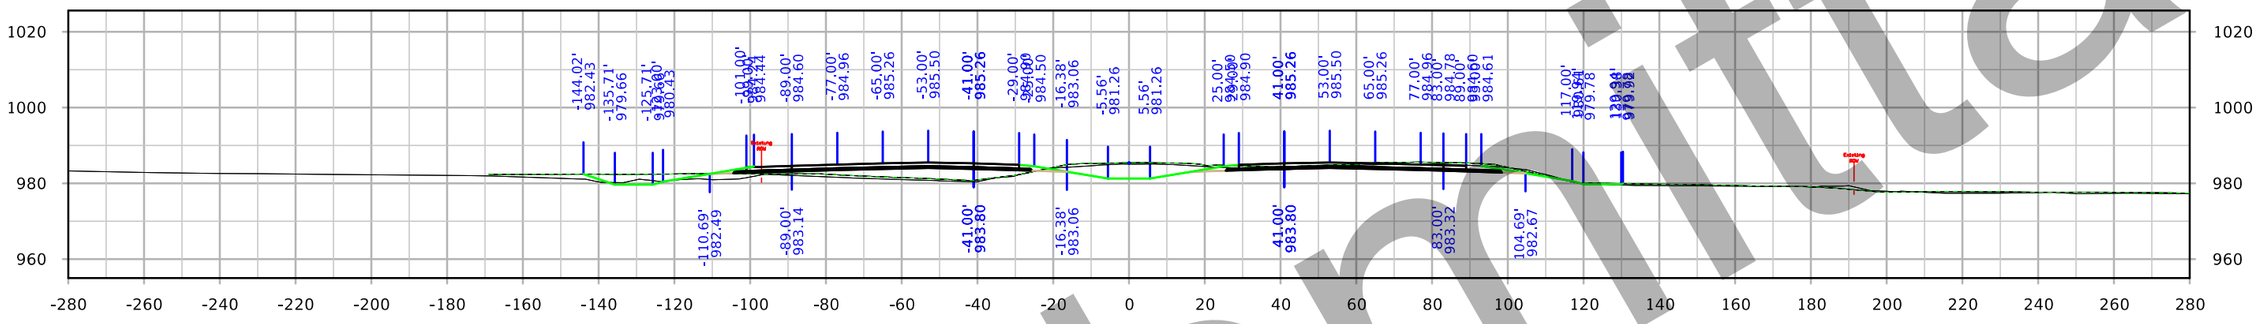

STA. 2137+00.00

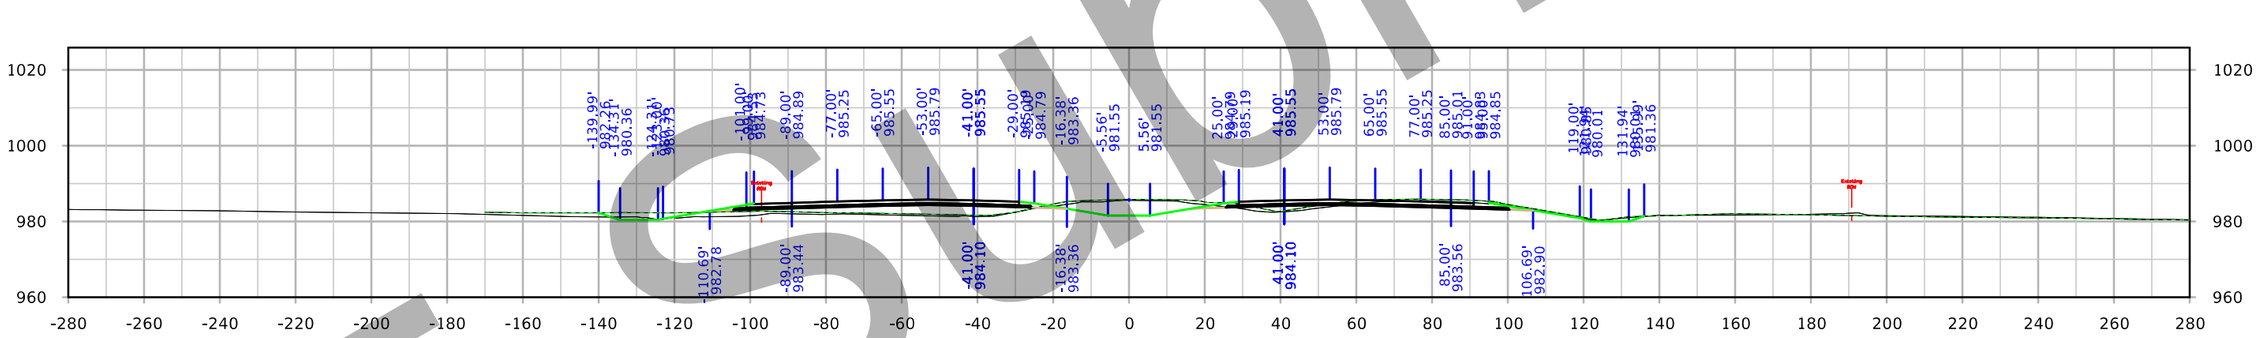

STA. 2136+00.00

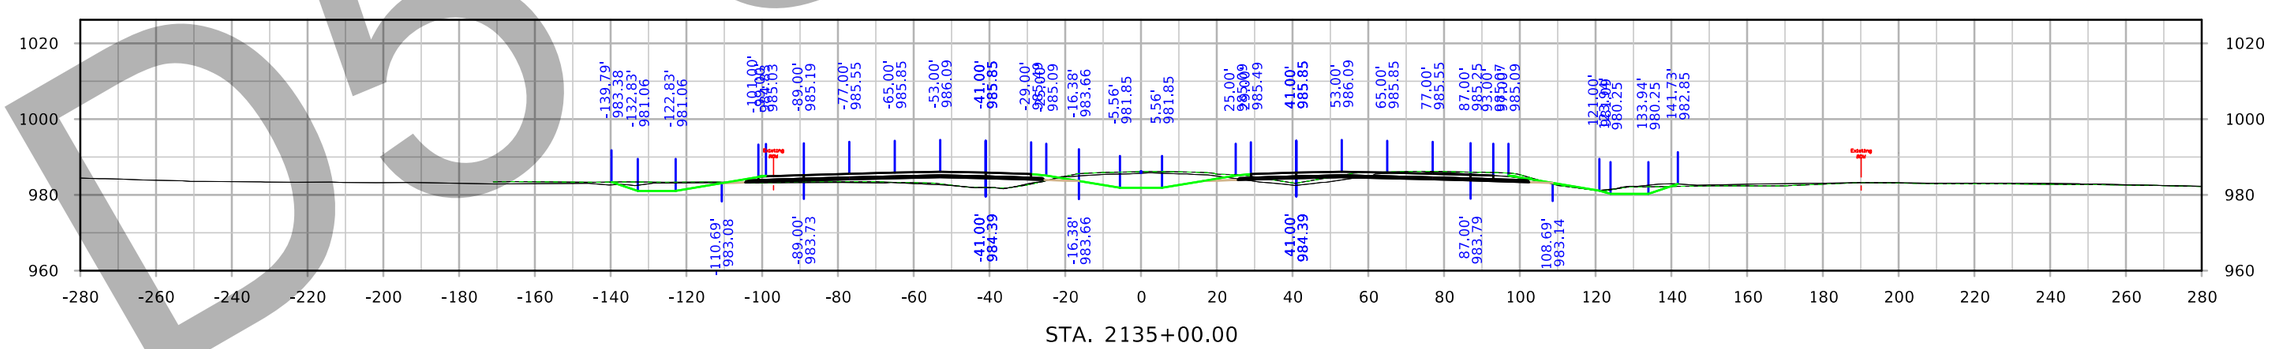

STA. 2135+00.00

FILE NO. 32044	ENGLISH	DESIGN TEAM Iowa DOT	POLK/STORY COUNTY	PROJECT NUMBER IM-035-4(309)95--13-77	SHEET NUMBER W.139

8:41:54 PM 3/3/2021 cschins pw:\\ntPwInt1.dot.int.lan:PWMain\Documents\Projects\7703504015\Design_(309)_PreliminaryEngineering\CADD_Files\Cross_Sections\XS_ML035_77035309Z08.dgn

D5 Submittal

Interstate 35

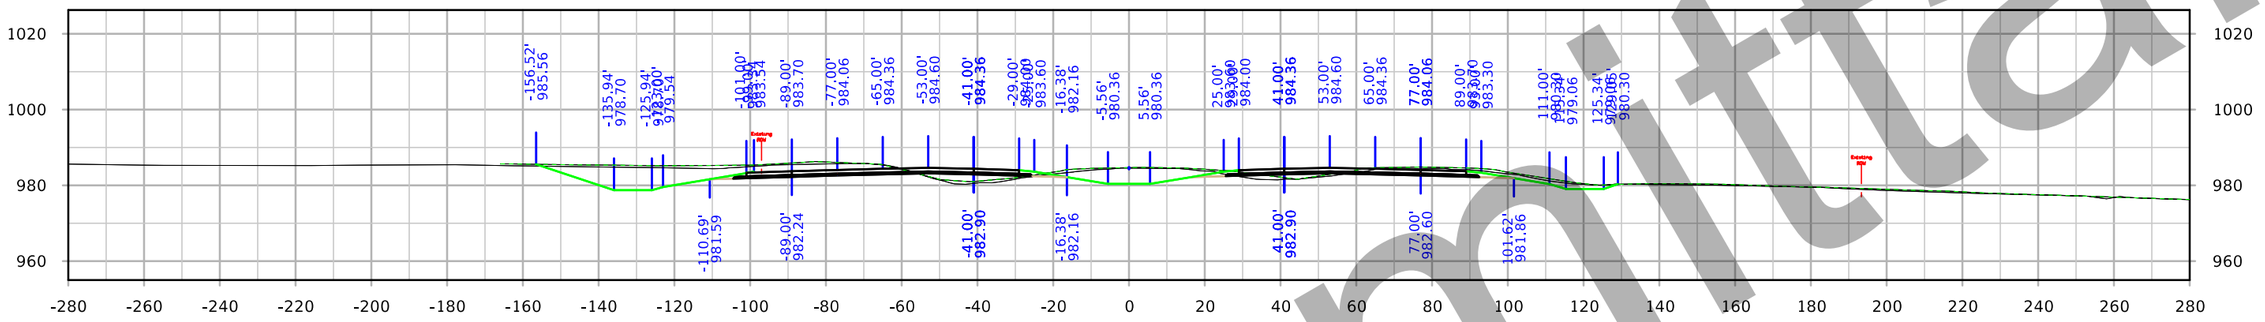

STA. 2140+00.00

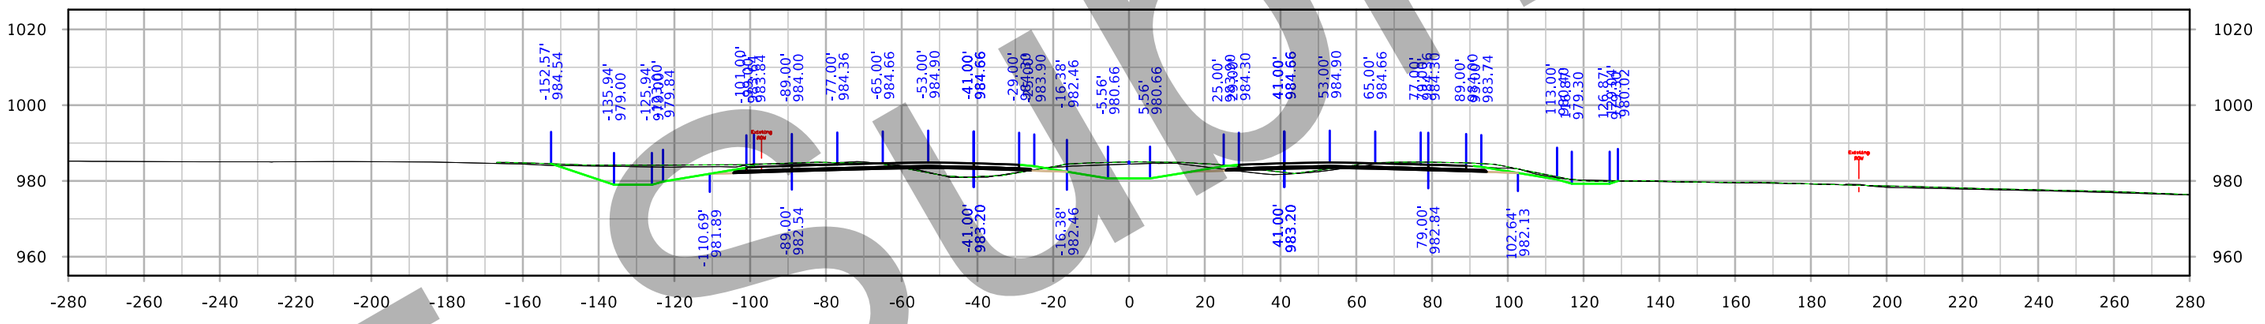

STA. 2139+00.00

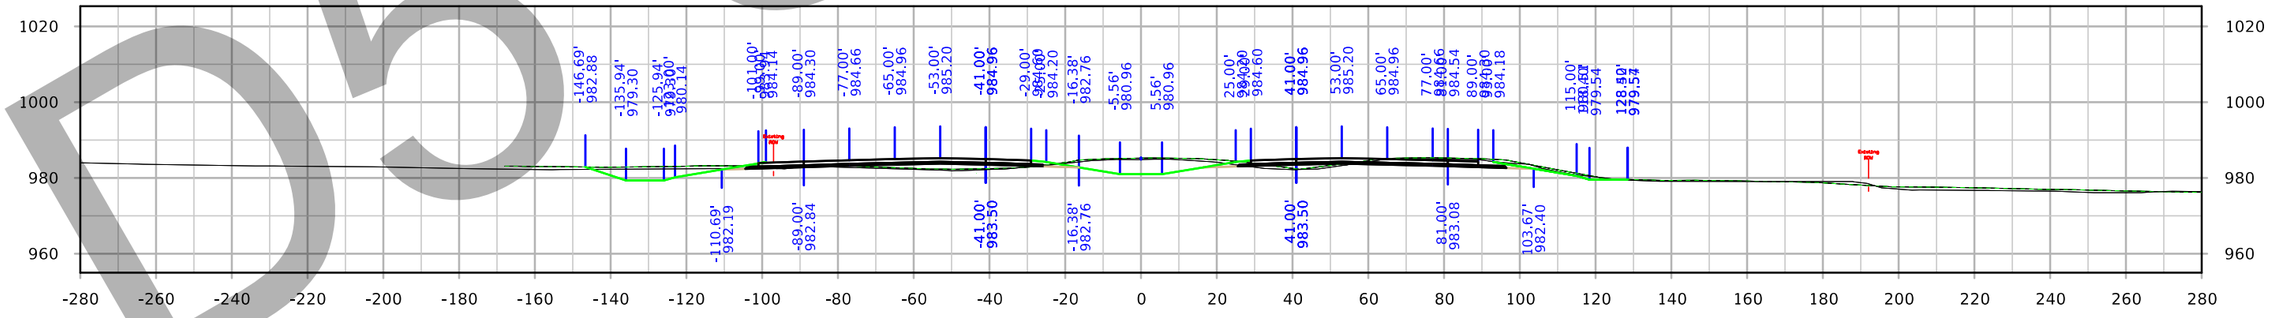

STA. 2138+00.00

D5 submittal

FILE NO. 32044	ENGLISH	DESIGN TEAM Iowa DOT	POLK/STORY COUNTY	PROJECT NUMBER IM-035-4(309)95--13-77	SHEET NUMBER W.140

8:42:51 PM 3/3/2021 cschins pw:\\ntPwInt1.dot.int.lan:PWMain\Documents\Projects\7703504015\Design_(309)_PreliminaryEngineering\CADD_Files\Cross_Sections\XS_ML035_77035309Z08.dgn

Interstate 35

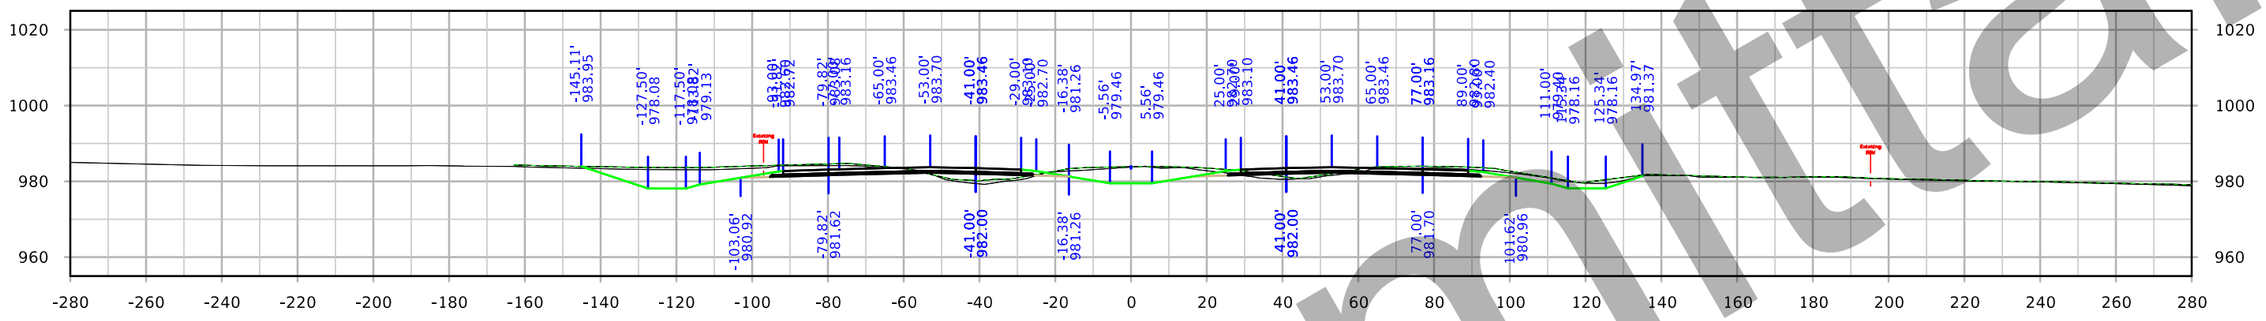

STA. 2143+00.00

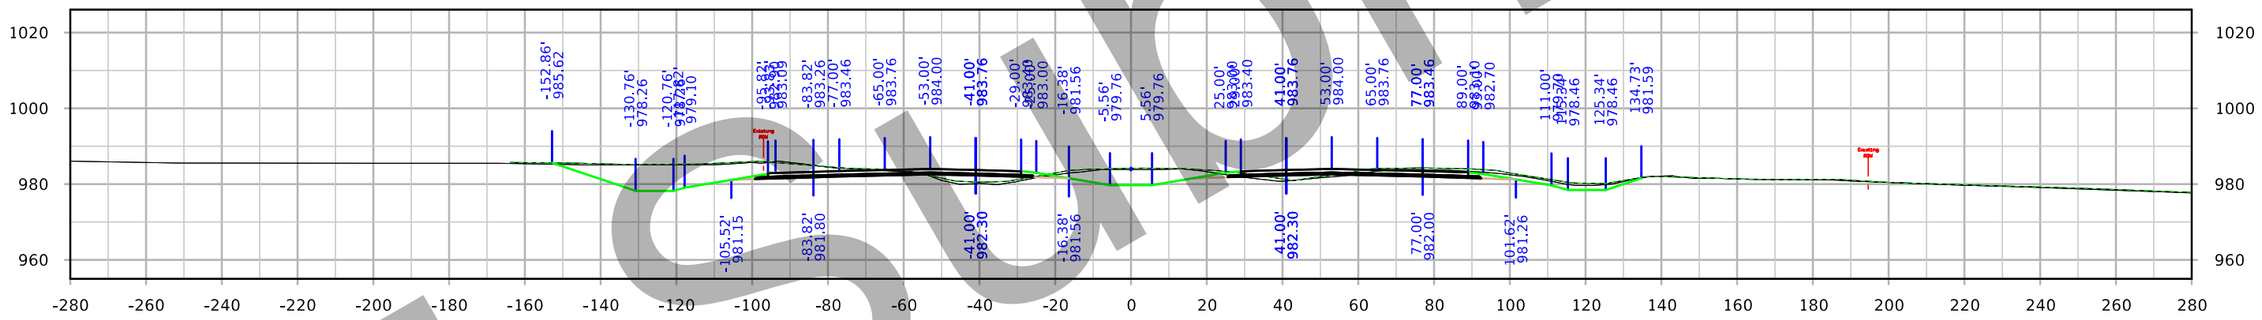

STA. 2142+00.00

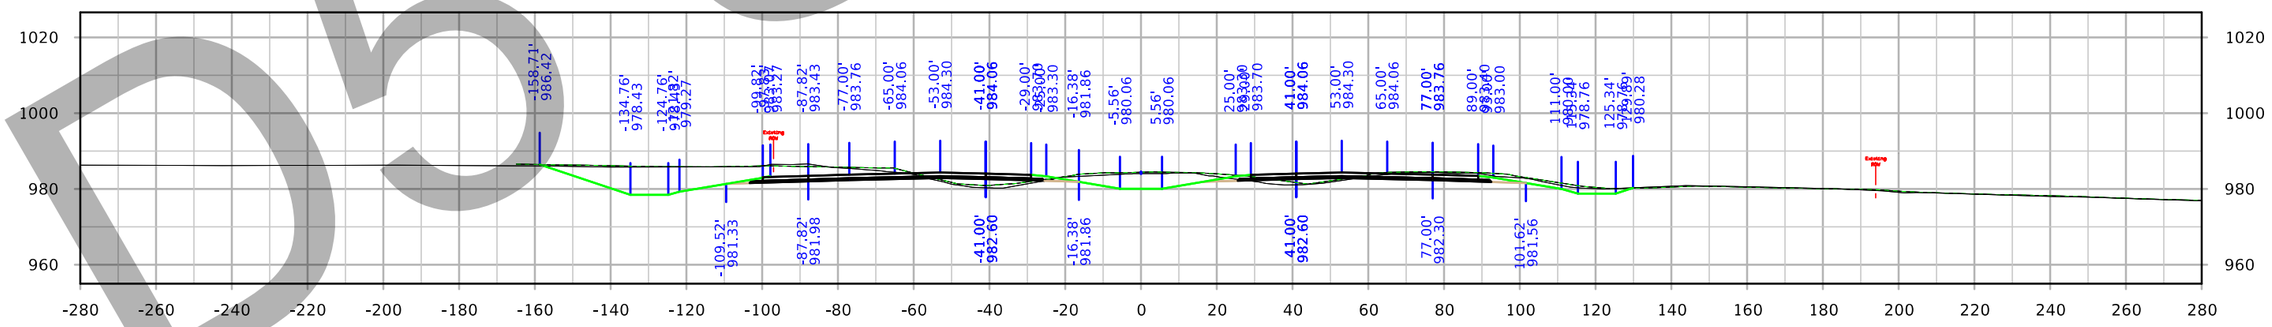

STA. 2141+00.00

D5 Submittal

FILE NO. 32044	ENGLISH	DESIGN TEAM Iowa DOT	POLK/STORY COUNTY	PROJECT NUMBER IM-035-4(309)95--13-77	SHEET NUMBER W.141

8:43:49 PM 3/3/2021 cschins pw:\\ntPwInt1.dot.int.lan:PWMain\Documents\Projects\7703504015\Design_(309)_PreliminaryEngineering\CADD_Files\Cross_Sections\XS_ML035_77035309Z08.dgn

Interstate 35

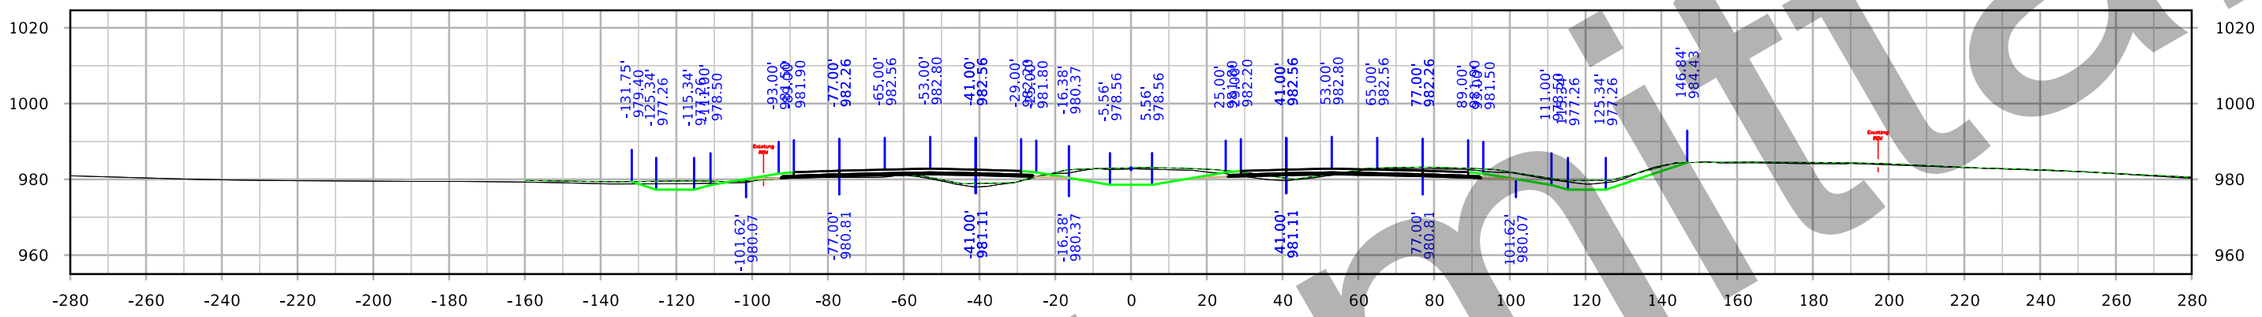

STA. 2146+00.00

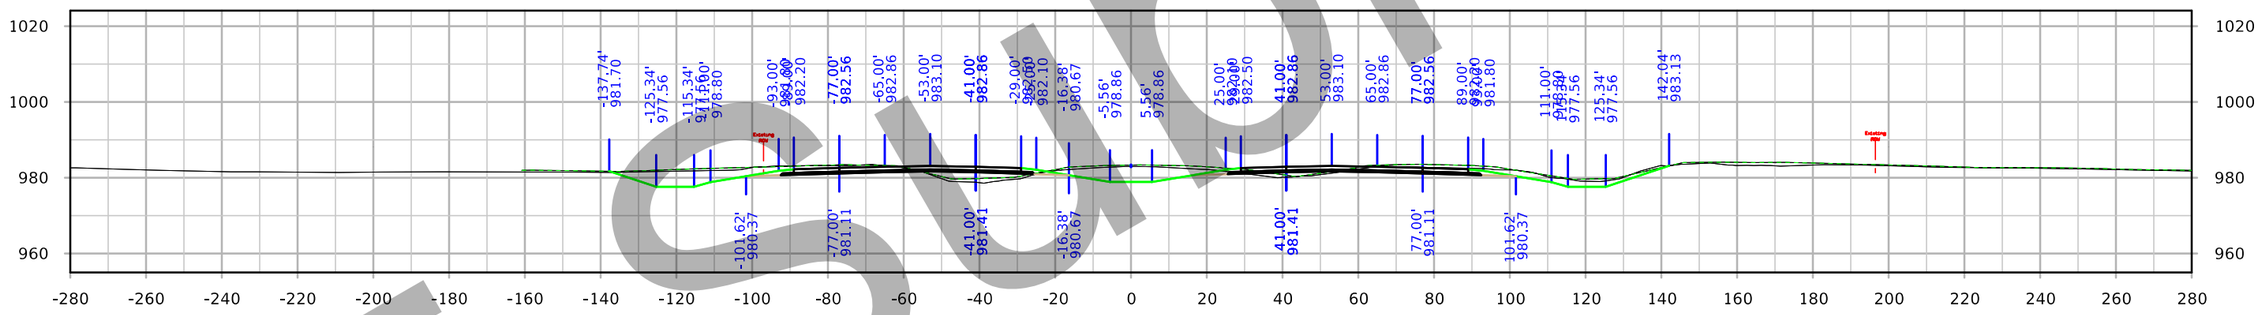

STA. 2145+00.00

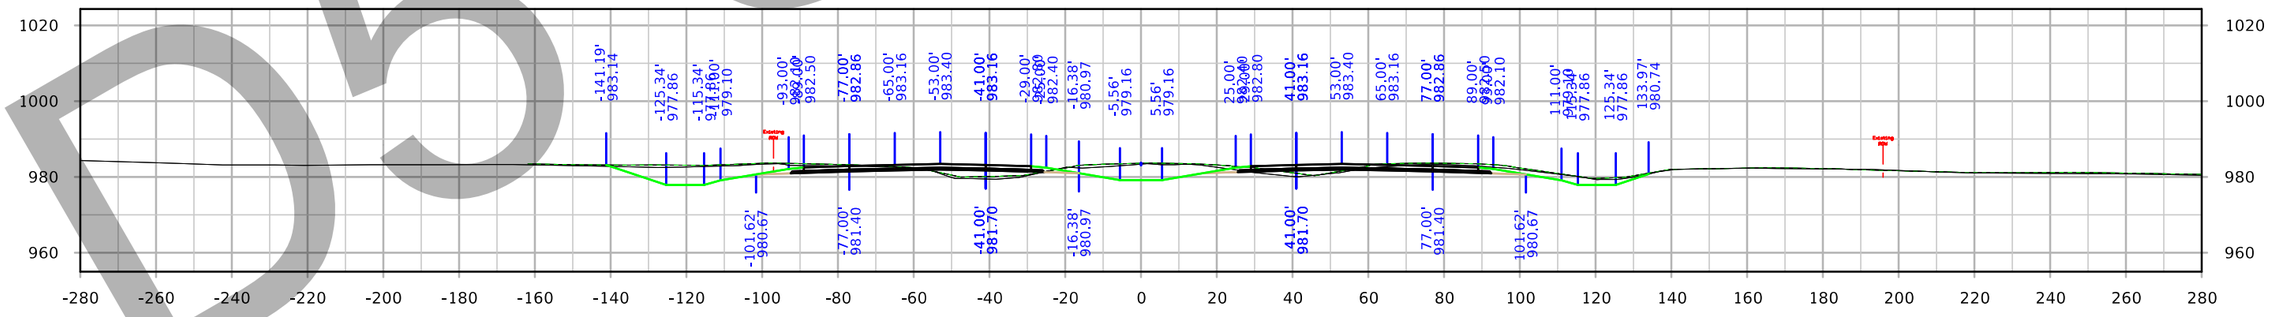

STA. 2144+00.00

D5 Submittal

FILE NO. 32044	ENGLISH	DESIGN TEAM Iowa DOT	POLK/STORY COUNTY	PROJECT NUMBER IM-035-4(309)95--13-77	SHEET NUMBER W.142

8:44:46 PM 3/3/2021 cschins pw:\\ntPwInt1.dot.int.lan:PWMain\Documents\Projects\7703504015\Design_(309)_PreliminaryEngineering\CADD_Files\Cross_Sections\XS_ML035_77035309Z08.dgn

Interstate 35

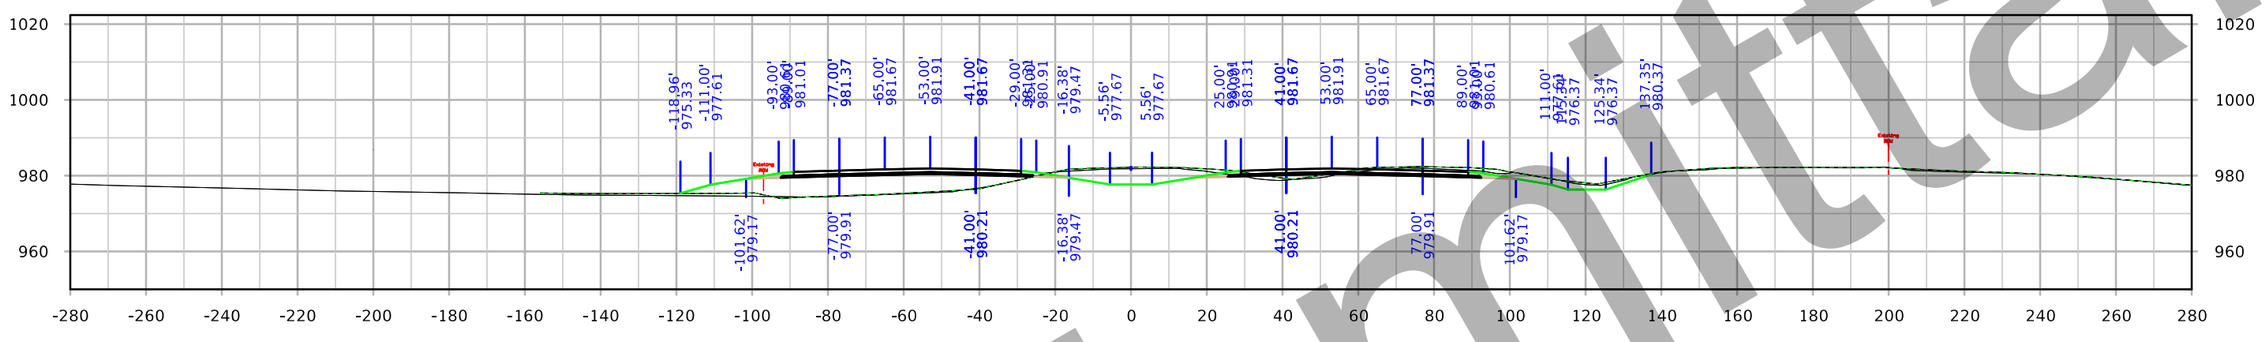

STA. 2149+00.00

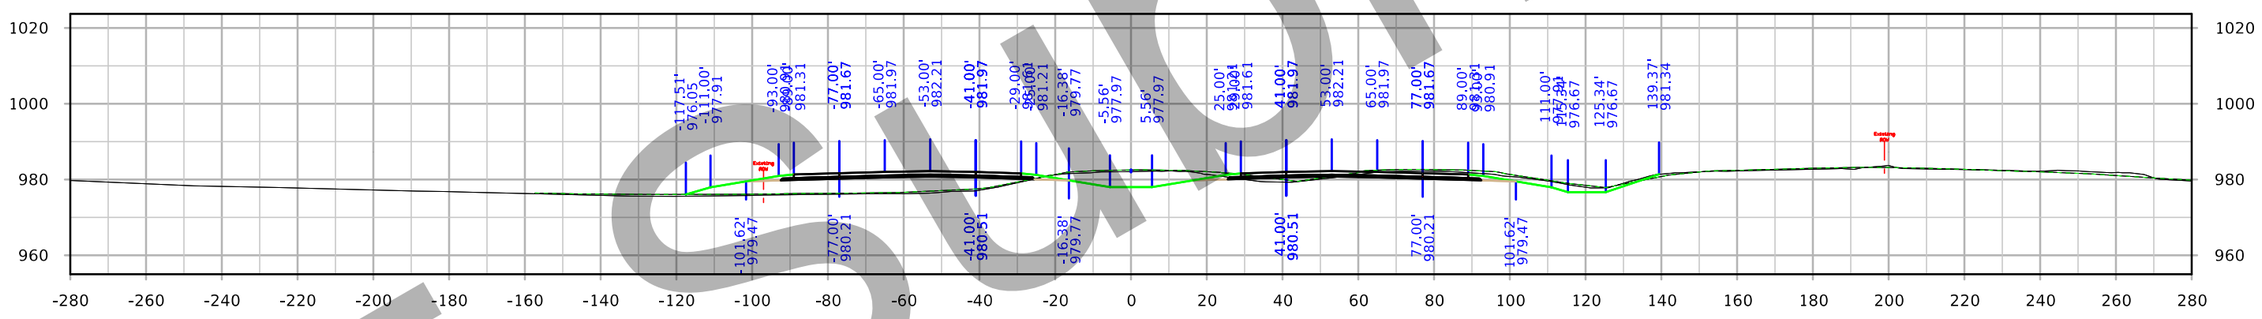

STA. 2148+00.00

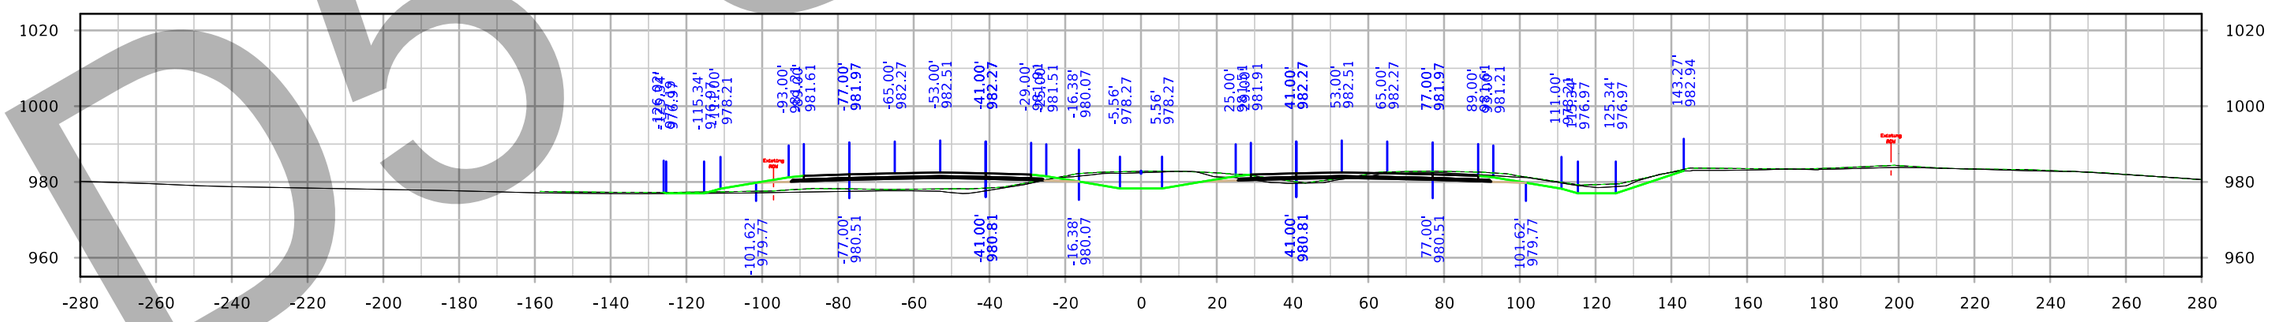

STA. 2147+00.00

D5 Submittal

FILE NO. 32044	ENGLISH	DESIGN TEAM Iowa DOT	POLK/STORY COUNTY	PROJECT NUMBER IM-035-4(309)95--13-77	SHEET NUMBER W.143

8:45:47 PM 3/3/2021 cschins pw:\\ntPwInt1.dot.int.lan:PWMain\Documents\Projects\7703504015\Design_(309)_PreliminaryEngineering\CADD_Files\Cross_Sections\XS_ML035_77035309Z08.dgn

Interstate 35

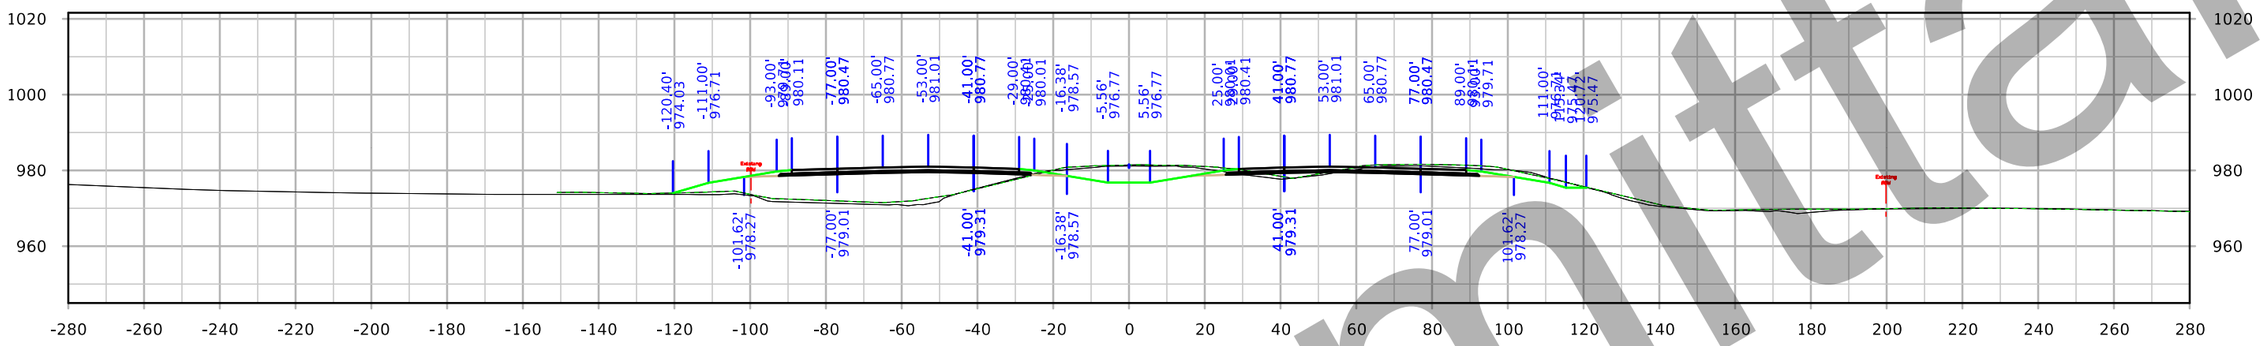

STA. 2152+00.00

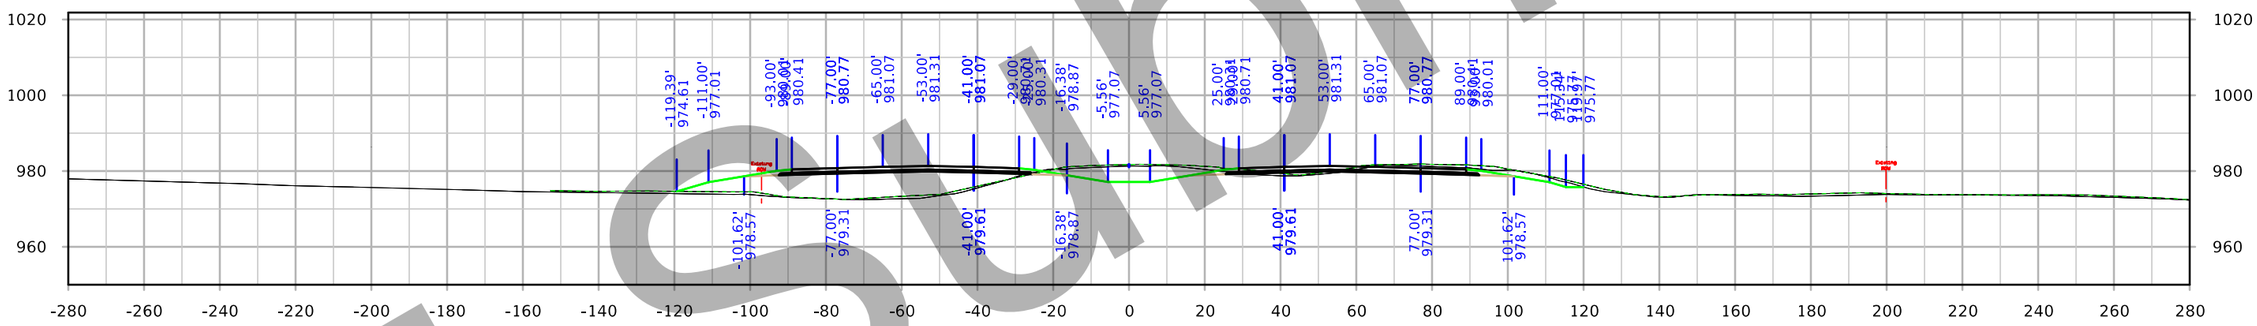

STA. 2151+00.00

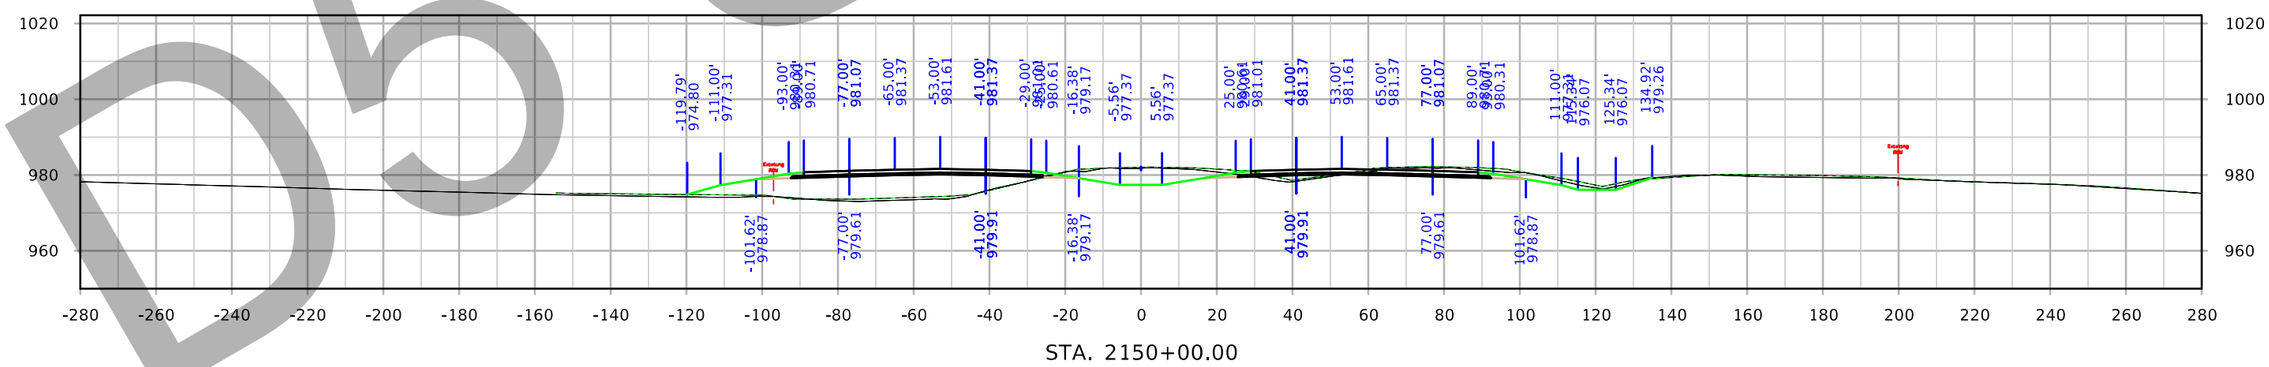

STA. 2150+00.00

FILE NO. 32044	ENGLISH	DESIGN TEAM Iowa DOT	POLK/STORY COUNTY	PROJECT NUMBER IM-035-4(309)95--13-77	SHEET NUMBER W.144	

8:46:50 PM 3/3/2021 cschins pw:\\ntPwInt1.dot.int.lan:PWMain\Documents\Projects\7703504015\Design_(309)_PreliminaryEngineering\CADD_Files\Cross_Sections\XS_ML035_77035309Z08.dgn

D5 Submittal

Interstate 35

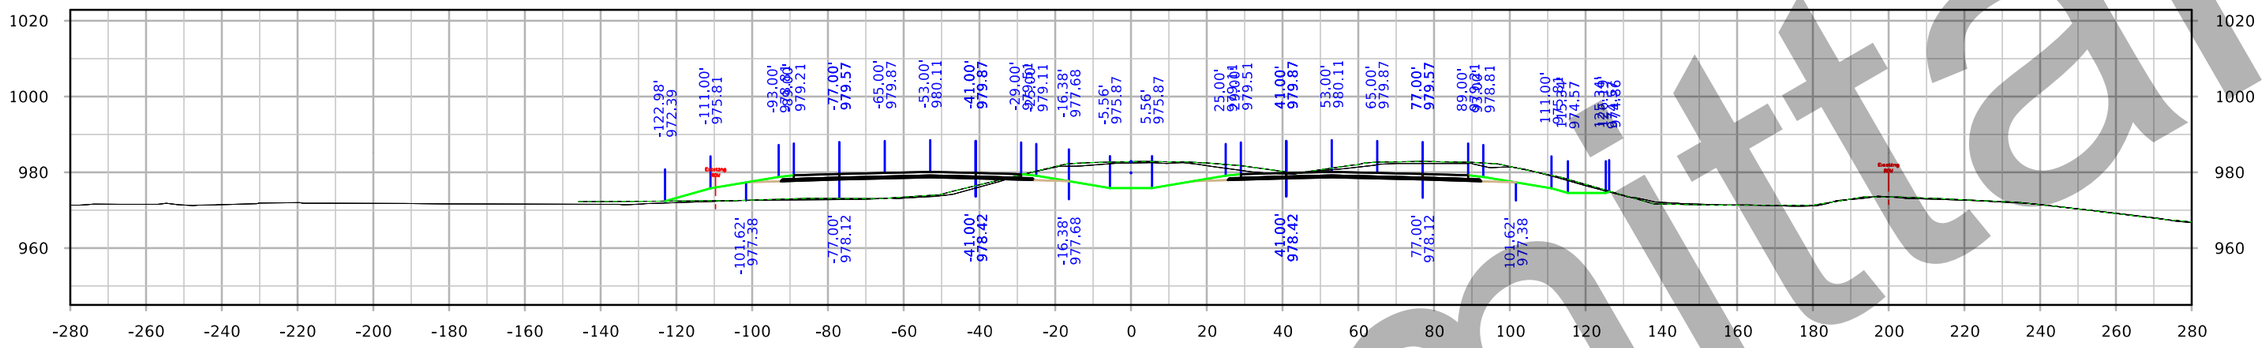

STA. 2155+00.00

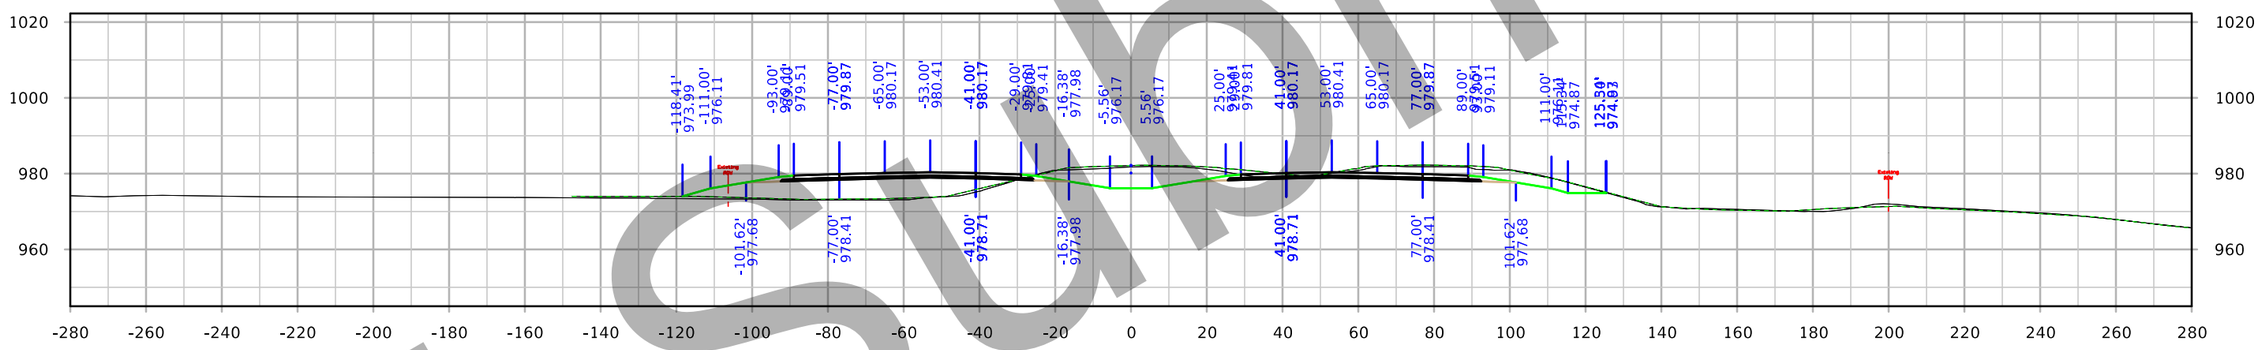

STA. 2154+00.00

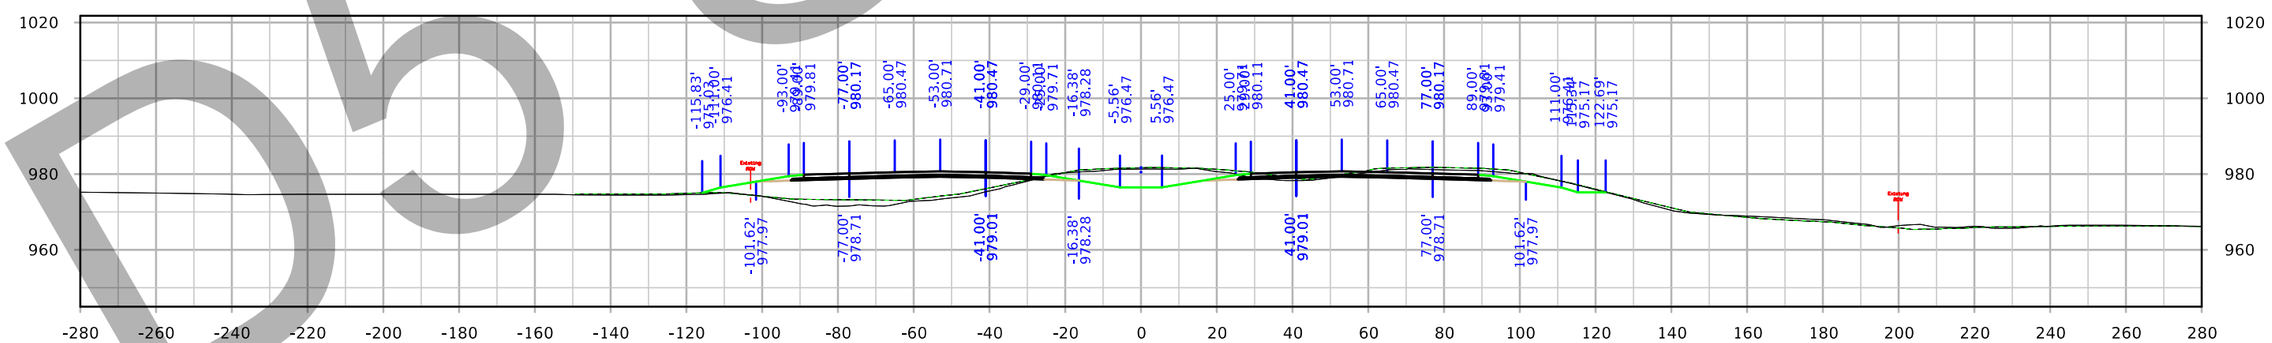

STA. 2153+00.00

D5 Submittal

FILE NO. 32044	ENGLISH	DESIGN TEAM Iowa DOT	POLK/STORY COUNTY	PROJECT NUMBER IM-035-4(309)95--13-77	SHEET NUMBER W.145

8:47:54 PM 3/3/2021 cschins pw:\\ntPwInt1.dot.int.lan:PWMain\Documents\Projects\7703504015\Design_(309)_PreliminaryEngineering\CADD_Files\Cross_Sections\XS_ML035_77035309Z08.dgn

Interstate 35

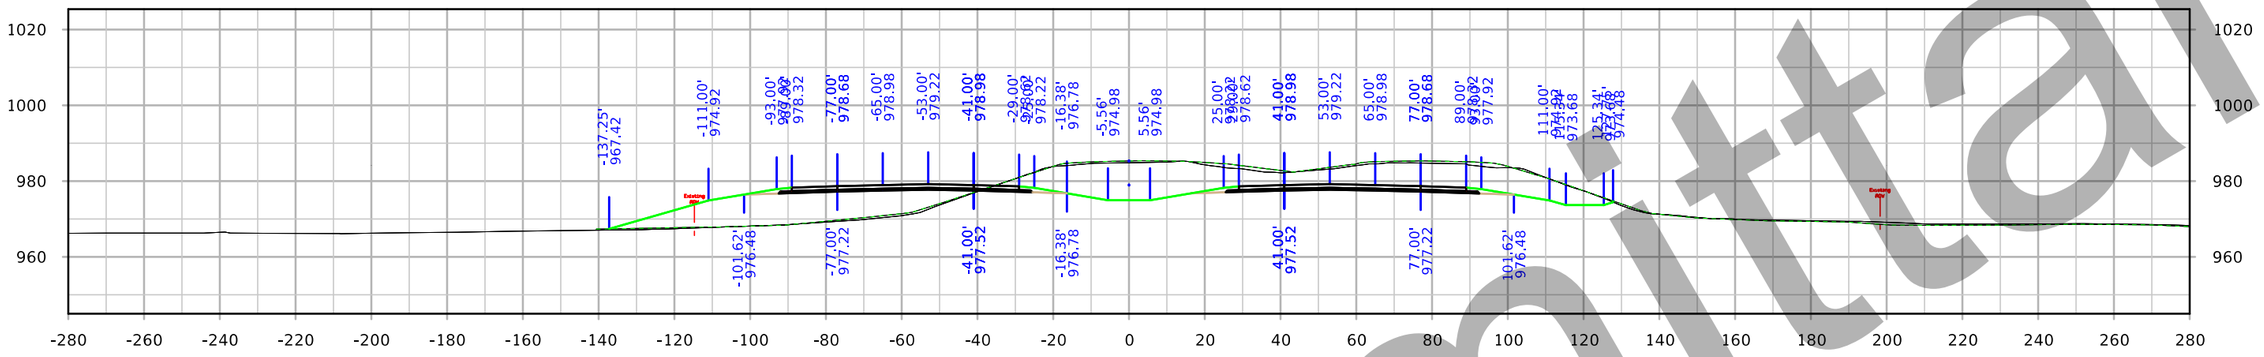

STA. 2158+00.00

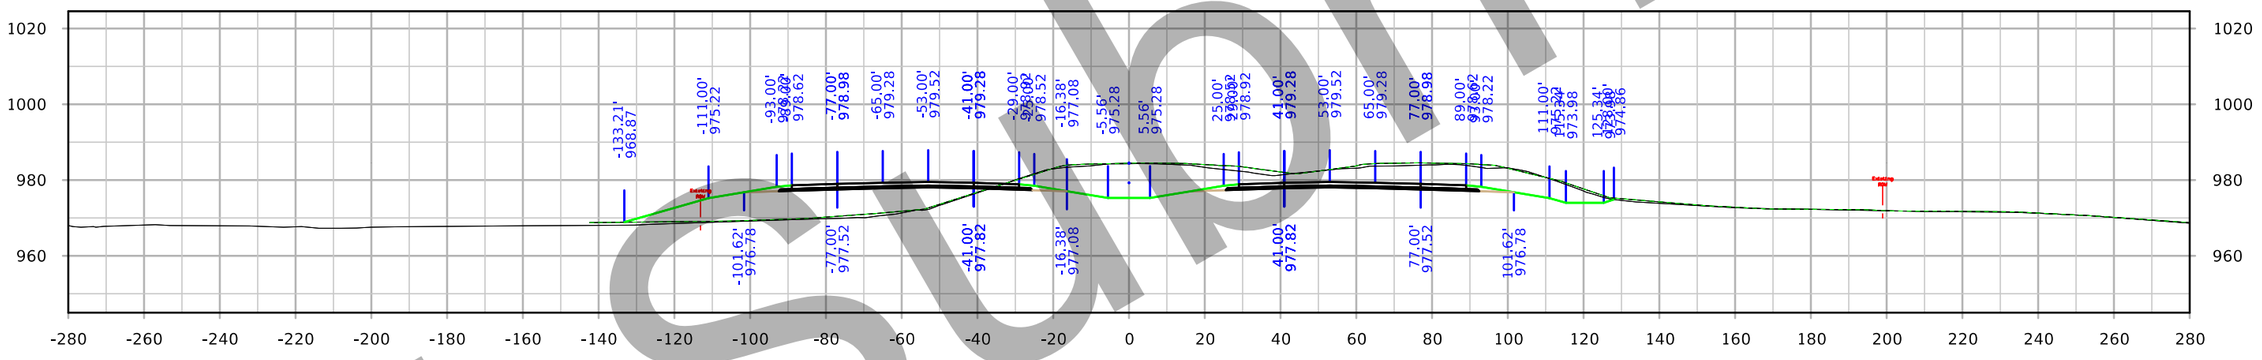

STA. 2157+00.00

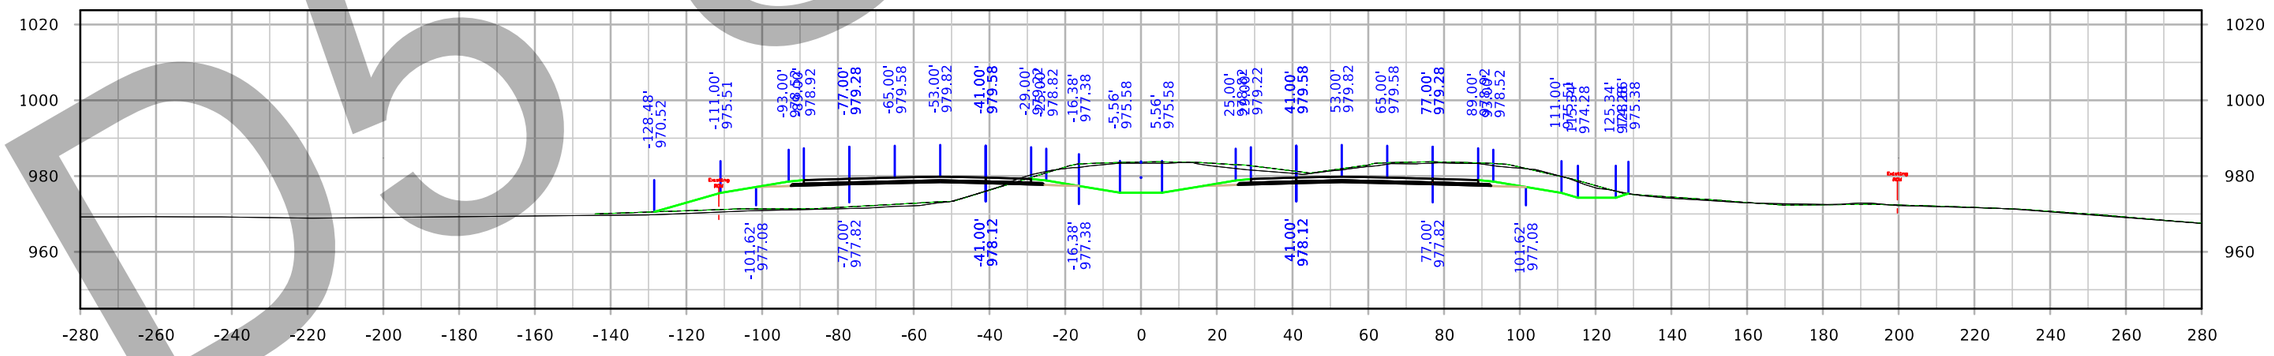

STA. 2156+00.00

D5 Submittal

FILE NO. 32044	ENGLISH	DESIGN TEAM Iowa DOT	POLK/STORY COUNTY	PROJECT NUMBER IM-035-4(309)95--13-77	SHEET NUMBER W.146

8:48:57 PM 3/3/2021 cschins pw:\\ntPwInt1.dot.int.lan:PWMain\Documents\Projects\7703504015\Design_(309)_PreliminaryEngineering\CADD_Files\Cross_Sections\XS_ML035_77035309Z08.dgn

Interstate 35

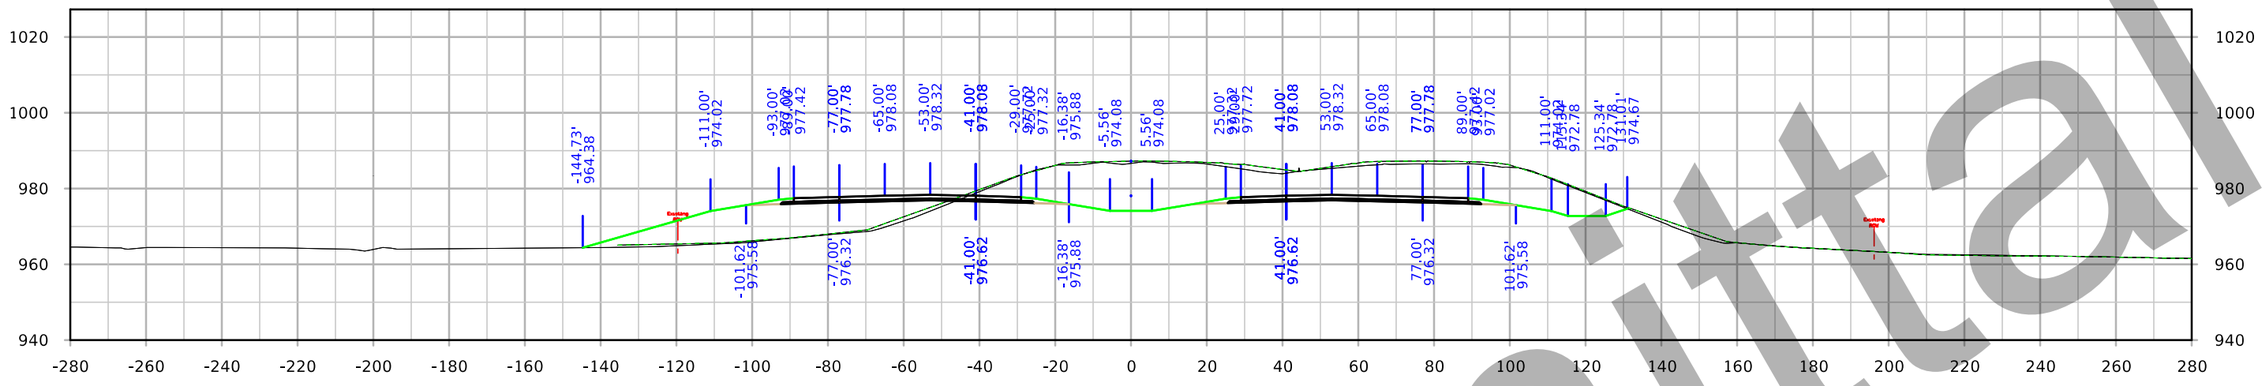

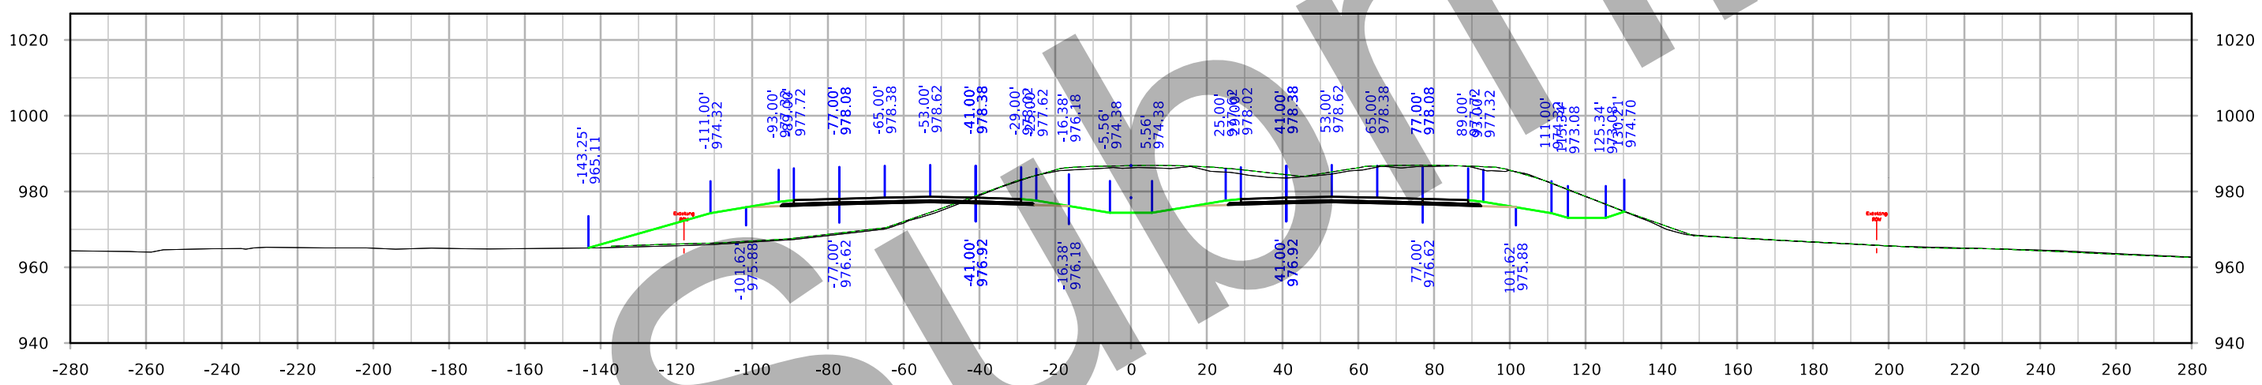

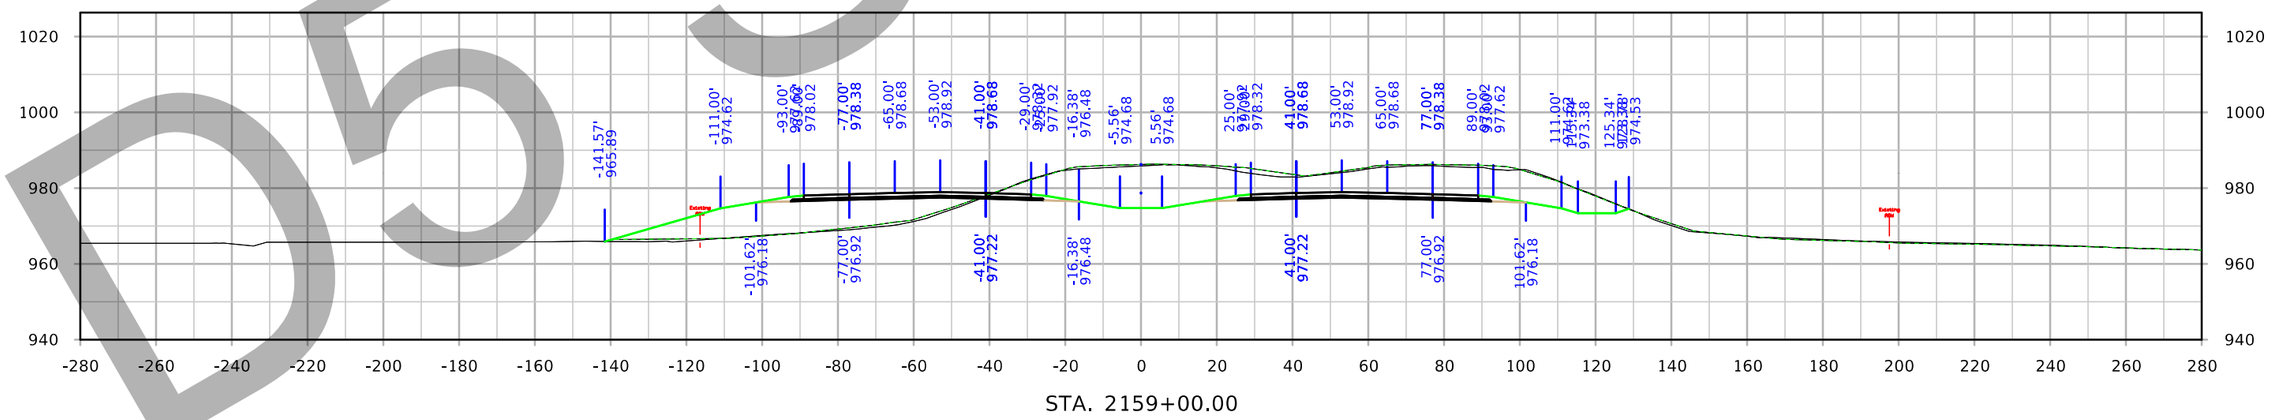

D5 Submittal

FILE NO. 32044	ENGLISH	DESIGN TEAM Iowa DOT	POLK/STORY COUNTY	PROJECT NUMBER IM-035-4(309)95--13-77	SHEET NUMBER W.147

8:50:00 PM 3/3/2021 cschins pw:\\ntPwInt1.dot.int.lan:PWMain\Documents\Projects\7703504015\Design_(309)_PreliminaryEngineering\CADD_Files\Cross_Sections\XS_ML035_77035309Z08.dgn

Interstate 35

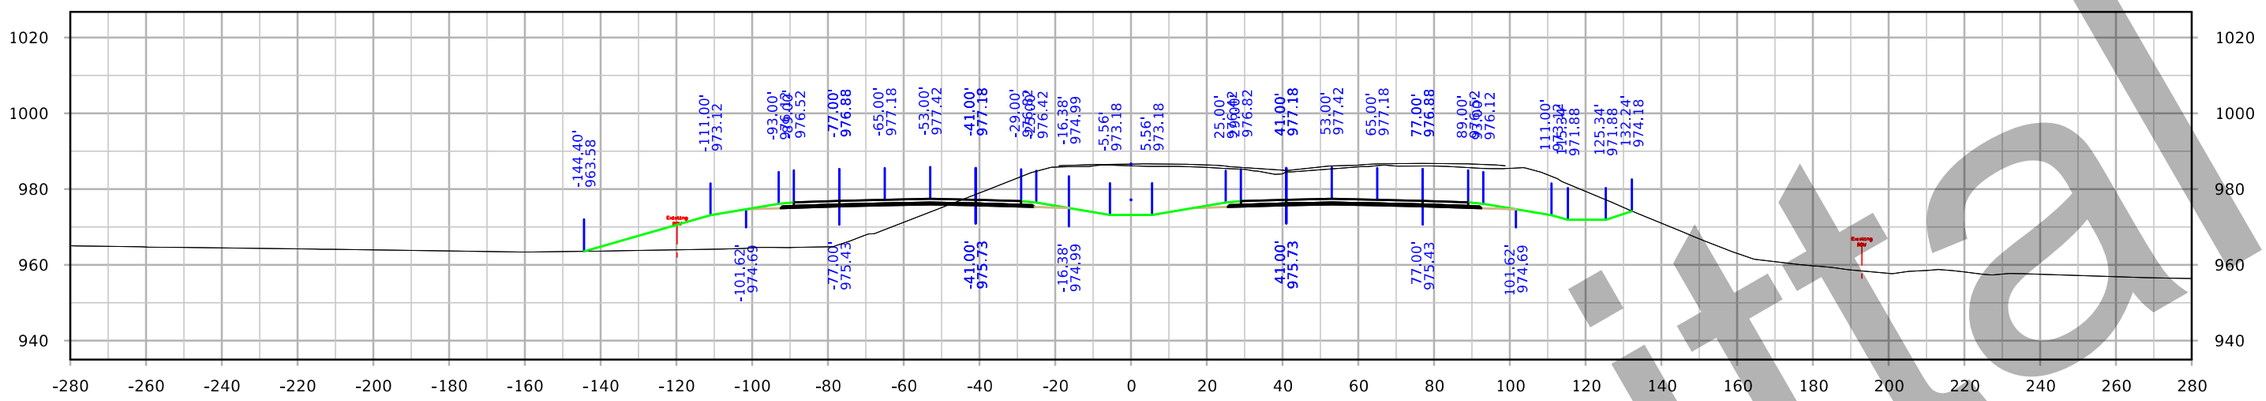

STA. 2164+00.00

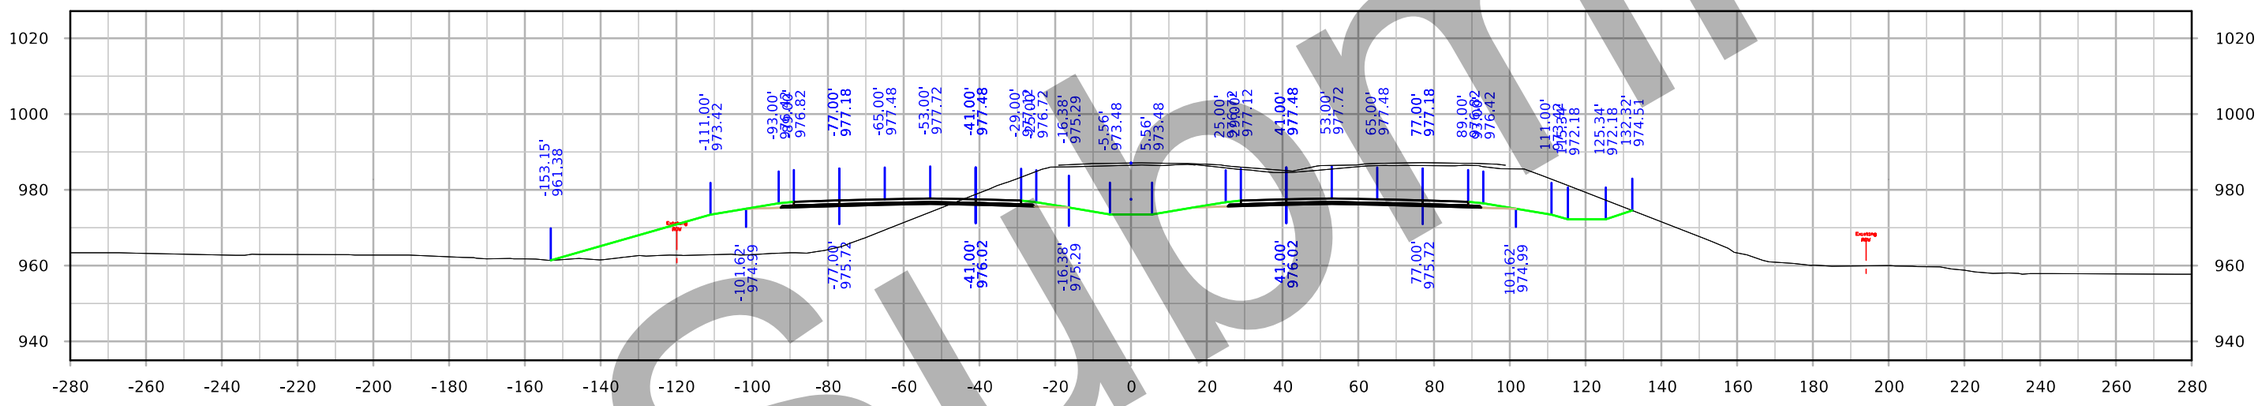

STA. 2163+00.00

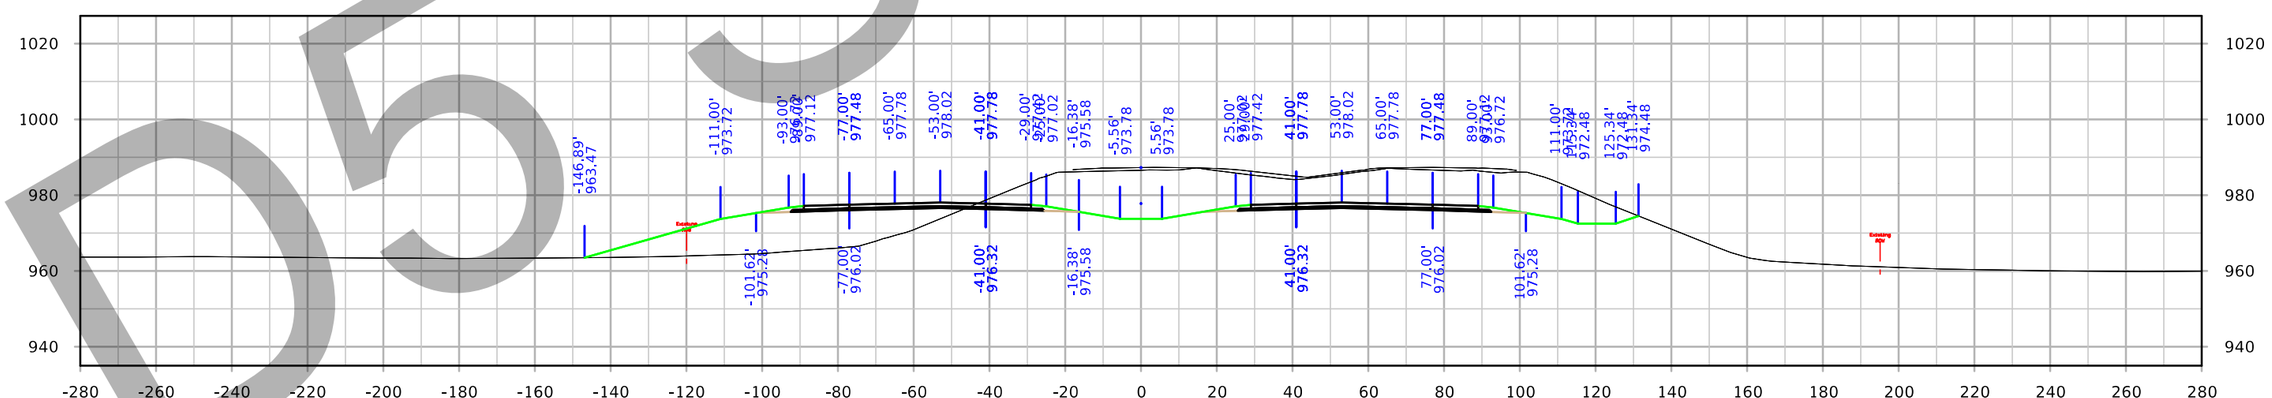

STA. 2162+00.00

D5 Submittal

FILE NO. 32044	ENGLISH	DESIGN TEAM Iowa DOT	POLK/STORY COUNTY	PROJECT NUMBER IM-035-4(309)95--13-77	SHEET NUMBER W.148

8:51:03 PM 3/3/2021 cschins pw:\\ntPwInt1.dot.int.lan:PWMain\Documents\Projects\7703504015\Design_(309)_PreliminaryEngineering\CADD_Files\Cross_Sections\XS_ML035_77035309Z08.dgn

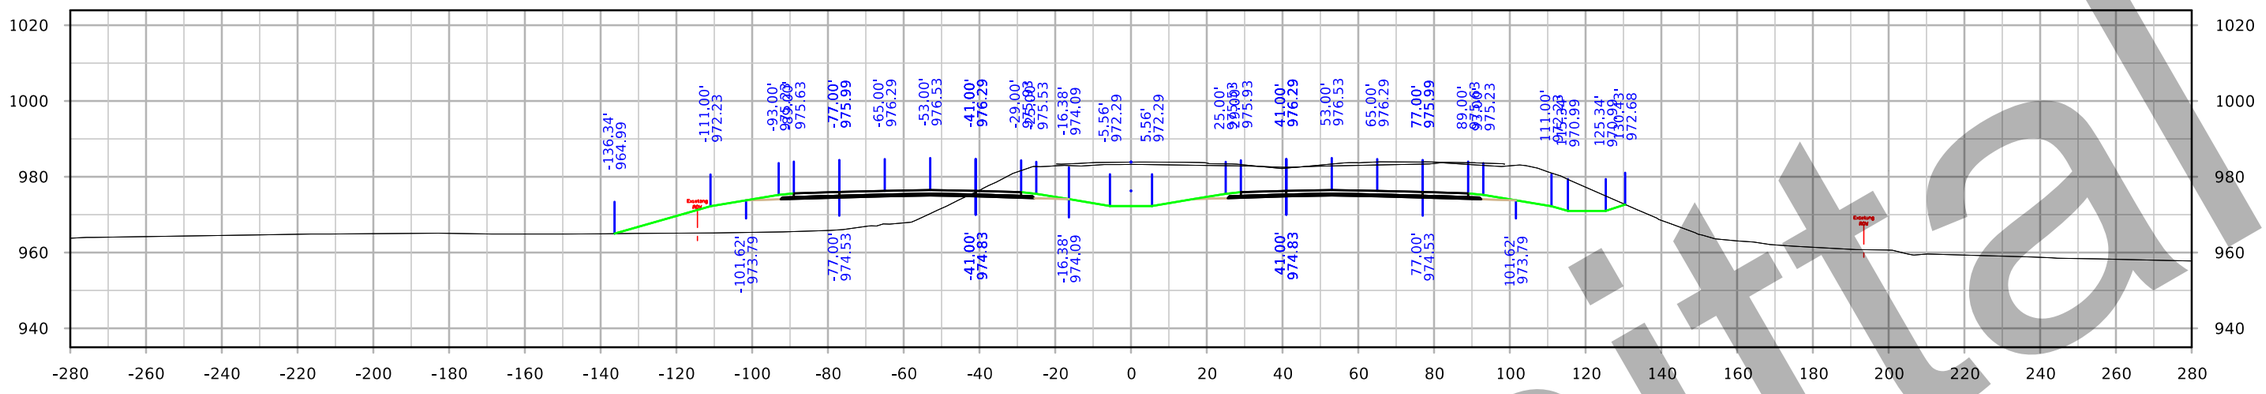

STA. 2167+00.00

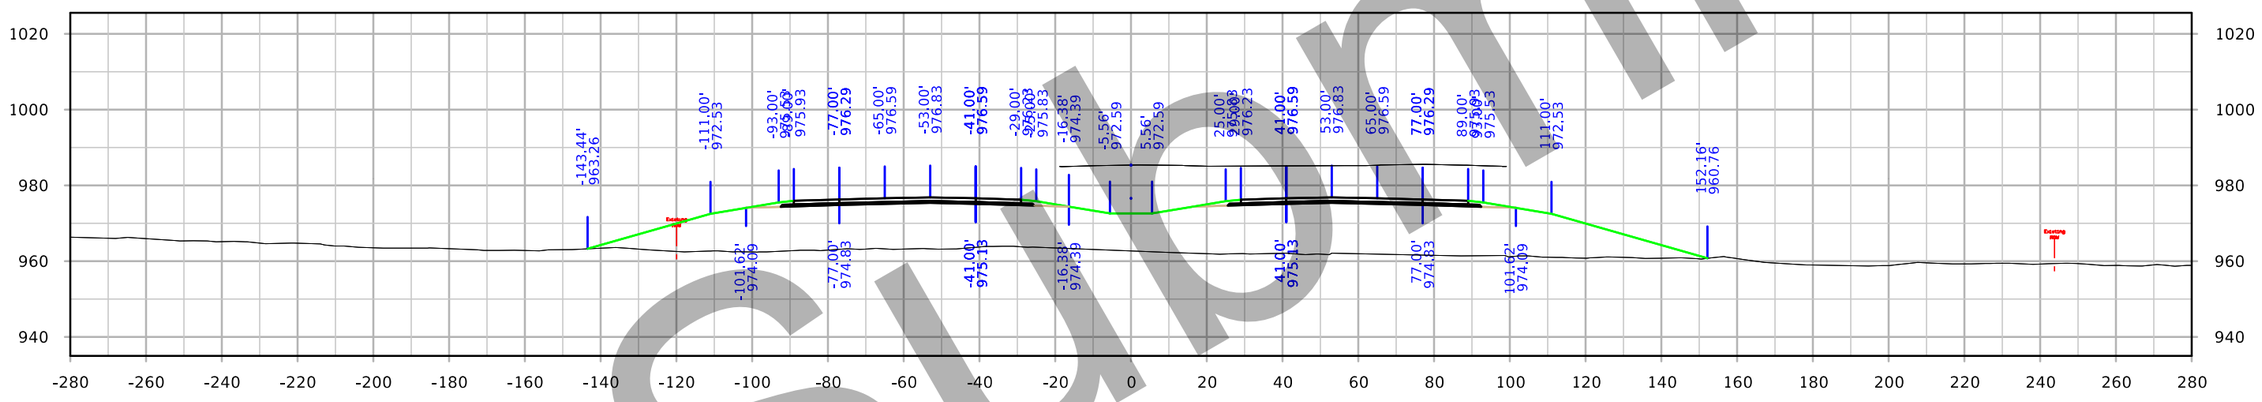

STA. 2166+00.00

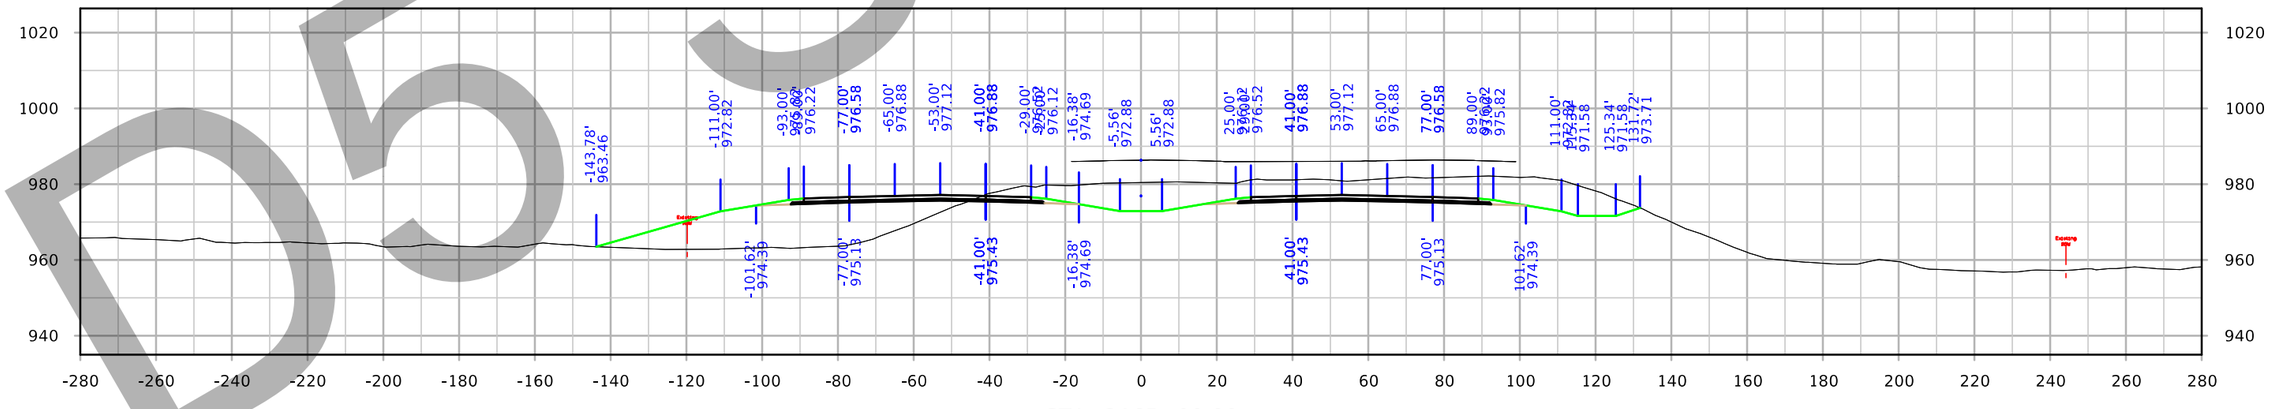

STA. 2165+00.00

Submittal
DO NOT

FILE NO. 32044	ENGLISH	DESIGN TEAM Iowa DOT	POLK/STORY COUNTY	PROJECT NUMBER IM-035-4(309)95--13-77	SHEET NUMBER W.149

8:52:07 PM 3/3/2021 cschins pw:\\ntPwInt1.dot.int.lan:PWMain\Documents\Projects\7703504015\Design_(309)_PreliminaryEngineering\CADD_Files\Cross_Sections\XS_ML035_77035309Z08.dgn

Interstate 35

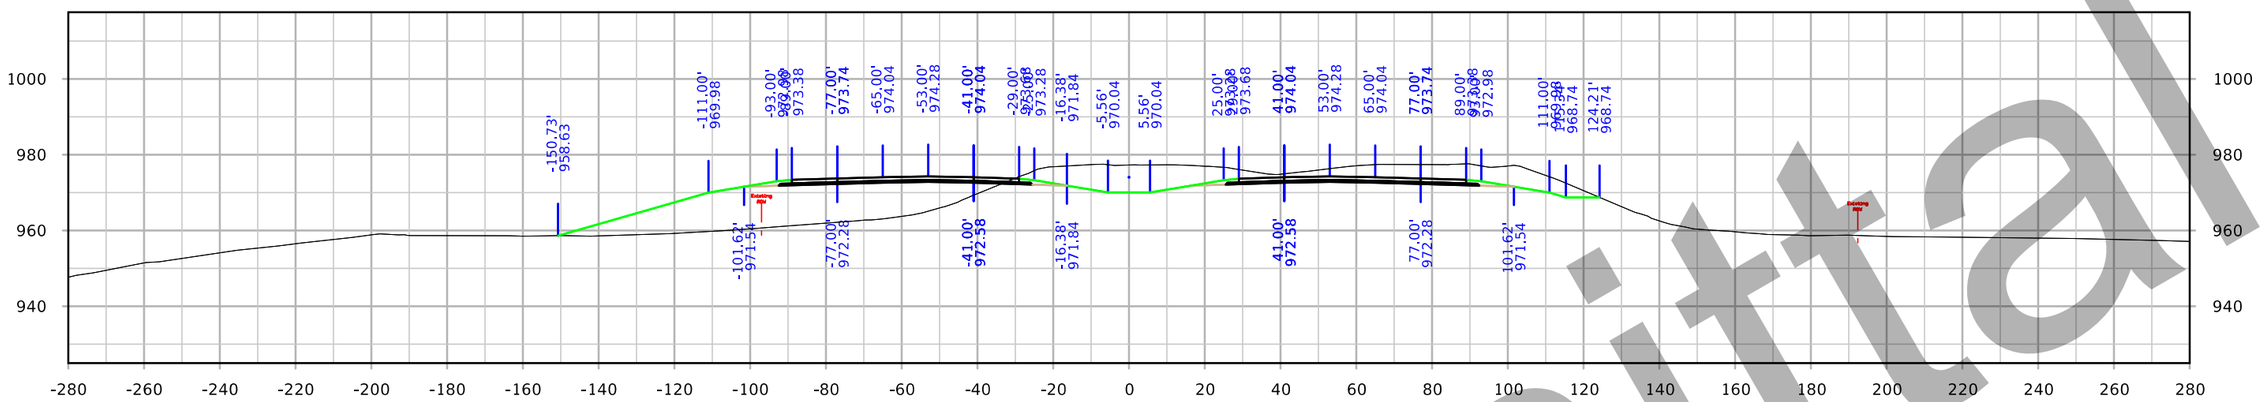

STA. 2170+00.00

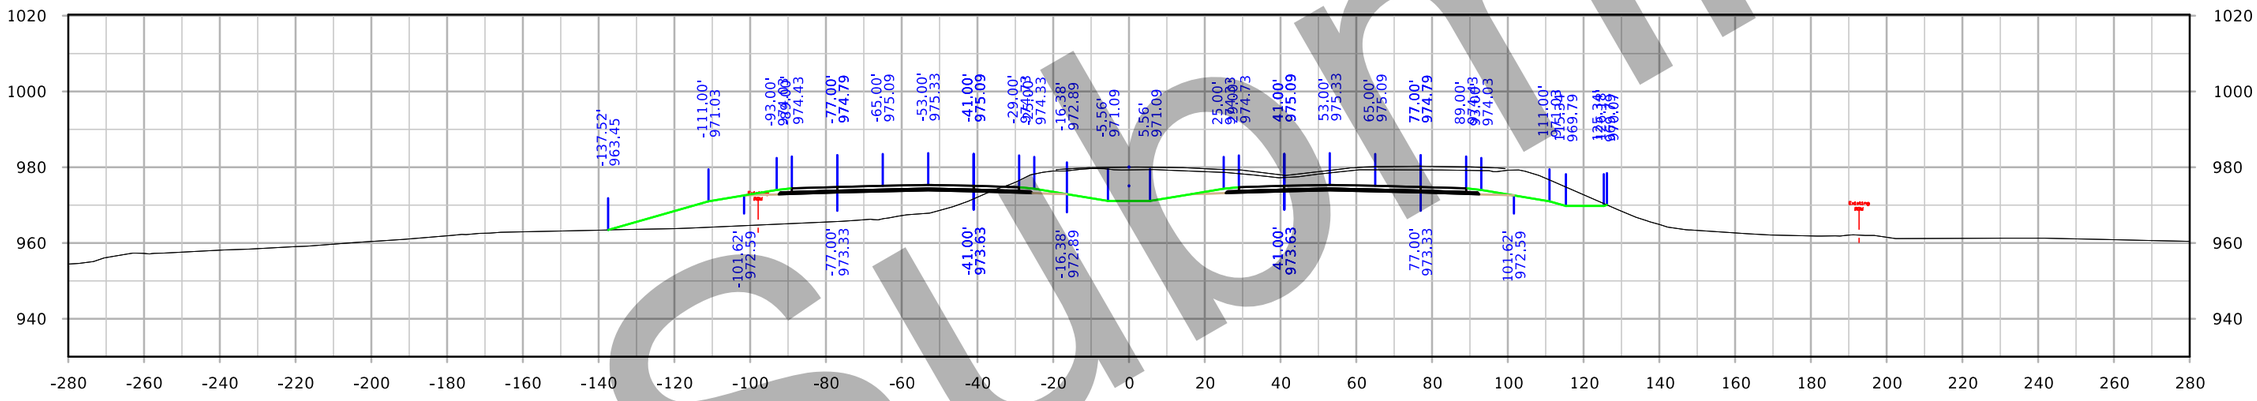

STA. 2169+00.00

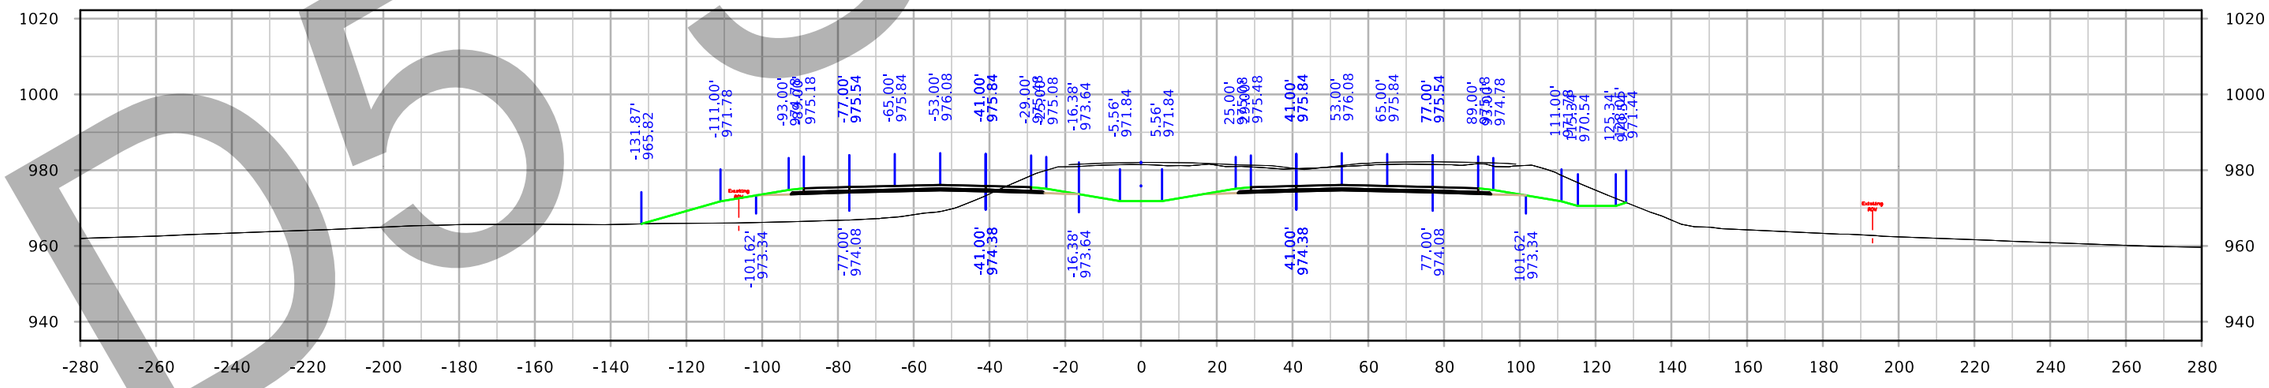

STA. 2168+00.00

Draft

FILE NO. 32044	ENGLISH	DESIGN TEAM Iowa DOT	POLK/STORY COUNTY	PROJECT NUMBER IM-035-4(309)95--13-77	SHEET NUMBER W.150

8:53:09 PM 3/3/2021 cschins pw:\\ntPwInt1.dot.int.lan:PWMain\Documents\Projects\7703504015\Design_(309)_PreliminaryEngineering\CADD_Files\Cross_Sections\XS_ML035_77035309Z08.dgn

Interstate 35

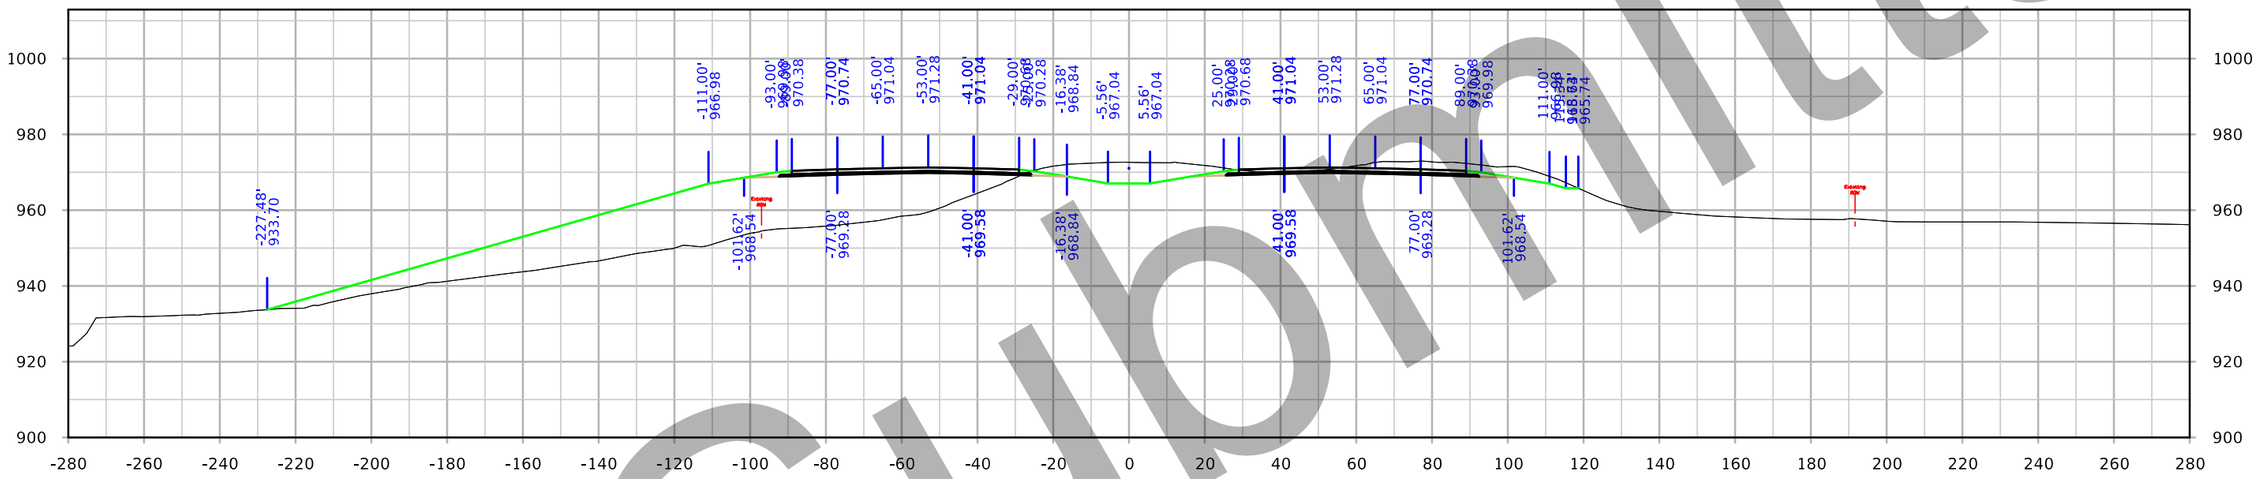

STA. 2172+00.00

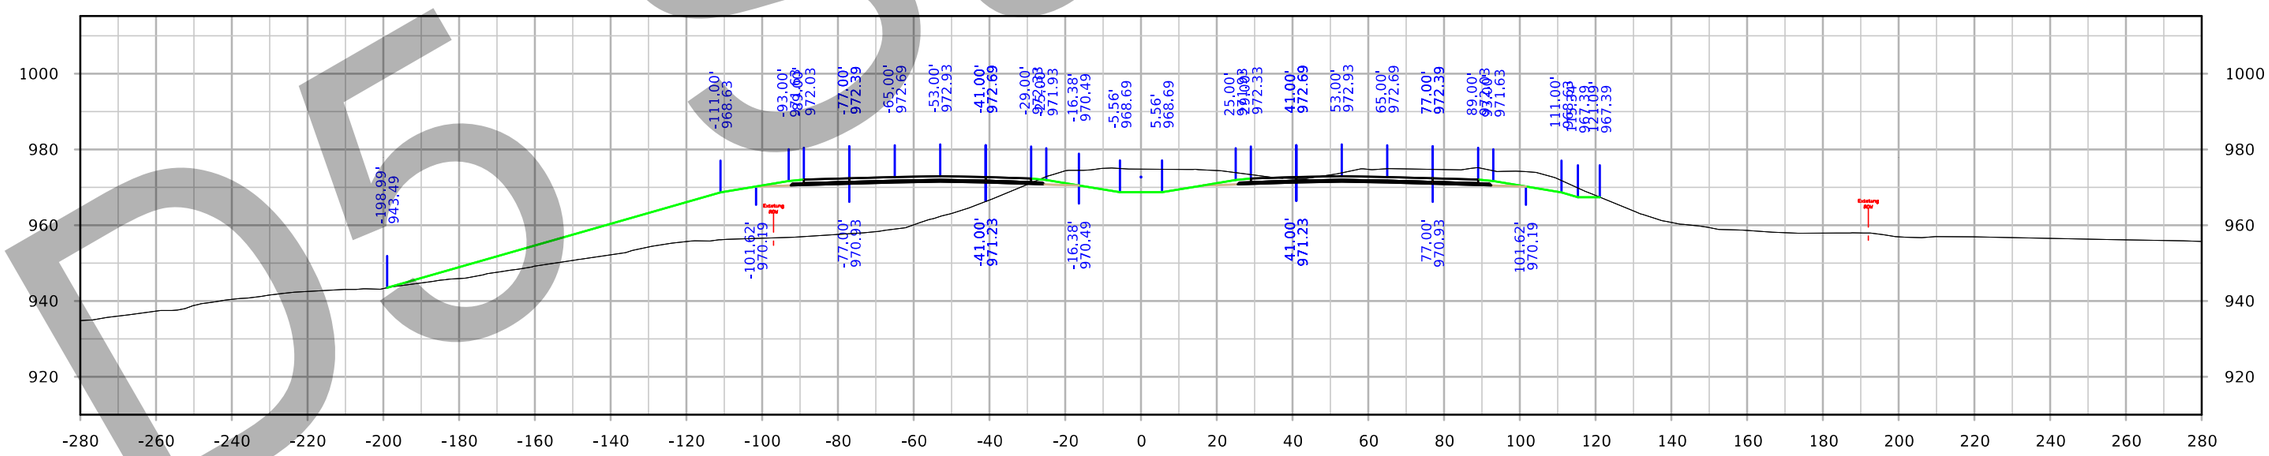

STA. 2171+00.00

DO Submittal

FILE NO. 32044	ENGLISH	DESIGN TEAM Iowa DOT	POLK/STORY COUNTY	PROJECT NUMBER IM-035-4(309)95--13-77	SHEET NUMBER W.151

8:55:19 PM 3/3/2021 cschins pw:\\ntPwInt1.dot.int.lan:PWMain\Documents\Projects\7703504015\Design_(309)_PreliminaryEngineering\CADD_Files\Cross_Sections\XS_ML035_77035309Z08.dgn

Interstate 35

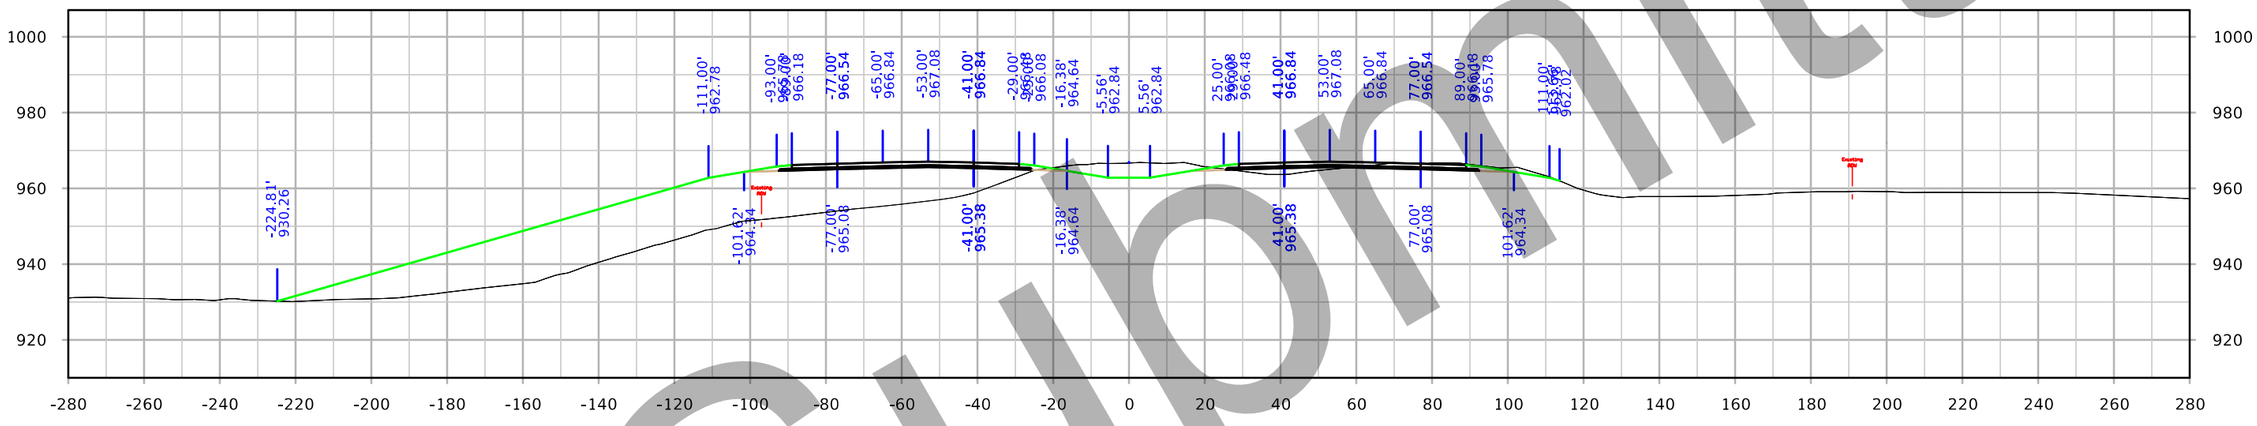

STA. 2174+00.00

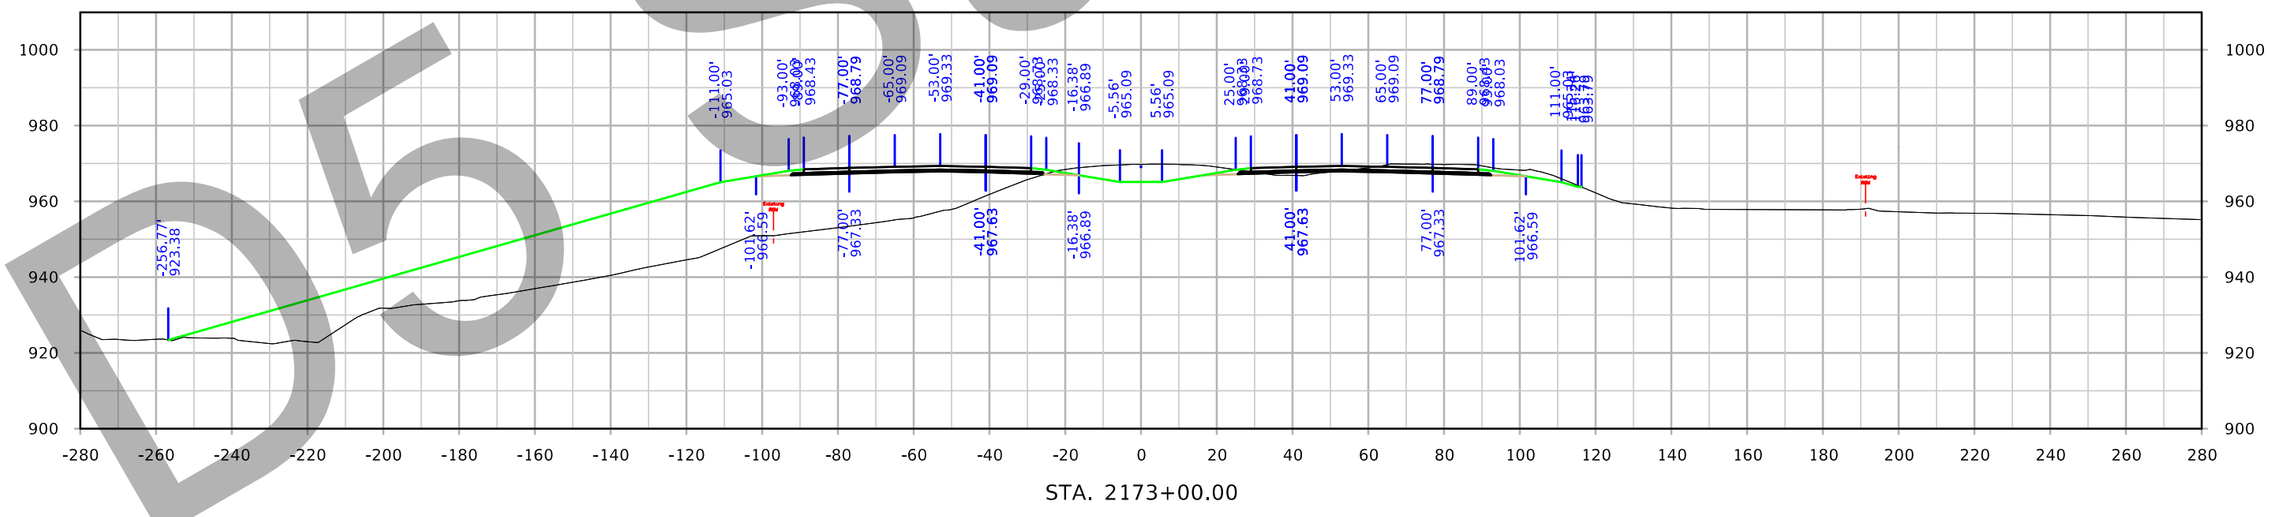

STA. 2173+00.00

D5 Submittal

FILE NO. 32044	ENGLISH	DESIGN TEAM Iowa DOT	POLK/STORY COUNTY	PROJECT NUMBER IM-035-4(309)95--13-77	SHEET NUMBER W.152

8:56:02 PM 3/3/2021 cschins pw:\\ntPwInt1.dot.int.lan:PWMain\Documents\Projects\7703504015\Design_(309)_PreliminaryEngineering\CADD_Files\Cross_Sections\XS_ML035_77035309Z08.dgn

Interstate 35

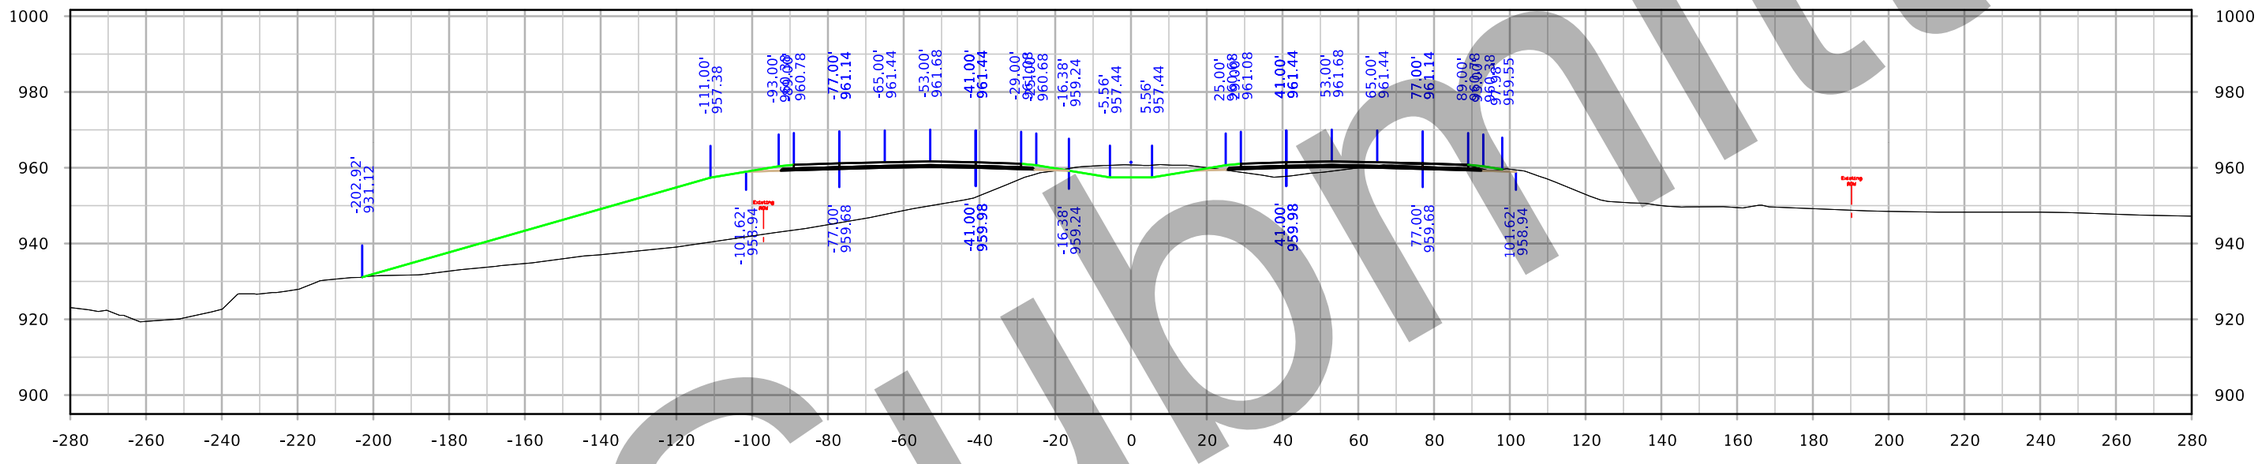

STA. 2176+00.00

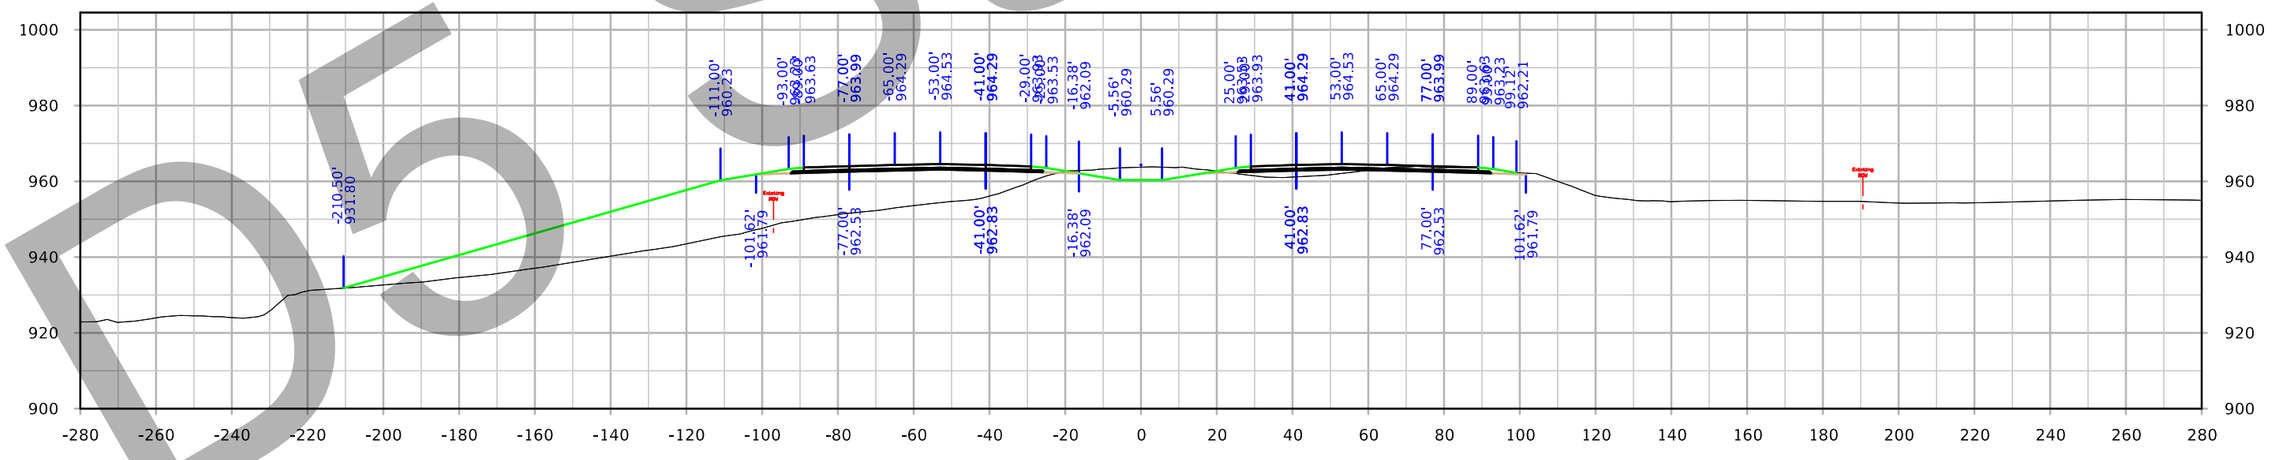

STA. 2175+00.00

DO Submittal

FILE NO. 32044	ENGLISH	DESIGN TEAM Iowa DOT	POLK/STORY COUNTY	PROJECT NUMBER IM-035-4(309)95--13-77	SHEET NUMBER W.153

8:56:44 PM 3/3/2021 cschins pw:\\ntPwInt1.dot.int.lan:PWMain\Documents\Projects\7703504015\Design_(309)_PreliminaryEngineering\CADD_Files\Cross_Sections\XS_ML035_77035309Z08.dgn

Interstate 35

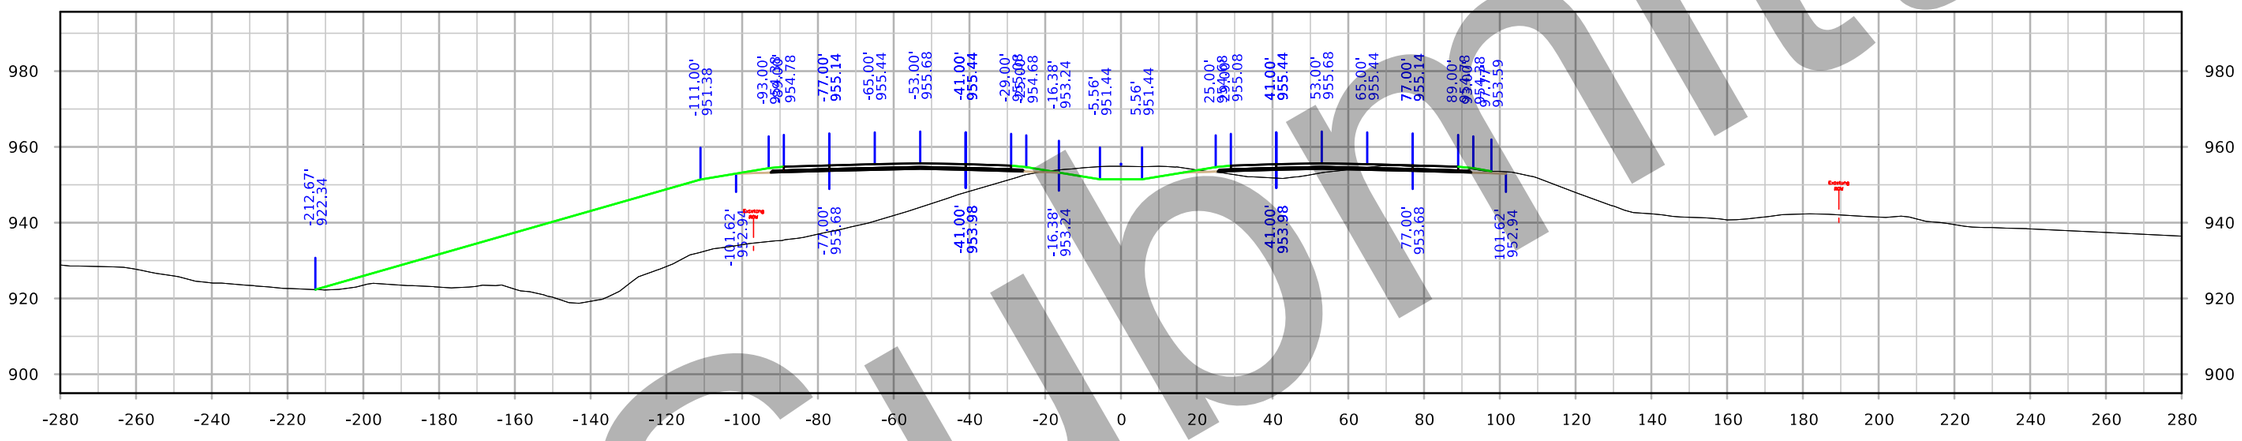

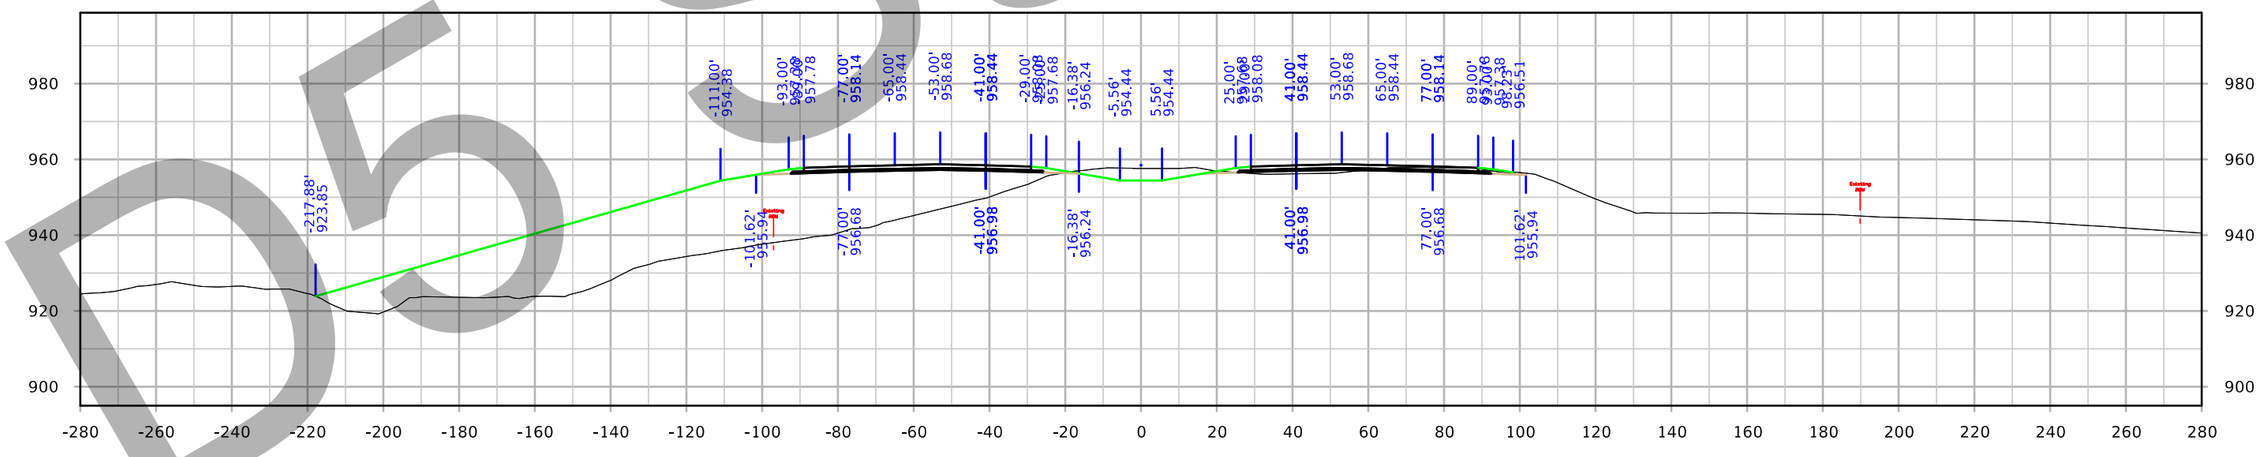

DO Submittal

FILE NO. 32044	ENGLISH	DESIGN TEAM Iowa DOT	POLK/STORY COUNTY	PROJECT NUMBER IM-035-4(309)95--13-77	SHEET NUMBER W.154

8:57:27 PM 3/3/2021 cschins pw:\\ntPwInt1.dot.int.lan:PWMain\Documents\Projects\7703504015\Design_(309)_PreliminaryEngineering\CADD_Files\Cross_Sections\XS_ML035_77035309Z08.dgn

Interstate 35

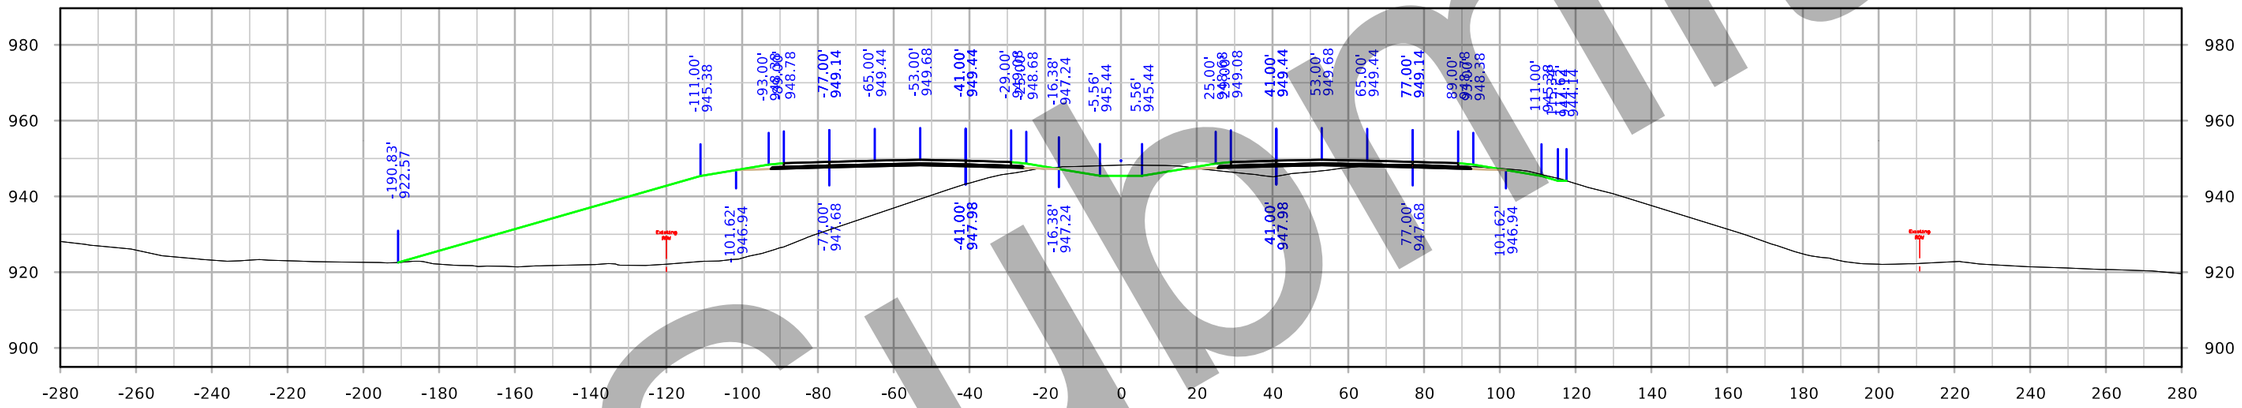

STA. 2180+00.00

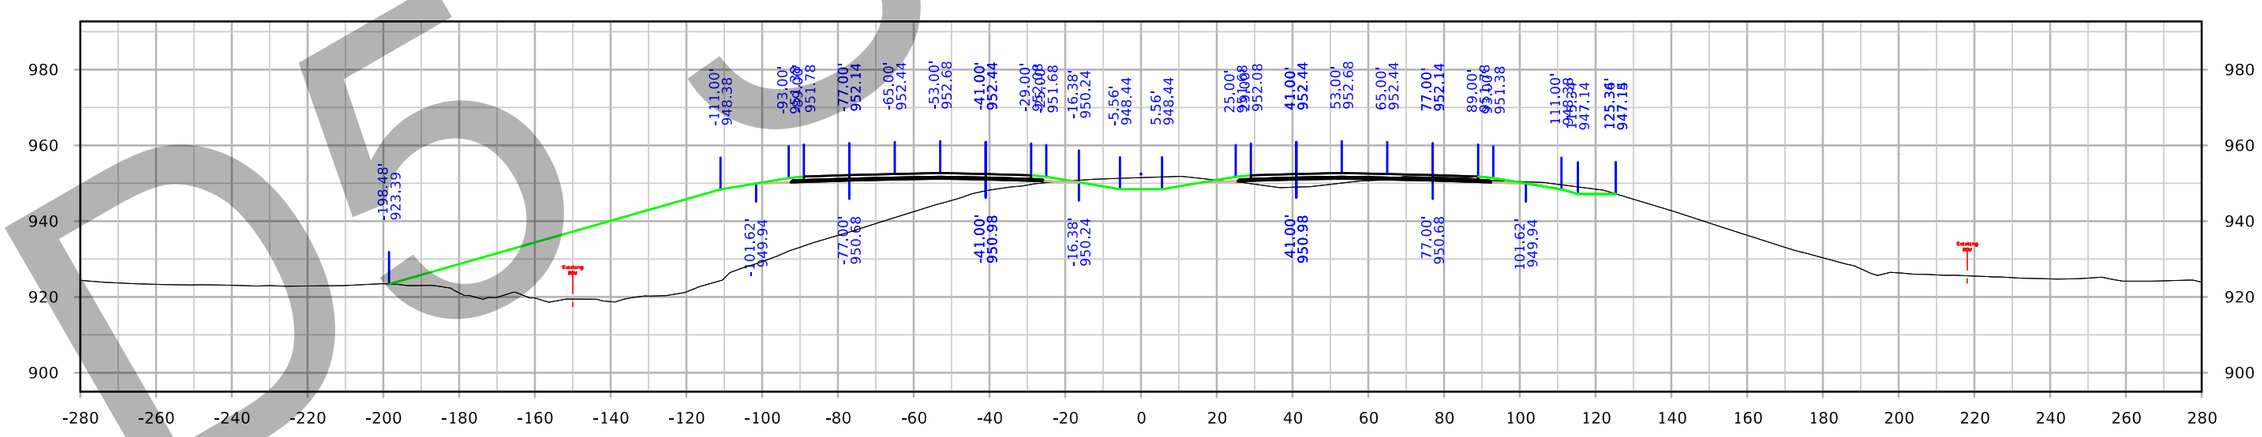

STA. 2179+00.00

FILE NO. 32044	ENGLISH	DESIGN TEAM Iowa DOT	POLK/STORY COUNTY	PROJECT NUMBER IM-035-4(309)95--13-77	SHEET NUMBER W.155

8:58:09 PM 3/3/2021 cschins pw:\\ntPwInt1.dot.int.lan:PWMain\Documents\Projects\7703504015\Design_(309)_PreliminaryEngineering\CADD_Files\Cross_Sections\XS_ML035_77035309Z08.dgn

D5 Submittal

Interstate 35

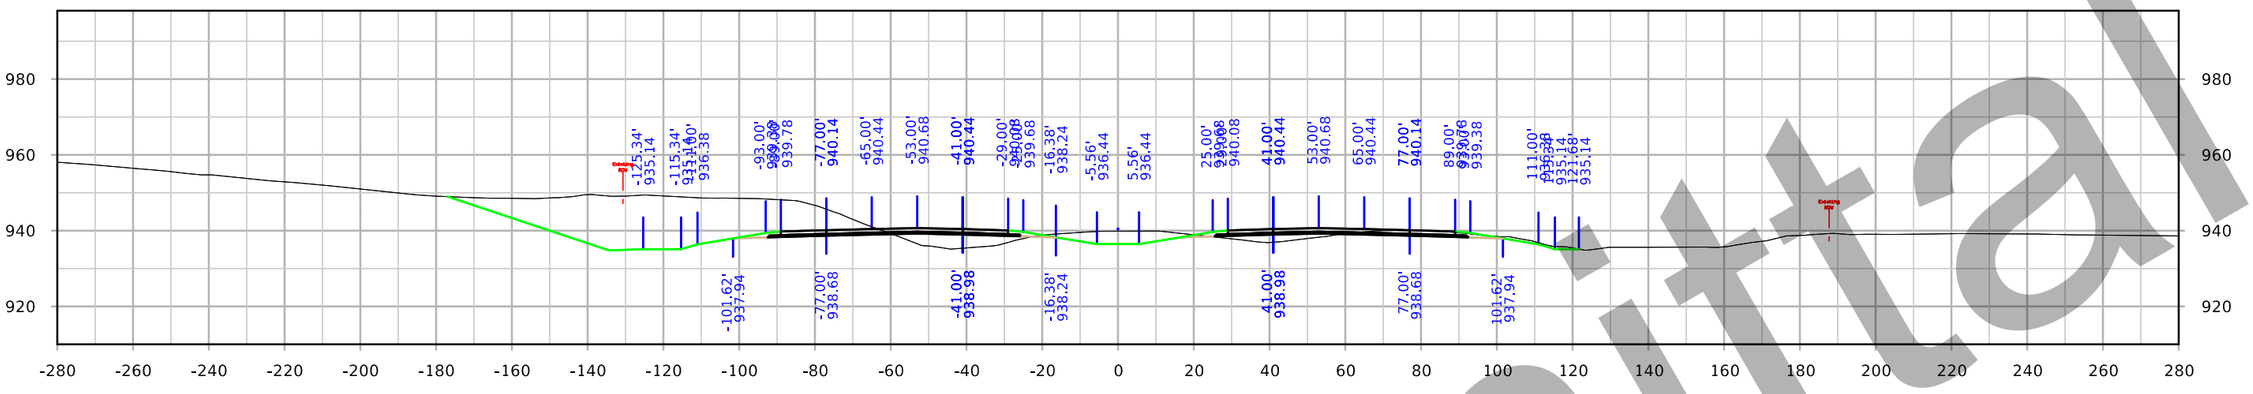

STA. 2182+00.00

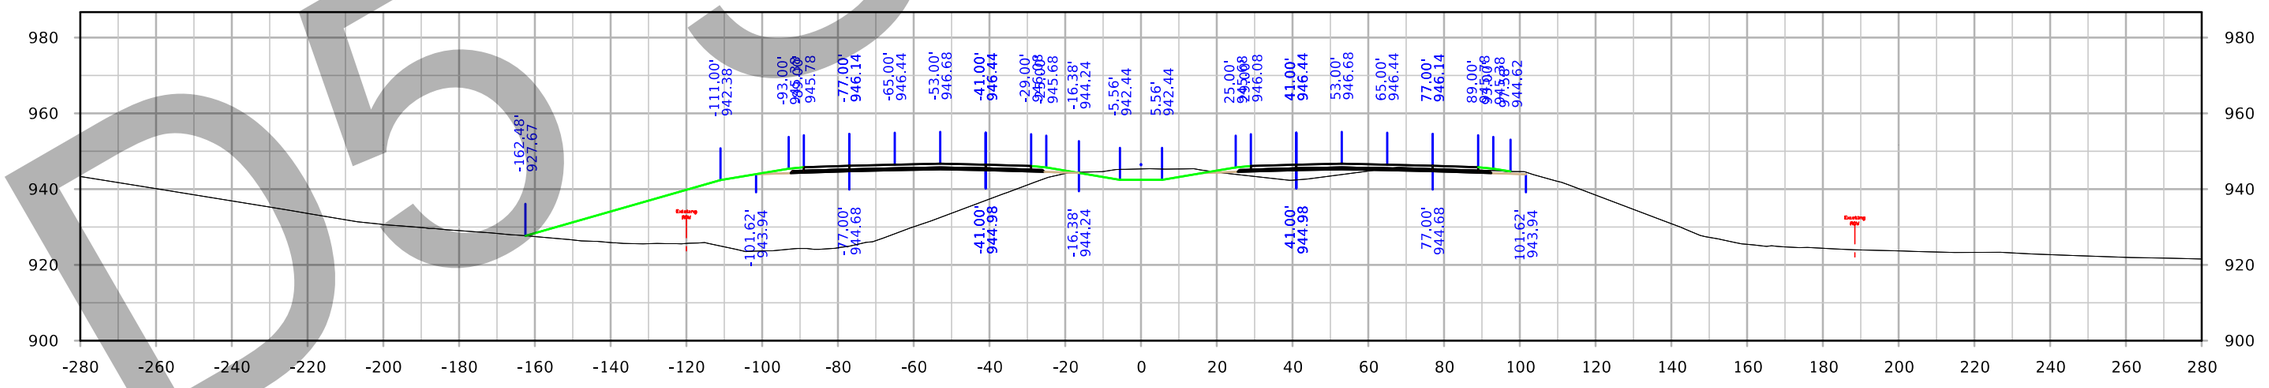

STA. 2181+00.00

D5 submittal

FILE NO. 32044	ENGLISH	DESIGN TEAM Iowa DOT	POLK/STORY COUNTY	PROJECT NUMBER IM-035-4(309)95--13-77	SHEET NUMBER W.156

8:59:12 PM 3/3/2021 cschins pw:\\ntPwInt1.dot.int.lan:PWMain\Documents\Projects\7703504015\Design_(309)_PreliminaryEngineering\CADD_Files\Cross_Sections\XS_ML035_77035309Z08.dgn

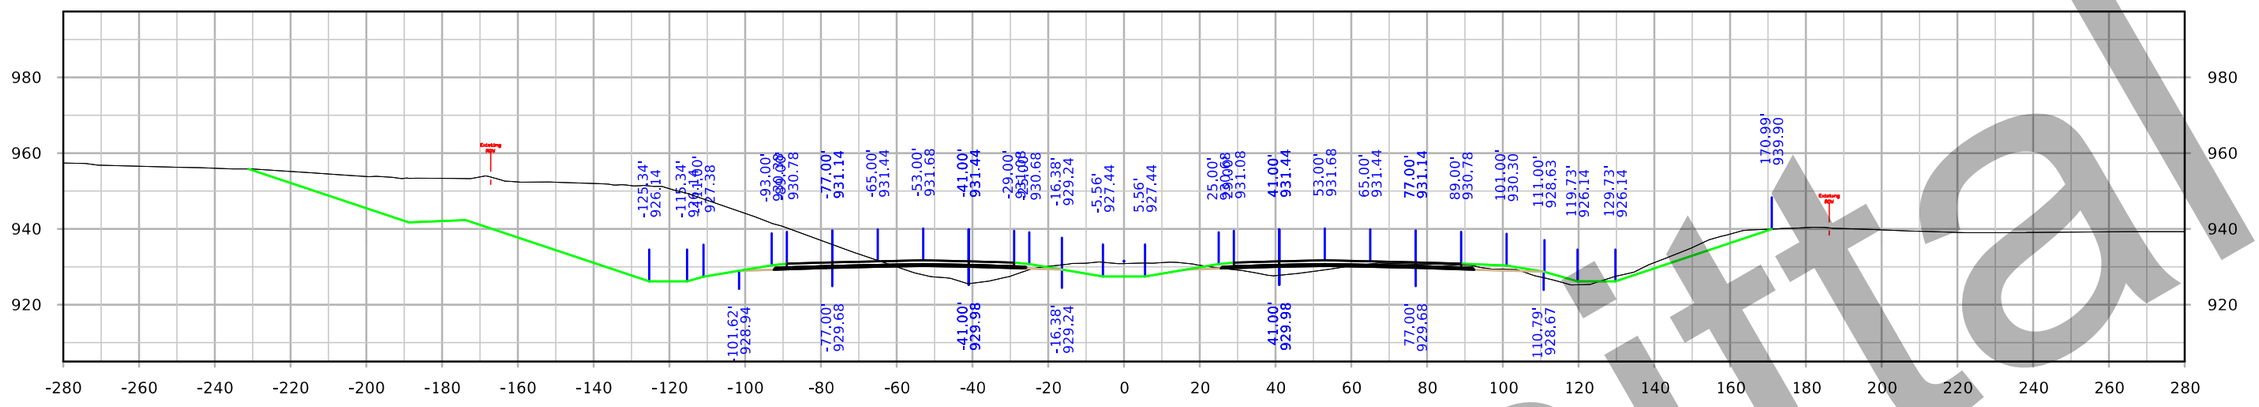

STA. 2186+00.00

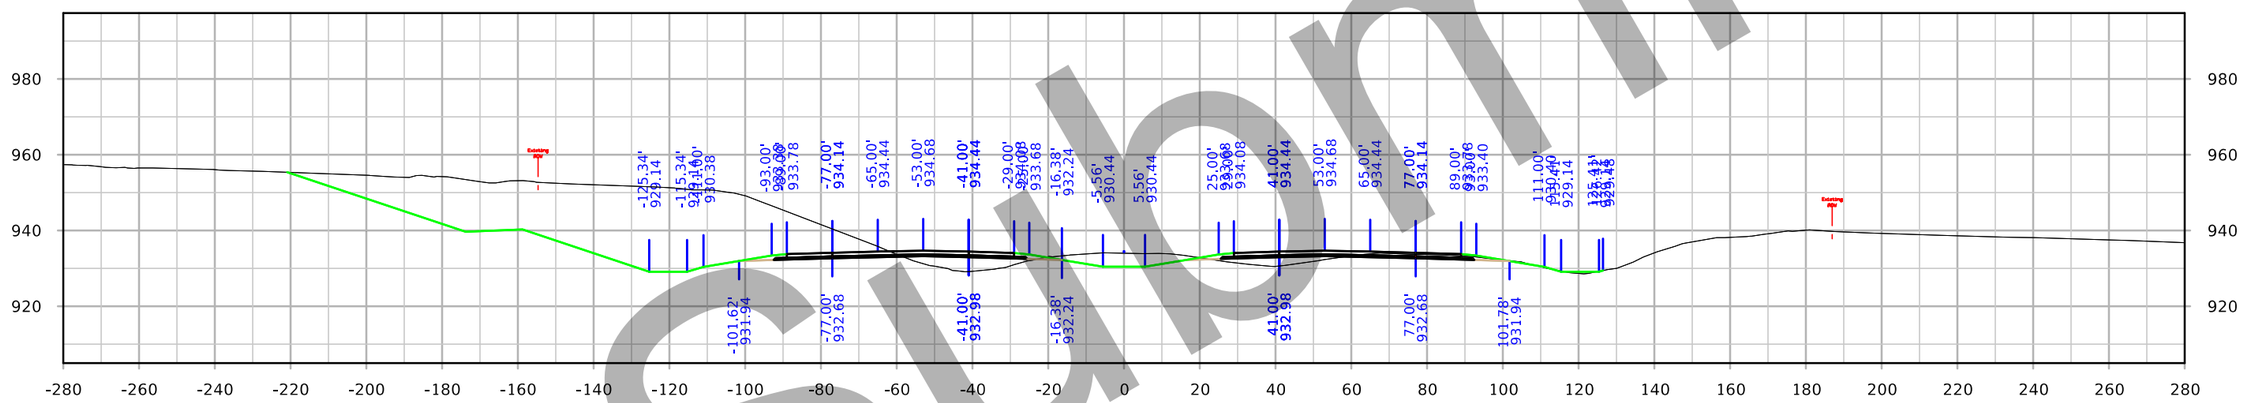

STA. 2185+00.00

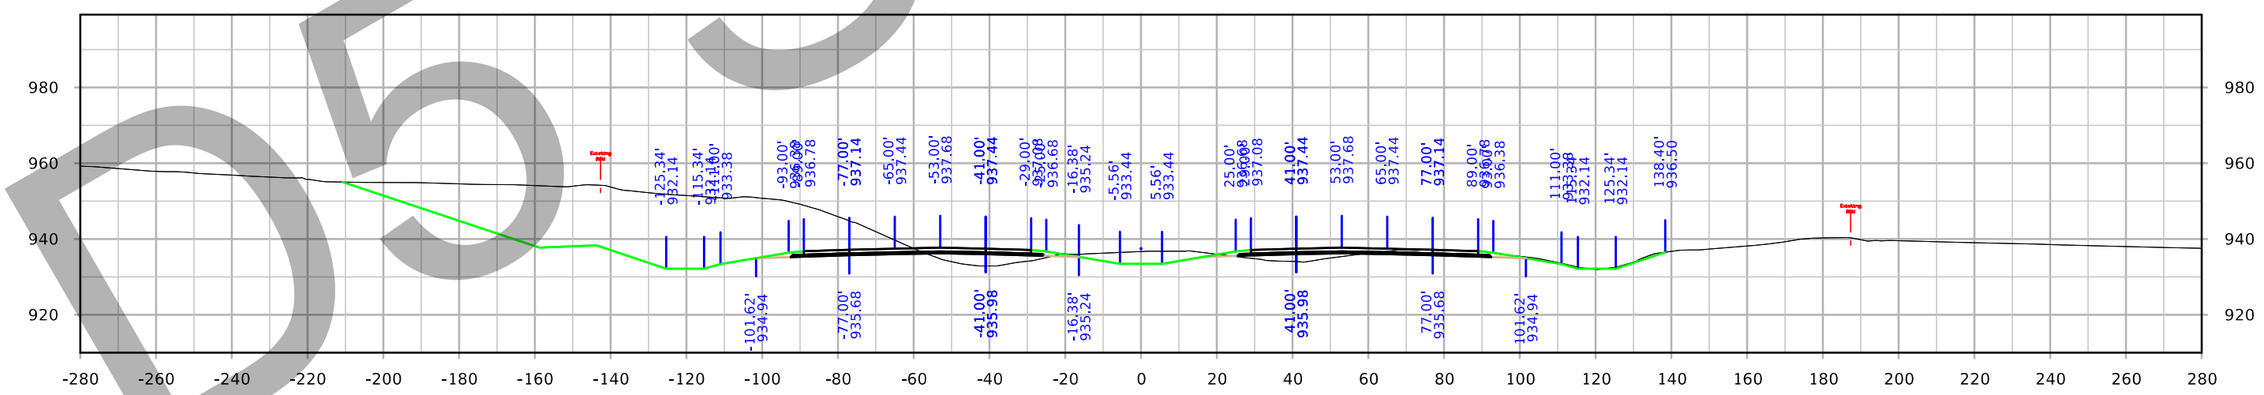

STA. 2184+00.00

D5 Submittal

FILE NO. 32044	ENGLISH	DESIGN TEAM Iowa DOT	POLK/STORY COUNTY	PROJECT NUMBER IM-035-4(309)95--13-77	SHEET NUMBER W.157

9:00:13 PM 3/3/2021 cschins pw:\\ntPwInt1.dot.int.lan:PWMain\Documents\Projects\7703504015\Design_(309)_PreliminaryEngineering\CADD_Files\Cross_Sections\XS_ML035_77035309Z08.dgn

Interstate 35

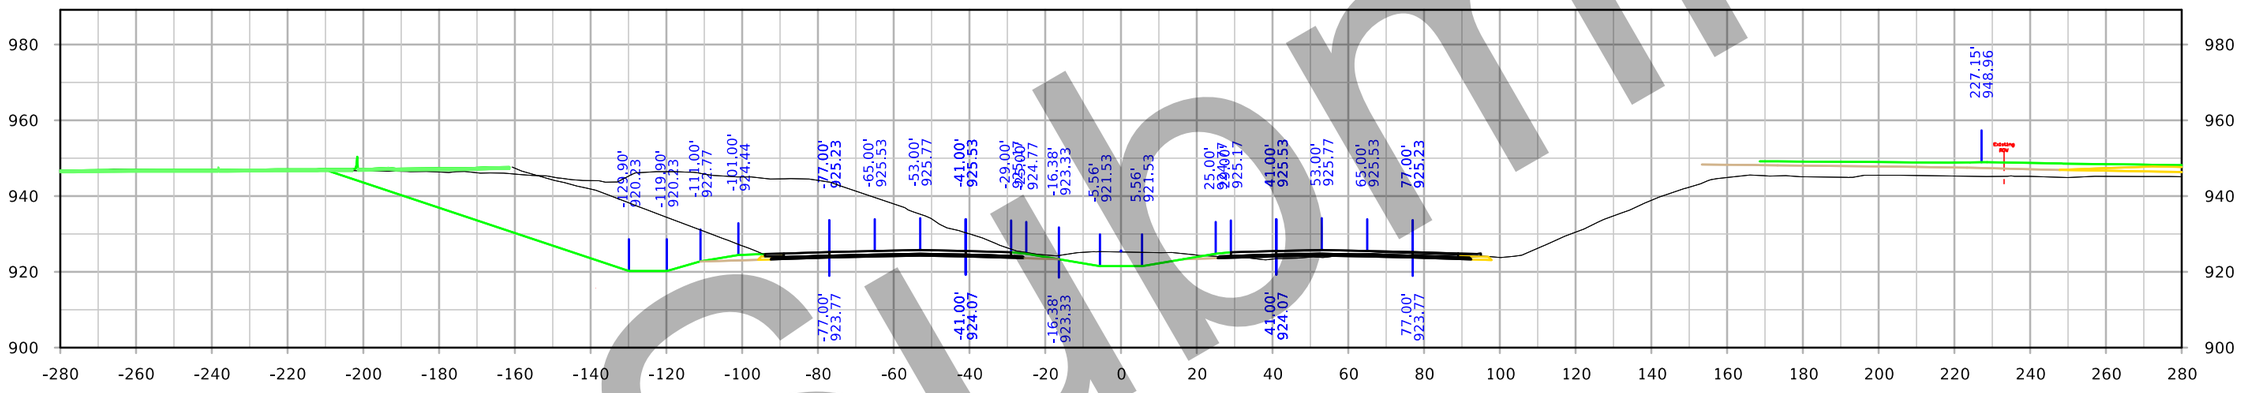

STA. 2188+00.00

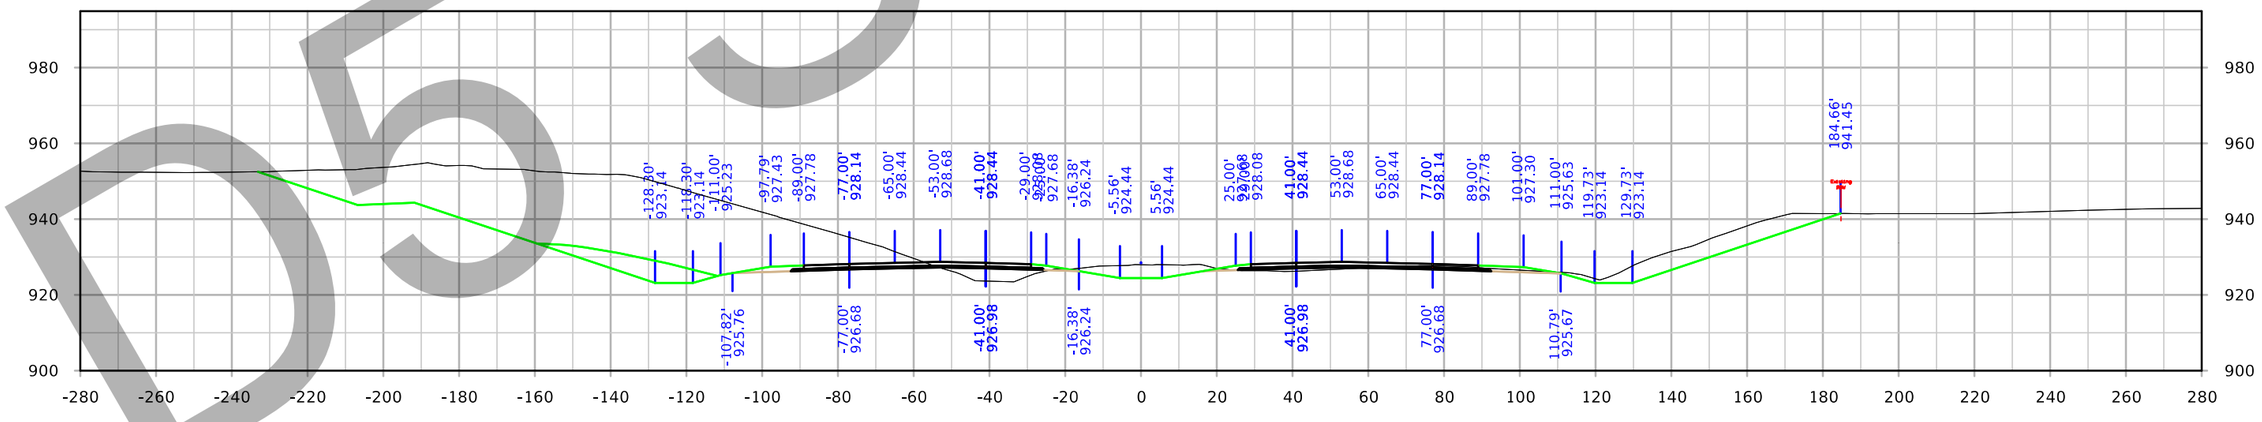

STA. 2187+00.00

D5 Submittal

FILE NO. 32044	ENGLISH	DESIGN TEAM Iowa DOT	POLK/STORY COUNTY	PROJECT NUMBER IM-035-4(309)95--13-77	SHEET NUMBER W.158

9:00:47 PM 3/3/2021 cschins pw:\\ntPwInt1.dot.int.lan:PWMain\Documents\Projects\7703504015\Design_(309)_PreliminaryEngineering\CADD_Files\Cross_Sections\XS_ML035_77035309Z08.dgn

Interstate 35

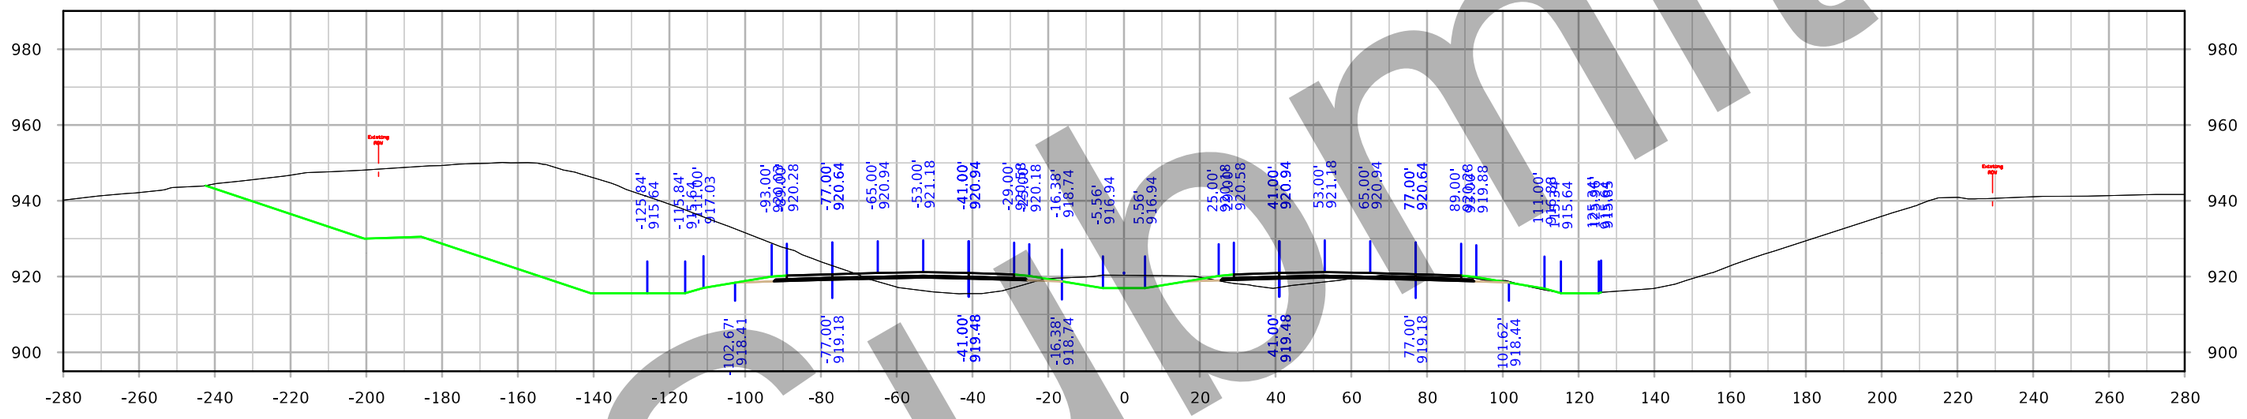

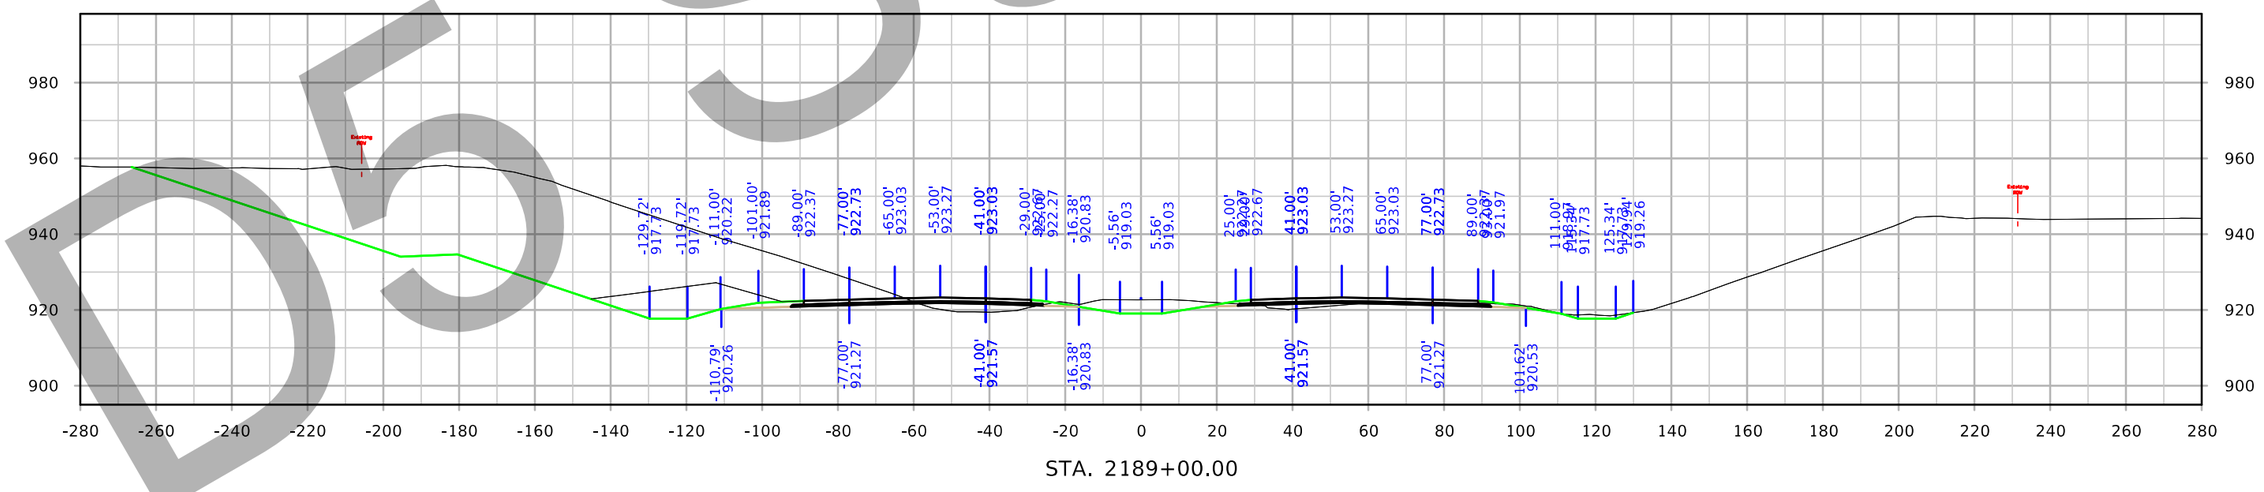

DO Submittal

FILE NO. 32044	ENGLISH	DESIGN TEAM Iowa DOT	POLK/STORY COUNTY	PROJECT NUMBER IM-035-4(309)95--13-77	SHEET NUMBER W.159

9:01:17 PM 3/3/2021 cschins pw:\\ntPwInt1.dot.int.lan:PWMain\Documents\Projects\7703504015\Design_(309)_PreliminaryEngineering\CADD_Files\Cross_Sections\XS_ML035_77035309Z08.dgn

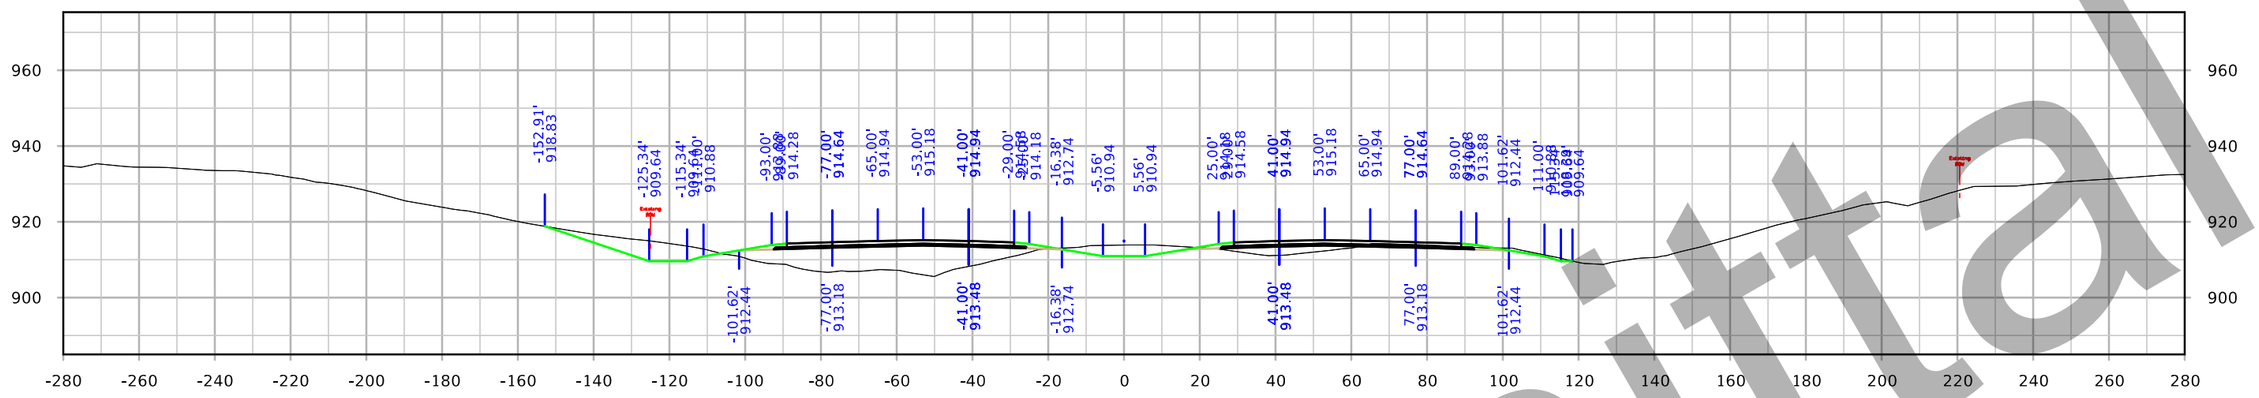

STA. 2193+00.00

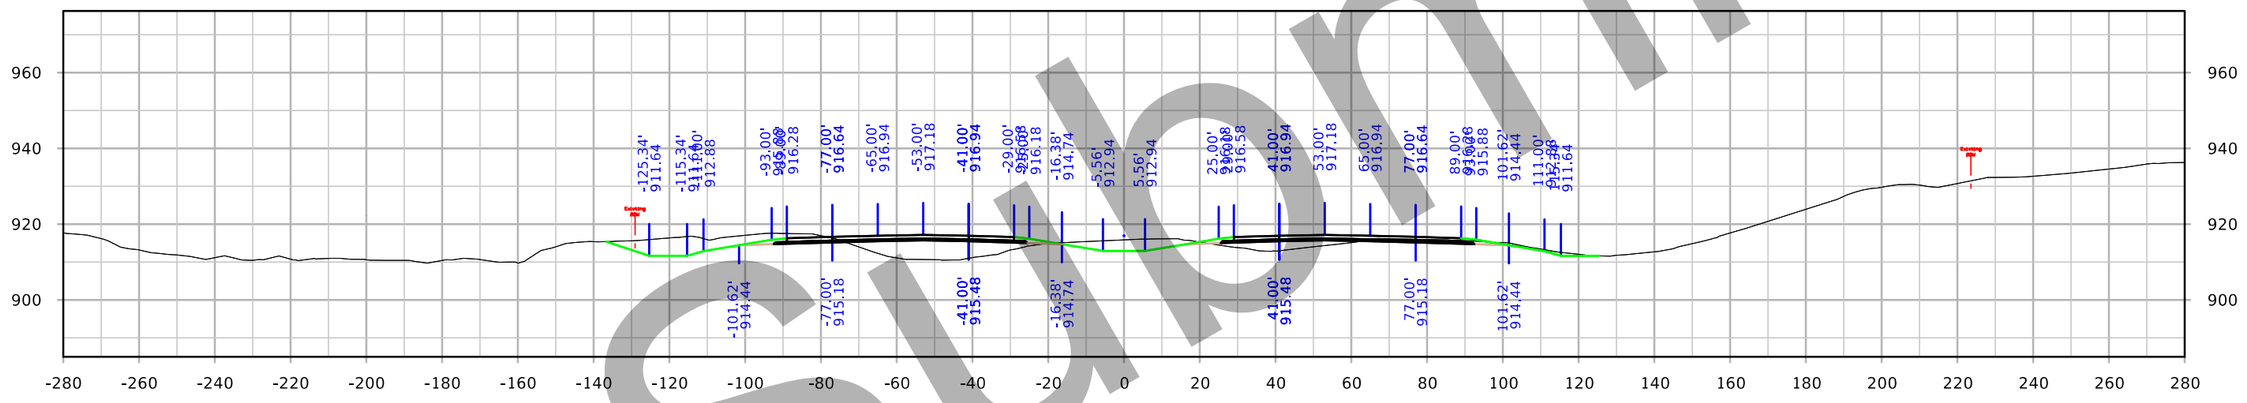

STA. 2192+00.00

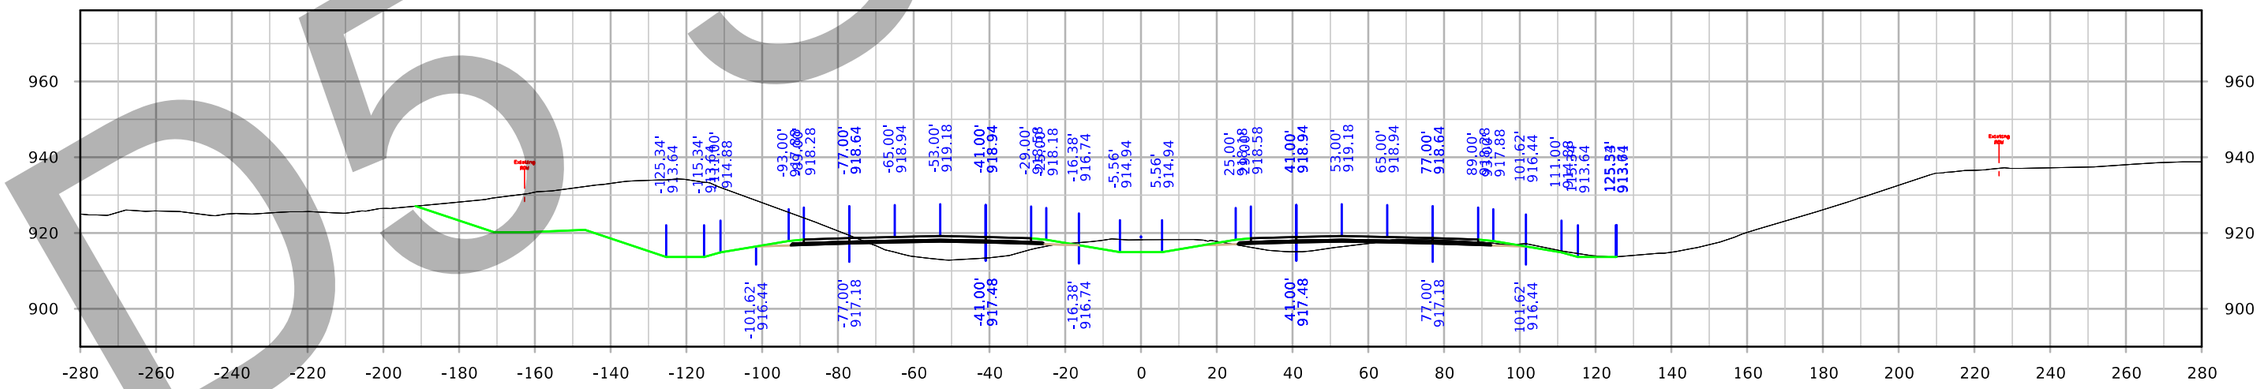

STA. 2191+00.00

D5 Submittal

FILE NO. 32044	ENGLISH	DESIGN TEAM Iowa DOT	POLK/STORY COUNTY	PROJECT NUMBER IM-035-4(309)95--13-77	SHEET NUMBER W.160

9:01:58 PM 3/3/2021 cschins pw:\\ntPwInt1.dot.int.lan:PWMain\Documents\Projects\7703504015\Design_(309)_PreliminaryEngineering\CADD_Files\Cross_Sections\XS_ML035_77035309Z08.dgn

Interstate 35

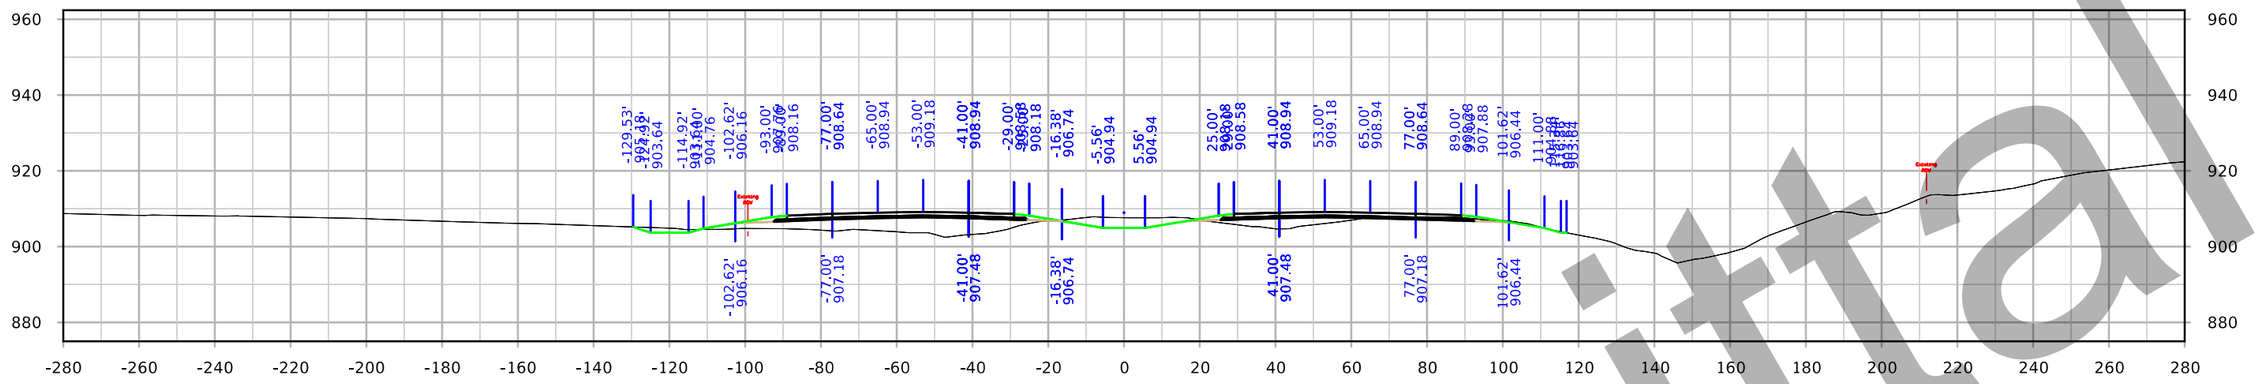

STA. 2196+00.00

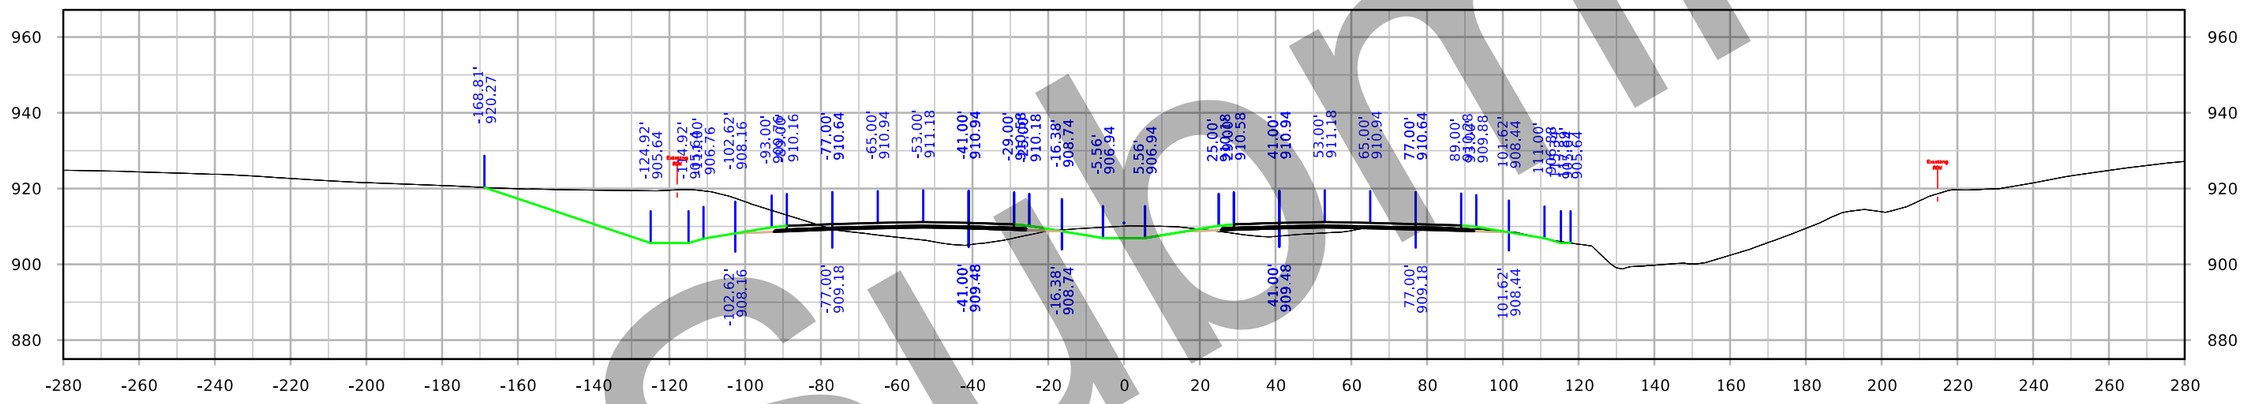

STA. 2195+00.00

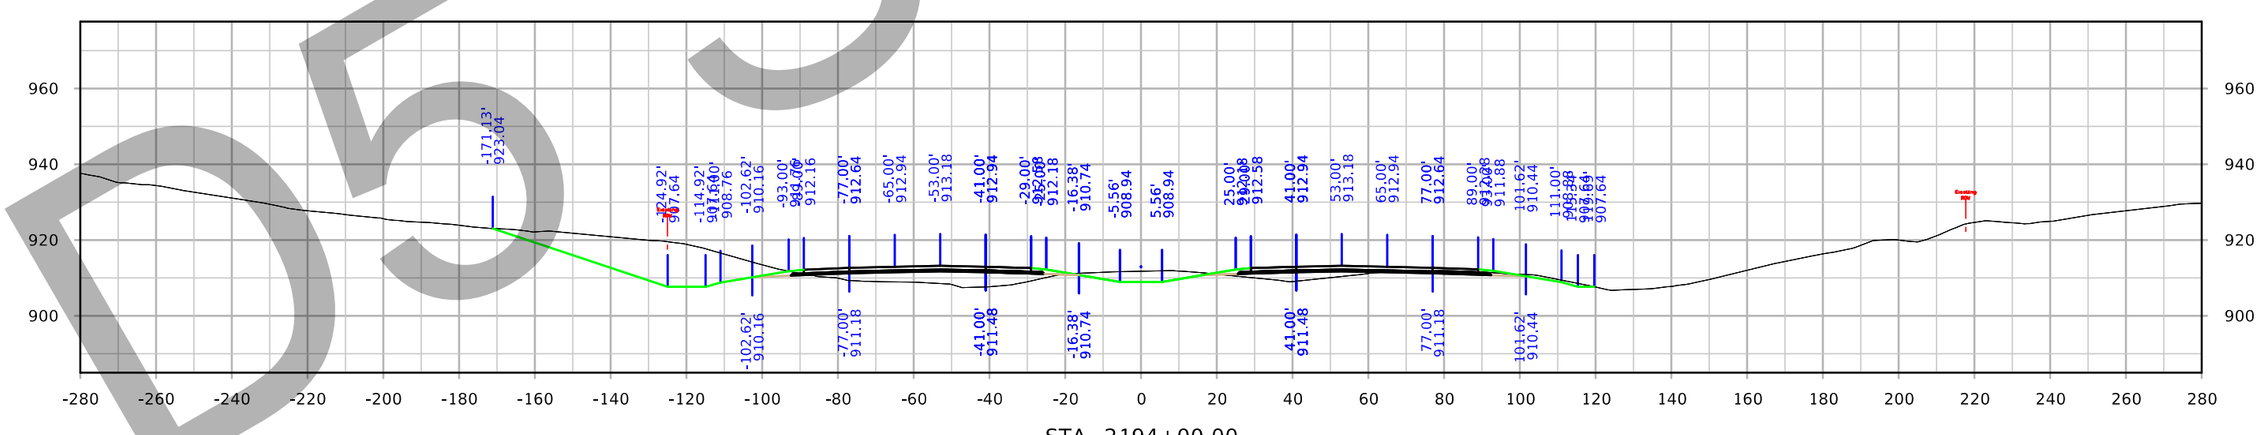

STA. 2194+00.00

D5 Submittal

FILE NO. 32044	ENGLISH	DESIGN TEAM Iowa DOT	POLK/STORY COUNTY	PROJECT NUMBER IM-035-4(309)95--13-77	SHEET NUMBER W.161

9:02:37 PM 3/3/2021 cschins pw:\\ntPwInt1.dot.int.lan:PWMain\Documents\Projects\7703504015\Design_(309)_PreliminaryEngineering\CADD_Files\Cross_Sections\XS_ML035_77035309Z08.dgn

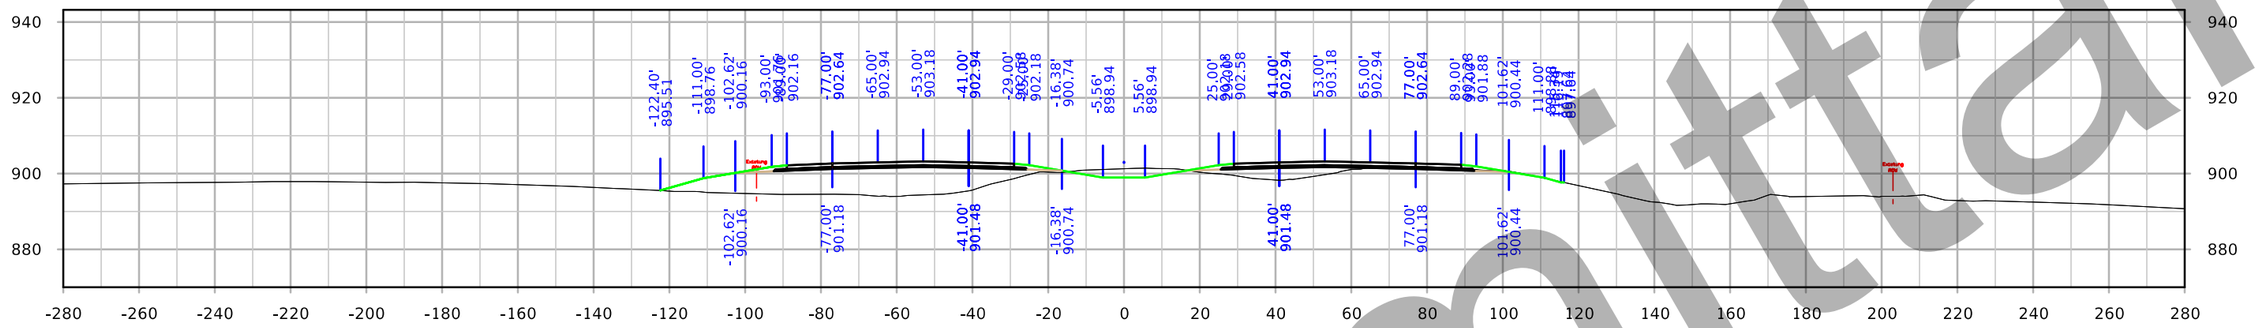

STA. 2199+00.00

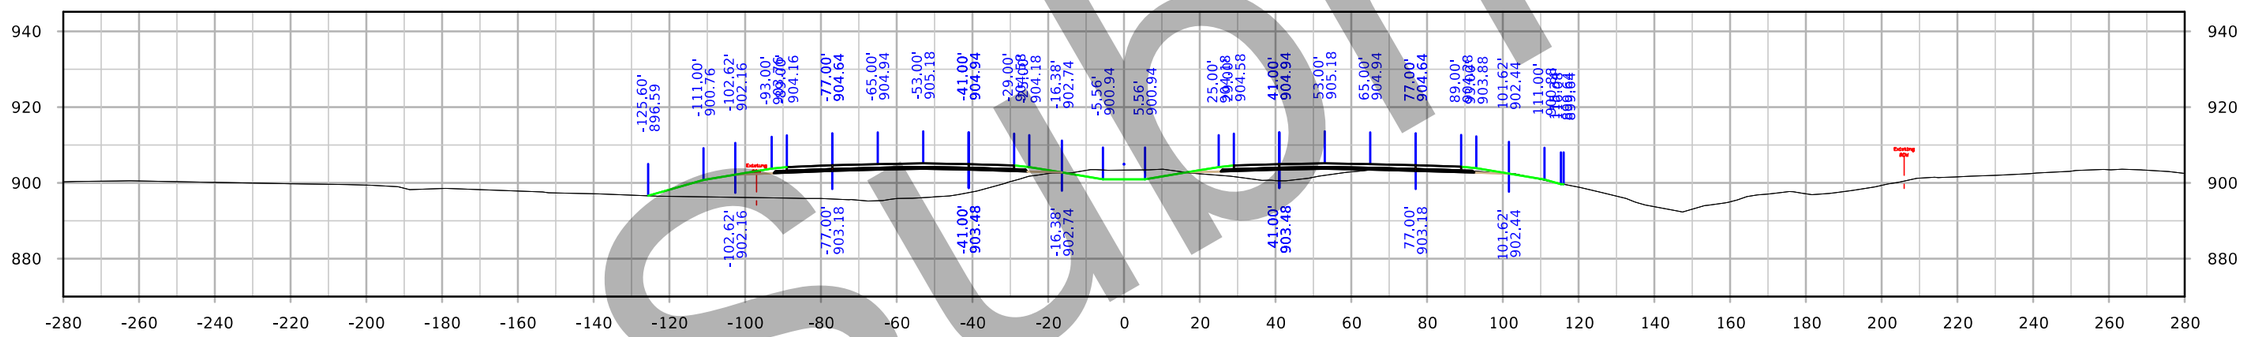

STA. 2198+00.00

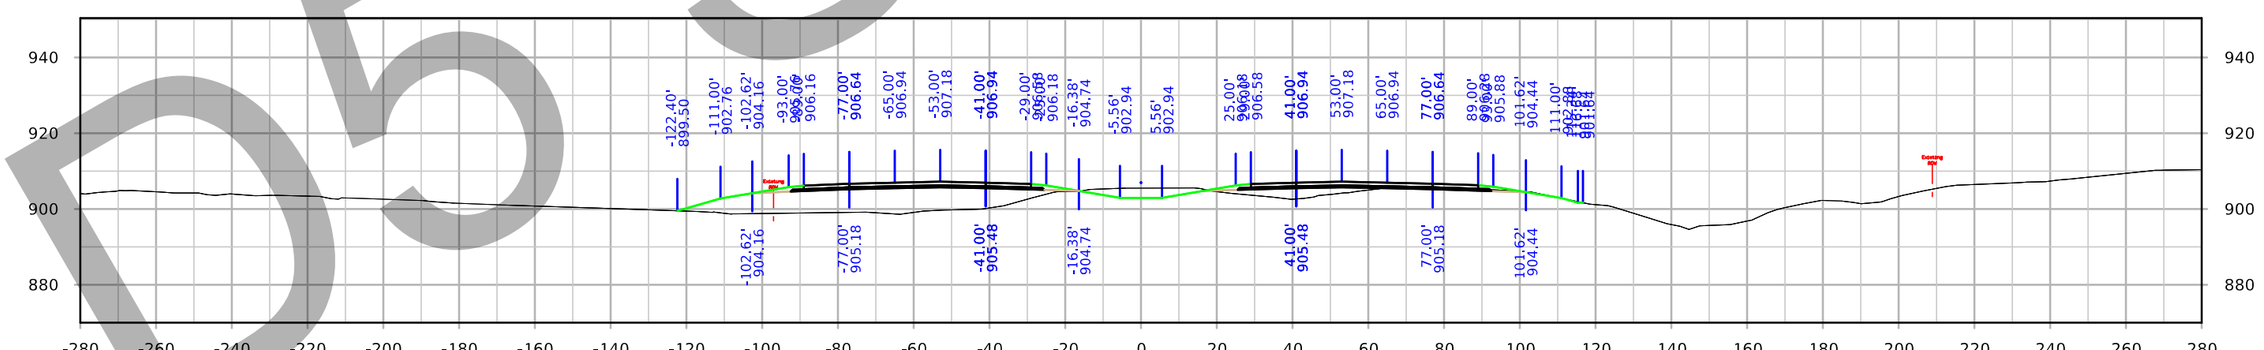

STA. 2197+00.00

FILE NO. 32044	ENGLISH	DESIGN TEAM Iowa DOT		POLK/STORY COUNTY	PROJECT NUMBER IM-035-4(309)95--13-77	SHEET NUMBER W.162

9:03:19 PM 3/3/2021 cschins pw:\\ntPwInt1.dot.int.lan:PWMain\Documents\Projects\7703504015\Design_(309)_PreliminaryEngineering\CADD_Files\Cross_Sections\XS_ML035_77035309Z08.dgn

Submittal
DO NOT

Interstate 35

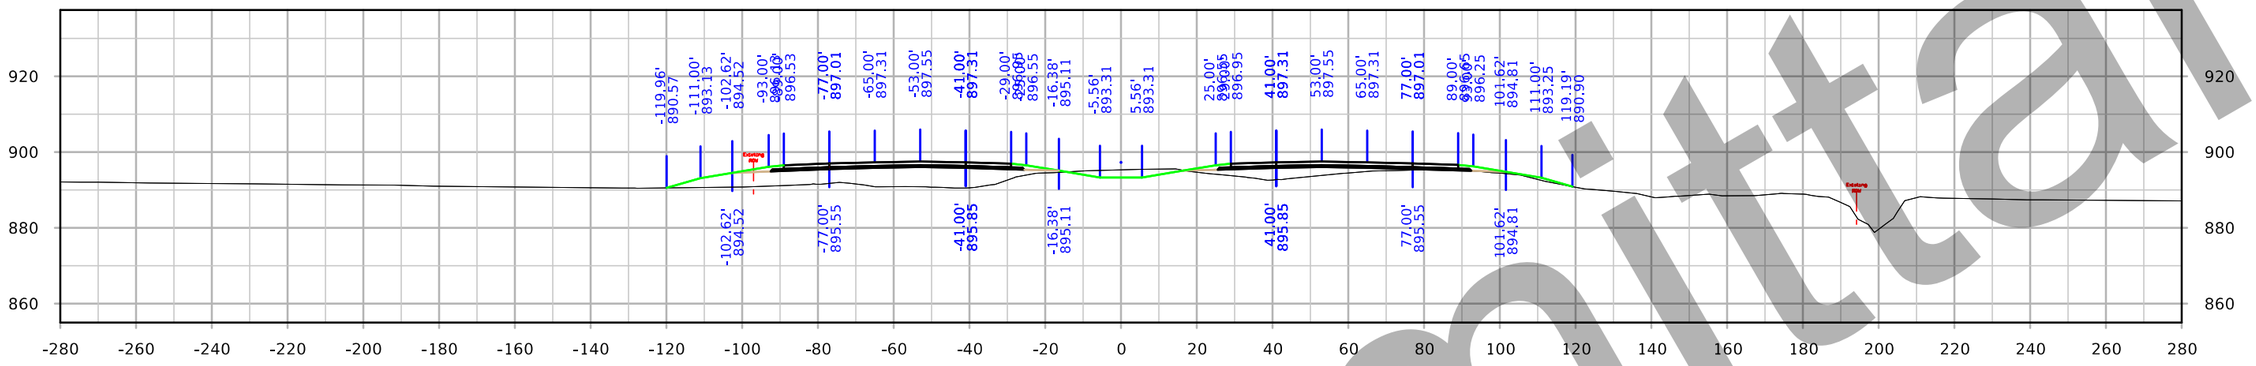

STA. 2202+00.00

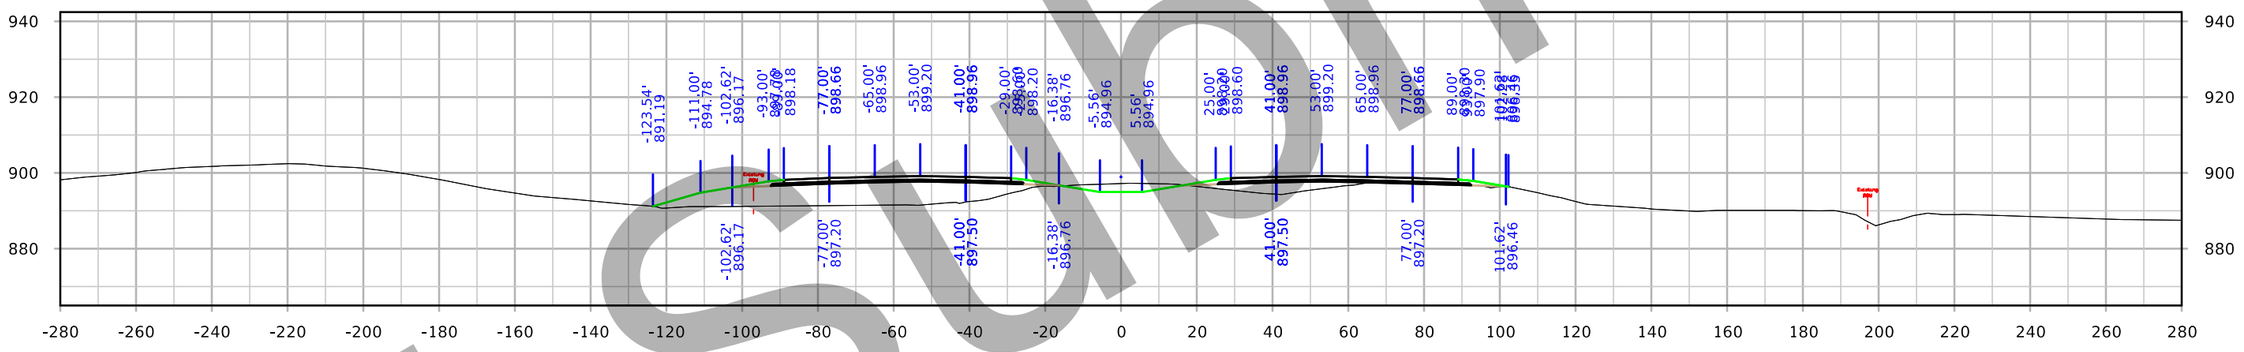

STA. 2201+00.00

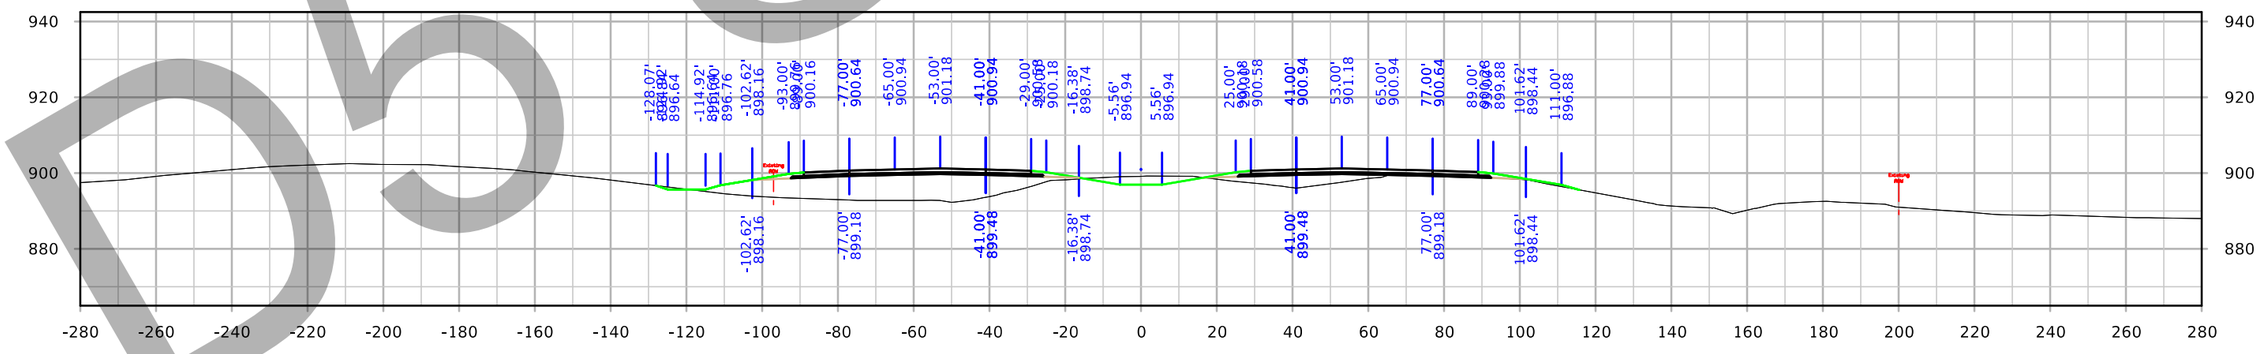

STA. 2200+00.00

D5 Submittal

FILE NO. 32044	ENGLISH	DESIGN TEAM Iowa DOT	POLK/STORY COUNTY	PROJECT NUMBER IM-035-4(309)95--13-77	SHEET NUMBER W.163

9:03:59 PM 3/3/2021 cschins pw:\\ntPwInt1.dot.int.lan:PWMain\Documents\Projects\7703504015\Design_(309)_PreliminaryEngineering\CADD_Files\Cross_Sections\XS_ML035_77035309Z08.dgn

Interstate 35

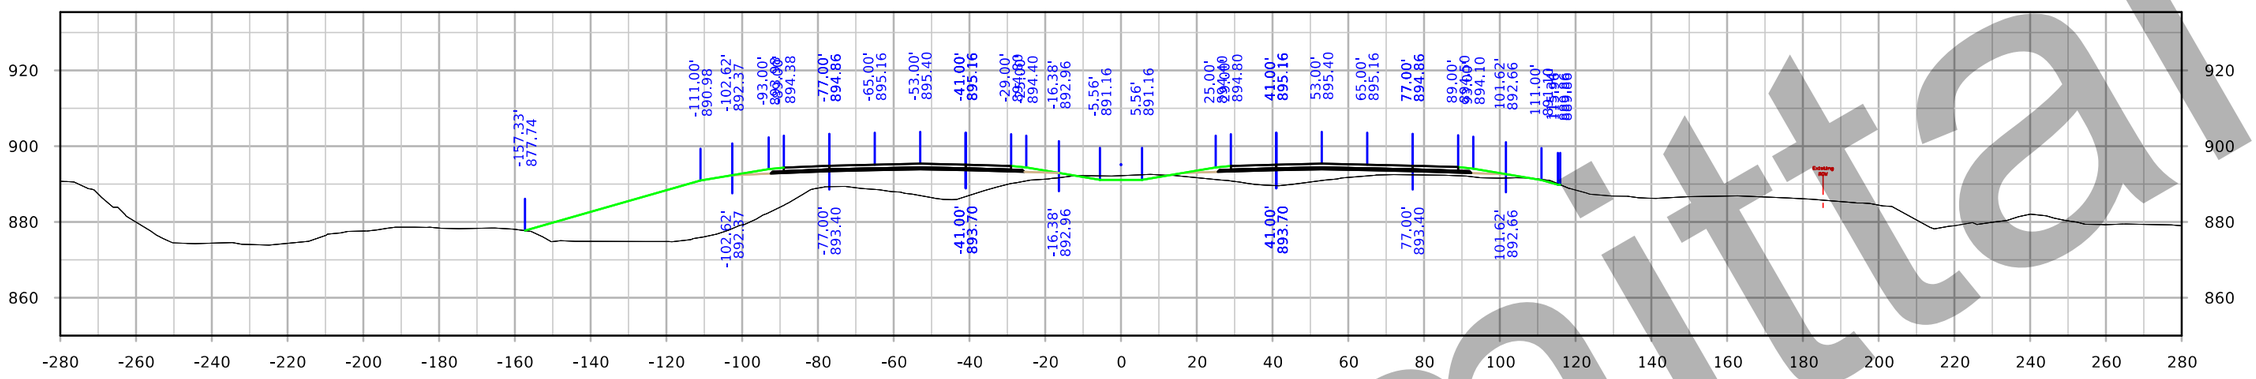

STA. 2205+00.00

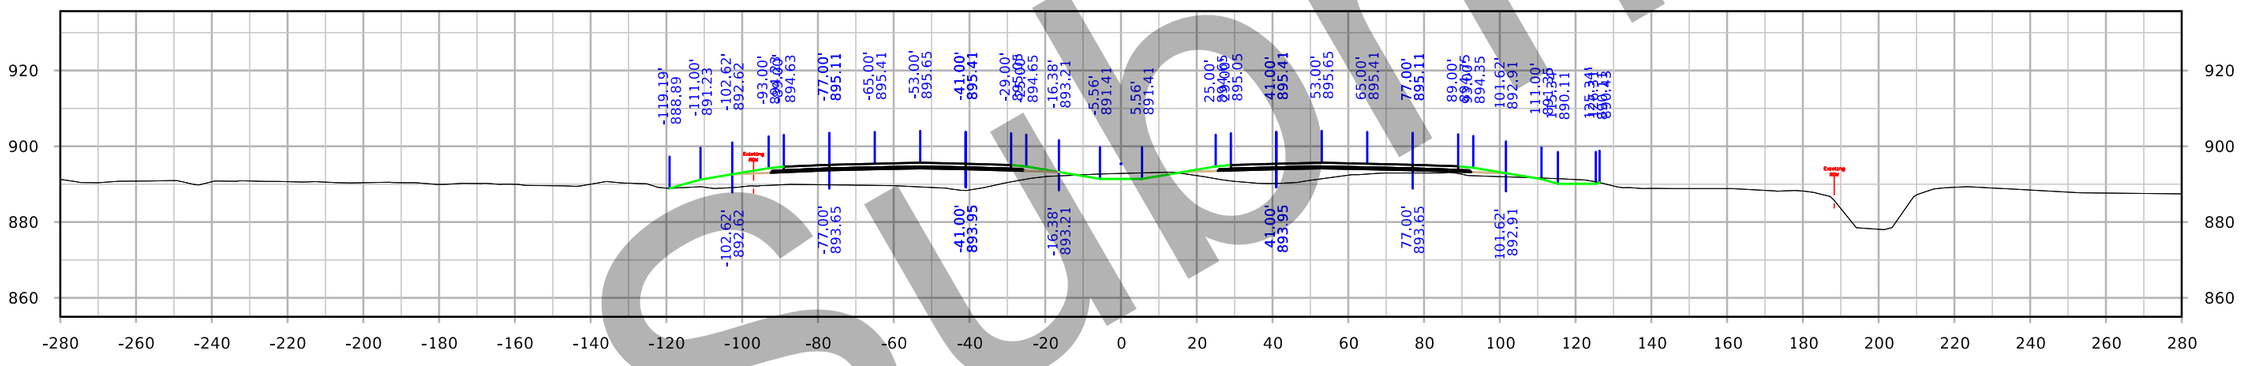

STA. 2204+00.00

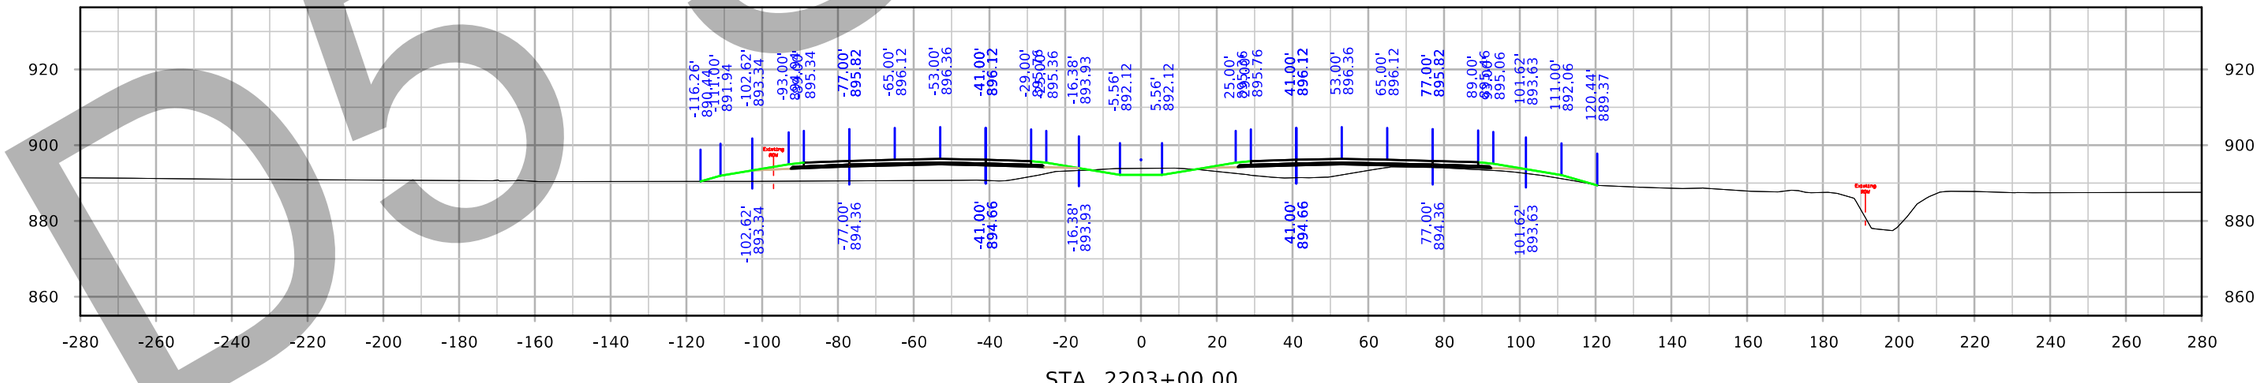

STA. 2203+00.00

D5 Submittal

FILE NO. 32044	ENGLISH	DESIGN TEAM Iowa DOT	POLK/STORY COUNTY	PROJECT NUMBER IM-035-4(309)95--13-77	SHEET NUMBER W.164

9:04:39 PM 3/3/2021 cschins pw:\\ntPwInt1.dot.int.lan:PWMain\Documents\Projects\7703504015\Design_(309)_PreliminaryEngineering\CADD_Files\Cross_Sections\XS_ML035_77035309Z08.dgn

Interstate 35

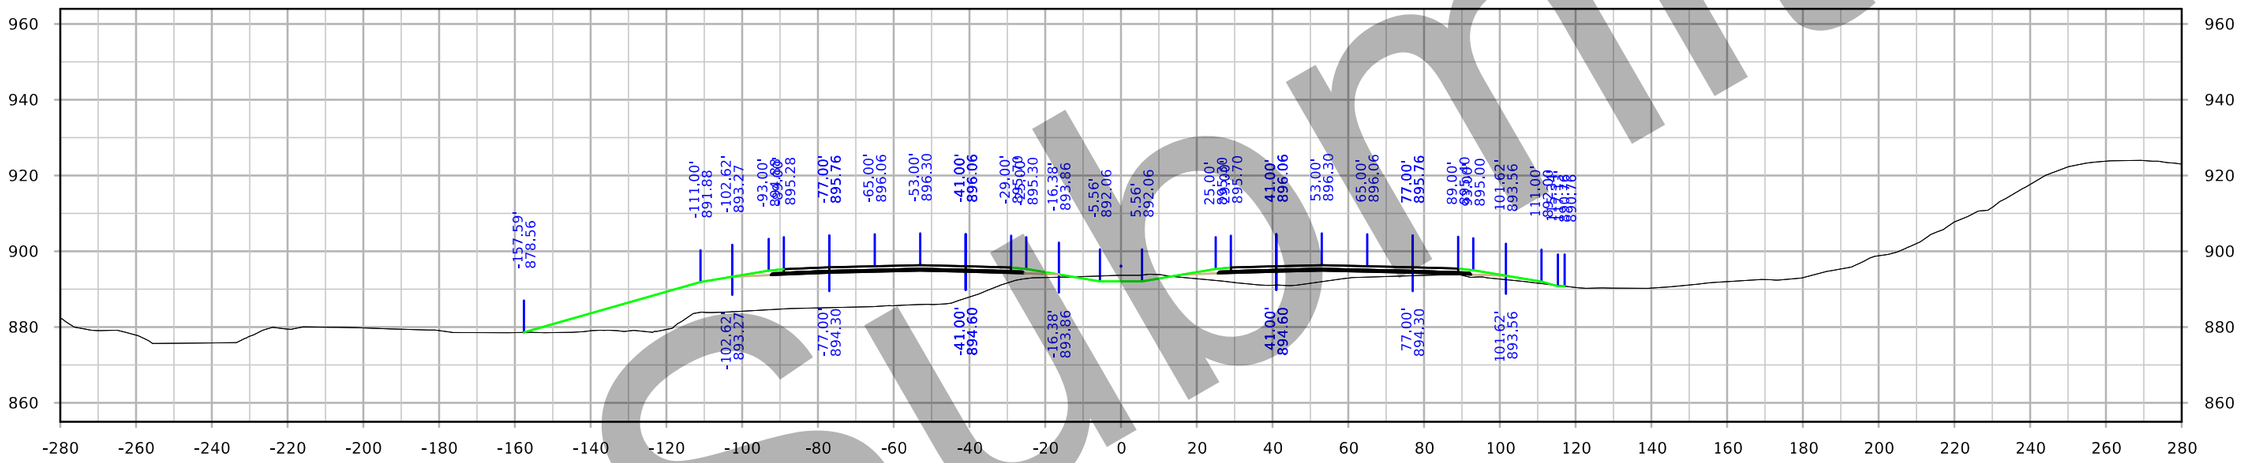

STA. 2207+00.00

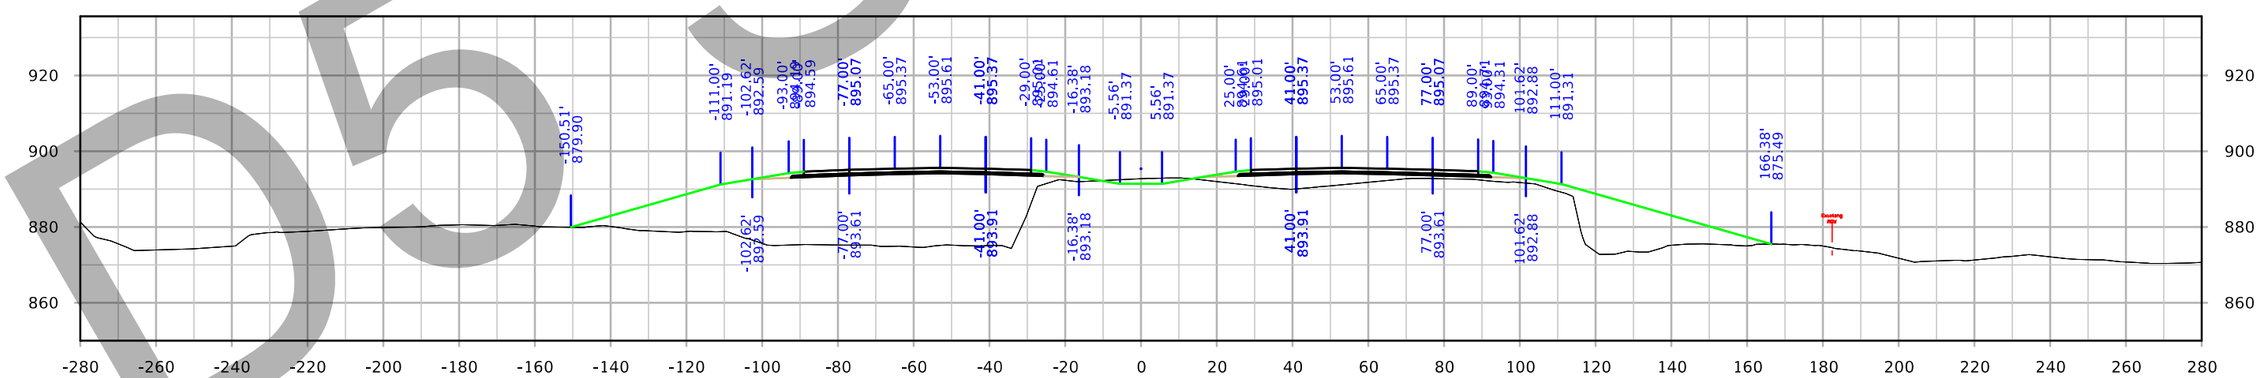

STA. 2206+00.00

FILE NO. 32044	ENGLISH	DESIGN TEAM Iowa DOT	POLK/STORY COUNTY	PROJECT NUMBER IM-035-4(309)95--13-77	SHEET NUMBER W.165

9:05:07 PM 3/3/2021 cschins pw:\\ntPwInt1.dot.int.lan:PWMain\Documents\Projects\7703504015\Design_(309)_PreliminaryEngineering\CADD_Files\Cross_Sections\XS_ML035_77035309Z08.dgn

D5 Submittal

Interstate 35

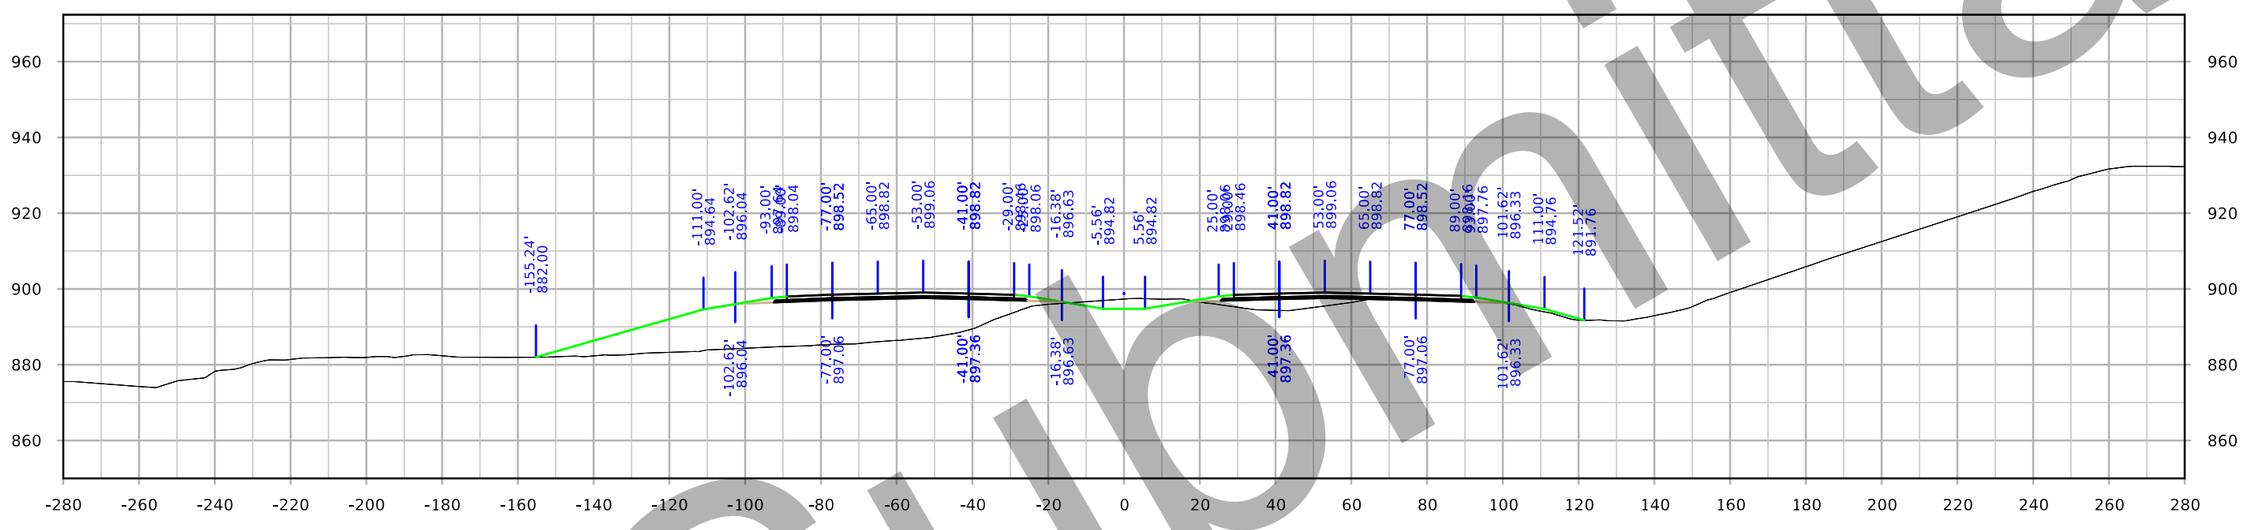

STA. 2209+00.00

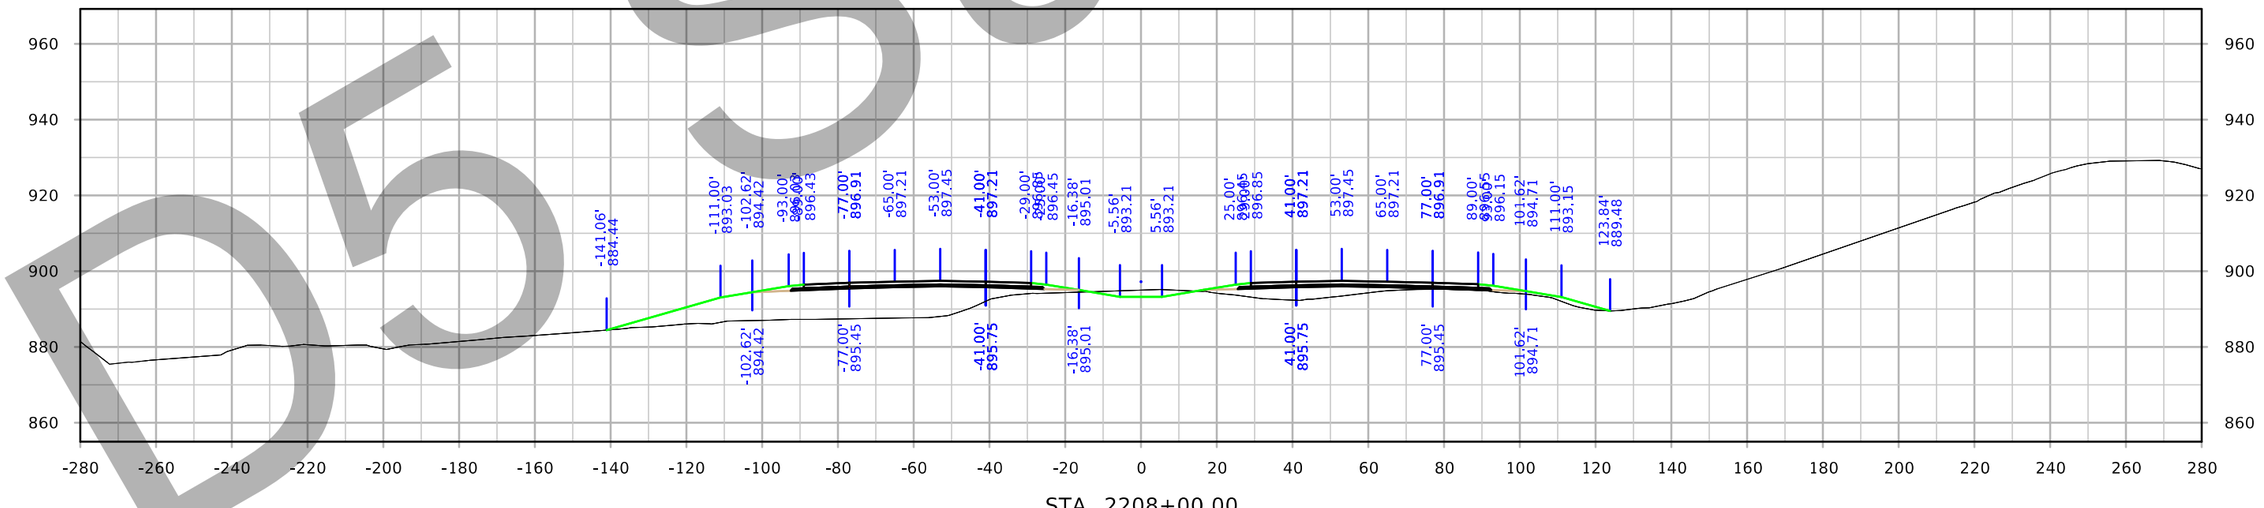

STA. 2208+00.00

FILE NO. 32044	ENGLISH	DESIGN TEAM Iowa DOT	POLK/STORY COUNTY	PROJECT NUMBER IM-035-4(309)95--13-77	SHEET NUMBER W.166

9:05:35 PM 3/3/2021 cschins pw:\\ntPwInt1.dot.int.lan:PWMain\Documents\Projects\7703504015\Design_(309)_PreliminaryEngineering\CADD_Files\Cross_Sections\XS_ML035_77035309Z08.dgn

DESIGN SUBMITTAL

Interstate 35

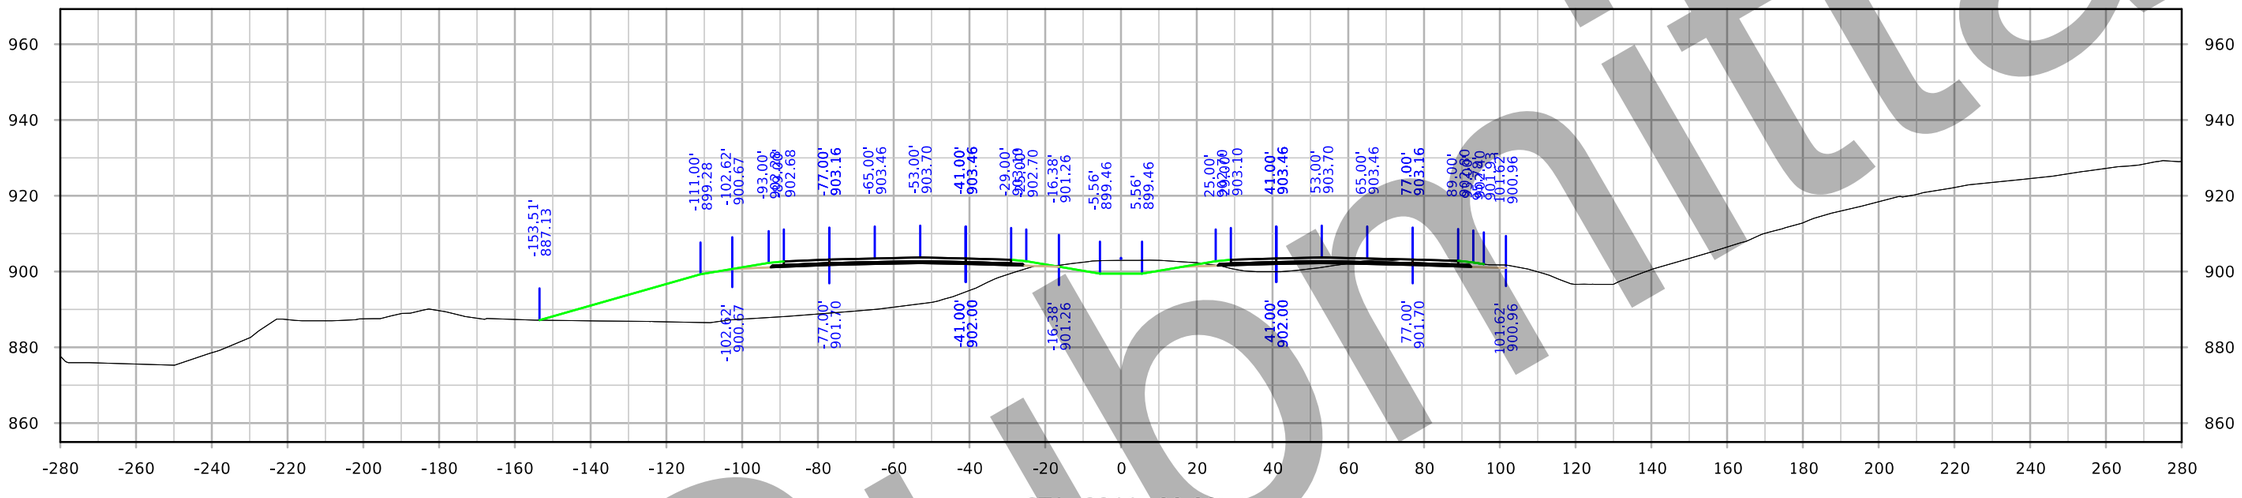

STA. 2211+00.00

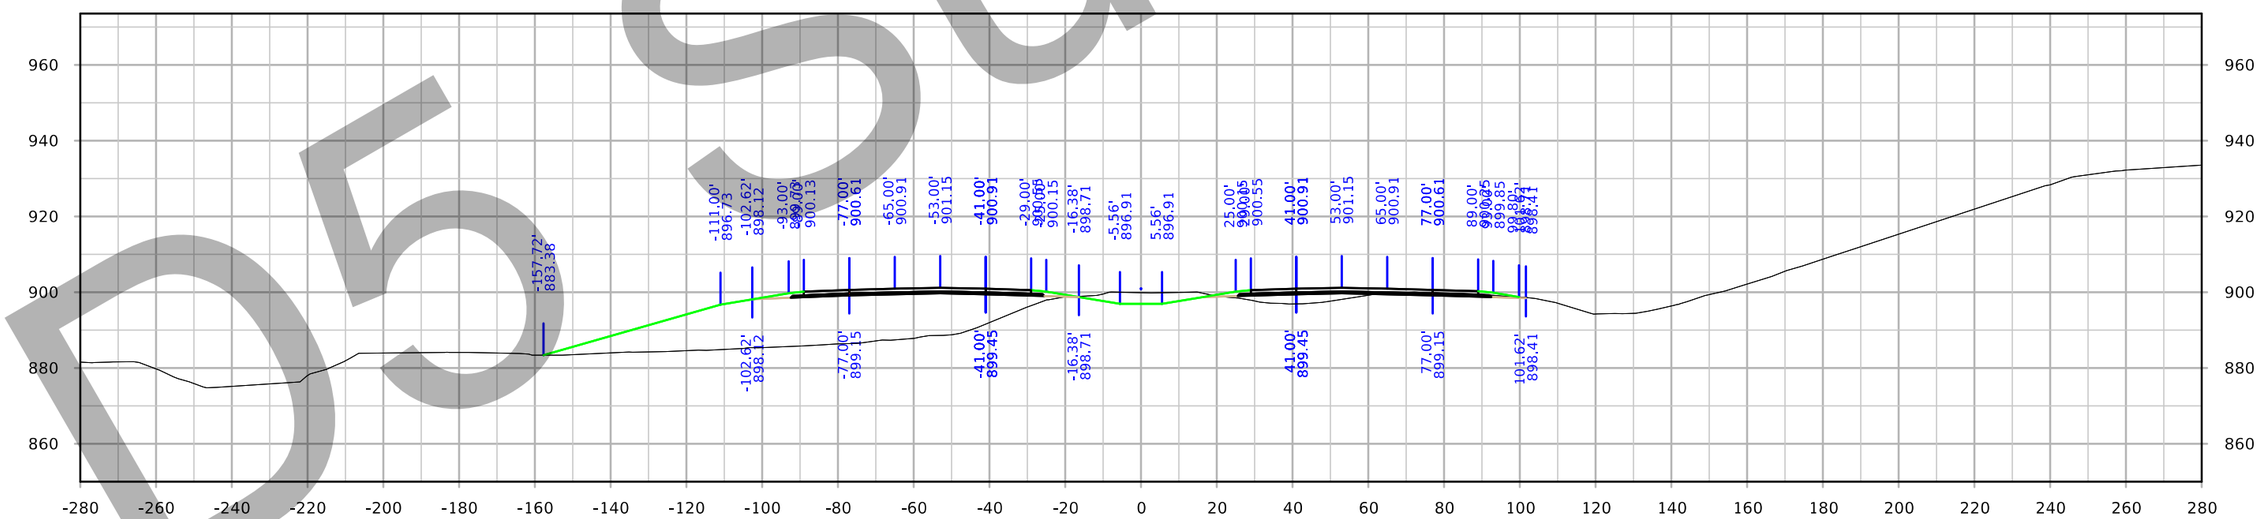

STA. 2210+00.00

FILE NO. 32044	ENGLISH	DESIGN TEAM Iowa DOT	POLK/STORY COUNTY	PROJECT NUMBER IM-035-4(309)95--13-77	SHEET NUMBER W.167

9:06:03 PM 3/3/2021 cschins pw:\\ntPwInt1.dot.int.lan:PWMain\Documents\Projects\7703504015\Design_(309)_PreliminaryEngineering\CADD_Files\Cross_Sections\XS_ML035_77035309Z08.dgn

D5 Submittal

Interstate 35

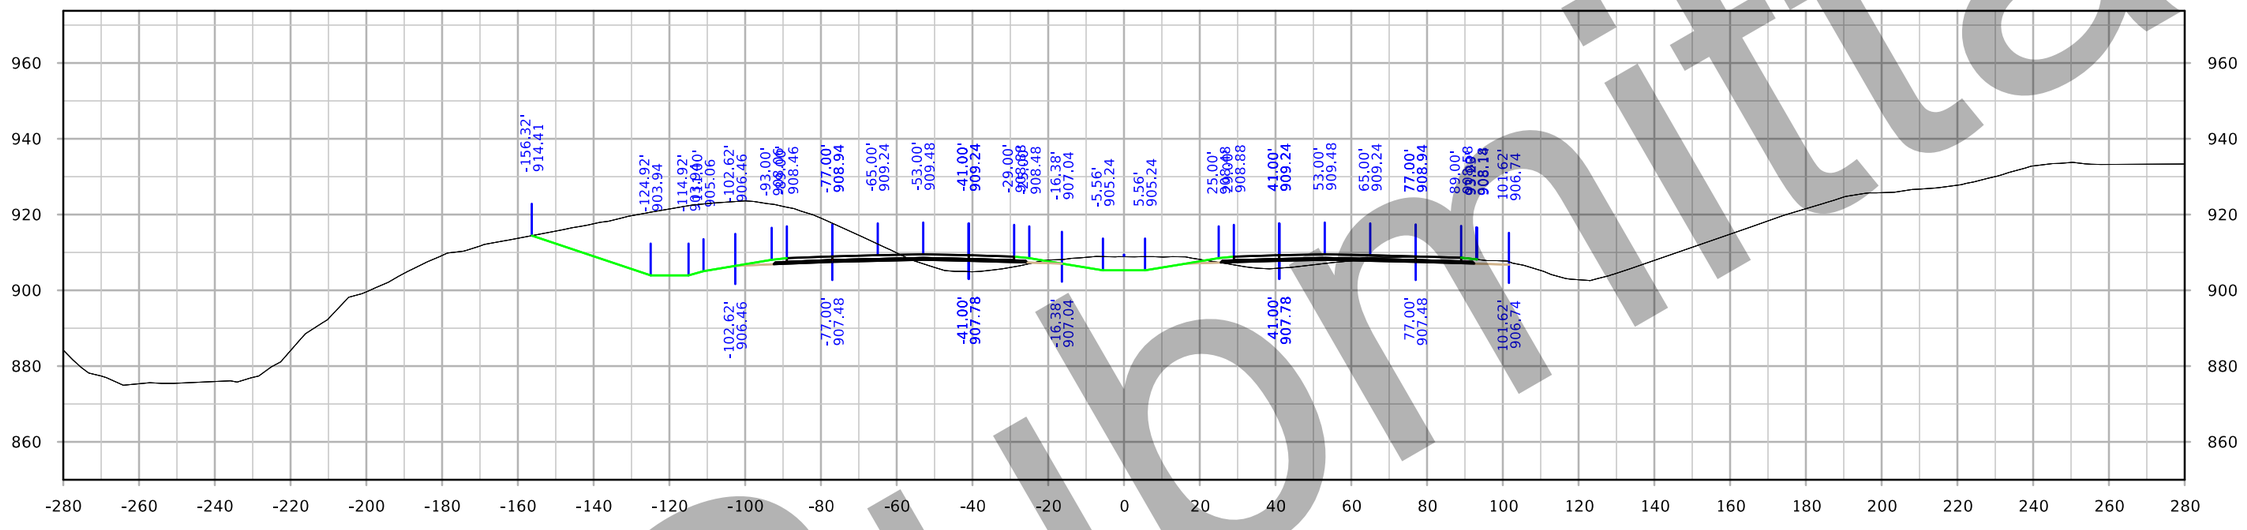

STA. 2213+00.00

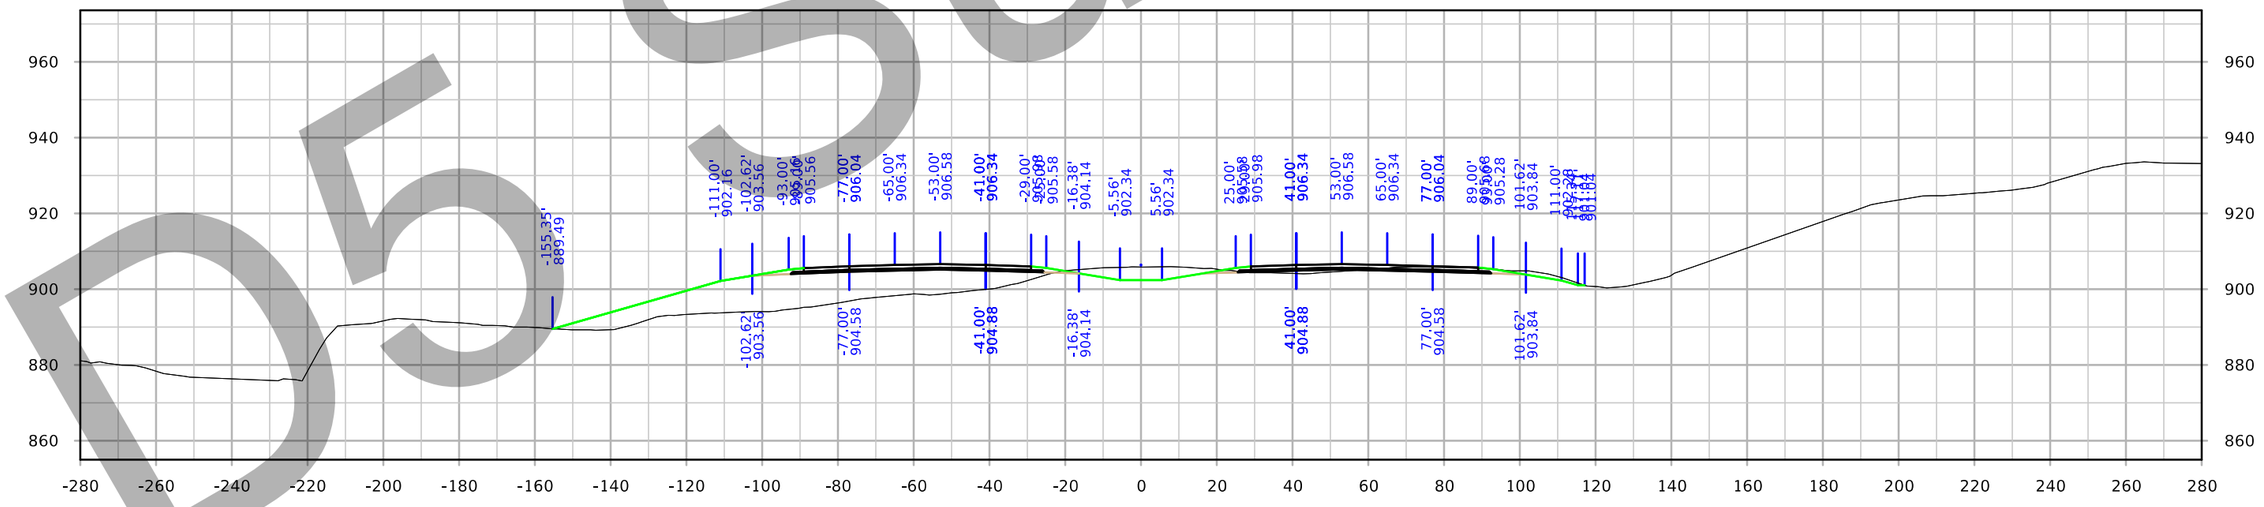

STA. 2212+00.00

FILE NO. 32044	ENGLISH	DESIGN TEAM Iowa DOT	POLK/STORY COUNTY	PROJECT NUMBER IM-035-4(309)95--13-77	SHEET NUMBER W.168

9:06:30 PM 3/3/2021 cschins pw:\\ntPwInt1.dot.int.lan:PWMain\Documents\Projects\7703504015\Design_(309)_PreliminaryEngineering\CADD_Files\Cross_Sections\XS_ML035_77035309Z08.dgn

DO Submittal

Interstate 35

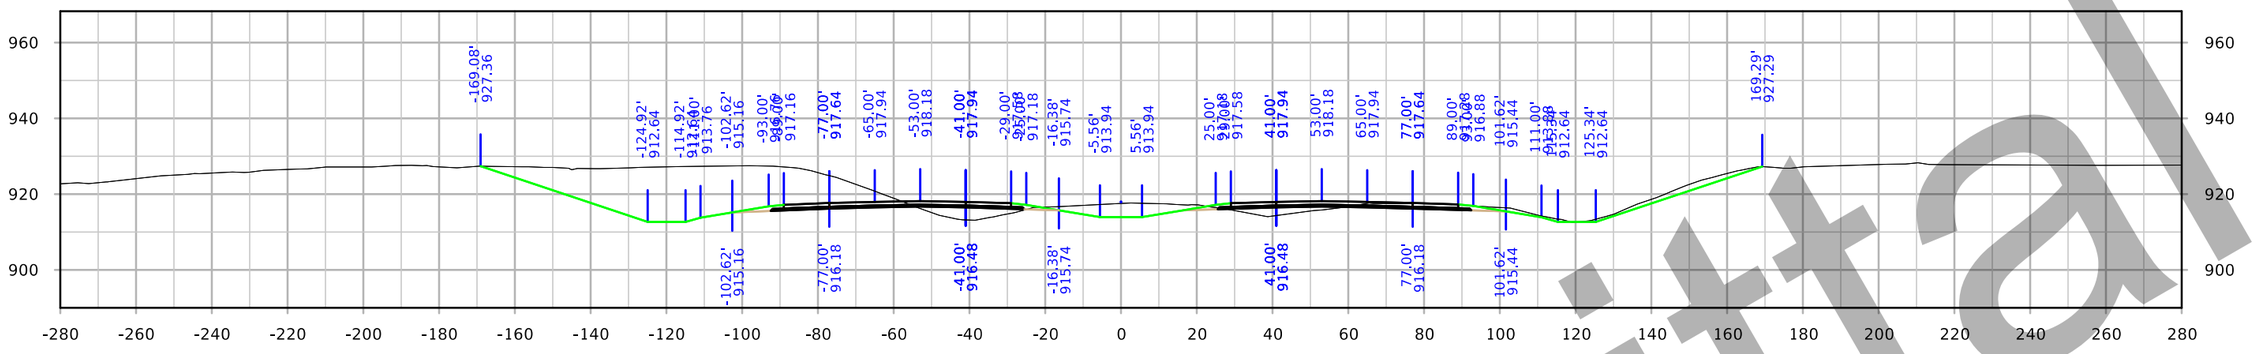

STA. 2216+00.00

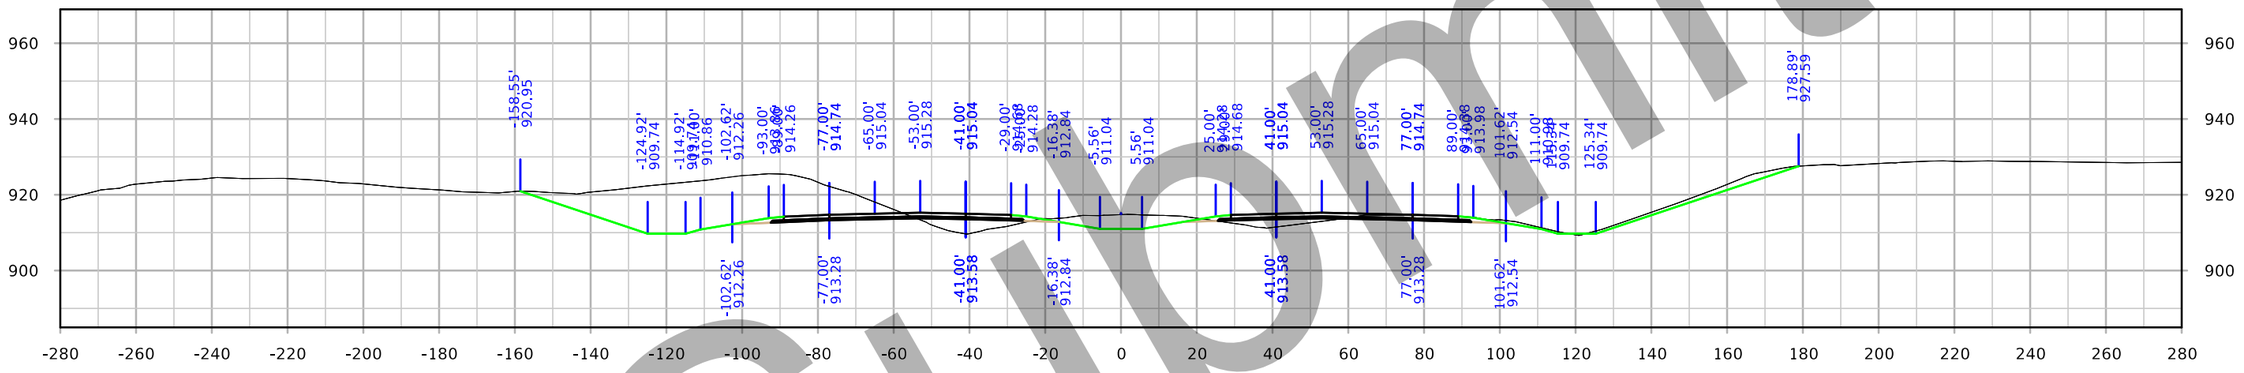

STA. 2215+00.00

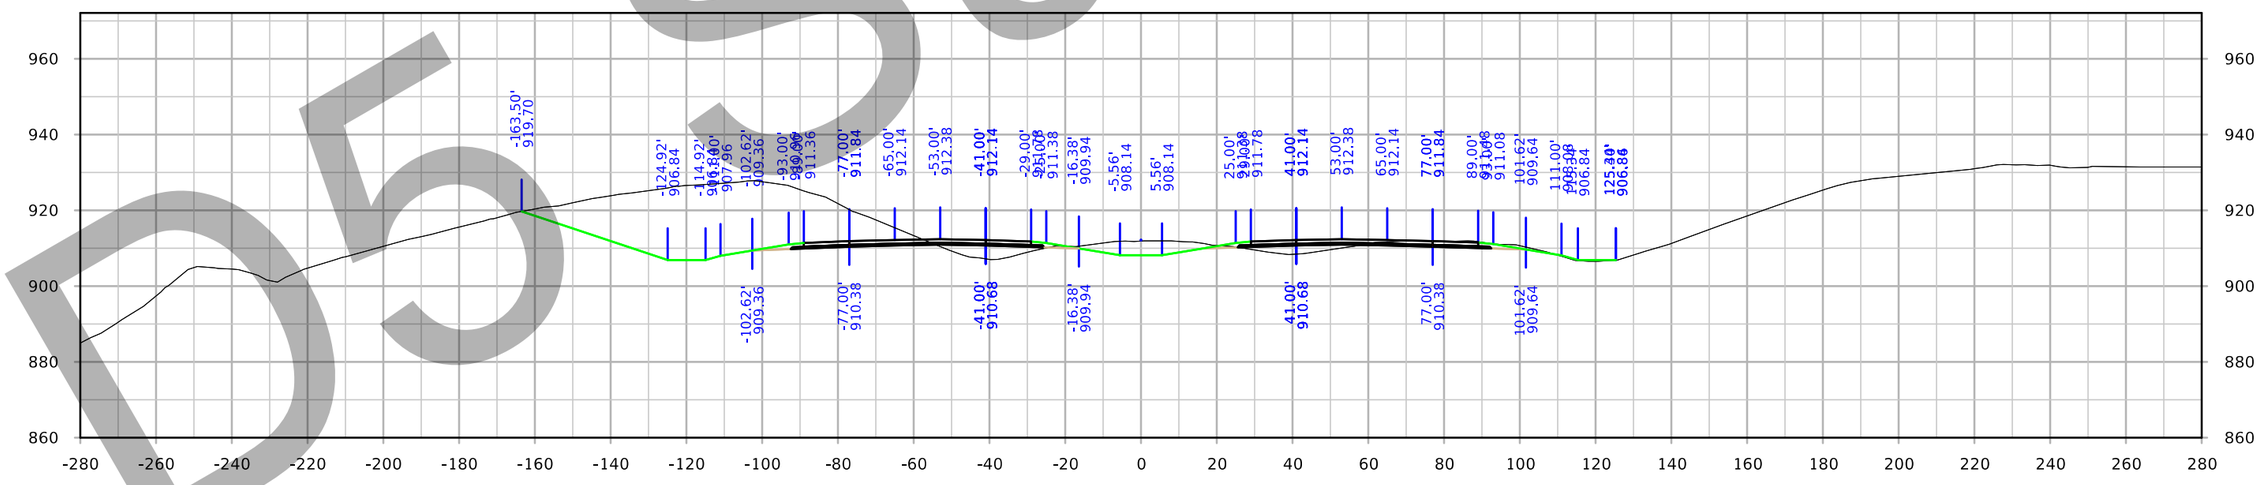

STA. 2214+00.00

FILE NO. 32044	ENGLISH	DESIGN TEAM Iowa DOT	POLK/STORY COUNTY	PROJECT NUMBER IM-035-4(309)95--13-77	SHEET NUMBER W.169	

9:07:10 PM 3/3/2021 cschins pw:\\ntPwInt1.dot.int.lan:PWMain\Documents\Projects\7703504015\Design_(309)_PreliminaryEngineering\CADD_Files\Cross_Sections\XS_ML035_77035309Z08.dgn

D5 Submittal

Interstate 35

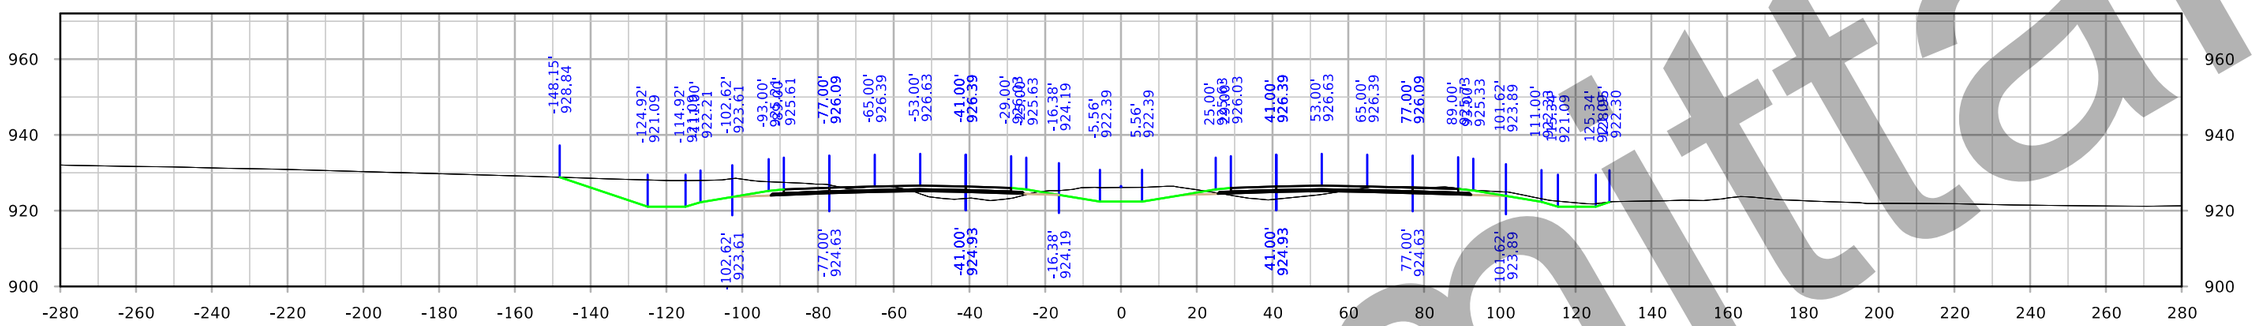

STA. 2219+00.00

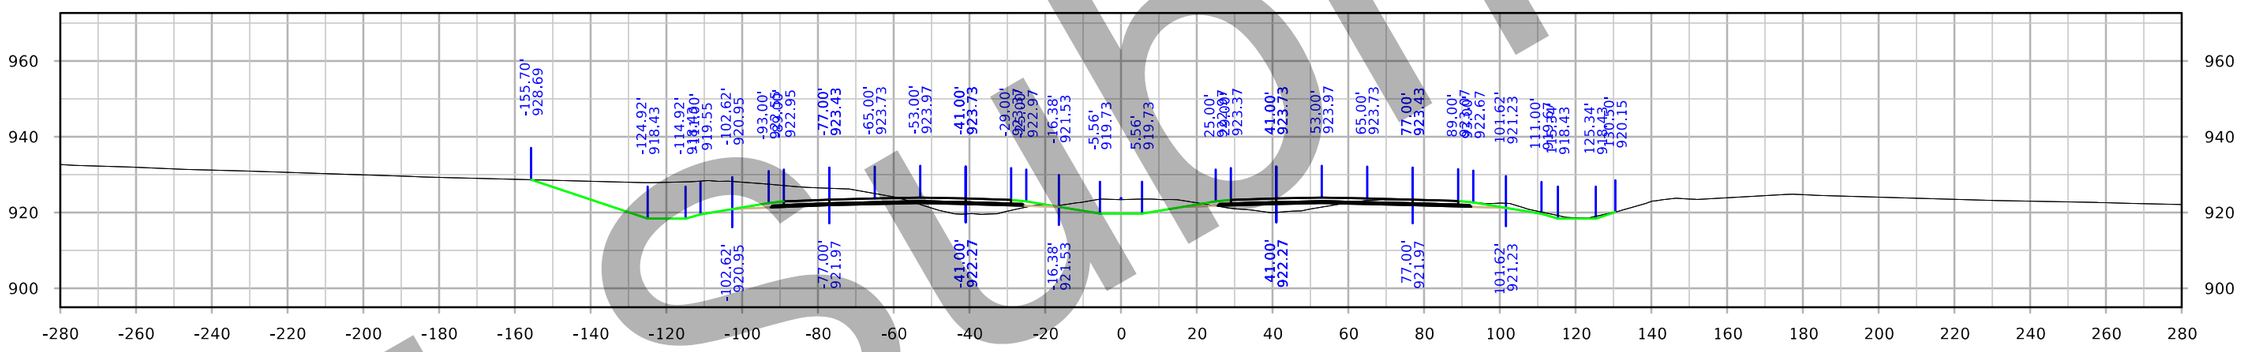

STA. 2218+00.00

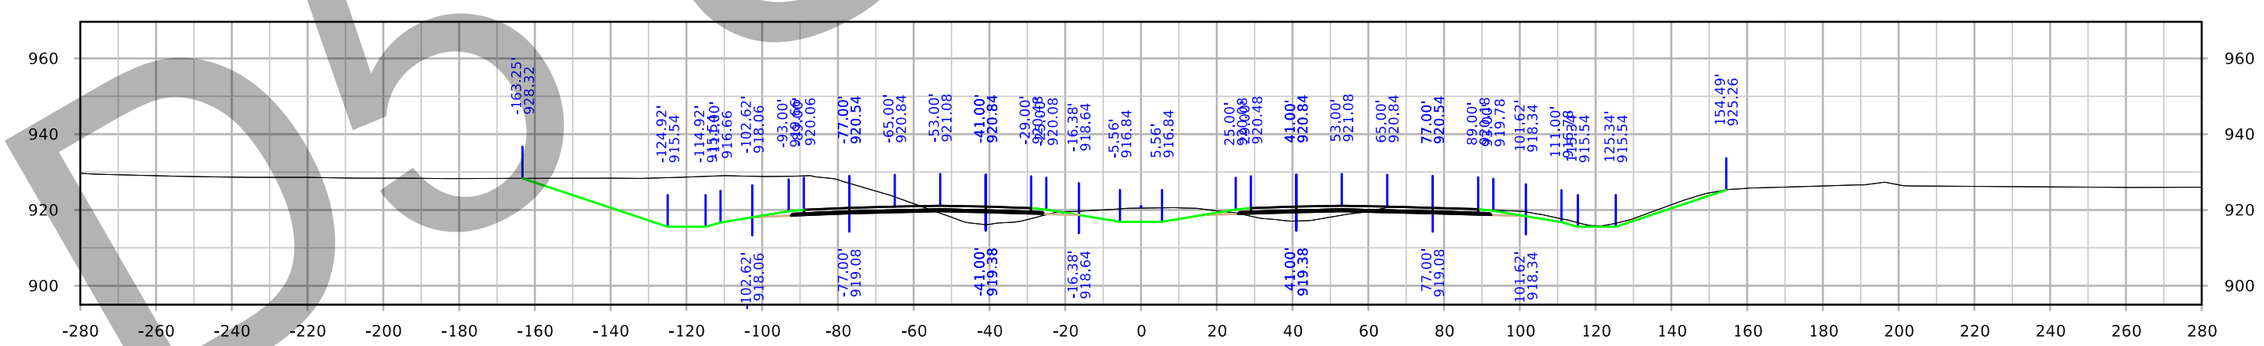

STA. 2217+00.00

D5 Submittal

FILE NO. 32044	ENGLISH	DESIGN TEAM Iowa DOT	POLK/STORY COUNTY	PROJECT NUMBER IM-035-4(309)95--13-77	SHEET NUMBER W.170

9:07:51 PM 3/3/2021 cschins pw:\\ntPwInt1.dot.int.lan:PWMain\Documents\Projects\7703504015\Design_(309)_PreliminaryEngineering\CADD_Files\Cross_Sections\XS_ML035_77035309Z08.dgn

Interstate 35

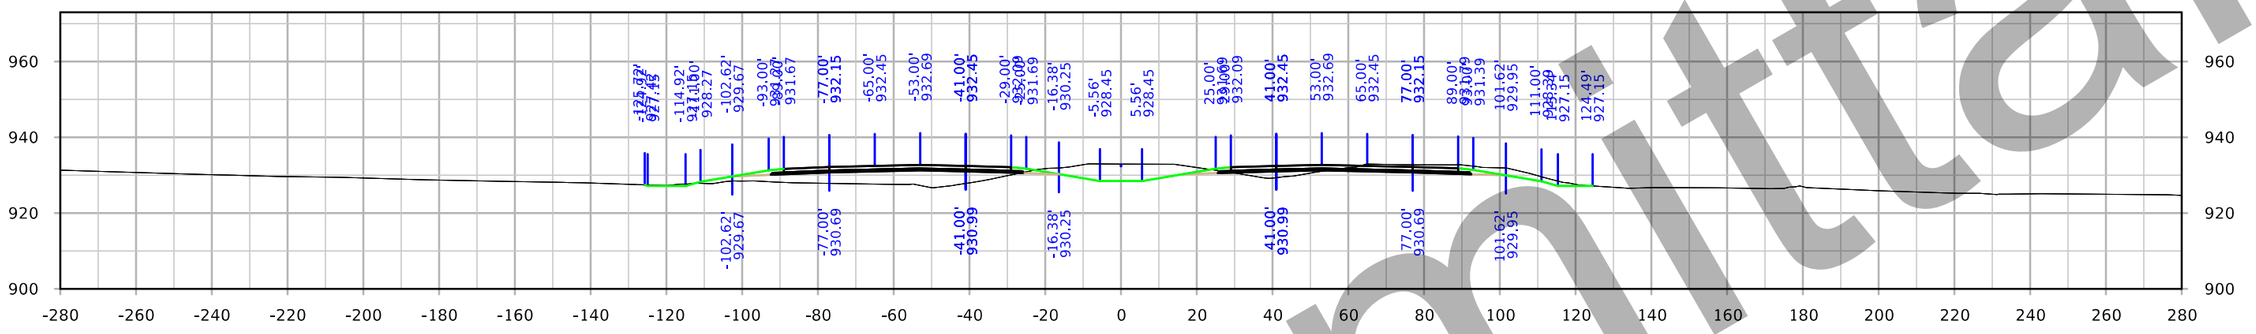

STA. 2222+00.00

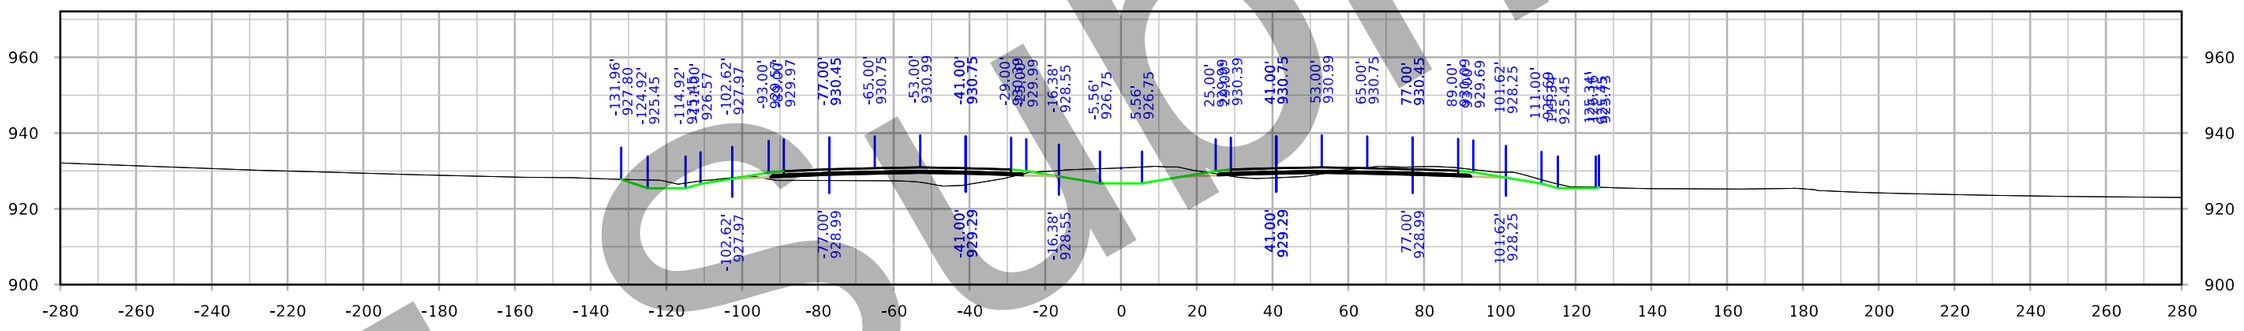

STA. 2221+00.00

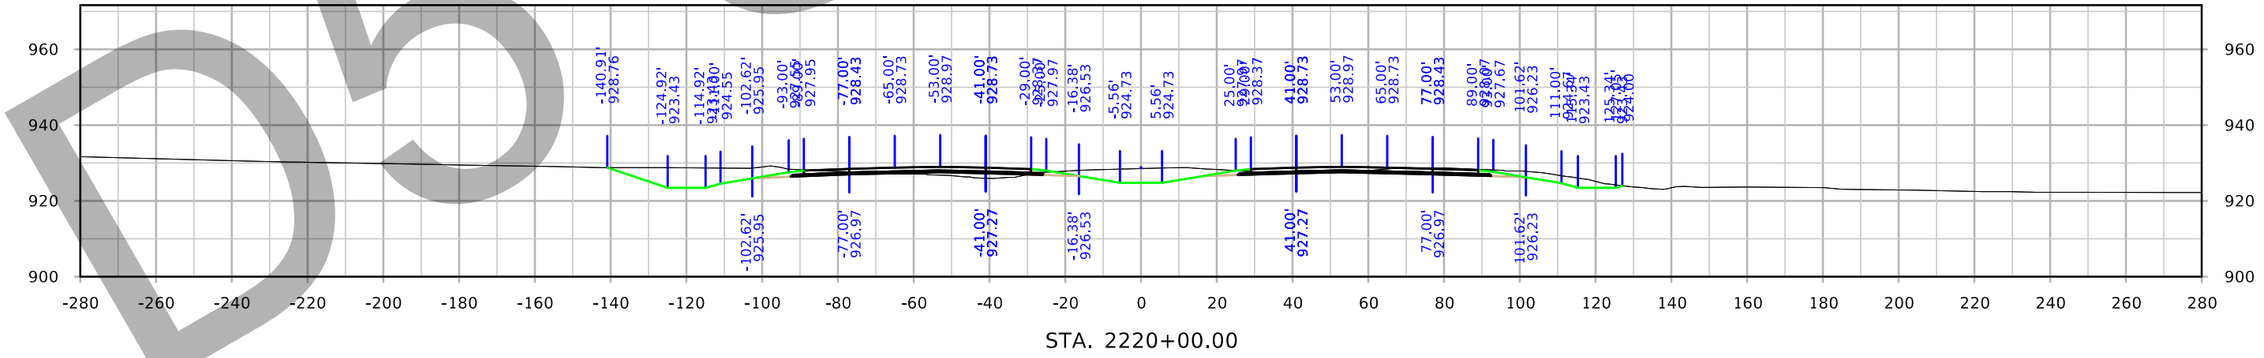

STA. 2220+00.00

D5 Submittal

FILE NO. 32044	ENGLISH	DESIGN TEAM Iowa DOT	POLK/STORY COUNTY	PROJECT NUMBER IM-035-4(309)95--13-77	SHEET NUMBER W.171

9:08:32 PM 3/3/2021 cschins pw:\\ntPwInt1.dot.int.lan:PWMain\Documents\Projects\7703504015\Design_(309)_PreliminaryEngineering\CADD_Files\Cross_Sections\XS_ML035_77035309Z08.dgn

Interstate 35

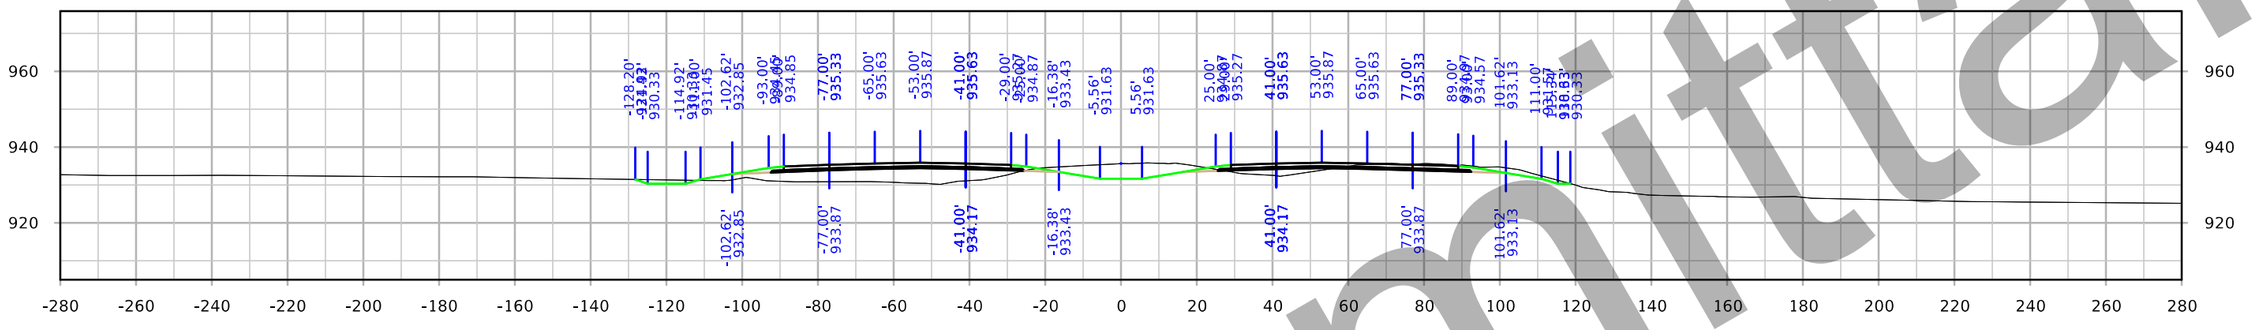

STA. 2225+00.00

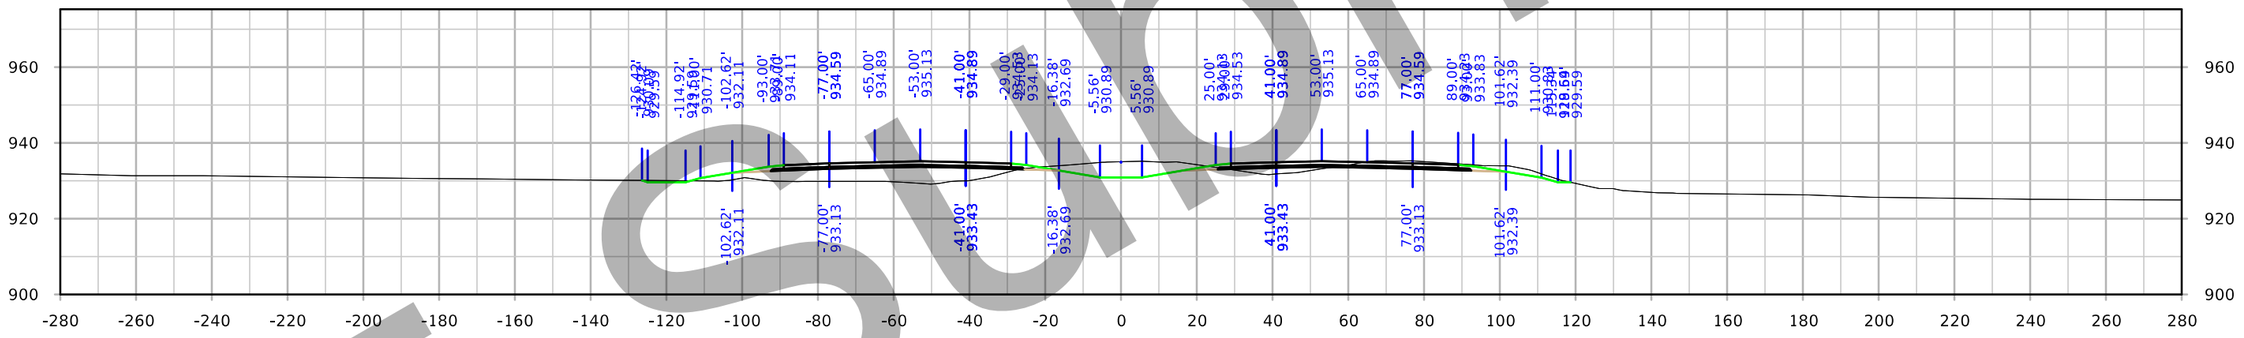

STA. 2224+00.00

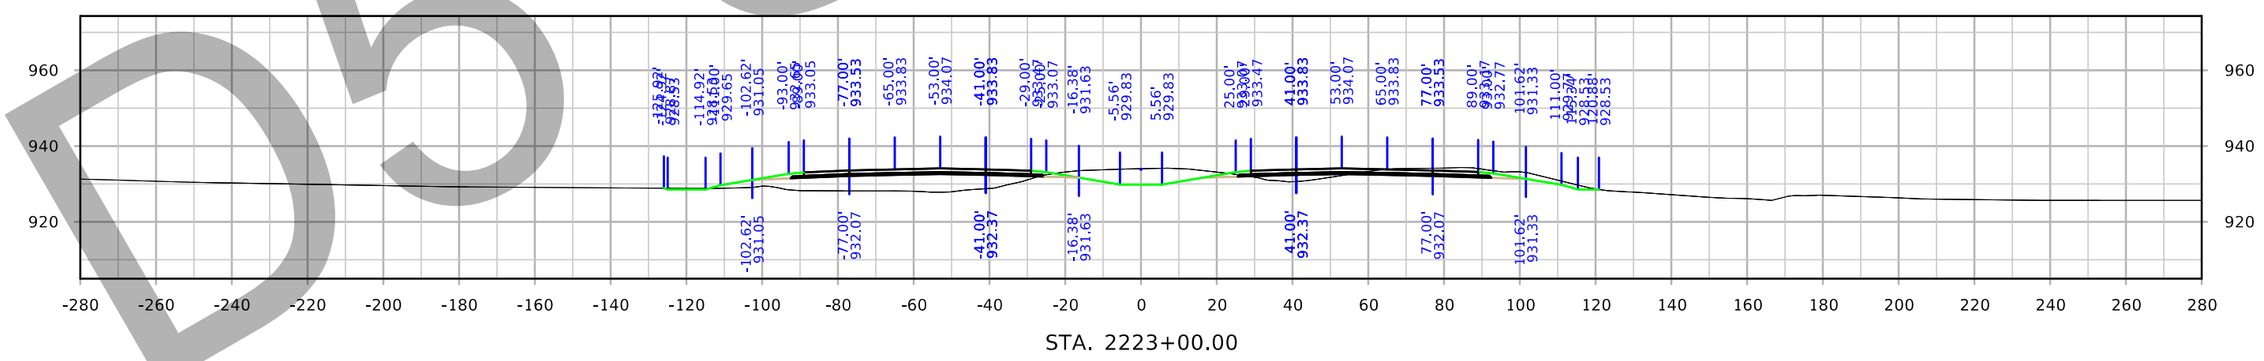

STA. 2223+00.00

D5 submittal

FILE NO. 32044	ENGLISH	DESIGN TEAM Iowa DOT	POLK/STORY COUNTY	PROJECT NUMBER IM-035-4(309)95--13-77	SHEET NUMBER W.172

9:09:13 PM 3/3/2021 cschins pw:\\ntPwInt1.dot.int.lan:PWMain\Documents\Projects\7703504015\Design_(309)_PreliminaryEngineering\CADD_Files\Cross_Sections\XS_ML035_77035309Z08.dgn

Interstate 35

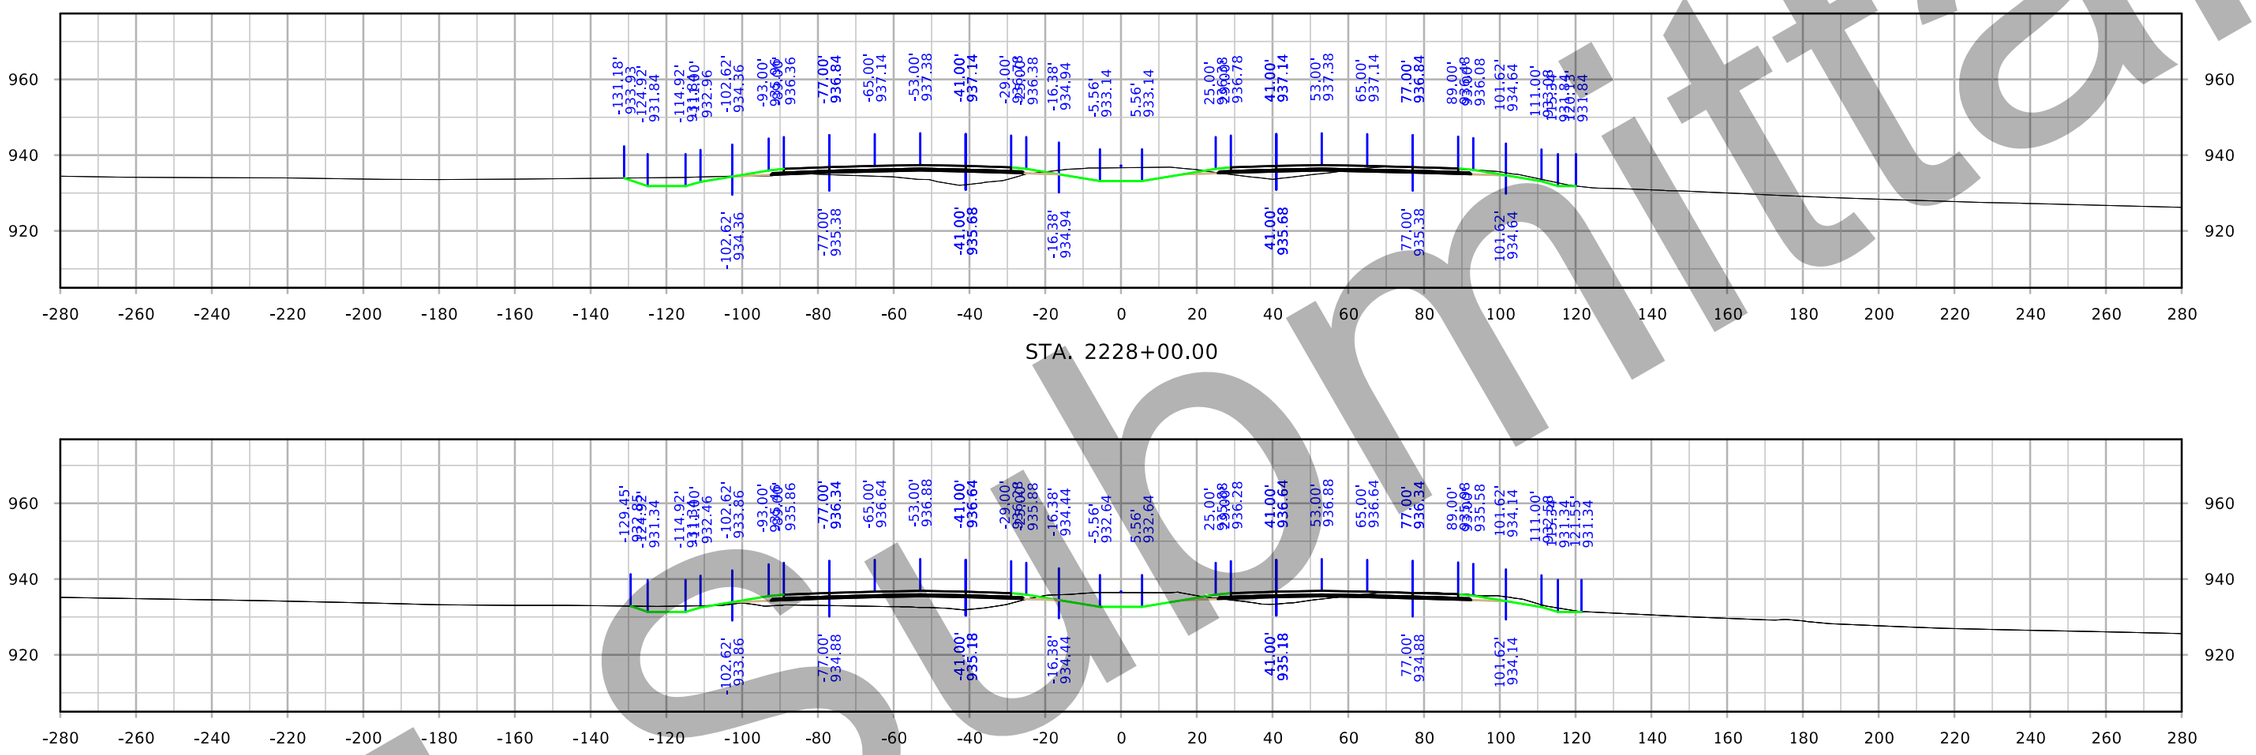

STA. 2228+00.00

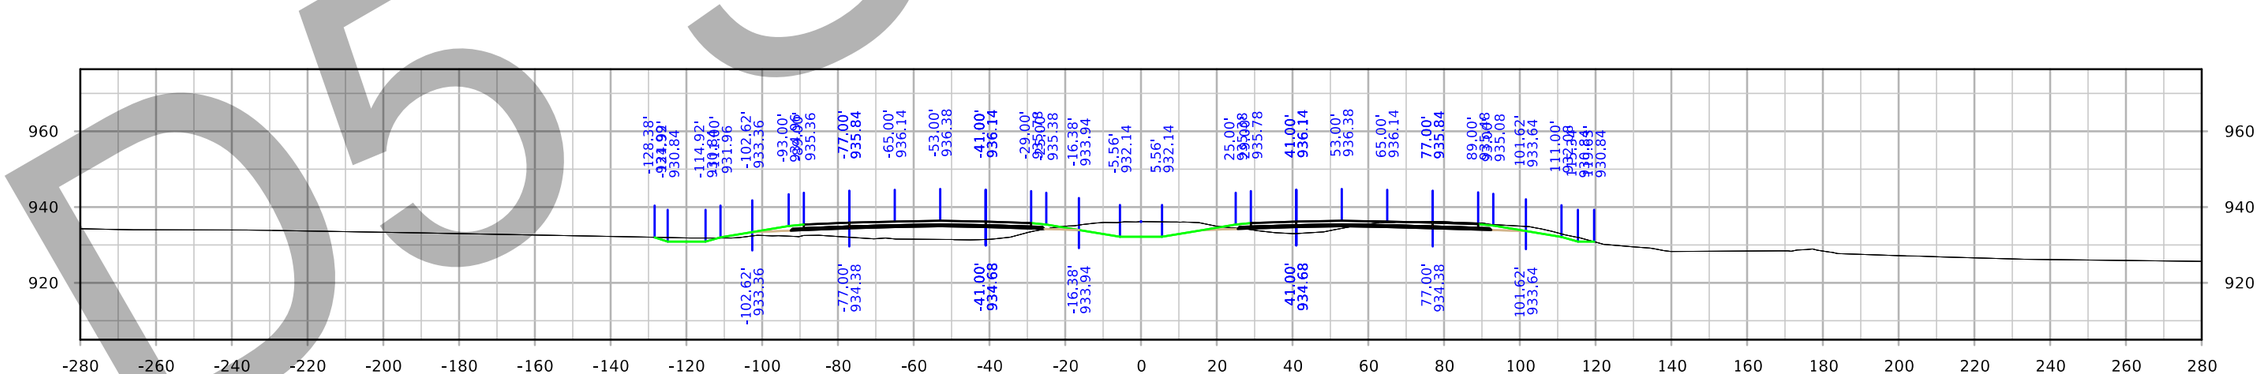

STA. 2227+00.00

STA. 2226+00.00

Draft

FILE NO. 32044	ENGLISH	DESIGN TEAM Iowa DOT	POLK/STORY COUNTY	PROJECT NUMBER IM-035-4(309)95--13-77	SHEET NUMBER W.173

9:09:54 PM 3/3/2021 cschins pw:\\ntPwInt1.dot.int.lan:PWMain\Documents\Projects\7703504015\Design_(309)_PreliminaryEngineering\CADD_Files\Cross_Sections\XS_ML035_77035309Z08.dgn

Interstate 35

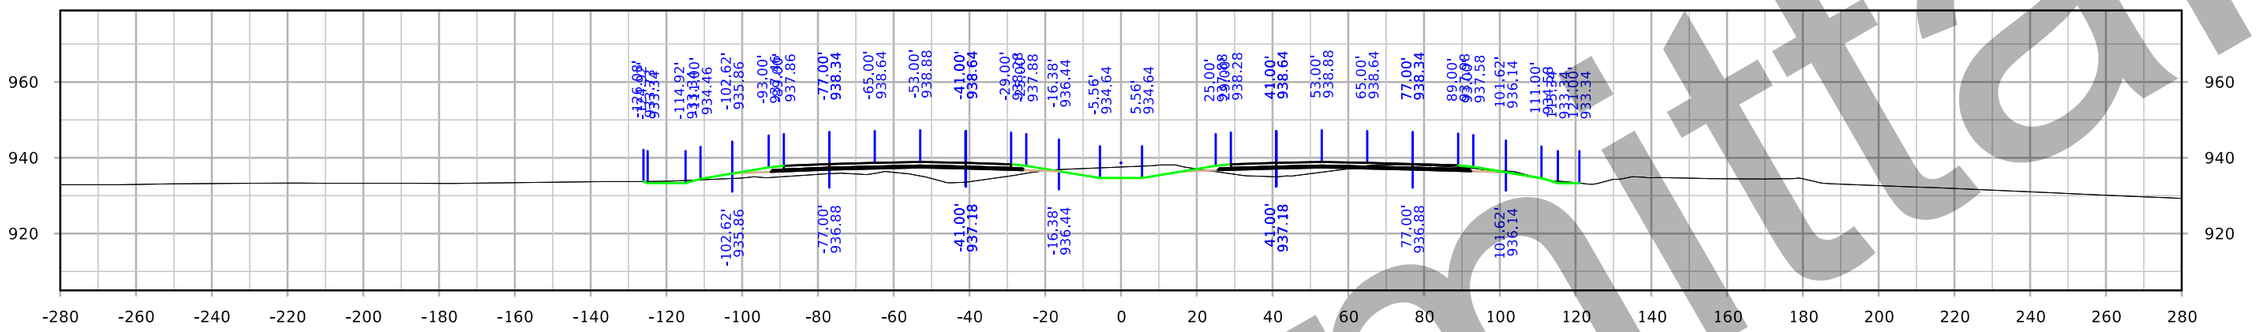

STA. 2231+00.00

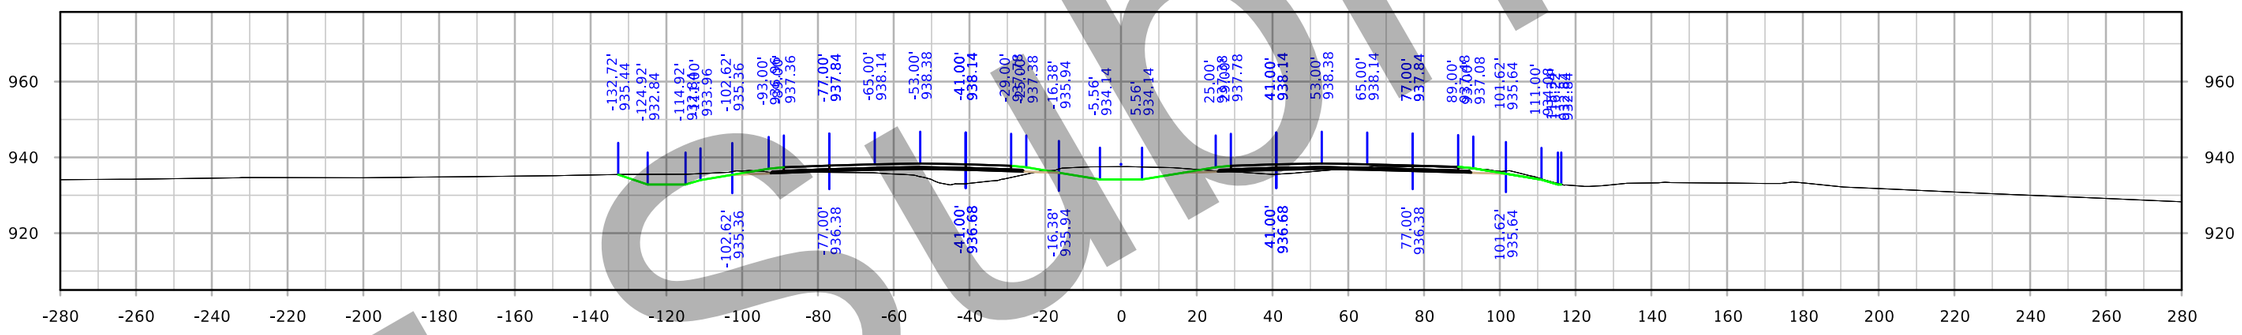

STA. 2230+00.00

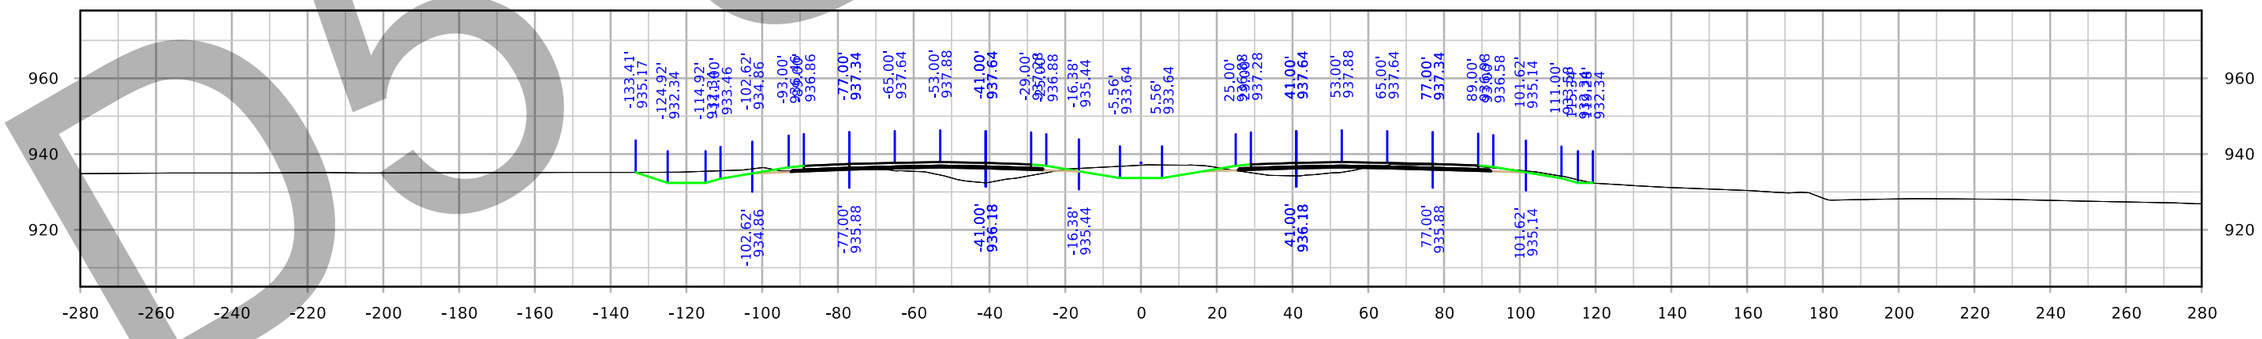

STA. 2229+00.00

D5 Submittal

FILE NO. 32044	ENGLISH	DESIGN TEAM Iowa DOT	POLK/STORY COUNTY	PROJECT NUMBER IM-035-4(309)95--13-77	SHEET NUMBER W.174

9:10:34 PM 3/3/2021 cschins pw:\\ntPwInt1.dot.int.lan:PWMain\Documents\Projects\7703504015\Design_(309)_PreliminaryEngineering\CADD_Files\Cross_Sections\XS_ML035_77035309Z08.dgn

Interstate 35

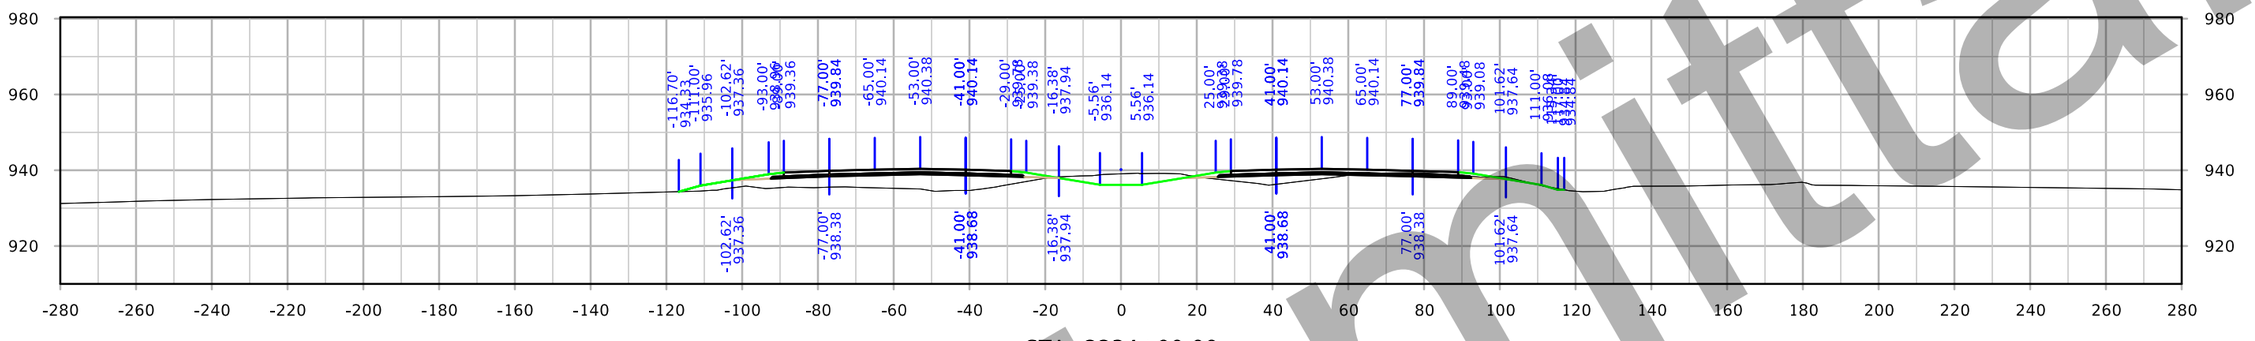

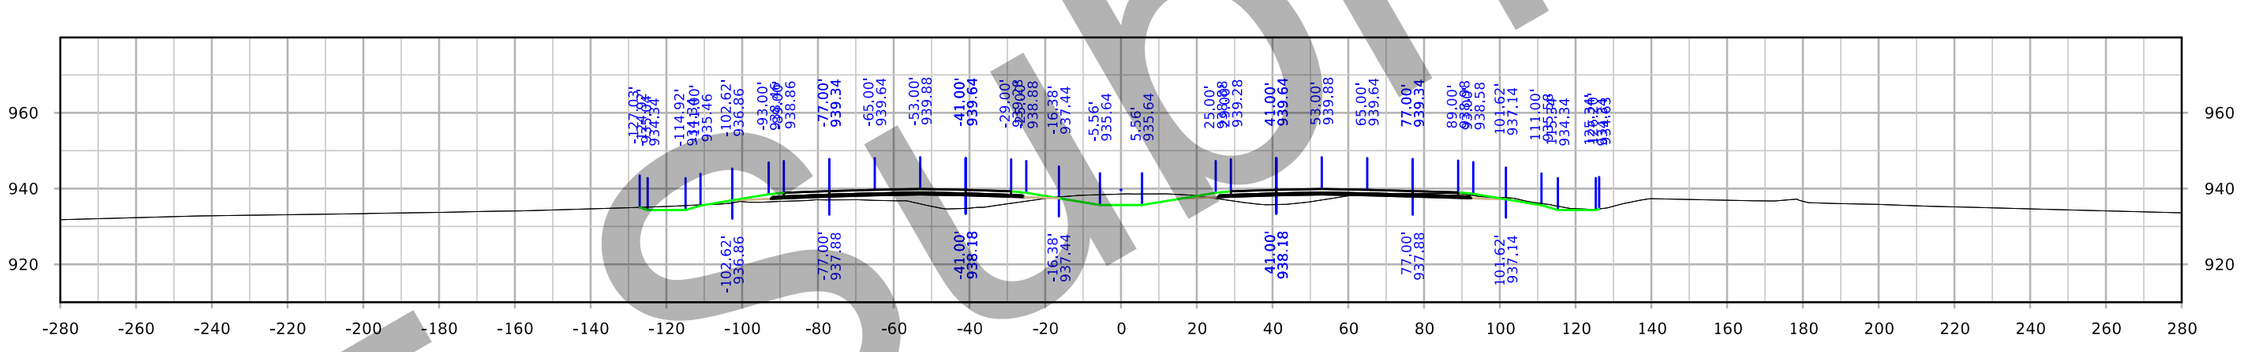

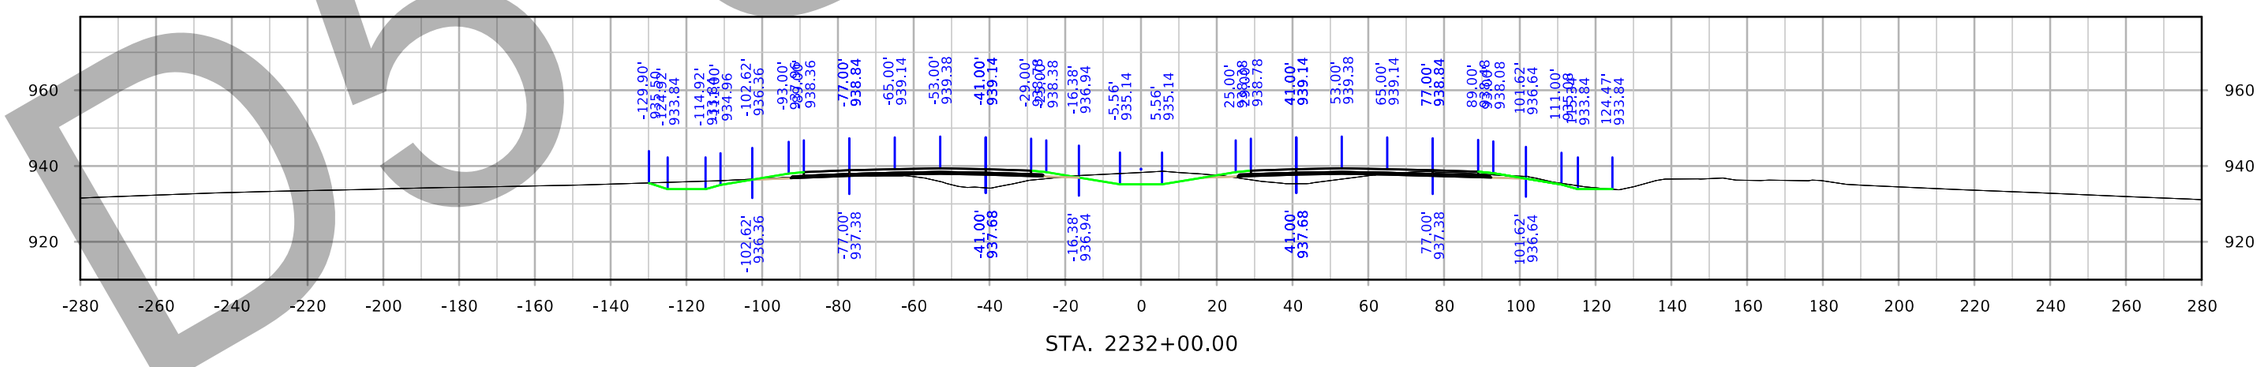

D5 Submittal

FILE NO. 32044	ENGLISH	DESIGN TEAM Iowa DOT	POLK/STORY COUNTY	PROJECT NUMBER IM-035-4(309)95--13-77	SHEET NUMBER W.175

9:11:15 PM 3/3/2021 cschins pw:\\ntPwInt1.dot.int.lan:PWMain\Documents\Projects\7703504015\Design_(309)_PreliminaryEngineering\CADD_Files\Cross_Sections\XS_ML035_77035309Z08.dgn

Interstate 35

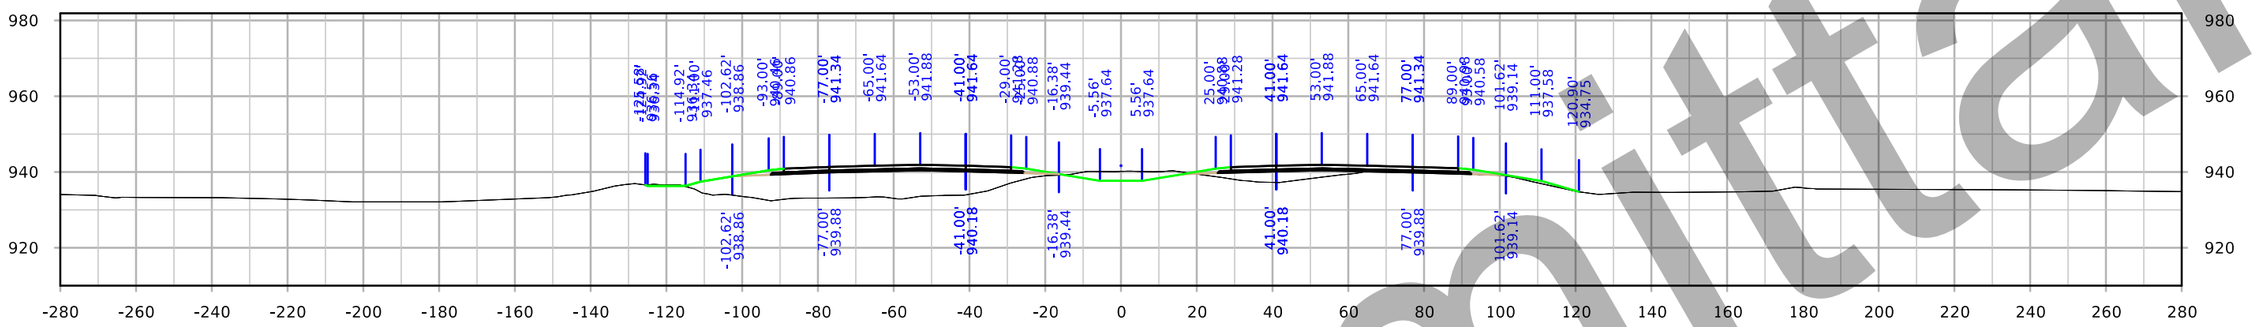

STA. 2237+00.00

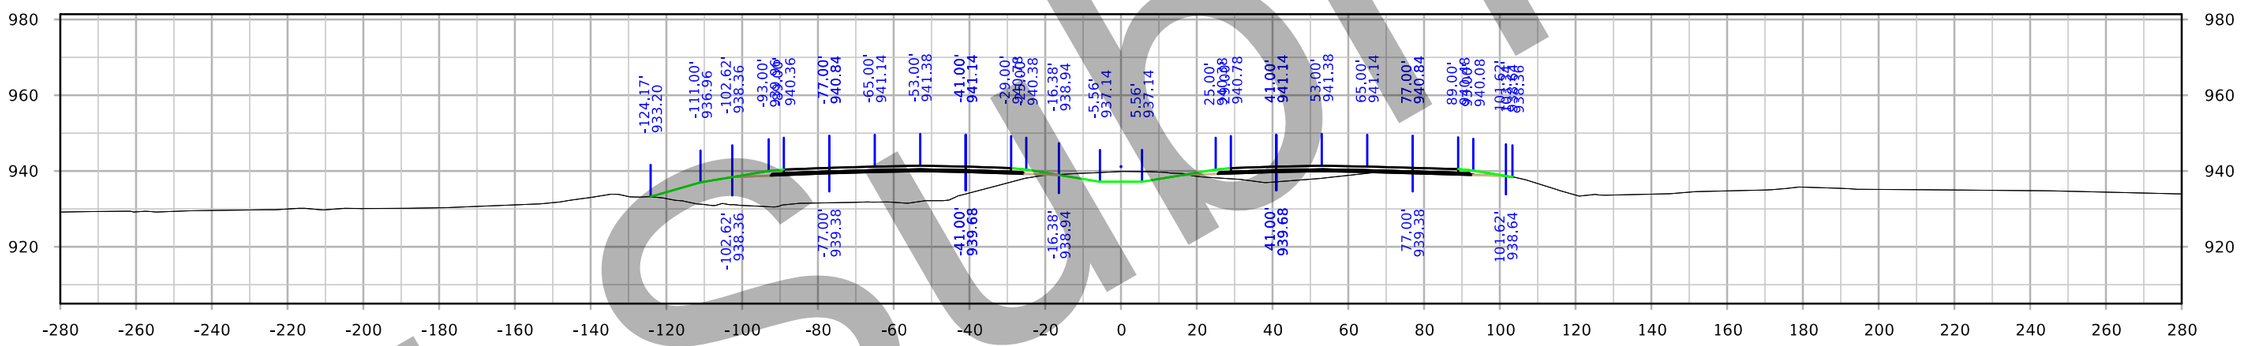

STA. 2236+00.00

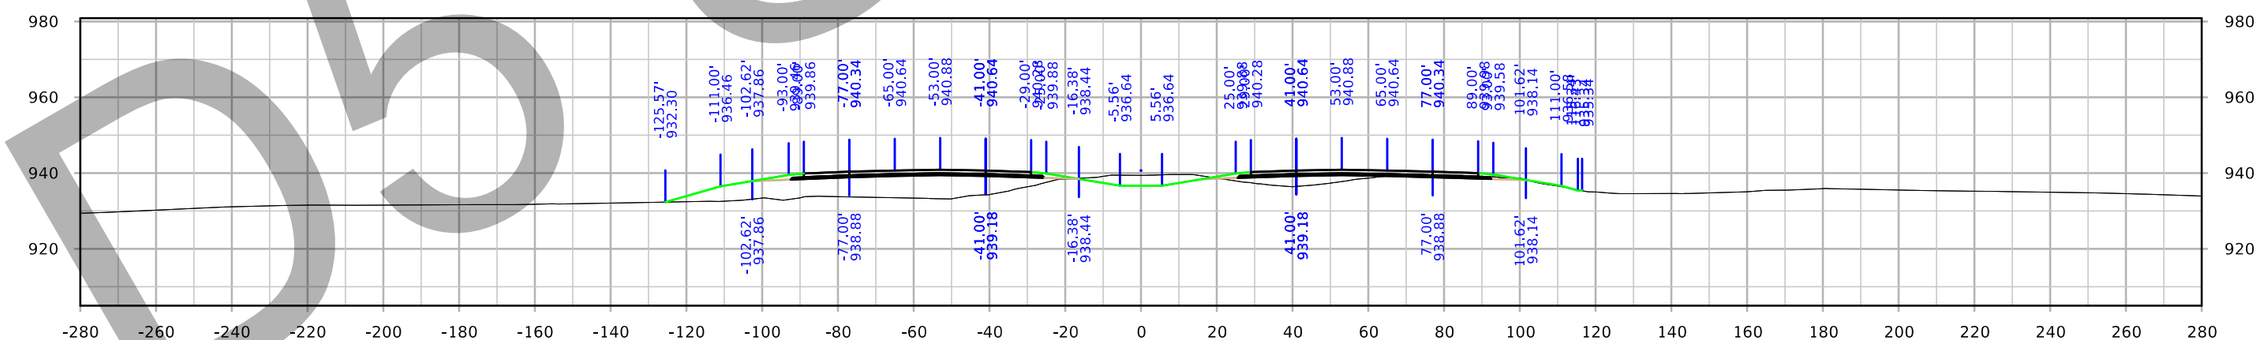

STA. 2235+00.00

D5 Submittal

FILE NO. 32044	ENGLISH	DESIGN TEAM Iowa DOT	POLK/STORY COUNTY	PROJECT NUMBER IM-035-4(309)95--13-77	SHEET NUMBER W.176

9:13:23 PM 3/3/2021 cschins pw:\\ntPwInt1.dot.int.lan:PWMain\Documents\Projects\7703504015\Design_(309)_PreliminaryEngineering\CADD_Files\Cross_Sections\XS_ML035_77035309Z08.dgn

Interstate 35

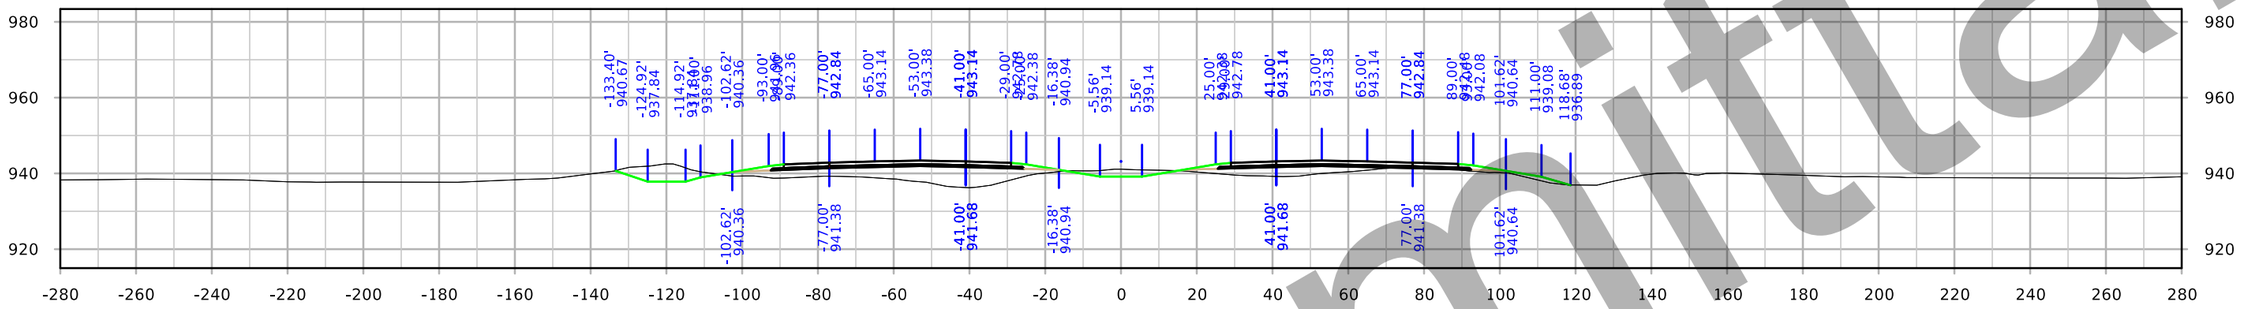

STA. 2240+00.00

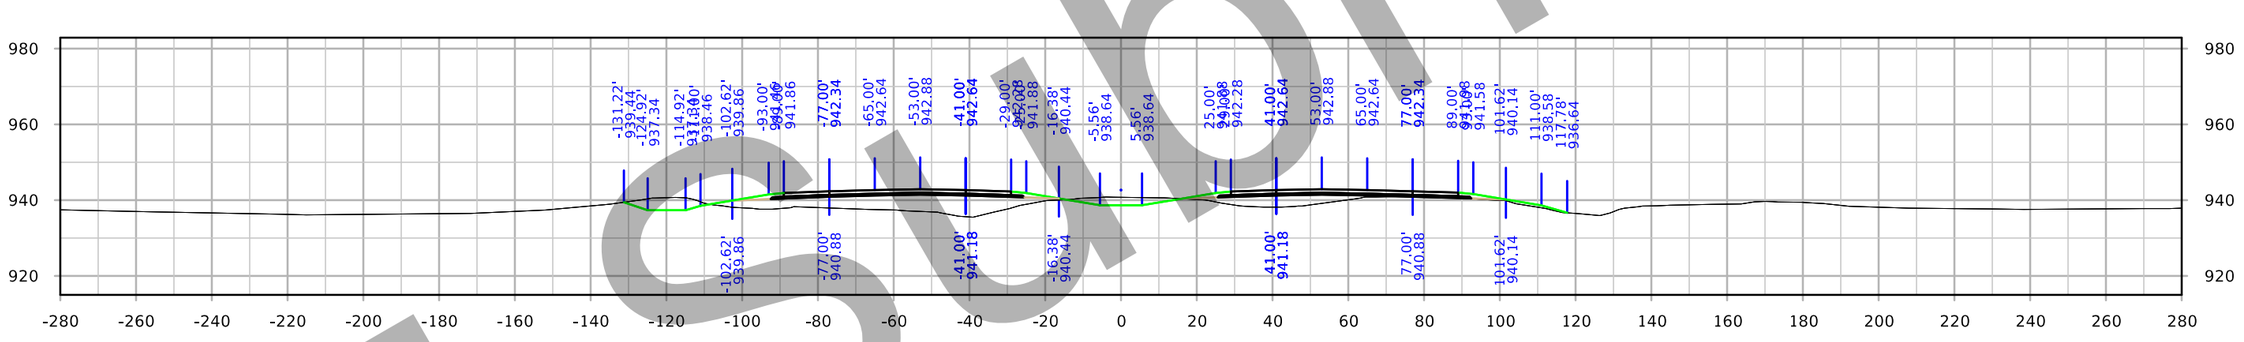

STA. 2239+00.00

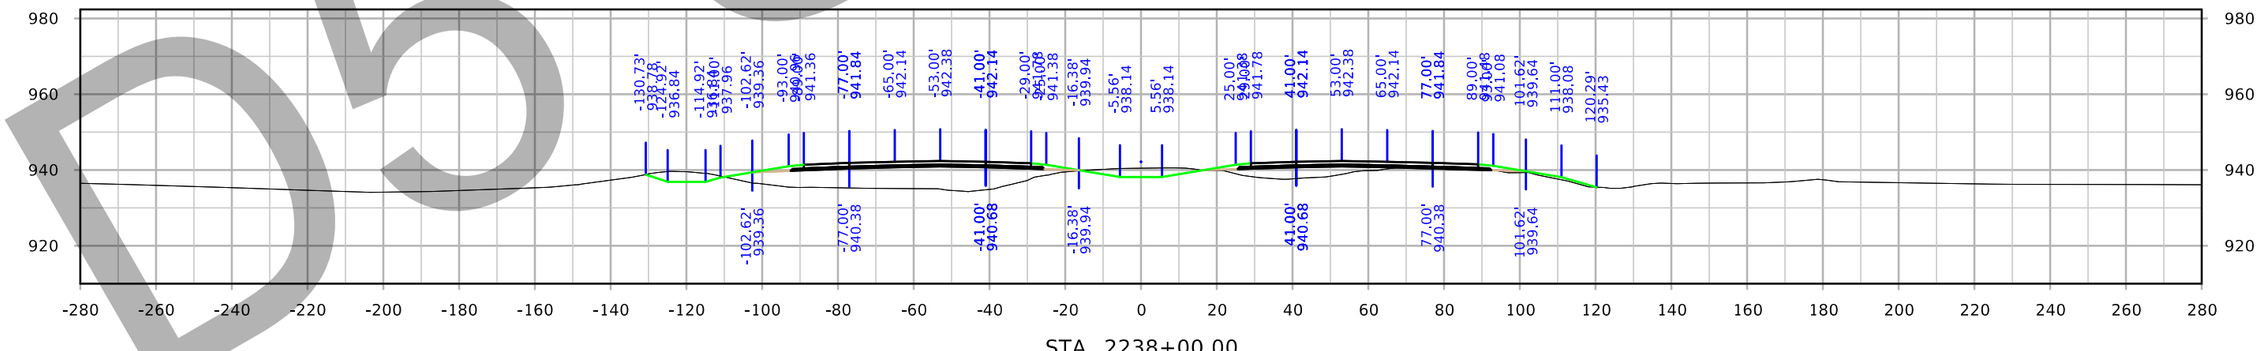

STA. 2238+00.00

D5 submittal

FILE NO. 32044	ENGLISH	DESIGN TEAM Iowa DOT	POLK/STORY COUNTY	PROJECT NUMBER IM-035-4(309)95--13-77	SHEET NUMBER W.177

9:14:04 PM 3/3/2021 cschins pw:\\ntPwInt1.dot.int.lan:PWMain\Documents\Projects\7703504015\Design_(309)_PreliminaryEngineering\CADD_Files\Cross_Sections\XS_ML035_77035309Z08.dgn

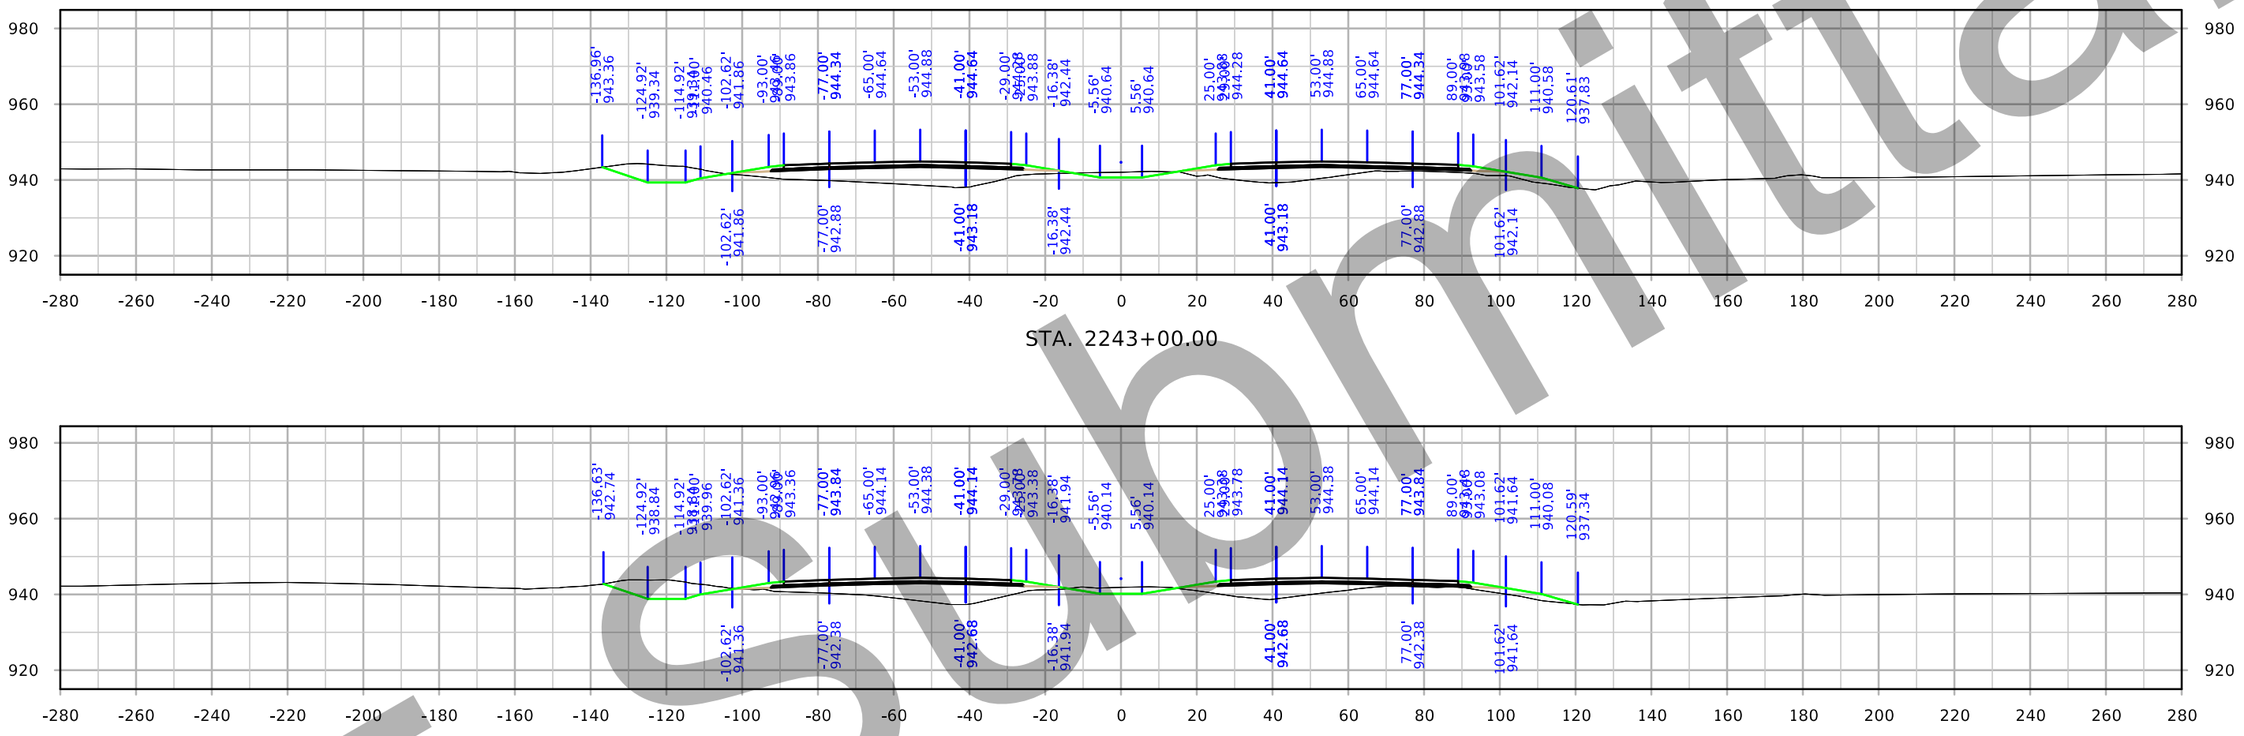

STA. 2243+00.00

STA. 2242+00.00

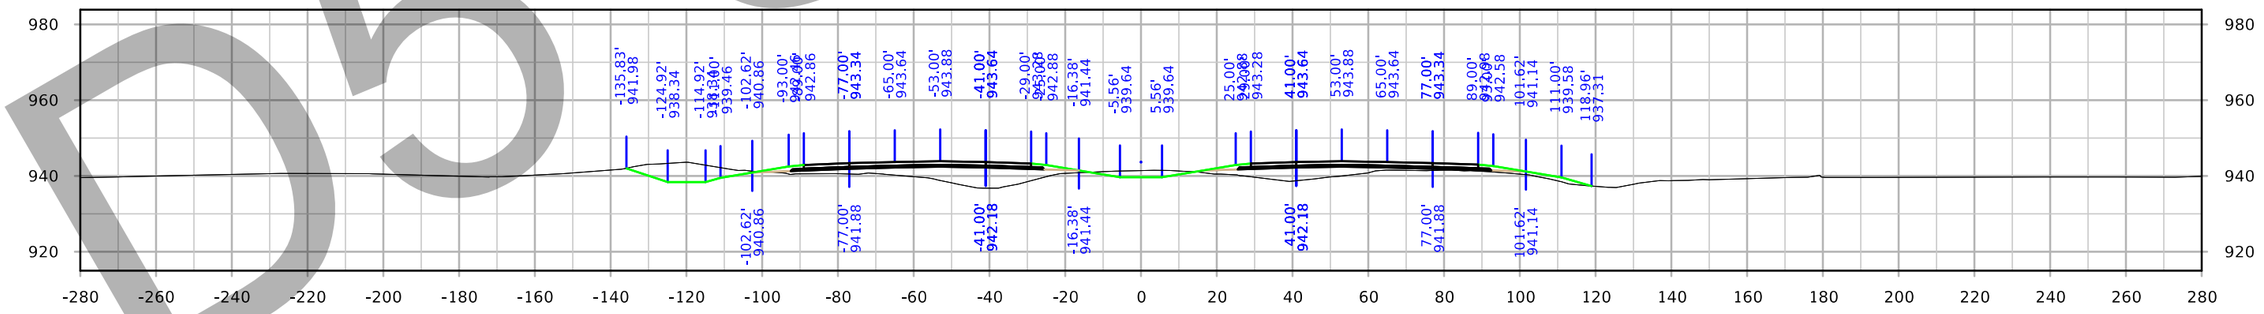

STA. 2241+00.00

D5 Submittal

FILE NO. 32044	ENGLISH	DESIGN TEAM Iowa DOT	POLK/STORY COUNTY	PROJECT NUMBER IM-035-4(309)95--13-77	SHEET NUMBER W.178

Interstate 35

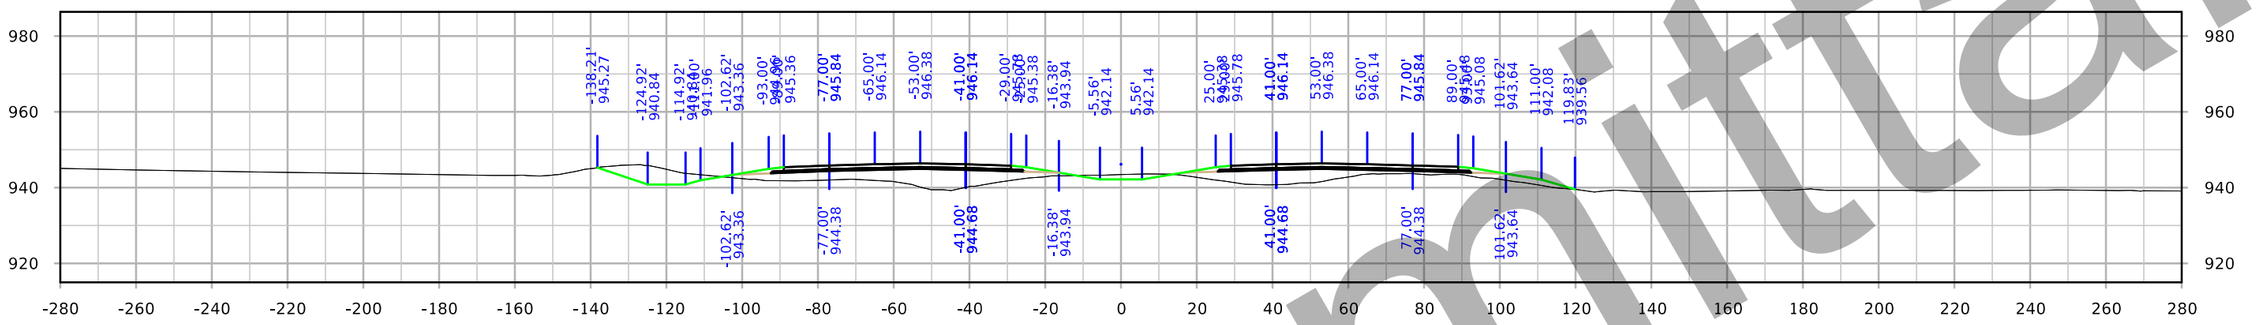

STA. 2246+00.00

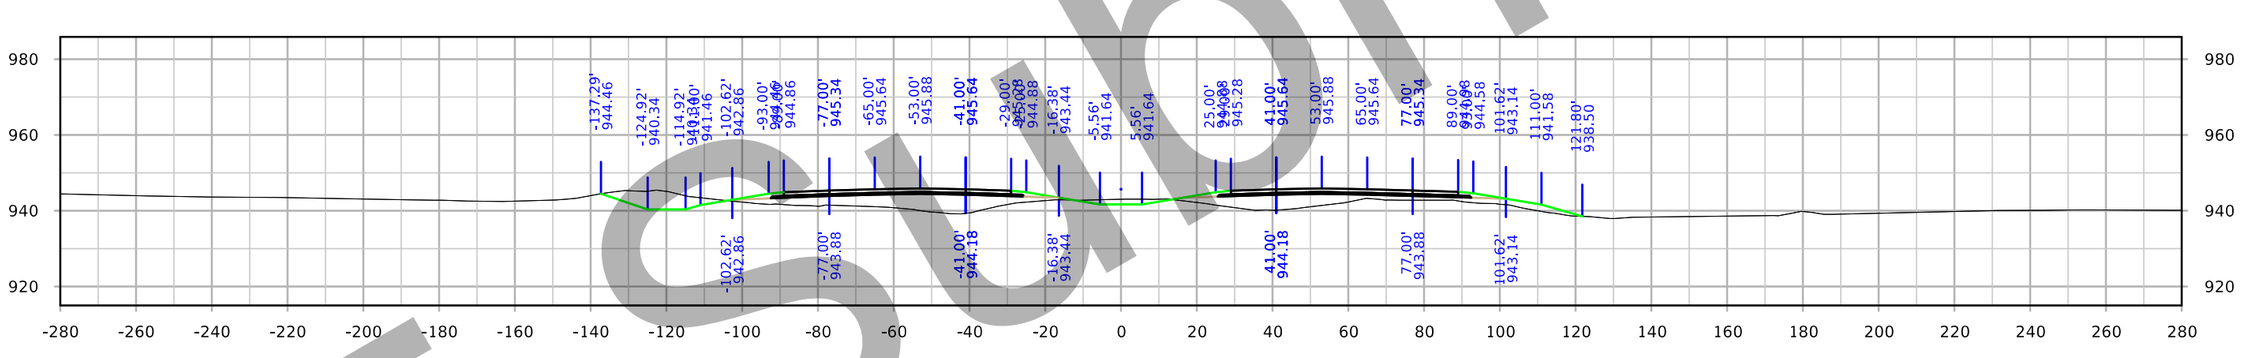

STA. 2245+00.00

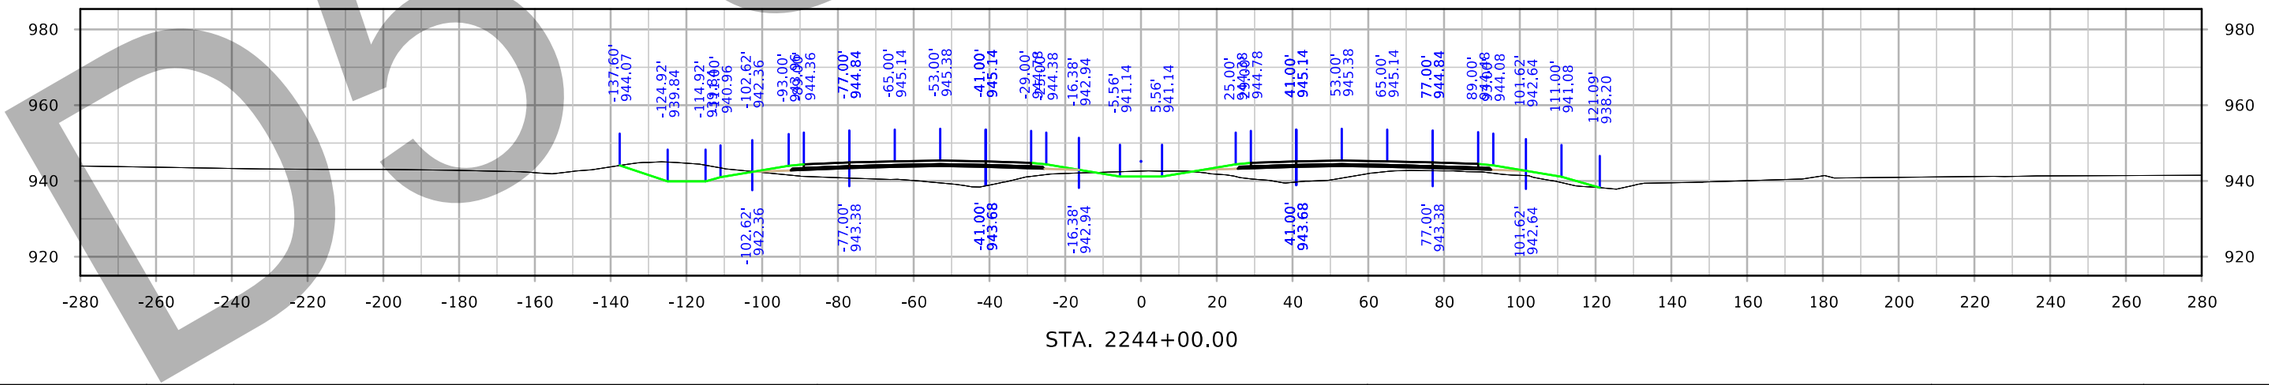

STA. 2244+00.00

D5 submittal

FILE NO. 32044	ENGLISH	DESIGN TEAM Iowa DOT	POLK/STORY COUNTY	PROJECT NUMBER IM-035-4(309)95--13-77	SHEET NUMBER W.179

9:15:25 PM 3/3/2021 cschins pw:\\ntPwInt1.dot.int.lan:PWMain\Documents\Projects\7703504015\Design_(309)_PreliminaryEngineering\CADD_Files\Cross_Sections\XS_ML035_77035309Z08.dgn

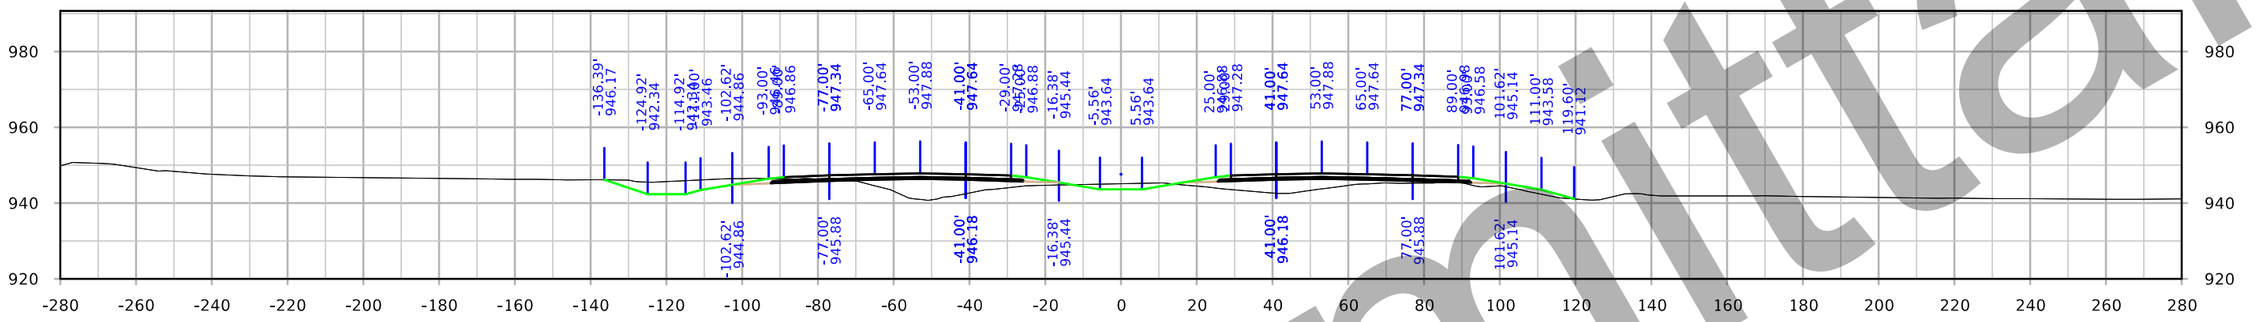

STA. 2249+00.00

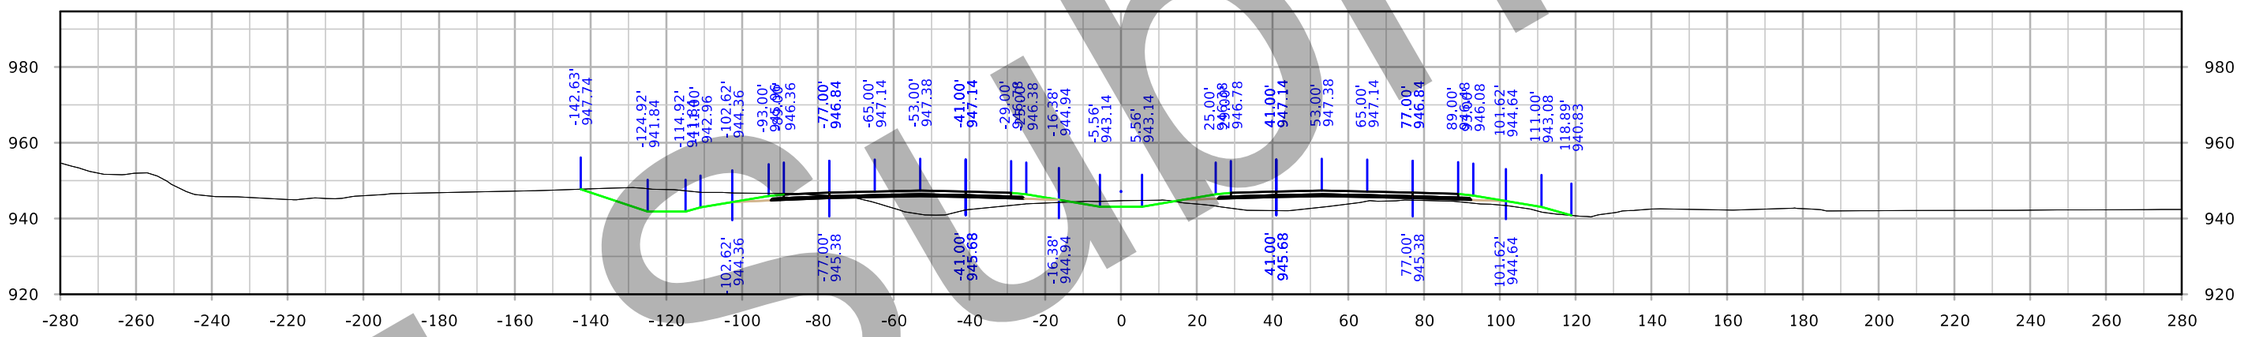

STA. 2248+00.00

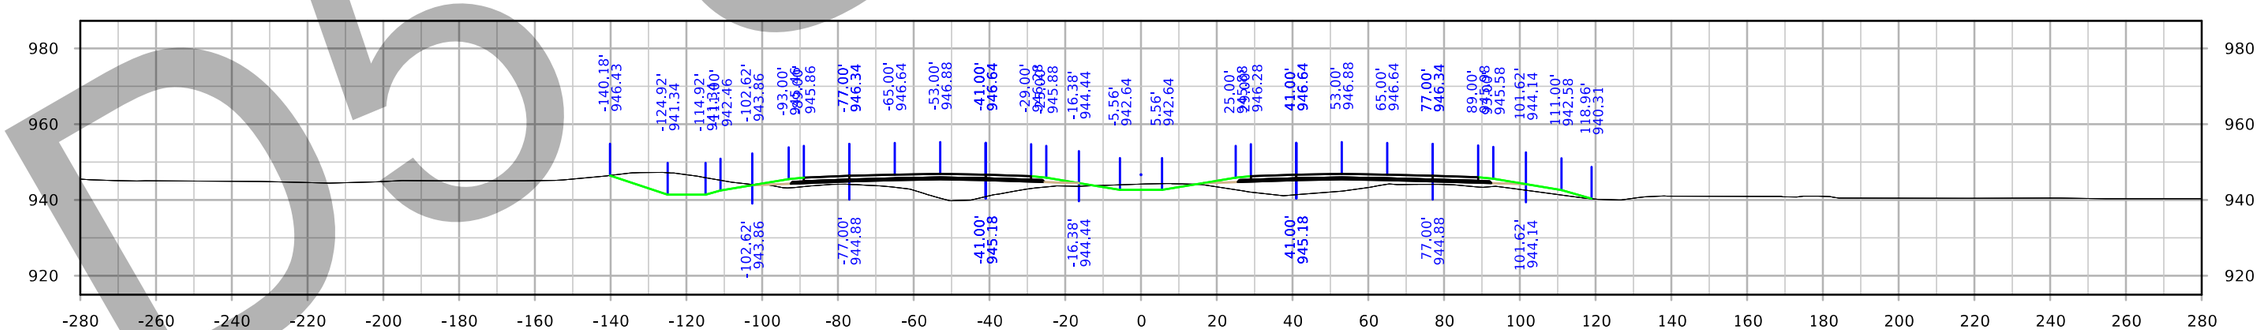

STA. 2247+00.00

D5 Submittal

FILE NO. 32044	ENGLISH	DESIGN TEAM Iowa DOT	POLK/STORY COUNTY	PROJECT NUMBER IM-035-4(309)95--13-77	SHEET NUMBER W.180

Interstate 35

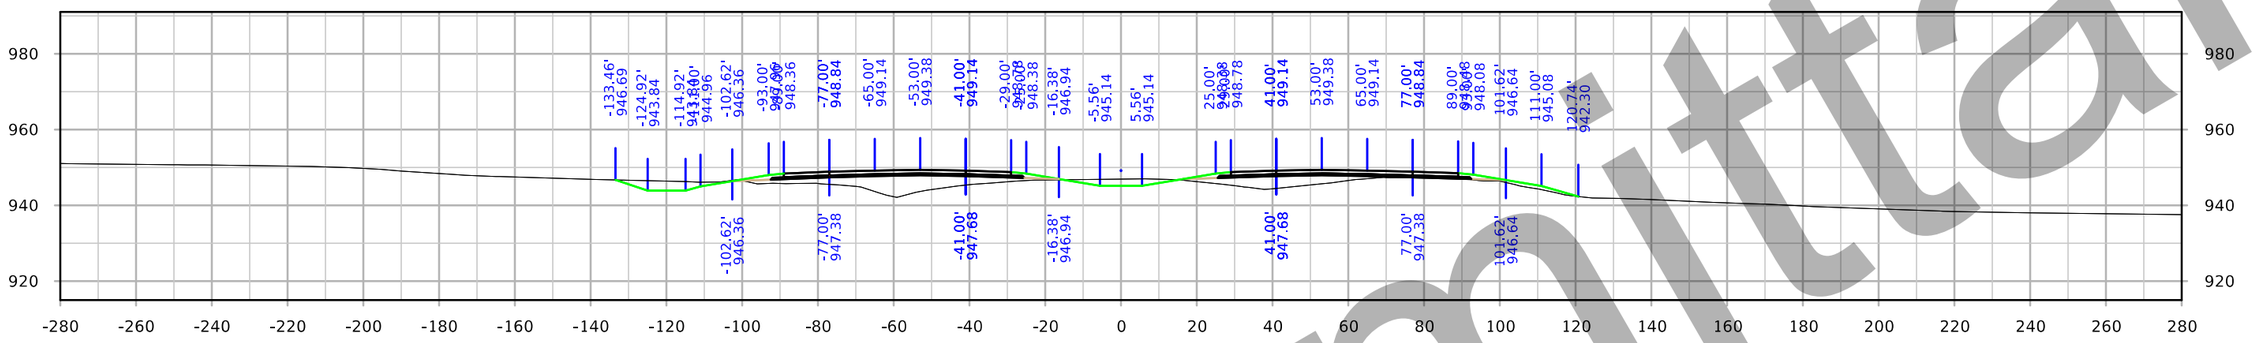

STA. 2252+00.00

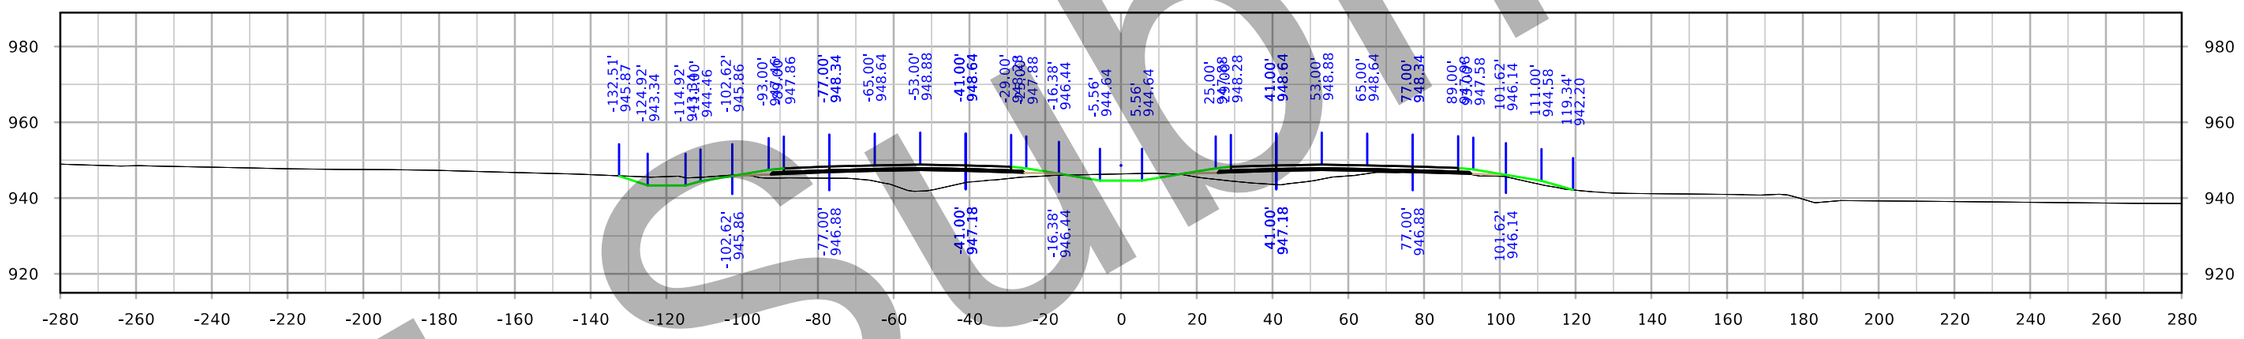

STA. 2251+00.00

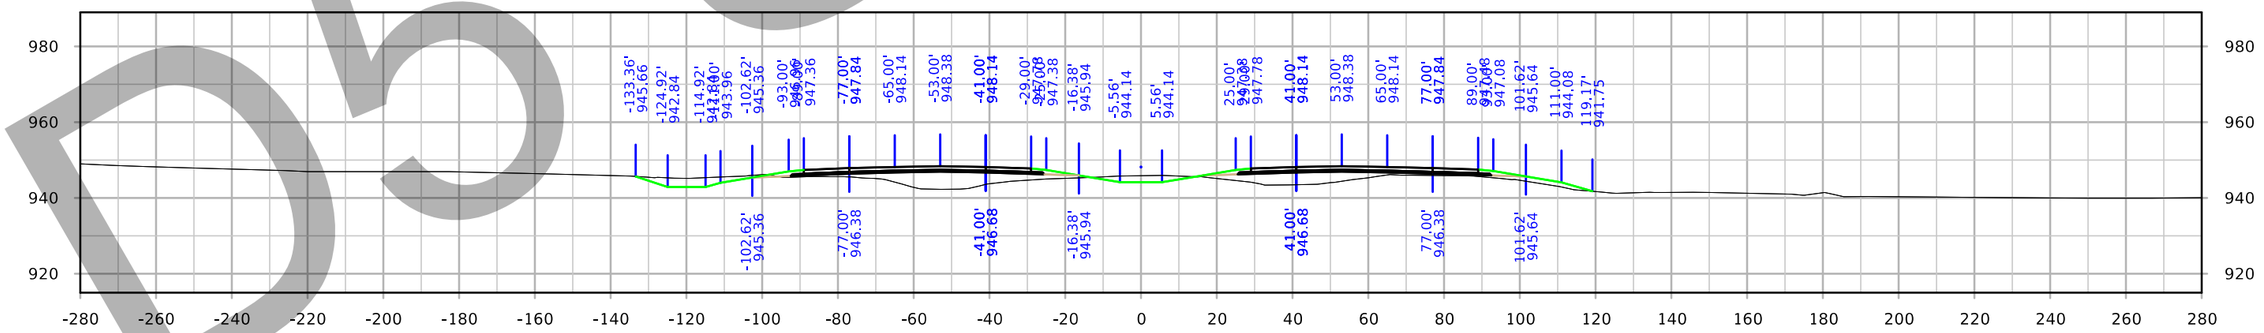

STA. 2250+00.00

D5 Submittal

FILE NO. 32044	ENGLISH	DESIGN TEAM Iowa DOT	POLK/STORY COUNTY	PROJECT NUMBER IM-035-4(309)95--13-77	SHEET NUMBER W.181

9:16:46 PM 3/3/2021 cschins pw:\\ntPwInt1.dot.int.lan:PWMain\Documents\Projects\7703504015\Design_(309)_PreliminaryEngineering\CADD_Files\Cross_Sections\XS_ML035_77035309Z08.dgn

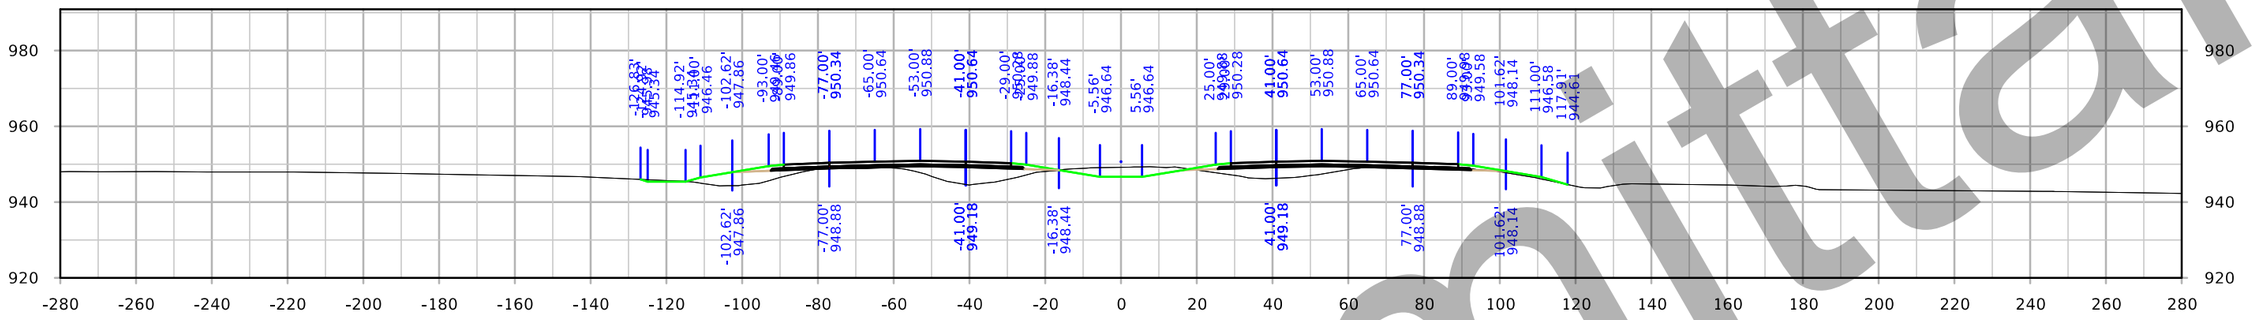

STA. 2255+00.00

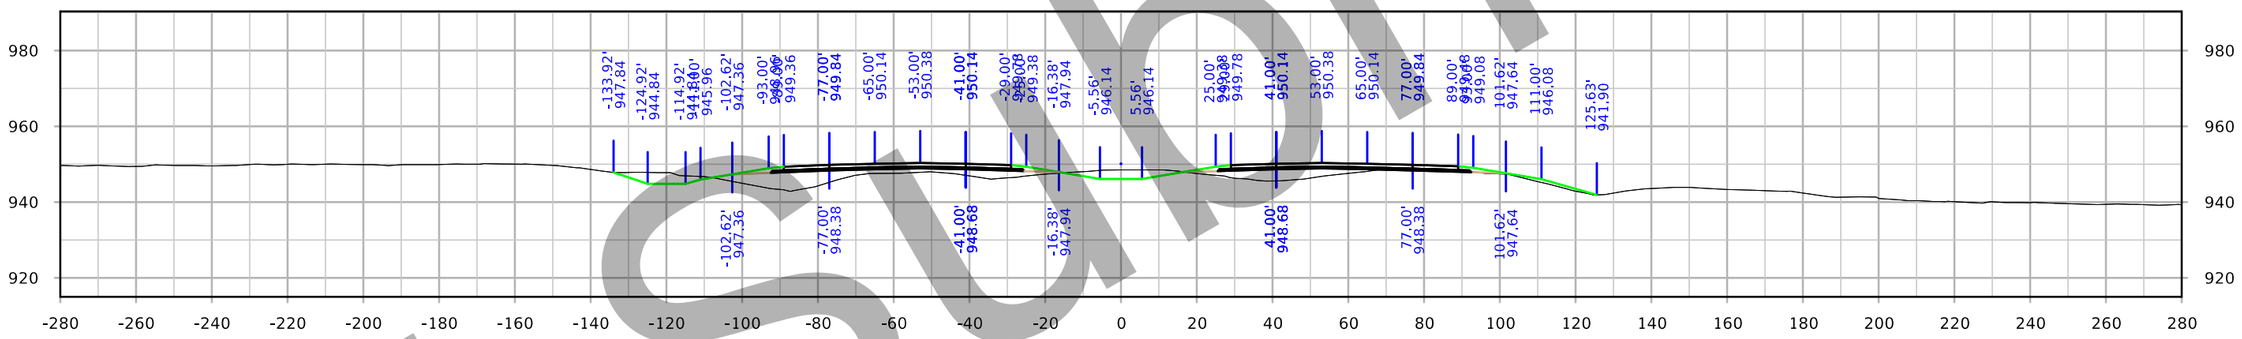

STA. 2254+00.00

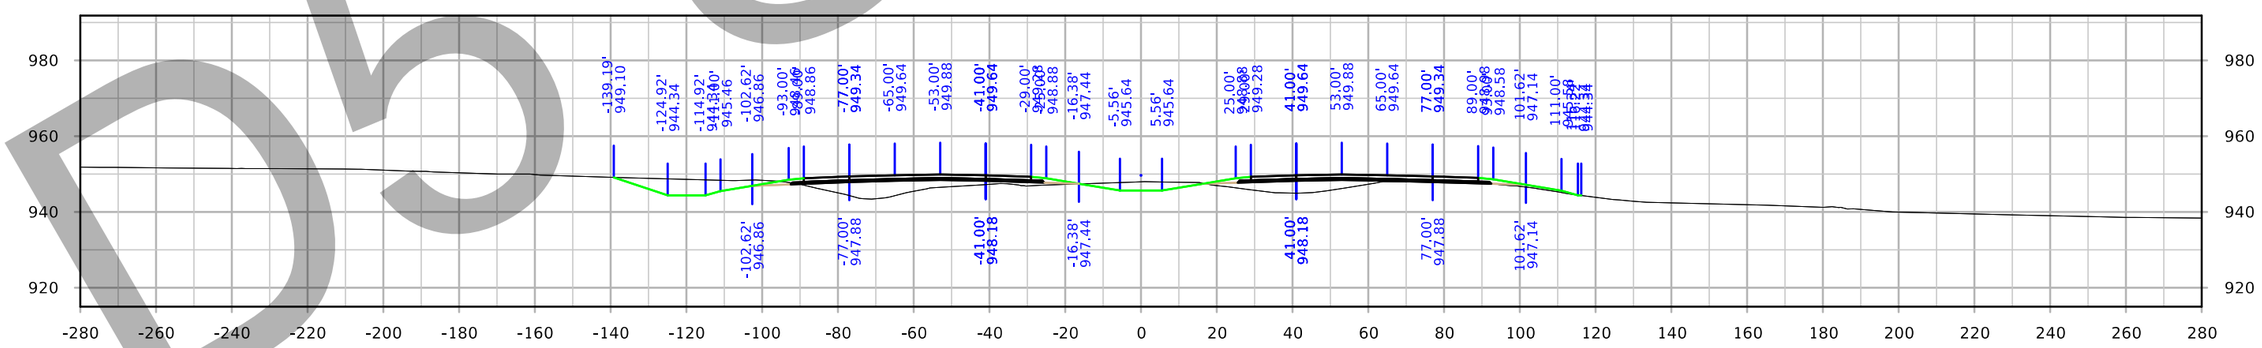

STA. 2253+00.00

D5 Submittal

FILE NO. 32044	ENGLISH	DESIGN TEAM Iowa DOT	POLK/STORY COUNTY	PROJECT NUMBER IM-035-4(309)95--13-77	SHEET NUMBER W.182

9:17:29 PM 3/3/2021 cschins pw:\\ntPwInt1.dot.int.lan:PWMain\Documents\Projects\7703504015\Design_(309)_PreliminaryEngineering\CADD_Files\Cross_Sections\XS_ML035_77035309Z08.dgn

Interstate 35

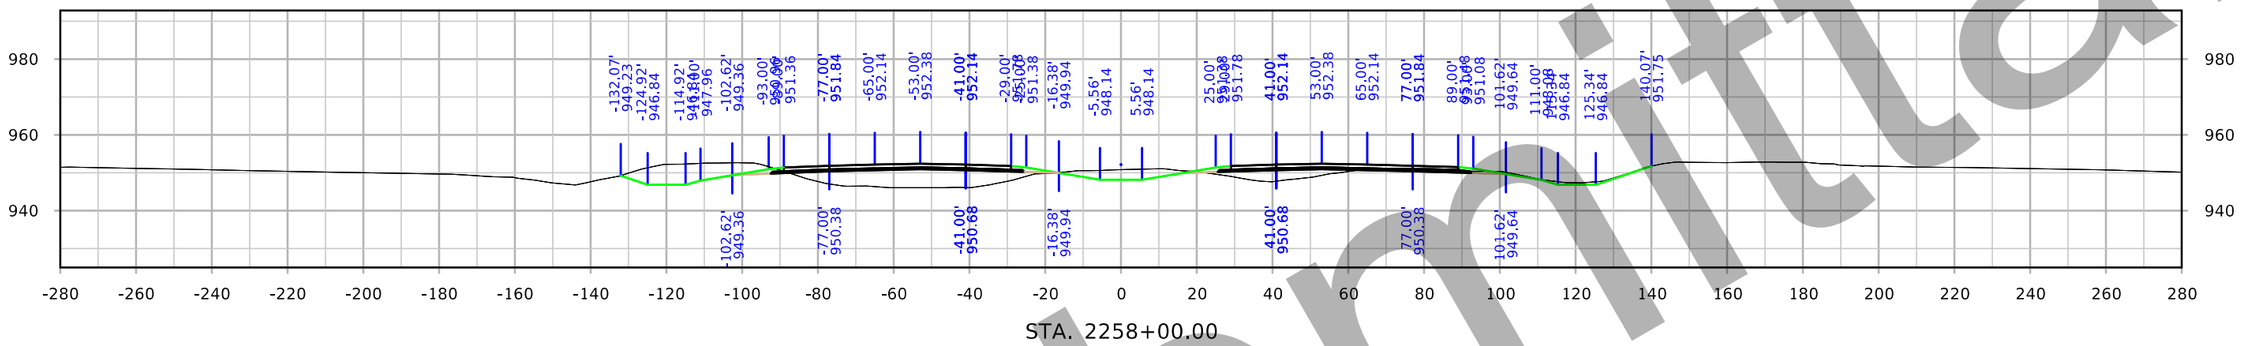

STA. 2258+00.00

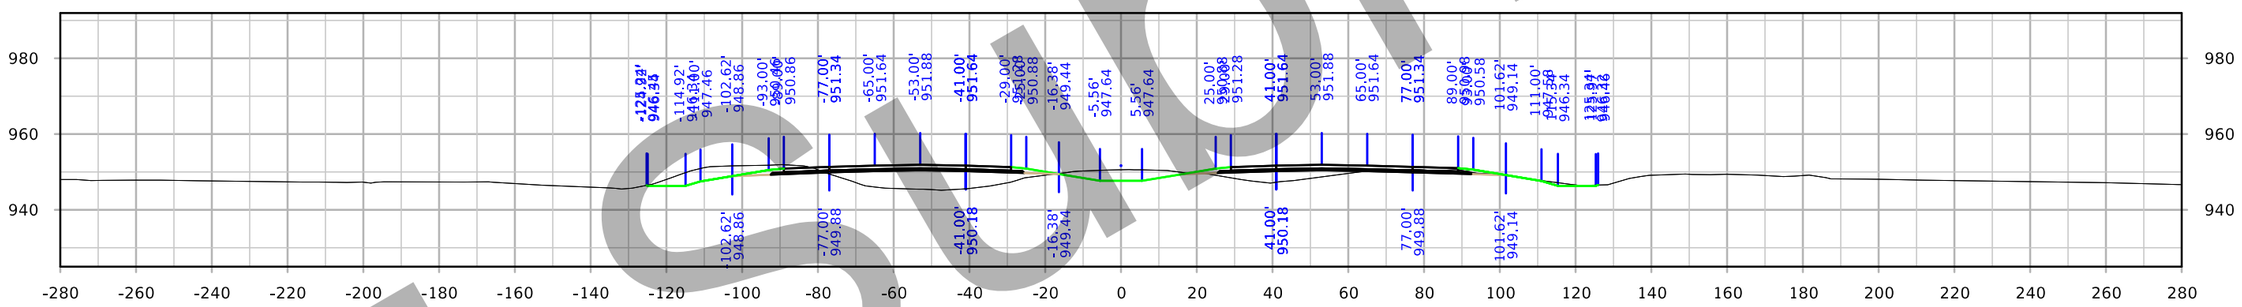

STA. 2257+00.00

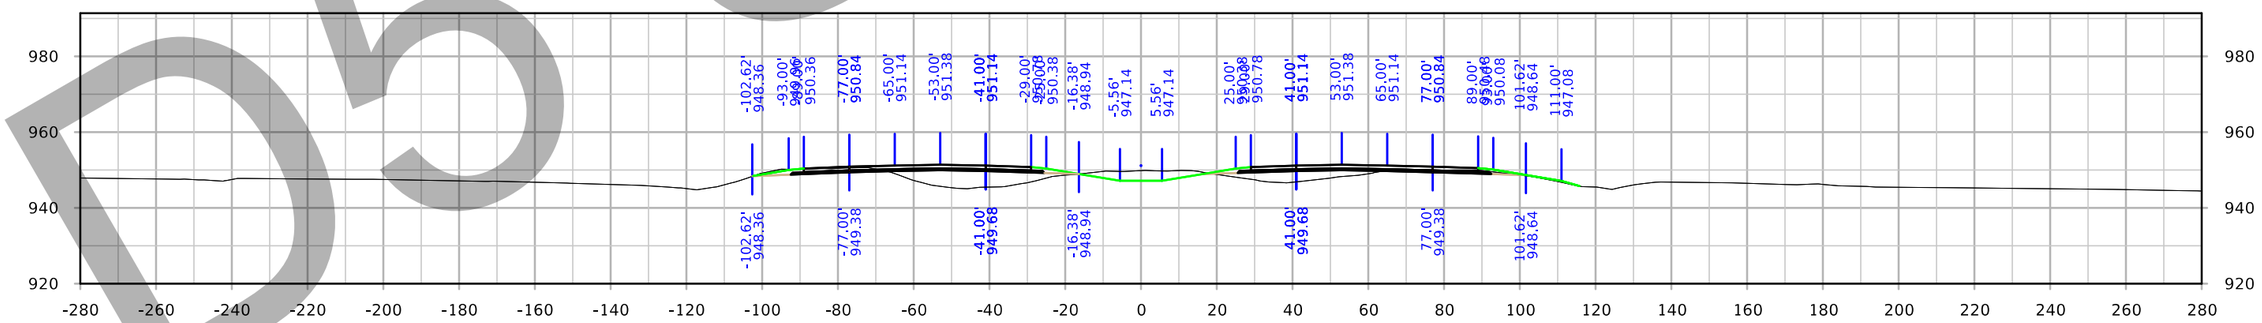

STA. 2256+00.00

D5 Submittal

FILE NO. 32044	ENGLISH	DESIGN TEAM Iowa DOT	POLK/STORY COUNTY	PROJECT NUMBER IM-035-4(309)95--13-77	SHEET NUMBER W.183

9:18:20 PM 3/3/2021 cschins pw:\\ntPwInt1.dot.int.lan:PWMain\Documents\Projects\7703504015\Design_(309)_PreliminaryEngineering\CADD_Files\Cross_Sections\XS_ML035_77035309Z08.dgn

Interstate 35

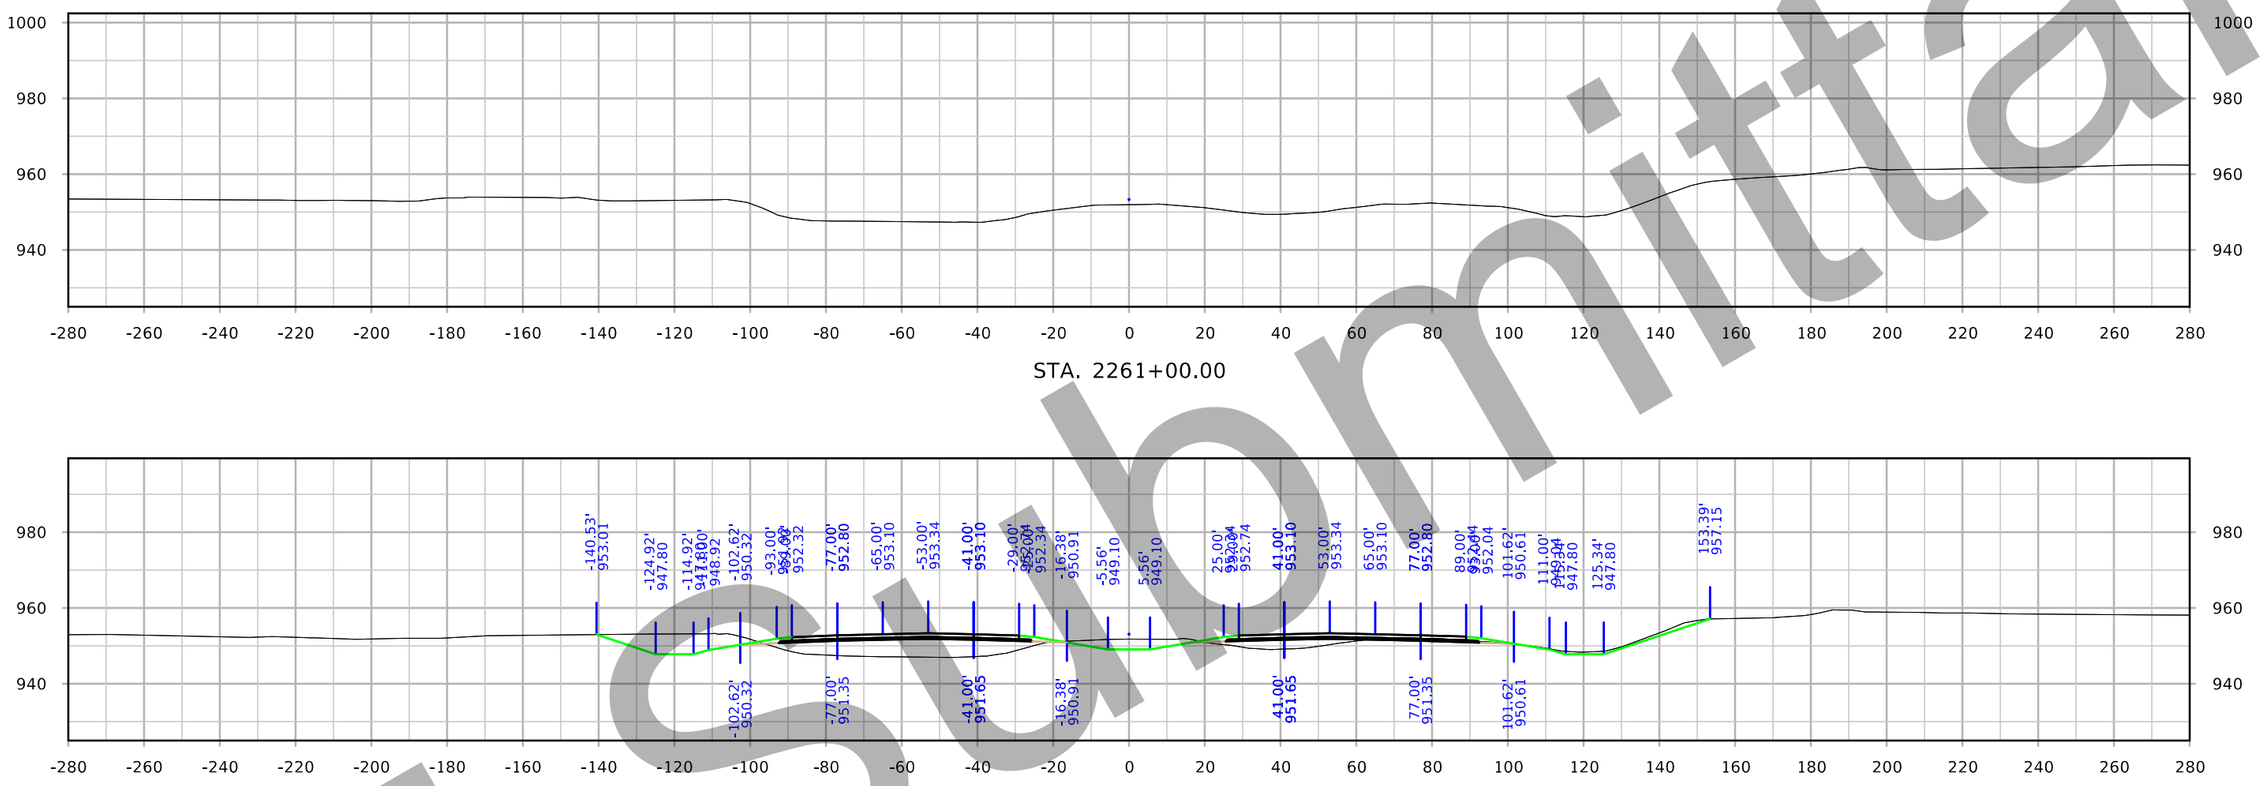

STA. 2261+00.00

STA. 2260+00.00

STA. 2259+00.00

D5 Submittal

FILE NO. 32044	ENGLISH	DESIGN TEAM Iowa DOT	POLK/STORY COUNTY	PROJECT NUMBER IM-035-4(309)95--13-77	SHEET NUMBER W.184

9:19:10 PM 3/3/2021 cschins pw:\\ntPwInt1.dot.int.lan:PWMain\Documents\Projects\7703504015\Design_(309)_PreliminaryEngineering\CADD_Files\Cross_Sections\XS_ML035_77035309Z08.dgn

126th Ave

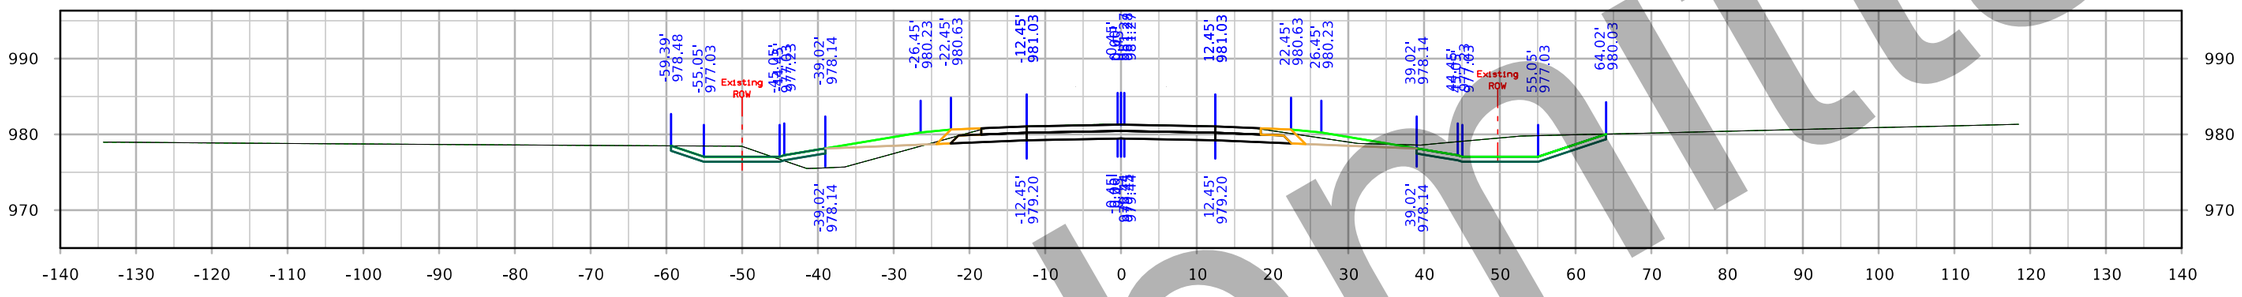

STA. 163+50.00

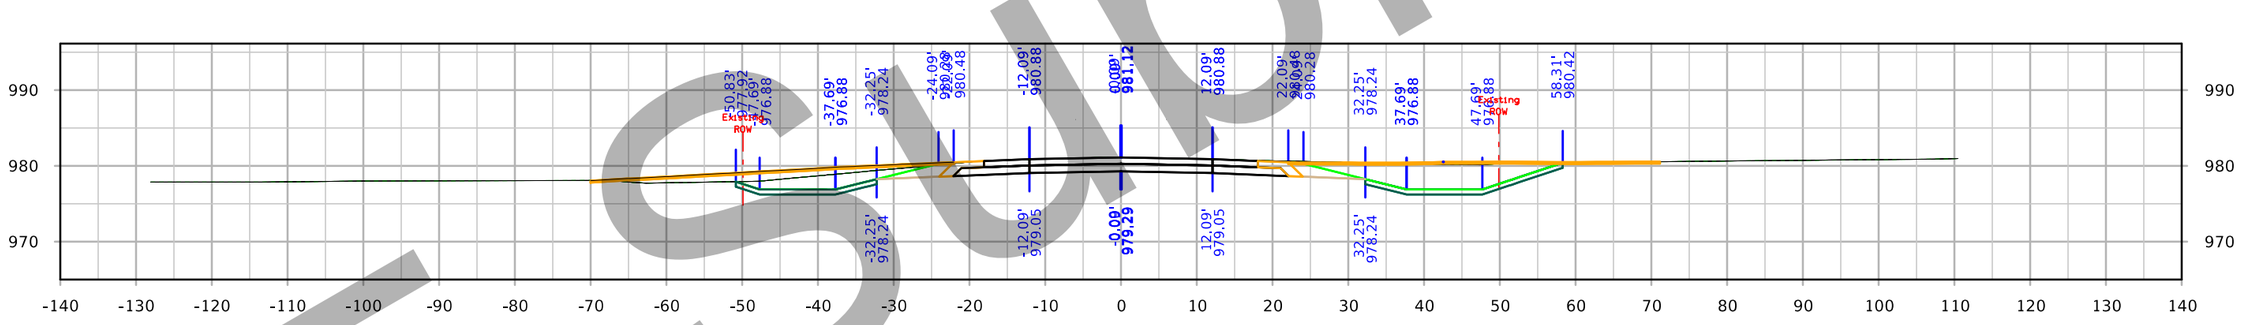

STA. 163+00.00

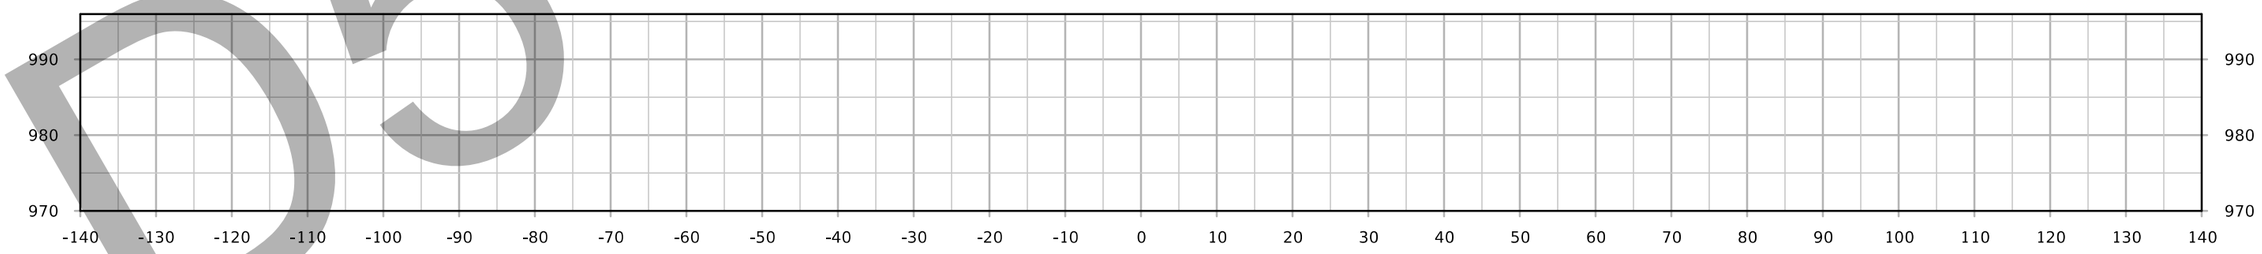

STA. 162+50.00

D5 Submittal

FILE NO. 32044	ENGLISH	DESIGN TEAM Iowa DOT	POLK/STORY COUNTY	PROJECT NUMBER IM-035-4(309)95--13-77	SHEET NUMBER X.100

3:53:07 PM 3/4/2021 kbell pw:\\ntPwInt1.dot.int.lan:PWMain\Documents\Projects\7703504015\Design_(309)_PreliminaryEngineering\CADD_Files\Cross_Sections\XS_SR126new_77035309Z08.dgn

126th Ave

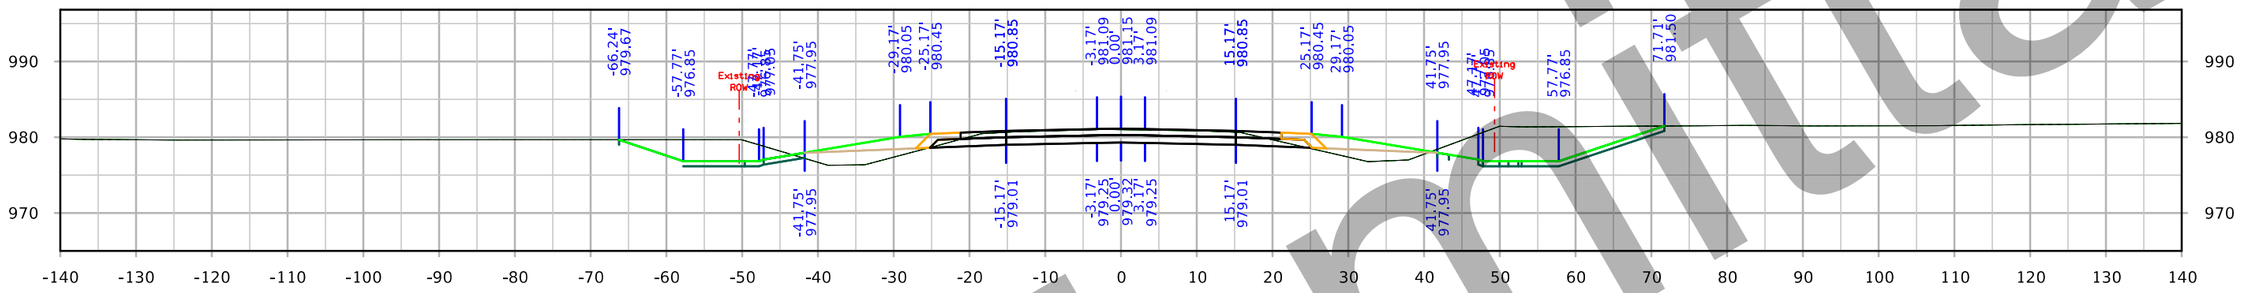

STA. 165+00.00

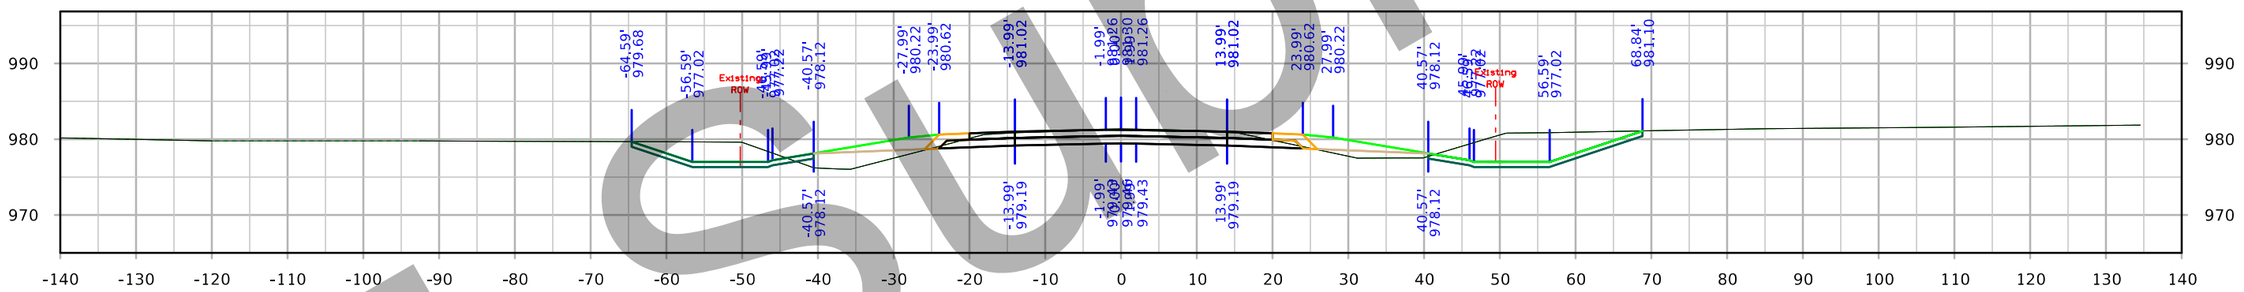

STA. 164+50.00

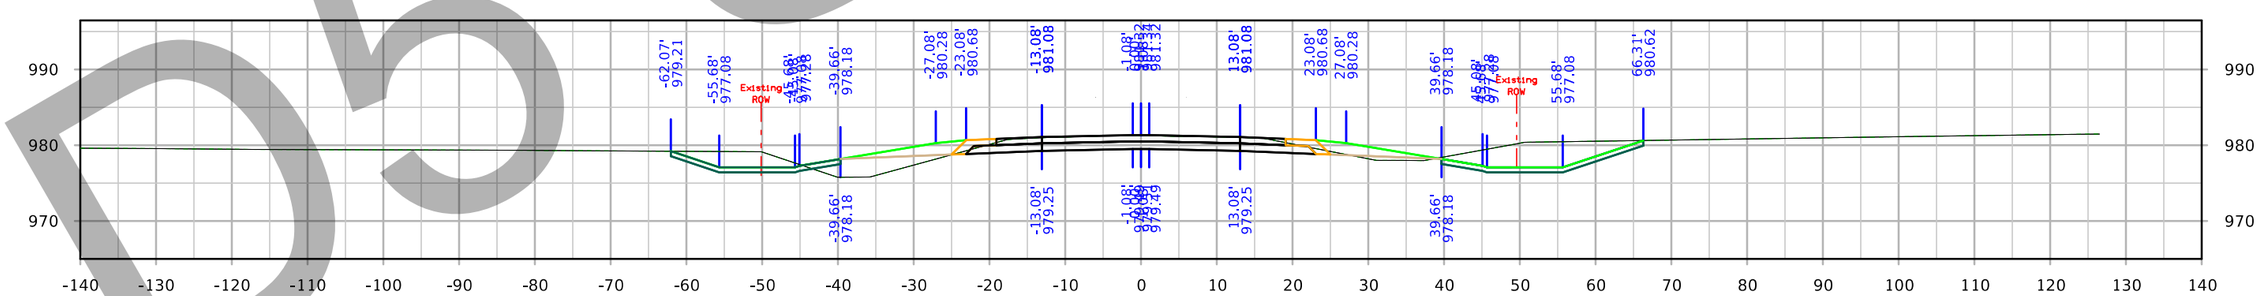

STA. 164+00.00

D5 Submittal

FILE NO. 32044	ENGLISH	DESIGN TEAM Iowa DOT	POLK/STORY COUNTY	PROJECT NUMBER IM-035-4(309)95--13-77	SHEET NUMBER X.101

3:53:47 PM 3/4/2021 kbell pw:\\ntPwInt1.dot.int.lan:PWMain\Documents\Projects\7703504015\Design_(309)_PreliminaryEngineering\CADD_Files\Cross_Sections\XS_SR126new_77035309Z08.dgn

126th Ave

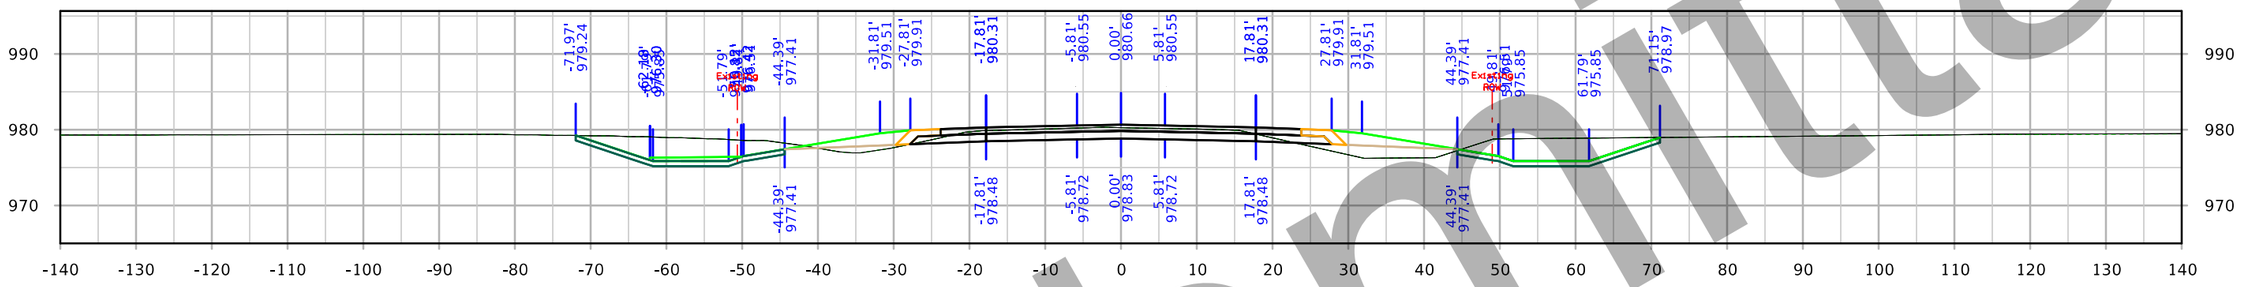

STA. 166+00.00

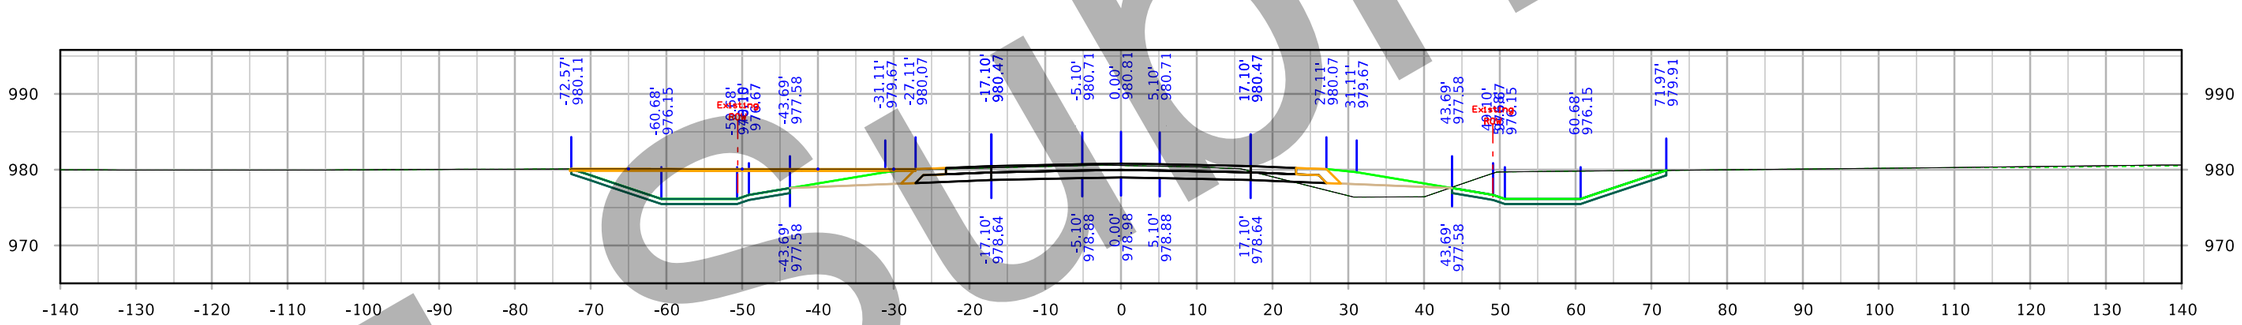

STA. 165+70.00

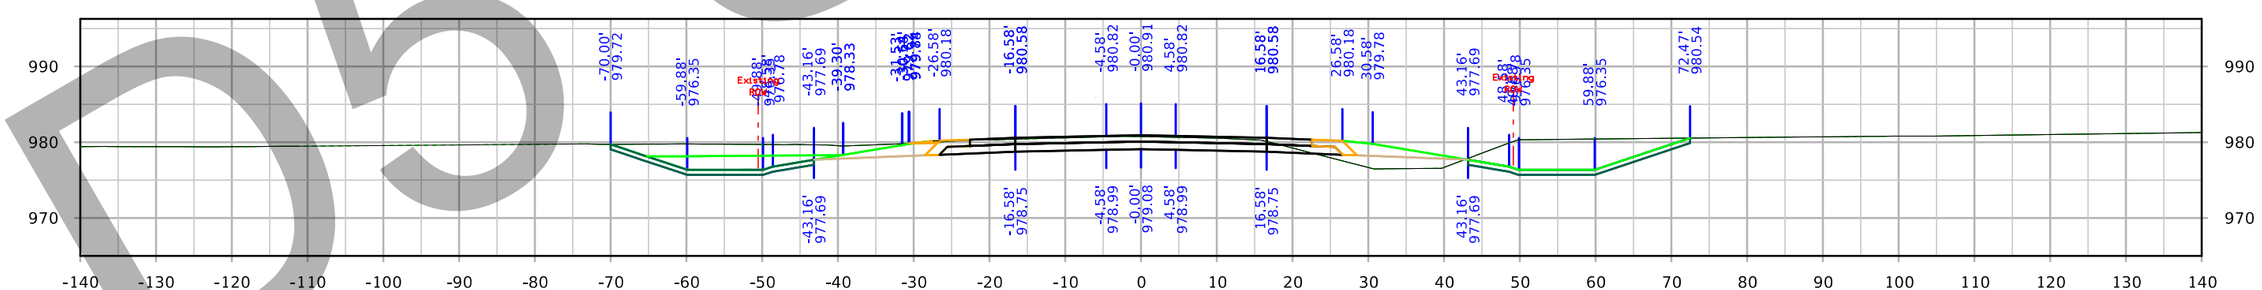

STA. 165+50.00

D5 Submittal

FILE NO. 32044	ENGLISH	DESIGN TEAM Iowa DOT	POLK/STORY COUNTY	PROJECT NUMBER IM-035-4(309)95--13-77	SHEET NUMBER X.102

3:54:25 PM 3/4/2021 kbell pw:\\ntPwInt1.dot.int.lan:PWMain\Documents\Projects\7703504015\Design_(309)_PreliminaryEngineering\CADD_Files\Cross_Sections\XS_SR126new_77035309Z08.dgn

126th Ave

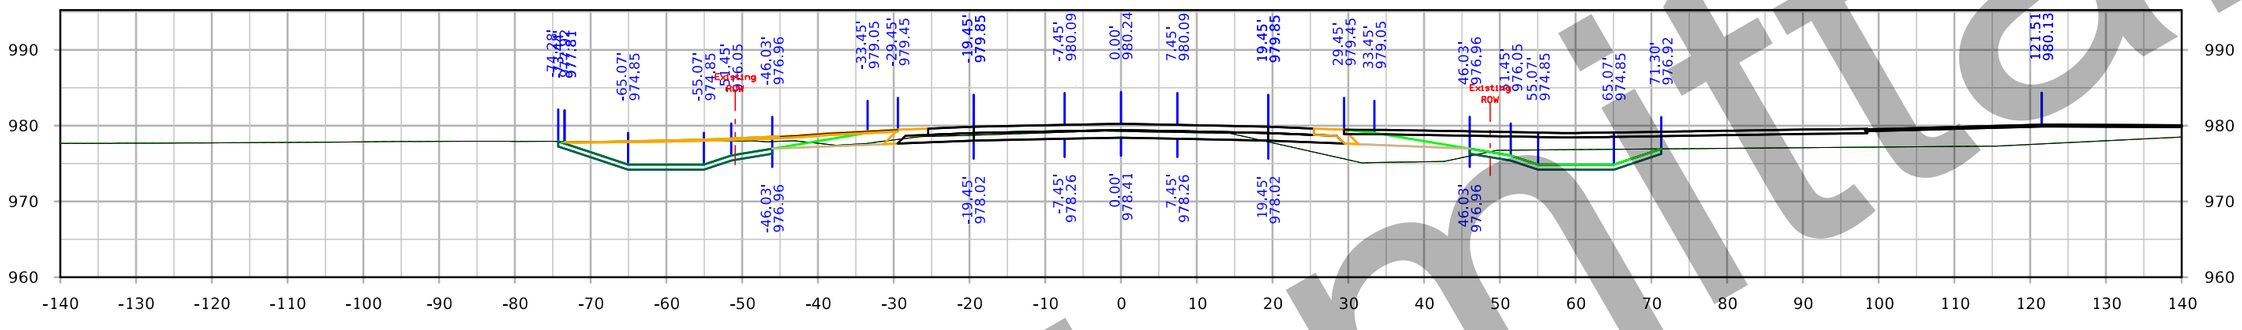

STA. 166+91.00

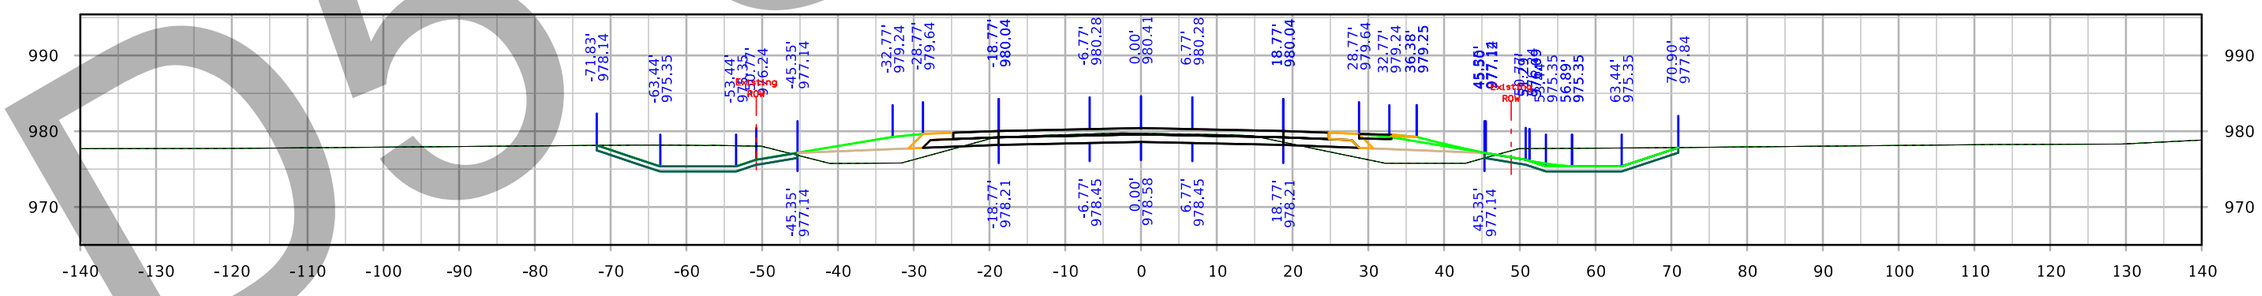

STA. 166+50.00

D5 Submittal

FILE NO. 32044	ENGLISH	DESIGN TEAM Iowa DOT	POLK/STORY COUNTY	PROJECT NUMBER IM-035-4(309)95--13-77	SHEET NUMBER X.103

3:55:03 PM 3/4/2021 kbell pw:\\ntPwInt1.dot.int.lan:PWMain\Documents\Projects\7703504015\Design_(309)_PreliminaryEngineering\CADD_Files\Cross_Sections\XS_SR126new_77035309Z08.dgn

126th Ave

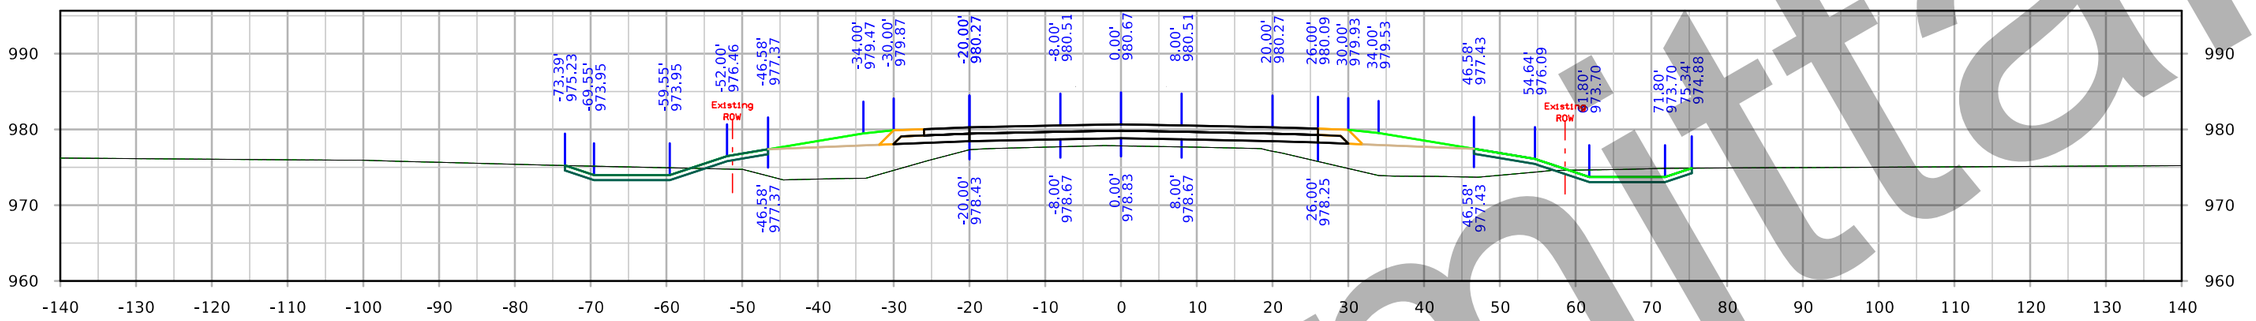

STA. 168+50.00

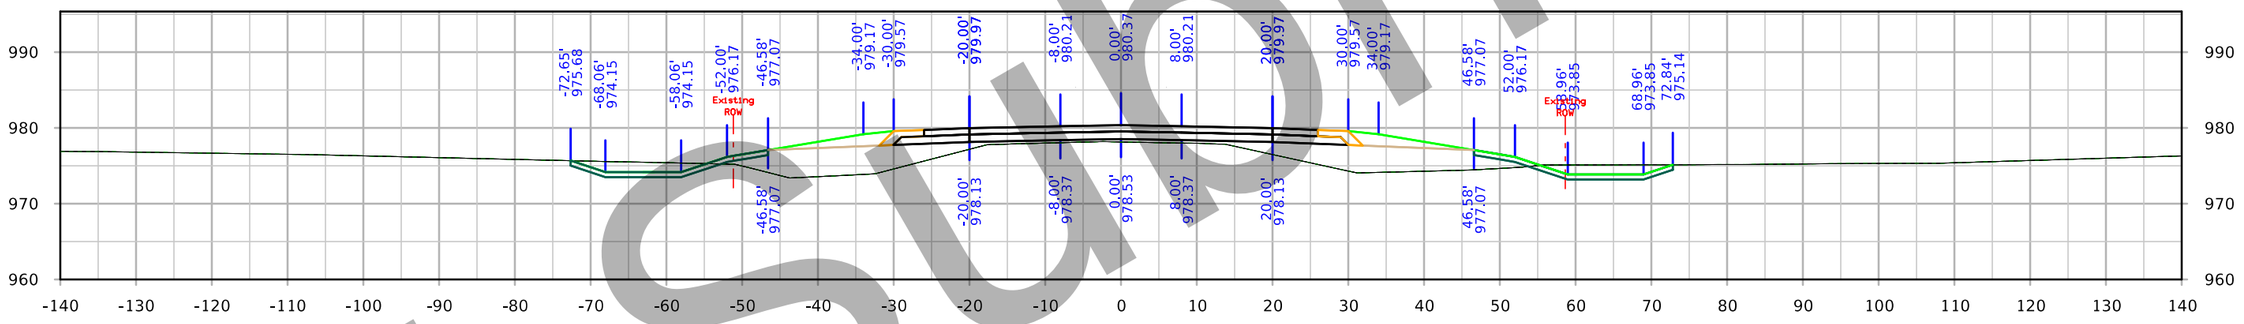

STA. 168+00.00

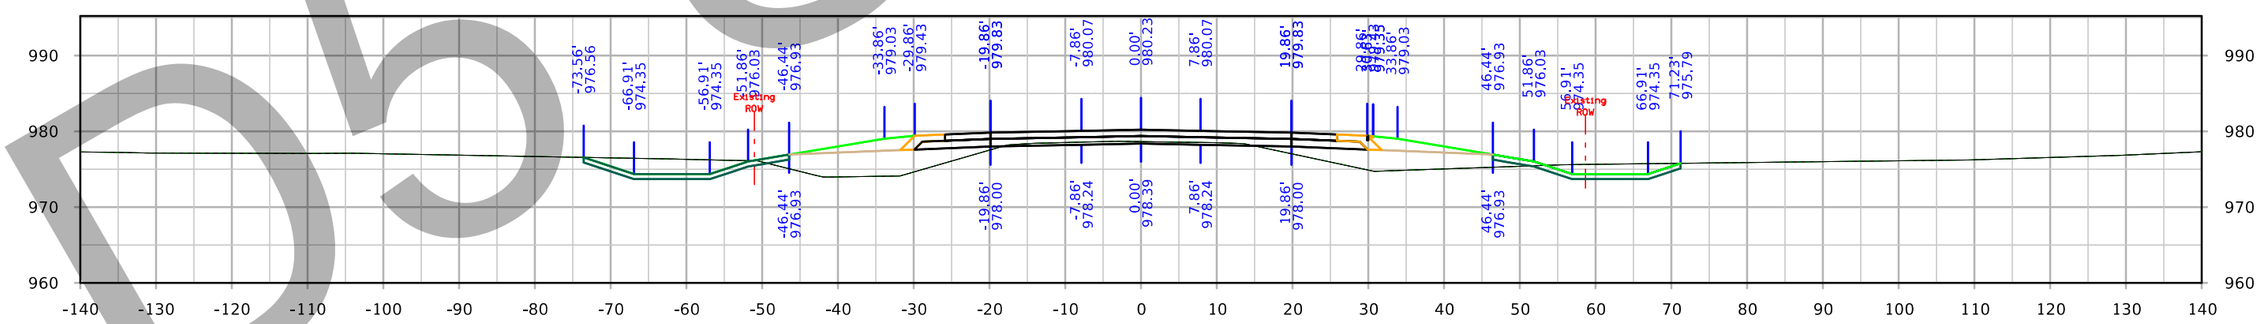

STA. 167+50.00

D5 Submittal

FILE NO. 32044	ENGLISH	DESIGN TEAM Iowa DOT	POLK/STORY COUNTY	PROJECT NUMBER IM-035-4(309)95--13-77	SHEET NUMBER X.104

3:55:40 PM 3/4/2021 kbell pw:\\ntPwInt1.dot.int.lan:PWMain\Documents\Projects\7703504015\Design_(309)_PreliminaryEngineering\CADD_Files\Cross_Sections\XS_SR126new_77035309Z08.dgn

126th Ave

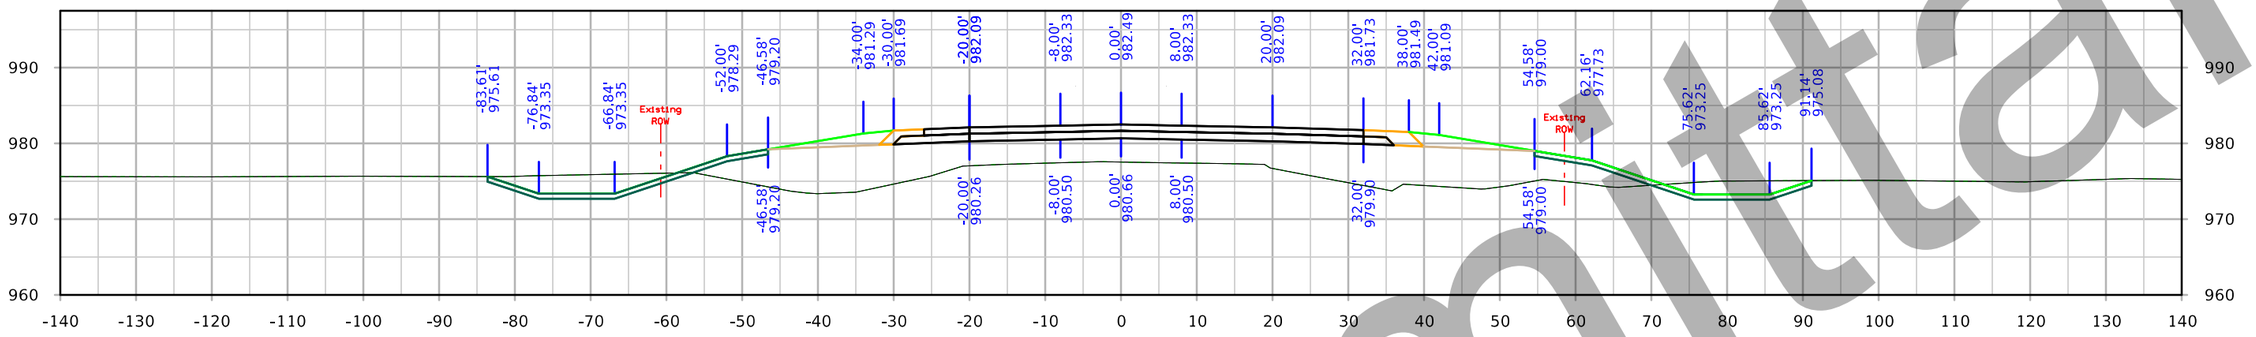

STA. 170+00.00

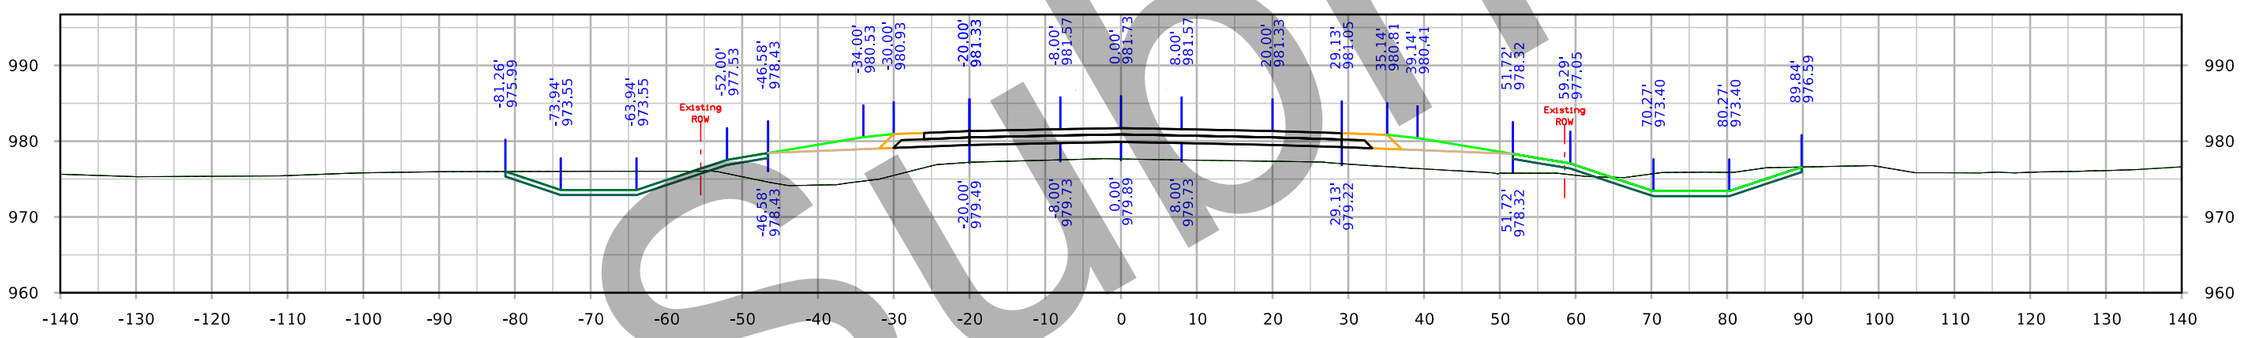

STA. 169+50.00

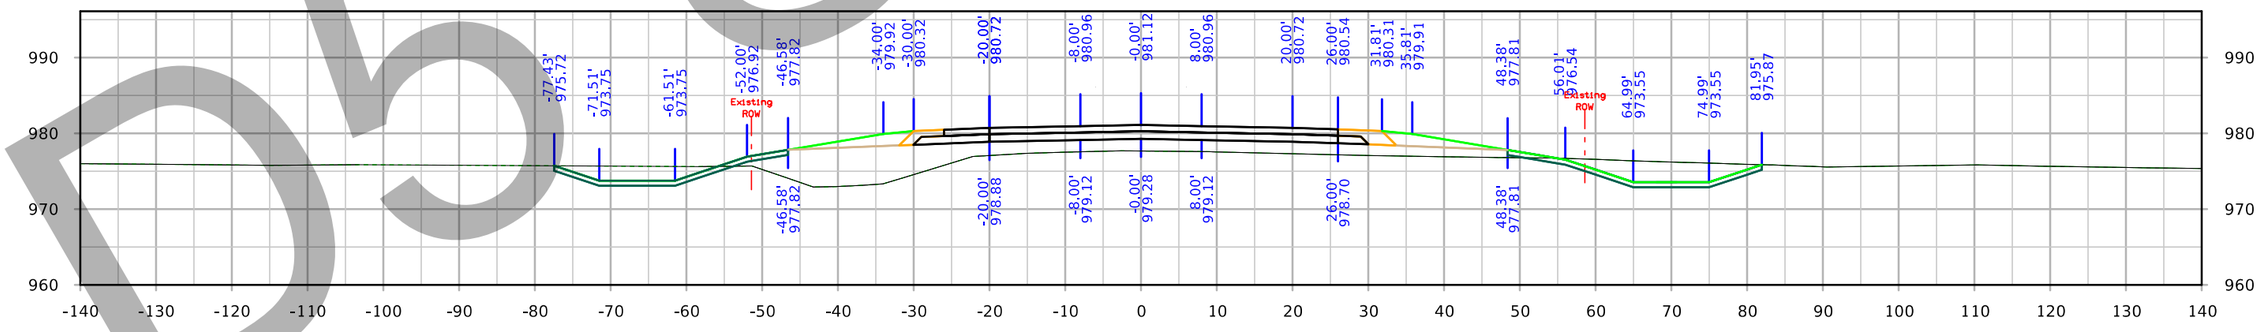

STA. 169+00.00

Draft Submittal

FILE NO. 32044	ENGLISH	DESIGN TEAM Iowa DOT	POLK/STORY COUNTY	PROJECT NUMBER IM-035-4(309)95--13-77	SHEET NUMBER X.105

3:56:18 PM 3/4/2021 kbell pw:\\ntPwInt1.dot.int.lan:PWMain\Documents\Projects\7703504015\Design_(309)_PreliminaryEngineering\CADD_Files\Cross_Sections\XS_SR126new_77035309Z08.dgn

126th Ave

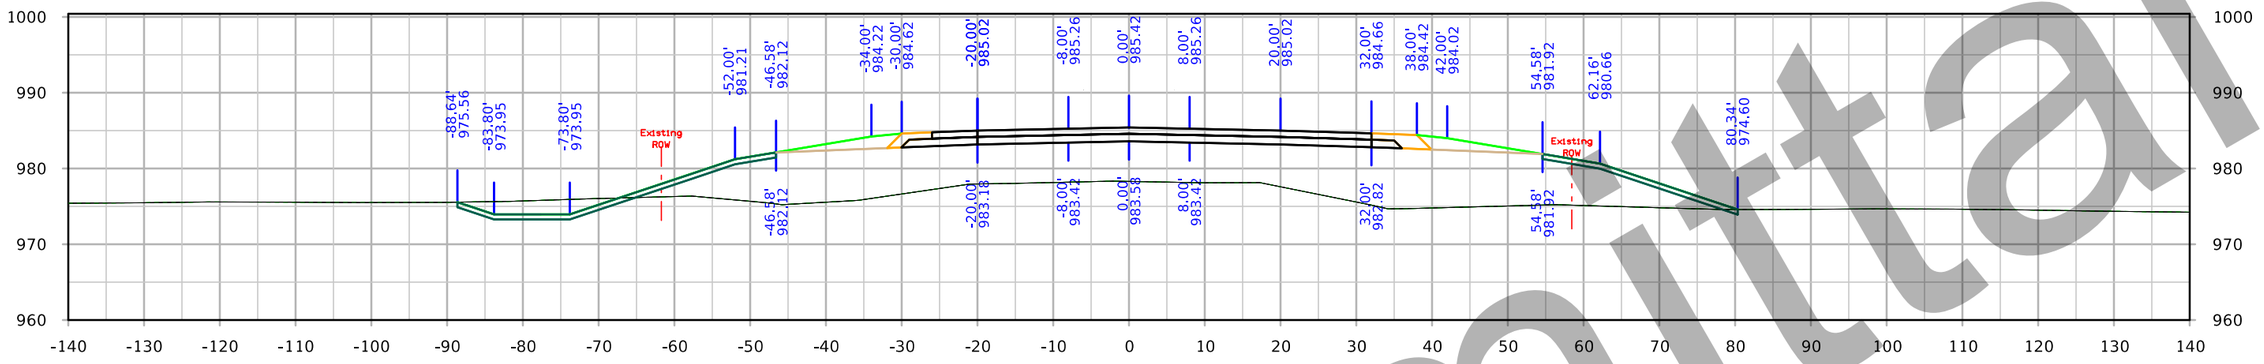

STA. 171+50.00

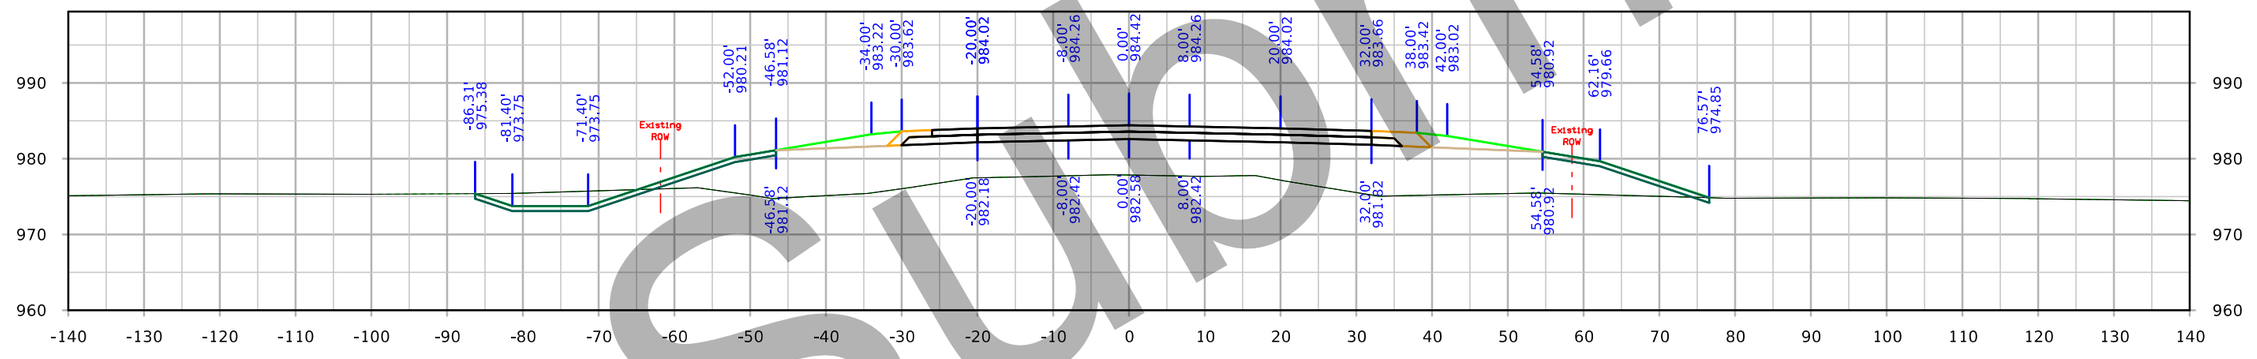

STA. 171+00.00

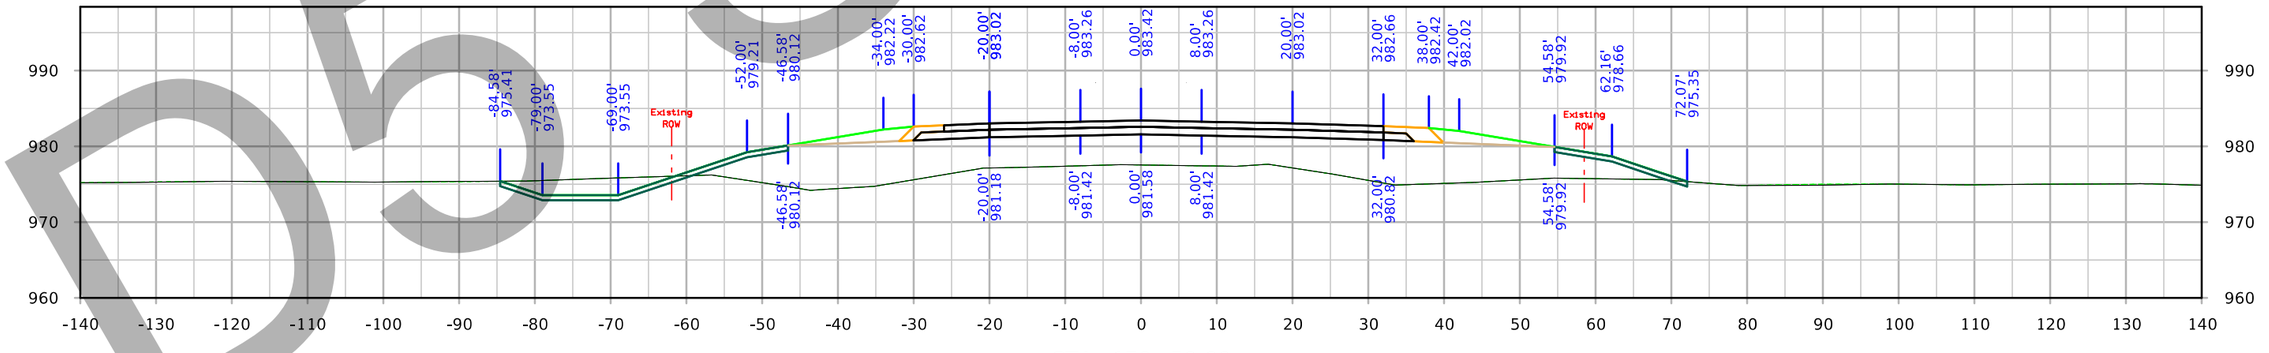

STA. 170+50.00

DO Submittal

FILE NO. 32044	ENGLISH	DESIGN TEAM Iowa DOT	POLK/STORY COUNTY	PROJECT NUMBER IM-035-4(309)95--13-77	SHEET NUMBER X.106

3:56:56 PM 3/4/2021 kbell pw:\\intPwInt1.dot.int.lan:PWMain\Documents\Projects\7703504015\Design_(309)_PreliminaryEngineering\CADD_Files\Cross_Sections\XS_SR126new_77035309Z08.dgn

126th Ave

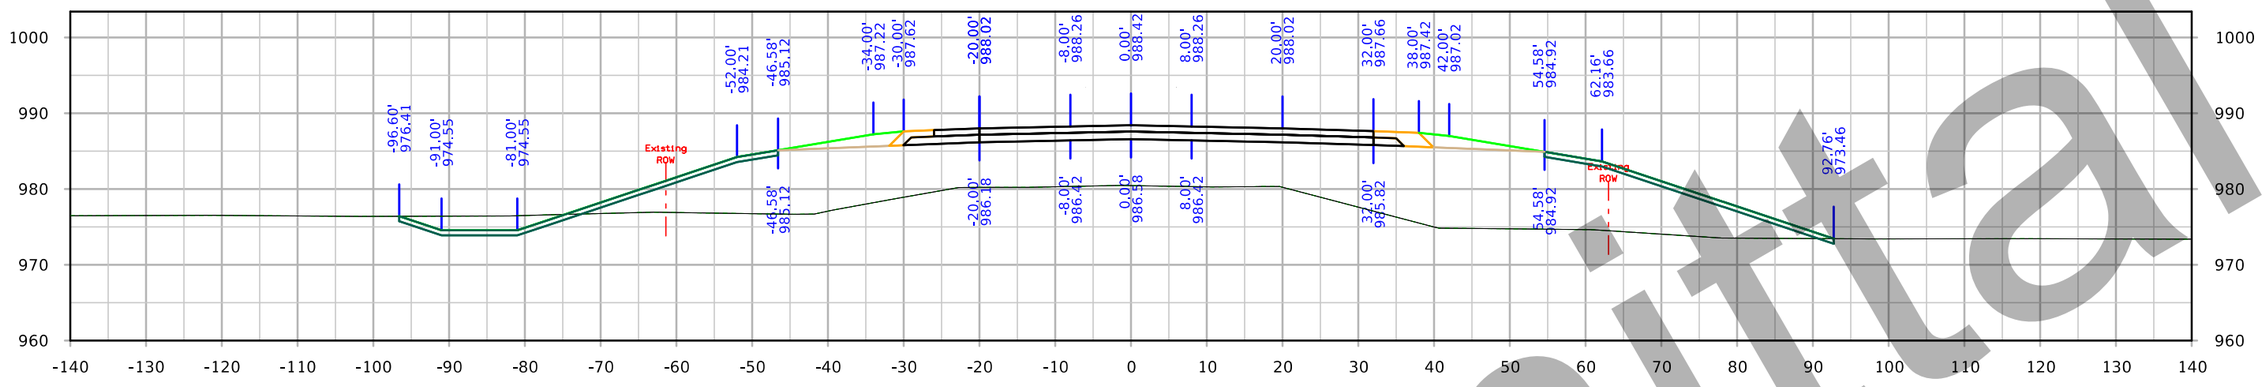

STA. 173+00.00

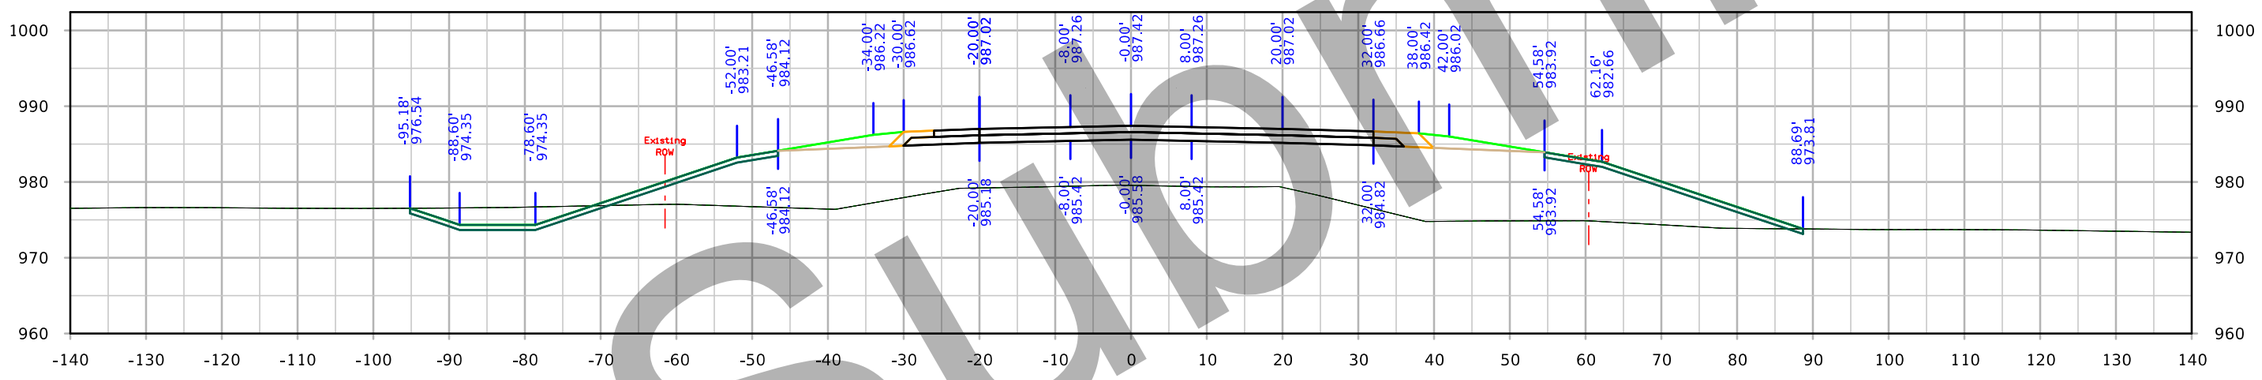

STA. 172+50.00

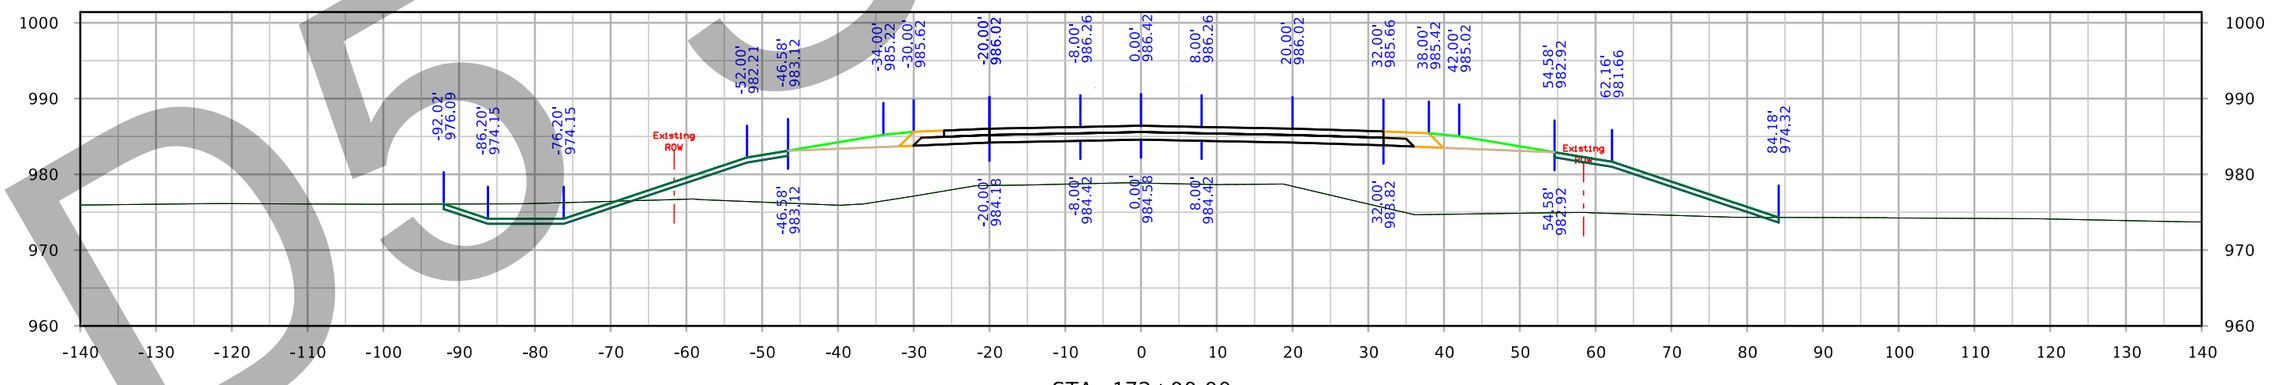

STA. 172+00.00

D5 Submittal

FILE NO. 32044	ENGLISH	DESIGN TEAM Iowa DOT	POLK/STORY COUNTY	PROJECT NUMBER IM-035-4(309)95--13-77	SHEET NUMBER X.107

3:57:40 PM 3/4/2021 kbell pw:\\ntPwInt1.dot.int.lan:PWMain\Documents\Projects\7703504015\Design_(309)_PreliminaryEngineering\CADD_Files\Cross_Sections\XS_SR126new_77035309Z08.dgn

126th Ave

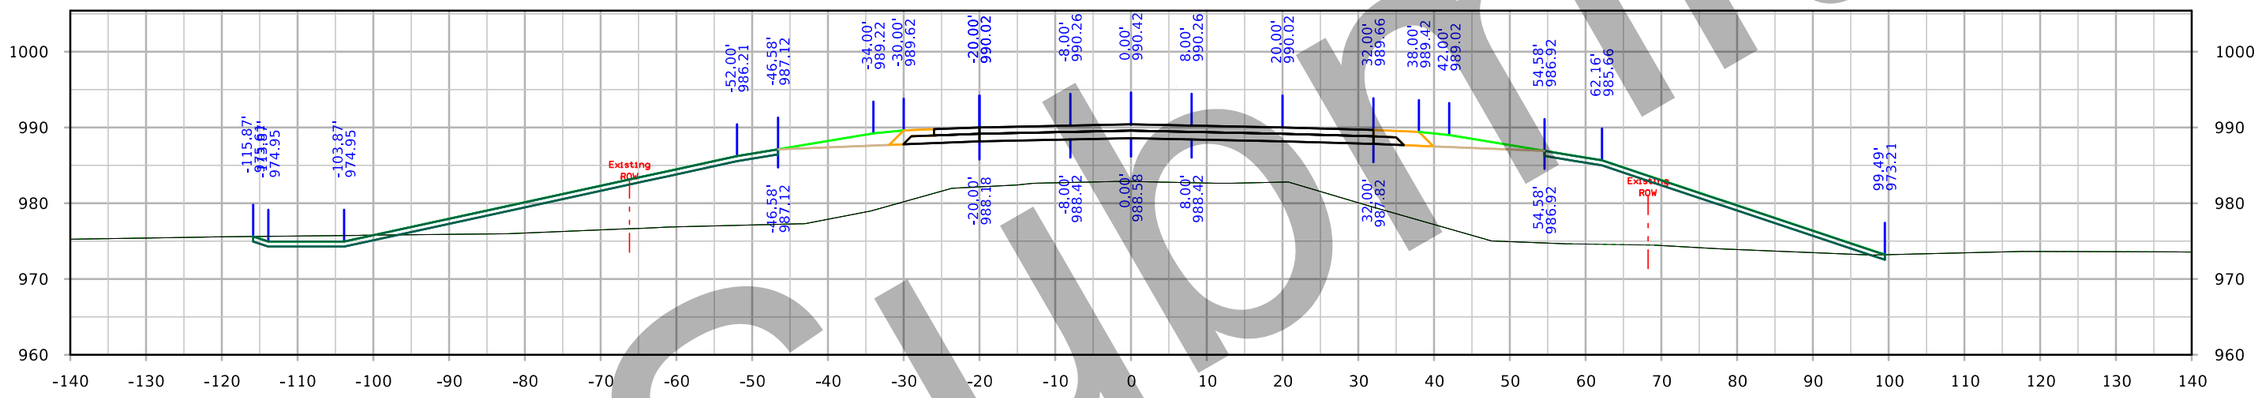

STA. 174+00.00

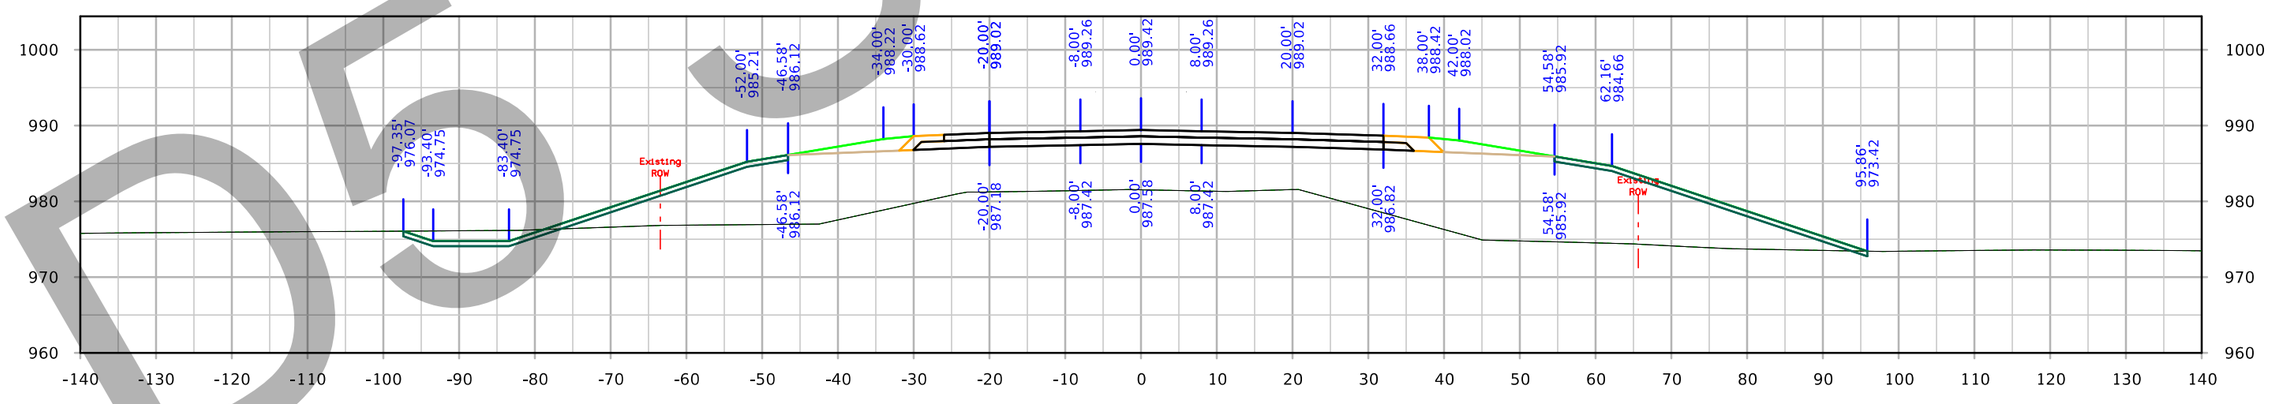

STA. 173+50.00

DO Submittal

FILE NO. 32044	ENGLISH	DESIGN TEAM Iowa DOT	POLK/STORY COUNTY	PROJECT NUMBER IM-035-4(309)95--13-77	SHEET NUMBER X.108

3:58:11 PM 3/4/2021 kbell pw:\\ntPwInt1.dot.int.lan:PWMain\Documents\Projects\7703504015\Design_(309)_PreliminaryEngineering\CADD_Files\Cross_Sections\XS_SR126new_77035309Z08.dgn

126th Ave

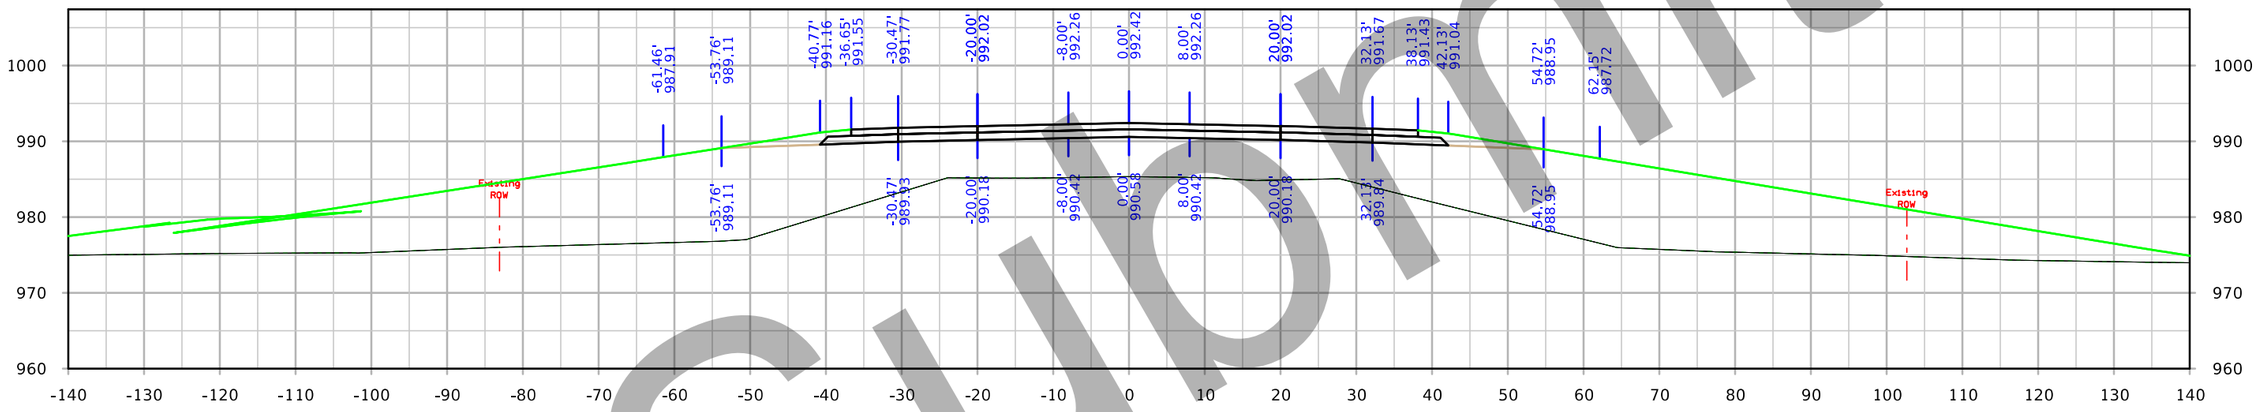

STA. 175+00.00

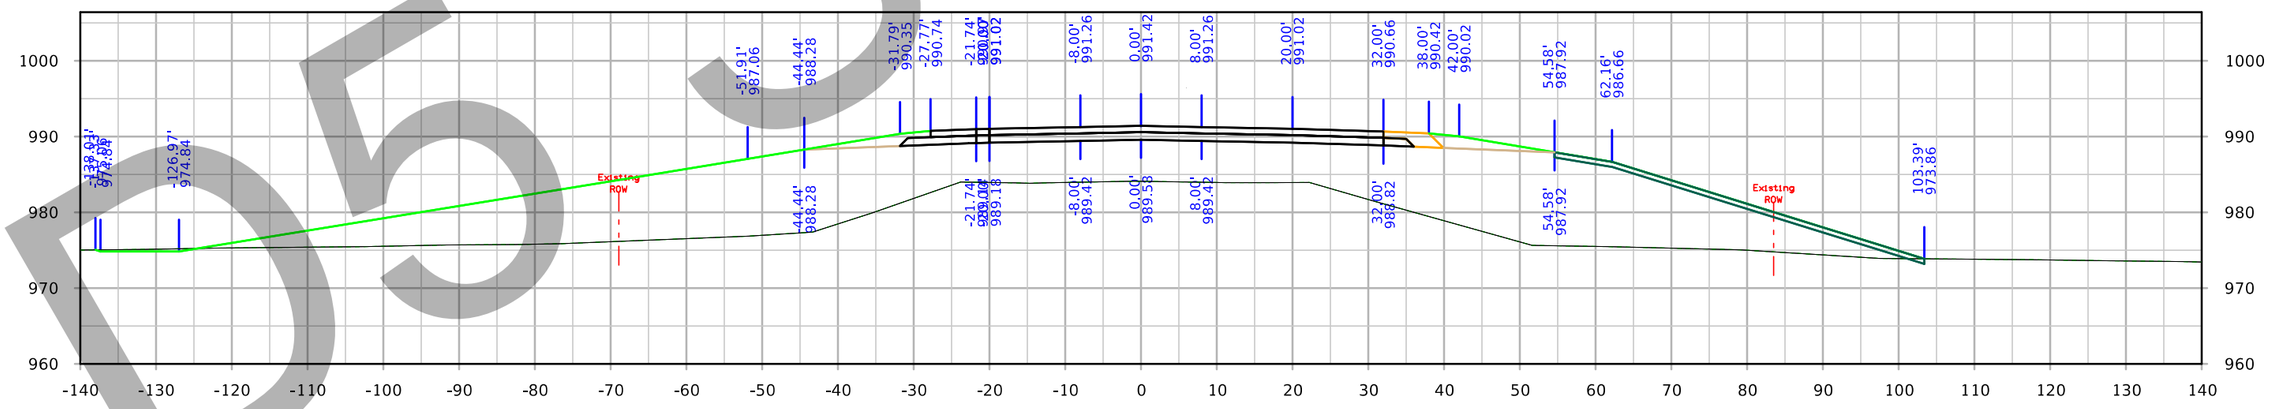

STA. 174+50.00

D5 Submittal

FILE NO. 32044	ENGLISH	DESIGN TEAM Iowa DOT	POLK/STORY COUNTY	PROJECT NUMBER IM-035-4(309)95--13-77	SHEET NUMBER X.109

3:58:41 PM 3/4/2021 kbell pw:\\ntPwInt1.dot.int.lan:PWMain\Documents\Projects\7703504015\Design_(309)_PreliminaryEngineering\CADD_Files\Cross_Sections\XS_SR126new_77035309Z08.dgn

126th Ave

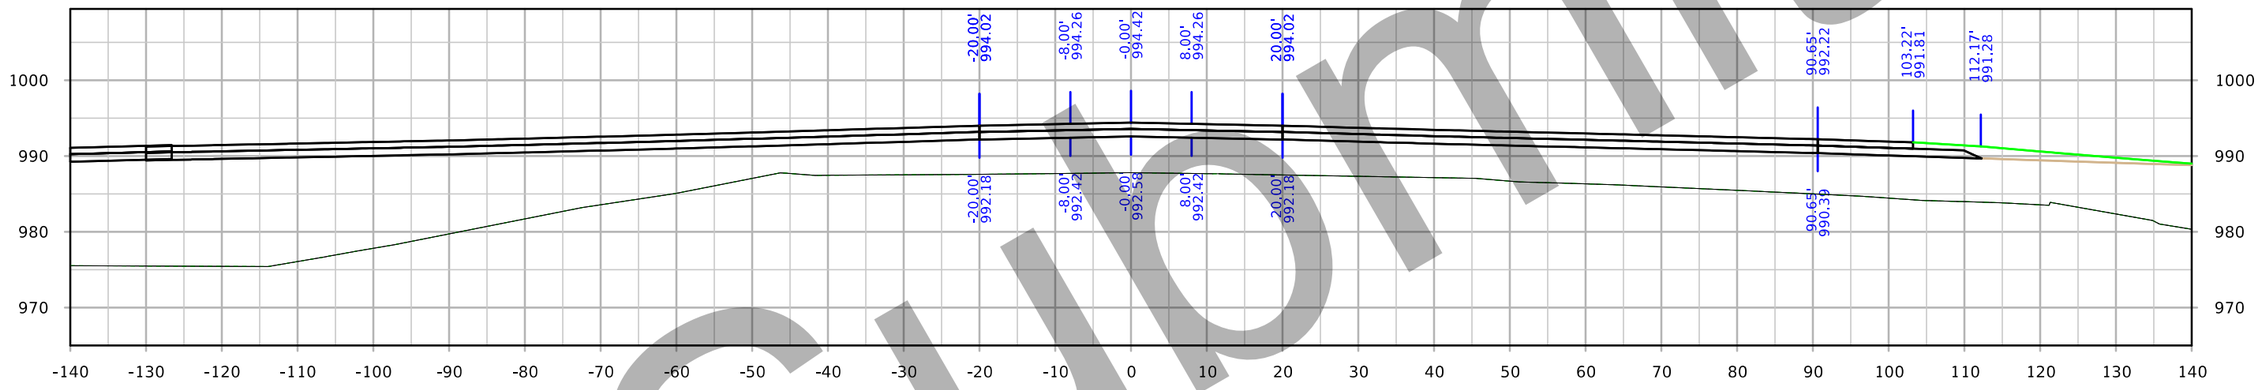

STA. 176+00.00

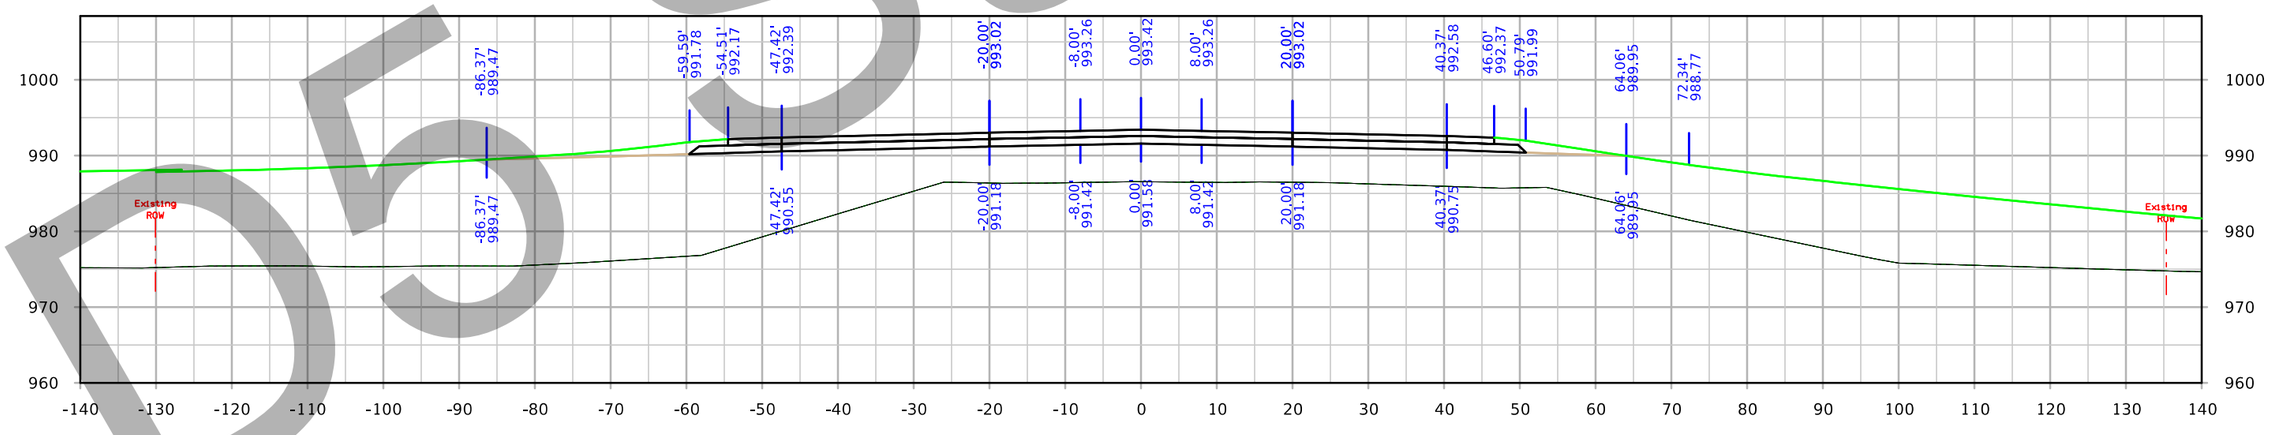

STA. 175+50.00

DO Submittal

FILE NO. 32044	ENGLISH	DESIGN TEAM Iowa DOT	POLK/STORY COUNTY	PROJECT NUMBER IM-035-4(309)95--13-77	SHEET NUMBER X.110

3:59:11 PM 3/4/2021 kbell pw:\\ntPwInt1.dot.int.lan:PWMain\Documents\Projects\7703504015\Design_(309)_PreliminaryEngineering\CADD_Files\Cross_Sections\XS_SR126new_77035309Z08.dgn

126th Ave

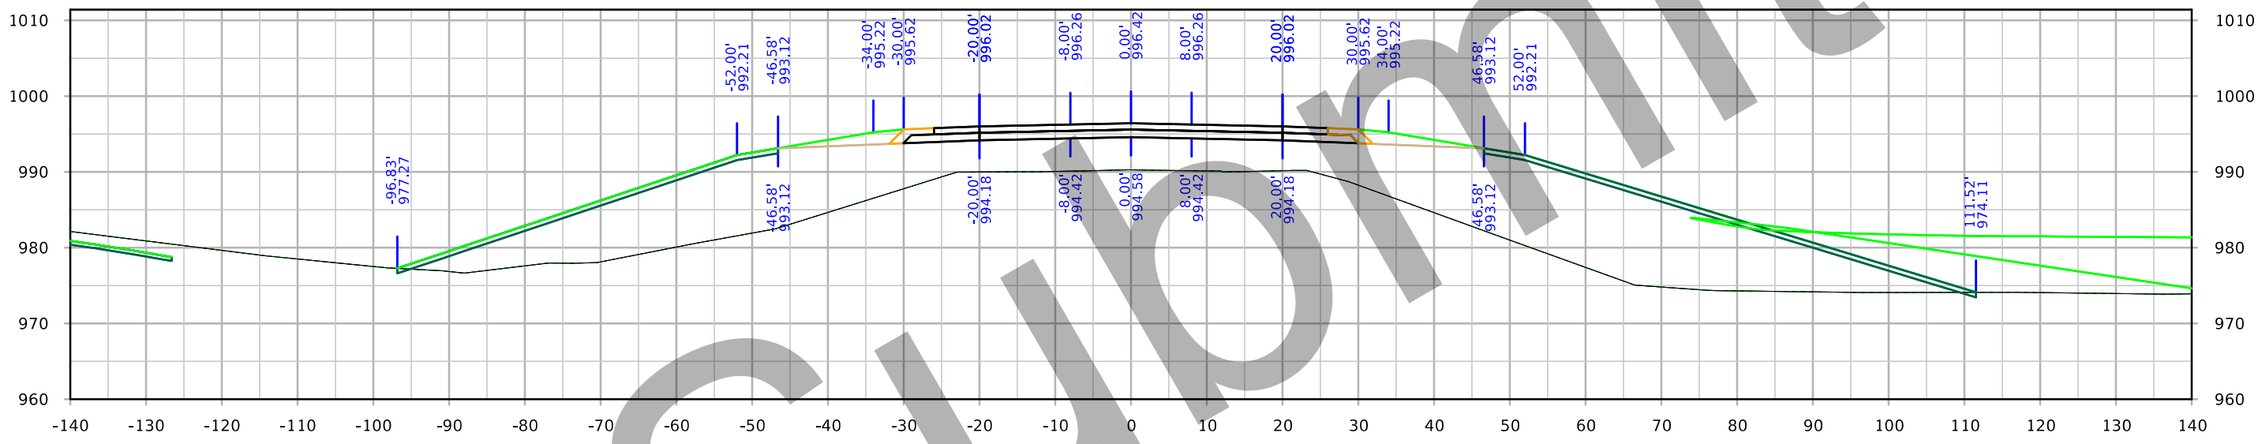

STA. 177+00.00

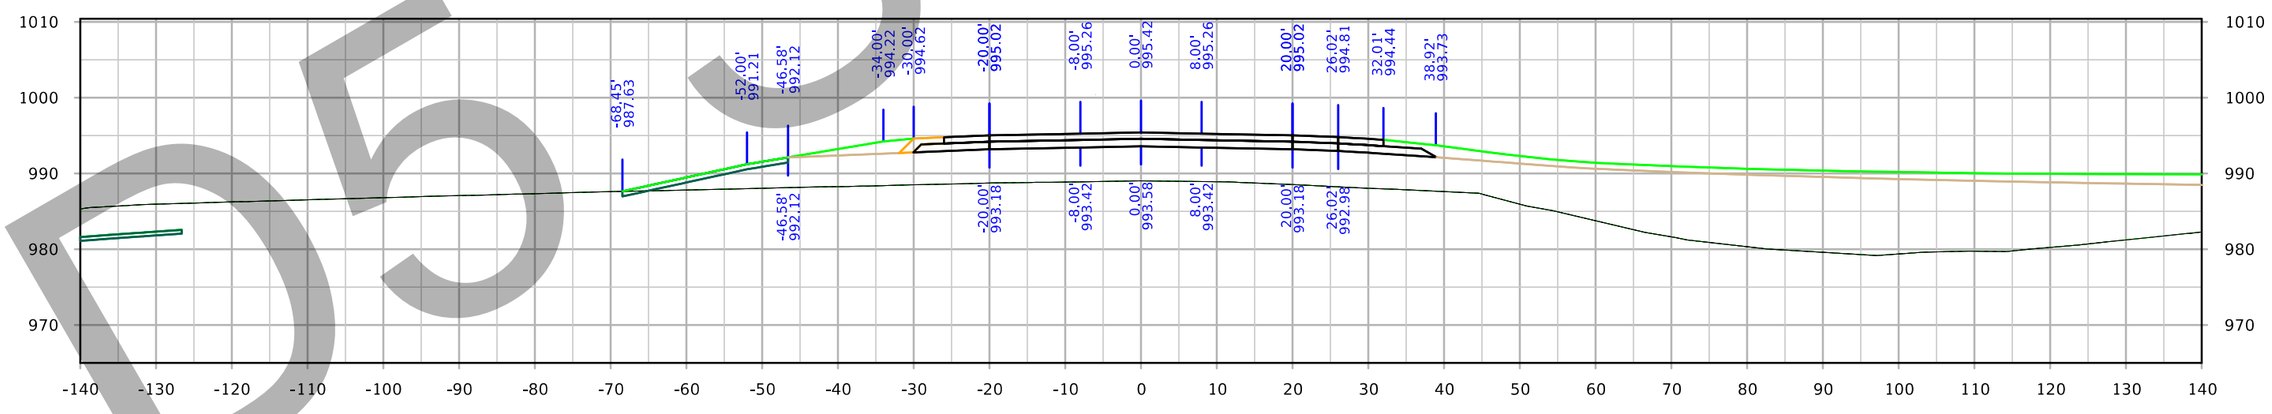

STA. 176+50.00

D5 Submittal

FILE NO. 32044	ENGLISH	DESIGN TEAM Iowa DOT	POLK/STORY COUNTY	PROJECT NUMBER IM-035-4(309)95--13-77	SHEET NUMBER X.111

3:59:43 PM 3/4/2021 kbell pw:\\ntPwInt1.dot.int.lan:PWMain\Documents\Projects\7703504015\Design_(309)_PreliminaryEngineering\CADD_Files\Cross_Sections\XS_SR126new_77035309Z08.dgn

126th Ave

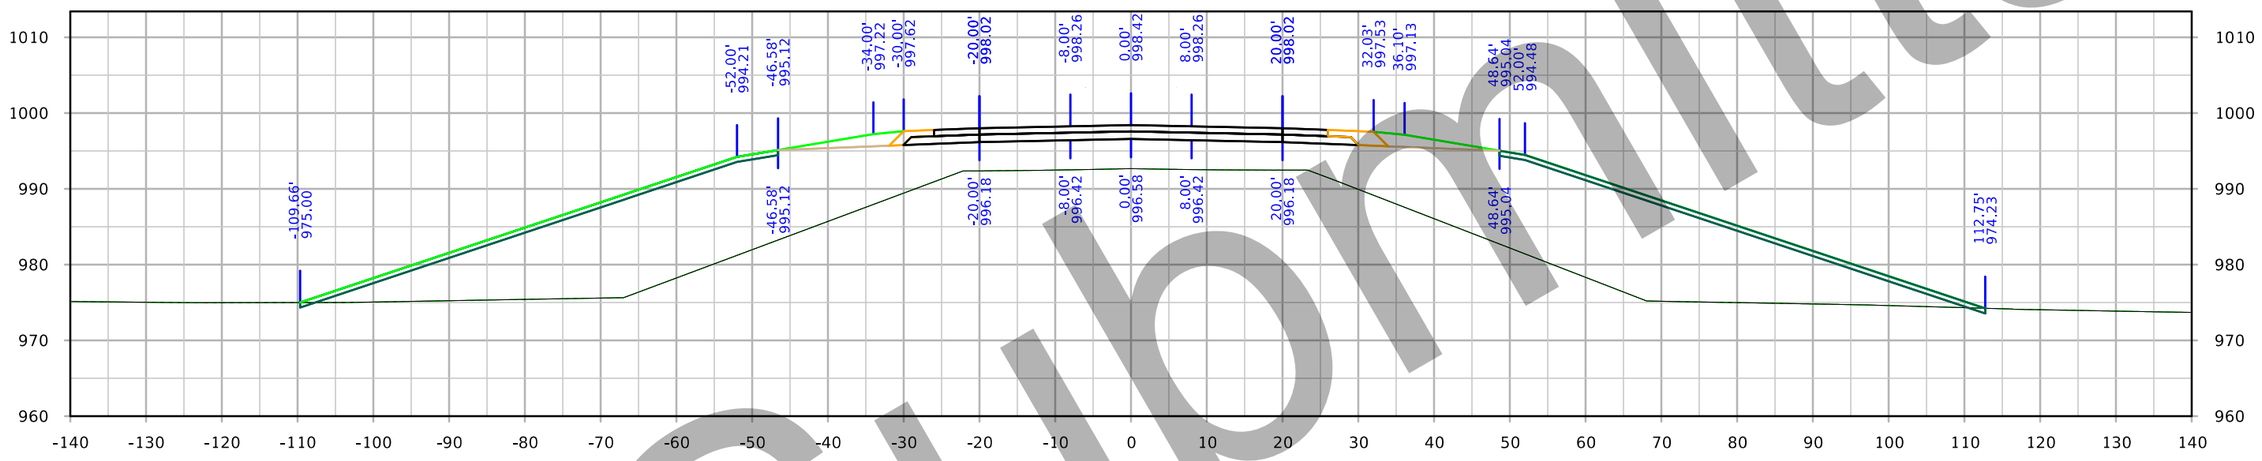

STA. 178+00.00

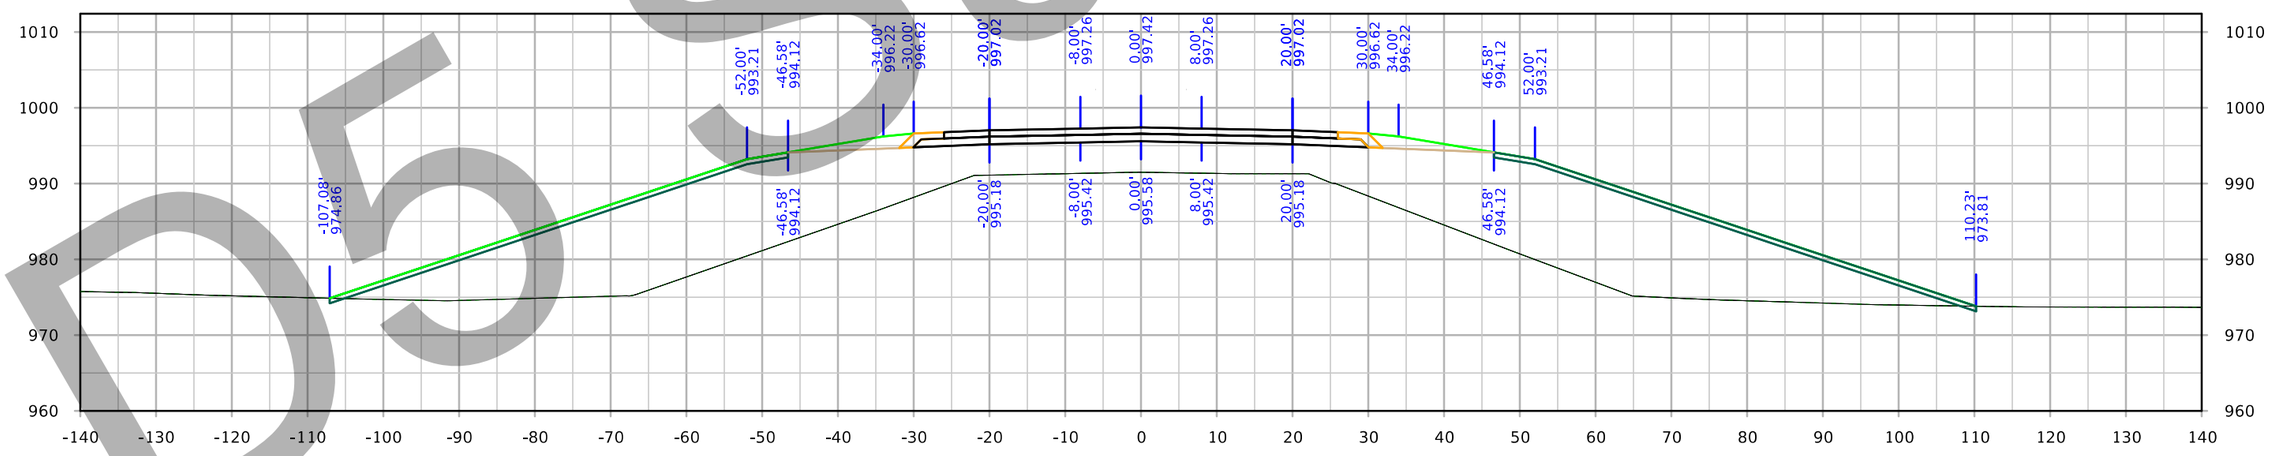

STA. 177+50.00

D5 Submittal

FILE NO. 32044	ENGLISH	DESIGN TEAM Iowa DOT	POLK/STORY COUNTY	PROJECT NUMBER IM-035-4(309)95--13-77	SHEET NUMBER X.112

4:00:15 PM 3/4/2021 kbell pw:\\ntPwInt1.dot.int.lan:PWMain\Documents\Projects\7703504015\Design_(309)_PreliminaryEngineering\CADD_Files\Cross_Sections\XS_SR126new_77035309Z08.dgn

126th Ave

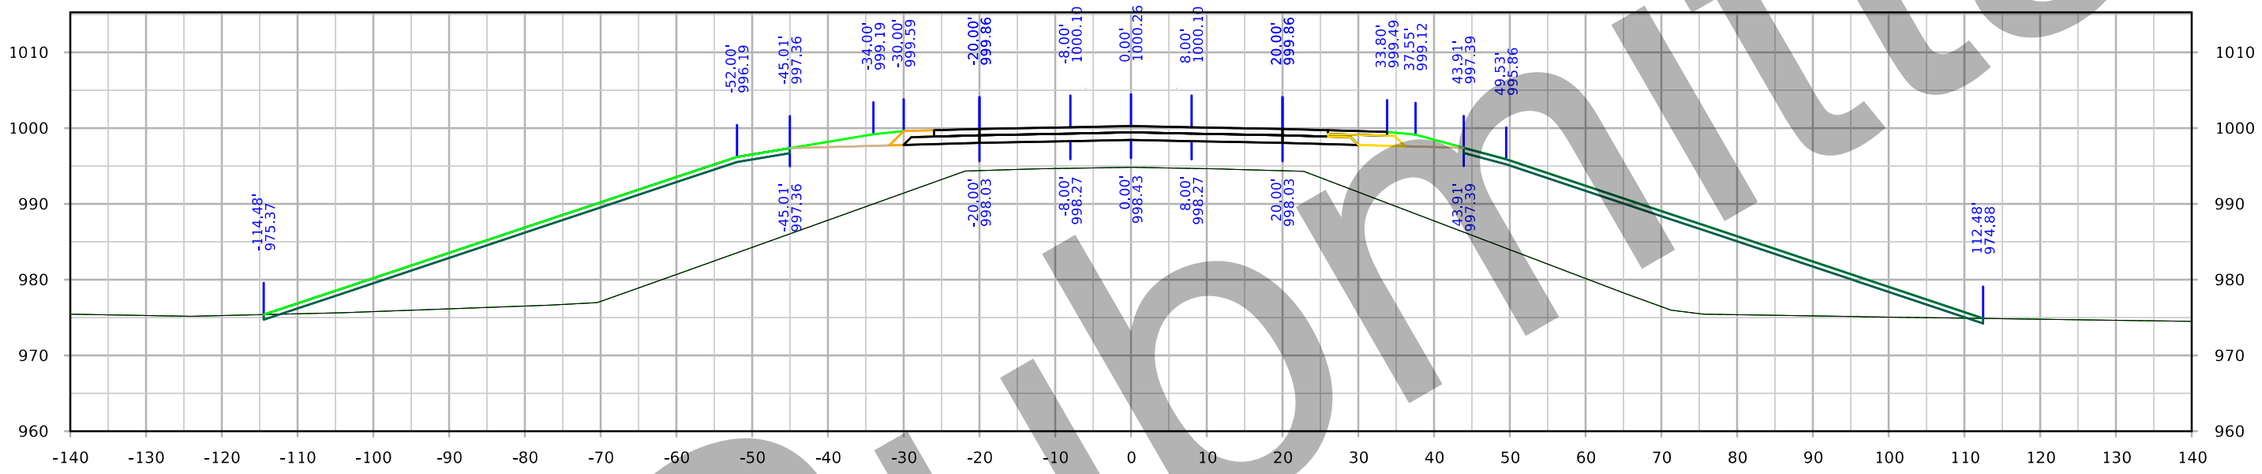

STA. 179+00.00

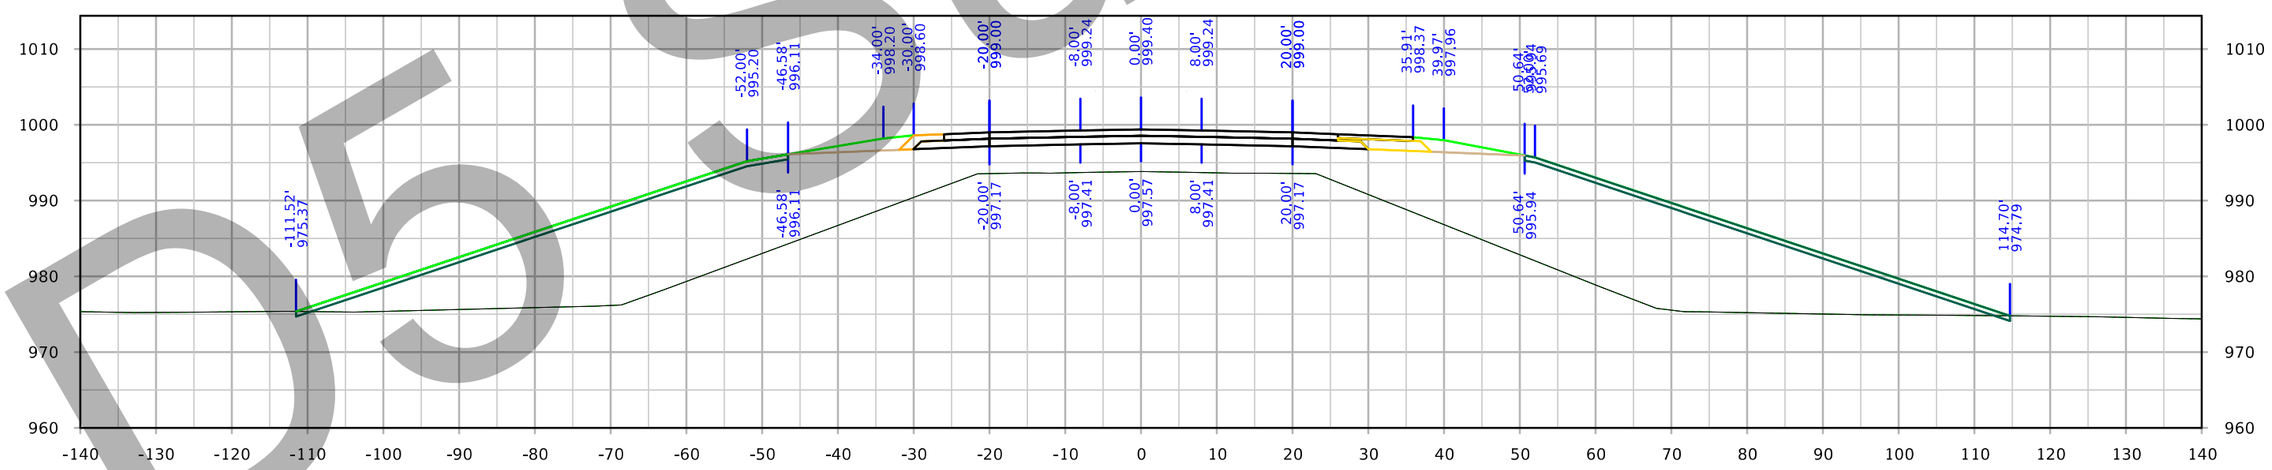

STA. 178+50.00

D5 Submittal

FILE NO. 32044	ENGLISH	DESIGN TEAM Iowa DOT	POLK/STORY COUNTY	PROJECT NUMBER IM-035-4(309)95--13-77	SHEET NUMBER X.113

4:00:47 PM 3/4/2021 kbell pw:\\ntPwInt1.dot.int.lan:PWMain\Documents\Projects\7703504015\Design_(309)_PreliminaryEngineering\CADD_Files\Cross_Sections\XS_SR126new_77035309Z08.dgn

126th Ave

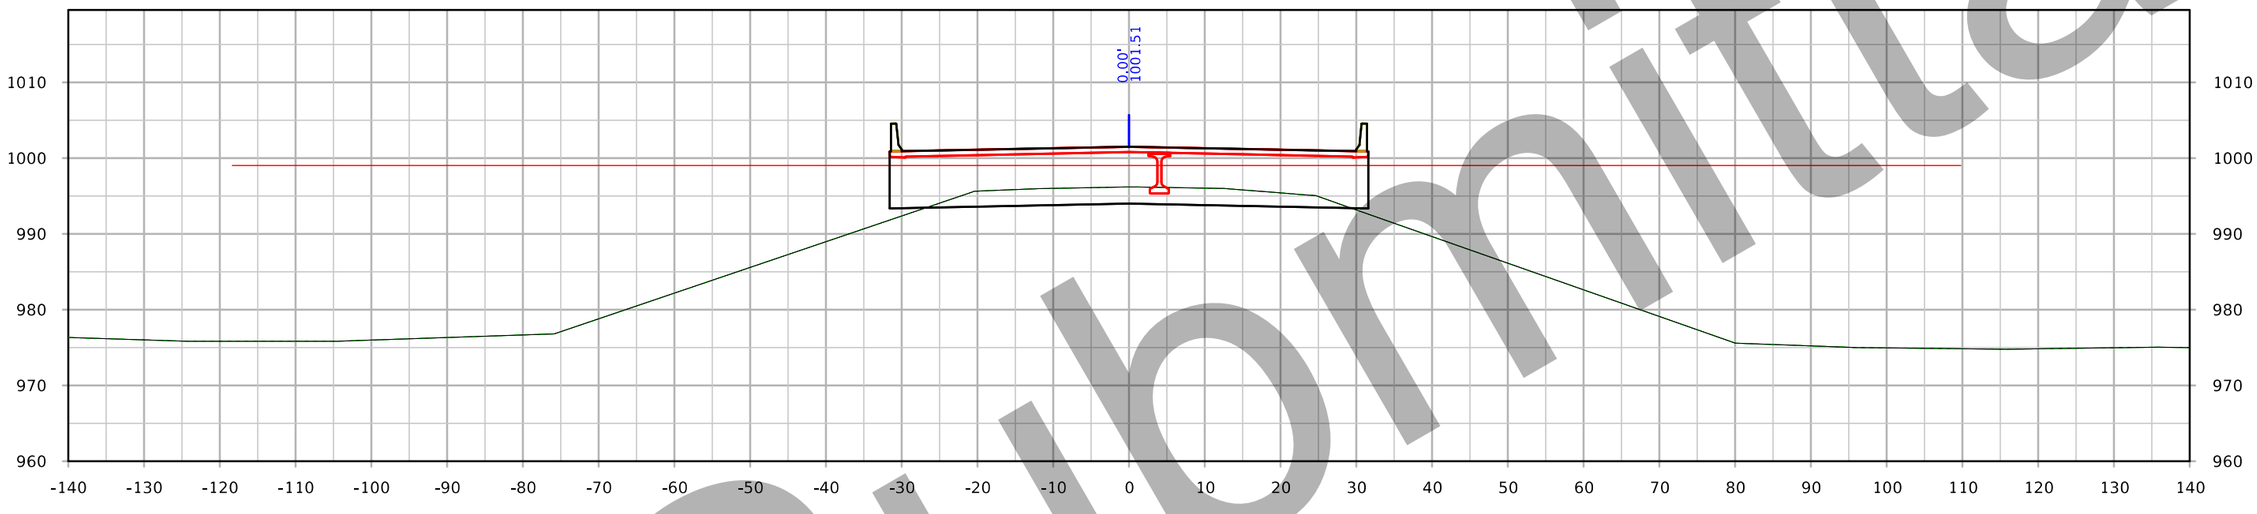

STA. 180+00.00

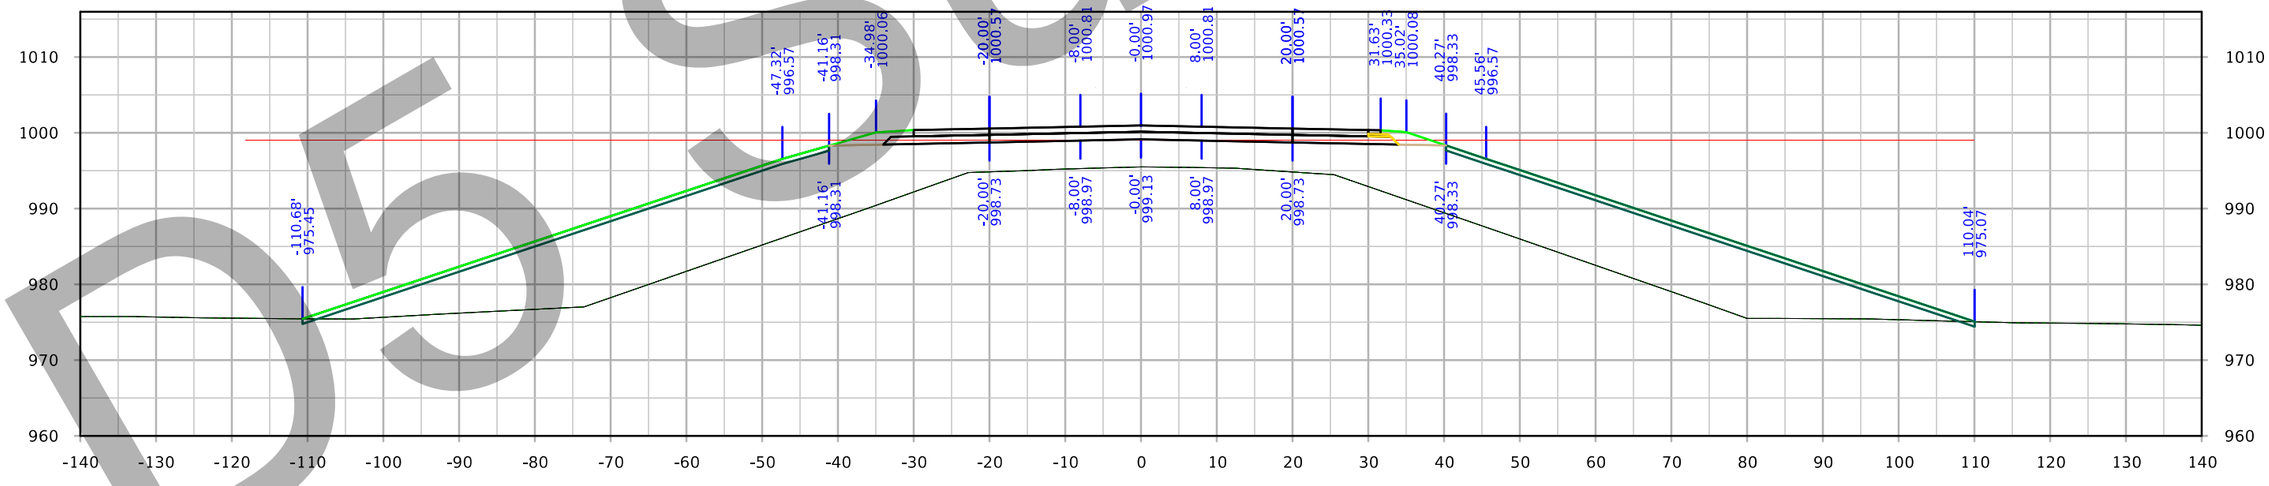

STA. 179+50.00

D5 Submittal

FILE NO. 32044	ENGLISH	DESIGN TEAM Iowa DOT	POLK/STORY COUNTY	PROJECT NUMBER IM-035-4(309)95--13-77	SHEET NUMBER X.114

4:01:18 PM 3/4/2021 kbell pw:\\ntPwInt1.dot.int.lan:PWMain\Documents\Projects\7703504015\Design_(309)_PreliminaryEngineering\CADD_Files\Cross_Sections\XS_SR126new_77035309Z08.dgn

126th Ave

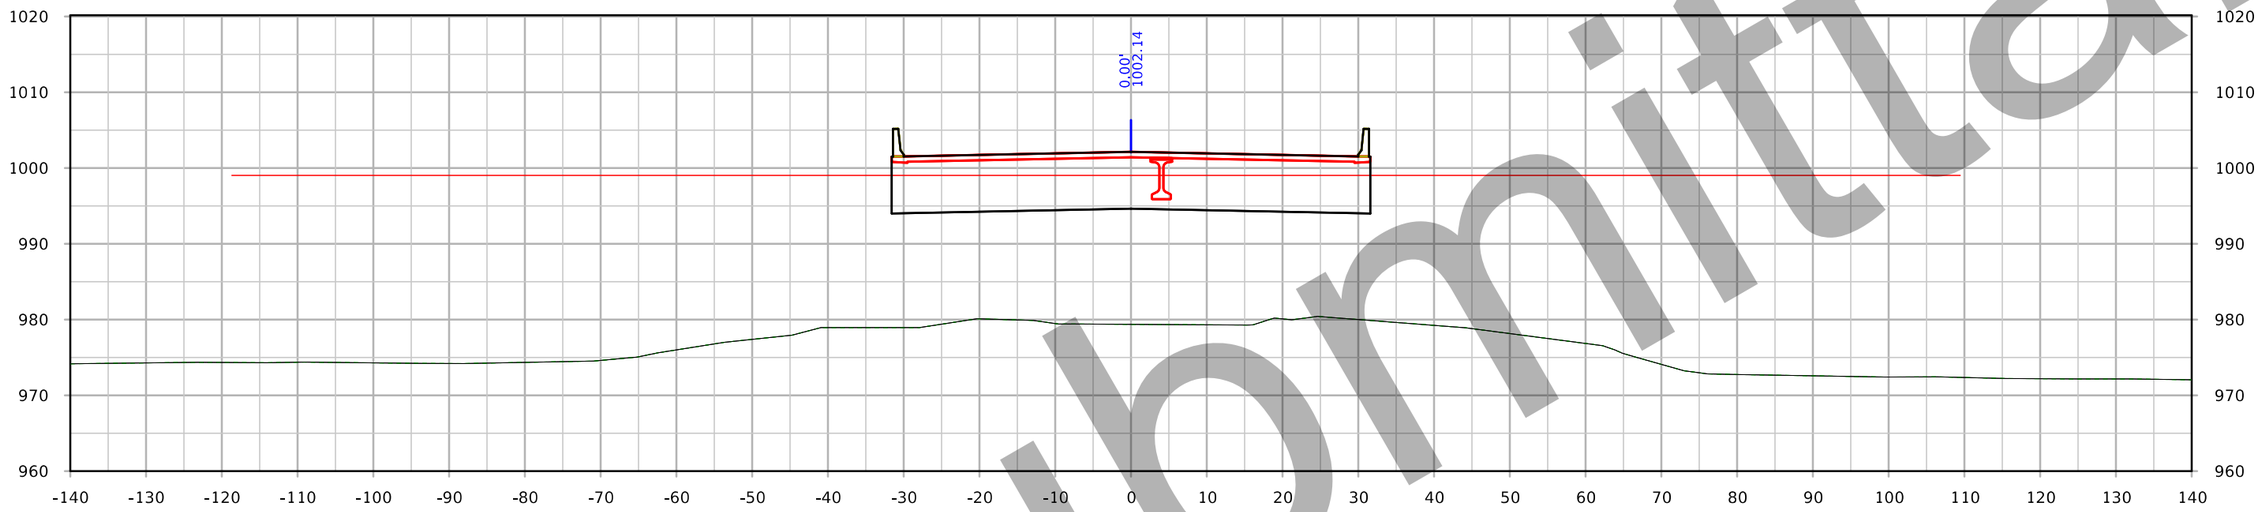

STA. 181+00.00

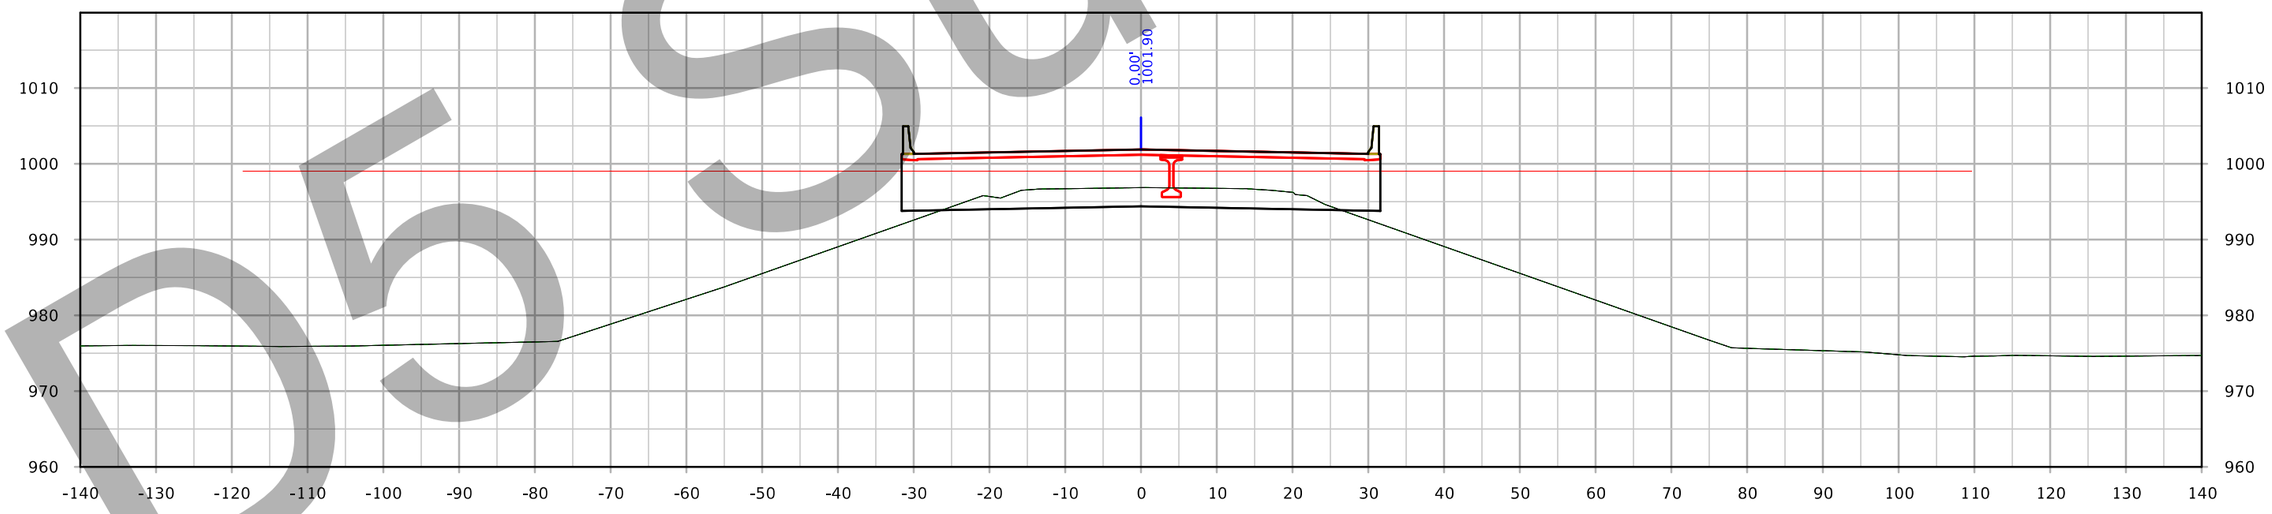

STA. 180+50.00

D5 Submittal

FILE NO. 32044	ENGLISH	DESIGN TEAM Iowa DOT	POLK/STORY COUNTY	PROJECT NUMBER IM-035-4(309)95--13-77	SHEET NUMBER X.115

4:01:49 PM 3/4/2021 kbell pw:\\ntPwInt1.dot.int.lan:PWMain\Documents\Projects\7703504015\Design_(309)_PreliminaryEngineering\CADD_Files\Cross_Sections\XS_SR126new_77035309Z08.dgn

126th Ave

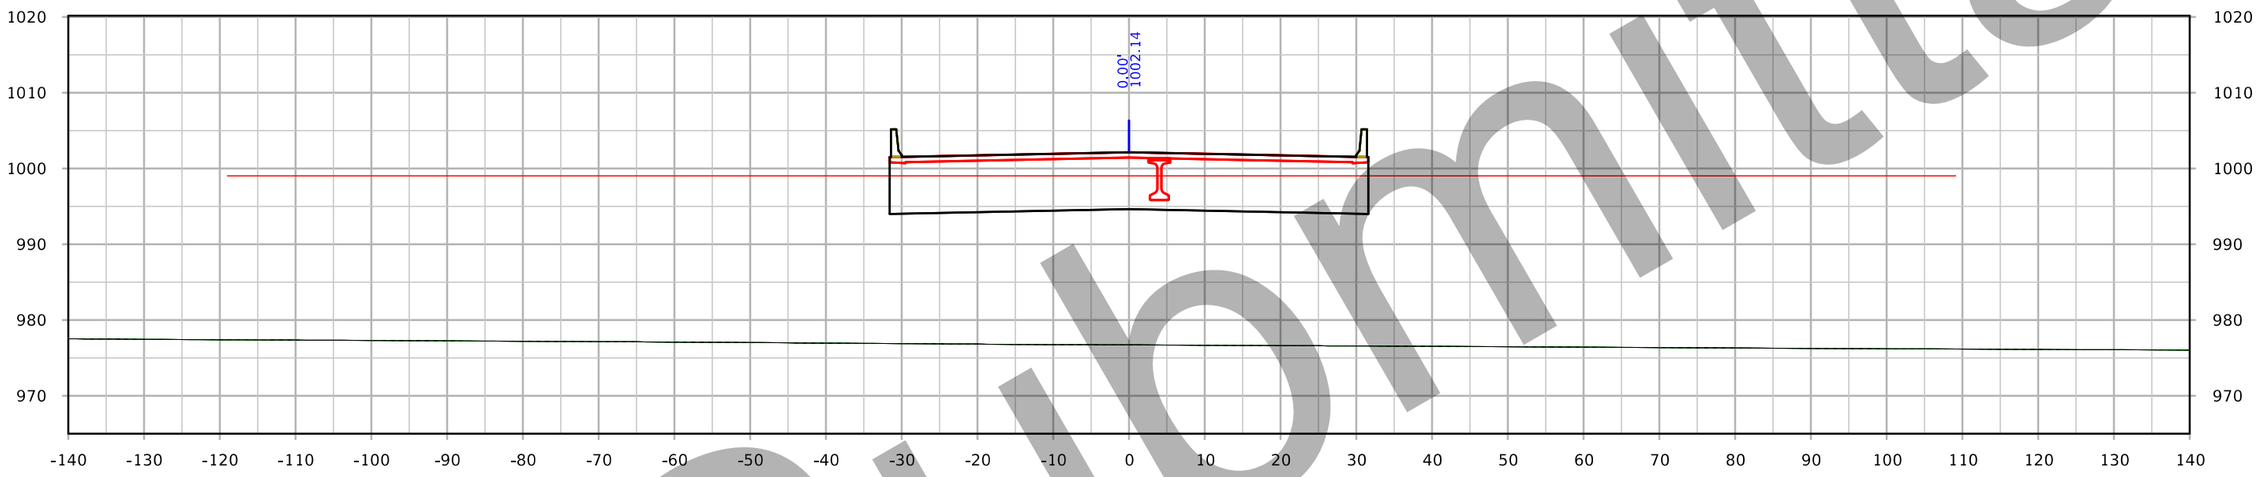

STA. 182+00.00

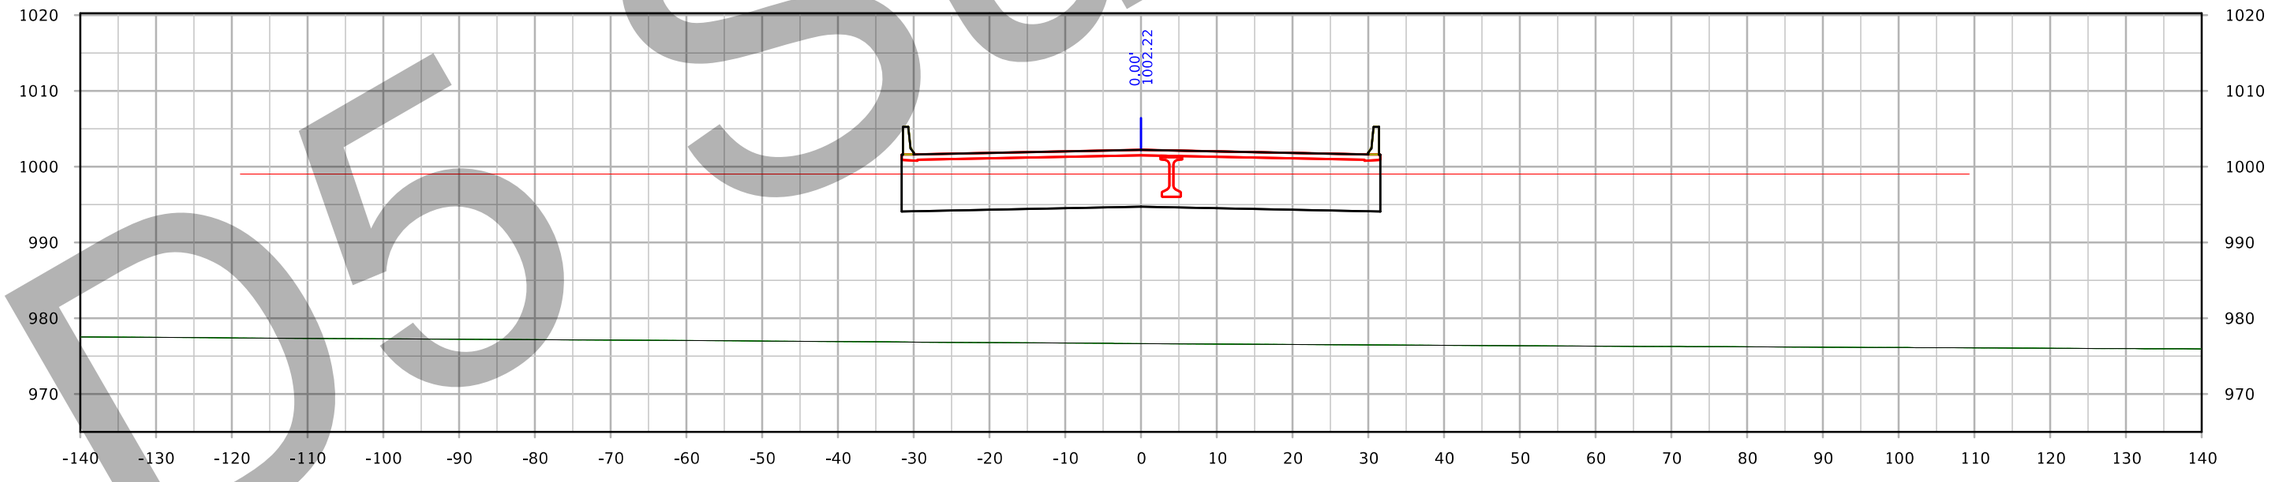

STA. 181+50.00

D5 Submittal

FILE NO. 32044	ENGLISH	DESIGN TEAM Iowa DOT	POLK/STORY COUNTY	PROJECT NUMBER IM-035-4(309)95--13-77	SHEET NUMBER X.116

4:02:19 PM 3/4/2021 kbell pw:\\ntPwInt1.dot.int.lan:PWMain\Documents\Projects\7703504015\Design_(309)_PreliminaryEngineering\CADD_Files\Cross_Sections\XS_SR126new_77035309Z08.dgn

126th Ave

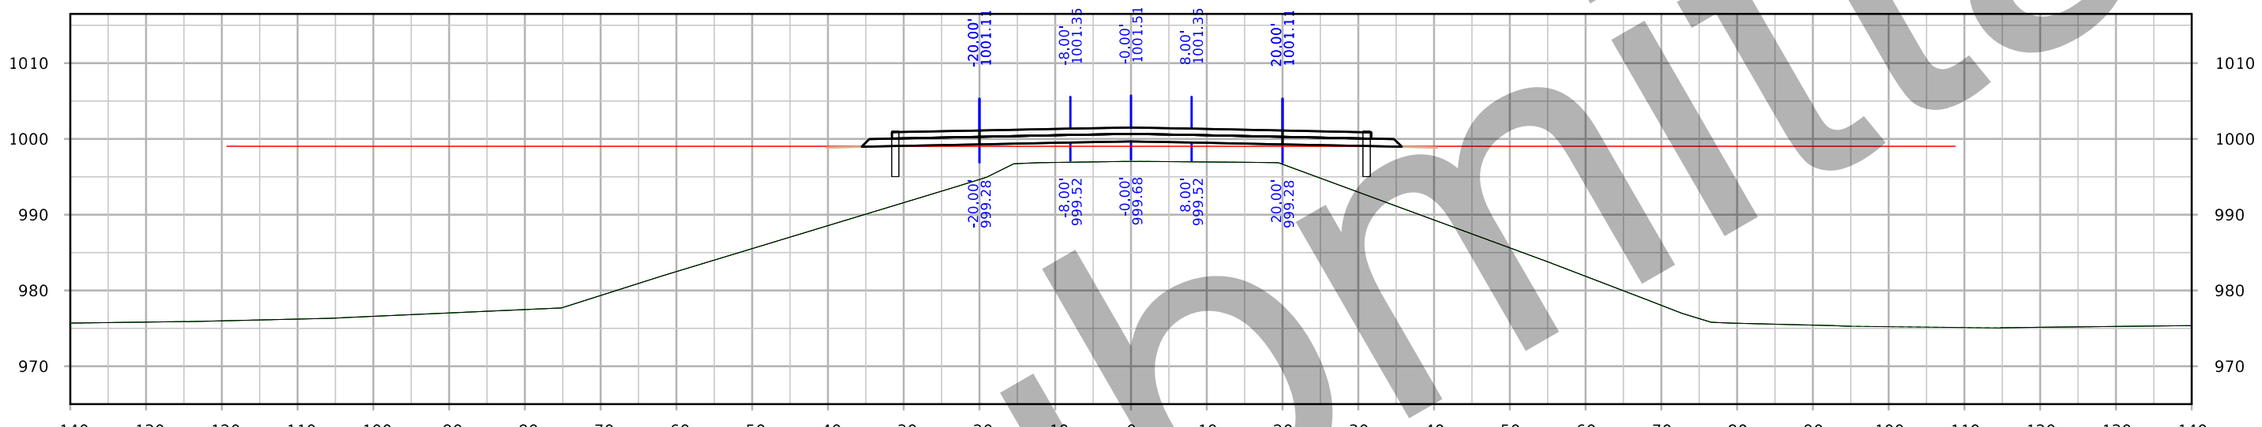

STA. 183+00.00

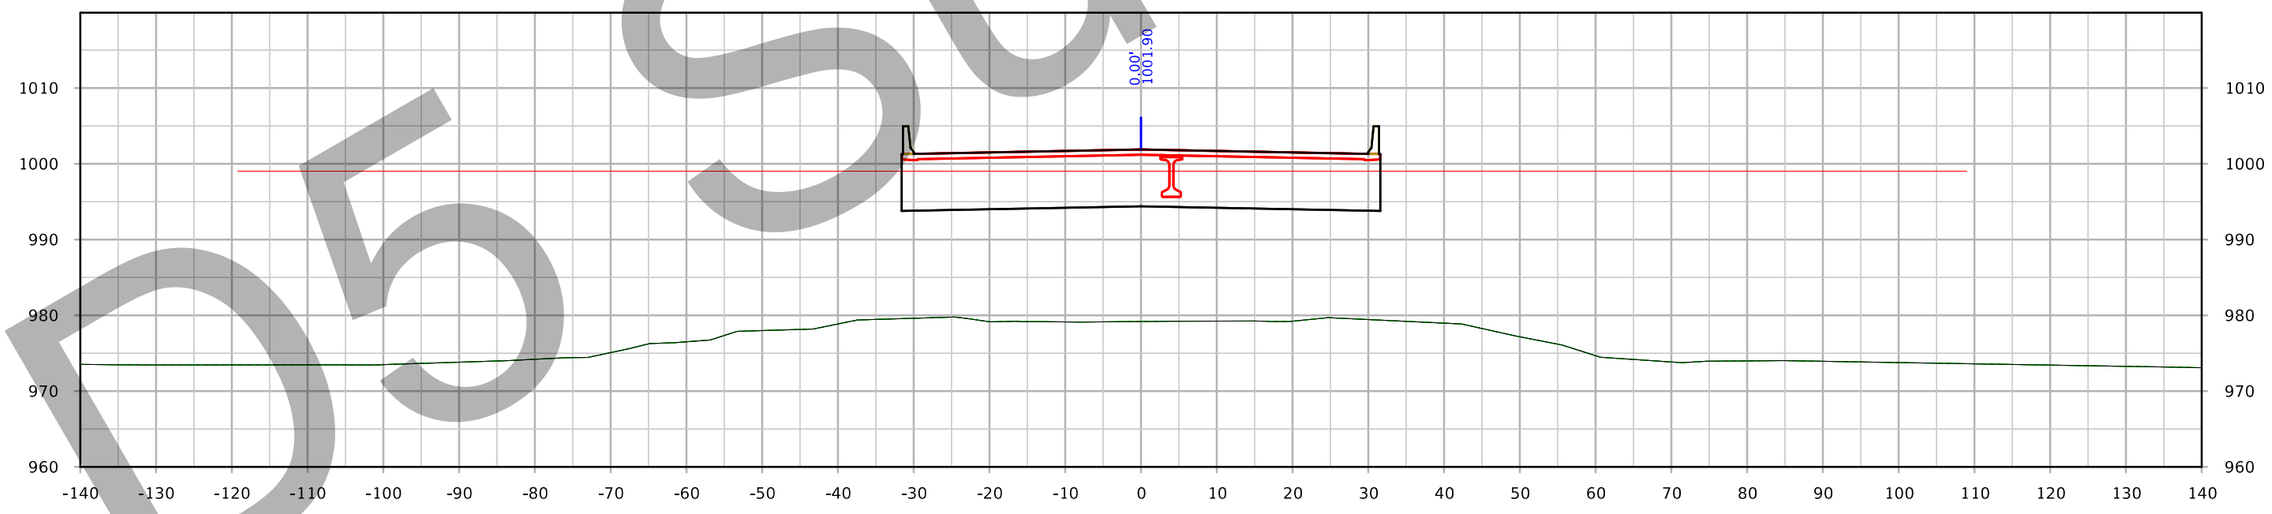

STA. 182+50.00

D6 Submittal

FILE NO. 32044	ENGLISH	DESIGN TEAM Iowa DOT	POLK/STORY COUNTY	PROJECT NUMBER IM-035-4(309)95--13-77	SHEET NUMBER X.117

4:02:50 PM 3/4/2021 kbell pw:\\ntPwInt1.dot.int.lan:PWMain\Documents\Projects\7703504015\Design_(309)_PreliminaryEngineering\CADD_Files\Cross_Sections\XS_SR126new_77035309Z08.dgn

126th Ave

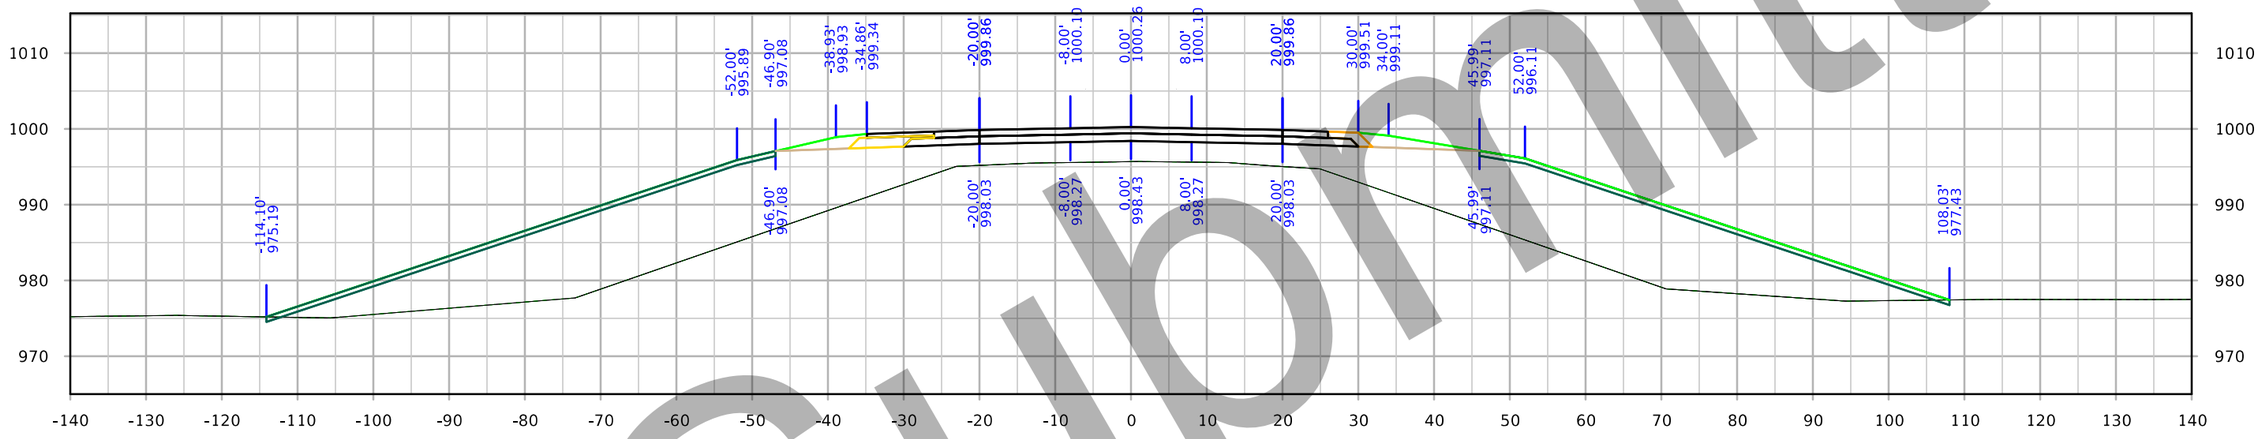

STA. 184+00.00

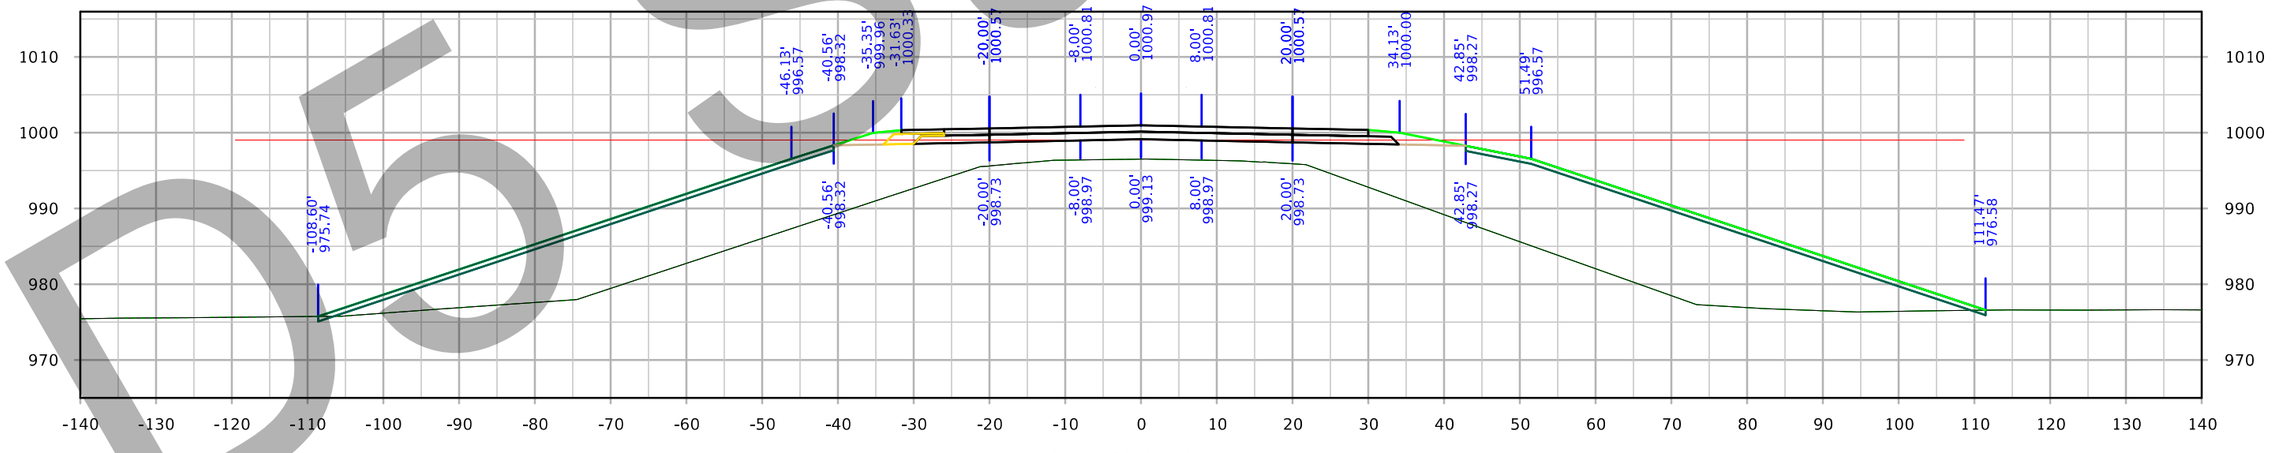

STA. 183+50.00

DO Submittal

FILE NO. 32044	ENGLISH	DESIGN TEAM Iowa DOT	POLK/STORY COUNTY	PROJECT NUMBER IM-035-4(309)95--13-77	SHEET NUMBER X.118

4:03:20 PM 3/4/2021 kbell pw:\\ntPwInt1.dot.int.lan:PWMain\Documents\Projects\7703504015\Design_(309)_PreliminaryEngineering\CADD_Files\Cross_Sections\XS_SR126new_77035309Z08.dgn

126th Ave

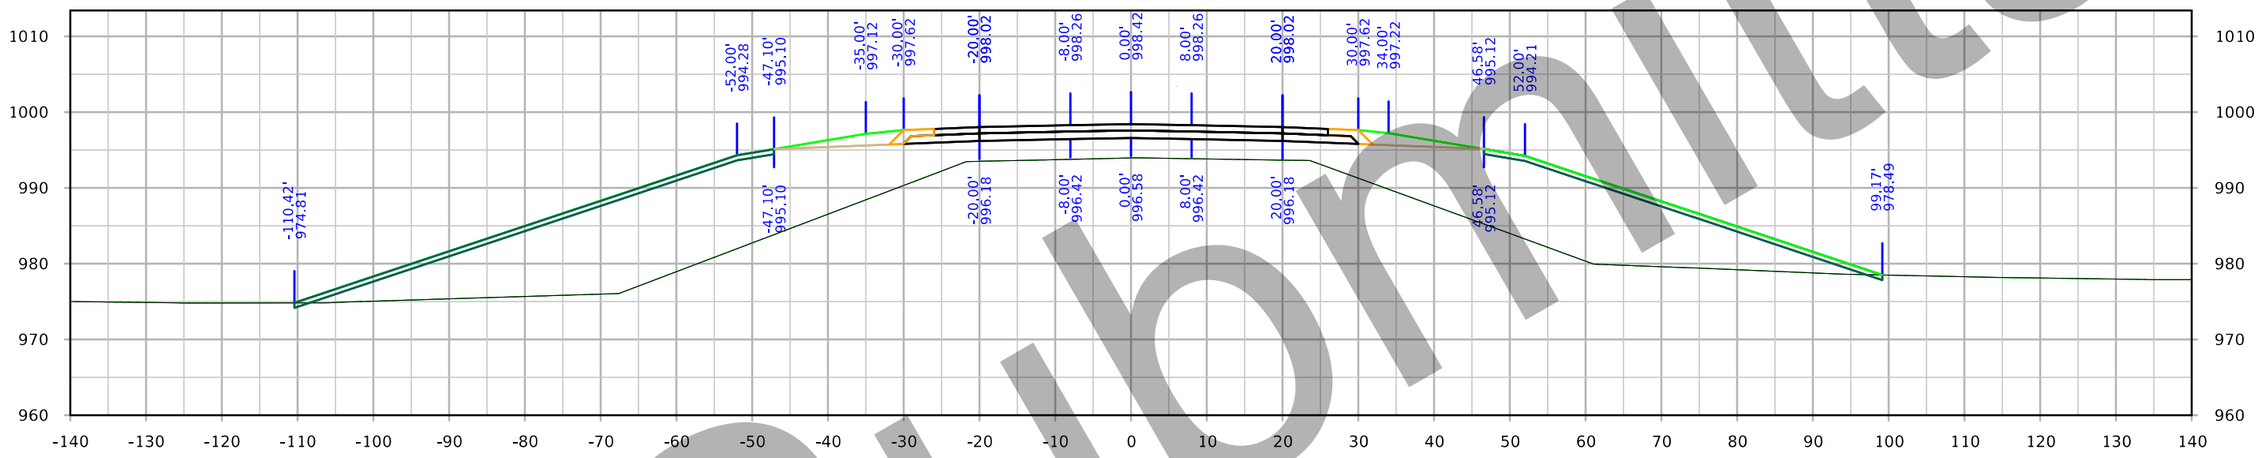

STA. 185+00.00

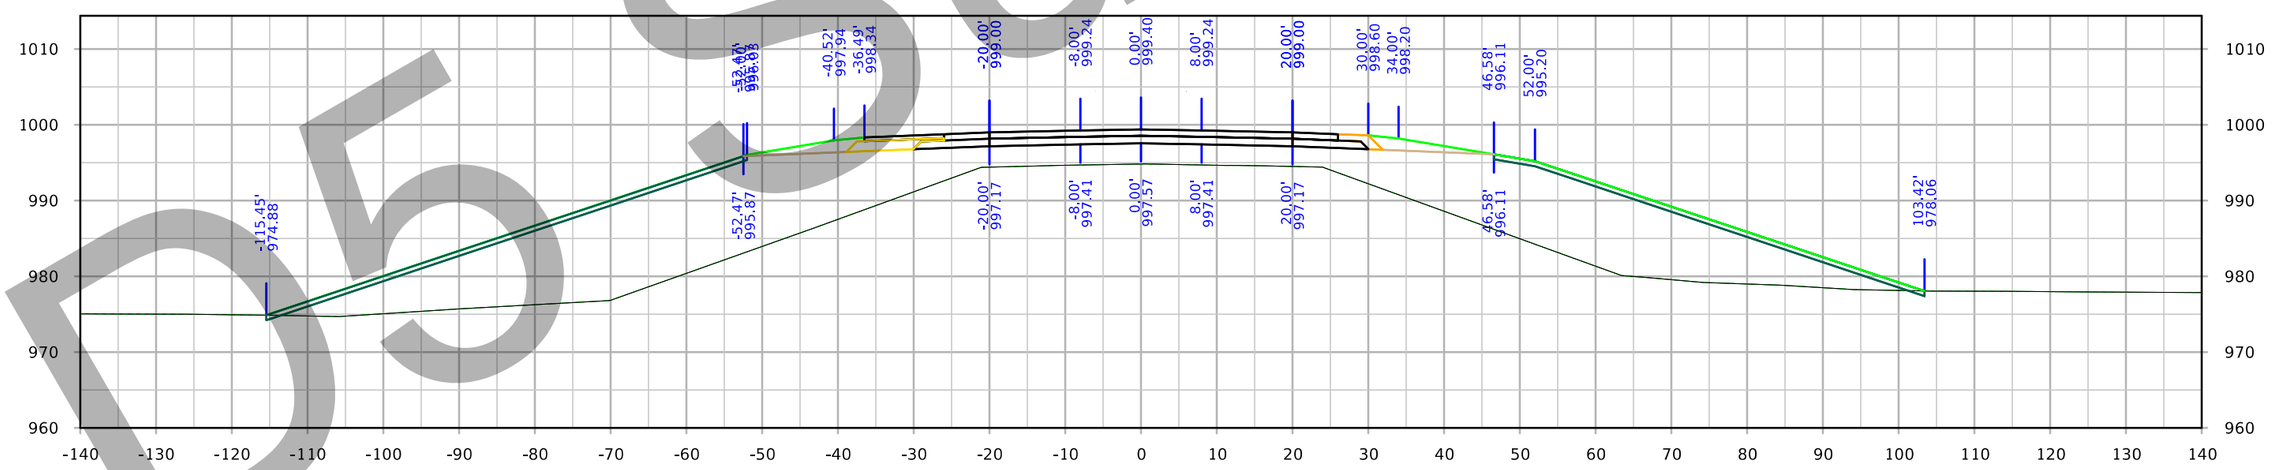

STA. 184+50.00

DESIGN SUBMITTAL

FILE NO. 32044	ENGLISH	DESIGN TEAM Iowa DOT	POLK/STORY COUNTY	PROJECT NUMBER IM-035-4(309)95--13-77	SHEET NUMBER X.119

4:03:51 PM 3/4/2021 kbell pw:\\ntPwInt1.dot.int.lan:PWMain\Documents\Projects\7703504015\Design_(309)_PreliminaryEngineering\CADD_Files\Cross_Sections\XS_SR126new_77035309Z08.dgn

126th Ave

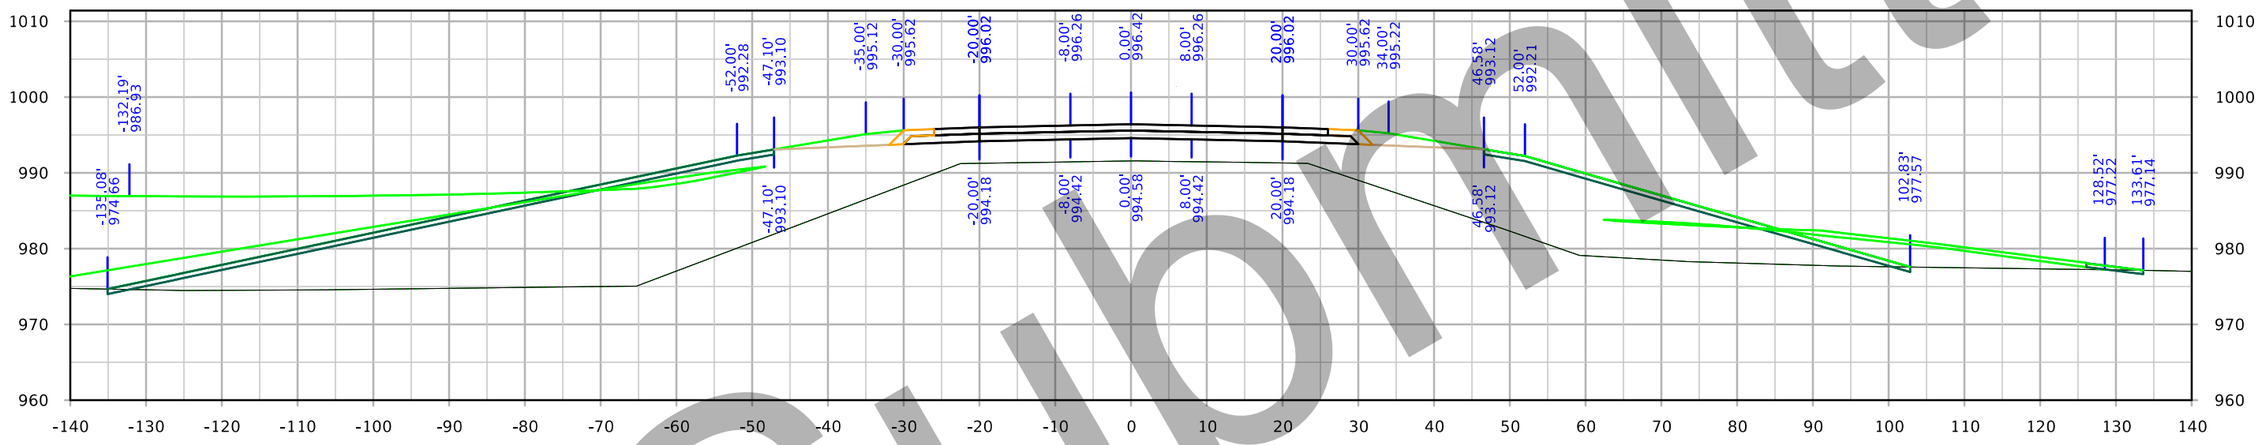

STA. 186+00.00

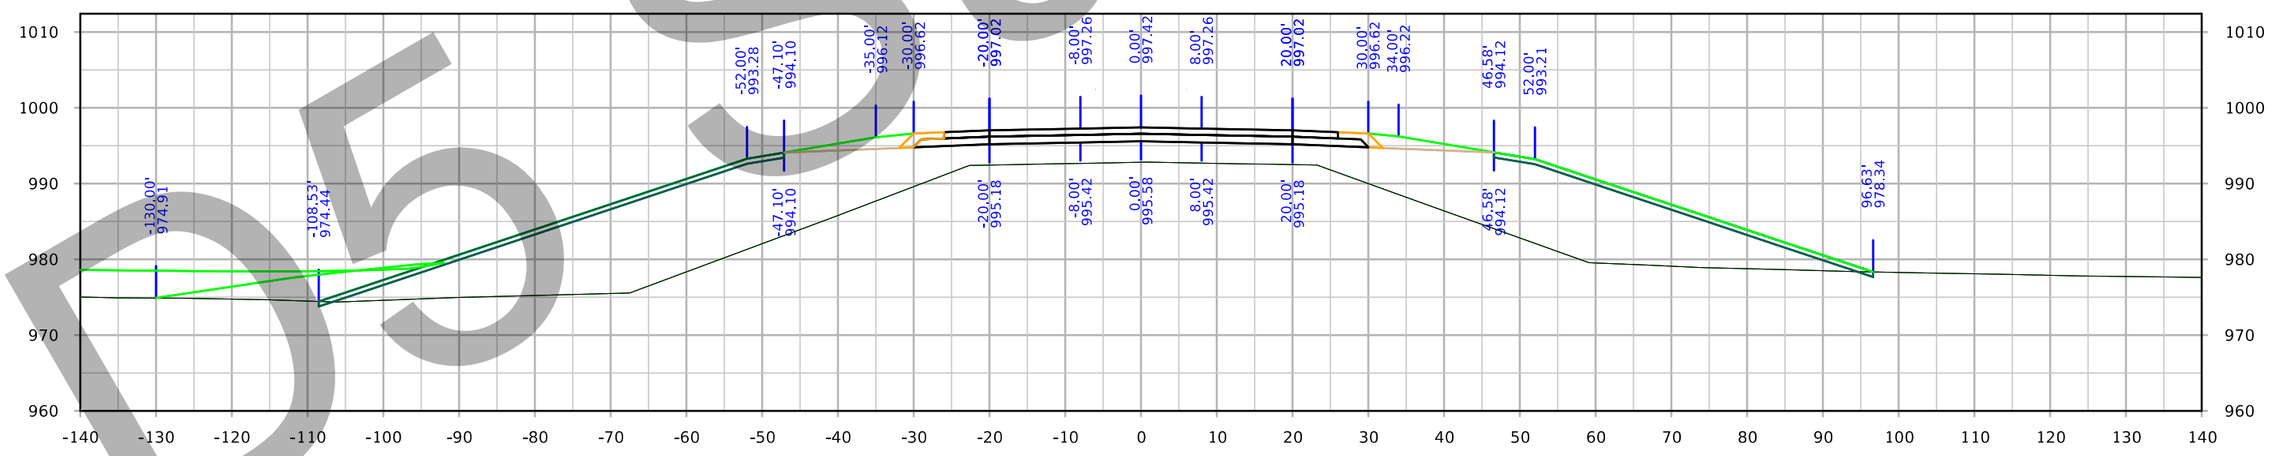

STA. 185+50.00

D5 Submittal

FILE NO. 32044	ENGLISH	DESIGN TEAM Iowa DOT	POLK/STORY COUNTY	PROJECT NUMBER IM-035-4(309)95--13-77	SHEET NUMBER X.120

4:04:22 PM 3/4/2021 kbell pw:\\ntPwInt1.dot.int.lan:PWMain\Documents\Projects\7703504015\Design_(309)_PreliminaryEngineering\CADD_Files\Cross_Sections\XS_SR126new_77035309Z08.dgn

126th Ave

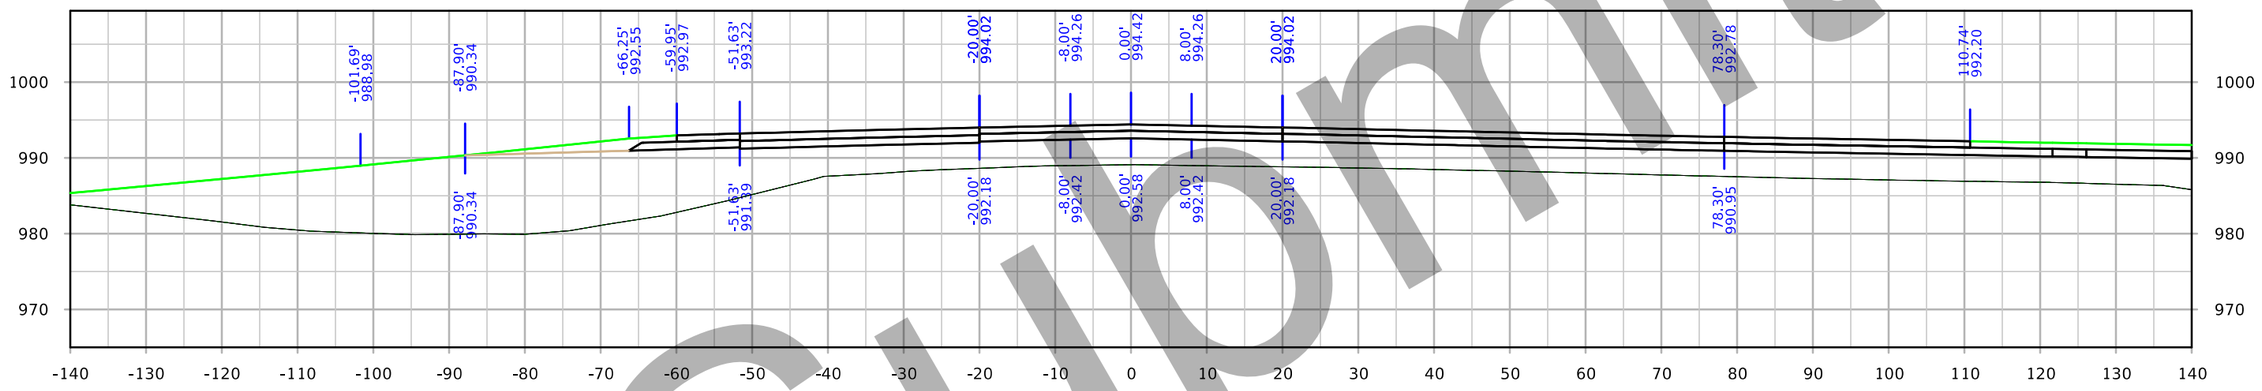

STA. 187+00.00

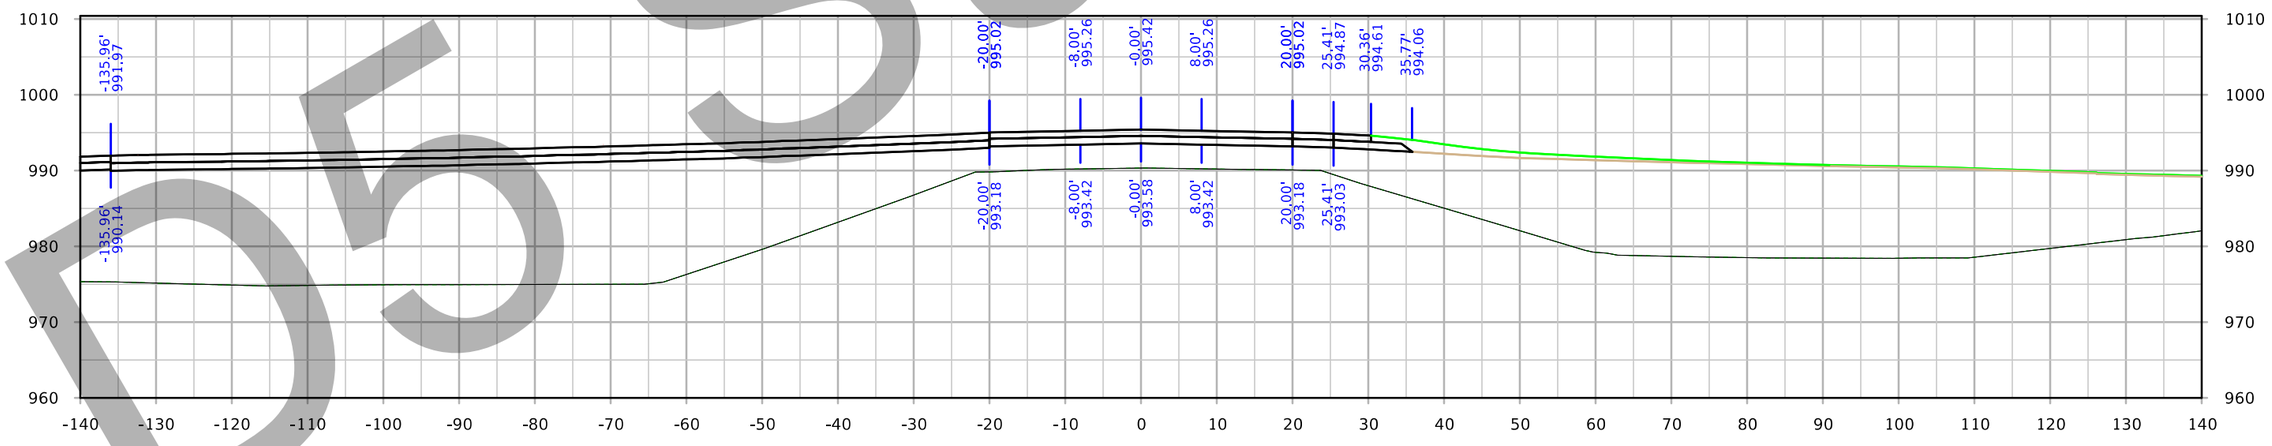

STA. 186+50.00

DO Submittal

FILE NO. 32044	ENGLISH	DESIGN TEAM Iowa DOT	POLK/STORY COUNTY	PROJECT NUMBER IM-035-4(309)95--13-77	SHEET NUMBER X.121

4:04:52 PM 3/4/2021 kbell pw:\\ntPwInt1.dot.int.lan:PWMain\Documents\Projects\7703504015\Design_(309)_PreliminaryEngineering\CADD_Files\Cross_Sections\XS_SR126new_77035309Z08.dgn

126th Ave

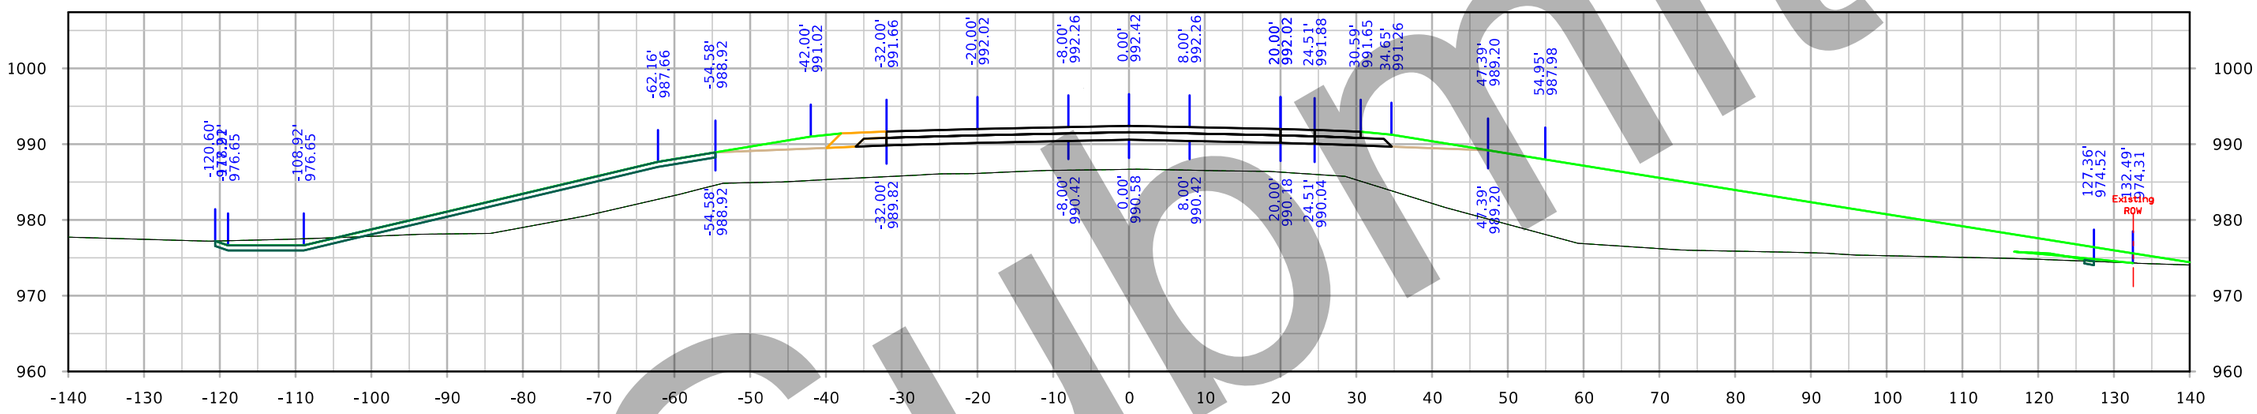

STA. 188+00.00

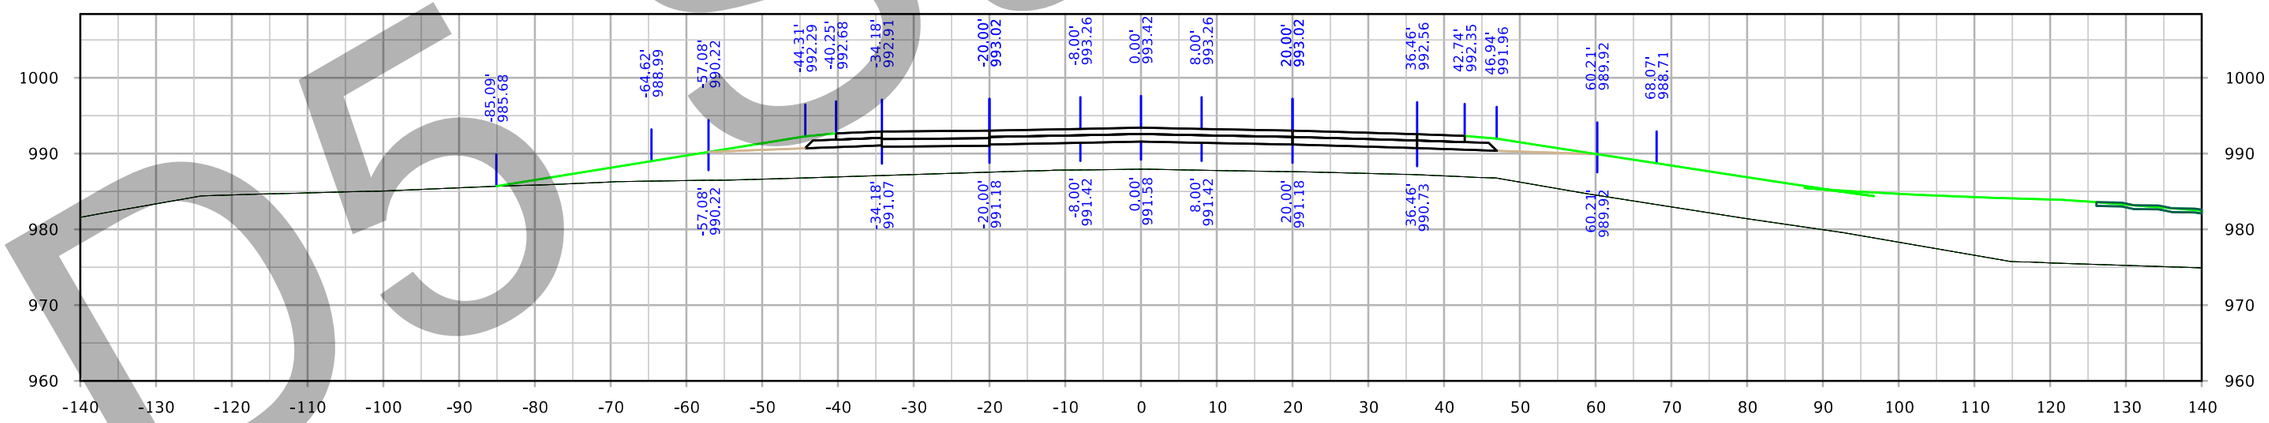

STA. 187+50.00

D5 Submittal

FILE NO. 32044	ENGLISH	DESIGN TEAM Iowa DOT	POLK/STORY COUNTY	PROJECT NUMBER IM-035-4(309)95--13-77	SHEET NUMBER X.122

4:05:22 PM 3/4/2021 kbell pw:\\ntPwInt1.dot.int.lan:PWMain\Documents\Projects\7703504015\Design_(309)_PreliminaryEngineering\CADD_Files\Cross_Sections\XS_SR126new_77035309Z08.dgn

126th Ave

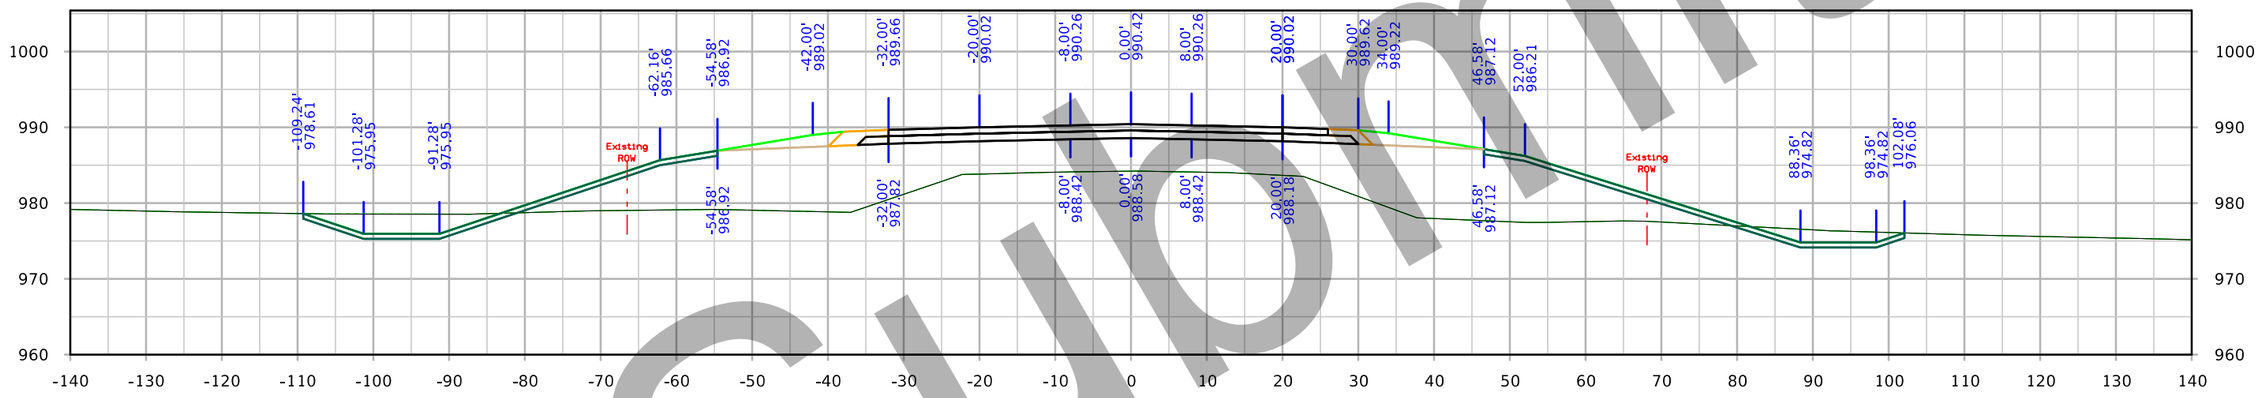

STA. 189+00.00

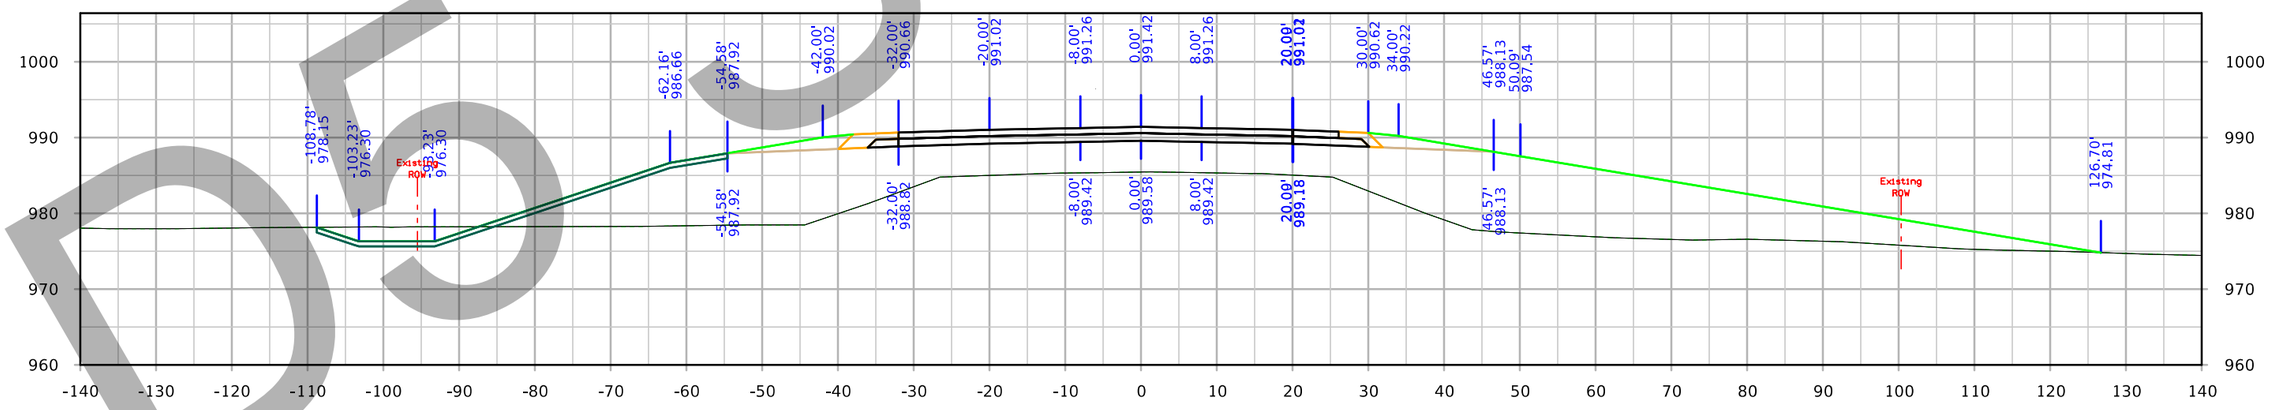

STA. 188+50.00

D5 Submittal

FILE NO. 32044	ENGLISH	DESIGN TEAM Iowa DOT	POLK/STORY COUNTY	PROJECT NUMBER IM-035-4(309)95--13-77	SHEET NUMBER X.123

4:05:52 PM 3/4/2021 kbell pw:\\ntPwInt1.dot.int.lan:PWMain\Documents\Projects\7703504015\Design_(309)_PreliminaryEngineering\CADD_Files\Cross_Sections\XS_SR126new_77035309Z08.dgn

126th Ave

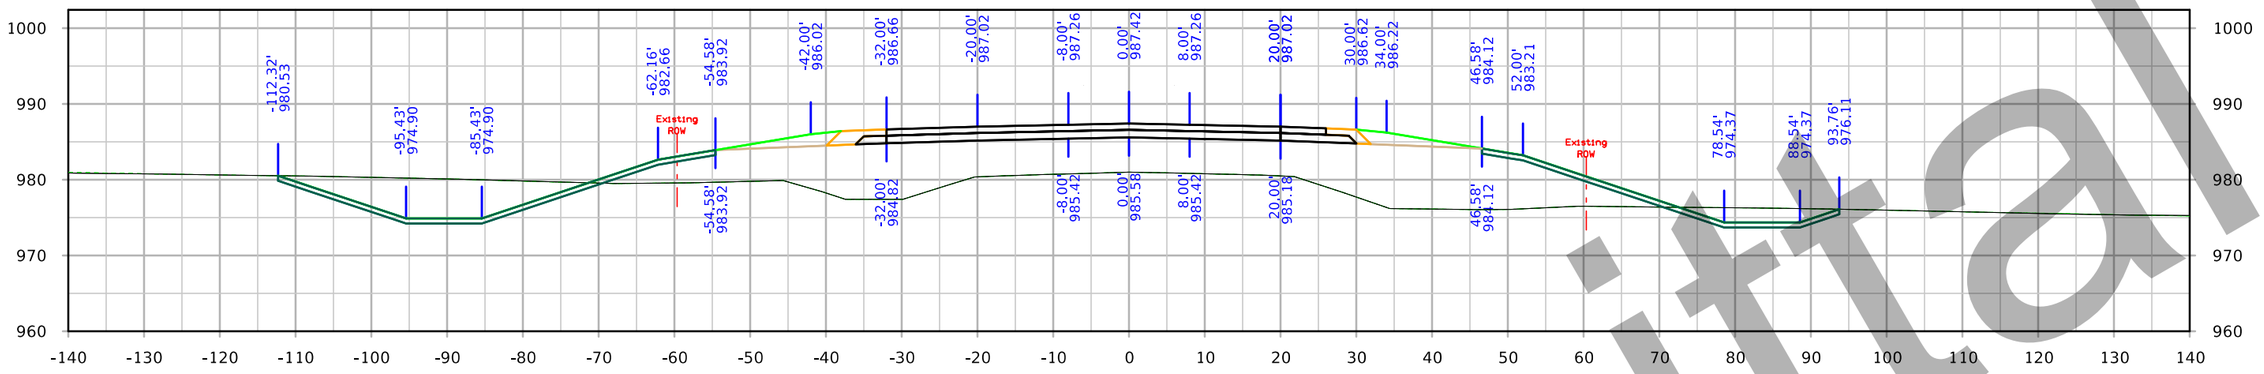

STA. 190+50.00

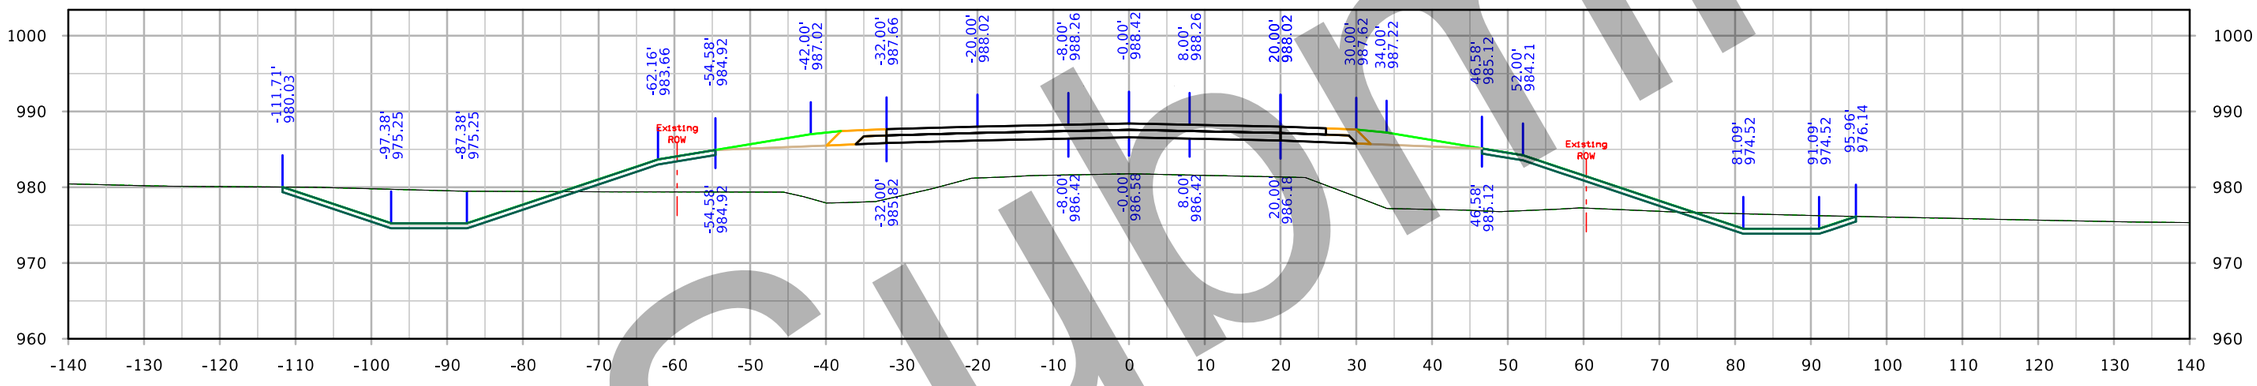

STA. 190+00.00

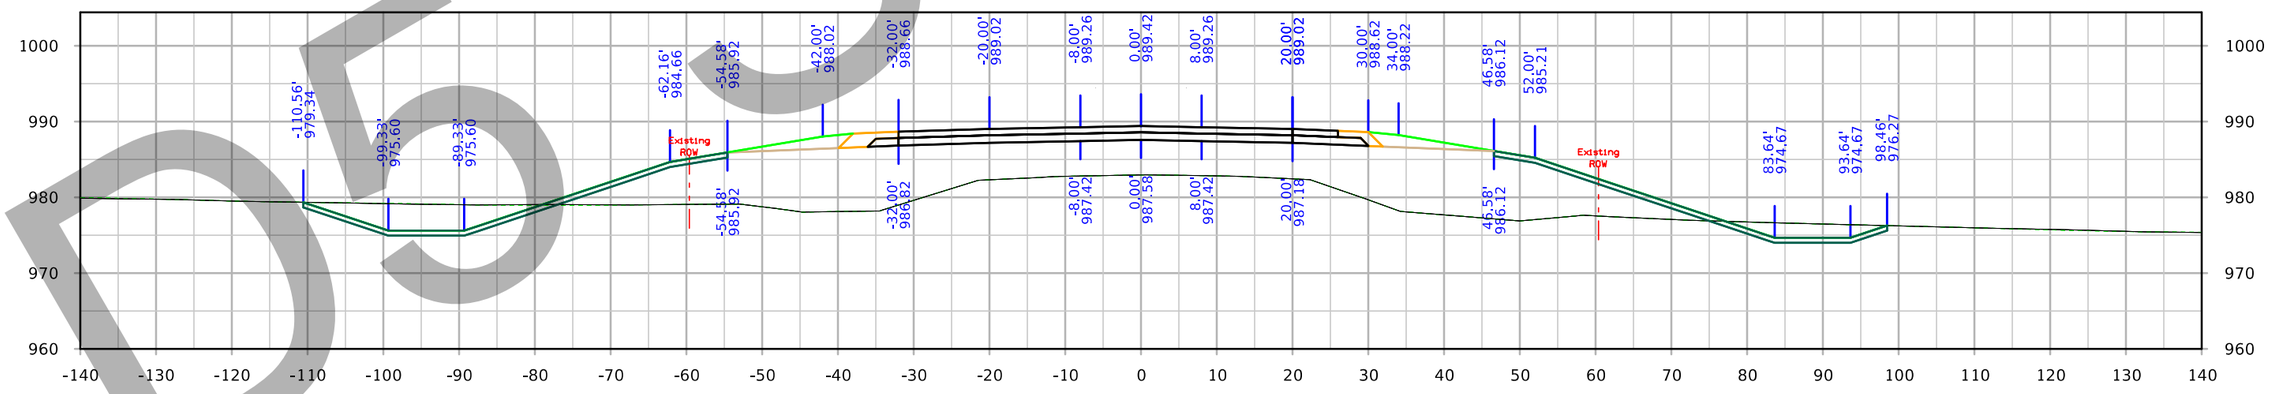

STA. 189+50.00

DO Submittal

FILE NO. 32044	ENGLISH	DESIGN TEAM Iowa DOT	POLK/STORY COUNTY	PROJECT NUMBER IM-035-4(309)95--13-77	SHEET NUMBER X.124

4:06:36 PM 3/4/2021 kbell pw:\\ntPwInt1.dot.int.lan:PWMain\Documents\Projects\7703504015\Design_(309)_PreliminaryEngineering\CADD_Files\Cross_Sections\XS_SR126new_77035309Z08.dgn

126th Ave

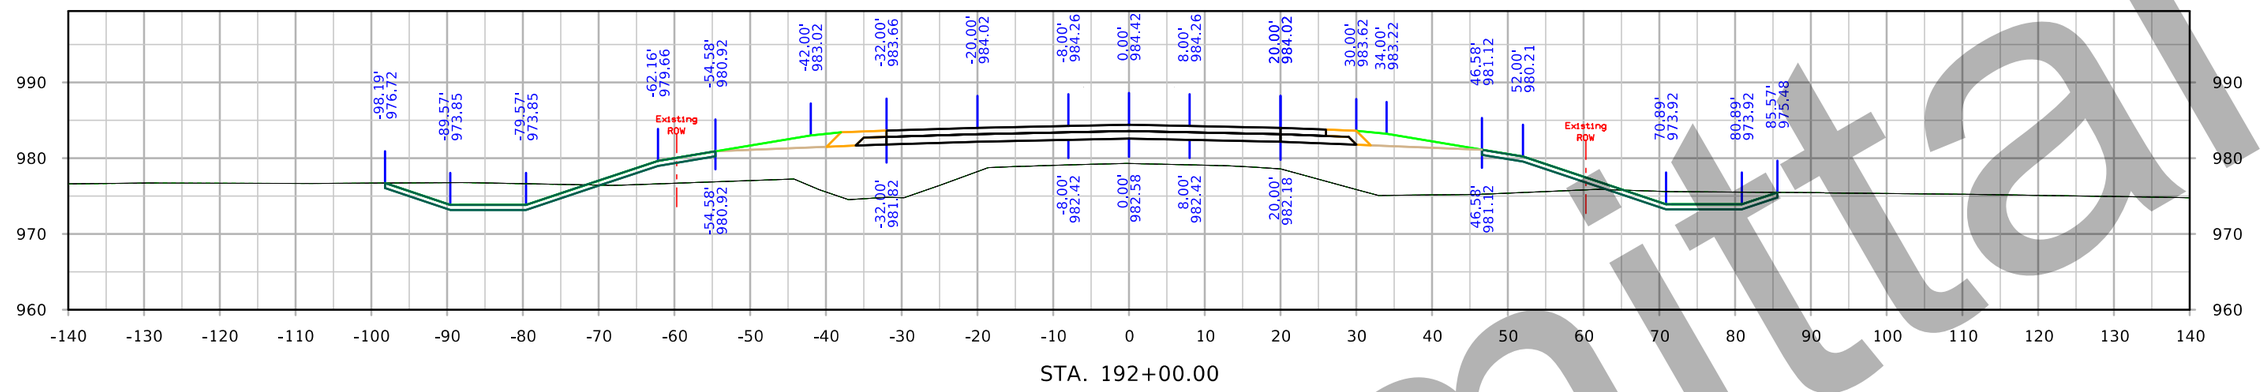

STA. 192+00.00

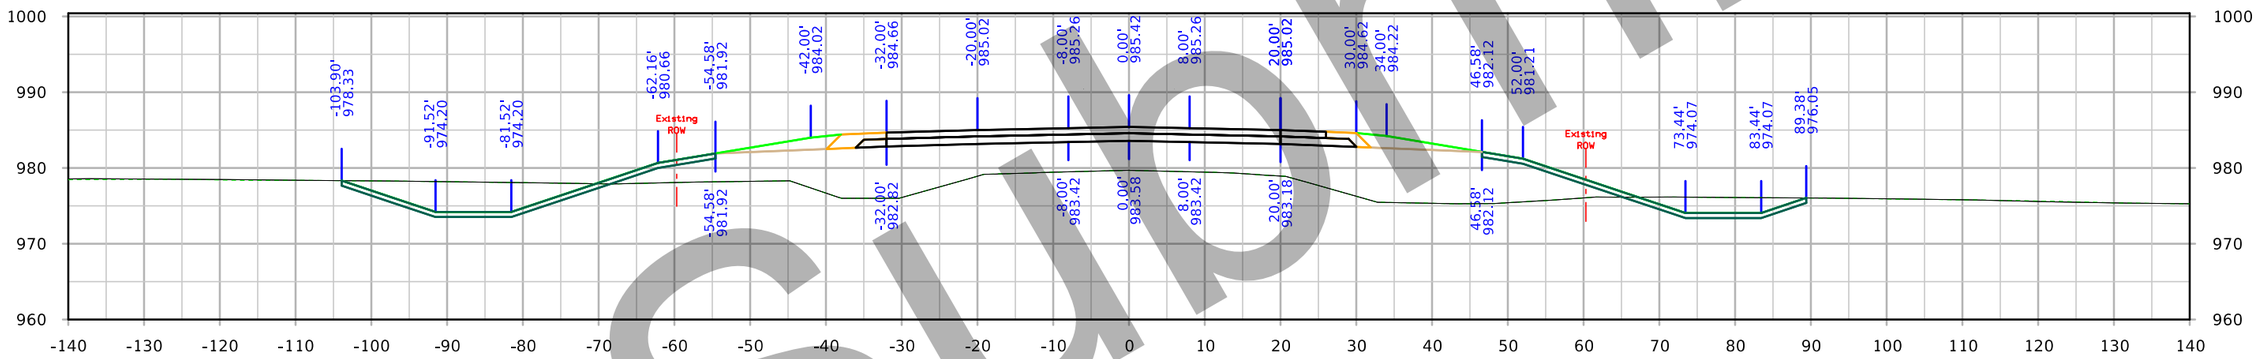

STA. 191+50.00

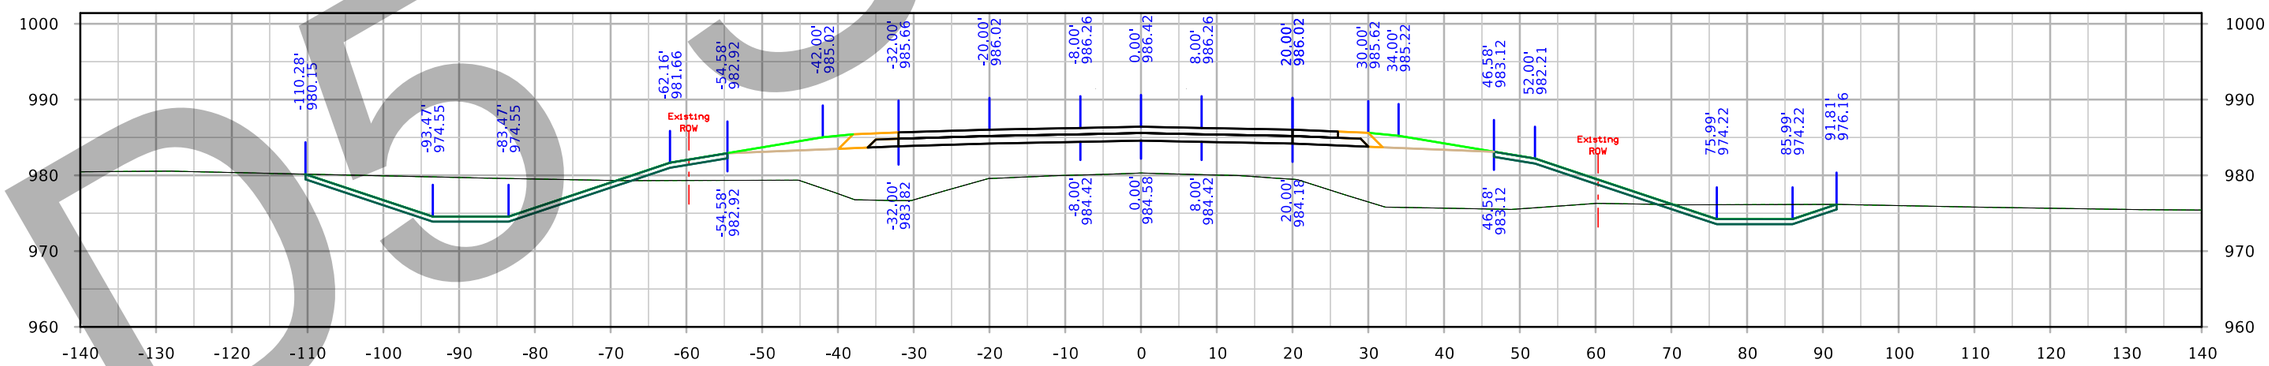

STA. 191+00.00

D5 Submittal

FILE NO. 32044	ENGLISH	DESIGN TEAM Iowa DOT	POLK/STORY COUNTY	PROJECT NUMBER IM-035-4(309)95--13-77	SHEET NUMBER X.125

4:07:16 PM 3/4/2021 kbell pw:\\ntPwInt1.dot.int.lan:PWMain\Documents\Projects\7703504015\Design_(309)_PreliminaryEngineering\CADD_Files\Cross_Sections\XS_SR126new_77035309Z08.dgn

126th Ave

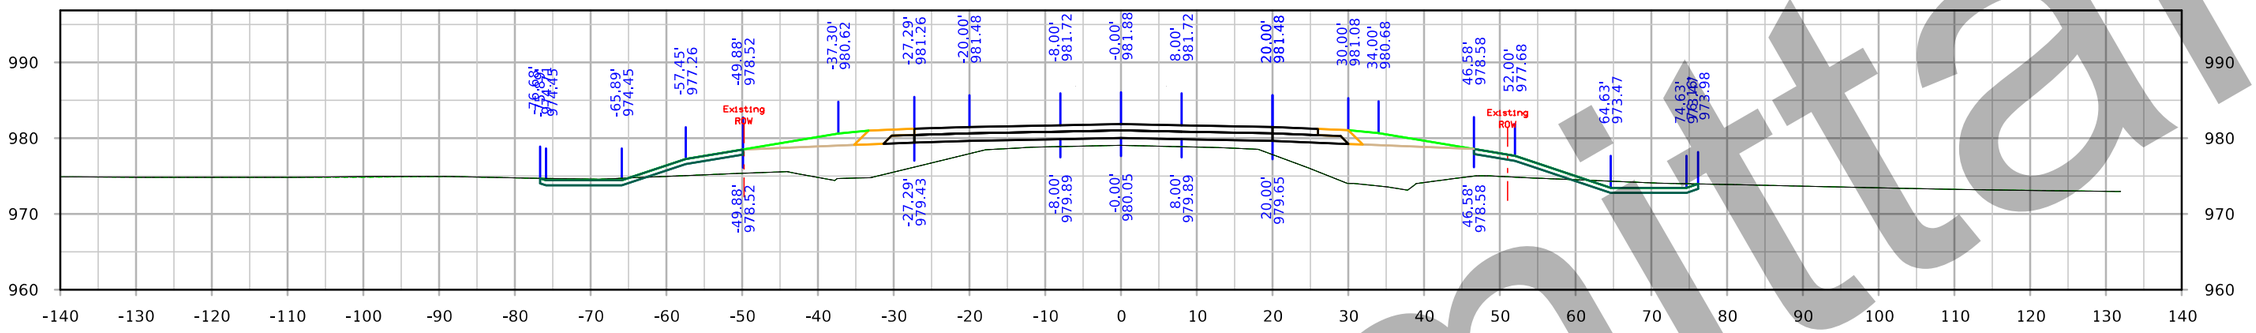

STA. 193+50.00

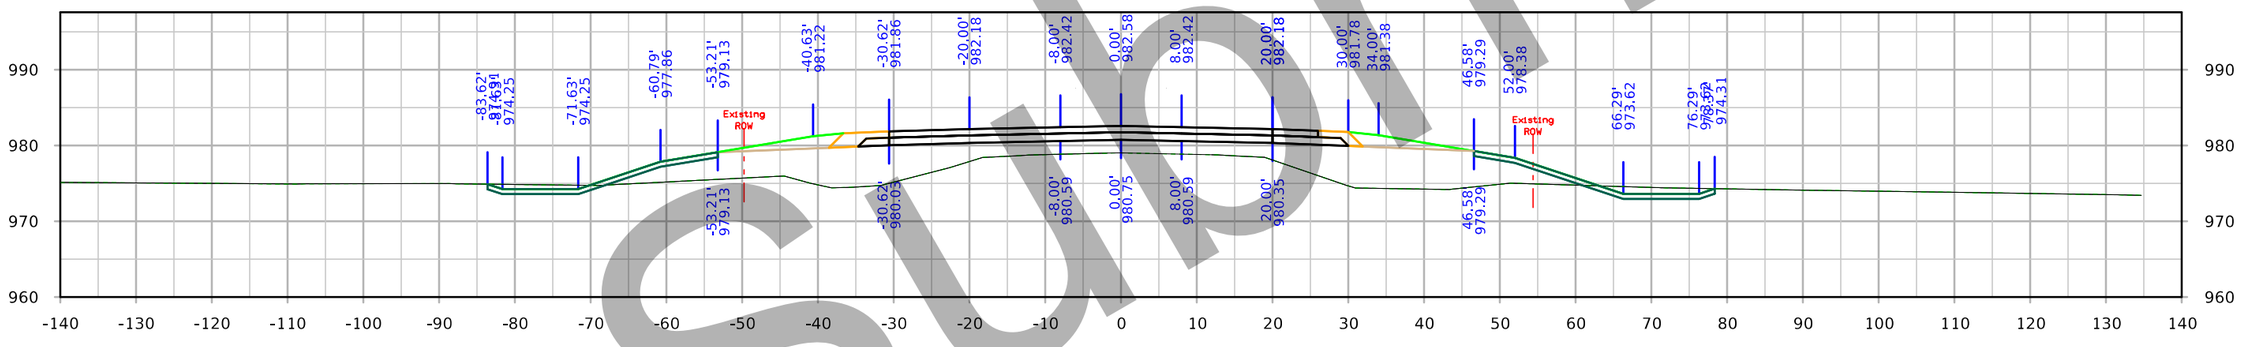

STA. 193+00.00

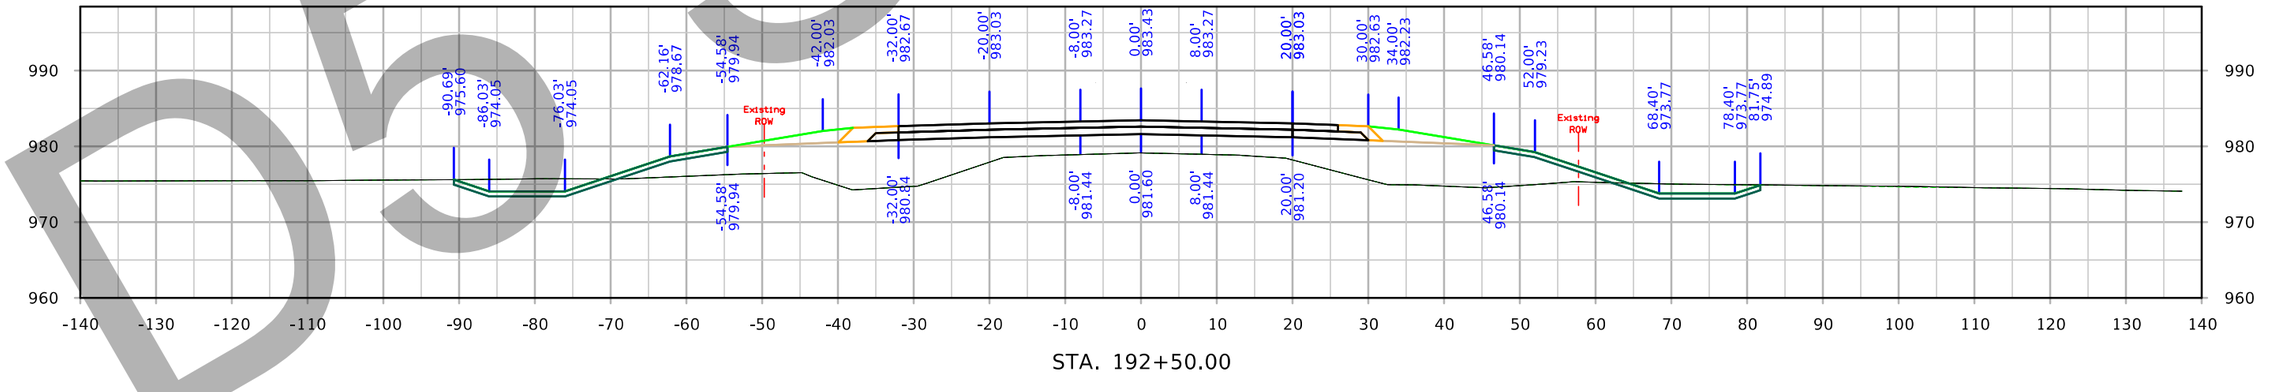

STA. 192+50.00

Submittal
DO NOT

FILE NO. 32044	ENGLISH	DESIGN TEAM Iowa DOT	POLK/STORY COUNTY	PROJECT NUMBER IM-035-4(309)95--13-77	SHEET NUMBER X.126

4:07:53 PM 3/4/2021 kbell pw:\\intPwInt1.dot.int.lan:PWMain\Documents\Projects\7703504015\Design_(309)_PreliminaryEngineering\CADD_Files\Cross_Sections\XS_SR126new_77035309Z08.dgn

126th Ave

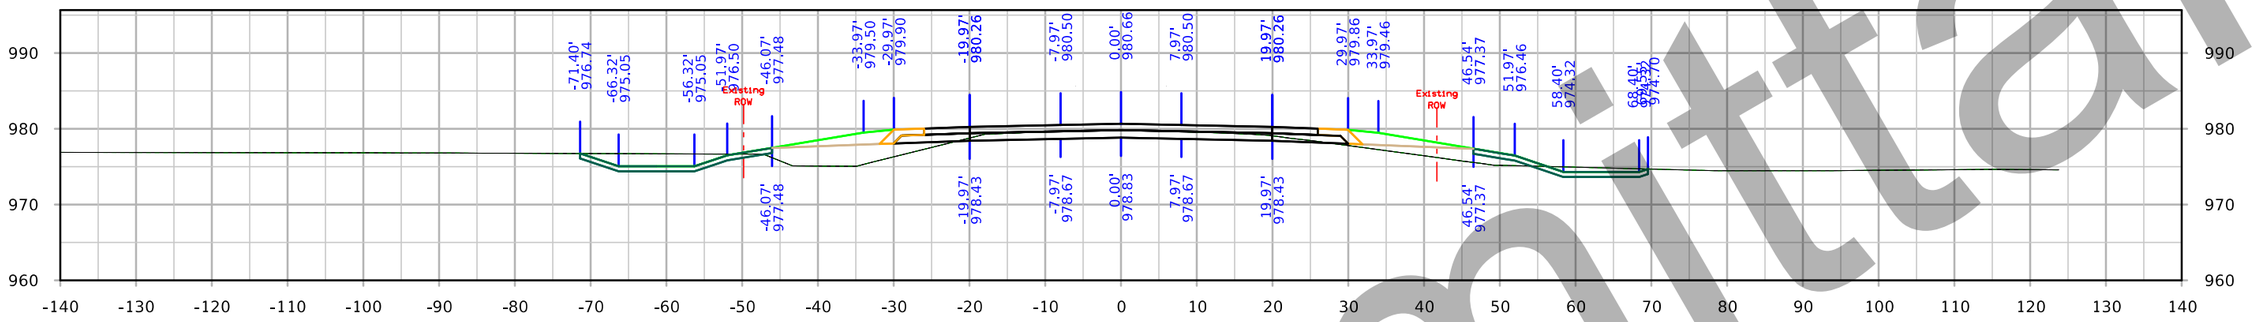

STA. 195+00.00

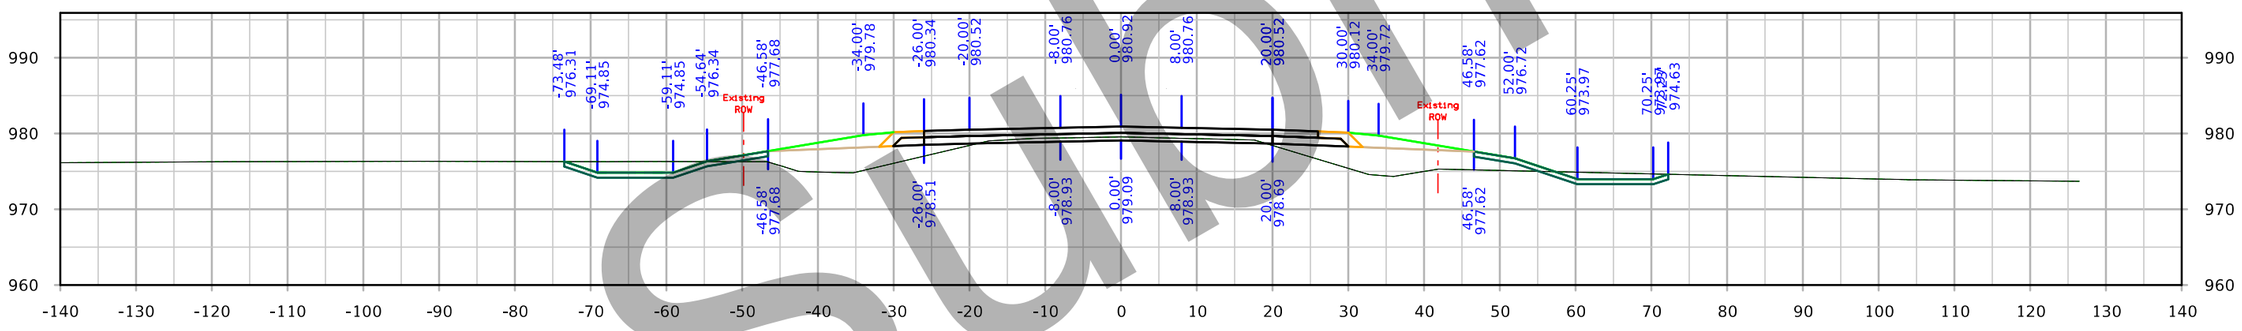

STA. 194+50.00

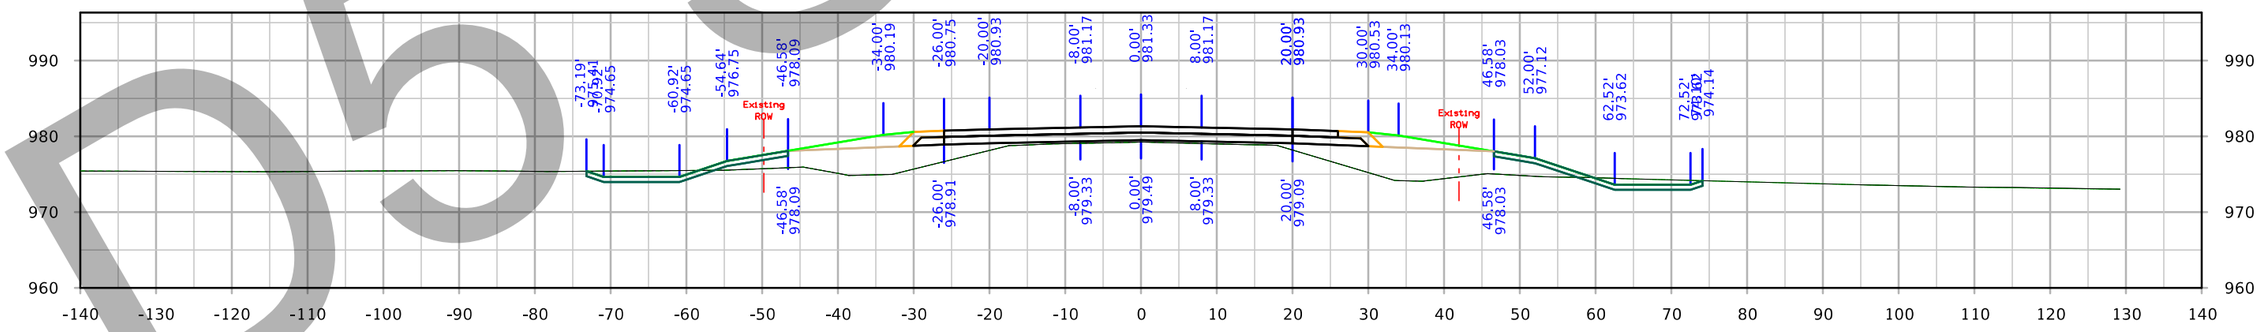

STA. 194+00.00

D5 Submittal

FILE NO. 32044	ENGLISH	DESIGN TEAM Iowa DOT	POLK/STORY COUNTY	PROJECT NUMBER IM-035-4(309)95--13-77	SHEET NUMBER X.127

4:08:30 PM 3/4/2021 kbell pw:\\ntPwInt1.dot.int.lan:PWMain\Documents\Projects\7703504015\Design_(309)_PreliminaryEngineering\CADD_Files\Cross_Sections\XS_SR126new_77035309Z08.dgn

126th Ave

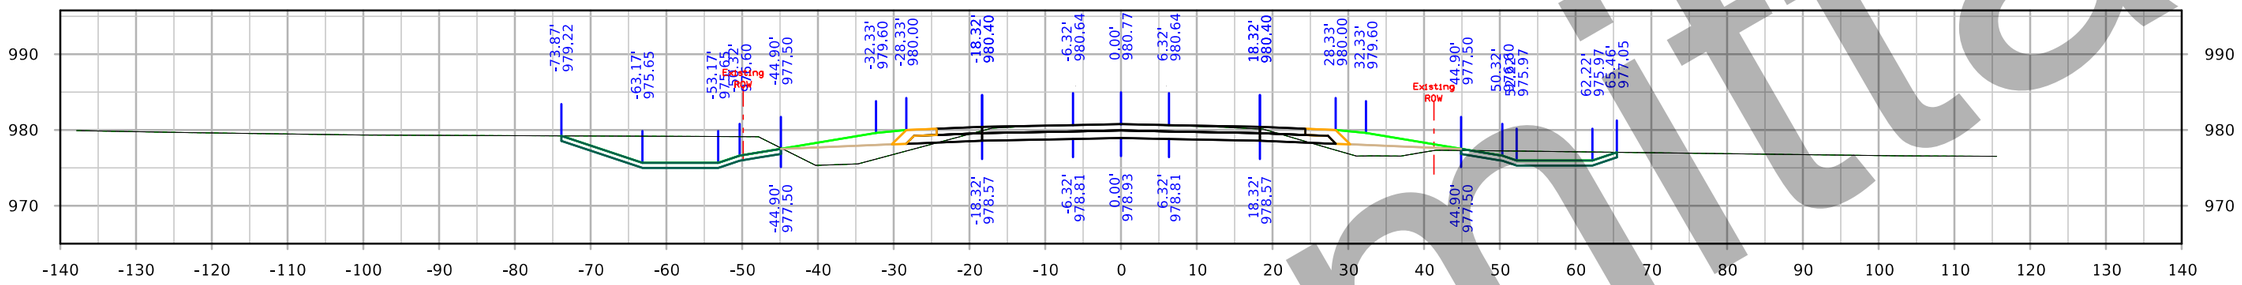

STA. 196+50.00

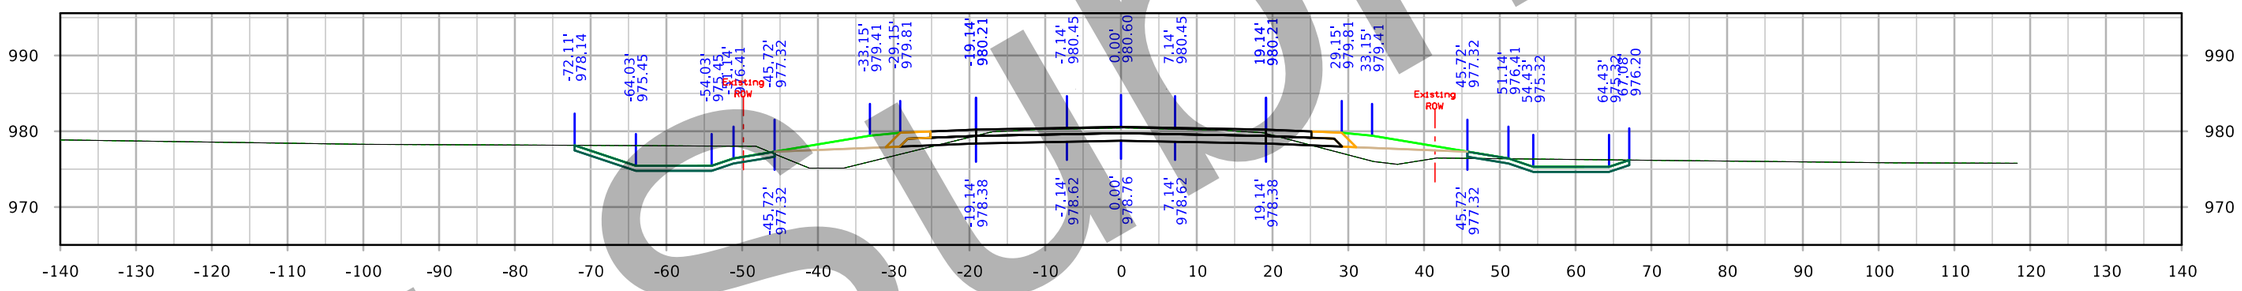

STA. 196+00.00

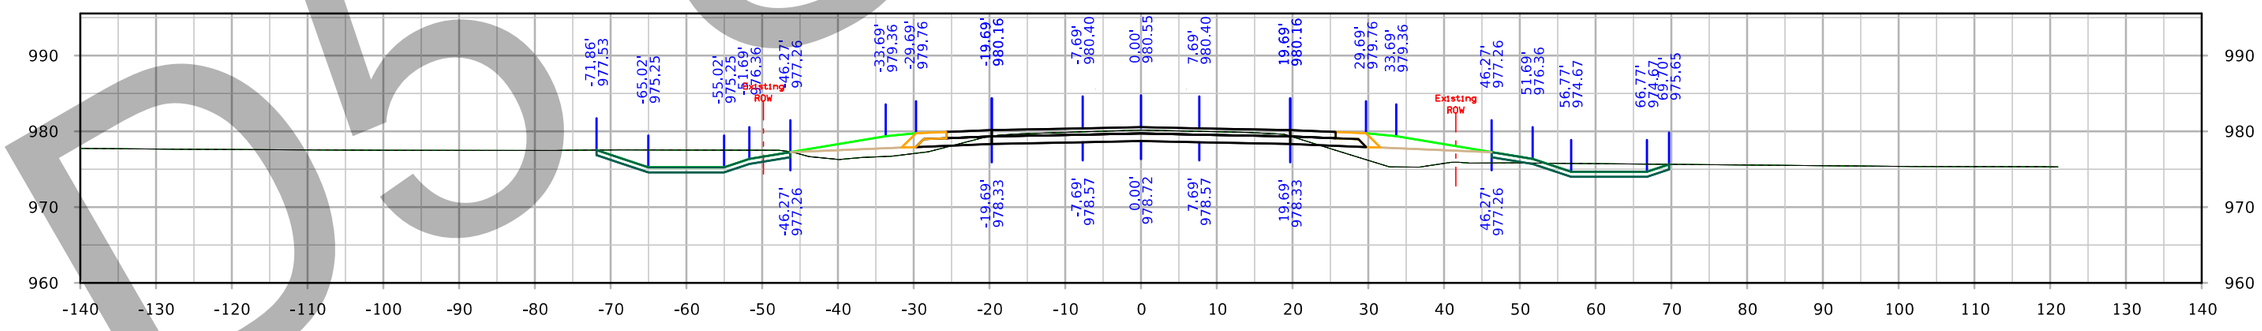

STA. 195+50.00

D5 Submittal

FILE NO. 32044	ENGLISH	DESIGN TEAM Iowa DOT	POLK/STORY COUNTY	PROJECT NUMBER IM-035-4(309)95--13-77	SHEET NUMBER X.128

4:09:08 PM 3/4/2021 kbell pw:\\ntPwInt1.dot.int.lan:PWMain\Documents\Projects\7703504015\Design_(309)_PreliminaryEngineering\CADD_Files\Cross_Sections\XS_SR126new_77035309Z08.dgn

126th Ave

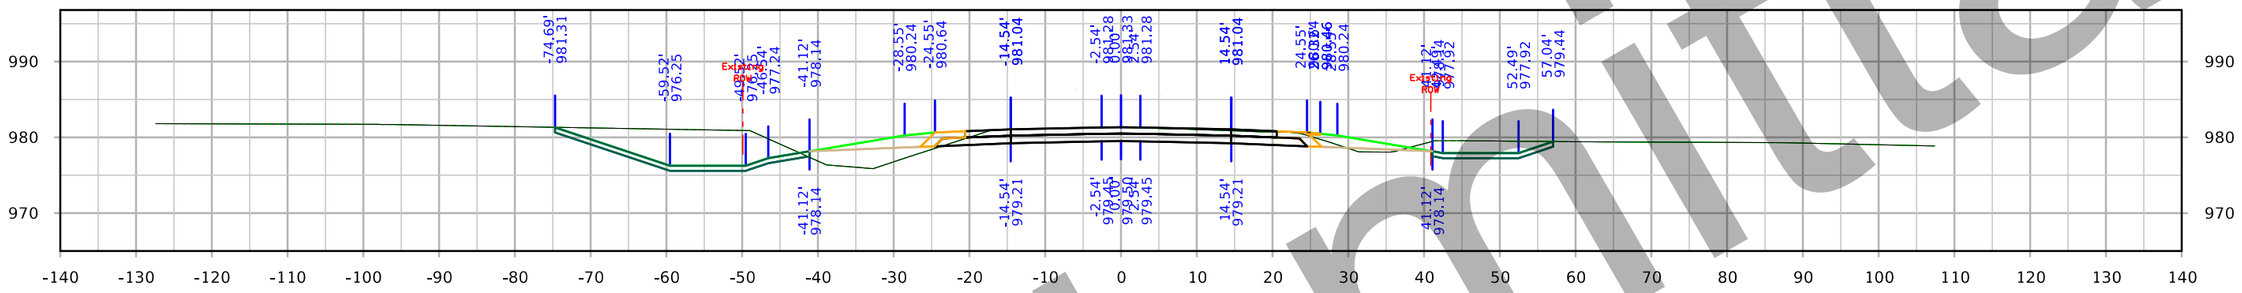

STA. 198+00.00

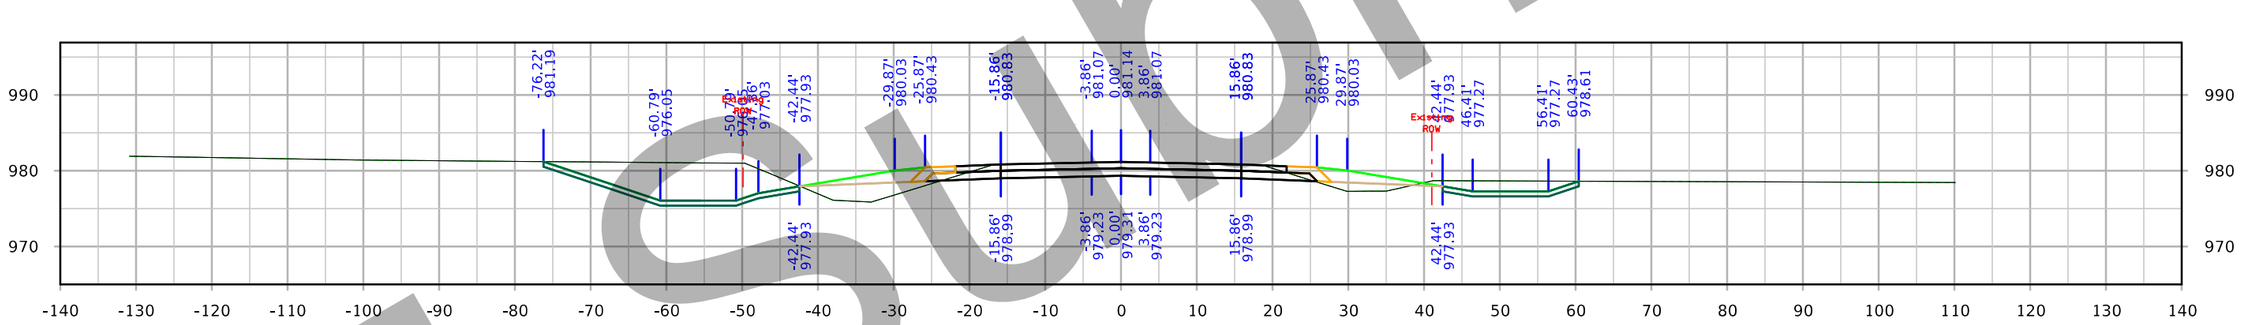

STA. 197+50.00

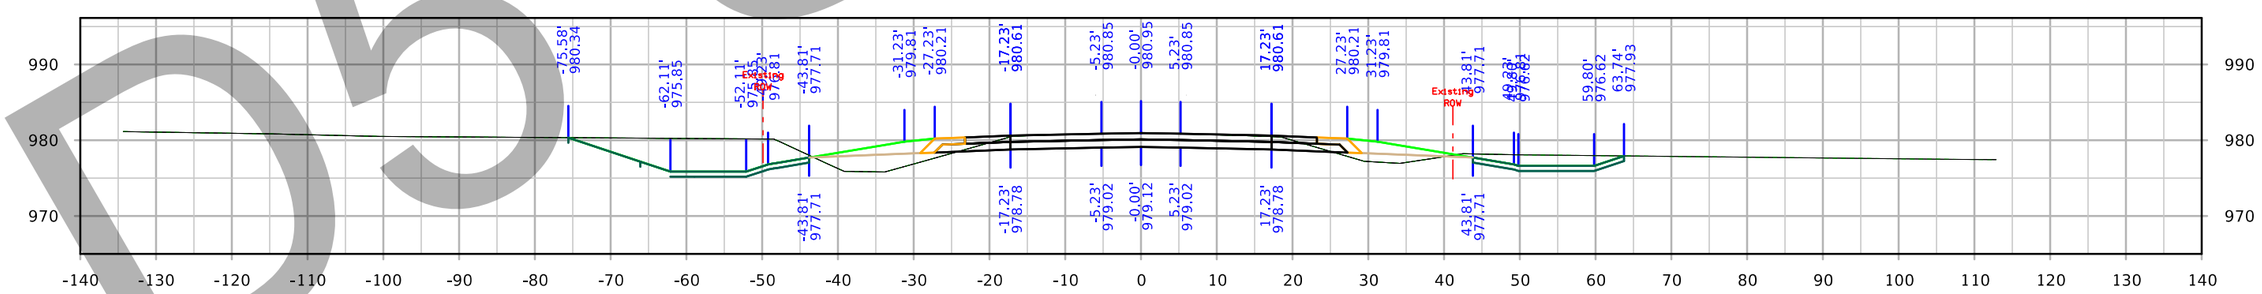

STA. 197+00.00

D5 Submittal

FILE NO. 32044	ENGLISH	DESIGN TEAM Iowa DOT	POLK/STORY COUNTY	PROJECT NUMBER IM-035-4(309)95--13-77	SHEET NUMBER X.129

4:09:47 PM 3/4/2021 kbell pw:\\ntPwInt1.dot.int.lan:PWMain\Documents\Projects\7703504015\Design_(309)_PreliminaryEngineering\CADD_Files\Cross_Sections\XS_SR126new_77035309Z08.dgn

126th Ave

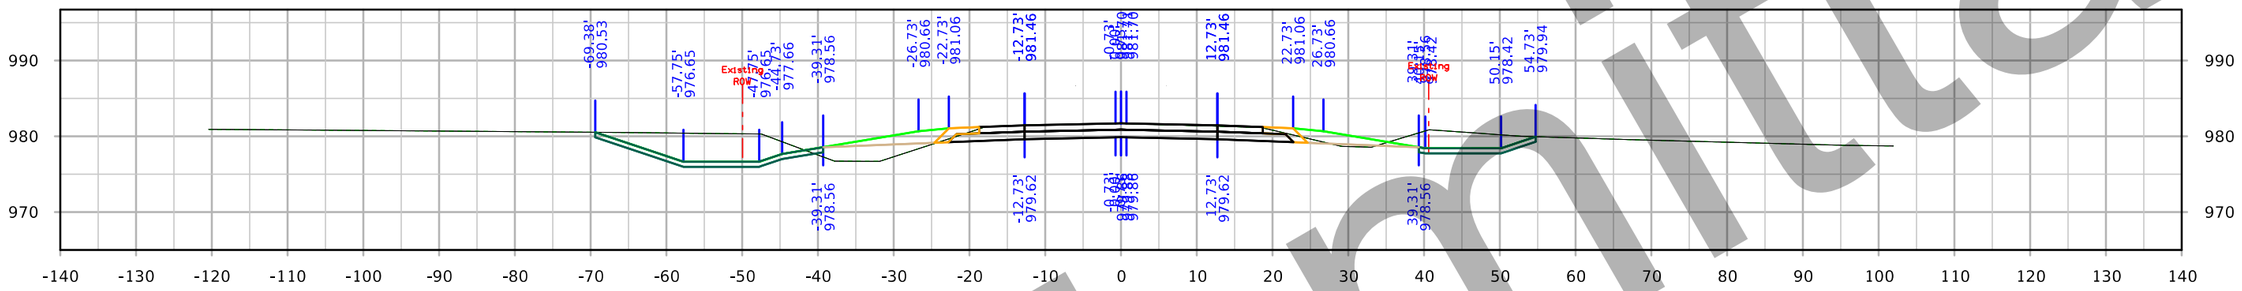

STA. 199+00.00

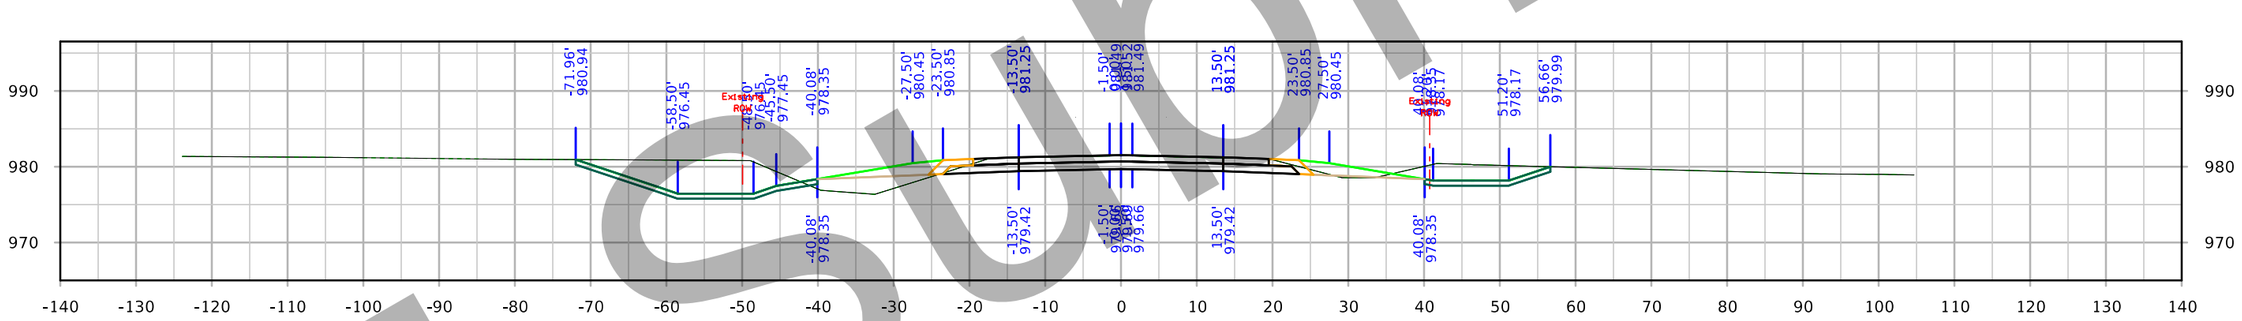

STA. 198+50.00

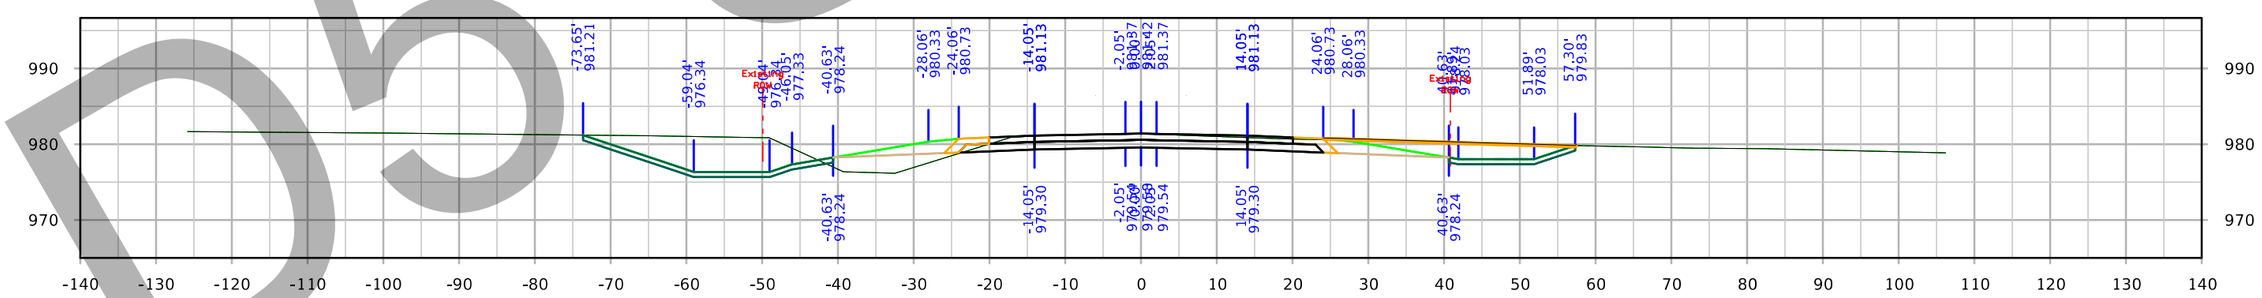

STA. 198+22.00

D5 Submittal

FILE NO. 32044	ENGLISH	DESIGN TEAM Iowa DOT	POLK/STORY COUNTY	PROJECT NUMBER IM-035-4(309)95--13-77	SHEET NUMBER X.130

4:10:26 PM 3/4/2021 kbell pw:\\ntPwInt1.dot.int.lan:PWMain\Documents\Projects\7703504015\Design_(309)_PreliminaryEngineering\CADD_Files\Cross_Sections\XS_SR126new_77035309Z08.dgn

126th Ave

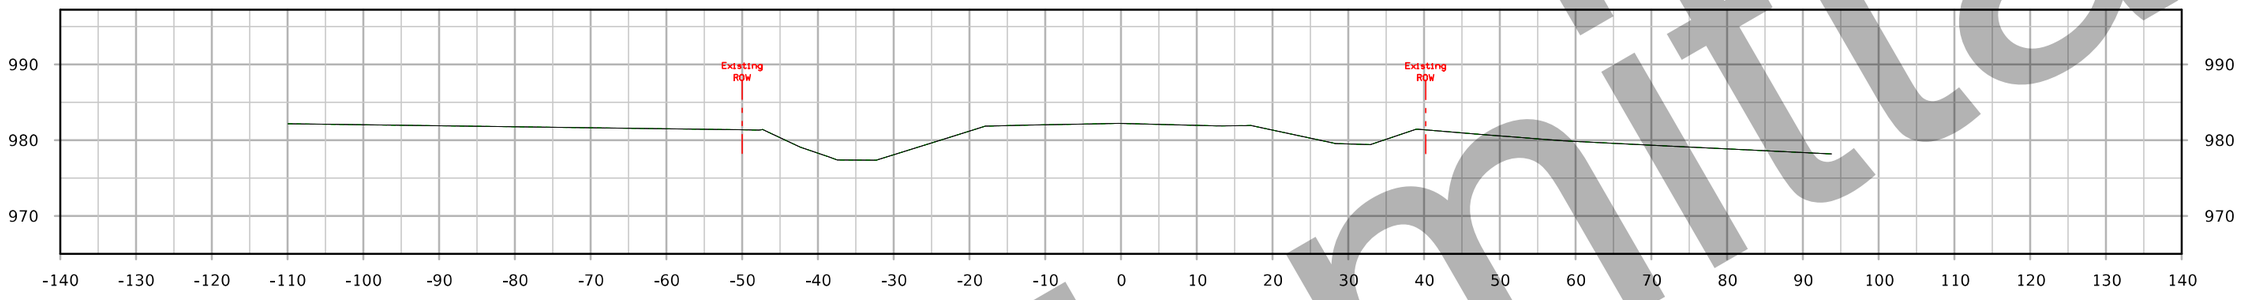

STA. 200+50.00

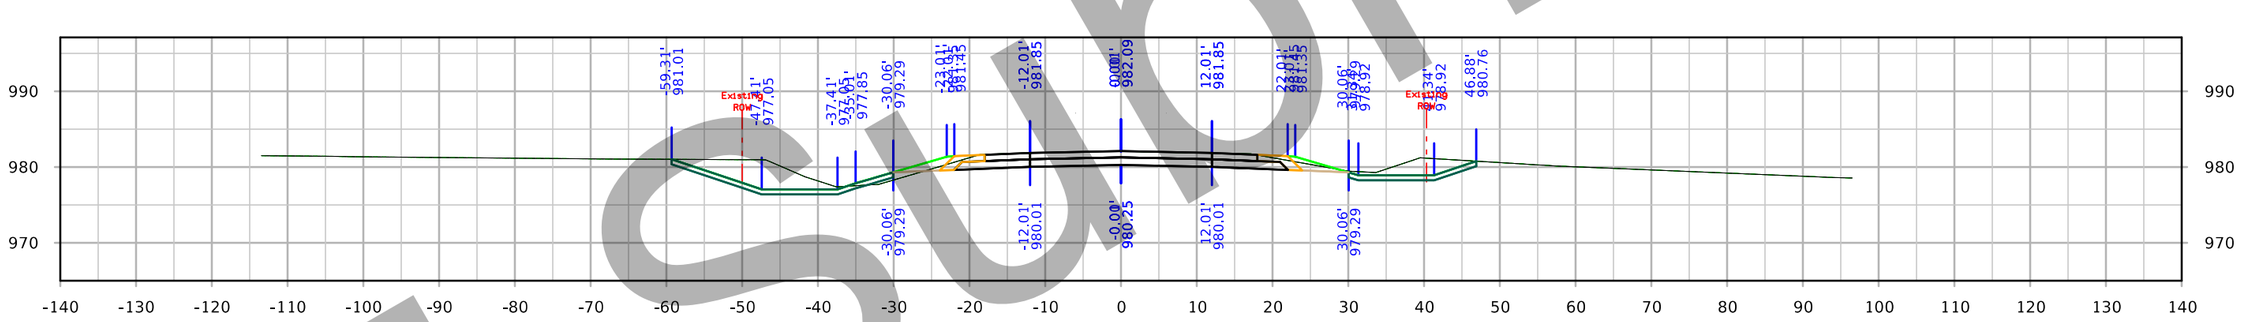

STA. 200+00.00

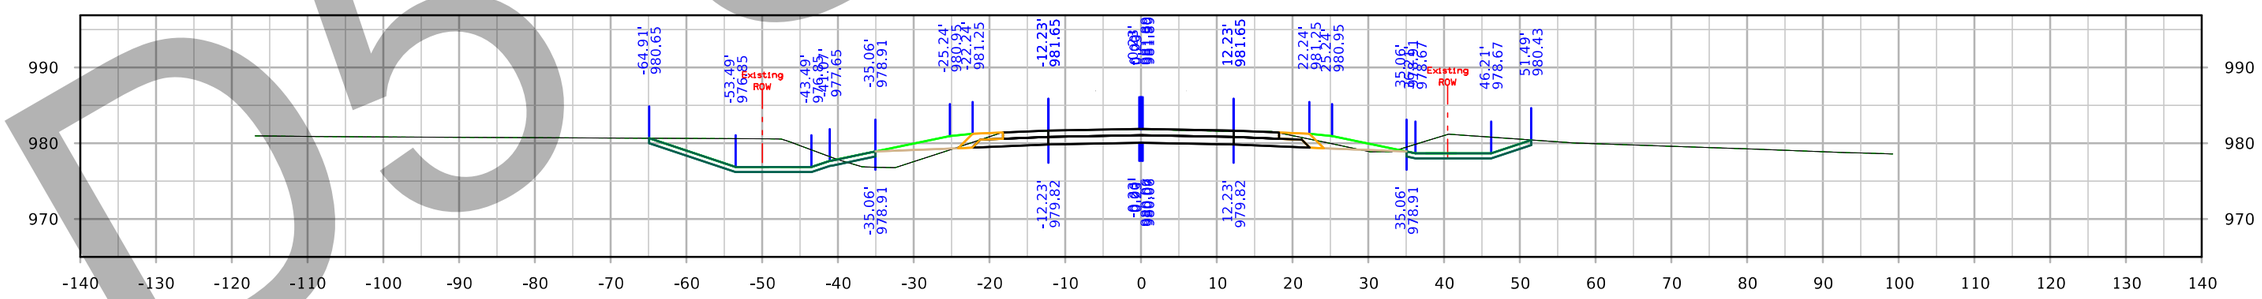

STA. 199+50.00

D5 submittal

FILE NO. 32044	ENGLISH	DESIGN TEAM Iowa DOT	POLK/STORY COUNTY	PROJECT NUMBER IM-035-4(309)95--13-77	SHEET NUMBER X.131

4:11:08 PM 3/4/2021 kbell pw:\\ntPwInt1.dot.int.lan:PWMain\Documents\Projects\7703504015\Design_(309)_PreliminaryEngineering\CADD_Files\Cross_Sections\XS_SR126new_77035309Z08.dgn

142nd Ave

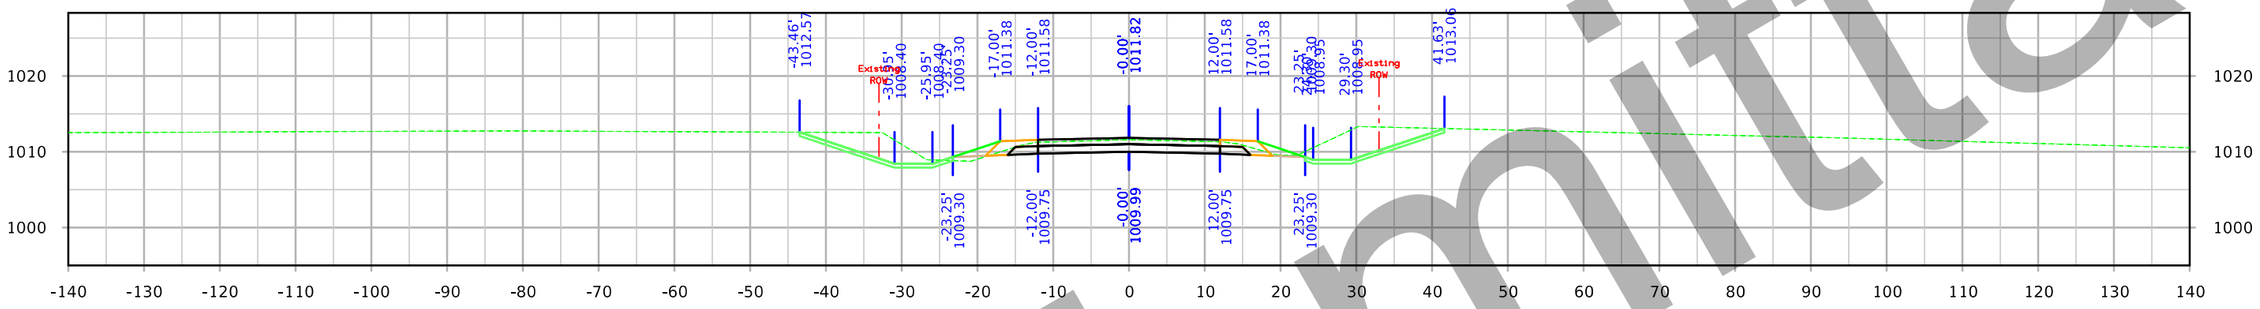

STA. 384+50.00

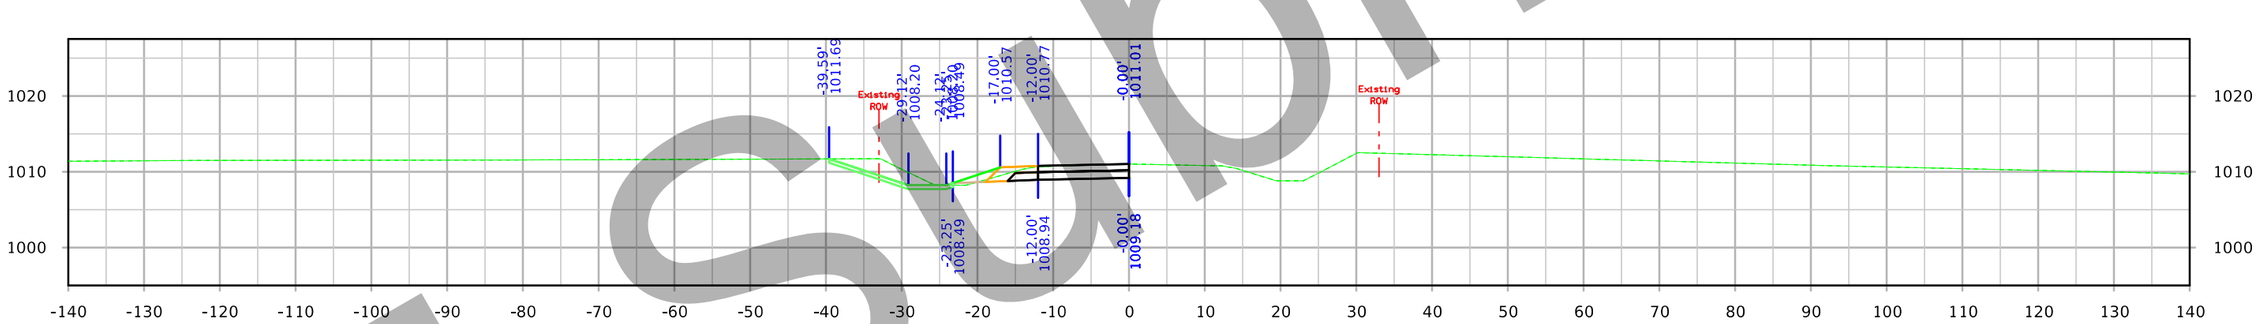

STA. 384+00.00

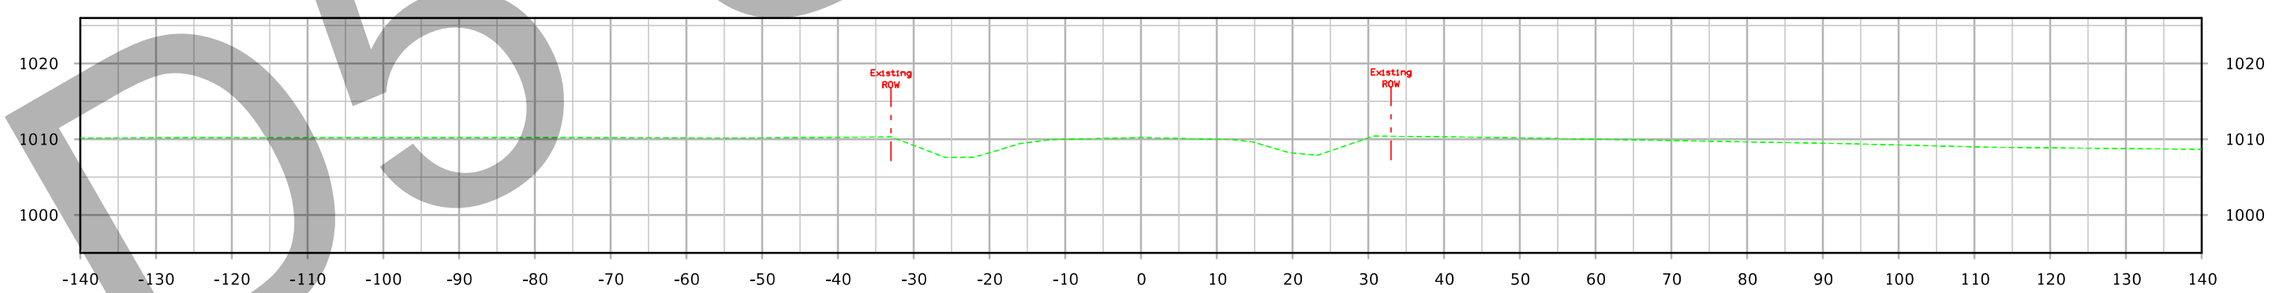

STA. 383+50.00

D5 Submittal

FILE NO.	ENGLISH	DESIGN TEAM	COUNTY	PROJECT NUMBER	SHEET NUMBER X.200

4:13:51 PM 3/4/2021 kbell pw:\\ntPwInt1.dot.int.lan:PWMain\Documents\Projects\7703504015\Design_(309)_PreliminaryEngineering\CADD_Files\Cross_Sections\XS_SR142_77035309Z08.dgn

142nd Ave

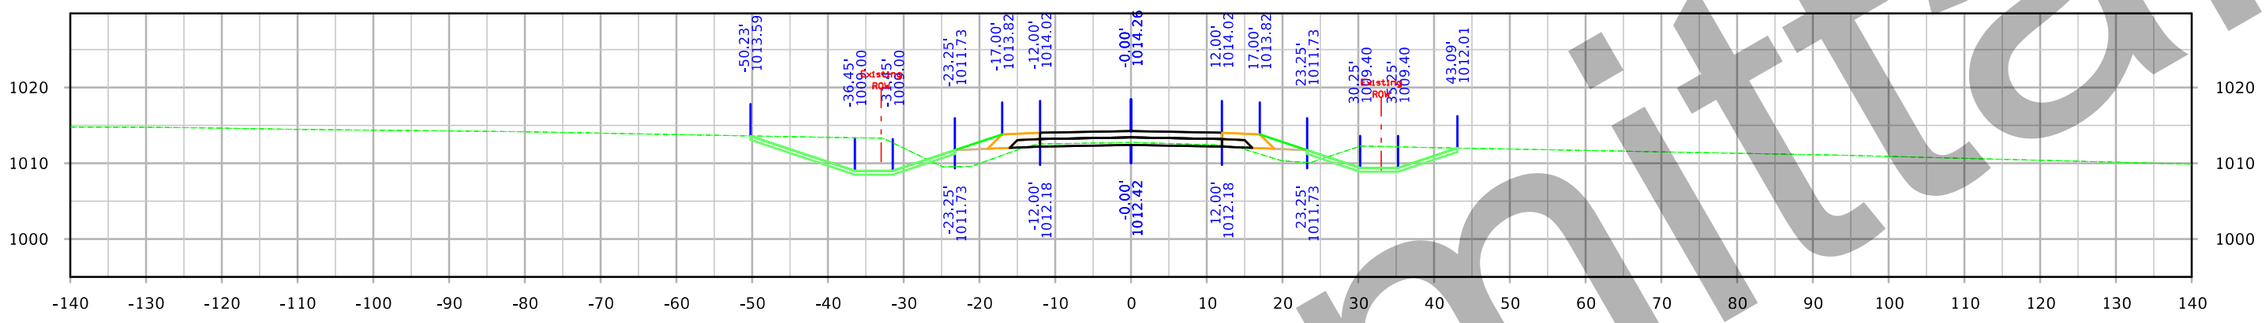

STA. 386+00.00

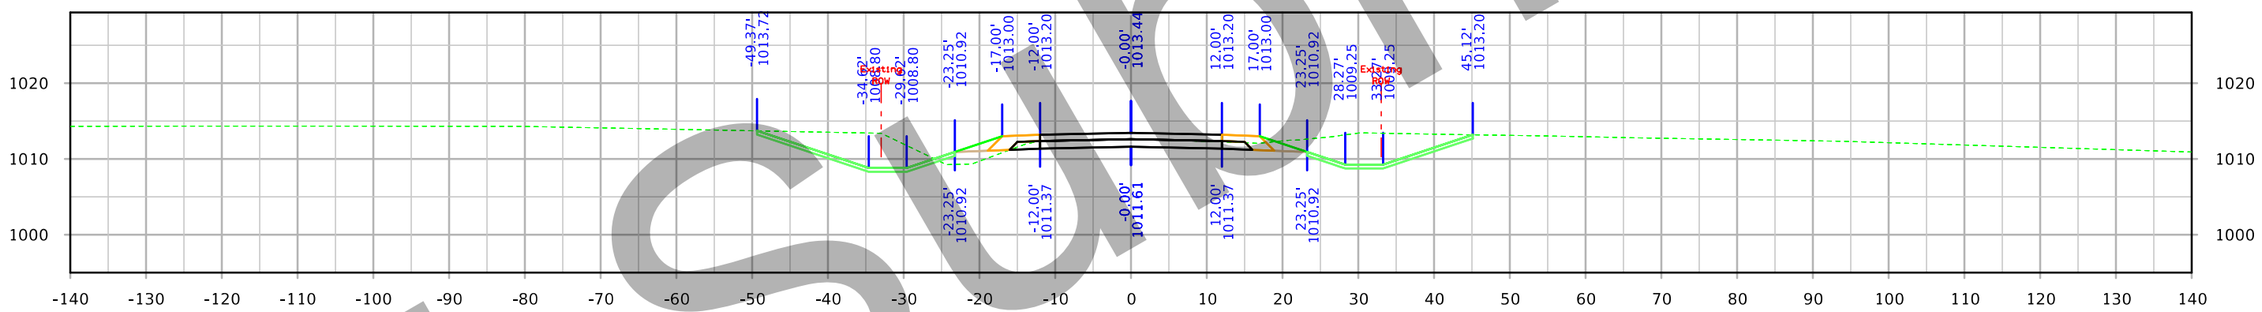

STA. 385+50.00

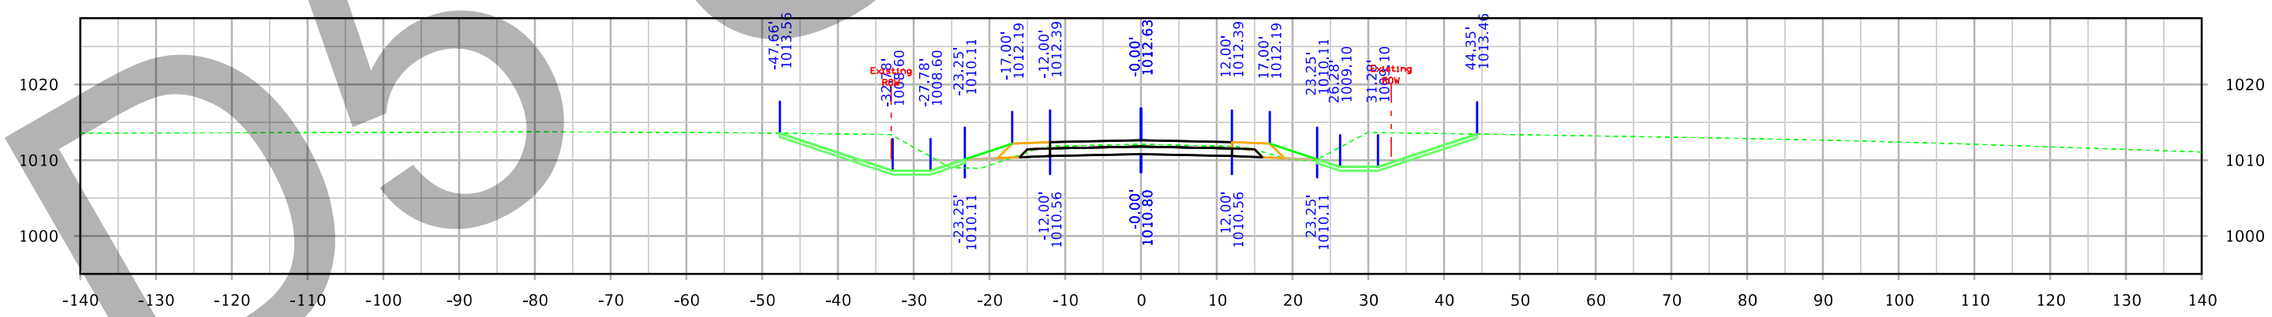

STA. 385+00.00

D5 Submittal

FILE NO.	ENGLISH	DESIGN TEAM	COUNTY	PROJECT NUMBER	SHEET NUMBER X.201

4:14:44 PM 3/4/2021 kbell pw:\\ntPwInt1.dot.int.lan:PWMain\Documents\Projects\7703504015\Design_(309)_PreliminaryEngineering\CADD_Files\Cross_Sections\XS_SR142_77035309Z08.dgn

142nd Ave

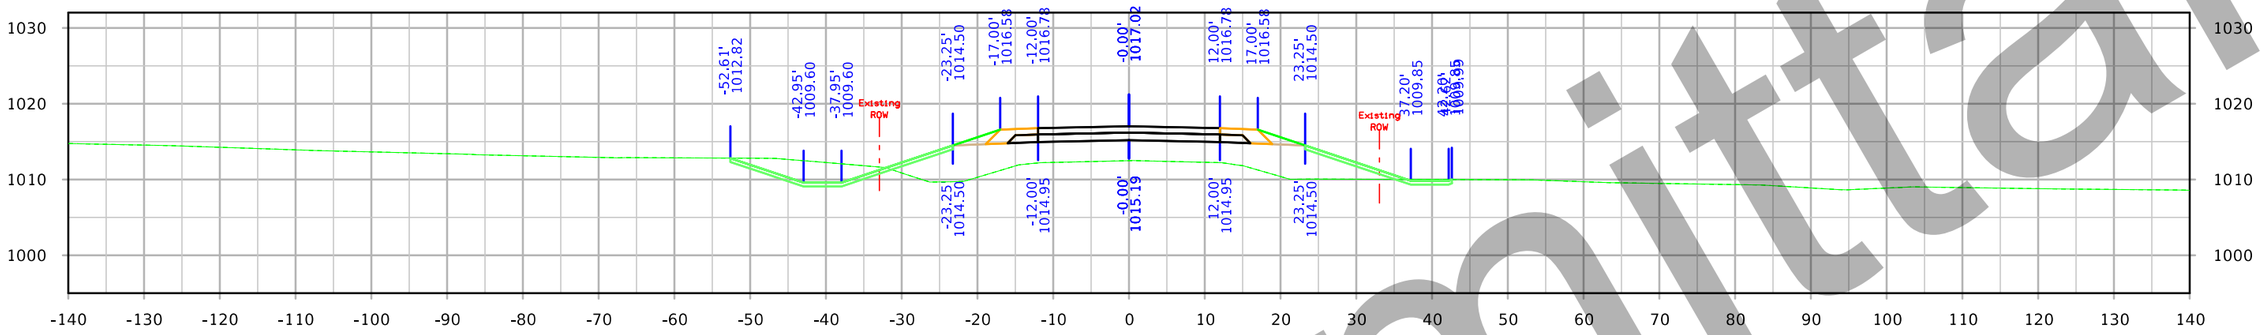

STA. 387+50.00

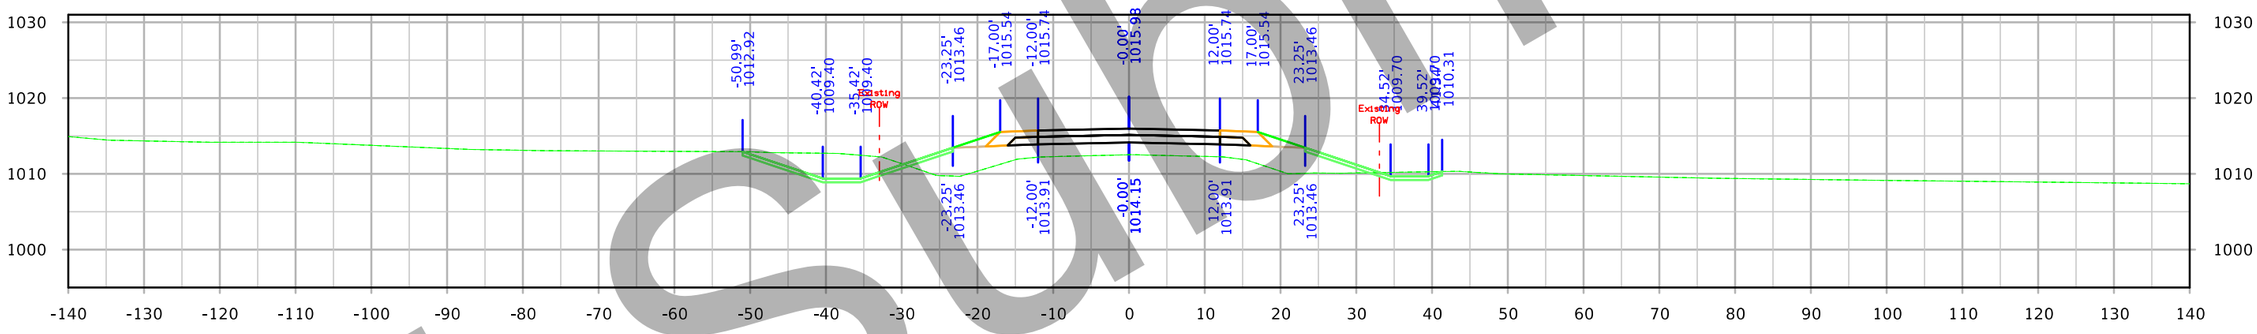

STA. 387+00.00

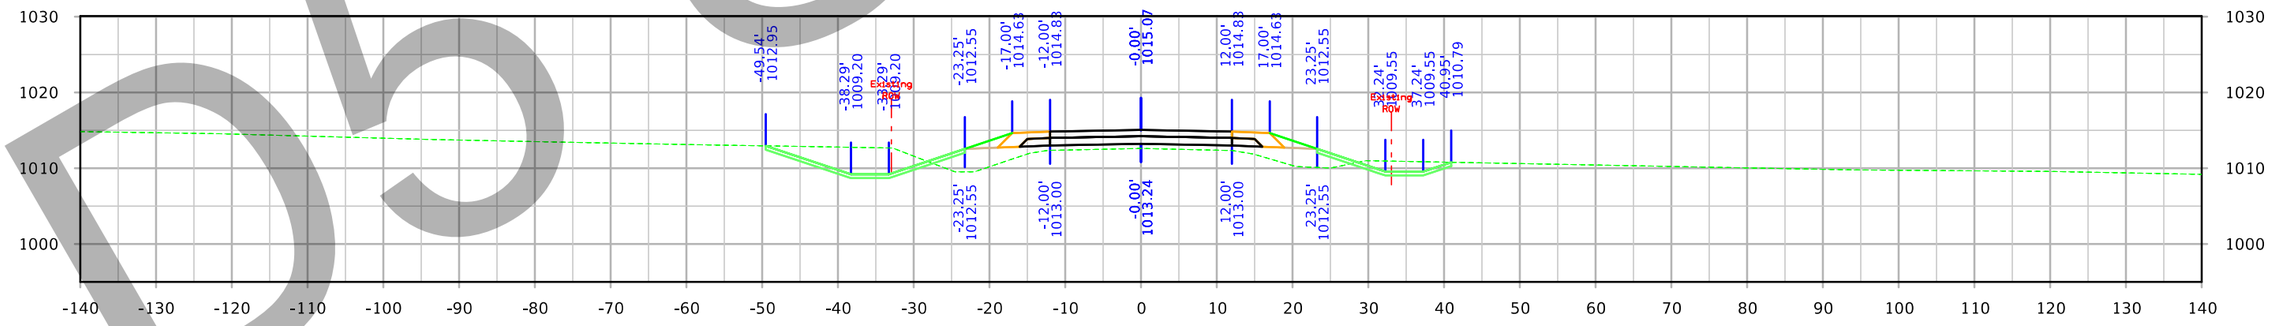

STA. 386+50.00

D5 Submittal

FILE NO. 32044	ENGLISH	DESIGN TEAM Iowa DOT	POLK/STORY COUNTY	PROJECT NUMBER IM-035-4(309)95--13-77	SHEET NUMBER X.202

4:15:36 PM 3/4/2021 kbell pw:\\ntPwInt1.dot.int.lan:PWMain\Documents\Projects\7703504015\Design_(309)_PreliminaryEngineering\CADD_Files\Cross_Sections\XS_SR142_77035309Z08.dgn

142nd Ave

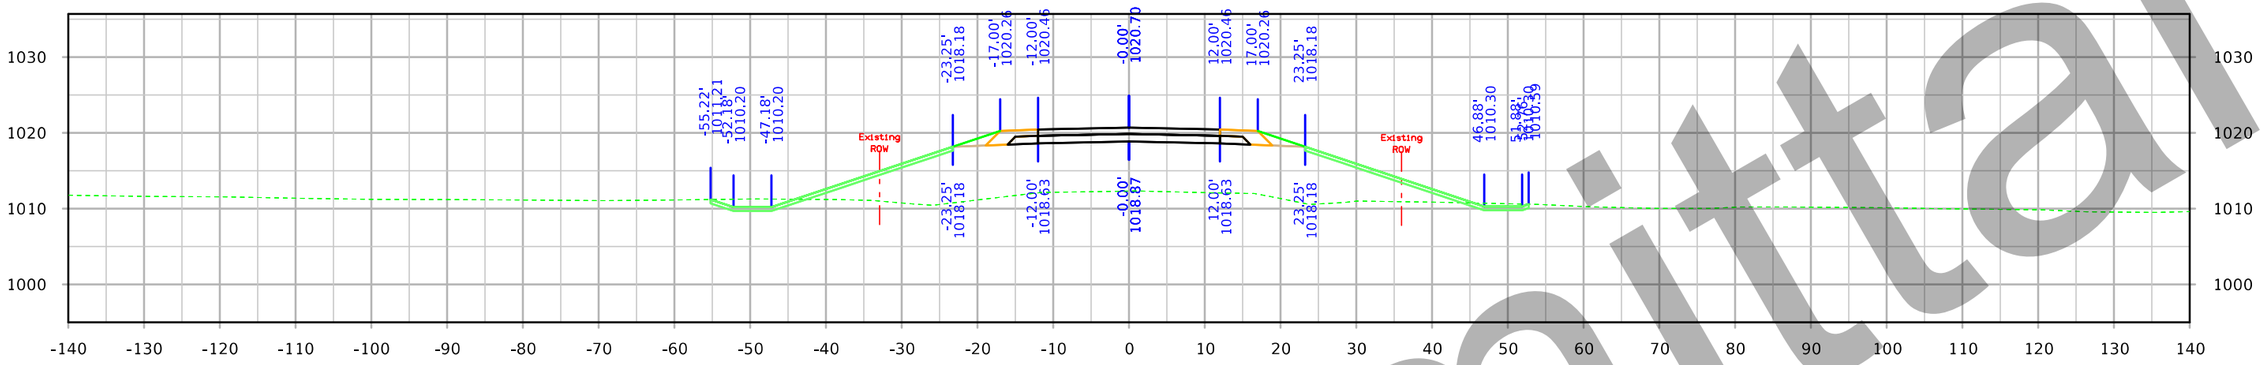

STA. 389+00.00

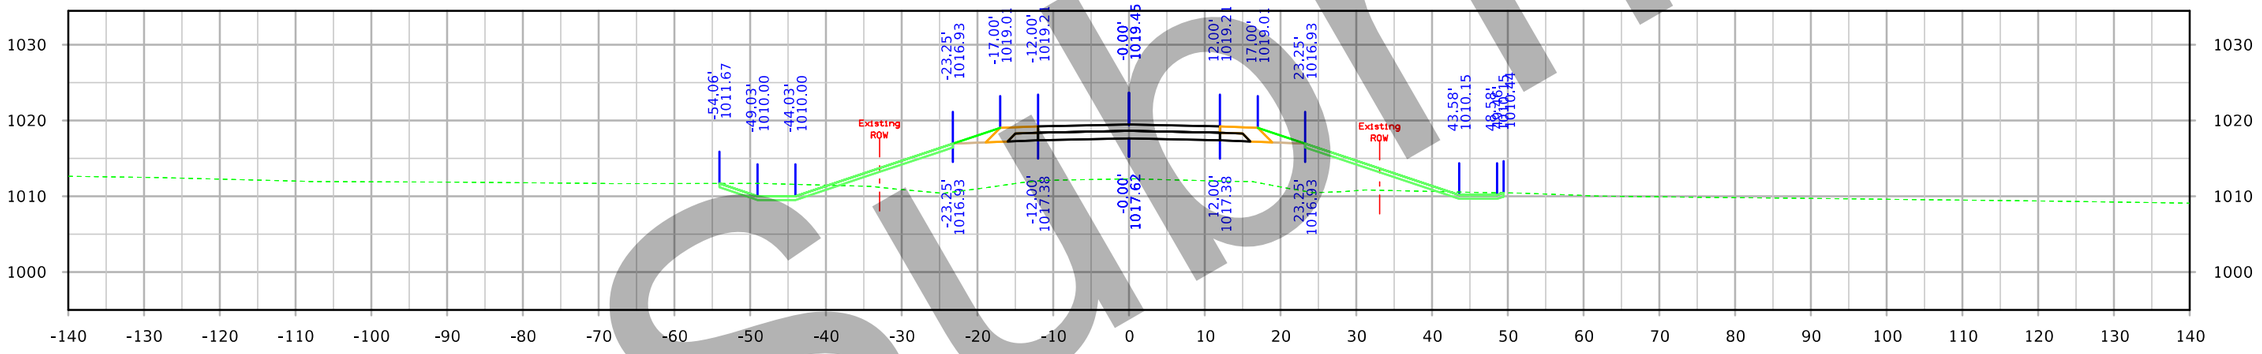

STA. 388+50.00

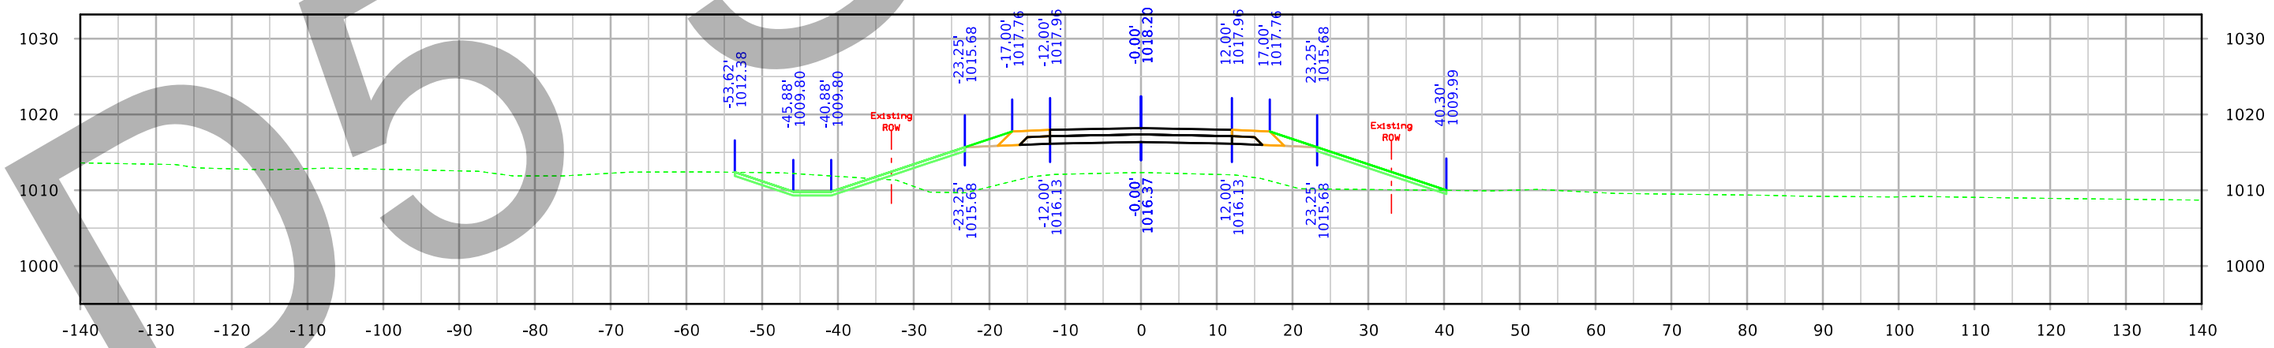

STA. 388+00.00

D5 Submittal

FILE NO. 32044	ENGLISH	DESIGN TEAM Iowa DOT	POLK/STORY COUNTY	PROJECT NUMBER IM-035-4(309)95--13-77	SHEET NUMBER X.203

4:16:33 PM 3/4/2021 kbell pw:\\ntPwInt1.dot.int.lan:PWMain\Documents\Projects\7703504015\Design_(309)_PreliminaryEngineering\CADD_Files\Cross_Sections\XS_SR142_77035309Z08.dgn

142nd Ave

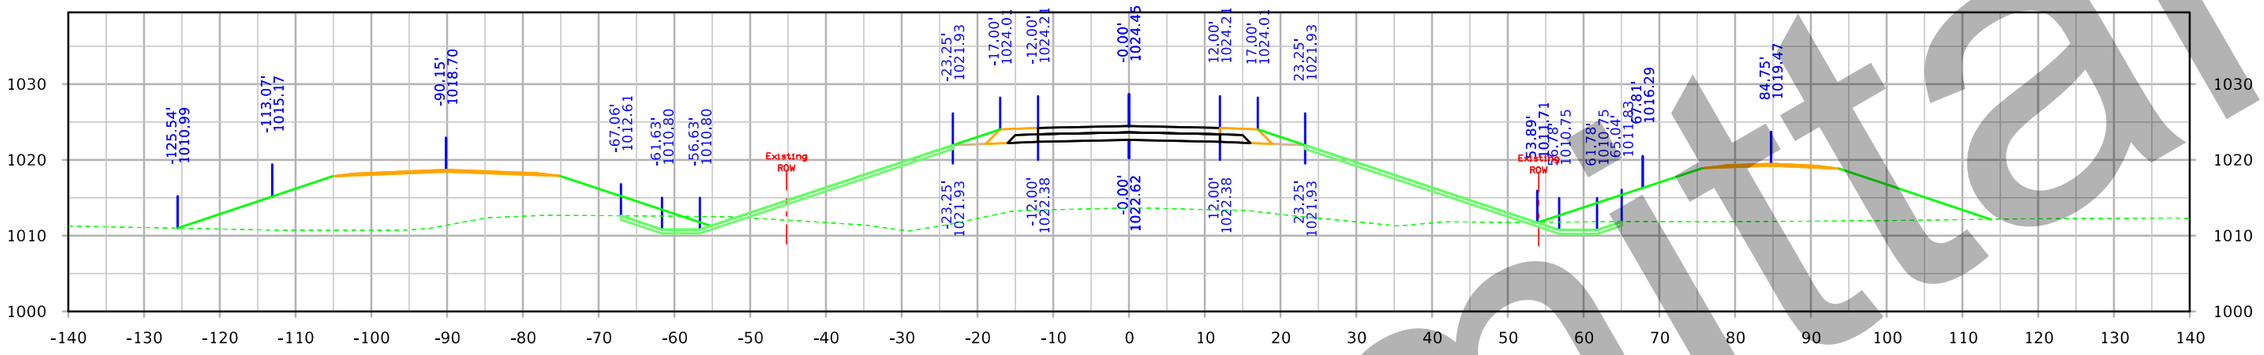

STA. 390+50.00

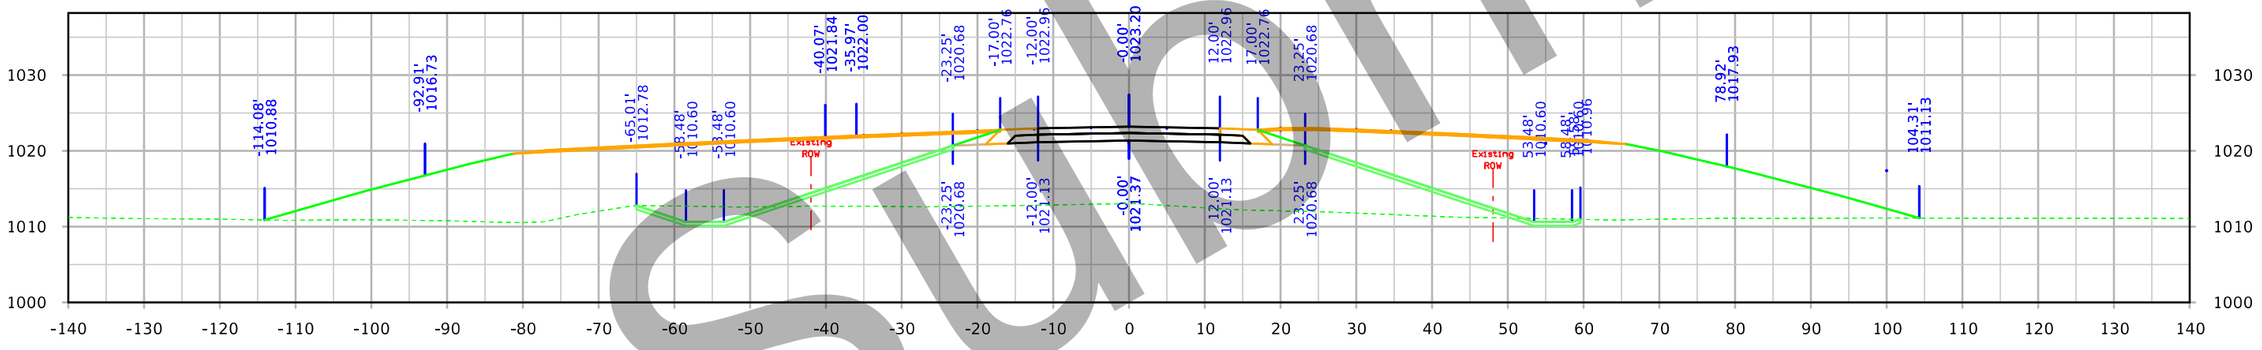

STA. 390+00.00

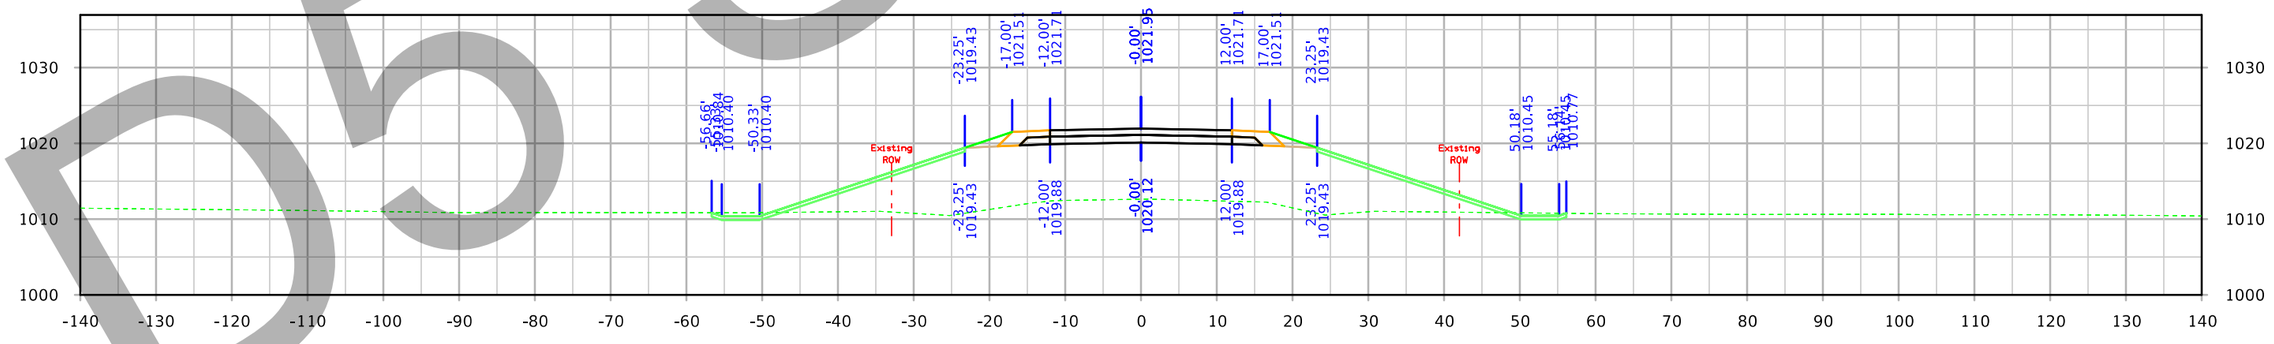

STA. 389+50.00

D5 Submittal

FILE NO. 32044	ENGLISH	DESIGN TEAM Iowa DOT	POLK/STORY COUNTY	PROJECT NUMBER IM-035-4(309)95--13-77	SHEET NUMBER X.204

4:17:24 PM 3/4/2021 kbell pw:\\ntPwInt1.dot.int.lan:PWMain\Documents\Projects\7703504015\Design_(309)_PreliminaryEngineering\CADD_Files\Cross_Sections\XS_SR142_77035309Z08.dgn

142nd Ave

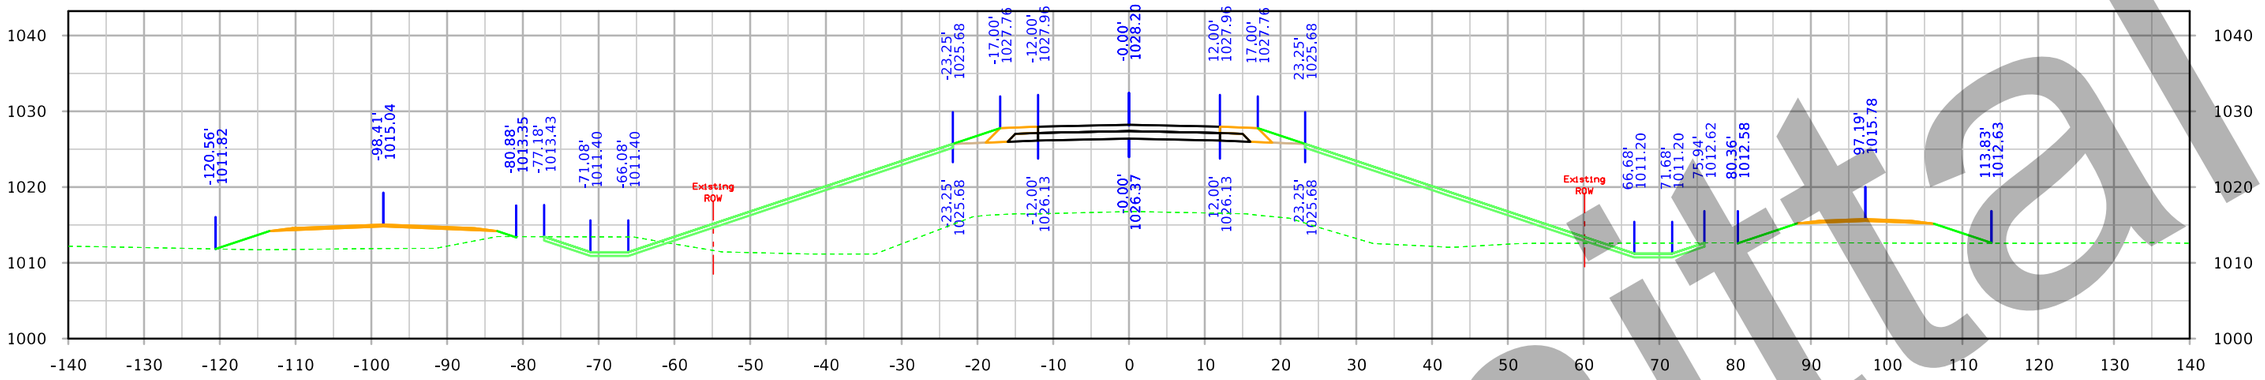

STA. 392+00.00

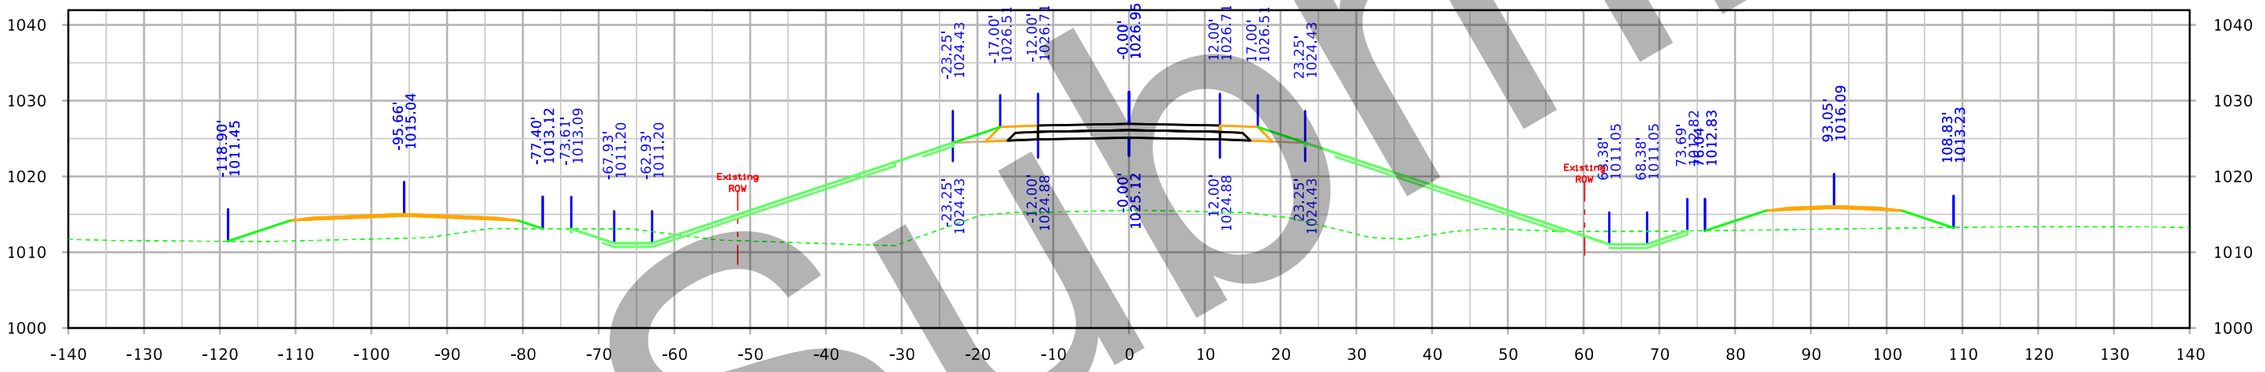

STA. 391+50.00

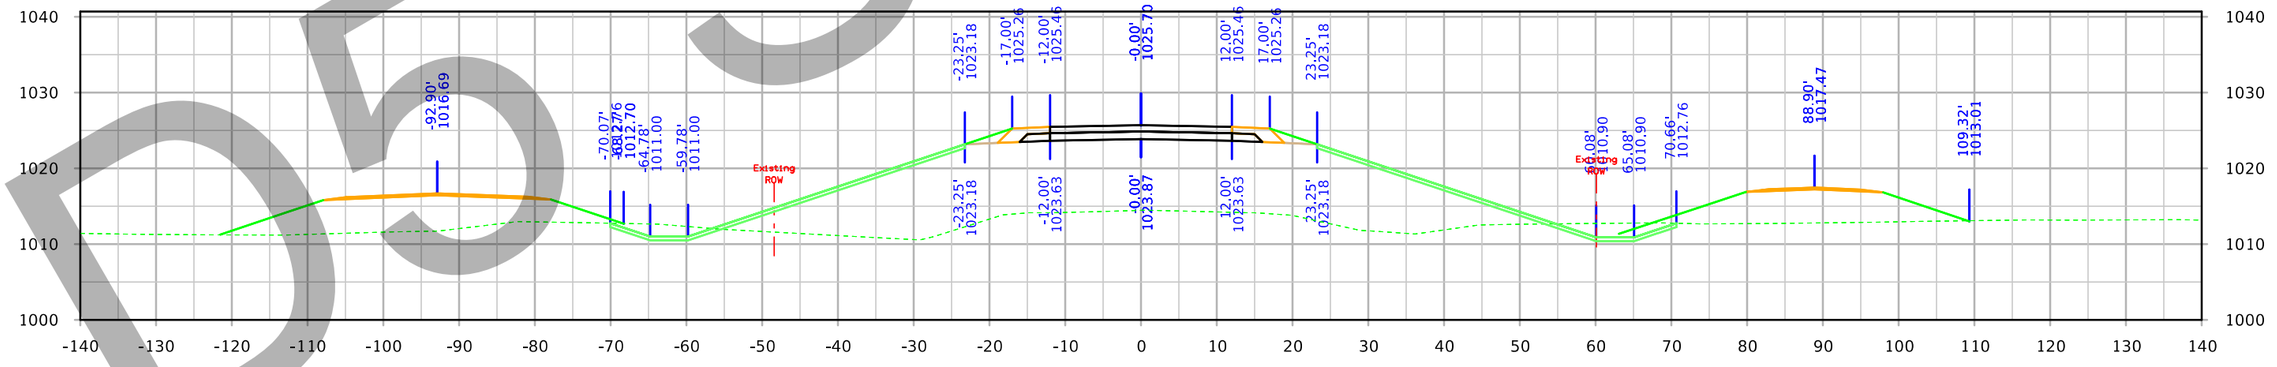

STA. 391+00.00

D5 Submittal

FILE NO. 32044	ENGLISH	DESIGN TEAM Iowa DOT	POLK/STORY COUNTY	PROJECT NUMBER IM-035-4(309)95--13-77	SHEET NUMBER X.205

4:18:16 PM 3/4/2021 kbell pw:\\ntPwInt1.dot.int.lan:PWMain\Documents\Projects\7703504015\Design_(309)_PreliminaryEngineering\CADD_Files\Cross_Sections\XS_SR142_77035309Z08.dgn

142nd Ave

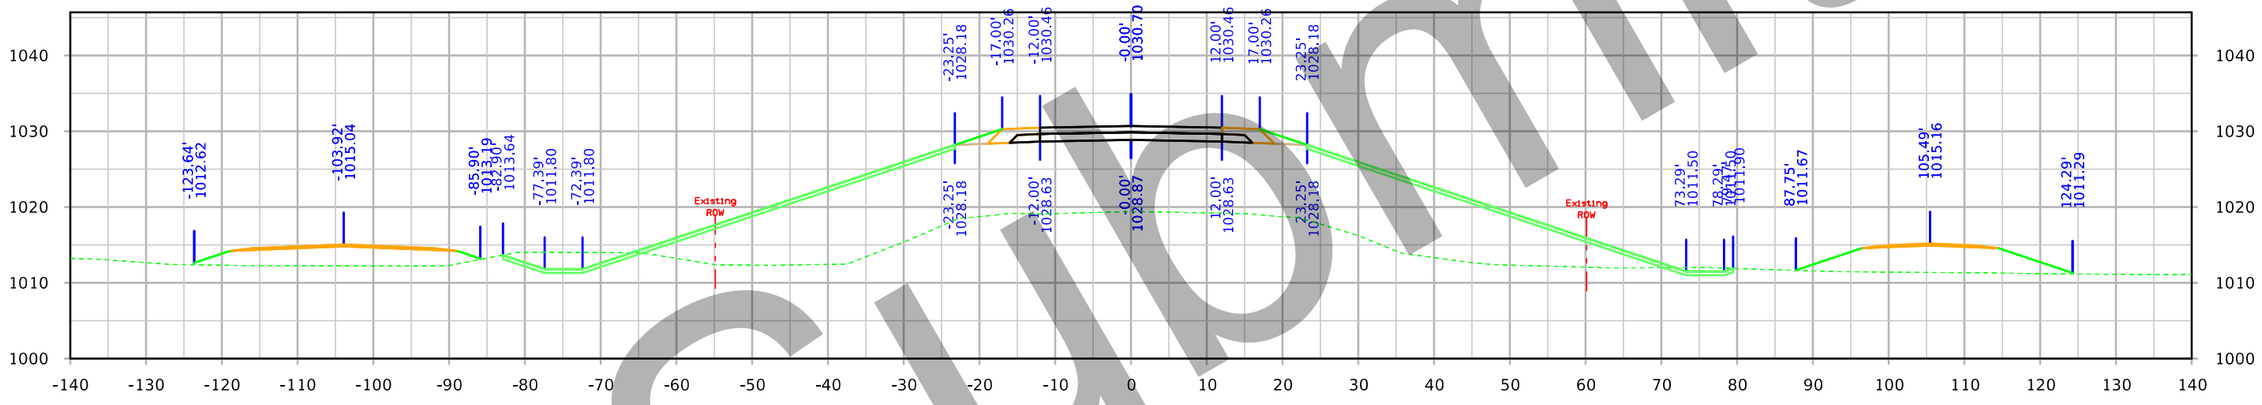

STA. 393+00.00

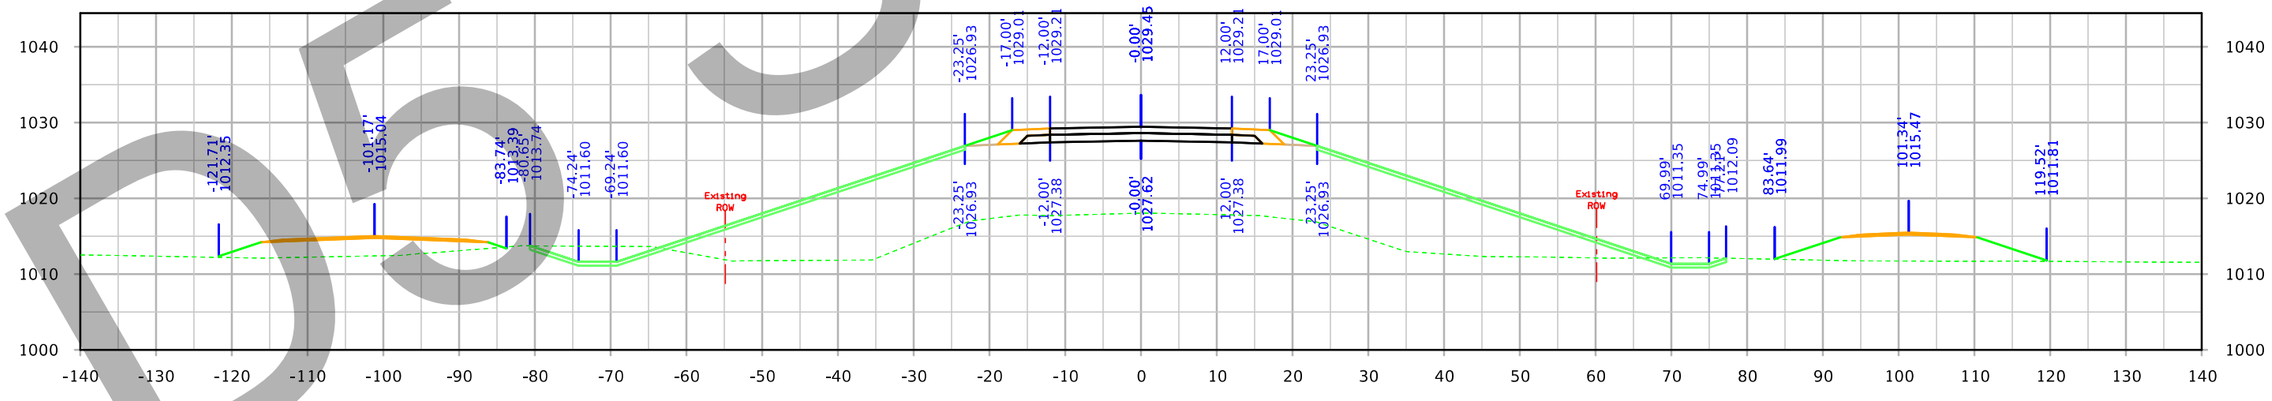

STA. 392+50.00

DO Submittal

FILE NO. 32044	ENGLISH	DESIGN TEAM Iowa DOT	POLK/STORY COUNTY	PROJECT NUMBER IM-035-4(309)95--13-77	SHEET NUMBER X.206

4:18:52 PM 3/4/2021 kbell pw:\\ntPwInt1.dot.int.lan:PWMain\Documents\Projects\7703504015\Design_(309)_PreliminaryEngineering\CADD_Files\Cross_Sections\XS_SR142_77035309Z08.dgn

142nd Ave

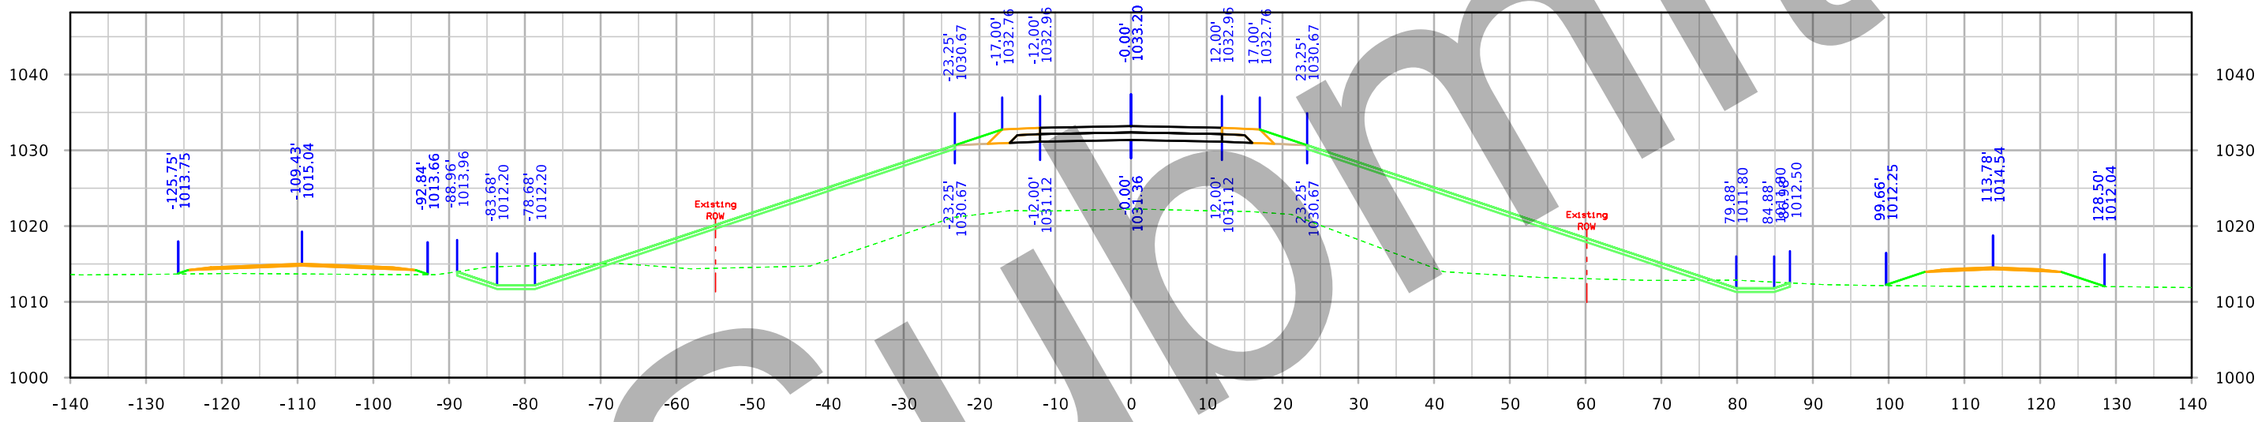

STA. 394+00.00

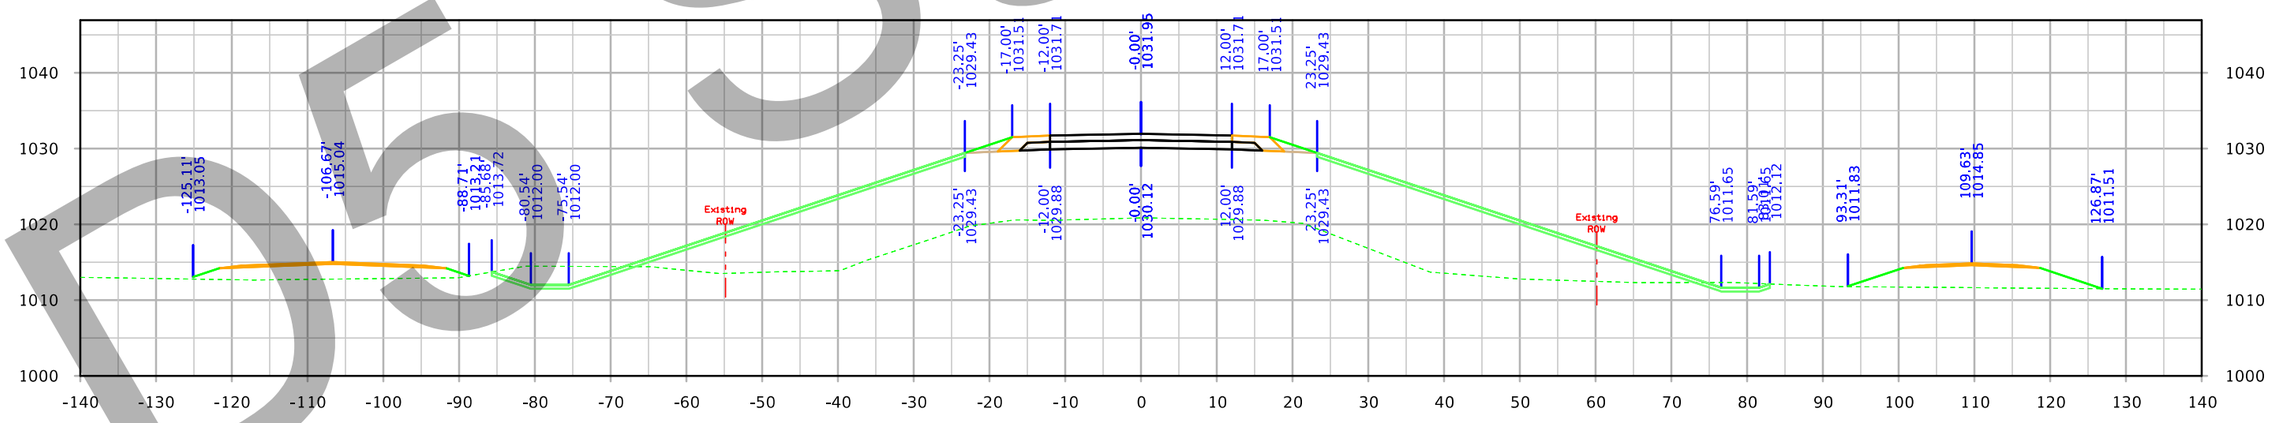

STA. 393+50.00

Submittal
DO NOT

FILE NO. 32044	ENGLISH	DESIGN TEAM Iowa DOT	POLK/STORY COUNTY	PROJECT NUMBER IM-035-4(309)95--13-77	SHEET NUMBER X.207

4:19:31 PM 3/4/2021 kbell pw:\\ntPwInt1.dot.int.lan:PWMain\Documents\Projects\7703504015\Design_(309)_PreliminaryEngineering\CADD_Files\Cross_Sections\XS_SR142_77035309Z08.dgn

142nd Ave

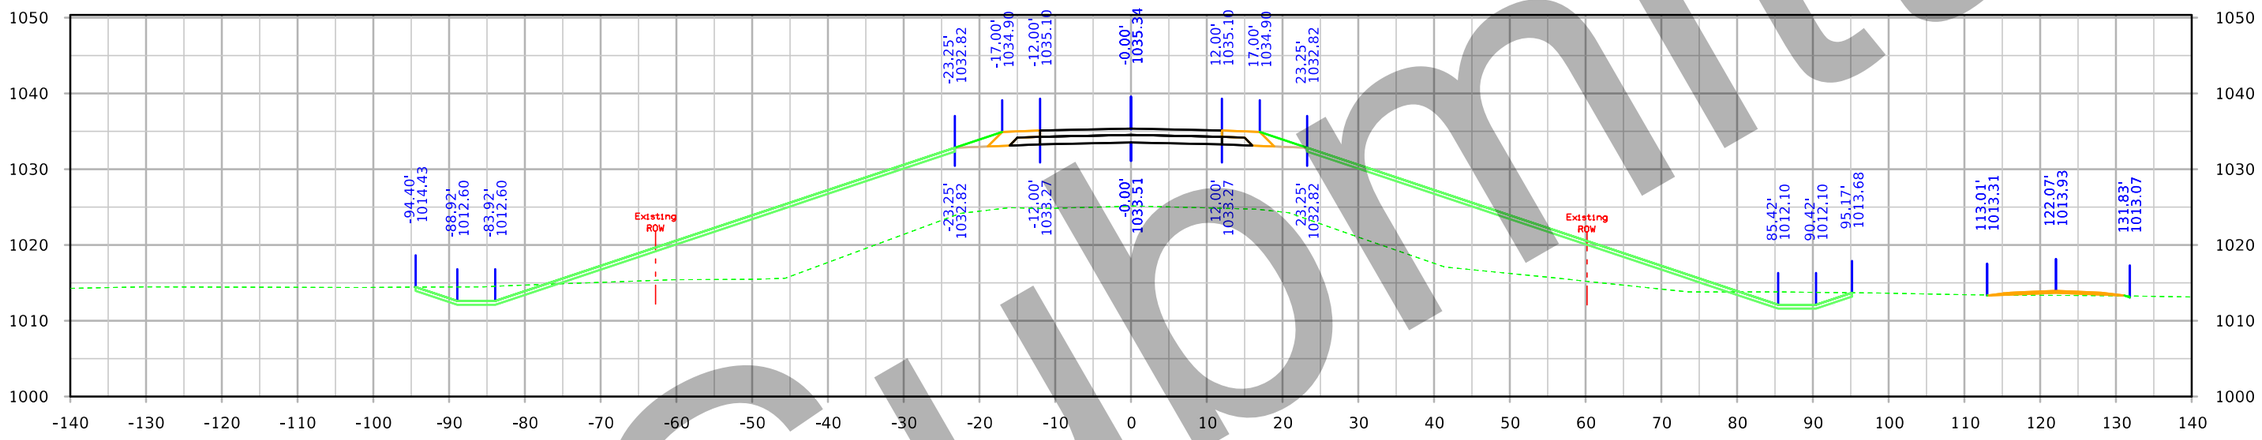

STA. 395+00.00

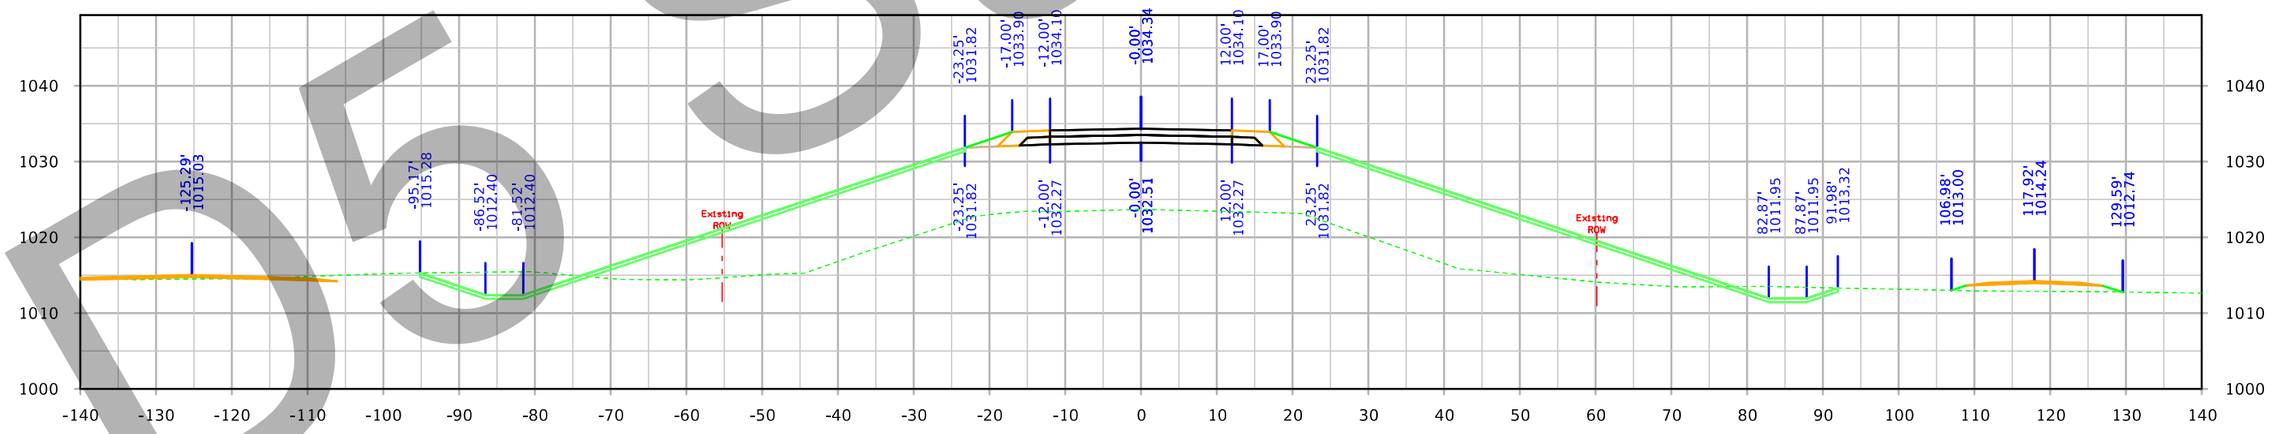

STA. 394+50.00

D5 Submittal

FILE NO. 32044	ENGLISH	DESIGN TEAM Iowa DOT	POLK/STORY COUNTY	PROJECT NUMBER IM-035-4(309)95--13-77	SHEET NUMBER X.208

4:20:09 PM 3/4/2021 kbell pw:\\ntPwInt1.dot.int.lan:PWMain\Documents\Projects\7703504015\Design_(309)_PreliminaryEngineering\CADD_Files\Cross_Sections\XS_SR142_77035309Z08.dgn

142nd Ave

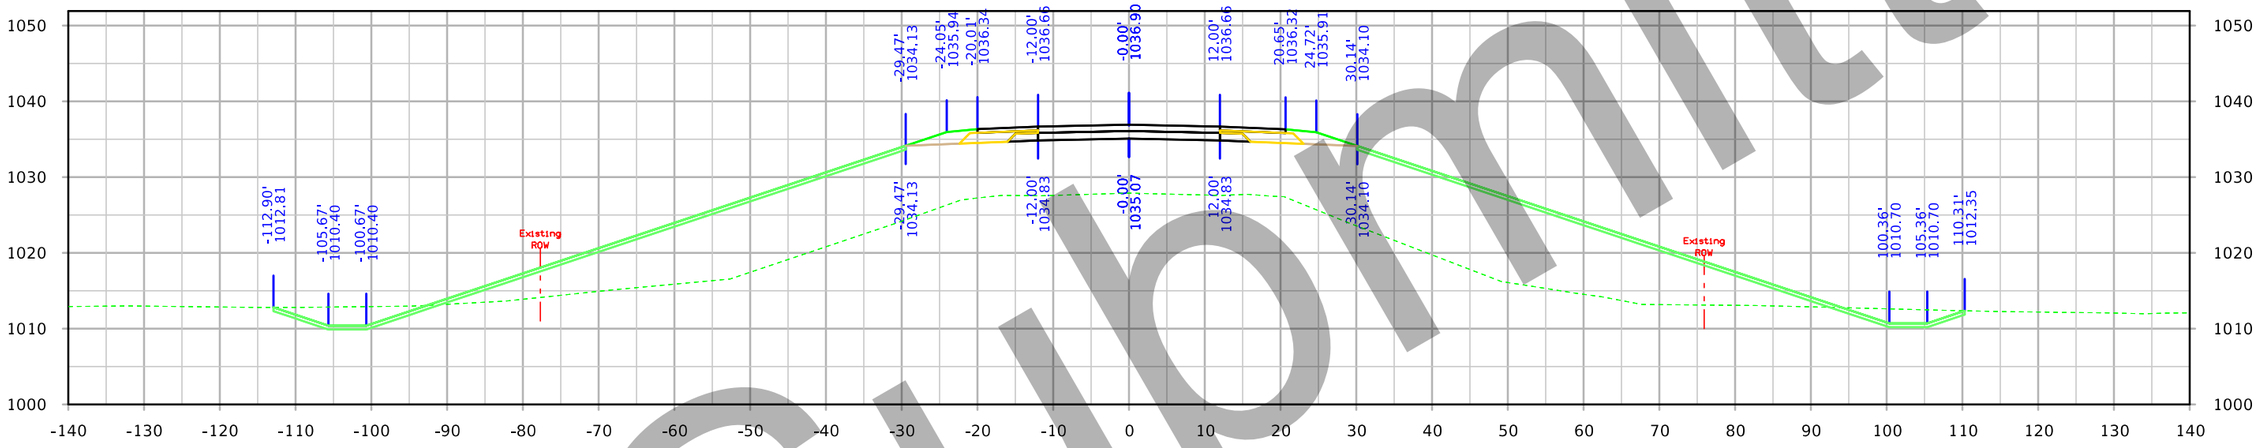

STA. 396+00.00

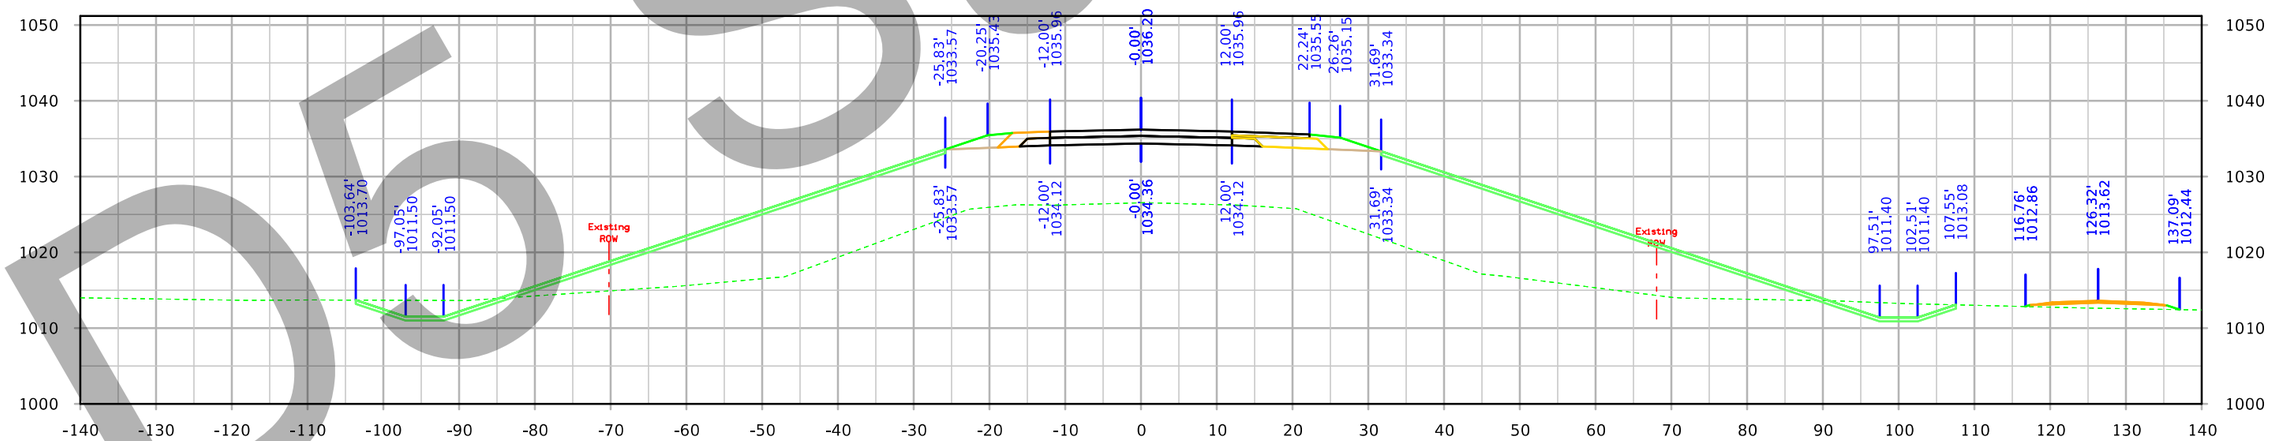

STA. 395+50.00

DO Submittal

FILE NO. 32044	ENGLISH	DESIGN TEAM Iowa DOT	POLK/STORY COUNTY	PROJECT NUMBER IM-035-4(309)95--13-77	SHEET NUMBER X.209

4:20:48 PM 3/4/2021 kbell pw:\\intPwInt1.dot.int.lan:PWMain\Documents\Projects\7703504015\Design_(309)_PreliminaryEngineering\CADD_Files\Cross_Sections\XS_SR142_77035309Z08.dgn

142nd Ave

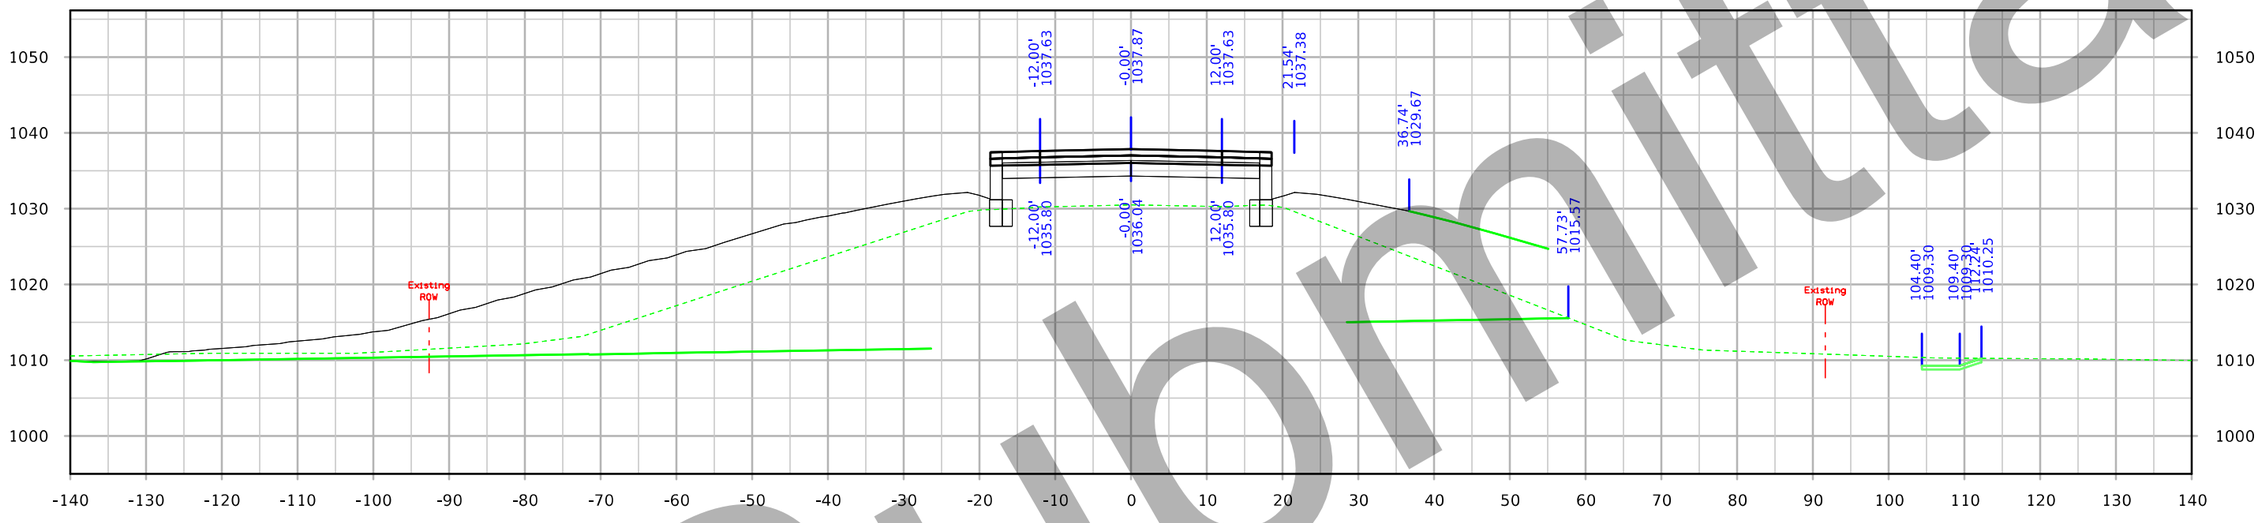

STA. 397+00.00

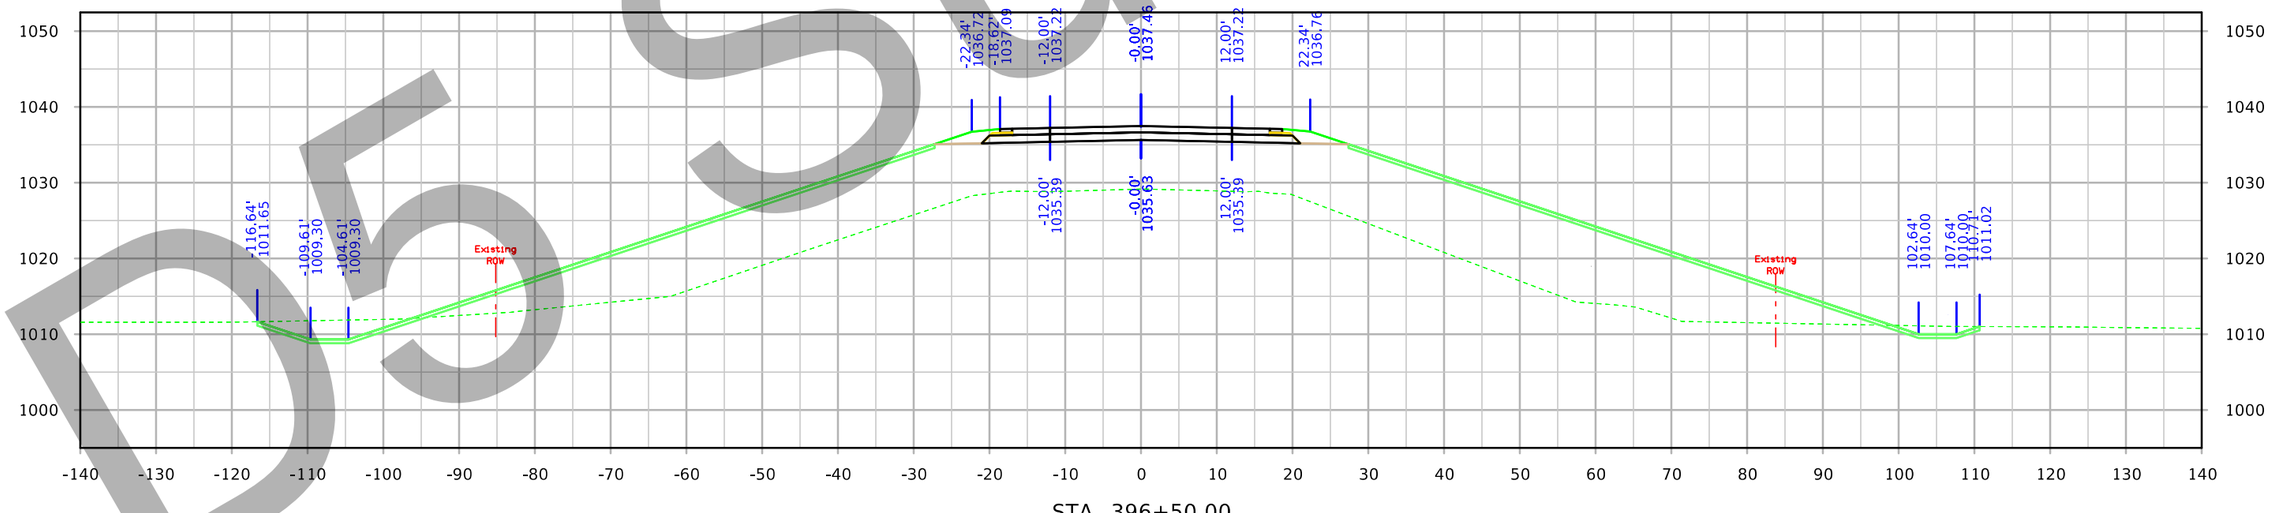

STA. 396+50.00

D5 Submittal

FILE NO. 32044	ENGLISH	DESIGN TEAM Iowa DOT	POLK/STORY COUNTY	PROJECT NUMBER IM-035-4(309)95--13-77	SHEET NUMBER X.210

4:21:27 PM 3/4/2021 kbell pw:\\ntPwInt1.dot.int.lan:PWMain\Documents\Projects\7703504015\Design_(309)_PreliminaryEngineering\CADD_Files\Cross_Sections\XS_SR142_77035309Z08.dgn

142nd Ave

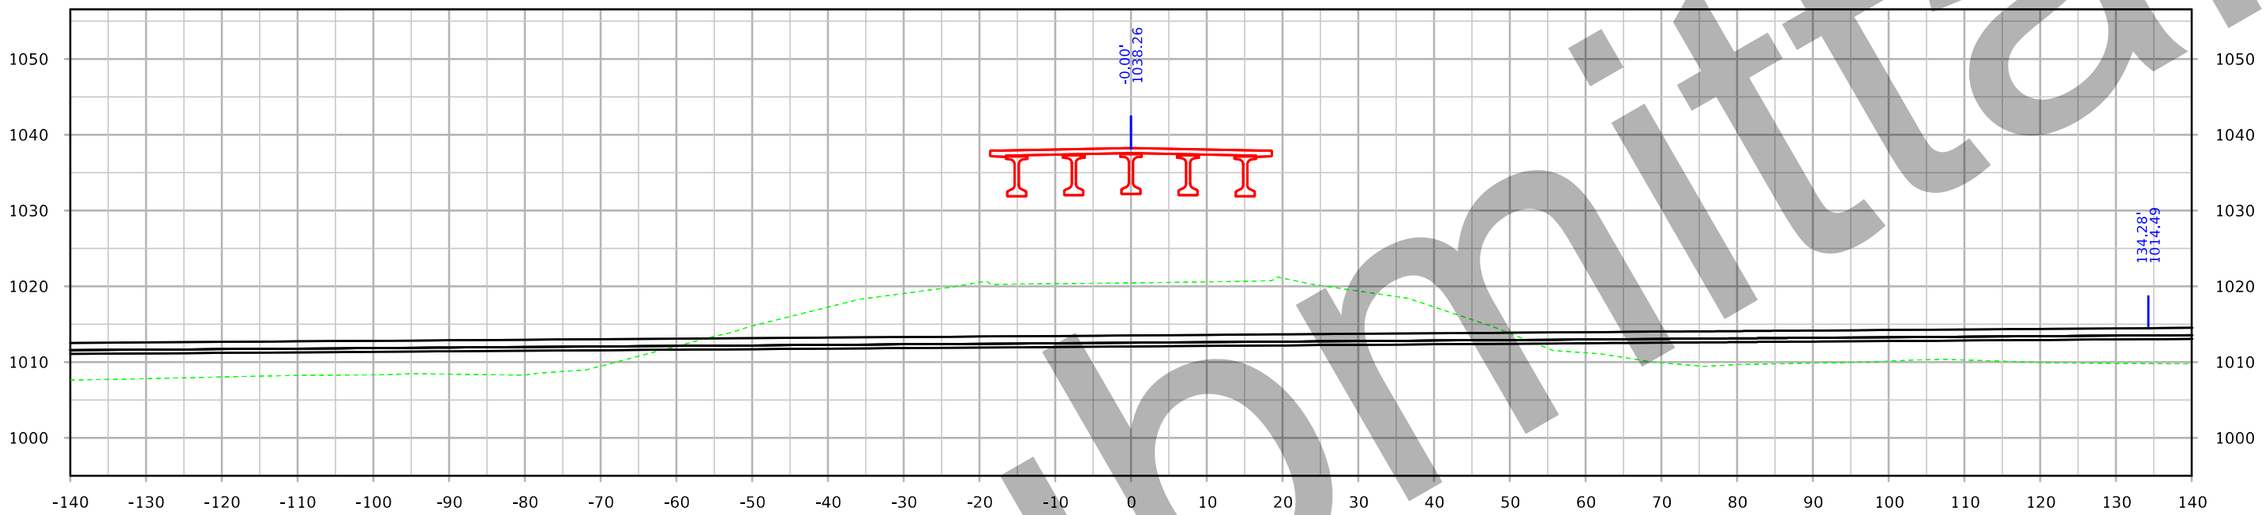

STA. 398+00.00

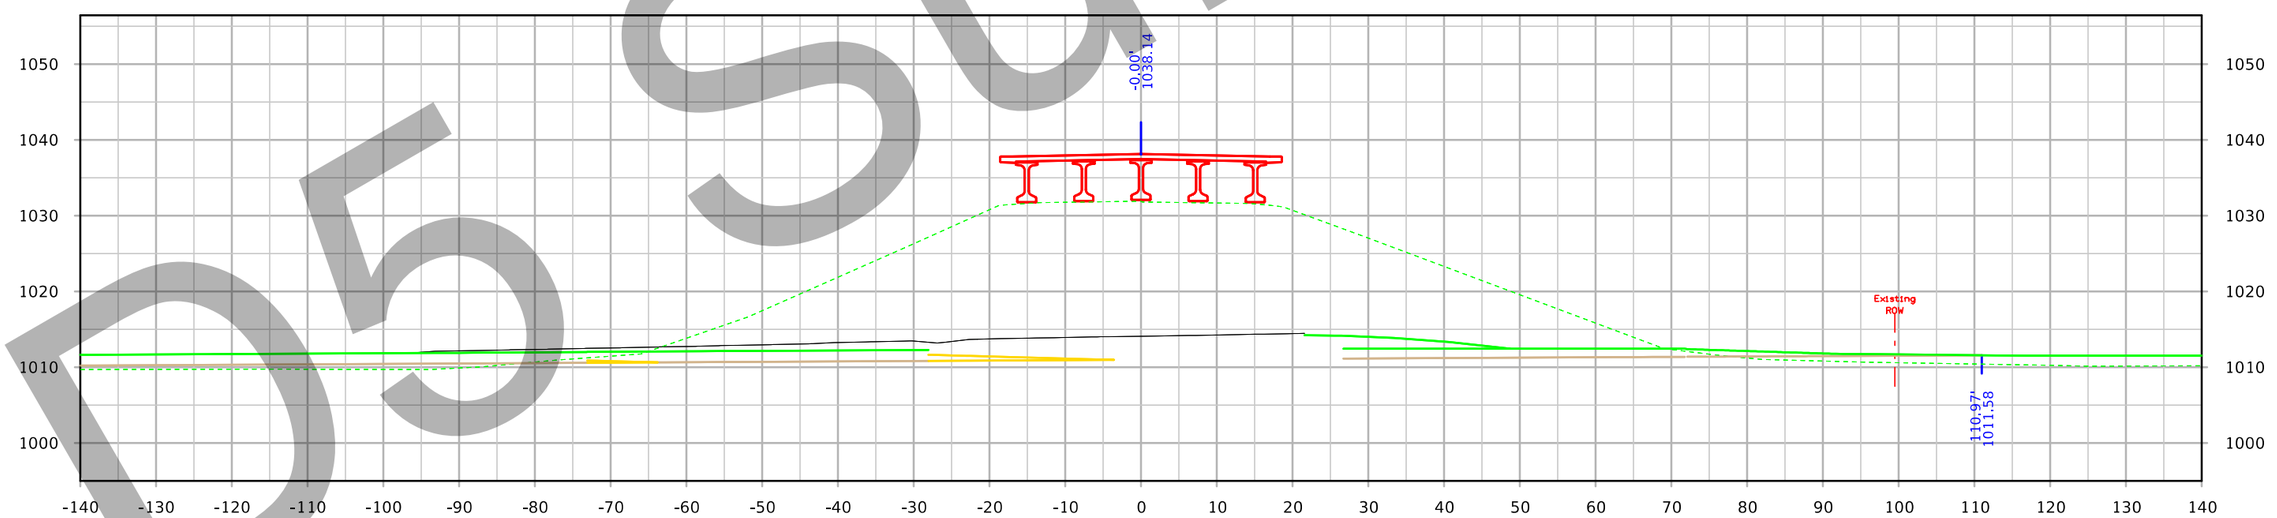

STA. 397+50.00

D5 Submittal

FILE NO. 32044	ENGLISH	DESIGN TEAM Iowa DOT	POLK/STORY COUNTY	PROJECT NUMBER IM-035-4(309)95--13-77	SHEET NUMBER X.211

4:22:07 PM 3/4/2021 kbell pw:\\ntPwInt1.dot.int.lan:PWMain\Documents\Projects\7703504015\Design_(309)_PreliminaryEngineering\CADD_Files\Cross_Sections\XS_SR142_77035309Z08.dgn

142nd Ave

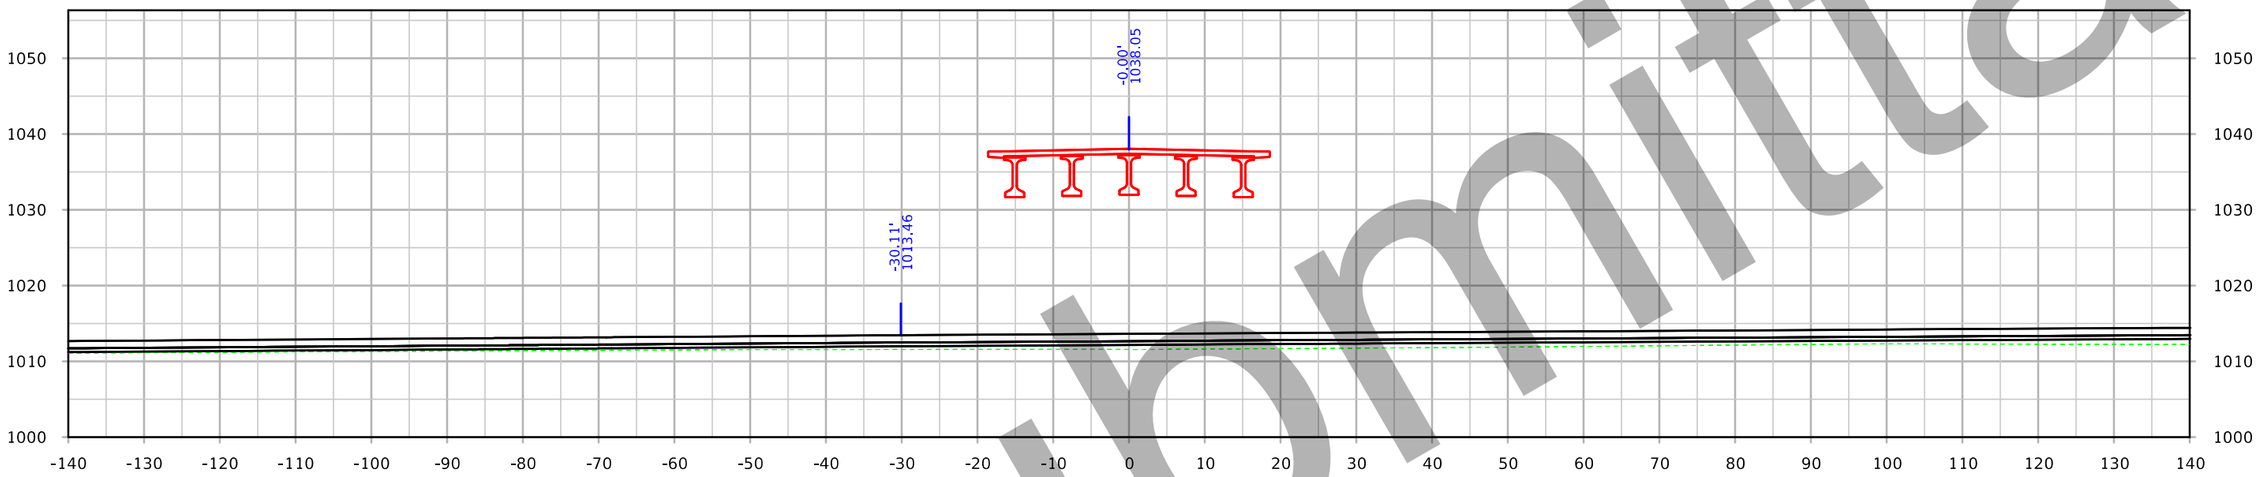

STA. 399+00.00

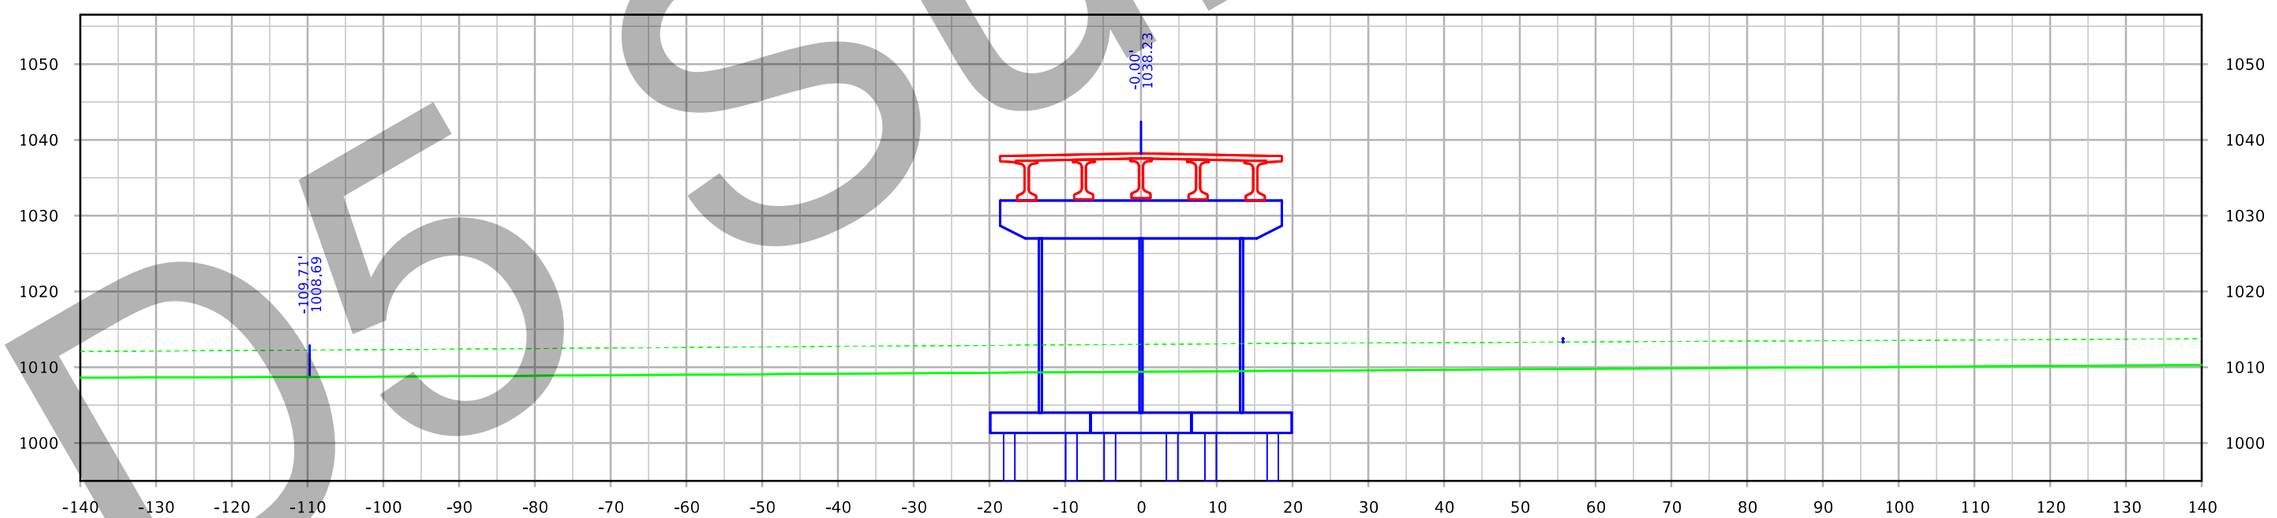

STA. 398+50.00

D5 Submittal

FILE NO. 32044	ENGLISH	DESIGN TEAM Iowa DOT	POLK/STORY COUNTY	PROJECT NUMBER IM-035-4(309)95--13-77	SHEET NUMBER X.212

4:22:45 PM 3/4/2021 kbell pw:\\ntPwInt1.dot.int.lan:PWMain\Documents\Projects\7703504015\Design_(309)_PreliminaryEngineering\CADD_Files\Cross_Sections\XS_SR142_77035309Z08.dgn

142nd Ave

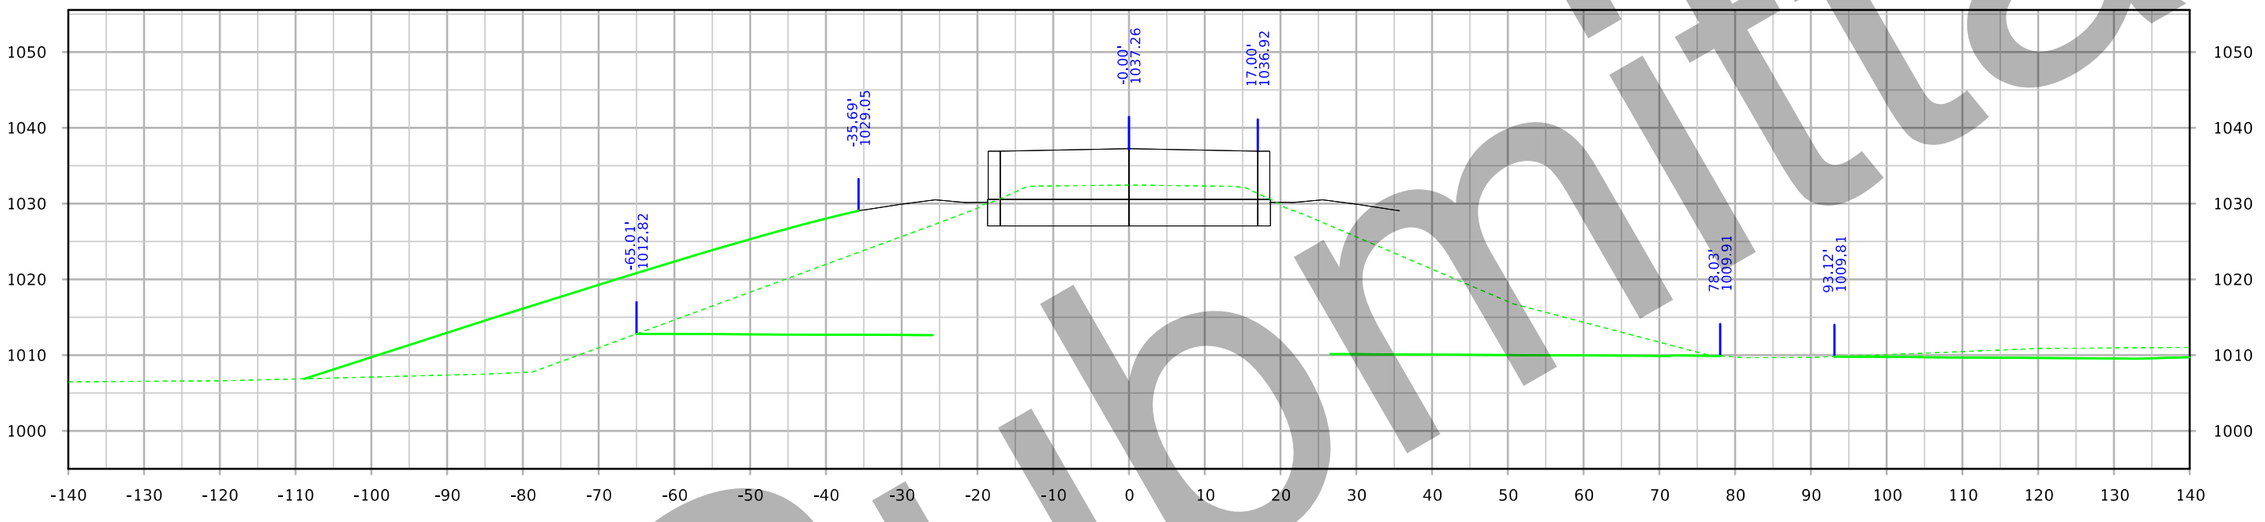

STA. 400+00.00

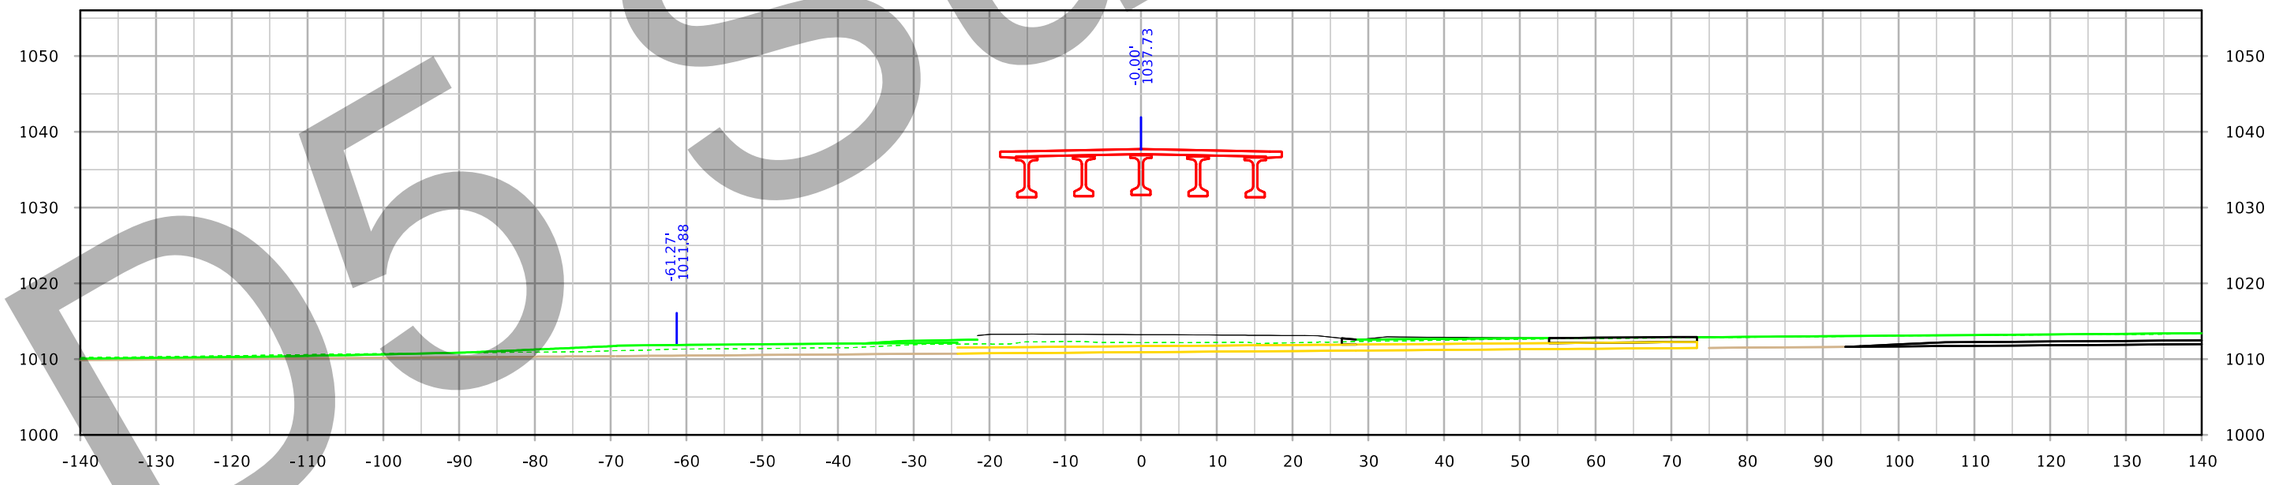

STA. 399+50.00

D5 Submittal

FILE NO. 32044	ENGLISH	DESIGN TEAM Iowa DOT	POLK/STORY COUNTY	PROJECT NUMBER IM-035-4(309)95--13-77	SHEET NUMBER X.213

4:23:22 PM 3/4/2021 kbell pw:\\ntPwInt1.dot.int.lan:PWMain\Documents\Projects\7703504015\Design_(309)_PreliminaryEngineering\CADD_Files\Cross_Sections\XS_SR142_77035309Z08.dgn

142nd Ave

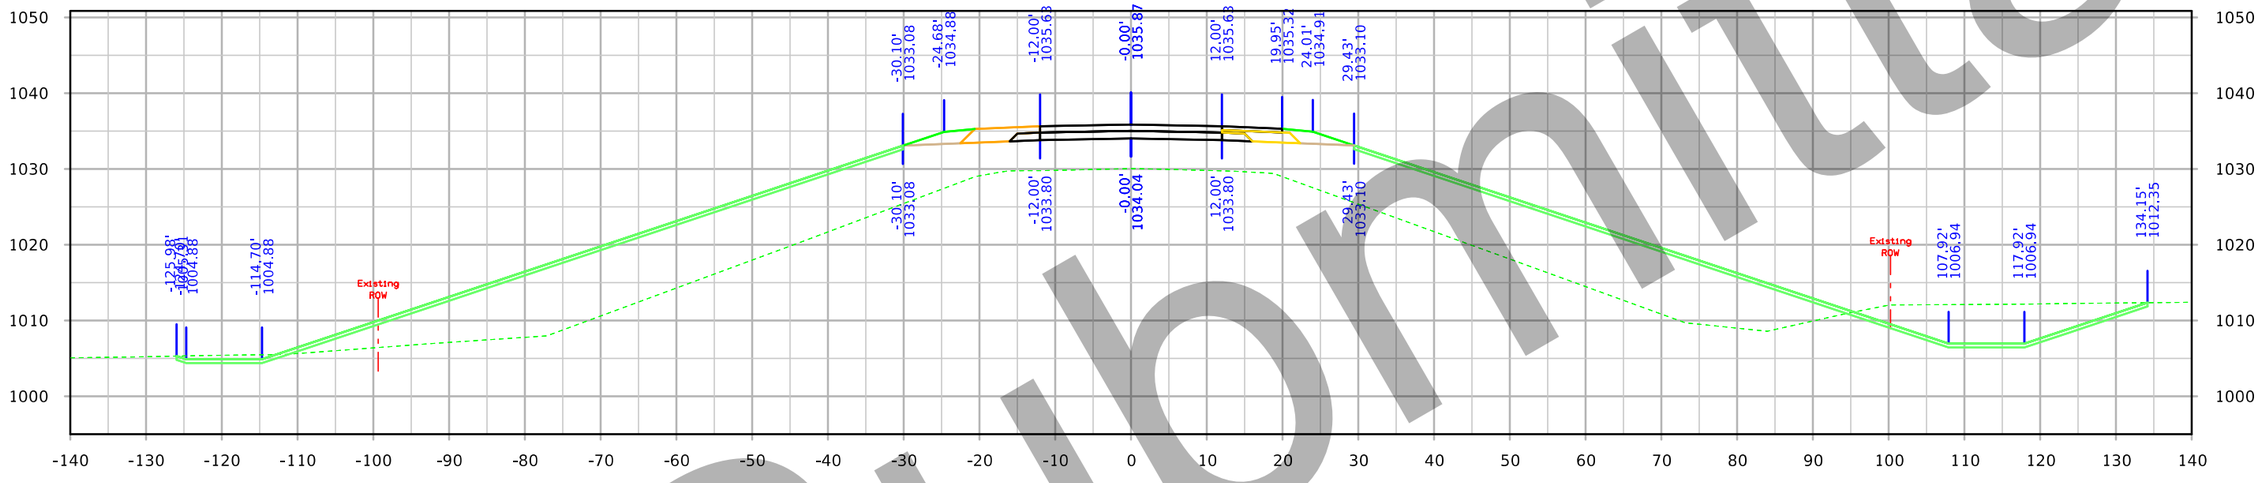

STA. 401+00.00

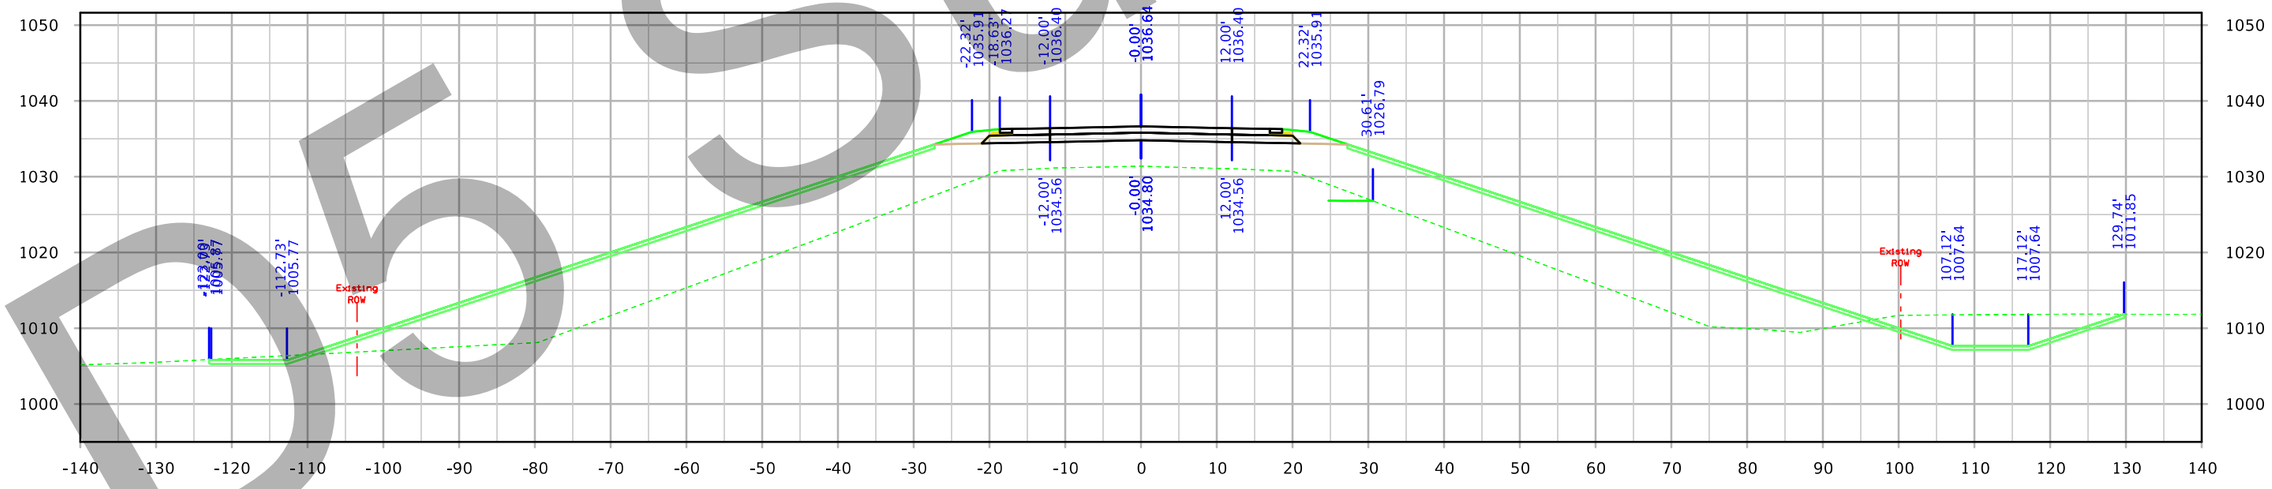

STA. 400+50.00

D6 Submittal

FILE NO. 32044	ENGLISH	DESIGN TEAM Iowa DOT	POLK/STORY COUNTY	PROJECT NUMBER IM-035-4(309)95--13-77	SHEET NUMBER X.214

4:23:59 PM 3/4/2021 kbell pw:\\ntPwInt1.dot.int.lan:PWMain\Documents\Projects\7703504015\Design_(309)_PreliminaryEngineering\CADD_Files\Cross_Sections\XS_SR142_77035309Z08.dgn

142nd Ave

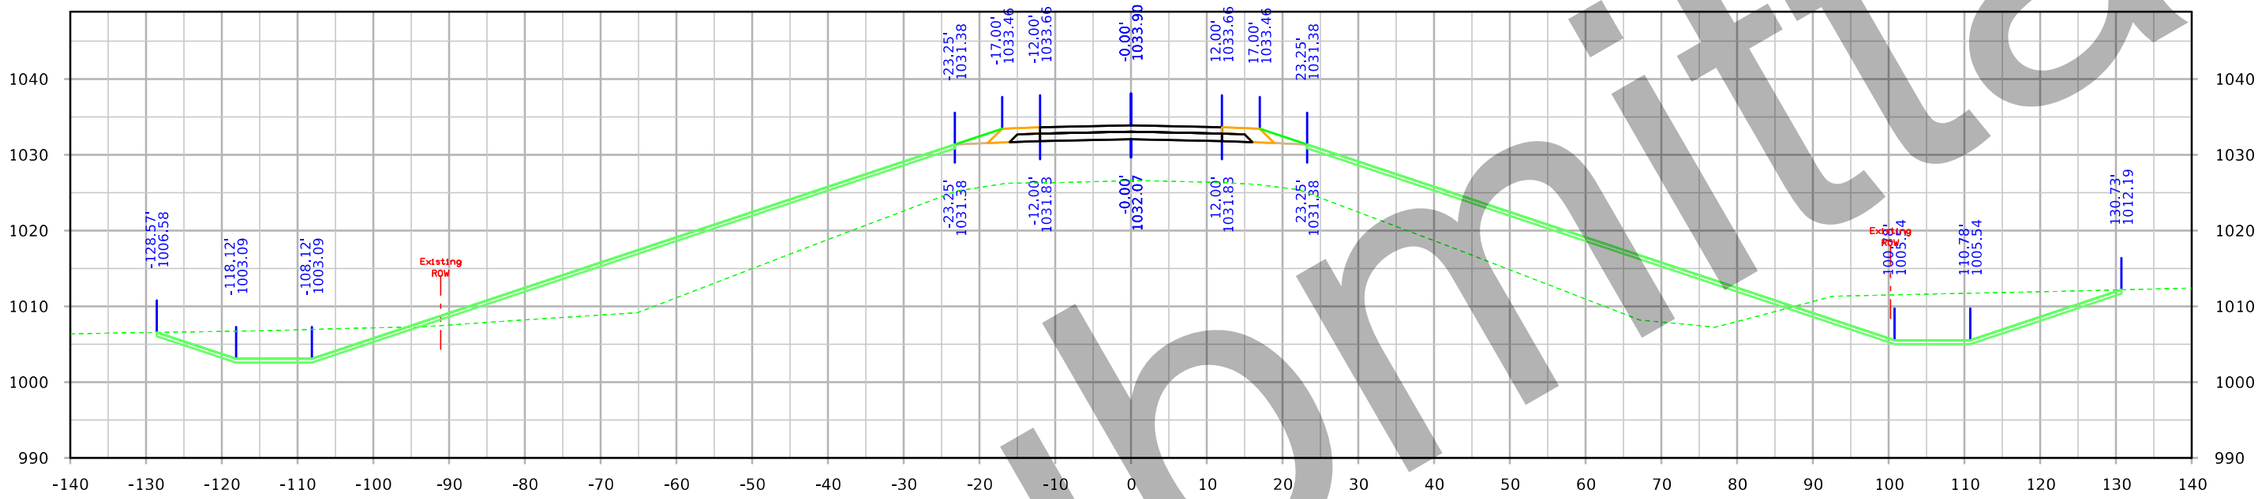

STA. 402+00.00

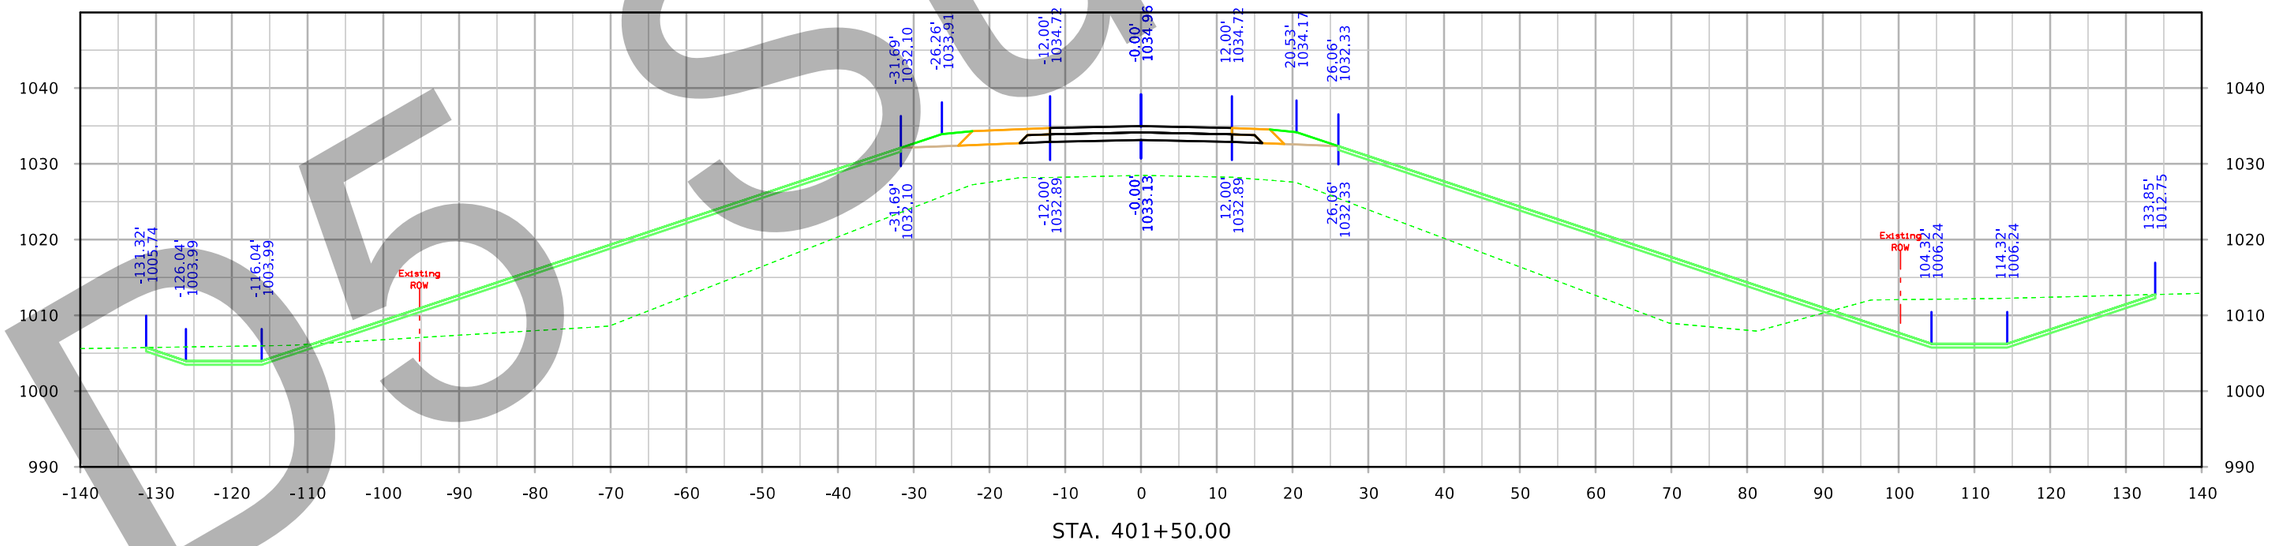

STA. 401+50.00

Submittal
Do Not Use

FILE NO. 32044	ENGLISH	DESIGN TEAM Iowa DOT	POLK/STORY COUNTY	PROJECT NUMBER IM-035-4(309)95--13-77	SHEET NUMBER X.215

4:24:35 PM 3/4/2021 kbell pw:\\ntPwInt1.dot.int.lan:PWMain\Documents\Projects\7703504015\Design_(309)_PreliminaryEngineering\CADD_Files\Cross_Sections\XS_SR142_77035309Z08.dgn

142nd Ave

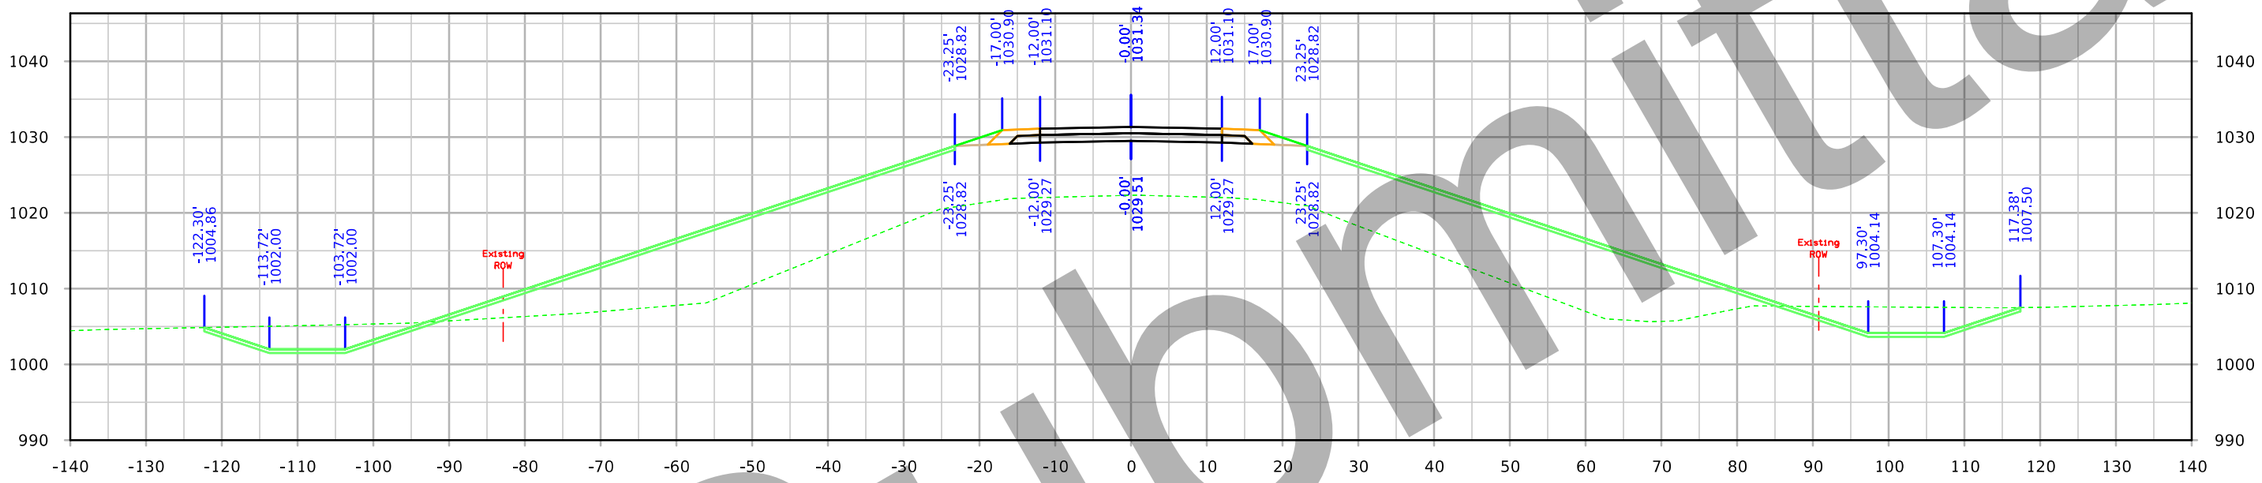

STA. 403+00.00

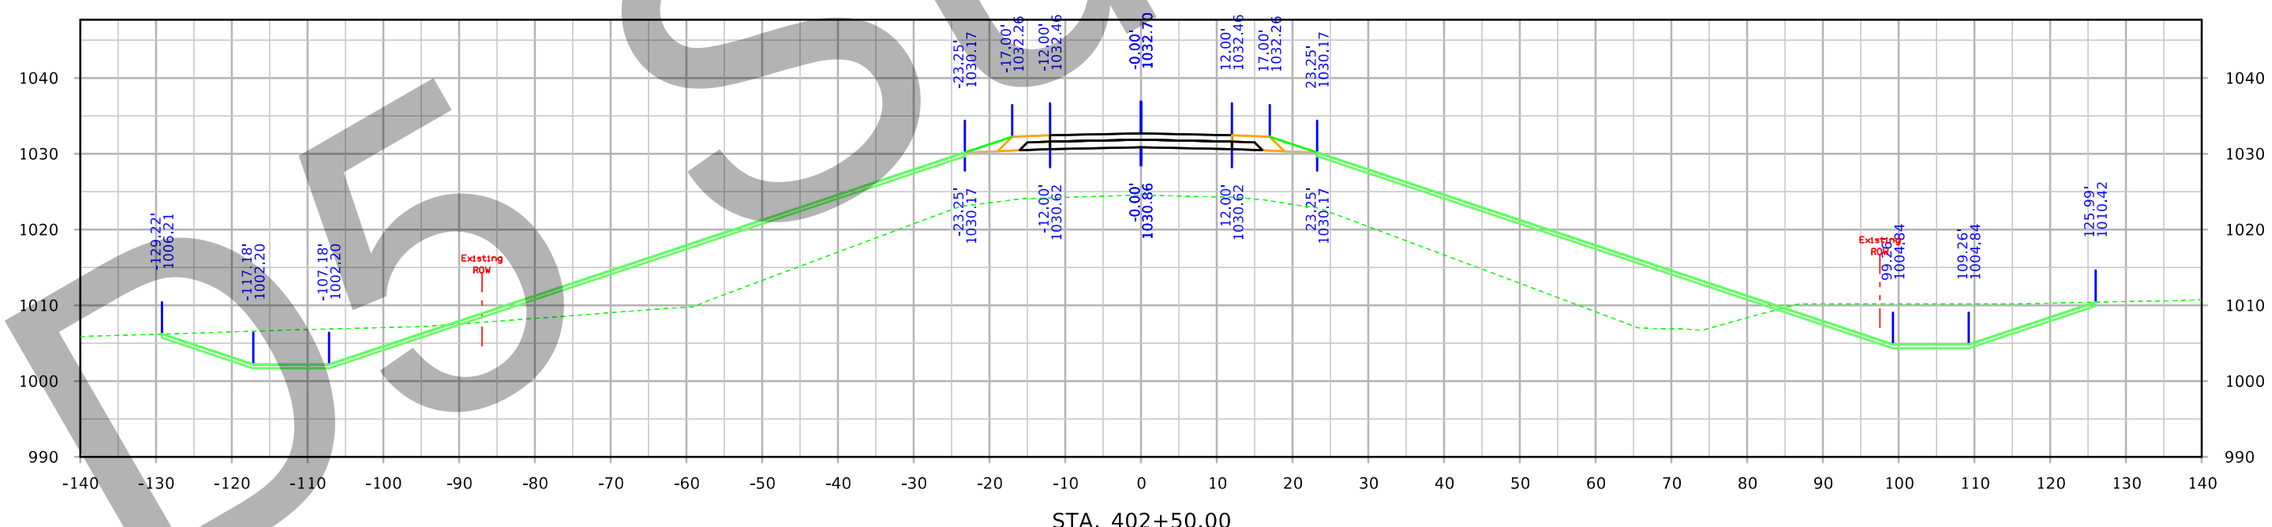

STA. 402+50.00

D5 Submittal

FILE NO. 32044	ENGLISH	DESIGN TEAM Iowa DOT	POLK/STORY COUNTY	PROJECT NUMBER IM-035-4(309)95--13-77	SHEET NUMBER X.216

4:25:11 PM 3/4/2021 kbell pw:\\ntPwInt1.dot.int.lan:PWMain\Documents\Projects\7703504015\Design_(309)_PreliminaryEngineering\CADD_Files\Cross_Sections\XS_SR142_77035309Z08.dgn

142nd Ave

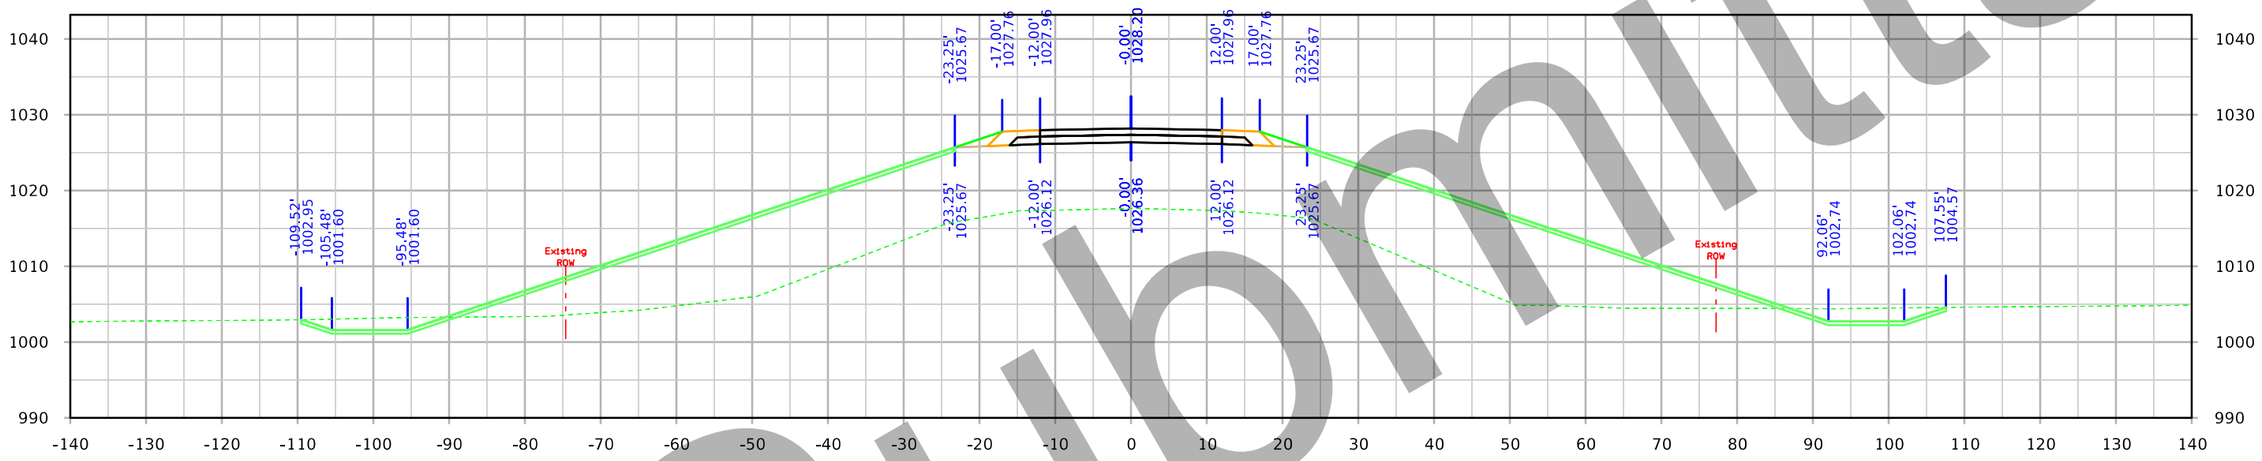

STA. 404+00.00

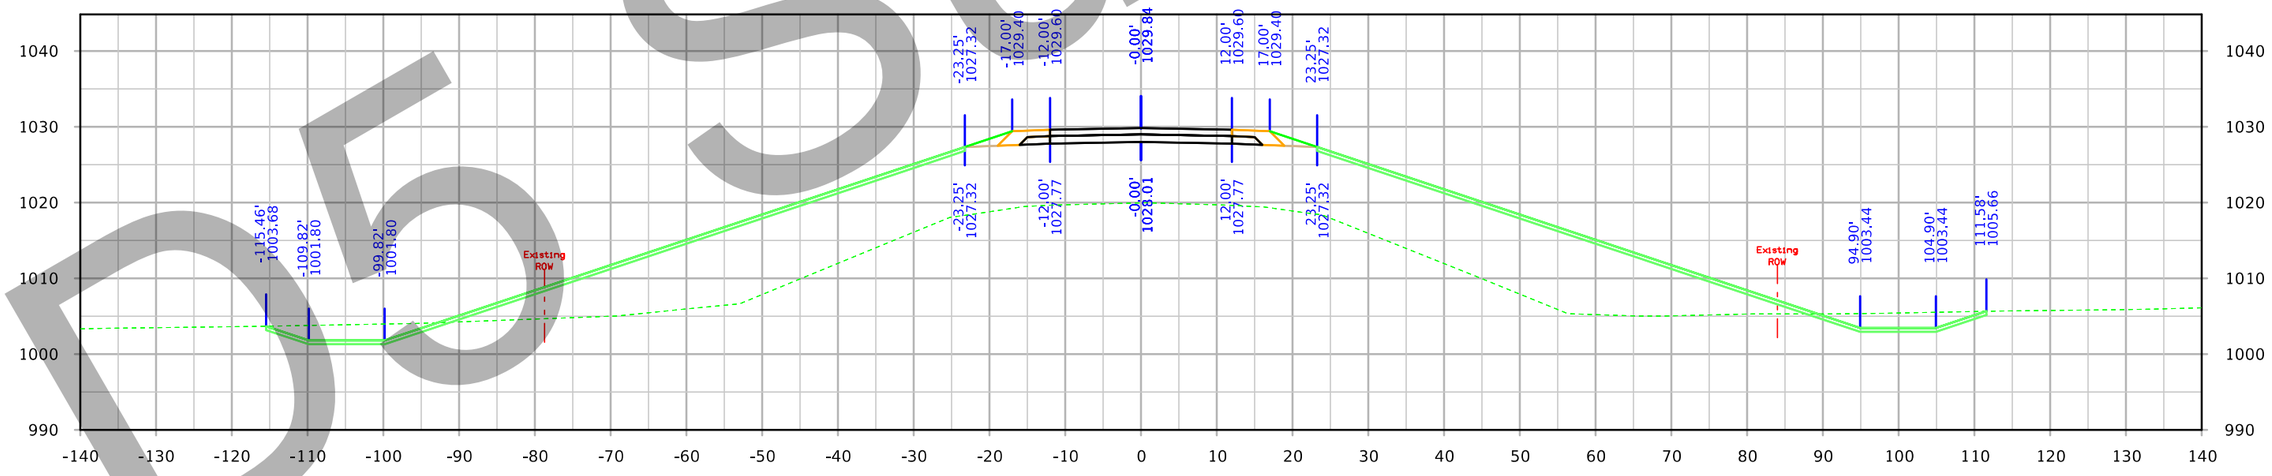

STA. 403+50.00

D5 Submittal

FILE NO. 32044	ENGLISH	DESIGN TEAM Iowa DOT	POLK/STORY COUNTY	PROJECT NUMBER IM-035-4(309)95--13-77	SHEET NUMBER X.217

4:25:48 PM 3/4/2021 kbell pw:\\ntPwInt1.dot.int.lan:PWMain\Documents\Projects\7703504015\Design_(309)_PreliminaryEngineering\CADD_Files\Cross_Sections\XS_SR142_77035309Z08.dgn

142nd Ave

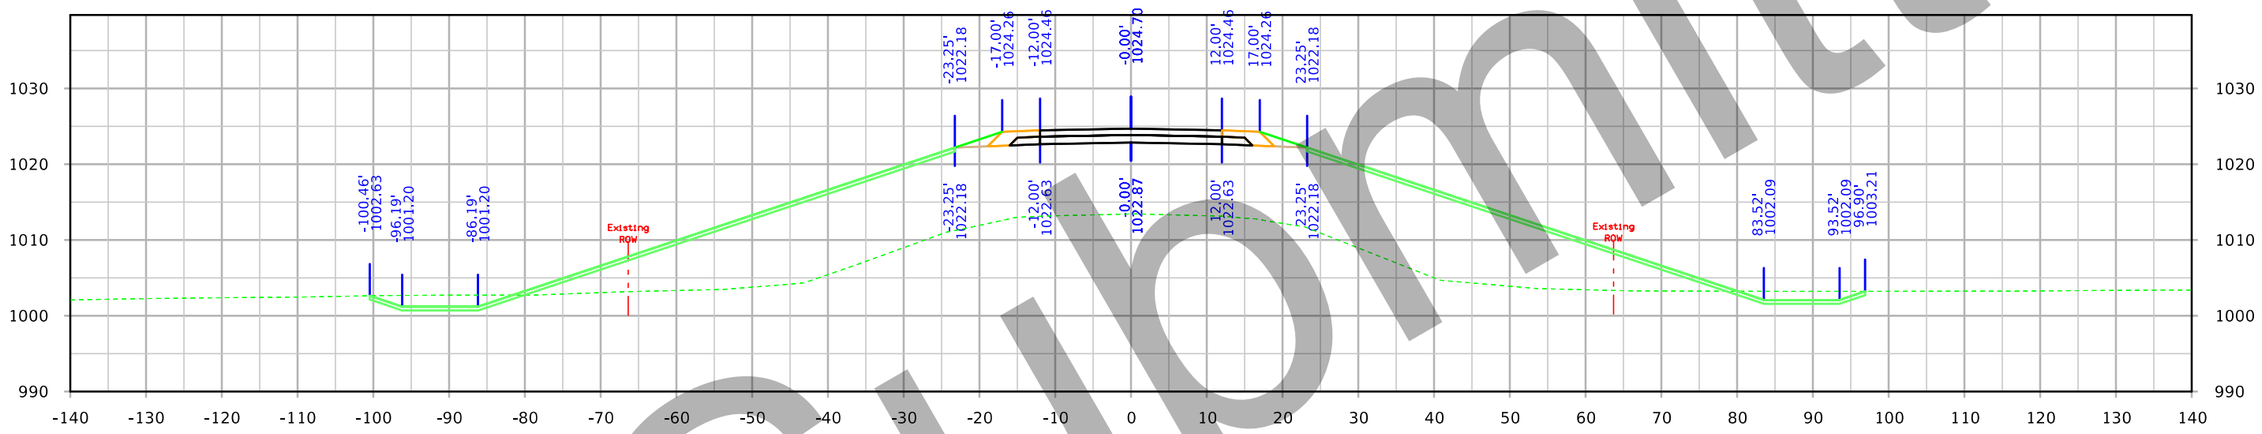

STA. 405+00.00

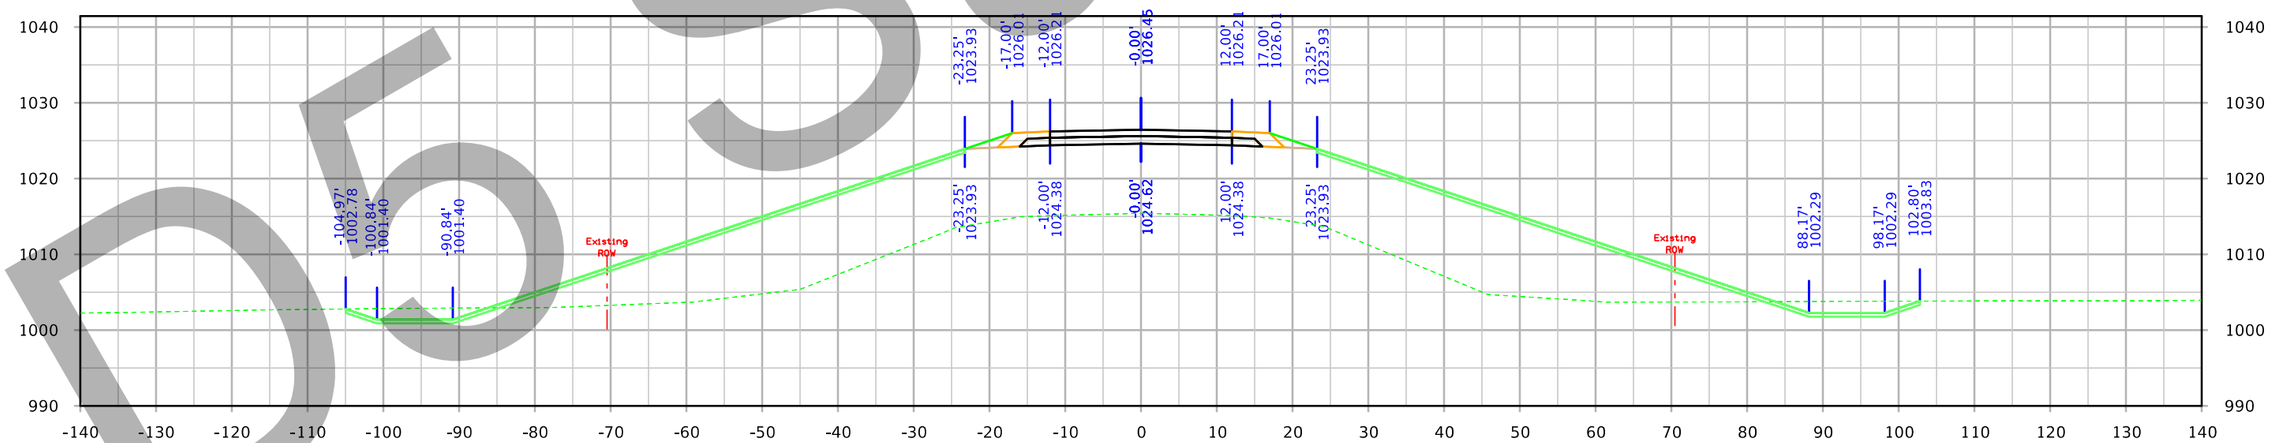

STA. 404+50.00

FILE NO. 32044	ENGLISH	DESIGN TEAM Iowa DOT		POLK/STORY COUNTY	PROJECT NUMBER IM-035-4(309)95--13-77	SHEET NUMBER X.218

4:26:25 PM 3/4/2021 kbell pw:\\intPwInt1.dot.int.lan:PWMain\Documents\Projects\7703504015\Design_(309)_PreliminaryEngineering\CADD_Files\Cross_Sections\XS_SR142_77035309Z08.dgn

DO Submittal

142nd Ave

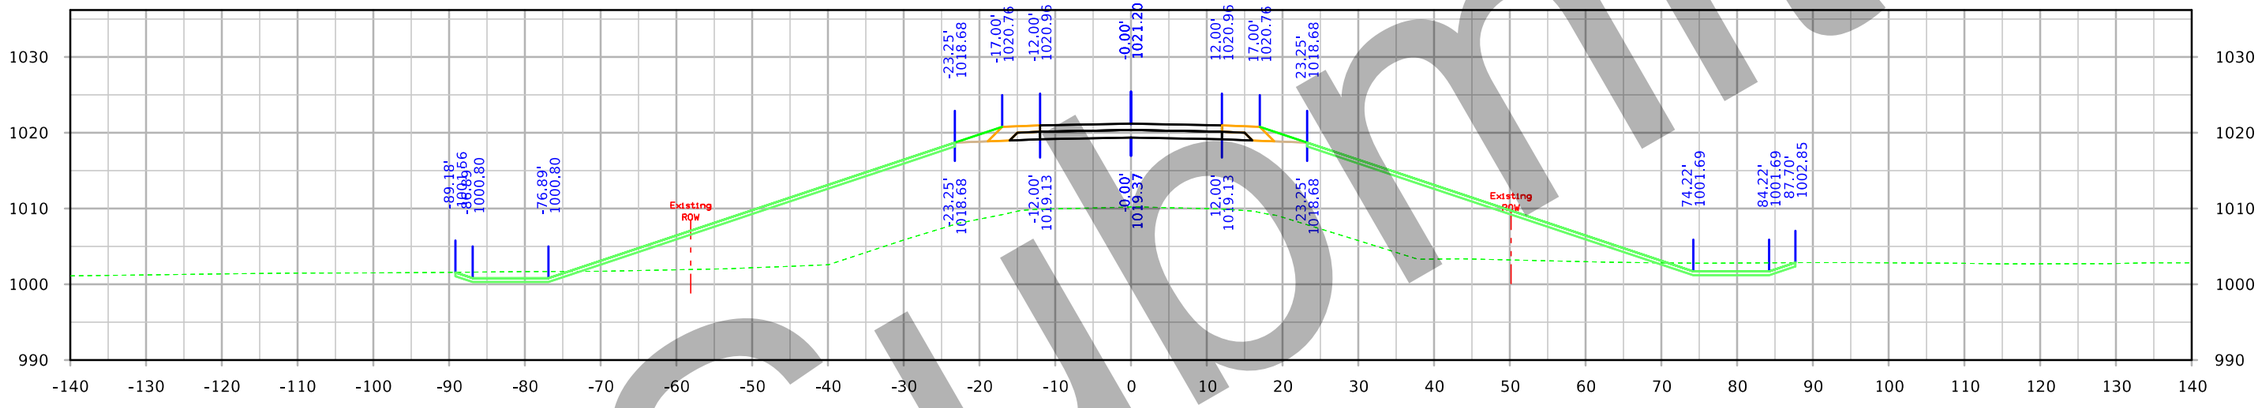

STA. 406+00.00

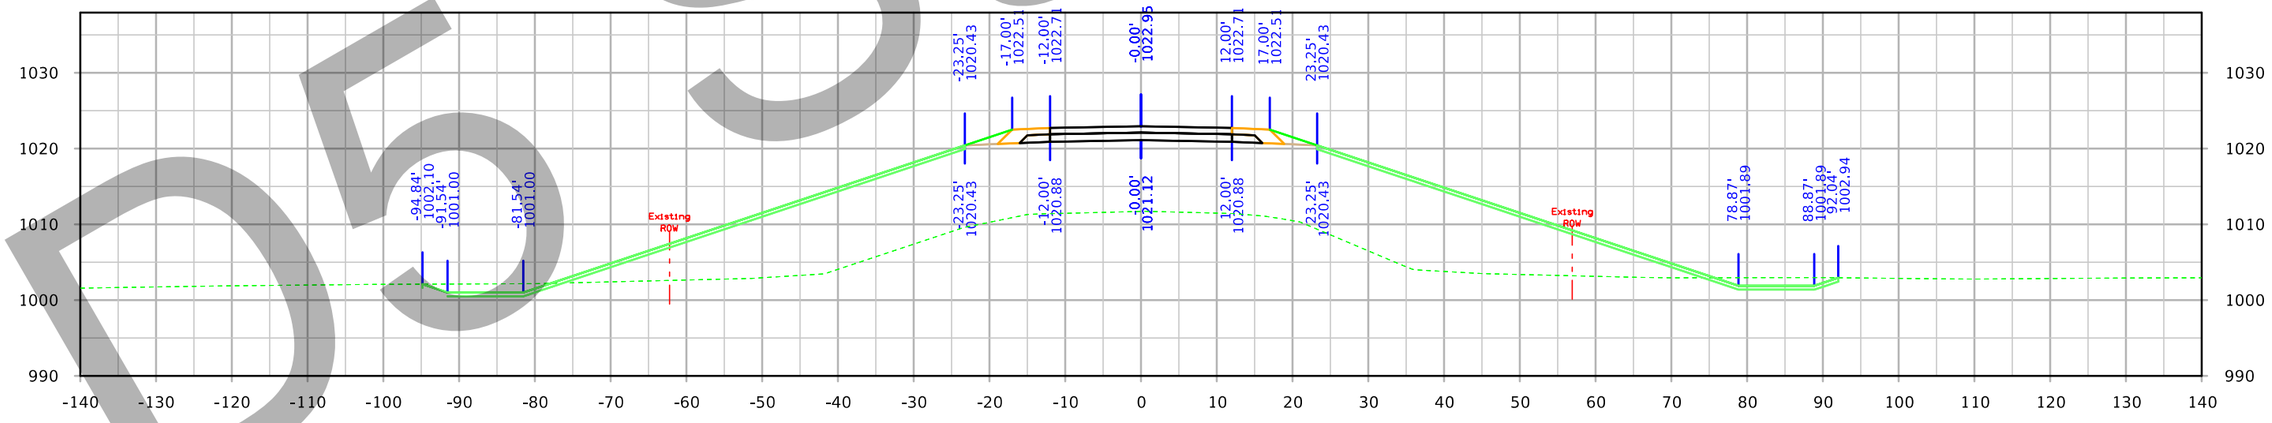

STA. 405+50.00

D5 Submittal

FILE NO. 32044	ENGLISH	DESIGN TEAM Iowa DOT	POLK/STORY COUNTY	PROJECT NUMBER IM-035-4(309)95--13-77	SHEET NUMBER X.219

4:27:03 PM 3/4/2021 kbell pw:\\ntPwInt1.dot.int.lan:PWMain\Documents\Projects\7703504015\Design_(309)_PreliminaryEngineering\CADD_Files\Cross_Sections\XS_SR142_77035309Z08.dgn

142nd Ave

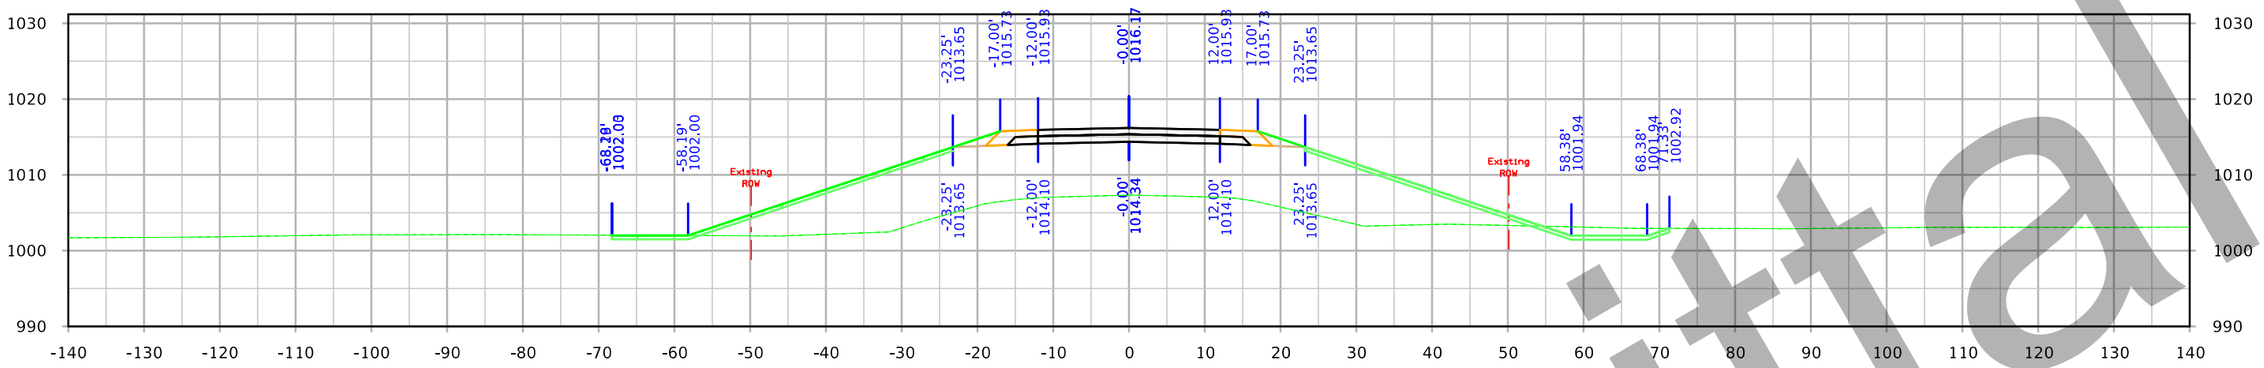

STA. 407+50.00

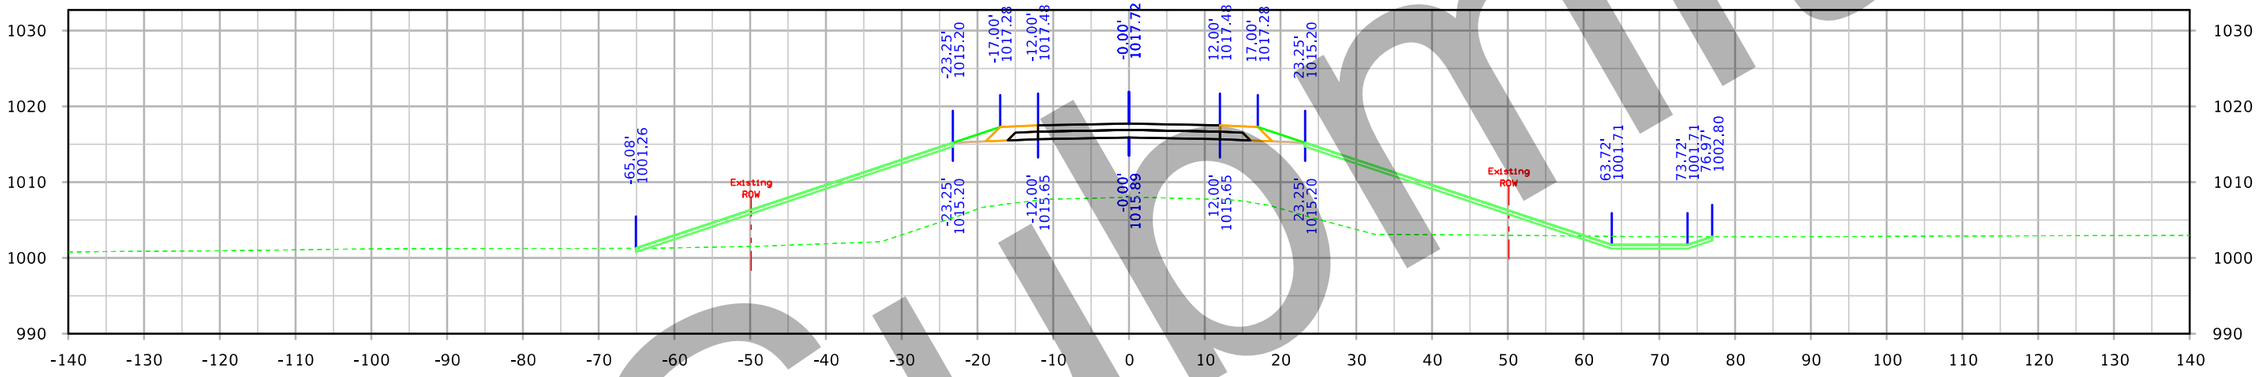

STA. 407+00.00

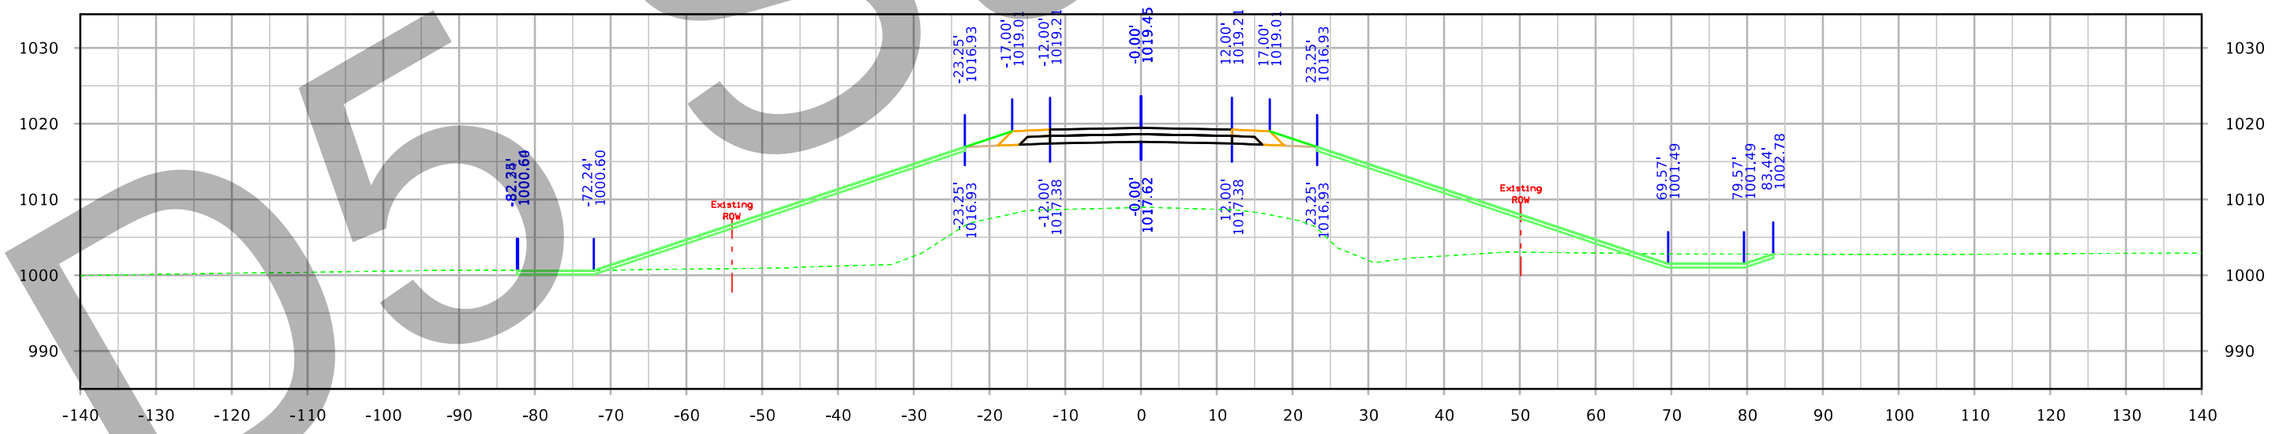

STA. 406+50.00

D5 Submittal

FILE NO. 32044	ENGLISH	DESIGN TEAM Iowa DOT	POLK/STORY COUNTY	PROJECT NUMBER IM-035-4(309)95--13-77	SHEET NUMBER X.220

4:27:54 PM 3/4/2021 kbell pw:\\ntPwInt1.dot.int.lan:PWMain\Documents\Projects\7703504015\Design_(309)_PreliminaryEngineering\CADD_Files\Cross_Sections\XS_SR142_77035309Z08.dgn

142nd Ave

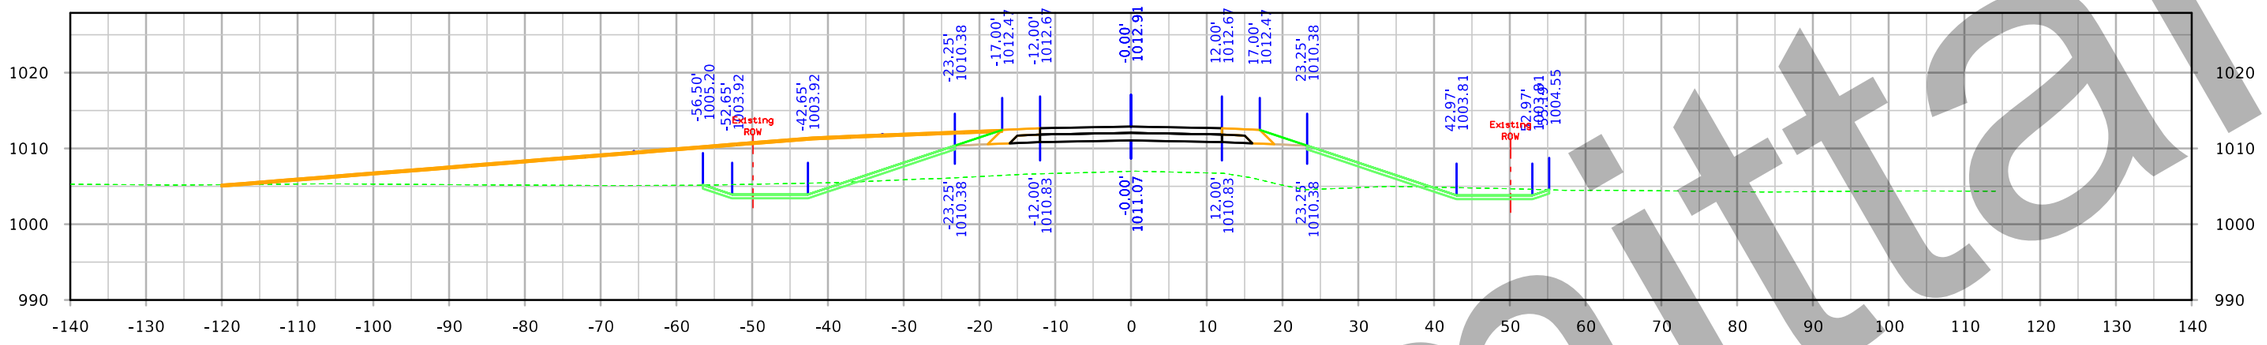

STA. 408+87.00

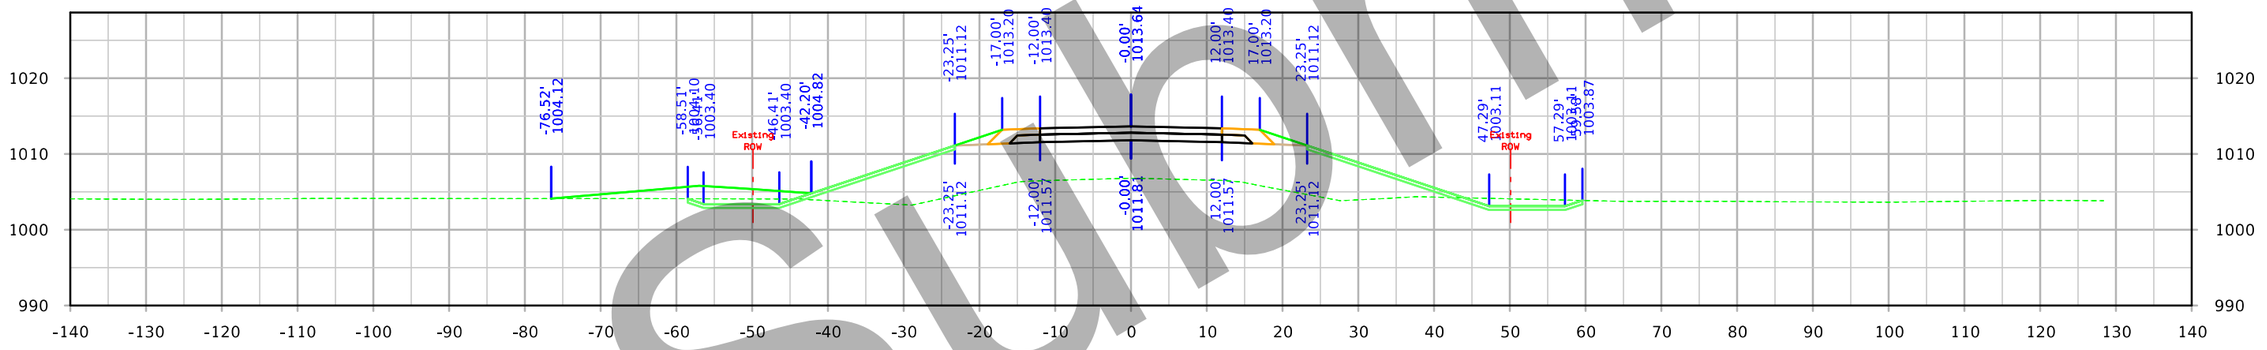

STA. 408+50.00

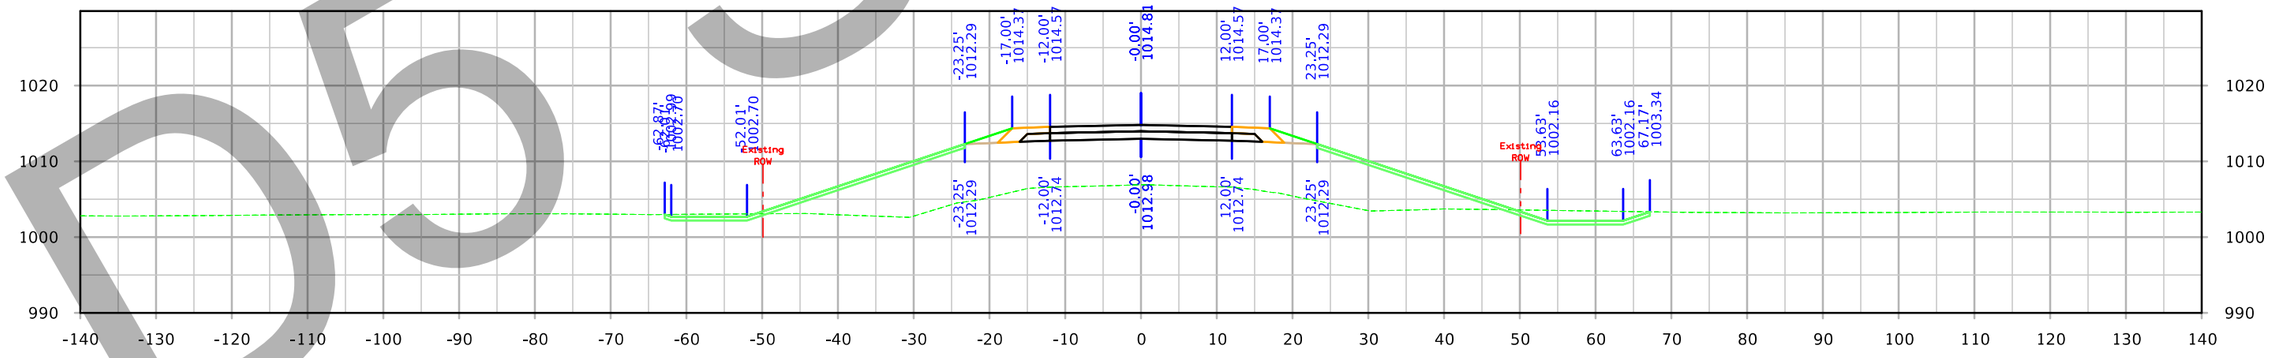

STA. 408+00.00

D5 Submittal

FILE NO. 32044	ENGLISH	DESIGN TEAM Iowa DOT	POLK/STORY COUNTY	PROJECT NUMBER IM-035-4(309)95--13-77	SHEET NUMBER X.221

4:28:46 PM 3/4/2021 kbell pw:\\ntPwInt1.dot.int.lan:PWMain\Documents\Projects\7703504015\Design_(309)_PreliminaryEngineering\CADD_Files\Cross_Sections\XS_SR142_77035309Z08.dgn

142nd Ave

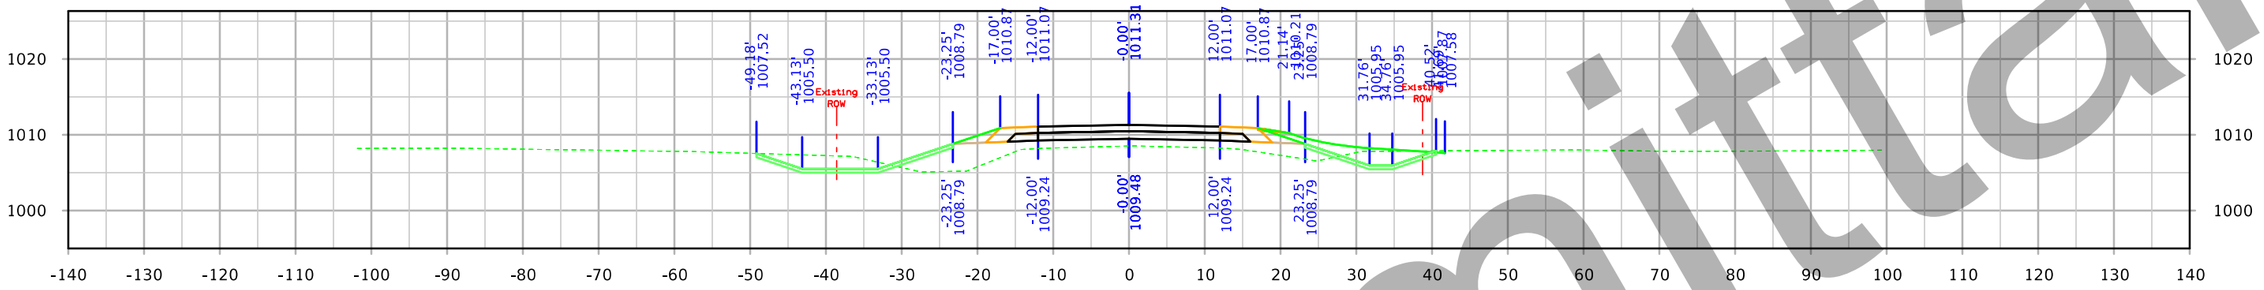

STA. 410+00.00

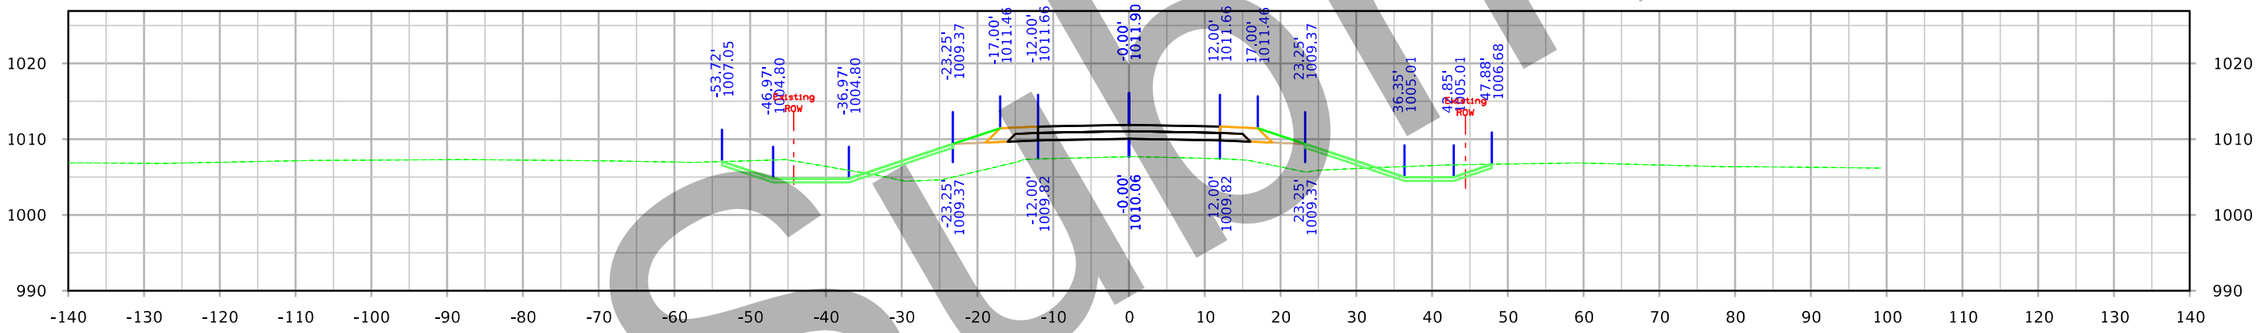

STA. 409+50.00

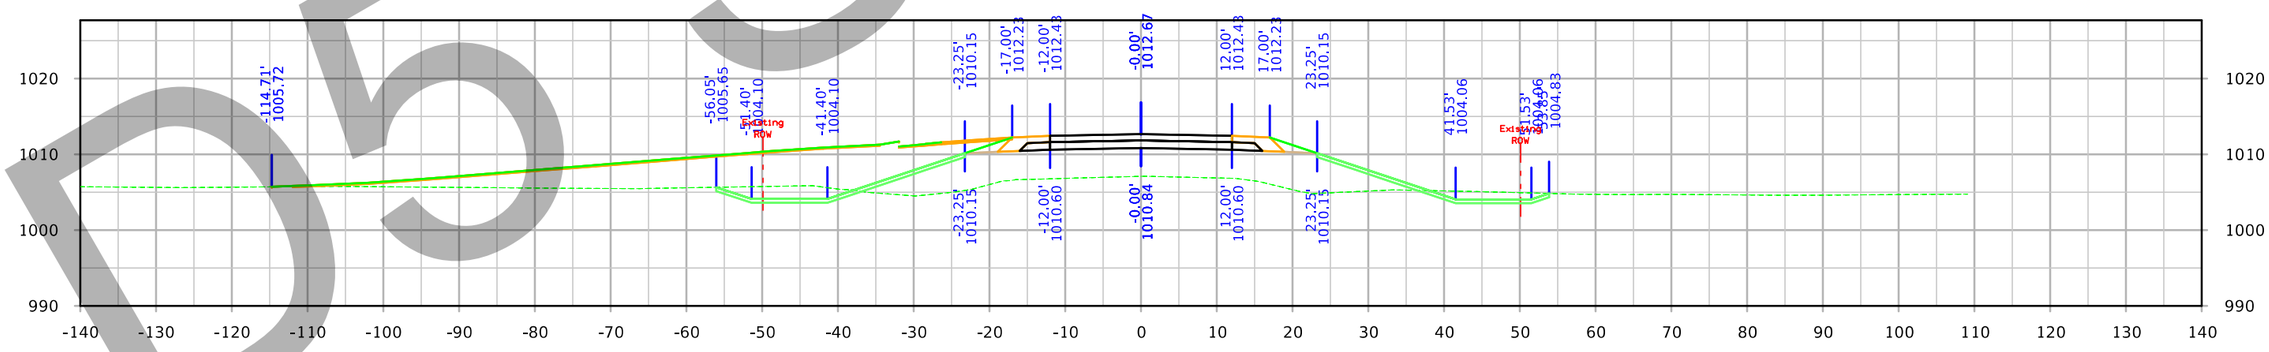

STA. 409+00.00

D5 Submittal

FILE NO. 32044	ENGLISH	DESIGN TEAM Iowa DOT	POLK/STORY COUNTY	PROJECT NUMBER IM-035-4(309)95--13-77	SHEET NUMBER X.222

4:29:44 PM 3/4/2021 kbell pw:\\ntPwInt1.dot.int.lan:PWMain\Documents\Projects\7703504015\Design_(309)_PreliminaryEngineering\CADD_Files\Cross_Sections\XS_SR142_77035309Z08.dgn

142nd Ave

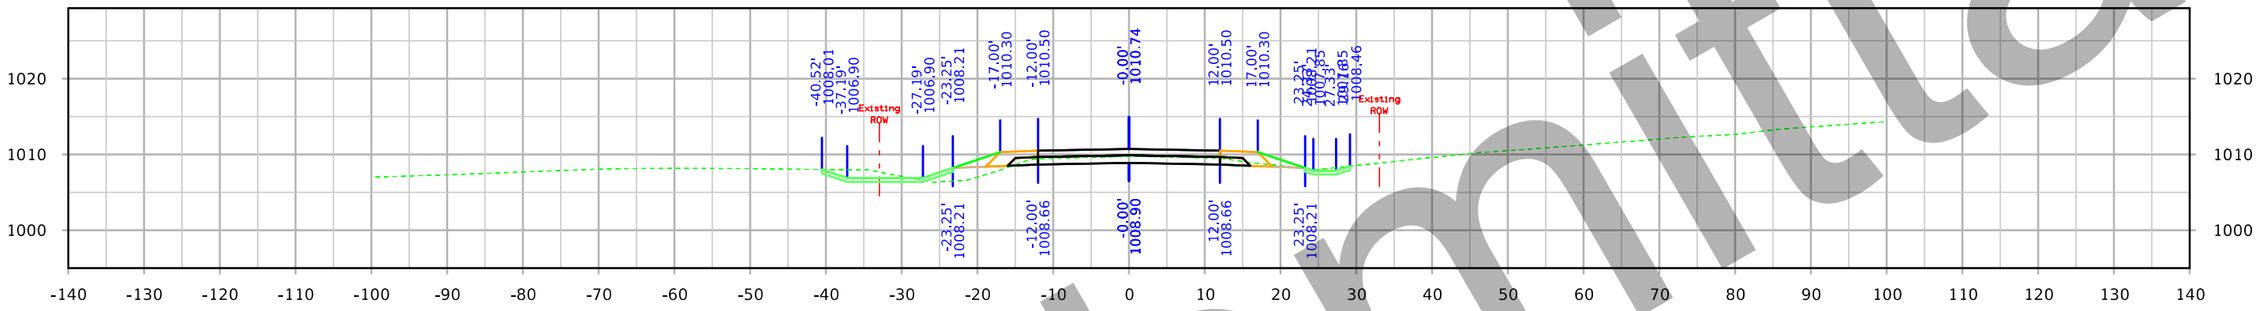

STA. 411+00.00

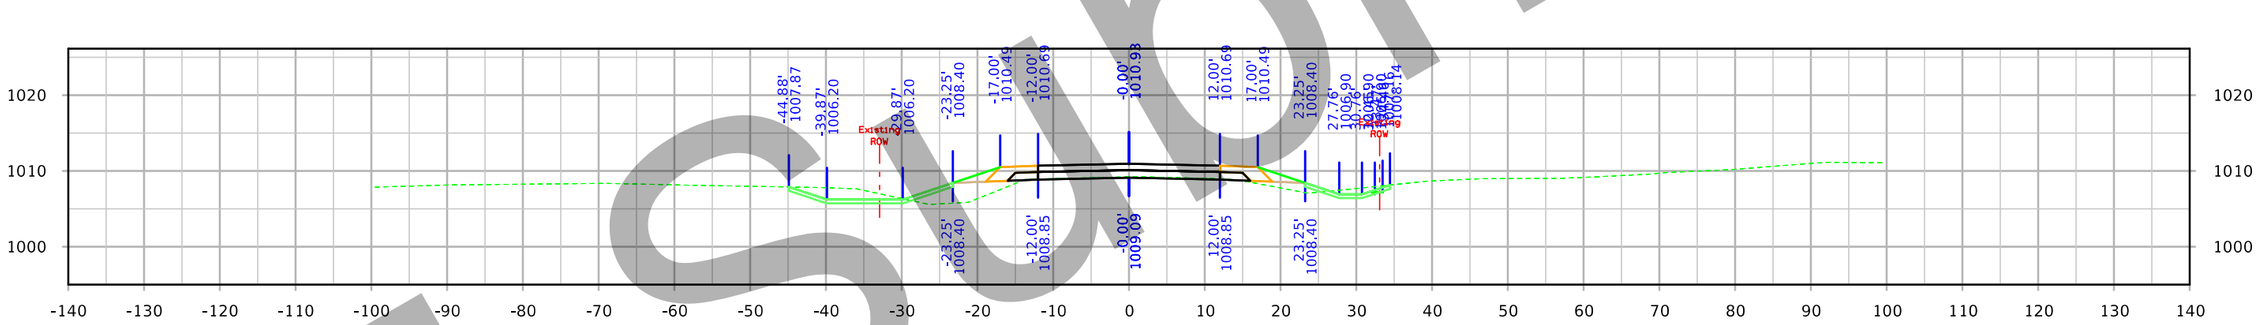

STA. 410+50.00

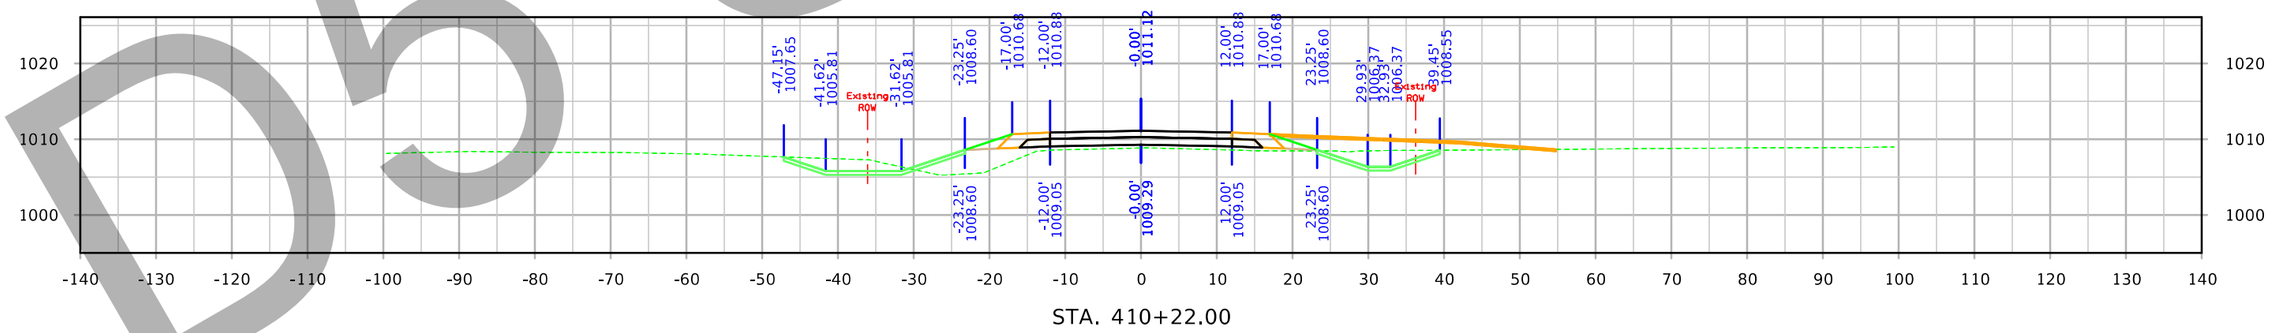

STA. 410+22.00

D5 Submittal

FILE NO. 32044	ENGLISH	DESIGN TEAM Iowa DOT	POLK/STORY COUNTY	PROJECT NUMBER IM-035-4(309)95--13-77	SHEET NUMBER X.223

4:34:04 PM 3/4/2021 kbell pw:\\ntPwInt1.dot.int.lan:PWMain\Documents\Projects\7703504015\Design_(309)_PreliminaryEngineering\CADD_Files\Cross_Sections\XS_SR142_77035309Z08.dgn

142nd Ave

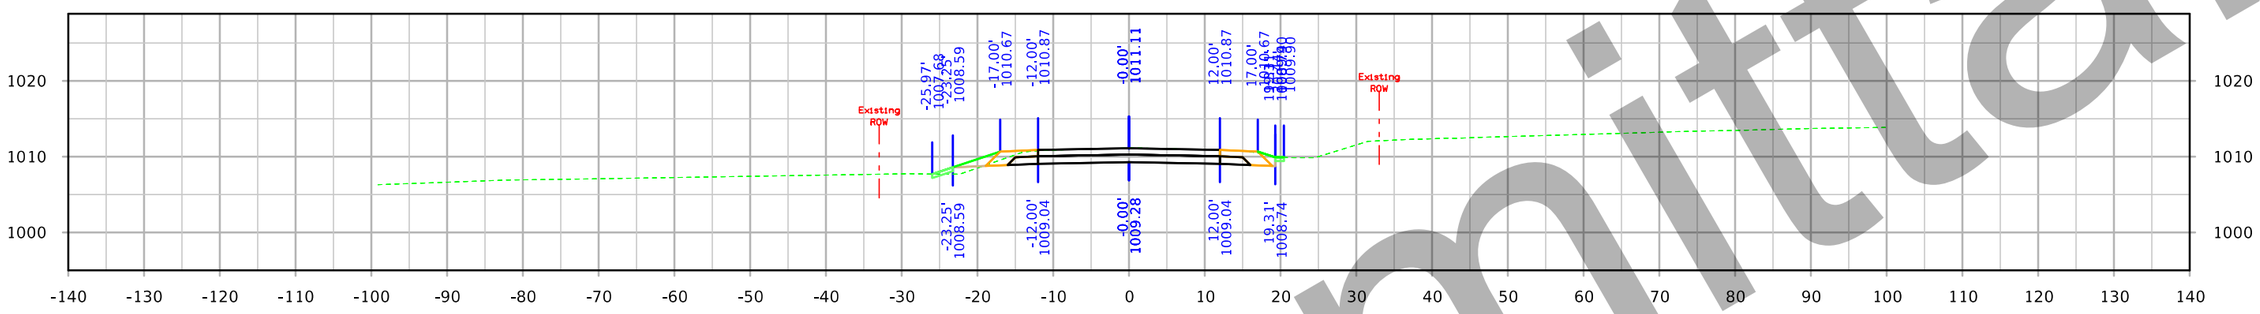

STA. 412+50.00

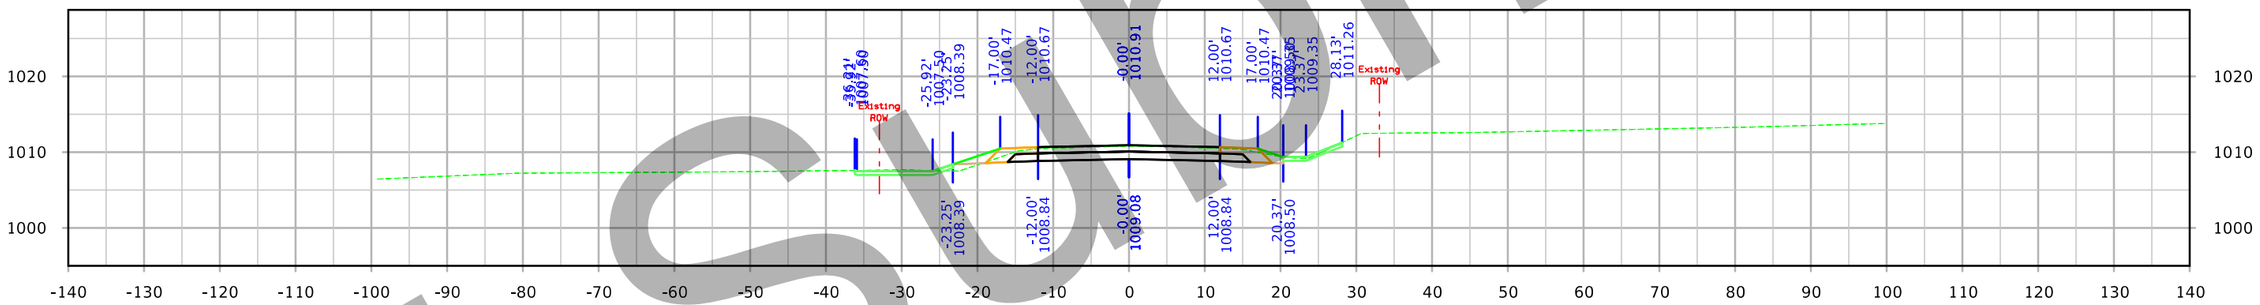

STA. 412+00.00

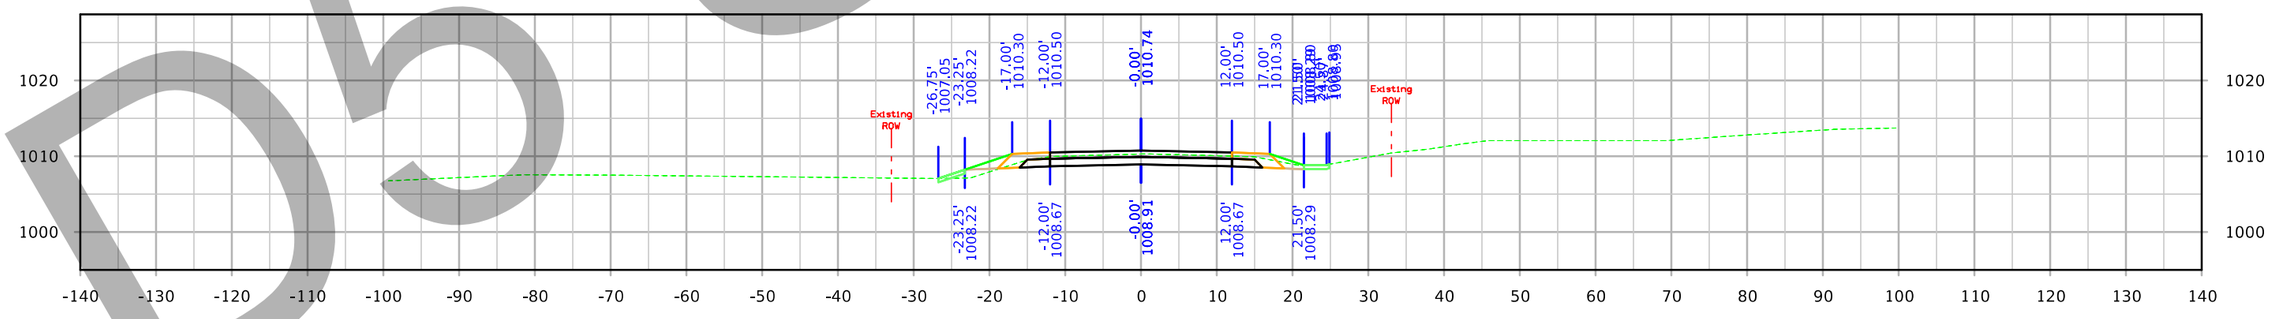

STA. 411+50.00

Submittal
D5 SUB

FILE NO. 32044	ENGLISH	DESIGN TEAM Iowa DOT	POLK/STORY COUNTY	PROJECT NUMBER IM-035-4(309)95--13-77	SHEET NUMBER X.224

4:34:56 PM 3/4/2021 kbell pw:\\ntPwInt1.dot.int.lan:PWMain\Documents\Projects\7703504015\Design_(309)_PreliminaryEngineering\CADD_Files\Cross_Sections\XS_SR142_77035309Z08.dgn

142nd Ave

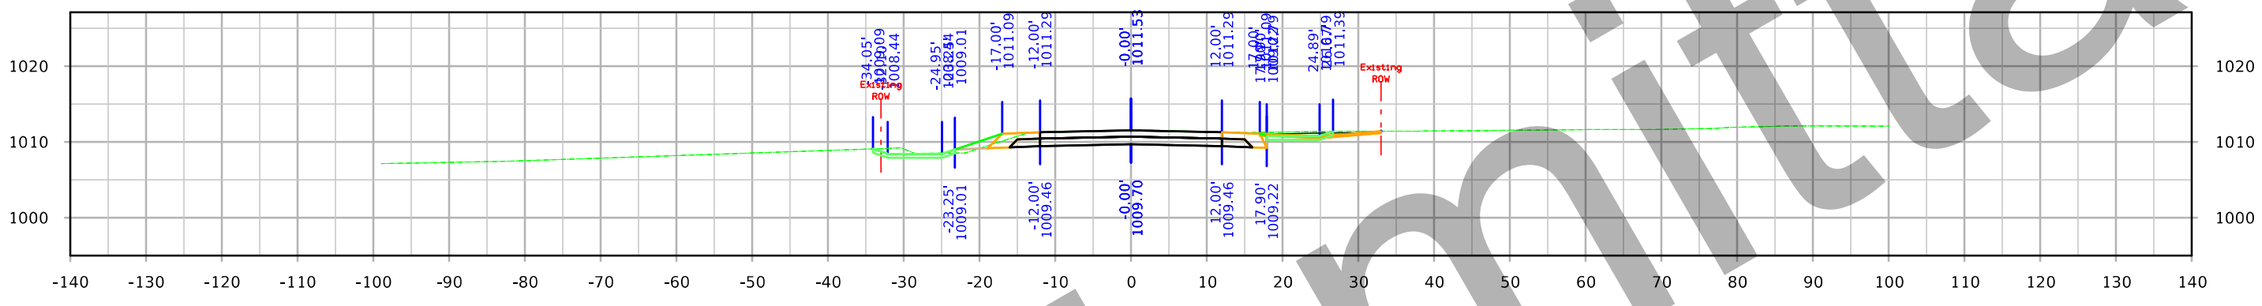

STA. 413+57.00

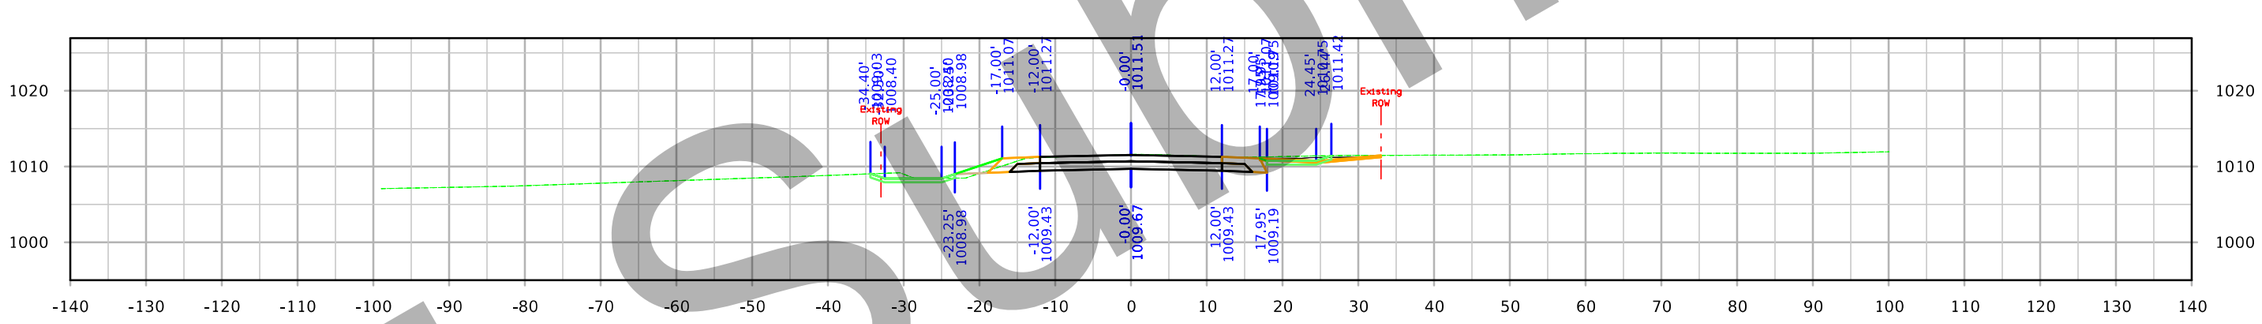

STA. 413+50.00

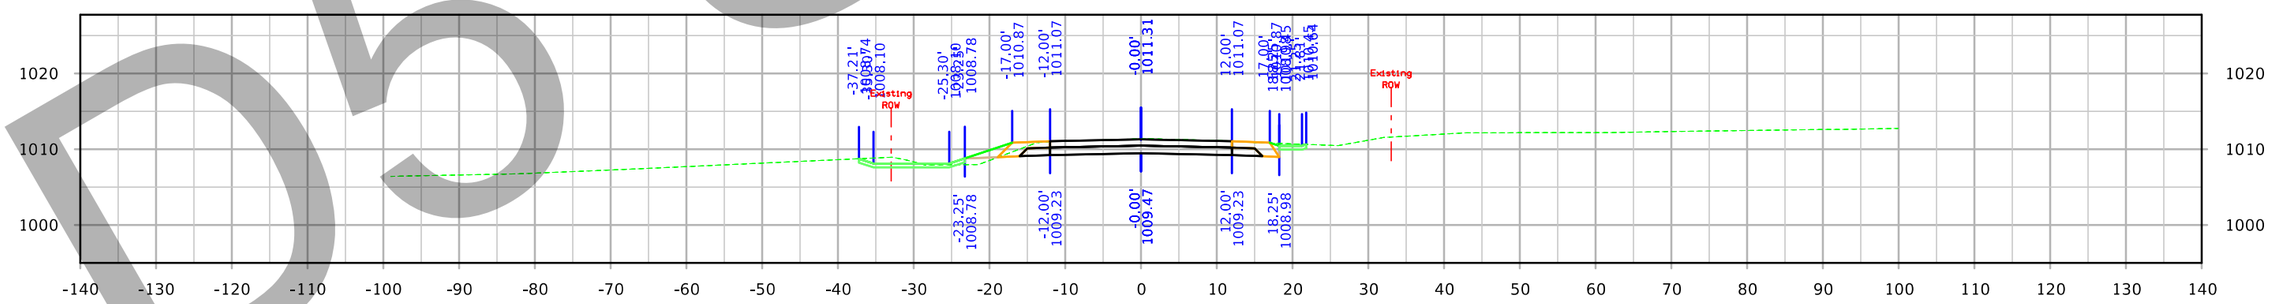

STA. 413+00.00

D5 Submittal

FILE NO.	ENGLISH	DESIGN TEAM	COUNTY	PROJECT NUMBER	SHEET NUMBER X.225

4:35:50 PM 3/4/2021 kbell pw:\\ntPwInt1.dot.int.lan:PWMain\Documents\Projects\7703504015\Design_(309)_PreliminaryEngineering\CADD_Files\Cross_Sections\XS_SR142_77035309Z08.dgn

142nd Ave

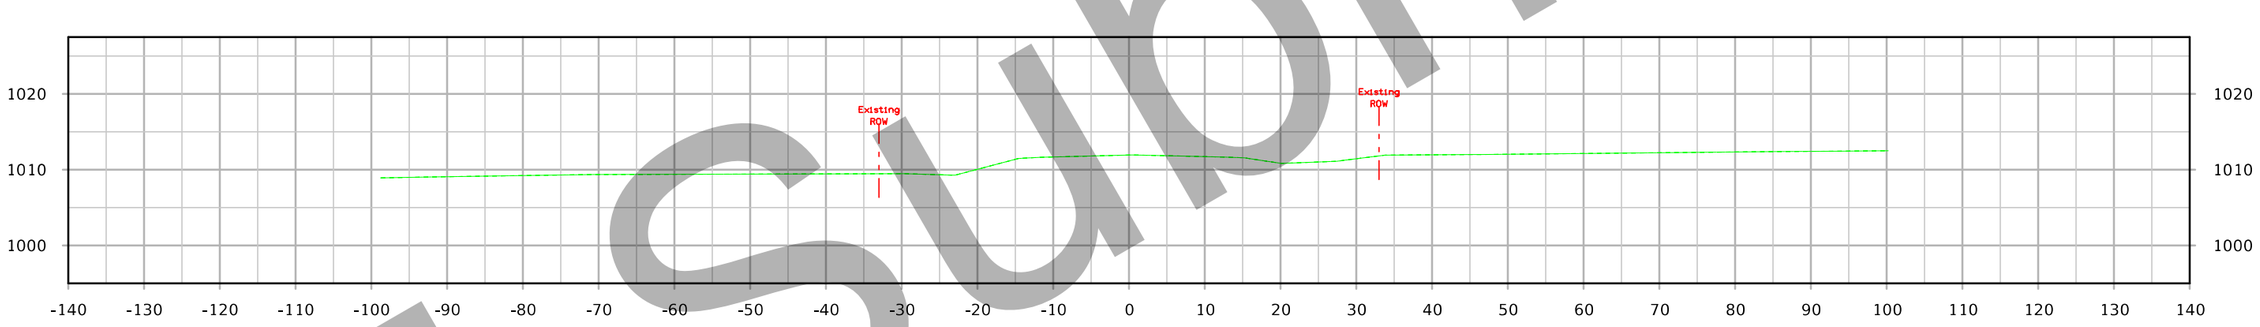

STA. 414+50.00

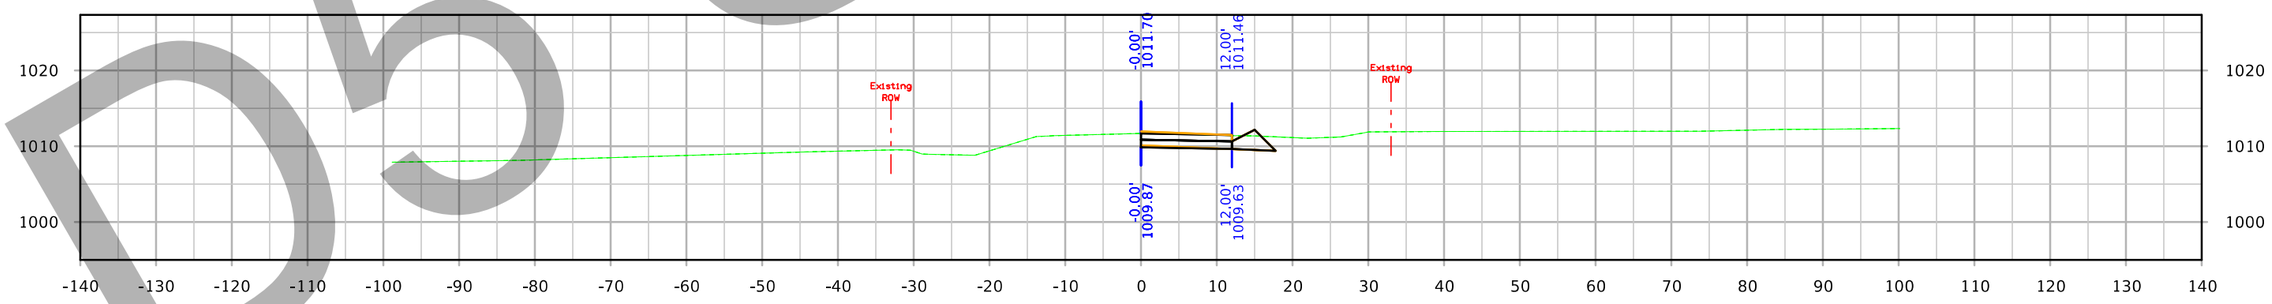

STA. 414+00.00

D5 Submittal

FILE NO.	ENGLISH	DESIGN TEAM	COUNTY	PROJECT NUMBER	SHEET NUMBER X.226

4:36:26 PM 3/4/2021 kbell pw:\\ntPwInt1.dot.int.lan:PWMain\Documents\Projects\7703504015\Design_(309)_PreliminaryEngineering\CADD_Files\Cross_Sections\XS_SR142_77035309Z08.dgn

158th Ave

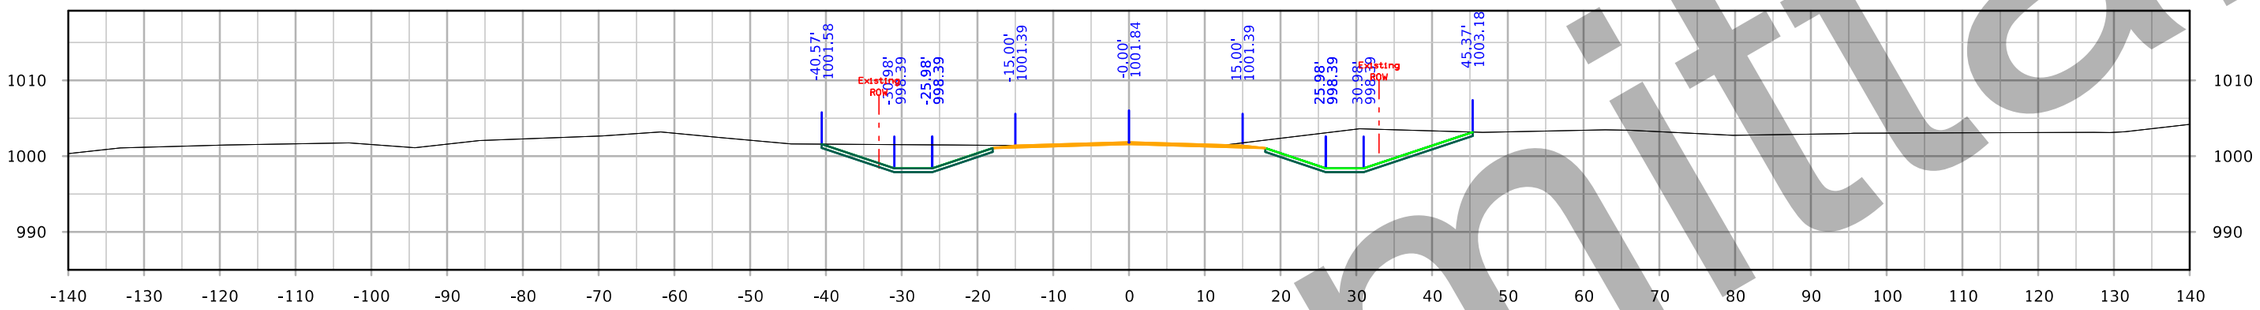

STA. 4695+50.00

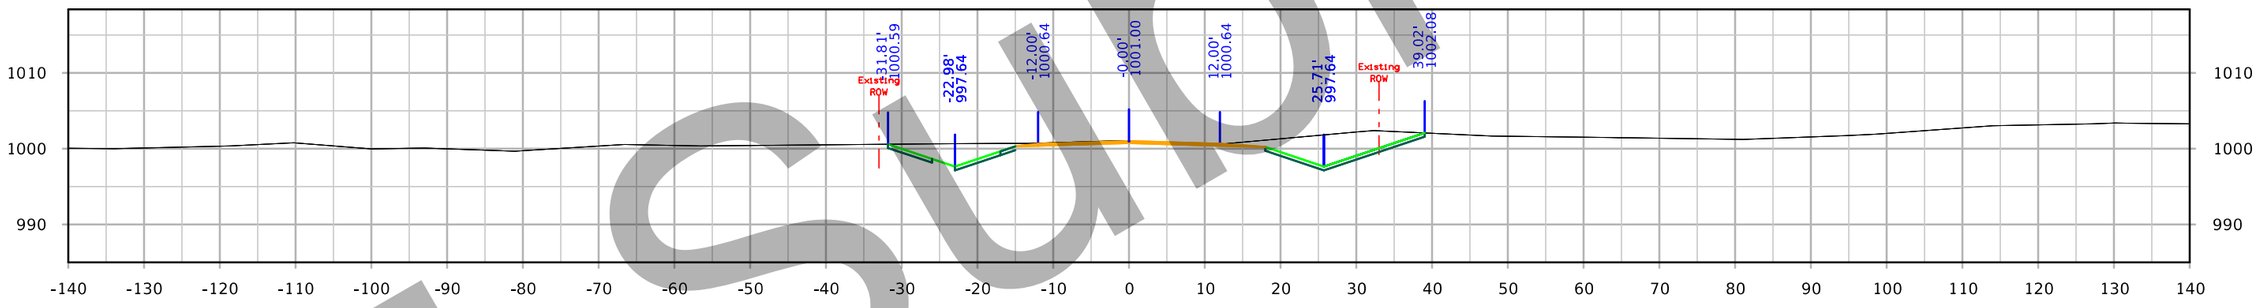

STA. 4695+00.00

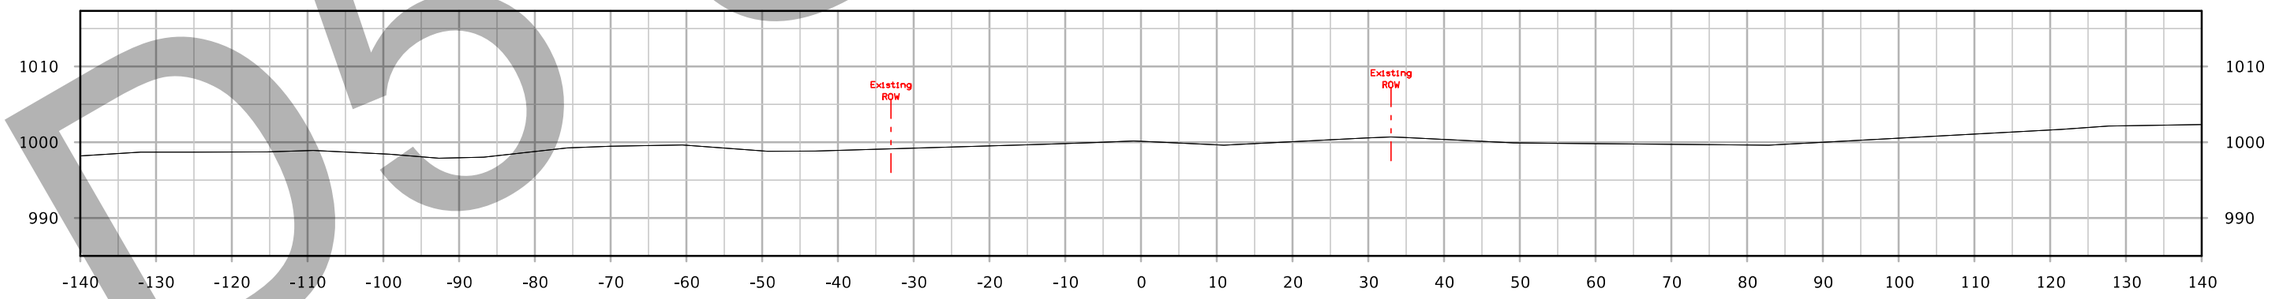

STA. 4694+50.00

D5 Submittal

FILE NO.	ENGLISH	DESIGN TEAM	COUNTY	PROJECT NUMBER	SHEET NUMBER X.300

4:37:47 PM 3/4/2021 kbell pw:\\ntPwInt1.dot.int.lan:PWMain\Documents\Projects\7703504015\Design_(309)_PreliminaryEngineering\CADD_Files\Cross_Sections\XS_SR158_77035309Z08.dgn

158th Ave

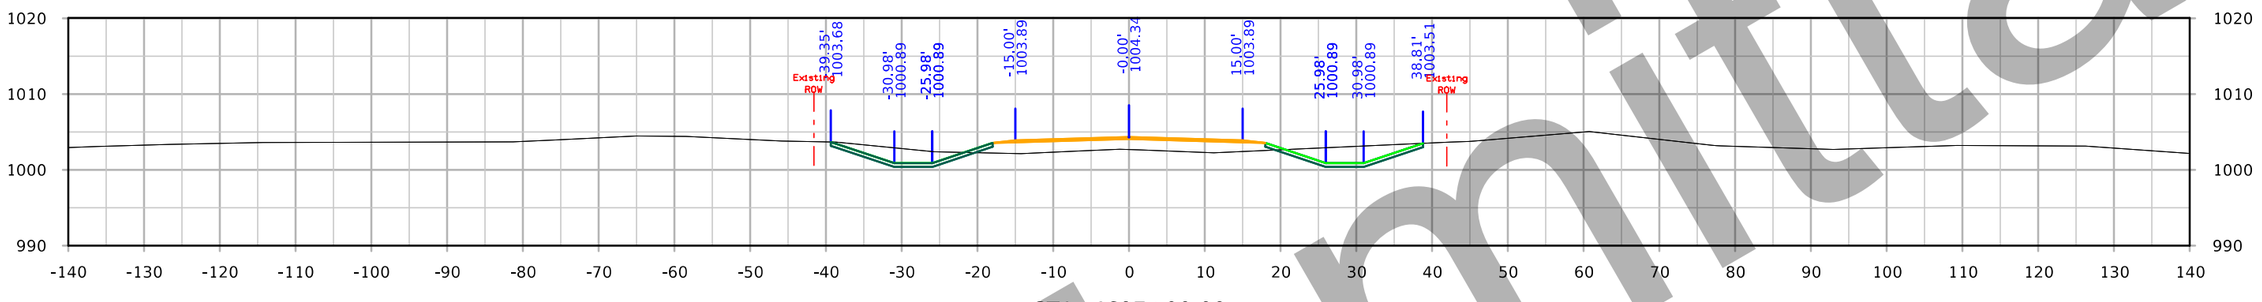

STA. 4697+00.00

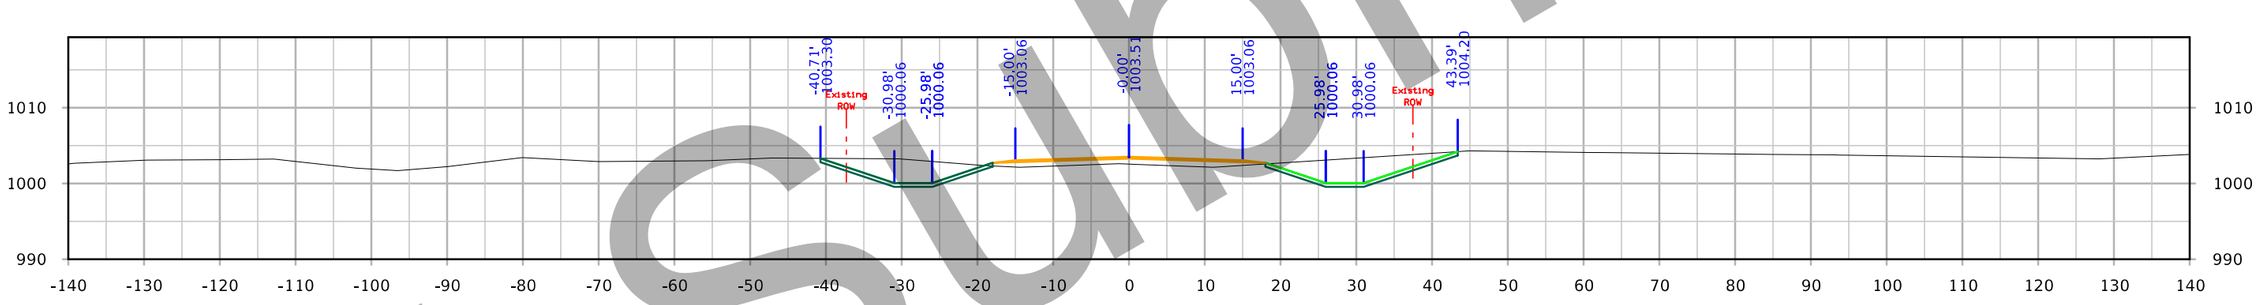

STA. 4696+50.00

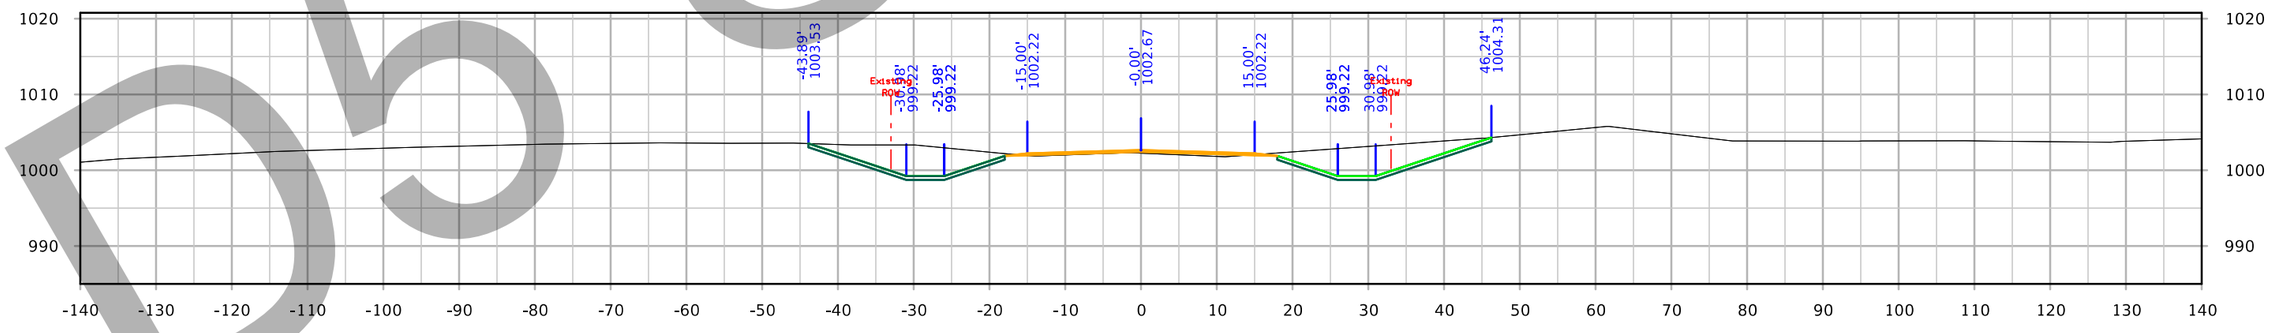

STA. 4696+00.00

D5 Submittal

FILE NO.	ENGLISH	DESIGN TEAM	COUNTY	PROJECT NUMBER	SHEET NUMBER X.301

4:38:44 PM 3/4/2021 kbell pw:\\ntPwInt1.dot.int.lan:PWMain\Documents\Projects\7703504015\Design_(309)_PreliminaryEngineering\CADD_Files\Cross_Sections\XS_SR158_77035309Z08.dgn

158th Ave

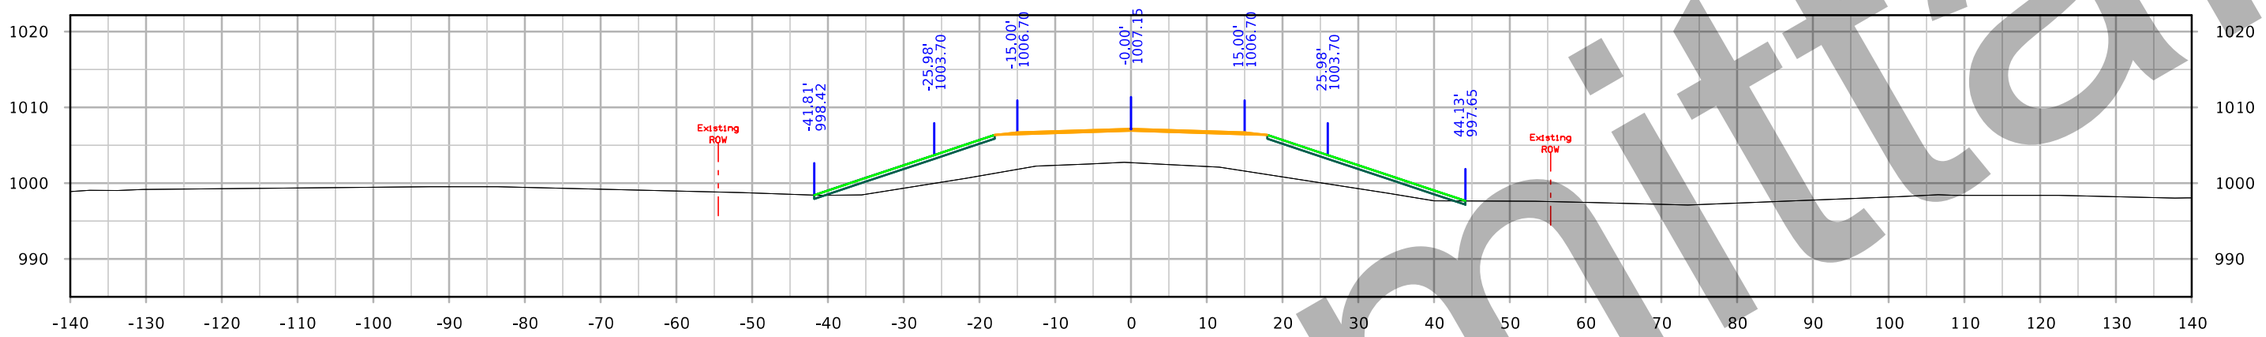

STA. 4698+50.00

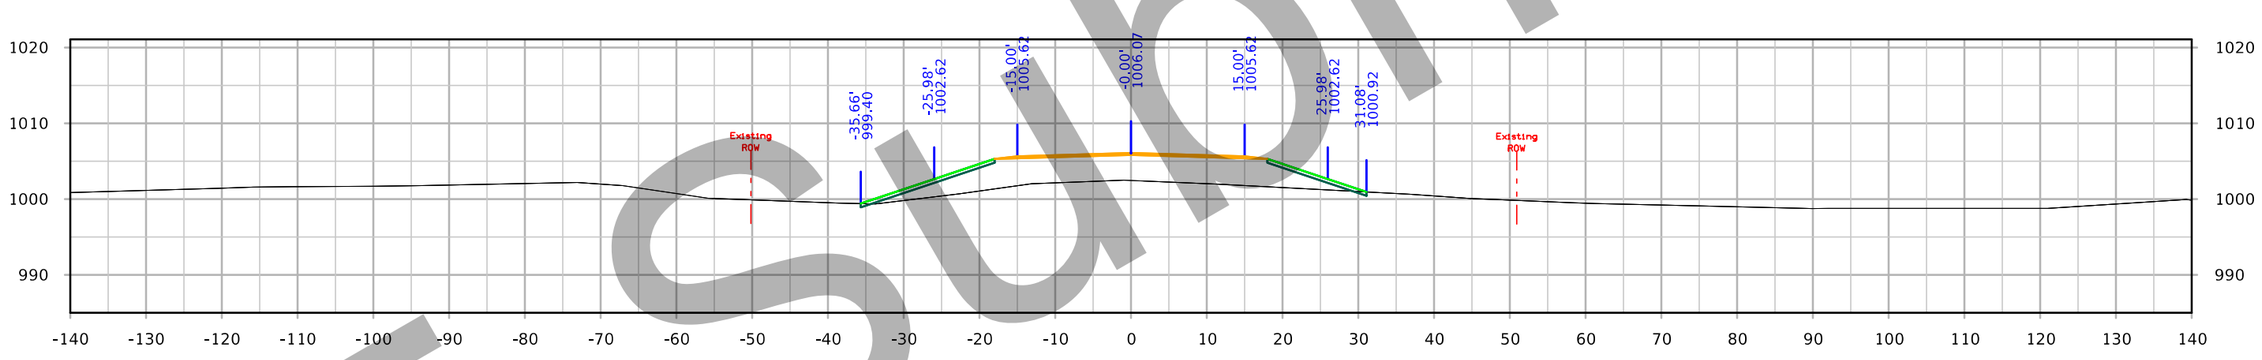

STA. 4698+00.00

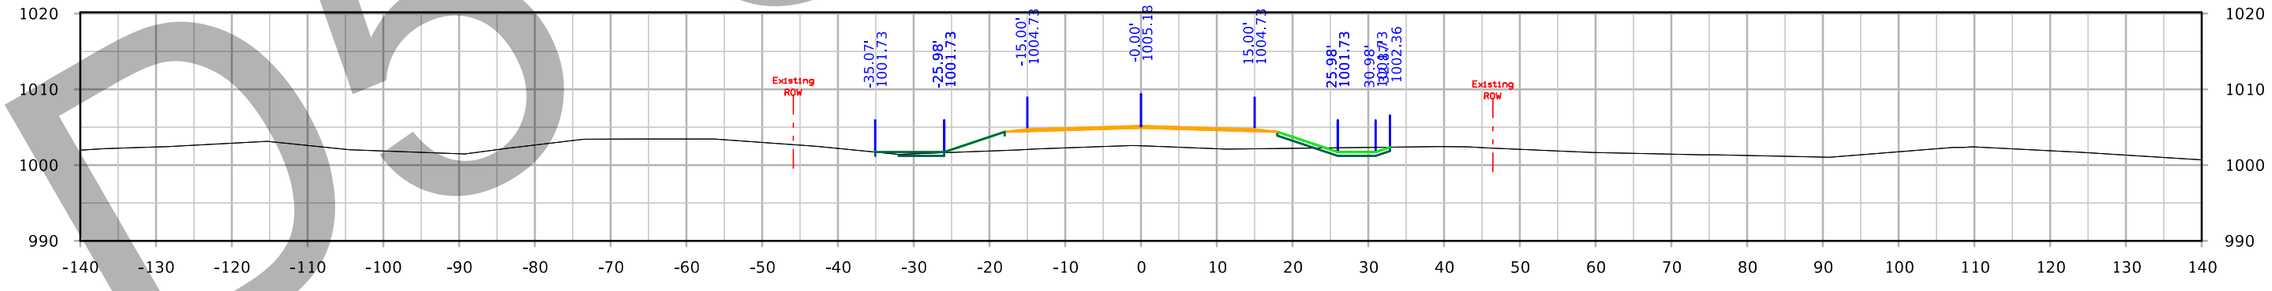

STA. 4697+50.00

D5 submittal

FILE NO. 32044	ENGLISH	DESIGN TEAM Iowa DOT	POLK/STORY COUNTY	PROJECT NUMBER IM-035-4(309)95--13-77	SHEET NUMBER X.302

4:39:40 PM 3/4/2021 kbell pw:\\ntPwInt1.dot.int.lan:PWMain\Documents\Projects\7703504015\Design_(309)_PreliminaryEngineering\CADD_Files\Cross_Sections\XS_SR158_77035309Z08.dgn

158th Ave

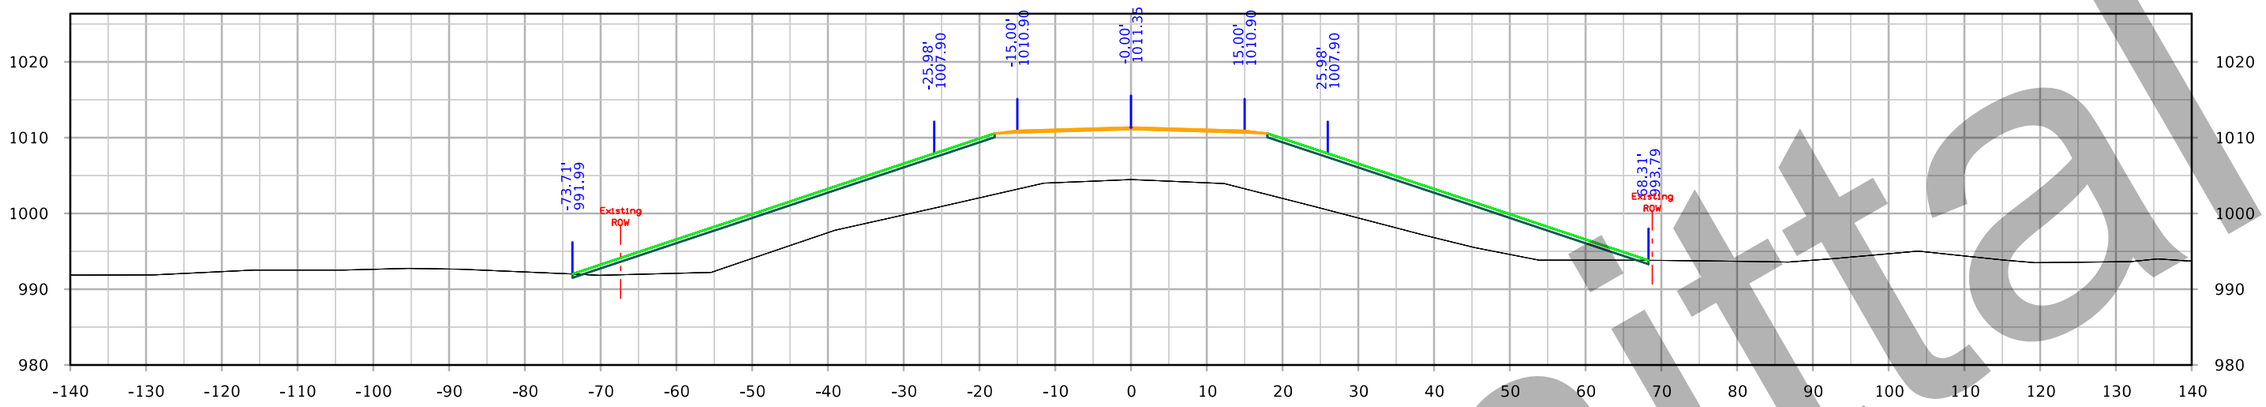

STA. 4700+00.00

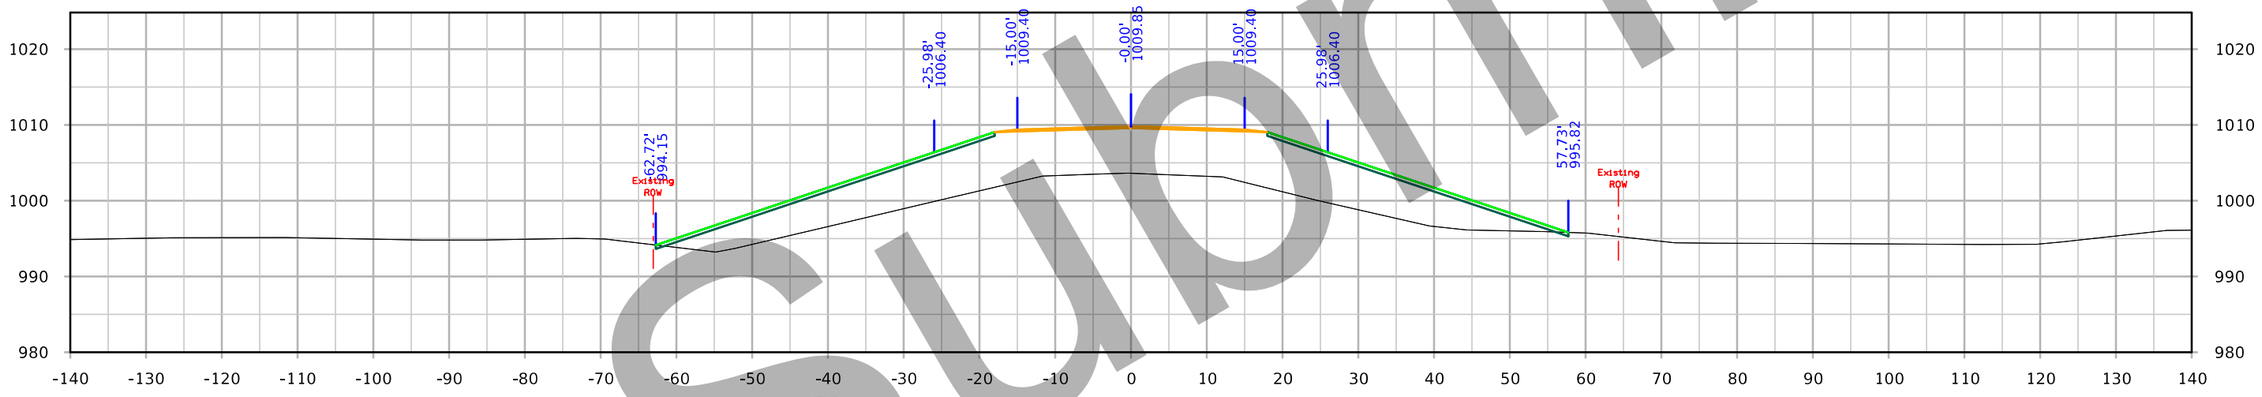

STA. 4699+50.00

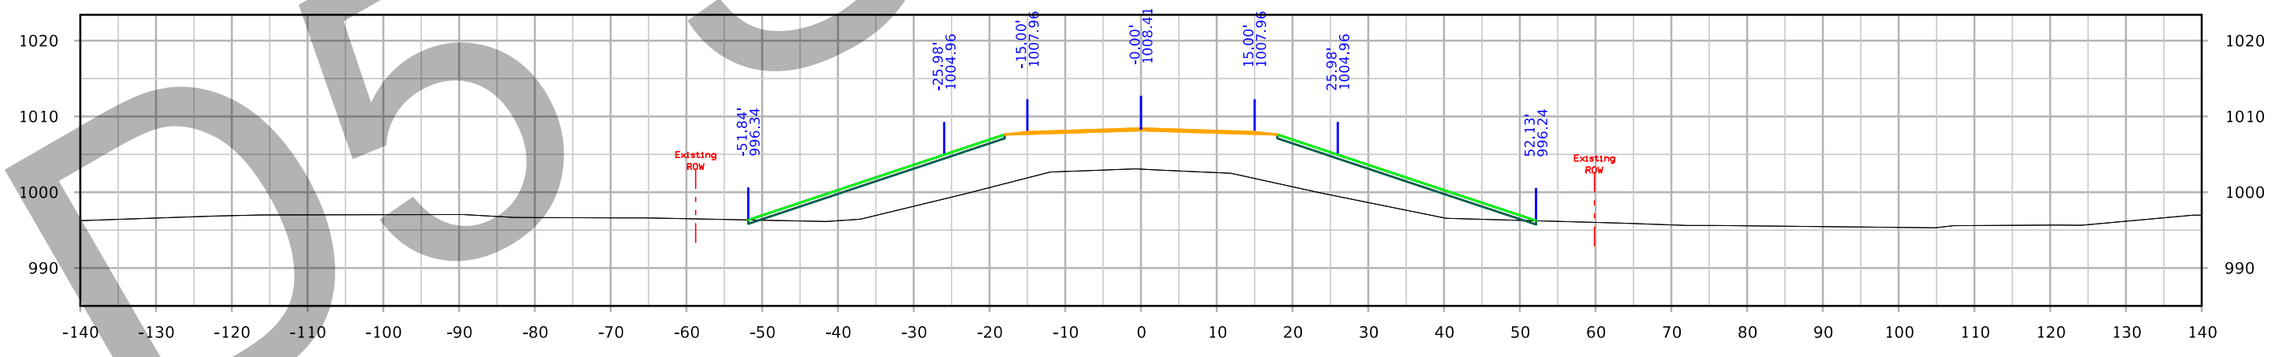

STA. 4699+00.00

D5 Submittal

FILE NO. 32044	ENGLISH	DESIGN TEAM Iowa DOT	POLK/STORY COUNTY	PROJECT NUMBER IM-035-4(309)95--13-77	SHEET NUMBER X.303

4:40:41 PM 3/4/2021 kbell pw:\\ntPwInt1.dot.int.lan:PWMain\Documents\Projects\7703504015\Design_(309)_PreliminaryEngineering\CADD_Files\Cross_Sections\XS_SR158_77035309Z08.dgn

158th Ave

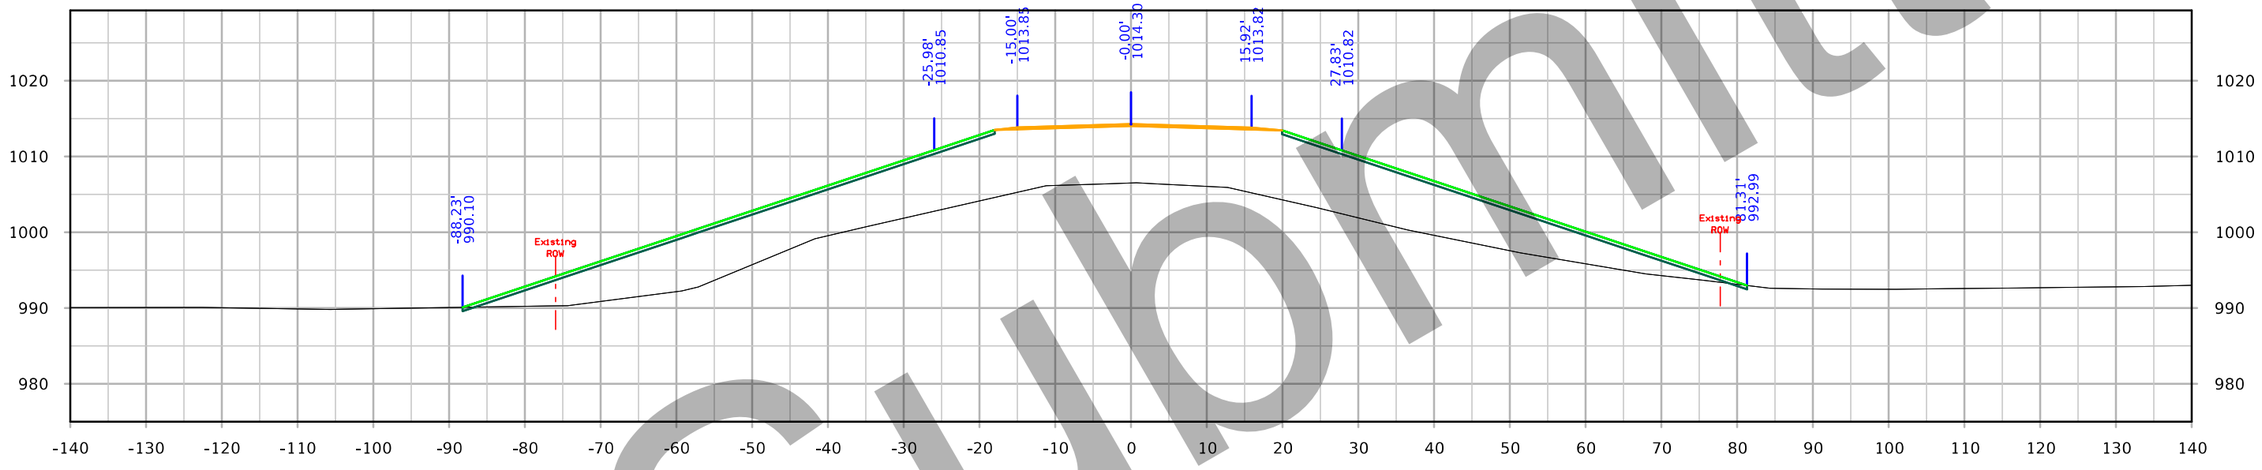

STA. 4701+00.00

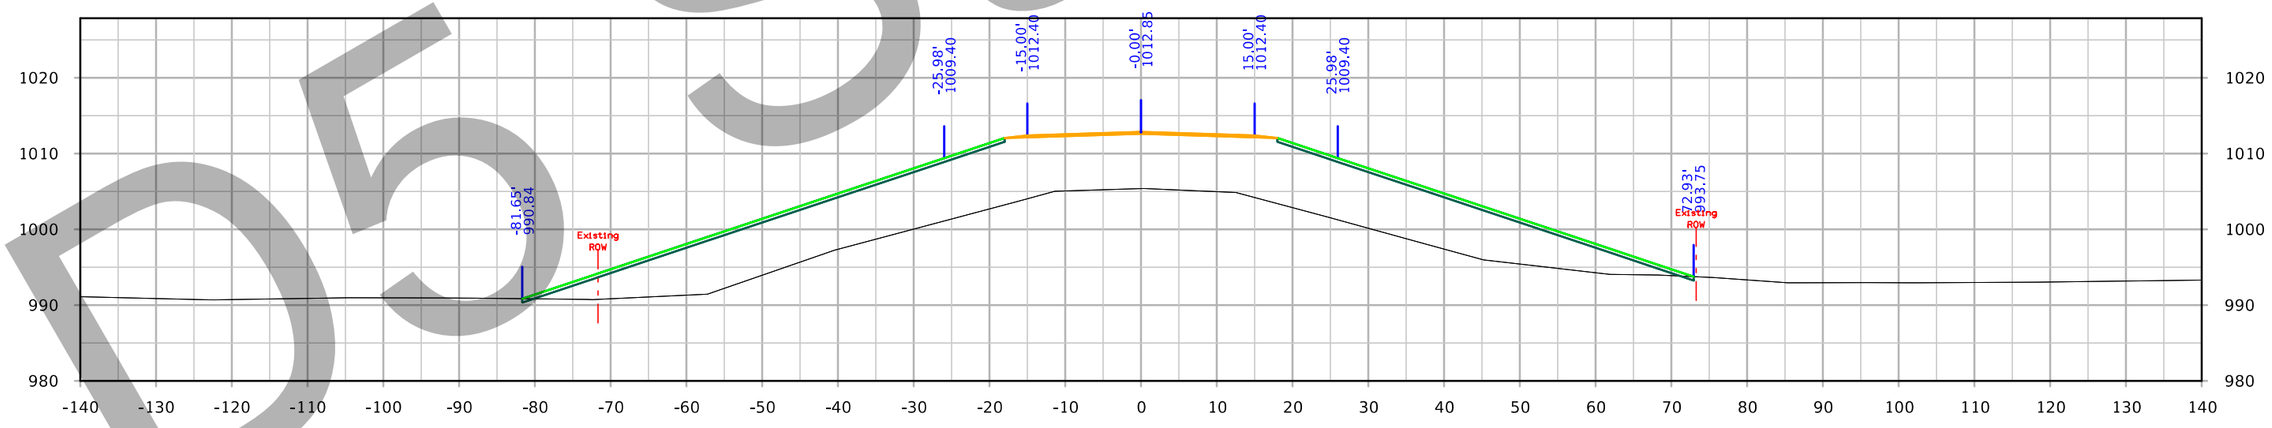

STA. 4700+50.00

D5 Submittal

FILE NO. 32044	ENGLISH	DESIGN TEAM Iowa DOT	POLK/STORY COUNTY	PROJECT NUMBER IM-035-4(309)95--13-77	SHEET NUMBER X.304

4:41:23 PM 3/4/2021 kbell pw:\\intPwInt1.dot.int.lan:PWMain\Documents\Projects\7703504015\Design_(309)_PreliminaryEngineering\CADD_Files\Cross_Sections\XS_SR158_77035309Z08.dgn

158th Ave

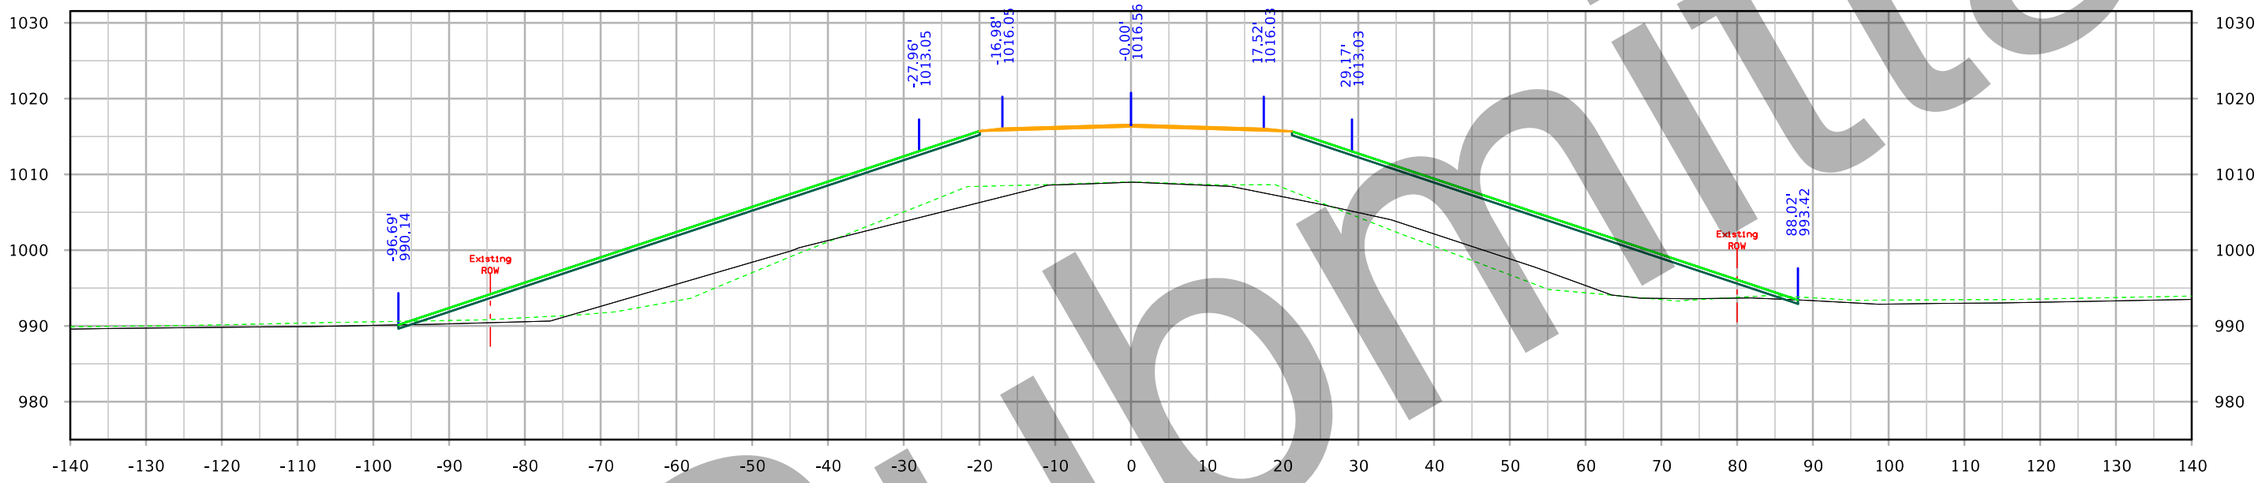

STA. 4702+00.00

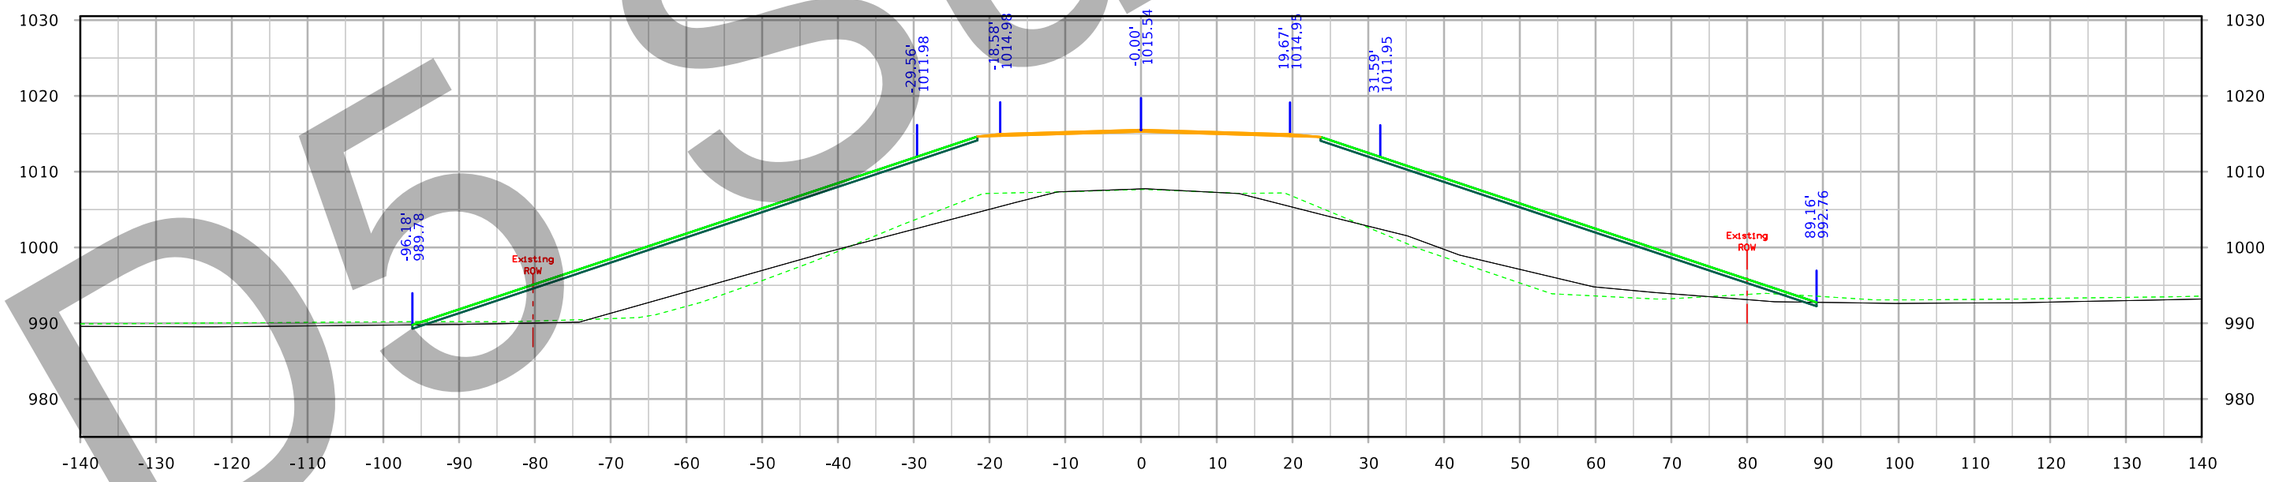

STA. 4701+50.00

D5 Submittal

FILE NO. 32044	ENGLISH	DESIGN TEAM Iowa DOT	POLK/STORY COUNTY	PROJECT NUMBER IM-035-4(309)95--13-77	SHEET NUMBER X.305

4:42:04 PM 3/4/2021 kbell pw:\\ntPwInt1.dot.int.lan:PWMain\Documents\Projects\7703504015\Design_(309)_PreliminaryEngineering\CADD_Files\Cross_Sections\XS_SR158_77035309Z08.dgn

158th Ave

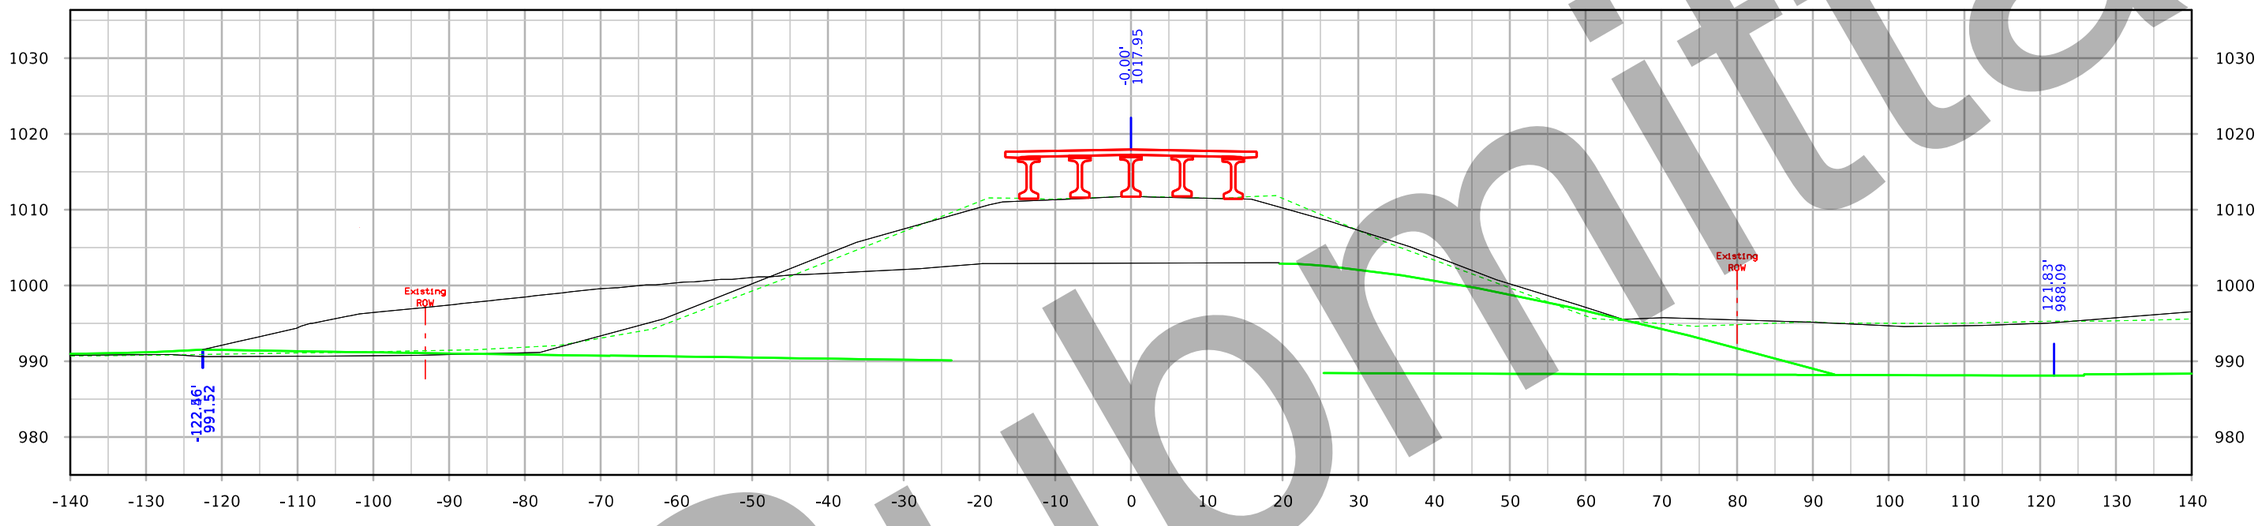

STA. 4703+00.00

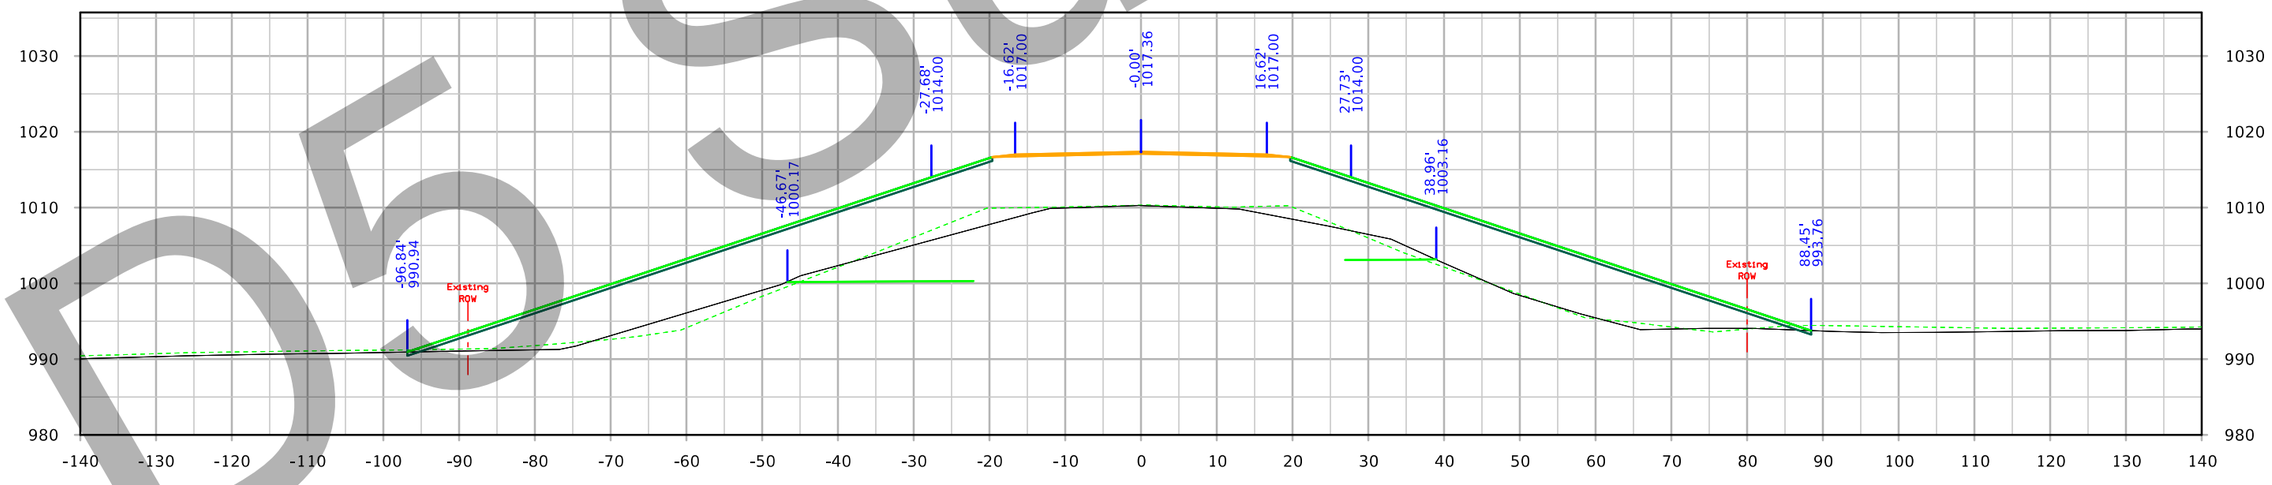

STA. 4702+50.00

D5 Submittal

FILE NO. 32044	ENGLISH	DESIGN TEAM Iowa DOT	POLK/STORY COUNTY	PROJECT NUMBER IM-035-4(309)95--13-77	SHEET NUMBER X.306

4:42:43 PM 3/4/2021 kbell pw:\\ntPwInt1.dot.int.lan:PWMain\Documents\Projects\7703504015\Design_(309)_PreliminaryEngineering\CADD_Files\Cross_Sections\XS_SR158_77035309Z08.dgn

158th Ave

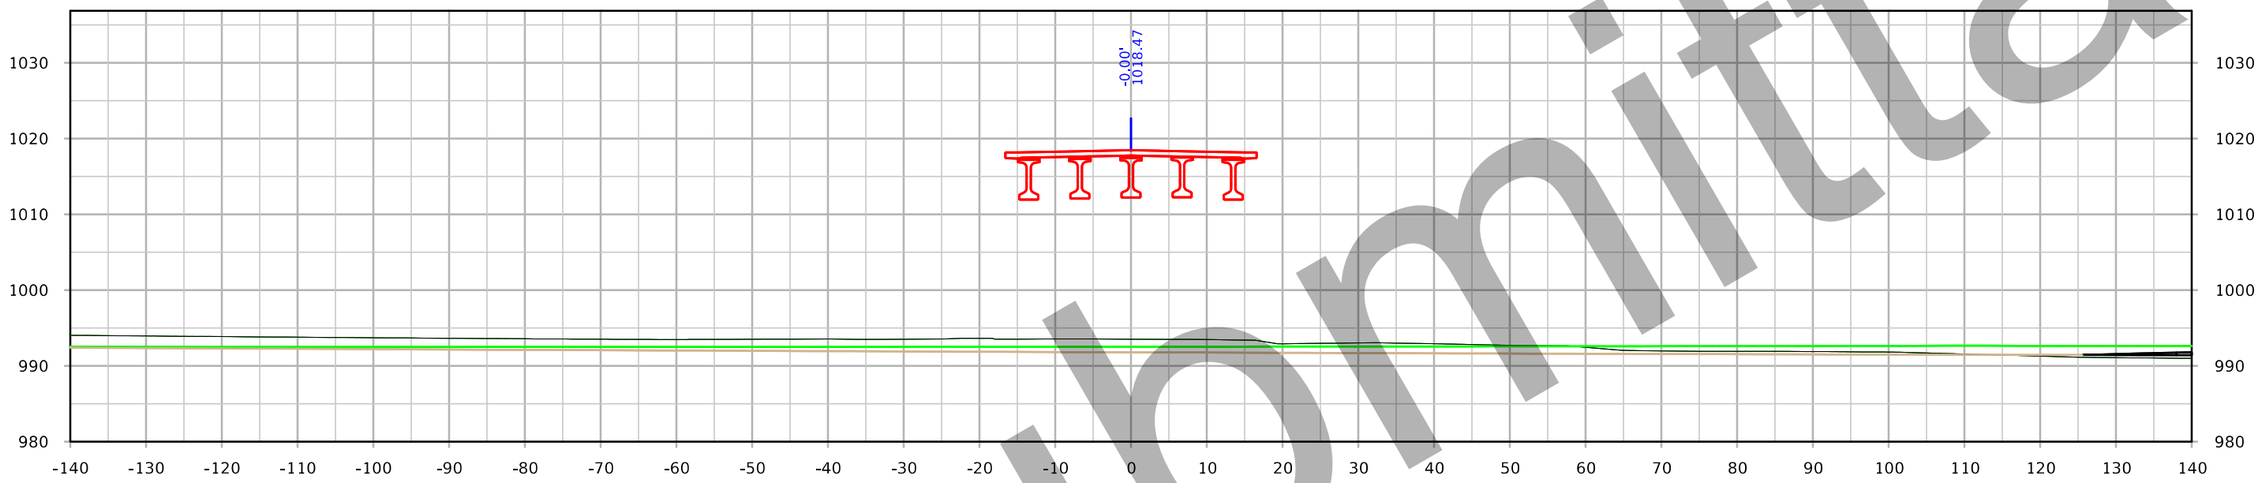

STA. 4704+00.00

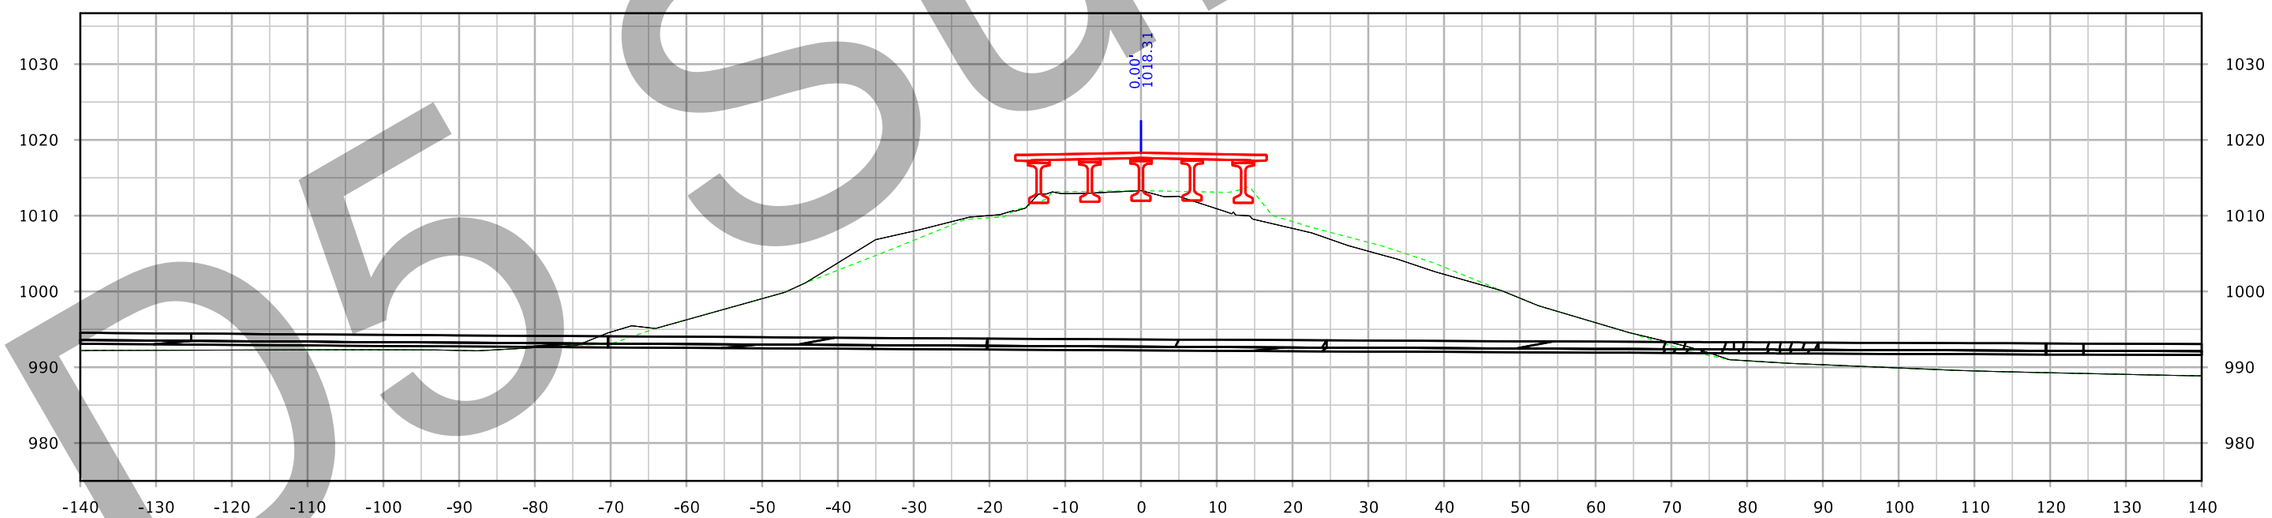

STA. 4703+50.00

D5 Submittal

FILE NO. 32044	ENGLISH	DESIGN TEAM Iowa DOT	POLK/STORY COUNTY	PROJECT NUMBER IM-035-4(309)95--13-77	SHEET NUMBER X.307

4:43:23 PM 3/4/2021 kbell pw:\\ntPwInt1.dot.int.lan:PWMain\Documents\Projects\7703504015\Design_(309)_PreliminaryEngineering\CADD_Files\Cross_Sections\XS_SR158_77035309Z08.dgn

158th Ave

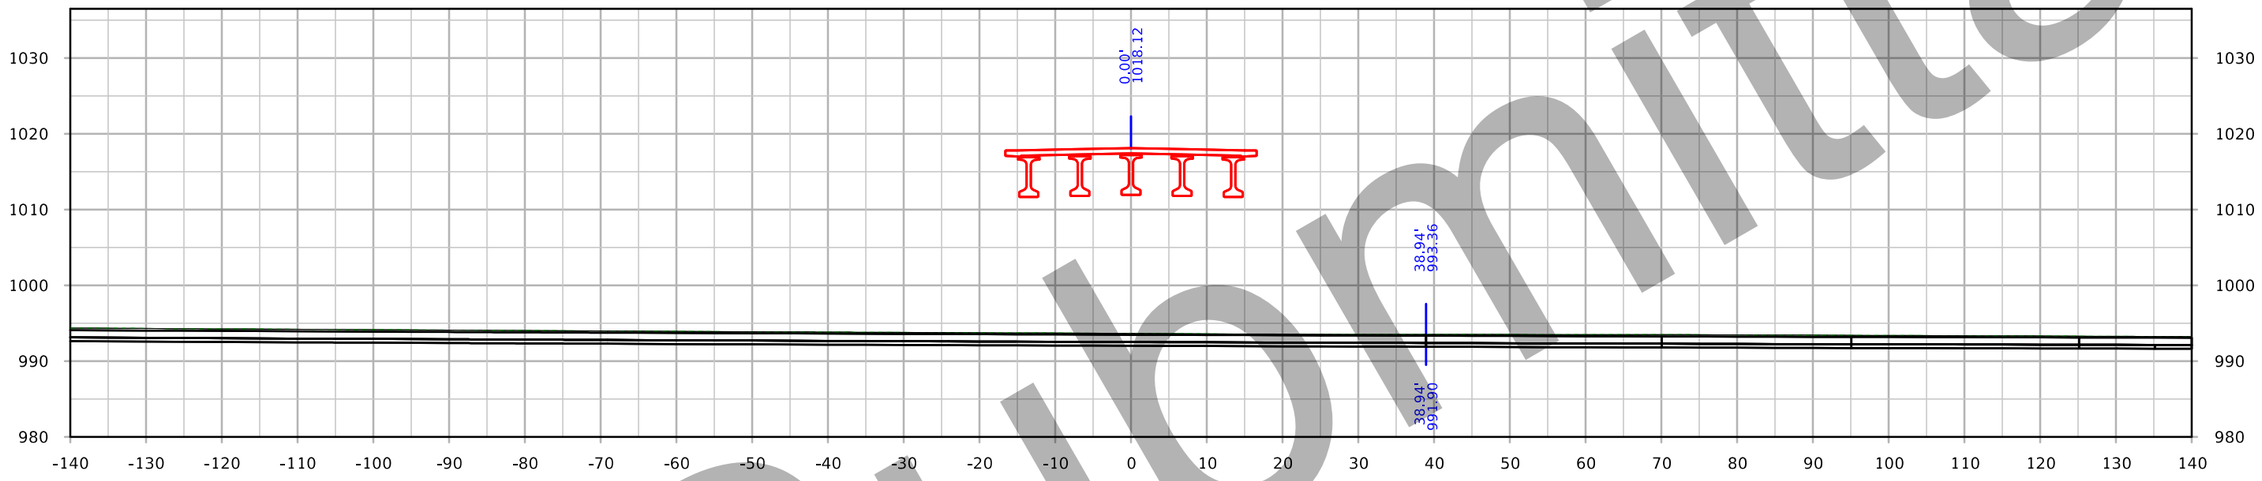

STA. 4705+00.00

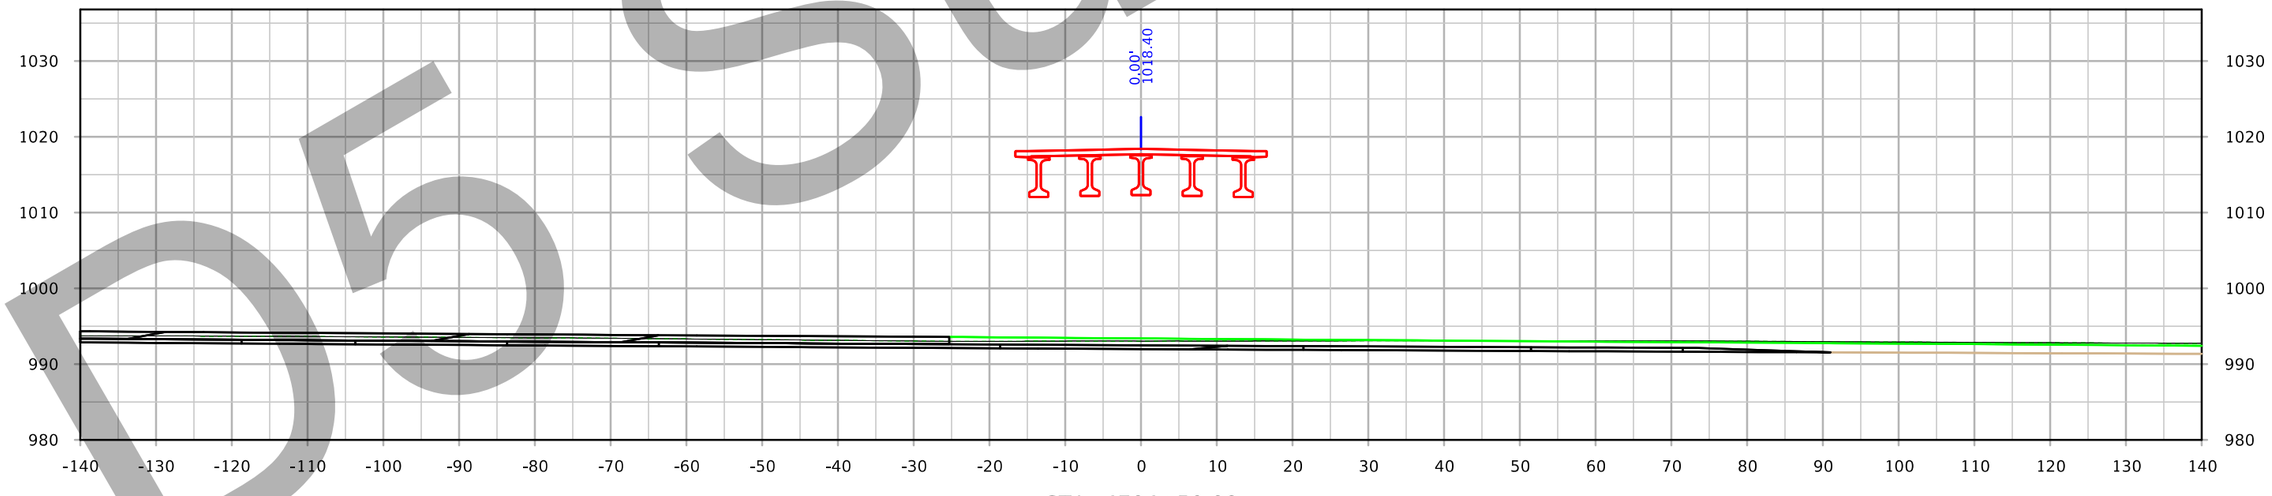

STA. 4704+50.00

D6 Submittal

FILE NO. 32044	ENGLISH	DESIGN TEAM Iowa DOT	POLK/STORY COUNTY	PROJECT NUMBER IM-035-4(309)95--13-77	SHEET NUMBER X.308

4:44:04 PM 3/4/2021 kbell pw:\\ntPwInt1.dot.int.lan:PWMain\Documents\Projects\7703504015\Design_(309)_PreliminaryEngineering\CADD_Files\Cross_Sections\XS_SR158_77035309Z08.dgn

158th Ave

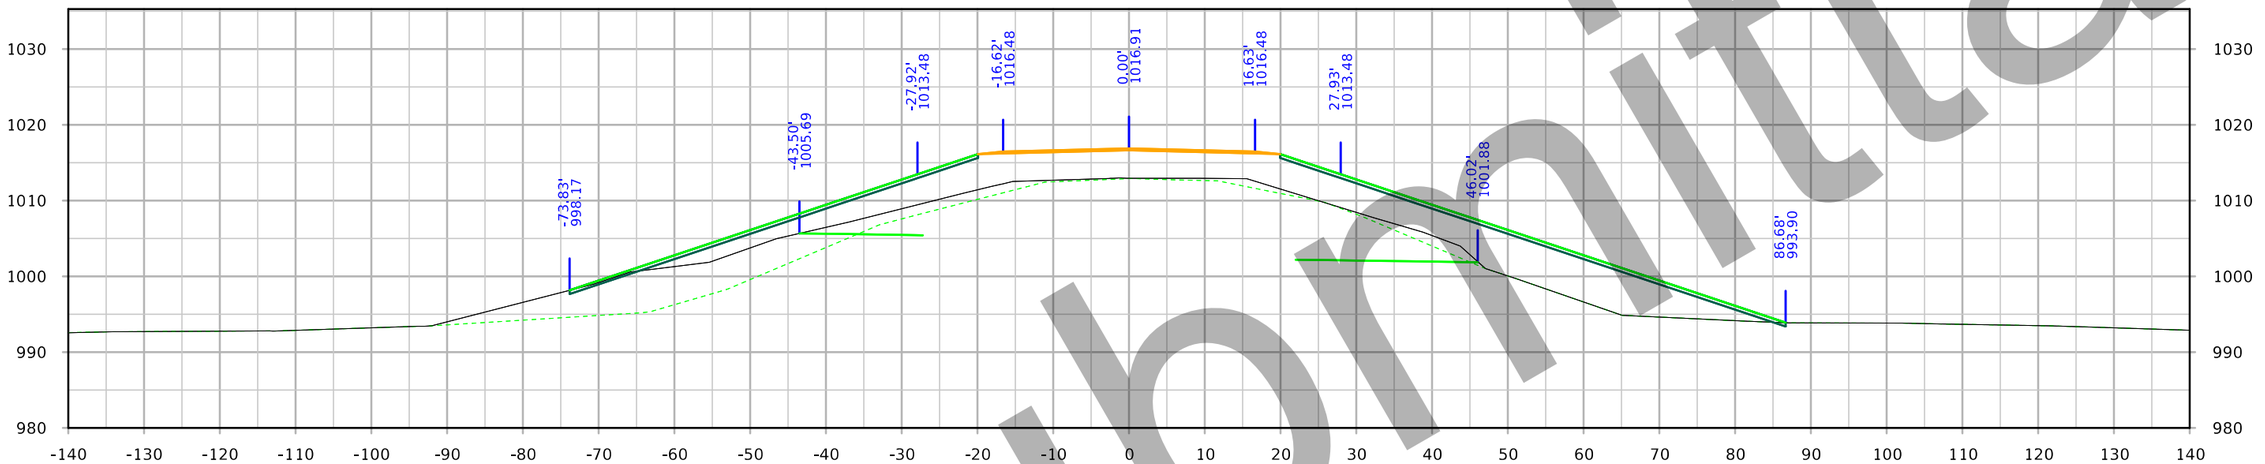

STA. 4706+00.00

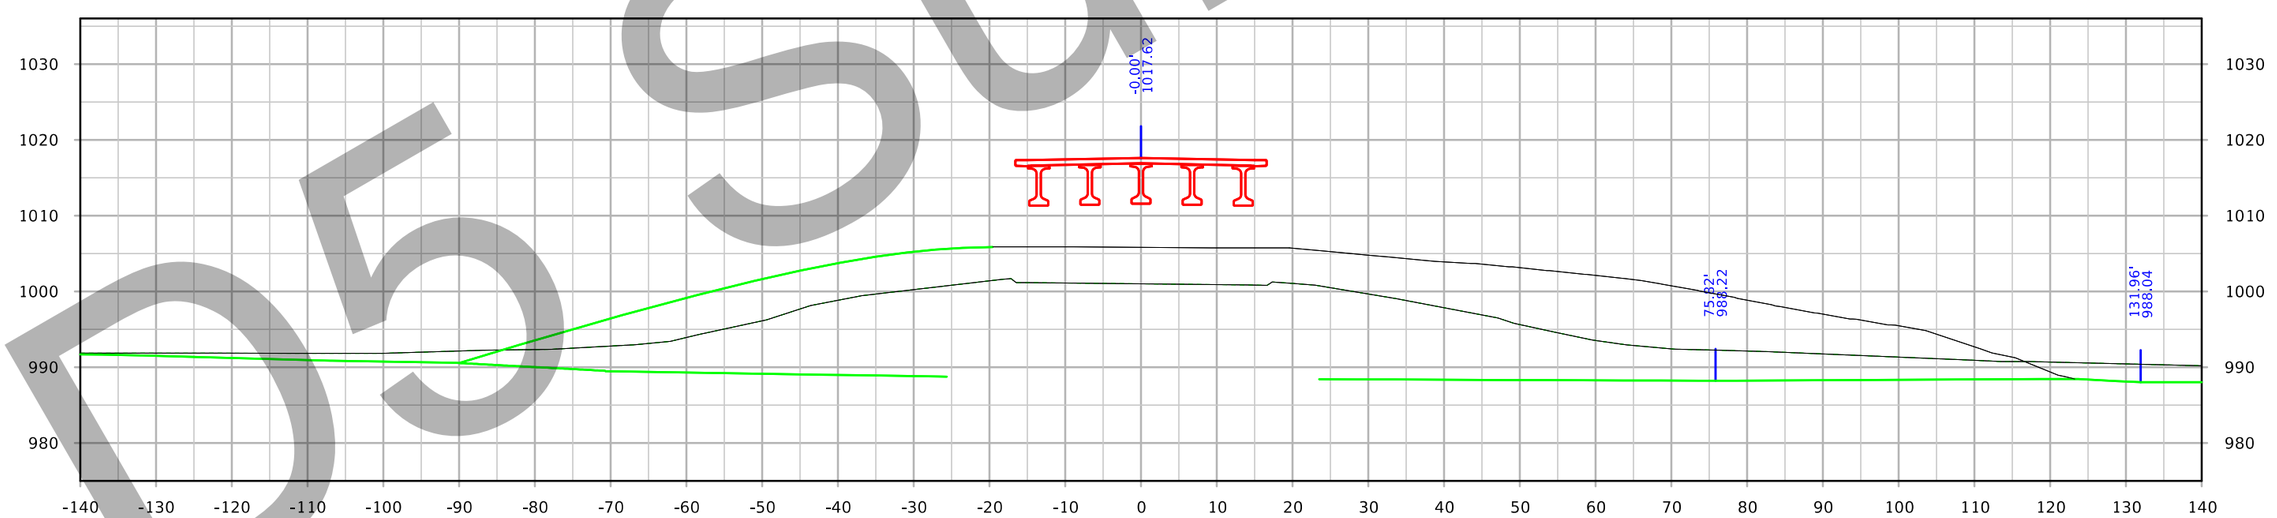

STA. 4705+50.00

D5 Submittal

FILE NO. 32044	ENGLISH	DESIGN TEAM Iowa DOT	POLK/STORY COUNTY	PROJECT NUMBER IM-035-4(309)95--13-77	SHEET NUMBER X.309

4:44:44 PM 3/4/2021 kbell pw:\\ntPwInt1.dot.int.lan:PWMain\Documents\Projects\7703504015\Design_(309)_PreliminaryEngineering\CADD_Files\Cross_Sections\XS_SR158_77035309Z08.dgn

158th Ave

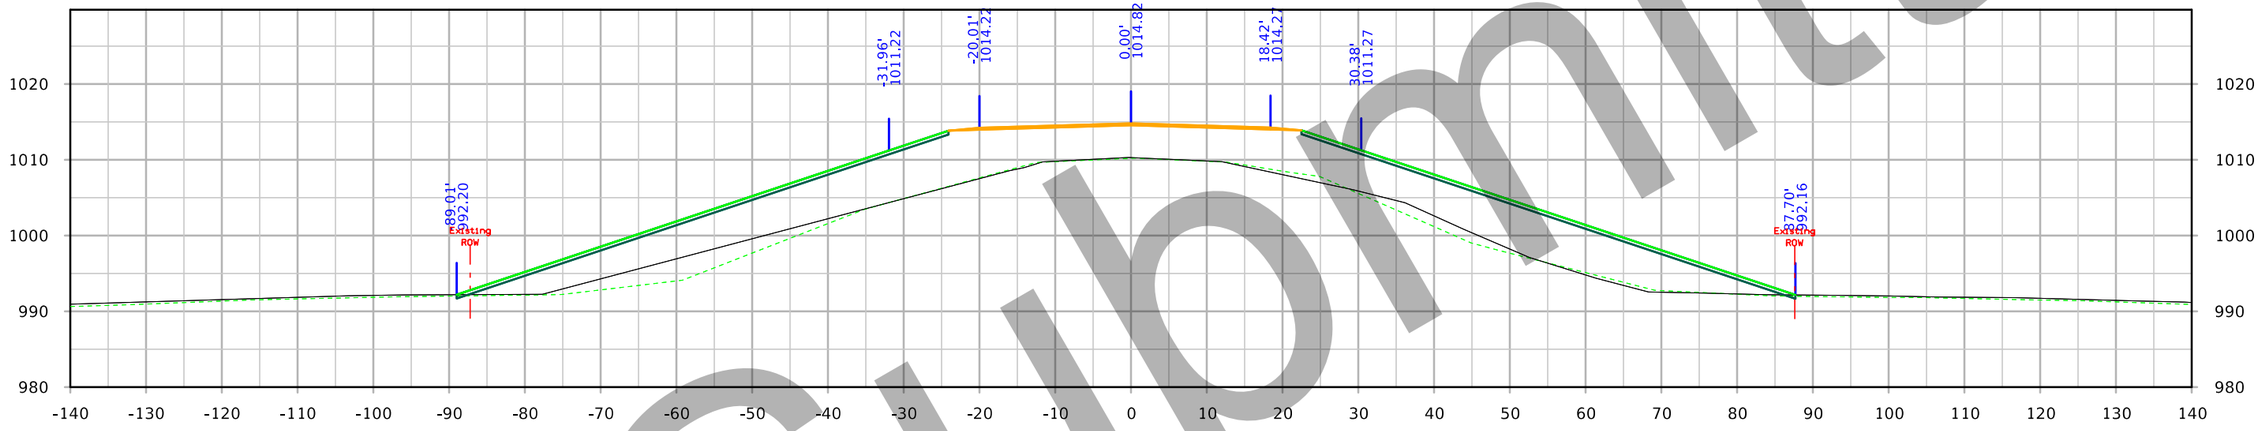

STA. 4707+00.00

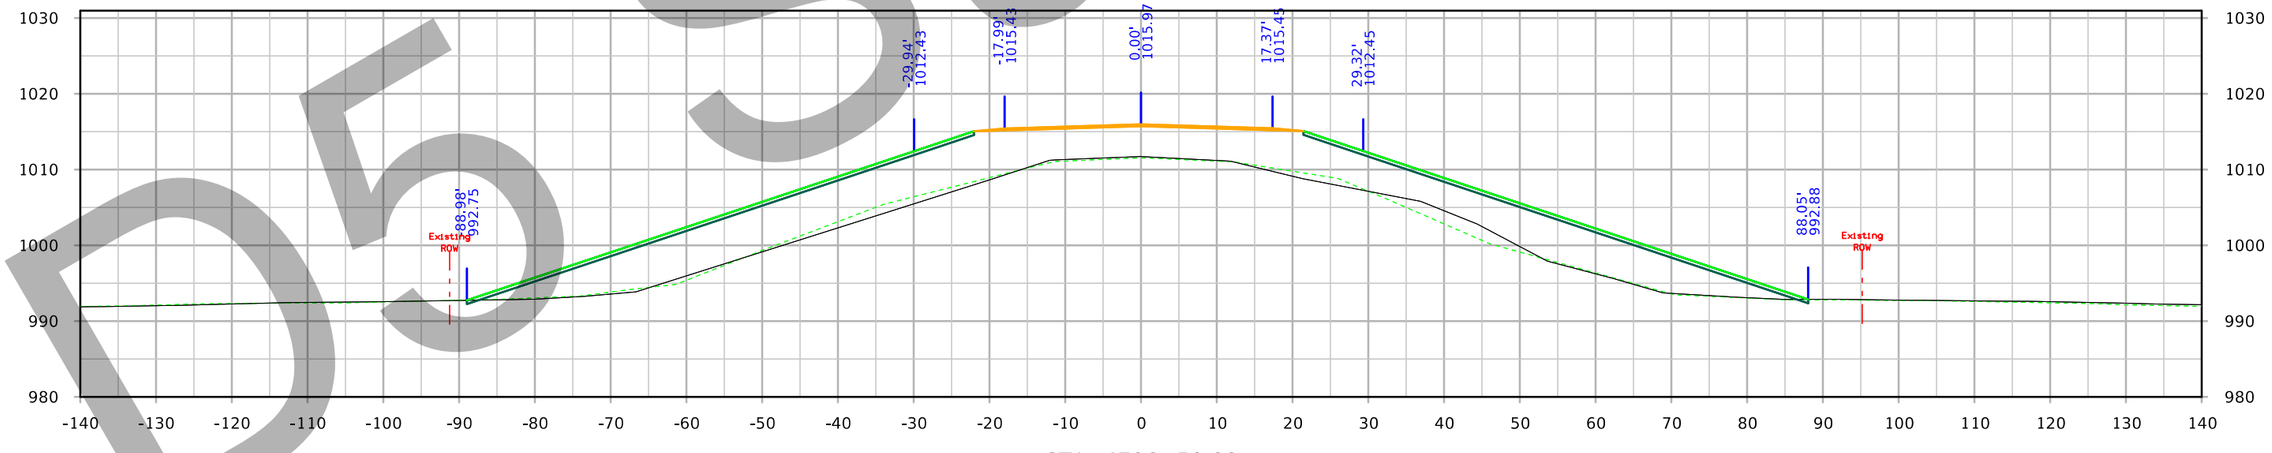

STA. 4706+50.00

DO Submittal

FILE NO. 32044	ENGLISH	DESIGN TEAM Iowa DOT	POLK/STORY COUNTY	PROJECT NUMBER IM-035-4(309)95--13-77	SHEET NUMBER X.310

4:45:23 PM 3/4/2021 kbell pw:\\ntPwInt1.dot.int.lan:PWMain\Documents\Projects\7703504015\Design_(309)_PreliminaryEngineering\CADD_Files\Cross_Sections\XS_SR158_77035309Z08.dgn

158th Ave

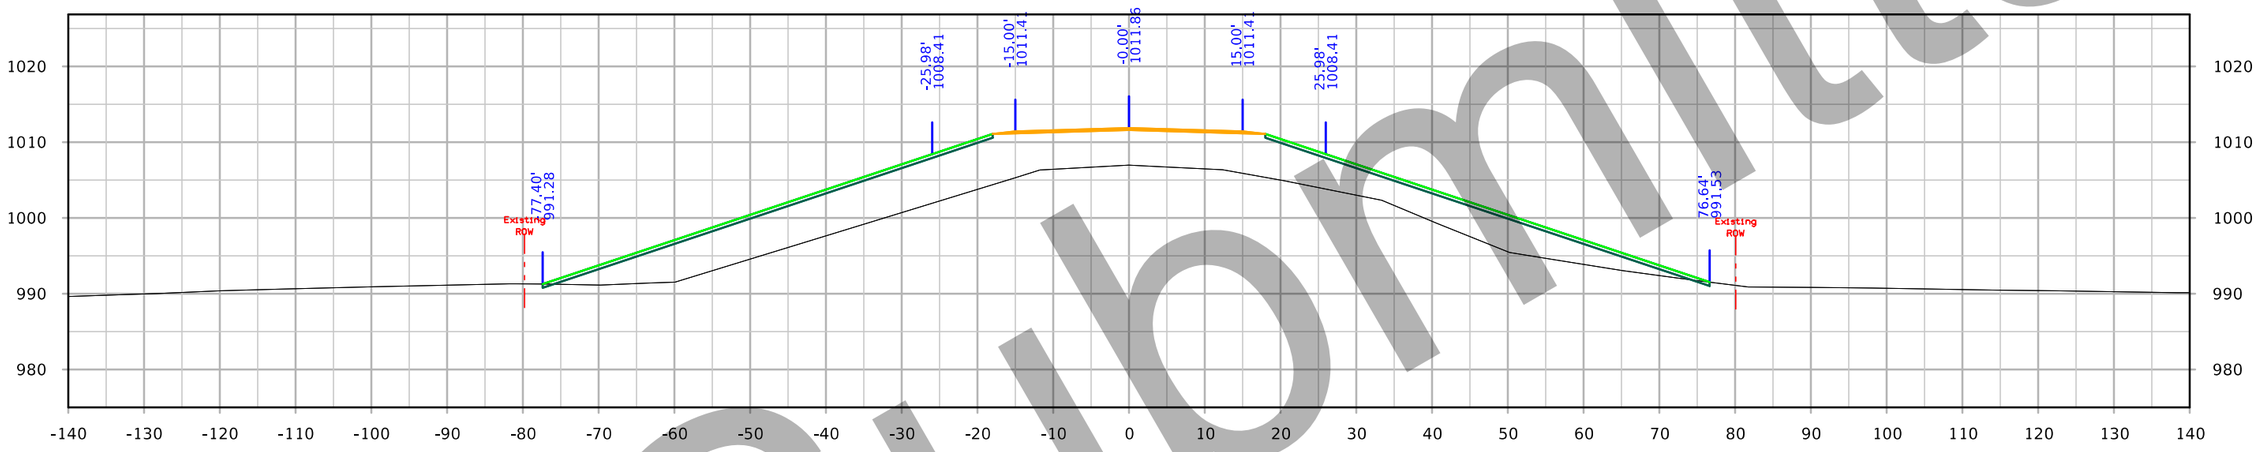

STA. 4708+00.00

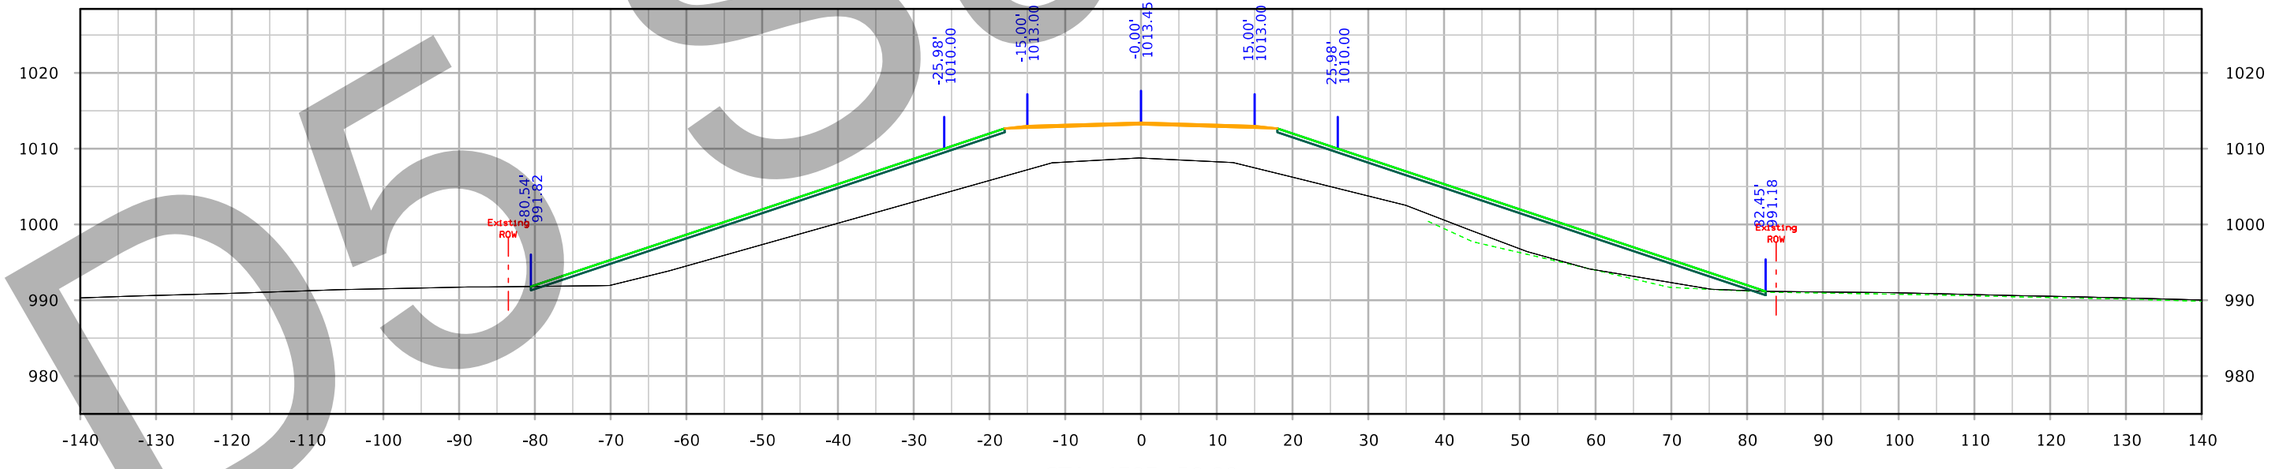

STA. 4707+50.00

D5 Submittal

FILE NO. 32044	ENGLISH	DESIGN TEAM Iowa DOT	POLK/STORY COUNTY	PROJECT NUMBER IM-035-4(309)95--13-77	SHEET NUMBER X.311

4:46:01 PM 3/4/2021 kbell pw:\\intPwInt1.dot.int.lan:PWMain\Documents\Projects\7703504015\Design_(309)_PreliminaryEngineering\CADD_Files\Cross_Sections\XS_SR158_77035309Z08.dgn

158th Ave

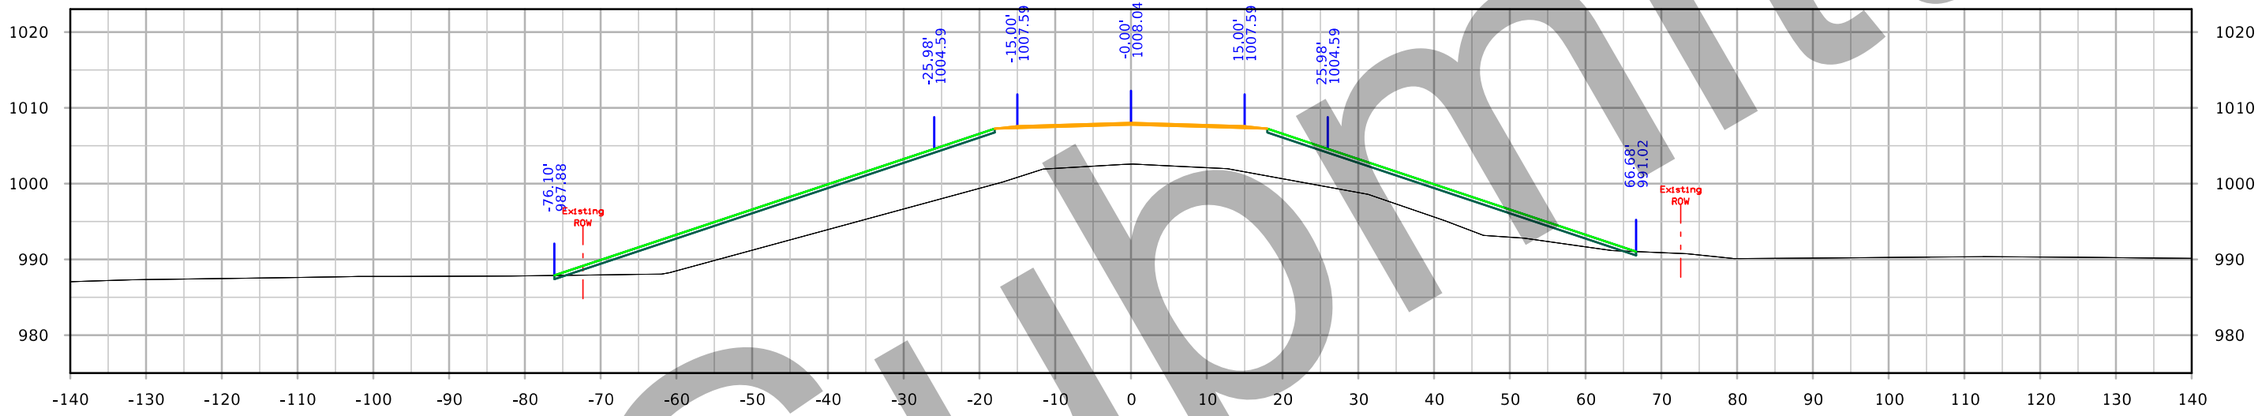

STA. 4709+00.00

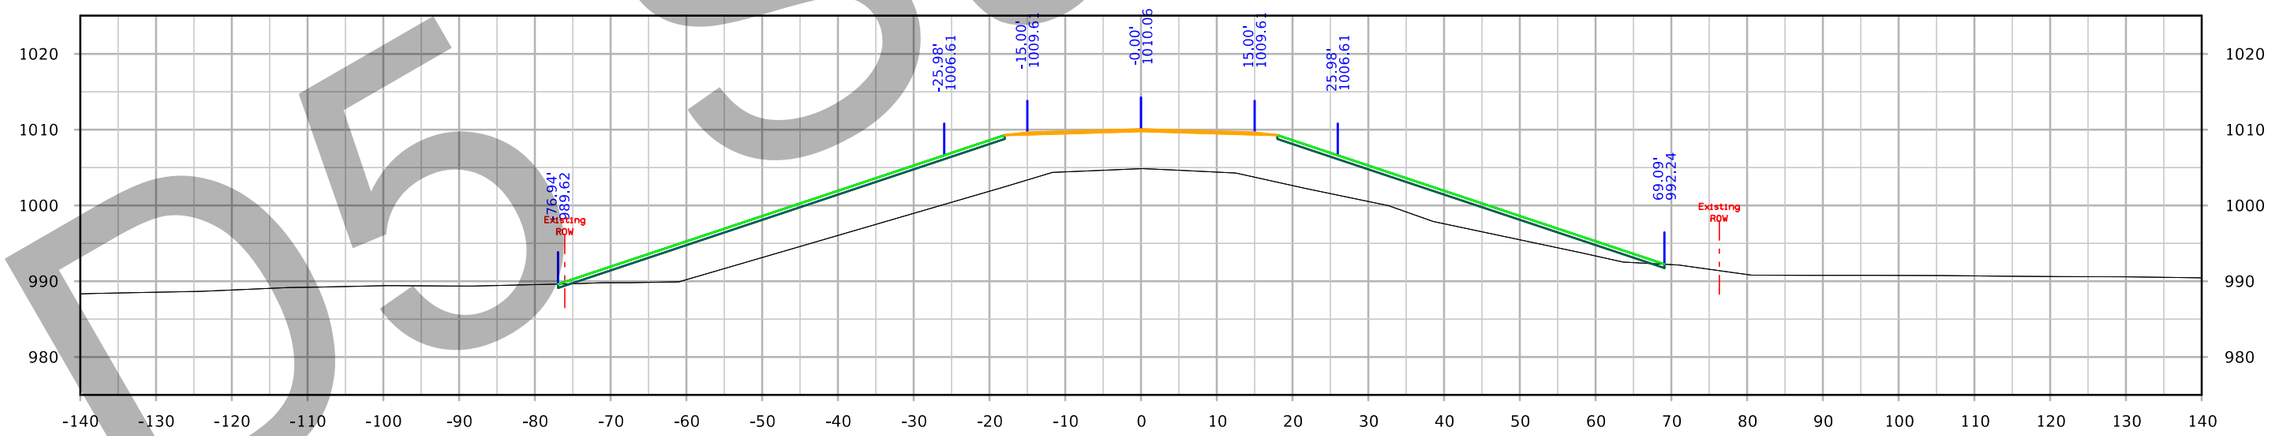

STA. 4708+50.00

D5 Submittal

FILE NO. 32044	ENGLISH	DESIGN TEAM Iowa DOT	POLK/STORY COUNTY	PROJECT NUMBER IM-035-4(309)95--13-77	SHEET NUMBER X.312

4:46:38 PM 3/4/2021 kbell pw:\\ntPwInt1.dot.int.lan:PWMain\Documents\Projects\7703504015\Design_(309)_PreliminaryEngineering\CADD_Files\Cross_Sections\XS_SR158_77035309Z08.dgn

158th Ave

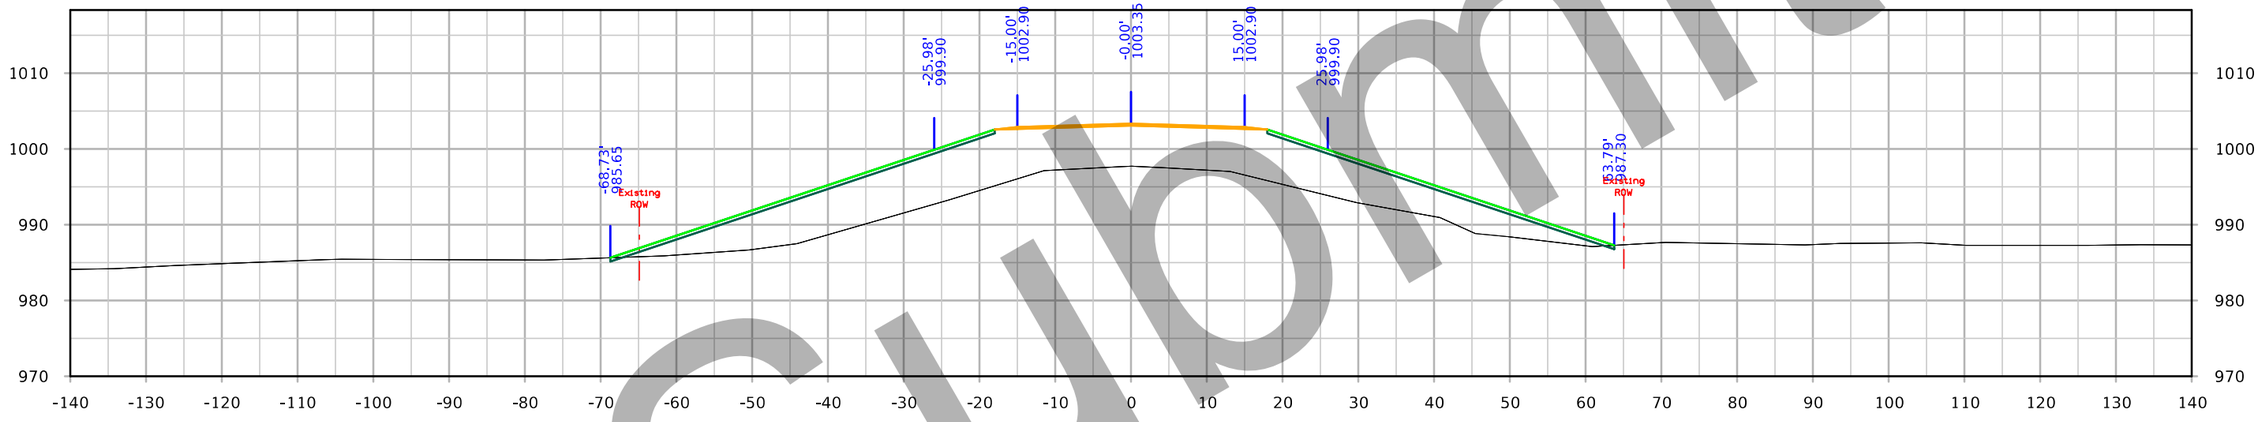

STA. 4710+00.00

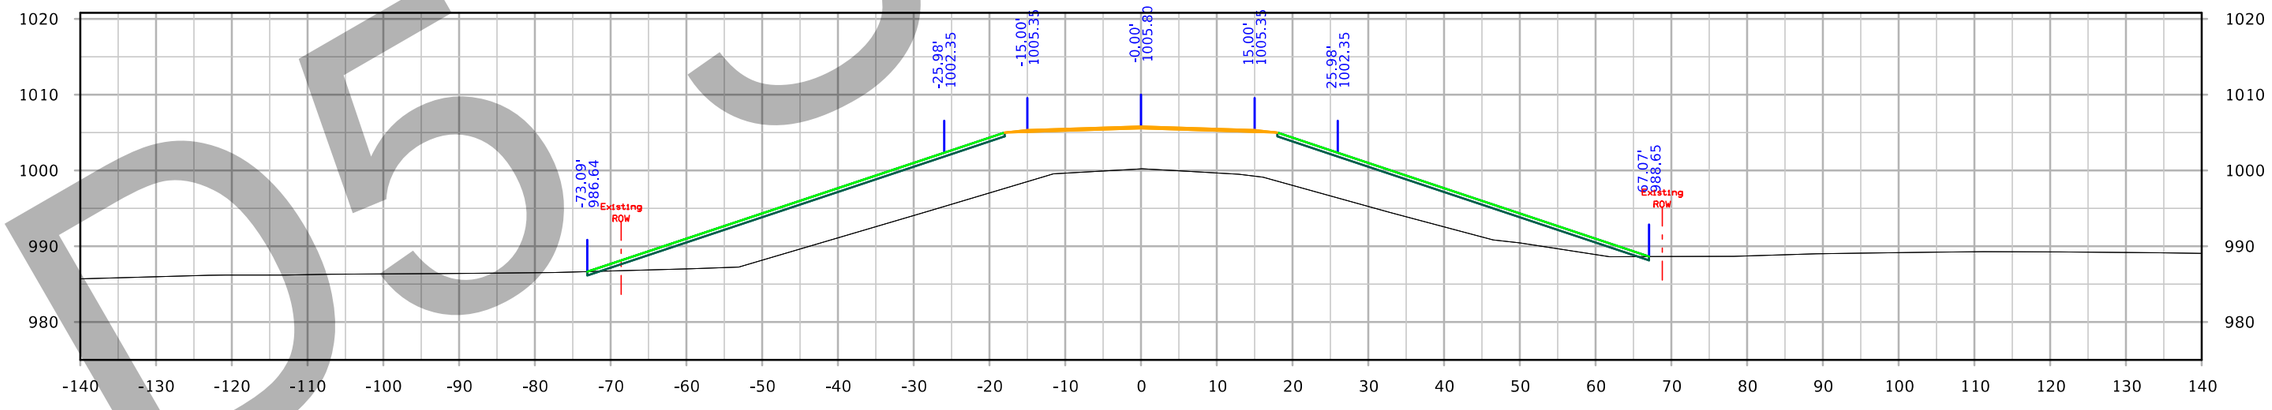

STA. 4709+50.00

D6 Submittal

FILE NO. 32044	ENGLISH	DESIGN TEAM Iowa DOT	POLK/STORY COUNTY	PROJECT NUMBER IM-035-4(309)95--13-77	SHEET NUMBER X.313

4:47:15 PM 3/4/2021 kbell pw:\\ntPwInt1.dot.int.lan:PWMain\Documents\Projects\7703504015\Design_(309)_PreliminaryEngineering\CADD_Files\Cross_Sections\XS_SR158_77035309Z08.dgn

158th Ave

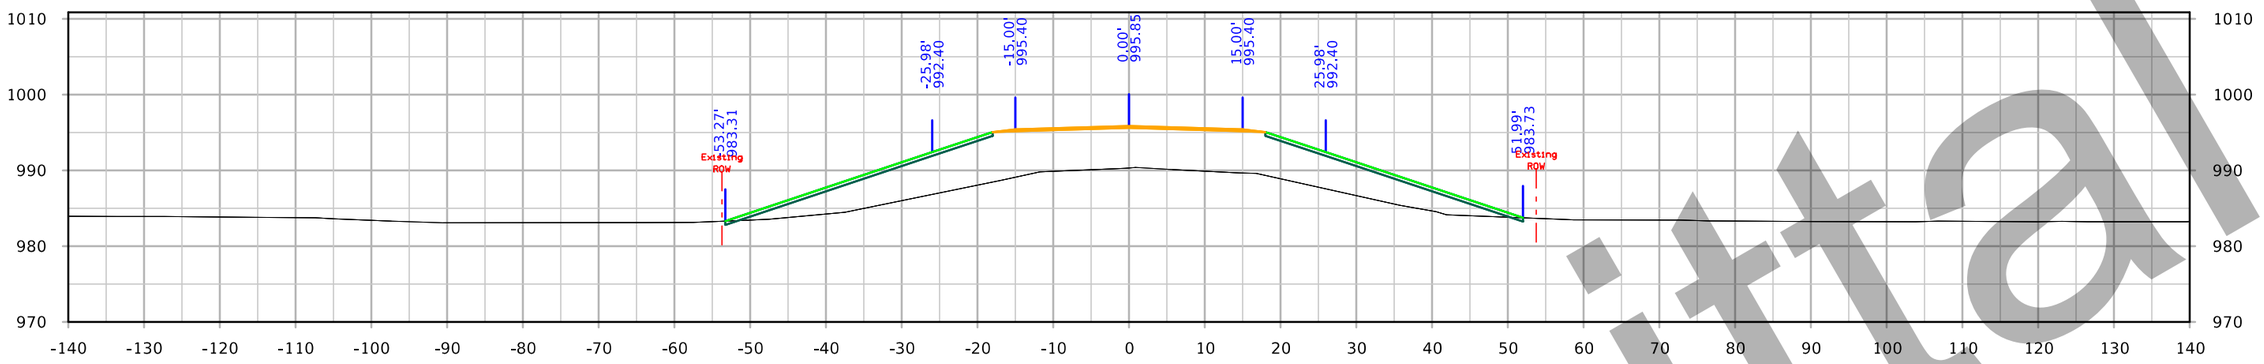

STA. 4711+50.00

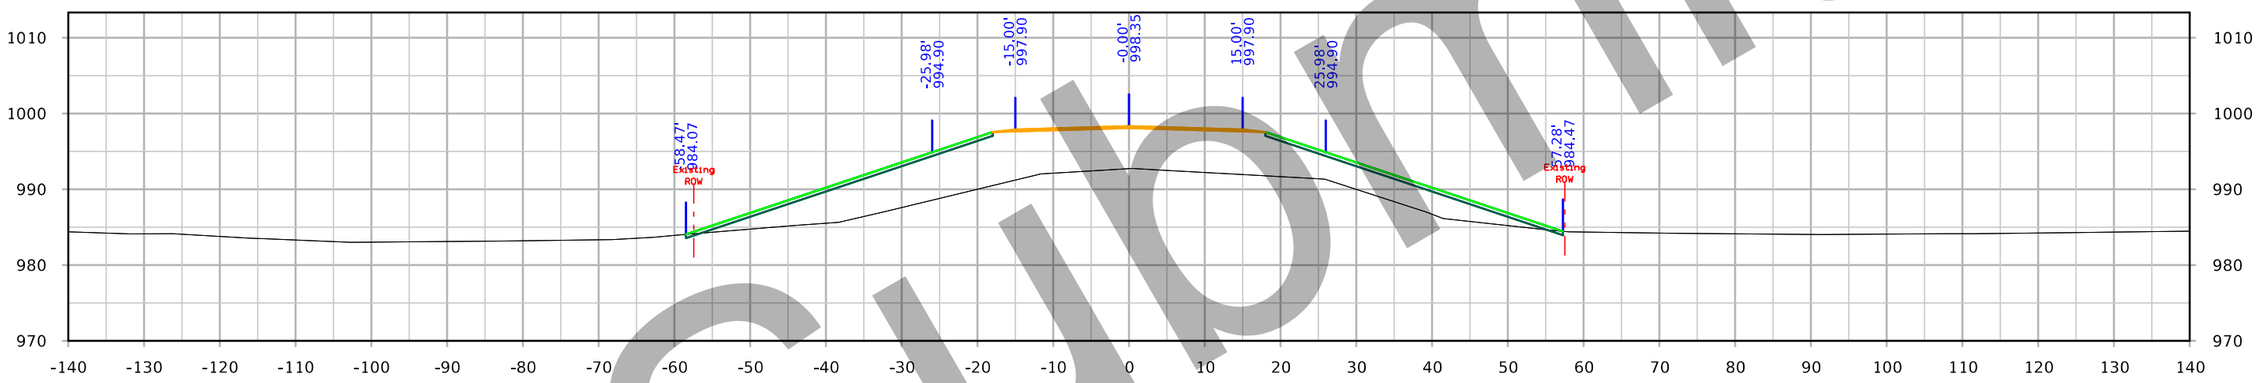

STA. 4711+00.00

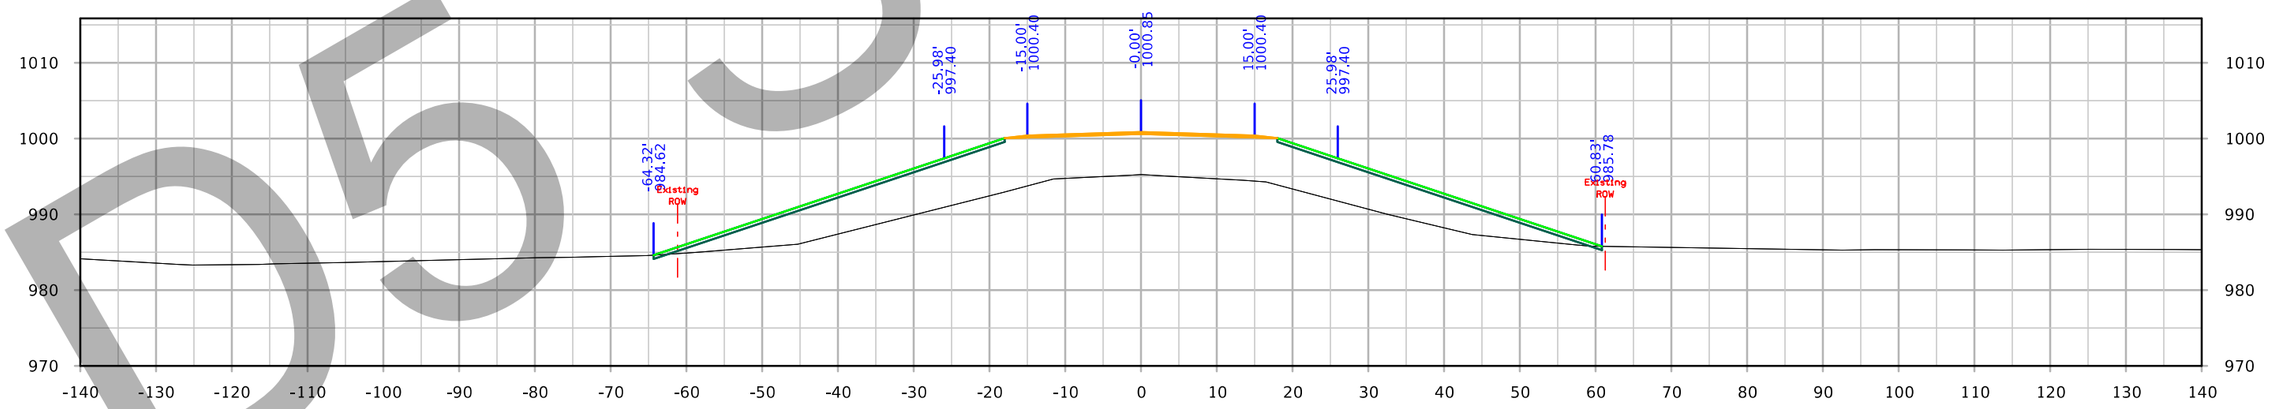

STA. 4710+50.00

D5 Submittal

FILE NO. 32044	ENGLISH	DESIGN TEAM Iowa DOT	POLK/STORY COUNTY	PROJECT NUMBER IM-035-4(309)95--13-77	SHEET NUMBER X.314

4:48:09 PM 3/4/2021 kbell pw:\\ntPwInt1.dot.int.lan:PWMain\Documents\Projects\7703504015\Design_(309)_PreliminaryEngineering\CADD_Files\Cross_Sections\XS_SR158_77035309Z08.dgn

158th Ave

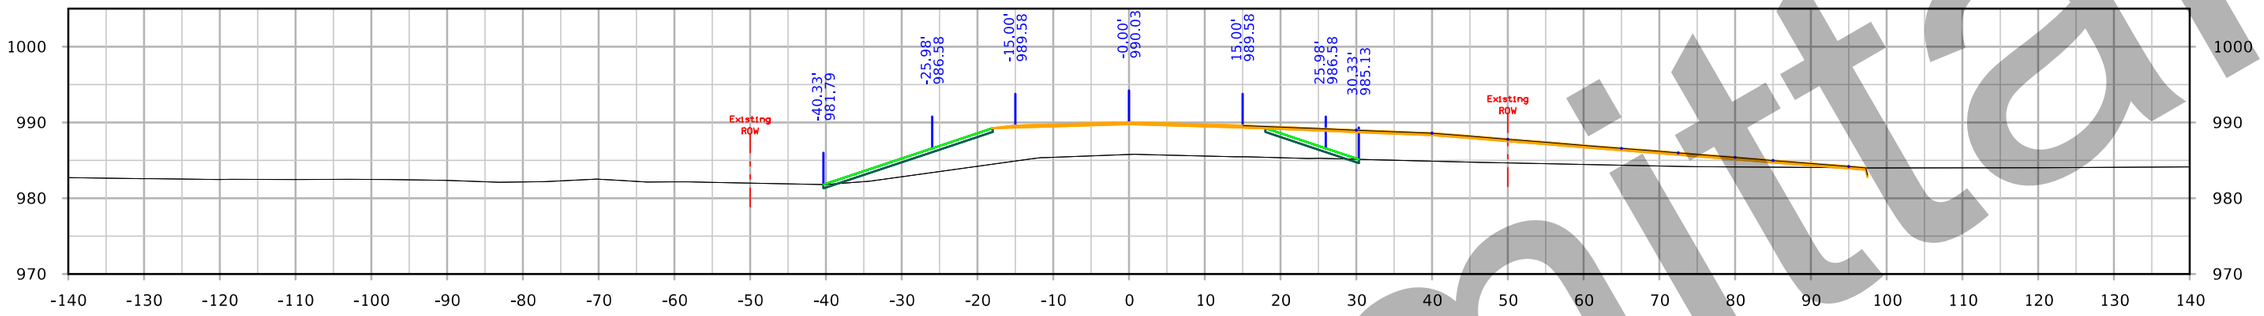

STA. 4712+80.00

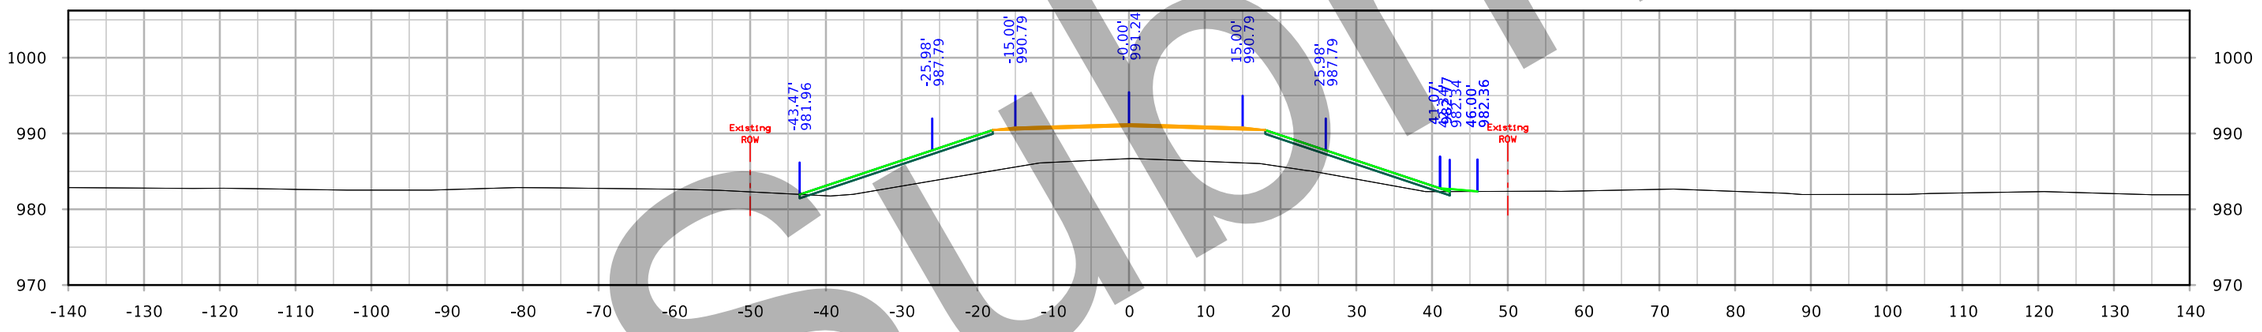

STA. 4712+50.00

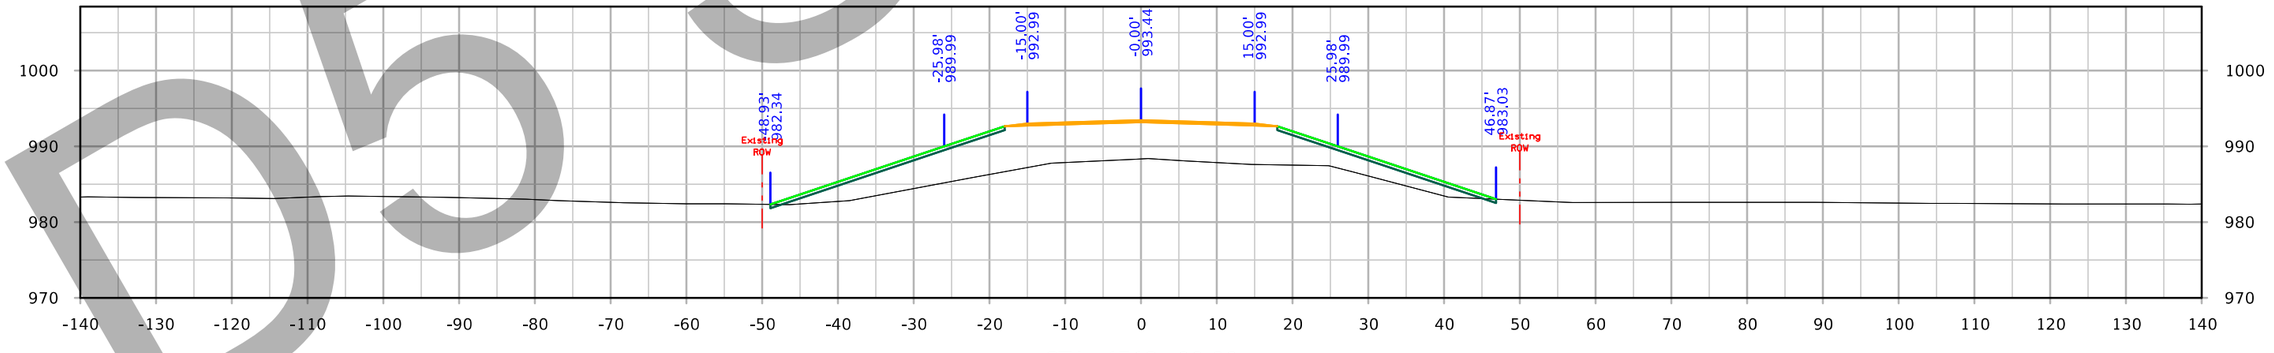

STA. 4712+00.00

D6 Submittal

FILE NO. 32044	ENGLISH	DESIGN TEAM Iowa DOT	POLK/STORY COUNTY	PROJECT NUMBER IM-035-4(309)95--13-77	SHEET NUMBER X.315

158th Ave

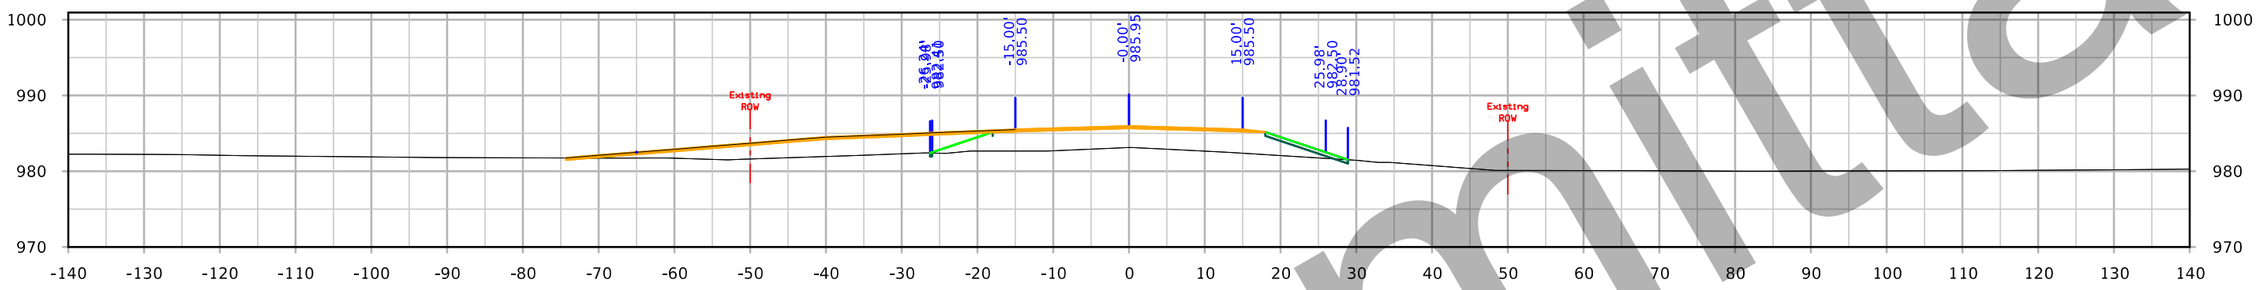

STA. 4714+00.00

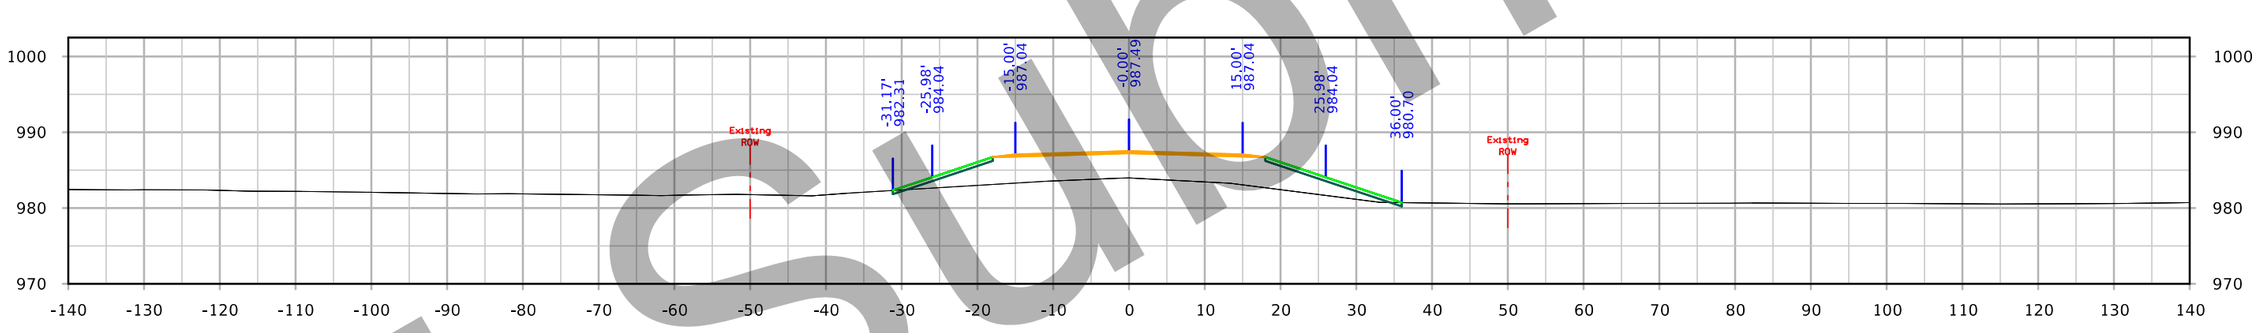

STA. 4713+50.00

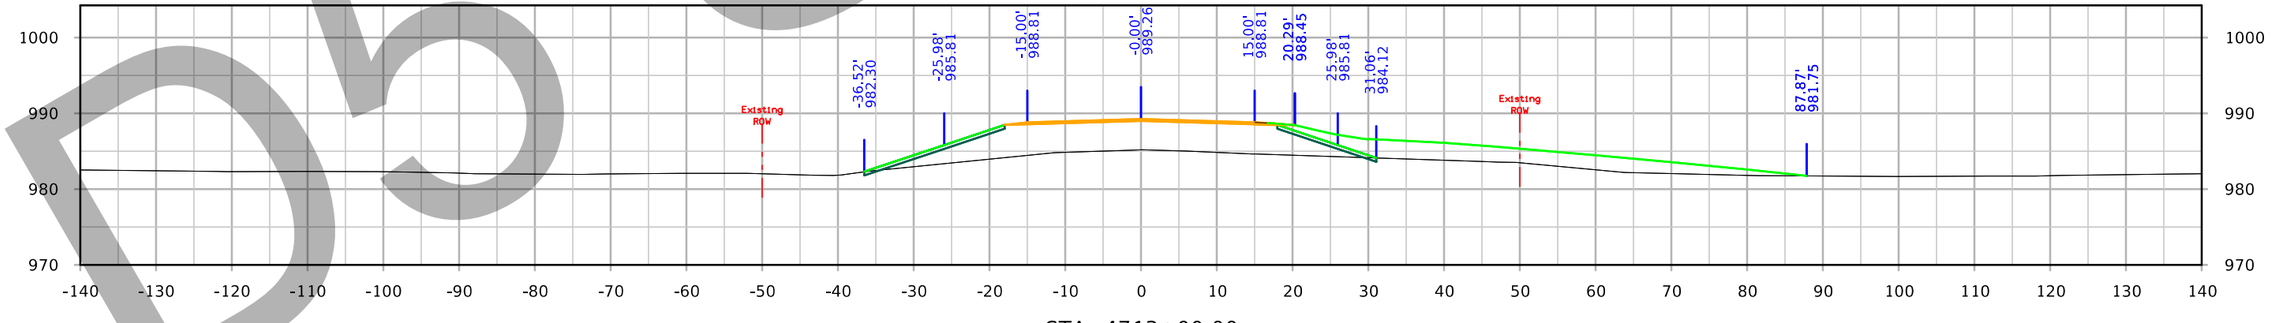

STA. 4713+00.00

D5 Submittal

FILE NO. 32044	ENGLISH	DESIGN TEAM Iowa DOT	POLK/STORY COUNTY	PROJECT NUMBER IM-035-4(309)95--13-77	SHEET NUMBER X.316

4:50:02 PM 3/4/2021 kbell pw:\\ntPwInt1.dot.int.lan:PWMain\Documents\Projects\7703504015\Design_(309)_PreliminaryEngineering\CADD_Files\Cross_Sections\XS_SR158_77035309Z08.dgn

158th Ave

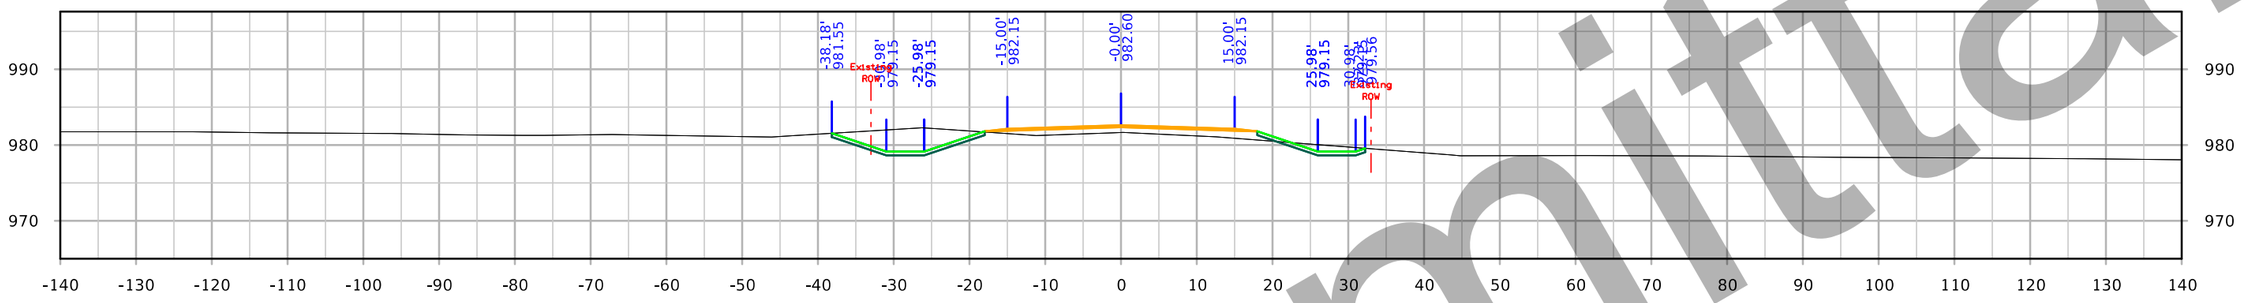

STA. 4715+50.00

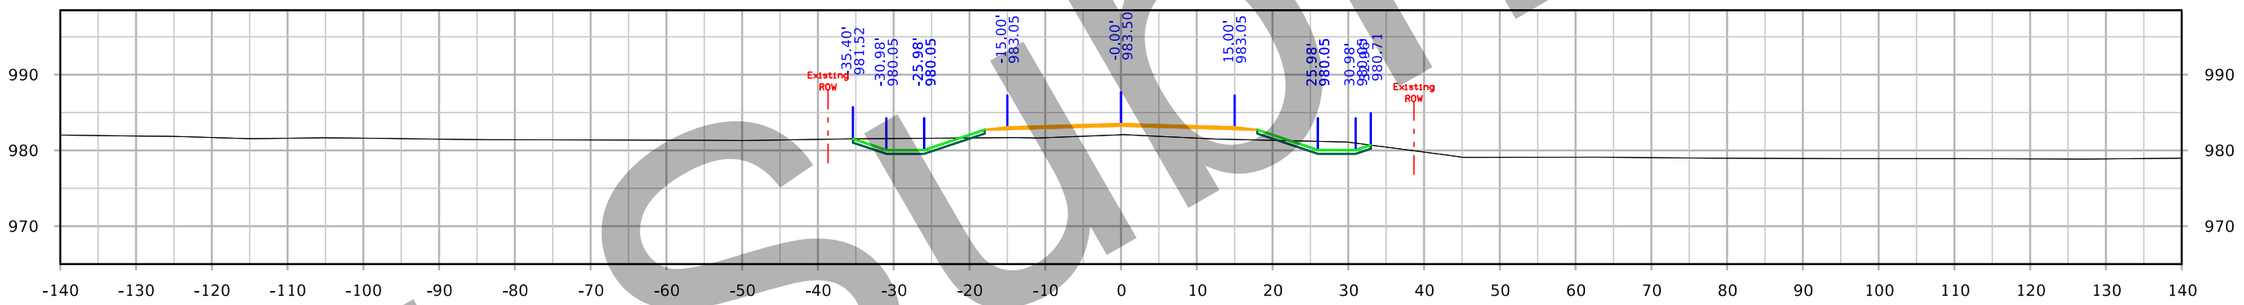

STA. 4715+00.00

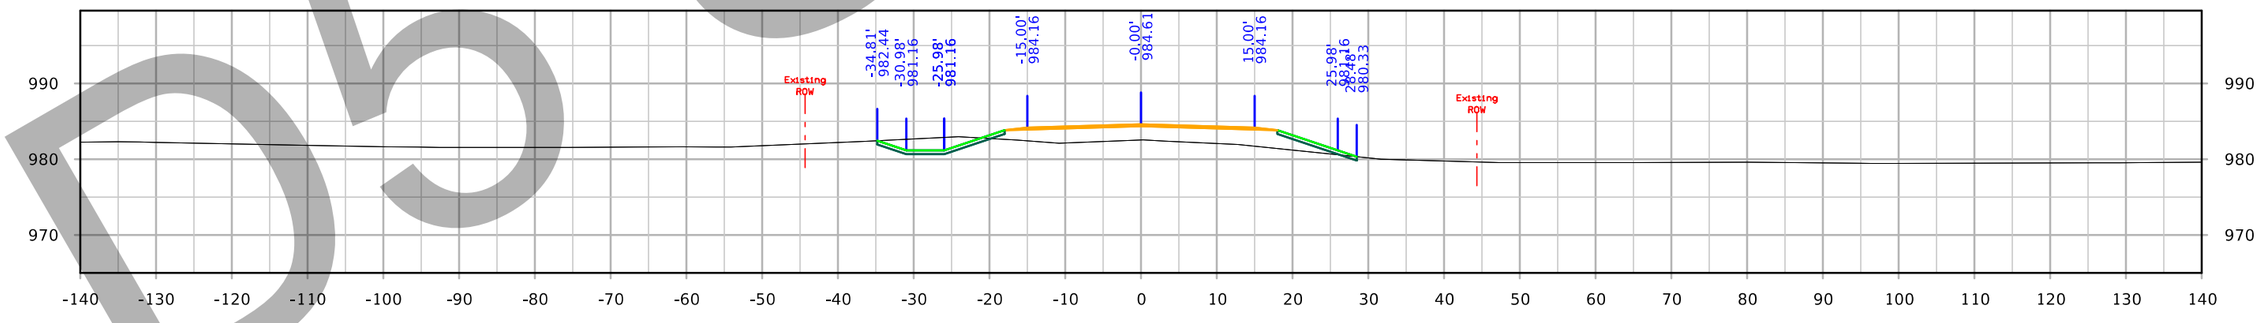

STA. 4714+50.00

D5 submittal

FILE NO. 32044	ENGLISH	DESIGN TEAM Iowa DOT	POLK/STORY COUNTY	PROJECT NUMBER IM-035-4(309)95--13-77	SHEET NUMBER X.317

4:50:59 PM 3/4/2021 kbell pw:\\ntPwInt1.dot.int.lan:PWMain\Documents\Projects\7703504015\Design_(309)_PreliminaryEngineering\CADD_Files\Cross_Sections\XS_SR158_77035309Z08.dgn

158th Ave

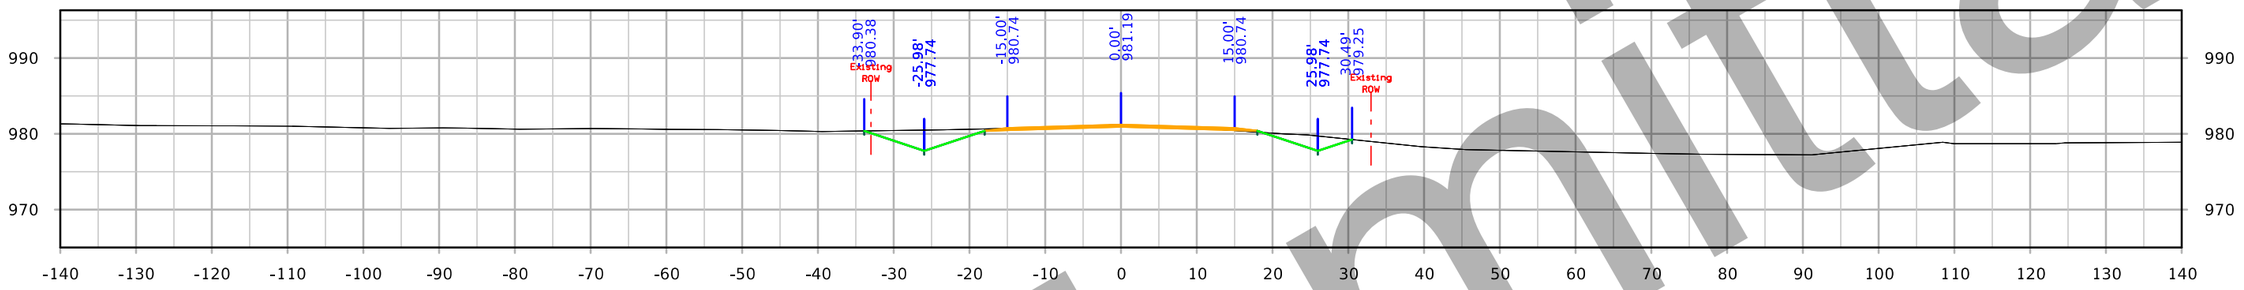

STA. 4717+00.00

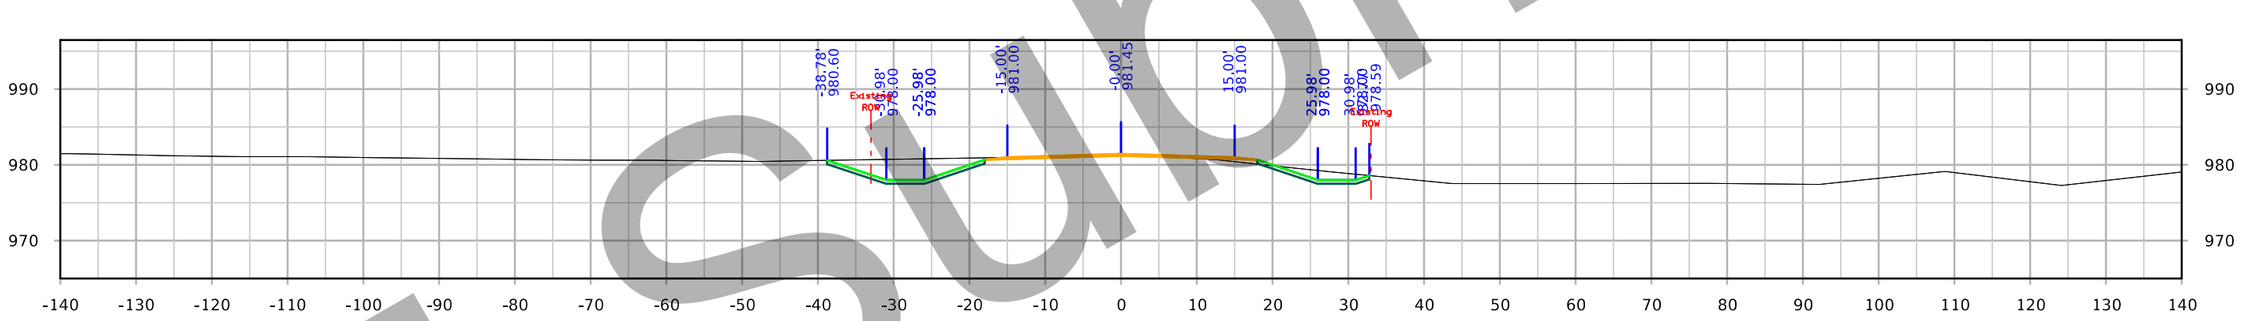

STA. 4716+50.00

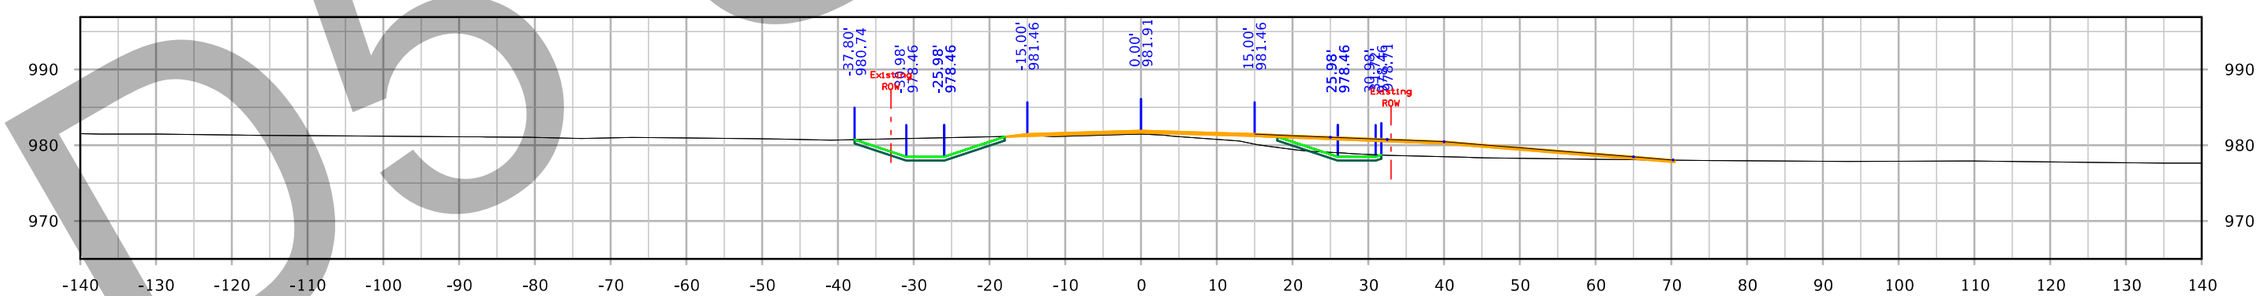

STA. 4716+00.00

D5 Submittal

FILE NO.	ENGLISH	DESIGN TEAM	COUNTY	PROJECT NUMBER	SHEET NUMBER X.318

4:51:59 PM 3/4/2021 kbell pw:\\ntPwInt1.dot.int.lan:PWMain\Documents\Projects\7703504015\Design_(309)_PreliminaryEngineering\CADD_Files\Cross_Sections\XS_SR158_77035309Z08.dgn

158th Ave

D5 Submittal

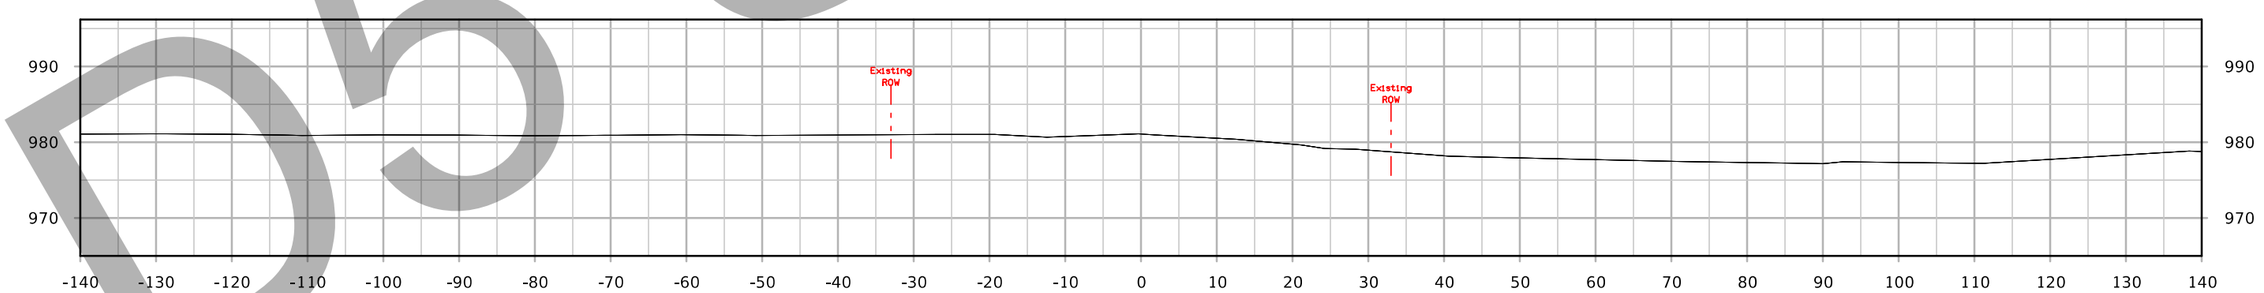

STA. 4717+50.00

FILE NO.	ENGLISH	DESIGN TEAM	COUNTY	PROJECT NUMBER	SHEET NUMBER X.319

4:52:19 PM 3/4/2021 kbell pw:\\ntPwInt1.dot.int.lan:PWMain\Documents\Projects\7703504015\Design_(309)_PreliminaryEngineering\CADD_Files\Cross_Sections\XS_SR158_77035309Z08.dgn

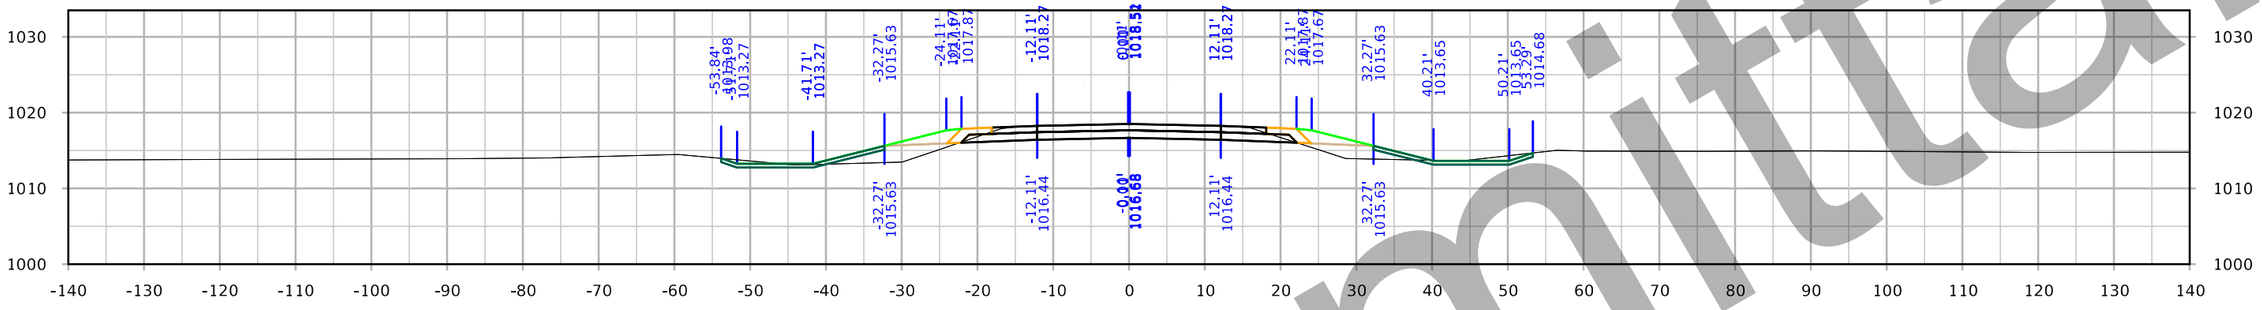

STA. 1034+00.00

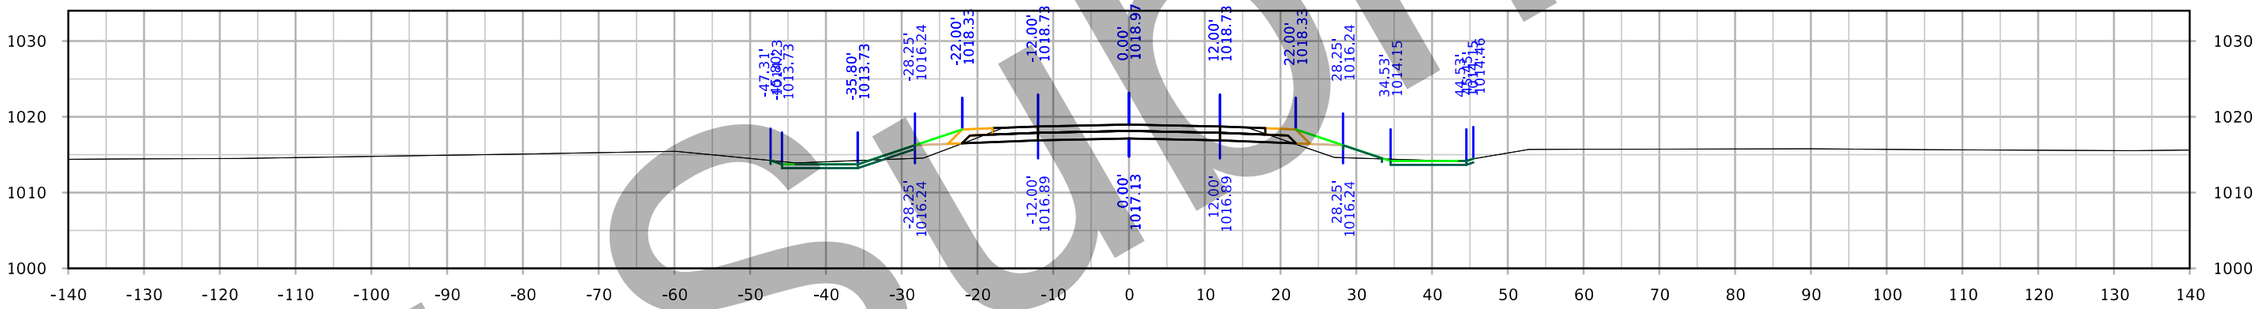

STA. 1033+50.00

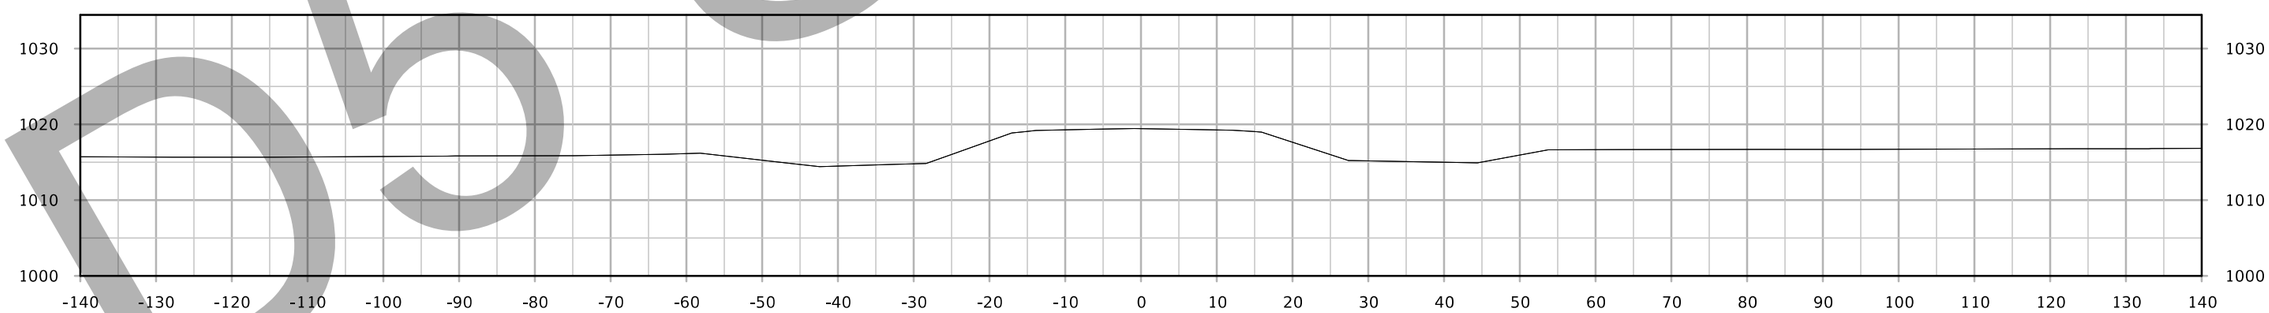

STA. 1033+00.00

D5 Submittal

FILE NO.	ENGLISH	DESIGN TEAM	COUNTY	PROJECT NUMBER	SHEET NUMBER X.400

4:53:29 PM 3/4/2021 kbell pw:\\ntPwInt1.dot.int.lan:PWMain\Documents\Projects\7703504015\Design_(309)_PreliminaryEngineering\CADD_Files\Cross_Sections\XS_SR210_77035309Z08.dgn

IA 210

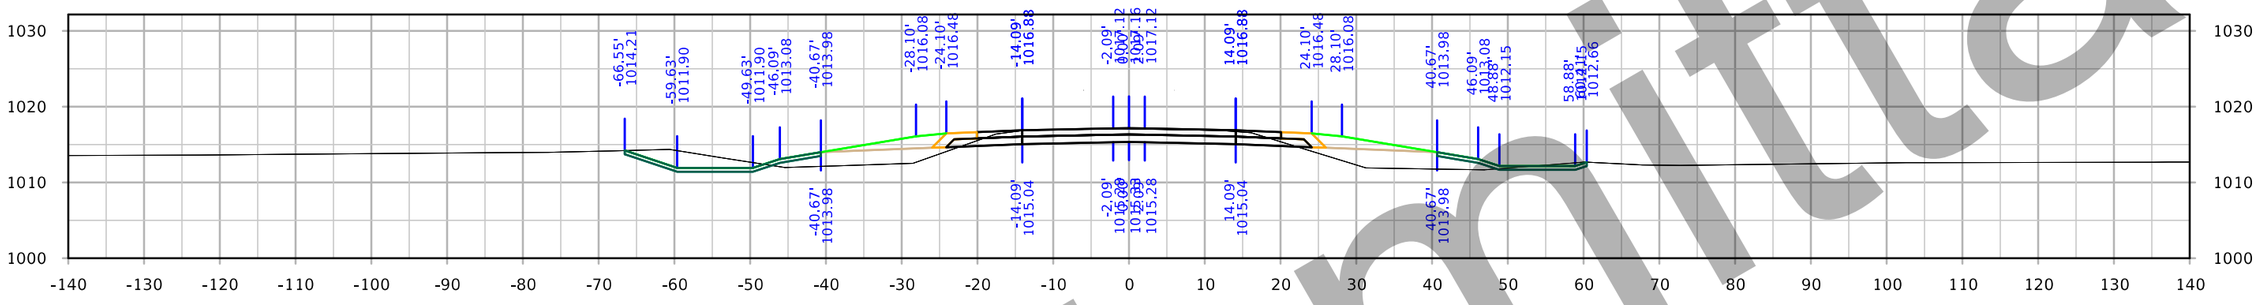

STA. 1035+50.00

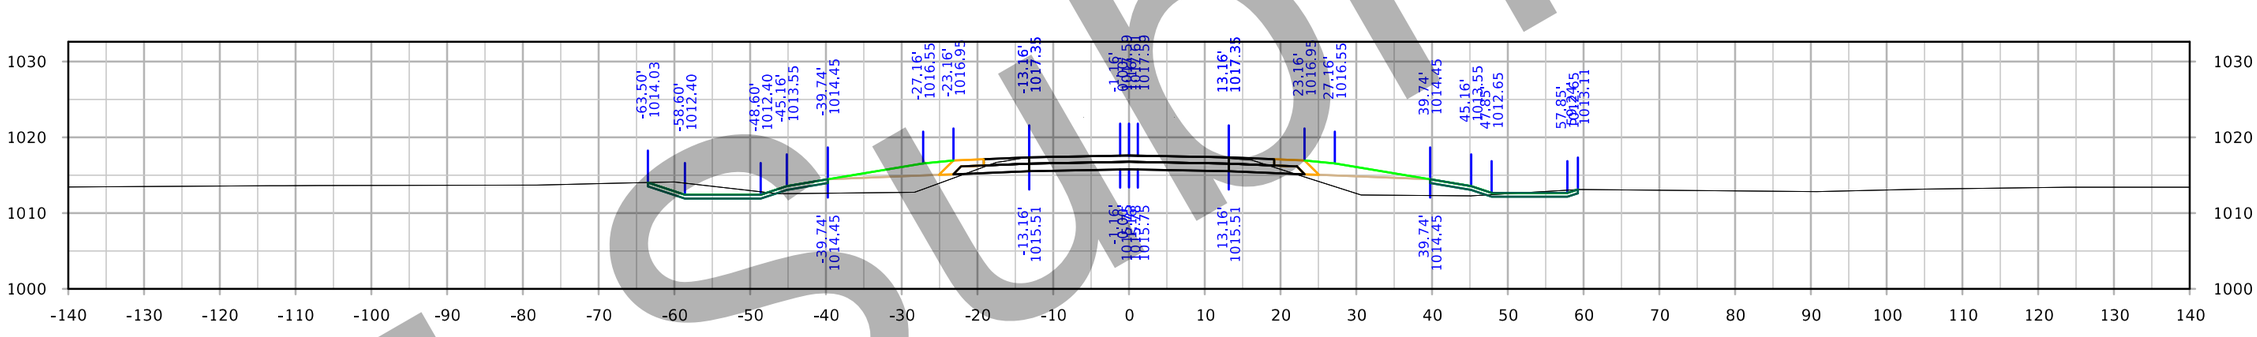

STA. 1035+00.00

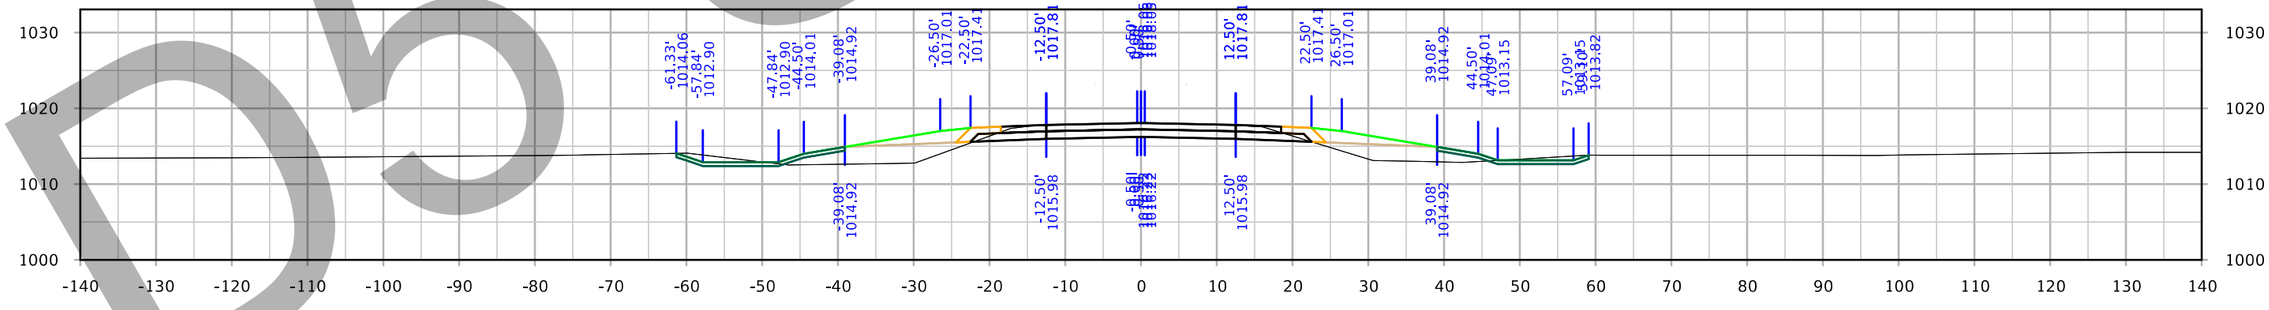

STA. 1034+50.00

D5 Submittal

FILE NO. 32044	ENGLISH	DESIGN TEAM Iowa DOT	POLK/STORY COUNTY	PROJECT NUMBER IM-035-4(309)95--13-77	SHEET NUMBER X.401

4:53:56 PM 3/4/2021 kbell pw:\\ntPwInt1.dot.int.lan:PWMain\Documents\Projects\7703504015\Design_(309)_PreliminaryEngineering\CADD_Files\Cross_Sections\XS_SR210_77035309Z08.dgn

IA 210

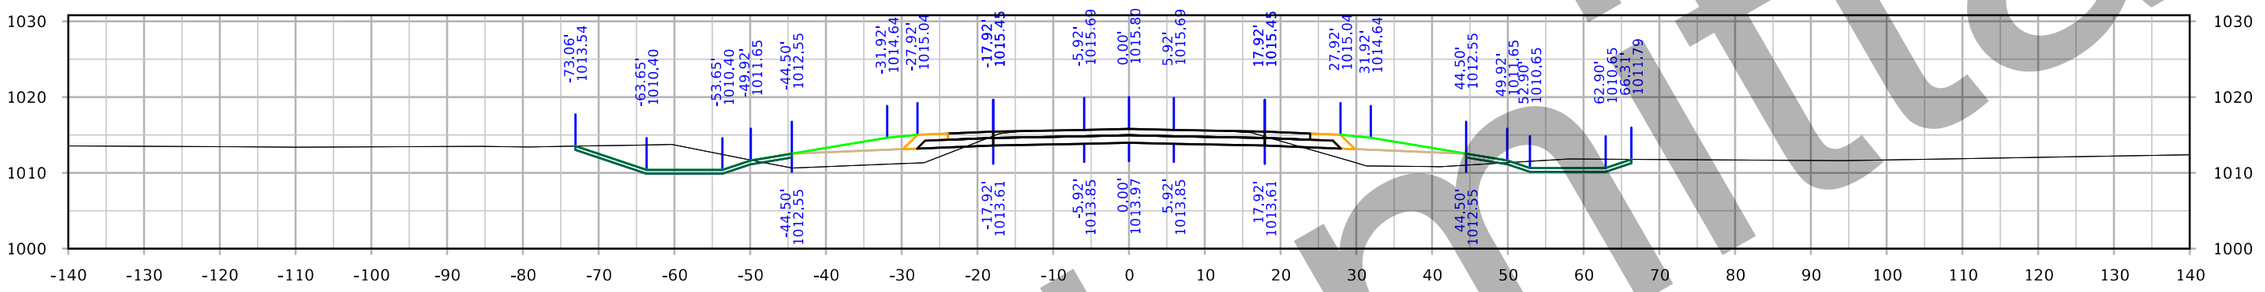

STA. 1037+00.00

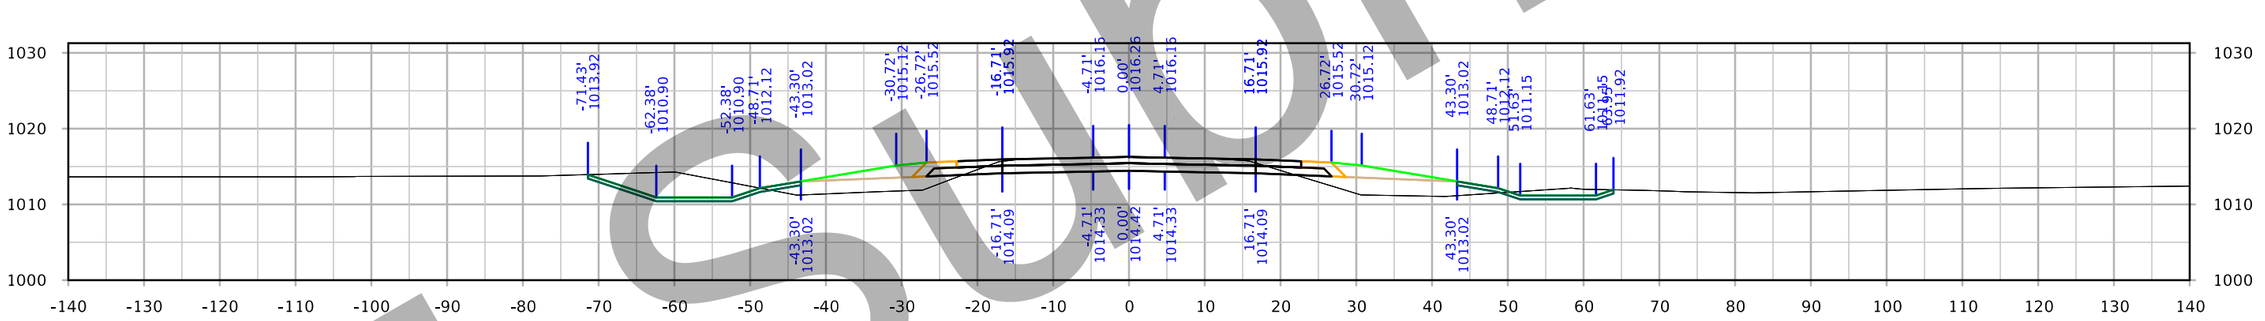

STA. 1036+50.00

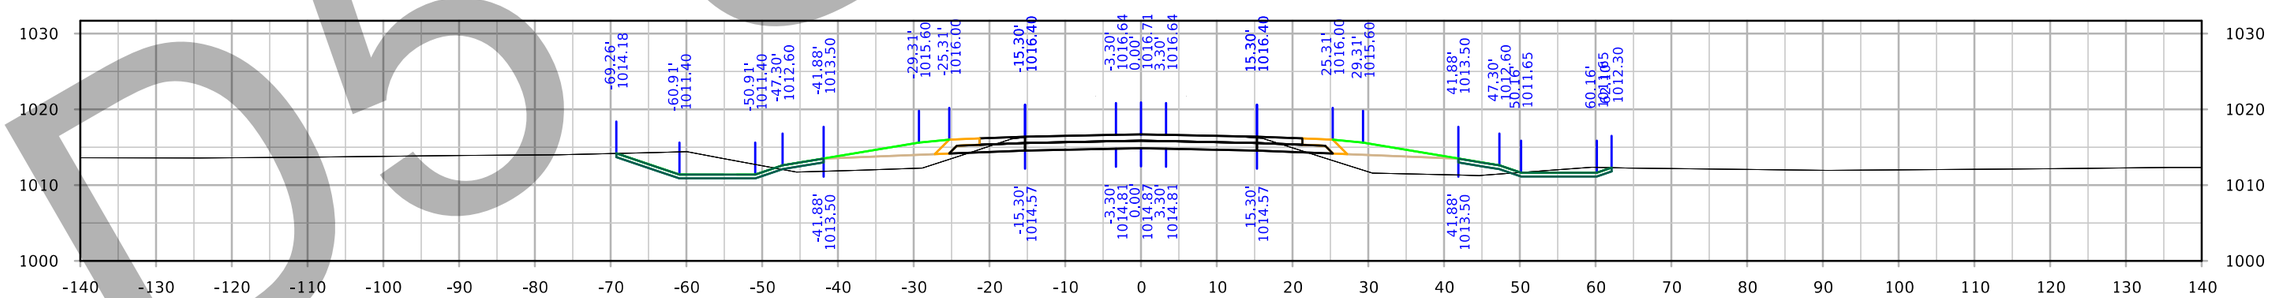

STA. 1036+00.00

D5 Submittal

FILE NO. 32044	ENGLISH	DESIGN TEAM Iowa DOT	POLK/STORY COUNTY	PROJECT NUMBER IM-035-4(309)95--13-77	SHEET NUMBER X.402

4:54:24 PM 3/4/2021 kbell pw:\\ntPwInt1.dot.int.lan:PWMain\Documents\Projects\7703504015\Design_(309)_PreliminaryEngineering\CADD_Files\Cross_Sections\XS_SR210_77035309Z08.dgn

IA 210

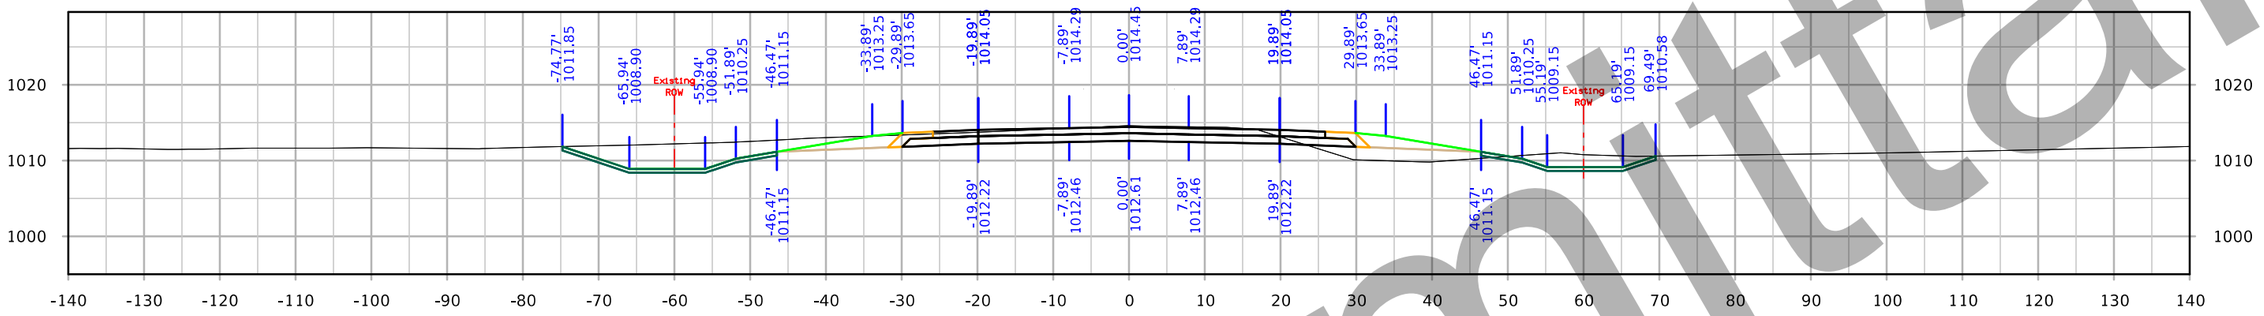

STA. 1038+50.00

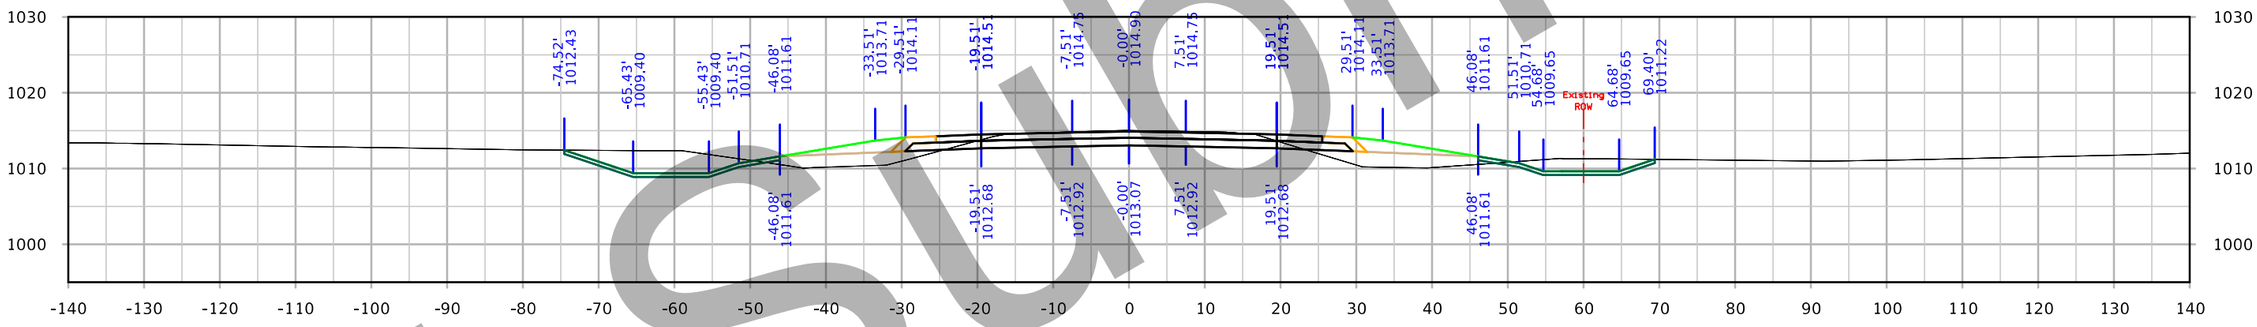

STA. 1038+00.00

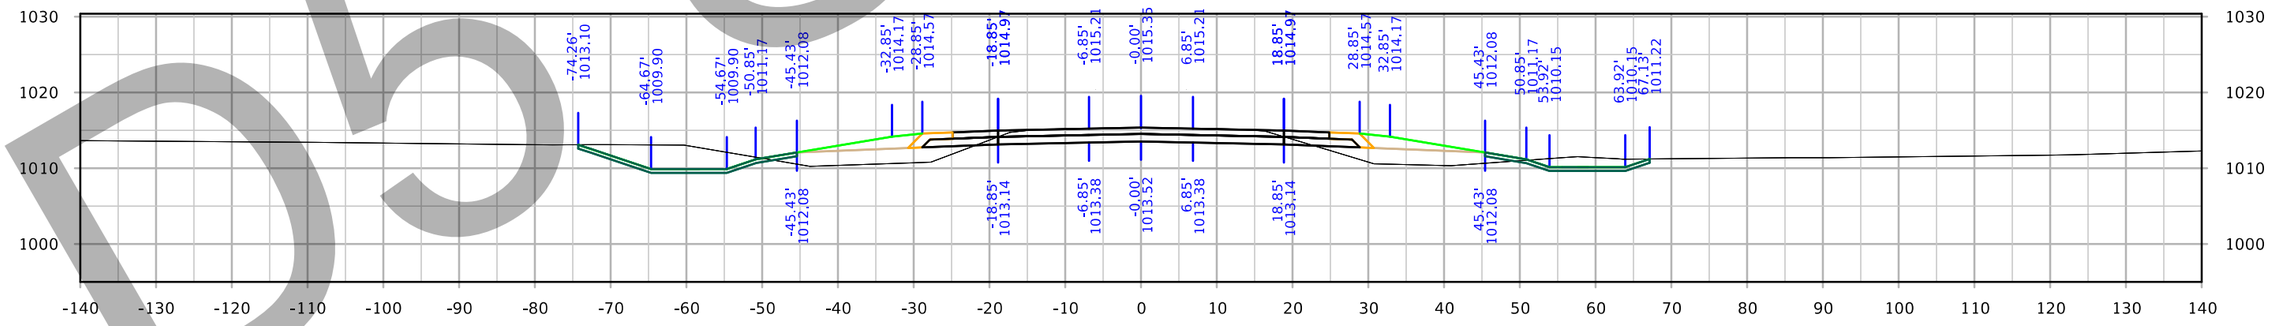

STA. 1037+50.00

Initial
DO NOT SUBMIT

FILE NO. 32044	ENGLISH	DESIGN TEAM Iowa DOT	POLK/STORY COUNTY	PROJECT NUMBER IM-035-4(309)95--13-77	SHEET NUMBER X.403

4:54:51 PM 3/4/2021 kbell pw:\\ntPwInt1.dot.int.lan:PWMain\Documents\Projects\7703504015\Design_(309)_PreliminaryEngineering\CADD_Files\Cross_Sections\XS_SR210_77035309Z08.dgn

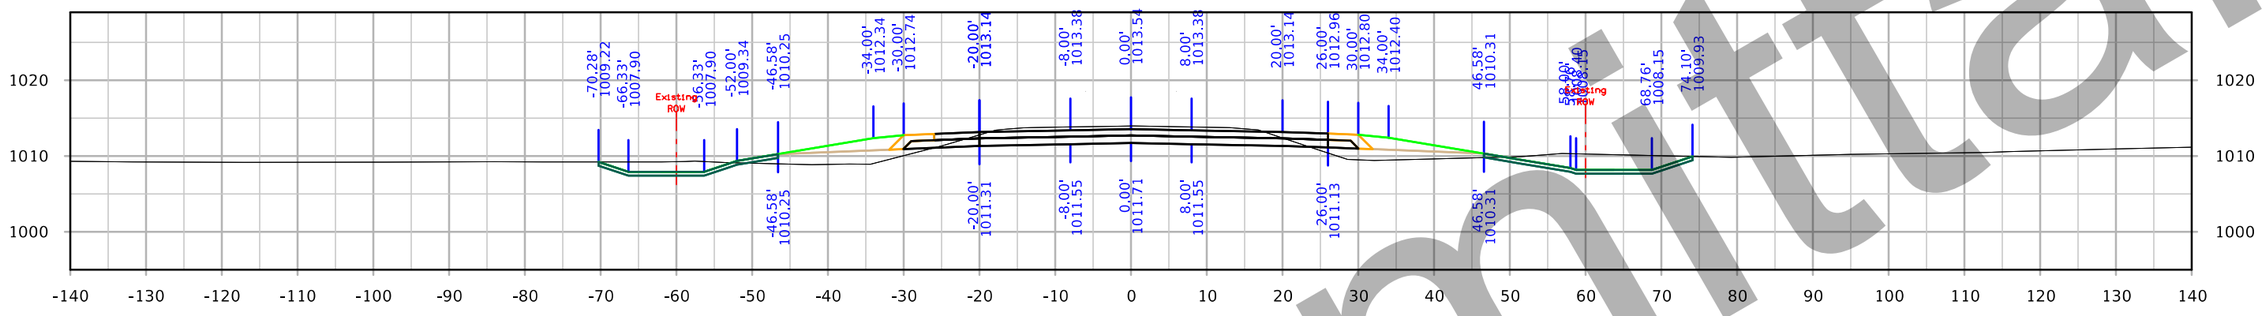

STA. 1039+50.00

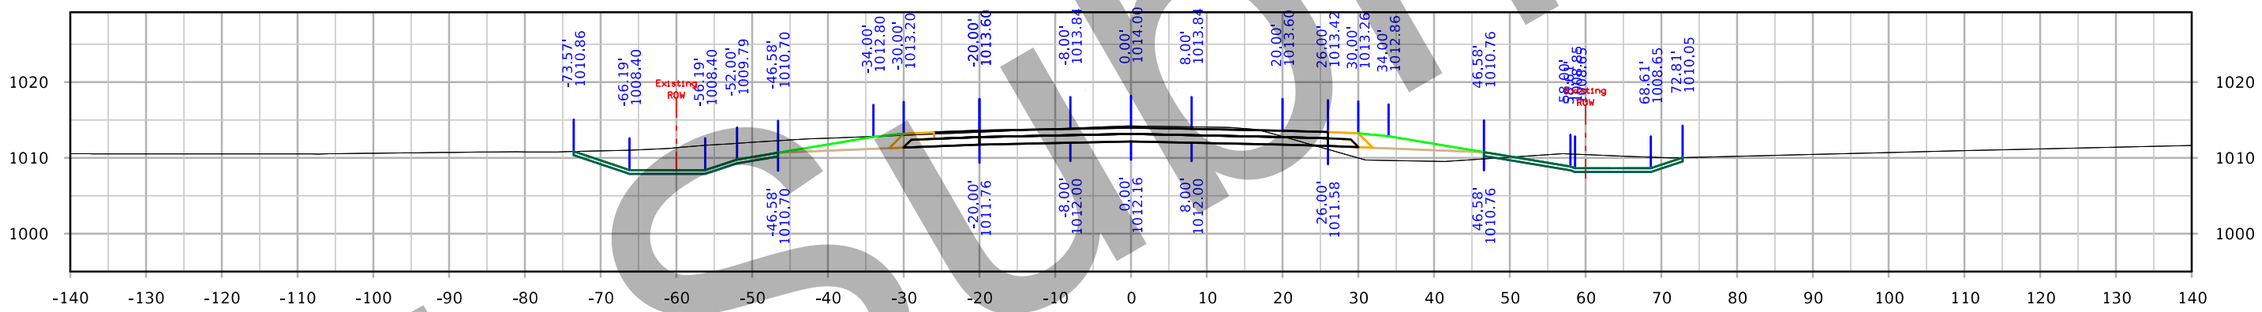

STA. 1039+00.00

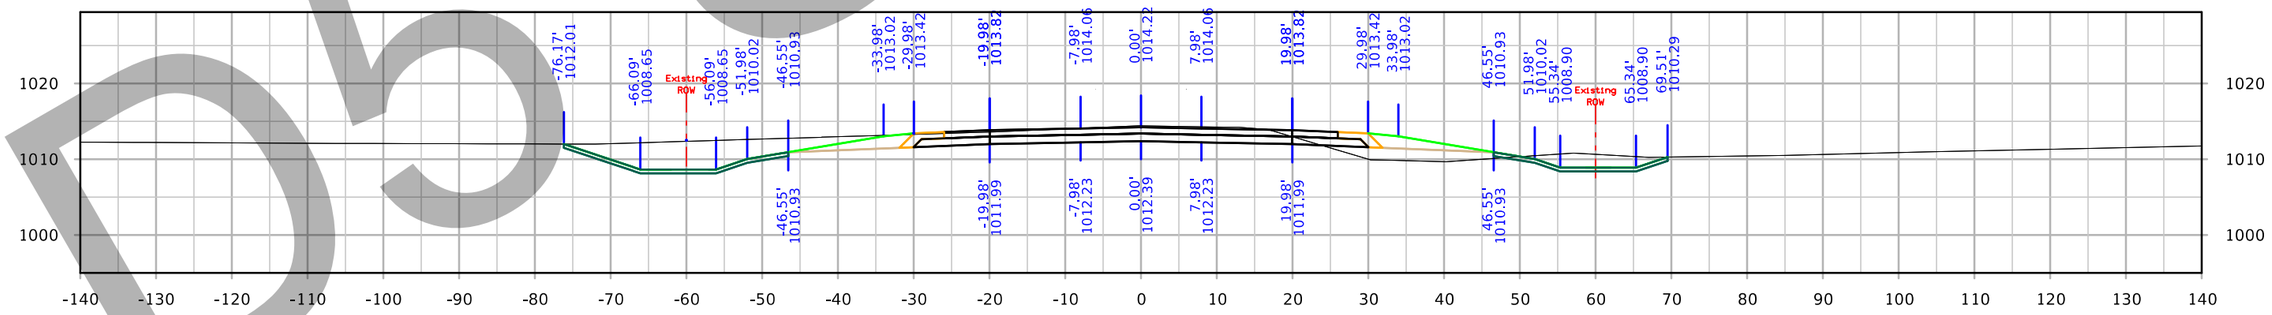

STA. 1038+75.00

D5 Submittal

FILE NO.	ENGLISH	DESIGN TEAM	COUNTY	PROJECT NUMBER	SHEET NUMBER X.404

4:55:19 PM 3/4/2021 kbell pw:\\ntPwInt1.dot.int.lan:PWMain\Documents\Projects\7703504015\Design_(309)_PreliminaryEngineering\CADD_Files\Cross_Sections\XS_SR210_77035309Z08.dgn

IA 210

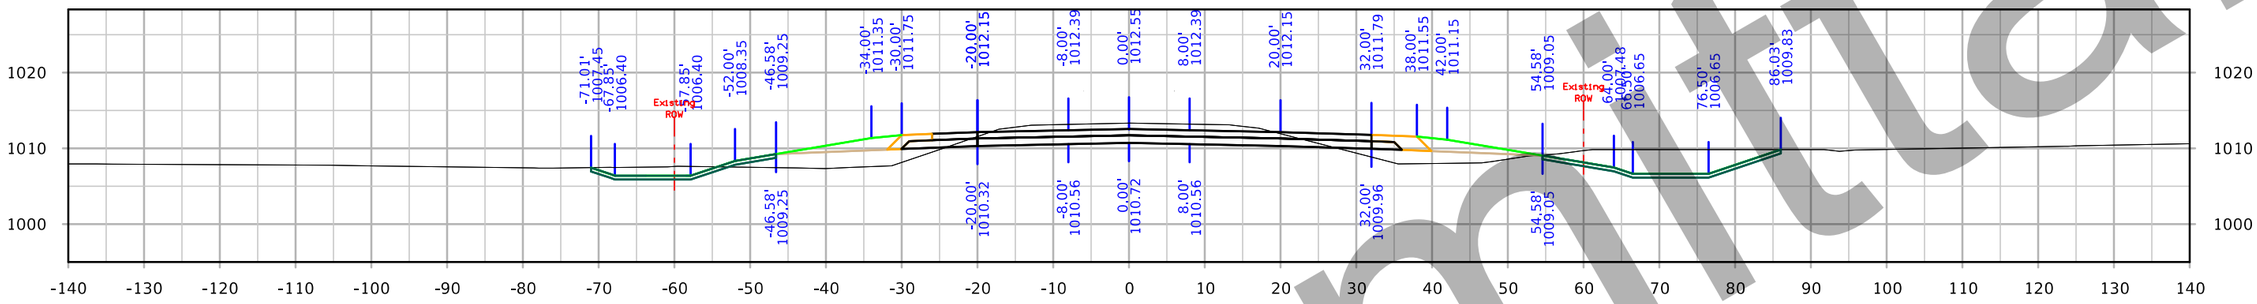

STA. 1041+00.00

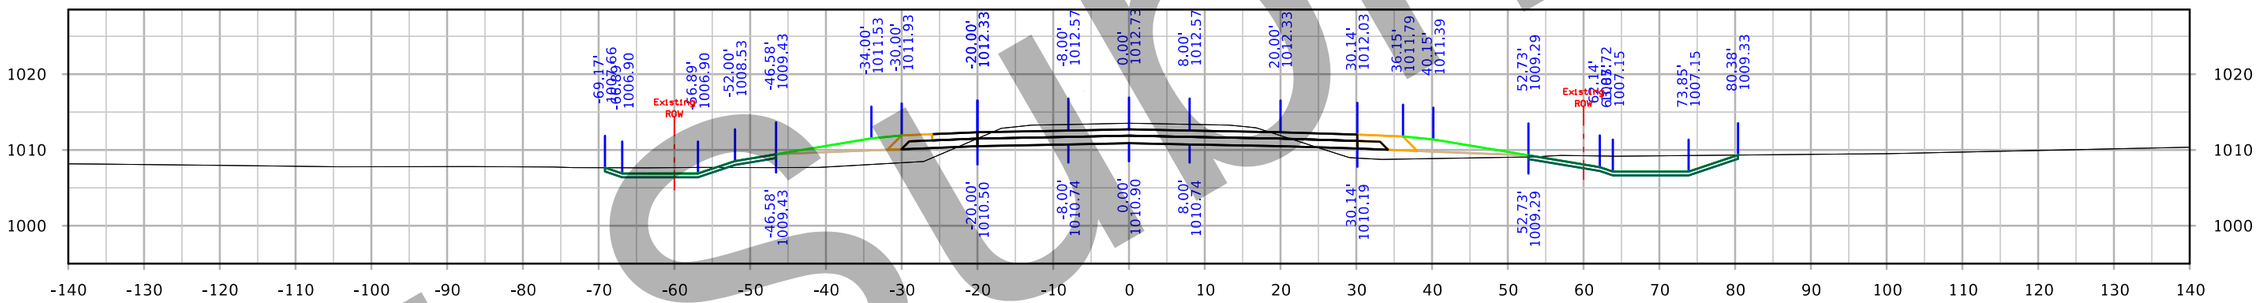

STA. 1040+50.00

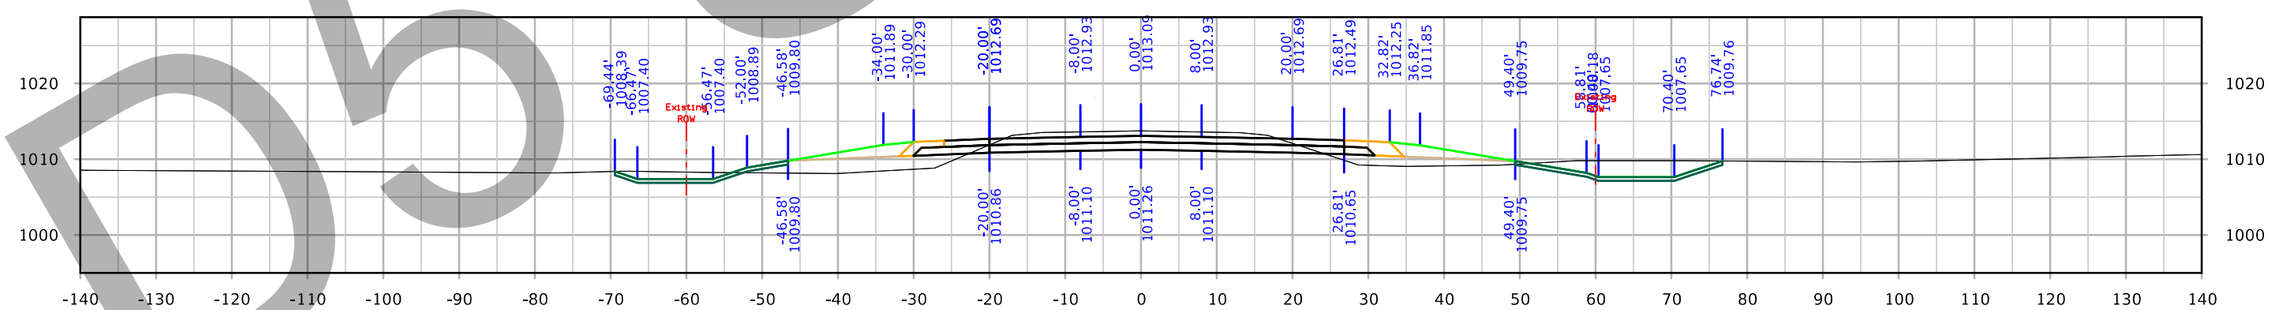

STA. 1040+00.00

D5 Submittal

FILE NO. -	ENGLISH	DESIGN TEAM Iowa DOT	County Name COUNTY	PROJECT NUMBER Project Number	SHEET NUMBER E1

4:55:47 PM 3/4/2021 kbell pw:\\ntPwInt1.dot.int.lan:PWMain\Documents\Projects\7703504015\Design_(309)_PreliminaryEngineering\CADD_Files\Cross_Sections\XS_SR210_77035309Z08.dgn

IA 210

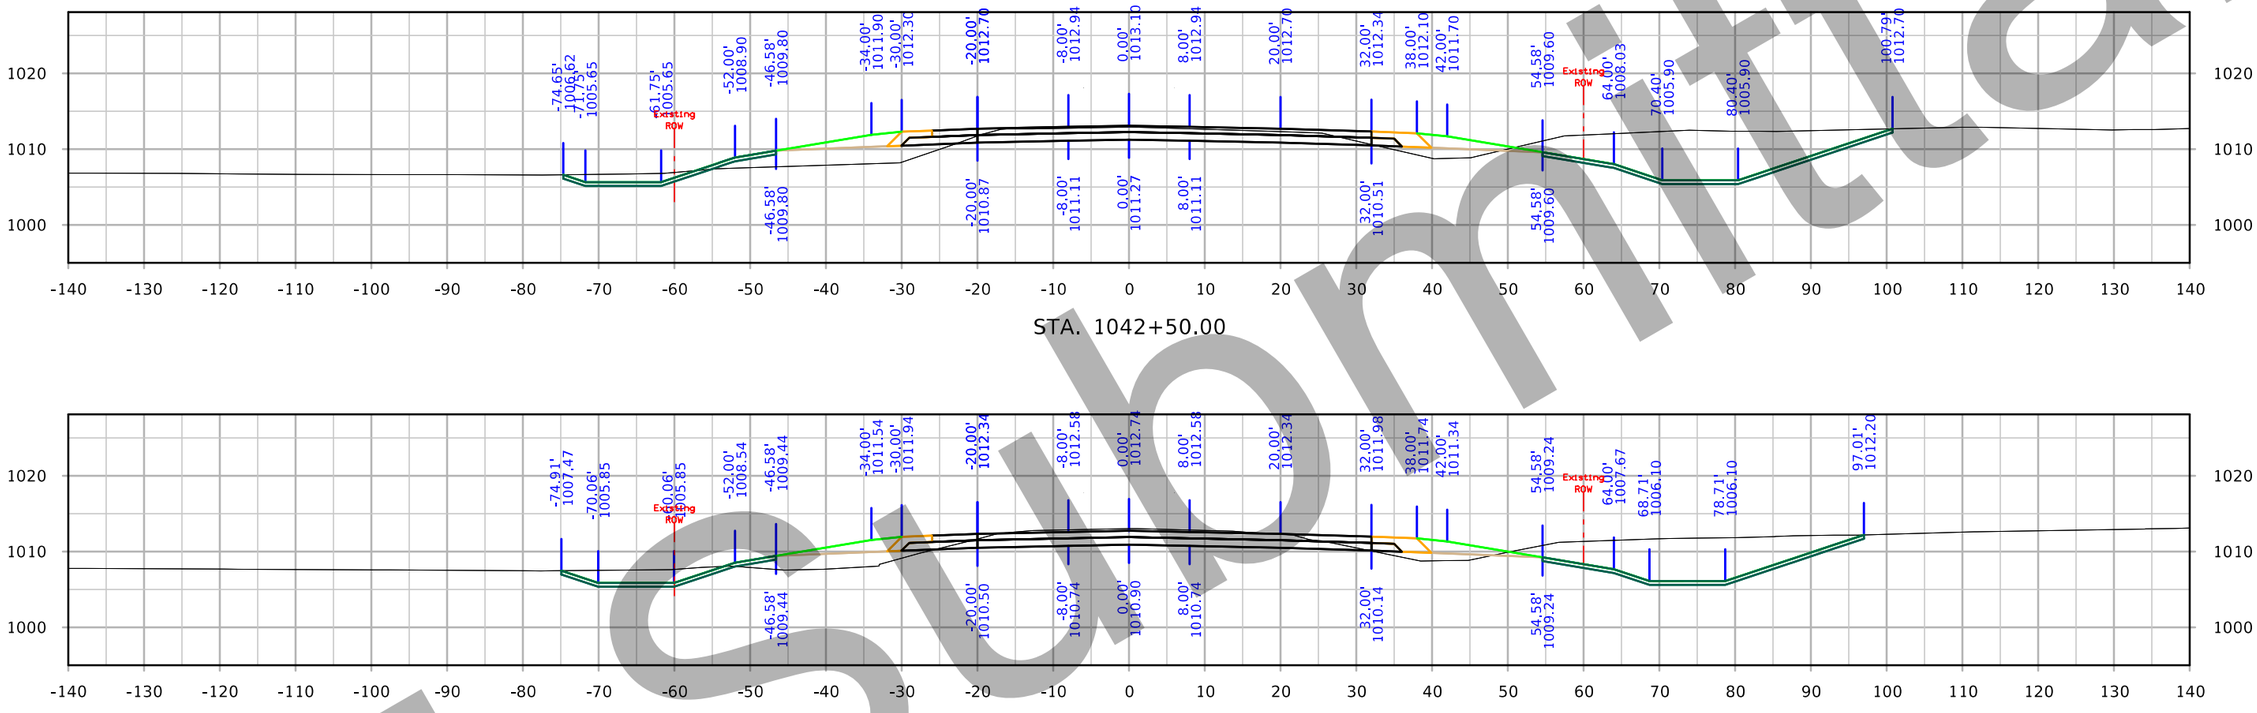

STA. 1042+50.00

STA. 1042+00.00

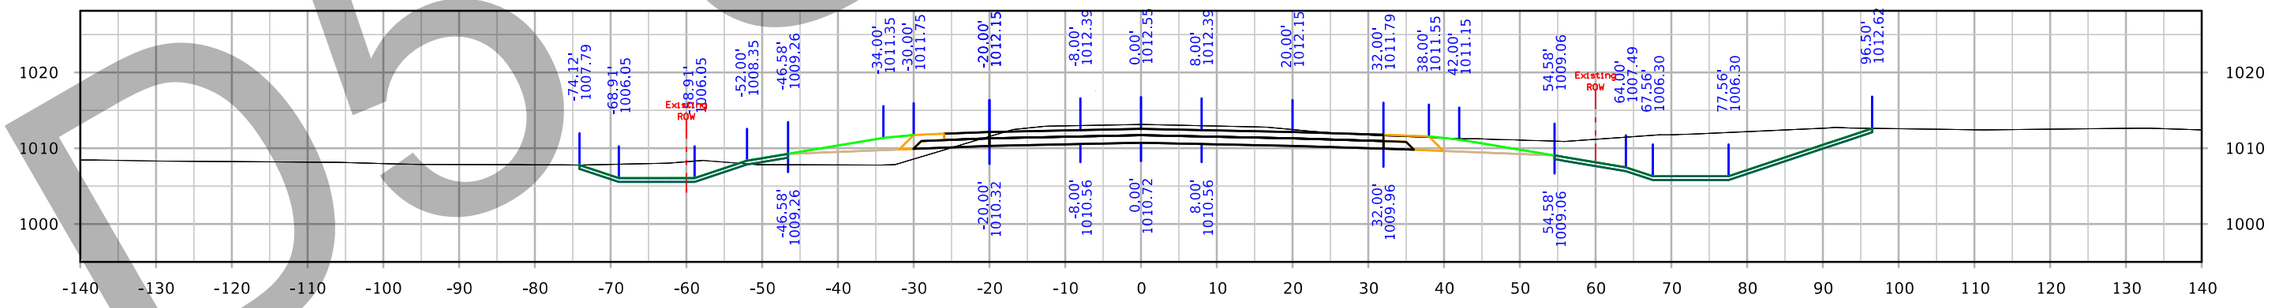

STA. 1041+50.00

D5 Submittal

FILE NO. 32044	ENGLISH	DESIGN TEAM Iowa DOT	POLK/STORY COUNTY	PROJECT NUMBER IM-035-4(309)95--13-77	SHEET NUMBER X.406

4:56:14 PM 3/4/2021 kbell pw:\\ntPwInt1.dot.int.lan:PWMain\Documents\Projects\7703504015\Design_(309)_PreliminaryEngineering\CADD_Files\Cross_Sections\XS_SR210_77035309Z08.dgn

IA 210

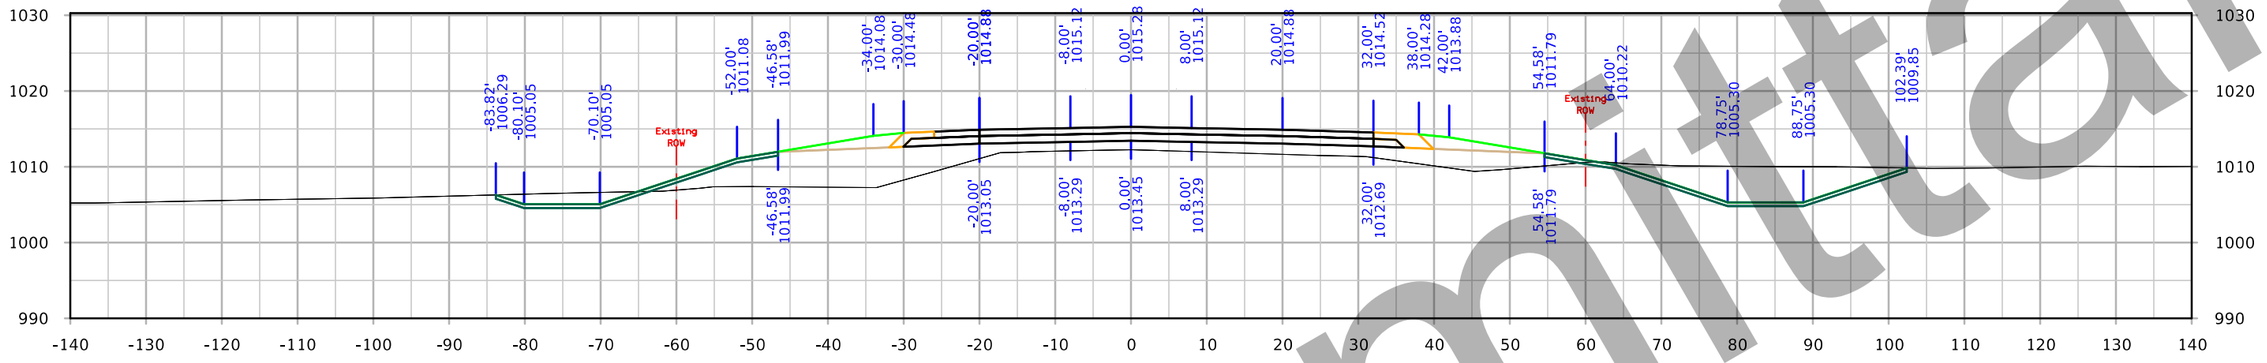

STA. 1044+00.00

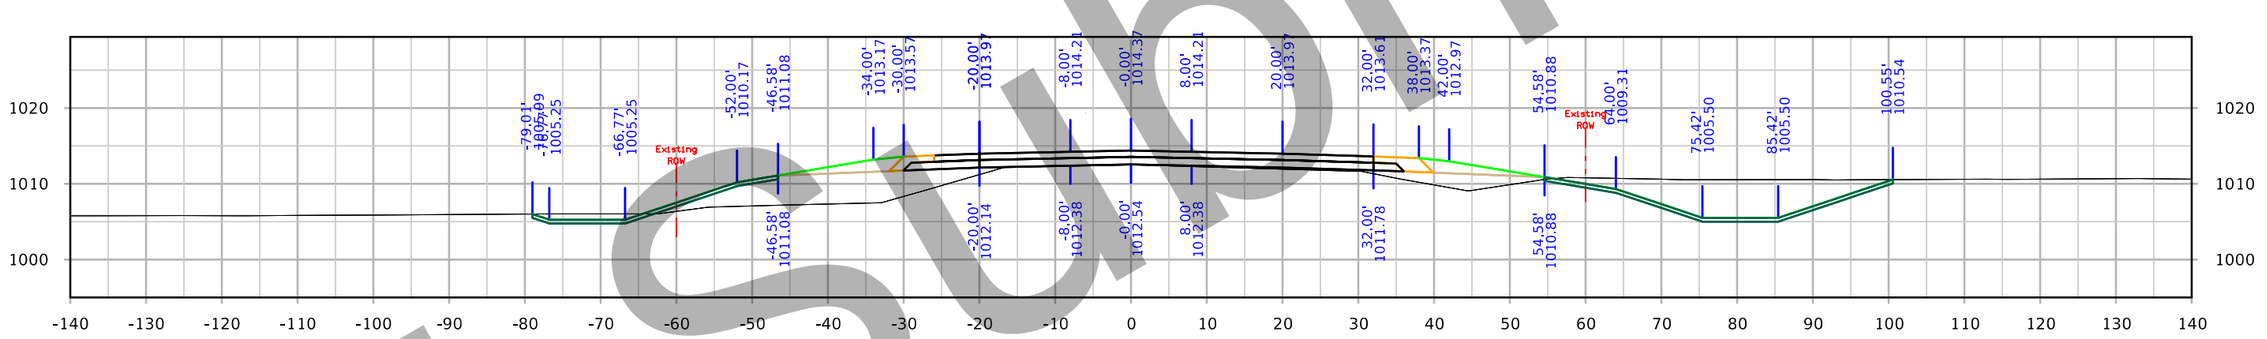

STA. 1043+50.00

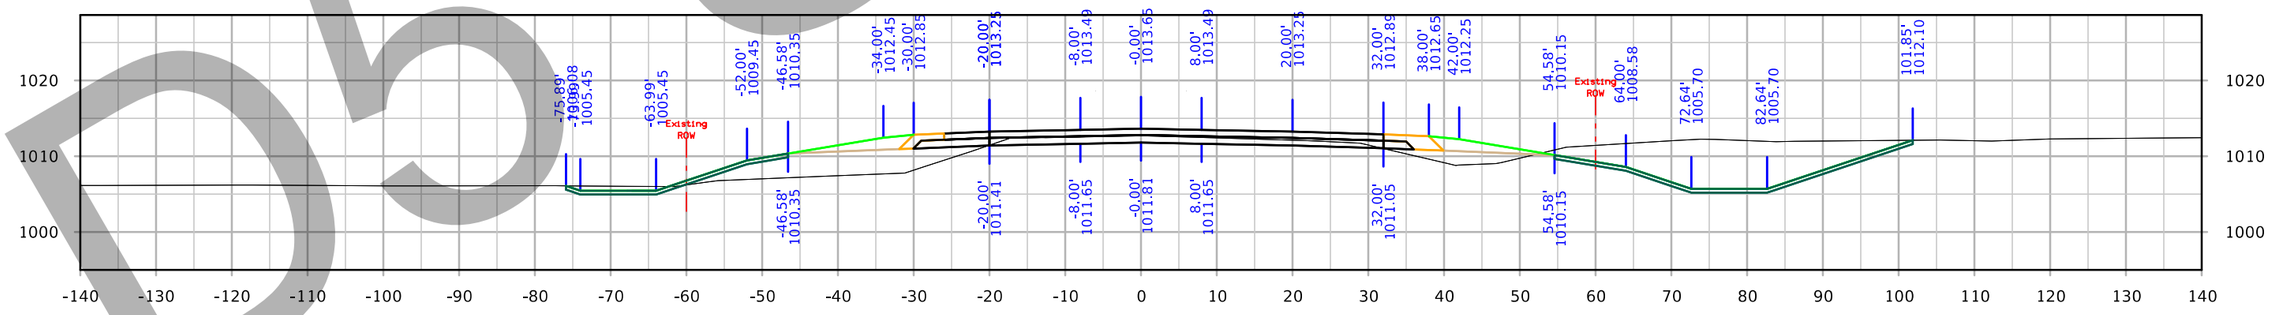

STA. 1043+00.00

D5 Submittal

FILE NO. 32044	ENGLISH	DESIGN TEAM Iowa DOT	POLK/STORY COUNTY	PROJECT NUMBER IM-035-4(309)95--13-77	SHEET NUMBER X.407

4:56:41 PM 3/4/2021 kbell pw:\\ntPwInt1.dot.int.lan:PWMain\Documents\Projects\7703504015\Design_(309)_PreliminaryEngineering\CADD_Files\Cross_Sections\XS_SR210_77035309Z08.dgn

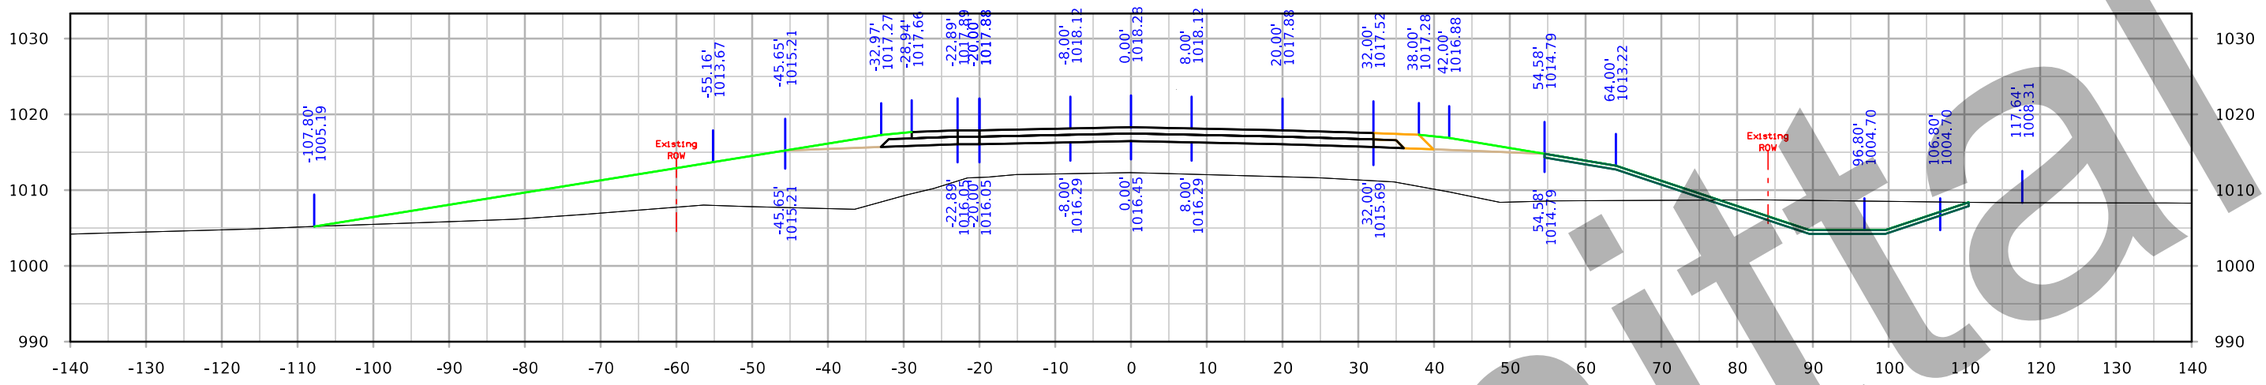

STA. 1045+50.00

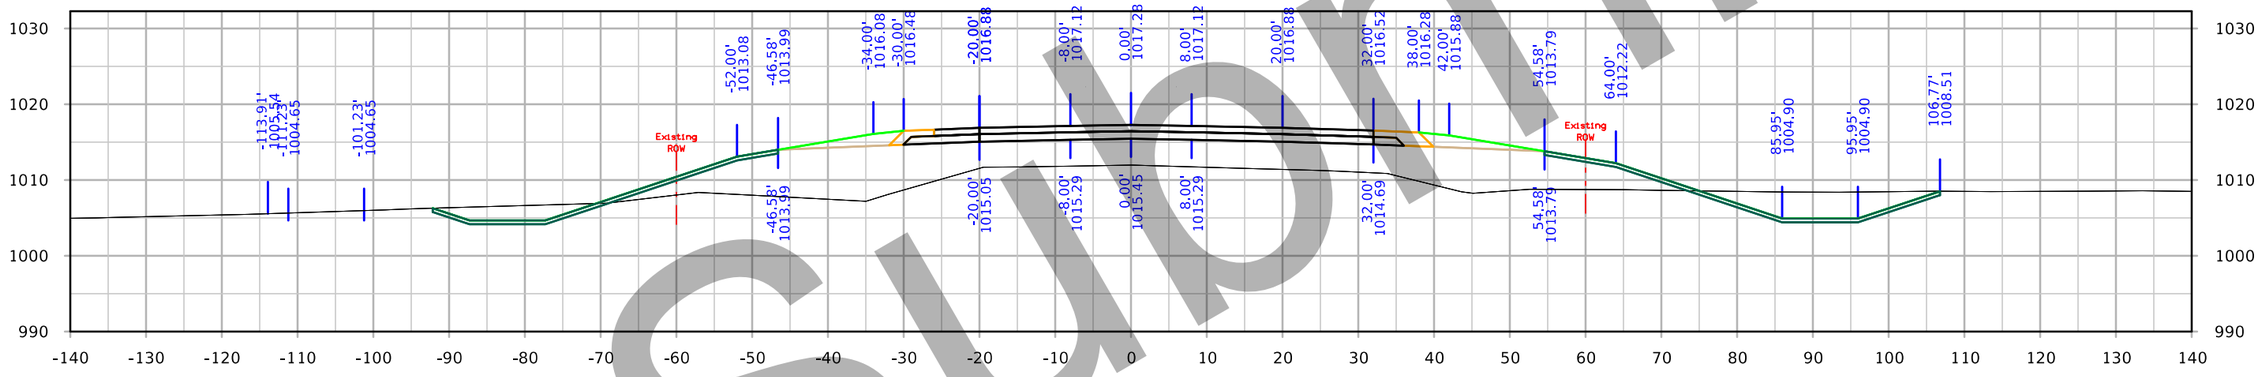

STA. 1045+00.00

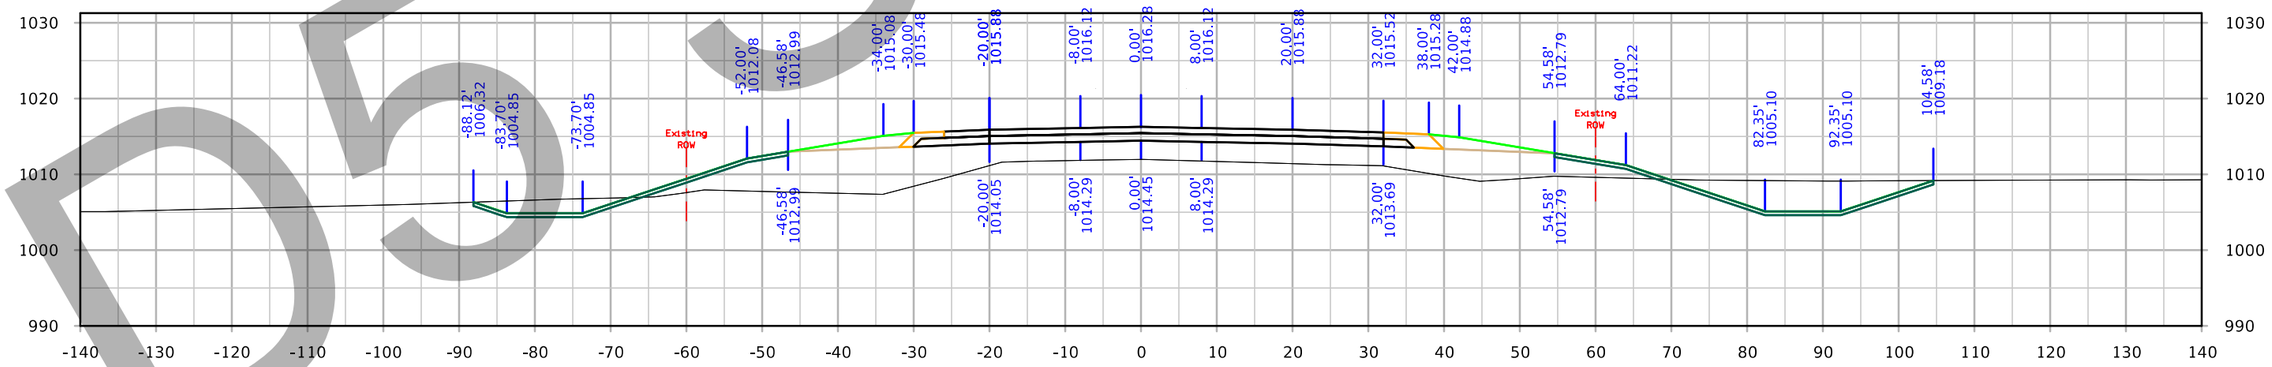

STA. 1044+50.00

D5 Submittal

FILE NO. 32044	ENGLISH	DESIGN TEAM Iowa DOT	POLK/STORY COUNTY	PROJECT NUMBER IM-035-4(309)95--13-77	SHEET NUMBER X.408

IA 210

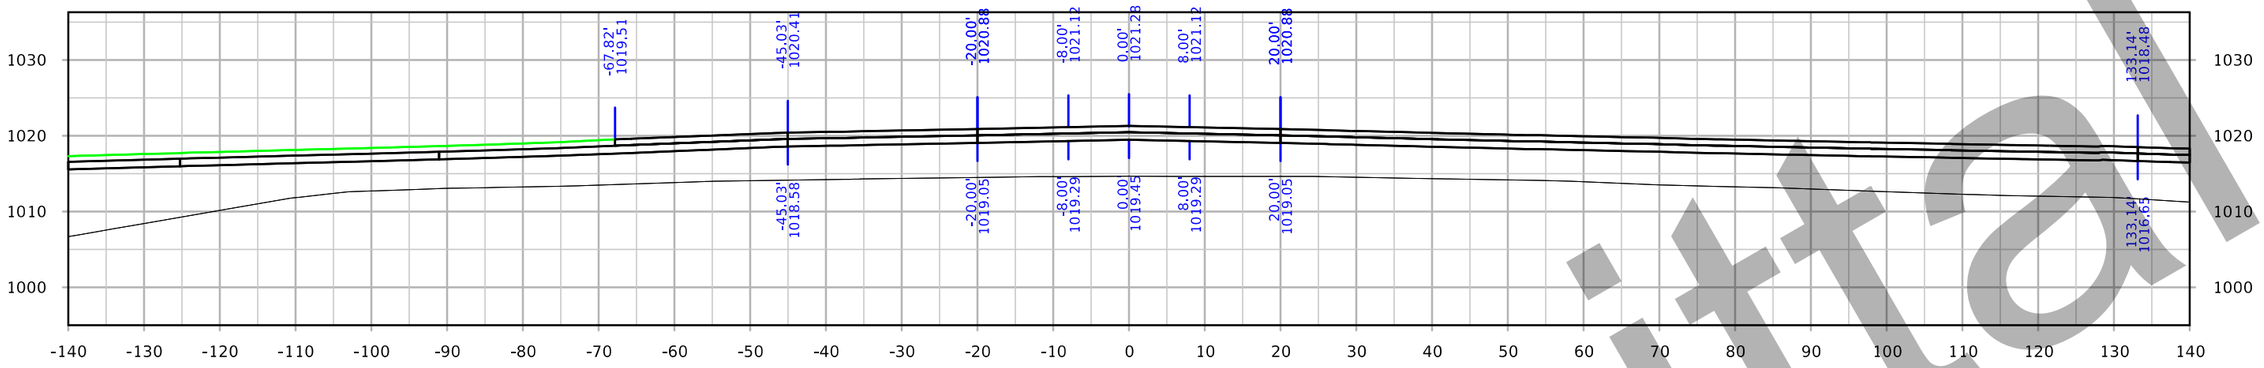

STA. 1047+00.00

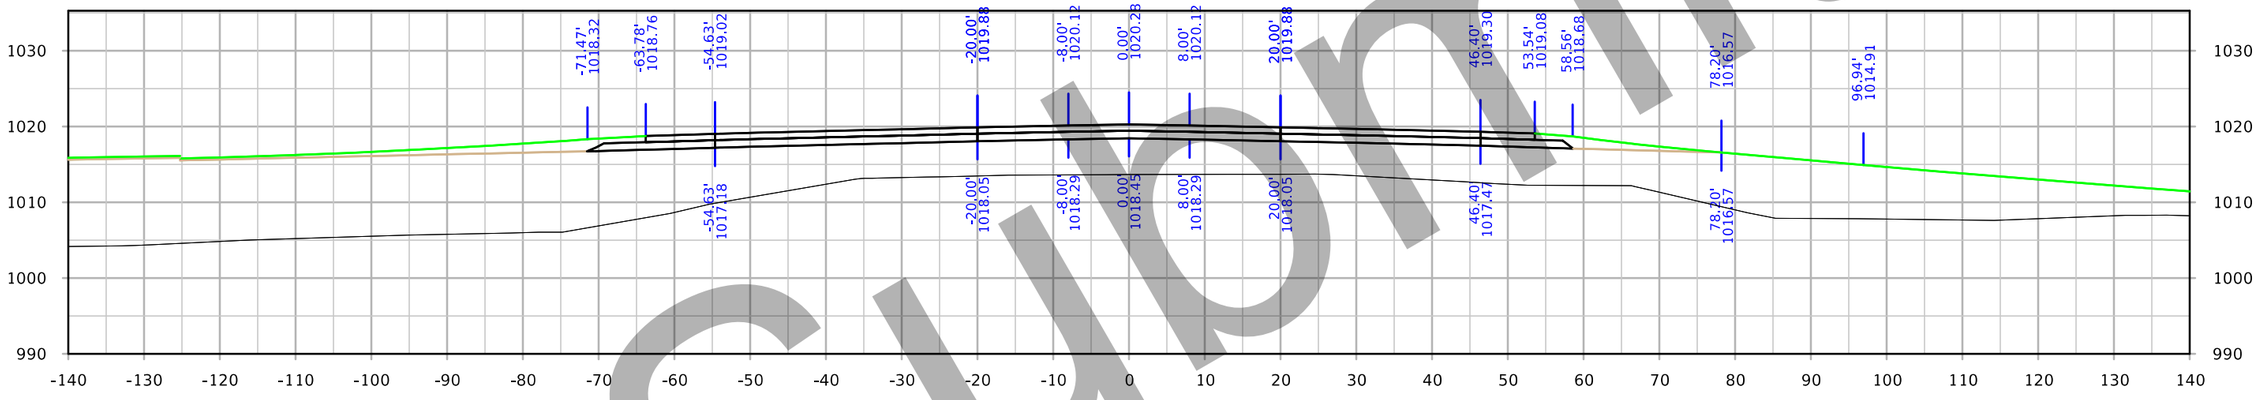

STA. 1046+50.00

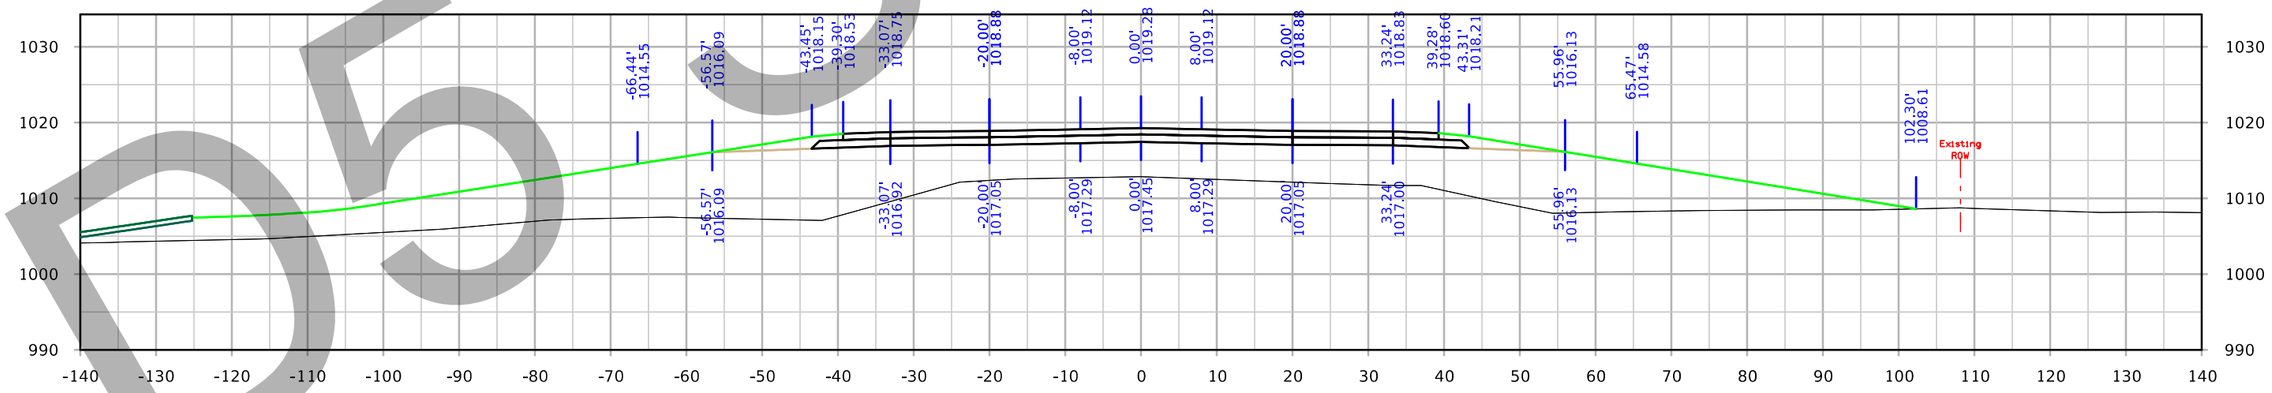

STA. 1046+00.00

D5 Submittal

FILE NO. 32044	ENGLISH	DESIGN TEAM Iowa DOT	POLK/STORY COUNTY	PROJECT NUMBER IM-035-4(309)95--13-77	SHEET NUMBER X.409

4:57:36 PM 3/4/2021 kbell pw:\\ntPwInt1.dot.int.lan:PWMain\Documents\Projects\7703504015\Design_(309)_PreliminaryEngineering\CADD_Files\Cross_Sections\XS_SR210_77035309Z08.dgn

IA 210

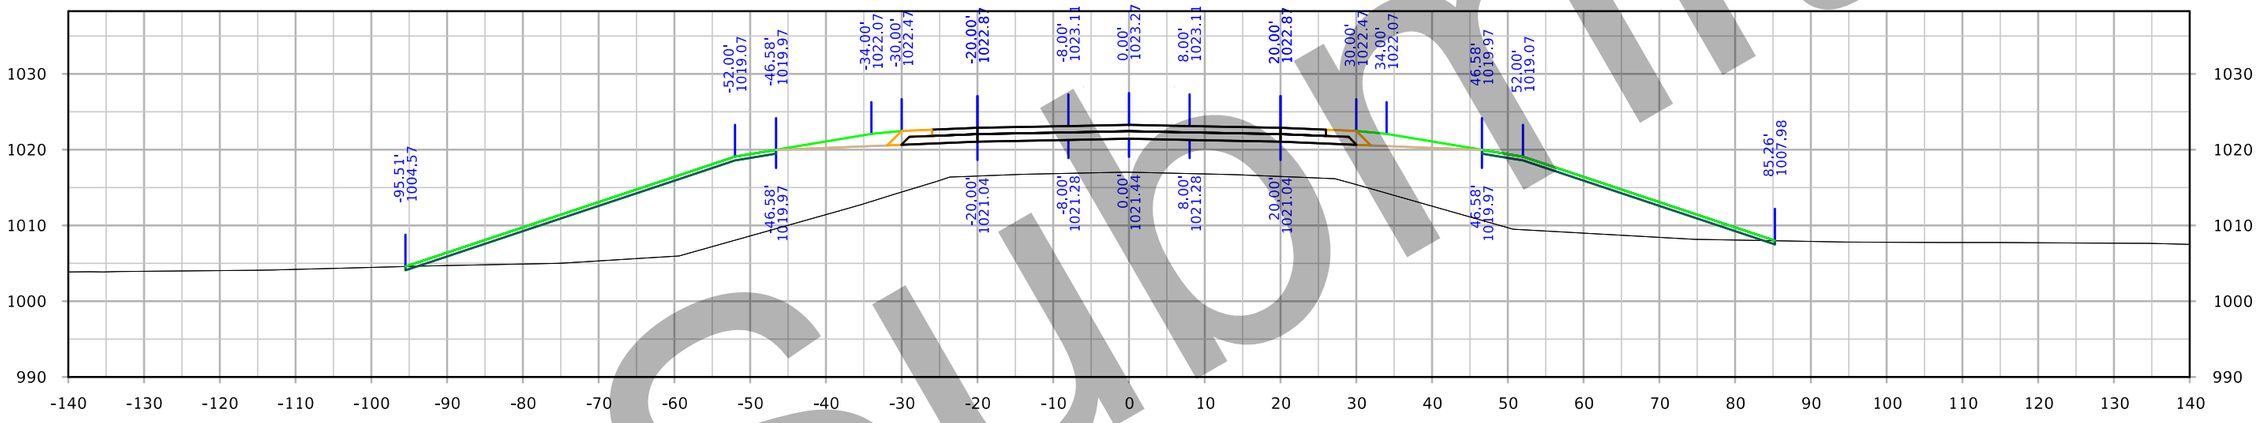

STA. 1048+00.00

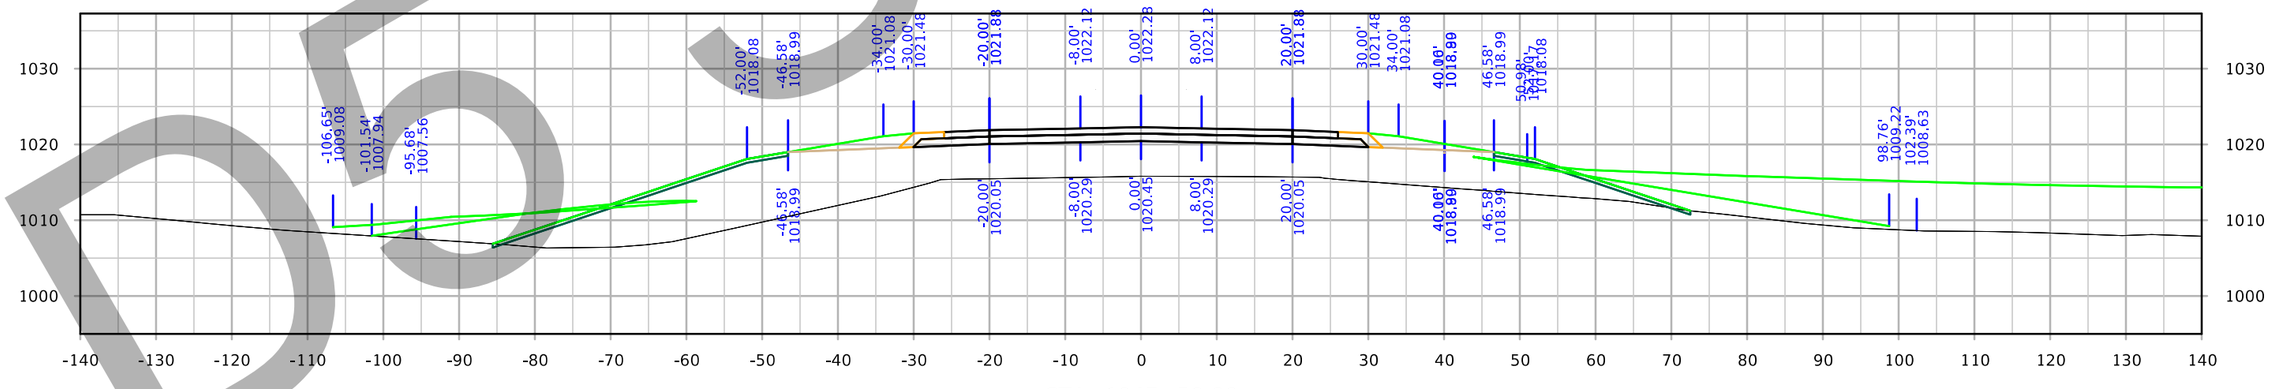

STA. 1047+50.00

DO Submittal

FILE NO. 32044	ENGLISH	DESIGN TEAM Iowa DOT	POLK/STORY COUNTY	PROJECT NUMBER IM-035-4(309)95--13-77	SHEET NUMBER X.410

4:57:55 PM 3/4/2021 kbell pw:\\ntPwInt1.dot.int.lan:PWMain\Documents\Projects\7703504015\Design_(309)_PreliminaryEngineering\CADD_Files\Cross_Sections\XS_SR210_77035309Z08.dgn

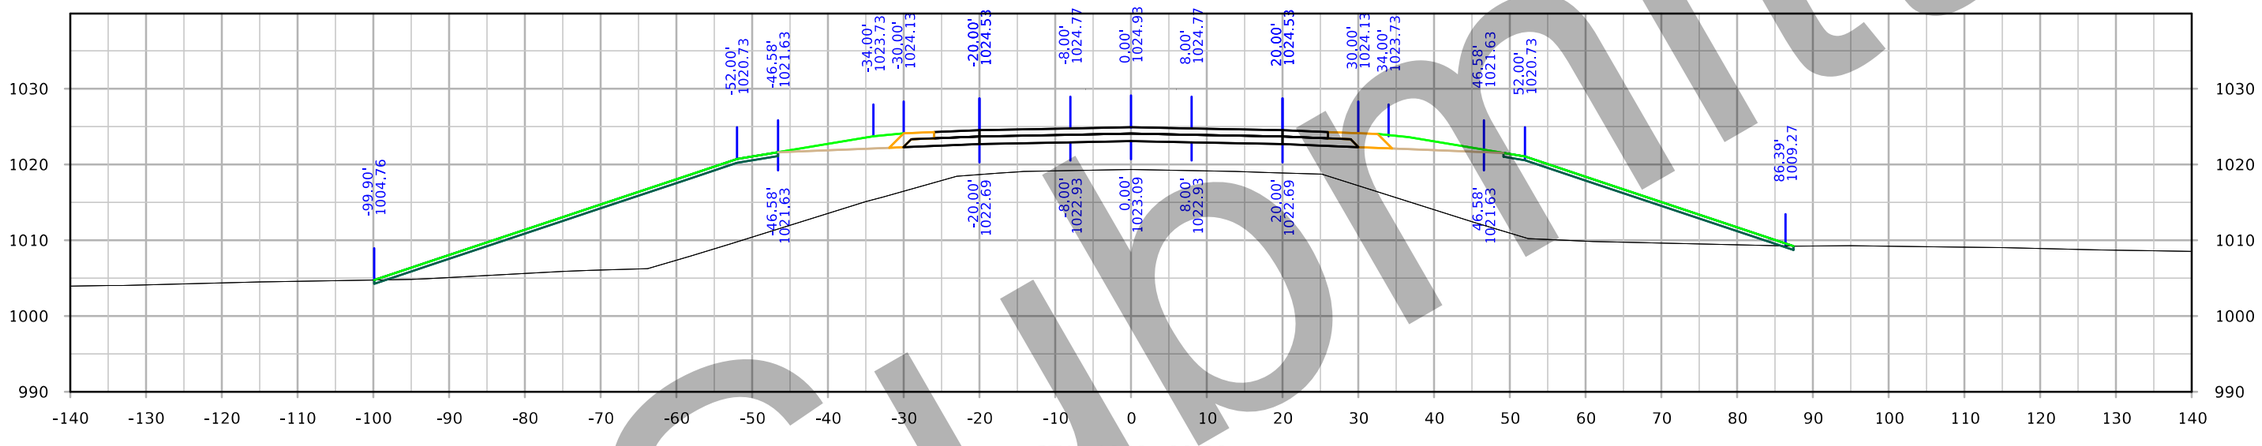

STA. 1049+00.00

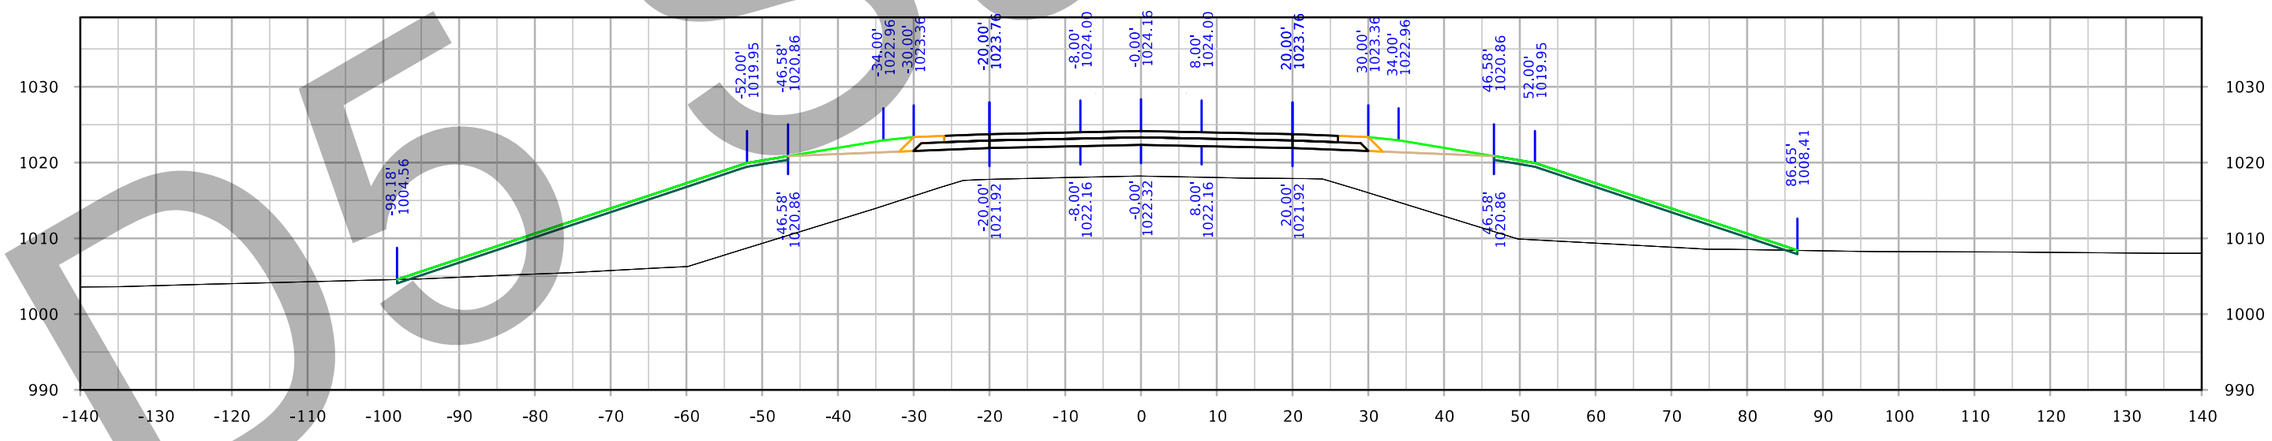

STA. 1048+50.00

DO NOT SUBMITTAL

FILE NO. 32044	ENGLISH	DESIGN TEAM Iowa DOT	POLK/STORY COUNTY	PROJECT NUMBER IM-035-4(309)95--13-77	SHEET NUMBER X.411

IA 210

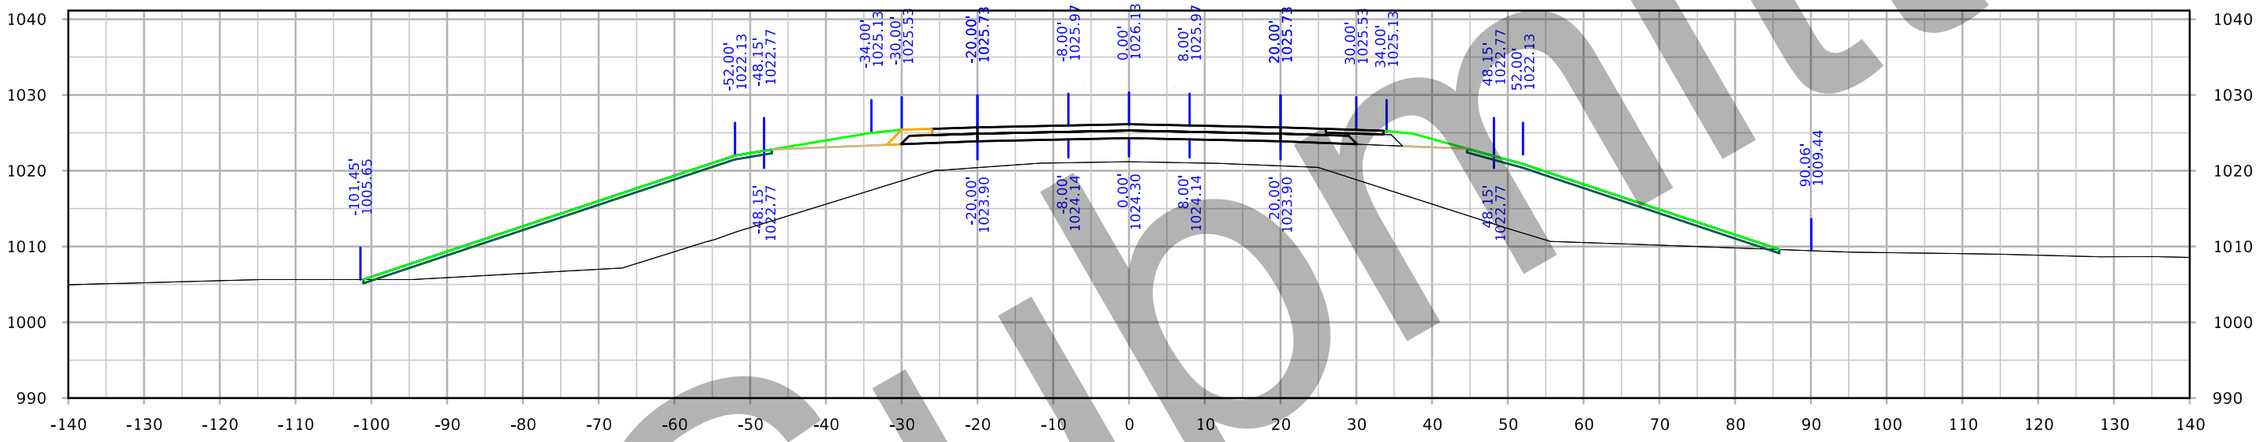

STA. 1050+00.00

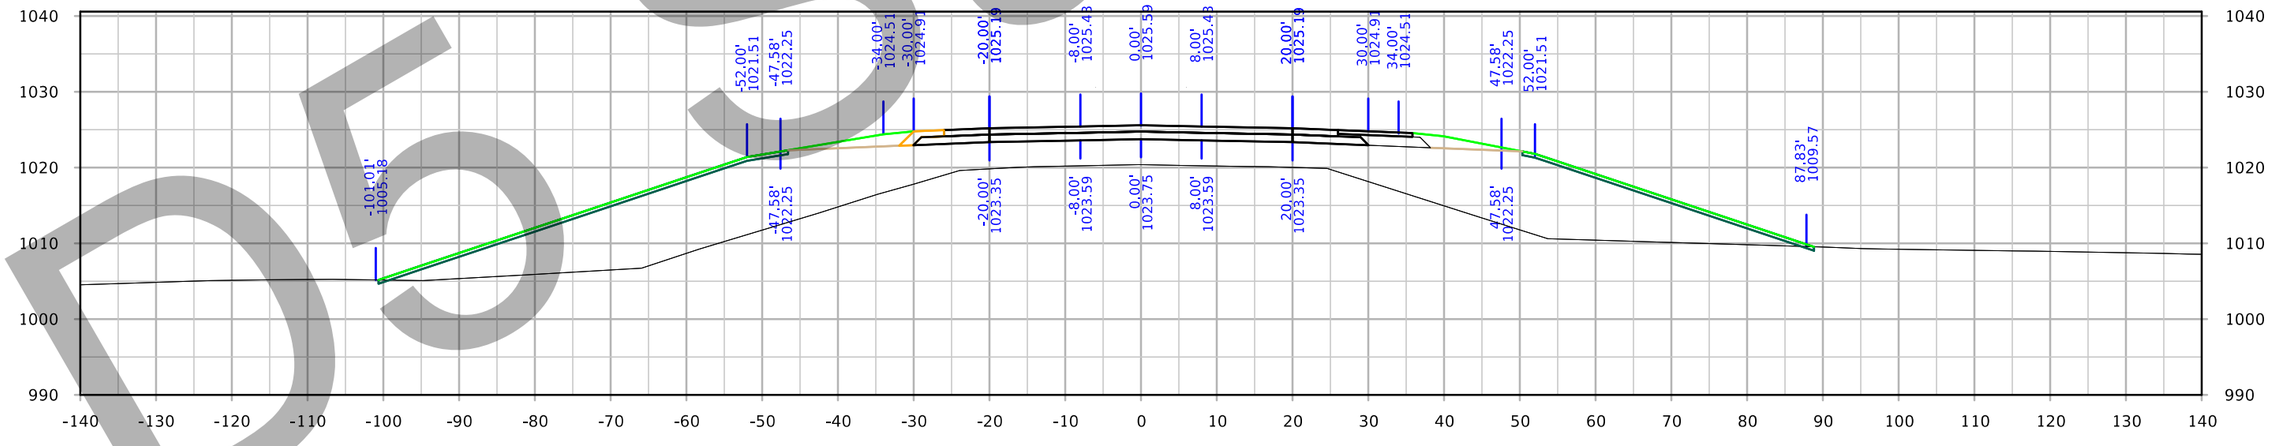

STA. 1049+50.00

DO Submittal

FILE NO. 32044	ENGLISH	DESIGN TEAM Iowa DOT	POLK/STORY COUNTY	PROJECT NUMBER IM-035-4(309)95--13-77	SHEET NUMBER X.412

4:58:33 PM 3/4/2021 kbell pw:\\ntPwInt1.dot.int.lan:PWMain\Documents\Projects\7703504015\Design_(309)_PreliminaryEngineering\CADD_Files\Cross_Sections\XS_SR210_77035309Z08.dgn

IA 210

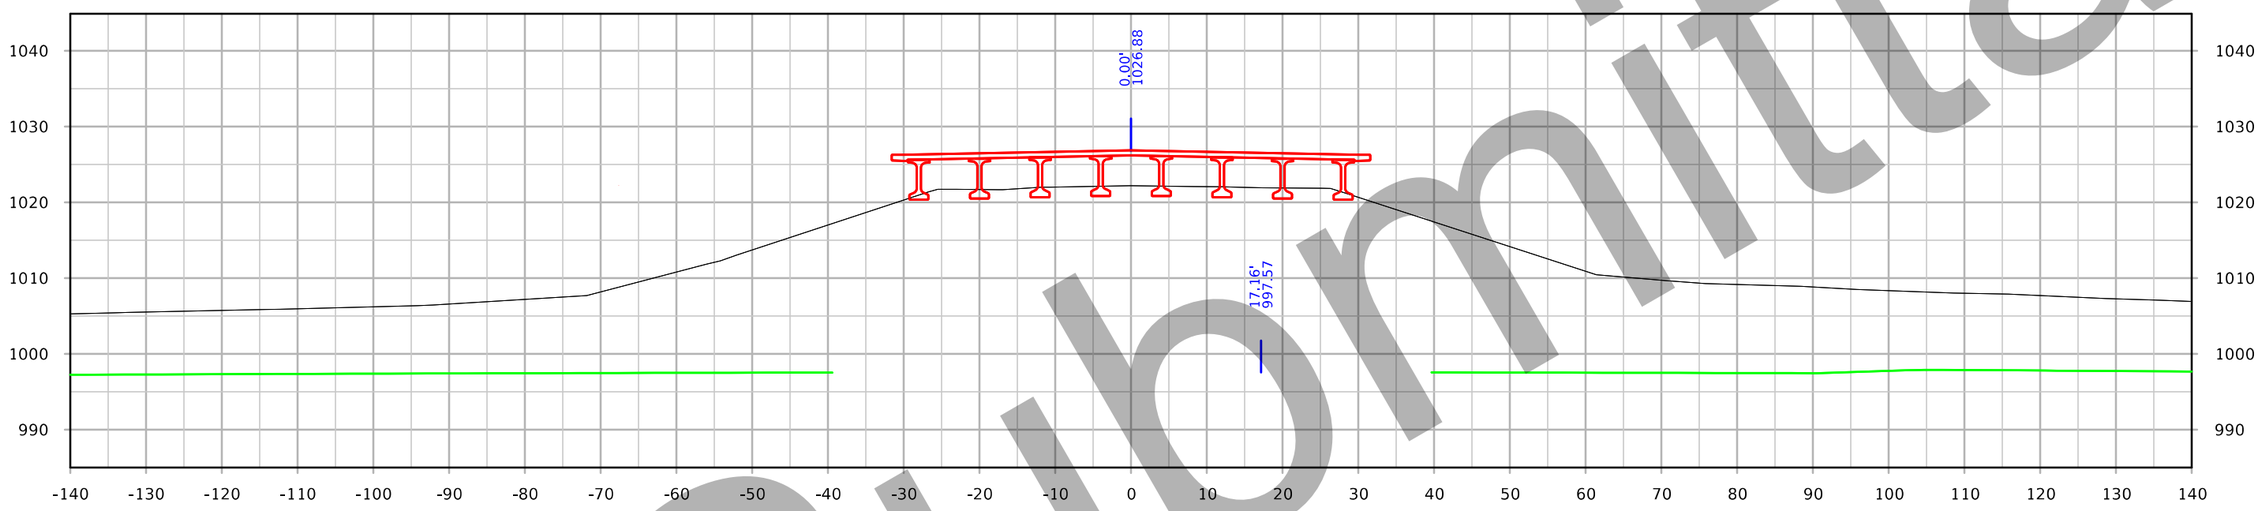

STA. 1051+00.00

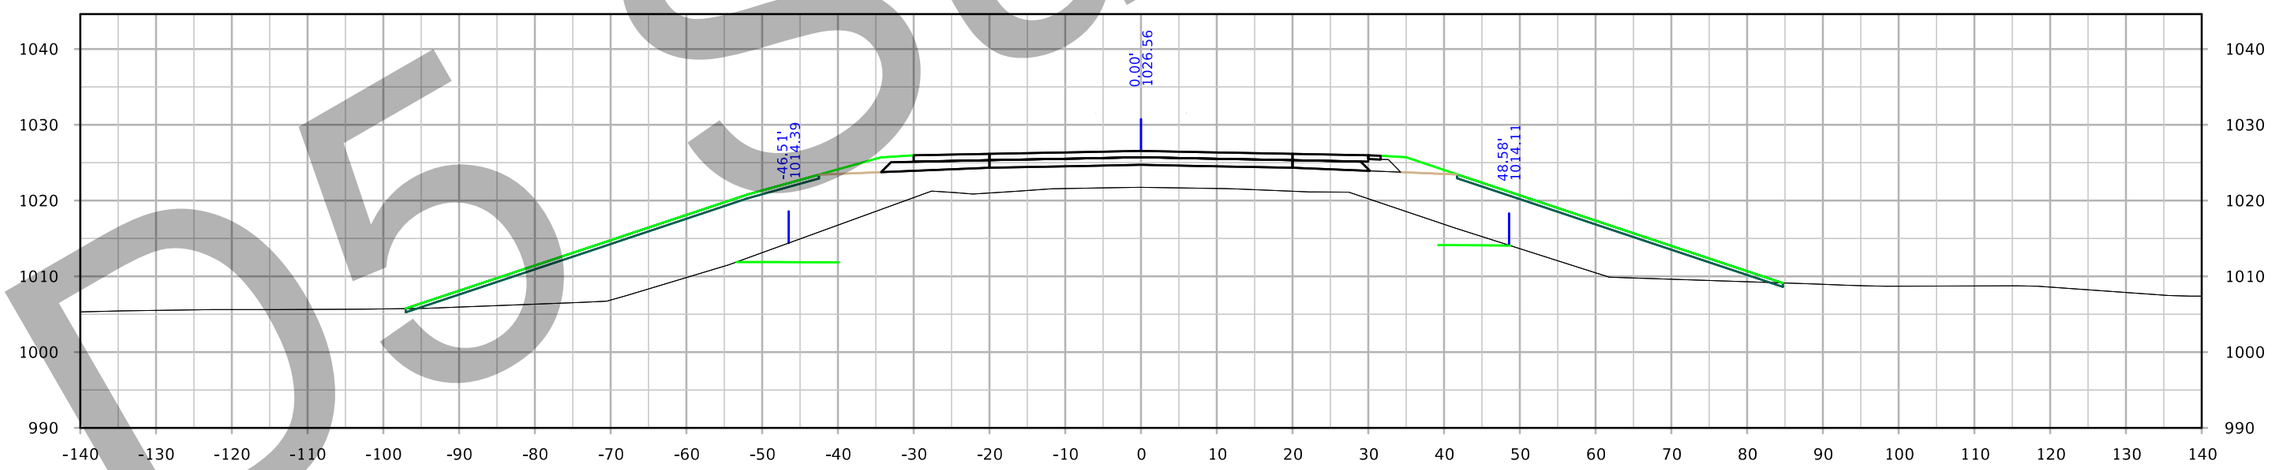

STA. 1050+50.00

D5 Submittal

FILE NO. 32044	ENGLISH	DESIGN TEAM Iowa DOT	POLK/STORY COUNTY	PROJECT NUMBER IM-035-4(309)95--13-77	SHEET NUMBER X.413

4:58:53 PM 3/4/2021 kbell pw:\\ntPwInt1.dot.int.lan:PWMain\Documents\Projects\7703504015\Design_(309)_PreliminaryEngineering\CADD_Files\Cross_Sections\XS_SR210_77035309Z08.dgn

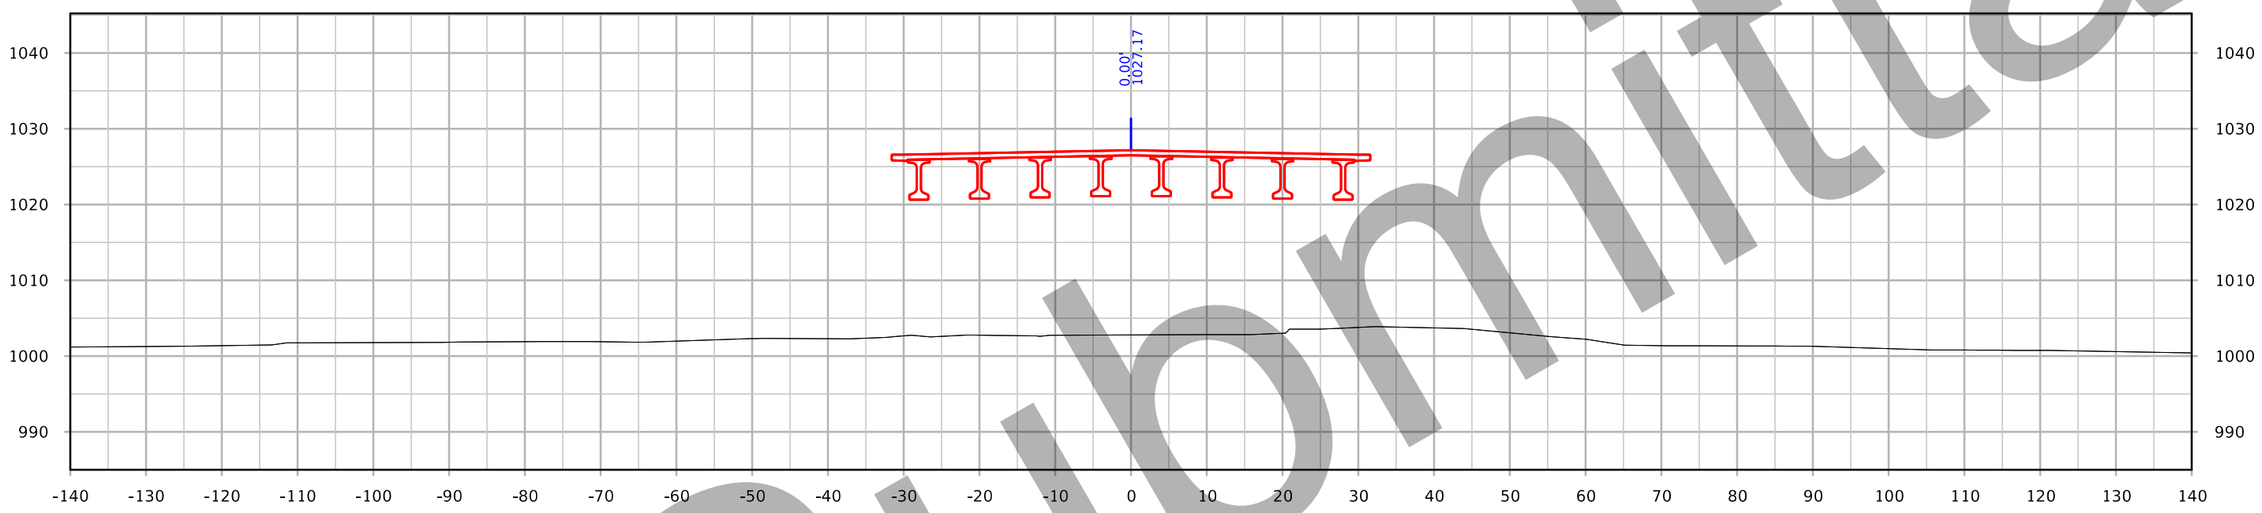

STA. 1052+00.00

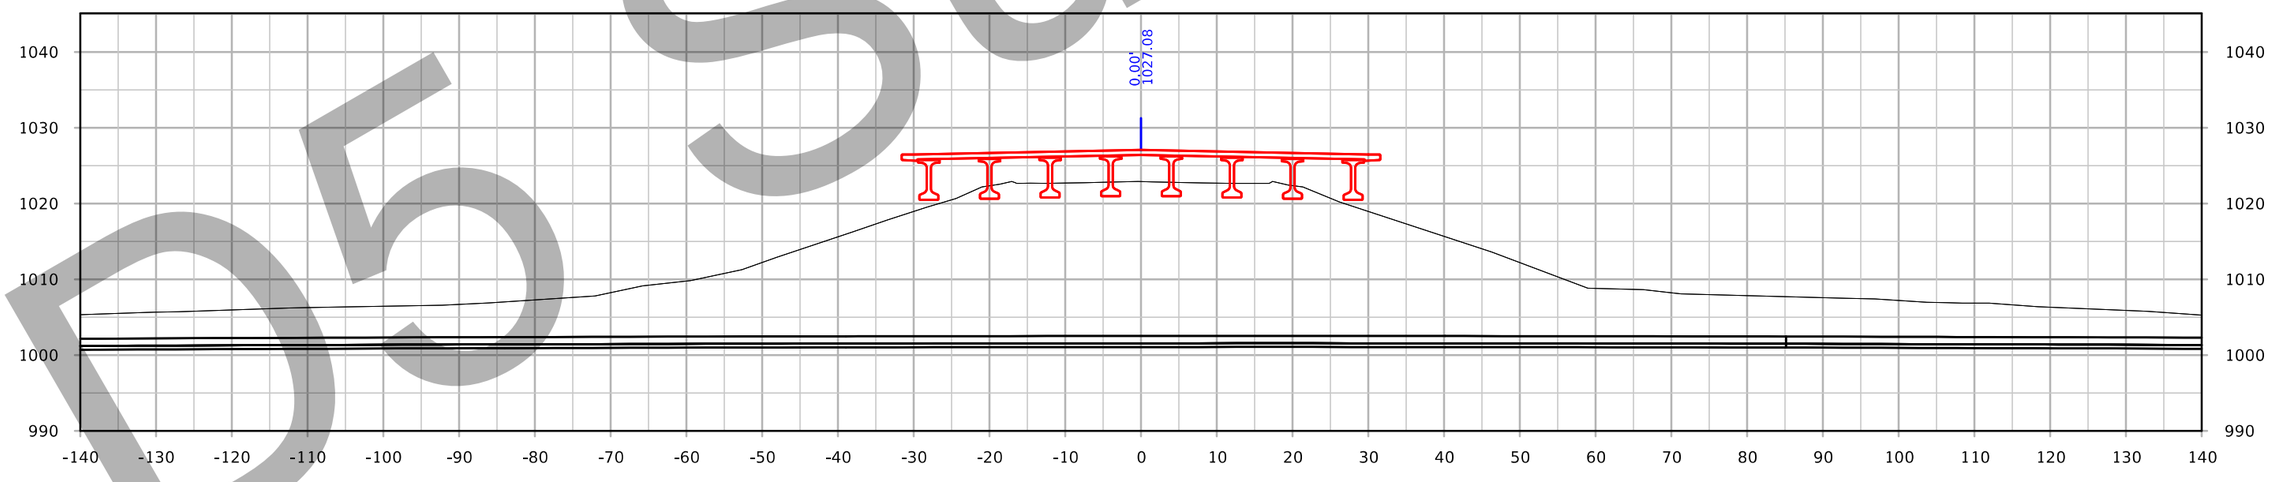

STA. 1051+50.00

DO Submittal

FILE NO. 32044	ENGLISH	DESIGN TEAM Iowa DOT	POLK/STORY COUNTY	PROJECT NUMBER IM-035-4(309)95--13-77	SHEET NUMBER X.414

4:59:12 PM 3/4/2021 kbell pw:\\ntPwInt1.dot.int.lan:PWMain\Documents\Projects\7703504015\Design_(309)_PreliminaryEngineering\CADD_Files\Cross_Sections\XS_SR210_77035309Z08.dgn

IA 210

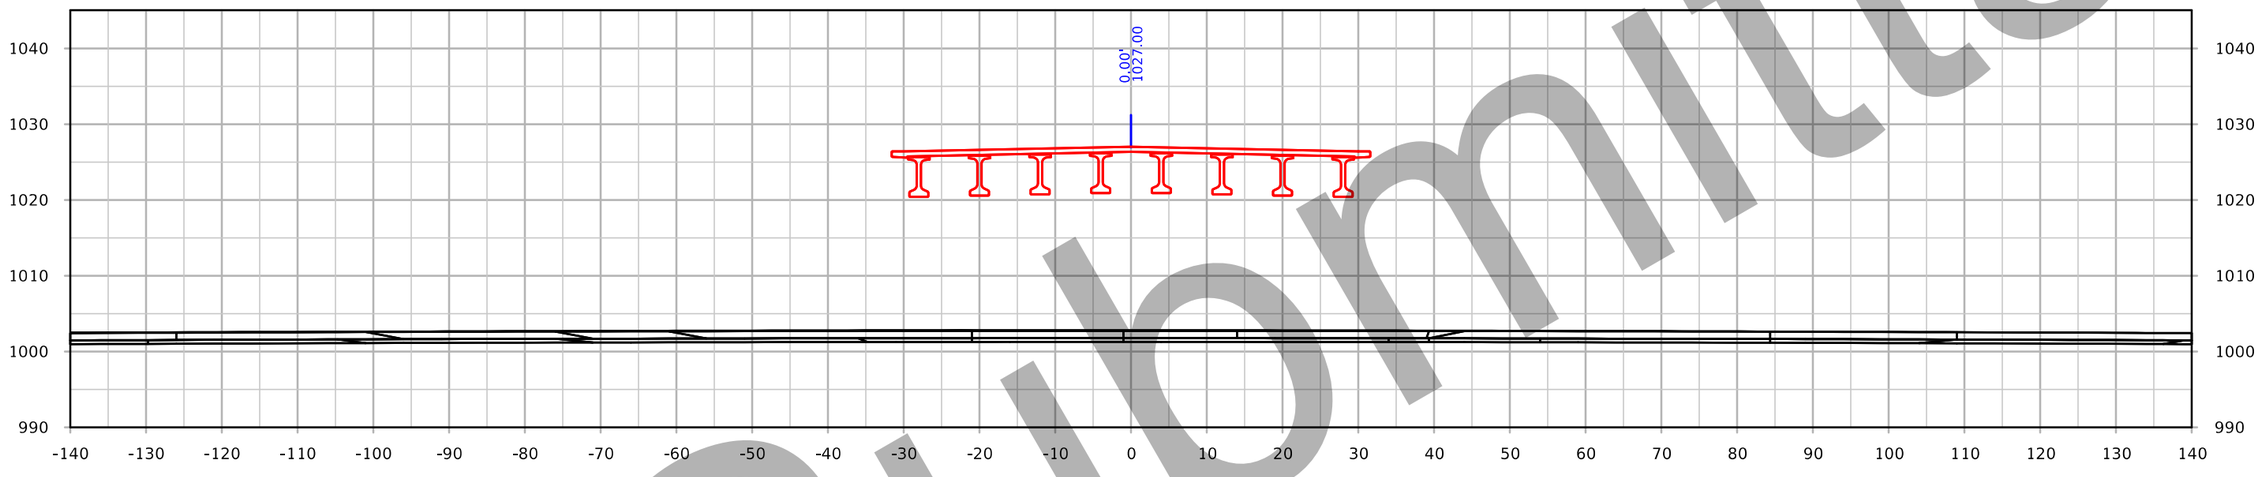

STA. 1053+00.00

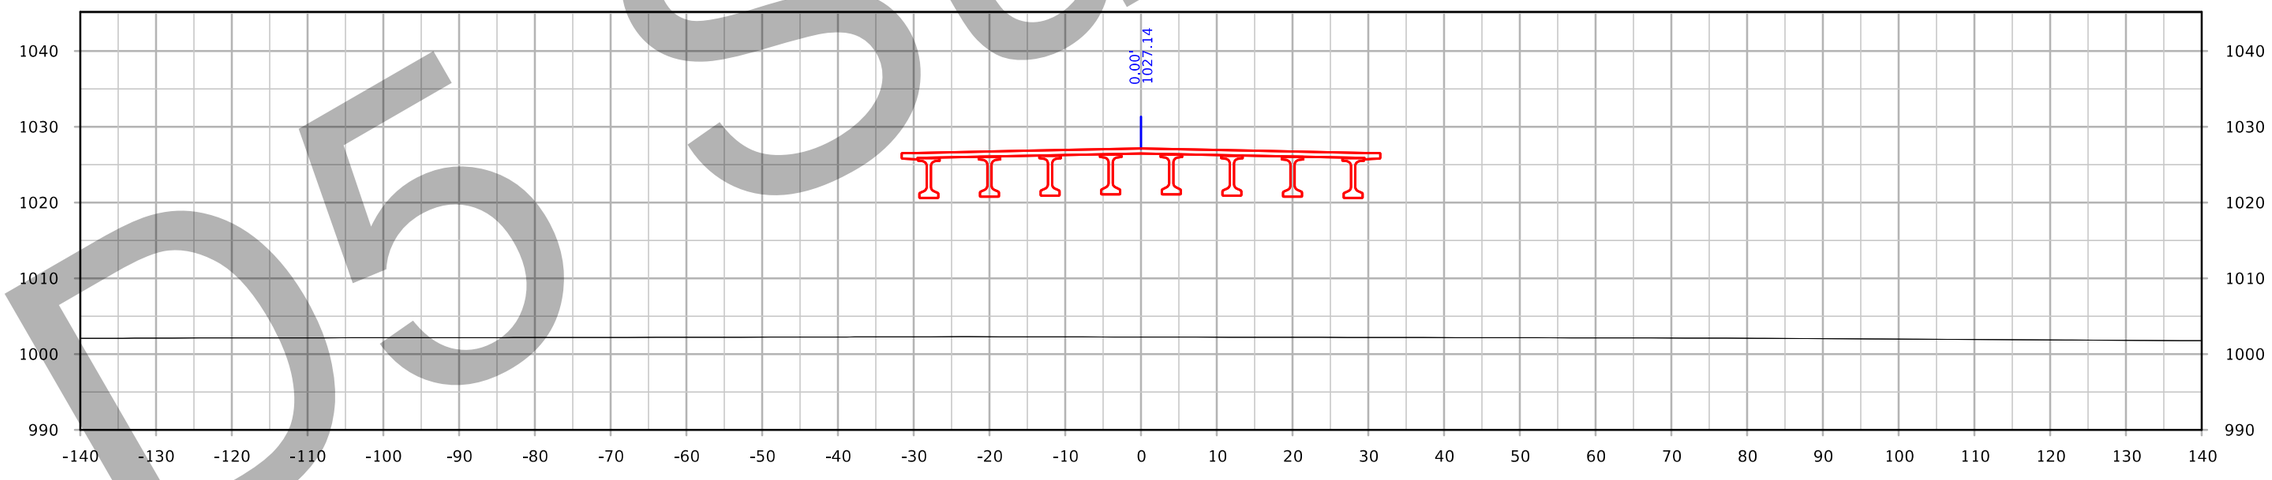

STA. 1052+50.00

D5 Submittal

FILE NO. 32044	ENGLISH	DESIGN TEAM Iowa DOT	POLK/STORY COUNTY	PROJECT NUMBER IM-035-4(309)95--13-77	SHEET NUMBER X.415

4:59:32 PM 3/4/2021 kbell pw:\\ntPwInt1.dot.int.lan:PWMain\Documents\Projects\7703504015\Design_(309)_PreliminaryEngineering\CADD_Files\Cross_Sections\XS_SR210_77035309Z08.dgn

IA 210

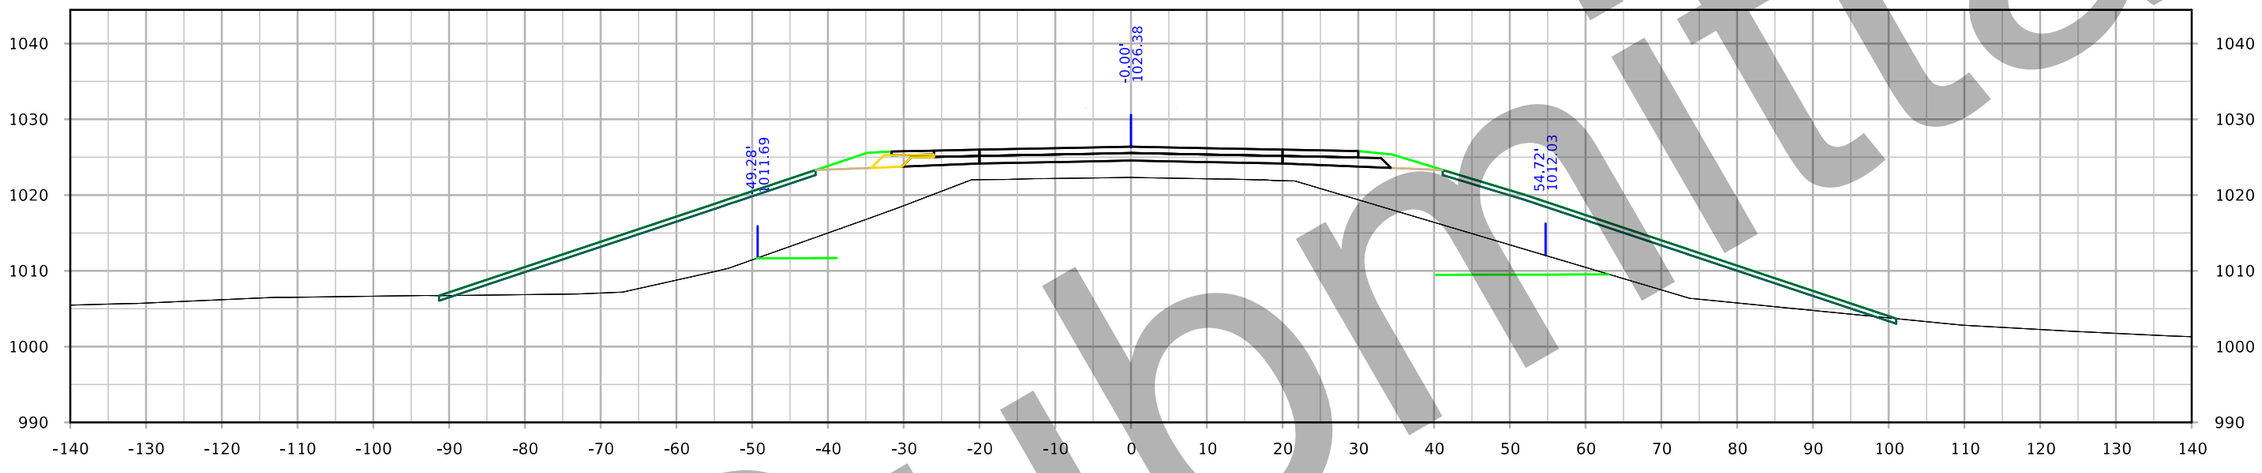

STA. 1054+00.00

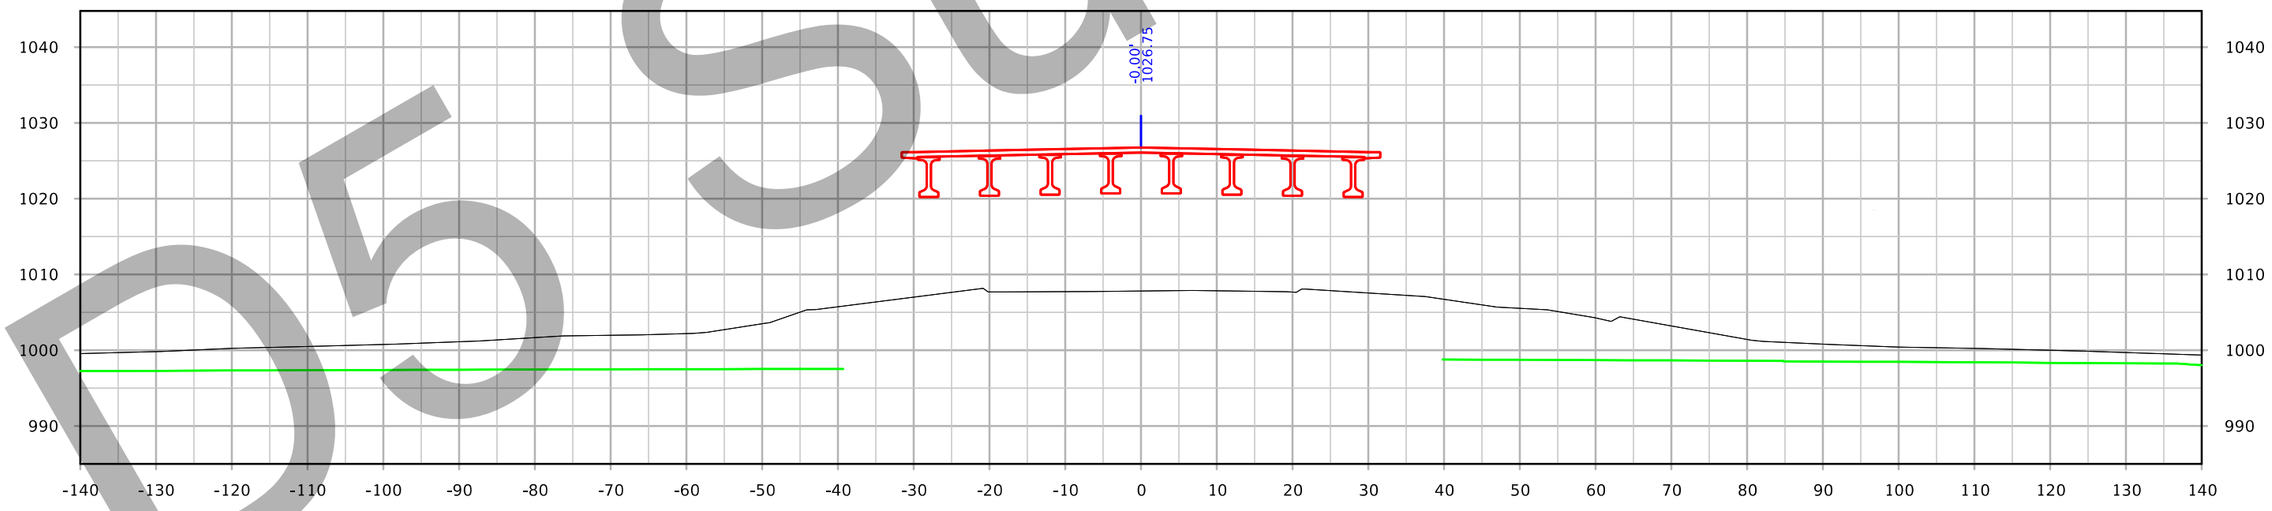

STA. 1053+50.00

D5 Submittal

FILE NO. 32044	ENGLISH	DESIGN TEAM Iowa DOT	POLK/STORY COUNTY	PROJECT NUMBER IM-035-4(309)95--13-77	SHEET NUMBER X.416

4:59:53 PM 3/4/2021 kbell pw:\\ntPwInt1.dot.int.lan:PWMain\Documents\Projects\7703504015\Design_(309)_PreliminaryEngineering\CADD_Files\Cross_Sections\XS_SR210_77035309Z08.dgn

IA 210

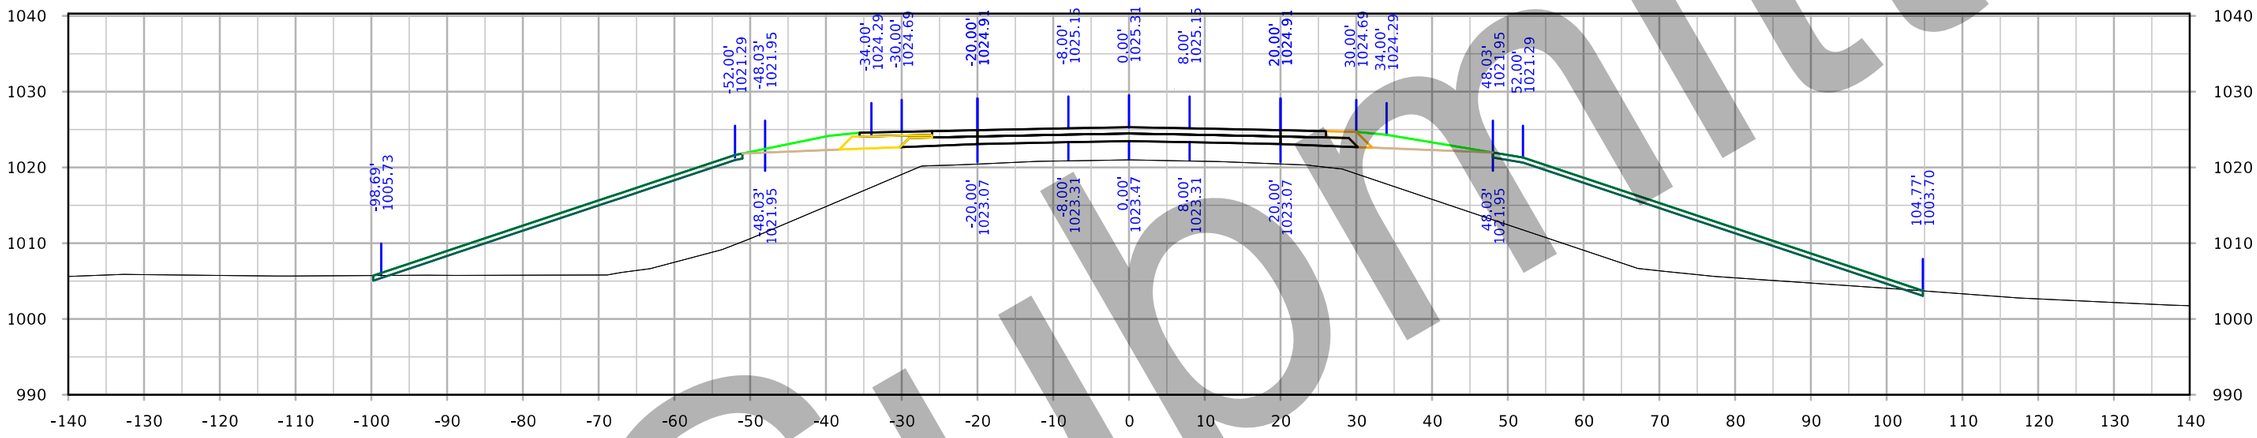

STA. 1055+00.00

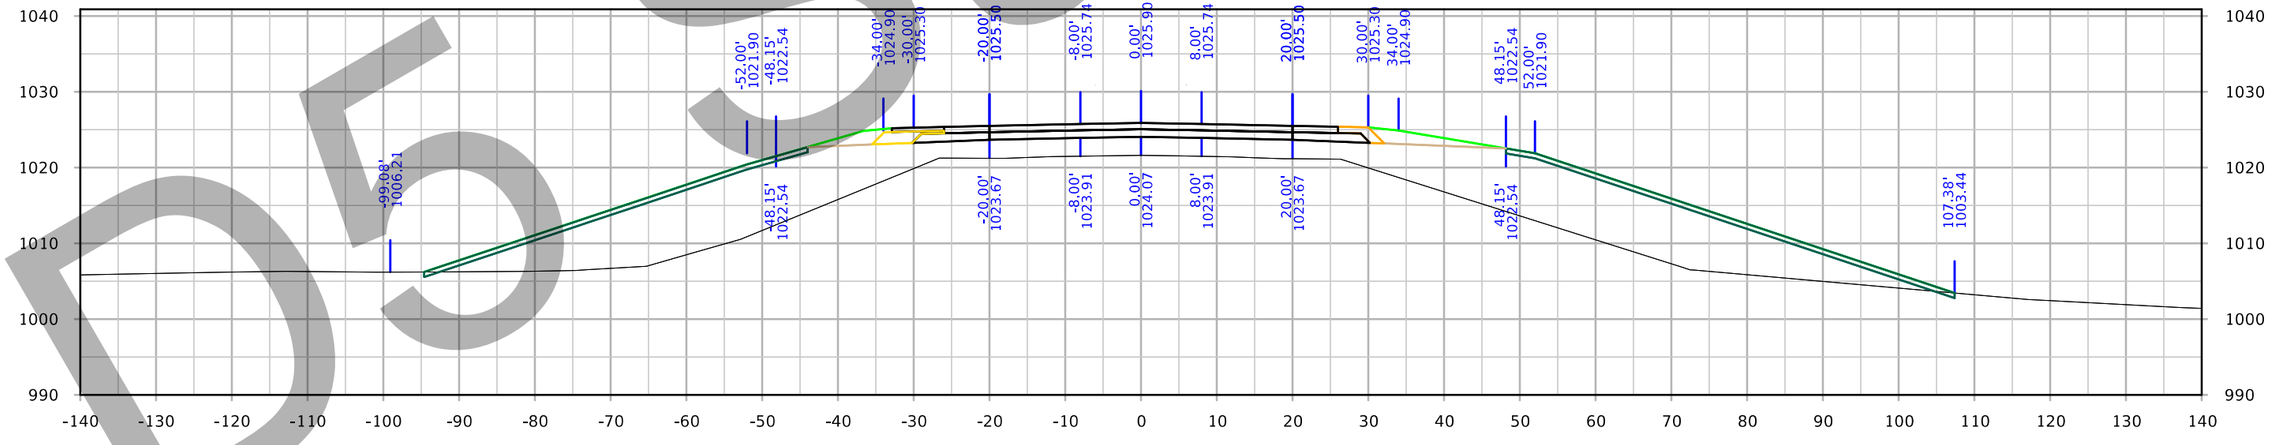

STA. 1054+50.00

DESIGN SUBMITTAL

FILE NO. 32044	ENGLISH	DESIGN TEAM Iowa DOT	POLK/STORY COUNTY	PROJECT NUMBER IM-035-4(309)95--13-77	SHEET NUMBER X.417

5:00:14 PM 3/4/2021 kbell pw:\\ntPwInt1.dot.int.lan:PWMain\Documents\Projects\7703504015\Design_(309)_PreliminaryEngineering\CADD_Files\Cross_Sections\XS_SR210_77035309Z08.dgn

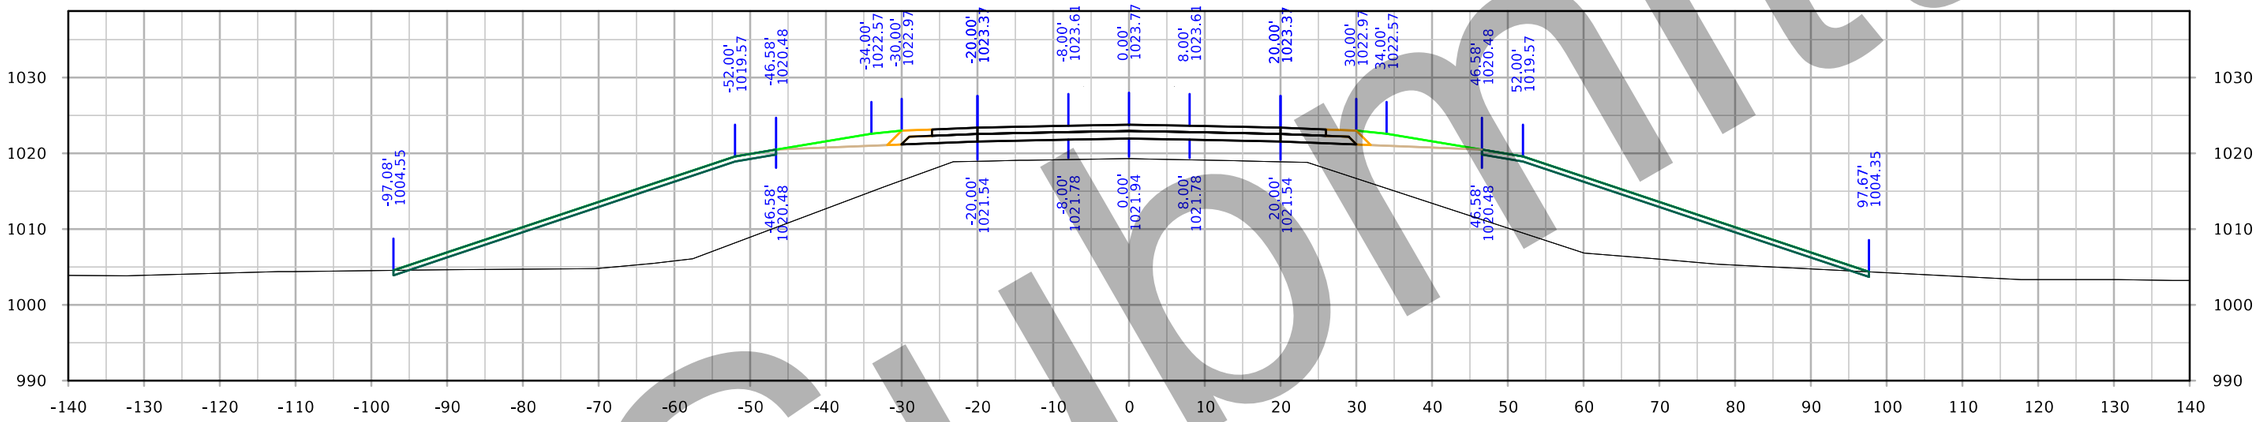

STA. 1056+00.00

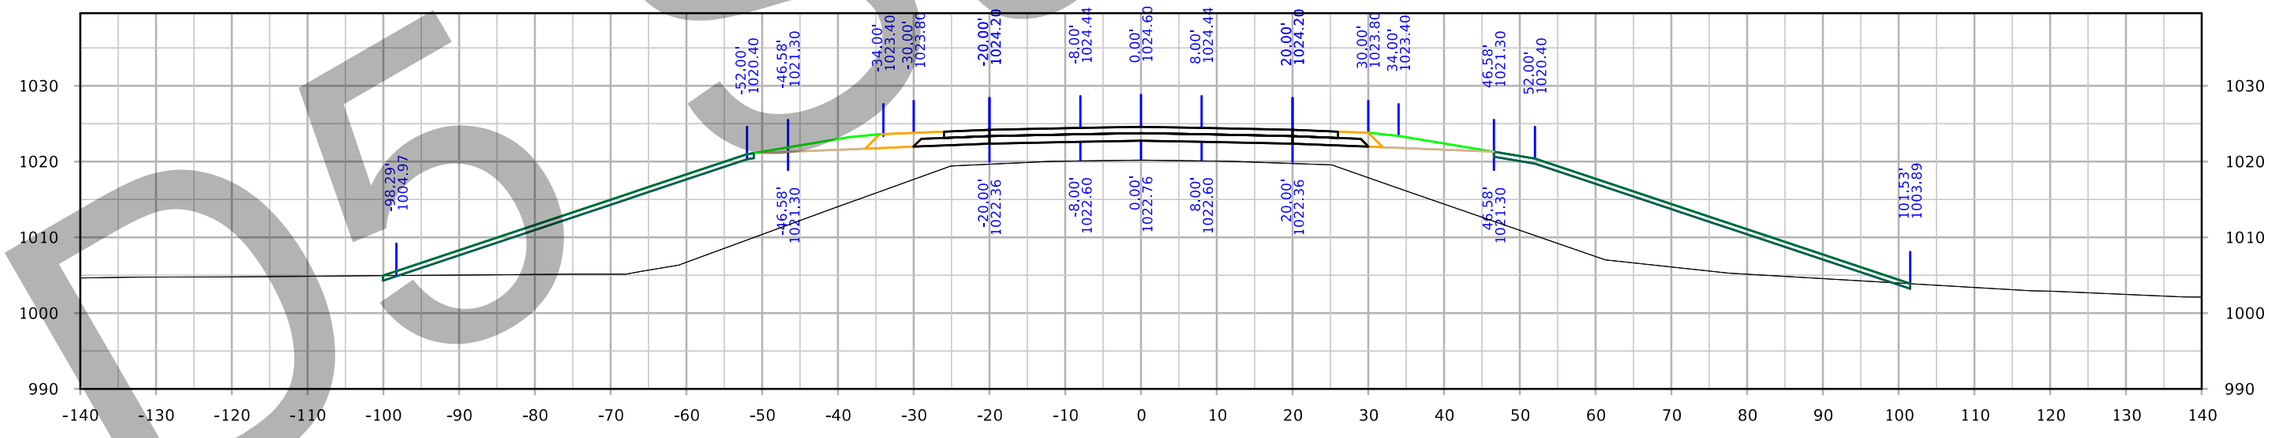

STA. 1055+50.00

DO Submittal

FILE NO. 32044	ENGLISH	DESIGN TEAM Iowa DOT	POLK/STORY COUNTY	PROJECT NUMBER IM-035-4(309)95--13-77	SHEET NUMBER X.418

5:00:35 PM 3/4/2021 kbell pw:\\ntPwInt1.dot.int.lan:PWMain\Documents\Projects\7703504015\Design_(309)_PreliminaryEngineering\CADD_Files\Cross_Sections\XS_SR210_77035309Z08.dgn

IA 210

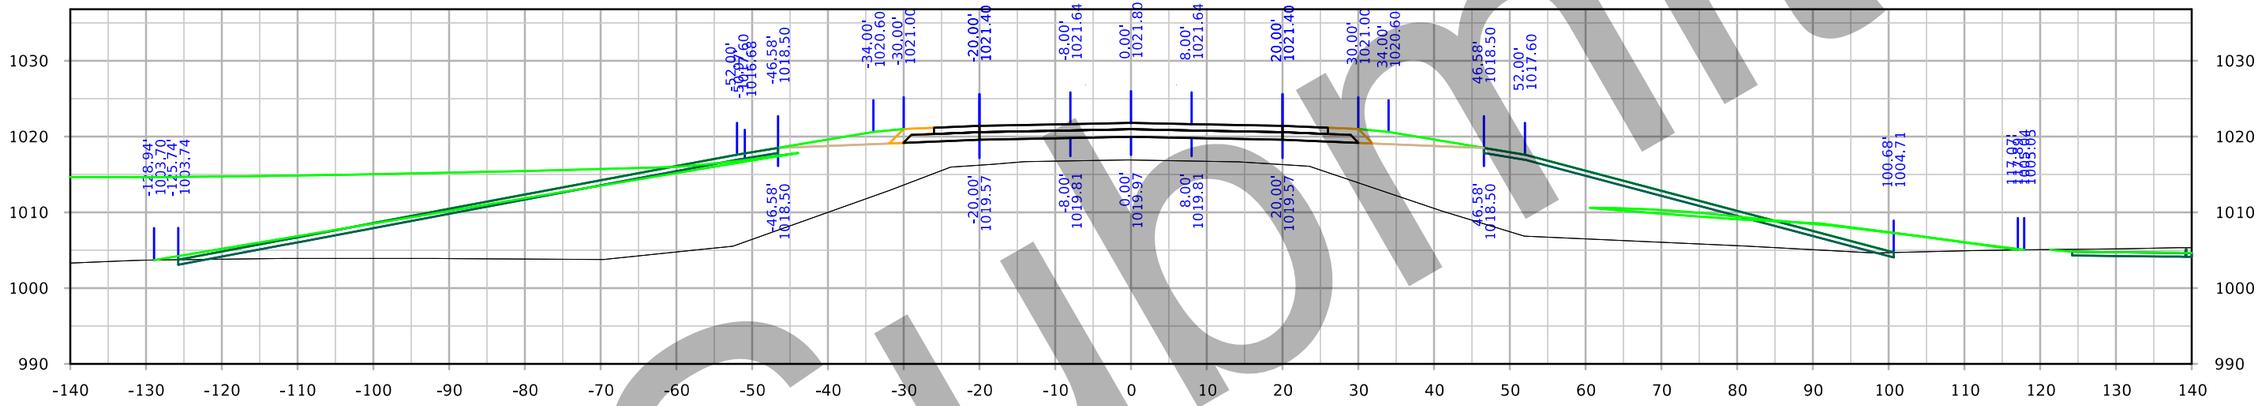

STA. 1057+00.00

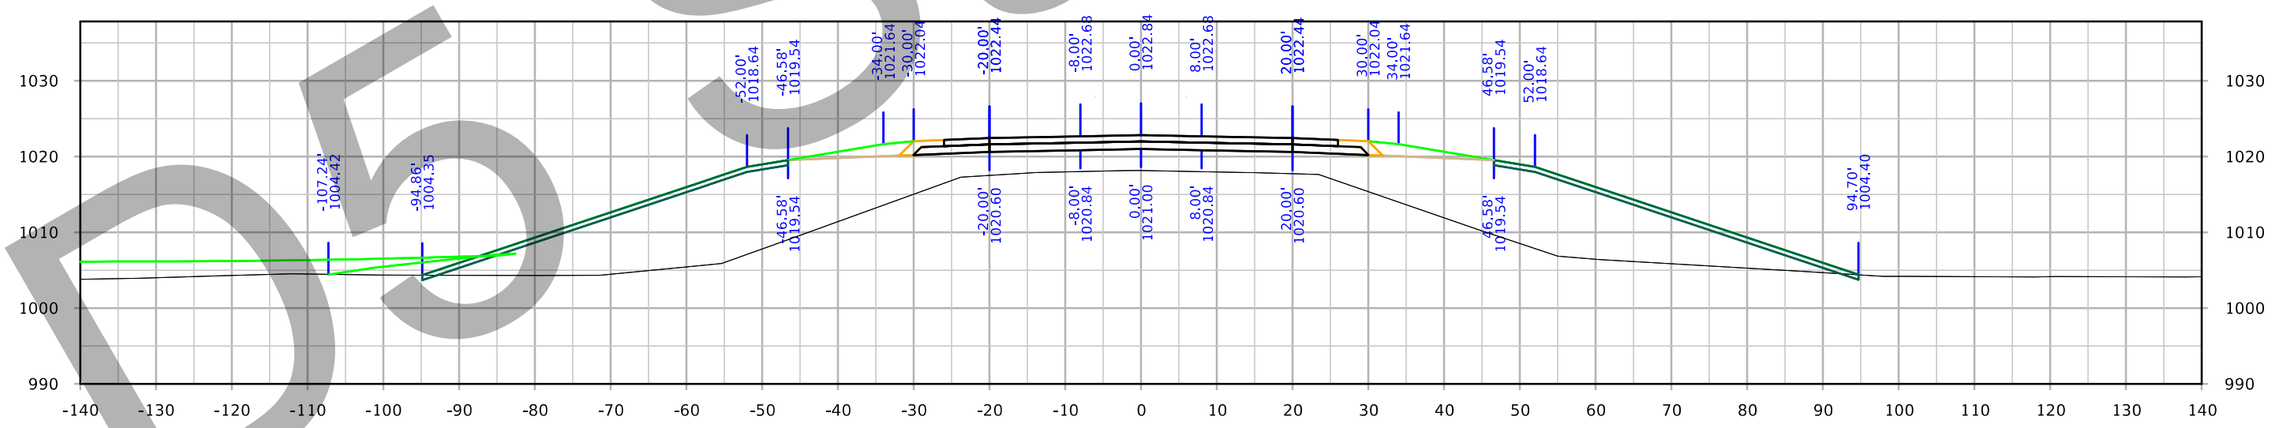

STA. 1056+50.00

D5 Submittal

FILE NO. 32044	ENGLISH	DESIGN TEAM Iowa DOT	POLK/STORY COUNTY	PROJECT NUMBER IM-035-4(309)95--13-77	SHEET NUMBER X.419	

5:00:56 PM 3/4/2021 kbell pw:\\ntPwInt1.dot.int.lan:PWMain\Documents\Projects\7703504015\Design_(309)_PreliminaryEngineering\CADD_Files\Cross_Sections\XS_SR210_77035309Z08.dgn

IA 210

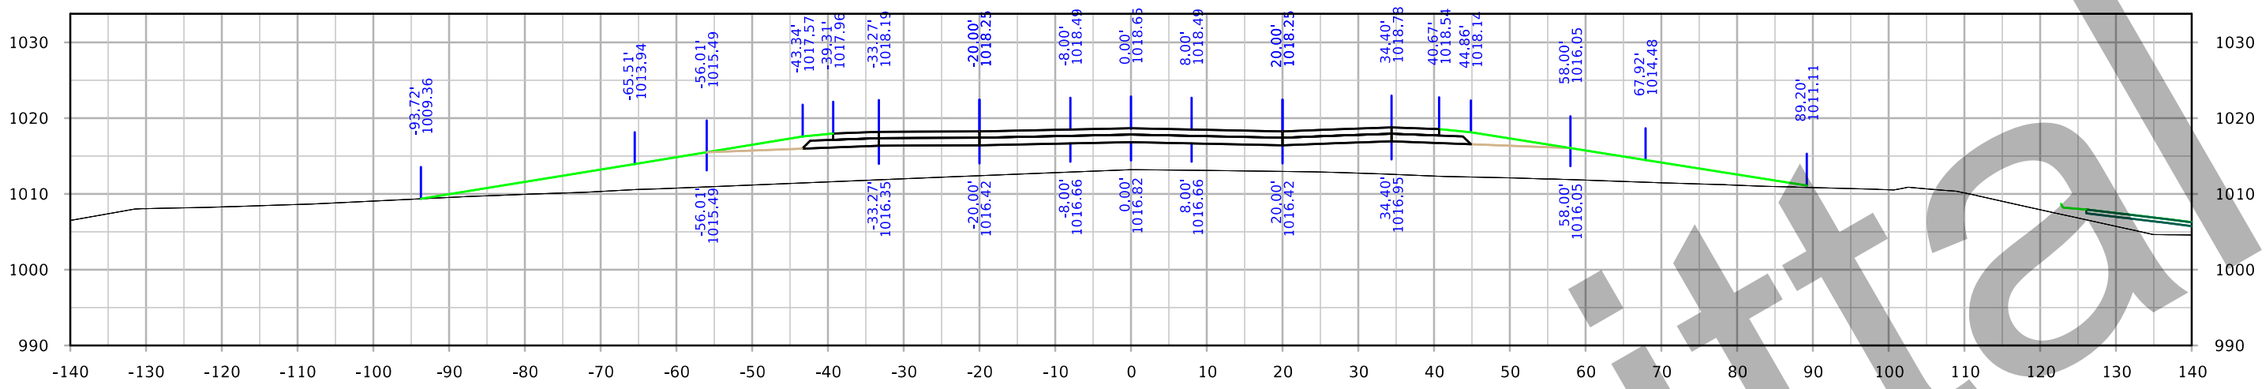

STA. 1058+50.00

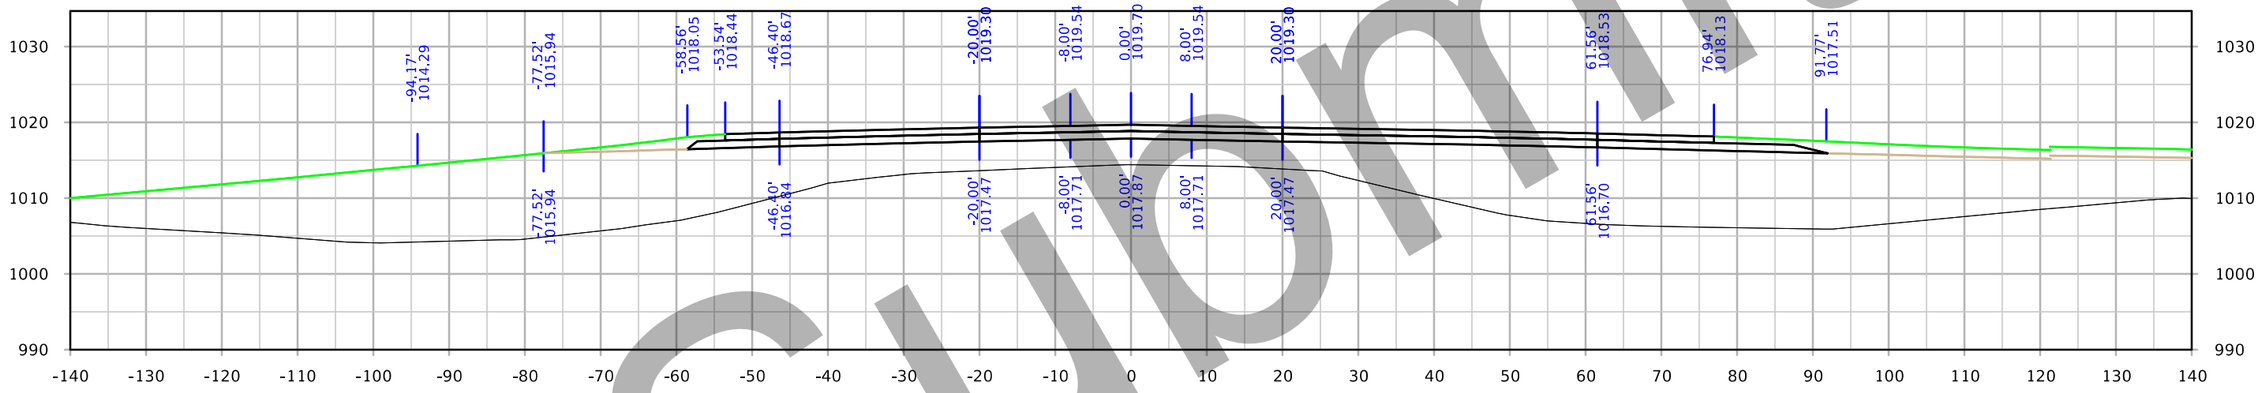

STA. 1058+00.00

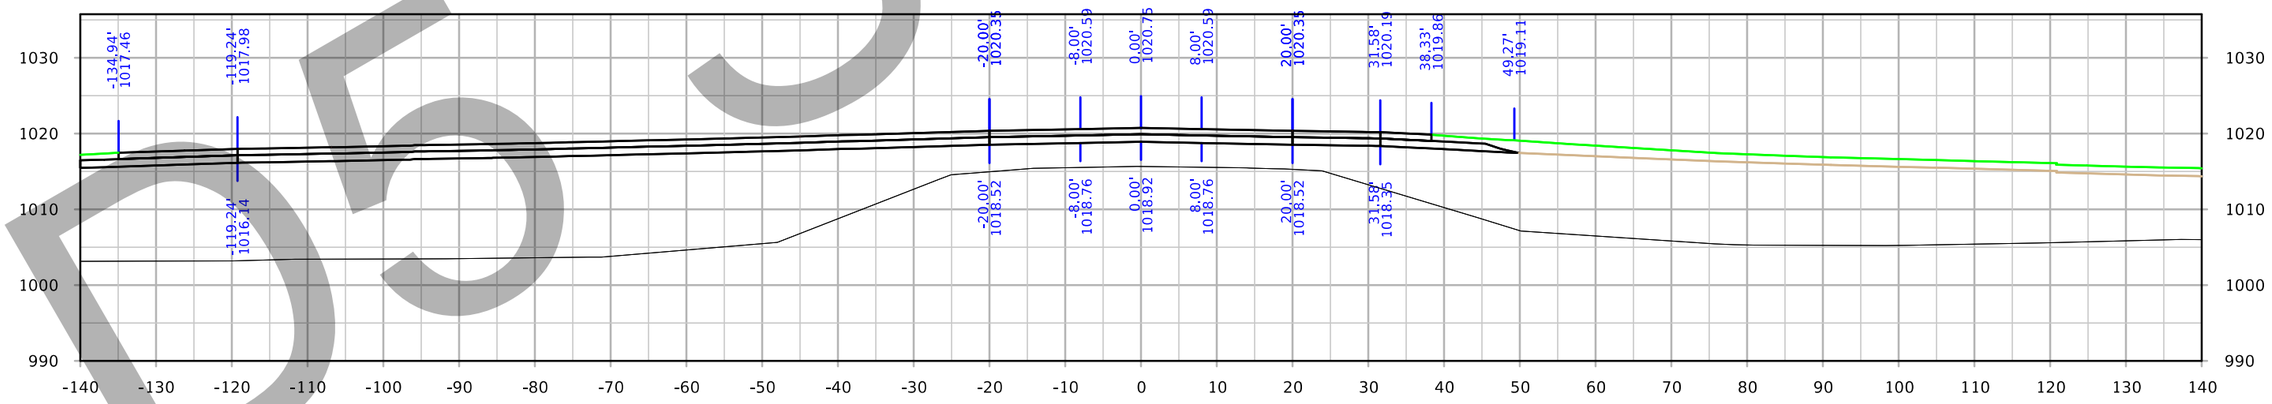

STA. 1057+50.00

DO NOT SUBMIT

FILE NO. 32044	ENGLISH	DESIGN TEAM Iowa DOT	POLK/STORY COUNTY	PROJECT NUMBER IM-035-4(309)95--13-77	SHEET NUMBER X.420

5:01:26 PM 3/4/2021 kbell pw:\\ntPwInt1.dot.int.lan:PWMain\Documents\Projects\7703504015\Design_(309)_PreliminaryEngineering\CADD_Files\Cross_Sections\XS_SR210_77035309Z08.dgn

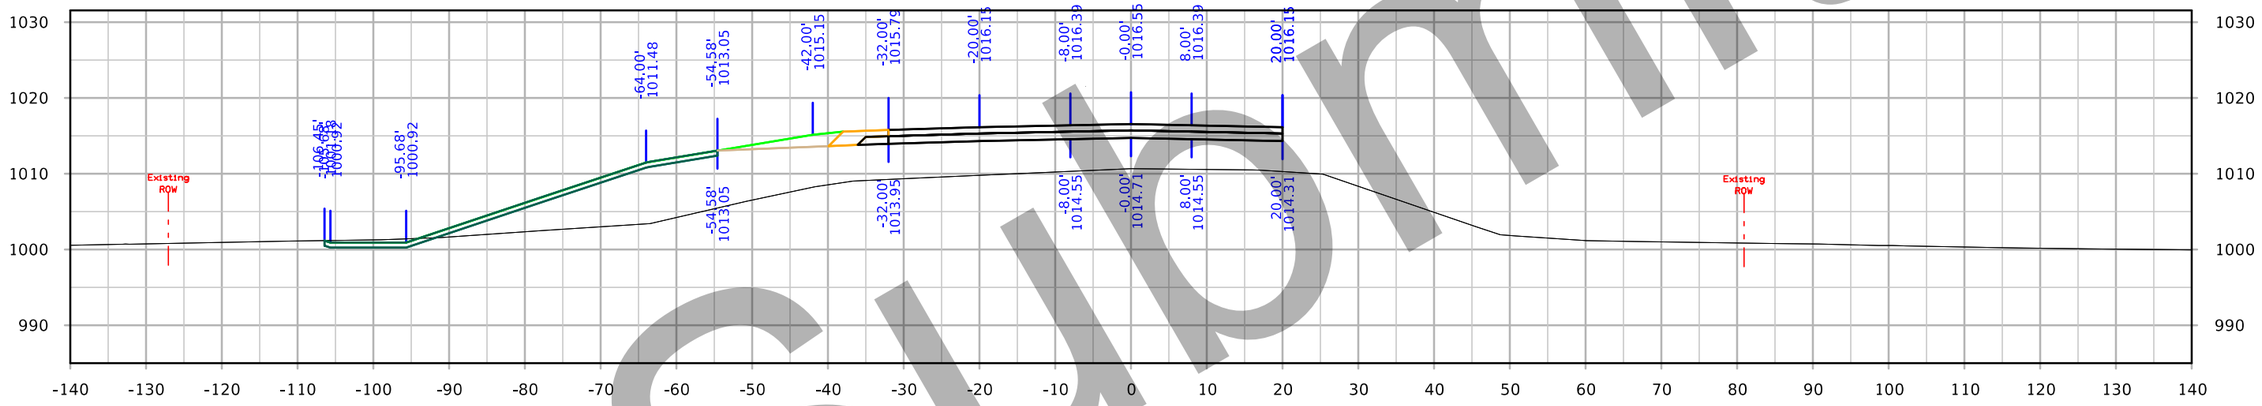

STA. 1059+50.00

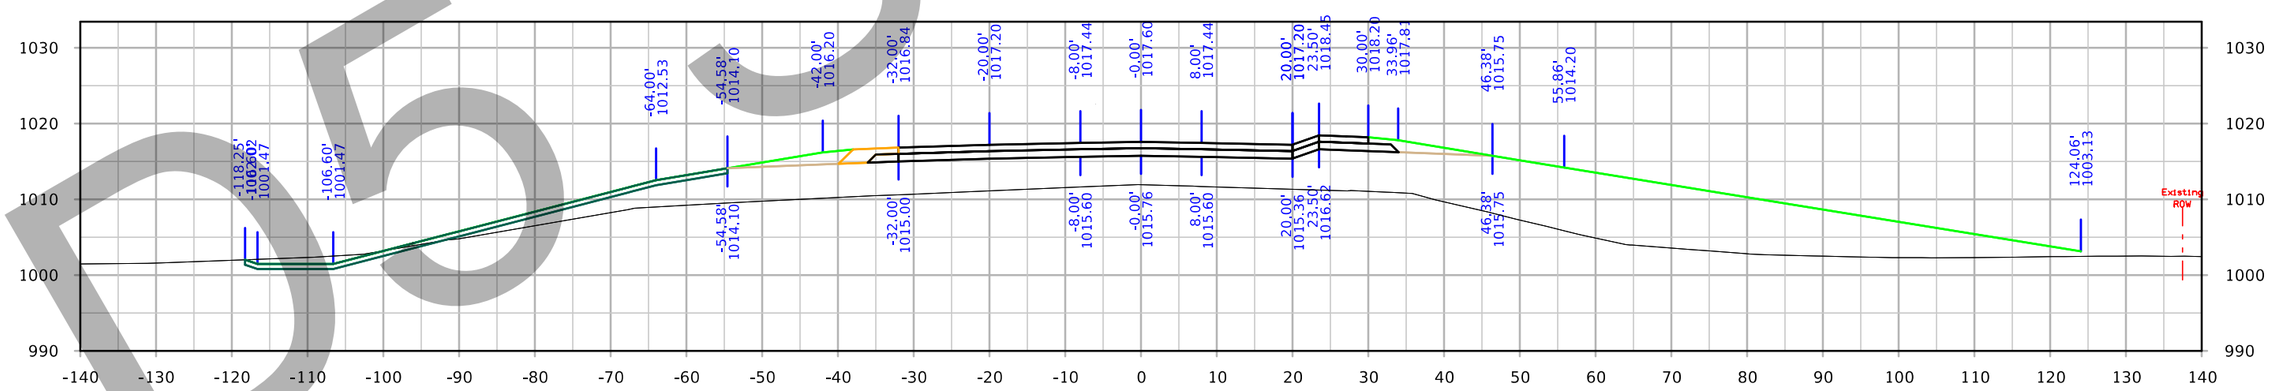

STA. 1059+00.00

DO Submittal

FILE NO. 32044	ENGLISH	DESIGN TEAM Iowa DOT	POLK/STORY COUNTY	PROJECT NUMBER IM-035-4(309)95--13-77	SHEET NUMBER X.421

5:01:46 PM 3/4/2021 kbell pw:\\ntPwInt1.dot.int.lan:PWMain\Documents\Projects\7703504015\Design_(309)_PreliminaryEngineering\CADD_Files\Cross_Sections\XS_SR210_77035309Z08.dgn

IA 210

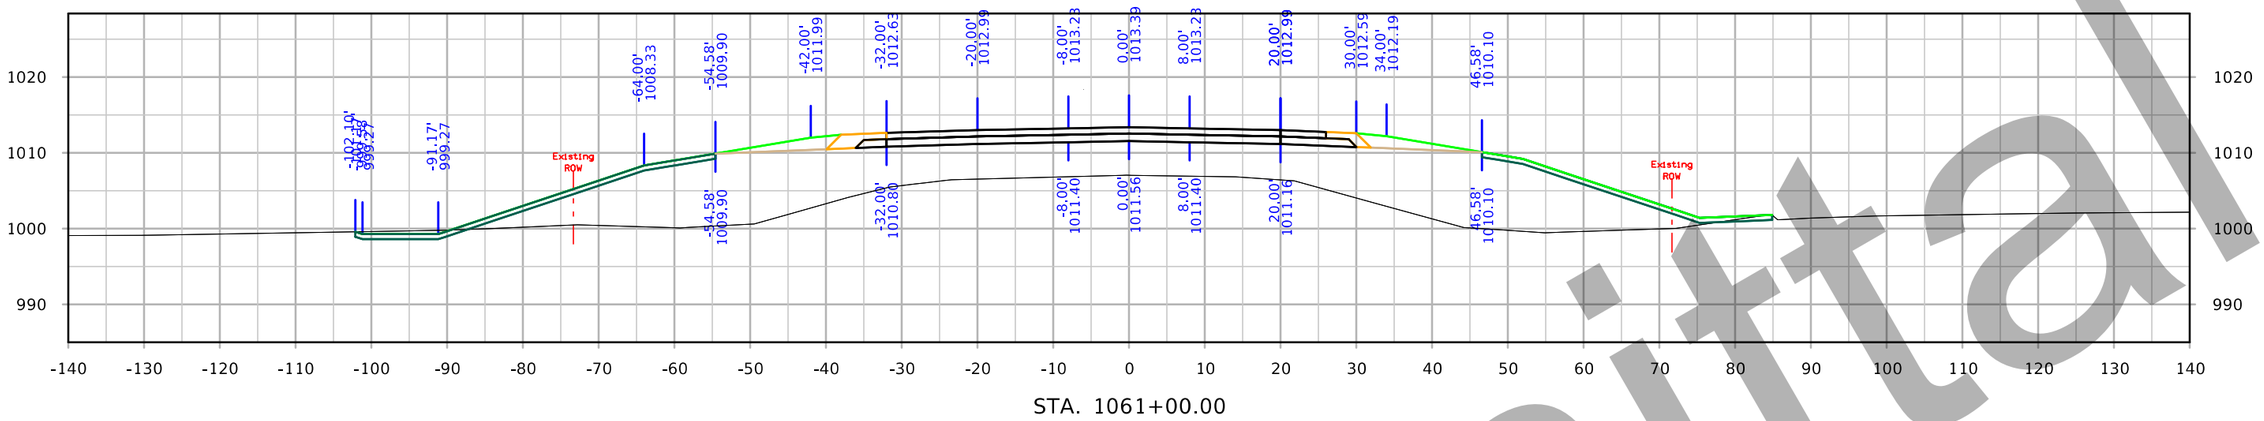

STA. 1061+00.00

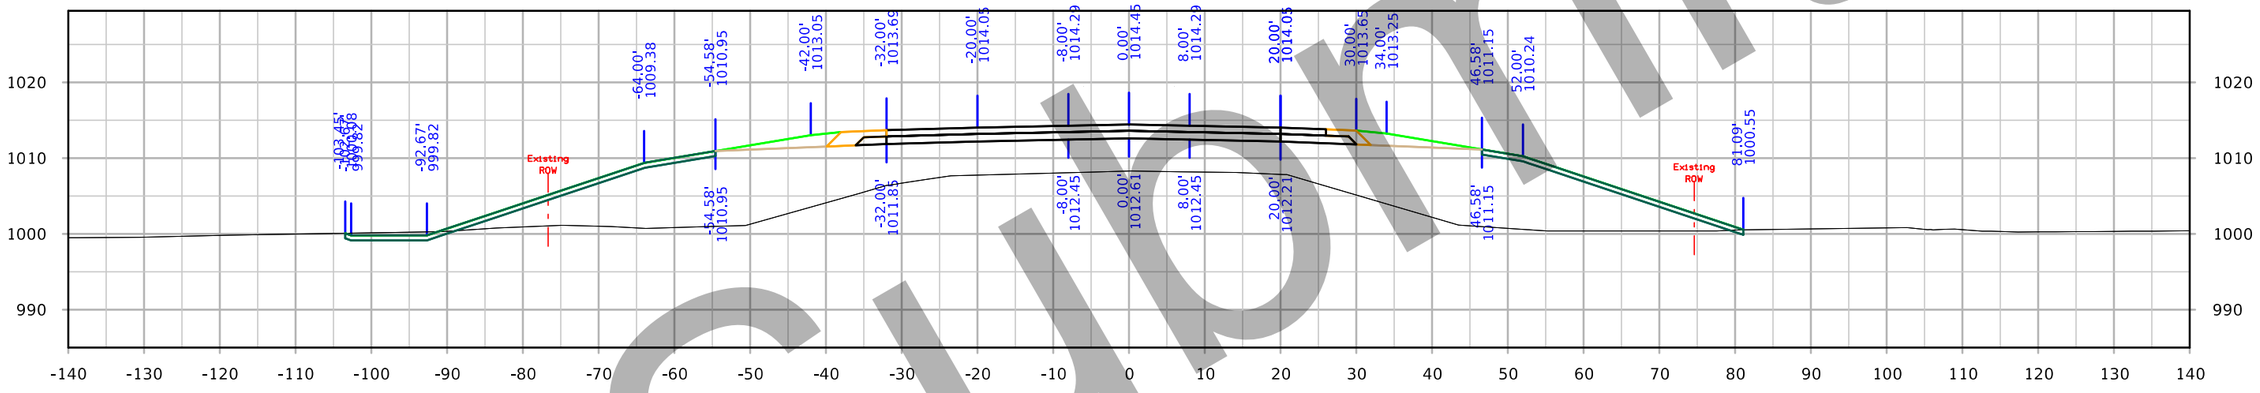

STA. 1060+50.00

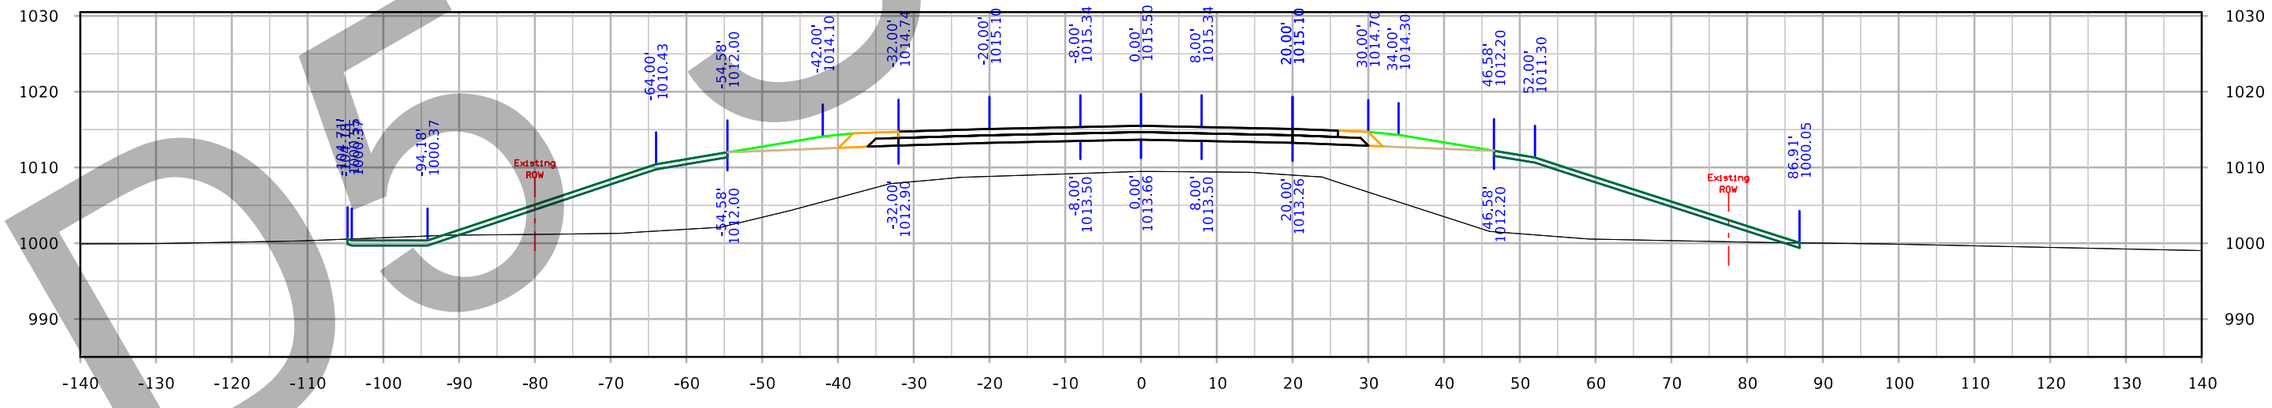

STA. 1060+00.00

DO NOT SUBMIT
Preliminary

FILE NO. 32044	ENGLISH	DESIGN TEAM Iowa DOT	POLK/STORY COUNTY	PROJECT NUMBER IM-035-4(309)95--13-77	SHEET NUMBER X.422

5:02:16 PM 3/4/2021 kbell pw:\\ntPwInt1.dot.int.lan:PWMain\Documents\Projects\7703504015\Design_(309)_PreliminaryEngineering\CADD_Files\Cross_Sections\XS_SR210_77035309Z08.dgn

IA 210

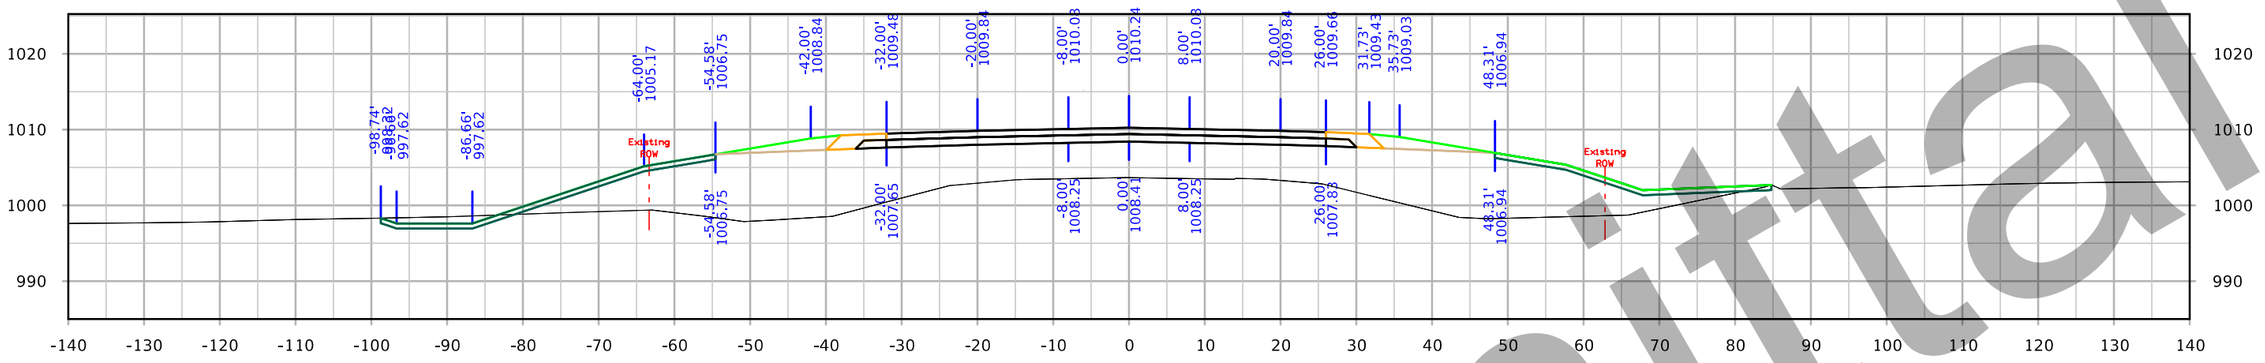

STA. 1062+50.00

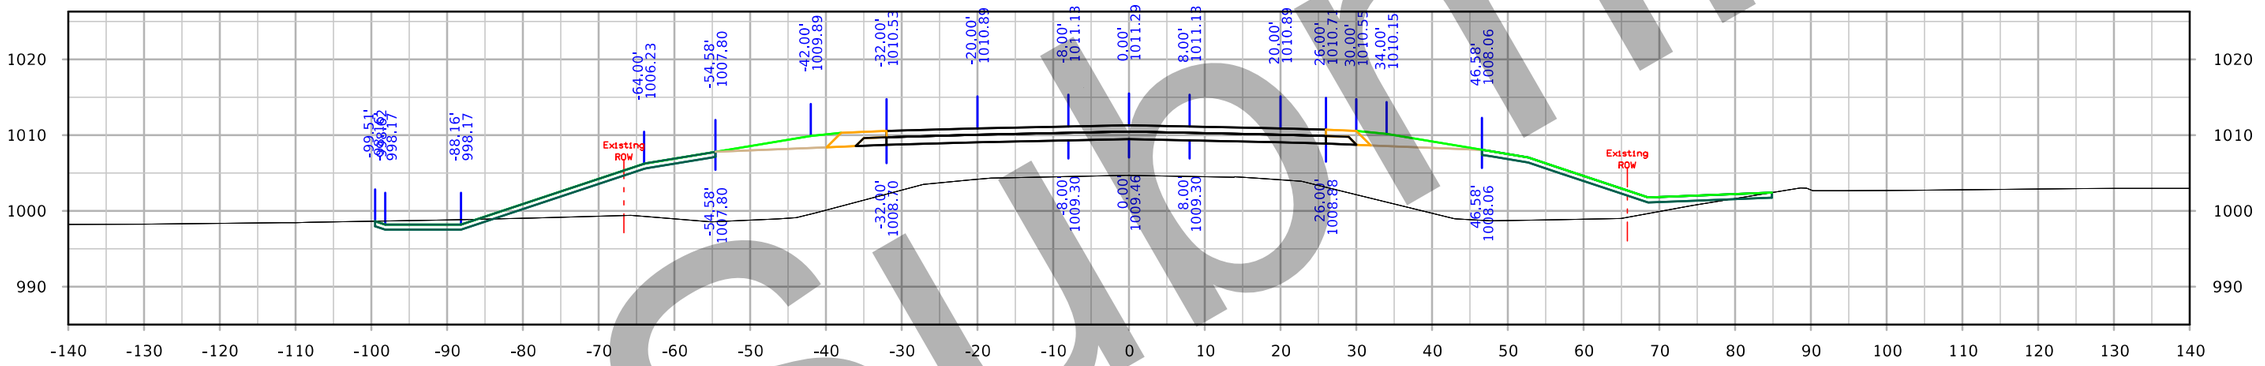

STA. 1062+00.00

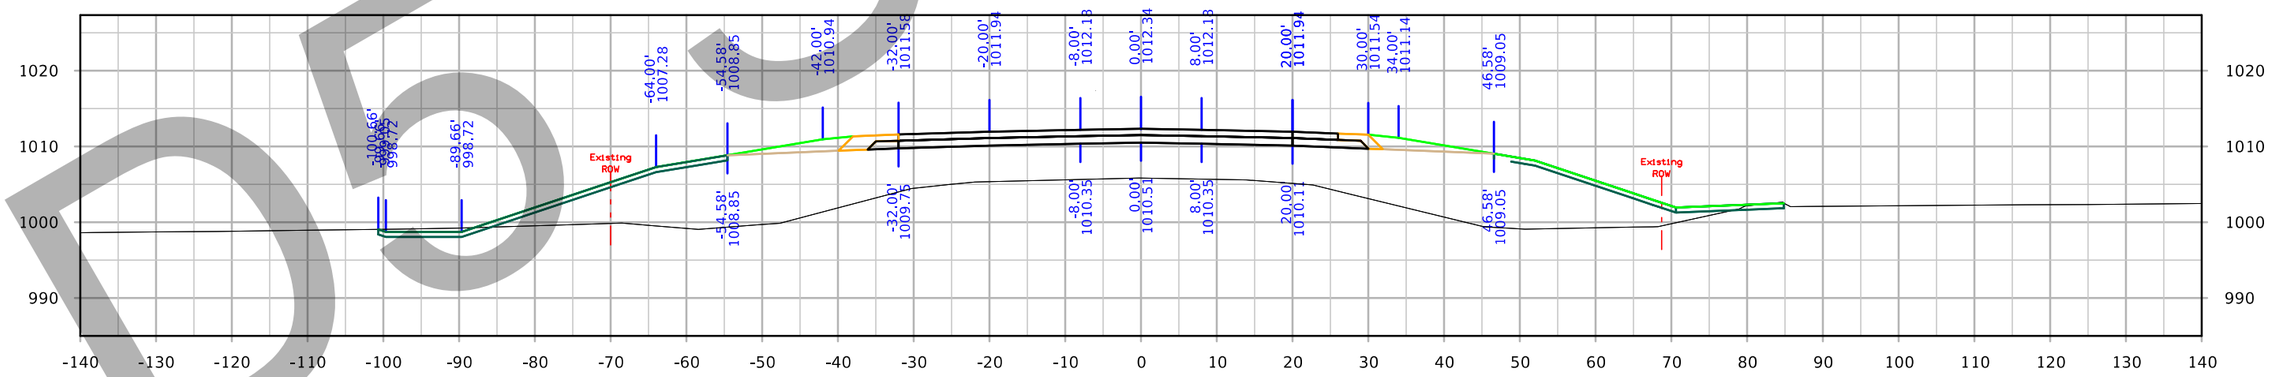

STA. 1061+50.00

D5 Submittal

FILE NO. 32044	ENGLISH	DESIGN TEAM Iowa DOT	POLK/STORY COUNTY	PROJECT NUMBER IM-035-4(309)95--13-77	SHEET NUMBER X.423

5:02:44 PM 3/4/2021 kbell pw:\\ntPwInt1.dot.int.lan:PWMain\Documents\Projects\7703504015\Design_(309)_PreliminaryEngineering\CADD_Files\Cross_Sections\XS_SR210_77035309Z08.dgn

IA 210

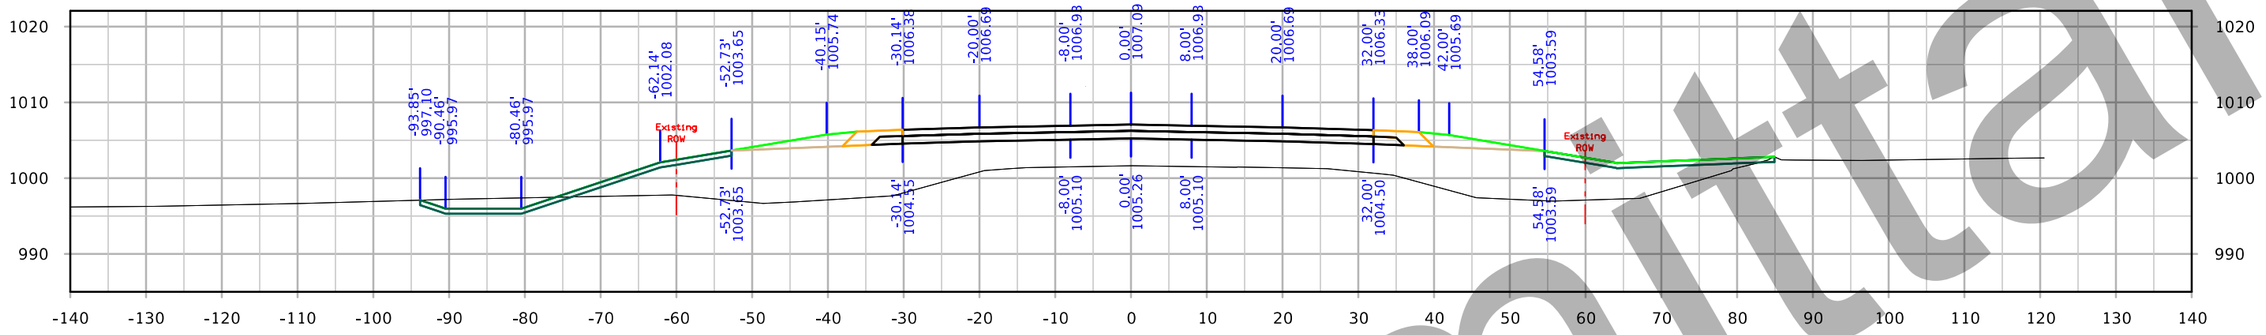

STA. 1064+00.00

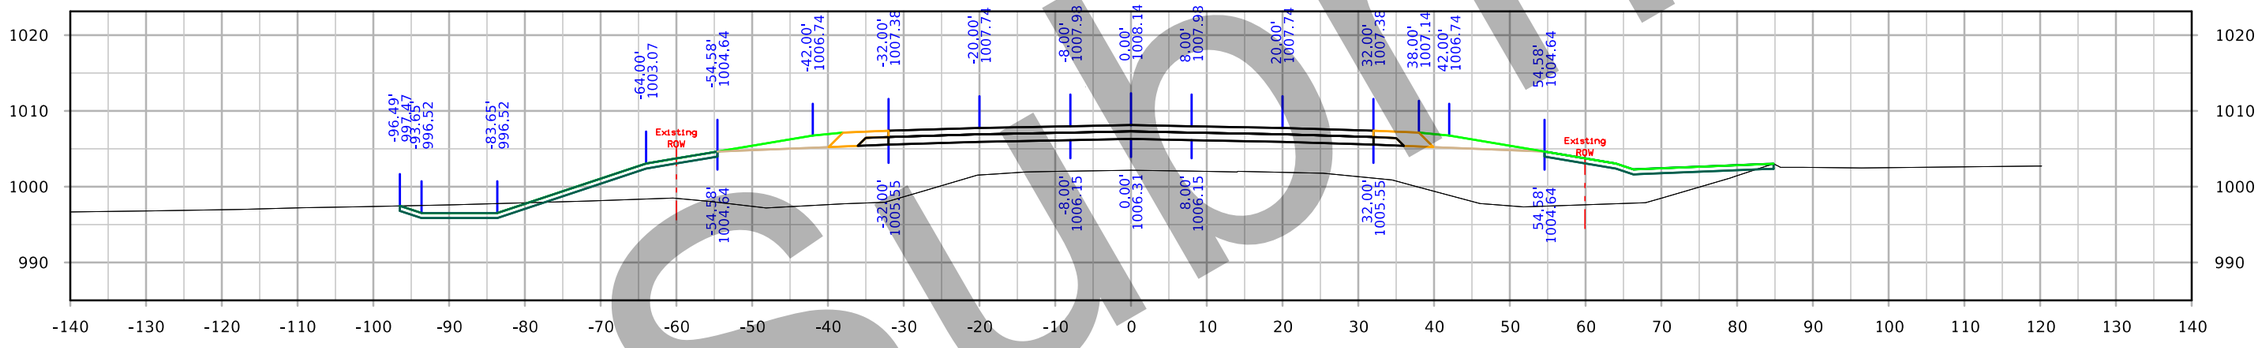

STA. 1063+50.00

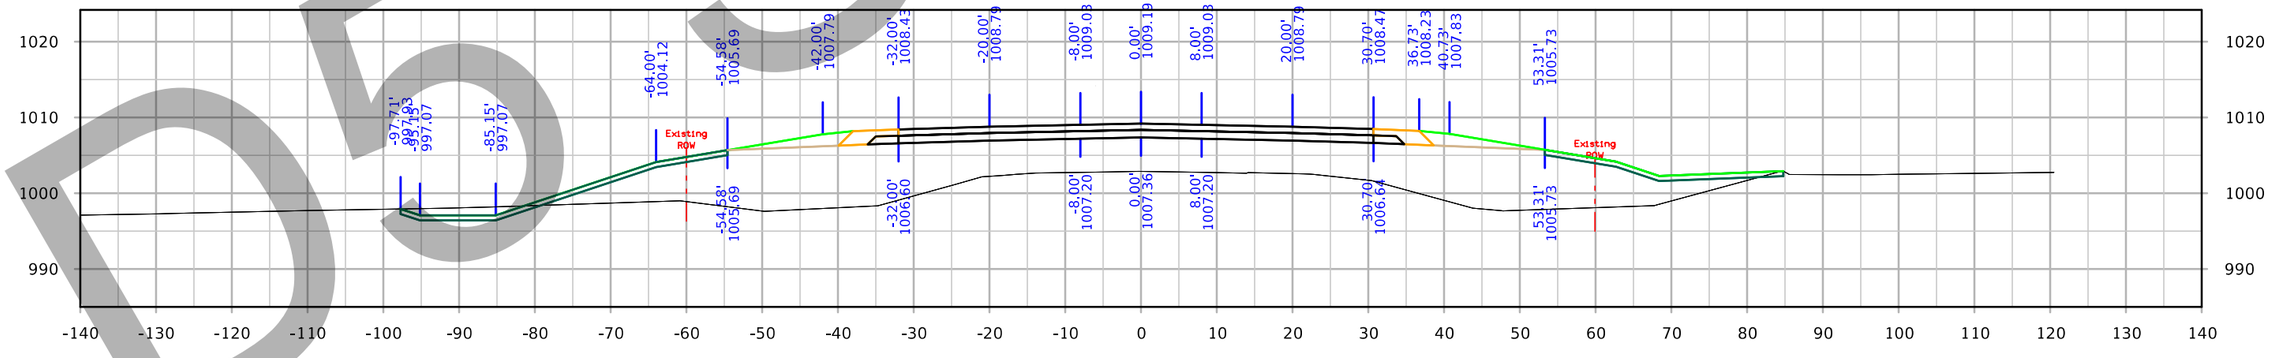

STA. 1063+00.00

Draft Submittal

FILE NO. 32044	ENGLISH	DESIGN TEAM Iowa DOT	POLK/STORY COUNTY	PROJECT NUMBER IM-035-4(309)95--13-77	SHEET NUMBER X.424

5:03:12 PM 3/4/2021 kbell pw:\\ntPwInt1.dot.int.lan:PWMain\Documents\Projects\7703504015\Design_(309)_PreliminaryEngineering\CADD_Files\Cross_Sections\XS_SR210_77035309Z08.dgn

IA 210

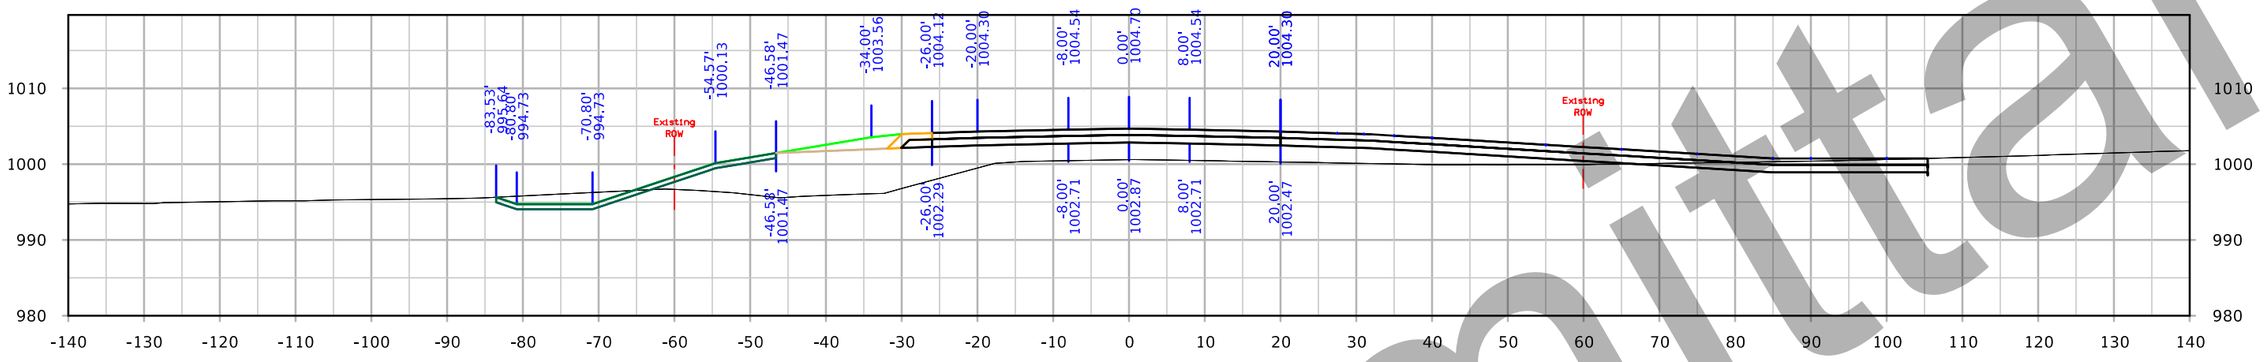

STA. 1065+13.50

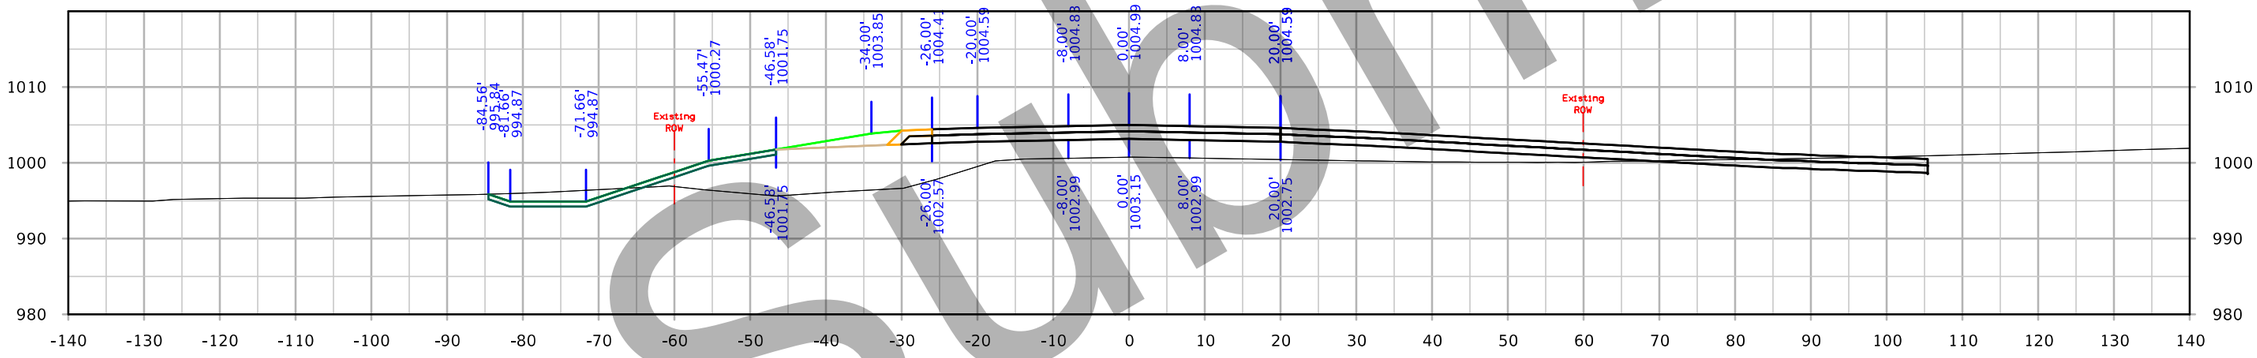

STA. 1065+00.00

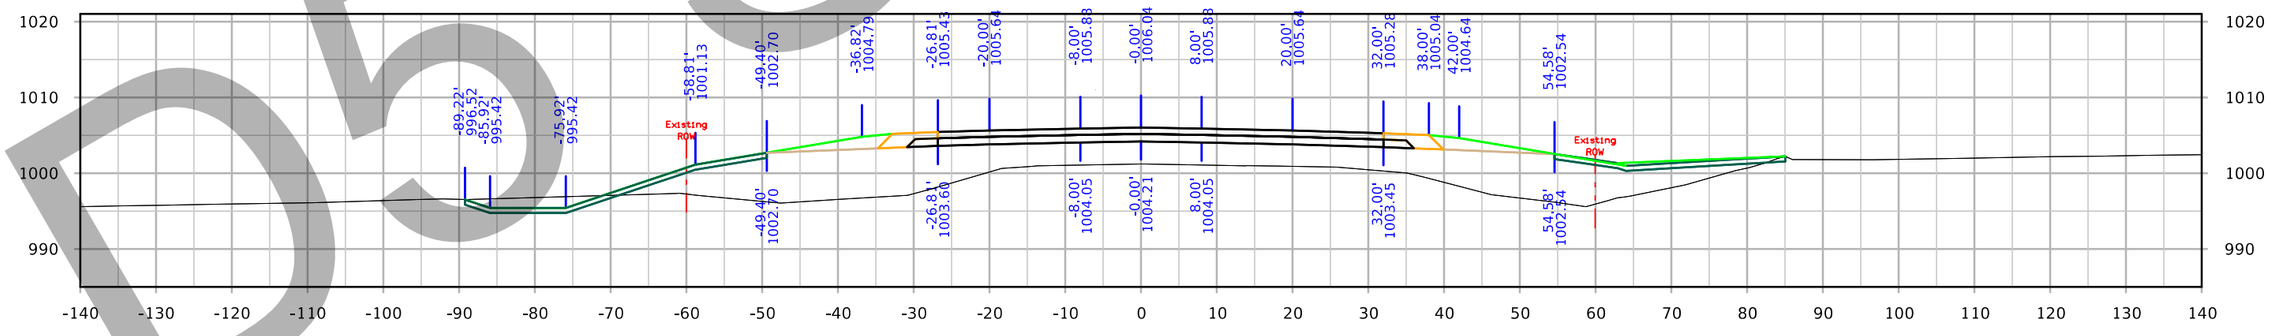

STA. 1064+50.00

Submittal

FILE NO. 32044	ENGLISH	DESIGN TEAM Iowa DOT	POLK/STORY COUNTY	PROJECT NUMBER IM-035-4(309)95--13-77	SHEET NUMBER X.425

5:03:41 PM 3/4/2021 kbell pw:\\ntPwInt1.dot.int.lan:PWMain\Documents\Projects\7703504015\Design_(309)_PreliminaryEngineering\CADD_Files\Cross_Sections\XS_SR210_77035309Z08.dgn

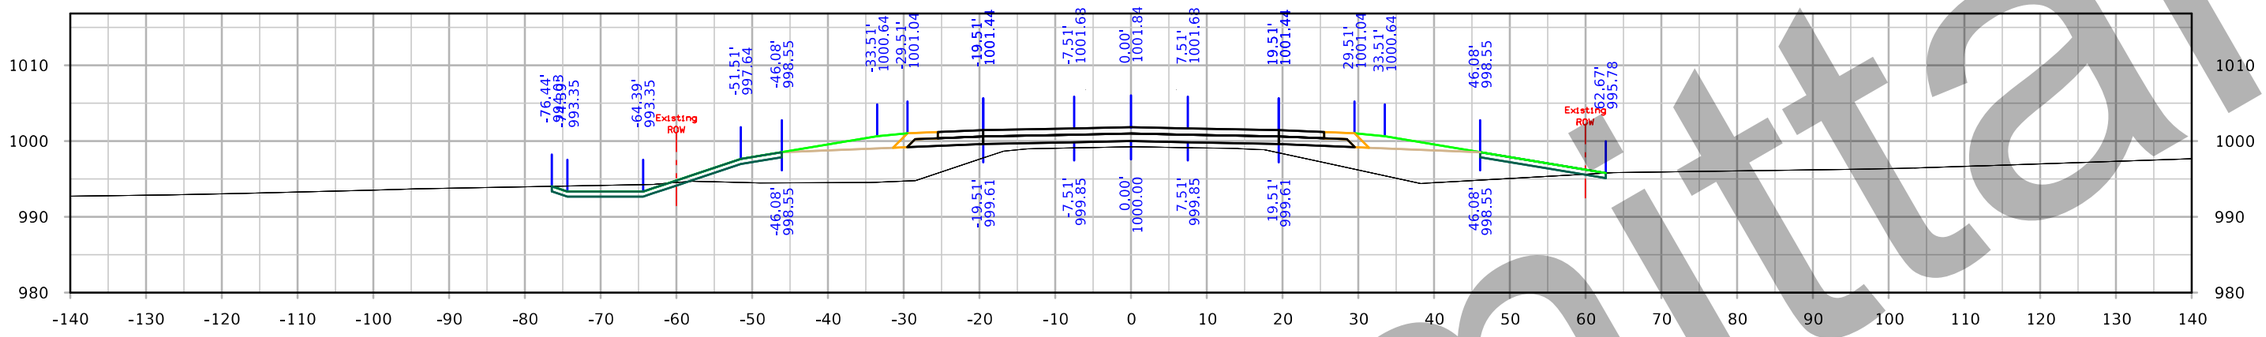

STA. 1066+50.00

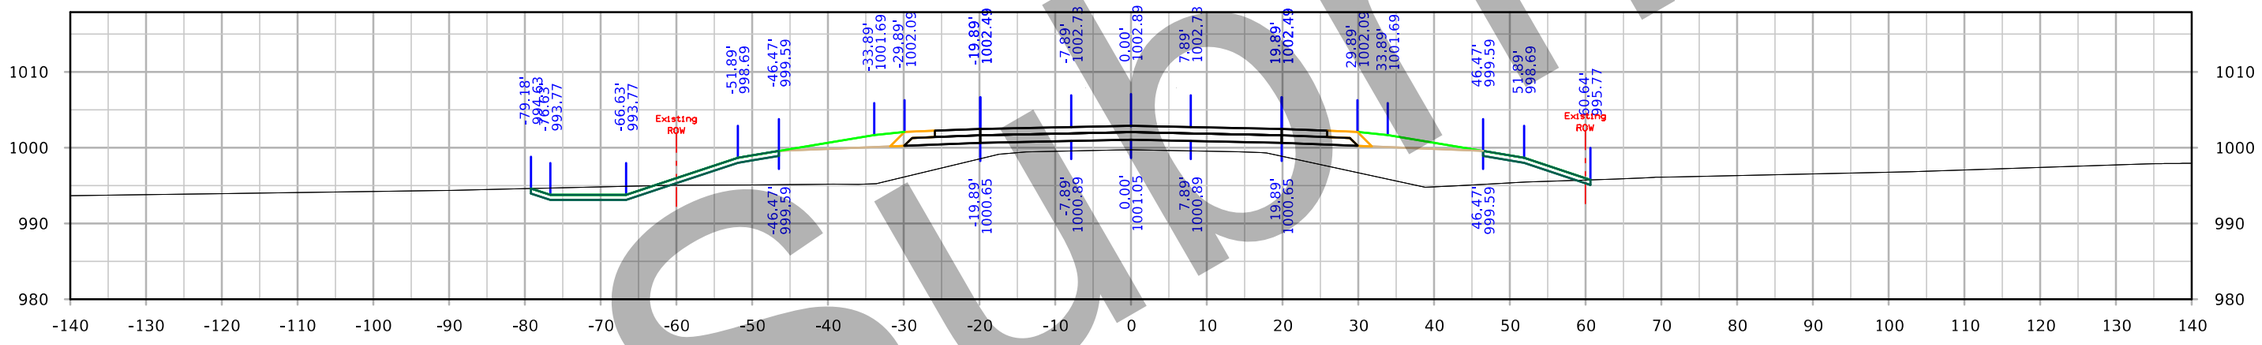

STA. 1066+00.00

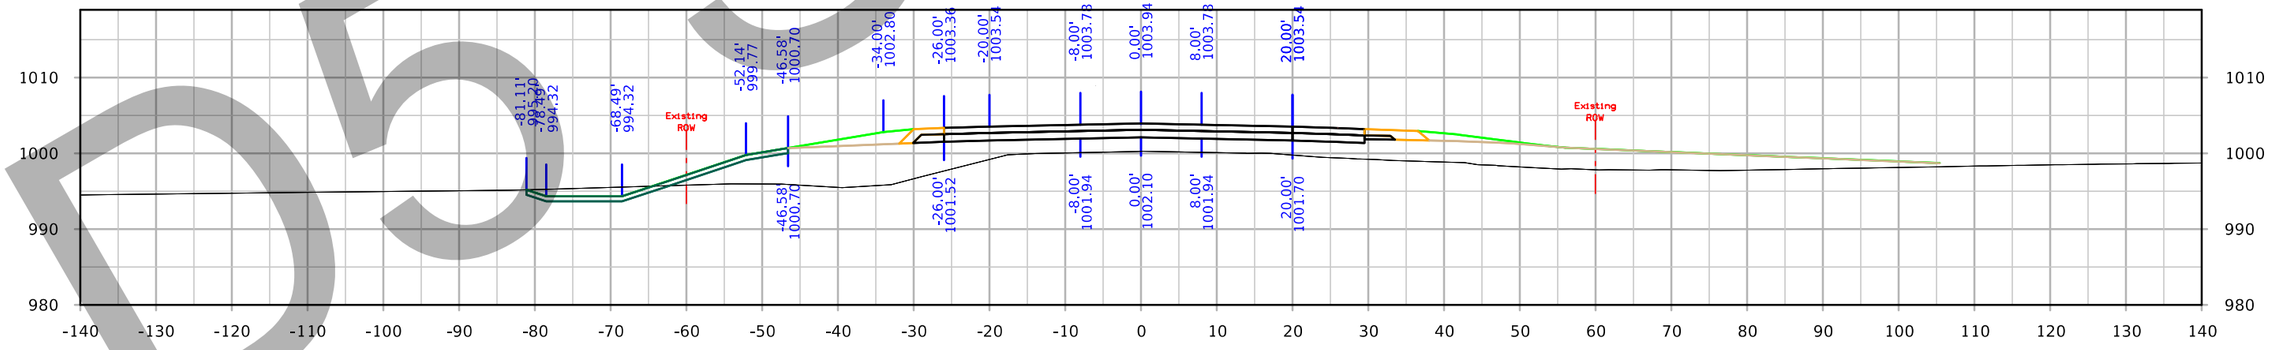

STA. 1065+50.00

Submittal

FILE NO. 32044	ENGLISH	DESIGN TEAM Iowa DOT	POLK/STORY COUNTY	PROJECT NUMBER IM-035-4(309)95--13-77	SHEET NUMBER X.426

5:04:08 PM 3/4/2021 kbell pw:\\ntPwInt1.dot.int.lan:PWMain\Documents\Projects\7703504015\Design_(309)_PreliminaryEngineering\CADD_Files\Cross_Sections\XS_SR210_77035309Z08.dgn

IA 210

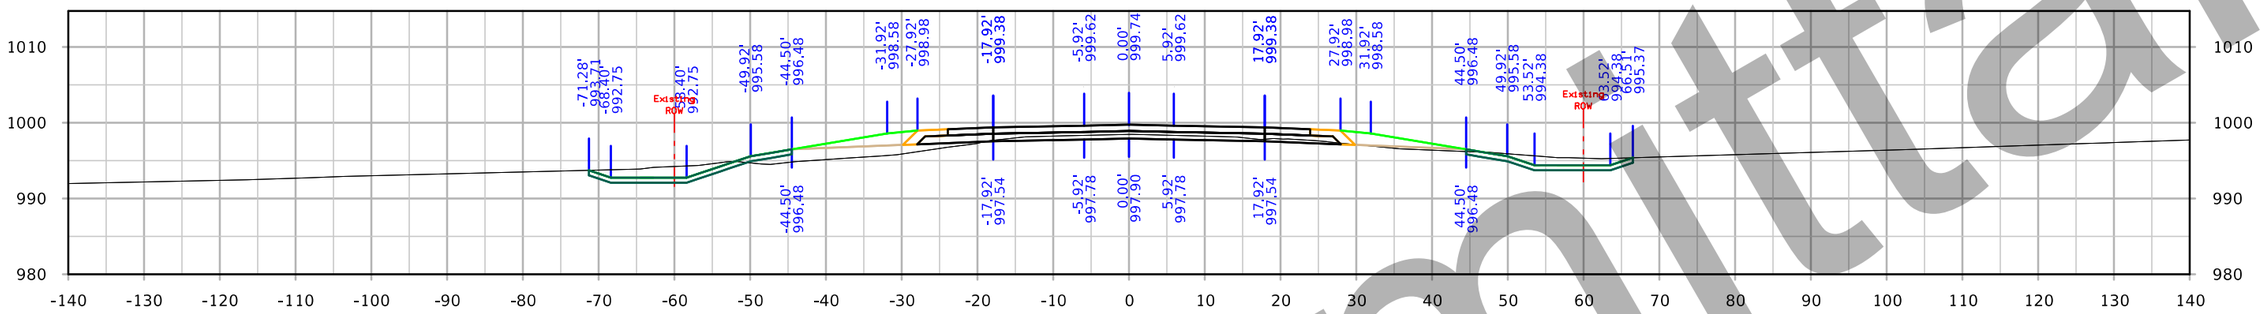

STA. 1067+50.00

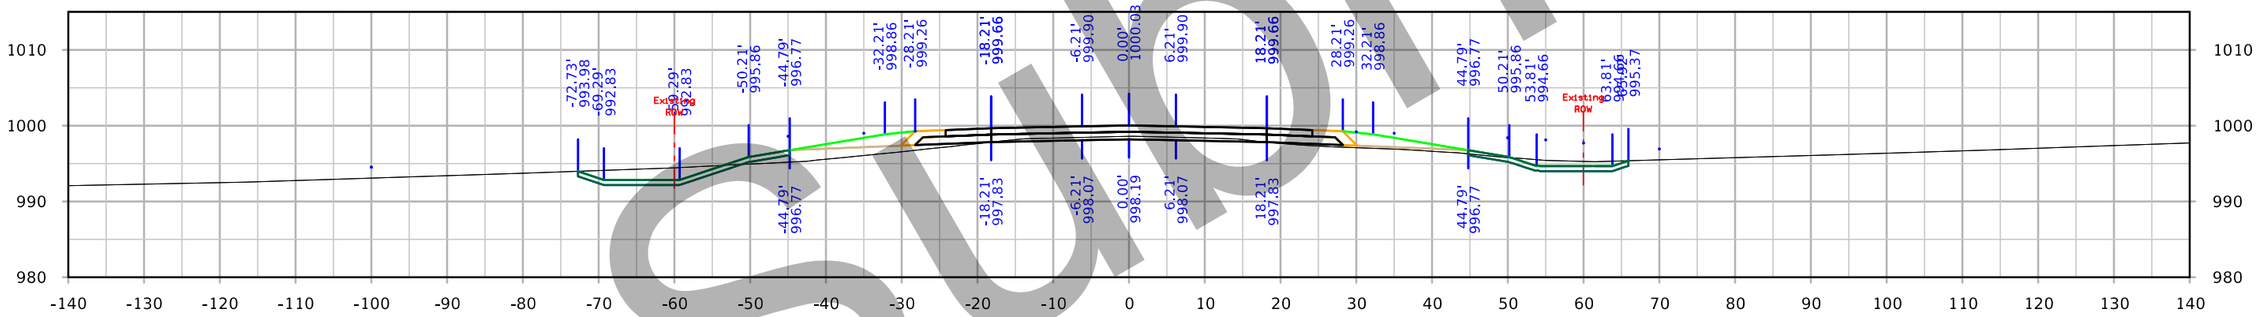

STA. 1067+36.00

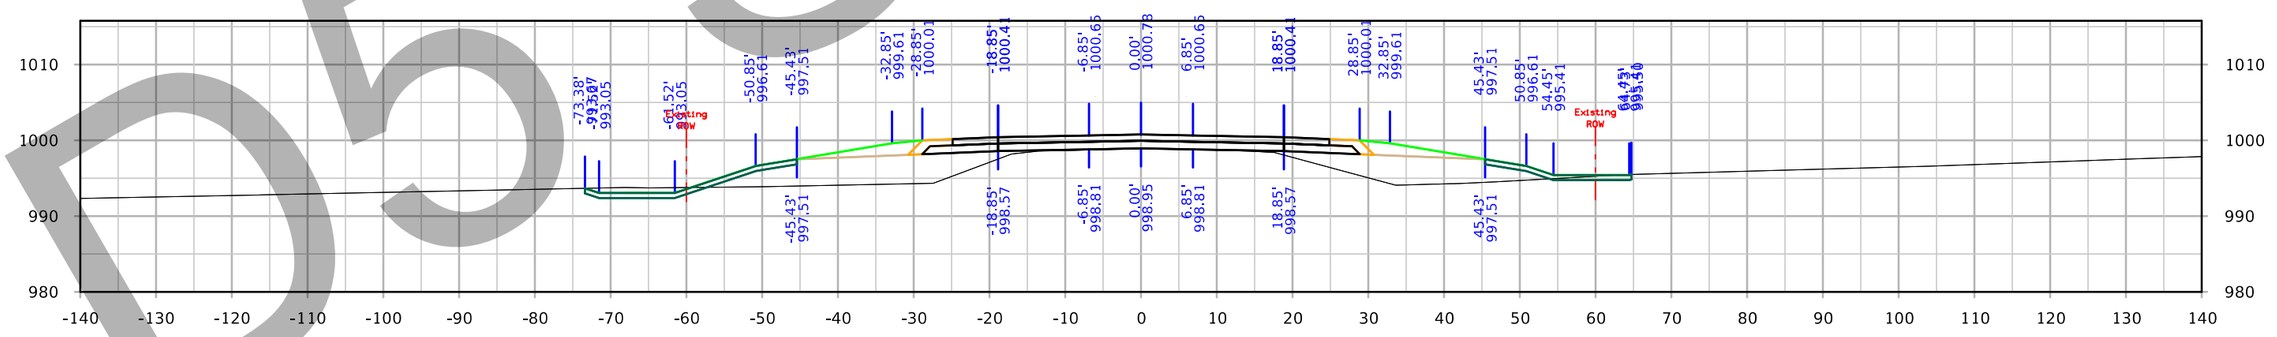

STA. 1067+00.00

D5 Submittal

FILE NO. 32044	ENGLISH	DESIGN TEAM Iowa DOT	POLK/STORY COUNTY	PROJECT NUMBER IM-035-4(309)95--13-77	SHEET NUMBER X.427

5:04:38 PM 3/4/2021 kbell pw:\\ntPwInt1.dot.int.lan:PWMain\Documents\Projects\7703504015\Design_(309)_PreliminaryEngineering\CADD_Files\Cross_Sections\XS_SR210_77035309Z08.dgn

IA 210

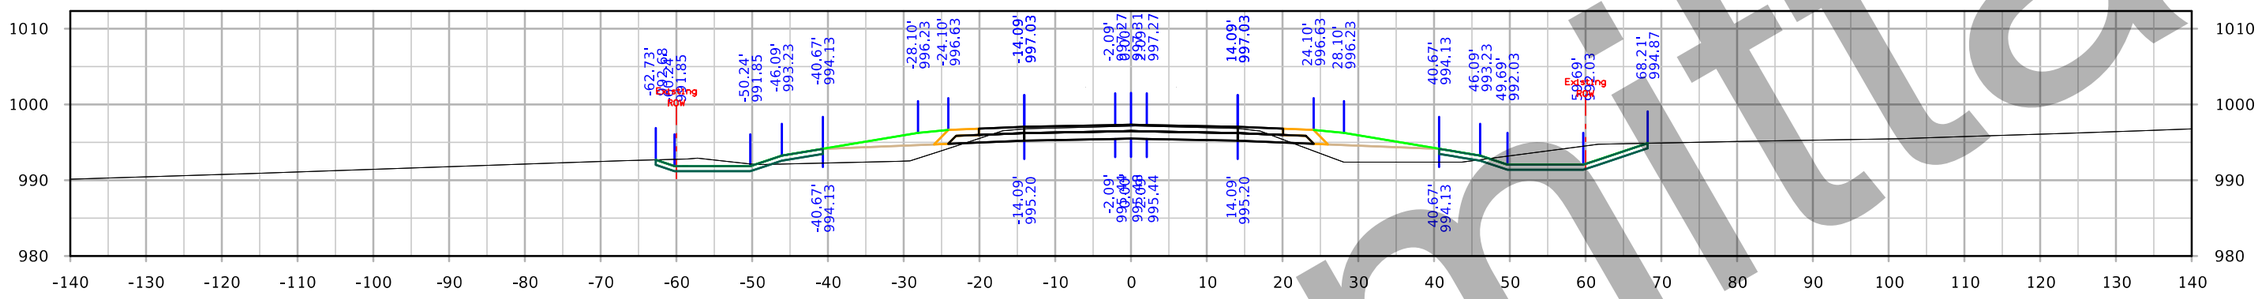

STA. 1069+00.00

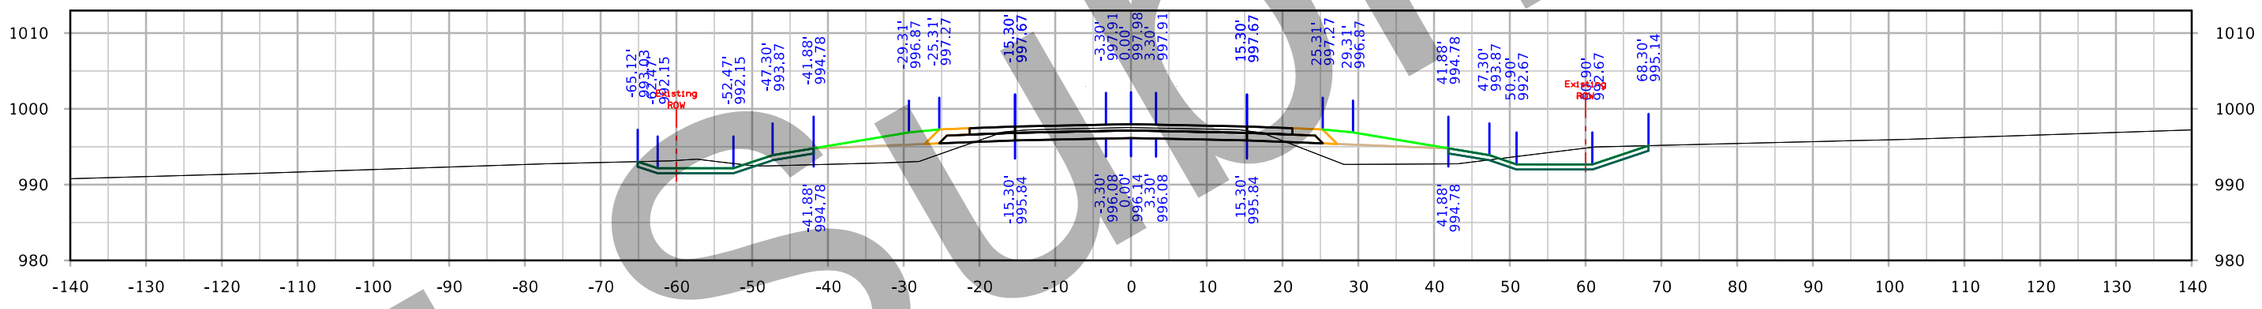

STA. 1068+50.00

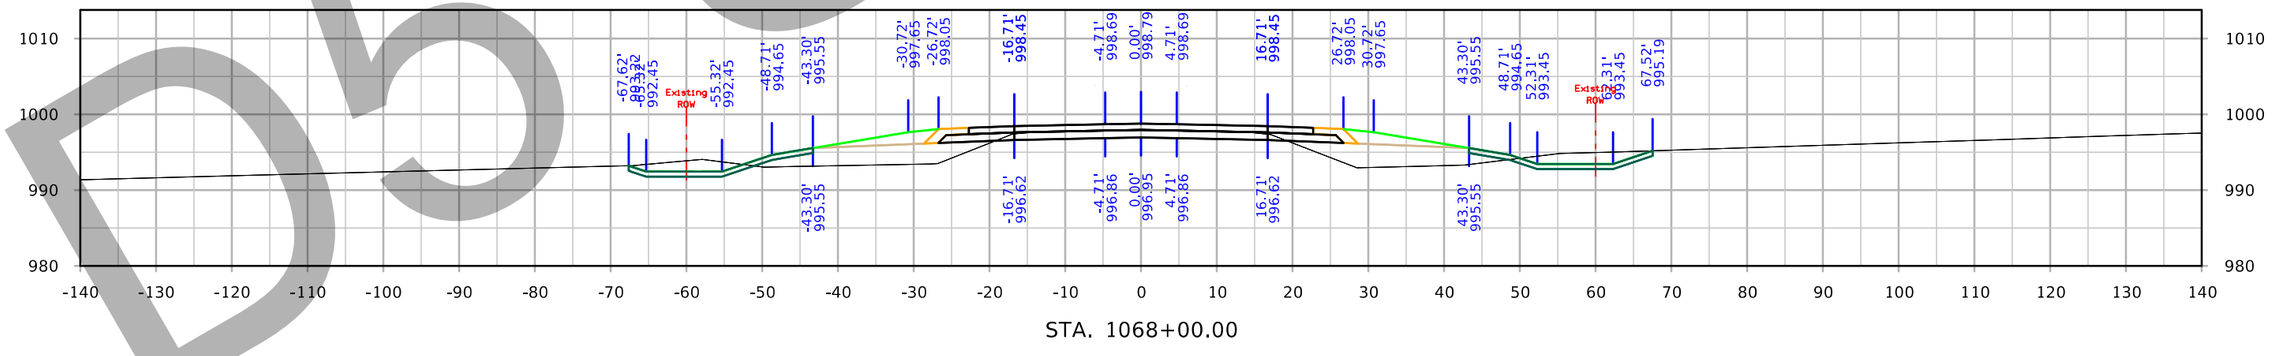

STA. 1068+00.00

D5 Submittal

FILE NO. 32044	ENGLISH	DESIGN TEAM Iowa DOT	POLK/STORY COUNTY	PROJECT NUMBER IM-035-4(309)95--13-77	SHEET NUMBER X.428

5:05:06 PM 3/4/2021 kbell pw:\\ntPwInt1.dot.int.lan:PWMain\Documents\Projects\7703504015\Design_(309)_PreliminaryEngineering\CADD_Files\Cross_Sections\XS_SR210_77035309Z08.dgn

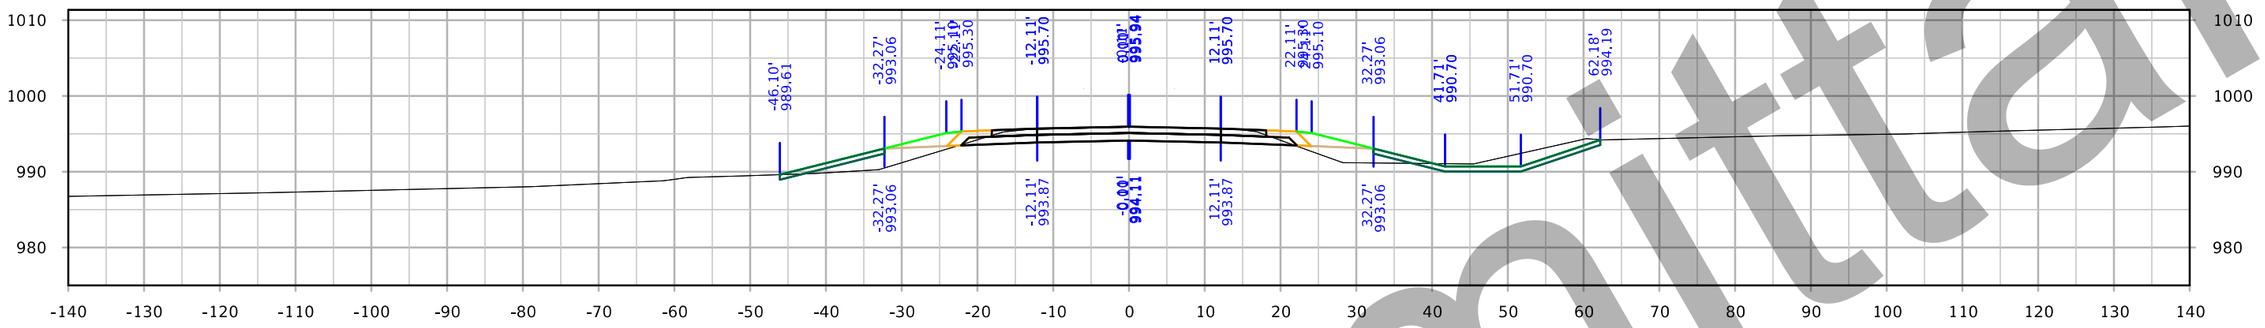

STA. 1070+50.00

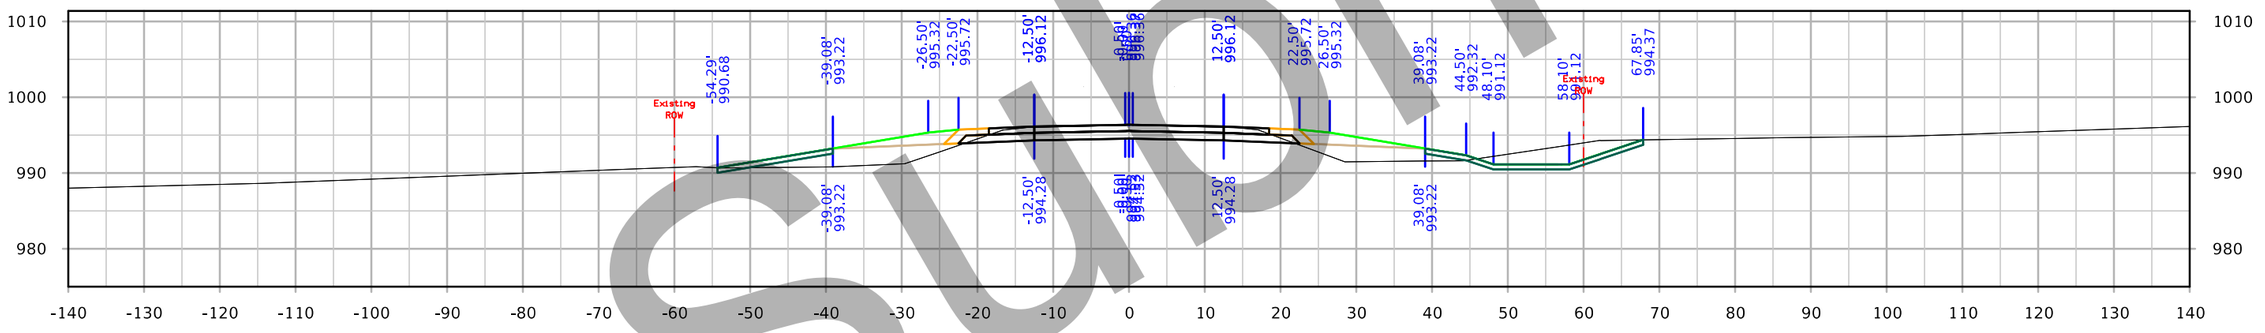

STA. 1070+00.00

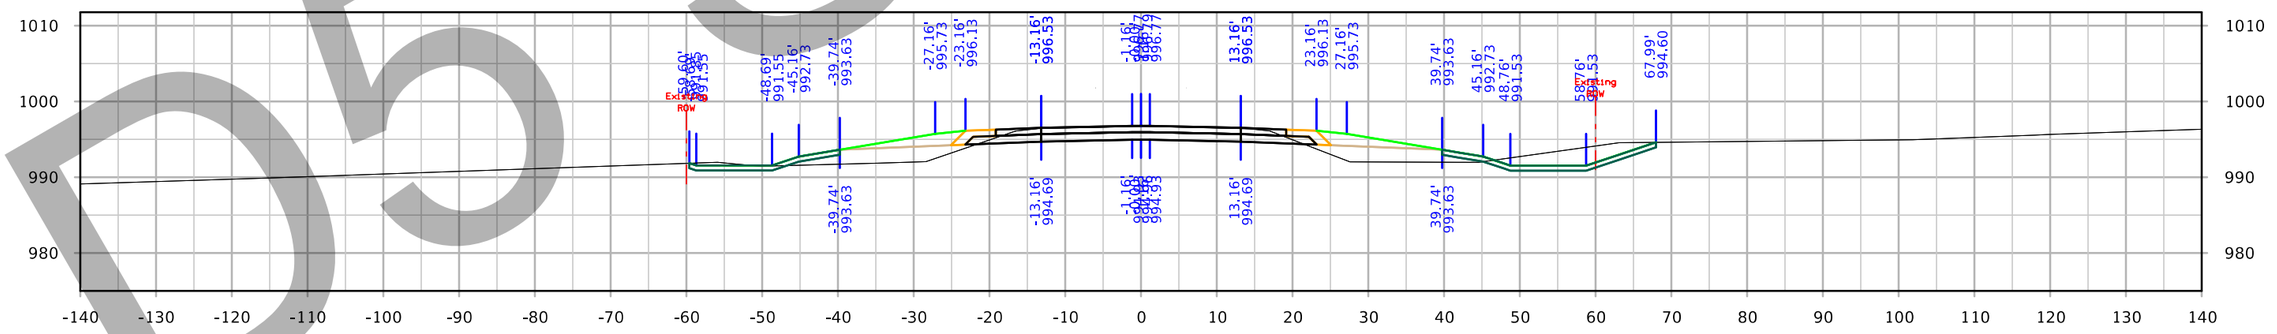

STA. 1069+50.00

D5 submittal

FILE NO. 32044	ENGLISH	DESIGN TEAM Iowa DOT	POLK/STORY COUNTY	PROJECT NUMBER IM-035-4(309)95--13-77	SHEET NUMBER X.429

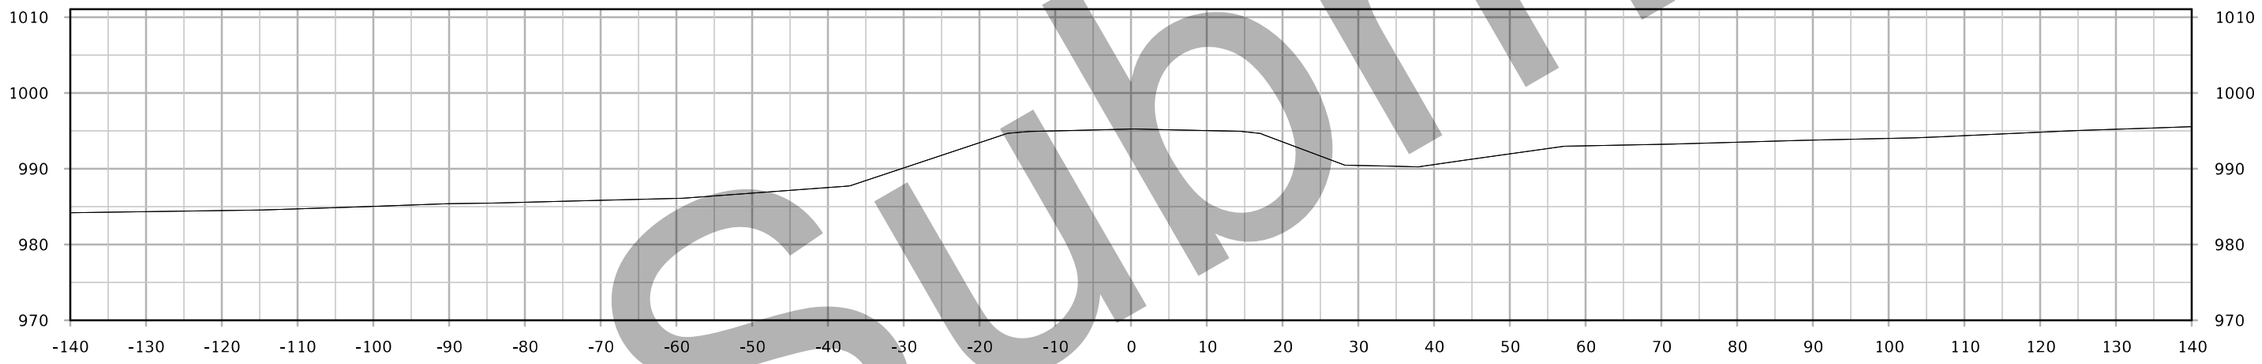

STA. 1071+50.00

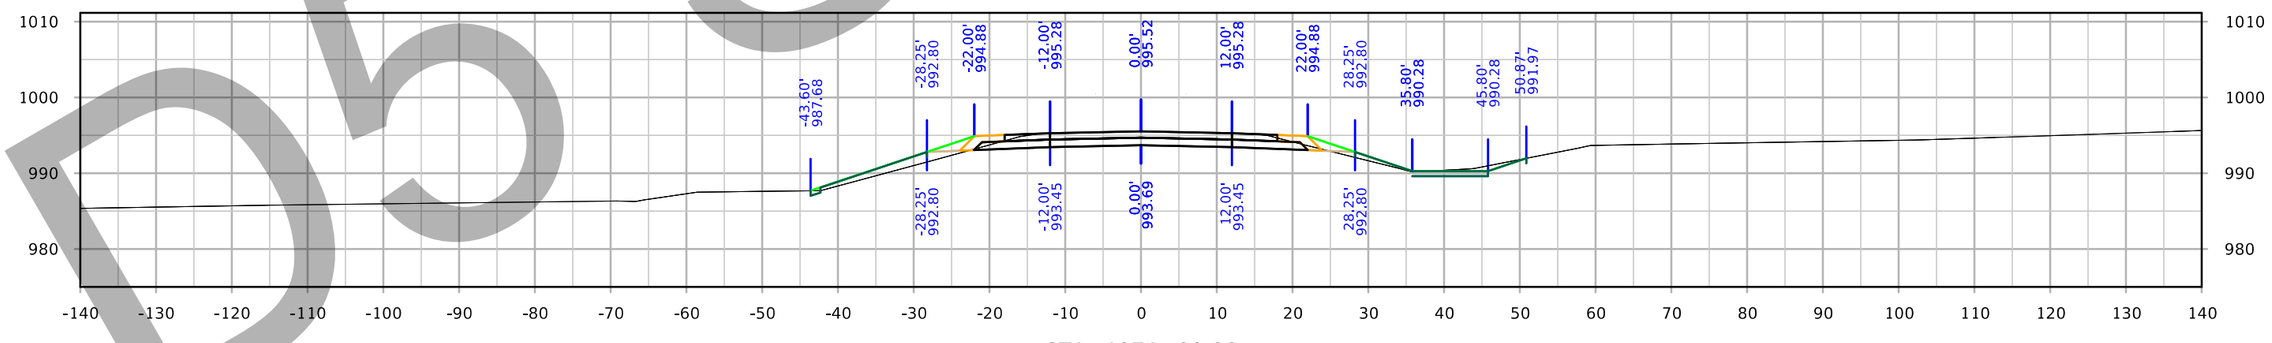

STA. 1071+00.00

D5 Submittal

FILE NO. 32044	ENGLISH	DESIGN TEAM Iowa DOT	POLK/STORY COUNTY	PROJECT NUMBER IM-035-4(309)95--13-77	SHEET NUMBER X.430

5:05:53 PM 3/4/2021 kbell pw:\\intPwInt1.dot.int.lan:PWMain\Documents\Projects\7703504015\Design_(309)_PreliminaryEngineering\CADD_Files\Cross_Sections\XS_SR210_77035309Z08.dgn

315th Street

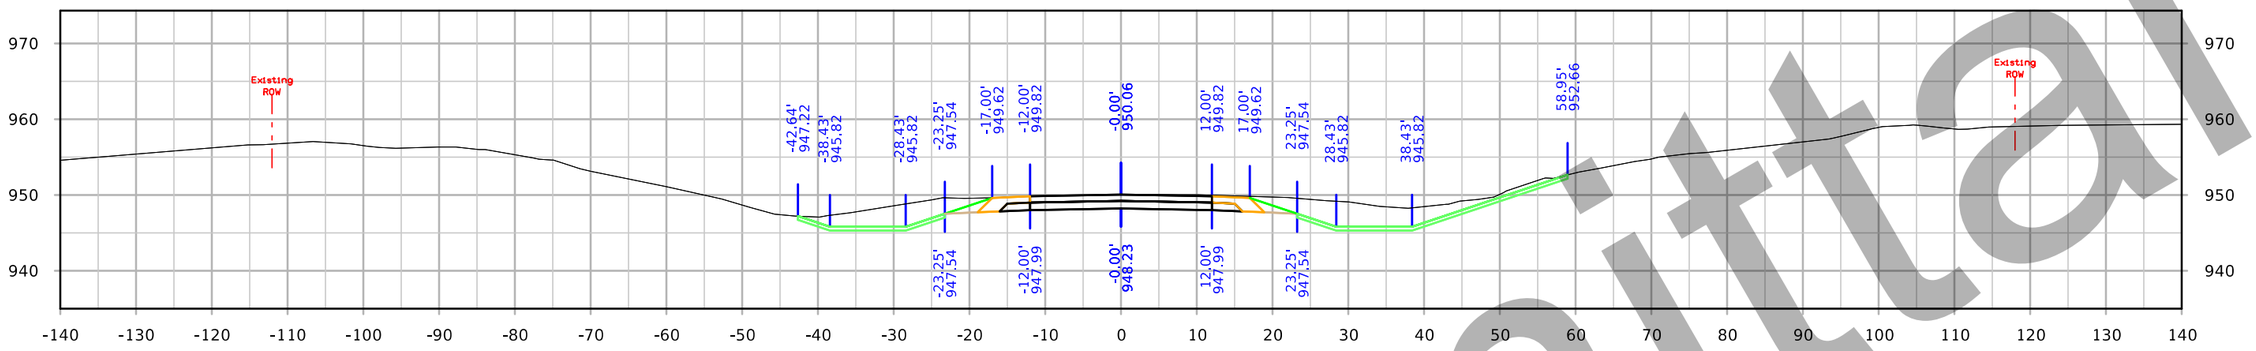

STA. 2124+50.00

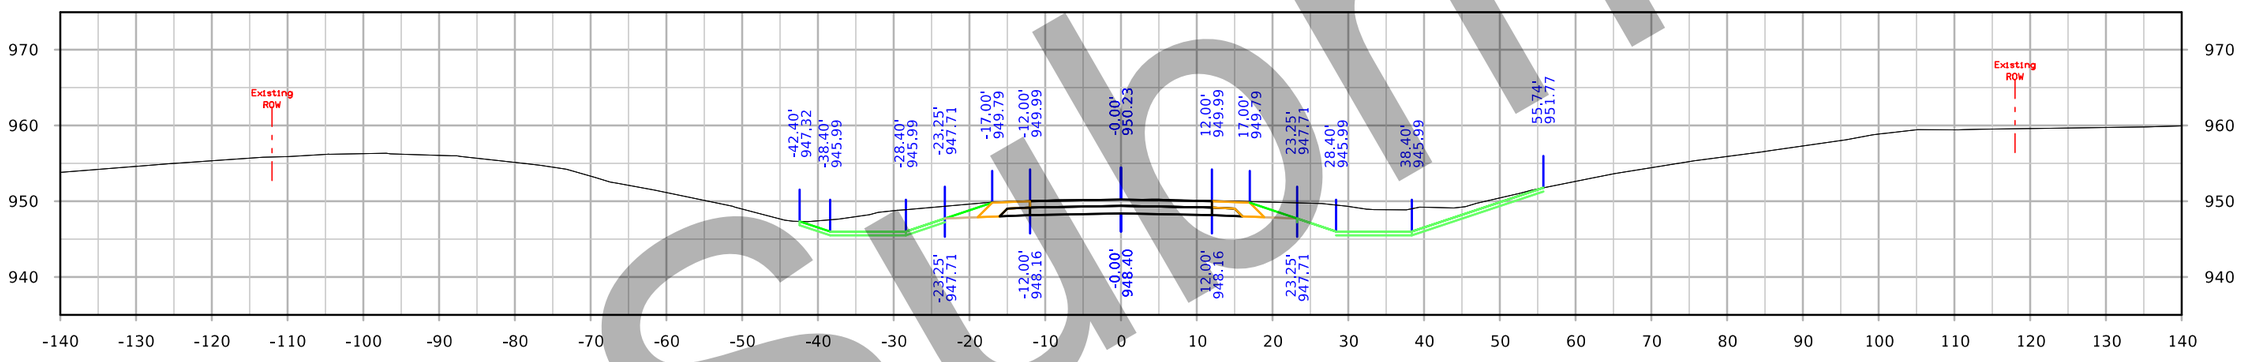

STA. 2124+25.00

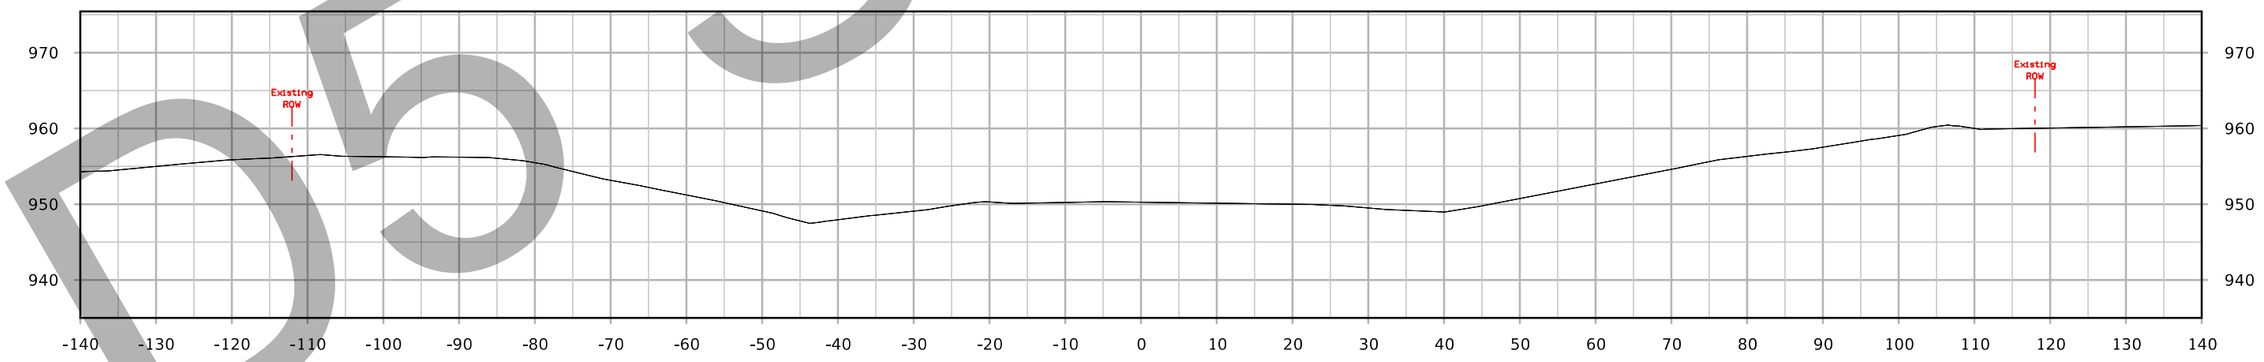

STA. 2124+00.00

Submittal
D5 SUBMITTAL

FILE NO. -	ENGLISH	DESIGN TEAM Iowa DOT	County Name COUNTY	PROJECT NUMBER Project Number	SHEET NUMBER E1	

5:06:33 PM 3/4/2021 kbell pw:\\ntPwInt1.dot.int.lan:PWMain\Documents\Projects\7703504015\Design_(309)_PreliminaryEngineering\CADD_Files\Cross_Sections\XS_SR315new_77035309Z08.dgn

315th Street

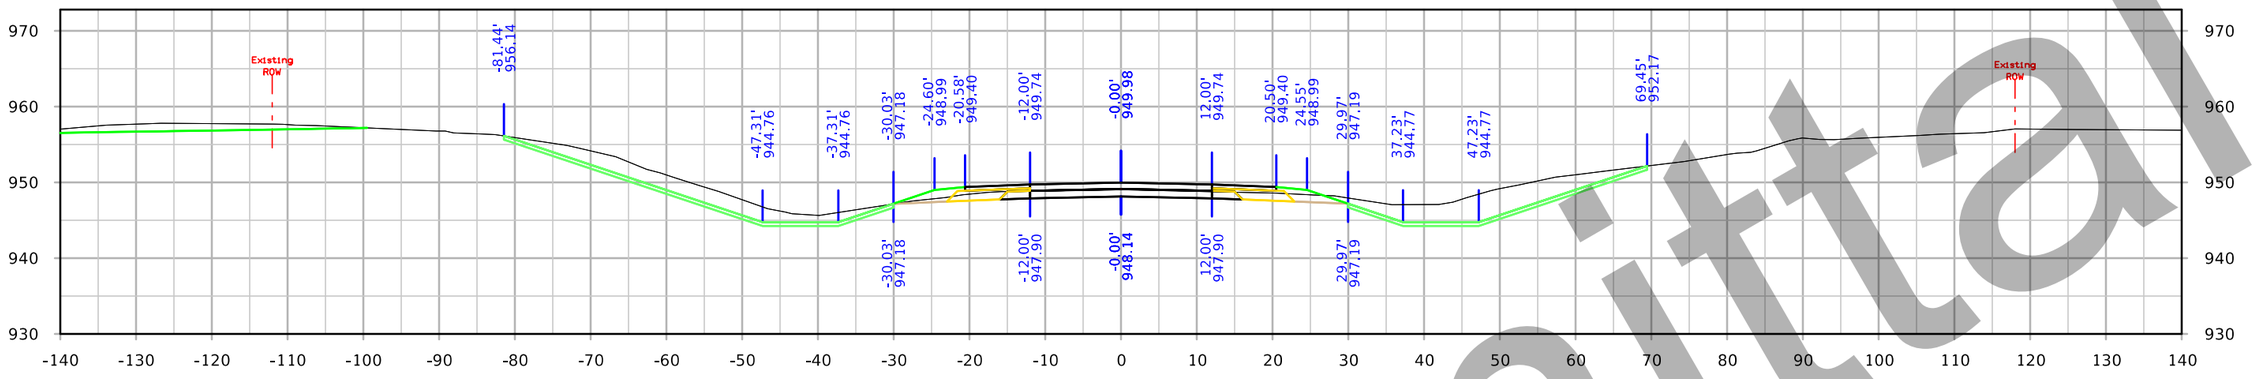

STA. 2126+00.00

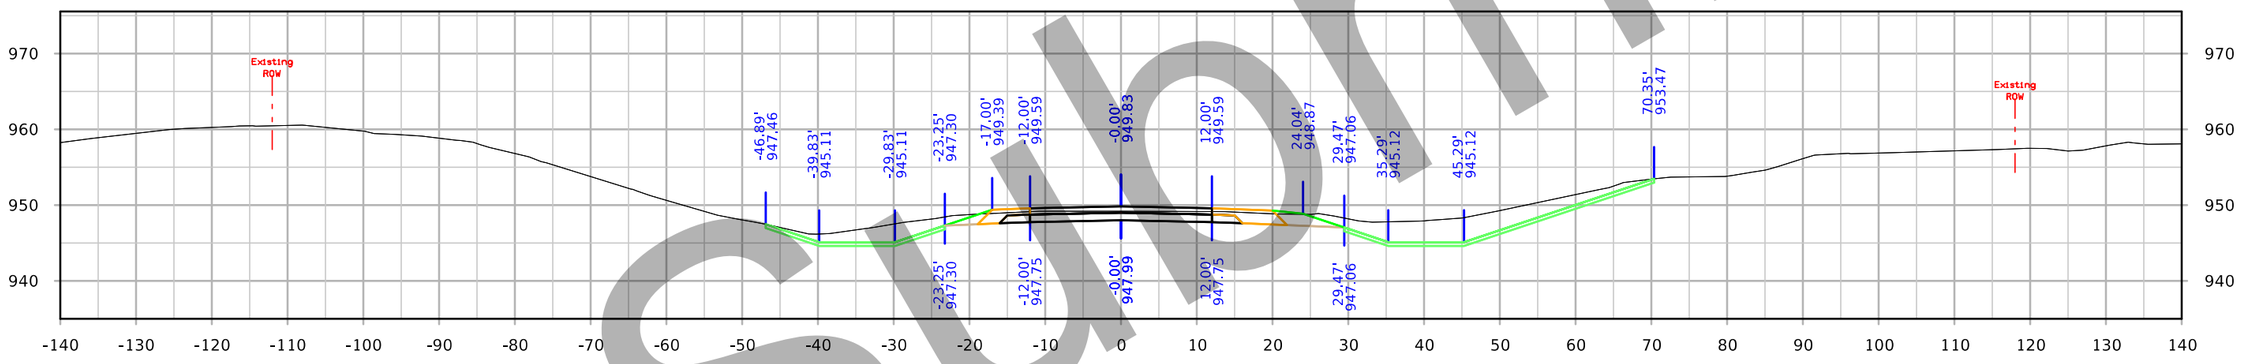

STA. 2125+50.00

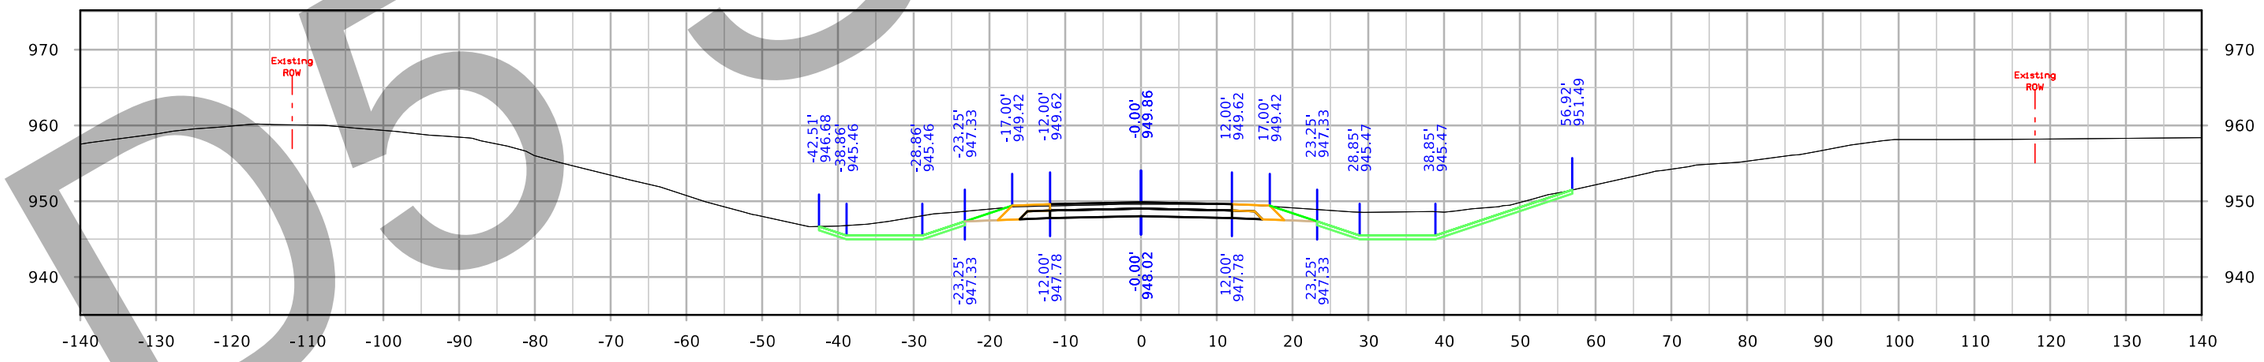

STA. 2125+00.00

D5 Submittal

FILE NO. 32044	ENGLISH	DESIGN TEAM Iowa DOT	POLK/STORY COUNTY	PROJECT NUMBER IM-035-4(309)95--13-77	SHEET NUMBER X.501

5:06:54 PM 3/4/2021 kbell pw:\\ntPwInt1.dot.int.lan:PWMain\Documents\Projects\7703504015\Design_(309)_PreliminaryEngineering\CADD_Files\Cross_Sections\XS_SR315new_77035309Z08.dgn

315th Street

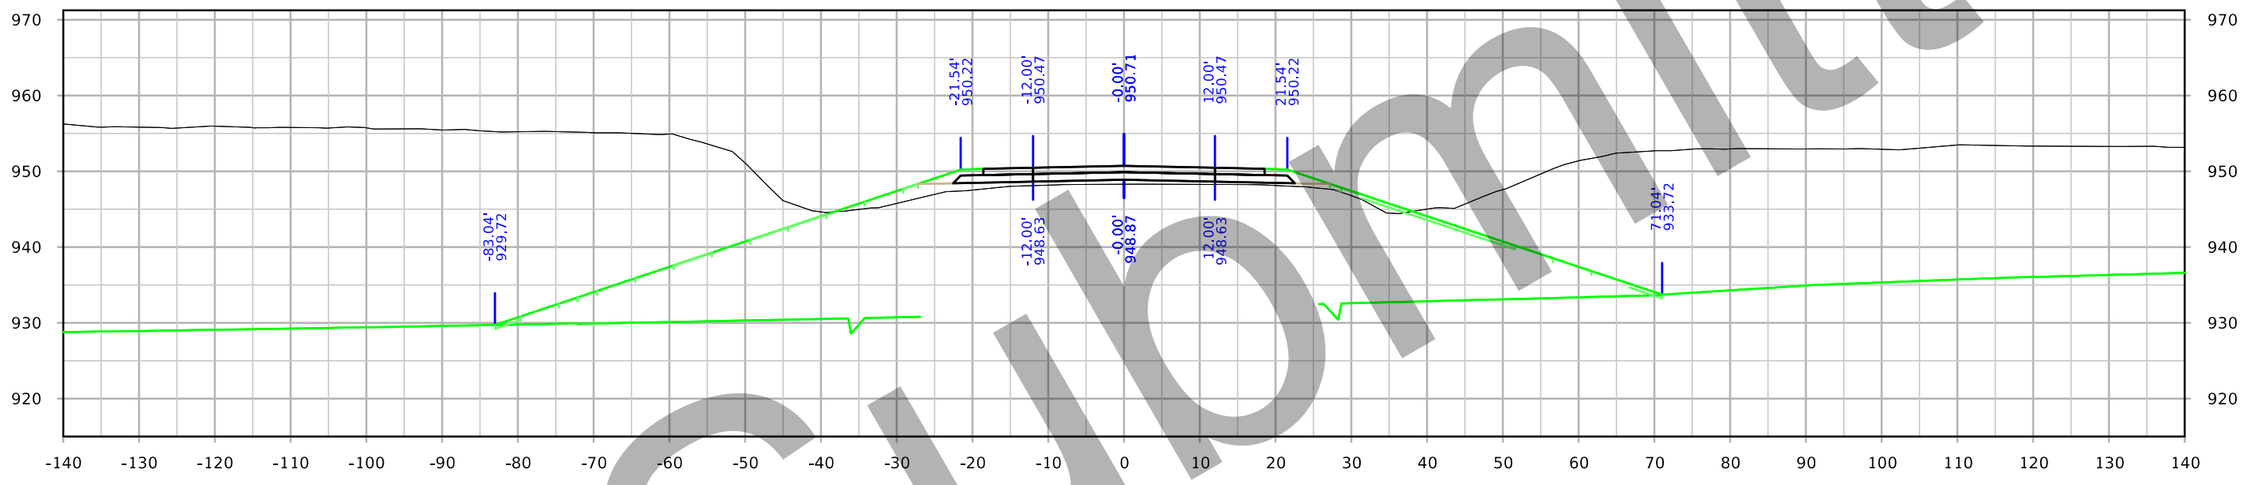

STA. 2127+00.00

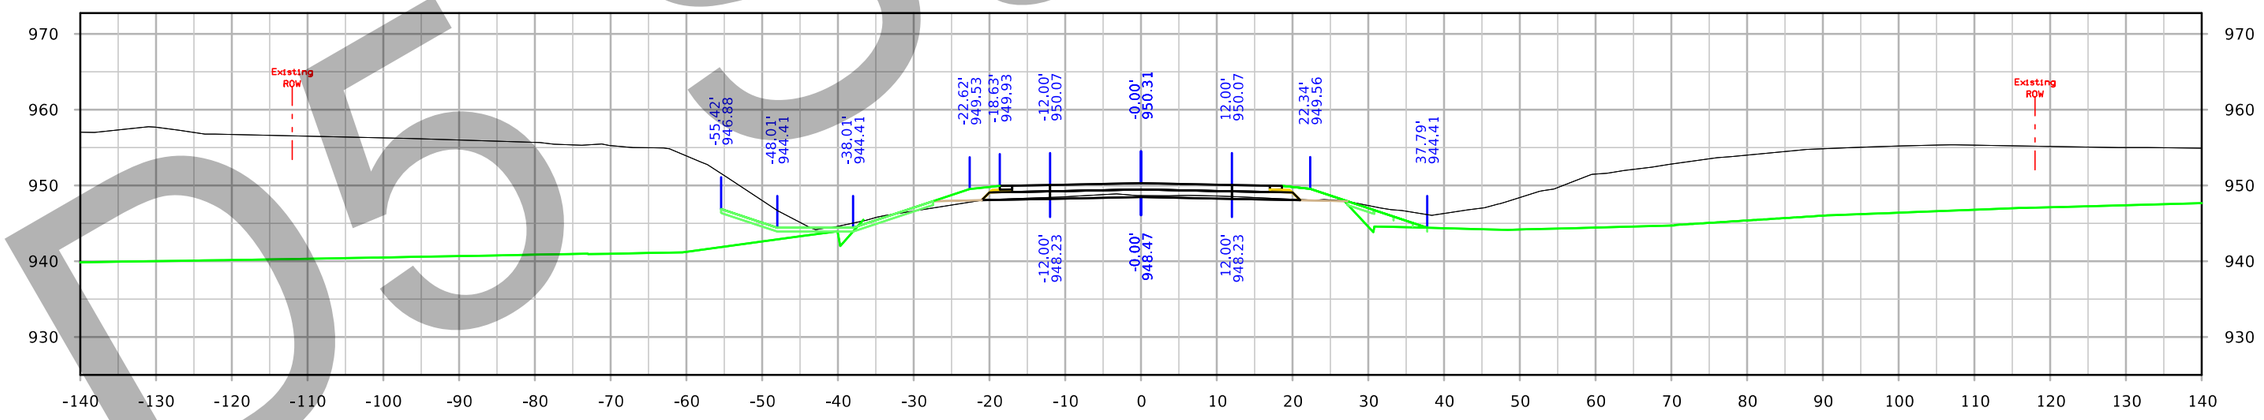

STA. 2126+50.00

D5 Submittal

FILE NO. -	ENGLISH	DESIGN TEAM Iowa DOT	County Name COUNTY	PROJECT NUMBER Project Number	SHEET NUMBER E1

5:07:08 PM 3/4/2021 kbell pw:\\ntPwInt1.dot.int.lan:PWMain\Documents\Projects\7703504015\Design_(309)_PreliminaryEngineering\CADD_Files\Cross_Sections\XS_SR315new_77035309Z08.dgn

315th Street

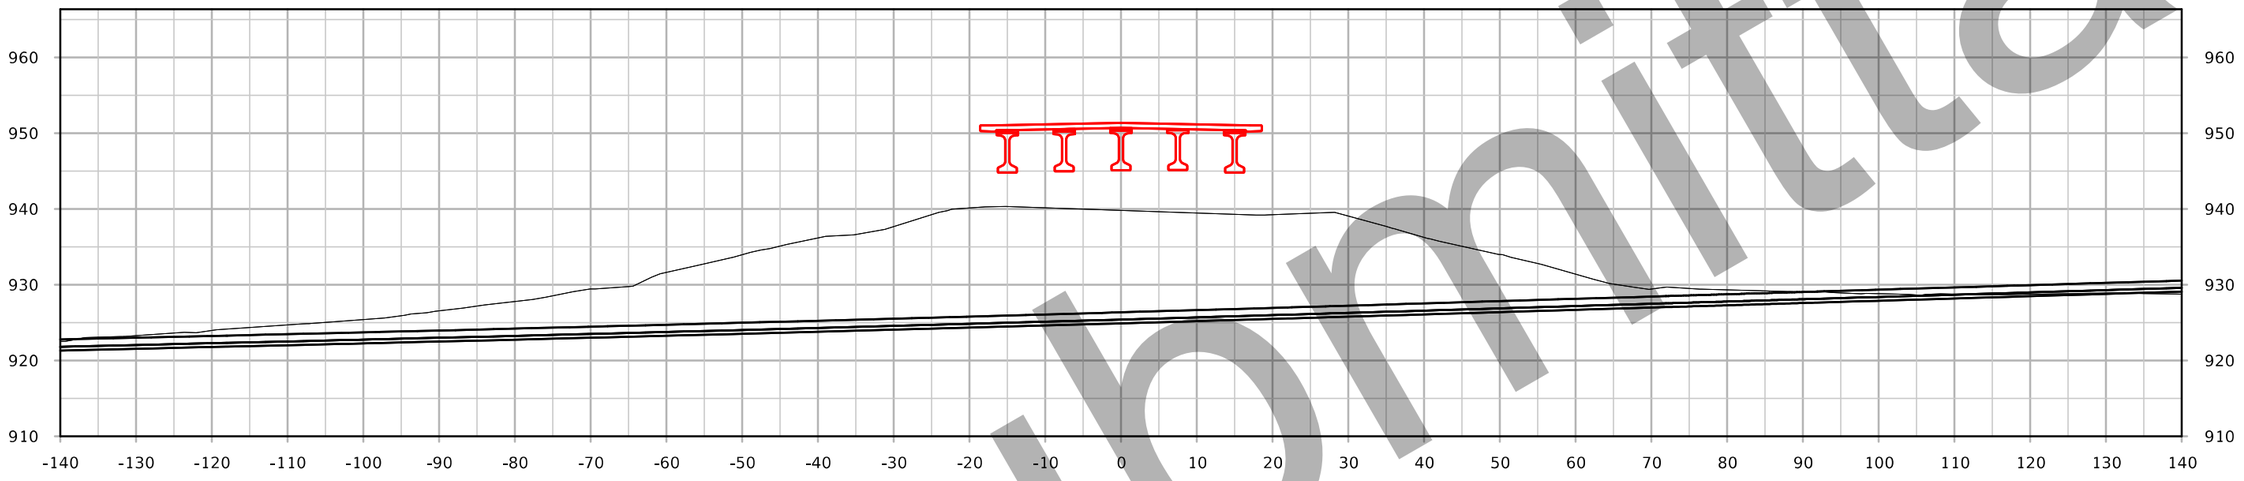

STA. 2128+00.00

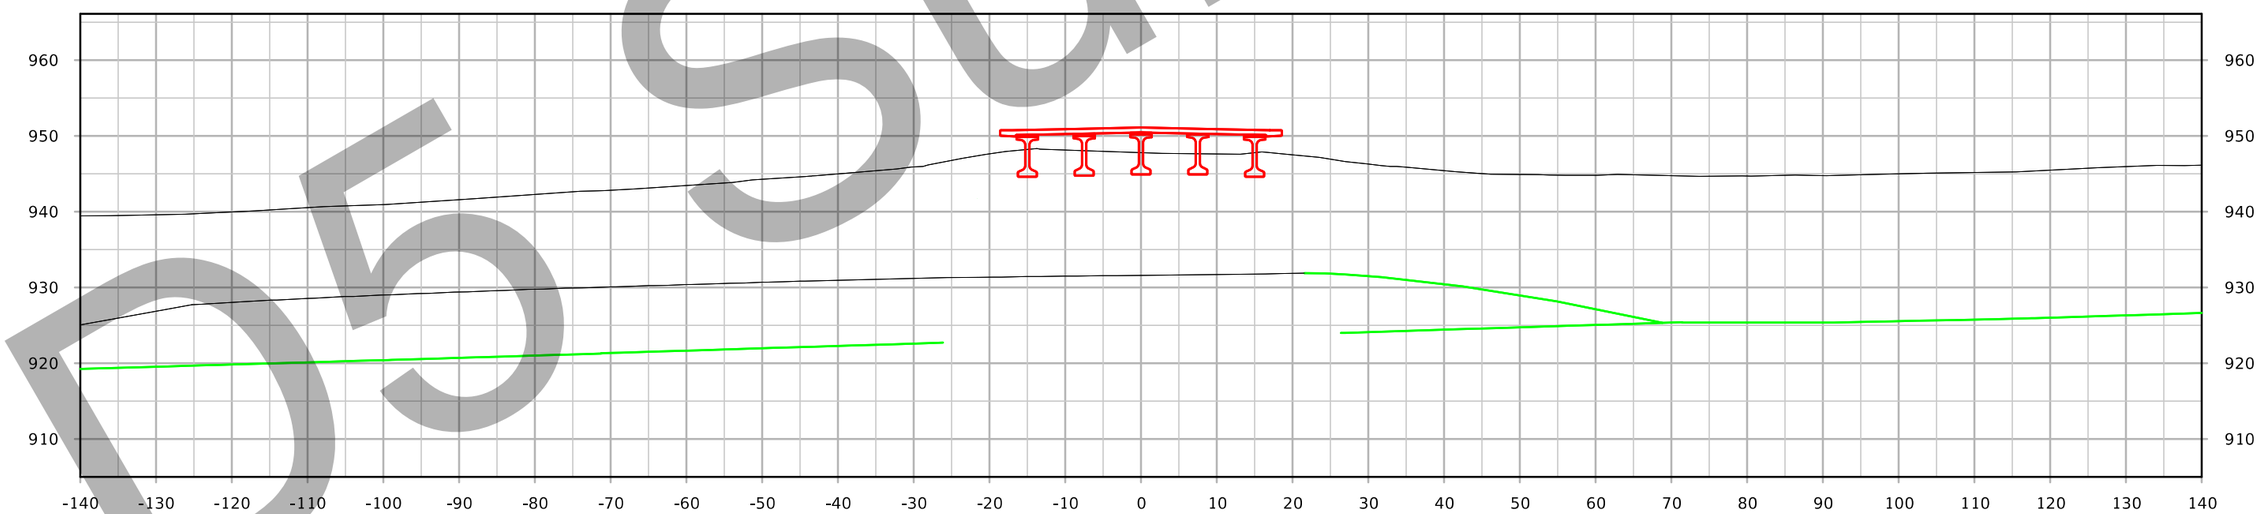

STA. 2127+50.00

DO Submittal

FILE NO. -	ENGLISH	DESIGN TEAM Iowa DOT	County Name COUNTY	PROJECT NUMBER Project Number	SHEET NUMBER E1

5:07:25 PM 3/4/2021 kbell pw:\\ntPwInt1.dot.int.lan:PWMain\Documents\Projects\7703504015\Design_(309)_PreliminaryEngineering\CADD_Files\Cross_Sections\XS_SR315new_77035309Z08.dgn

315th Street

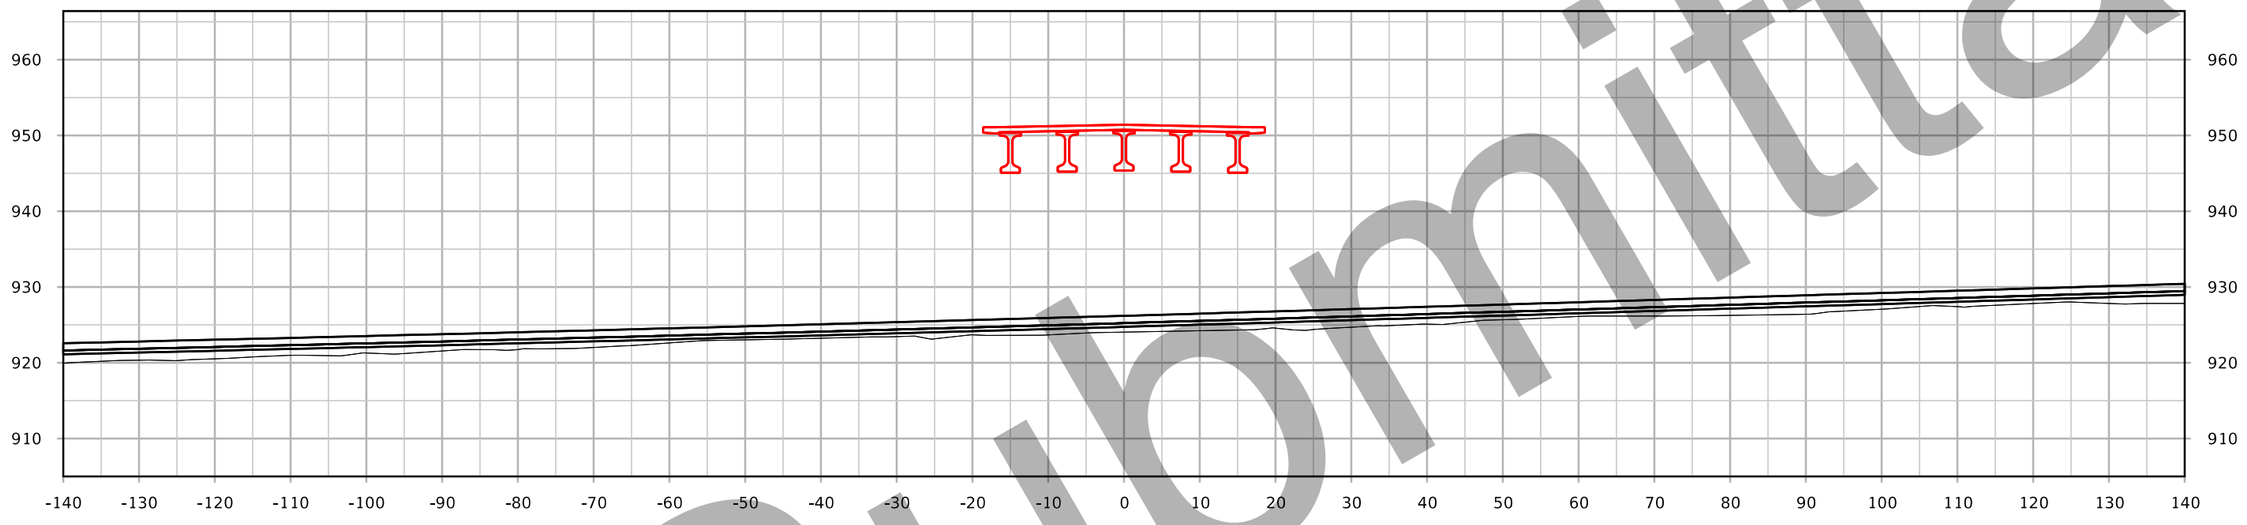

STA. 2129+00.00

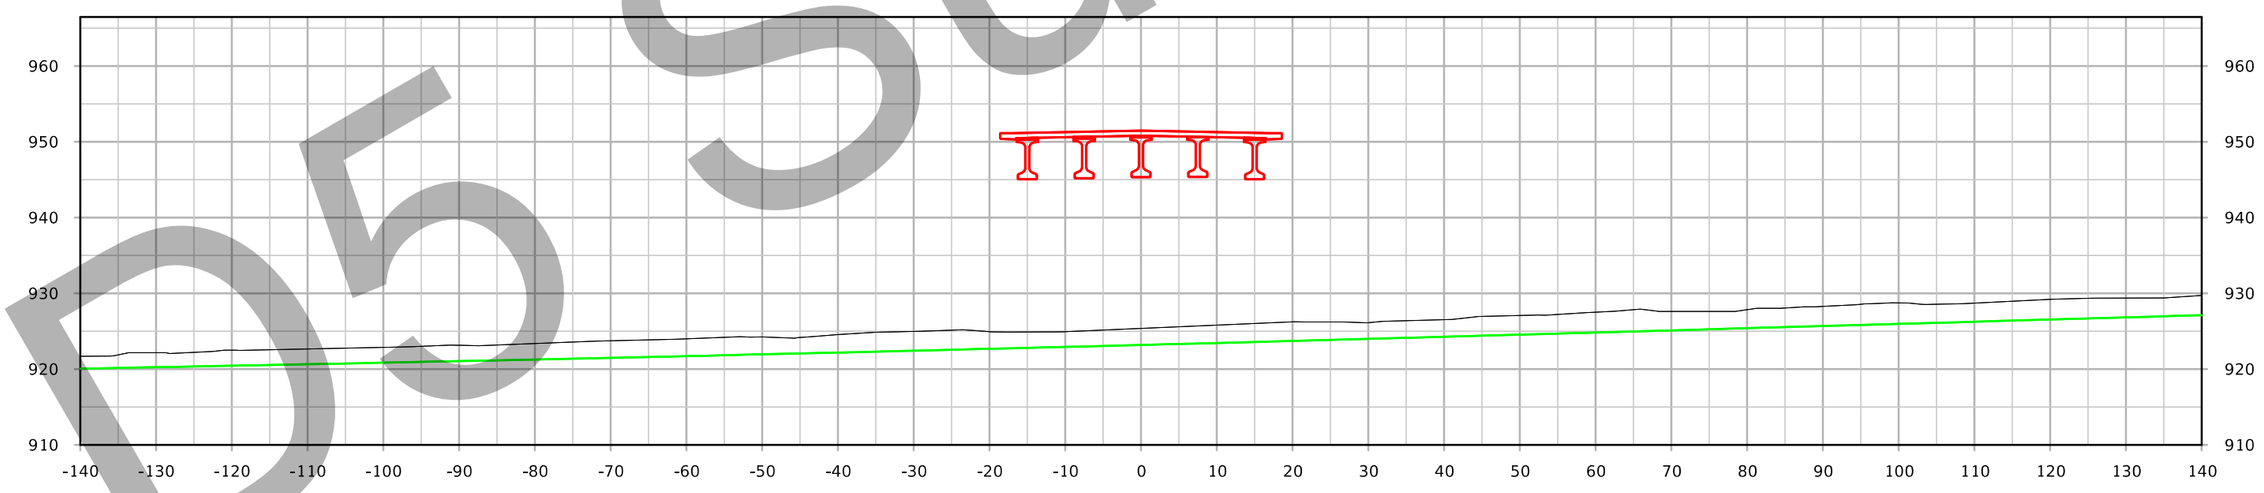

STA. 2128+50.00

D6 Submittal

FILE NO. -	ENGLISH	DESIGN TEAM Iowa DOT	County Name COUNTY	PROJECT NUMBER Project Number	SHEET NUMBER E1

5:07:42 PM 3/4/2021 kbell pw:\\ntPwInt1.dot.int.lan:PWMain\Documents\Projects\7703504015\Design_(309)_PreliminaryEngineering\CADD_Files\Cross_Sections\XS_SR315new_77035309Z08.dgn

315th Street

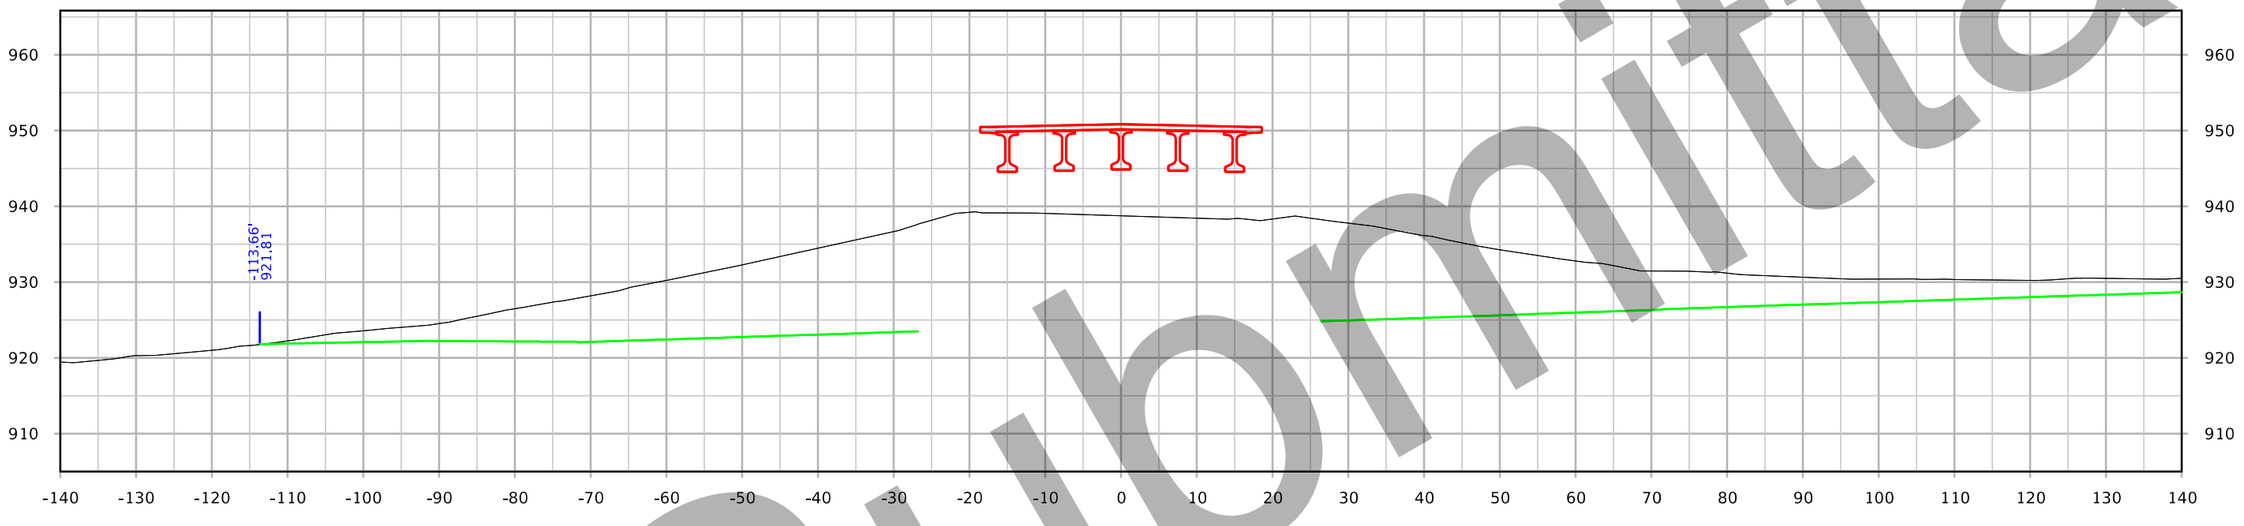

STA. 2130+00.00

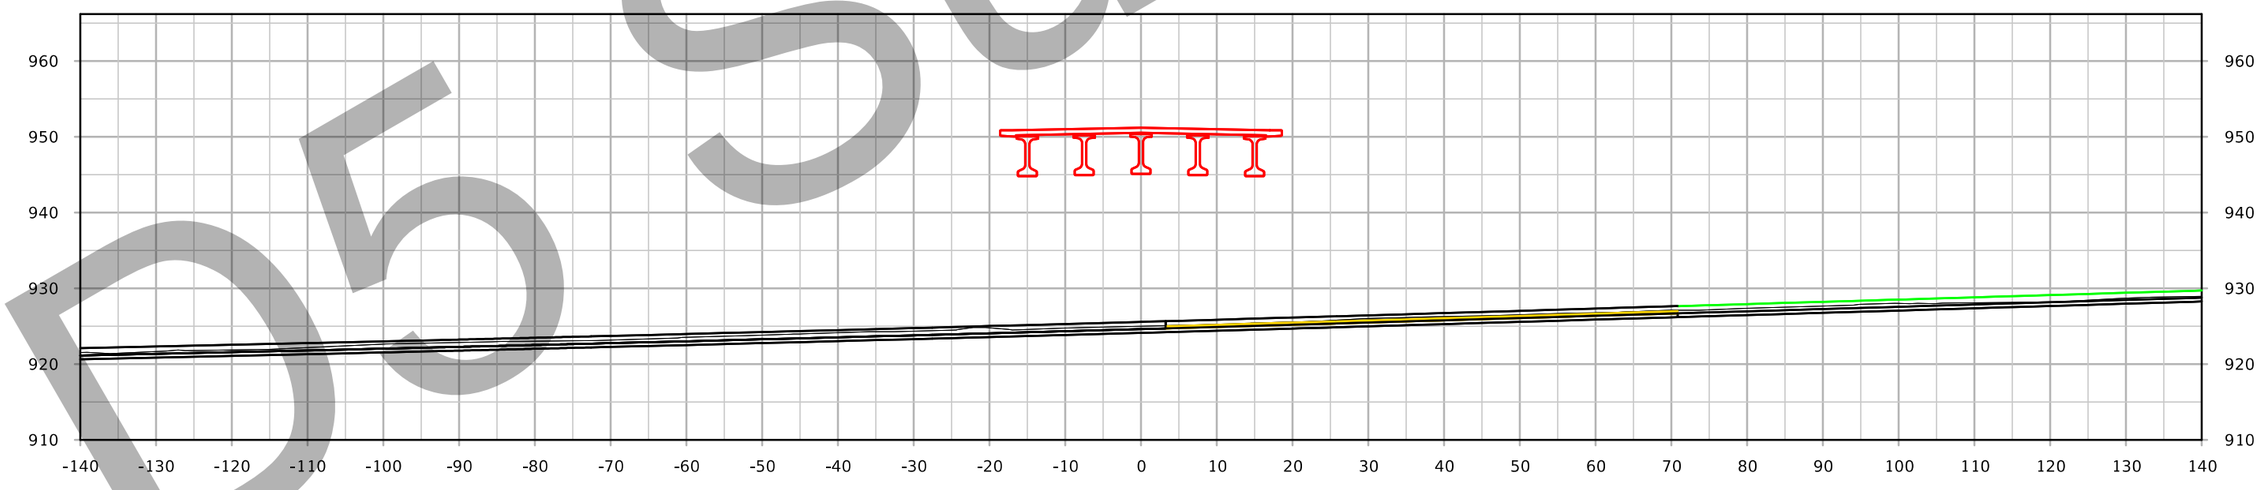

STA. 2129+50.00

D6 Submittal

FILE NO. -	ENGLISH	DESIGN TEAM Iowa DOT	County Name COUNTY	PROJECT NUMBER Project Number	SHEET NUMBER E1

5:07:56 PM 3/4/2021 kbell pw:\\ntPwInt1.dot.int.lan:PWMain\Documents\Projects\7703504015\Design_(309)_PreliminaryEngineering\CADD_Files\Cross_Sections\XS_SR315new_77035309Z08.dgn

315th Street

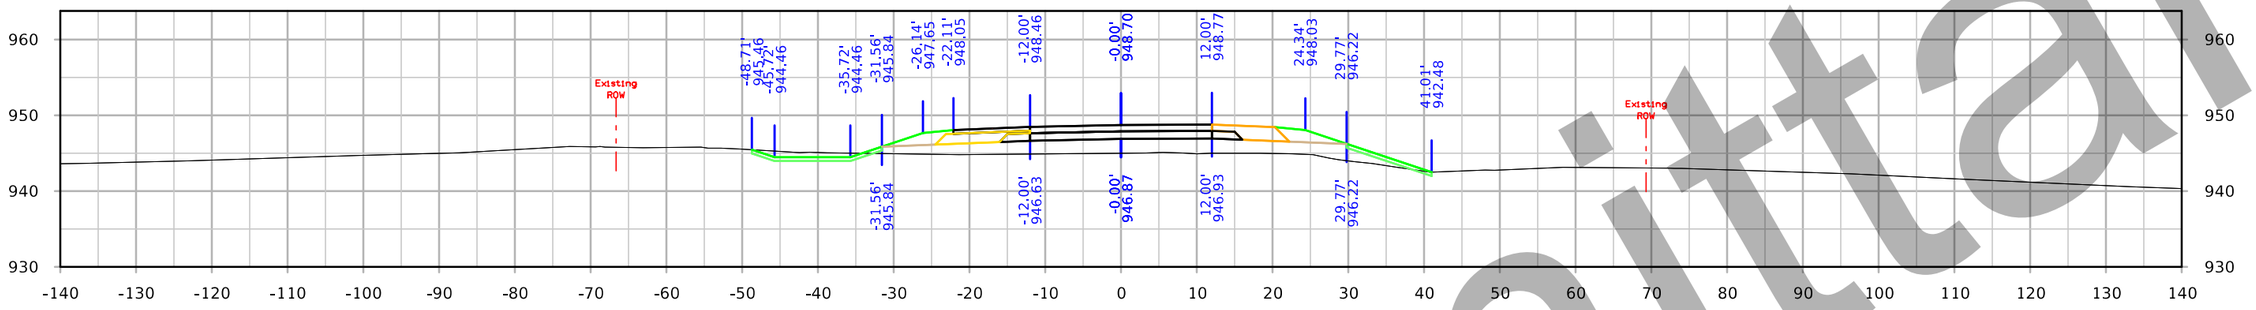

STA. 2131+50.00

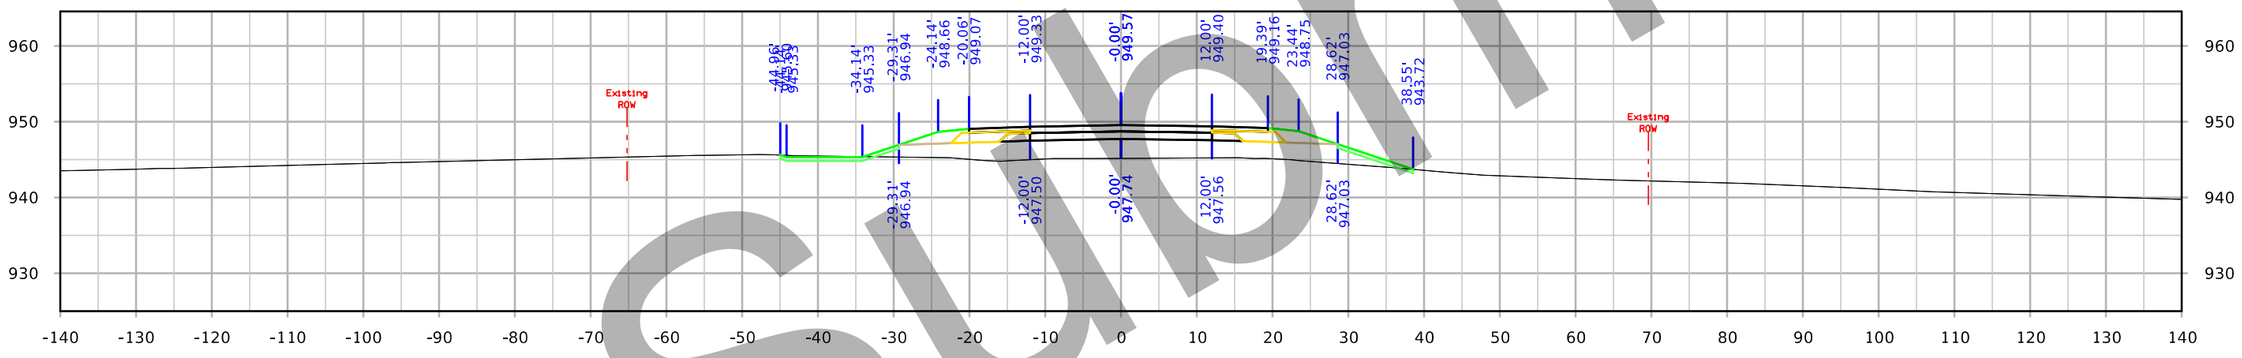

STA. 2131+00.00

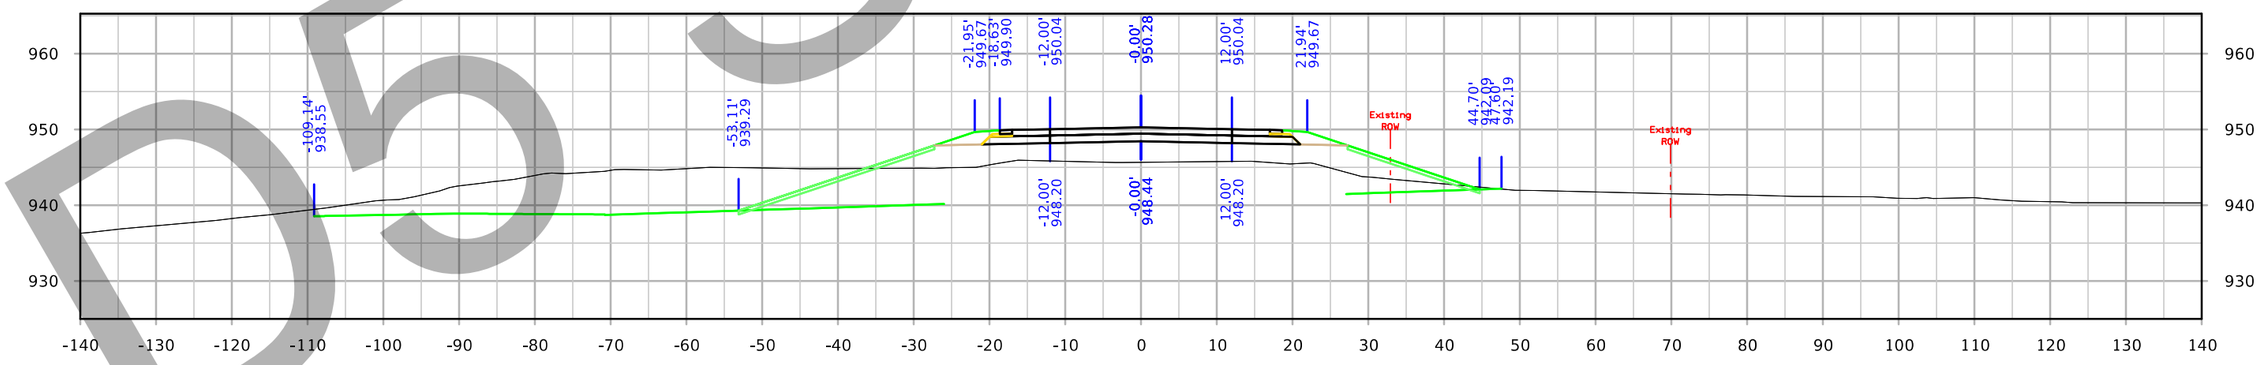

STA. 2130+50.00

Submittal
DO NOT

FILE NO. -	ENGLISH	DESIGN TEAM Iowa DOT	County Name COUNTY	PROJECT NUMBER Project Number	SHEET NUMBER E1

5:08:17 PM 3/4/2021 kbell pw:\\ntPwInt1.dot.int.lan:PWMain\Documents\Projects\7703504015\Design_(309)_PreliminaryEngineering\CADD_Files\Cross_Sections\XS_SR315new_77035309Z08.dgn

315th Street

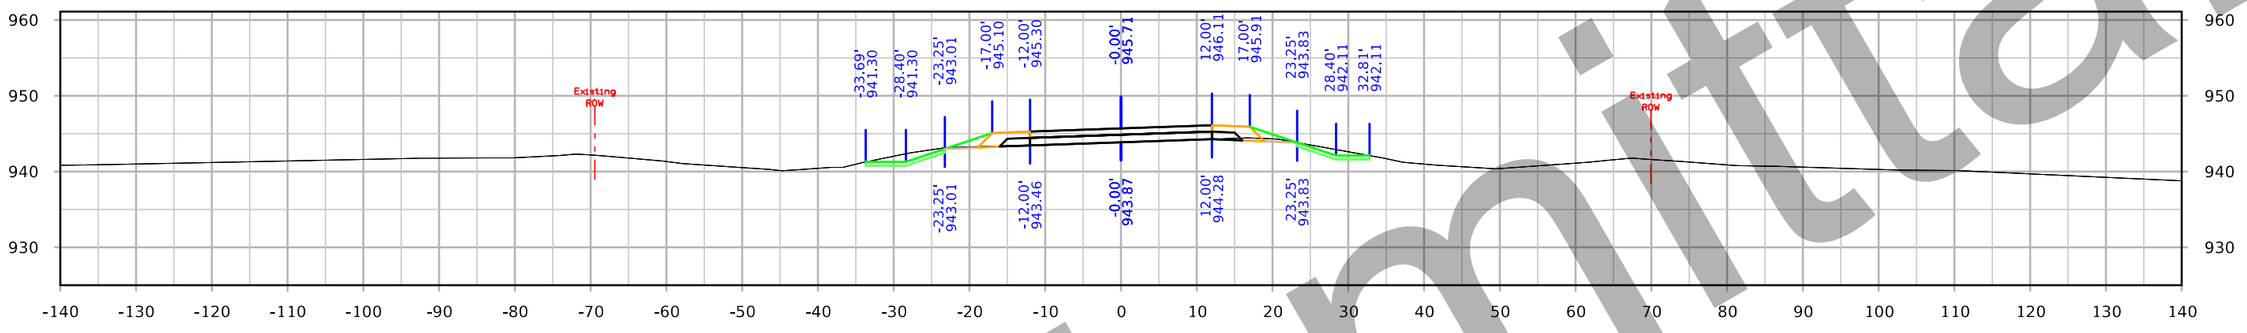

STA. 2133+00.00

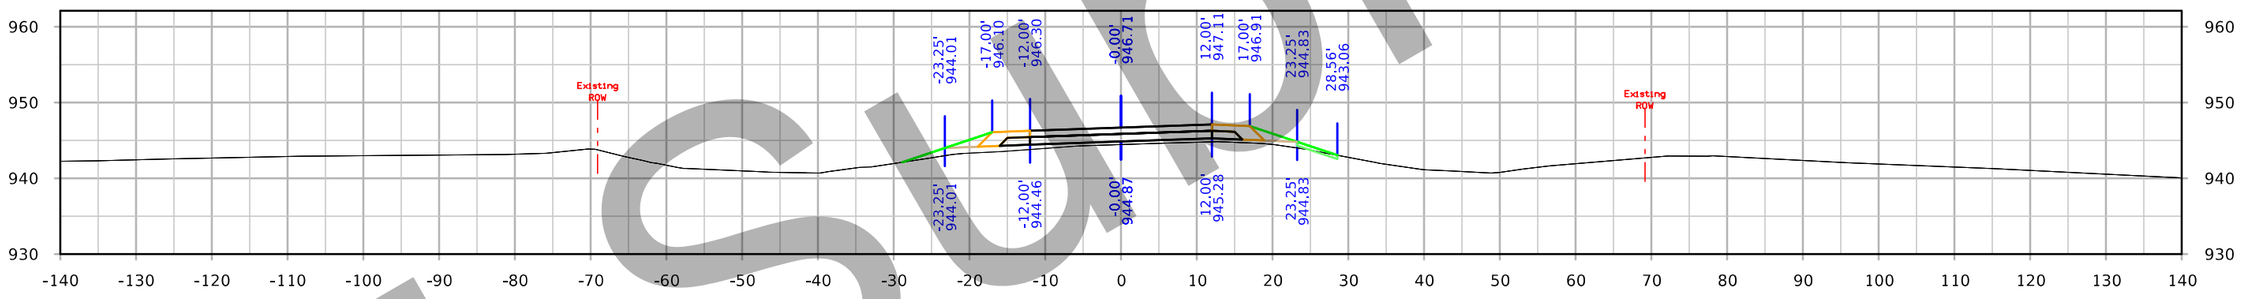

STA. 2132+50.00

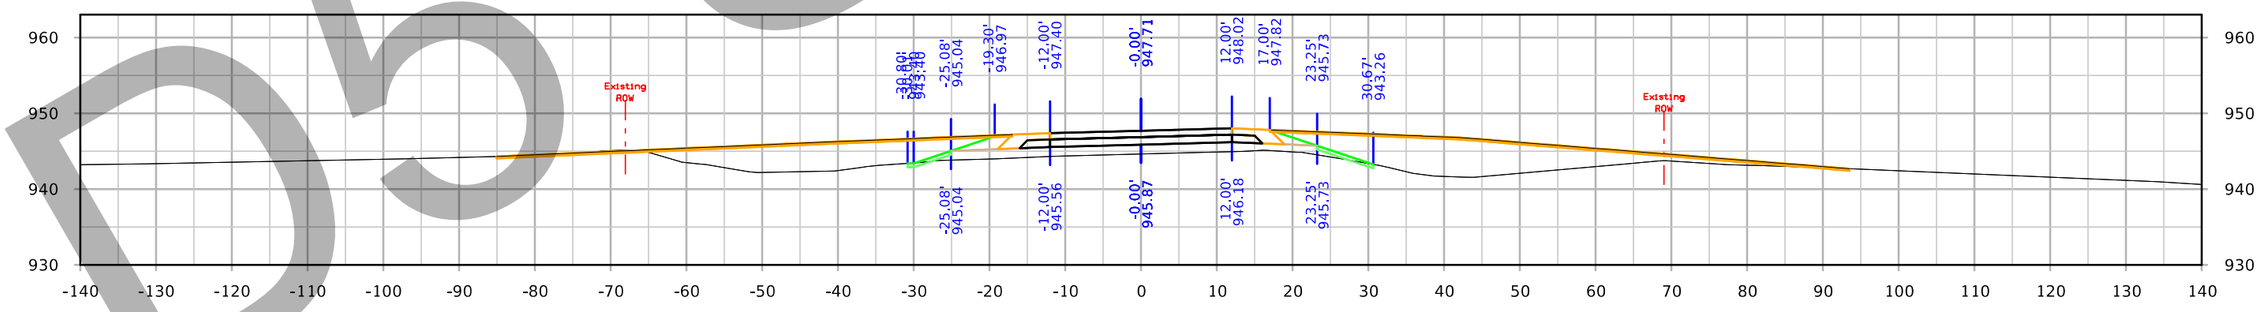

STA. 2132+00.00

D5 Submittal

FILE NO. -	ENGLISH	DESIGN TEAM Iowa DOT	County Name COUNTY	PROJECT NUMBER Project Number	SHEET NUMBER E1	

5:08:37 PM 3/4/2021 kbell pw:\\ntPwInt1.dot.int.lan:PWMain\Documents\Projects\7703504015\Design_(309)_PreliminaryEngineering\CADD_Files\Cross_Sections\XS_SR315new_77035309Z08.dgn

315th Street

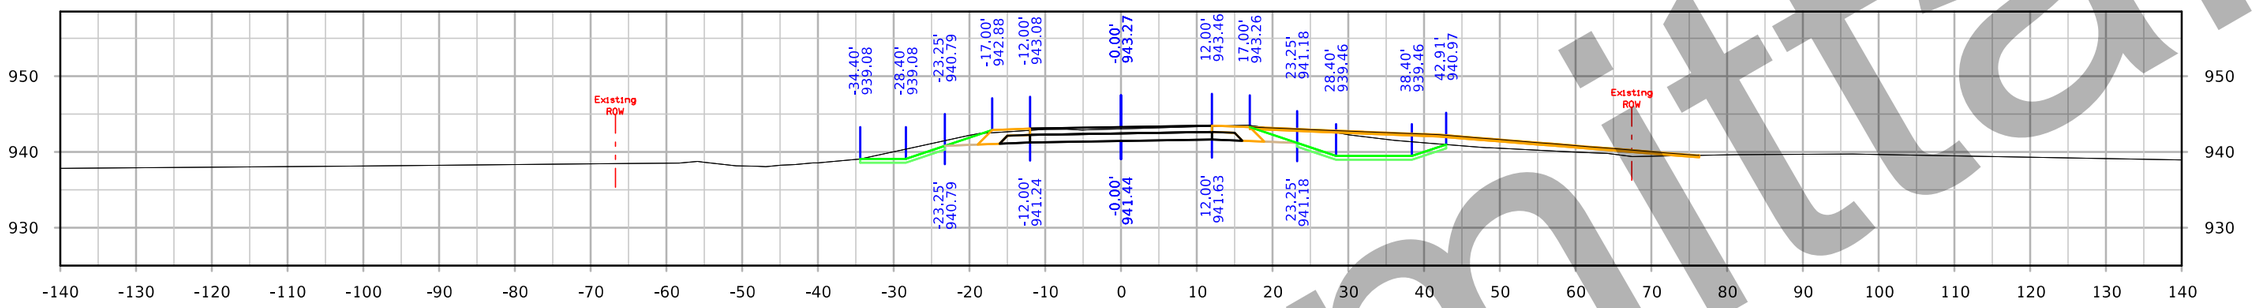

STA. 2134+50.00

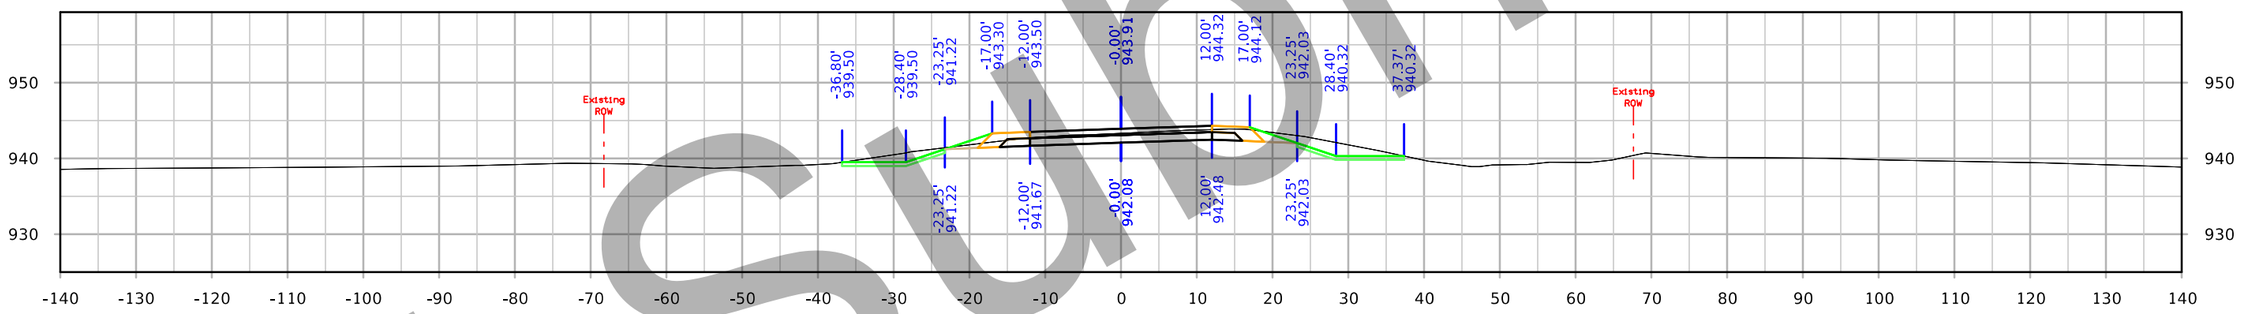

STA. 2134+00.00

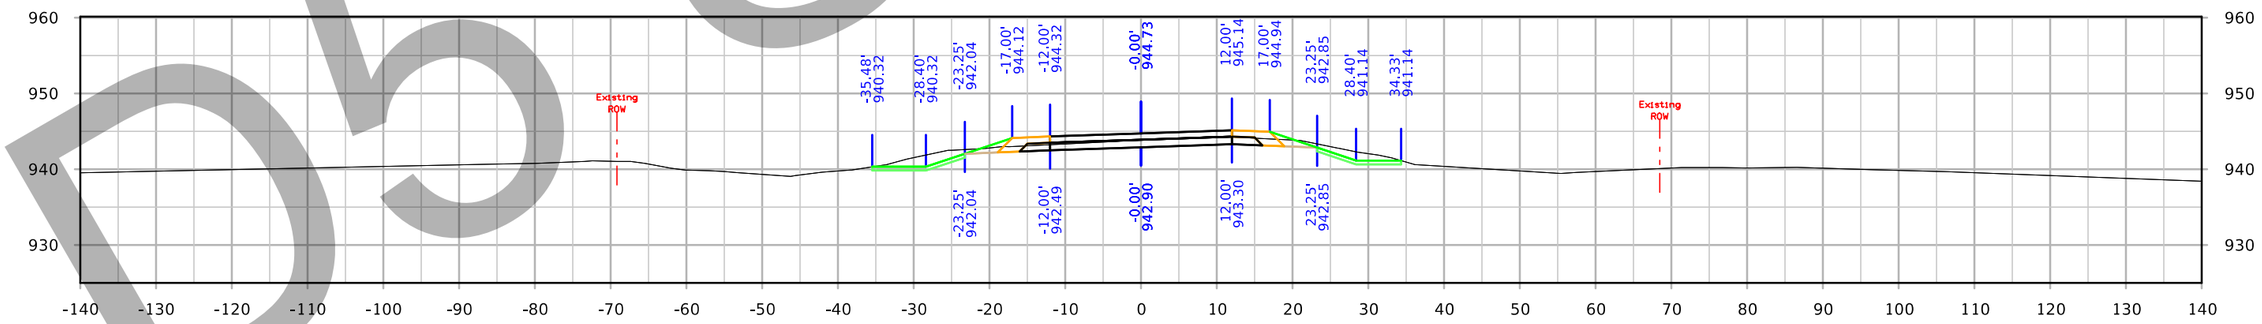

STA. 2133+50.00

Submittal
D5 SUE

FILE NO. -	ENGLISH	DESIGN TEAM Iowa DOT	County Name COUNTY	PROJECT NUMBER Project Number	SHEET NUMBER E1

5:08:57 PM 3/4/2021 kbell pw:\\ntPwInt1.dot.int.lan:PWMain\Documents\Projects\7703504015\Design_(309)_PreliminaryEngineering\CADD_Files\Cross_Sections\XS_SR315new_77035309Z08.dgn

315th Street

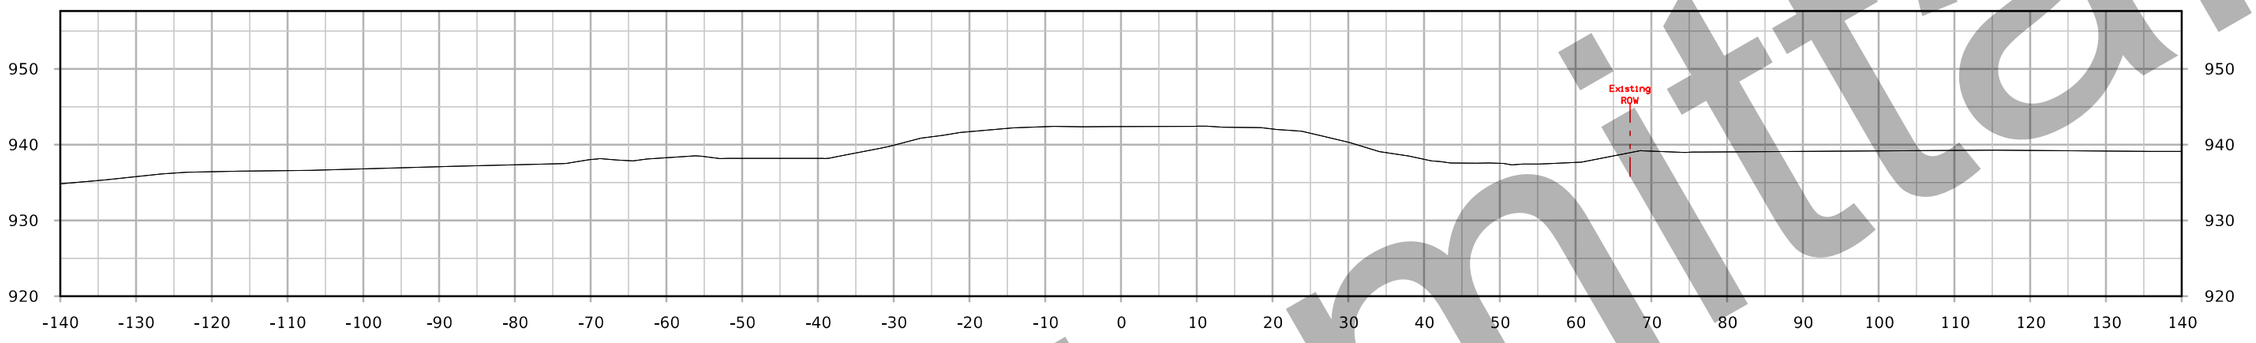

STA. 2135+50.00

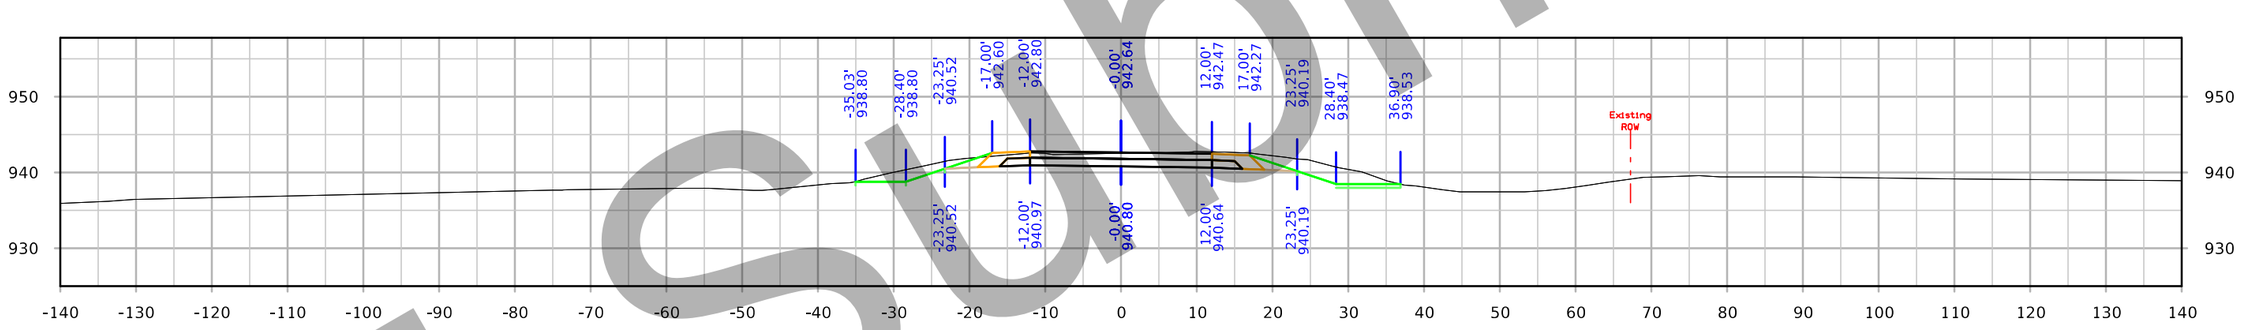

STA. 2135+25.00

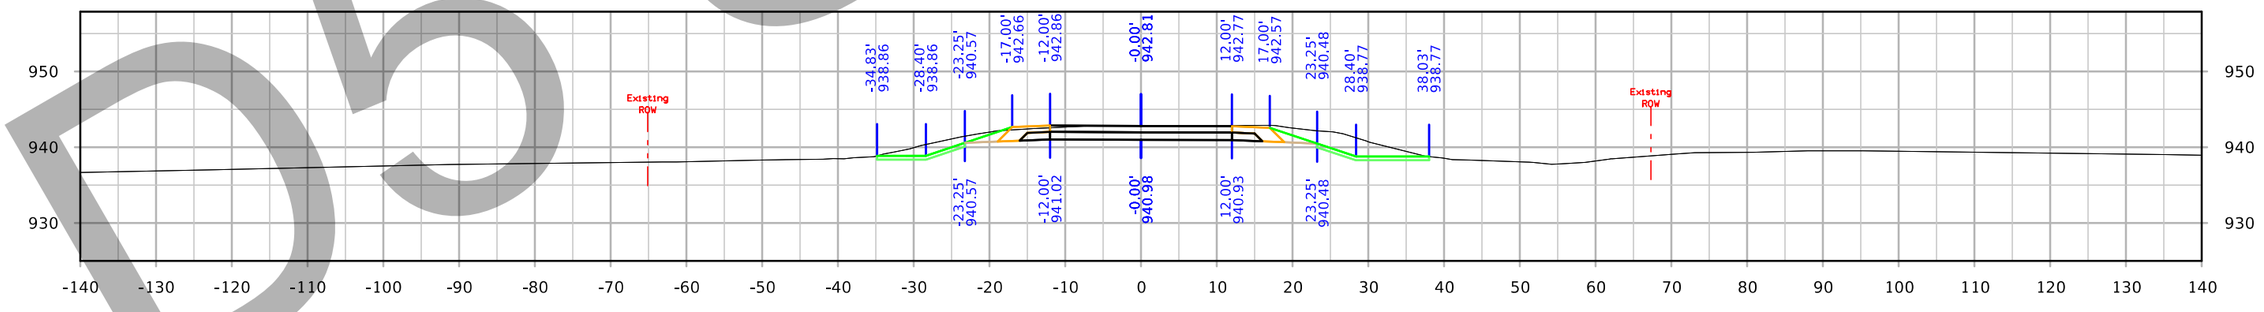

STA. 2135+00.00

D5 Submittal

FILE NO. -	ENGLISH	DESIGN TEAM Iowa DOT	County Name COUNTY	PROJECT NUMBER Project Number	SHEET NUMBER 2135+00.00

5:09:18 PM 3/4/2021 kbell pw:\\ntPwInt1.dot.int.lan:PWMain\Documents\Projects\7703504015\Design_(309)_PreliminaryEngineering\CADD_Files\Cross_Sections\XS_SR315new_77035309Z08.dgn

126th Ave Ramp A

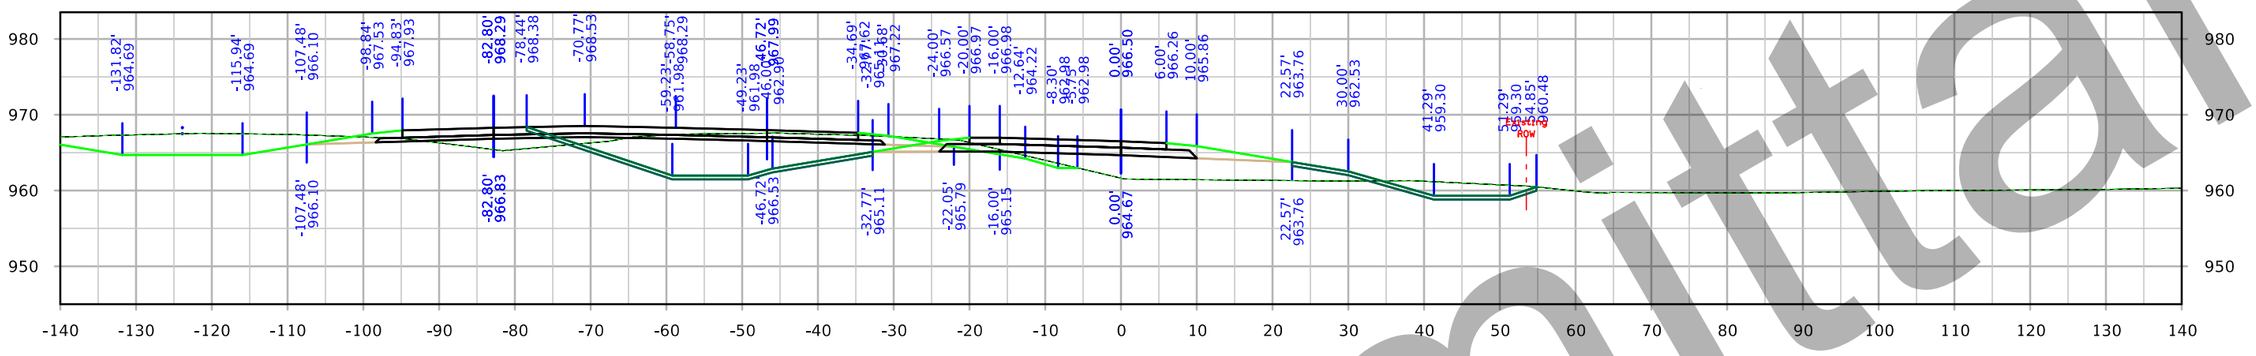

STA. 1575+00.00

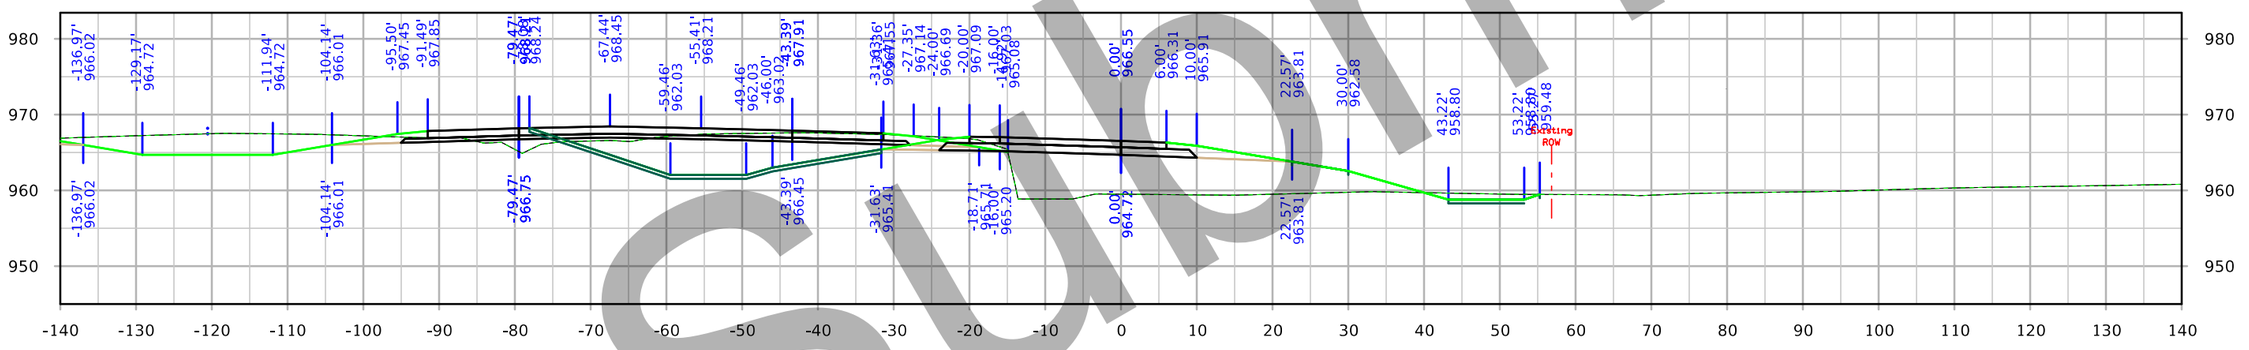

STA. 1574+50.00

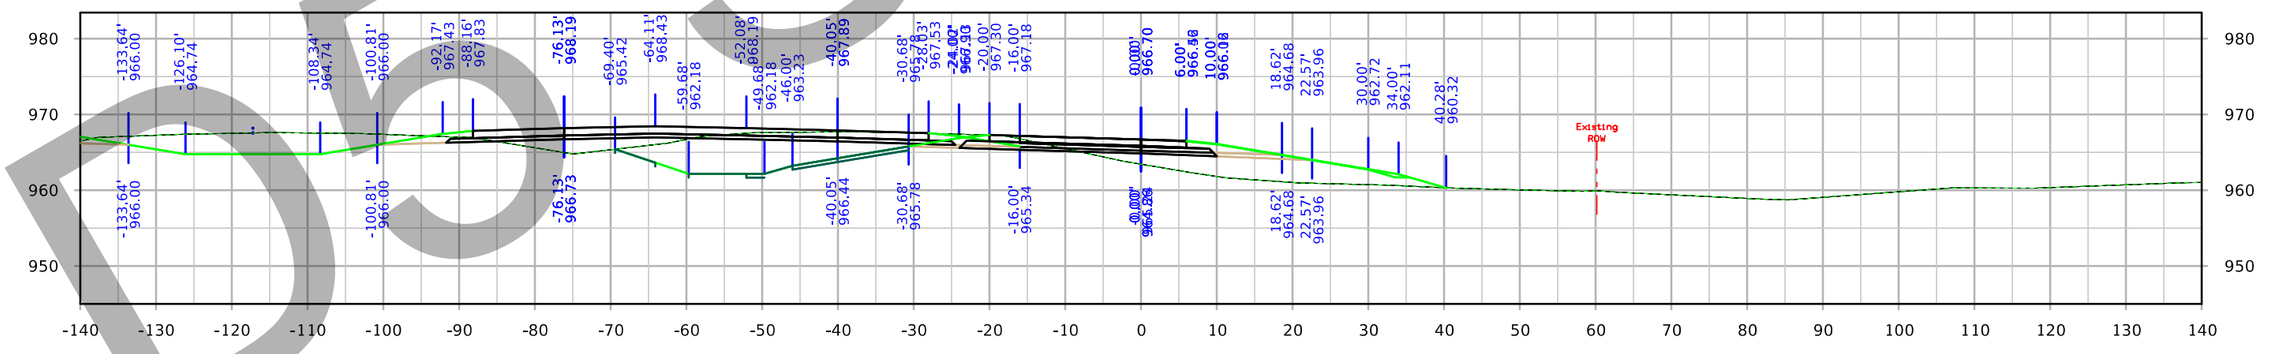

STA. 1574+00.00

Submittal

FILE NO. 32044	ENGLISH	DESIGN TEAM Iowa DOT	POLK/STORY COUNTY	PROJECT NUMBER IM-035-4(309)95--13-77	SHEET NUMBER Y.100

3:27:55 PM 3/4/2021 cschins pw:\\ntPwInt1.dot.int.lan:PWMain\Documents\Projects\7703504015\Design_(309)_PreliminaryEngineering\CADD_Files\Cross_Sections\XS_RMP126A_77035309Z08.dgn

126th Ave Ramp A

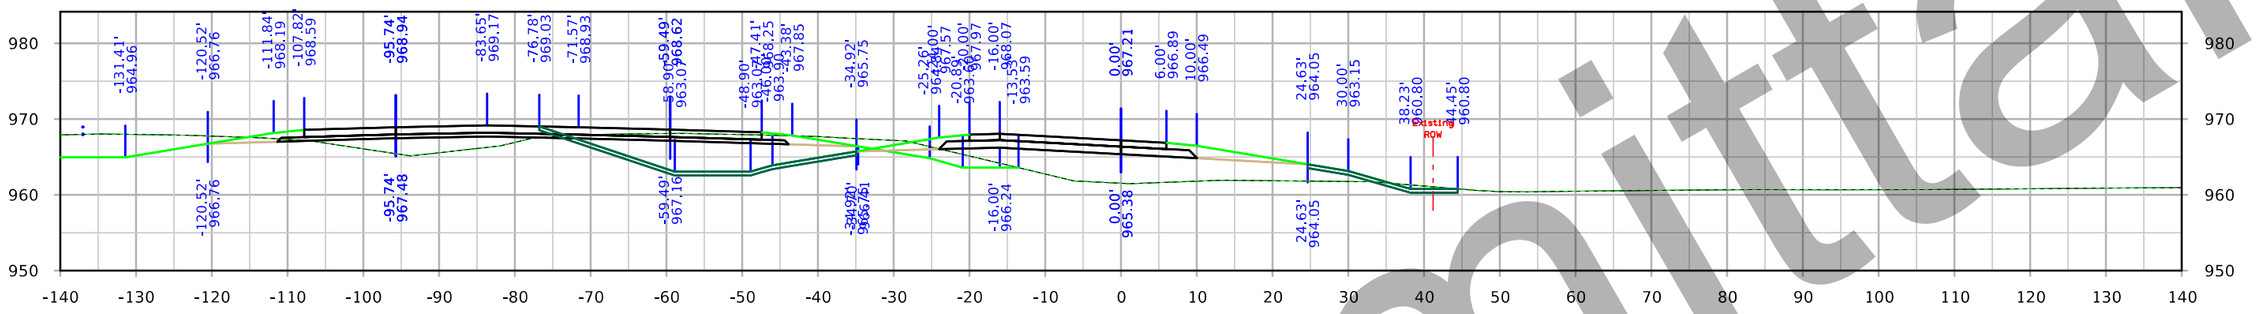

STA. 1576+50.00

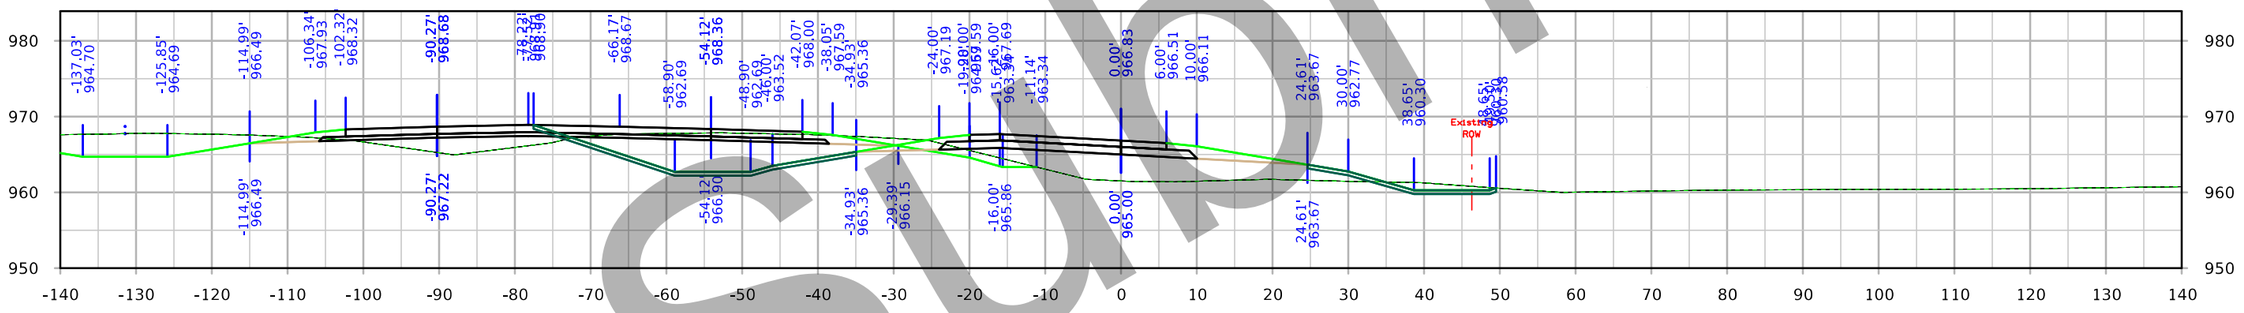

STA. 1575+50.00

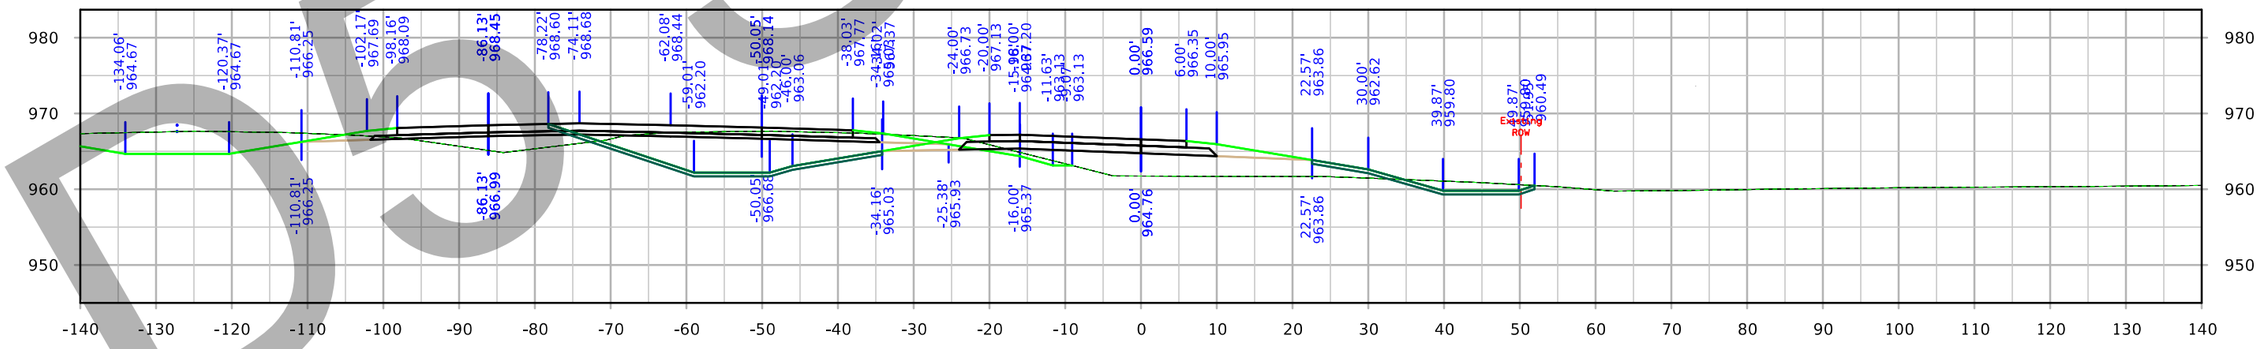

STA. 1574+50.00

Submittal
Do Not Use

FILE NO. 32044	ENGLISH	DESIGN TEAM Iowa DOT	POLK/STORY COUNTY	PROJECT NUMBER IM-035-4(309)95--13-77	SHEET NUMBER Y.101

3:28:23 PM 3/4/2021 cschins pw:\\ntPwInt1.dot.int.lan:PWMain\Documents\Projects\7703504015\Design_(309)_PreliminaryEngineering\CADD_Files\Cross_Sections\XS_RMP126A_77035309Z08.dgn

126th Ave Ramp A

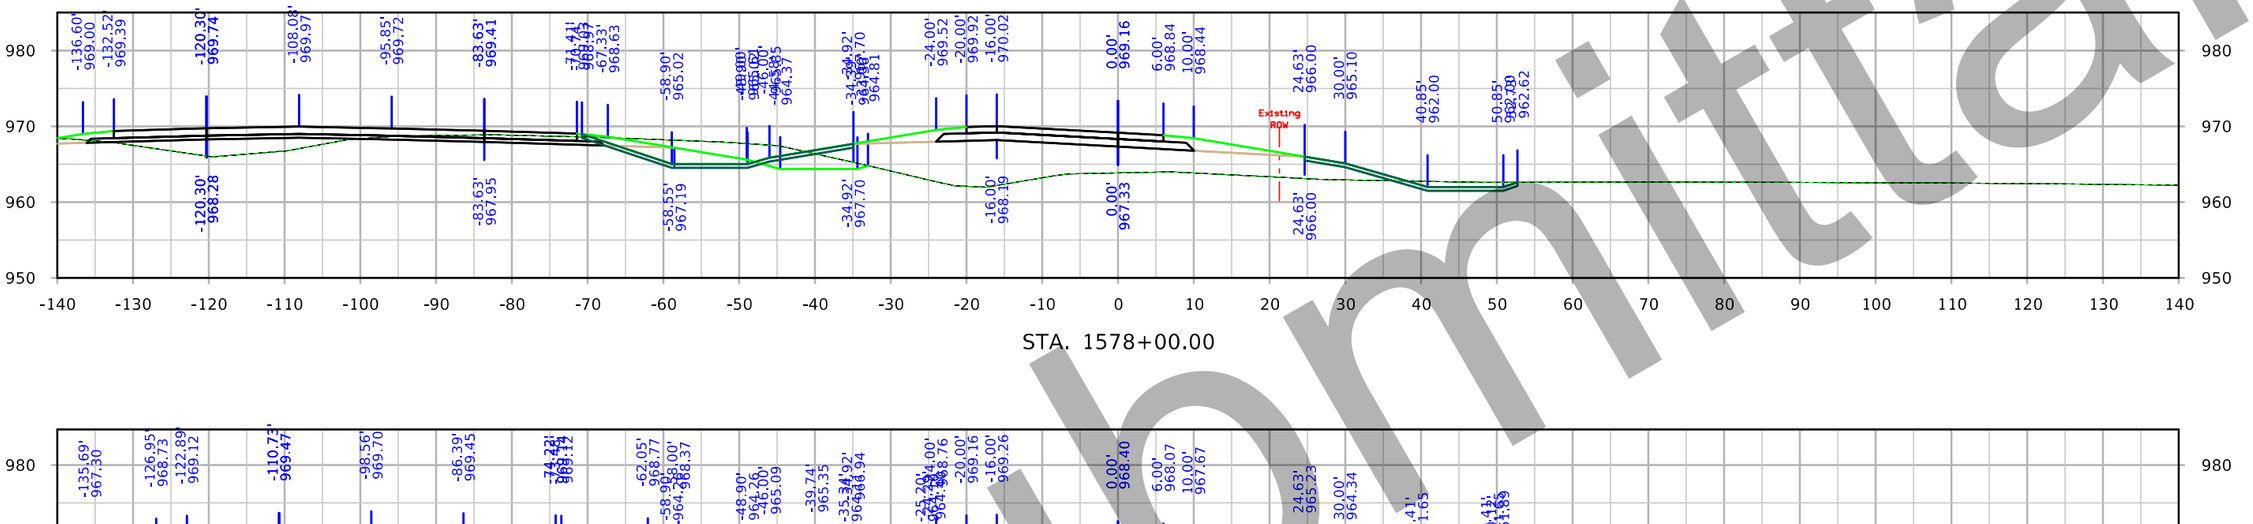

STA. 1578+00.00

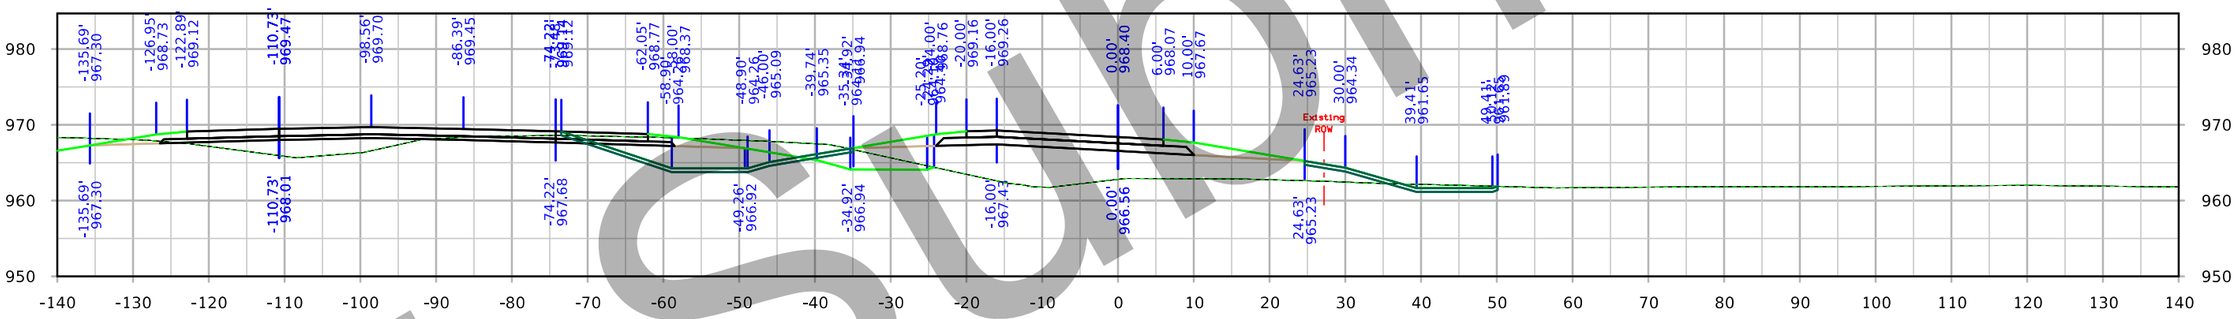

STA. 1577+50.00

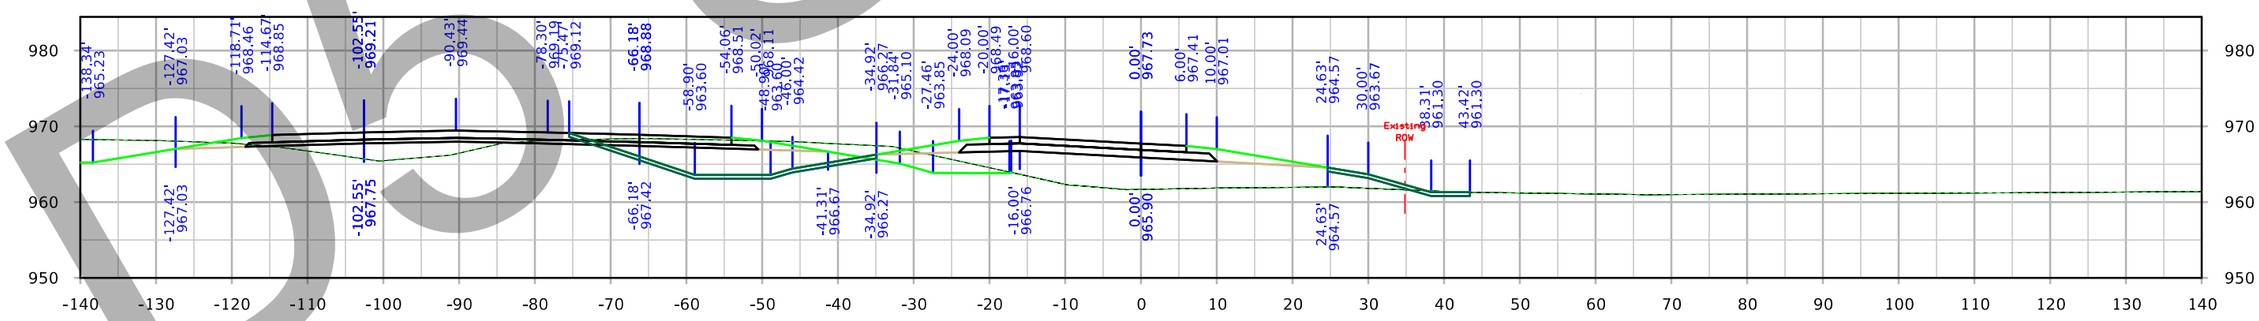

STA. 1577+00.00

Submittal

FILE NO. 32044	ENGLISH	DESIGN TEAM Iowa DOT	POLK/STORY COUNTY	PROJECT NUMBER IM-035-4(309)95--13-77	SHEET NUMBER Y.102

3:28:48 PM 3/4/2021 cschins pw:\\ntPwInt1.dot.int.lan:PWMain\Documents\Projects\7703504015\Design_(309)_PreliminaryEngineering\CADD_Files\Cross_Sections\XS_RMP126A_77035309Z08.dgn

126th Ave Ramp A

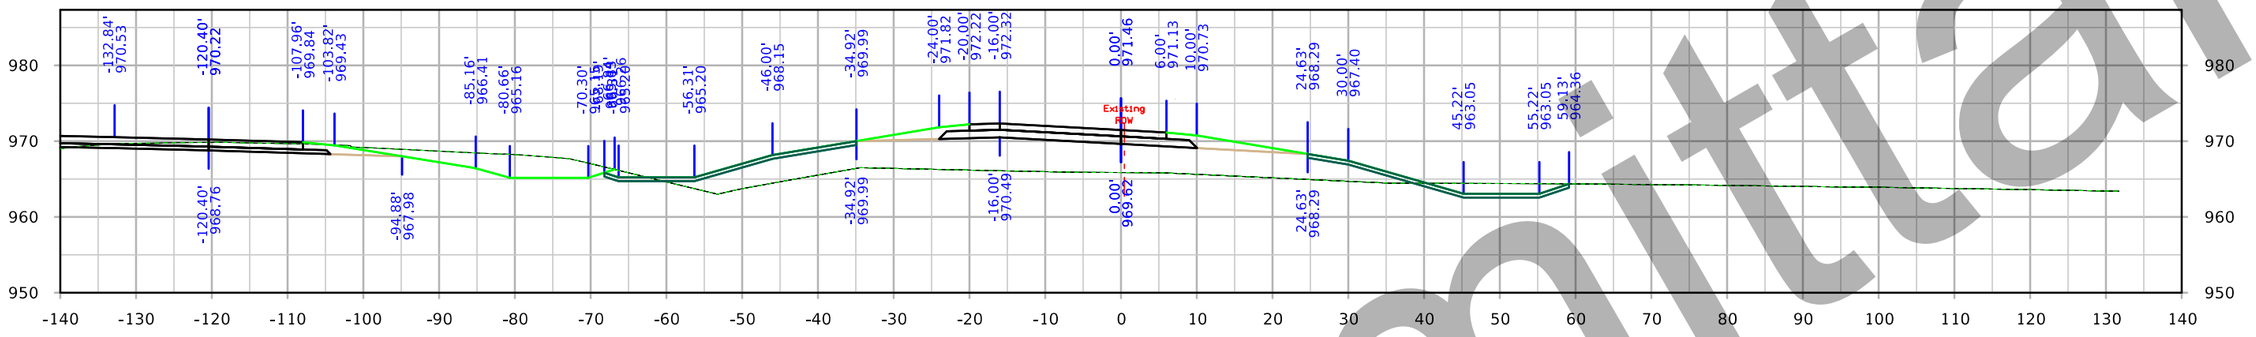

STA. 1579+50.00

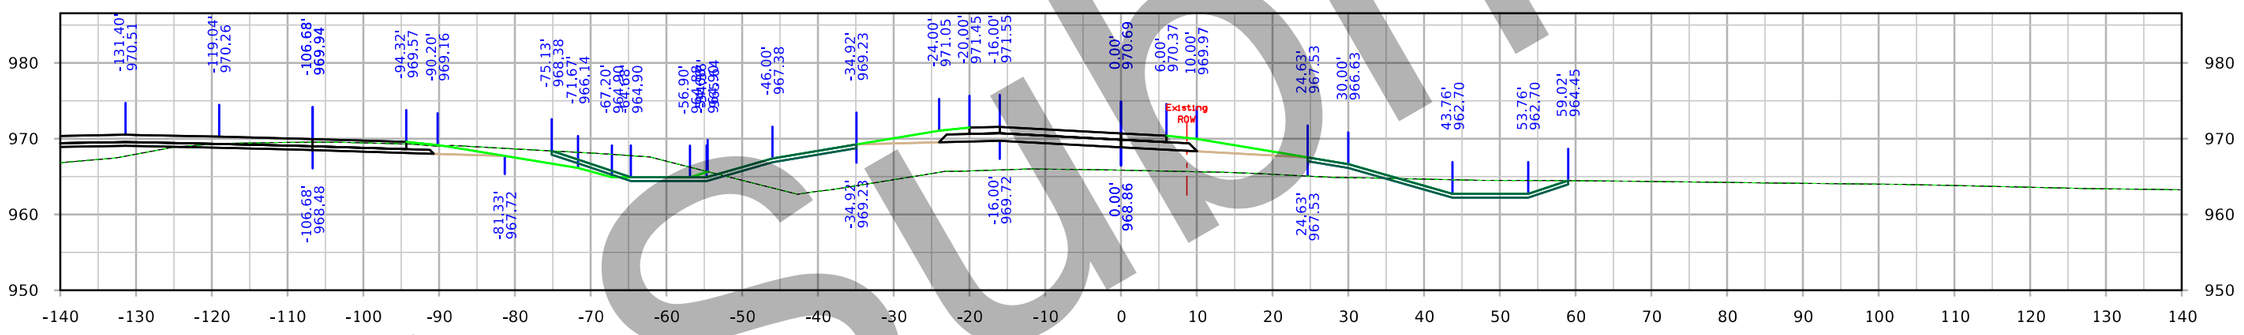

STA. 1578+00.00

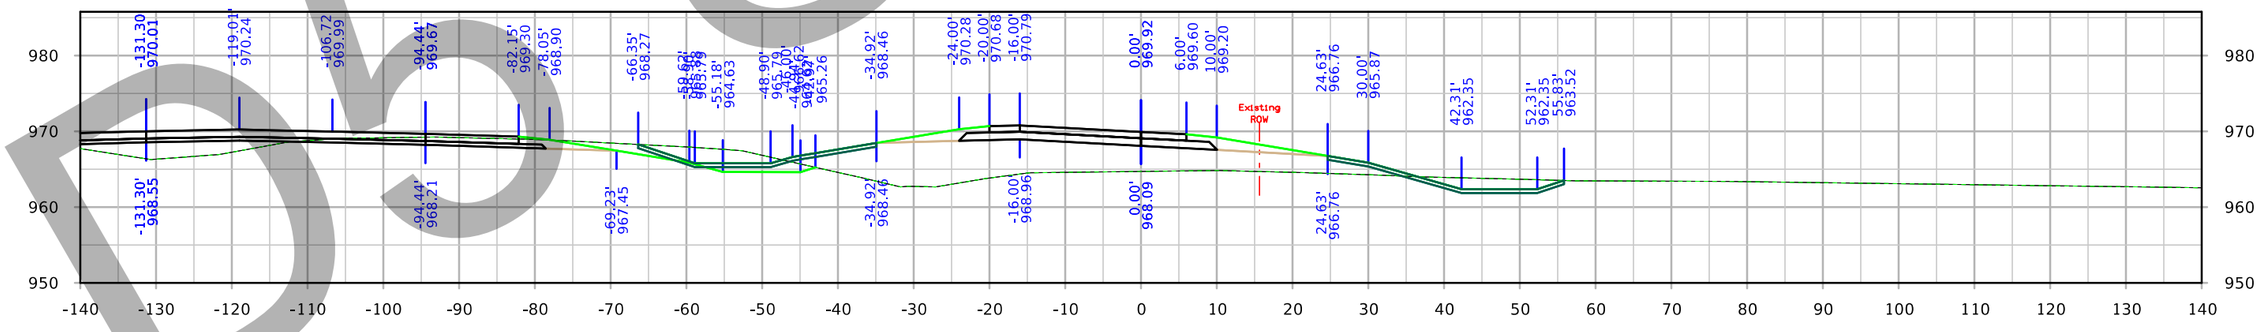

STA. 1578+50.00

Preliminary
Not for Construction

FILE NO. 32044	ENGLISH	DESIGN TEAM Iowa DOT	POLK/STORY COUNTY	PROJECT NUMBER IM-035-4(309)95--13-77	SHEET NUMBER Y.103

3:29:13 PM 3/4/2021 cschins pw:\\ntPwInt1.dot.int.lan:PWMain\Documents\Projects\7703504015\Design_(309)_PreliminaryEngineering\CADD_Files\Cross_Sections\XS_RMP126A_77035309Z08.dgn

126th Ave Ramp A

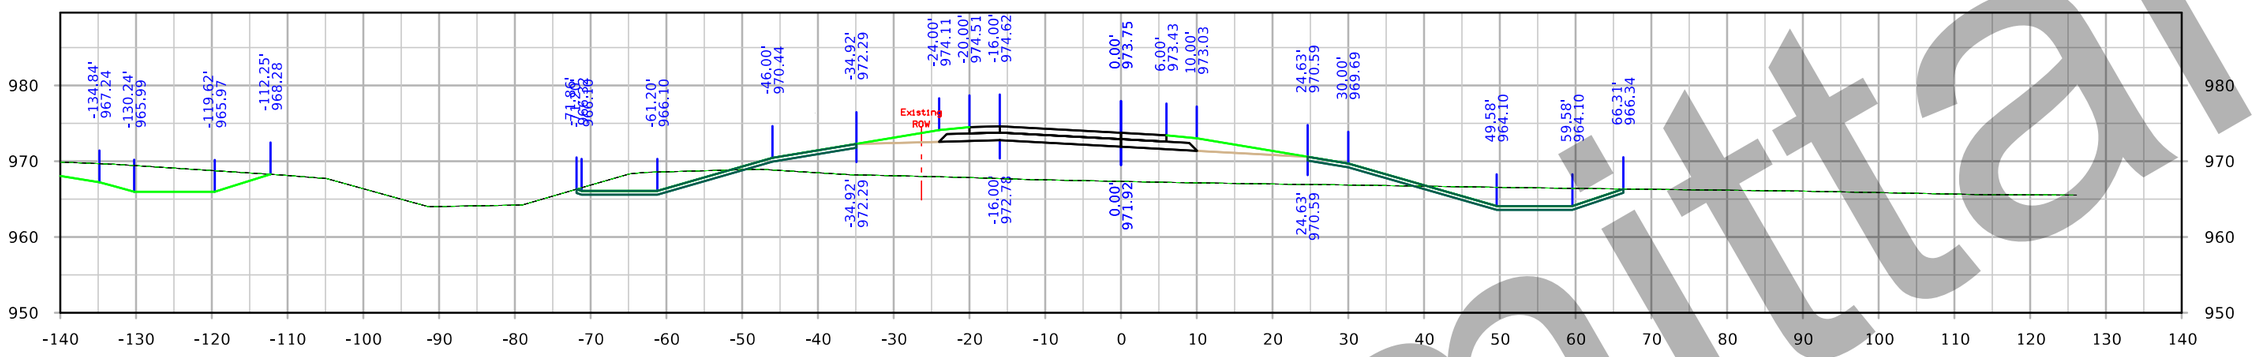

STA. 1581+00.00

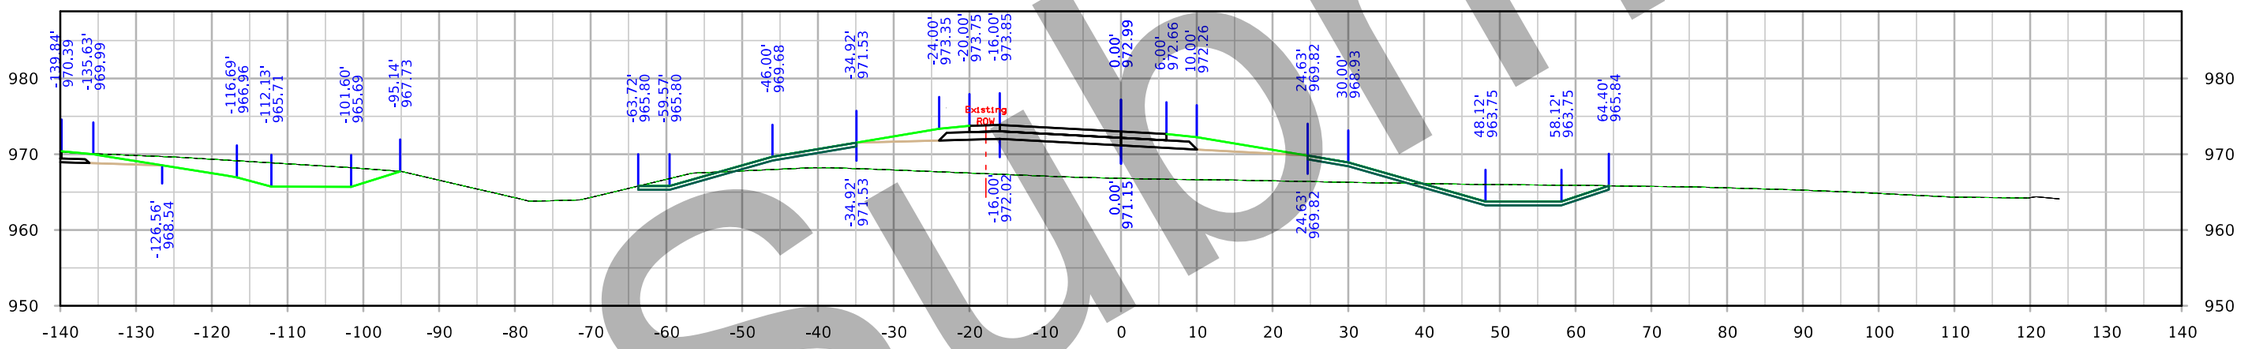

STA. 1580+50.00

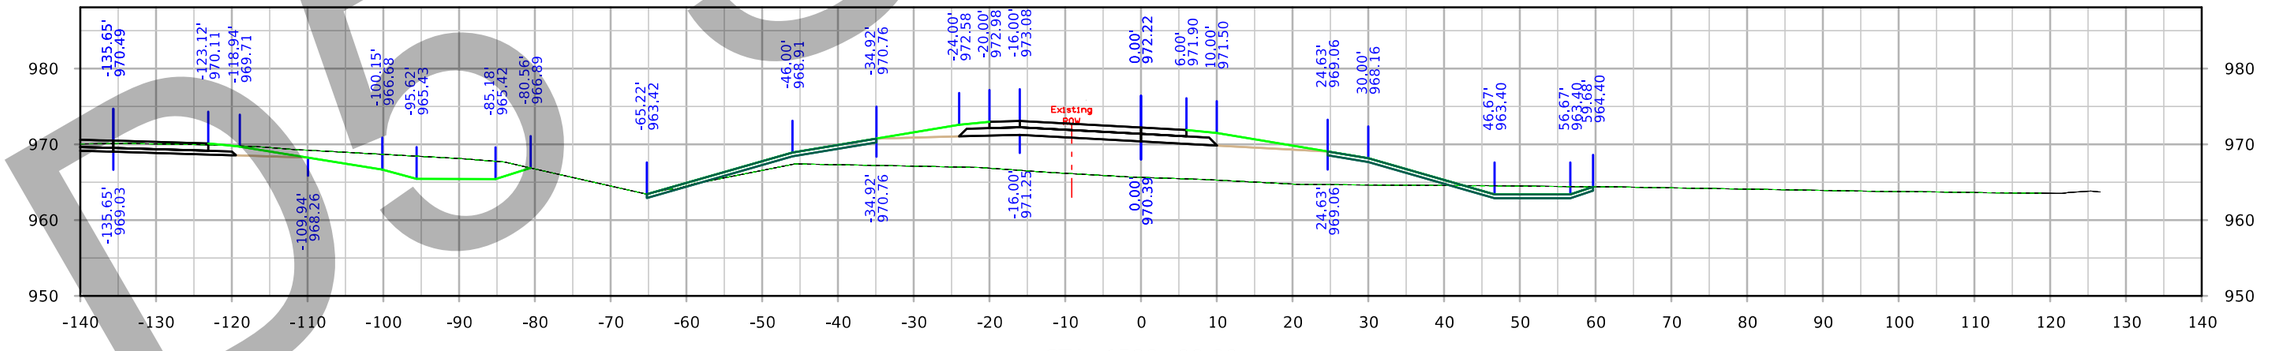

STA. 1580+00.00

Submittal

FILE NO. 32044	ENGLISH	DESIGN TEAM Iowa DOT	POLK/STORY COUNTY	PROJECT NUMBER IM-035-4(309)95--13-77	SHEET NUMBER Y.104

3:29:38 PM 3/4/2021 cschins pw:\\ntPwInt1.dot.int.lan:PWMain\Documents\Projects\7703504015\Design_(309)_PreliminaryEngineering\CADD_Files\Cross_Sections\XS_RMP126A_77035309Z08.dgn

126th Ave Ramp A

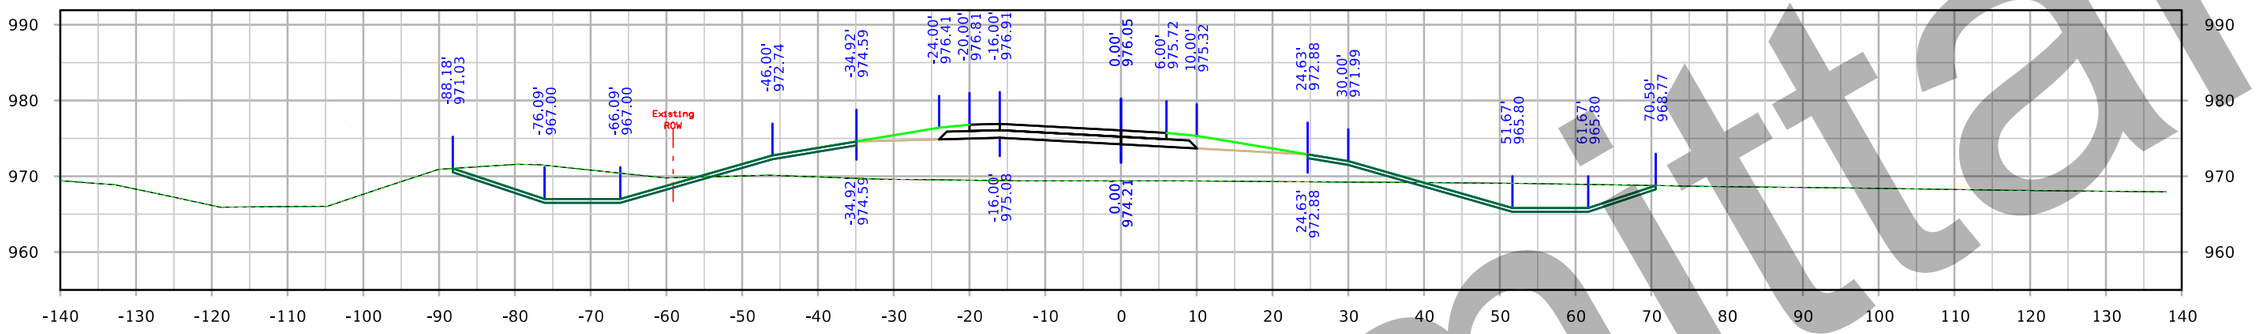

STA. 1582+50.00

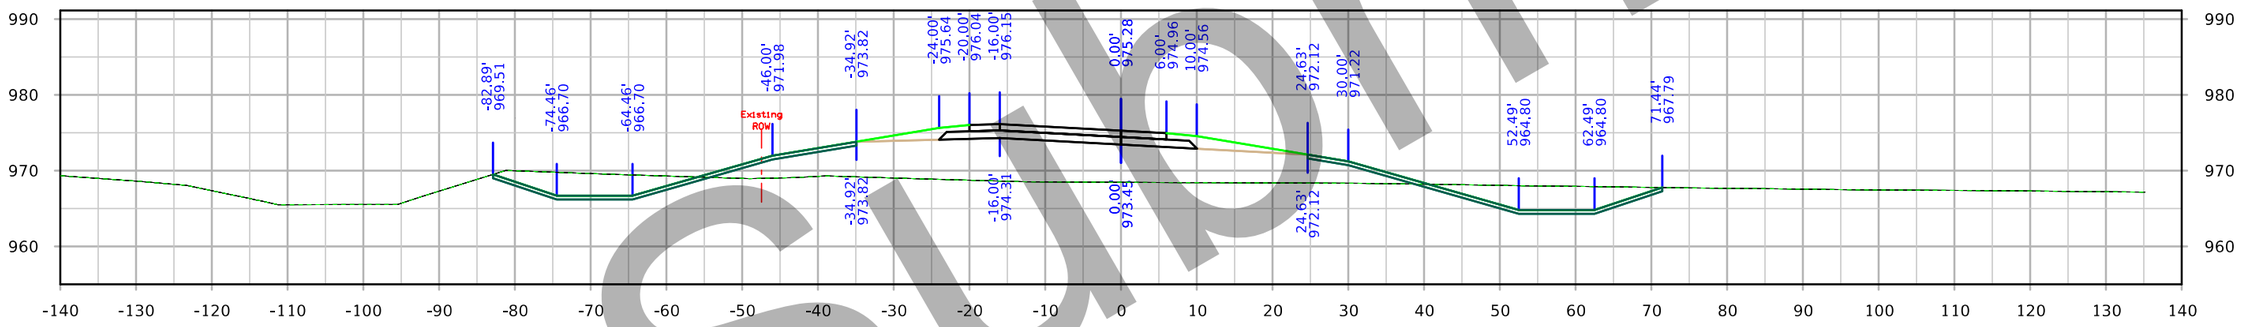

STA. 1582+00.00

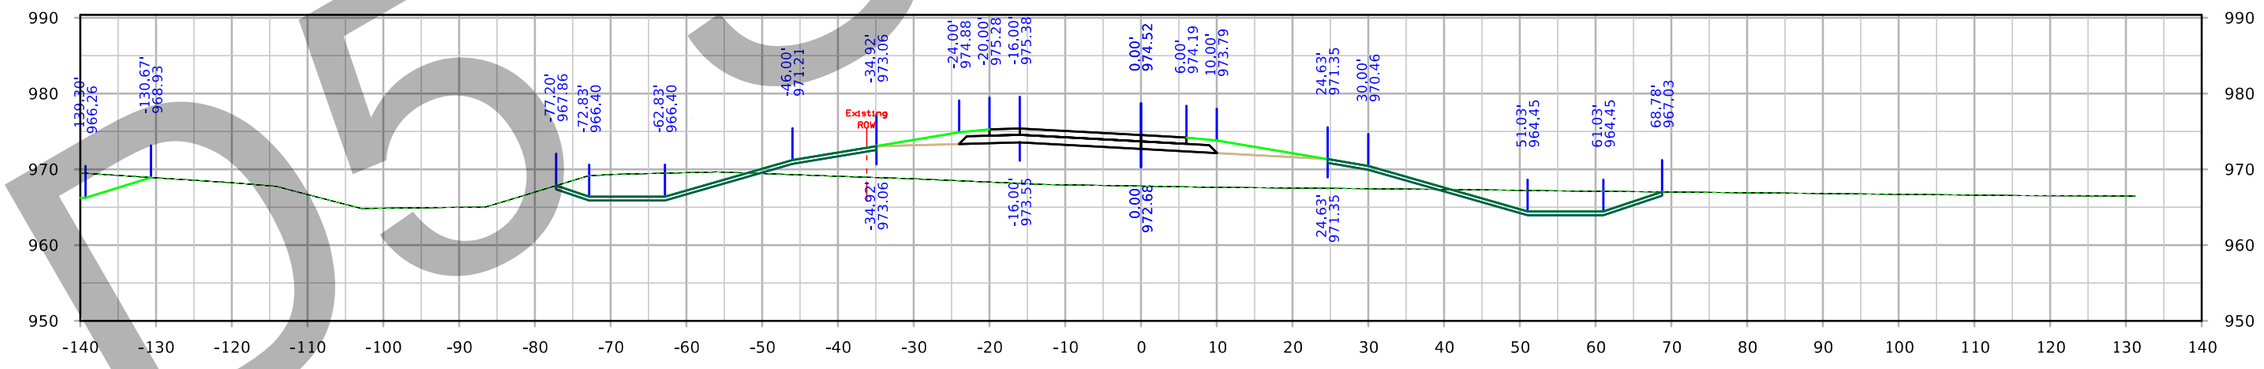

STA. 1581+50.00

D5 Submittal

FILE NO. 32044	ENGLISH	DESIGN TEAM Iowa DOT	POLK/STORY COUNTY	PROJECT NUMBER IM-035-4(309)95--13-77	SHEET NUMBER Y.105

3:30:01 PM 3/4/2021 cschins pw:\\ntPwInt1.dot.int.lan:PWMain\Documents\Projects\7703504015\Design_(309)_PreliminaryEngineering\CADD_Files\Cross_Sections\XS_RMP126A_77035309Z08.dgn

126th Ave Ramp A

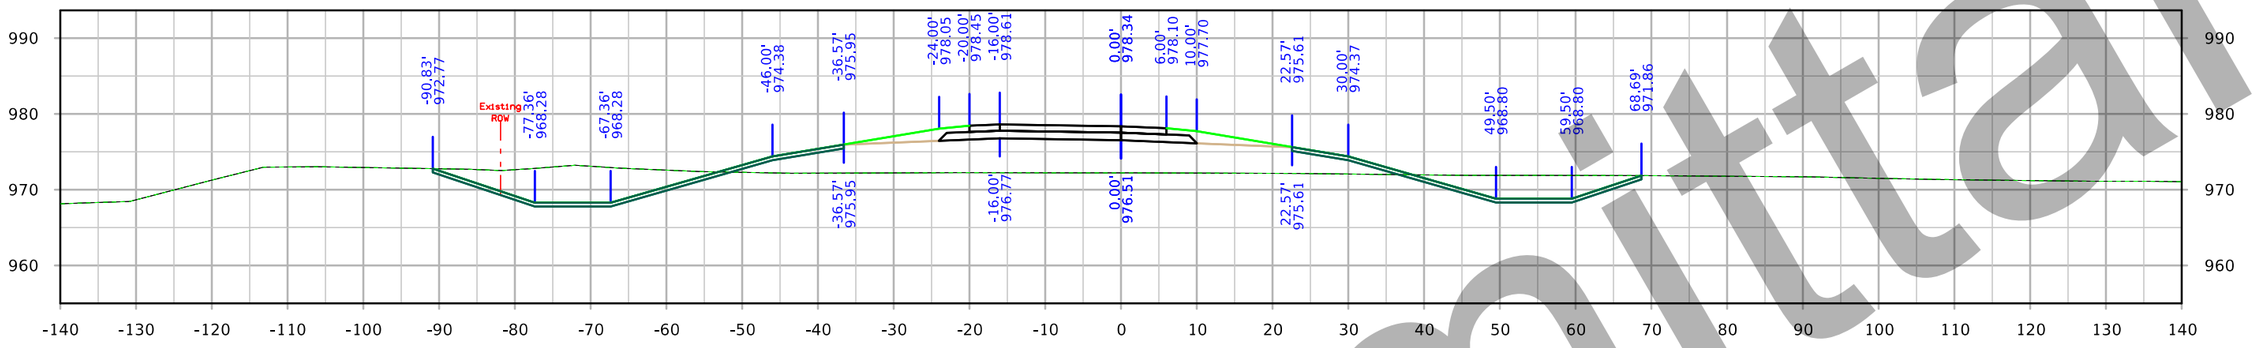

STA. 1584+00.00

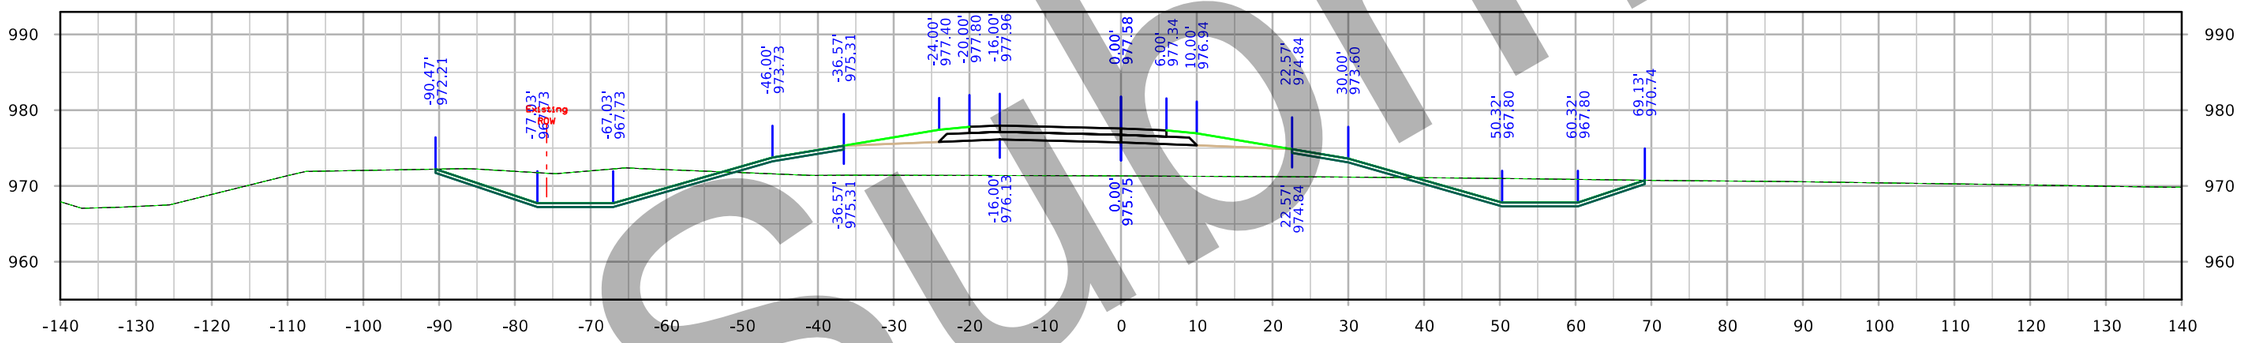

STA. 1583+50.00

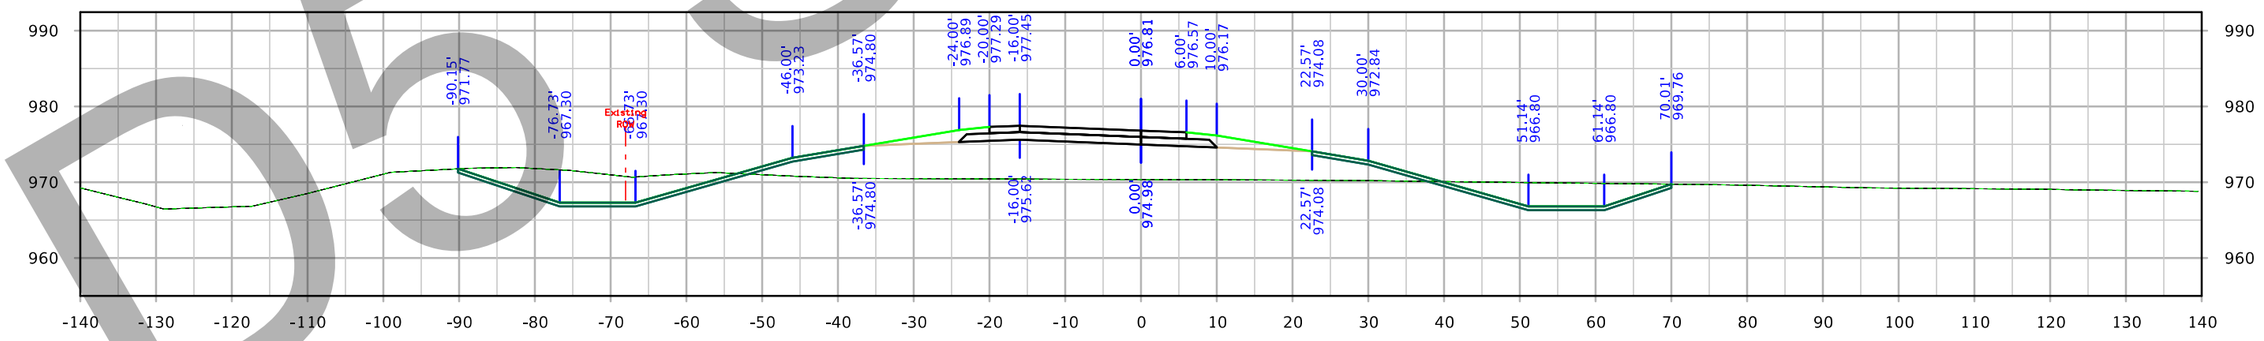

STA. 1583+00.00

Submittal
DO NOT

FILE NO. 32044	ENGLISH	DESIGN TEAM Iowa DOT	POLK/STORY COUNTY	PROJECT NUMBER IM-035-4(309)95--13-77	SHEET NUMBER Y.106

3:30:25 PM 3/4/2021 cschins pw:\\ntPwInt1.dot.int.lan:PWMain\Documents\Projects\7703504015\Design_(309)_PreliminaryEngineering\CADD_Files\Cross_Sections\XS_RMP126A_77035309Z08.dgn

126th Ave Ramp A

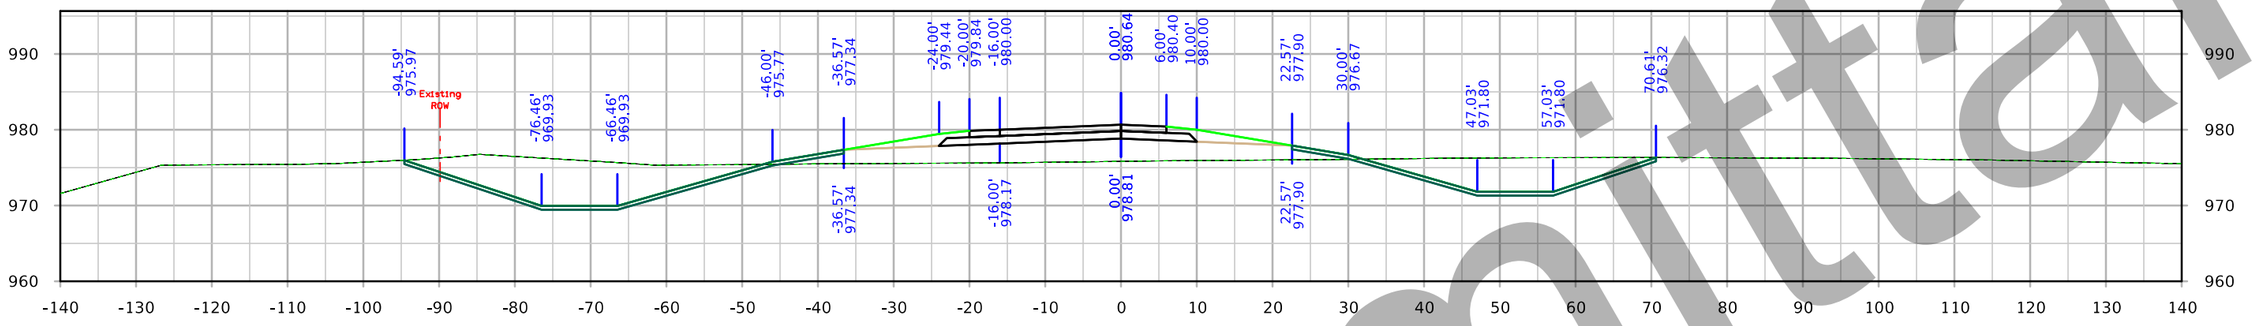

STA. 1585+50.00

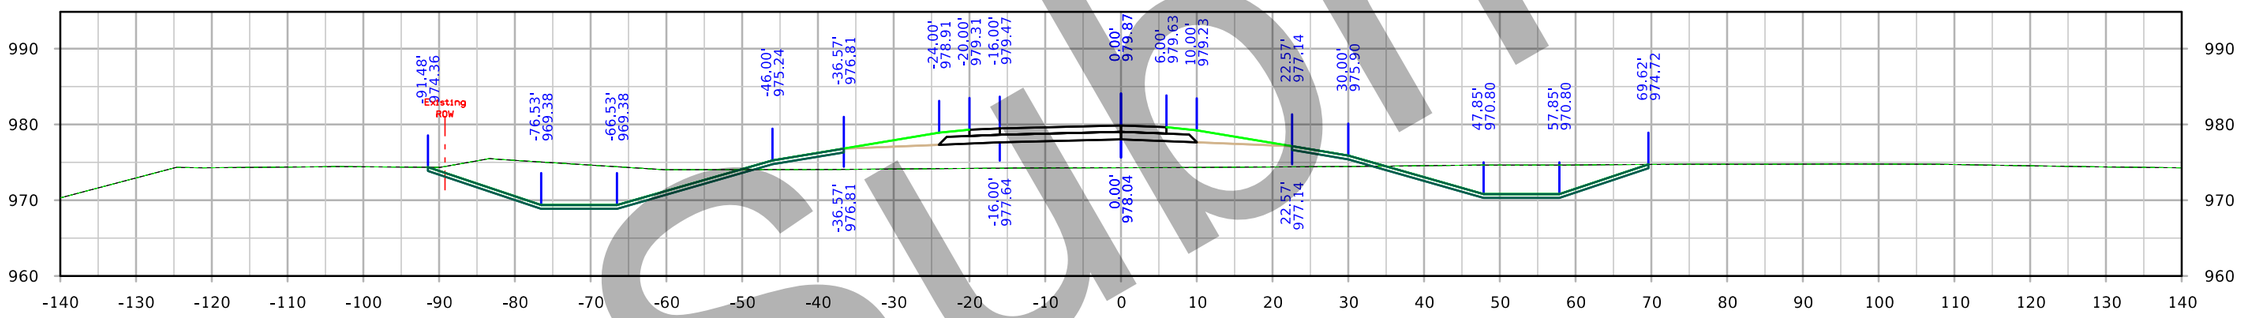

STA. 1585+00.00

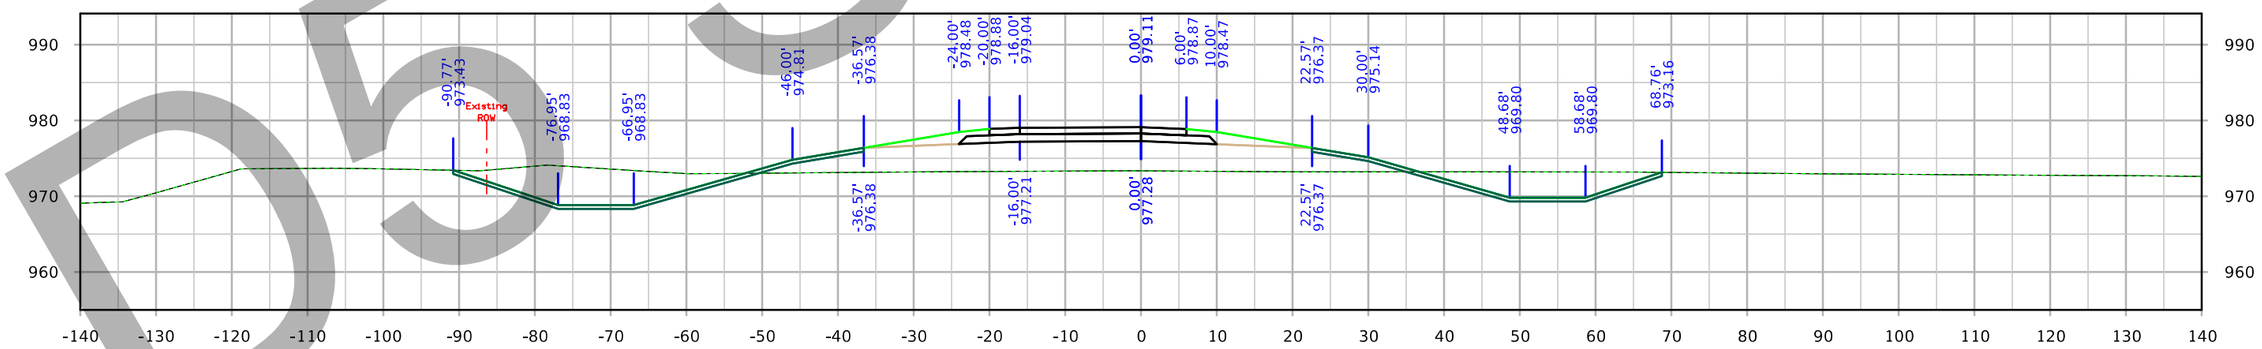

STA. 1584+50.00

FILE NO. 32044	ENGLISH	DESIGN TEAM Iowa DOT	POLK/STORY COUNTY	PROJECT NUMBER IM-035-4(309)95--13-77	SHEET NUMBER Y.107

3:30:49 PM 3/4/2021 cschins pw:\\ntPwInt1.dot.int.lan:PWMain\Documents\Projects\7703504015\Design_(309)_PreliminaryEngineering\CADD_Files\Cross_Sections\XS_RMP126A_77035309Z08.dgn

D5 Submittal

126th Ave Ramp A

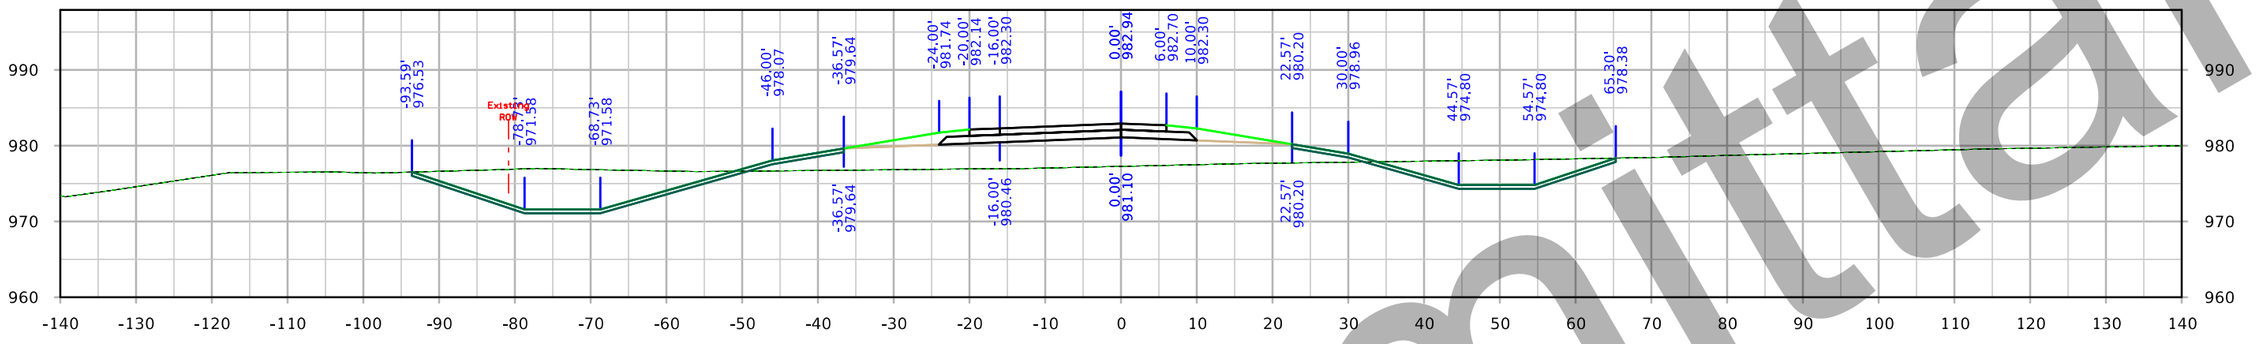

STA. 1587+00.00

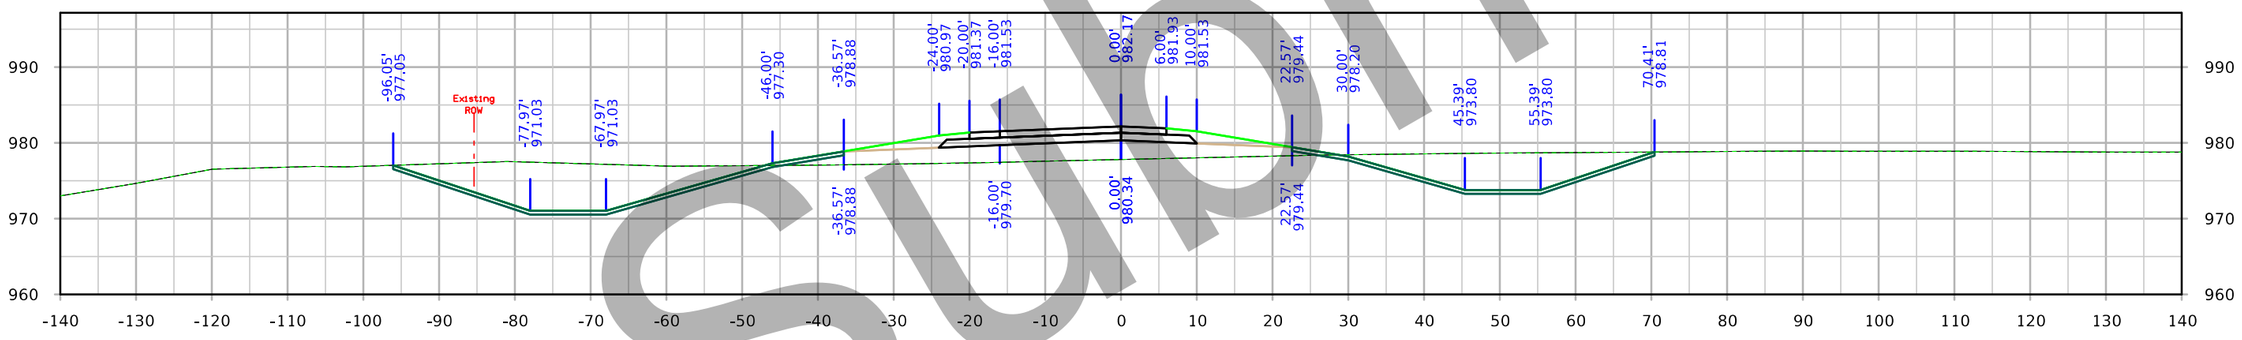

STA. 1586+50.00

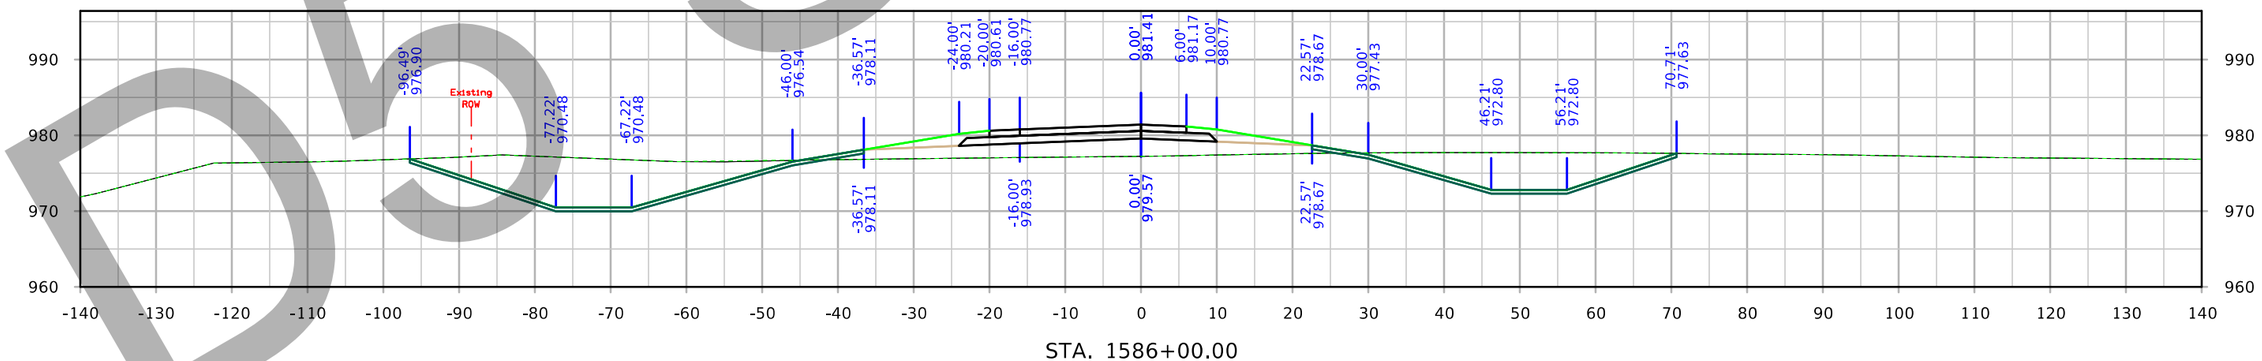

STA. 1586+00.00

D5 Submittal

FILE NO. 32044	ENGLISH	DESIGN TEAM Iowa DOT	POLK/STORY COUNTY	PROJECT NUMBER IM-035-4(309)95--13-77	SHEET NUMBER Y.108

3:31:12 PM 3/4/2021 cschins pw:\\ntPwInt1.dot.int.lan:PWMain\Documents\Projects\7703504015\Design_(309)_PreliminaryEngineering\CADD_Files\Cross_Sections\XS_RMP126A_77035309Z08.dgn

126th Ave Ramp A

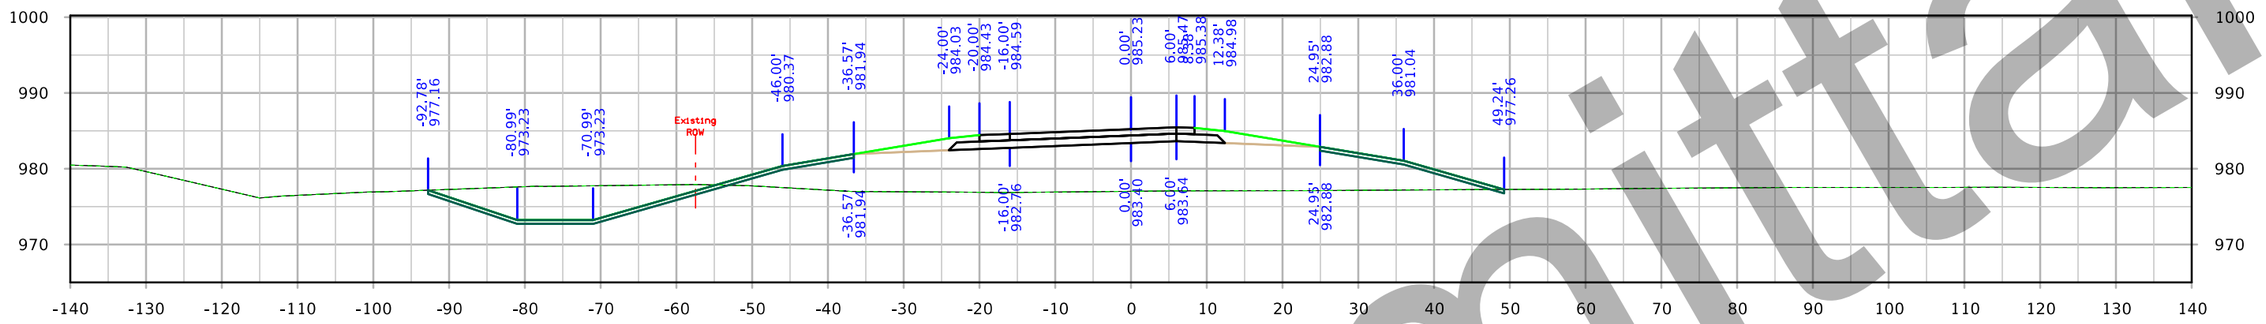

STA. 1588+50.00

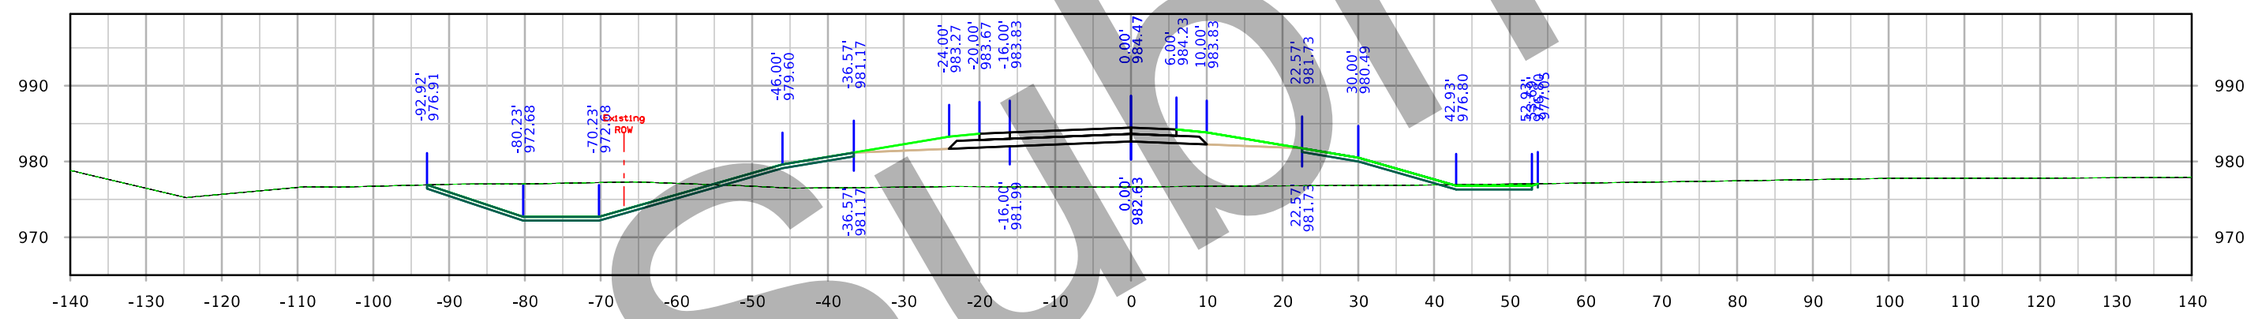

STA. 1588+00.00

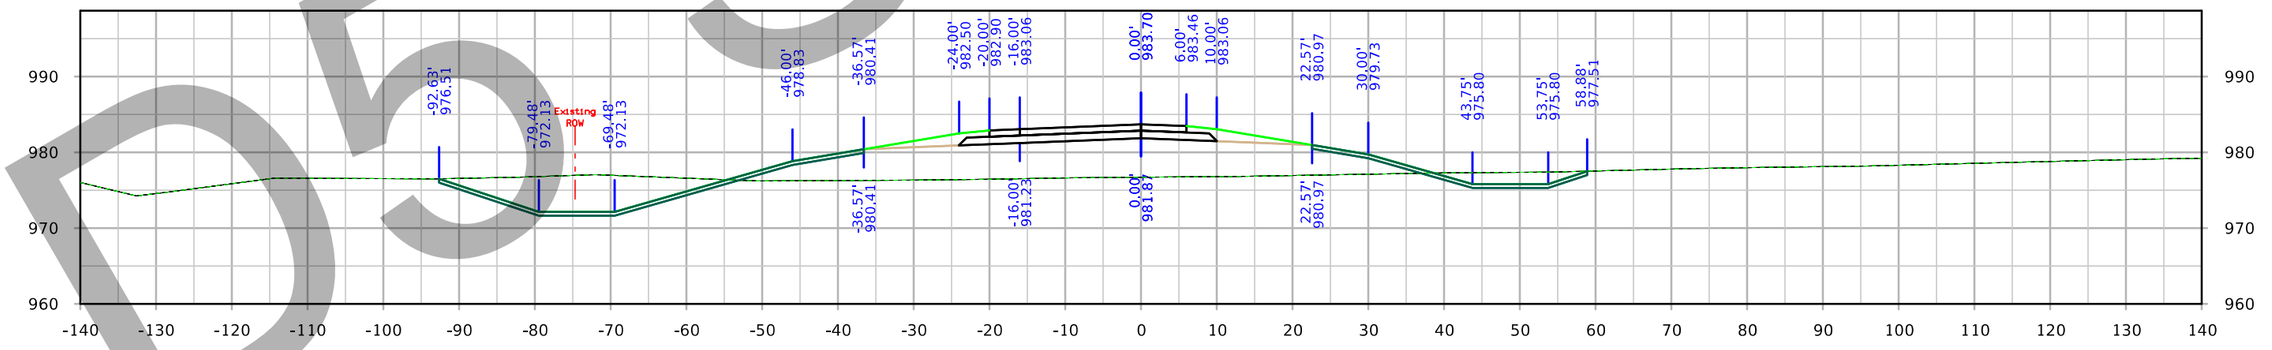

STA. 1587+50.00

Submittal
DO NOT

FILE NO. 32044	ENGLISH	DESIGN TEAM Iowa DOT	POLK/STORY COUNTY	PROJECT NUMBER IM-035-4(309)95--13-77	SHEET NUMBER Y.109

3:31:37 PM 3/4/2021 cschins pw:\\ntPwInt1.dot.int.lan:PWMain\Documents\Projects\7703504015\Design_(309)_PreliminaryEngineering\CADD_Files\Cross_Sections\XS_RMP126A_77035309Z08.dgn

126th Ave Ramp A

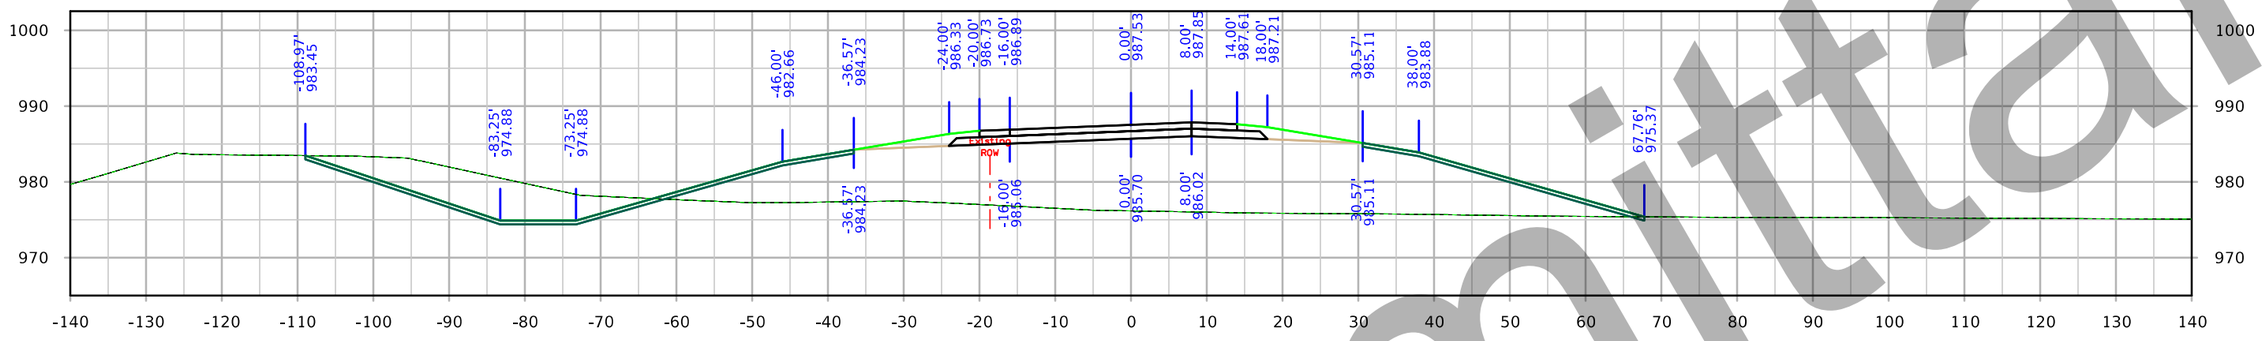

STA. 1590+00.00

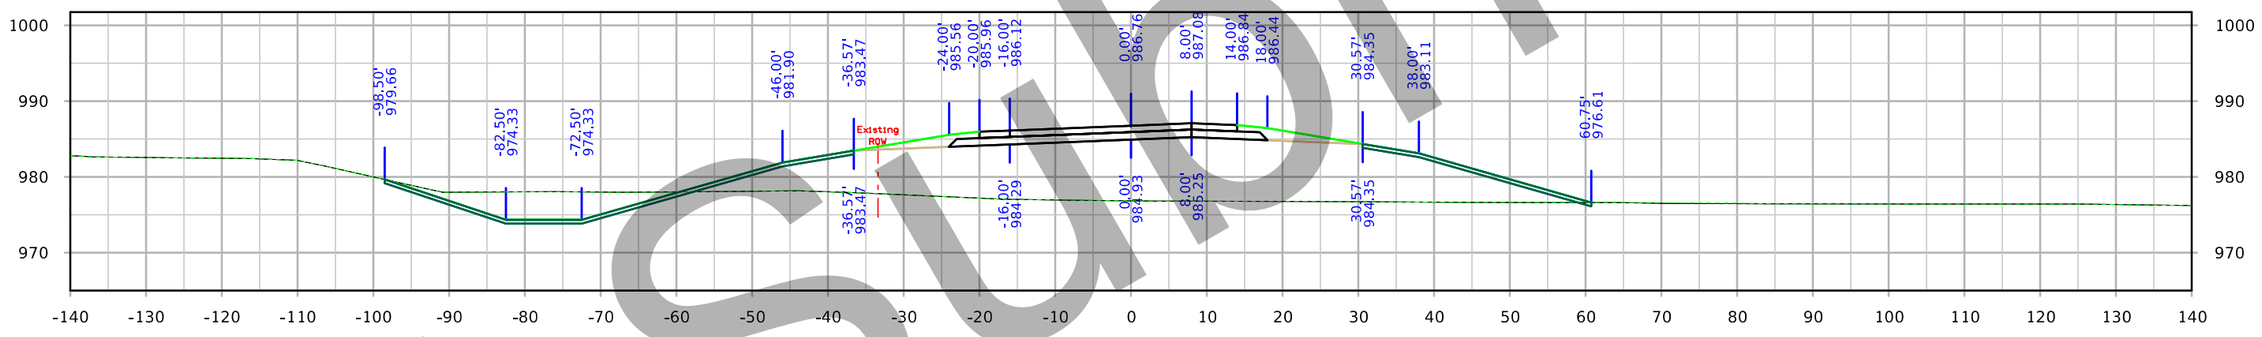

STA. 1589+50.00

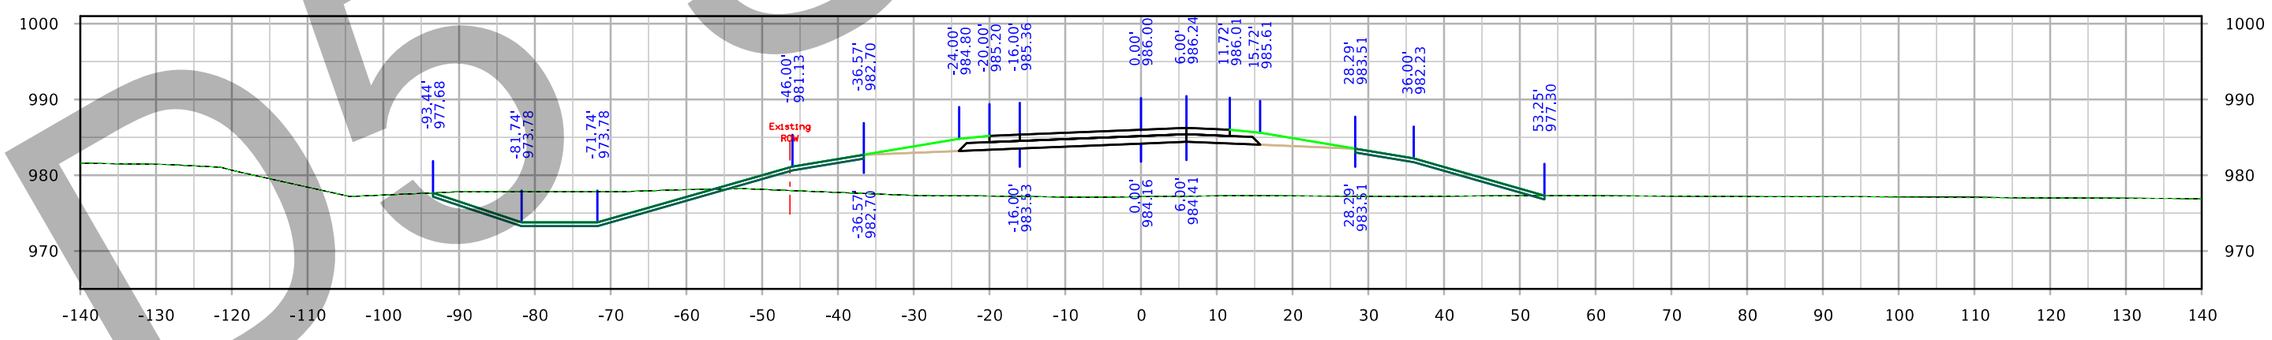

STA. 1589+00.00

D5 submittal

FILE NO. 32044	ENGLISH	DESIGN TEAM Iowa DOT	POLK/STORY COUNTY	PROJECT NUMBER IM-035-4(309)95--13-77	SHEET NUMBER Y.110

3:32:02 PM 3/4/2021 cschins pw:\\ntPwInt1.dot.int.lan:PWMain\Documents\Projects\7703504015\Design_(309)_PreliminaryEngineering\CADD_Files\Cross_Sections\XS_RMP126A_77035309Z08.dgn

126th Ave Ramp A

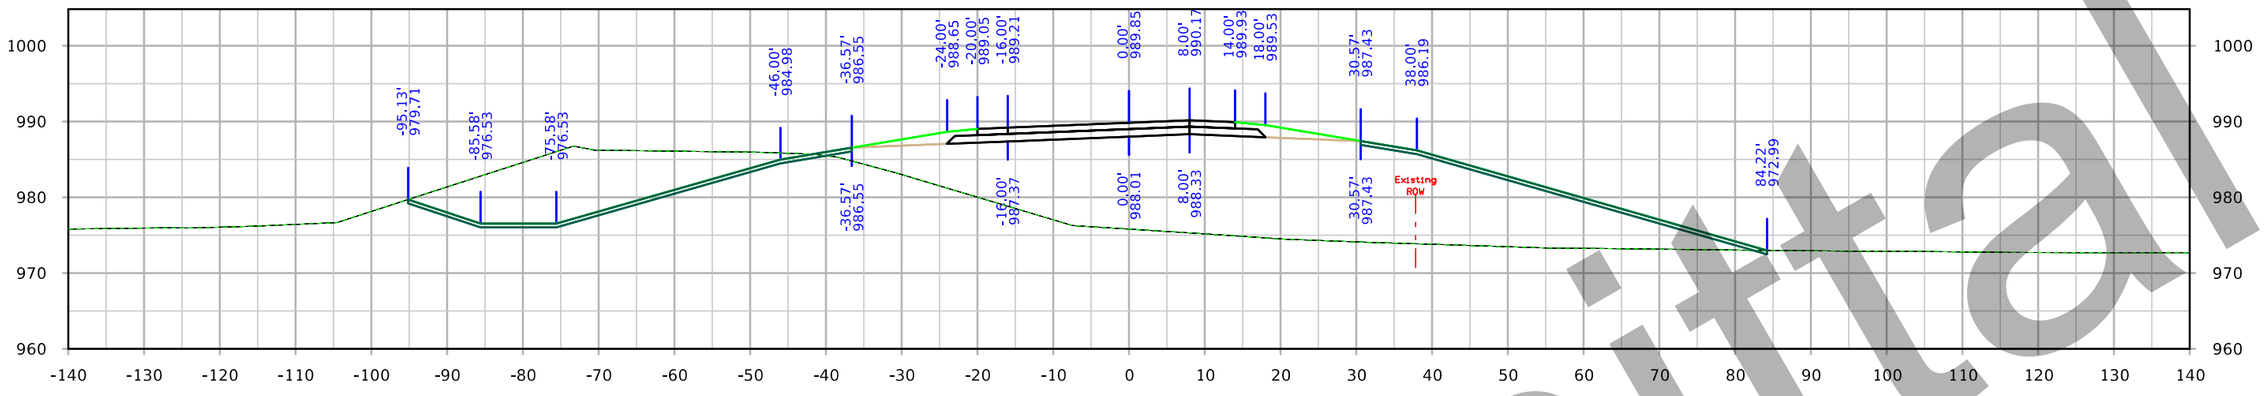

STA. 1591+50.00

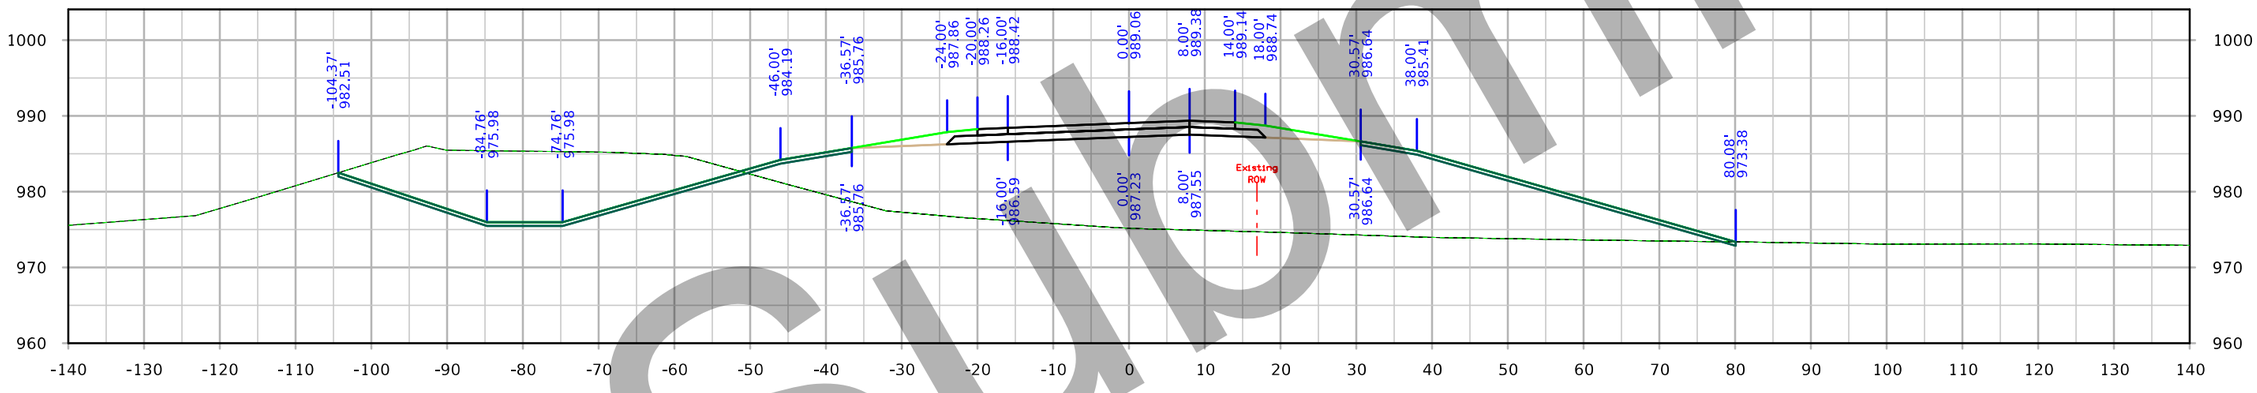

STA. 1591+00.00

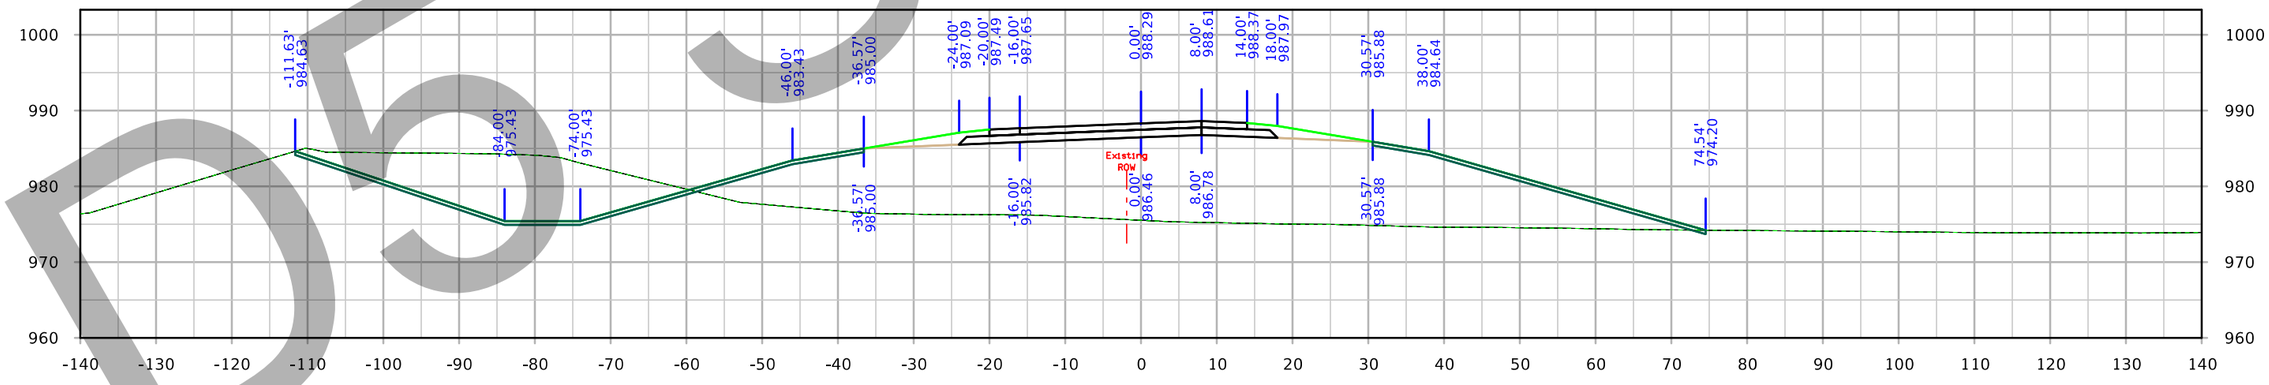

STA. 1590+50.00

DO Submittal

FILE NO. 32044	ENGLISH	DESIGN TEAM Iowa DOT	POLK/STORY COUNTY	PROJECT NUMBER IM-035-4(309)95--13-77	SHEET NUMBER Y.111

3:32:27 PM 3/4/2021 cschins pw:\\ntPwInt1.dot.int.lan:PWMain\Documents\Projects\7703504015\Design_(309)_PreliminaryEngineering\CADD_Files\Cross_Sections\XS_RMP126A_77035309Z08.dgn

126th Ave Ramp A

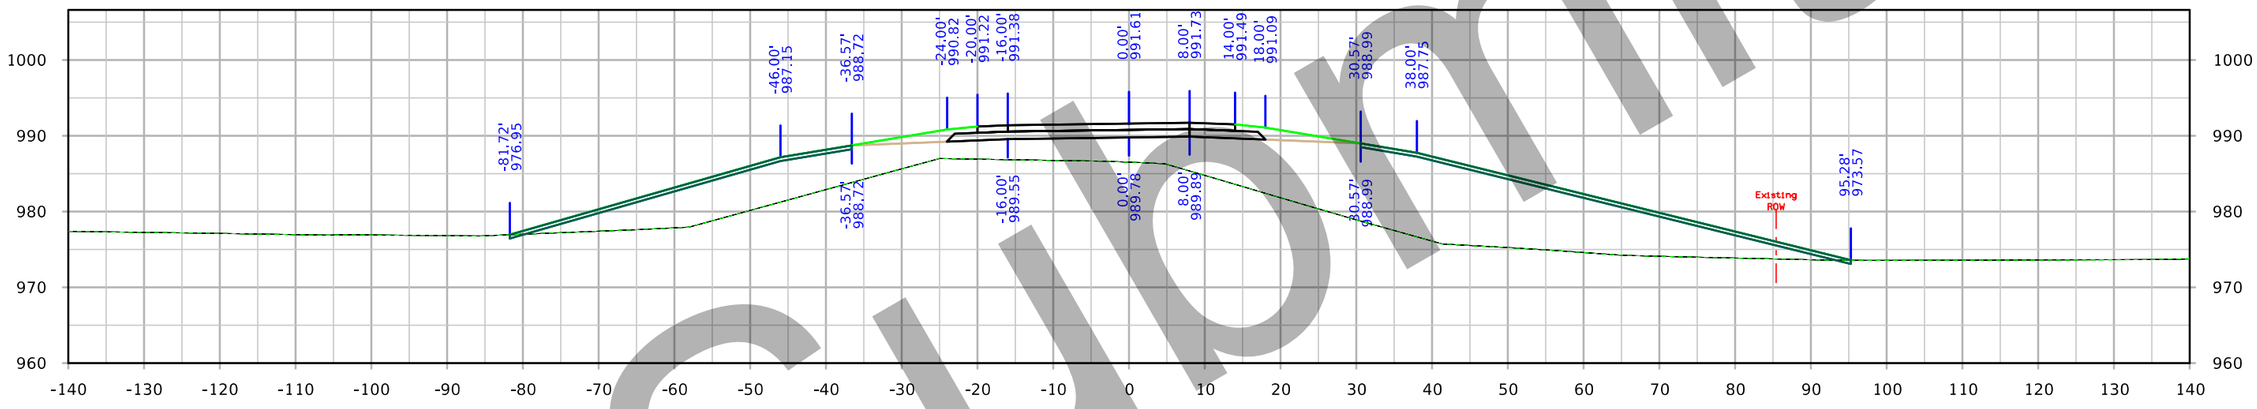

STA. 1592+50.00

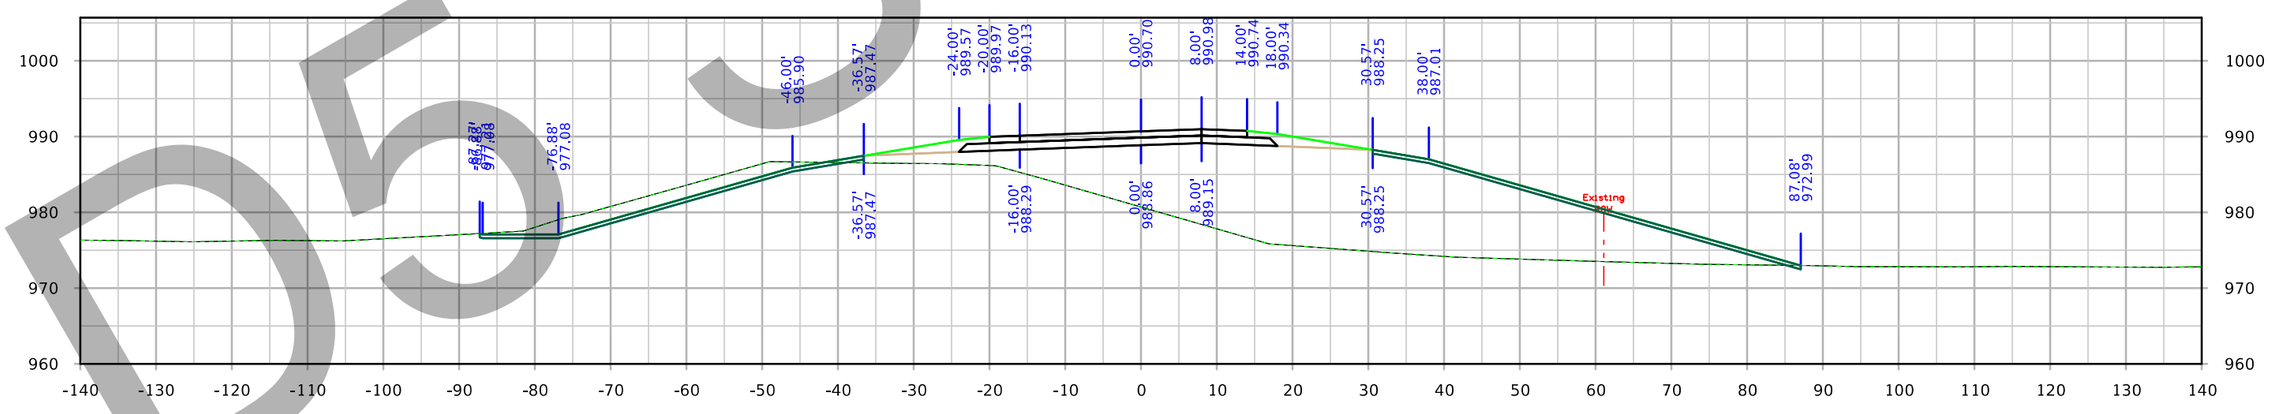

STA. 1592+00.00

DO Submittal

FILE NO. 32044	ENGLISH	DESIGN TEAM Iowa DOT	POLK/STORY COUNTY	PROJECT NUMBER IM-035-4(309)95--13-77	SHEET NUMBER Y.112

3:32:48 PM 3/4/2021 cschins pw:\\ntPwInt1.dot.int.lan:PWMain\Documents\Projects\7703504015\Design_(309)_PreliminaryEngineering\CADD_Files\Cross_Sections\XS_RMP126A_77035309Z08.dgn

126th Ave Ramp A

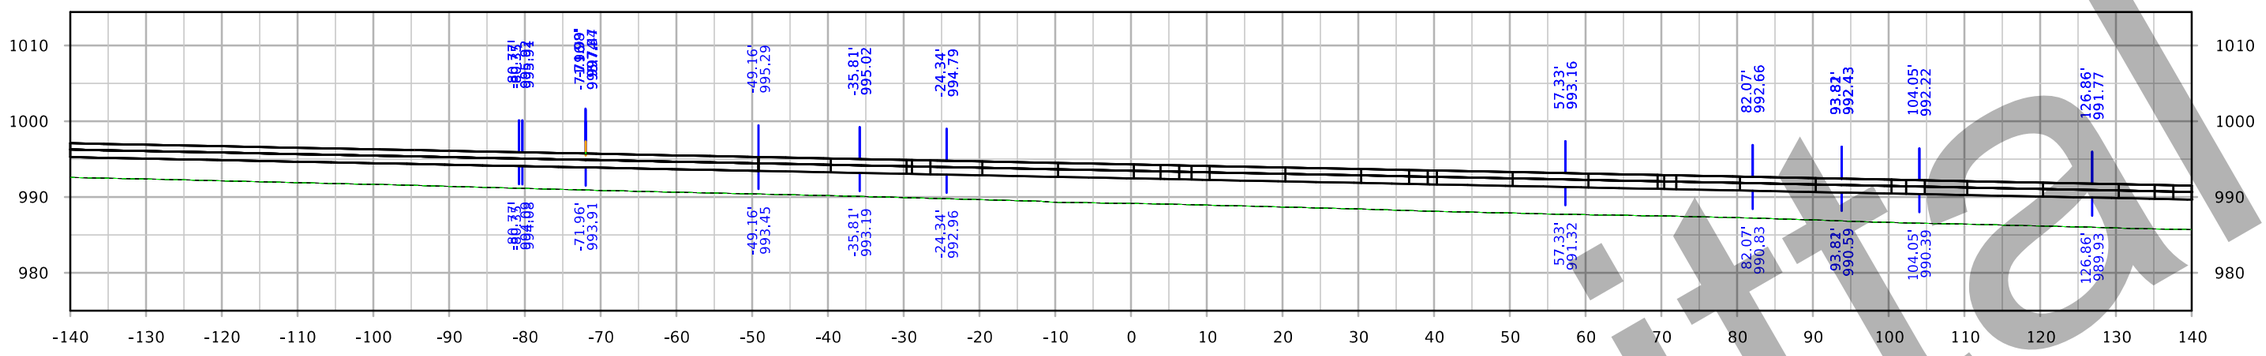

STA. 1593+86.10

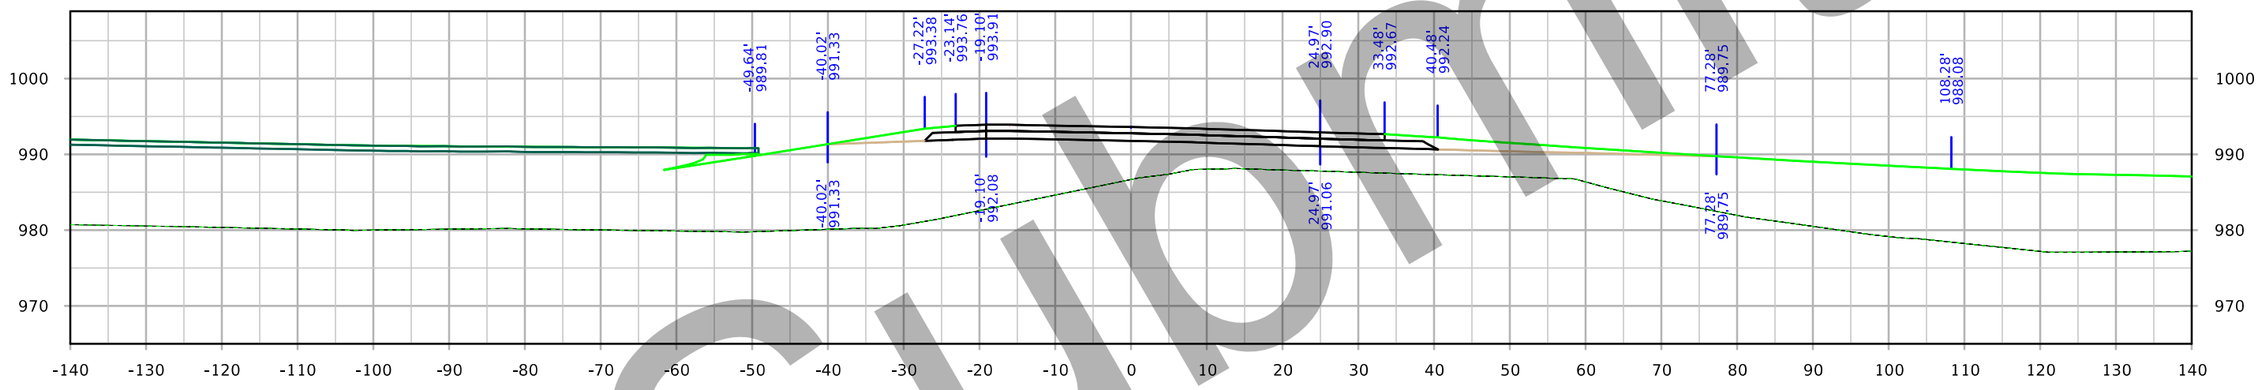

STA. 1593+50.00

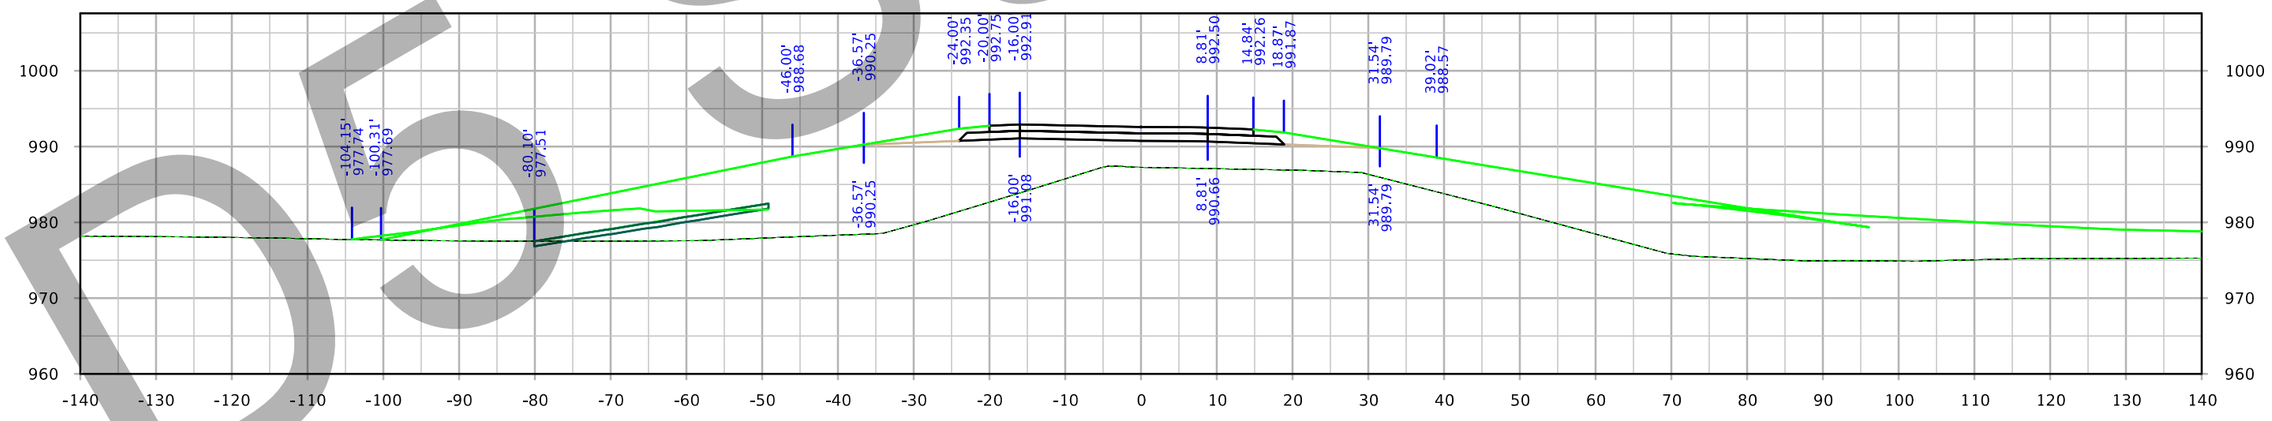

STA. 1593+00.00

DO Submittal

FILE NO. 32044	ENGLISH	DESIGN TEAM Iowa DOT	POLK/STORY COUNTY	PROJECT NUMBER IM-035-4(309)95--13-77	SHEET NUMBER Y.113

3:33:18 PM 3/4/2021 cschins pw:\\ntPwInt1.dot.int.lan:PWMain\Documents\Projects\7703504015\Design_(309)_PreliminaryEngineering\CADD_Files\Cross_Sections\XS_RMP126A_77035309Z08.dgn

126th Ave Ramp B

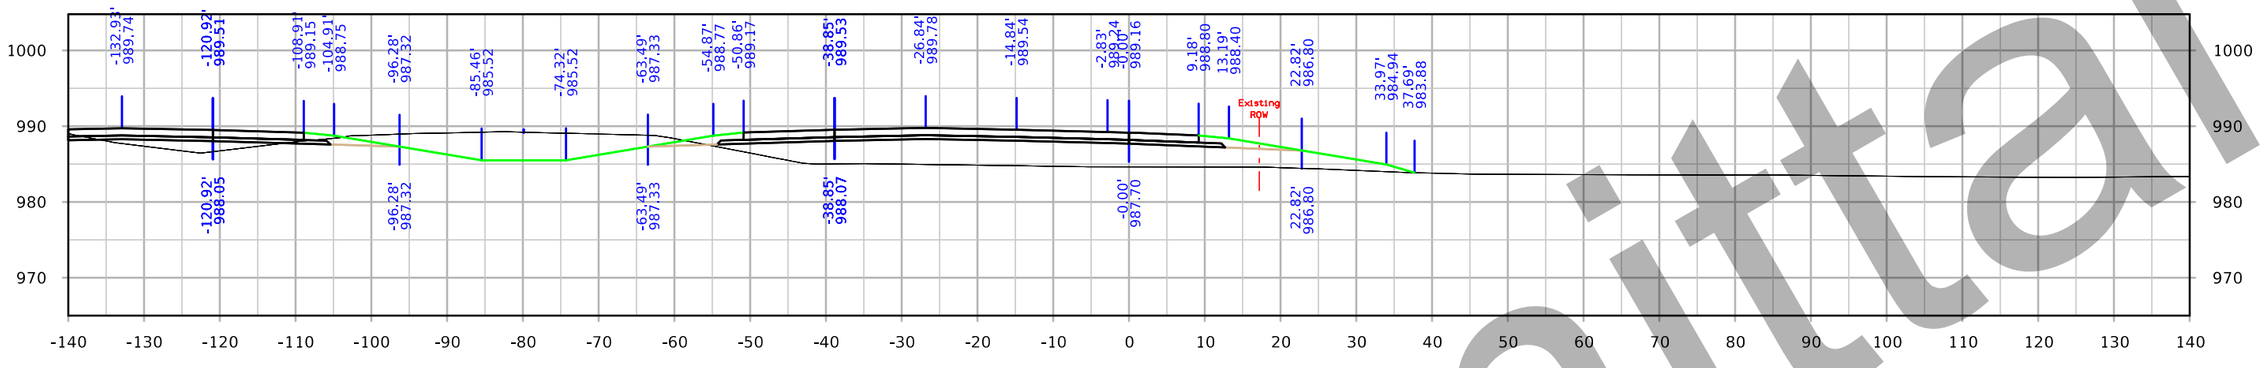

STA. 2495+50.00

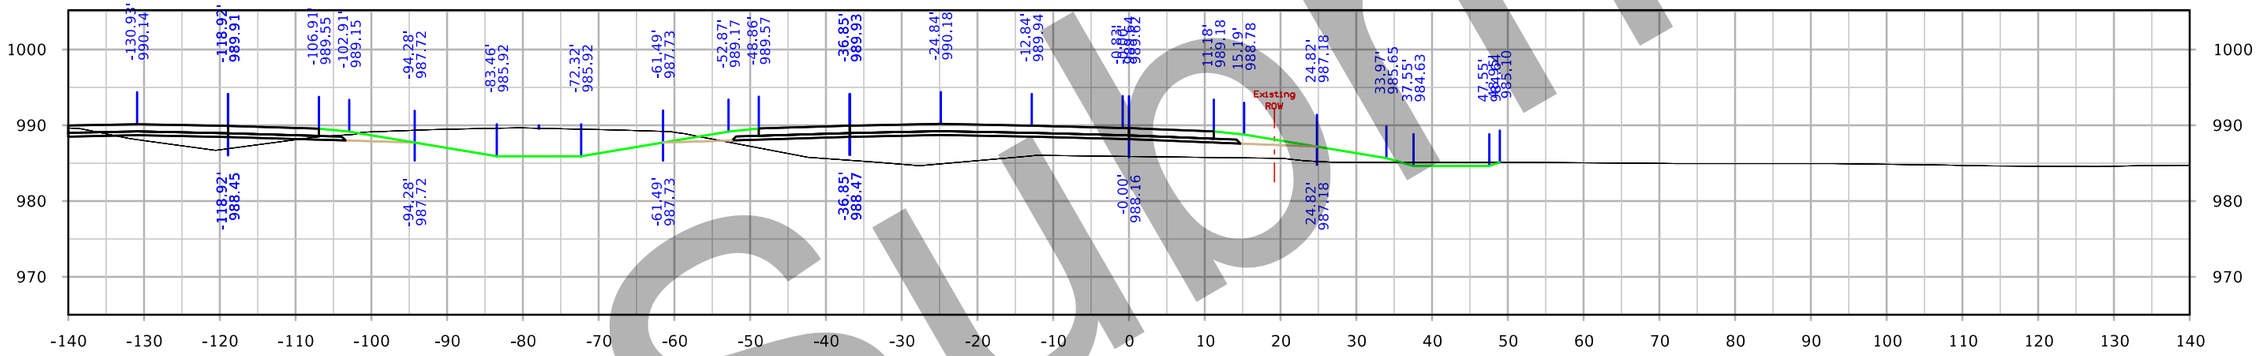

STA. 2495+00.00

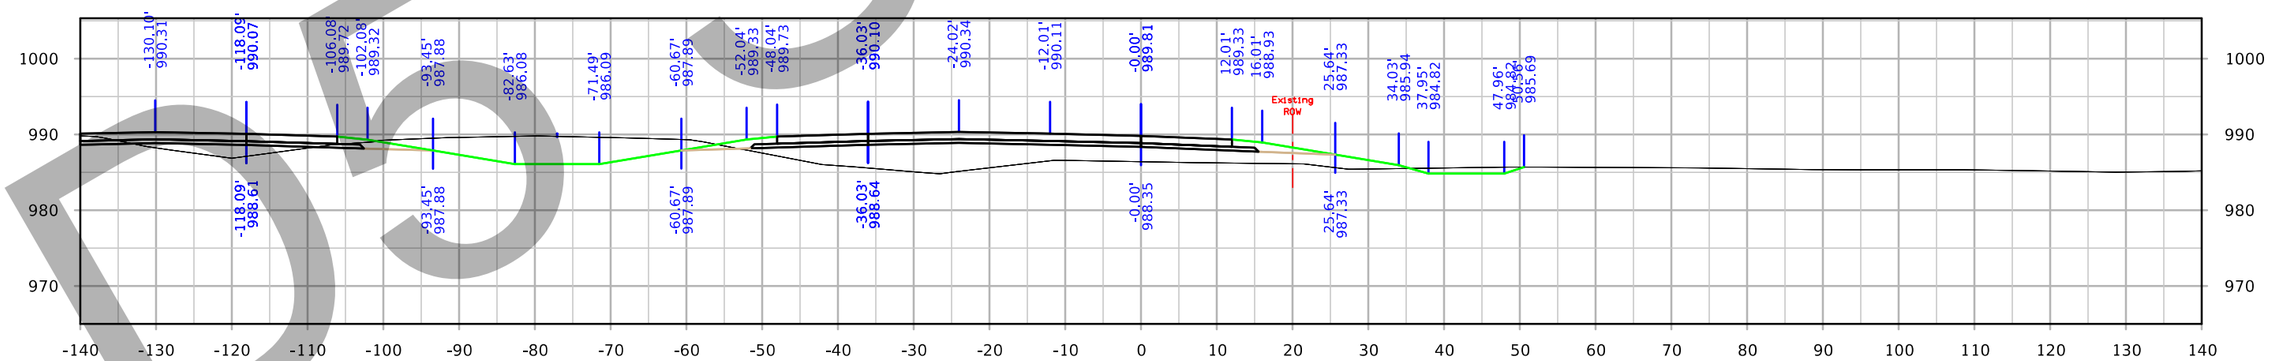

STA. 2494+79.36

DO NOT SUBMIT

FILE NO. 32044	ENGLISH	DESIGN TEAM Iowa DOT	POLK/STORY COUNTY	PROJECT NUMBER IM-035-4(309)95--13-77	SHEET NUMBER Y.200

6:01:01 PM 3/4/2021 cschins pw:\\intPwInt1.dot.int.lan:PWMain\Documents\Projects\7703504015\Design_(309)_PreliminaryEngineering\CADD_Files\Cross_Sections\XS_RMP126B_77035309Z08.dgn

126th Ave Ramp B

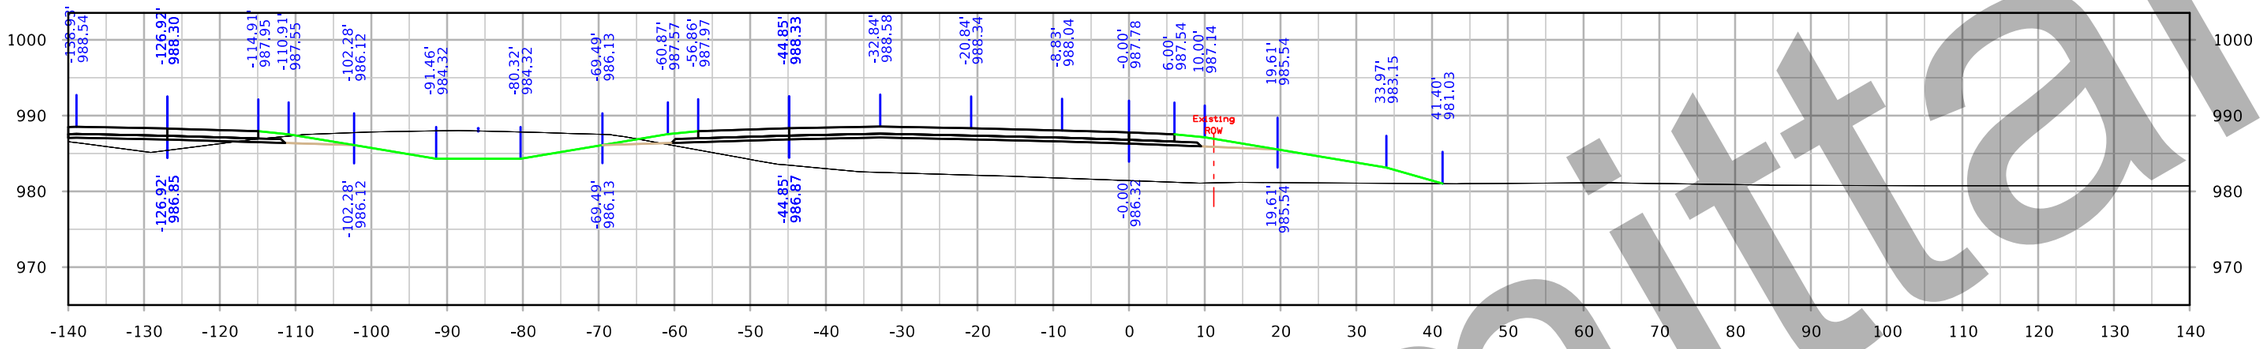

STA. 2497+00.00

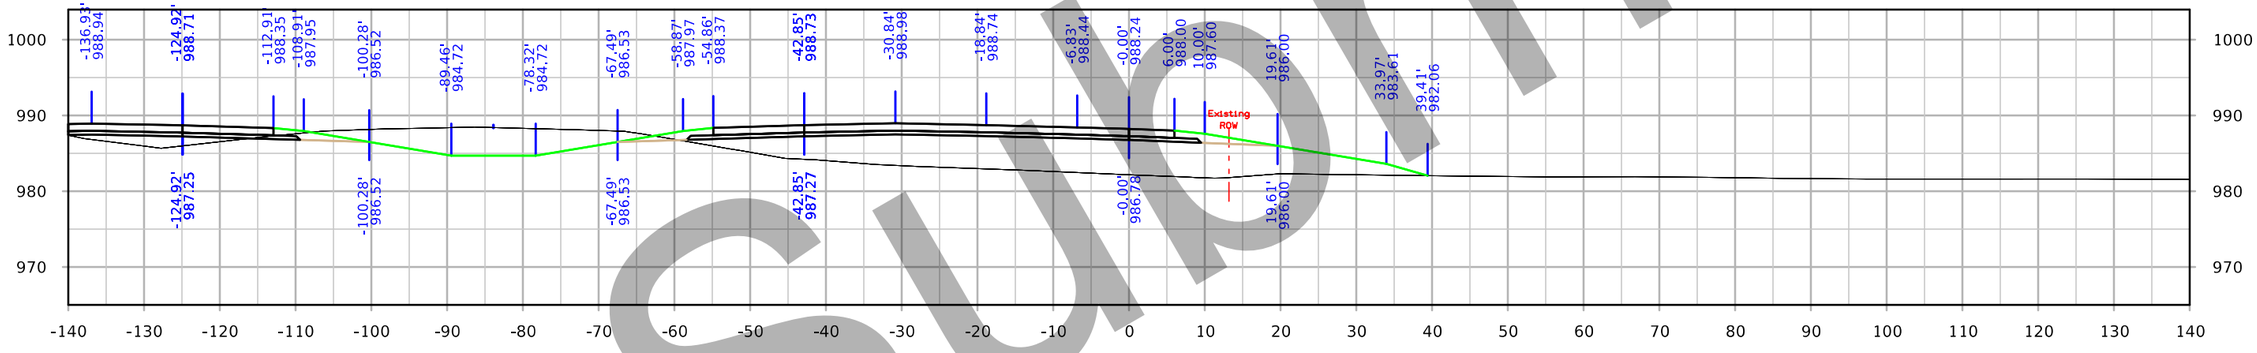

STA. 2496+50.00

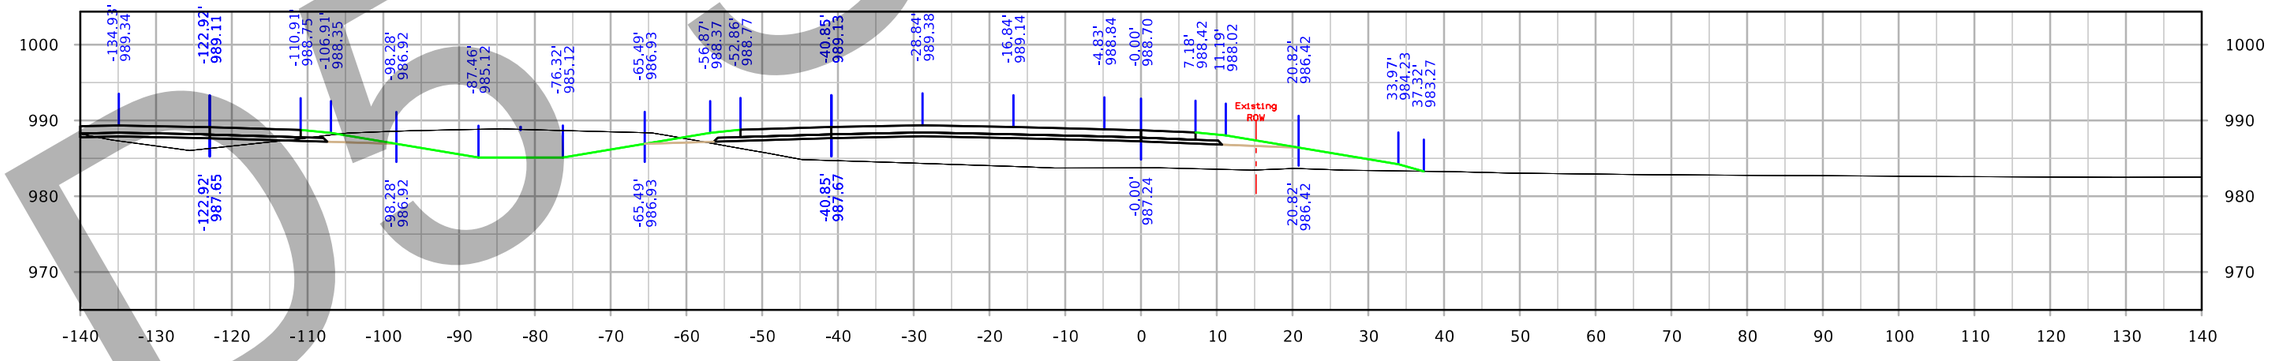

STA. 2496+00.00

Submittal
DO NOT

FILE NO. 32044	ENGLISH	DESIGN TEAM Iowa DOT	POLK/STORY COUNTY	PROJECT NUMBER IM-035-4(309)95--13-77	SHEET NUMBER Y.201

6:01:41 PM 3/4/2021 cschins pw:\\ntPwInt1.dot.int.lan:PWMain\Documents\Projects\7703504015\Design_(309)_PreliminaryEngineering\CADD_Files\Cross_Sections\XS_RMP126B_77035309Z08.dgn

126th Ave Ramp B

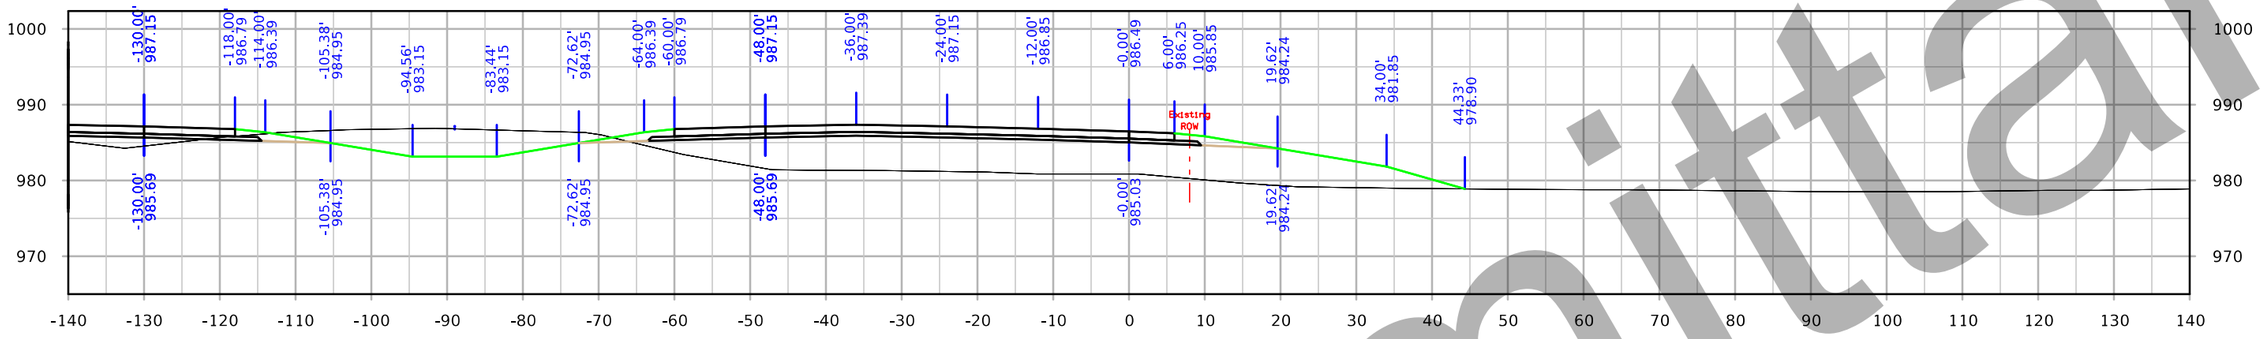

STA. 2498+50.00

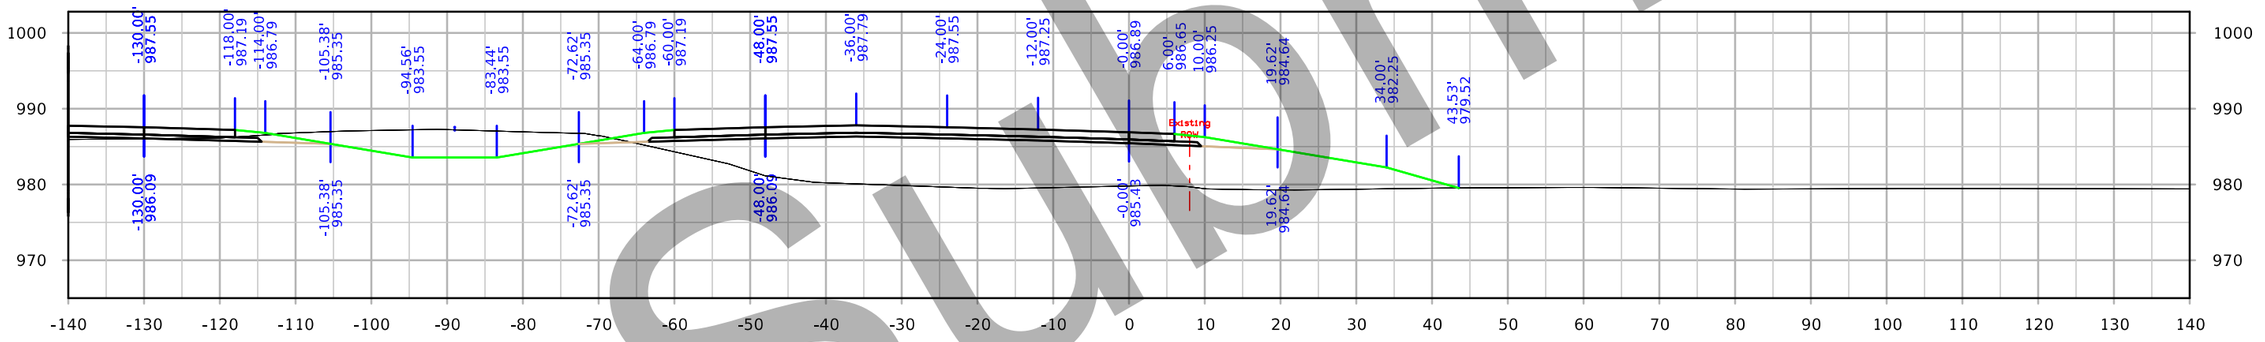

STA. 2498+00.00

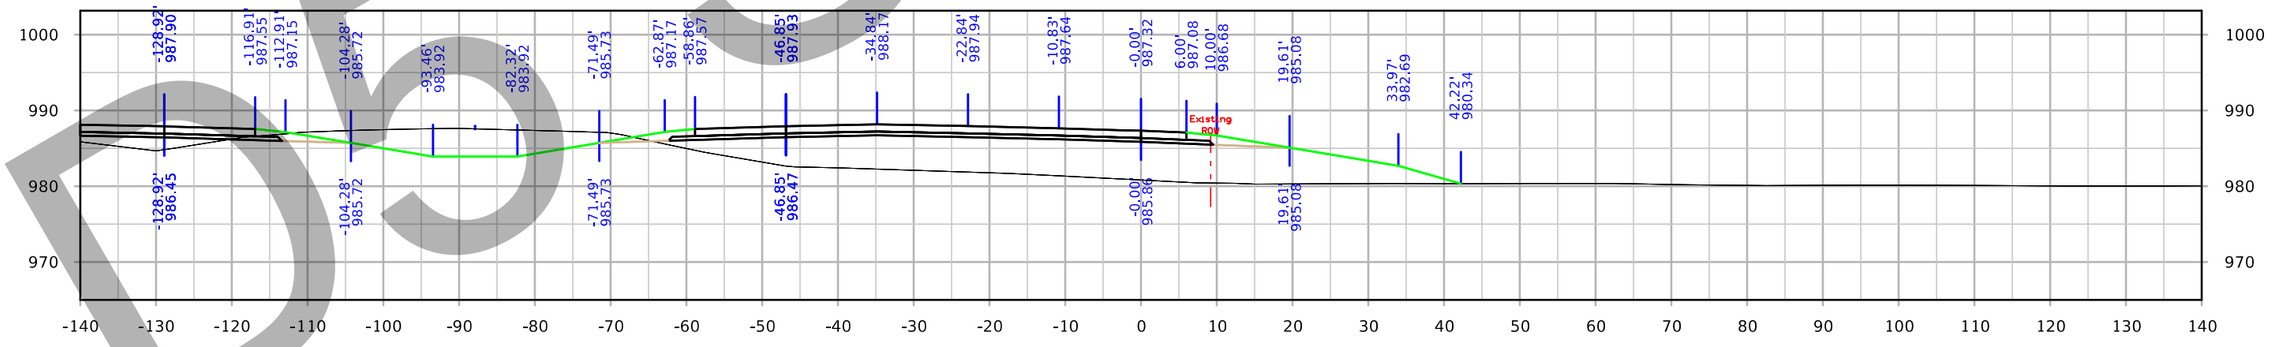

STA. 2497+50.00

Submittal
Do Not

FILE NO. 32044	ENGLISH	DESIGN TEAM Iowa DOT	POLK/STORY COUNTY	PROJECT NUMBER IM-035-4(309)95--13-77	SHEET NUMBER Y.202

6:02:35 PM 3/4/2021 cschins pw:\\ntPwInt1.dot.int.lan:PWMain\Documents\Projects\7703504015\Design_(309)_PreliminaryEngineering\CADD_Files\Cross_Sections\XS_RMP126B_77035309Z08.dgn

126th Ave Ramp B

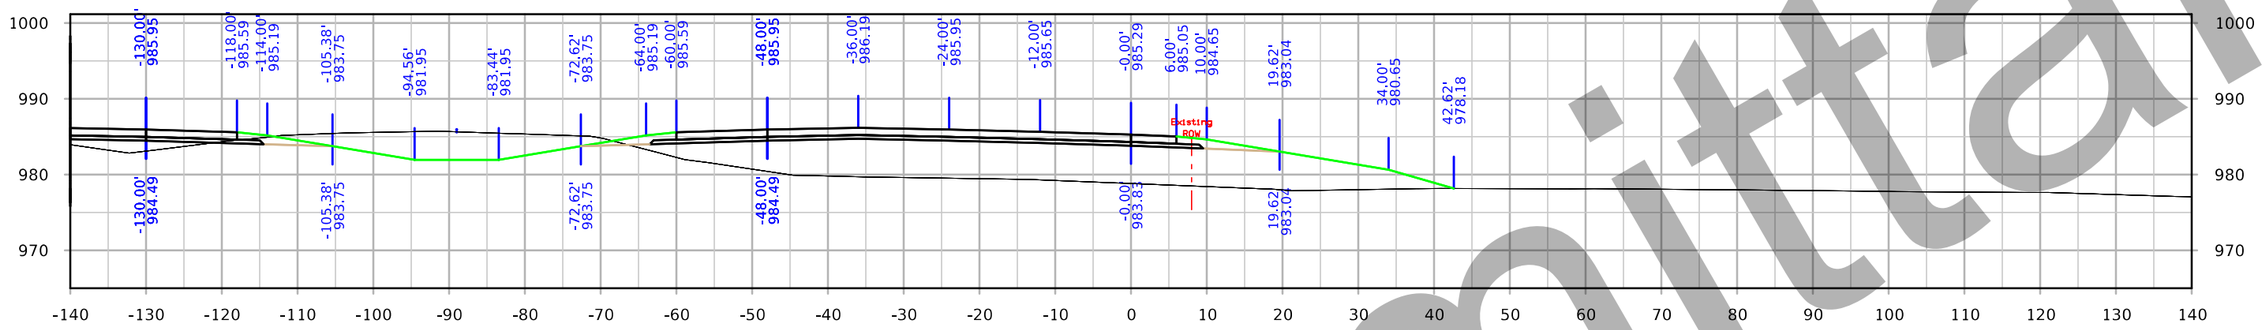

STA. 2500+00.00

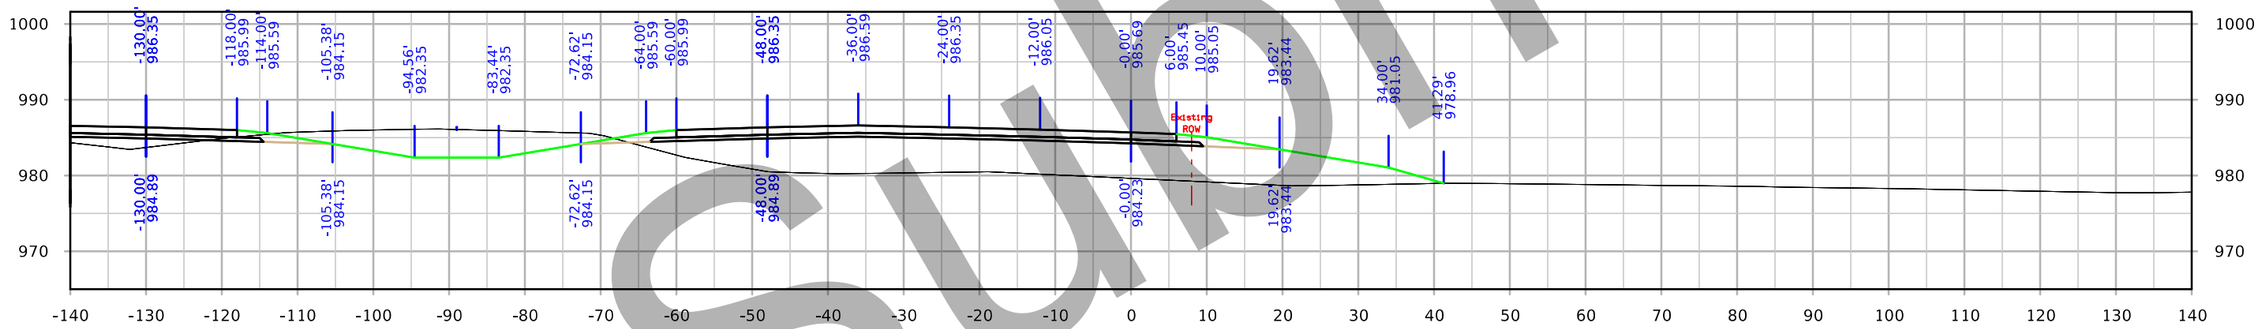

STA. 2499+50.00

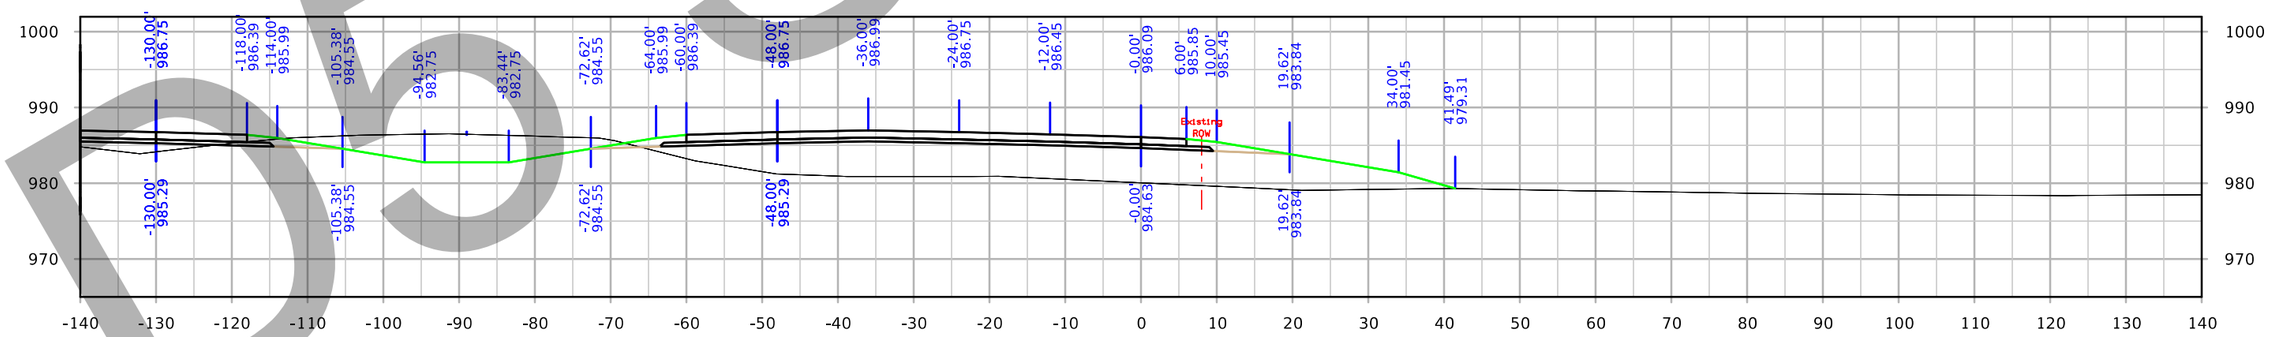

STA. 2499+00.00

Do Not Submittal

FILE NO. 32044	ENGLISH	DESIGN TEAM Iowa DOT	POLK/STORY COUNTY	PROJECT NUMBER IM-035-4(309)95--13-77	SHEET NUMBER Y.203

6:03:36 PM 3/4/2021 cschins pw:\\ntPwInt1.dot.int.lan:PWMain\Documents\Projects\7703504015\Design_(309)_PreliminaryEngineering\CADD_Files\Cross_Sections\XS_RMP126B_77035309Z08.dgn

126th Ave Ramp B

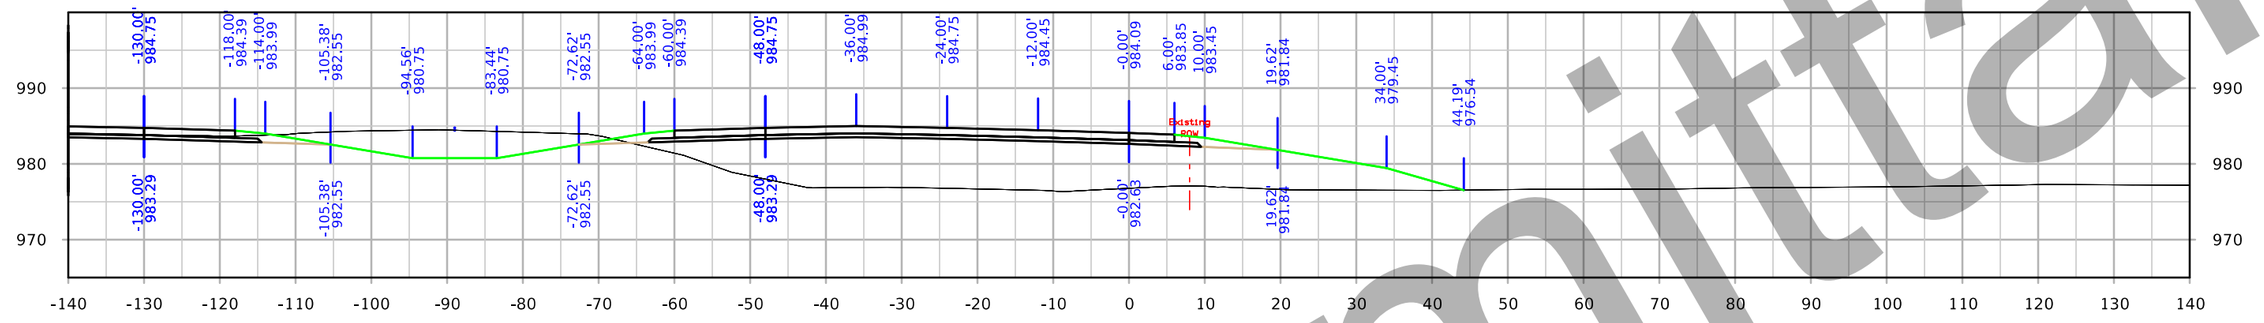

STA. 2501+50.00

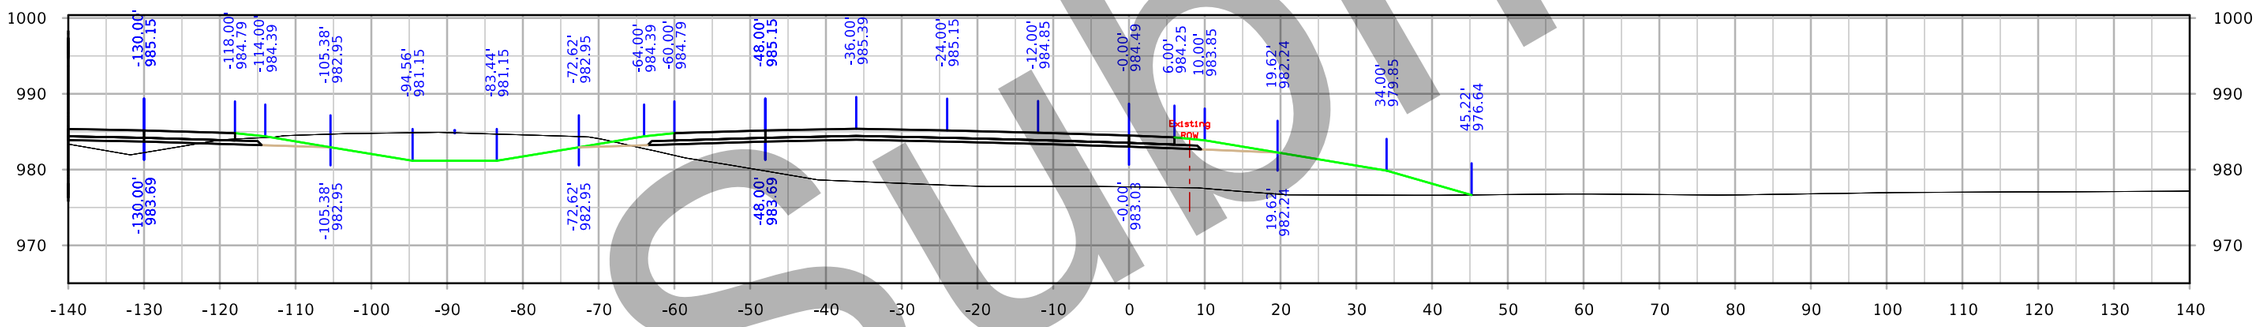

STA. 2501+00.00

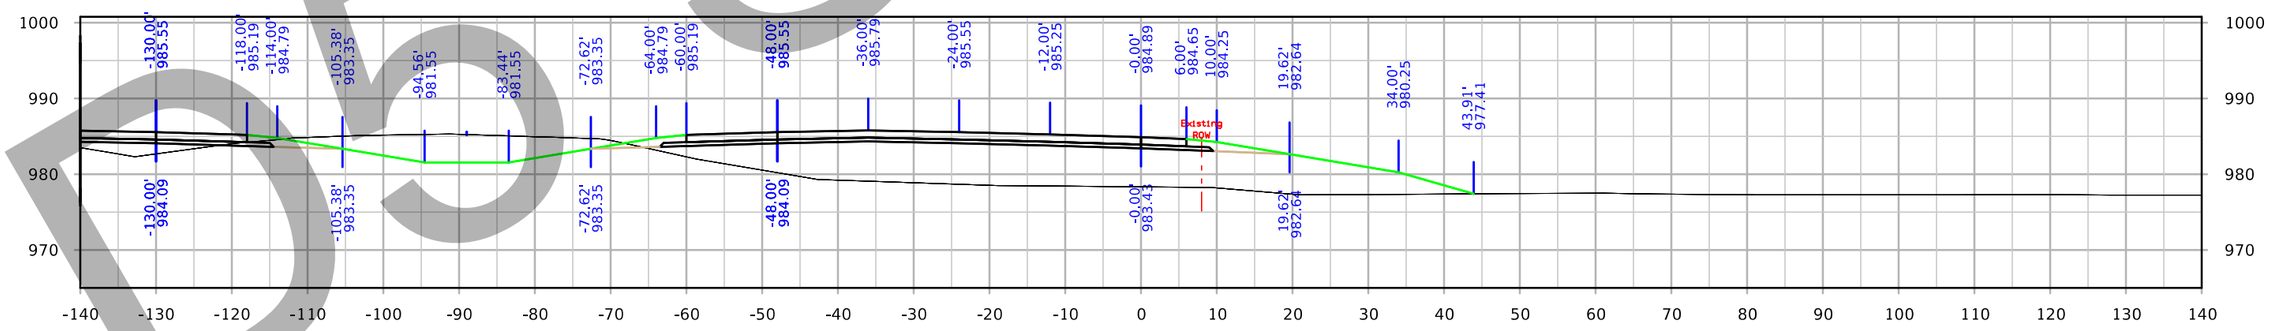

STA. 2500+50.00

Submittal
DO NOT

FILE NO. 32044	ENGLISH	DESIGN TEAM Iowa DOT	POLK/STORY COUNTY	PROJECT NUMBER IM-035-4(309)95--13-77	SHEET NUMBER Y.204	

6:04:37 PM 3/4/2021 cschins pw:\\ntPwInt1.dot.int.lan:PWMain\Documents\Projects\7703504015\Design_(309)_PreliminaryEngineering\CADD_Files\Cross_Sections\XS_RMP126B_77035309Z08.dgn

126th Ave Ramp B

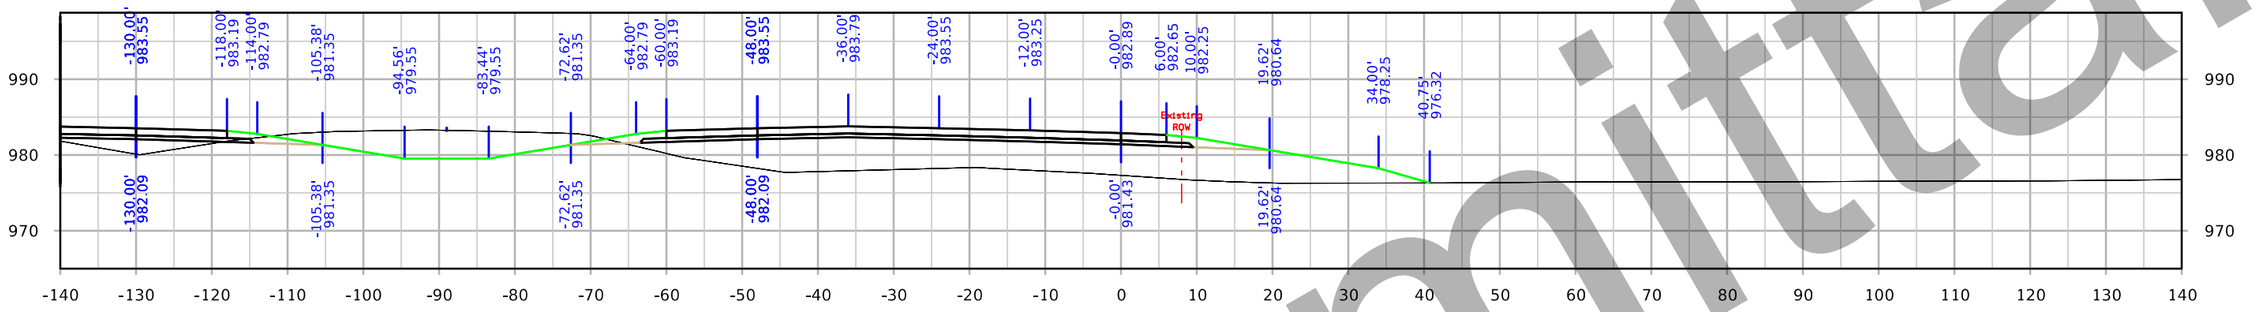

STA. 2503+00.00

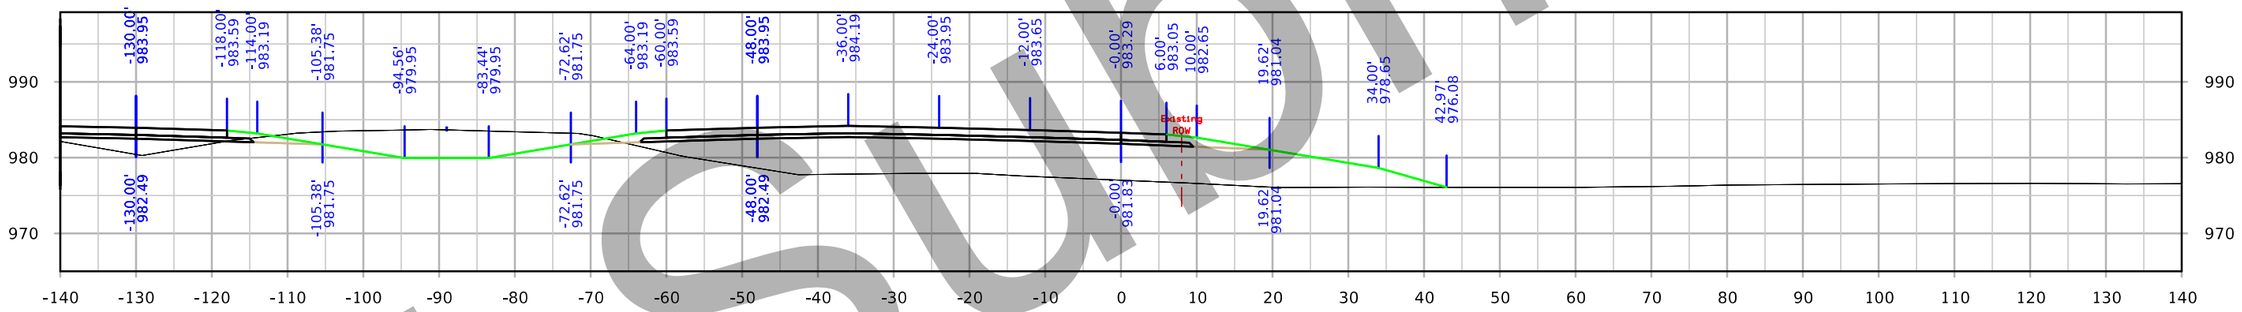

STA. 2502+50.00

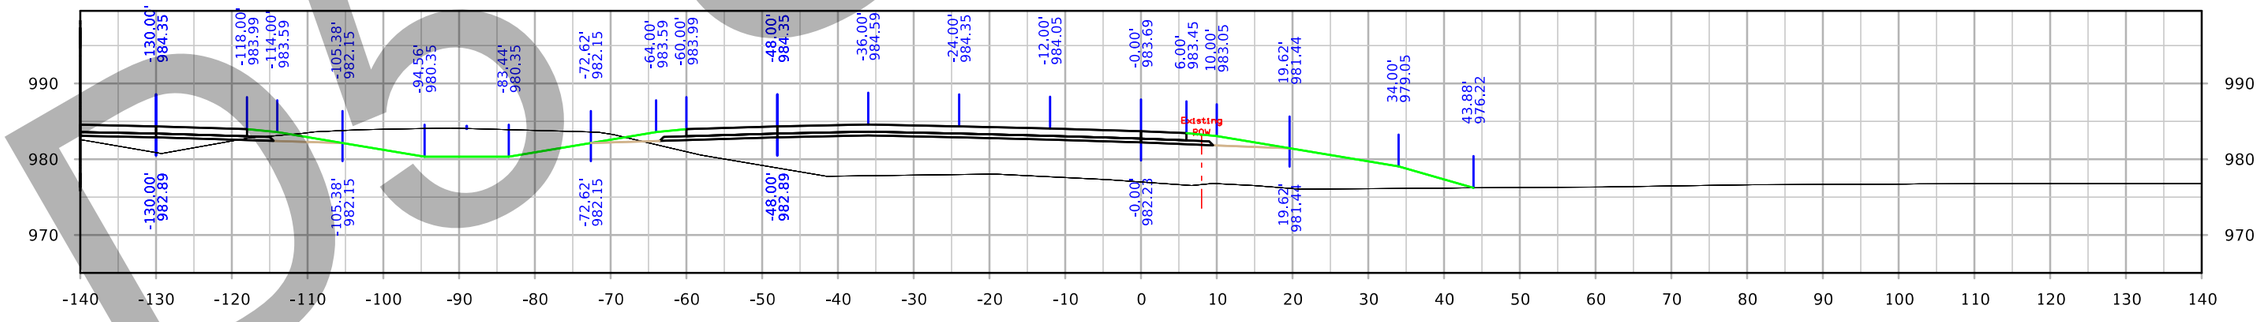

STA. 2502+00.00

Submittal

FILE NO. 32044	ENGLISH	DESIGN TEAM Iowa DOT	POLK/STORY COUNTY	PROJECT NUMBER IM-035-4(309)95--13-77	SHEET NUMBER Y.205

6:05:39 PM 3/4/2021 cschins pw:\\ntPwInt1.dot.int.lan:PWMain\Documents\Projects\7703504015\Design_(309)_PreliminaryEngineering\CADD_Files\Cross_Sections\XS_RMP126B_77035309Z08.dgn

126th Ave Ramp B

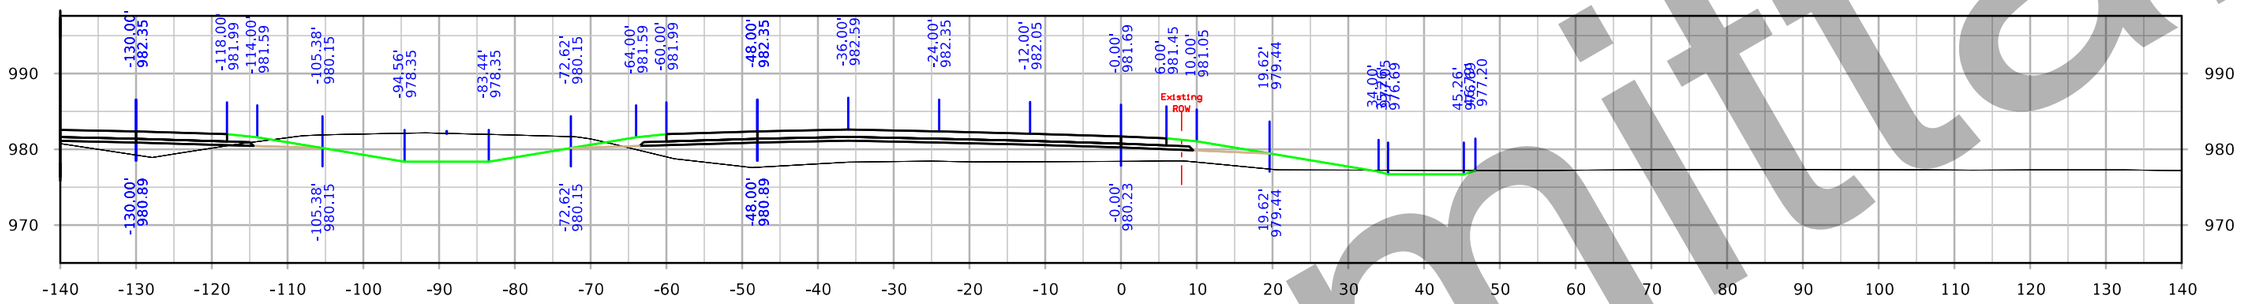

STA. 2504+50.00

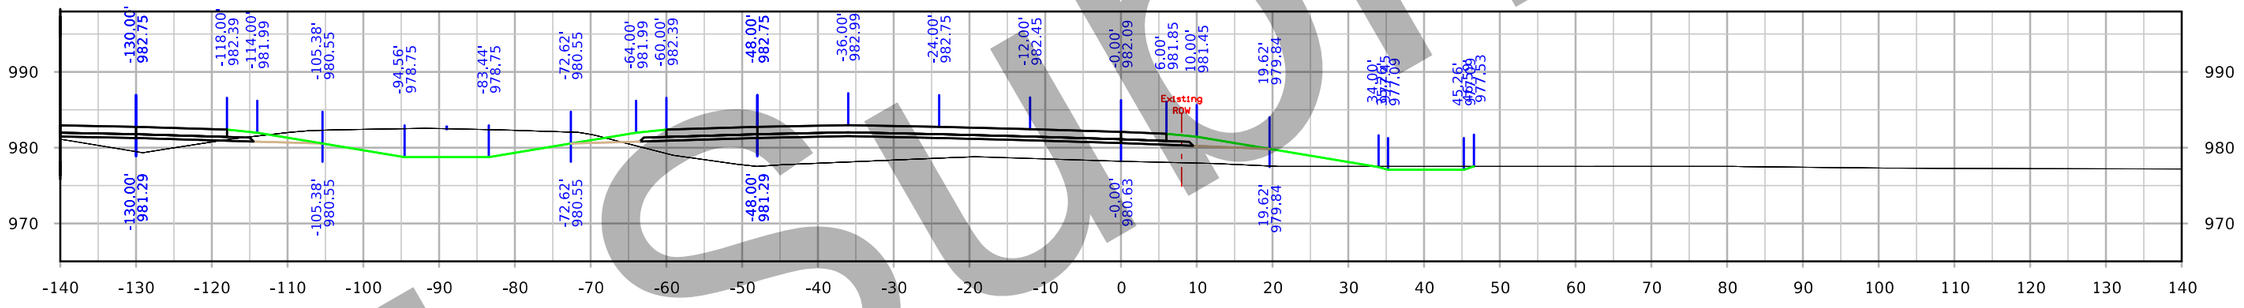

STA. 2504+00.00

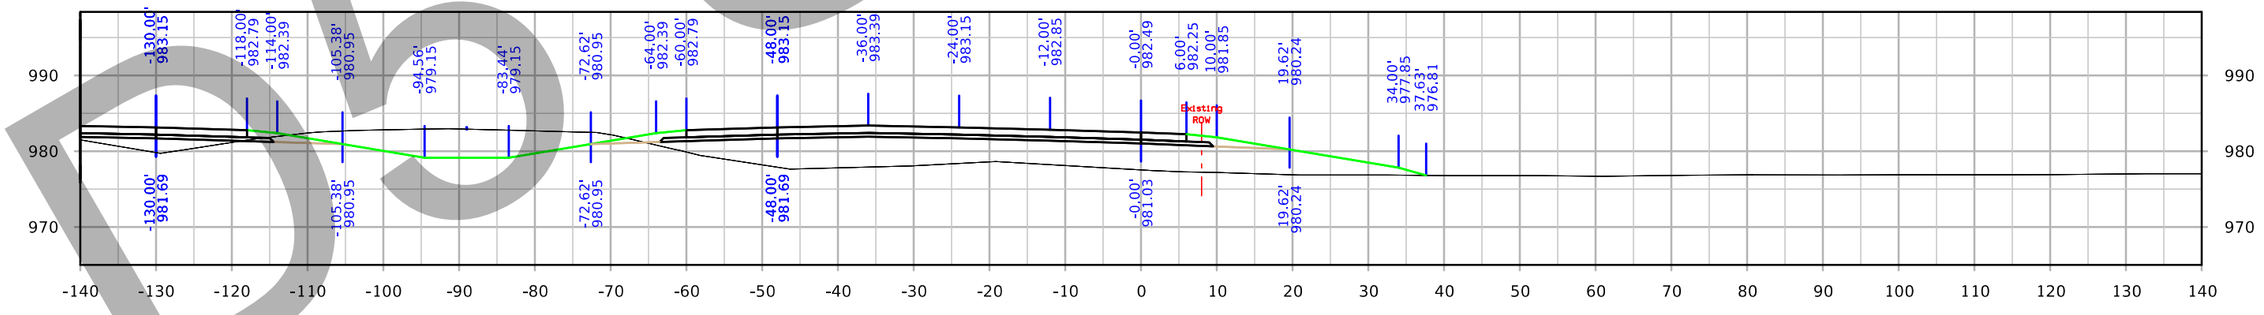

STA. 2503+50.00

D5 Submittal

FILE NO. 32044	ENGLISH	DESIGN TEAM Iowa DOT	POLK/STORY COUNTY	PROJECT NUMBER IM-035-4(309)95--13-77	SHEET NUMBER Y.206

6:06:41 PM 3/4/2021 cschins pw:\\ntPwInt1.dot.int.lan:PWMain\Documents\Projects\7703504015\Design_(309)_PreliminaryEngineering\CADD_Files\Cross_Sections\XS_RMP126B_77035309Z08.dgn

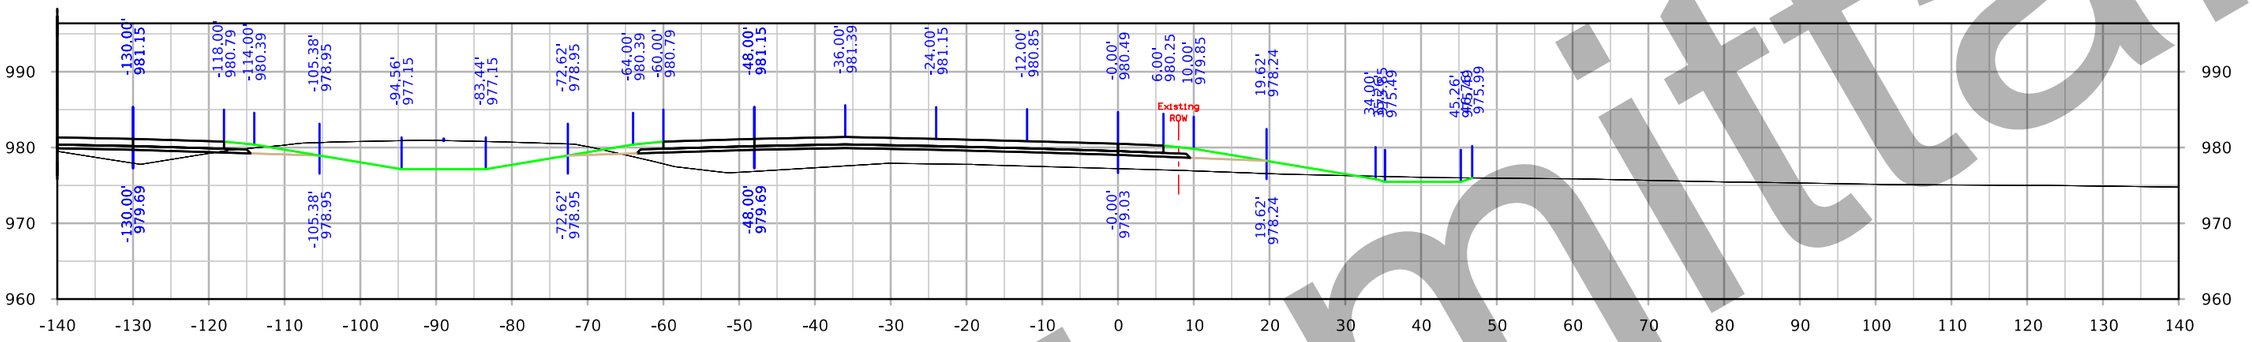

STA. 2506+00.00

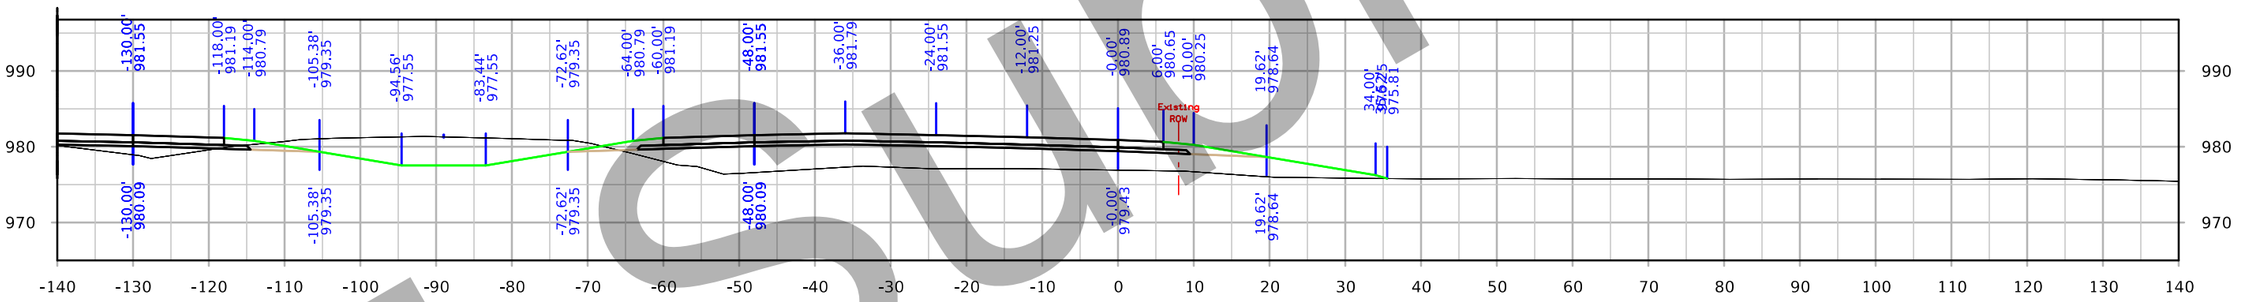

STA. 2505+50.00

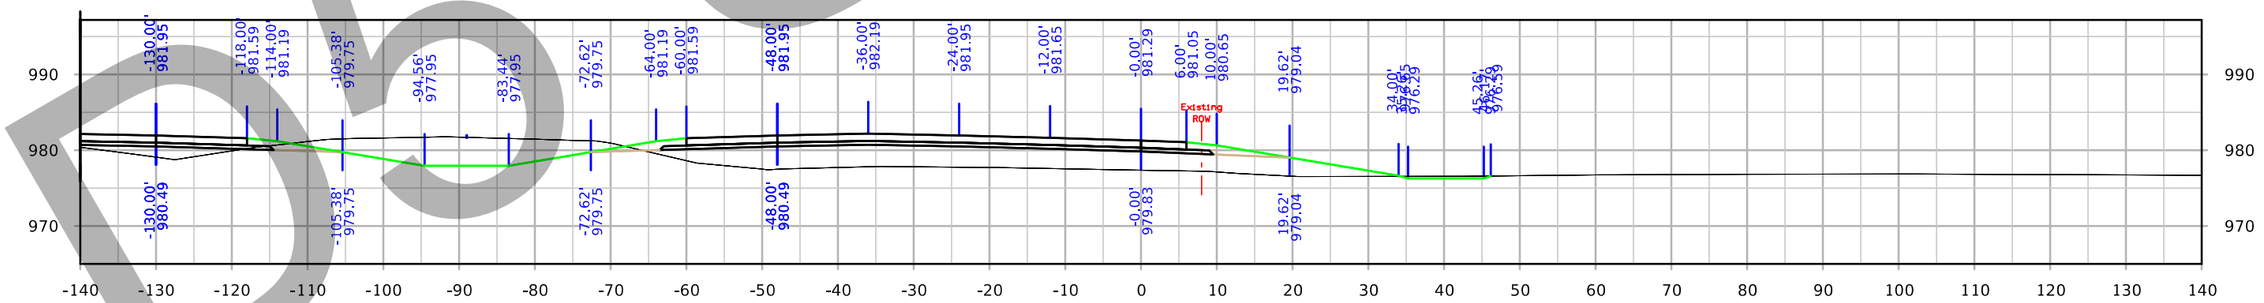

STA. 2505+00.00

D5 submittal

FILE NO. 32044	ENGLISH	DESIGN TEAM Iowa DOT	POLK/STORY COUNTY	PROJECT NUMBER IM-035-4(309)95--13-77	SHEET NUMBER Y.207

6:07:44 PM 3/4/2021 cschins pw:\\ntPwInt1.dot.int.lan:PWMain\Documents\Projects\7703504015\Design_(309)_PreliminaryEngineering\CADD_Files\Cross_Sections\XS_RMP126B_77035309Z08.dgn

126th Ave Ramp B

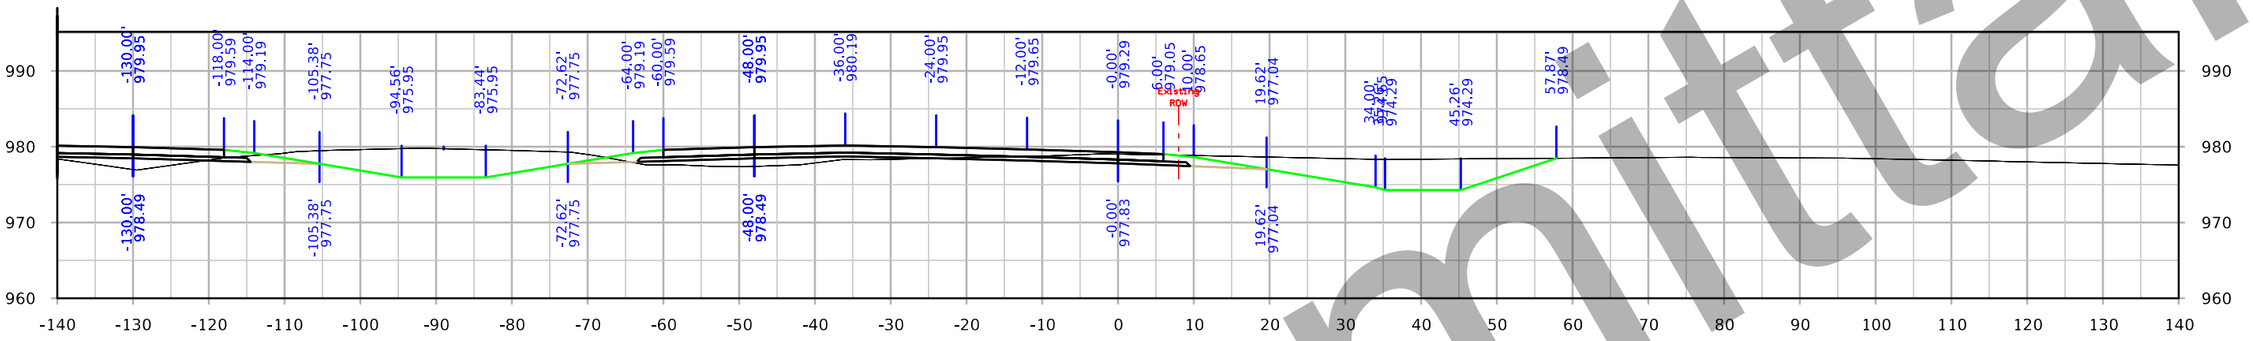

STA. 2507+50.00

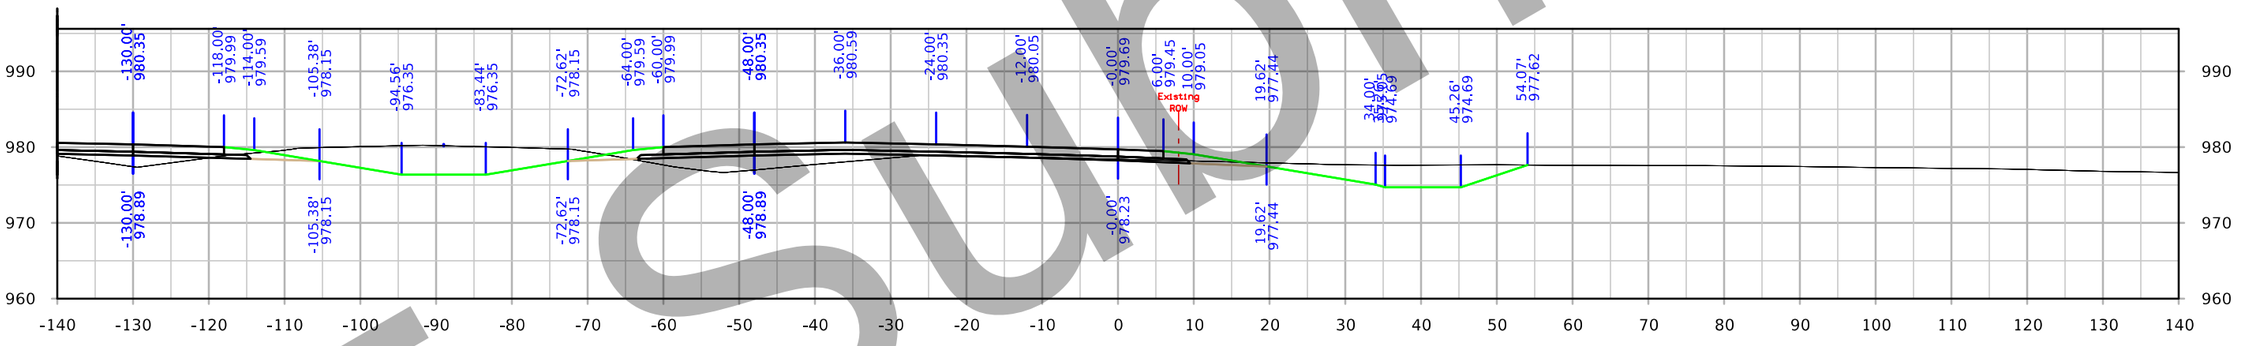

STA. 2507+00.00

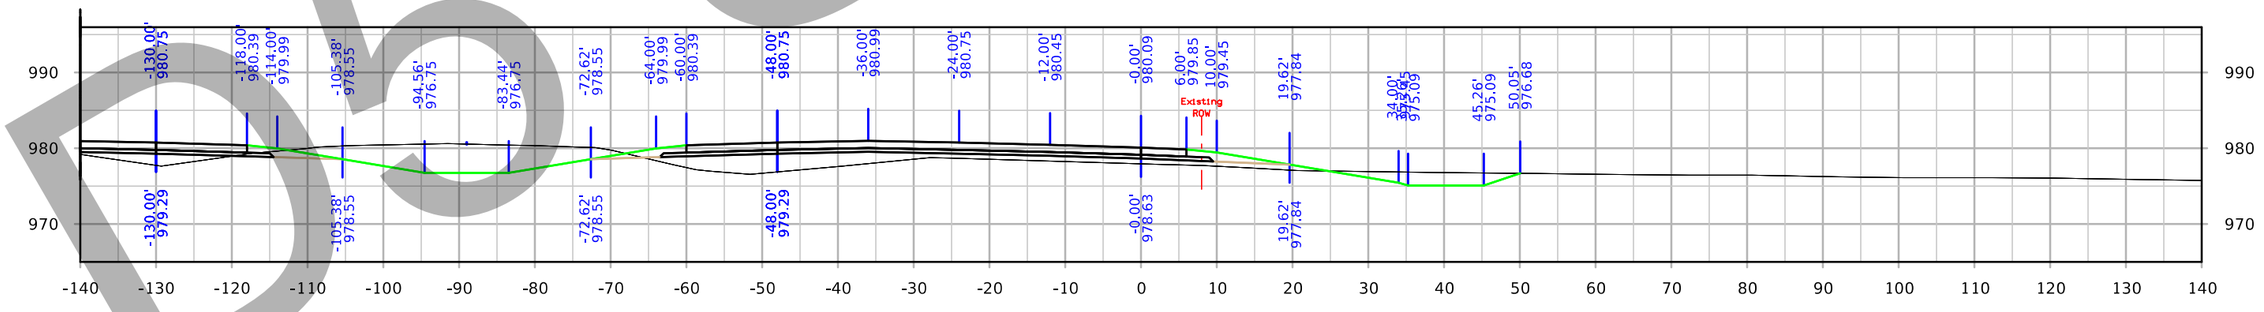

STA. 2506+50.00

D5 Submittal

FILE NO. 32044	ENGLISH	DESIGN TEAM Iowa DOT	POLK/STORY COUNTY	PROJECT NUMBER IM-035-4(309)95--13-77	SHEET NUMBER Y.208

6:08:46 PM 3/4/2021 cschins pw:\\ntPwInt1.dot.int.lan:PWMain\Documents\Projects\7703504015\Design_(309)_PreliminaryEngineering\CADD_Files\Cross_Sections\XS_RMP126B_77035309Z08.dgn

126th Ave Ramp B

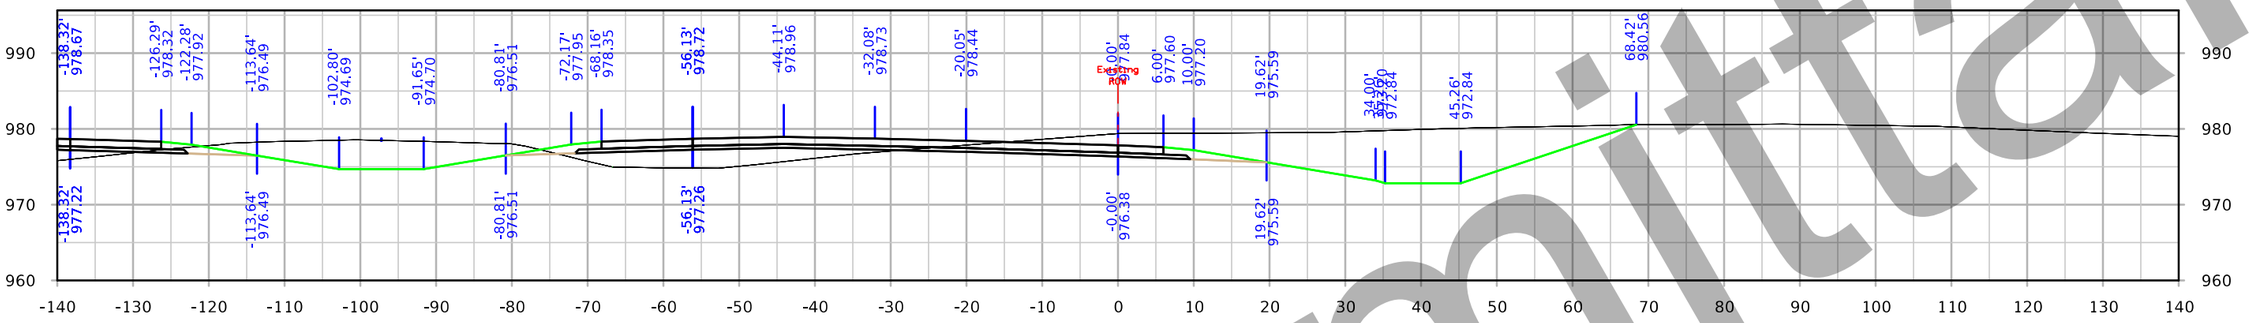

STA. 2509+00.00

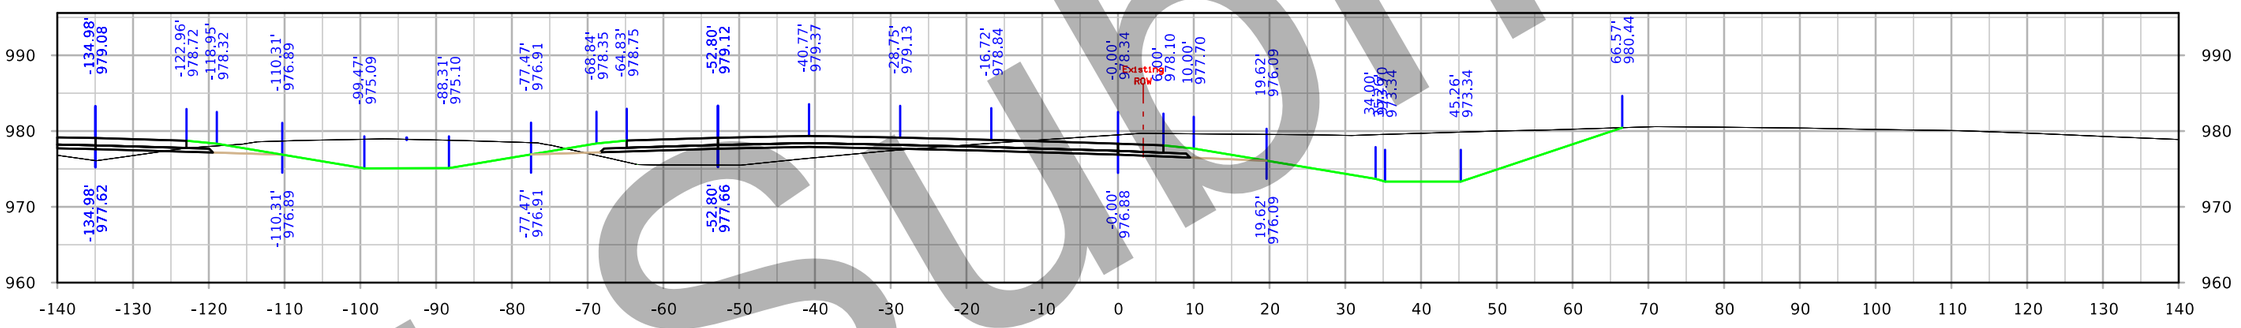

STA. 2508+50.00

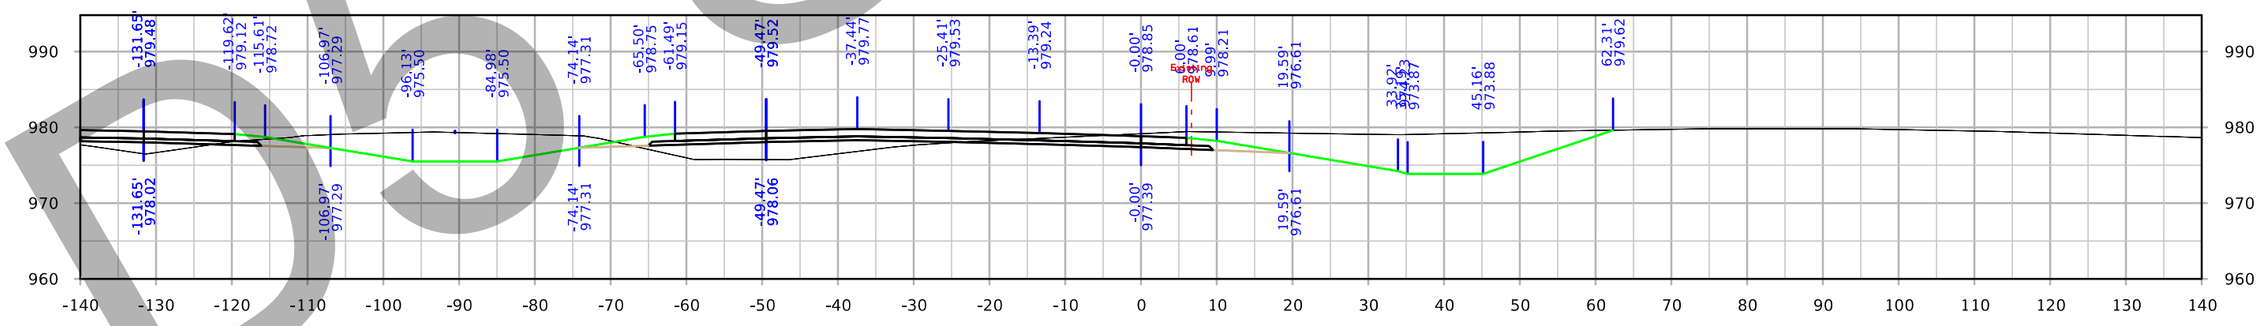

STA. 2508+00.00

D5 Submittal

FILE NO. 32044	ENGLISH	DESIGN TEAM Iowa DOT	POLK/STORY COUNTY	PROJECT NUMBER IM-035-4(309)95--13-77	SHEET NUMBER Y.209

6:09:19 PM 3/4/2021 cschins pw:\\ntPwInt1.dot.int.lan:PWMain\Documents\Projects\7703504015\Design_(309)_PreliminaryEngineering\CADD_Files\Cross_Sections\XS_RMP126B_77035309Z08.dgn

126th Ave Ramp B

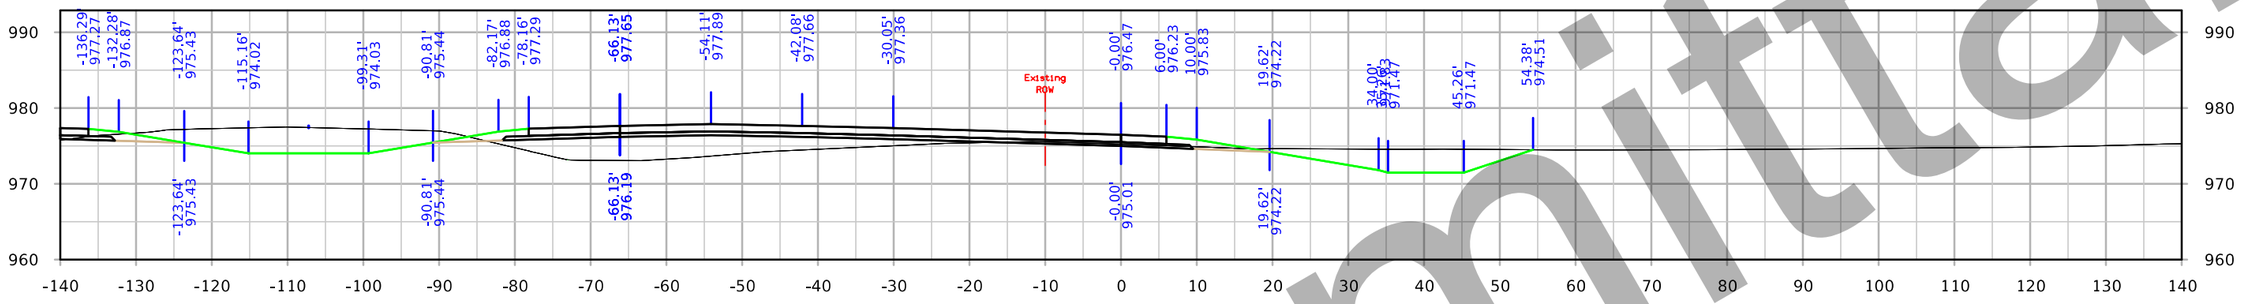

STA. 2510+50.00

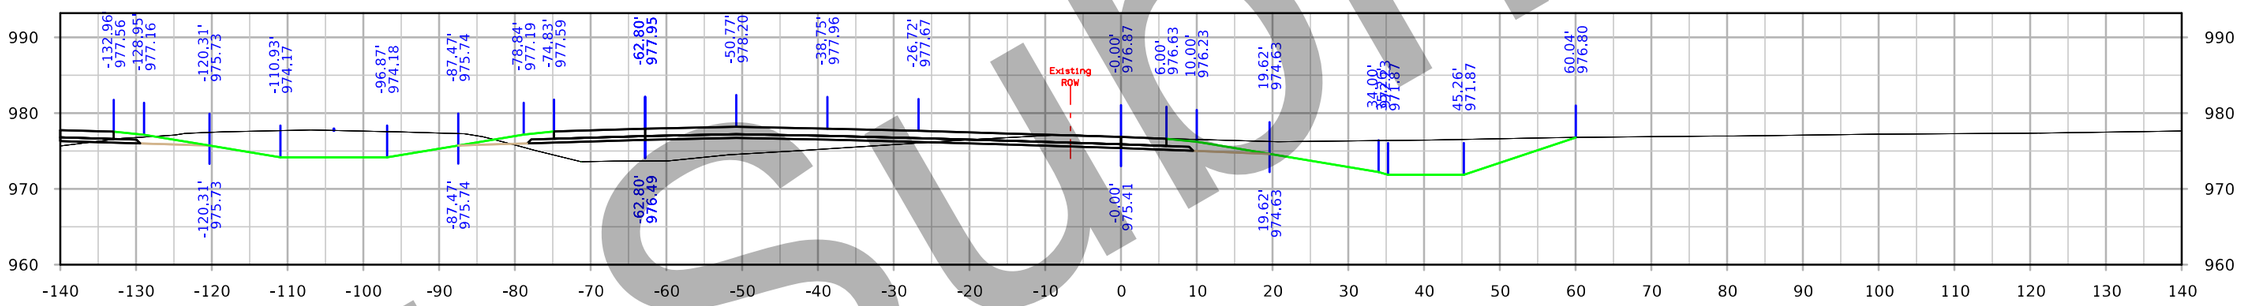

STA. 2510+00.00

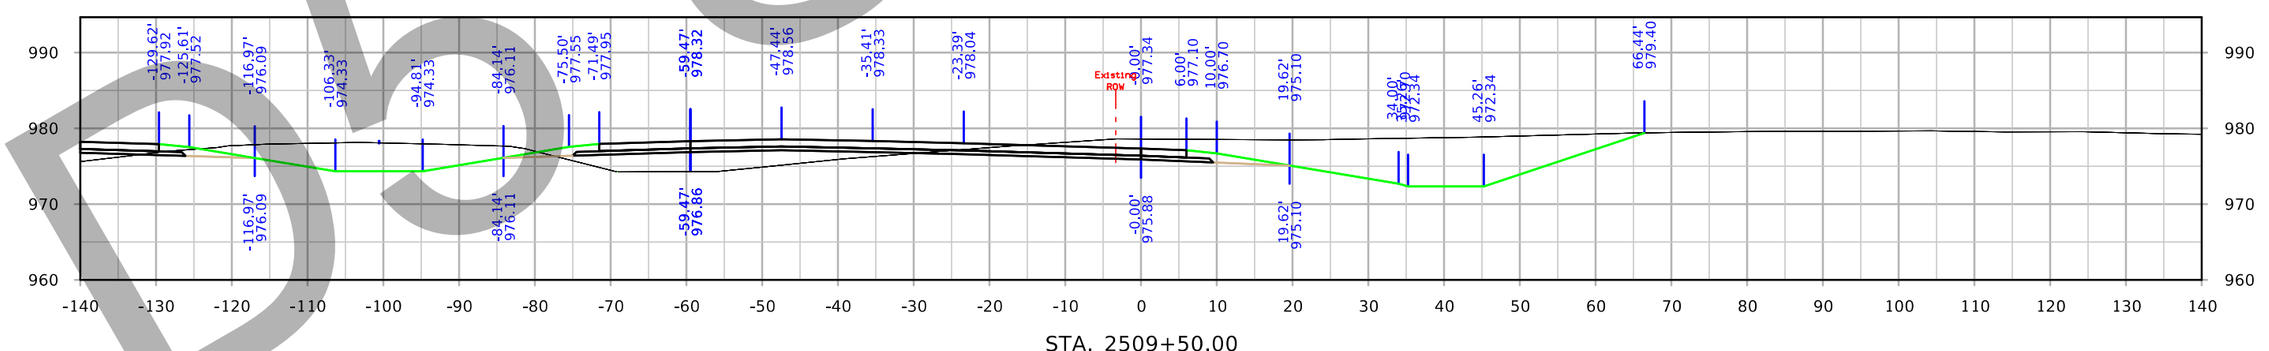

STA. 2509+50.00

Preliminary Design Submittal

FILE NO. 32044	ENGLISH	DESIGN TEAM Iowa DOT	POLK/STORY COUNTY	PROJECT NUMBER IM-035-4(309)95--13-77	SHEET NUMBER Y.210

6:09:52 PM 3/4/2021 cschins pw:\\ntPwInt1.dot.int.lan:PWMain\Documents\Projects\7703504015\Design_(309)_PreliminaryEngineering\CADD_Files\Cross_Sections\XS_RMP126B_77035309Z08.dgn

126th Ave Ramp B

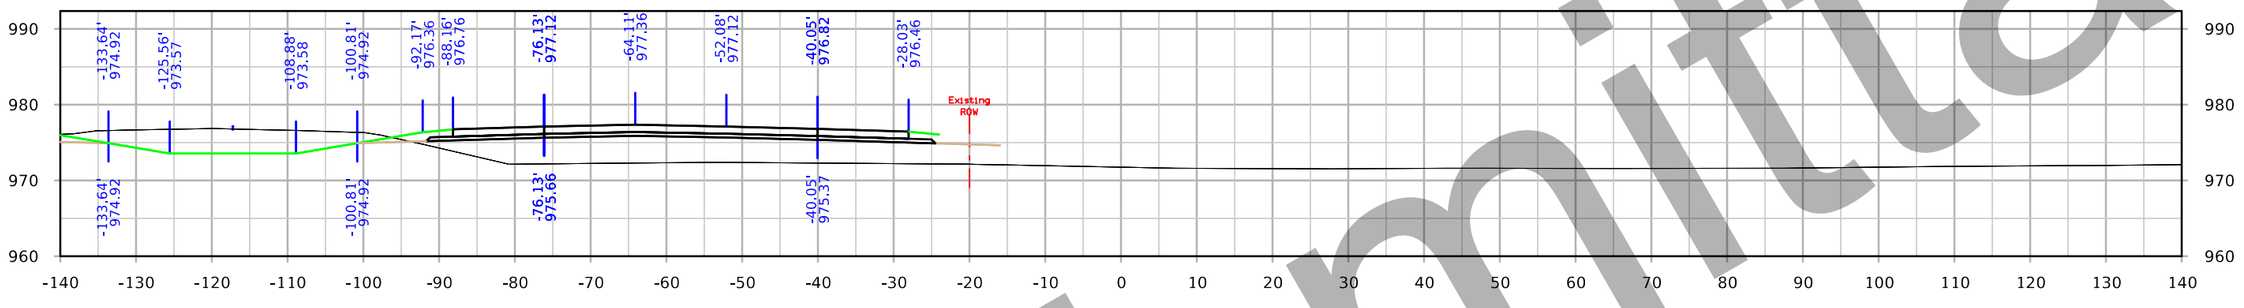

STA. 2512+00.00

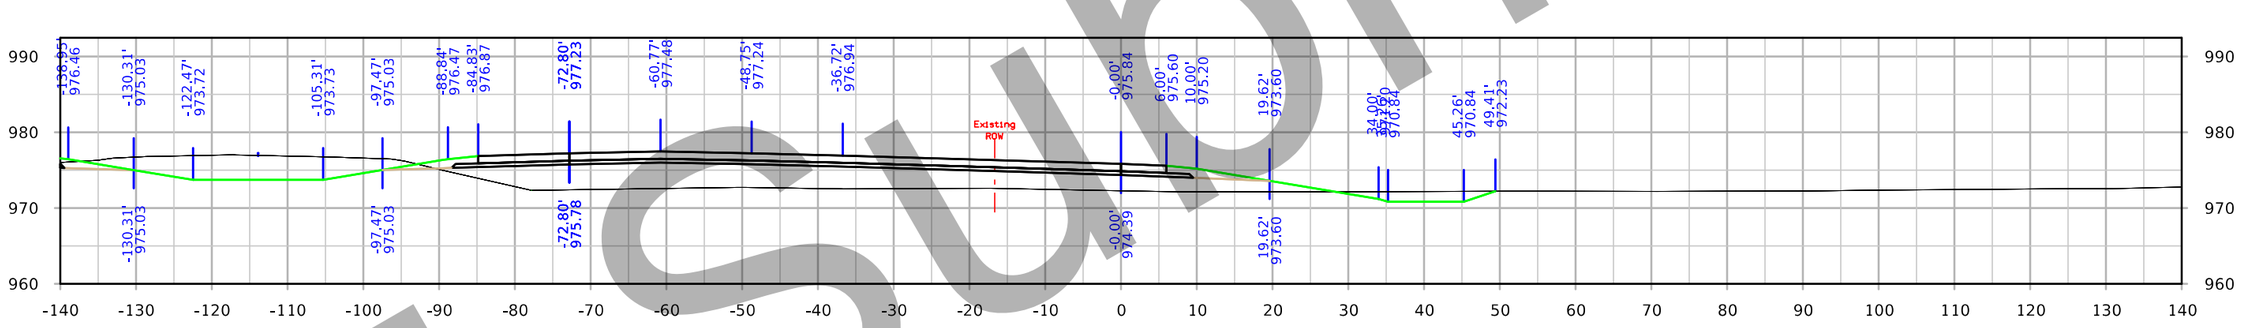

STA. 2511+50.00

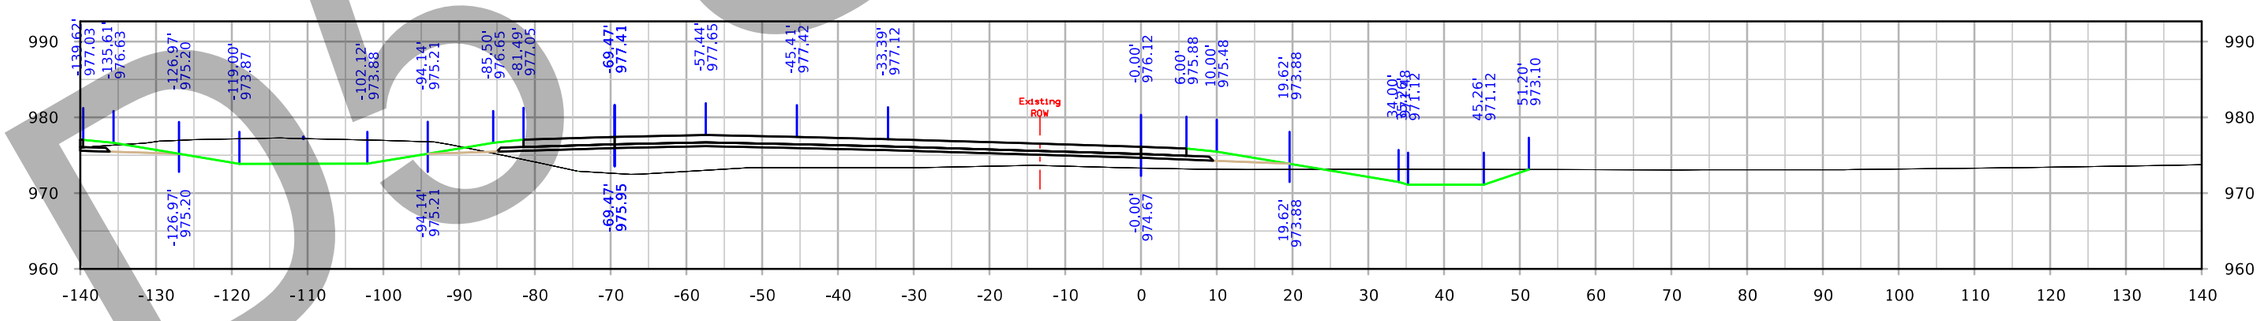

STA. 2511+00.00

D5 Submittal

FILE NO. 32044	ENGLISH	DESIGN TEAM Iowa DOT	POLK/STORY COUNTY	PROJECT NUMBER IM-035-4(309)95--13-77	SHEET NUMBER Y.211

6:10:25 PM 3/4/2021 cschins pw:\\ntPwInt1.dot.int.lan:PWMain\Documents\Projects\7703504015\Design_(309)_PreliminaryEngineering\CADD_Files\Cross_Sections\XS_RMP126B_77035309Z08.dgn

126th Ave Ramp C

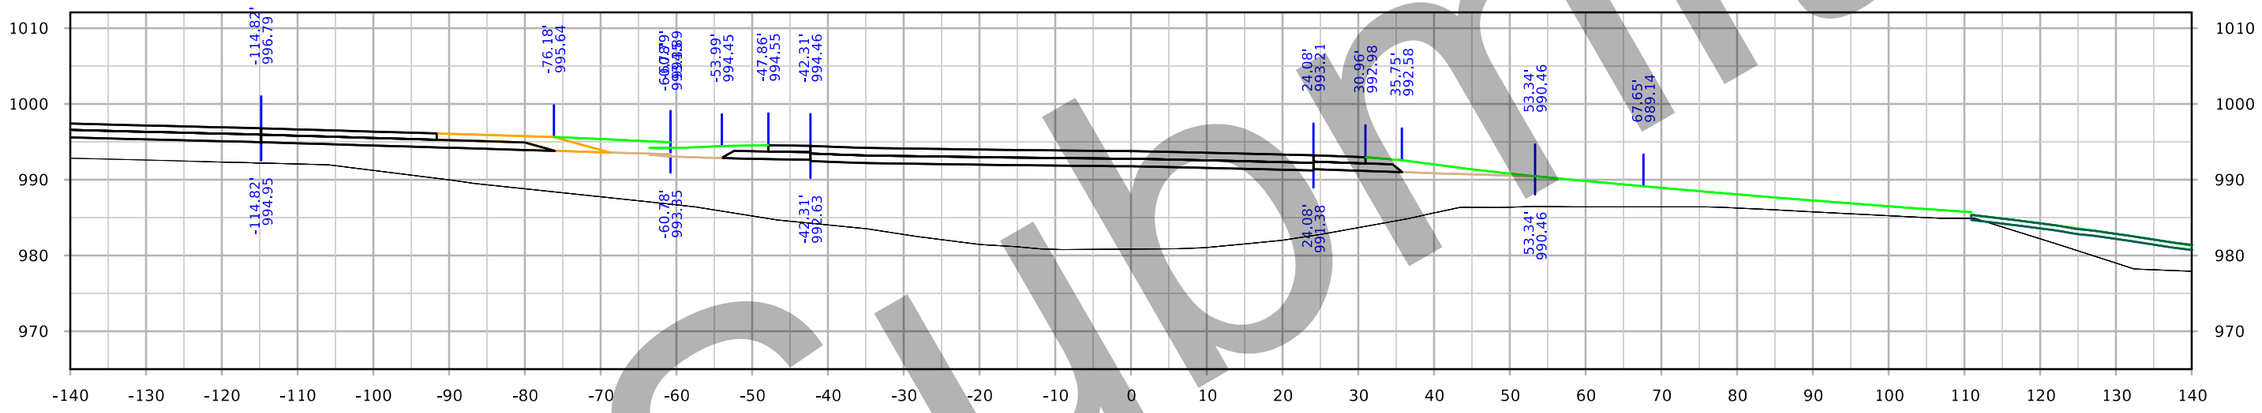

STA. 3493+00.00

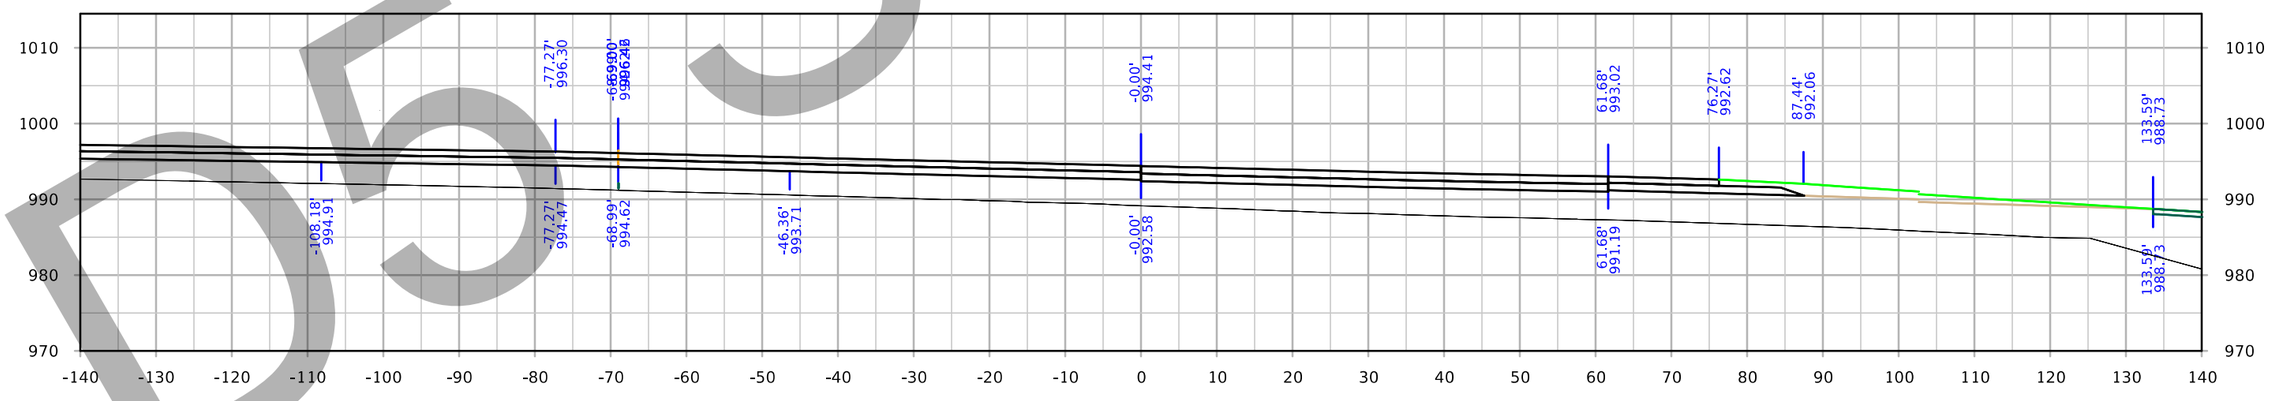

STA. 3492+69.24

D5 Submittal

FILE NO. 32044	ENGLISH	DESIGN TEAM Iowa DOT	POLK/STORY COUNTY	PROJECT NUMBER IM-035-4(309)95--13-77	SHEET NUMBER Y.300

5:02:08 PM 3/2/2021 cschins pw:\\ntPwInt1.dot.int.lan:PWMain\Documents\Projects\7703504015\Design_(309)_PreliminaryEngineering\CADD_Files\Cross_Sections\XS_RMP126C_77035309Z08.dgn

126th Ave Ramp C

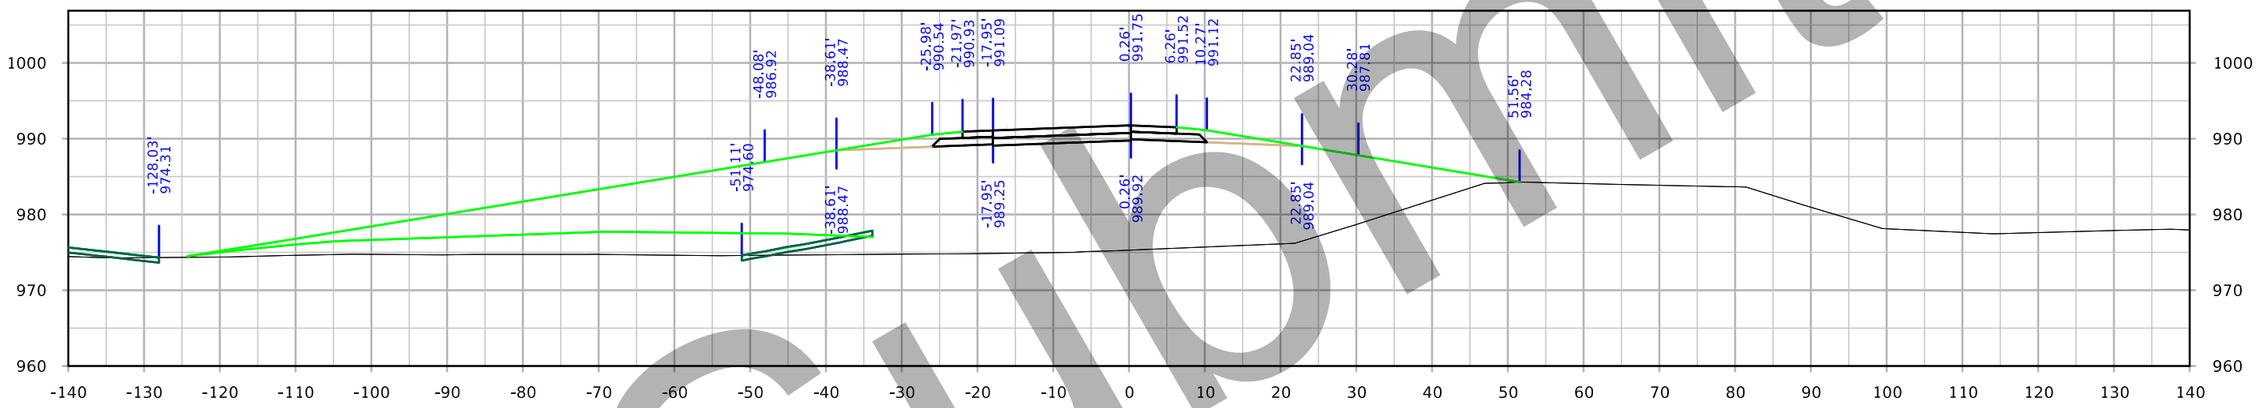

STA. 3494+00.00

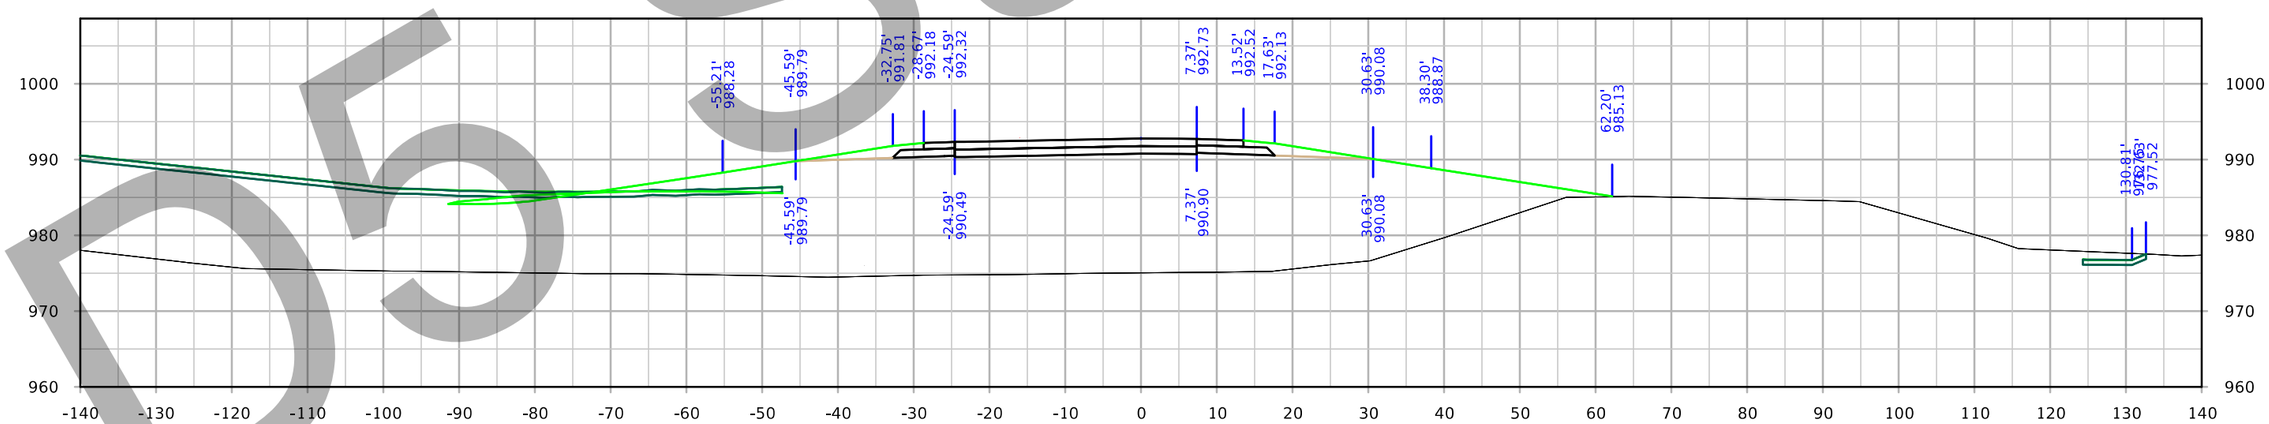

STA. 3493+50.00

D5 Submittal

FILE NO. 32044	ENGLISH	DESIGN TEAM Iowa DOT	POLK/STORY COUNTY	PROJECT NUMBER IM-035-4(309)95--13-77	SHEET NUMBER Y.301

5:02:24 PM 3/2/2021 cschins pw:\\ntPwInt1.dot.int.lan:PWMain\Documents\Projects\7703504015\Design_(309)_PreliminaryEngineering\CADD_Files\Cross_Sections\XS_RMP126C_77035309Z08.dgn

126th Ave Ramp C

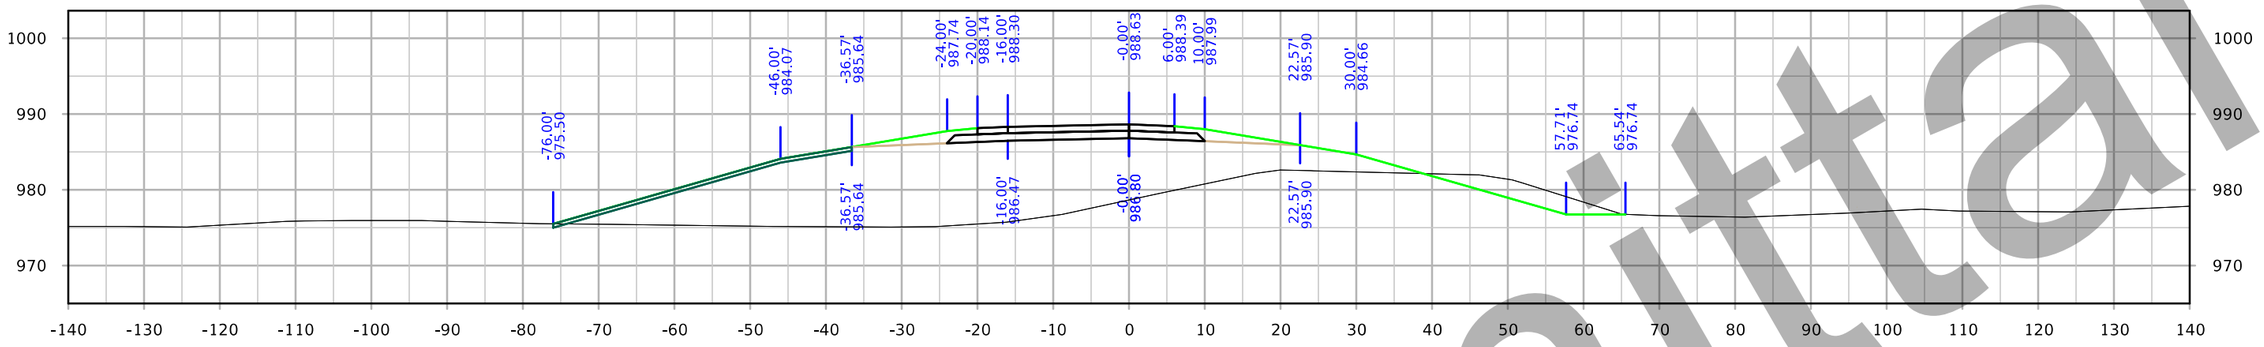

STA. 3495+50.00

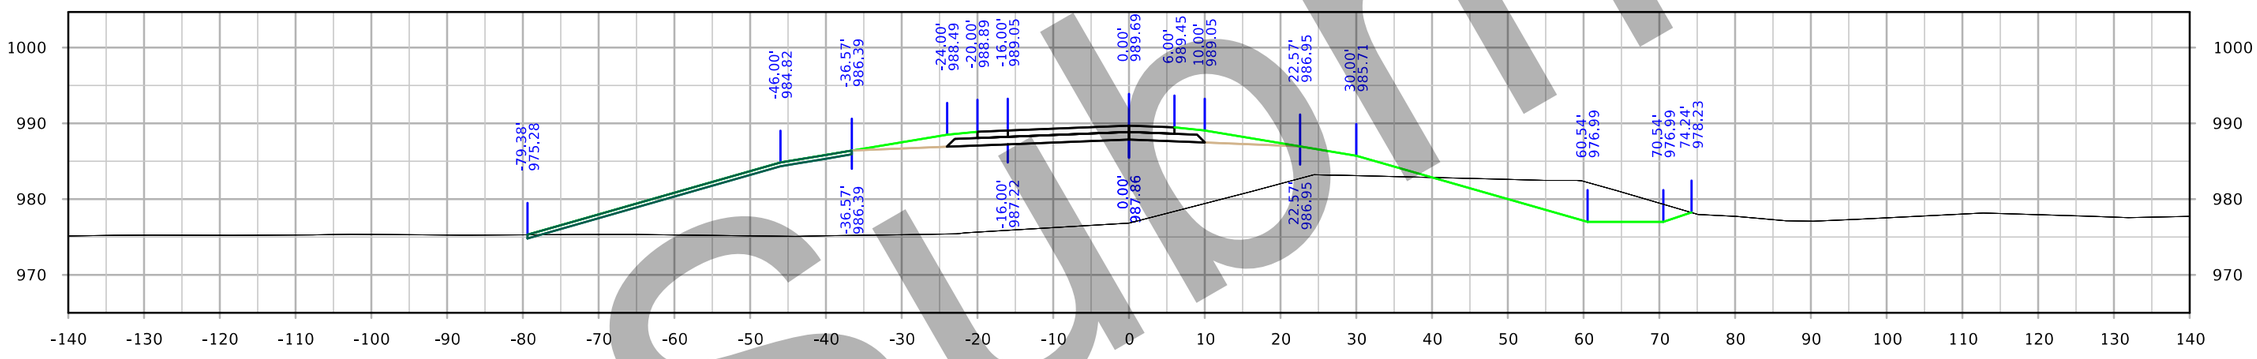

STA. 3495+00.00

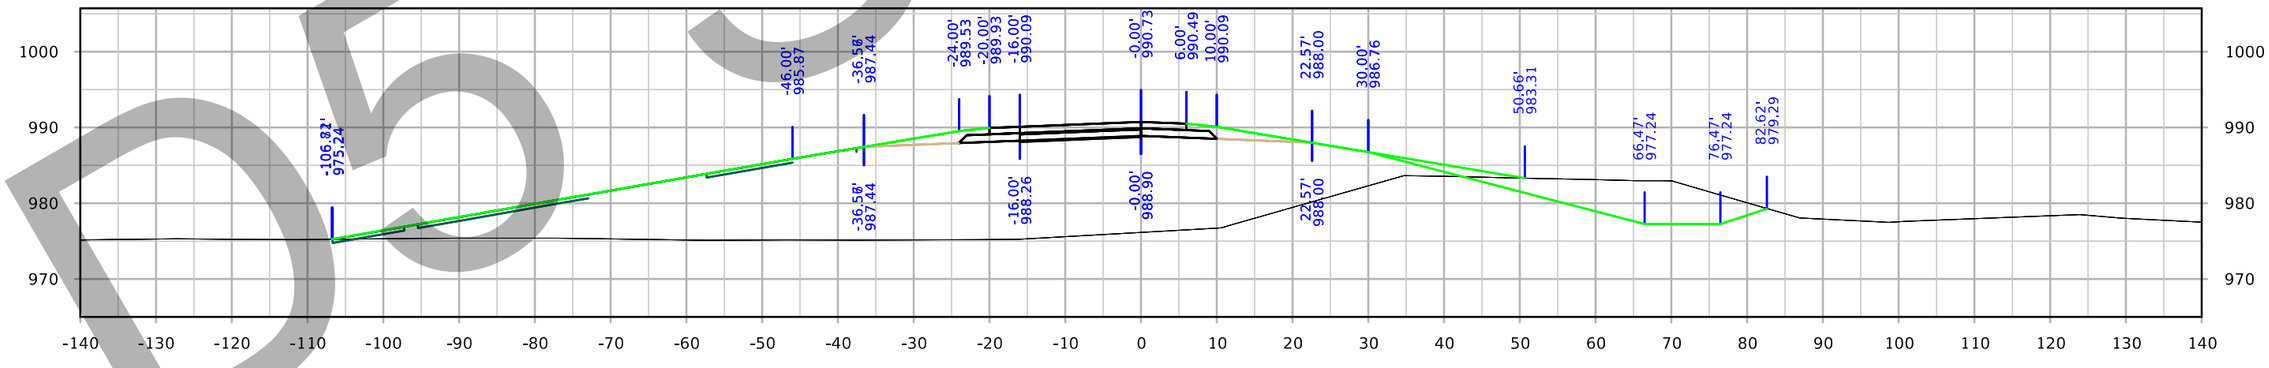

STA. 3494+50.00

Submittal
DO NOT USE

FILE NO. 32044	ENGLISH	DESIGN TEAM Iowa DOT	POLK/STORY COUNTY	PROJECT NUMBER IM-035-4(309)95--13-77	SHEET NUMBER Y.302

5:02:48 PM 3/2/2021 cschins pw:\\ntPwInt1.dot.int.lan:PWMain\Documents\Projects\7703504015\Design_(309)_PreliminaryEngineering\CADD_Files\Cross_Sections\XS_RMP126C_77035309Z08.dgn

126th Ave Ramp C

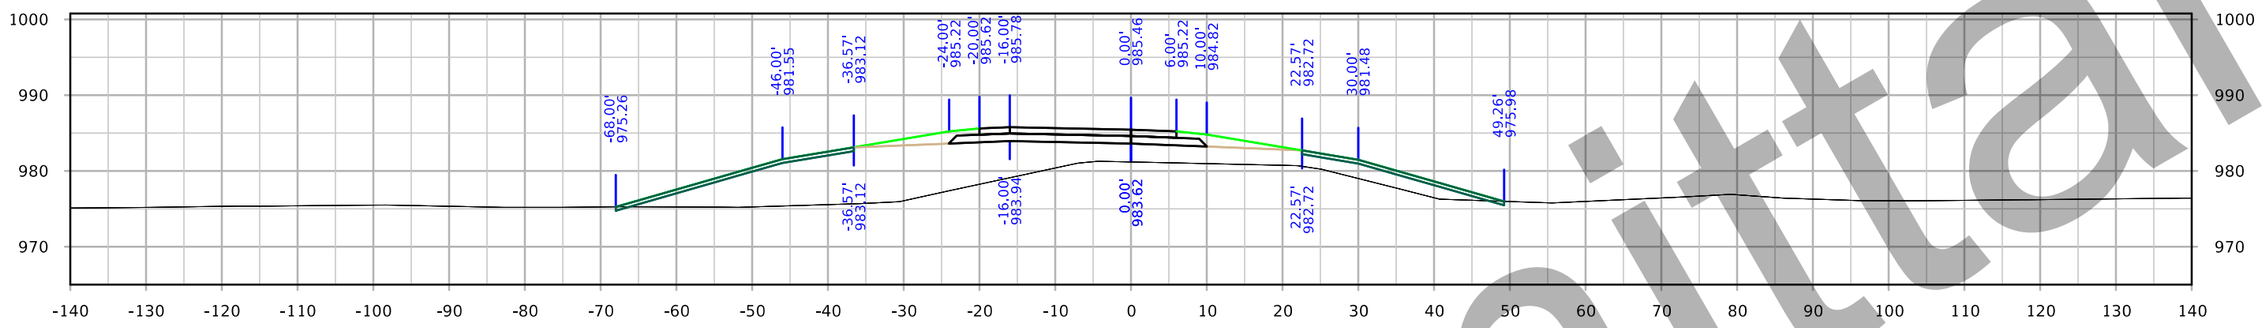

STA. 3497+00.00

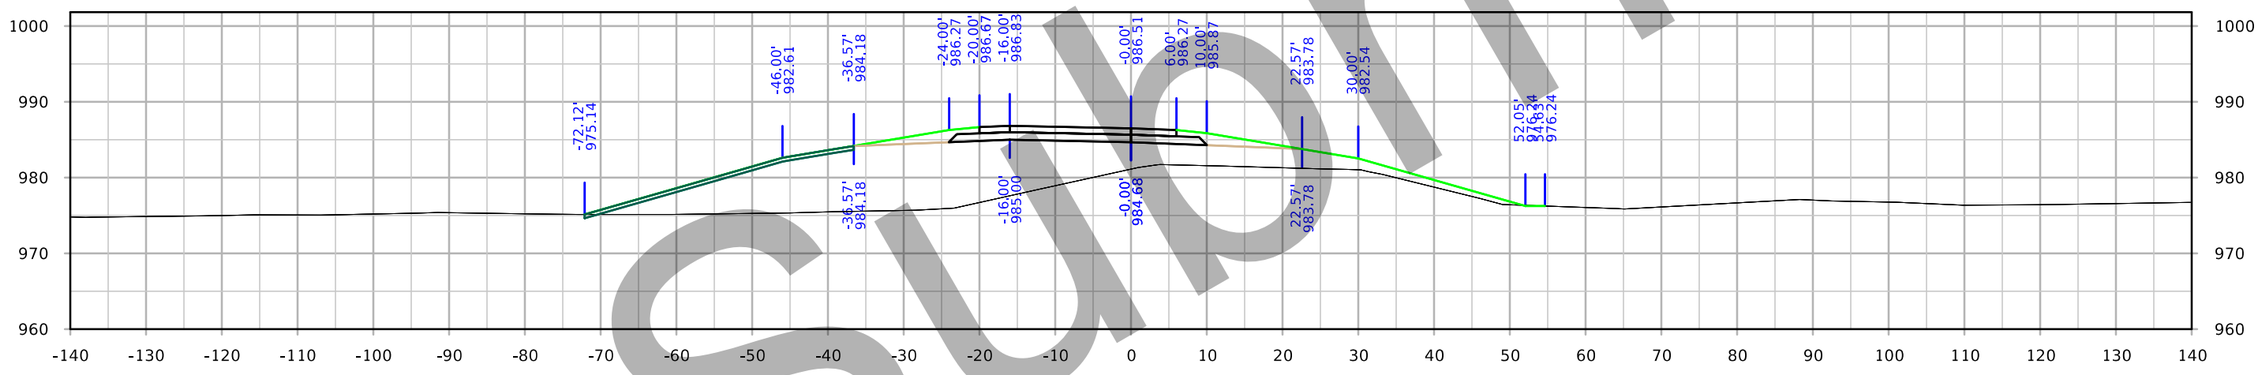

STA. 3496+50.00

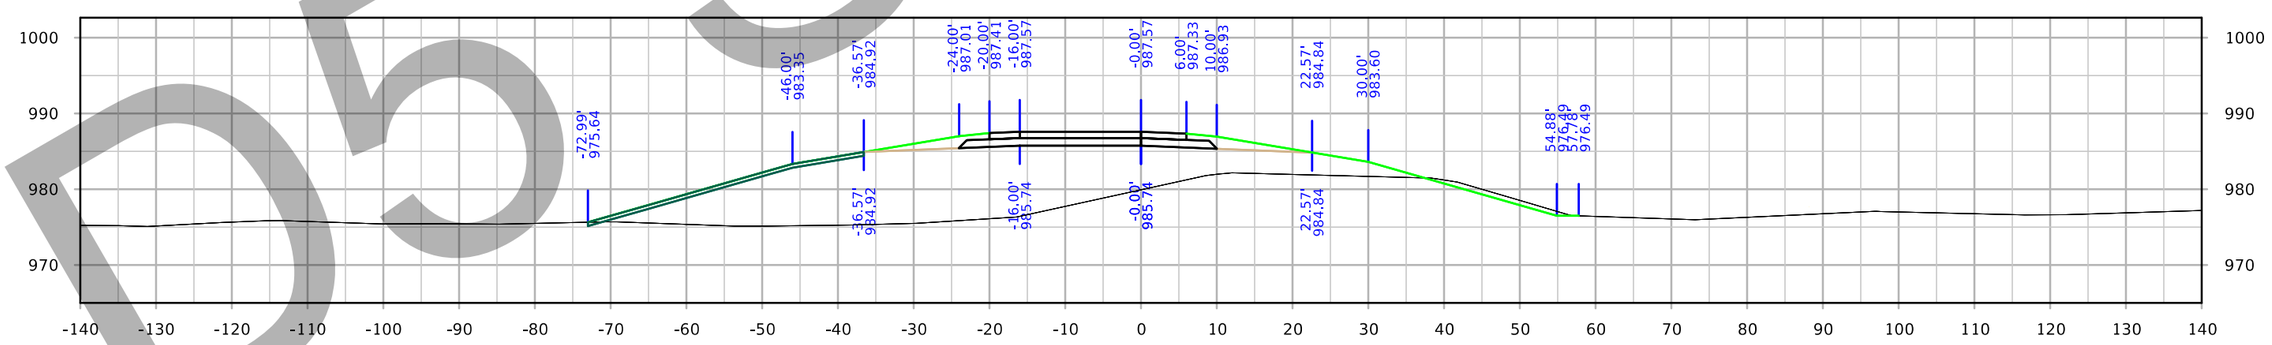

STA. 3496+00.00

D5 Submittal

FILE NO. 32044	ENGLISH	DESIGN TEAM Iowa DOT	POLK/STORY COUNTY	PROJECT NUMBER IM-035-4(309)95--13-77	SHEET NUMBER Y.303

5:03:11 PM 3/2/2021 cschins pw:\\ntPwInt1.dot.int.lan:PWMain\Documents\Projects\7703504015\Design_(309)_PreliminaryEngineering\CADD_Files\Cross_Sections\XS_RMP126C_77035309Z08.dgn

126th Ave Ramp C

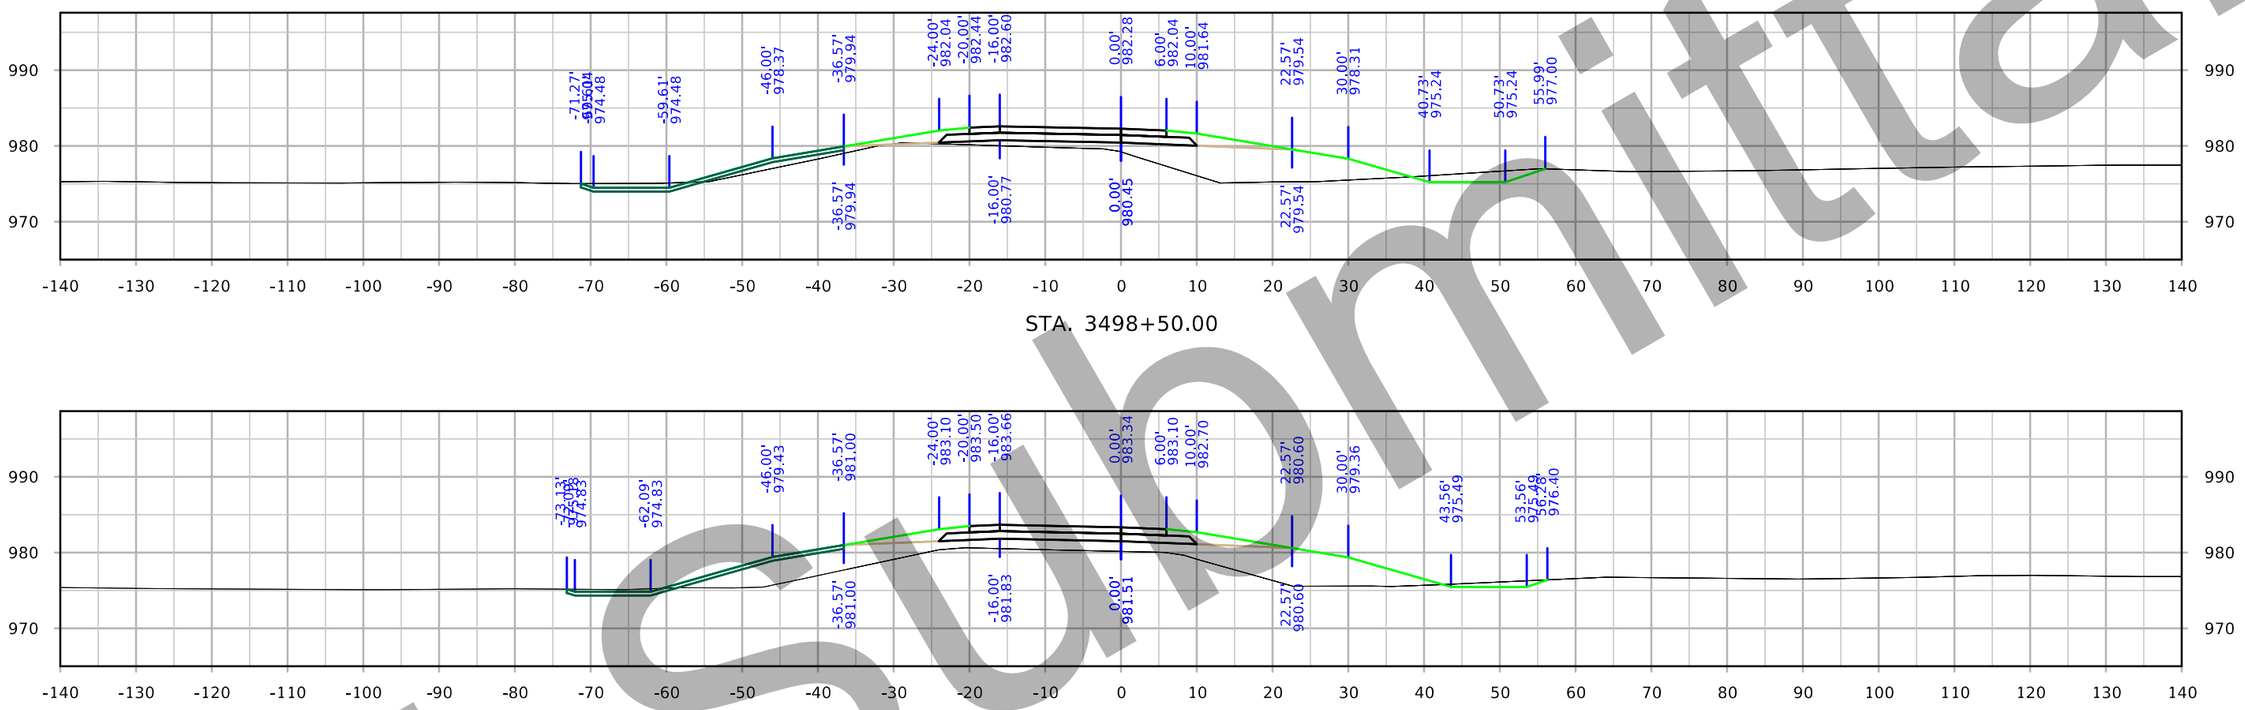

STA. 3498+50.00

STA. 3498+00.00

STA. 3497+50.00

D5 Submittal

FILE NO. 32044	ENGLISH	DESIGN TEAM Iowa DOT	POLK/STORY COUNTY	PROJECT NUMBER IM-035-4(309)95--13-77	SHEET NUMBER Y.304

5:03:36 PM 3/2/2021 cschins pw:\\ntPwInt1.dot.int.lan:PWMain\Documents\Projects\7703504015\Design_(309)_PreliminaryEngineering\CADD_Files\Cross_Sections\XS_RMP126C_77035309Z08.dgn

126th Ave Ramp C

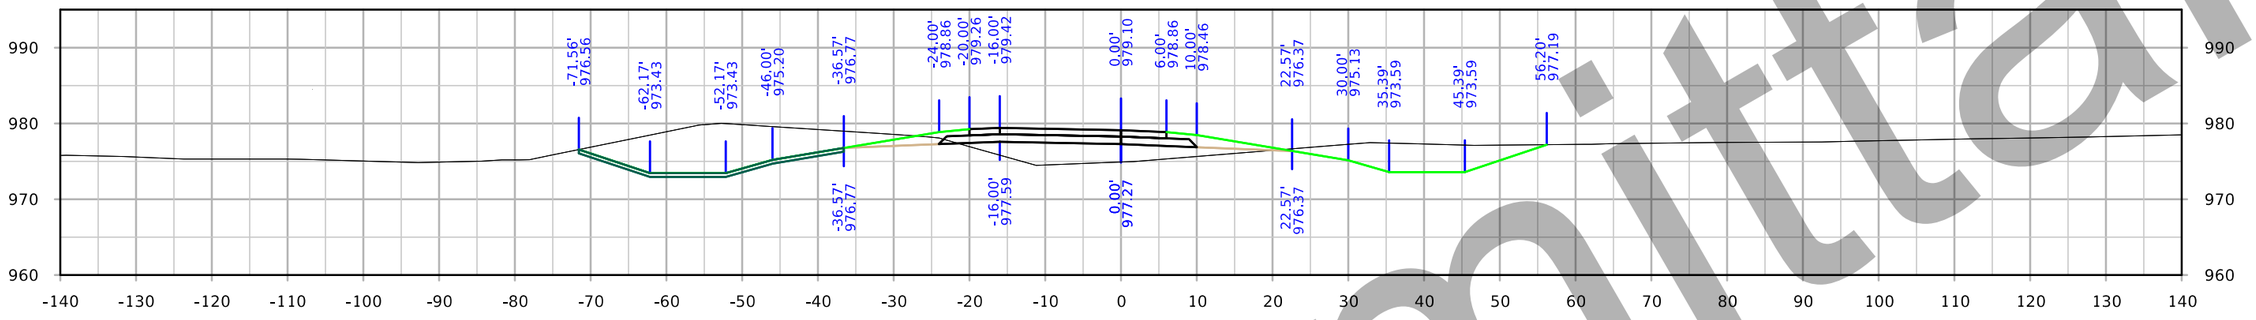

STA. 3500+00.00

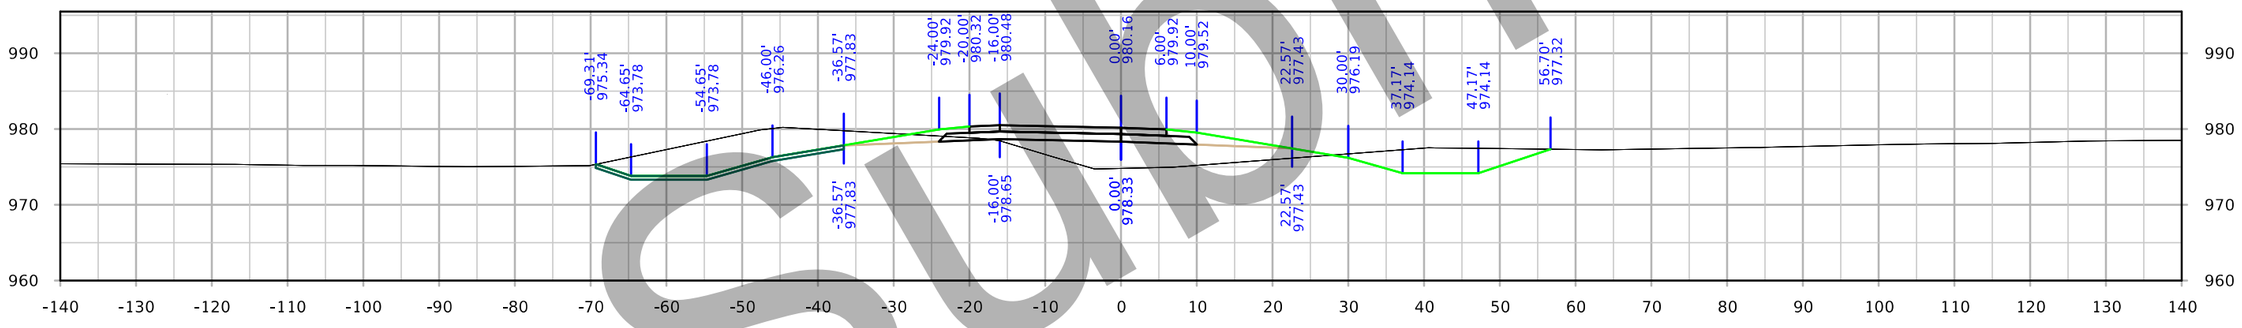

STA. 3499+50.00

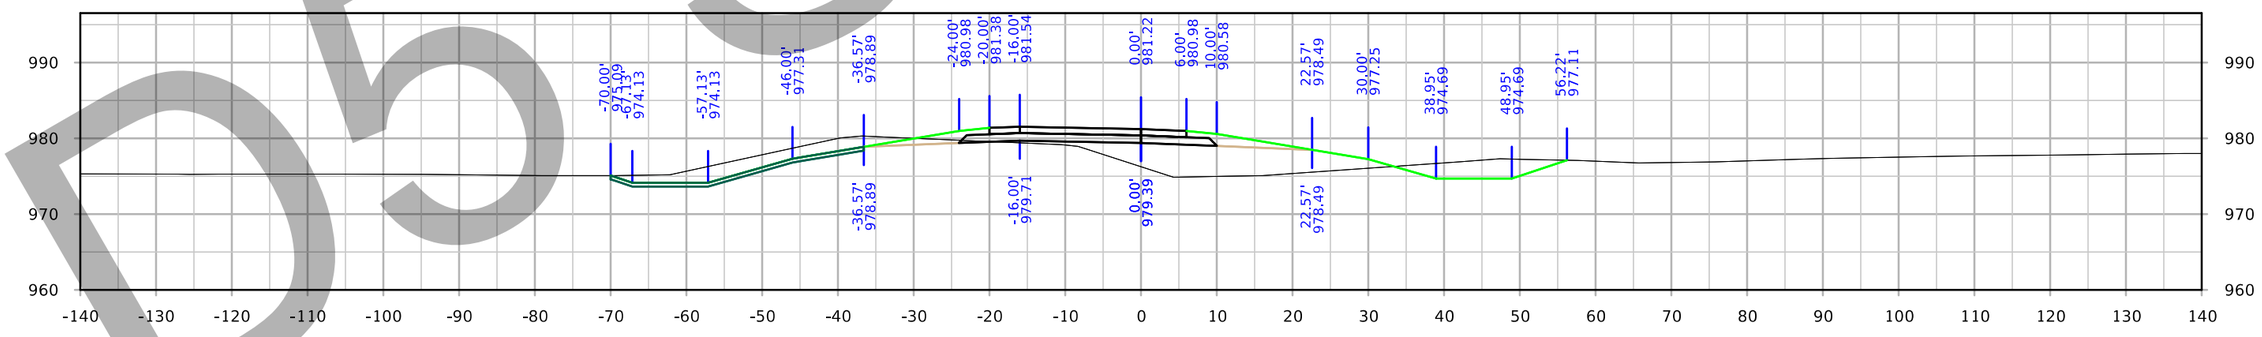

STA. 3499+00.00

D5 Submittal

FILE NO. 32044	ENGLISH	DESIGN TEAM Iowa DOT	POLK/STORY COUNTY	PROJECT NUMBER IM-035-4(309)95--13-77	SHEET NUMBER Y.305

5:04:00 PM 3/2/2021 cschins pw:\\ntPwInt1.dot.int.lan:PWMain\Documents\Projects\7703504015\Design_(309)_PreliminaryEngineering\CADD_Files\Cross_Sections\XS_RMP126C_7703530908.dgn

126th Ave Ramp C

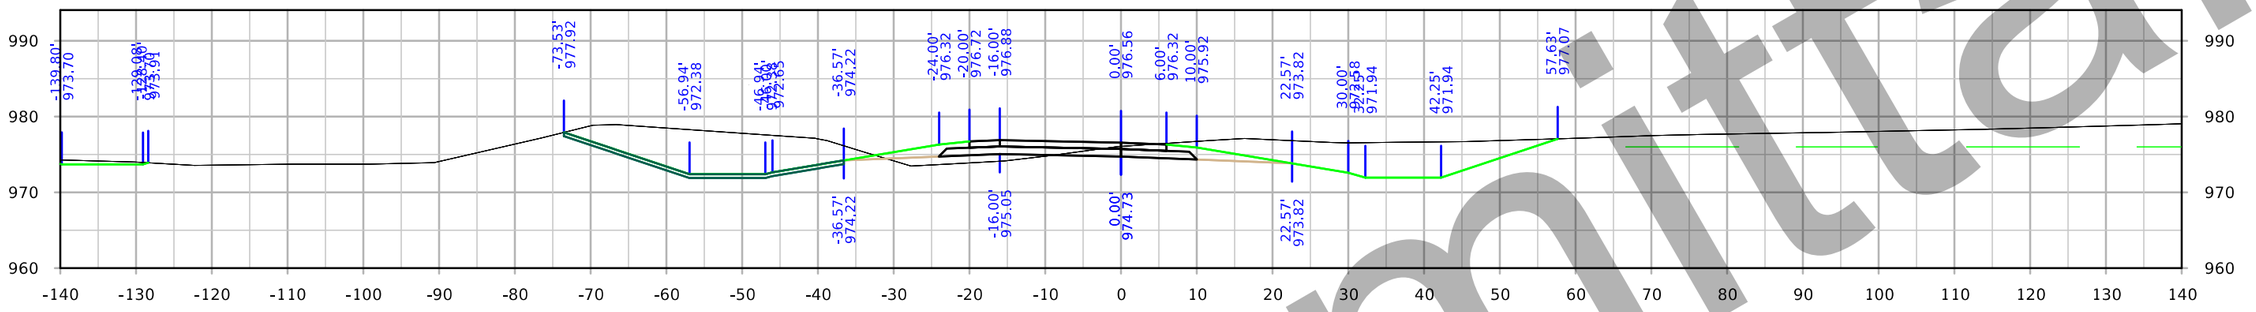

STA. 3501+50.00

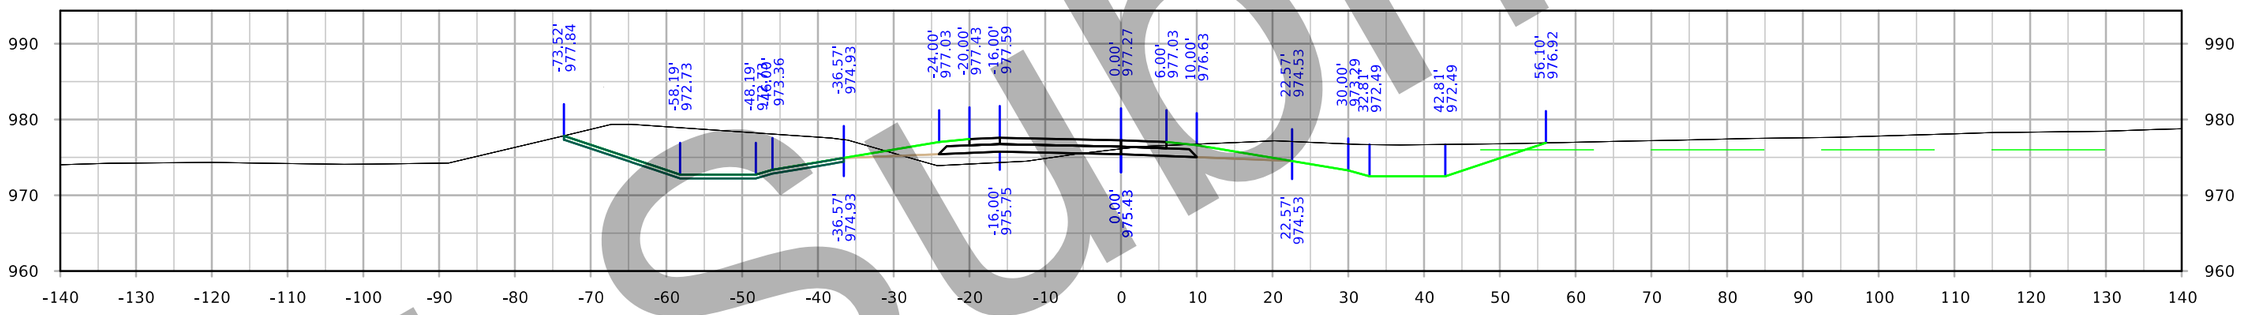

STA. 3501+00.00

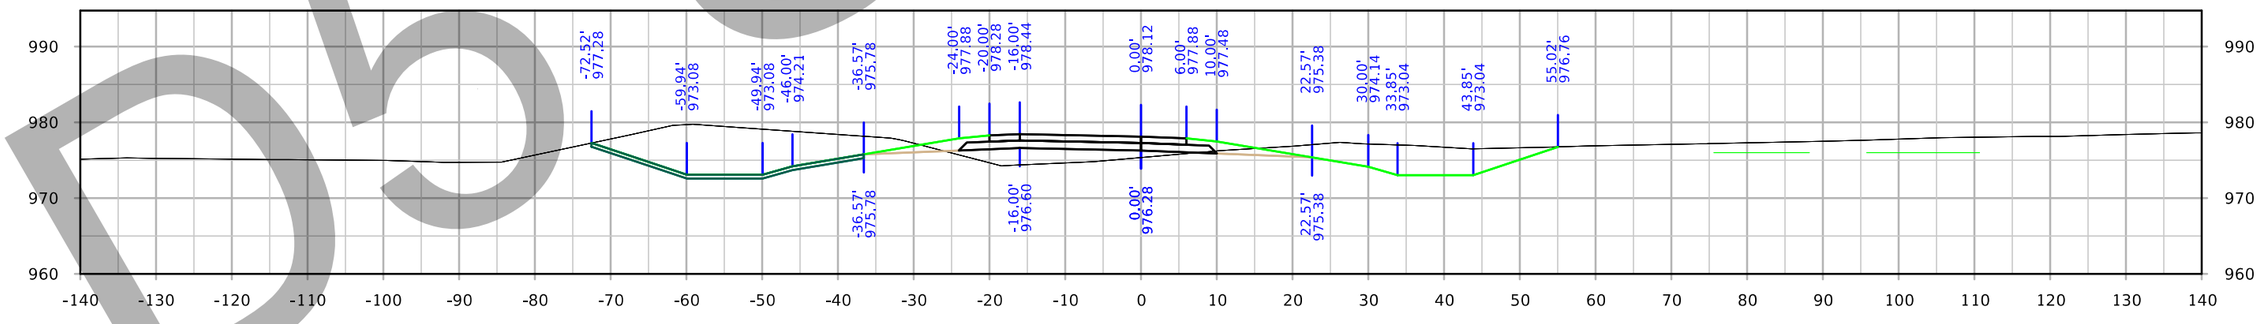

STA. 3500+50.00

D5 Submittal

FILE NO. 32044	ENGLISH	DESIGN TEAM Iowa DOT	POLK/STORY COUNTY	PROJECT NUMBER IM-035-4(309)95--13-77	SHEET NUMBER Y.306

5:04:24 PM 3/2/2021 cschins pw:\\ntPwInt1.dot.int.lan:PWMain\Documents\Projects\7703504015\Design_(309)_PreliminaryEngineering\CADD_Files\Cross_Sections\XS_RMP126C_77035309Z08.dgn

126th Ave Ramp C

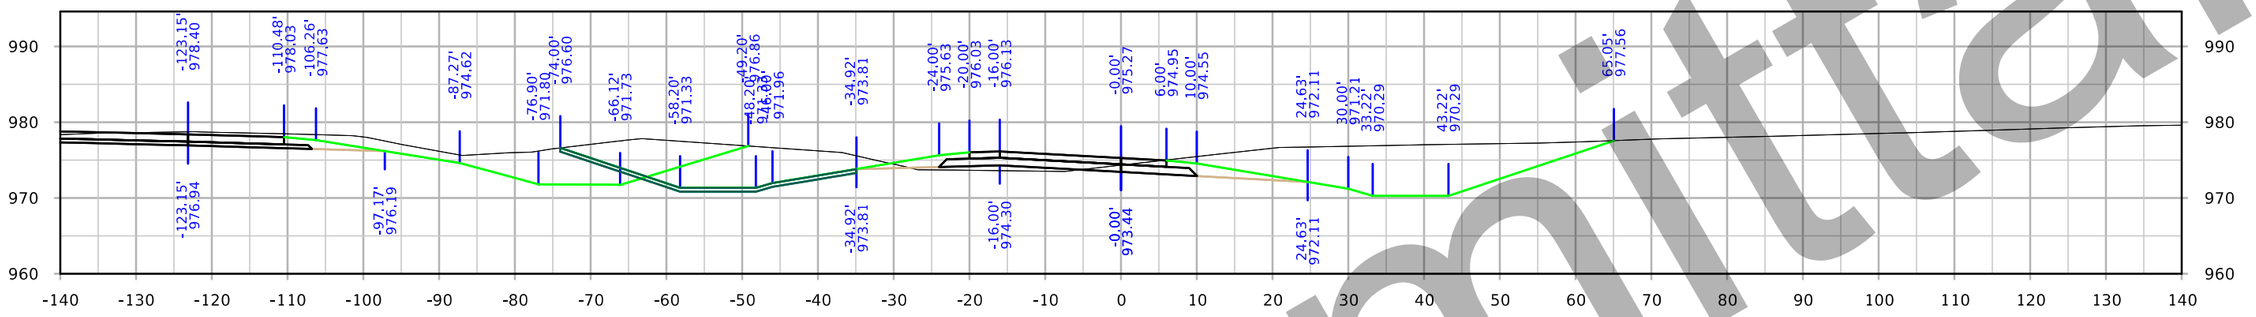

STA. 3503+00.00

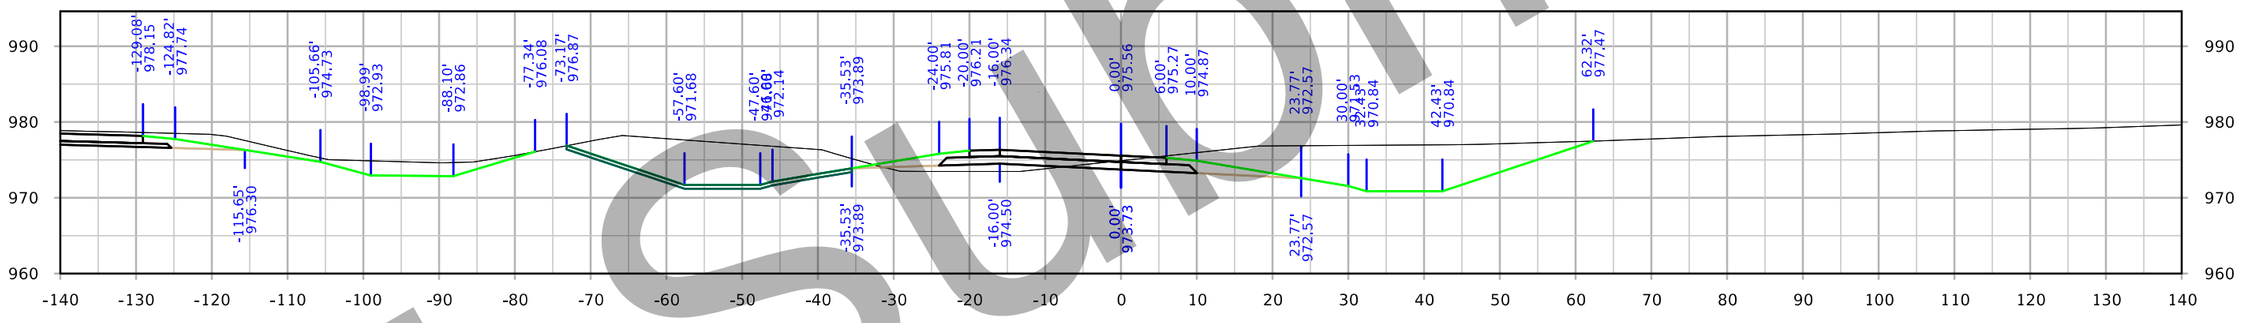

STA. 3502+50.00

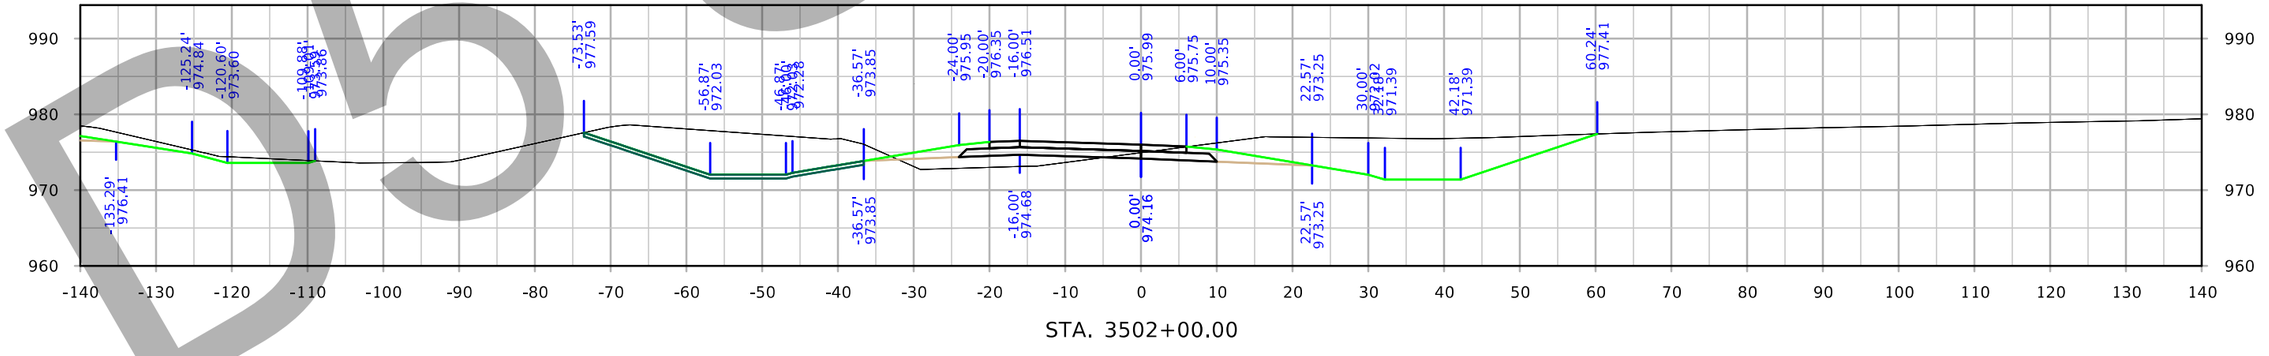

STA. 3502+00.00

Submittal

FILE NO. 32044	ENGLISH	DESIGN TEAM Iowa DOT	POLK/STORY COUNTY	PROJECT NUMBER IM-035-4(309)95--13-77	SHEET NUMBER Y.307

5:04:48 PM 3/2/2021 cschins pw:\\ntPwInt1.dot.int.lan:PWMain\Documents\Projects\7703504015\Design_(309)_PreliminaryEngineering\CADD_Files\Cross_Sections\XS_RMP126C_77035309Z08.dgn

126th Ave Ramp C

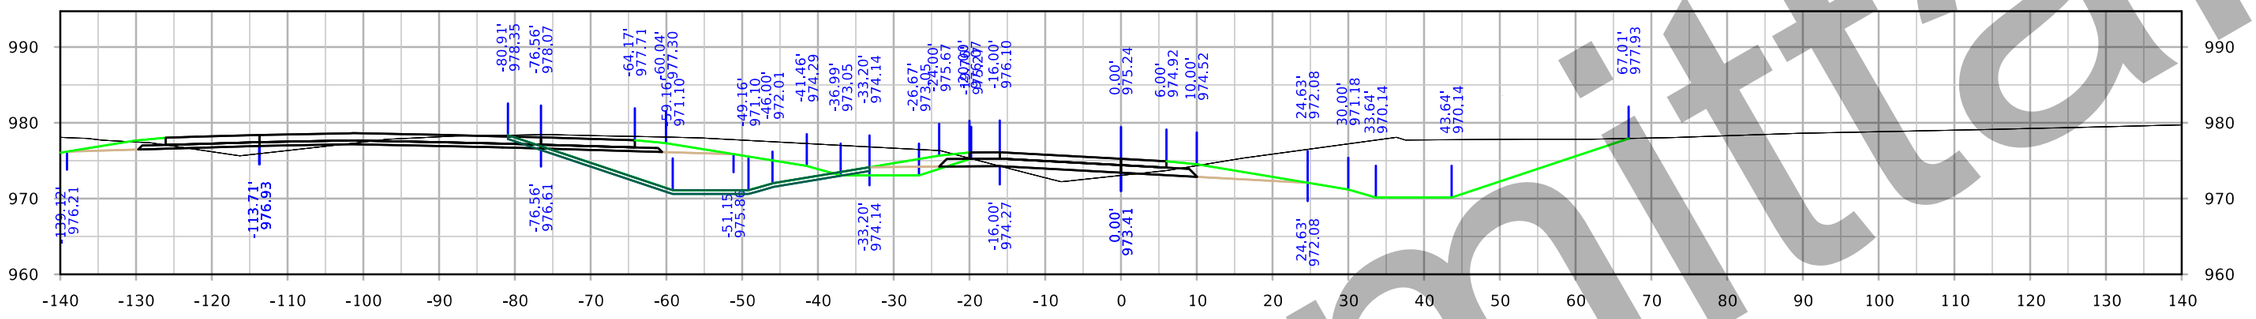

STA. 3504+50.00

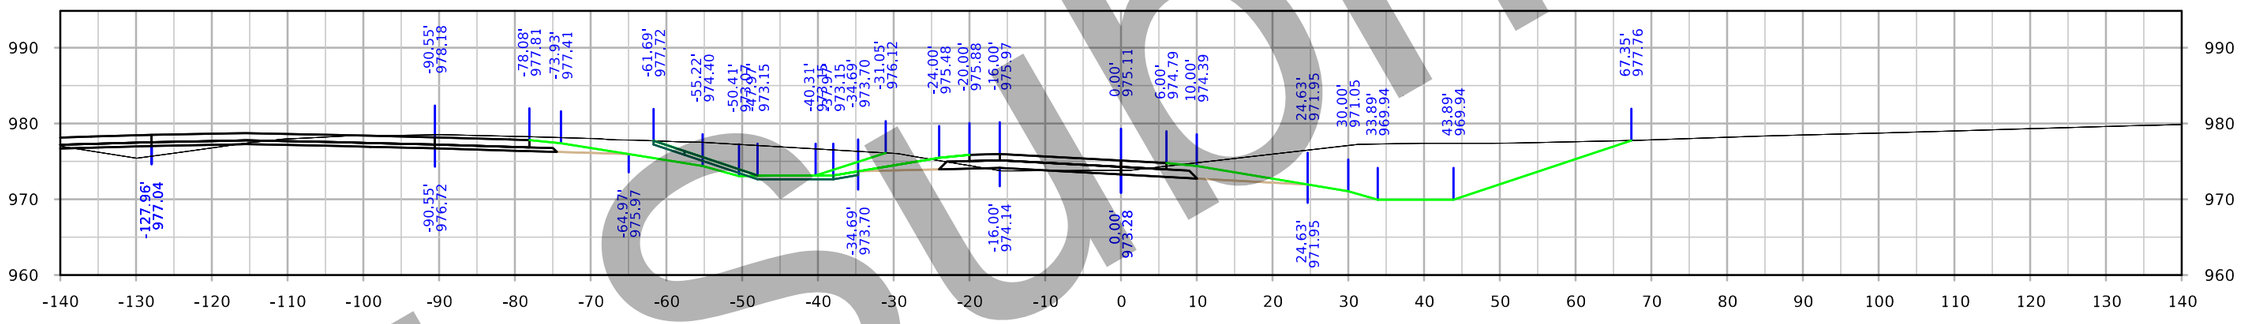

STA. 3504+00.00

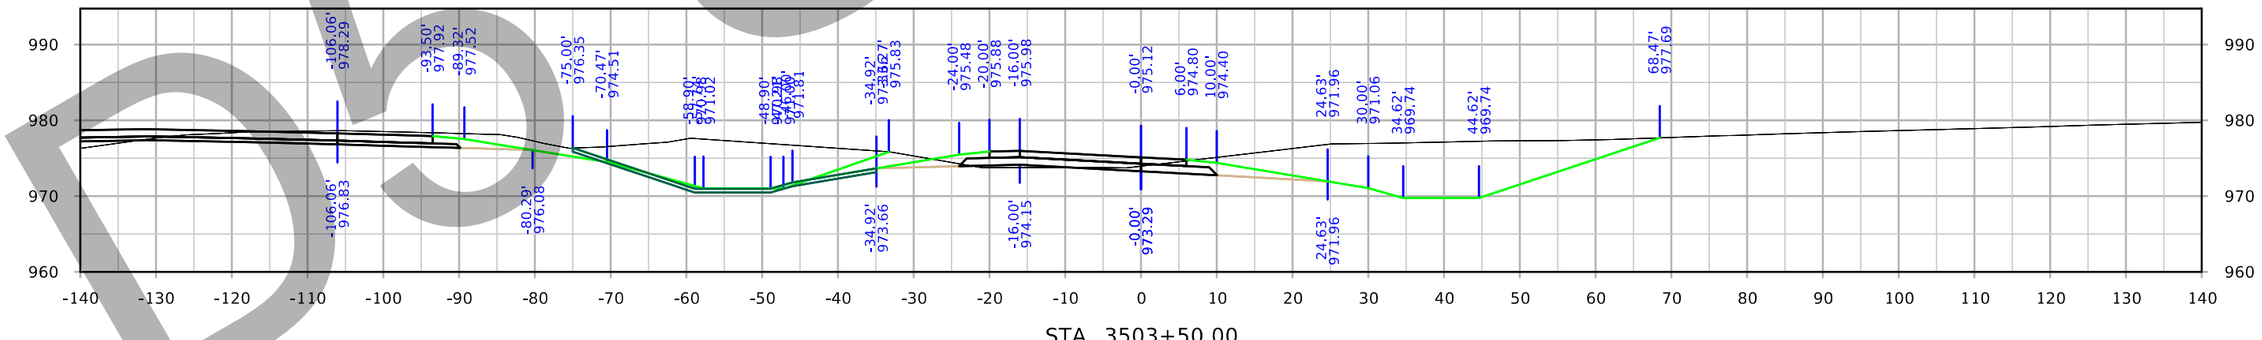

STA. 3503+50.00

Submittal

FILE NO. 32044	ENGLISH	DESIGN TEAM Iowa DOT	POLK/STORY COUNTY	PROJECT NUMBER IM-035-4(309)95--13-77	SHEET NUMBER Y.308

5:05:11 PM 3/2/2021 cschins pw:\\intPwInt1.dot.int.lan:PWMain\Documents\Projects\7703504015\Design_(309)_PreliminaryEngineering\CADD_Files\Cross_Sections\XS_RMP126C_77035309Z08.dgn

126th Ave Ramp C

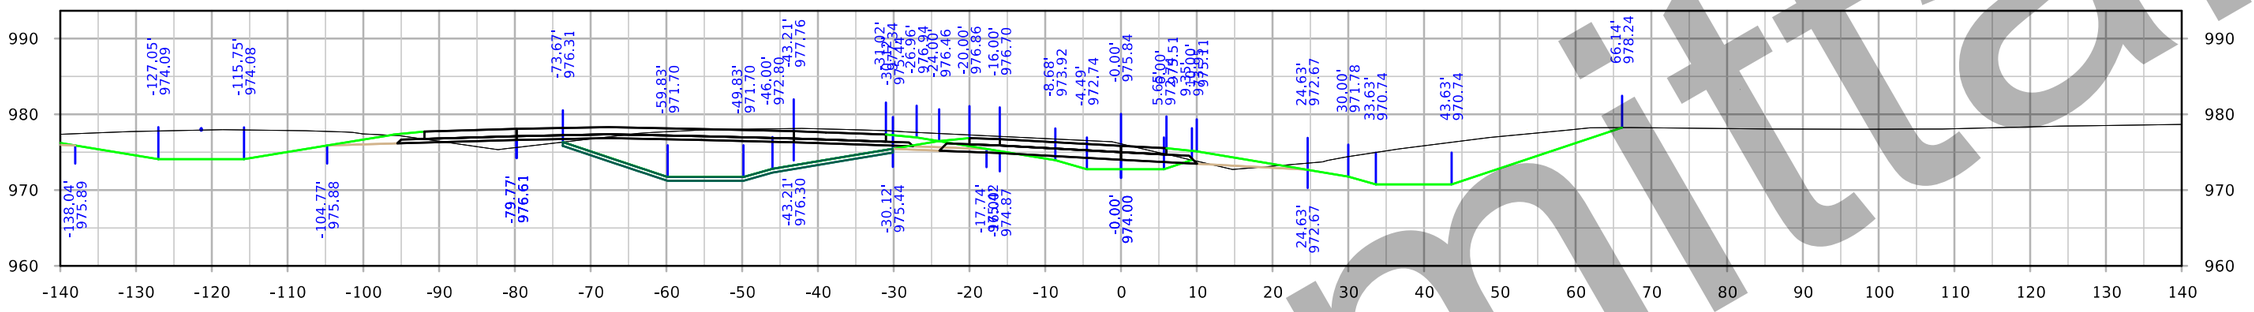

STA. 3506+00.00

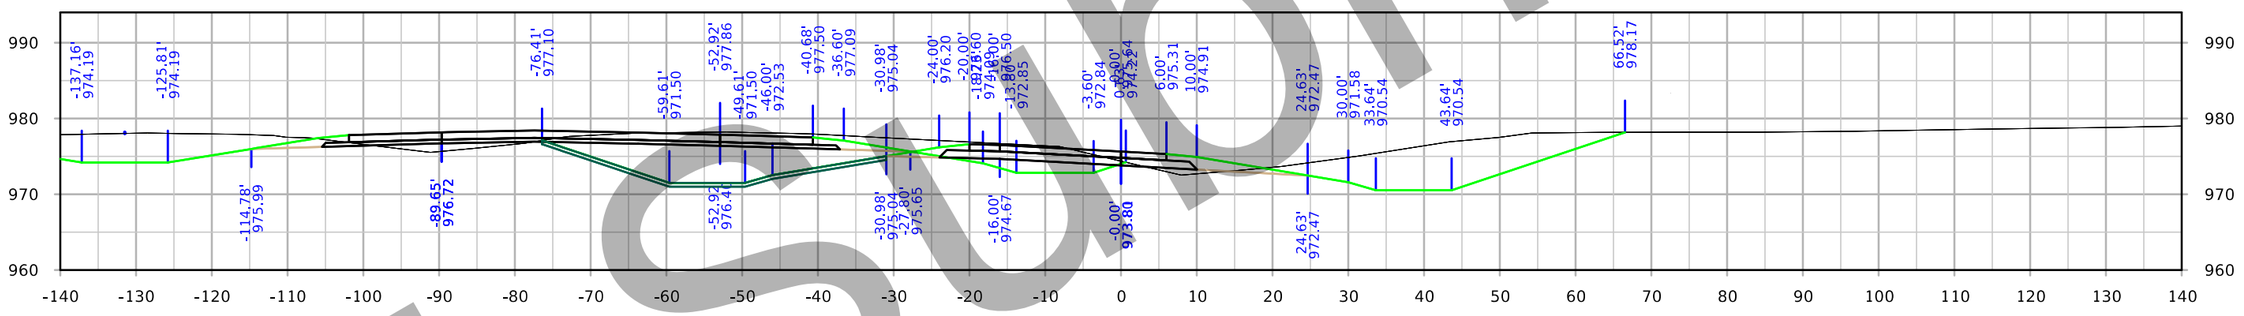

STA. 3505+50.00

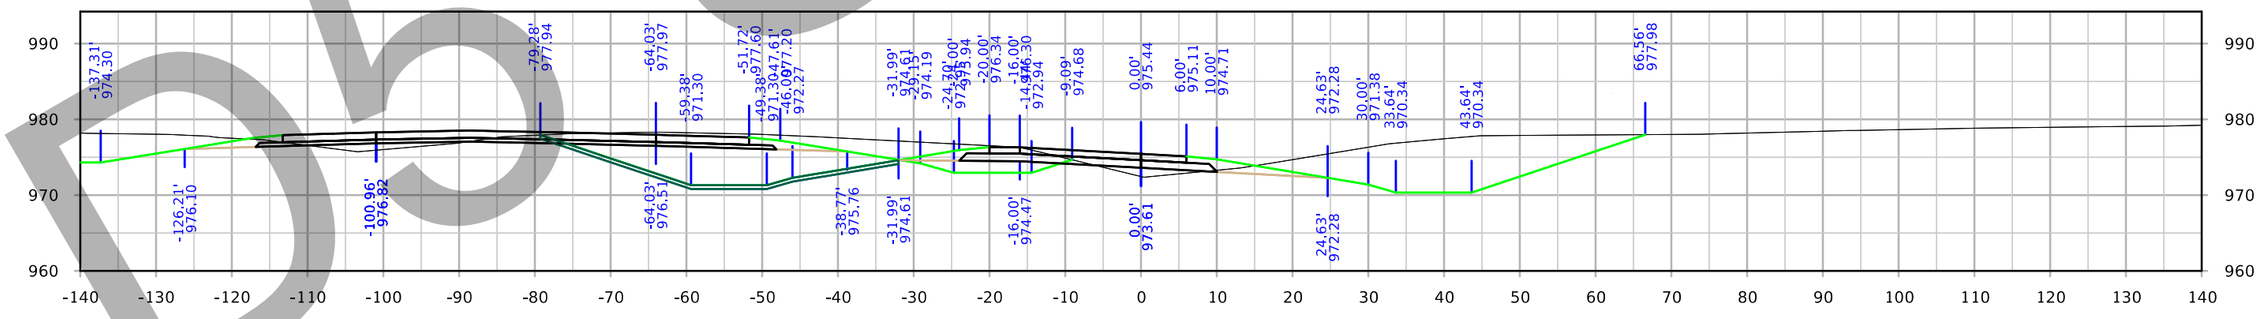

STA. 3505+00.00

Submittal
DO NOT USE

FILE NO. 32044	ENGLISH	DESIGN TEAM Iowa DOT	POLK/STORY COUNTY	PROJECT NUMBER IM-035-4(309)95--13-77	SHEET NUMBER Y.309

5:05:36 PM 3/2/2021 cschins pw:\\ntPwInt1.dot.int.lan:PWMain\Documents\Projects\7703504015\Design_(309)_PreliminaryEngineering\CADD_Files\Cross_Sections\XS_RMP126C_77035309Z08.dgn

126th Ave Ramp C

D5 Submittal

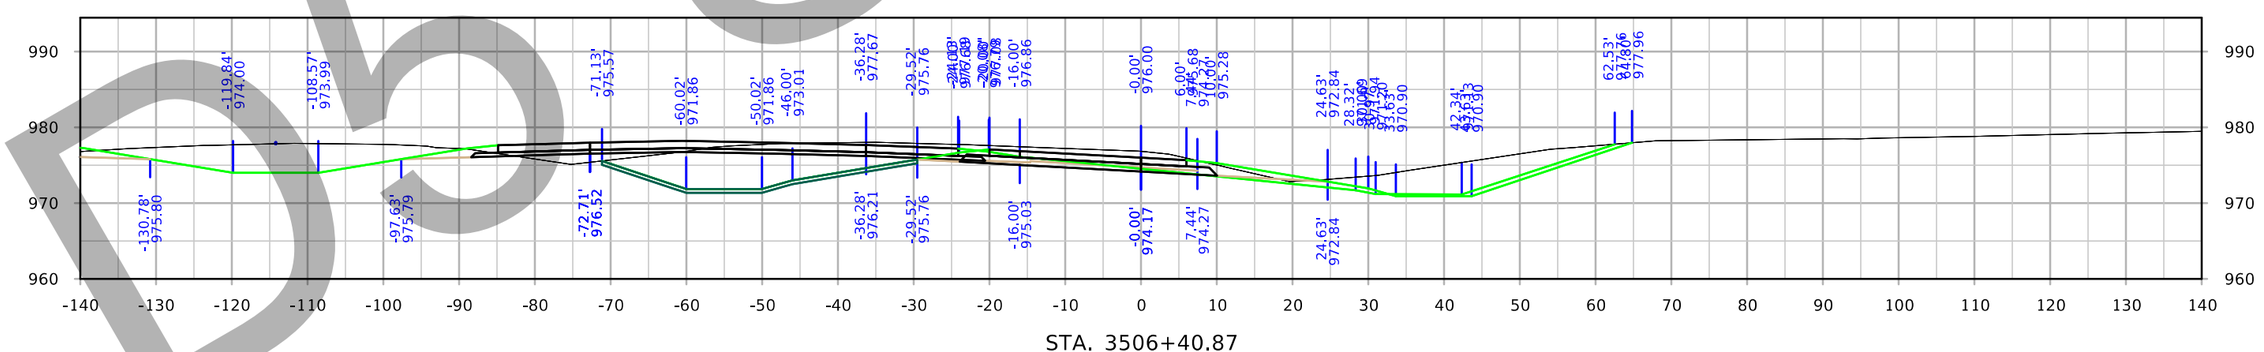

STA. 3506+40.87

FILE NO. 32044	ENGLISH	DESIGN TEAM Iowa DOT	POLK/STORY COUNTY	PROJECT NUMBER IM-035-4(309)95--13-77	SHEET NUMBER Y.310	

5:05:46 PM 3/2/2021 cschins pw:\\ntPwInt1.dot.int.lan:PWMain\Documents\Projects\7703504015\Design_(309)_PreliminaryEngineering\CADD_Files\Cross_Sections\XS_RMP126C_77035309Z08.dgn

126th Ave Ramp D

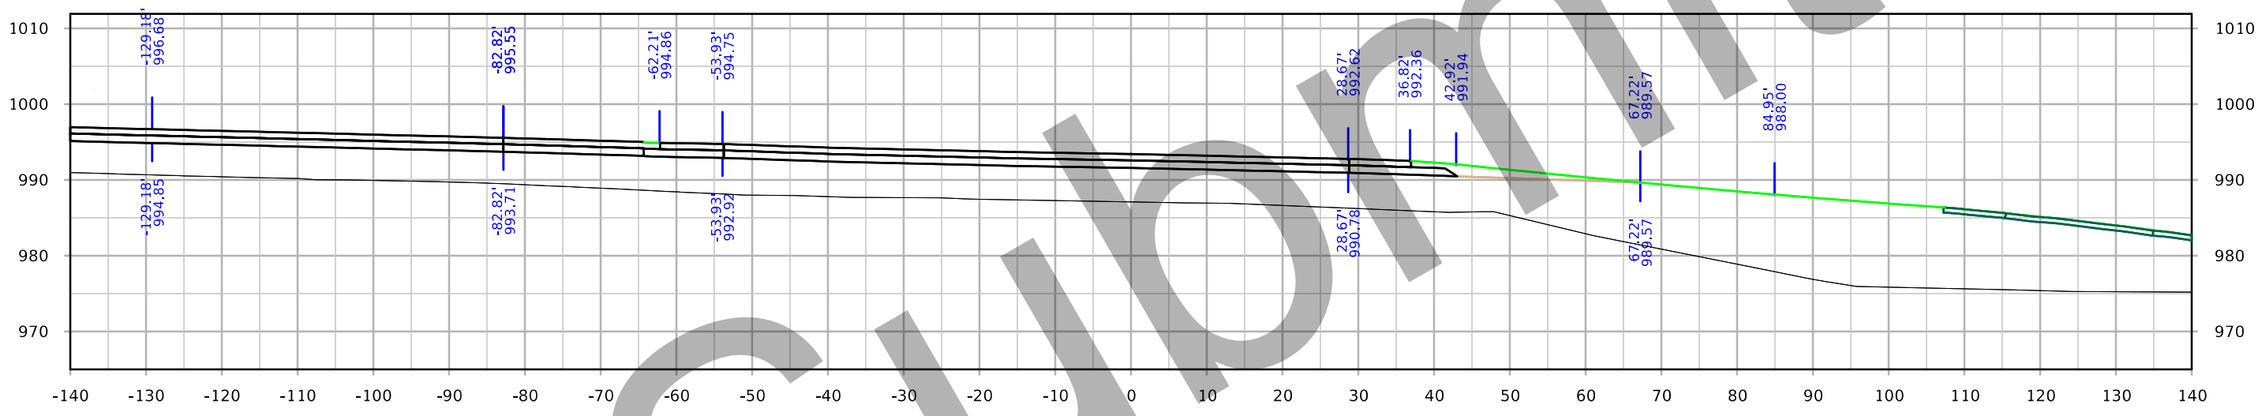

STA. 4561+50.00

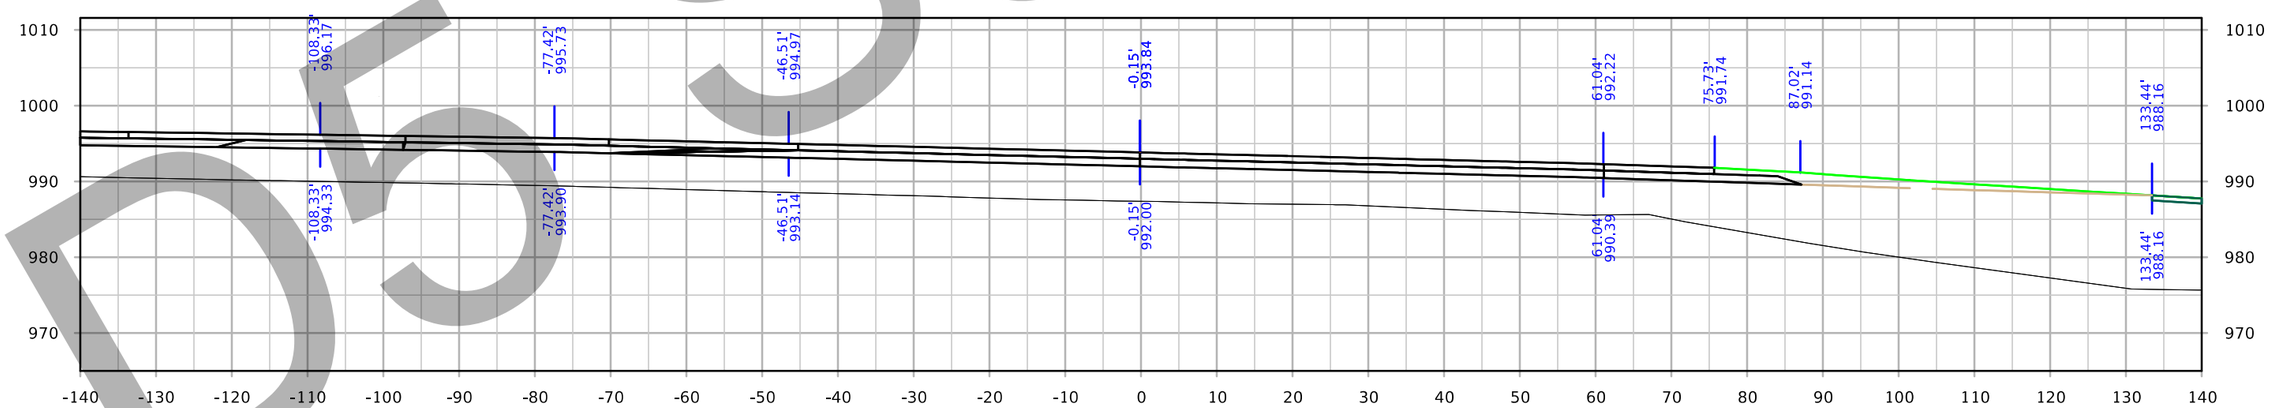

STA. 4561+27.85

DESIGN SUBMITTAL

FILE NO. 32044	ENGLISH	DESIGN TEAM Flattery/Bell	POLK/STORY COUNTY	PROJECT NUMBER IM-035-4(309)95--13-77	SHEET NUMBER Y.400

5:21:05 PM 3/2/2021 cschins pw:\\ntPwInt1.dot.int.lan:PWMain\Documents\Projects\7703504015\Design_(309)_PreliminaryEngineering\CADD_Files\Cross_Sections\XS_RMP126D_77035309Z08.dgn

126th Ave Ramp D

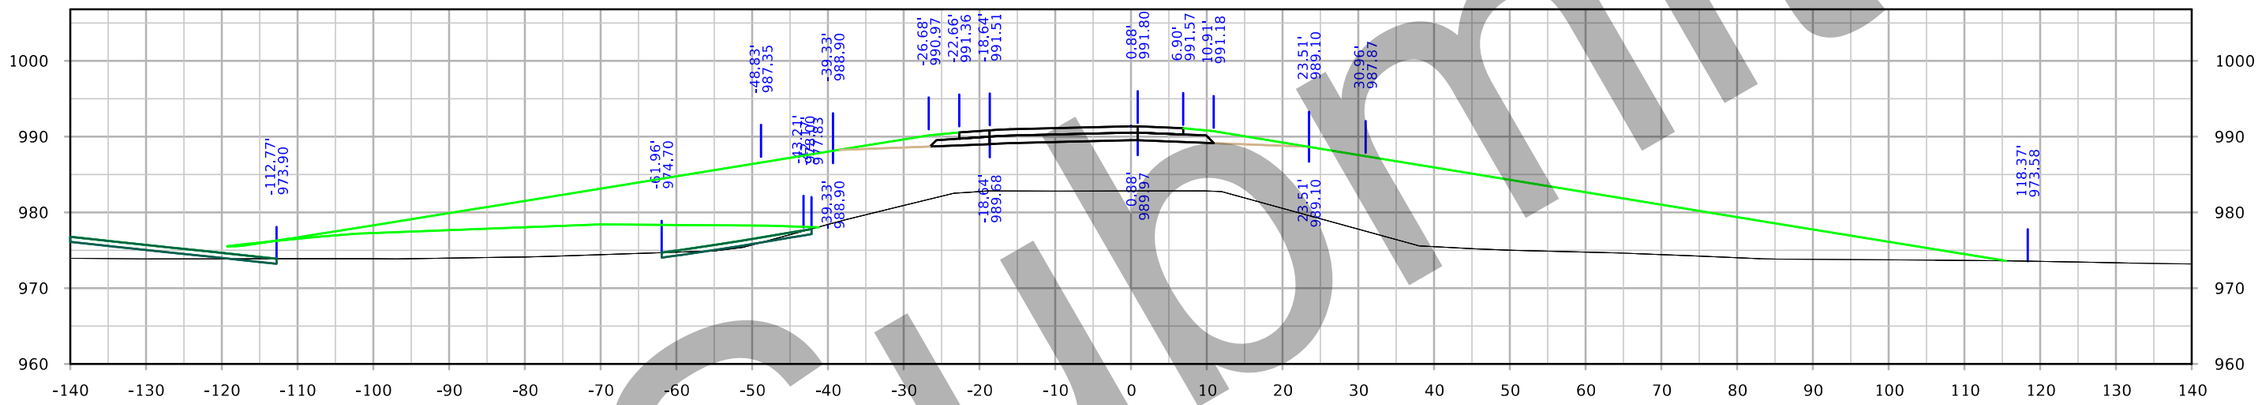

STA. 4562+50.00

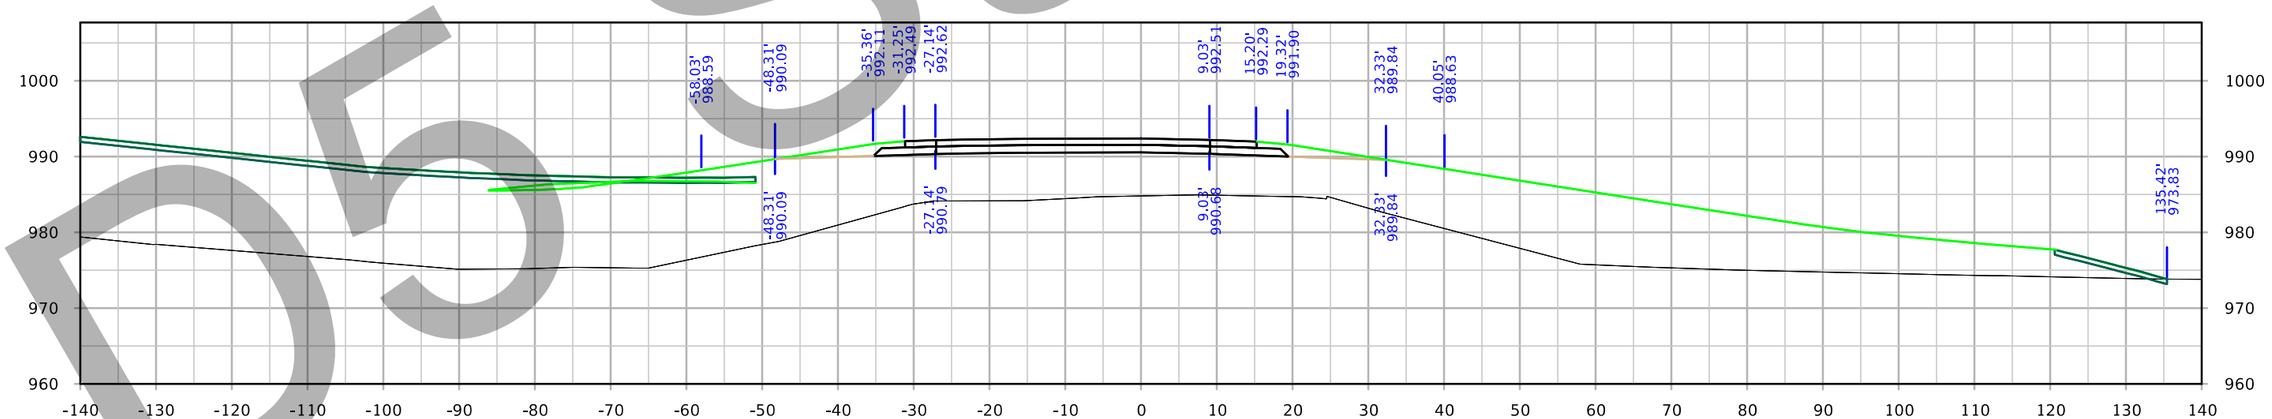

STA. 4562+00.00

D5 Submittal

FILE NO. 32044	ENGLISH	DESIGN TEAM Flattery/Bell	POLK/STORY COUNTY	PROJECT NUMBER IM-035-4(309)95--13-77	SHEET NUMBER Y.401

5:21:15 PM 3/2/2021 cschins pw:\\ntPwInt1.dot.int.lan:PWMain\Documents\Projects\7703504015\Design_(309)_PreliminaryEngineering\CADD_Files\Cross_Sections\XS_RMP126D_77035309Z08.dgn

126th Ave Ramp D

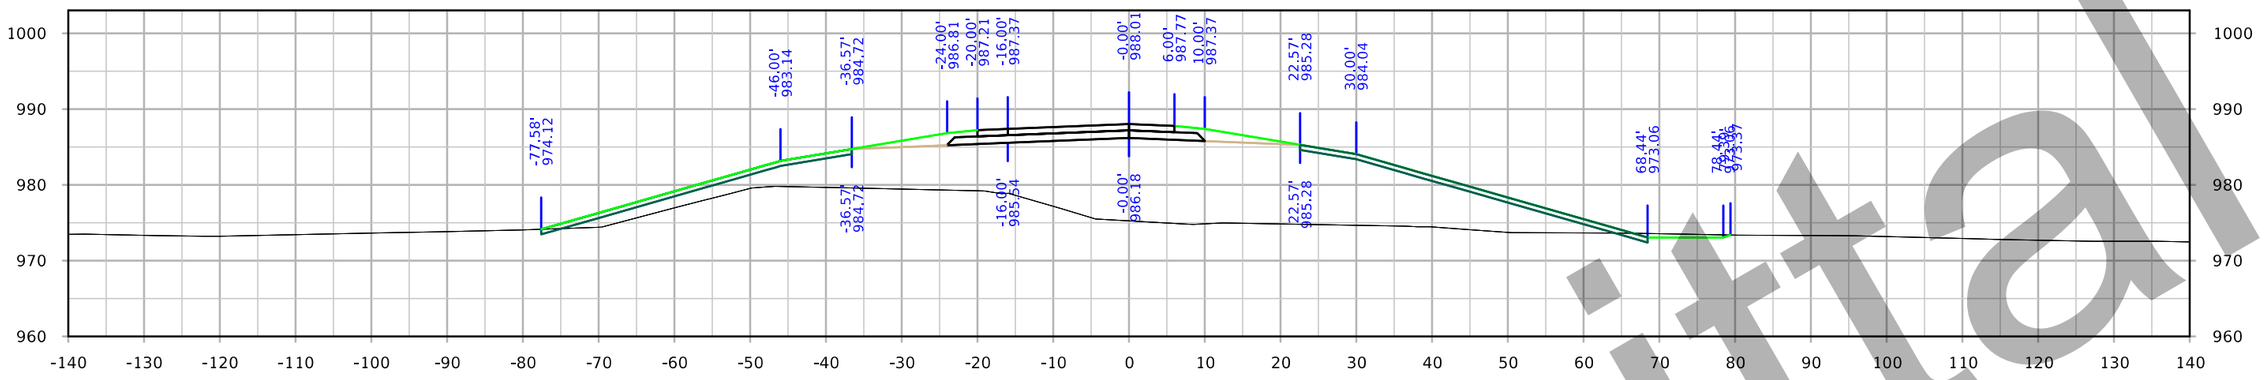

STA. 4564+00.00

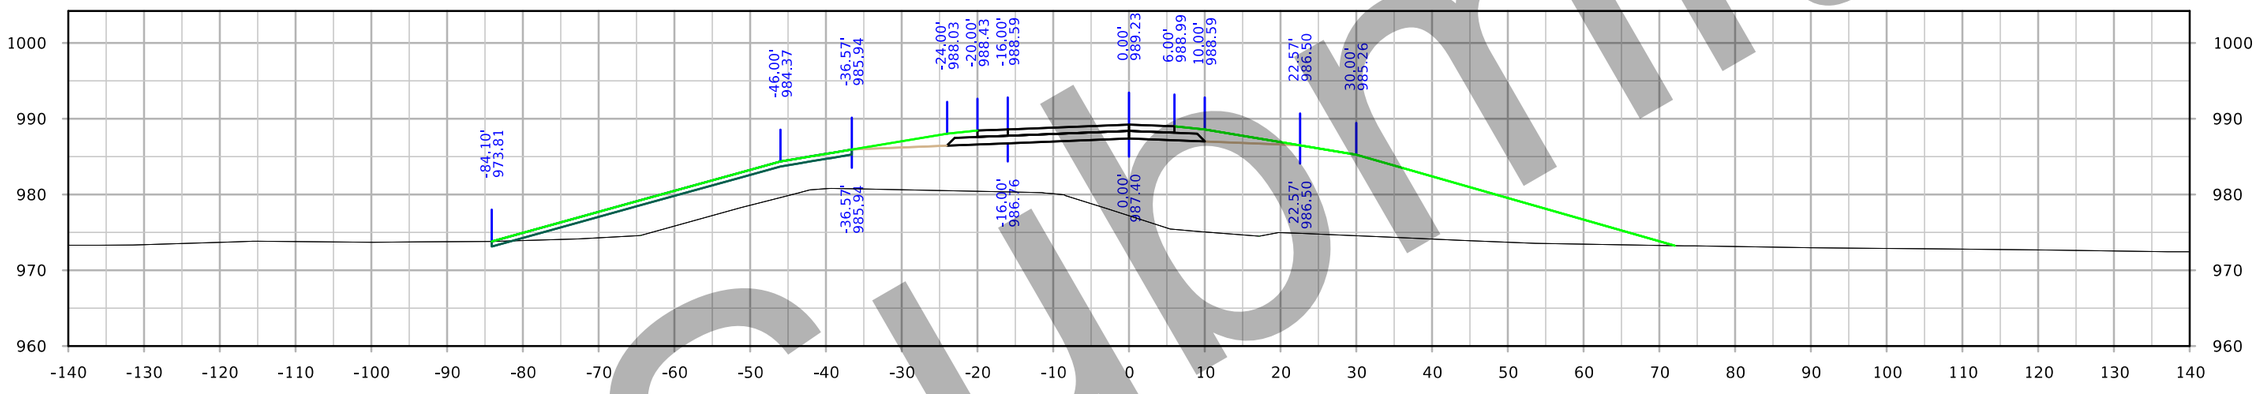

STA. 4563+50.00

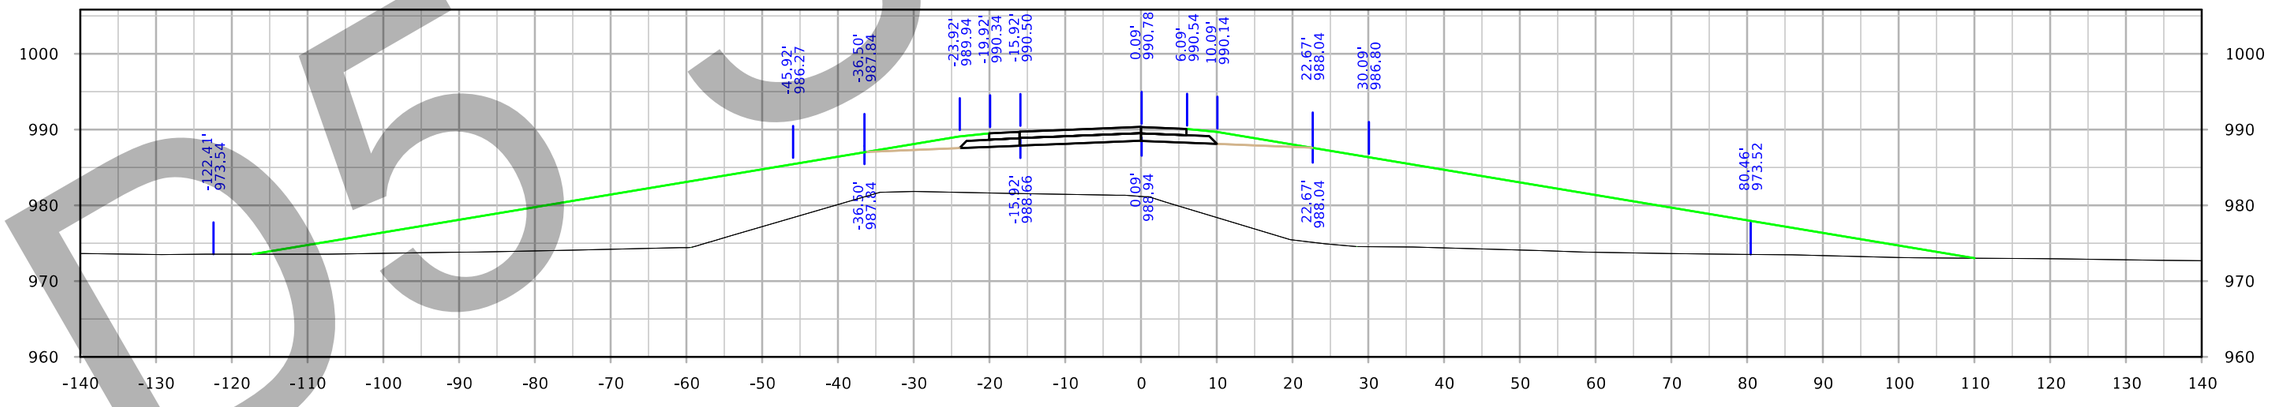

STA. 4563+00.00

DO Submittal

FILE NO. 32044	ENGLISH	DESIGN TEAM Flattery/Bell	POLK/STORY COUNTY	PROJECT NUMBER IM-035-4(309)95--13-77	SHEET NUMBER Y.402

5:21:30 PM 3/2/2021 cschins pw:\\ntPwInt1.dot.int.lan:PWMain\Documents\Projects\7703504015\Design_(309)_PreliminaryEngineering\CADD_Files\Cross_Sections\XS_RMP126D_77035309Z08.dgn

126th Ave Ramp D

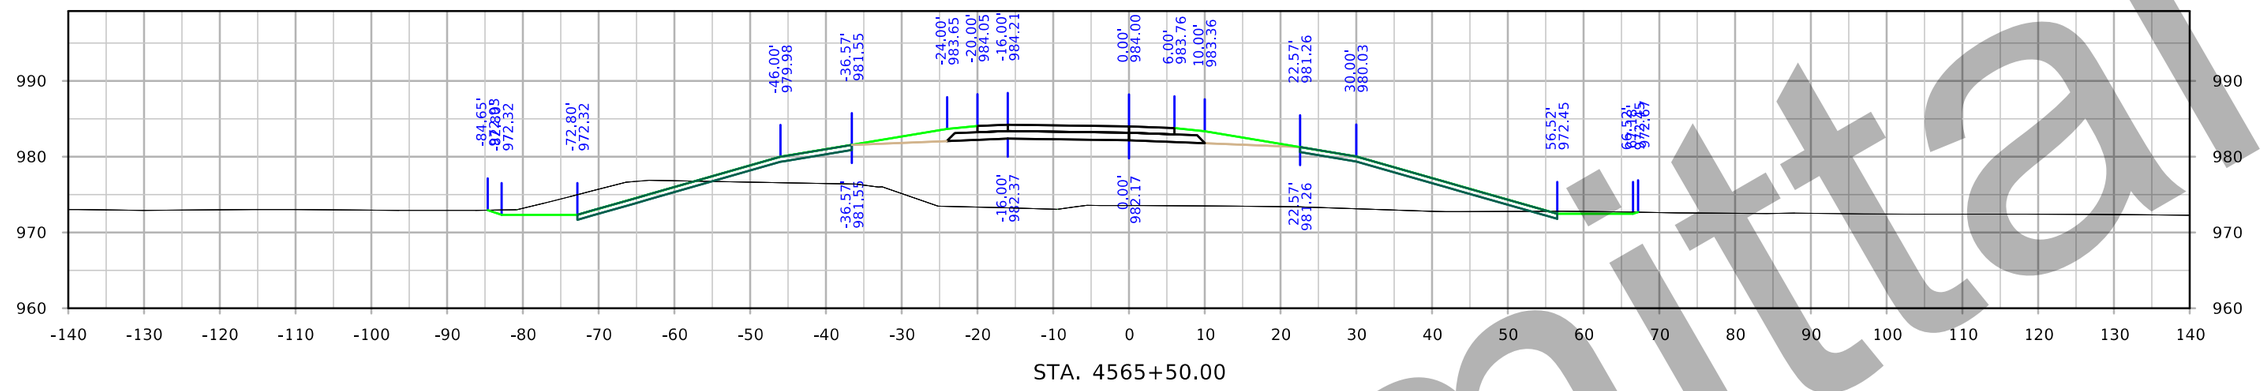

STA. 4565+50.00

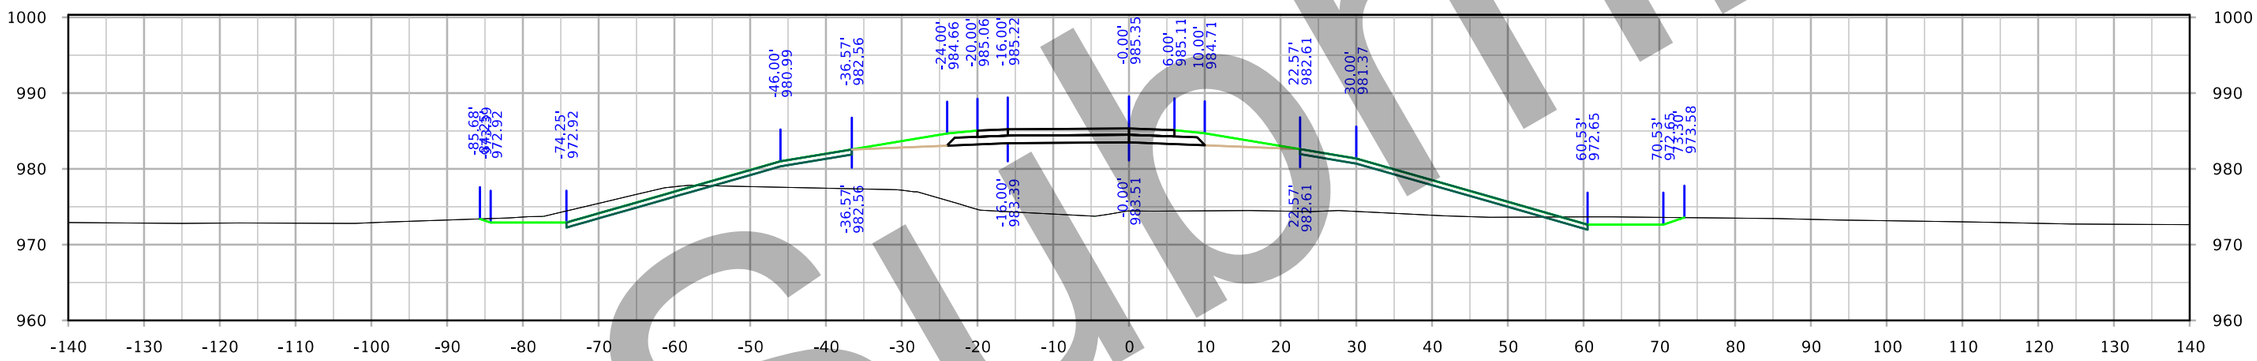

STA. 4565+00.00

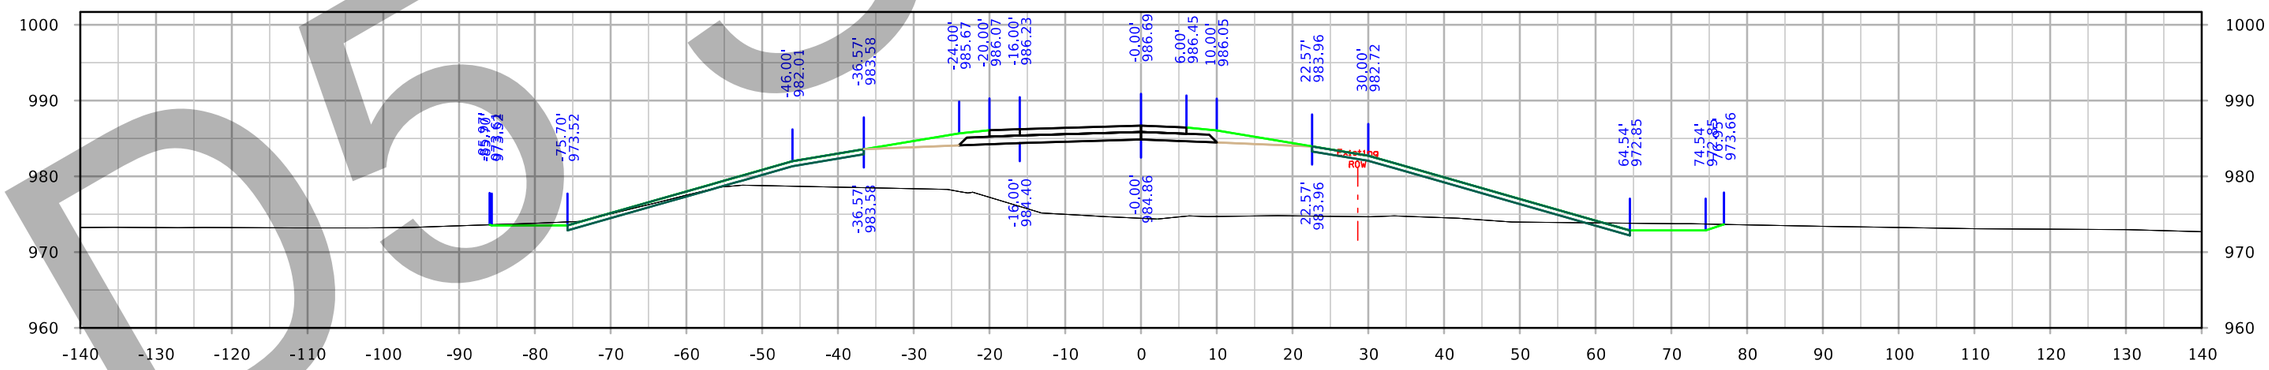

STA. 4564+50.00

DO NOT SUBMITTAL

FILE NO. 32044	ENGLISH	DESIGN TEAM Flattery/Bell	POLK/STORY COUNTY	PROJECT NUMBER IM-035-4(309)95--13-77	SHEET NUMBER Y.403

5:21:45 PM 3/2/2021 cschins pw:\\ntPwInt1.dot.int.lan:PWMain\Documents\Projects\7703504015\Design_(309)_PreliminaryEngineering\CADD_Files\Cross_Sections\XS_RMP126D_77035309Z08.dgn

126th Ave Ramp D

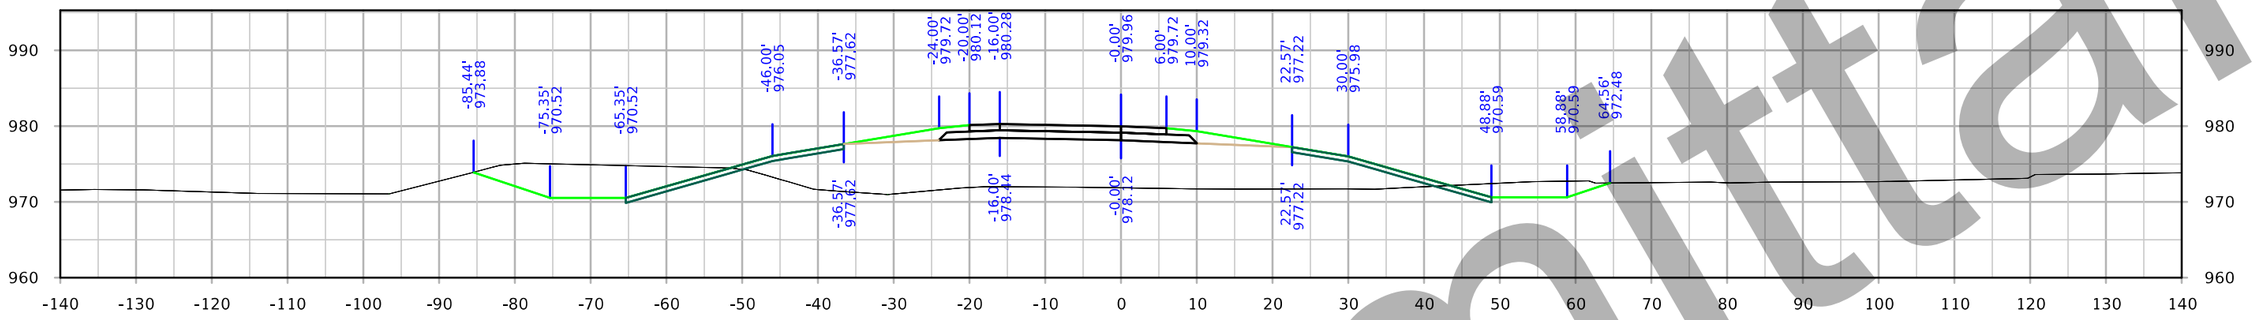

STA. 4567+00.00

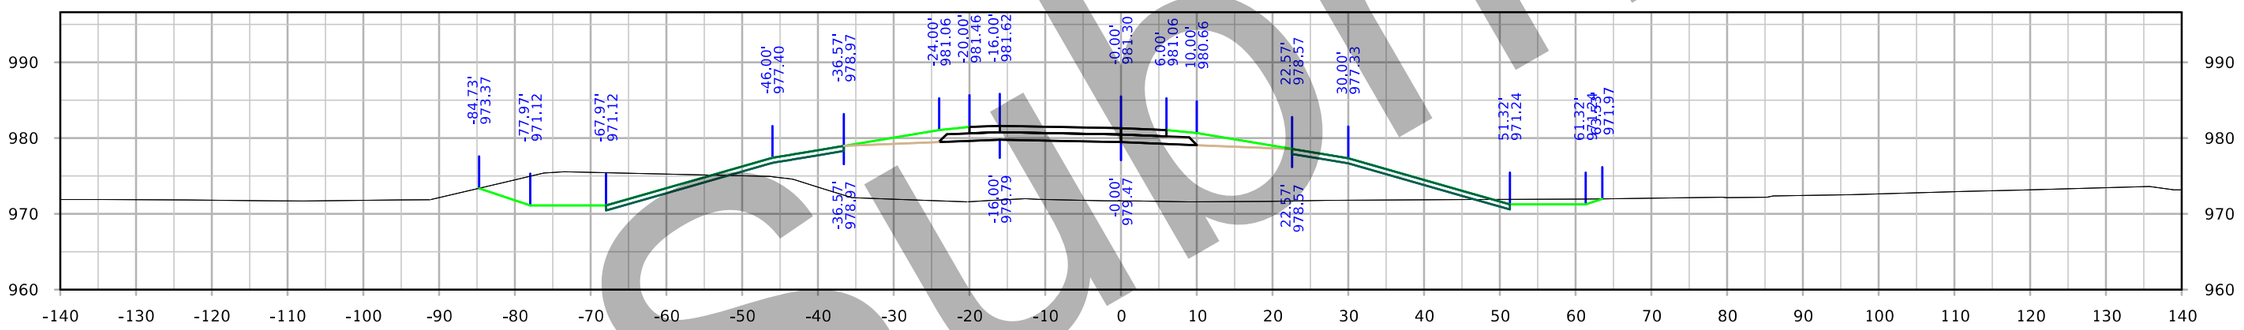

STA. 4566+50.00

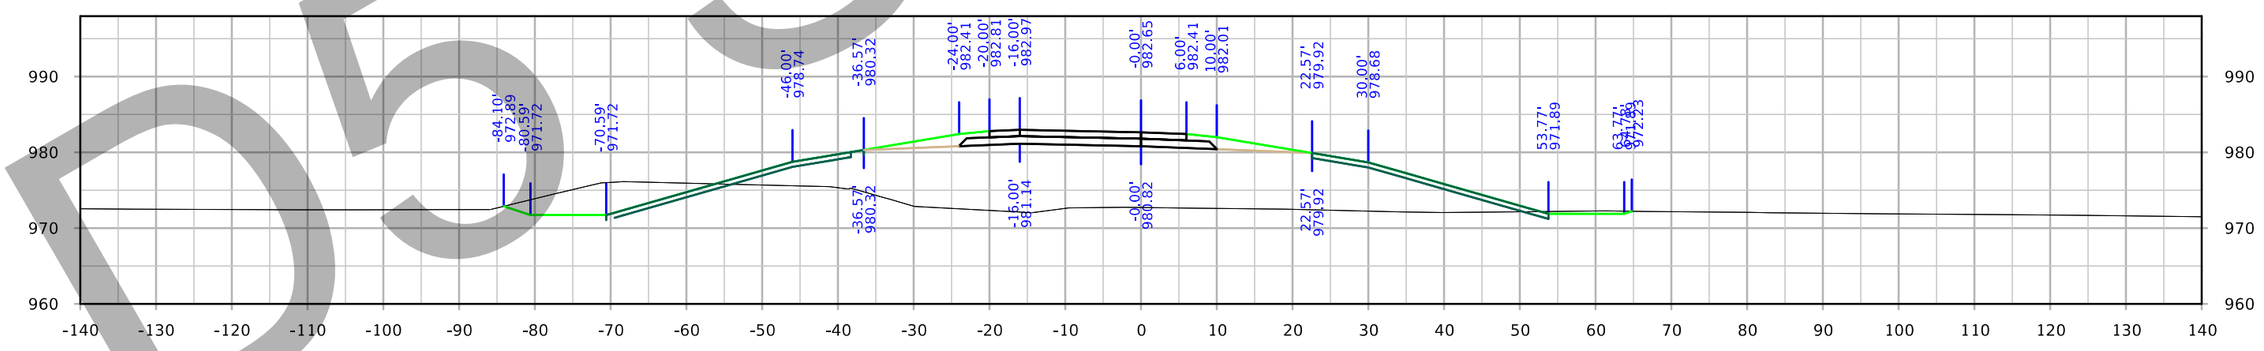

STA. 4566+00.00

D5 Submittal

FILE NO. 32044	ENGLISH	DESIGN TEAM Flattery/Bell	POLK/STORY COUNTY	PROJECT NUMBER IM-035-4(309)95--13-77	SHEET NUMBER Y.404

5:22:00 PM 3/2/2021 cschins pw:\\ntPwInt1.dot.int.lan:PWMain\Documents\Projects\7703504015\Design_(309)_PreliminaryEngineering\CADD_Files\Cross_Sections\XS_RMP126D_77035309Z08.dgn

126th Ave Ramp D

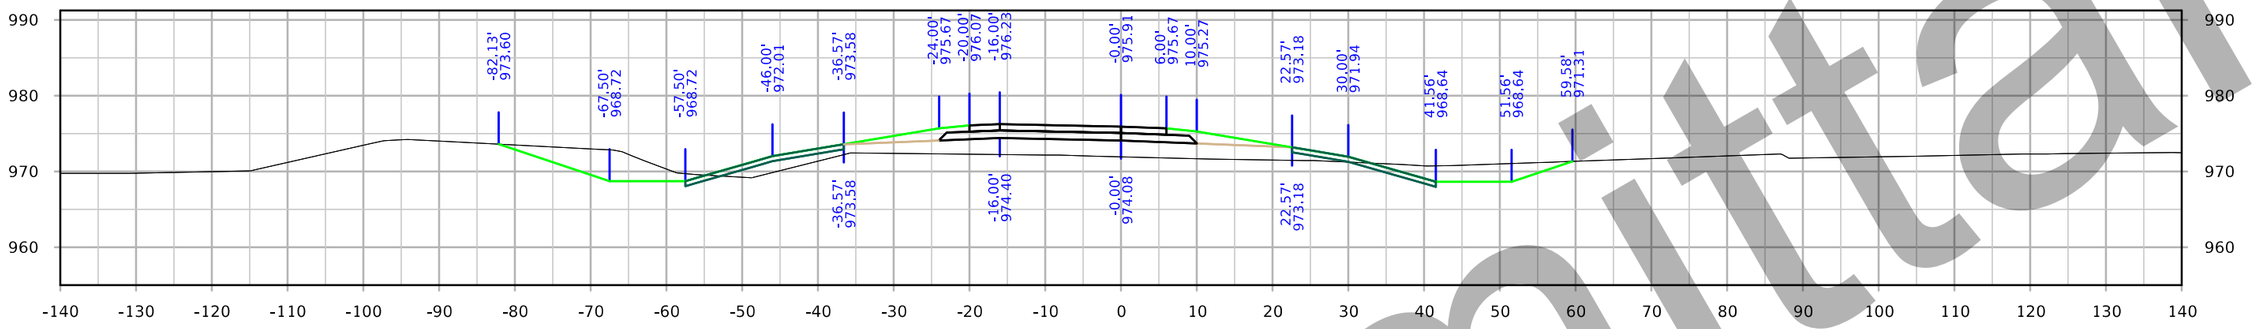

STA. 4568+50.00

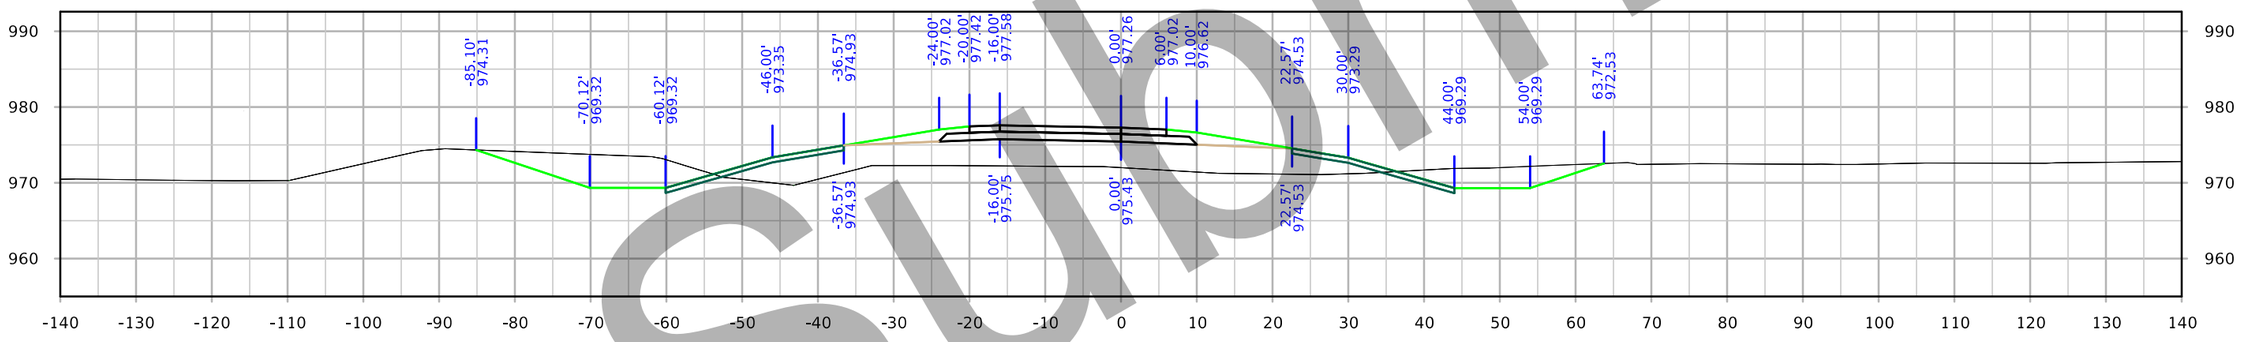

STA. 4568+00.00

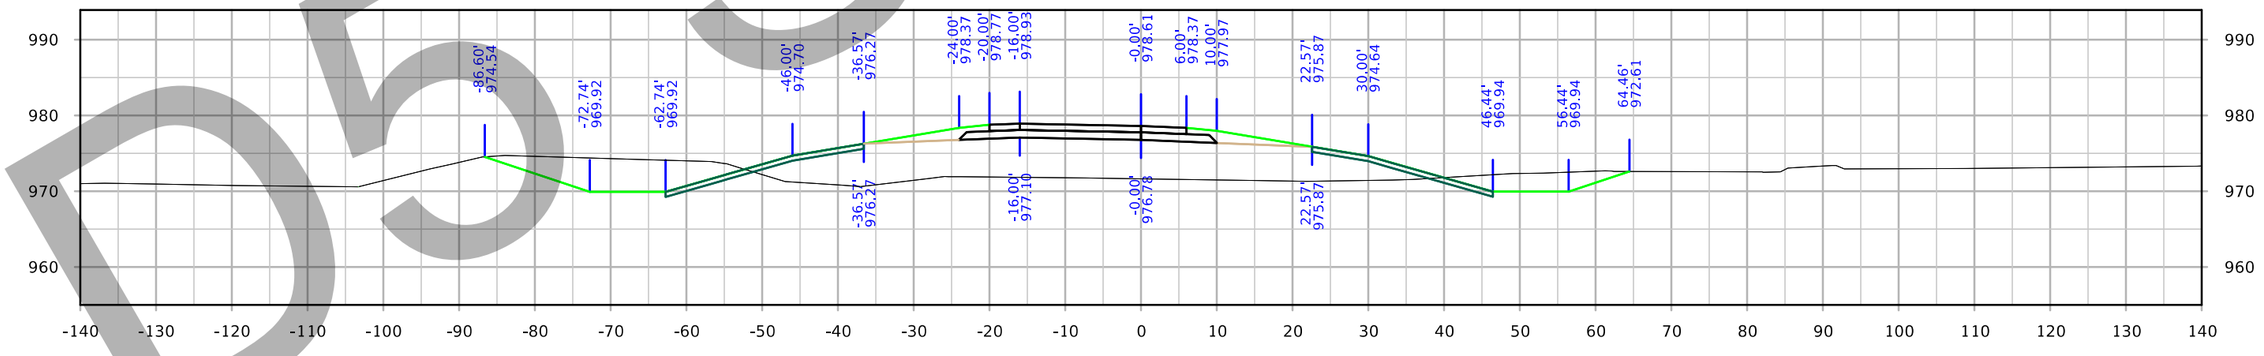

STA. 4567+50.00

Submittal

FILE NO. 32044	ENGLISH	DESIGN TEAM Flattery/Bell	POLK/STORY COUNTY	PROJECT NUMBER IM-035-4(309)95--13-77	SHEET NUMBER Y.405

5:22:15 PM 3/2/2021 cschins pw:\\ntPwInt1.dot.int.lan:PWMain\Documents\Projects\7703504015\Design_(309)_PreliminaryEngineering\CADD_Files\Cross_Sections\XS_RMP126D_77035309Z08.dgn

126th Ave Ramp D

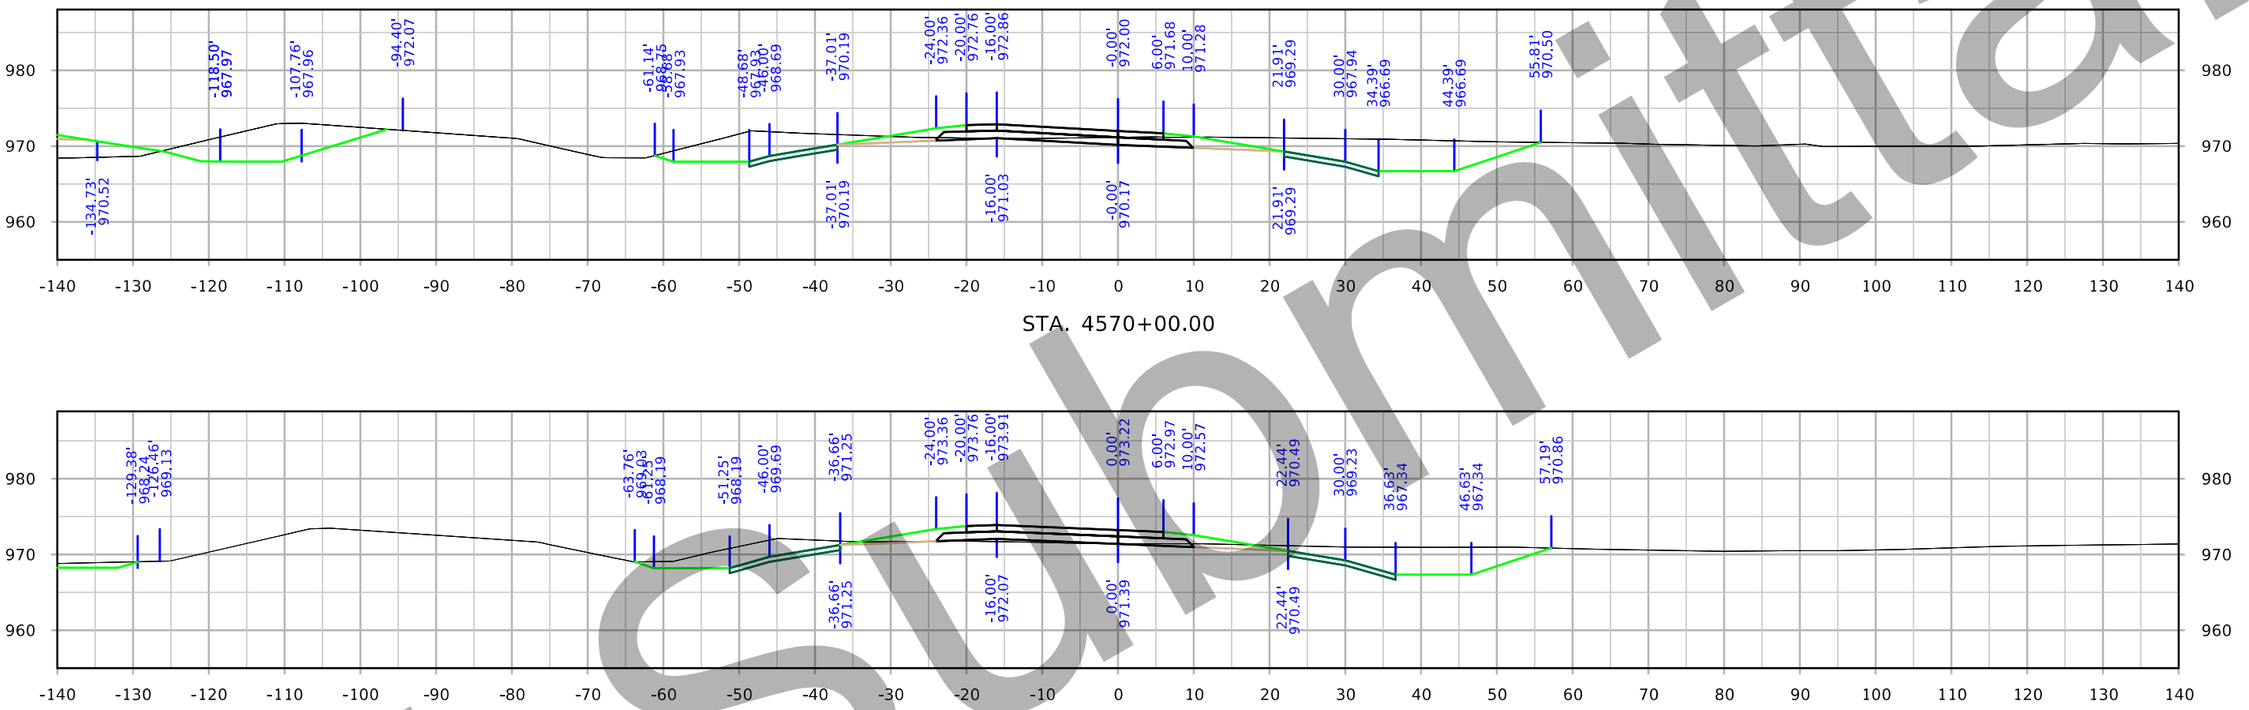

STA. 4570+00.00

STA. 4569+50.00

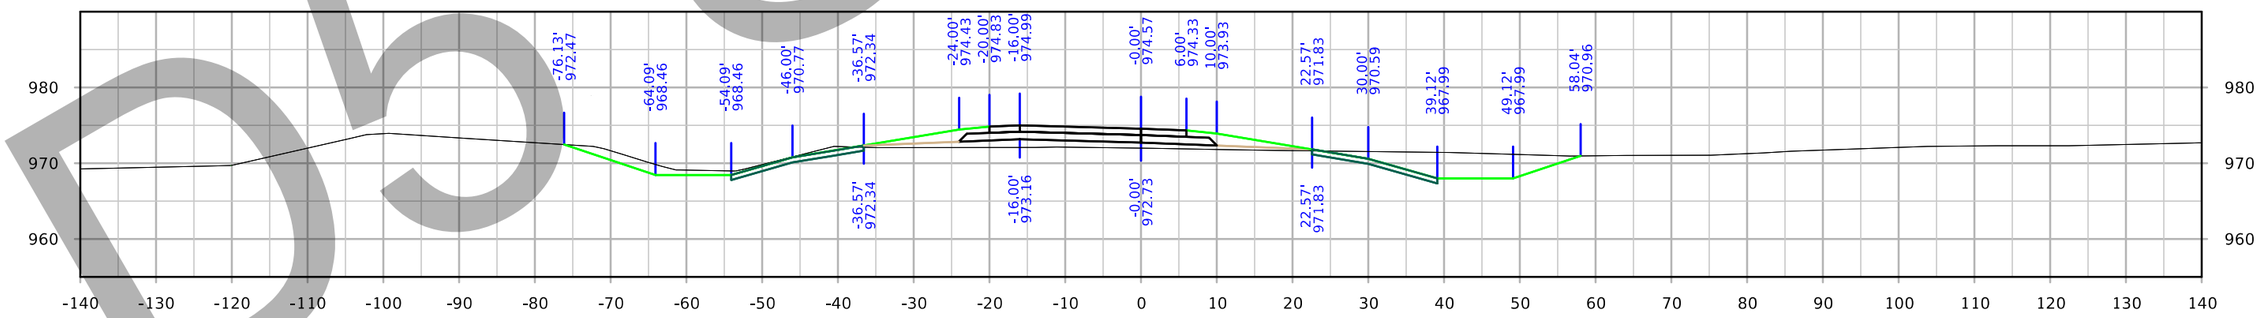

STA. 4569+00.00

Submittal
D5 SUP

FILE NO. 32044	ENGLISH	DESIGN TEAM Flattery/Bell	POLK/STORY COUNTY	PROJECT NUMBER IM-035-4(309)95--13-77	SHEET NUMBER Y.406

5:22:30 PM 3/2/2021 cschins pw:\\ntPwInt1.dot.int.lan:PWMain\Documents\Projects\7703504015\Design_(309)_PreliminaryEngineering\CADD_Files\Cross_Sections\XS_RMP126D_77035309Z08.dgn

126th Ave Ramp D

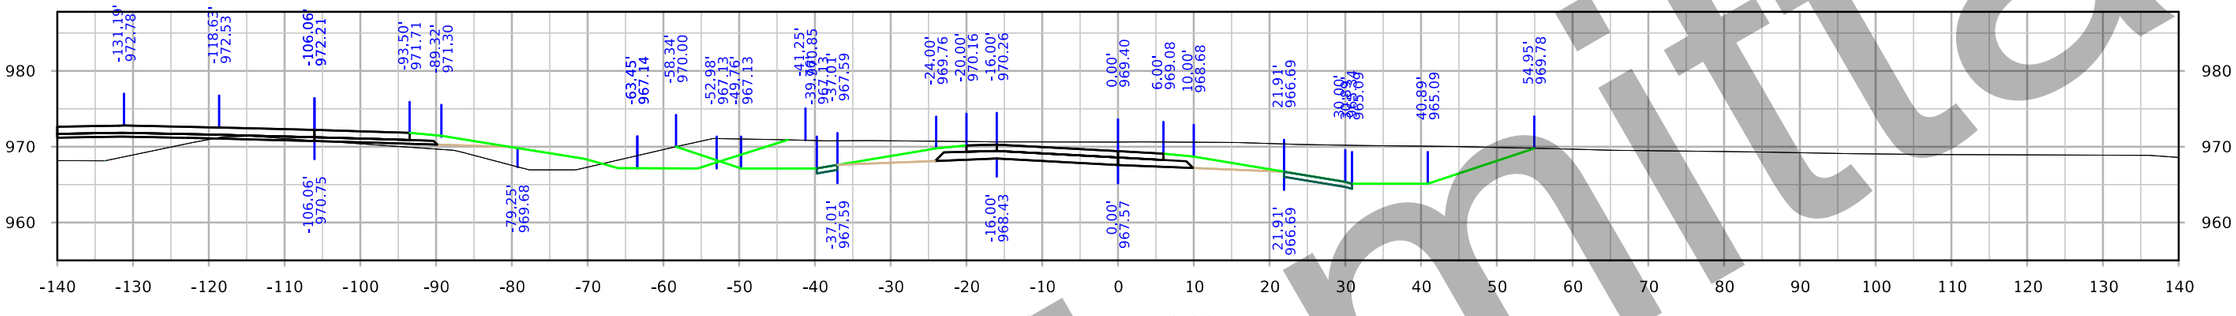

STA. 4571+50.00

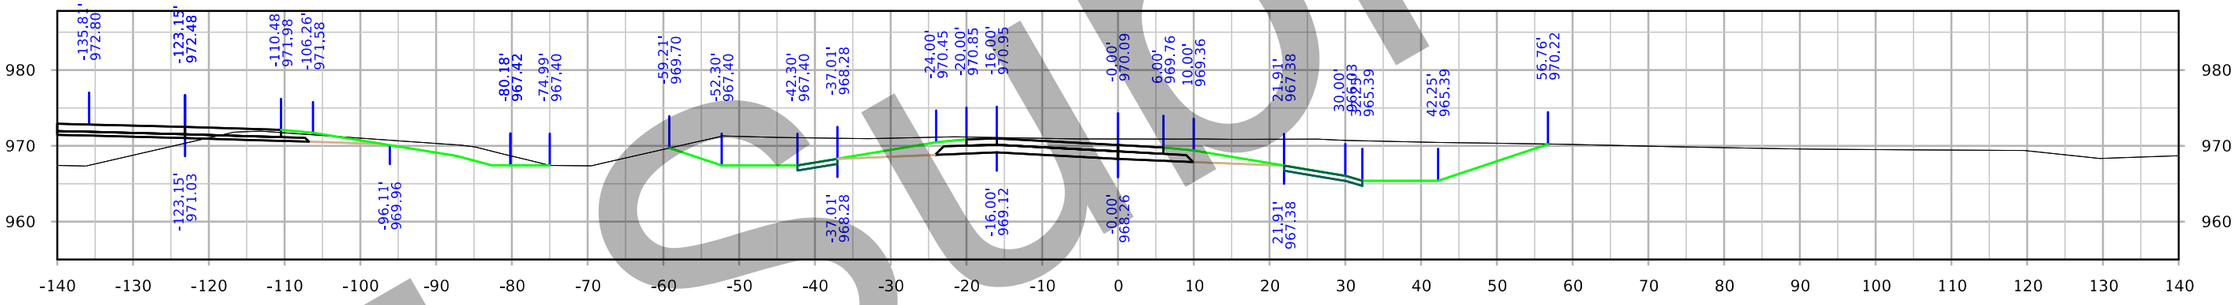

STA. 4571+00.00

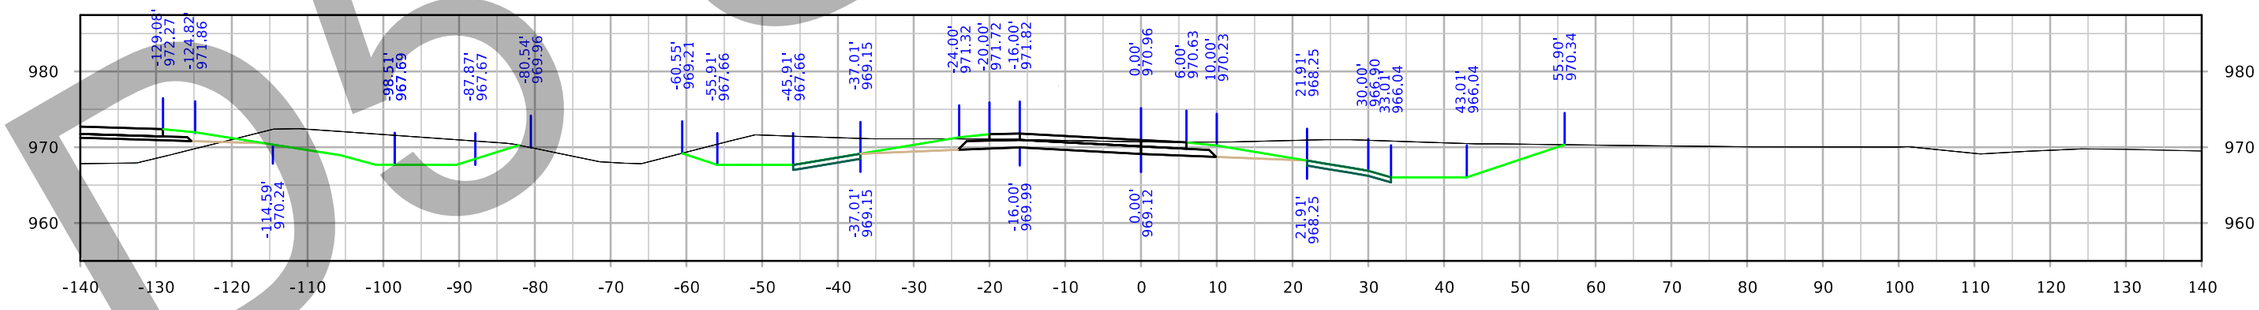

STA. 4570+50.00

D5 Submittal

FILE NO. 32044	ENGLISH	DESIGN TEAM Flattery/Bell	POLK/STORY COUNTY	PROJECT NUMBER IM-035-4(309)95--13-77	SHEET NUMBER Y.407

5:22:46 PM 3/2/2021 cschins pw:\\ntPwInt1.dot.int.lan:PWMain\Documents\Projects\7703504015\Design_(309)_PreliminaryEngineering\CADD_Files\Cross_Sections\XS_RMP126D_77035309Z08.dgn

126th Ave Ramp D

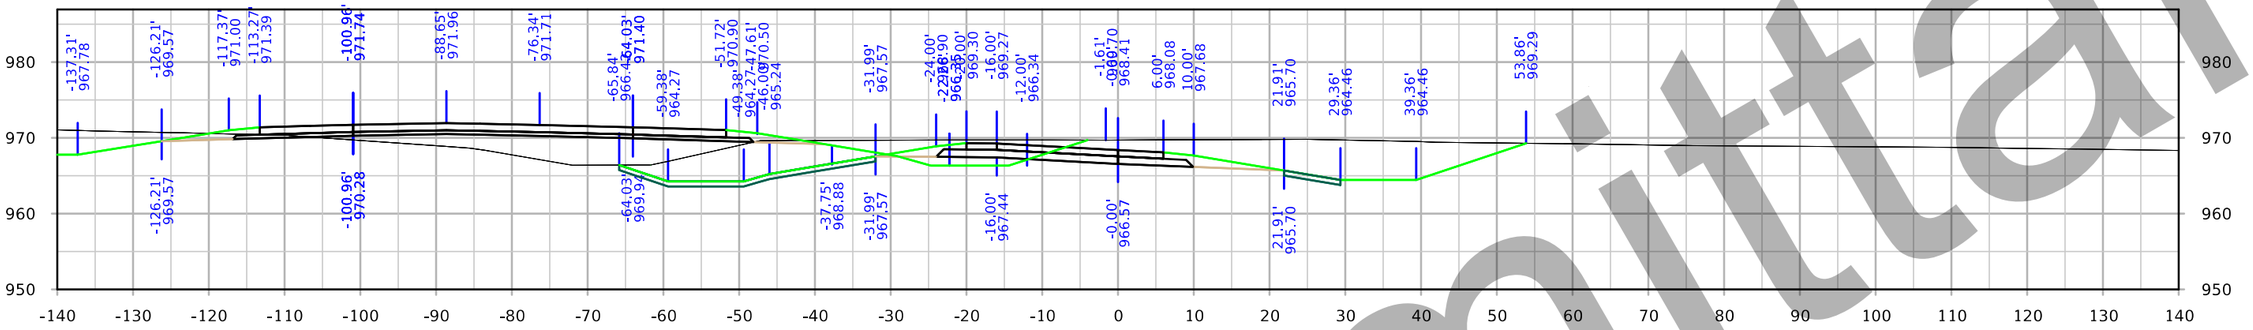

STA. 4573+00.00

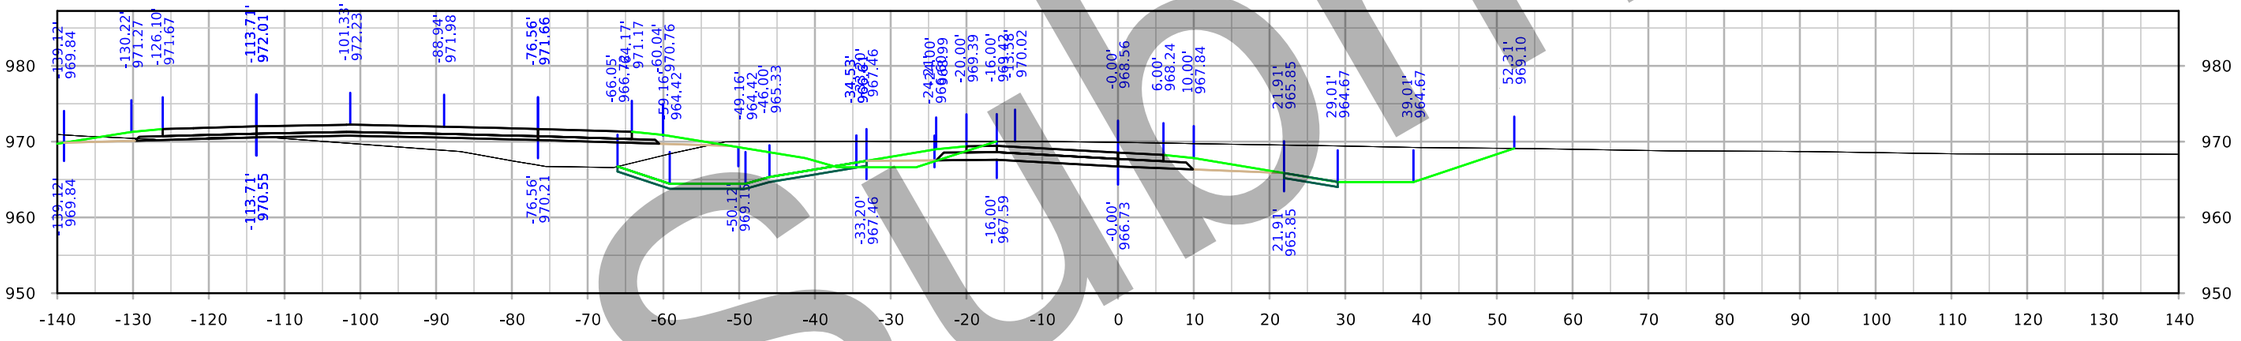

STA. 4572+50.00

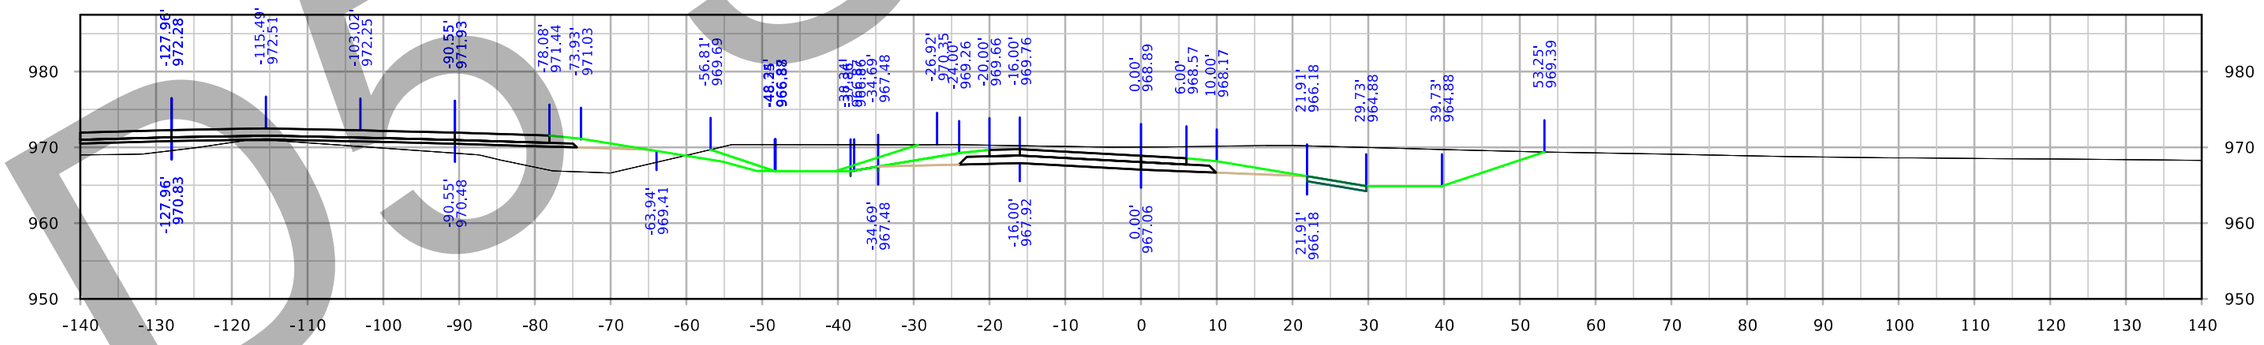

STA. 4572+00.00

Submittal
Do Not Use

FILE NO. 32044	ENGLISH	DESIGN TEAM Flattery/Bell	POLK/STORY COUNTY	PROJECT NUMBER IM-035-4(309)95--13-77	SHEET NUMBER Y.408

5:23:01 PM 3/2/2021 cschins pw:\\ntPwInt1.dot.int.lan:PWMain\Documents\Projects\7703504015\Design_(309)_PreliminaryEngineering\CADD_Files\Cross_Sections\XS_RMP126D_77035309Z08.dgn

126th Ave Ramp D

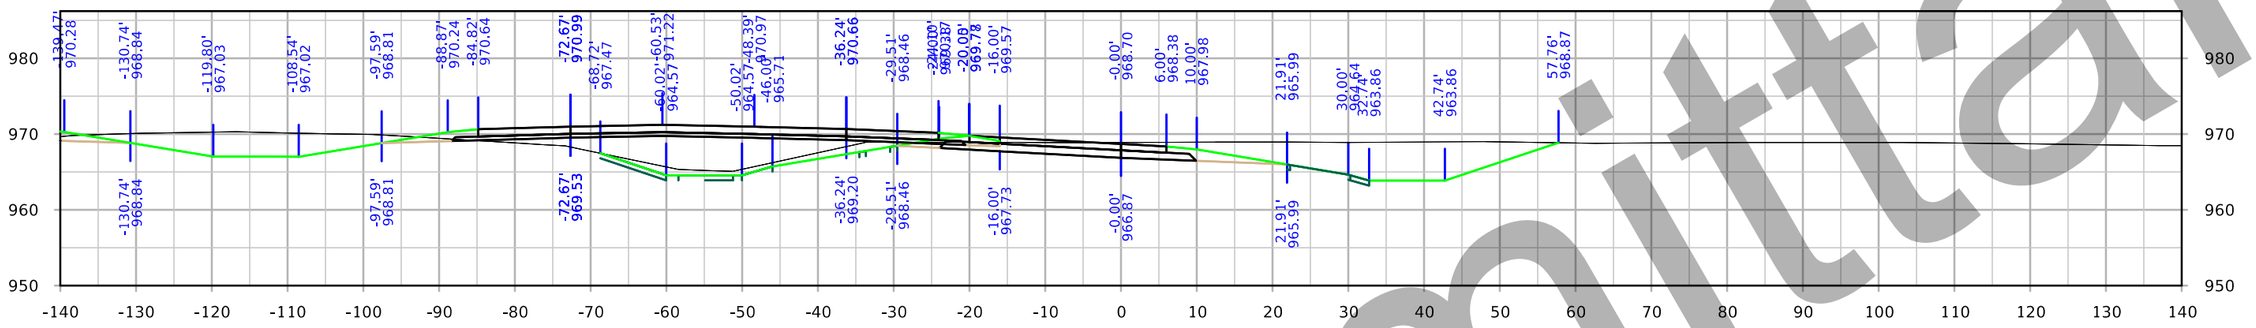

STA. 4574+41.09

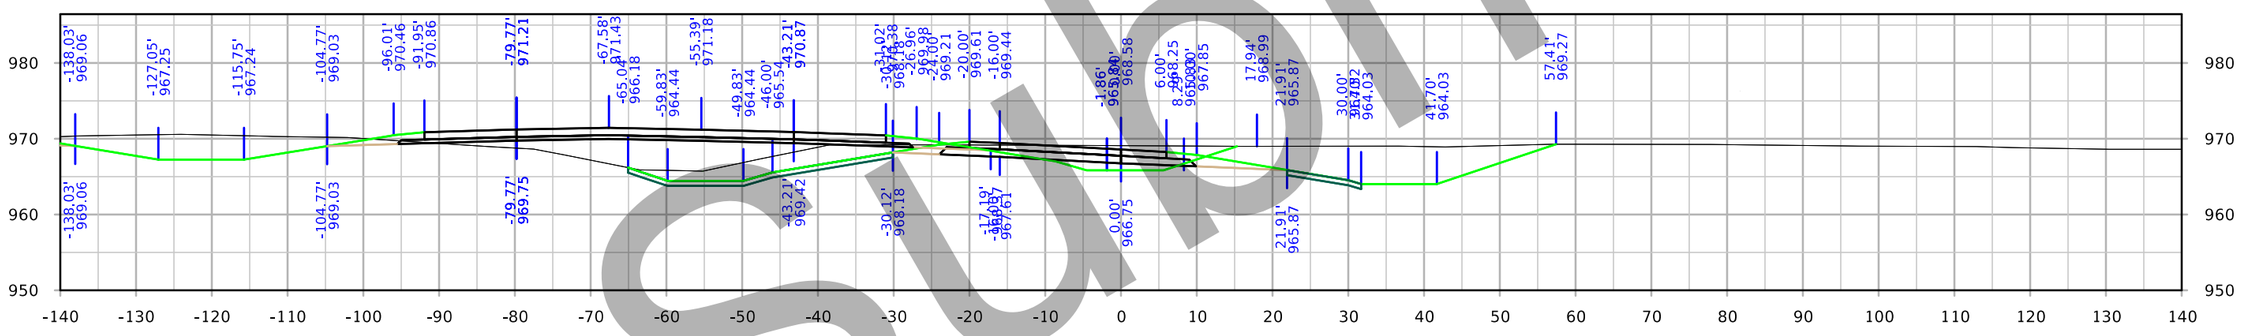

STA. 4573+50.00

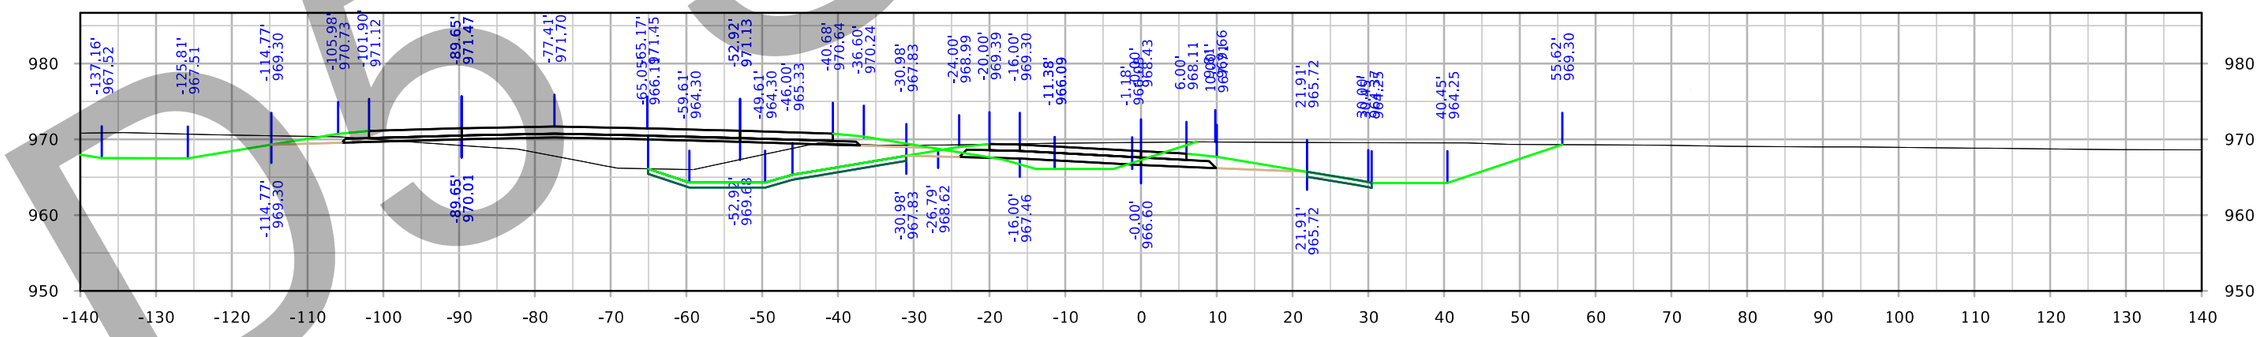

Preliminary
Do Not Submit

FILE NO. 32044	ENGLISH	DESIGN TEAM Flattery/Bell	POLK/STORY COUNTY	PROJECT NUMBER IM-035-4(309)95--13-77	SHEET NUMBER Y409

5:23:19 PM 3/2/2021 cschins pw:\\ntPwInt1.dot.int.lan:PWMain\Documents\Projects\7703504015\Design_(309)_PreliminaryEngineering\CADD_Files\Cross_Sections\XS_RMP126D_77035309Z08.dgn

Rest Area Ramp A

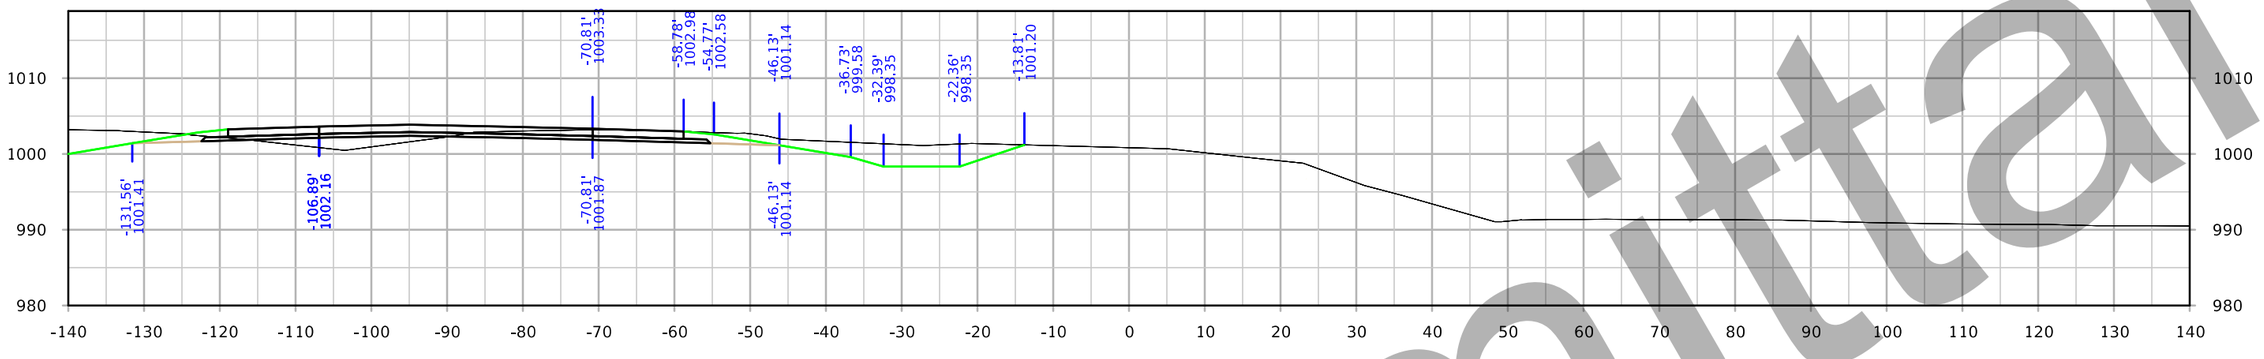

STA. 1514+55.04

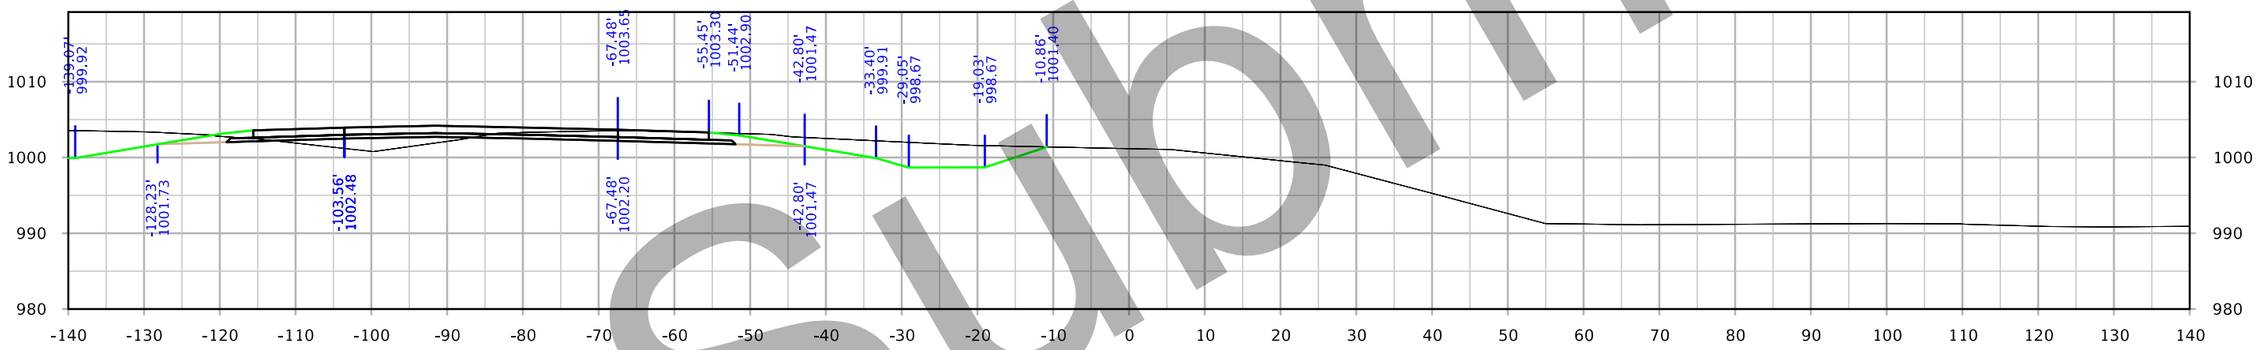

STA. 1514+05.04

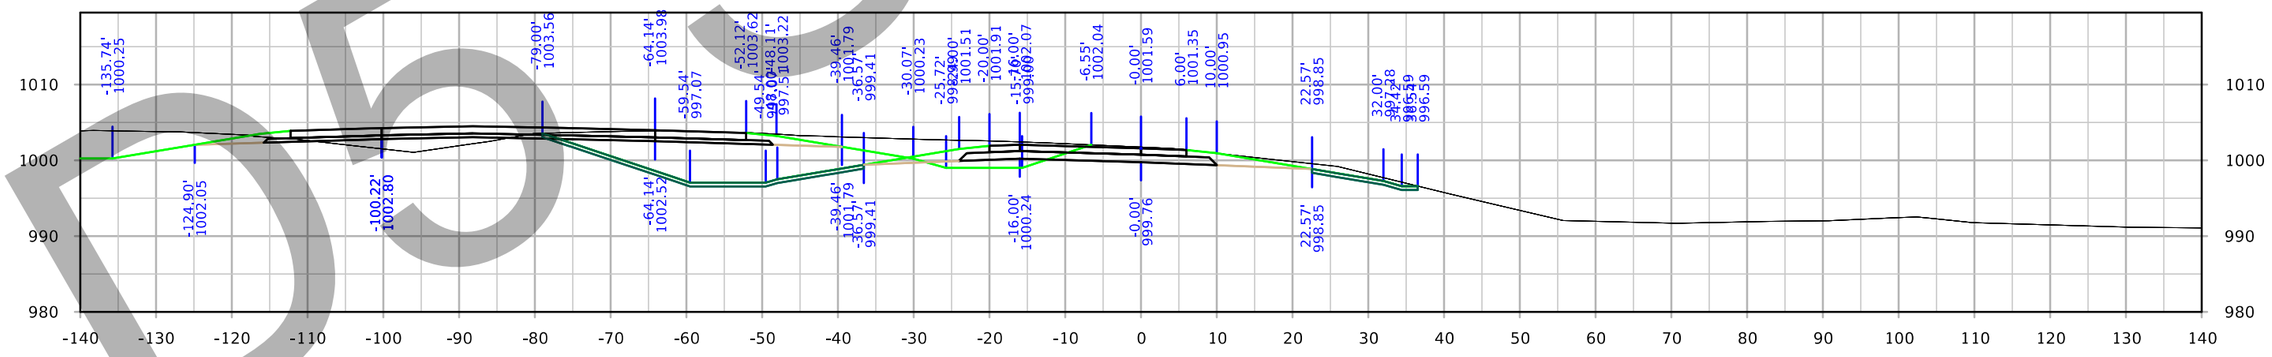

STA. 1513+55.04

D5 Submittal

FILE NO. 32044	ENGLISH	DESIGN TEAM Iowa DOT	POLK/STORY COUNTY	PROJECT NUMBER IM-035-4(309)95--13-77	SHEET NUMBER Y.500

5:34:06 PM 3/2/2021 cschins pw:\\ntPwInt1.dot.int.lan:PWMain\Documents\Projects\7703504015\Design_(309)_PreliminaryEngineering\CADD_Files\Cross_Sections\XS_RMPRestAreaA_77035309Z08.dgn

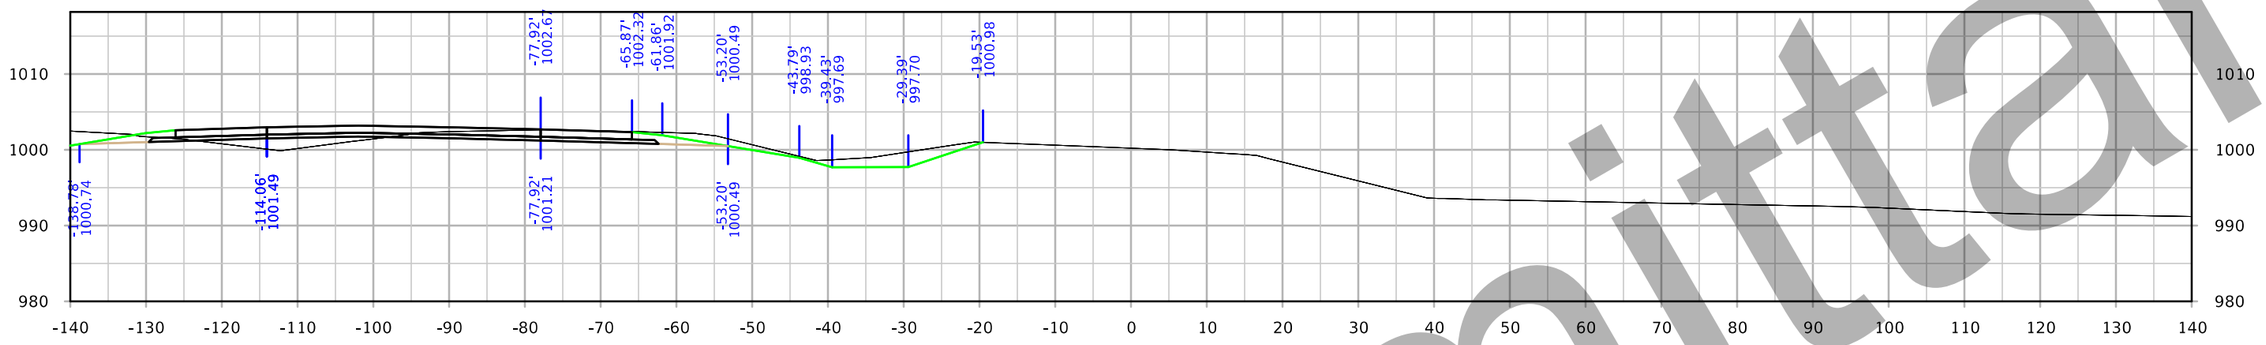

STA. 1515+55.04

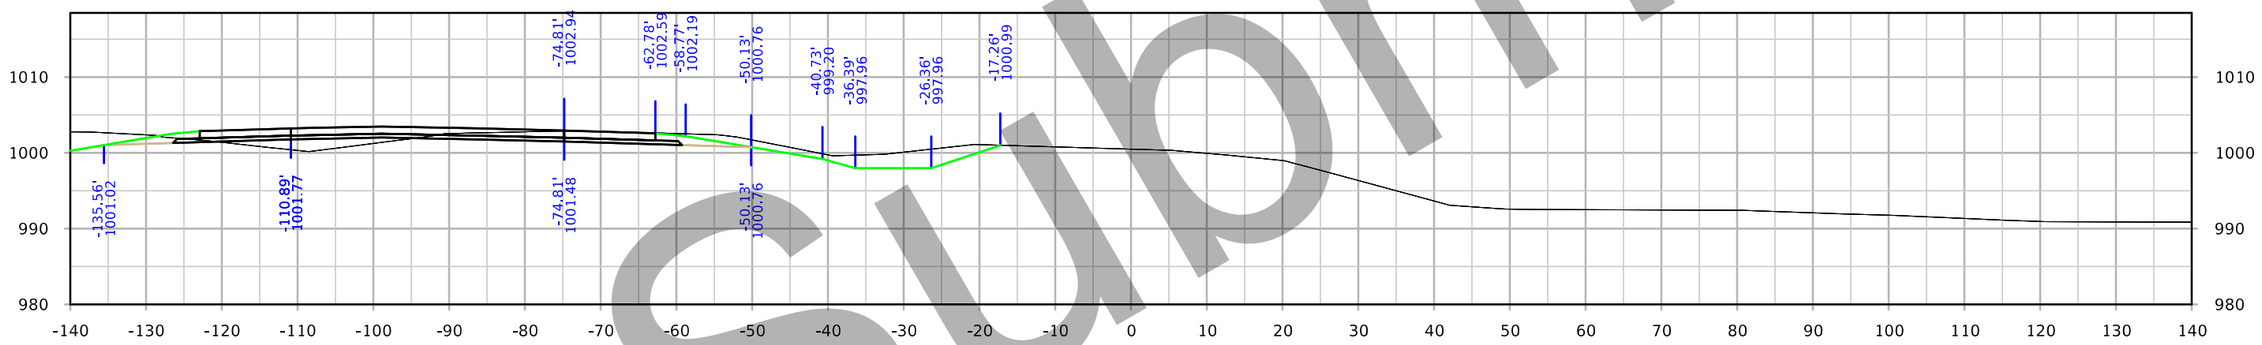

STA. 1515+15.04

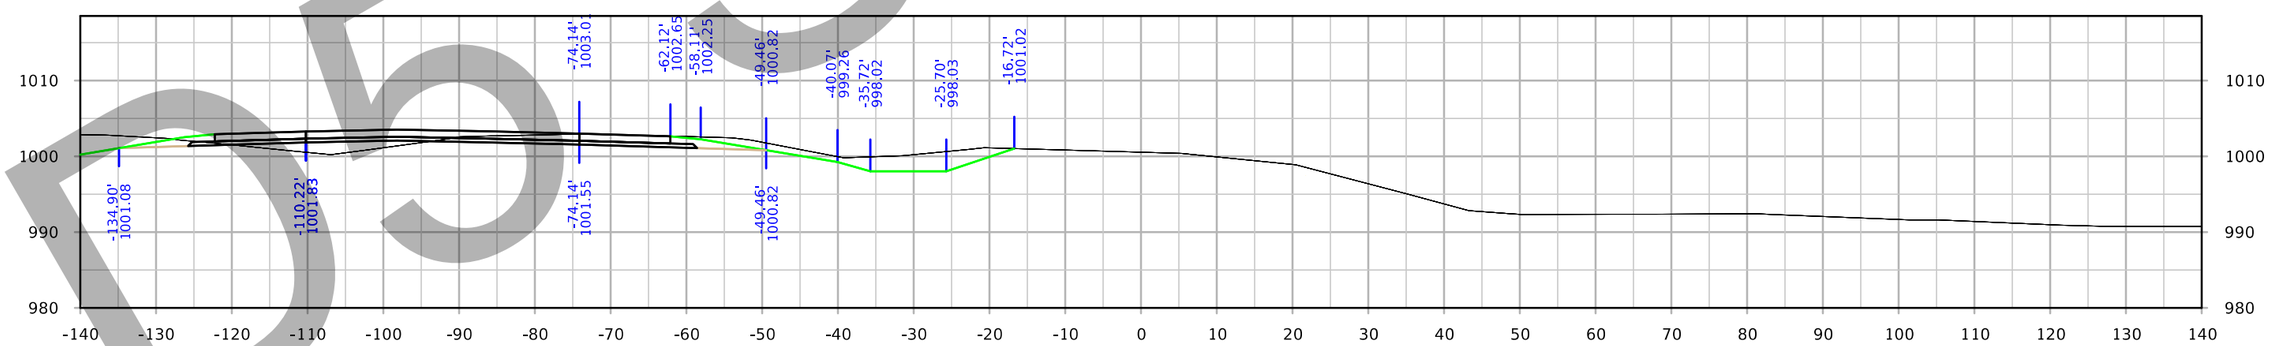

STA. 1515+05.04

Submittal
DO NOT

FILE NO. 32044	ENGLISH	DESIGN TEAM Iowa DOT	POLK/STORY COUNTY	PROJECT NUMBER IM-035-4(309)95--13-77	SHEET NUMBER Y.501

5:34:39 PM 3/2/2021 cschins pw:\\intPwInt1.dot.int.lan:PWMain\Documents\Projects\7703504015\Design_(309)_PreliminaryEngineering\CADD_Files\Cross_Sections\XS_RMPRestAreaA_77035309Z08.dgn

Rest Area Ramp B

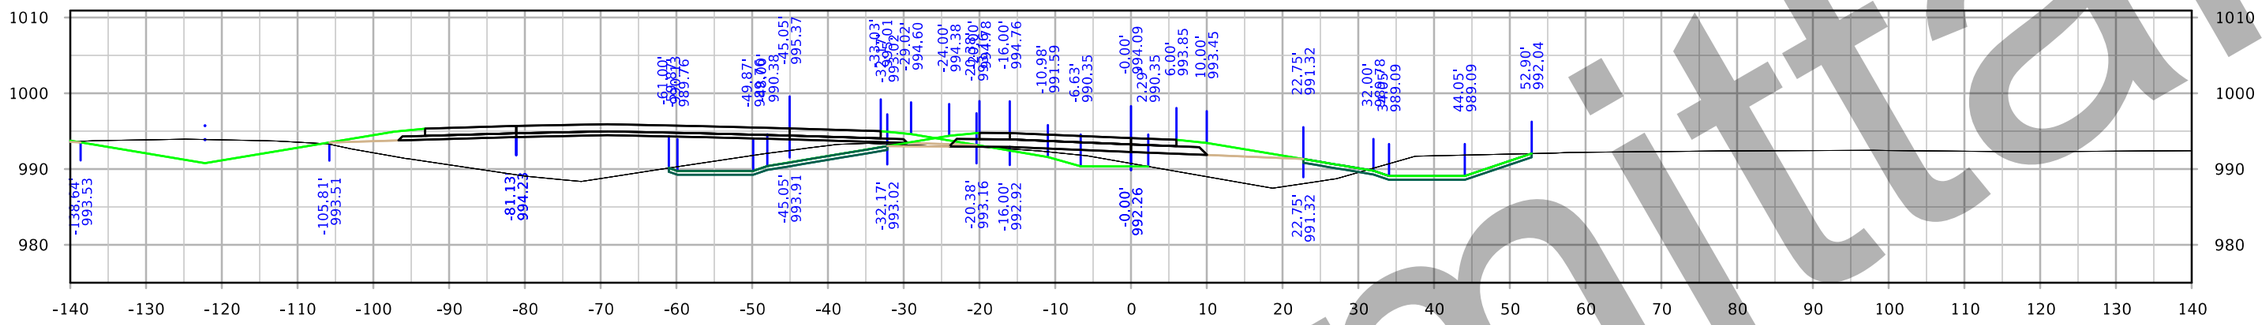

STA. 2560+00.00

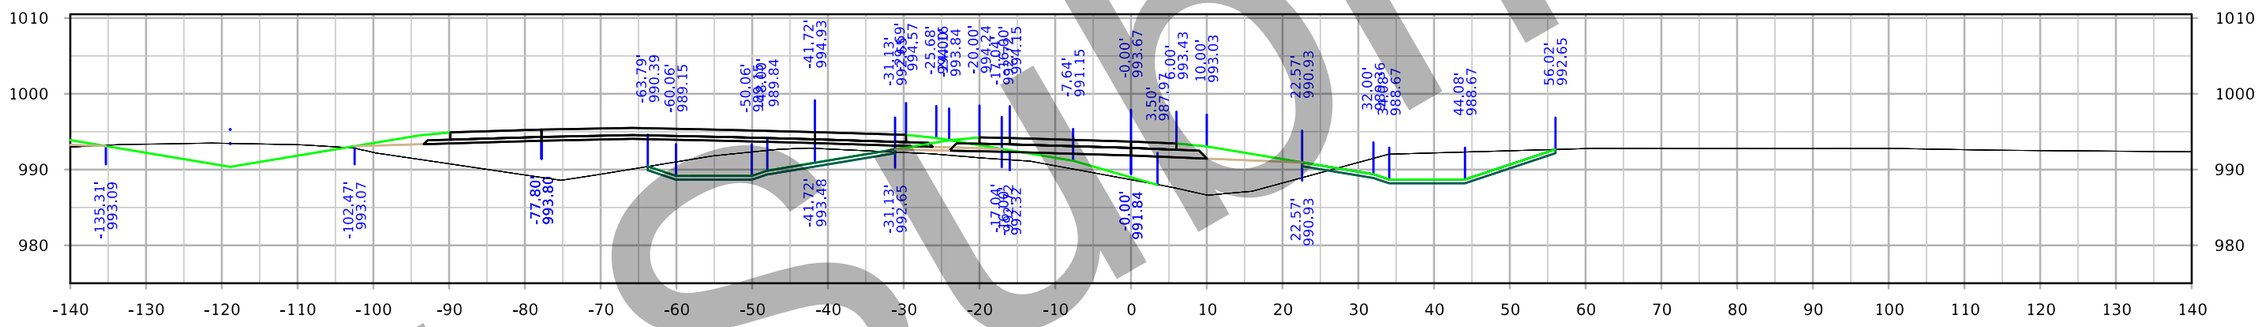

STA. 2559+50.00

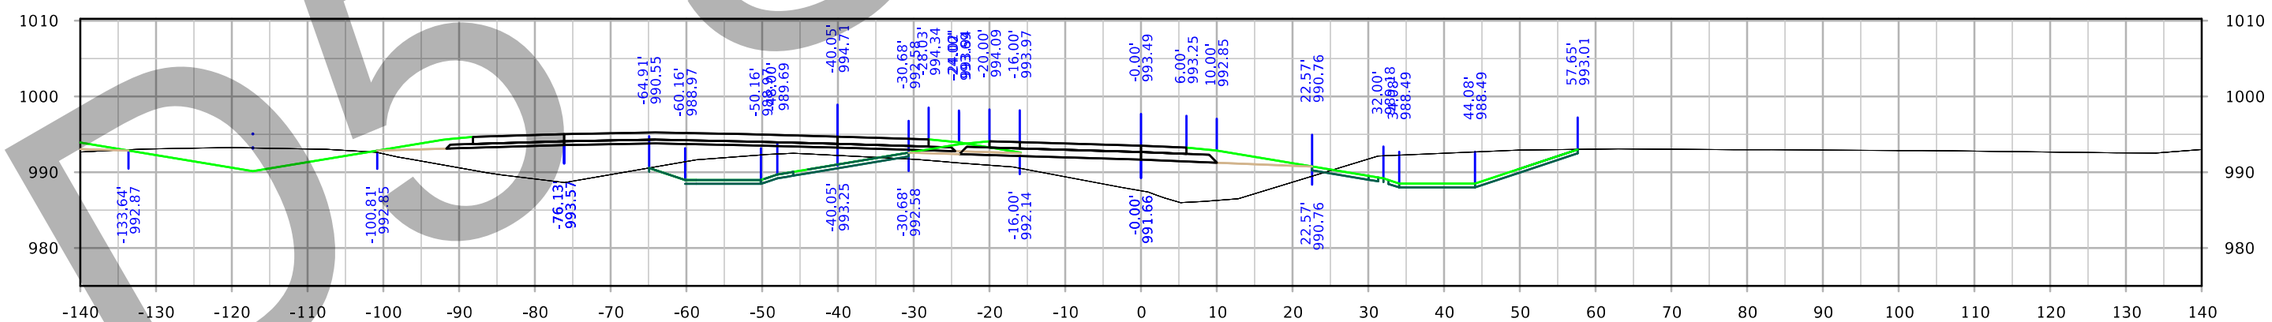

STA. 2559+25.00

Submittal
D5 Submittal

FILE NO. 32044	ENGLISH	DESIGN TEAM Iowa DOT	POLK/STORY COUNTY	PROJECT NUMBER IM-035-4(309)95--13-77	SHEET NUMBER Y.600

7:15:56 AM 3/3/2021 cschins pw:\\ntPwInt1.dot.int.lan:PWMain\Documents\Projects\7703504015\Design_(309)_PreliminaryEngineering\CADD_Files\Cross_Sections\XS_RMPRestAreaB_77035309Z08.dgn

Rest Area Ramp B

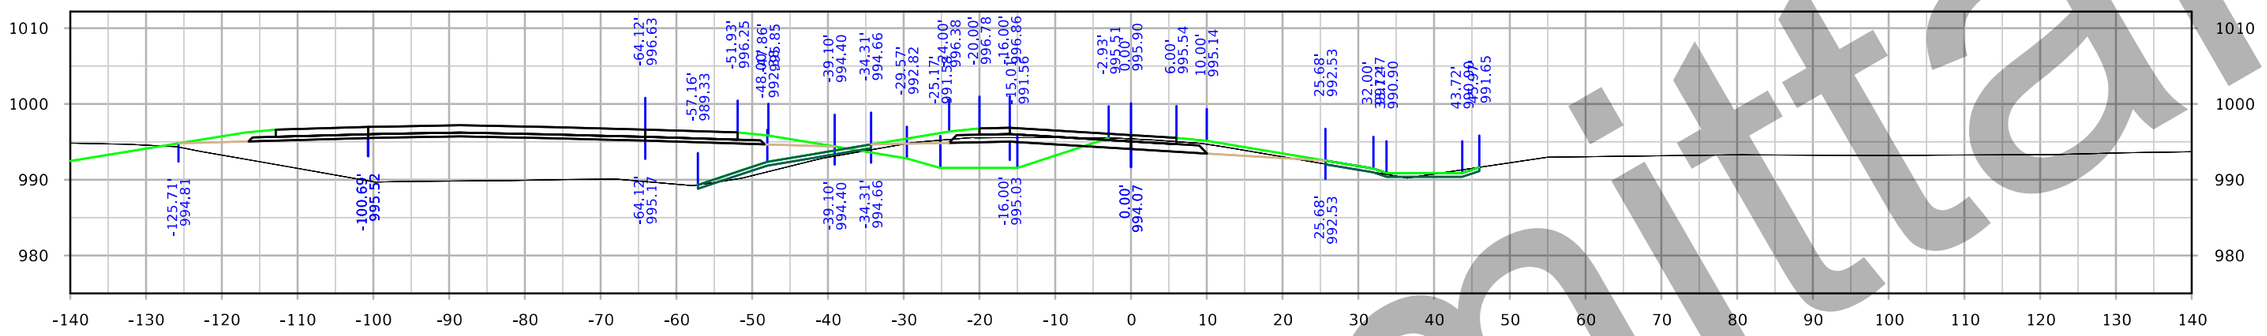

STA. 2561+50.00

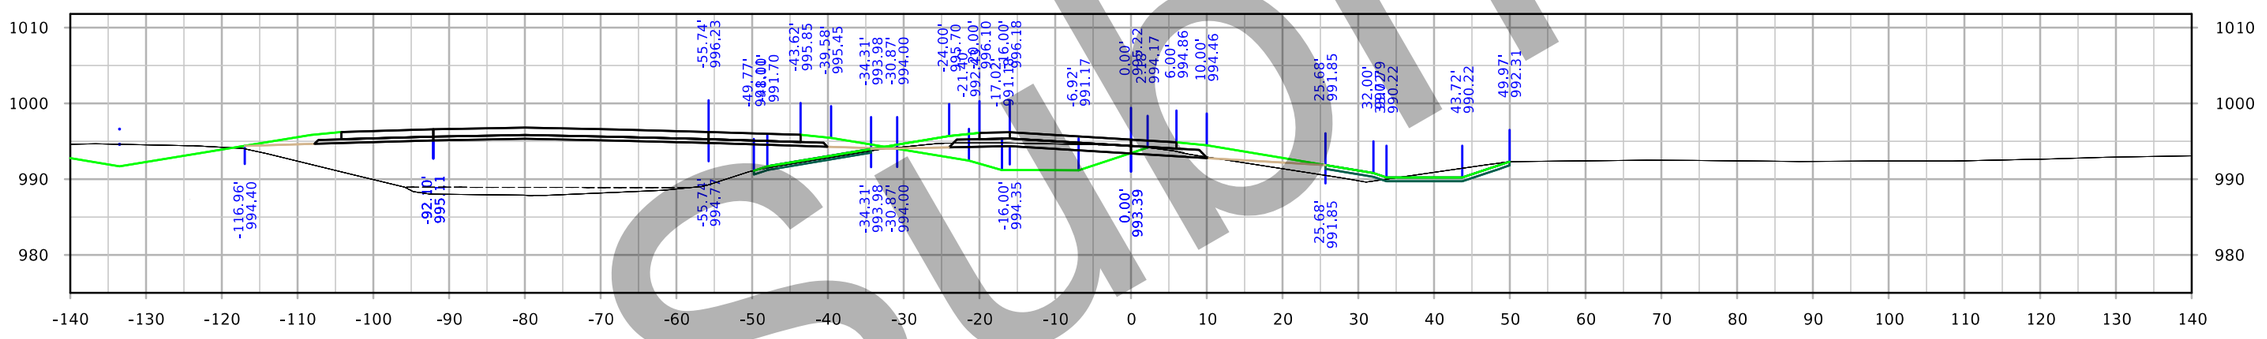

STA. 2561+00.00

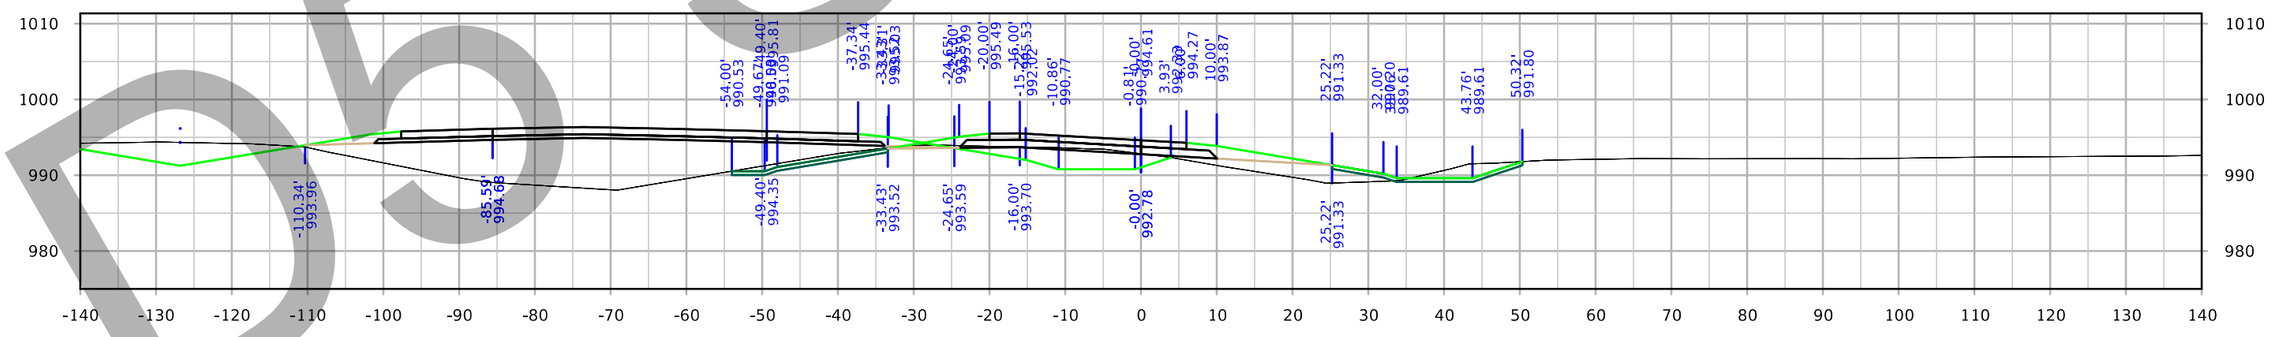

STA. 2560+50.00

Submittal
DO NOT

FILE NO. 32044	ENGLISH	DESIGN TEAM Iowa DOT	POLK/STORY COUNTY	PROJECT NUMBER IM-035-4(309)95--13-77	SHEET NUMBER Y.601

7:16:24 AM 3/3/2021 cschins pw:\\ntPwInt1.dot.int.lan:PWMain\Documents\Projects\7703504015\Design_(309)_PreliminaryEngineering\CADD_Files\Cross_Sections\XS_RMPRestAreaB_77035309Z08.dgn

Rest Area Ramp B

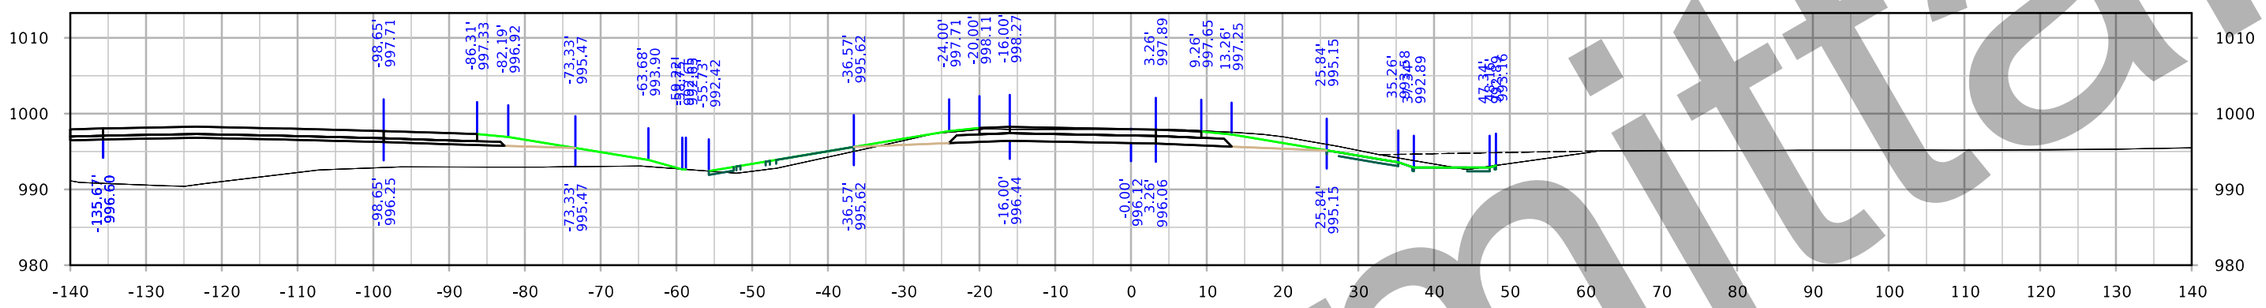

STA. 2563+00.00

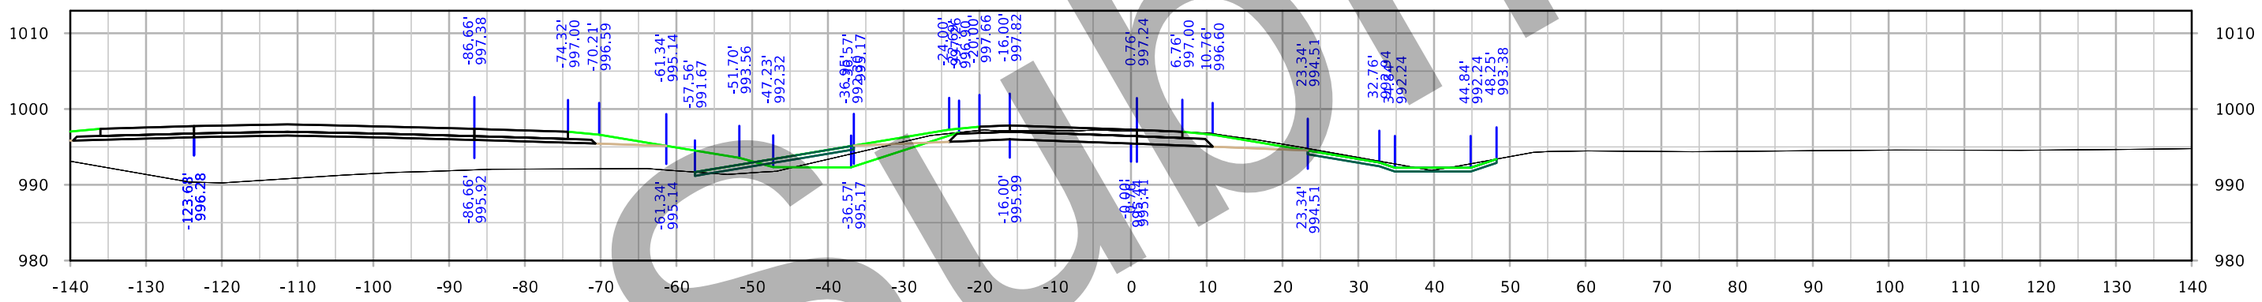

STA. 2562+50.00

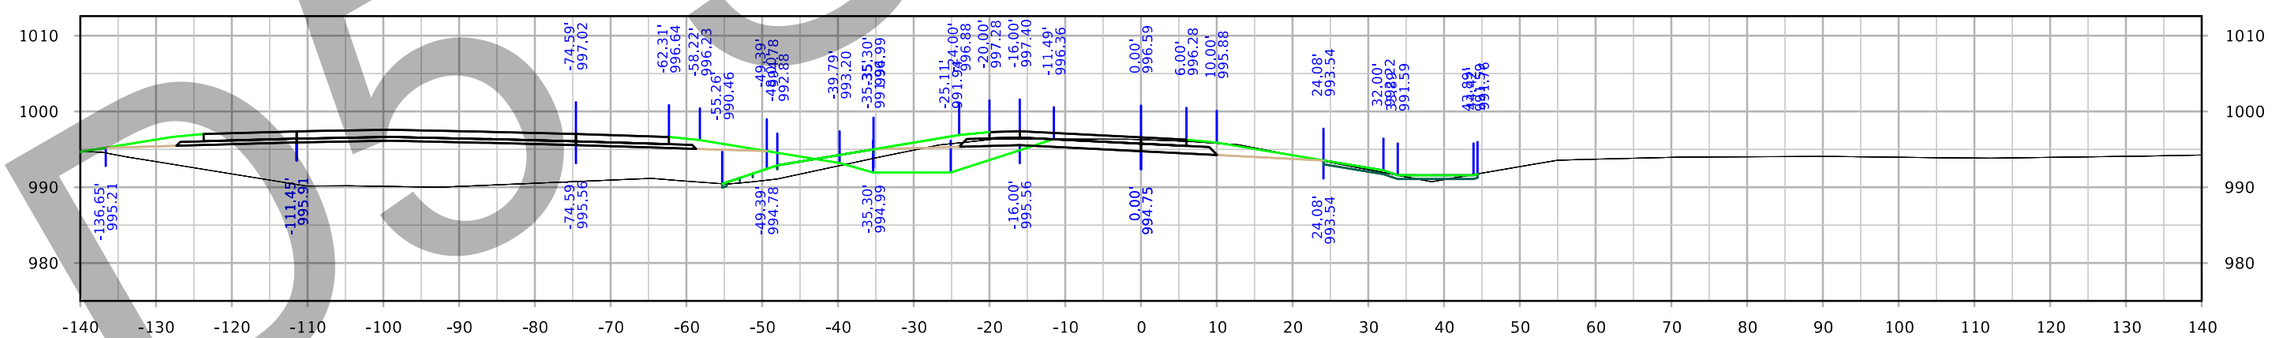

STA. 2562+00.00

Submittal
DO NOT USE

FILE NO. 32044	ENGLISH	DESIGN TEAM Iowa DOT	POLK/STORY COUNTY	PROJECT NUMBER IM-035-4(309)95--13-77	SHEET NUMBER Y.602

7:16:52 AM 3/3/2021 cschins pw:\\ntPwInt1.dot.int.lan:PWMain\Documents\Projects\7703504015\Design_(309)_PreliminaryEngineering\CADD_Files\Cross_Sections\XS_RMPRestAreaB_77035309Z08.dgn

D5 Submittal

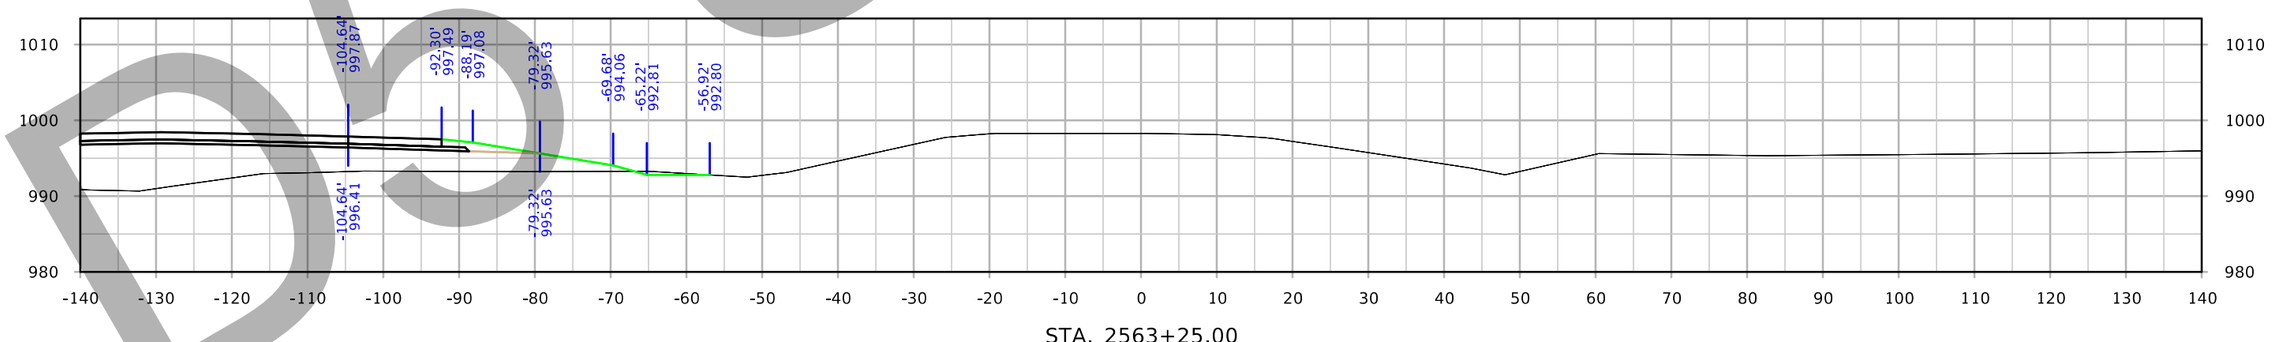

STA. 2563+25.00

FILE NO. 32044	ENGLISH	DESIGN TEAM Iowa DOT	POLK/STORY COUNTY	PROJECT NUMBER IM-035-4(309)95--13-77	SHEET NUMBER Y.603

7:17:03 AM 3/3/2021 cschins pw:\\ntPwInt1.dot.int.lan:PWMain\Documents\Projects\7703504015\Design_(309)_PreliminaryEngineering\CADD_Files\Cross_Sections\XS_RMPRestAreaB_77035309Z08.dgn

Rest Area Ramp D

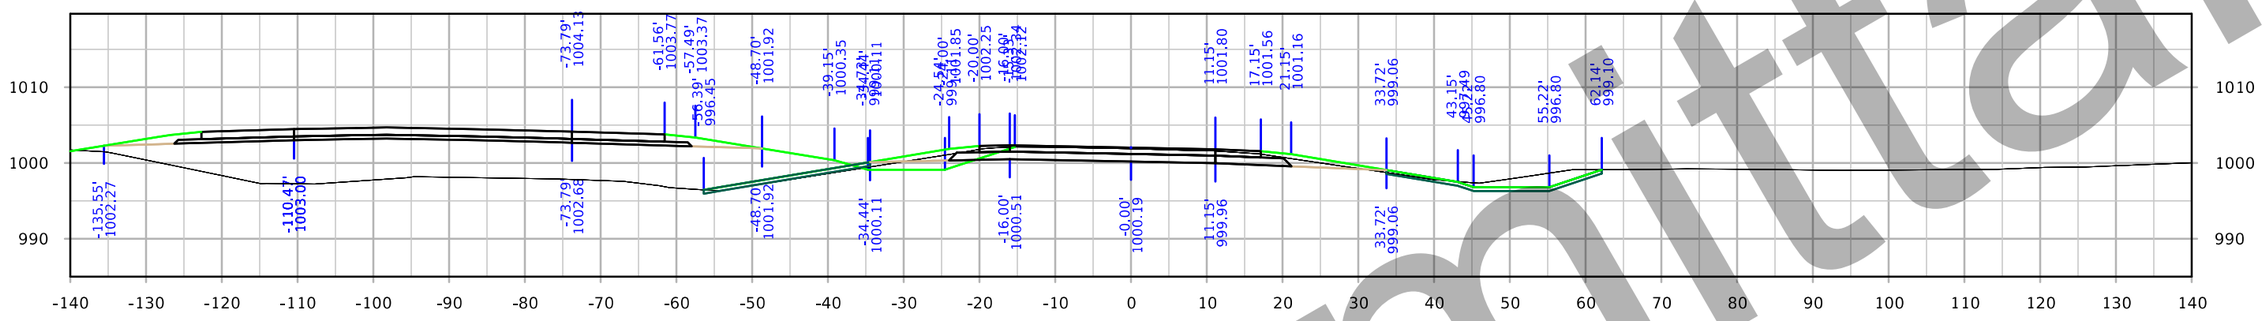

STA. 4517+50.00

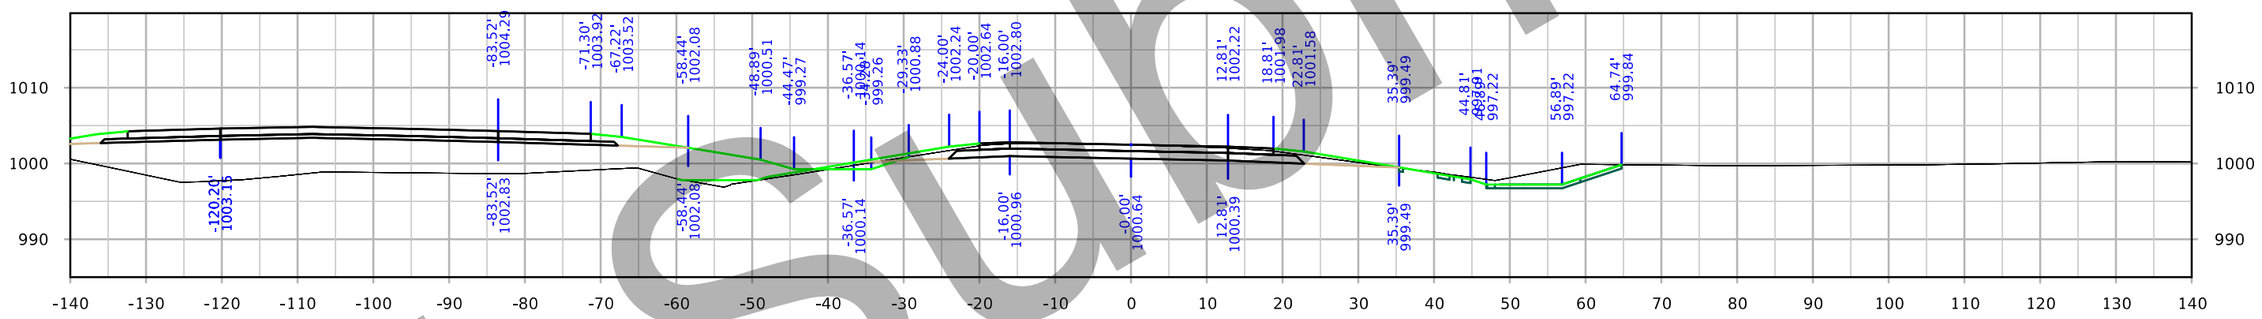

STA. 4517+00.00

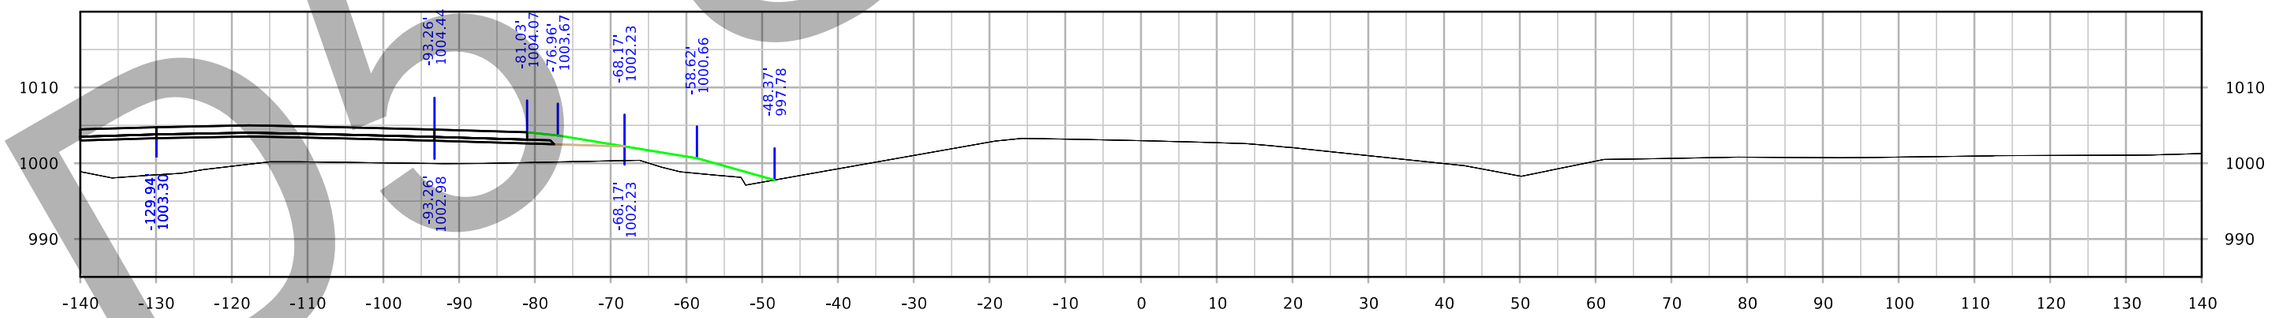

STA. 4516+50.00

Submittal

FILE NO. 32044	ENGLISH	DESIGN TEAM Iowa DOT	POLK/STORY COUNTY	PROJECT NUMBER IM-035-4(309)95--13-77	SHEET NUMBER Y.800

7:39:18 AM 3/3/2021 cschins pw:\\ntPwInt1.dot.int.lan:PWMain\Documents\Projects\7703504015\Design_(309)_PreliminaryEngineering\CADD_Files\Cross_Sections\XS_RMPRestAreaD_77035309Z08.dgn

Rest Area Ramp D

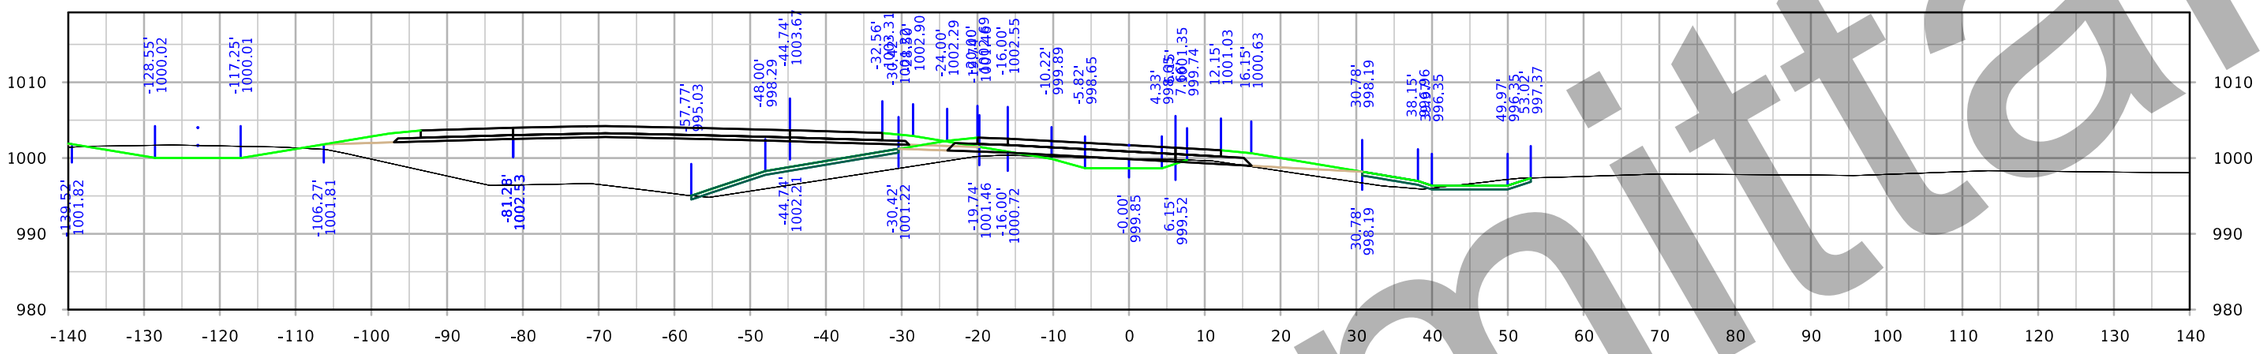

STA. 4519+00.00

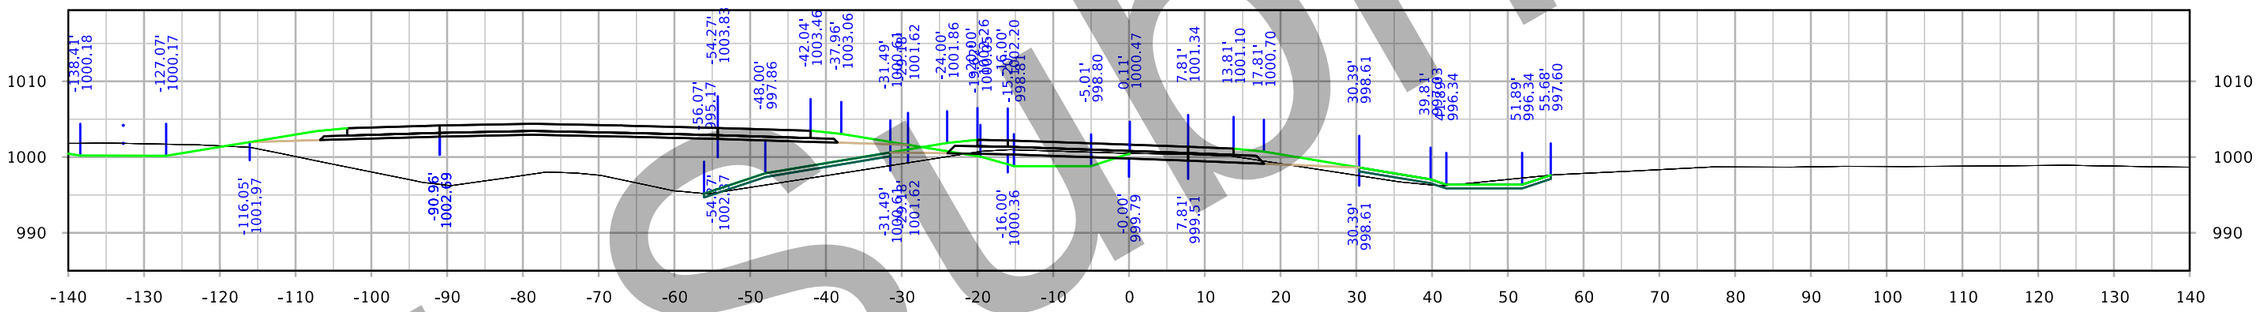

STA. 4518+50.00

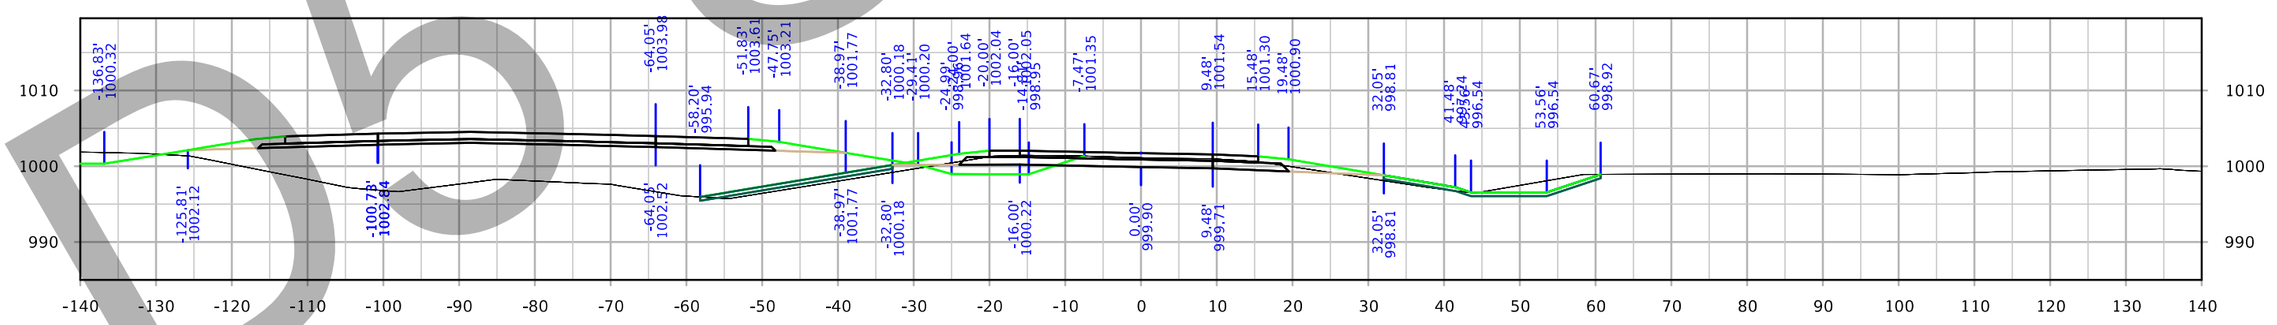

STA. 4518+00.00

Submittal
D5 Submittal

FILE NO. 32044	ENGLISH	DESIGN TEAM Iowa DOT	POLK/STORY COUNTY	PROJECT NUMBER IM-035-4(309)95--13-77	SHEET NUMBER Y.801

7:39:40 AM 3/3/2021 cschins pw:\\ntPwInt1.dot.int.lan:PWMain\Documents\Projects\7703504015\Design_(309)_PreliminaryEngineering\CADD_Files\Cross_Sections\XS_RMPRestAreaD_77035309Z08.dgn

D5 Submittal

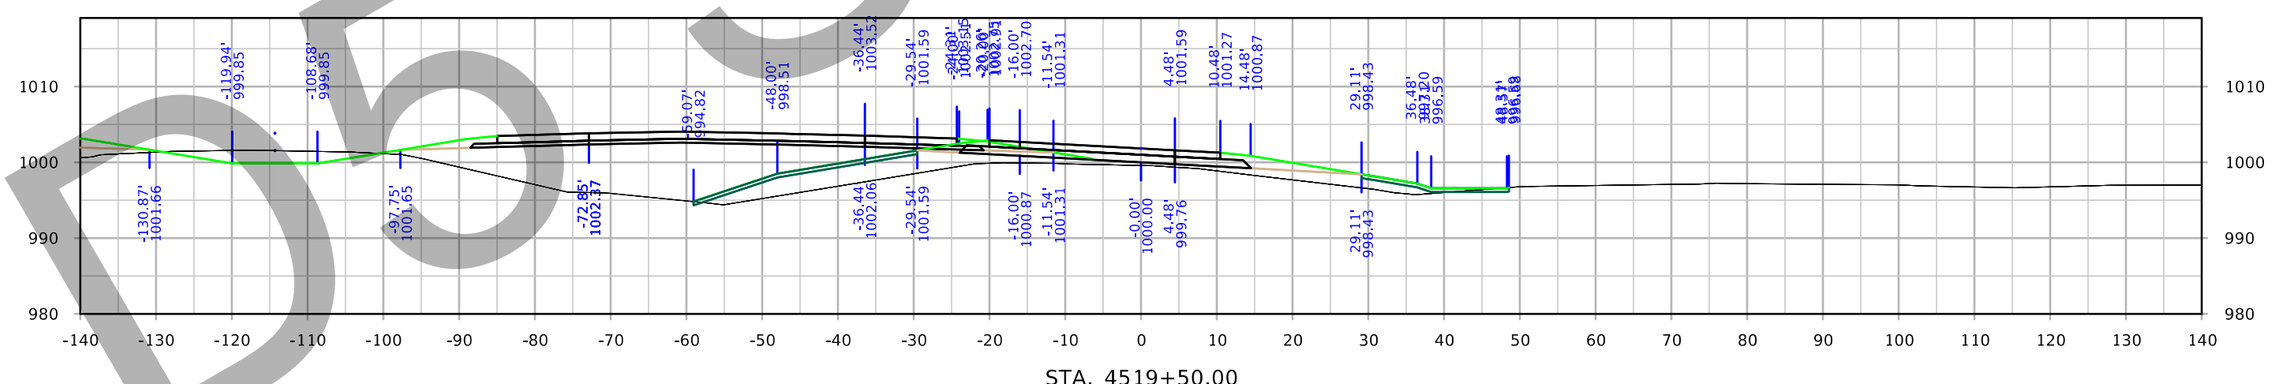

STA. 4519+50.00

FILE NO. 32044	ENGLISH	DESIGN TEAM Iowa DOT	POLK/STORY COUNTY	PROJECT NUMBER IM-035-4(309)95--13-77	SHEET NUMBER Y.802

7:39:50 AM 3/3/2021 cschins pw:\\ntPwInt1.dot.int.lan:PWMain\Documents\Projects\7703504015\Design_(309)_PreliminaryEngineering\CADD_Files\Cross_Sections\XS_RMPRestAreaD_77035309Z08.dgn

IA 210 Ramp A

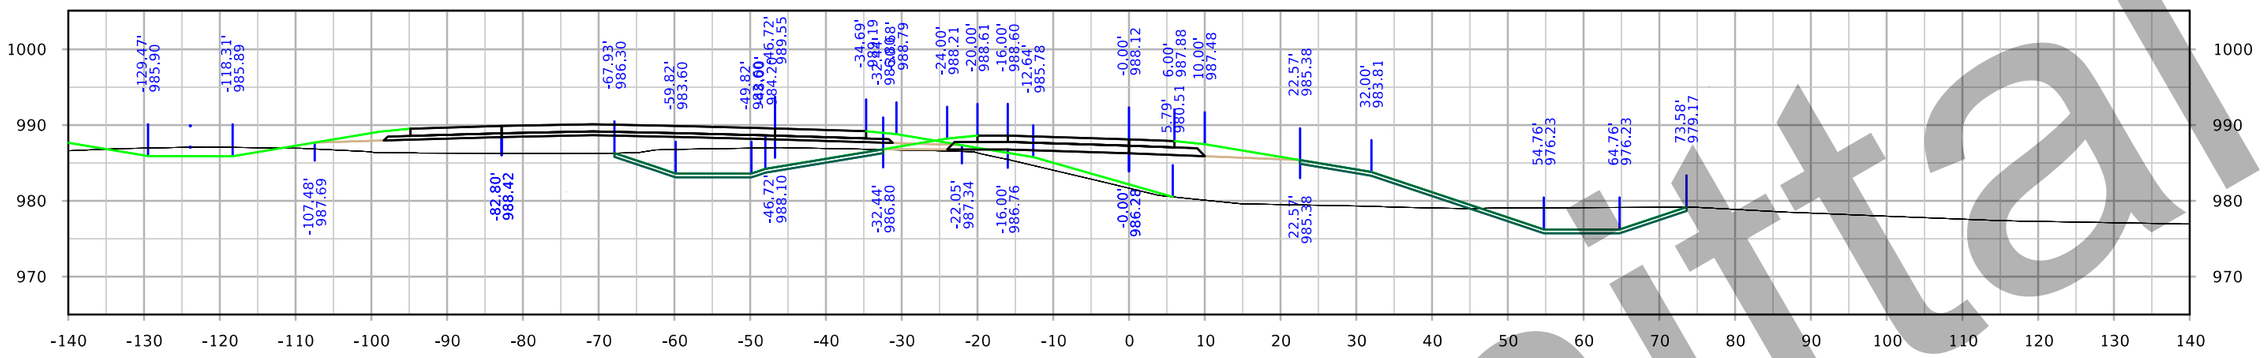

STA. 1591+00.00

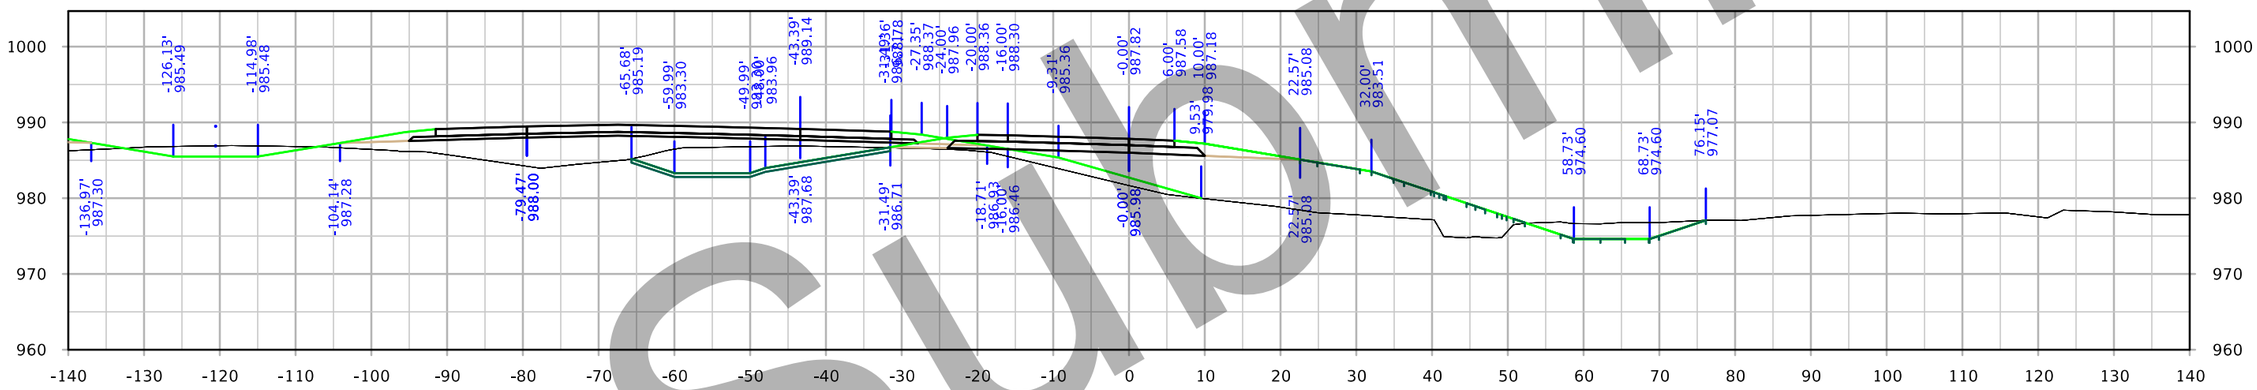

STA. 1590+50.00

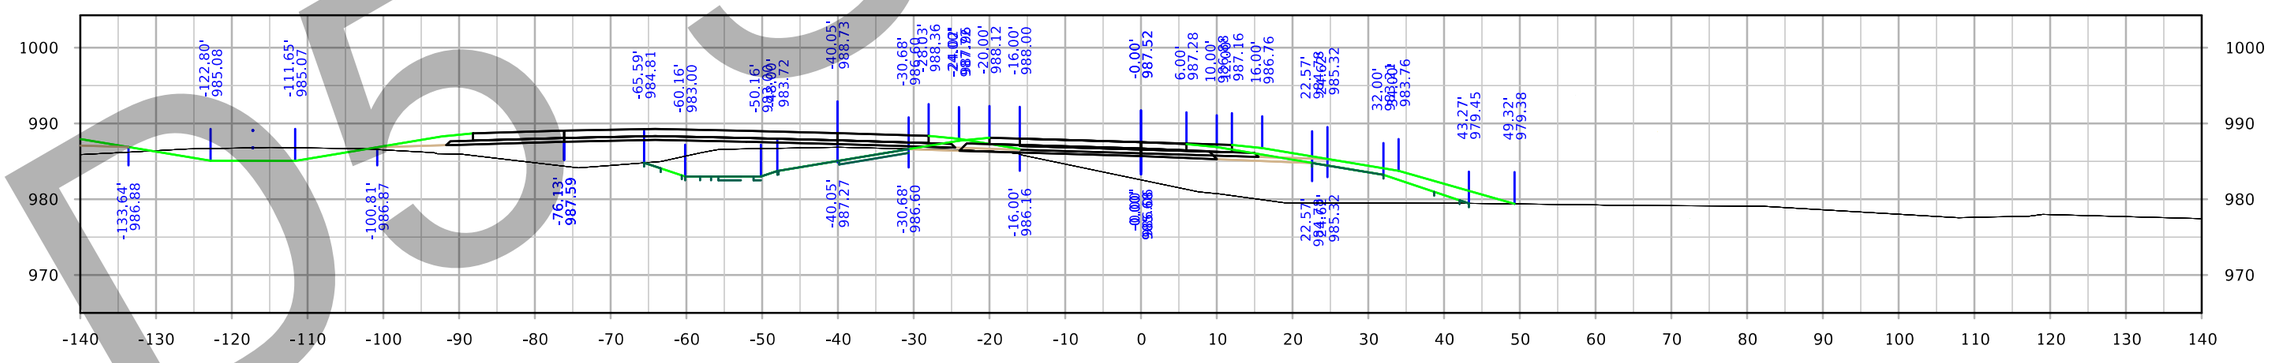

STA. 1590+00.00

D5 Submittal

FILE NO. 32044	ENGLISH	DESIGN TEAM Iowa DOT	POLK/STORY COUNTY	PROJECT NUMBER IM-035-4(309)95--13-77	SHEET NUMBER Y.900

8:00:55 AM 3/3/2021 cschins pw:\\ntPwInt1.dot.int.lan:PWMain\Documents\Projects\7703504015\Design_(309)_PreliminaryEngineering\CADD_Files\Cross_Sections\XS_RMP210A_77035309Z08.dgn

IA 210 Ramp A

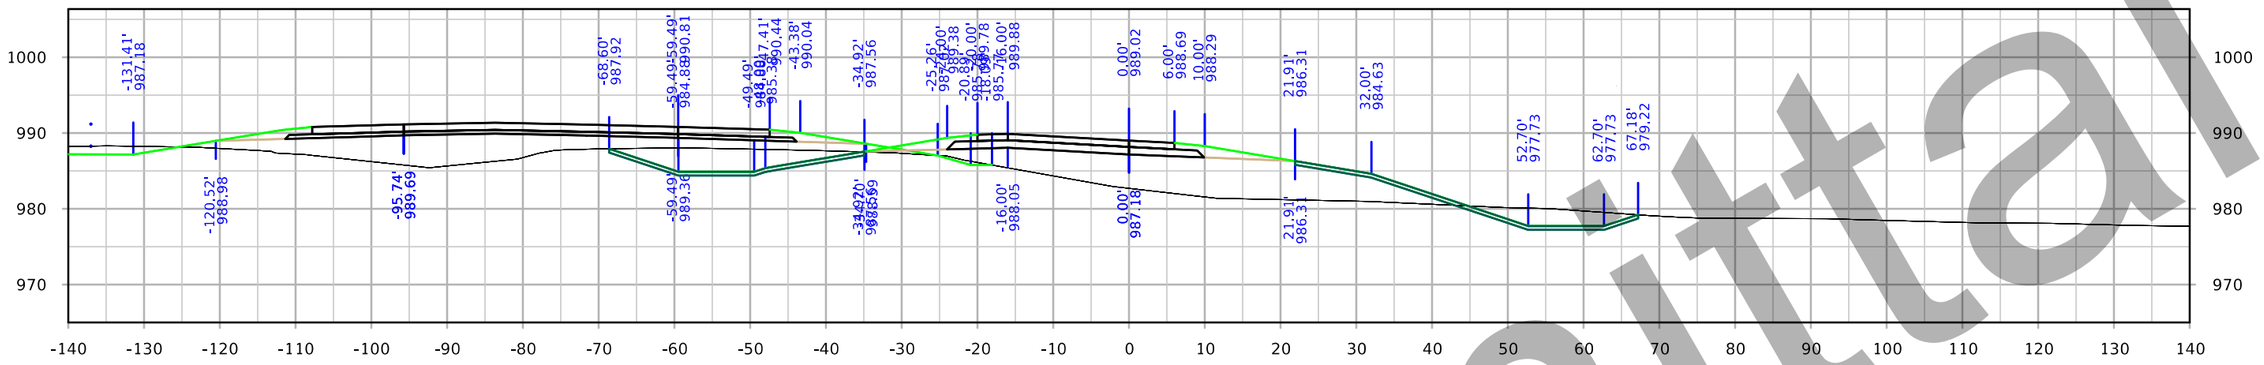

STA. 1592+50.00

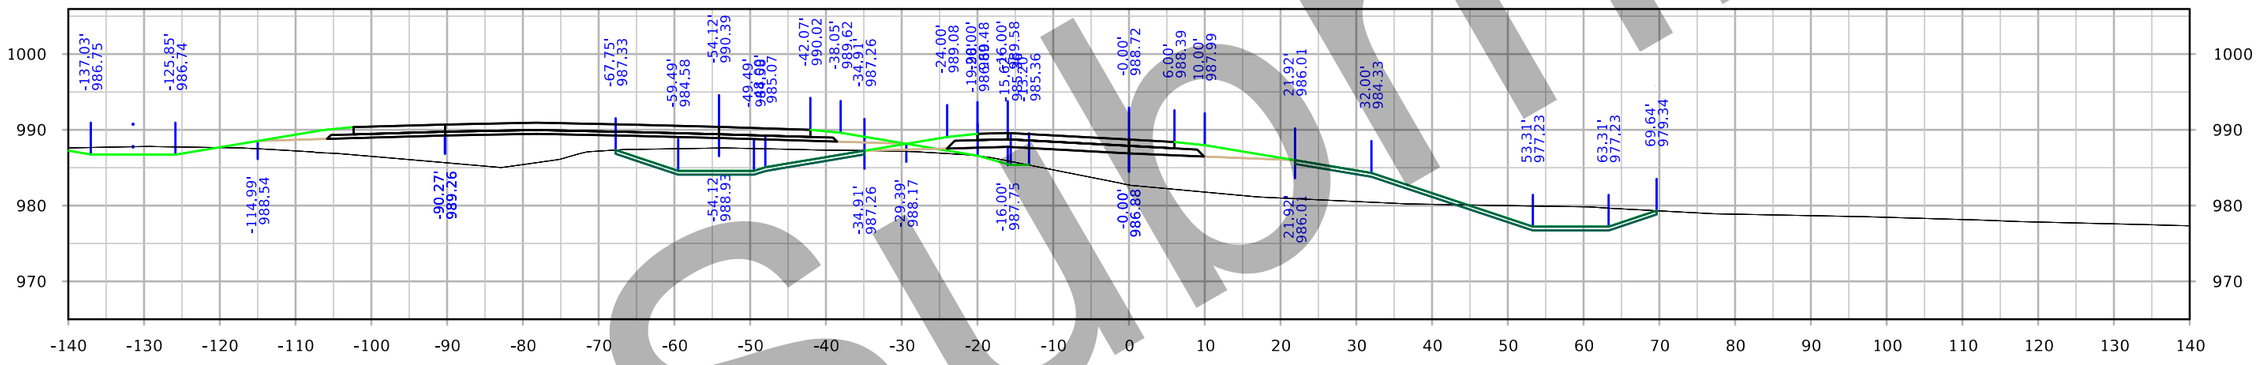

STA. 1592+00.00

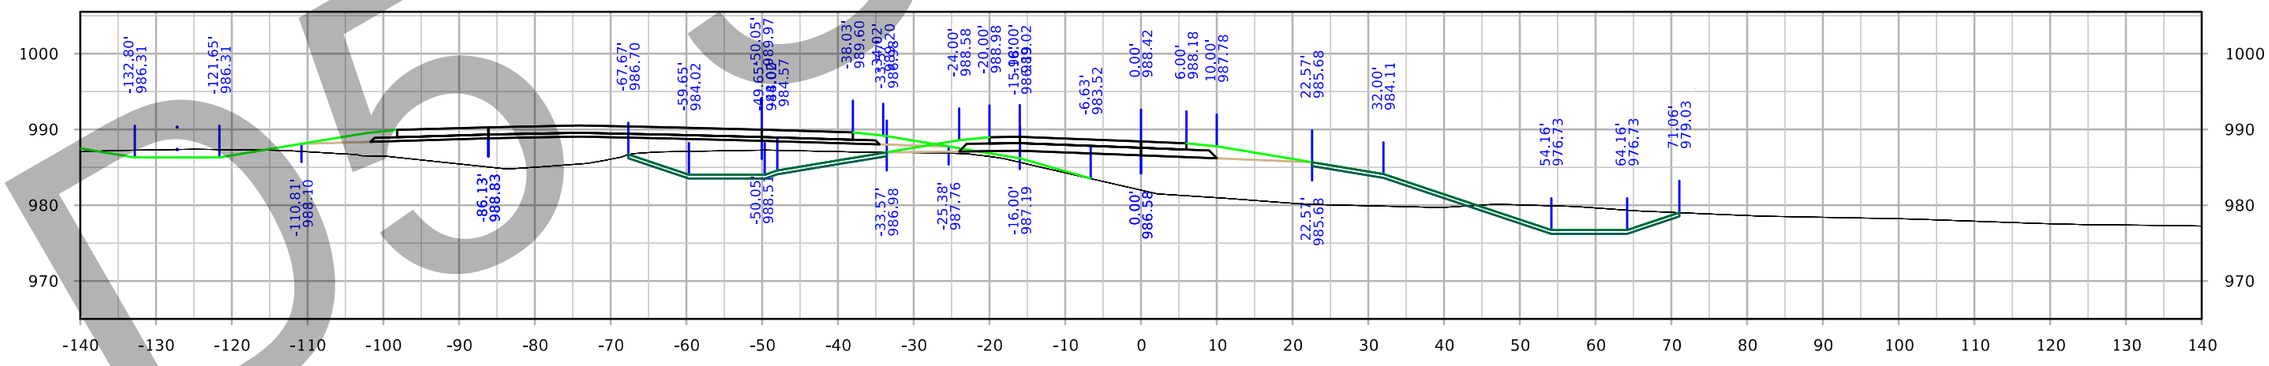

STA. 1591+50.00

D5 Submittal

FILE NO. 32044	ENGLISH	DESIGN TEAM Iowa DOT	POLK/STORY COUNTY	PROJECT NUMBER IM-035-4(309)95--13-77	SHEET NUMBER Y.901

8:01:21 AM 3/3/2021 cschins pw:\\ntPwInt1.dot.int.lan:PWMain\Documents\Projects\7703504015\Design_(309)_PreliminaryEngineering\CADD_Files\Cross_Sections\XS_RMP210A_77035309Z08.dgn

IA 210 Ramp A

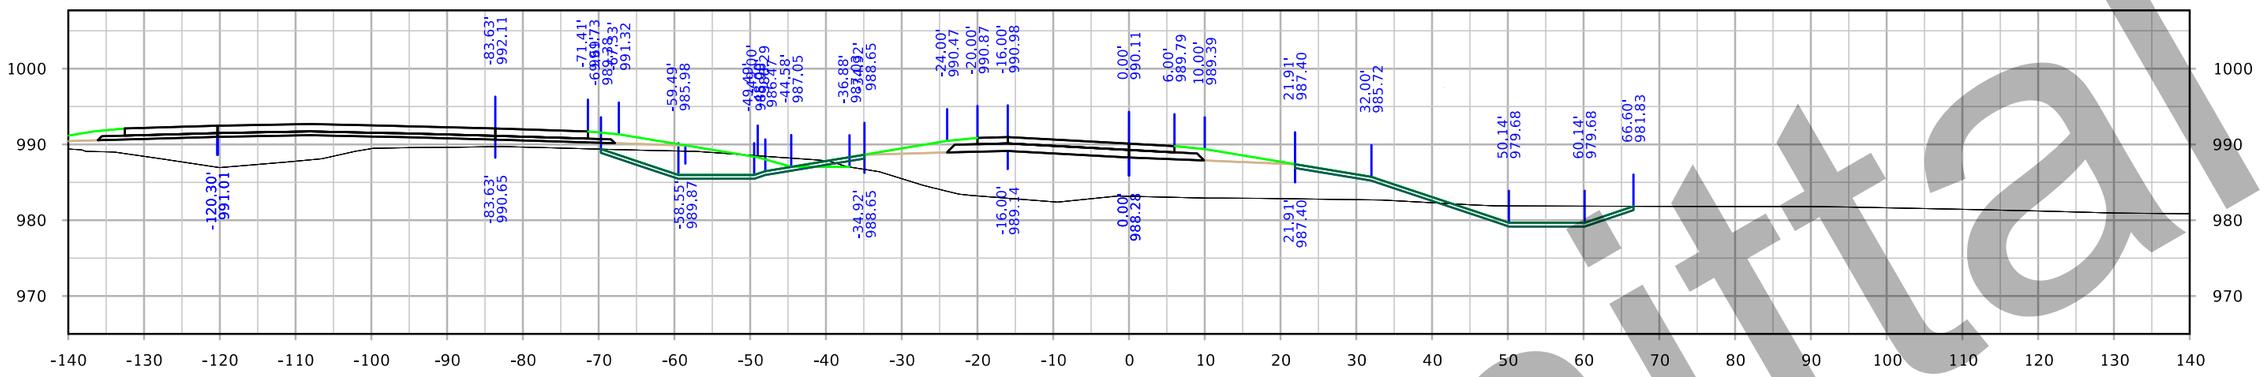

STA. 1594+00.00

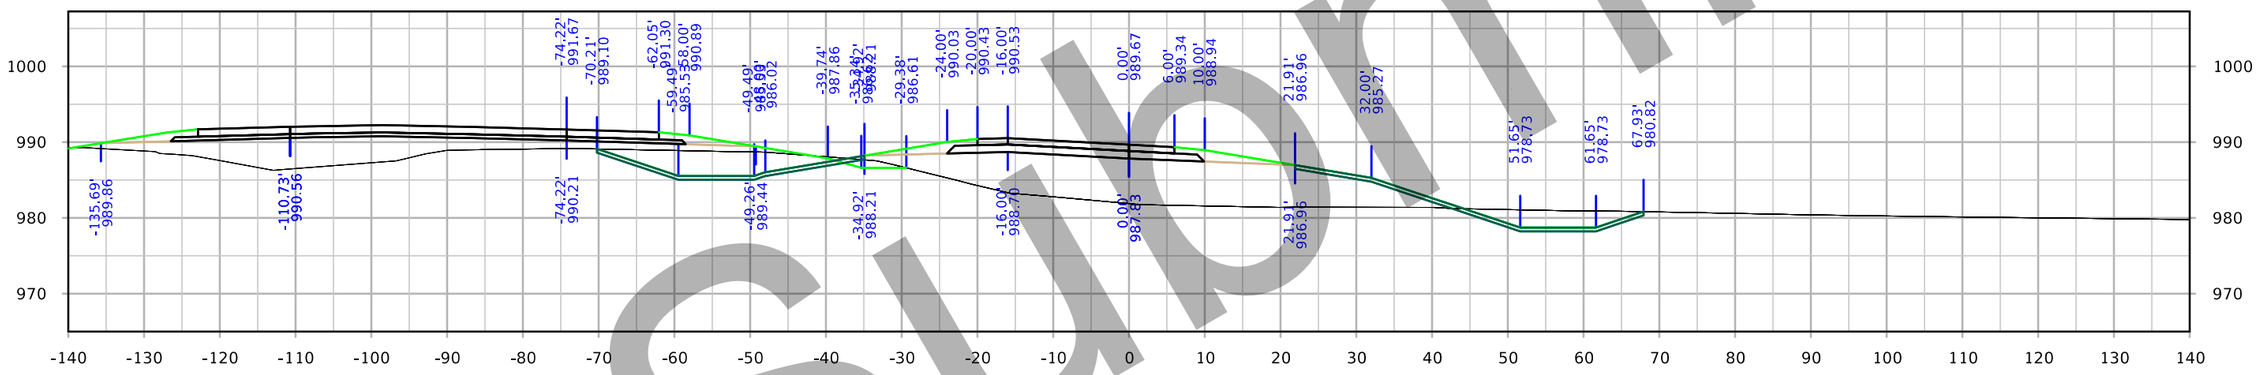

STA. 1593+50.00

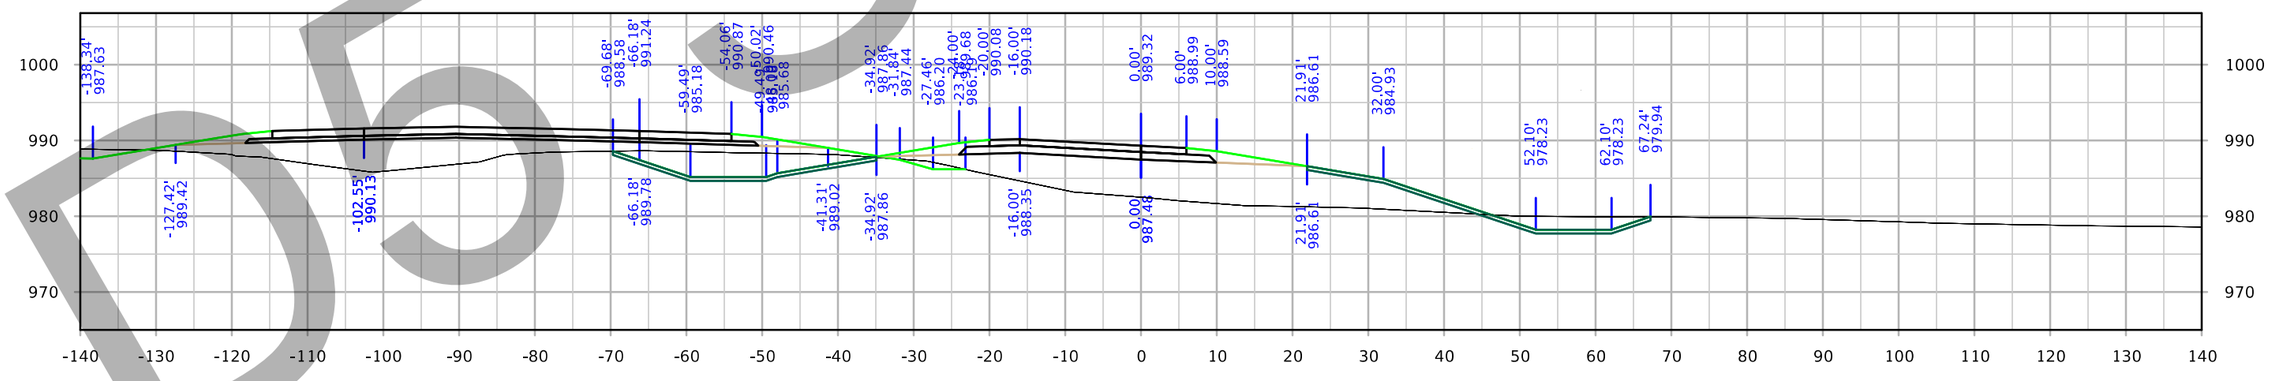

STA. 1593+00.00

Submittal

FILE NO. 32044	ENGLISH	DESIGN TEAM Iowa DOT	POLK/STORY COUNTY	PROJECT NUMBER IM-035-4(309)95--13-77	SHEET NUMBER Y.902

8:01:45 AM 3/3/2021 cschins pw:\\ntPwInt1.dot.int.lan:PWMain\Documents\Projects\7703504015\Design_(309)_PreliminaryEngineering\CADD_Files\Cross_Sections\XS_RMP210A_77035309Z08.dgn

IA 210 Ramp A

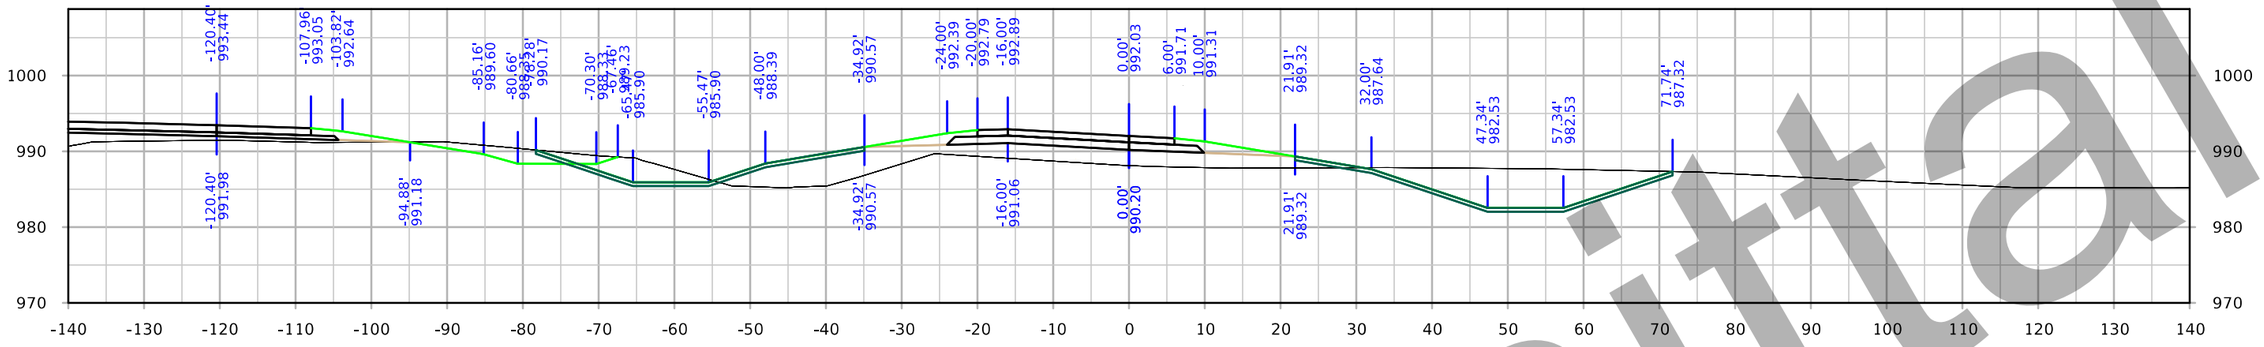

STA. 1595+50.00

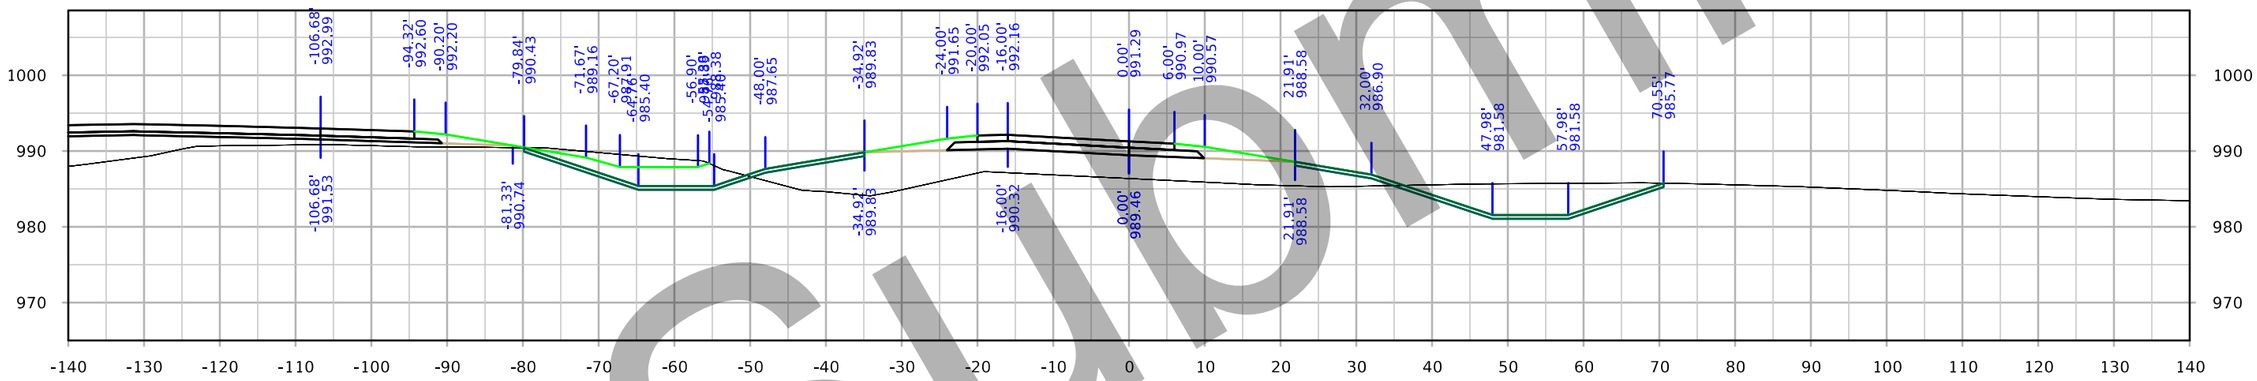

STA. 1595+00.00

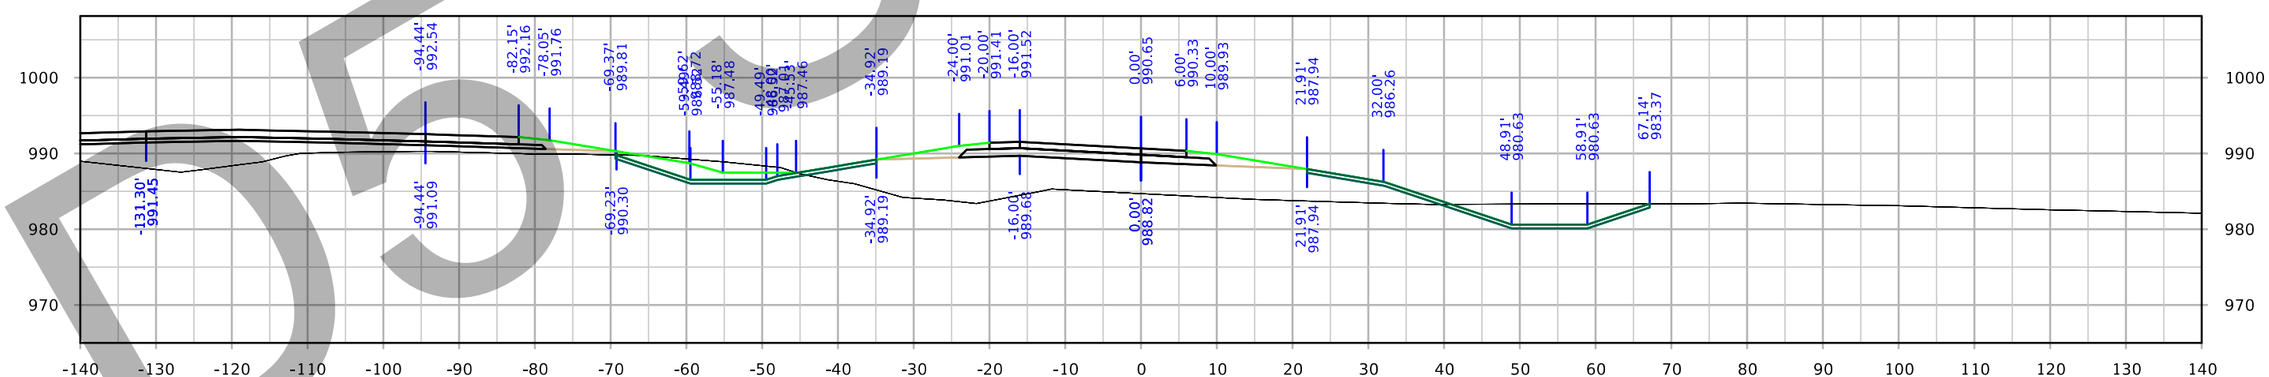

STA. 1594+50.00

DESIGN SUBMITTAL

FILE NO. 32044	ENGLISH	DESIGN TEAM Iowa DOT	POLK/STORY COUNTY	PROJECT NUMBER IM-035-4(309)95--13-77	SHEET NUMBER Y.903

8:02:08 AM 3/3/2021 cschins pw:\\intPwInt1.dot.int.lan:PWMain\Documents\Projects\7703504015\Design_(309)_PreliminaryEngineering\CADD_Files\Cross_Sections\XS_RMP210A_77035309Z08.dgn

IA 210 Ramp A

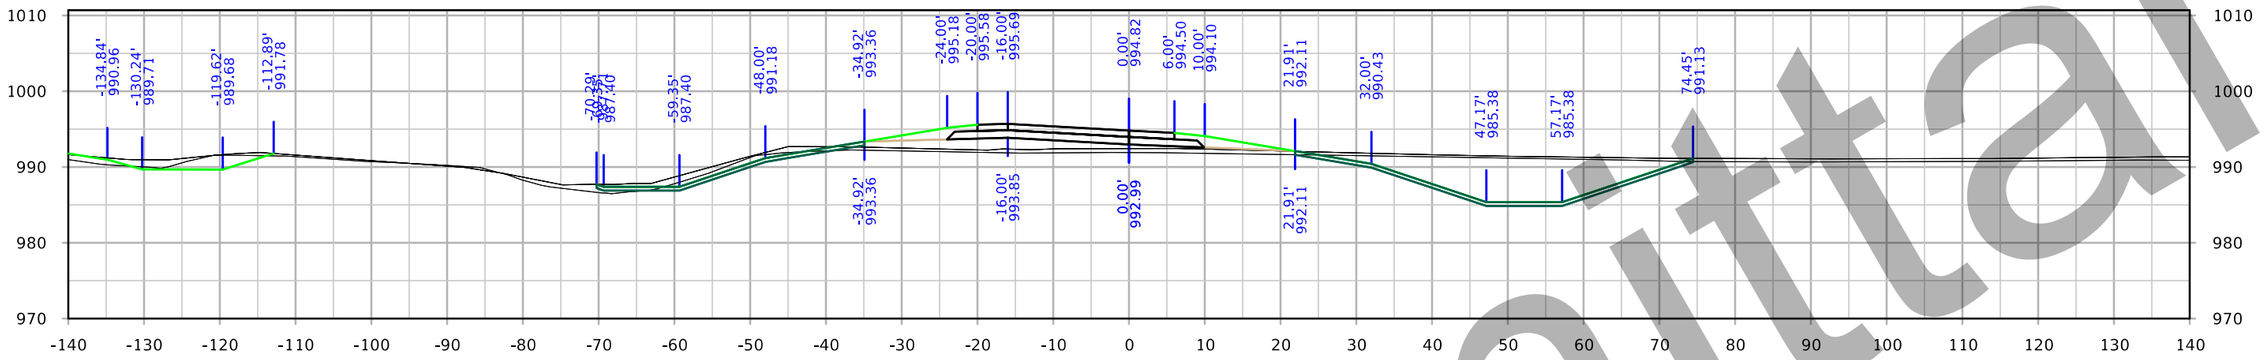

STA. 1597+00.00

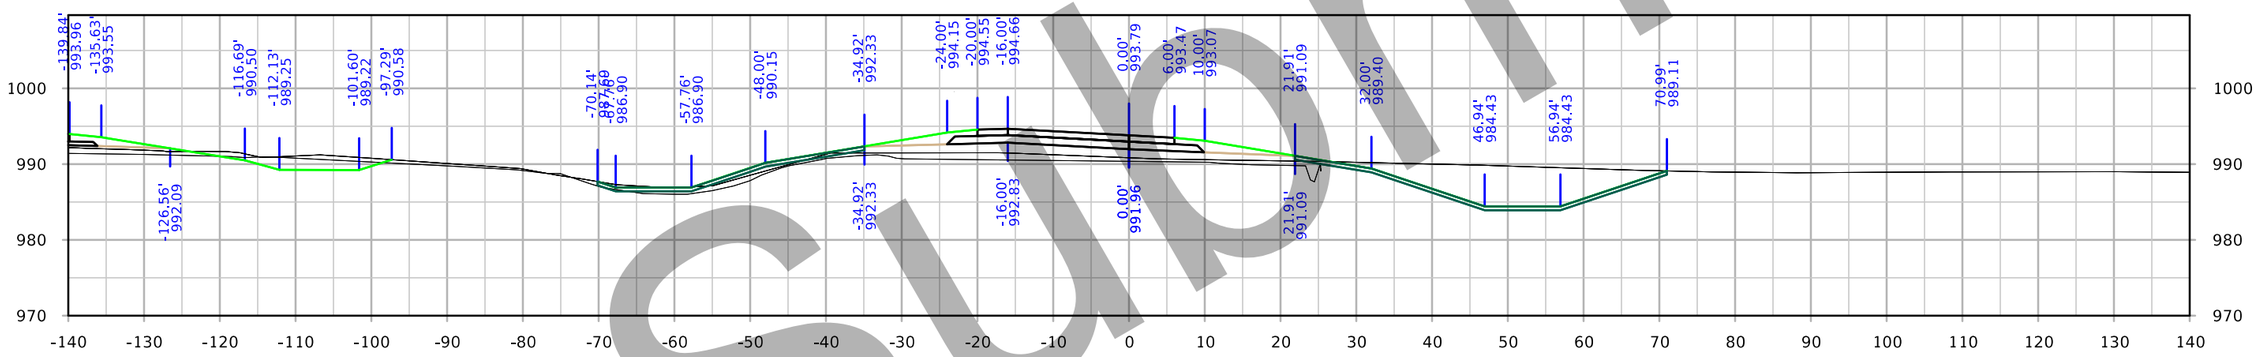

STA. 1596+50.00

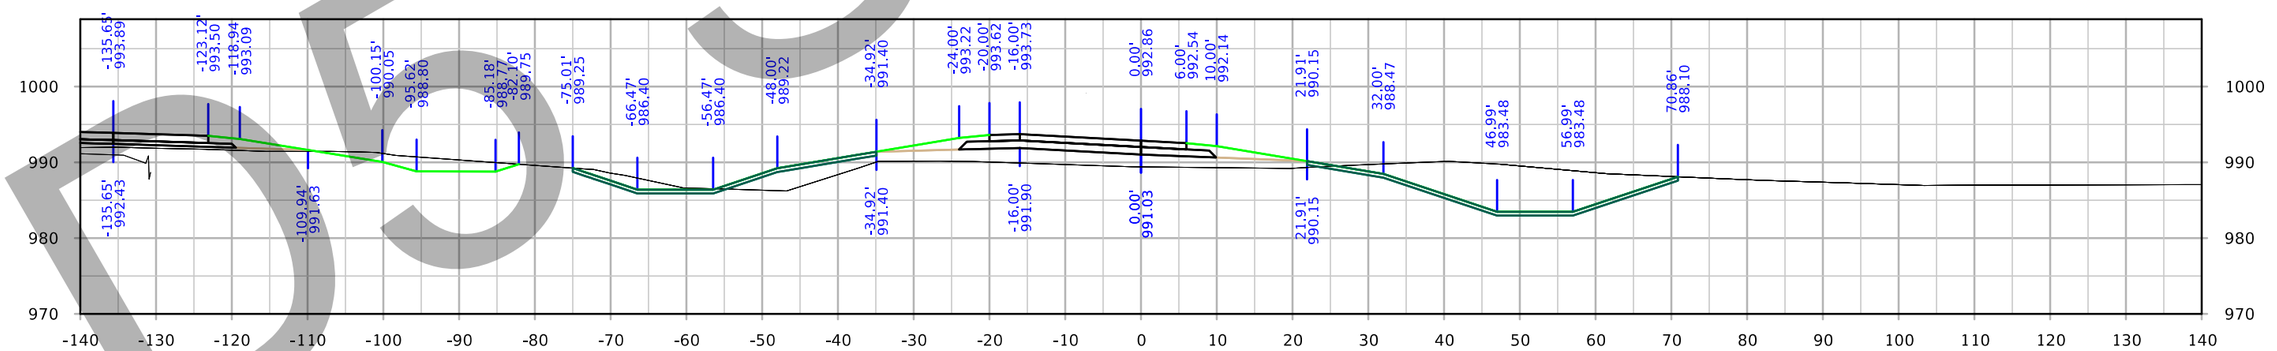

STA. 1596+00.00

Submittal
DESIGN

FILE NO. 32044	ENGLISH	DESIGN TEAM Iowa DOT	POLK/STORY COUNTY	PROJECT NUMBER IM-035-4(309)95--13-77	SHEET NUMBER Y.904

8:02:31 AM 3/3/2021 cschins pw:\\ntPwInt1.dot.int.lan:PWMain\Documents\Projects\7703504015\Design_(309)_PreliminaryEngineering\CADD_Files\Cross_Sections\XS_RMP210A_77035309Z08.dgn

IA 210 Ramp A

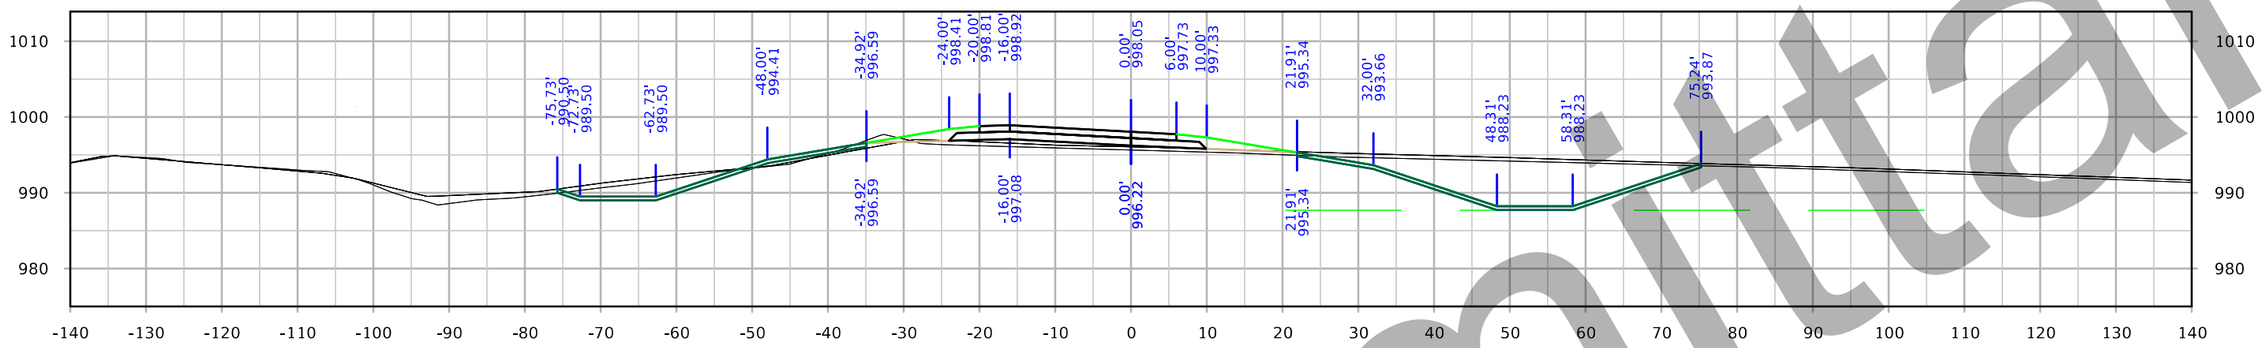

STA. 1598+50.00

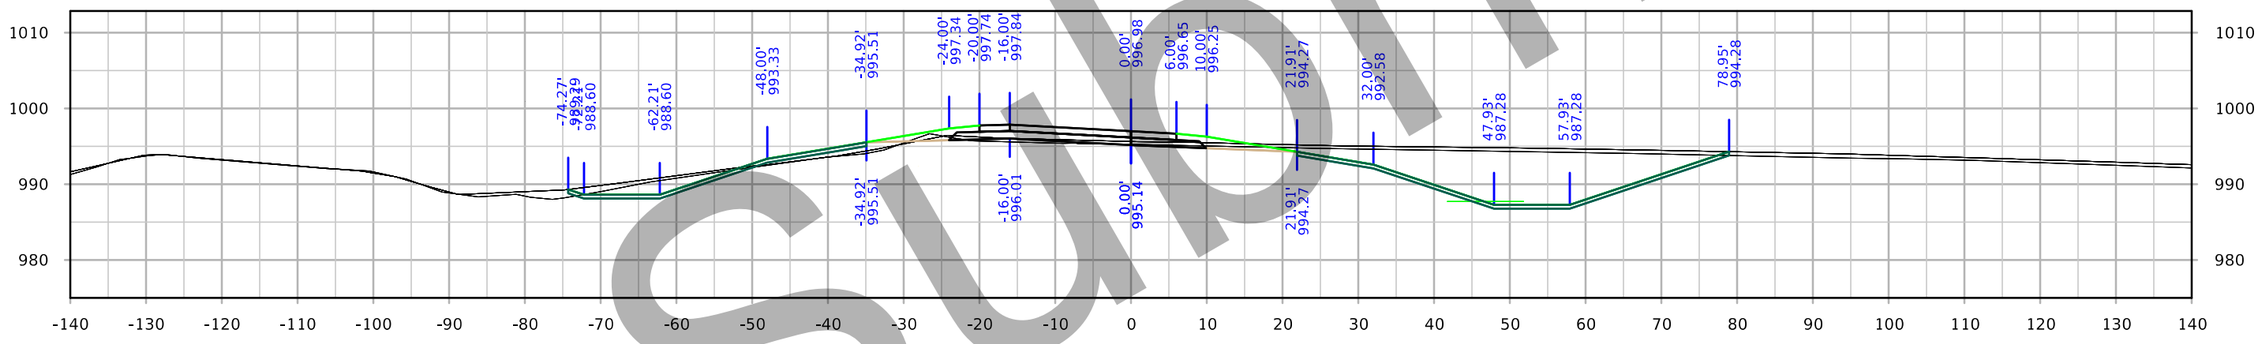

STA. 1598+00.00

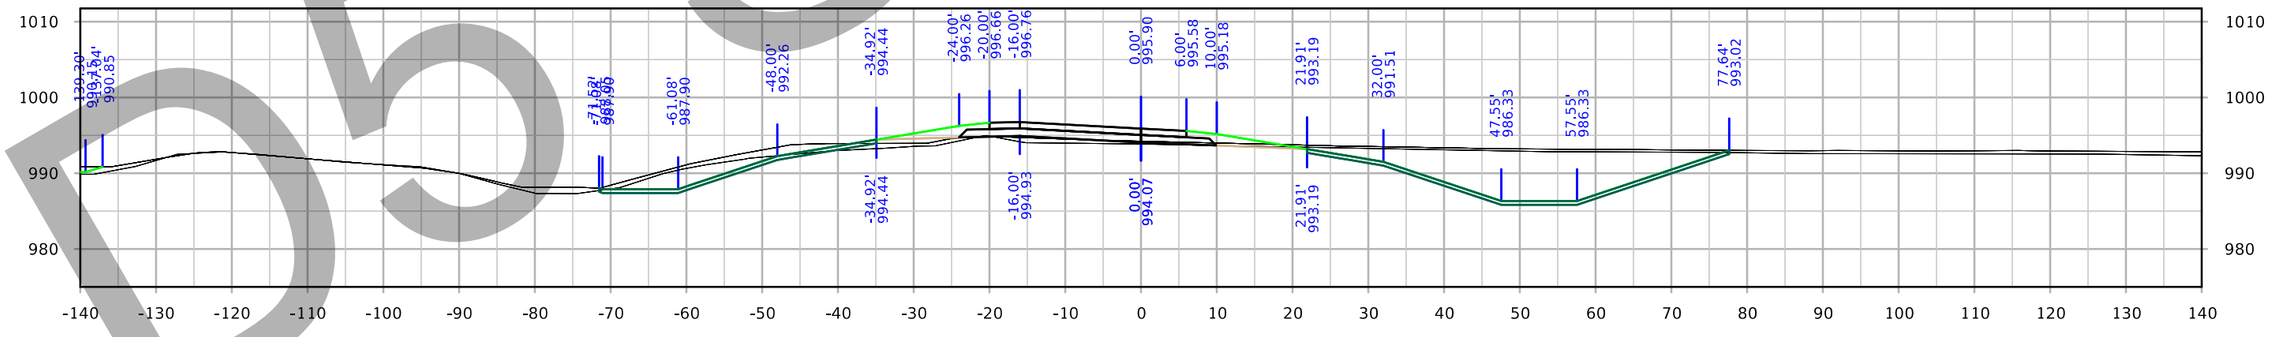

STA. 1597+50.00

D5 Submittal

FILE NO. 32044	ENGLISH	DESIGN TEAM Iowa DOT	POLK/STORY COUNTY	PROJECT NUMBER IM-035-4(309)95--13-77	SHEET NUMBER Y.905

8:02:54 AM 3/3/2021 cschins pw:\\ntPwInt1.dot.int.lan:PWMain\Documents\Projects\7703504015\Design_(309)_PreliminaryEngineering\CADD_Files\Cross_Sections\XS_RMP210A_77035309Z08.dgn

IA 210 Ramp A

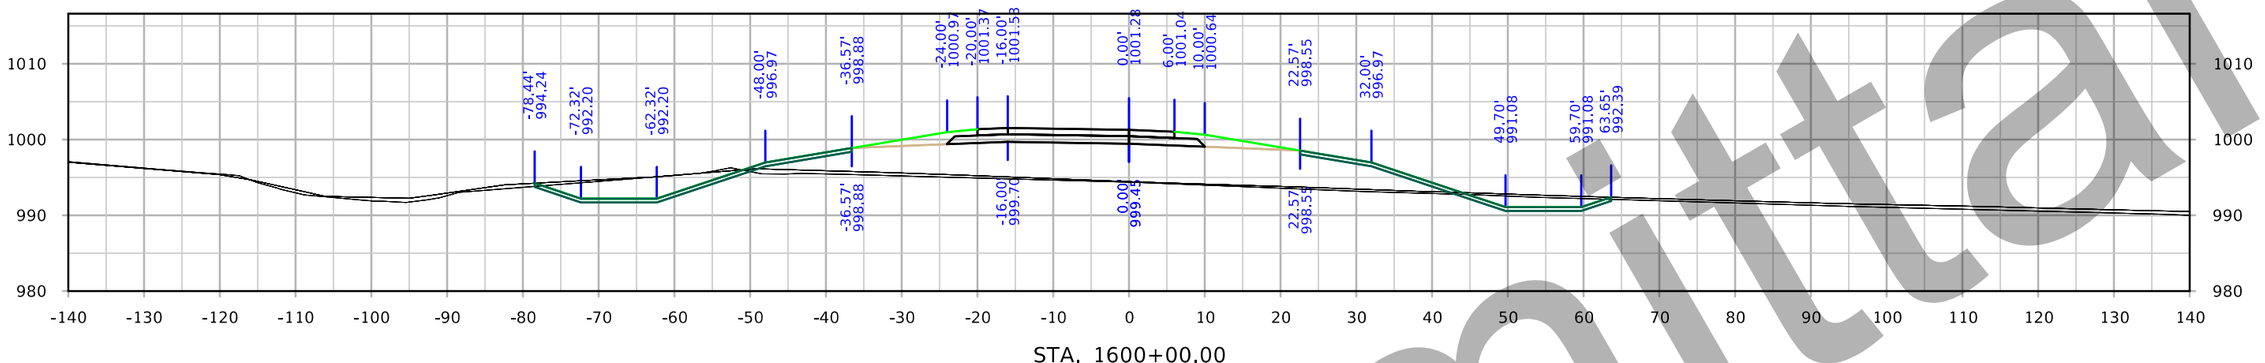

STA. 1600+00.00

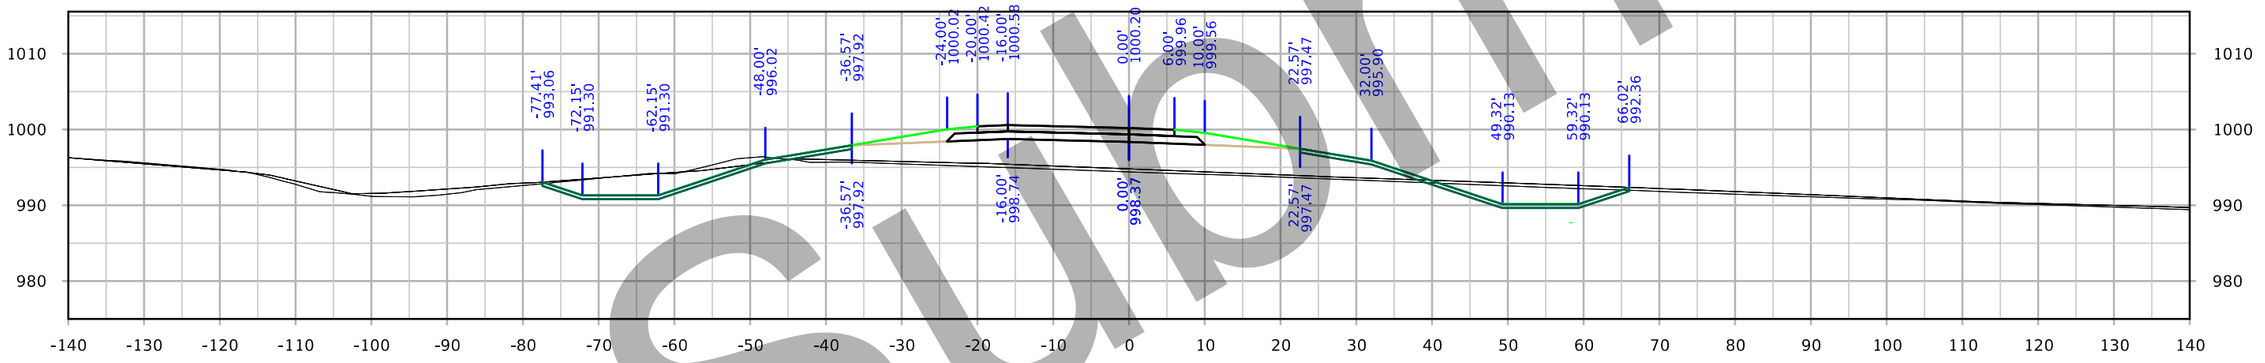

STA. 1599+50.00

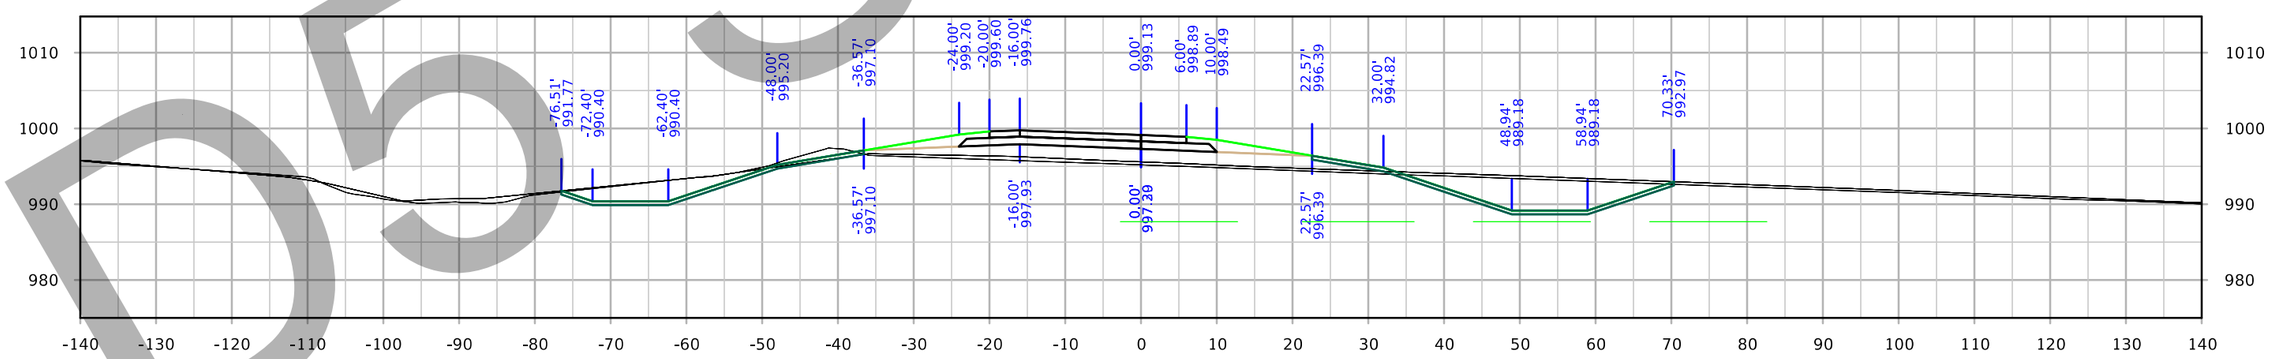

STA. 1599+00.00

D5 Submittal

FILE NO. 32044	ENGLISH	DESIGN TEAM Iowa DOT	POLK/STORY COUNTY	PROJECT NUMBER IM-035-4(309)95--13-77	SHEET NUMBER Y.906

8:03:19 AM 3/3/2021 cschins pw:\\ntPwInt1.dot.int.lan:PWMain\Documents\Projects\7703504015\Design_(309)_PreliminaryEngineering\CADD_Files\Cross_Sections\XS_RMP210A_77035309Z08.dgn

IA 210 Ramp A

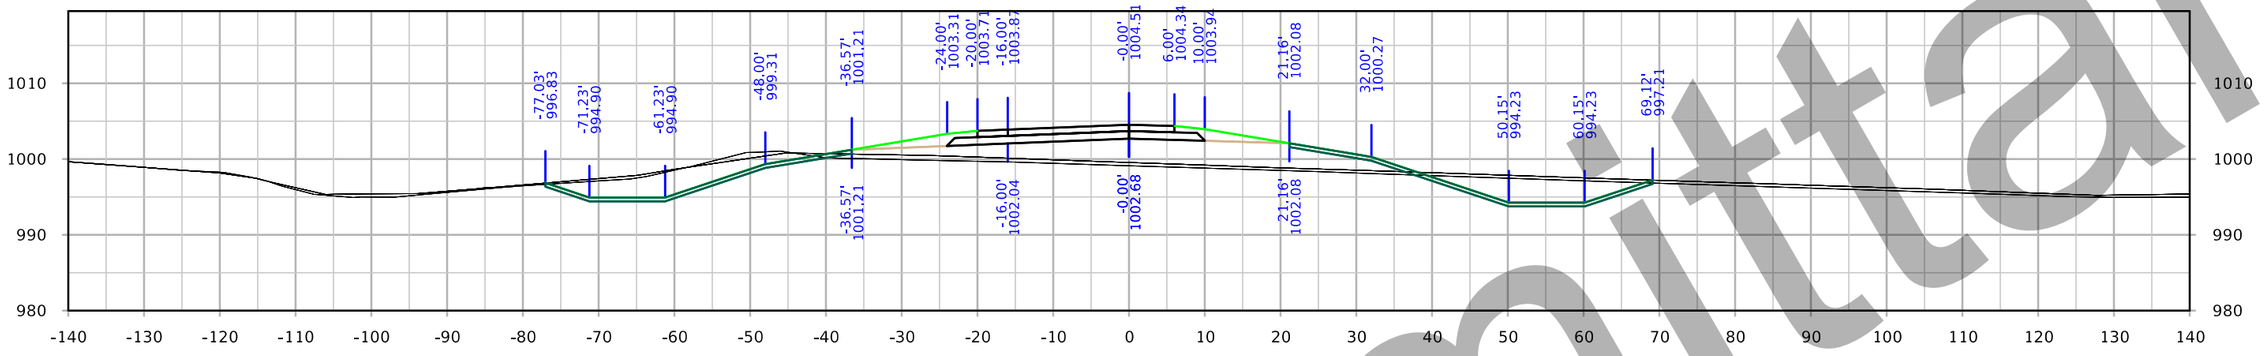

STA. 1601+50.00

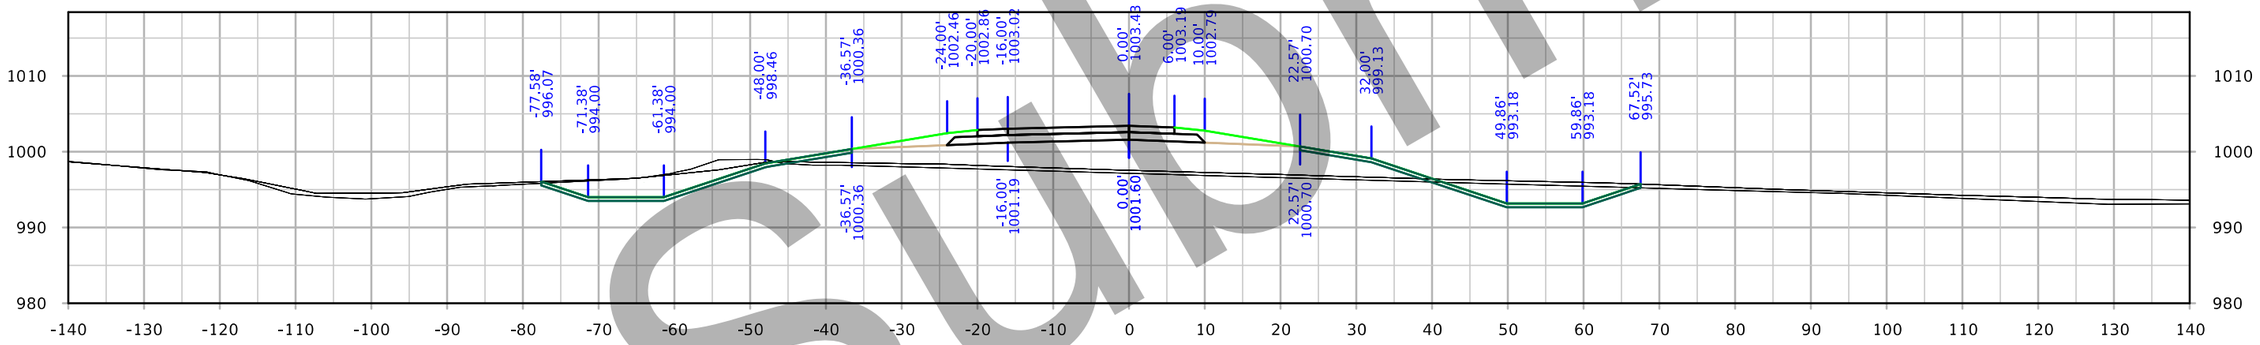

STA. 1601+00.00

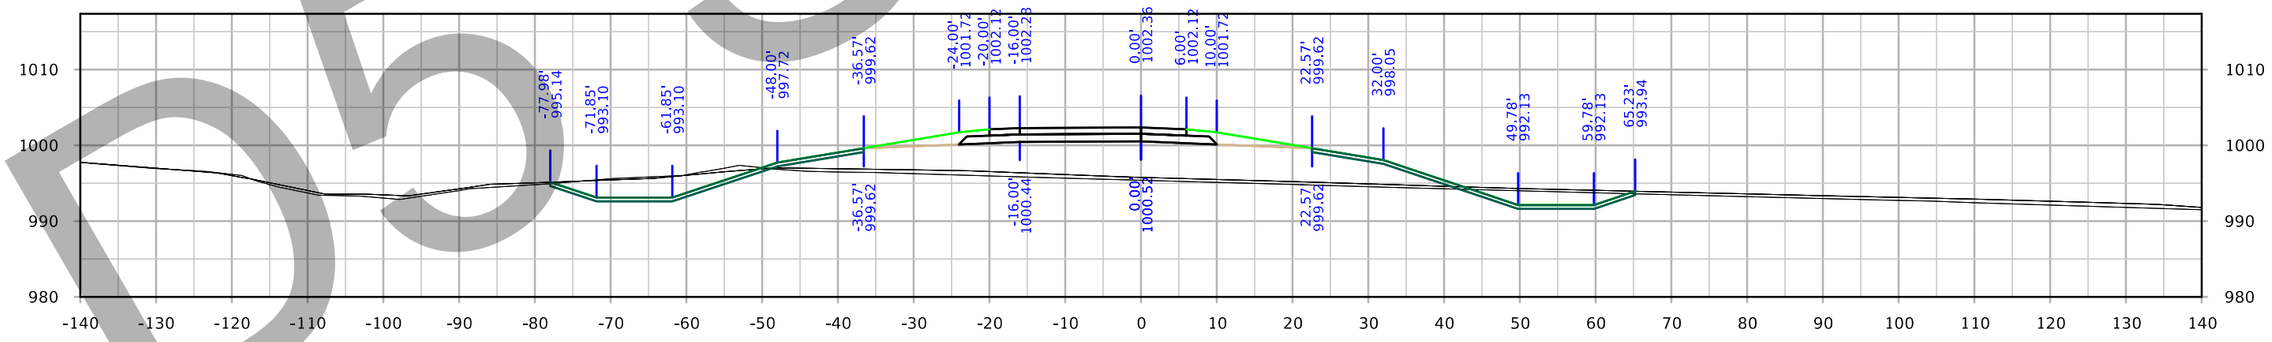

STA. 1600+50.00

Submittal

FILE NO. 32044	ENGLISH	DESIGN TEAM Iowa DOT	POLK/STORY COUNTY	PROJECT NUMBER IM-035-4(309)95--13-77	SHEET NUMBER Y.907

8:03:42 AM 3/3/2021 cschins pw:\\ntPwInt1.dot.int.lan:PWMain\Documents\Projects\7703504015\Design_(309)_PreliminaryEngineering\CADD_Files\Cross_Sections\XS_RMP210A_77035309Z08.dgn

IA 210 Ramp A

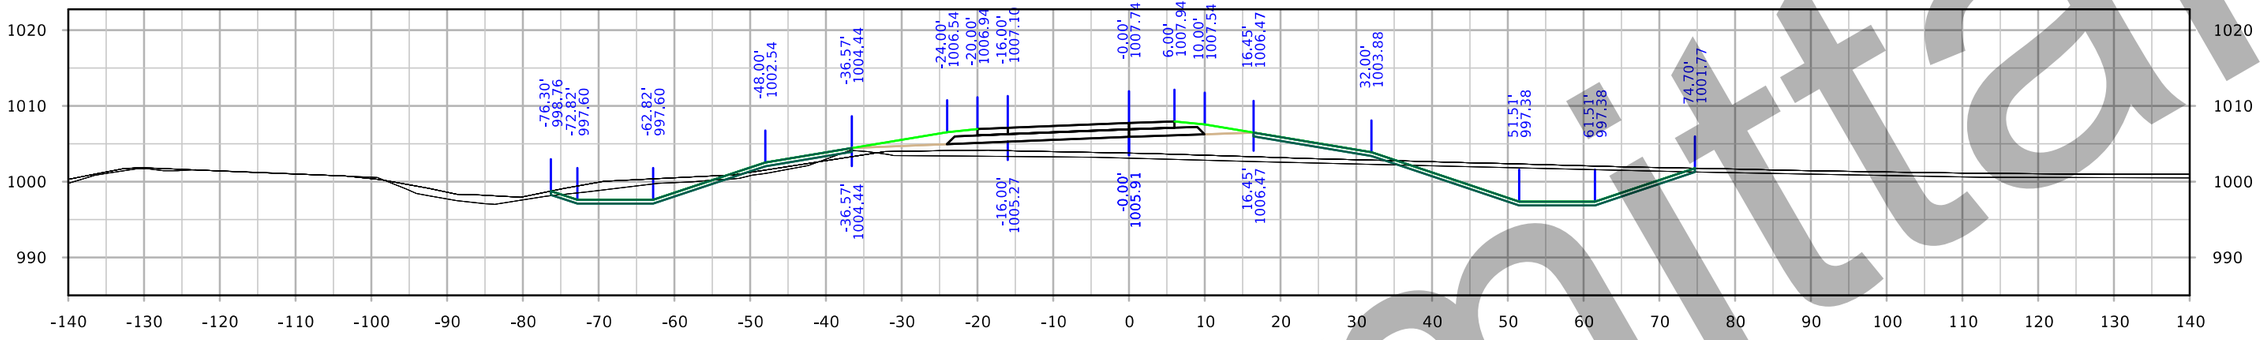

STA. 1603+00.00

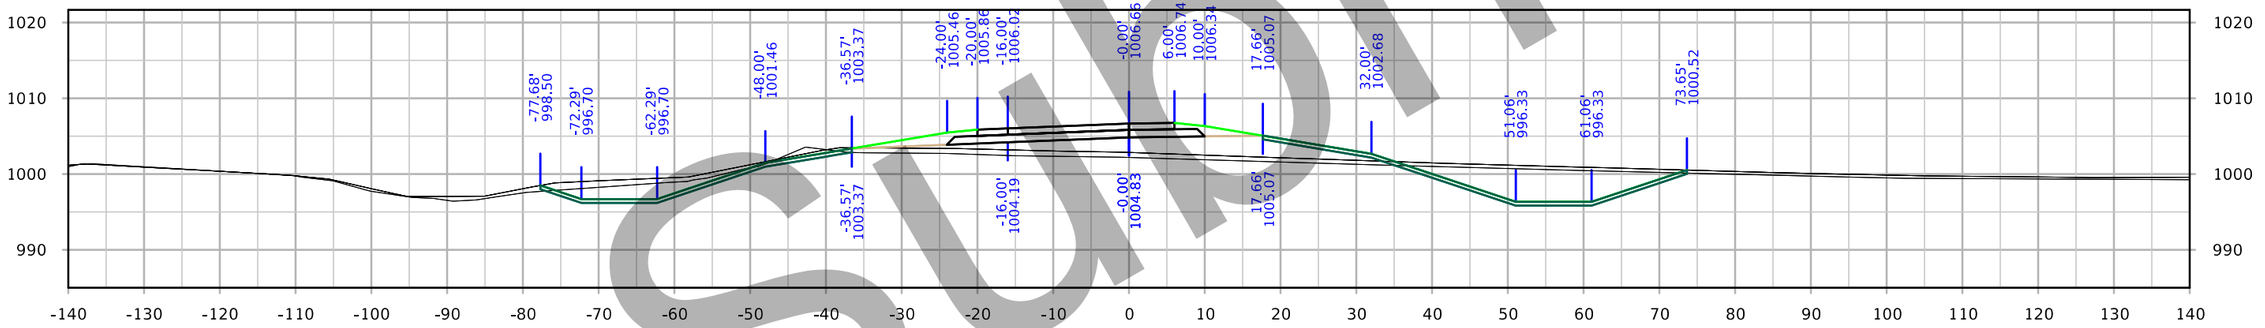

STA. 1602+50.00

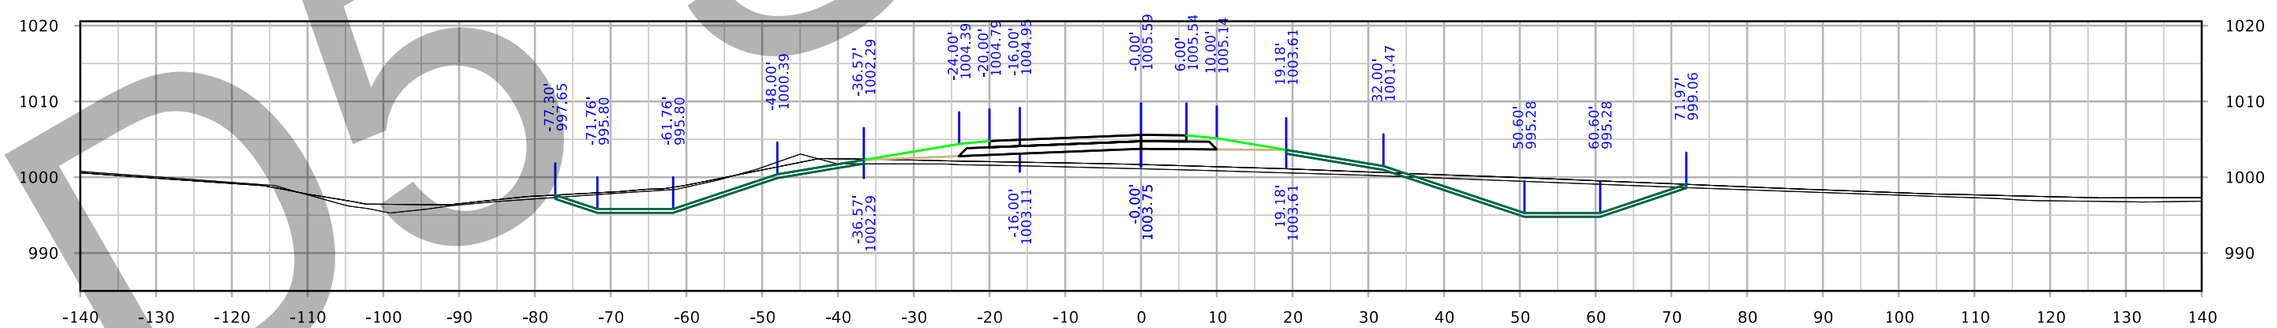

STA. 1602+00.00

D5 Submittal

FILE NO. 32044	ENGLISH	DESIGN TEAM Iowa DOT	POLK/STORY COUNTY	PROJECT NUMBER IM-035-4(309)95--13-77	SHEET NUMBER Y.908

8:04:05 AM 3/3/2021 cschins pw:\\ntPwInt1.dot.int.lan:PWMain\Documents\Projects\7703504015\Design_(309)_PreliminaryEngineering\CADD_Files\Cross_Sections\XS_RMP210A_77035309Z08.dgn

IA 210 Ramp A

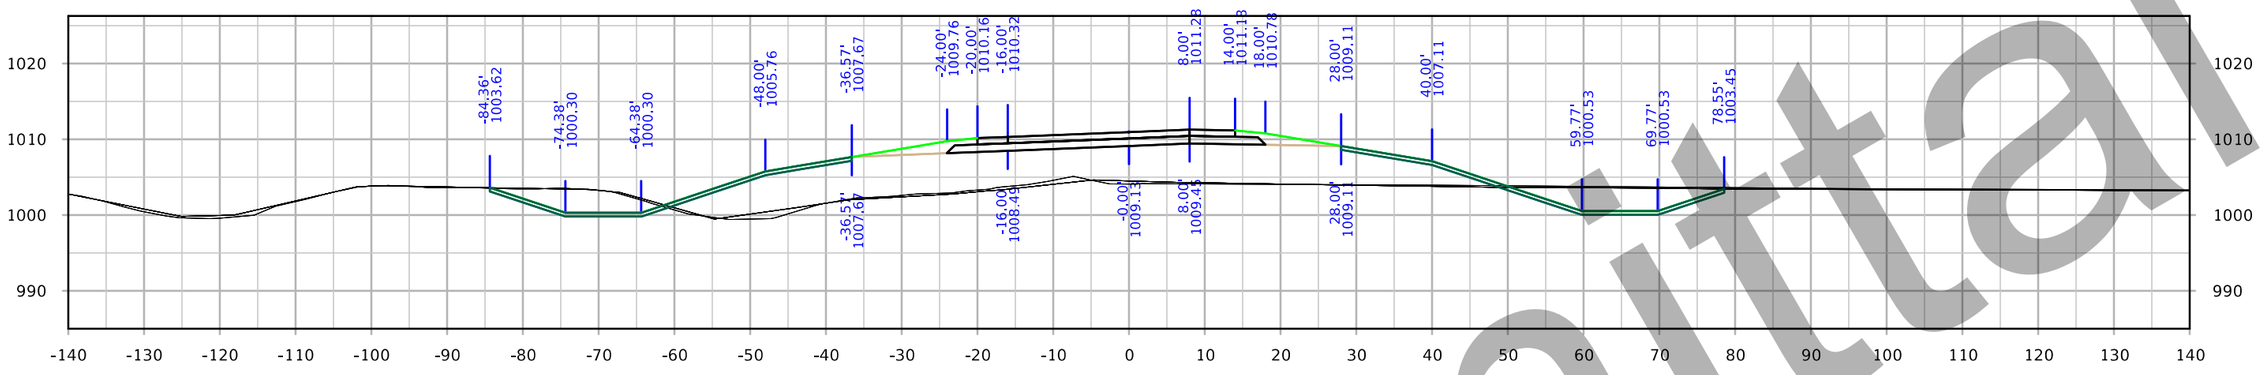

STA. 1604+50.00

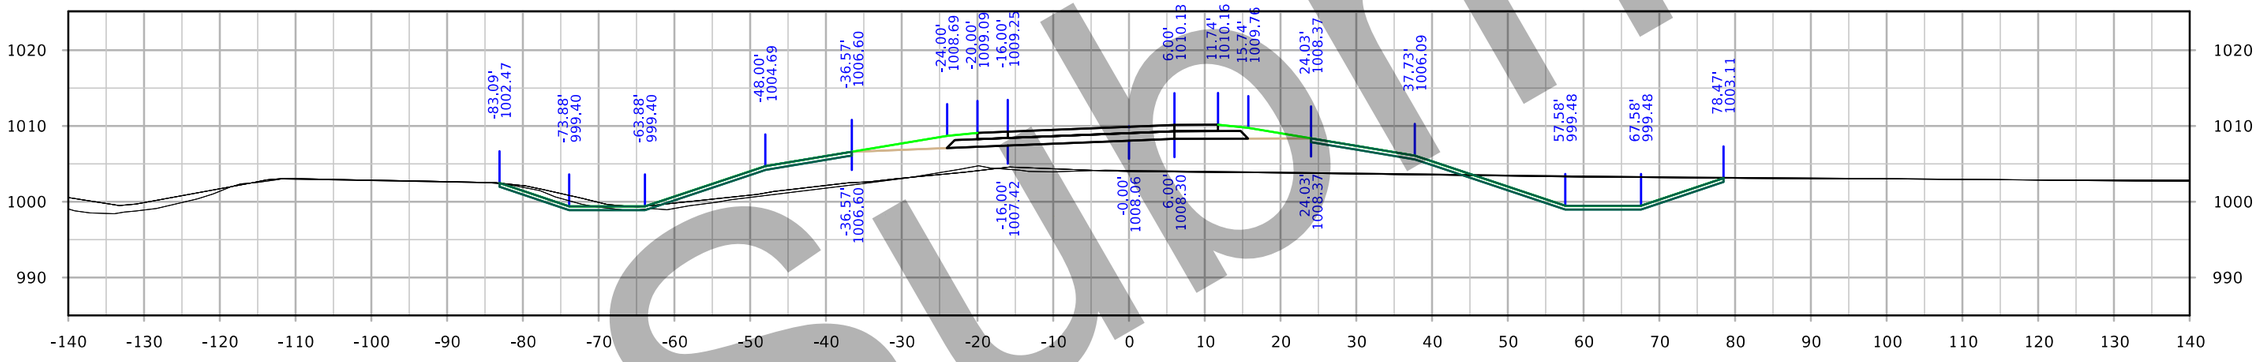

STA. 1604+00.00

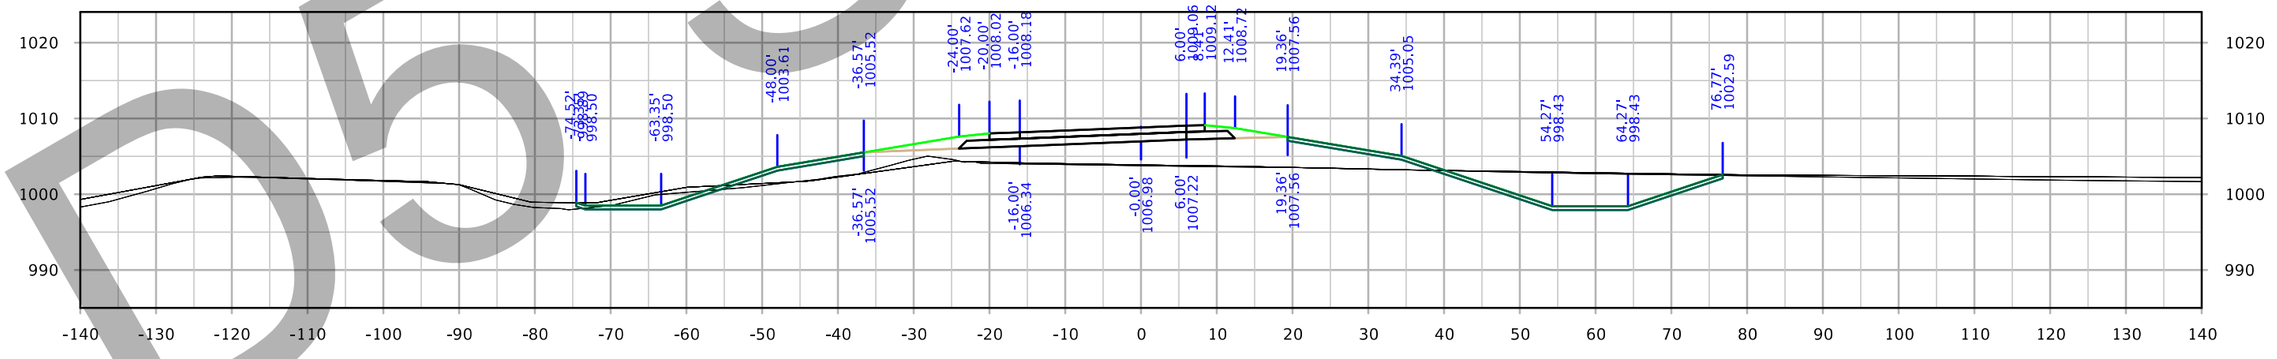

STA. 1603+50.00

Submittal
DO NOT USE

FILE NO. 32044	ENGLISH	DESIGN TEAM Iowa DOT	POLK/STORY COUNTY	PROJECT NUMBER IM-035-4(309)95--13-77	SHEET NUMBER Y.909

8:04:28 AM 3/3/2021 cschins pw:\\ntPwInt1.dot.int.lan:PWMain\Documents\Projects\7703504015\Design_(309)_PreliminaryEngineering\CADD_Files\Cross_Sections\XS_RMP210A_77035309Z08.dgn

IA 210 Ramp A

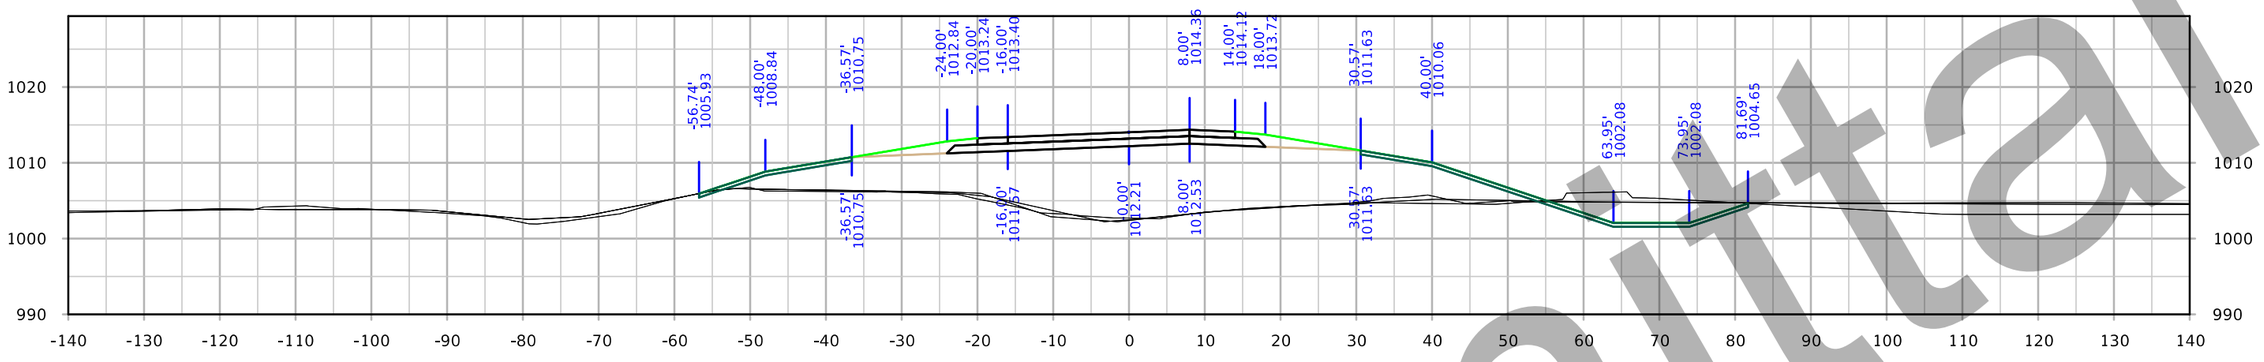

STA. 1606+00.00

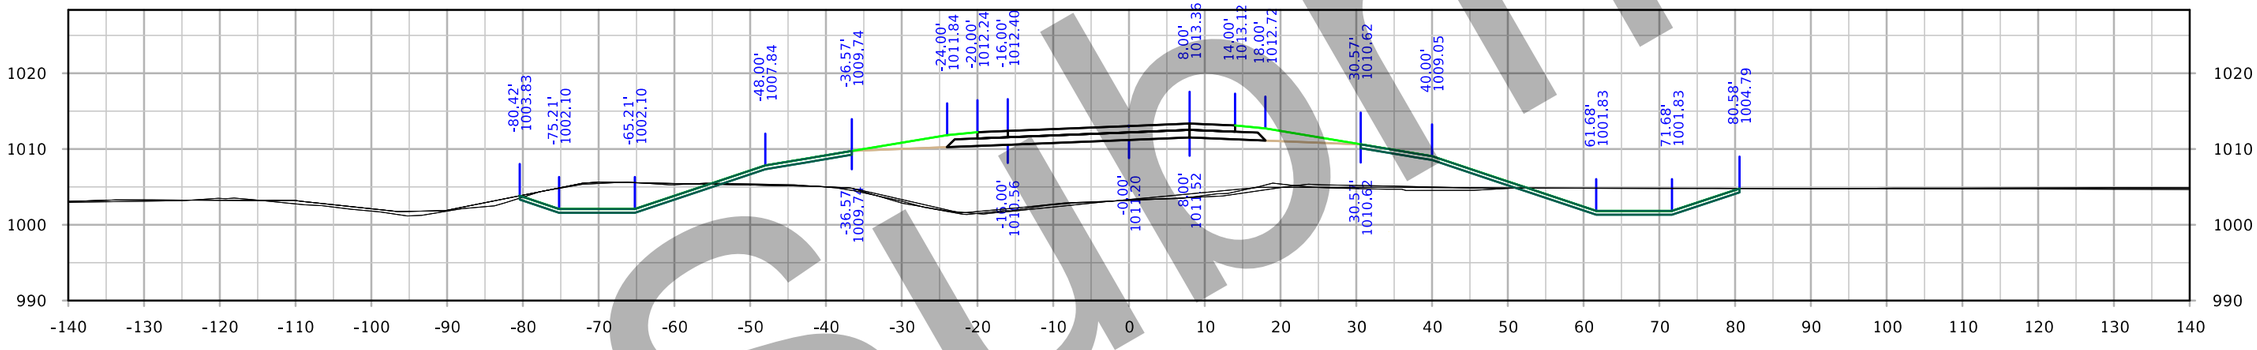

STA. 1605+50.00

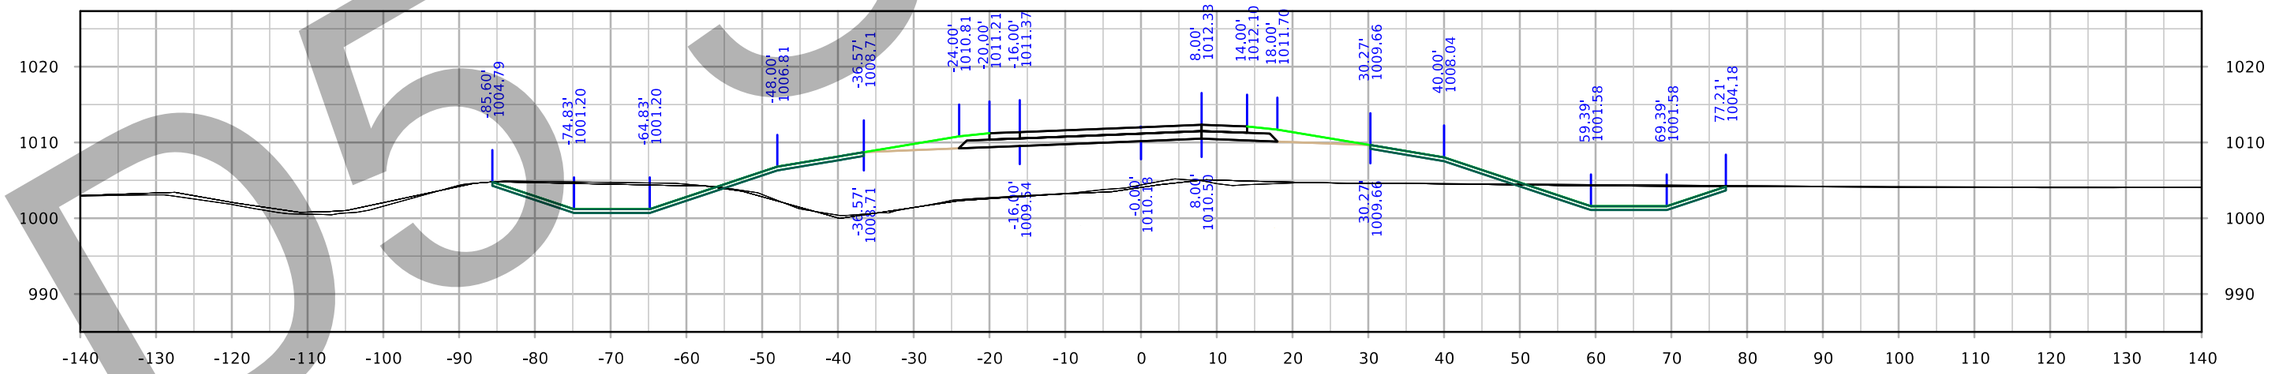

STA. 1605+00.00

Submittal
DO NOT

FILE NO. 32044	ENGLISH	DESIGN TEAM Iowa DOT	POLK/STORY COUNTY	PROJECT NUMBER IM-035-4(309)95--13-77	SHEET NUMBER Y.910

8:04:53 AM 3/3/2021 cschins pw:\\ntPwInt1.dot.int.lan:PWMain\Documents\Projects\7703504015\Design_(309)_PreliminaryEngineering\CADD_Files\Cross_Sections\XS_RMP210A_77035309Z08.dgn

IA 210 Ramp A

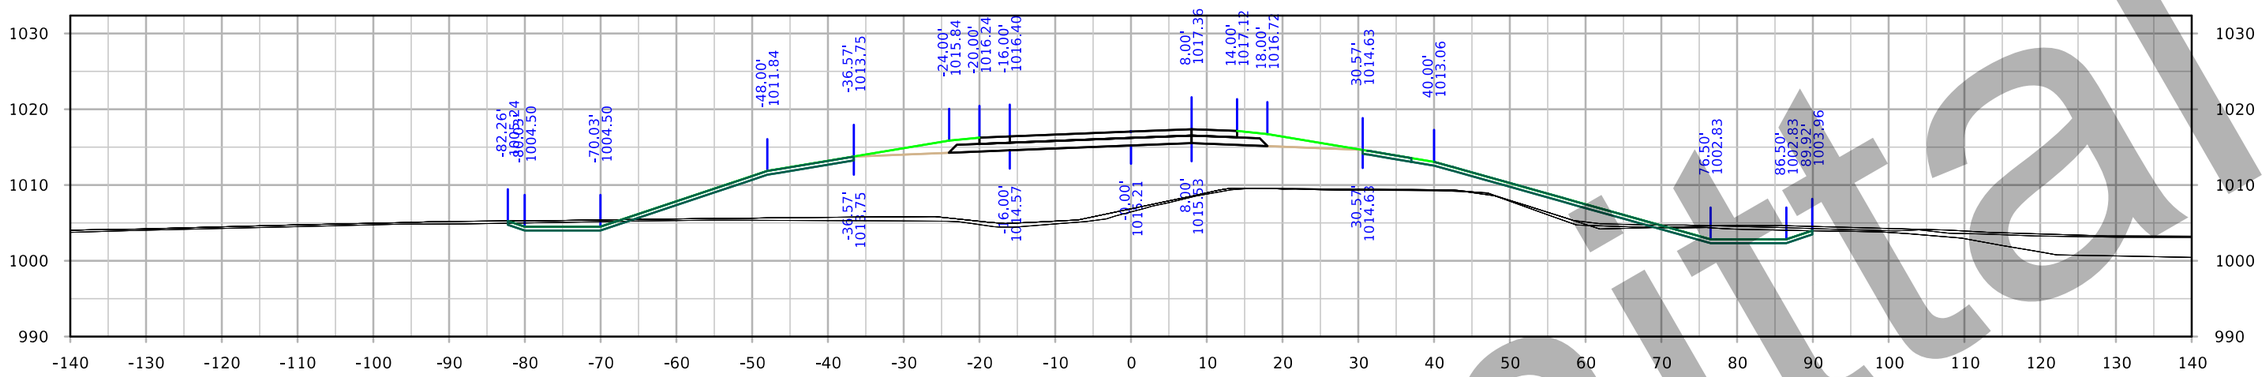

STA. 1607+50.00

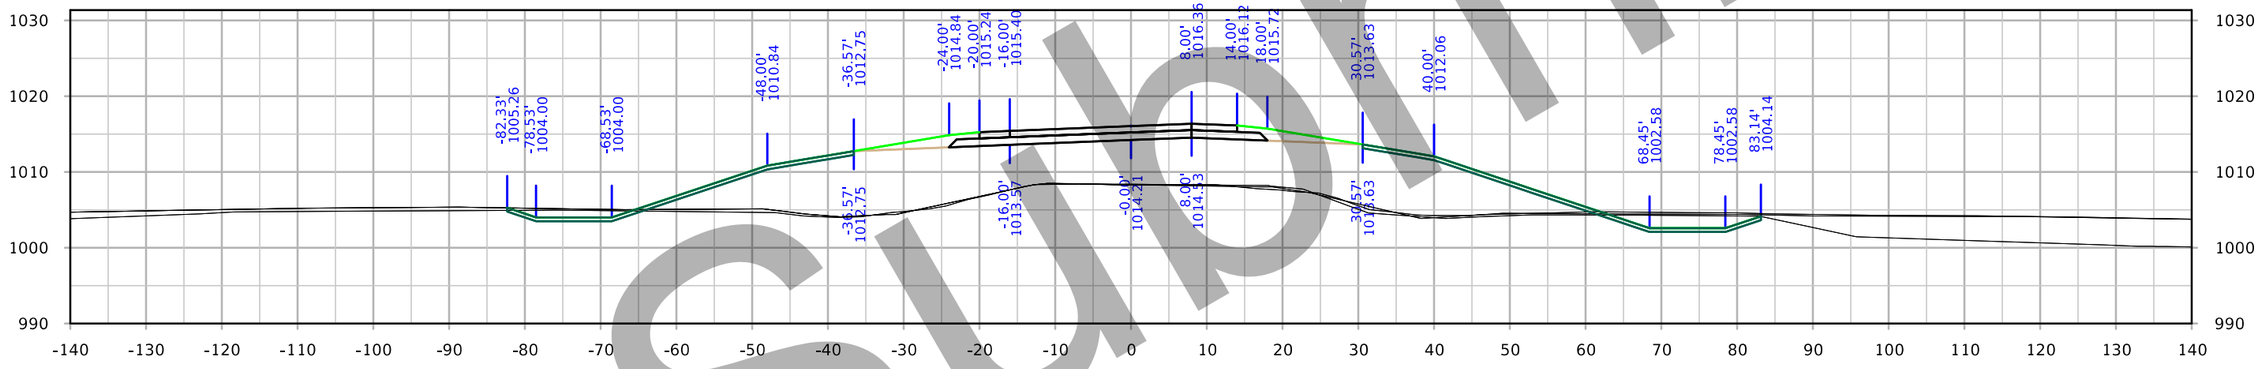

STA. 1607+00.00

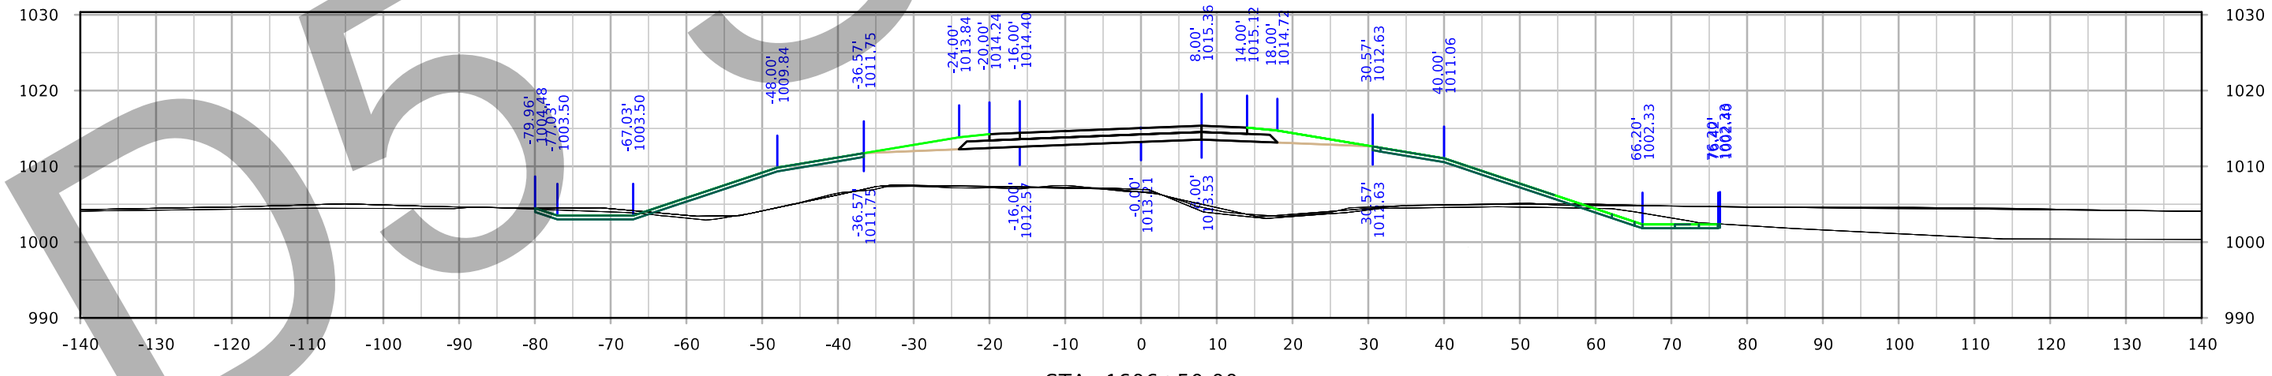

STA. 1606+50.00

D5 Submittal

FILE NO. 32044	ENGLISH	DESIGN TEAM Iowa DOT	POLK/STORY COUNTY	PROJECT NUMBER IM-035-4(309)95--13-77	SHEET NUMBER Y.911

8:05:28 AM 3/3/2021 cschins pw:\\ntPwInt1.dot.int.lan:PWMain\Documents\Projects\7703504015\Design_(309)_PreliminaryEngineering\CADD_Files\Cross_Sections\XS_RMP210A_77035309Z08.dgn

IA 210 Ramp A

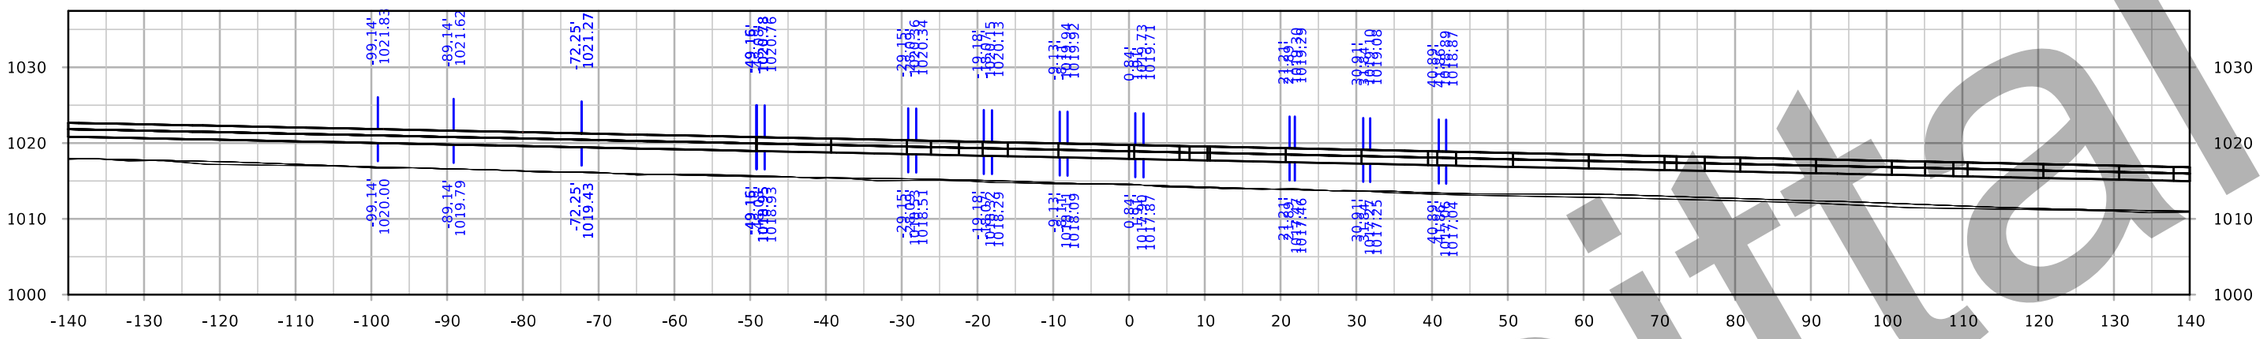

STA. 1608+85.19

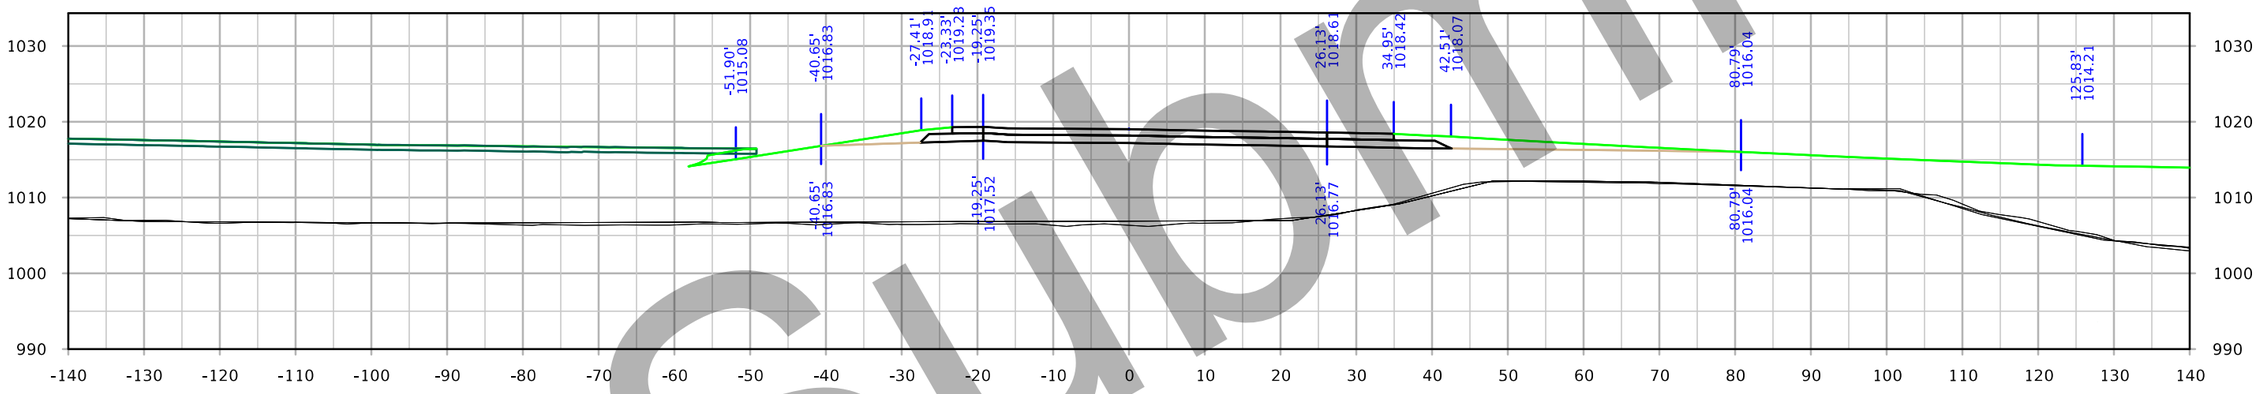

STA. 1608+50.00

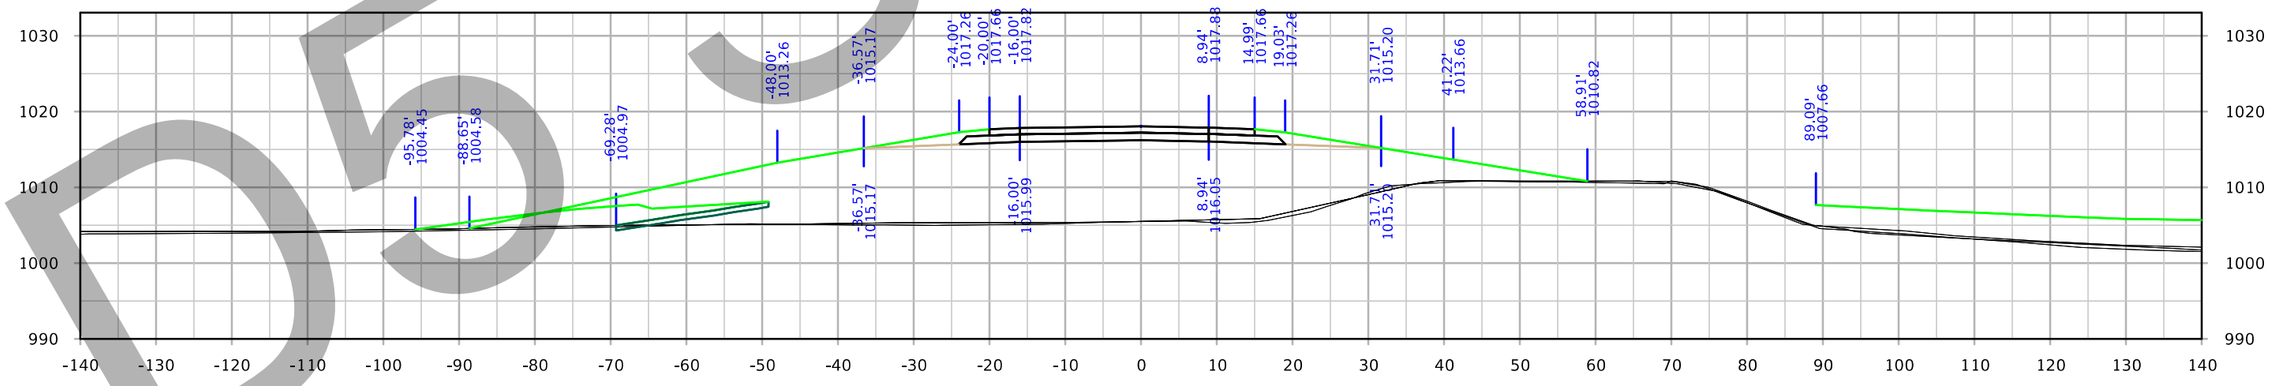

STA. 1608+00.00

D5 Submittal

FILE NO. 32044	ENGLISH	DESIGN TEAM Iowa DOT	POLK/STORY COUNTY	PROJECT NUMBER IM-035-4(309)95--13-77	SHEET NUMBER Y.912

8:06:00 AM 3/3/2021 cschins pw:\\ntPwInt1.dot.int.lan:PWMain\Documents\Projects\7703504015\Design_(309)_PreliminaryEngineering\CADD_Files\Cross_Sections\XS_RMP210A_77035309Z08.dgn

IA 210 Ramp B

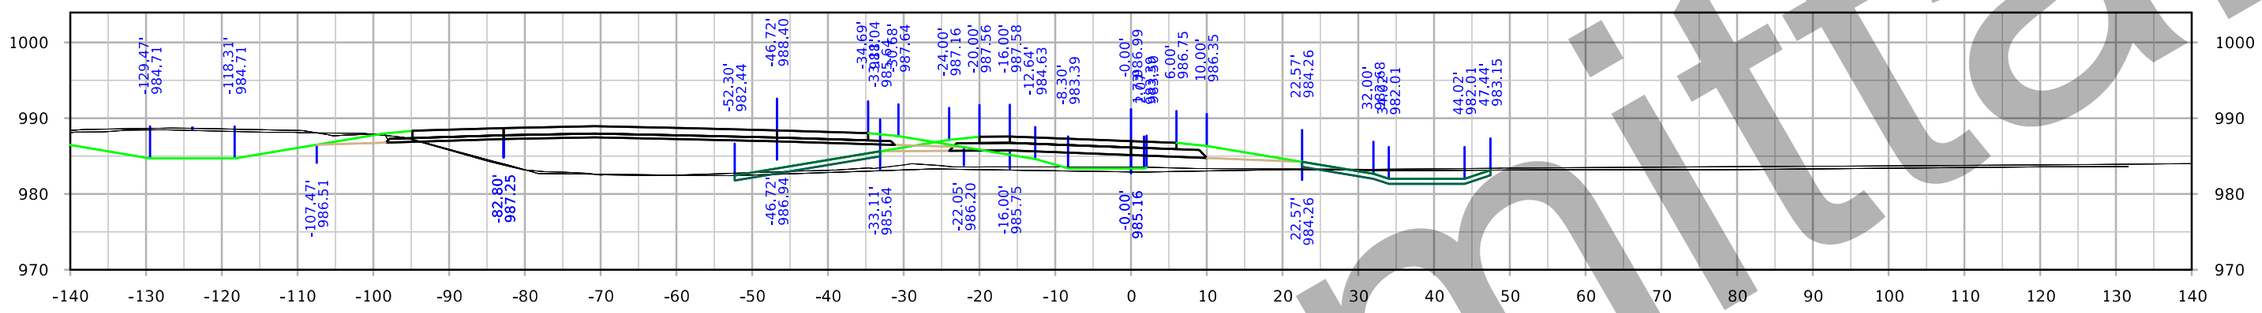

STA. 2527+50.00

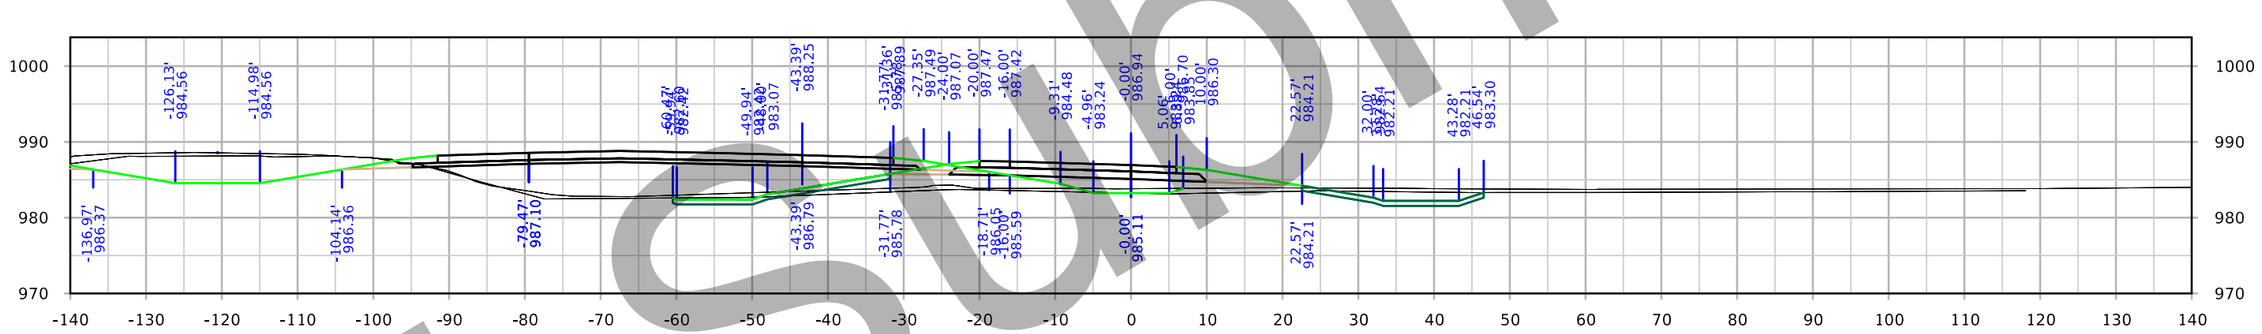

STA. 2527+00.00

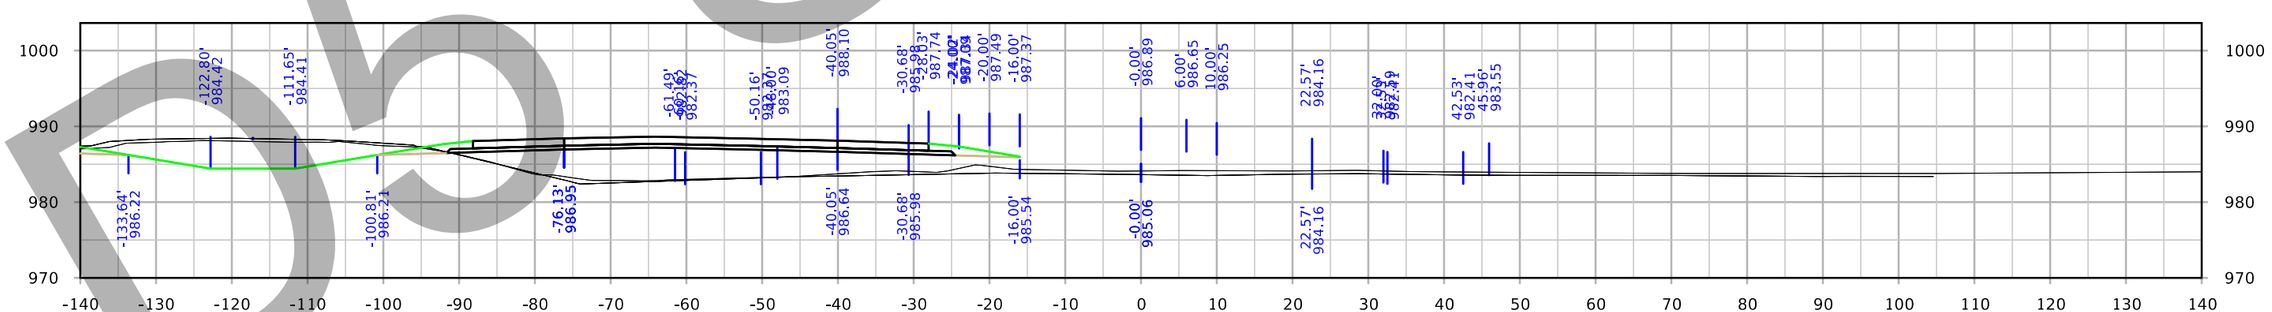

STA. 2526+50.00

D5 Submittal

FILE NO. 32044	ENGLISH	DESIGN TEAM Iowa DOT	POLK/STORY COUNTY	PROJECT NUMBER IM-035-4(309)95--13-77	SHEET NUMBER Y.1000

8:20:11 AM 3/3/2021 cschins pw:\\ntPwInt1.dot.int.lan:PWMain\Documents\Projects\7703504015\Design_(309)_PreliminaryEngineering\CADD_Files\Cross_Sections\XS_RMP210B_77035309Z08.dgn

IA 210 Ramp B

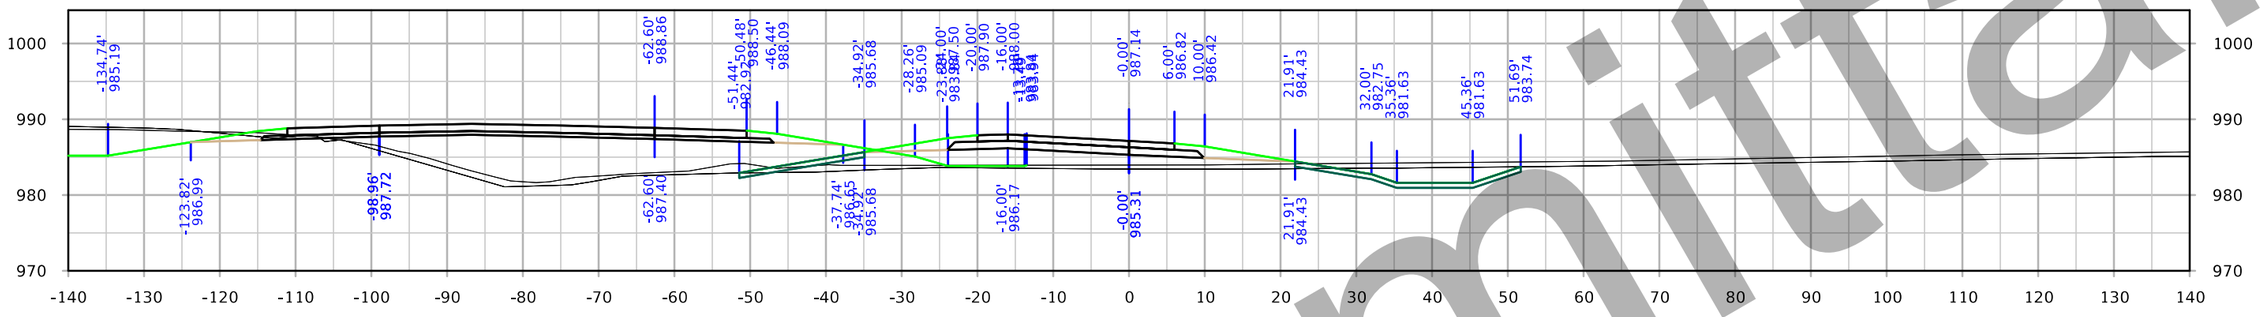

STA. 2529+00.00

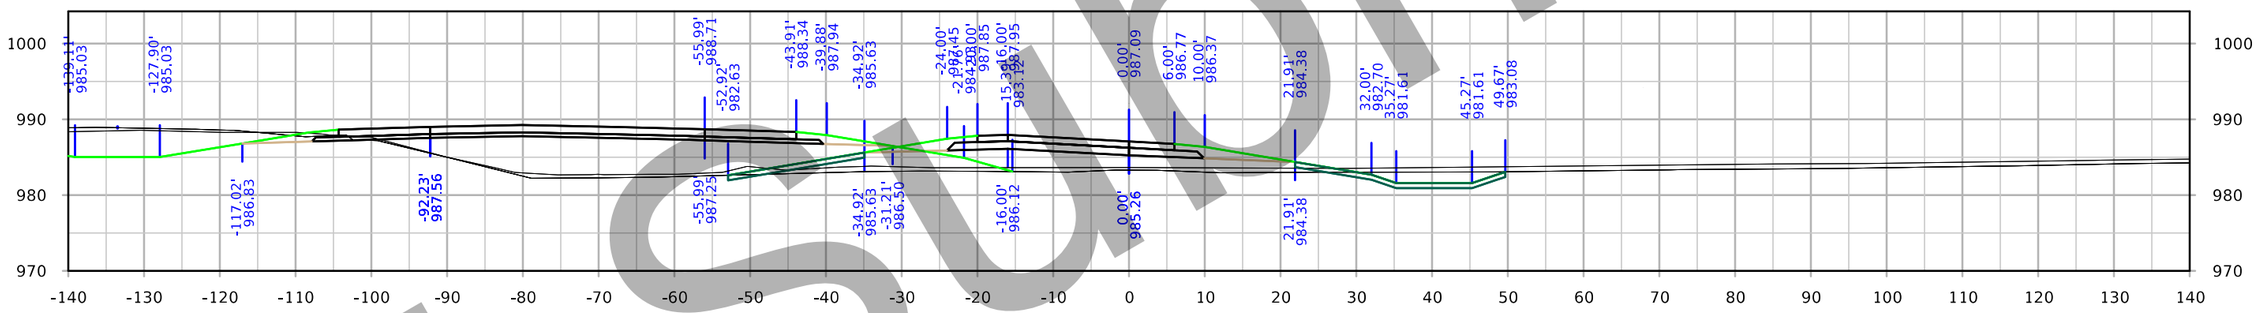

STA. 2528+50.00

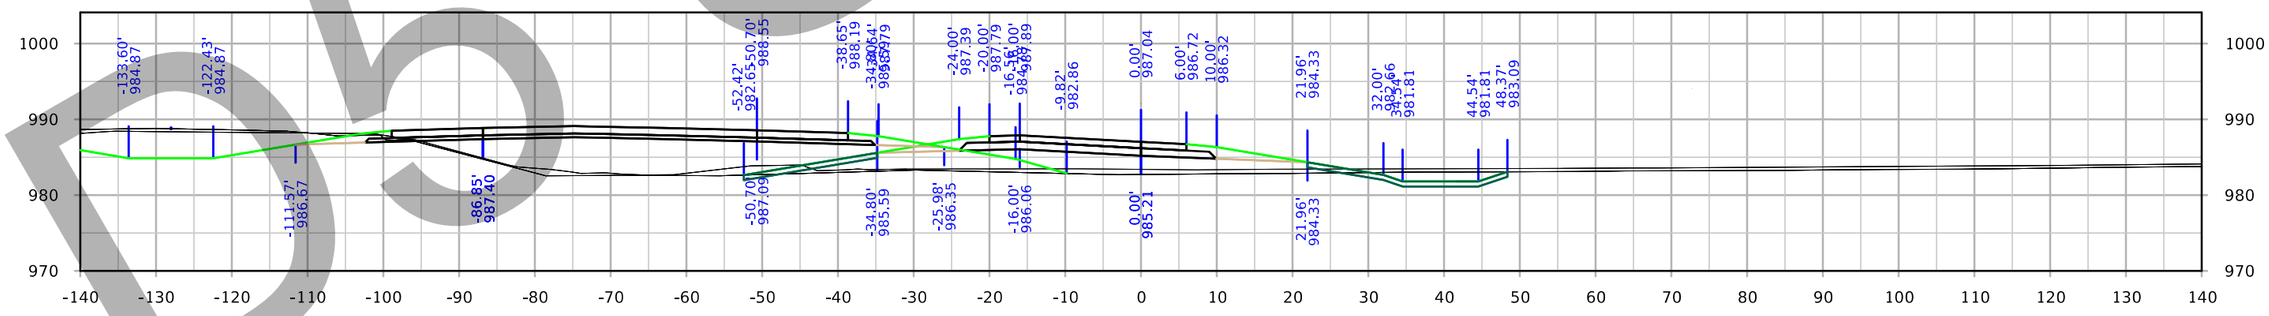

STA. 2528+00.00

Submittal
DRAFT

FILE NO. 32044	ENGLISH	DESIGN TEAM Iowa DOT	POLK/STORY COUNTY	PROJECT NUMBER IM-035-4(309)95--13-77	SHEET NUMBER Y.1001

8:20:39 AM 3/3/2021 cschins pw:\\intPwInt1.dot.int.lan:PWMain\Documents\Projects\7703504015\Design_(309)_PreliminaryEngineering\CADD_Files\Cross_Sections\XS_RMP210B_77035309Z08.dgn

IA 210 Ramp B

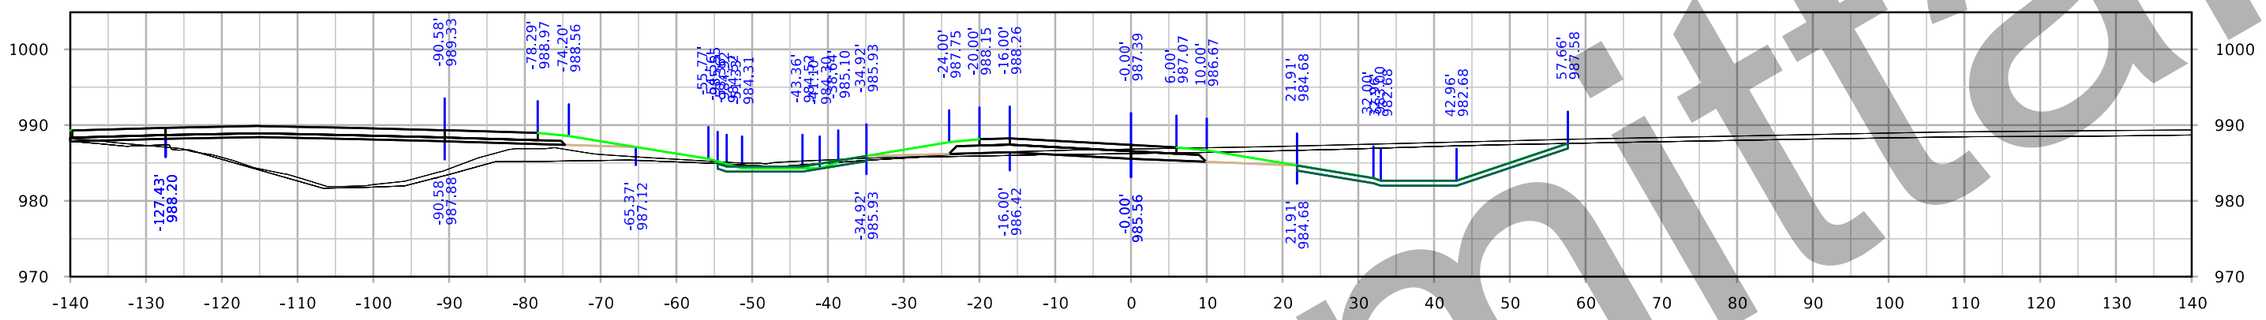

STA. 2530+50.00

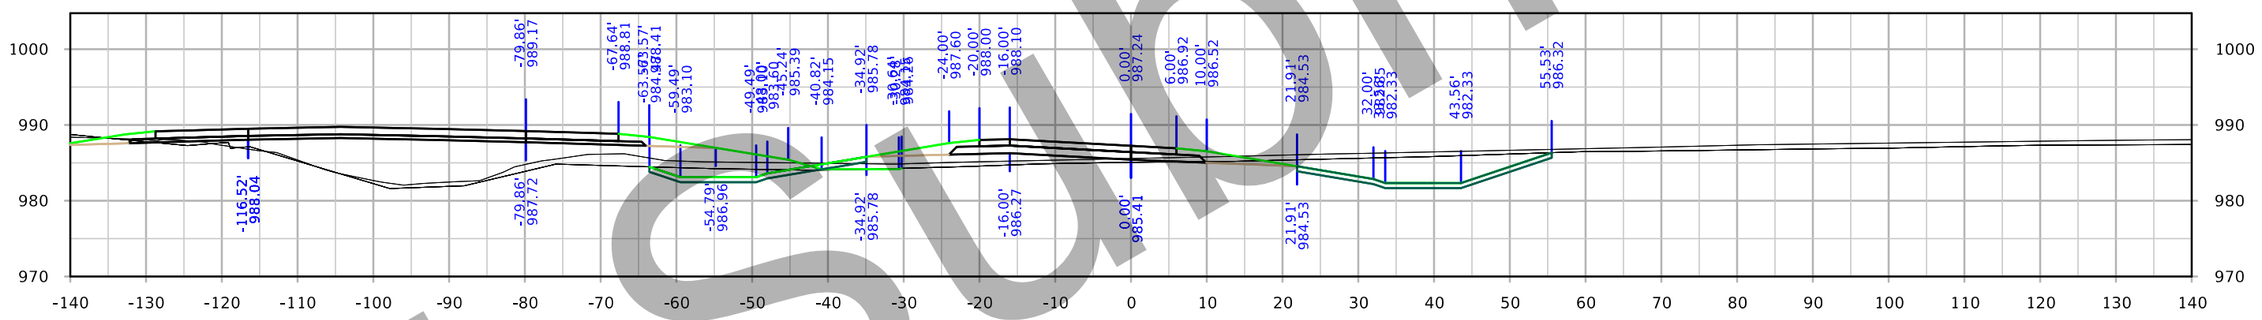

STA. 2530+00.00

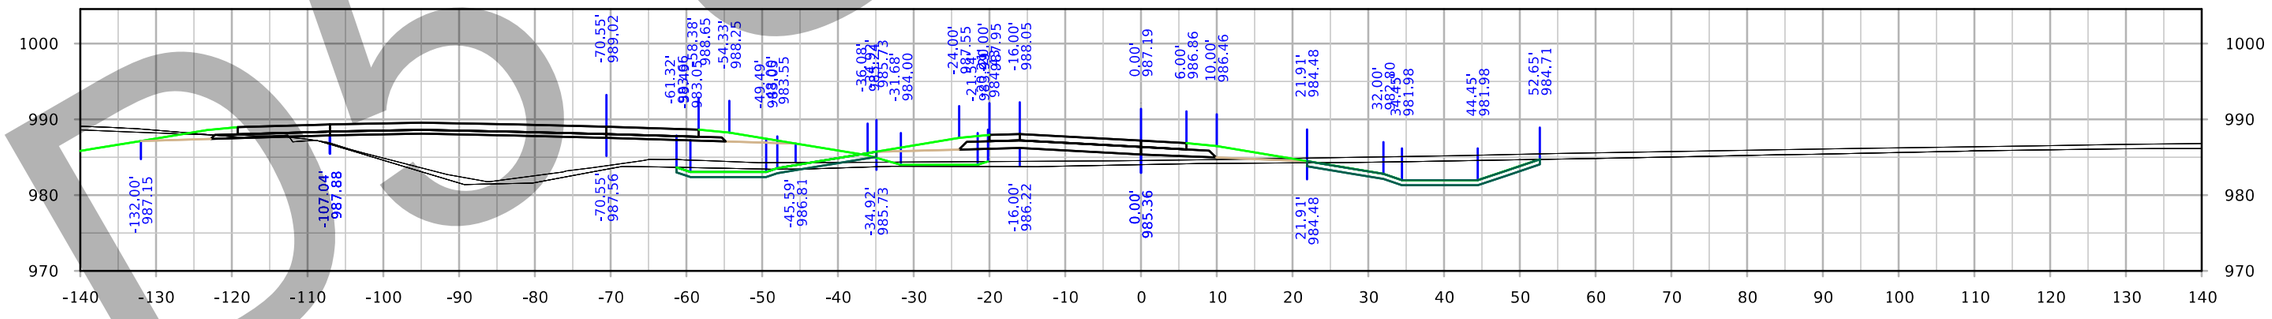

STA. 2529+50.00

D5 Submittal

FILE NO. 32044	ENGLISH	DESIGN TEAM Iowa DOT	POLK/STORY COUNTY	PROJECT NUMBER IM-035-4(309)95--13-77	SHEET NUMBER Y.1002

8:21:05 AM 3/3/2021 cschins pw:\\ntPwInt1.dot.int.lan:PWMain\Documents\Projects\7703504015\Design_(309)_PreliminaryEngineering\CADD_Files\Cross_Sections\XS_RMP210B_77035309Z08.dgn

IA 210 Ramp B

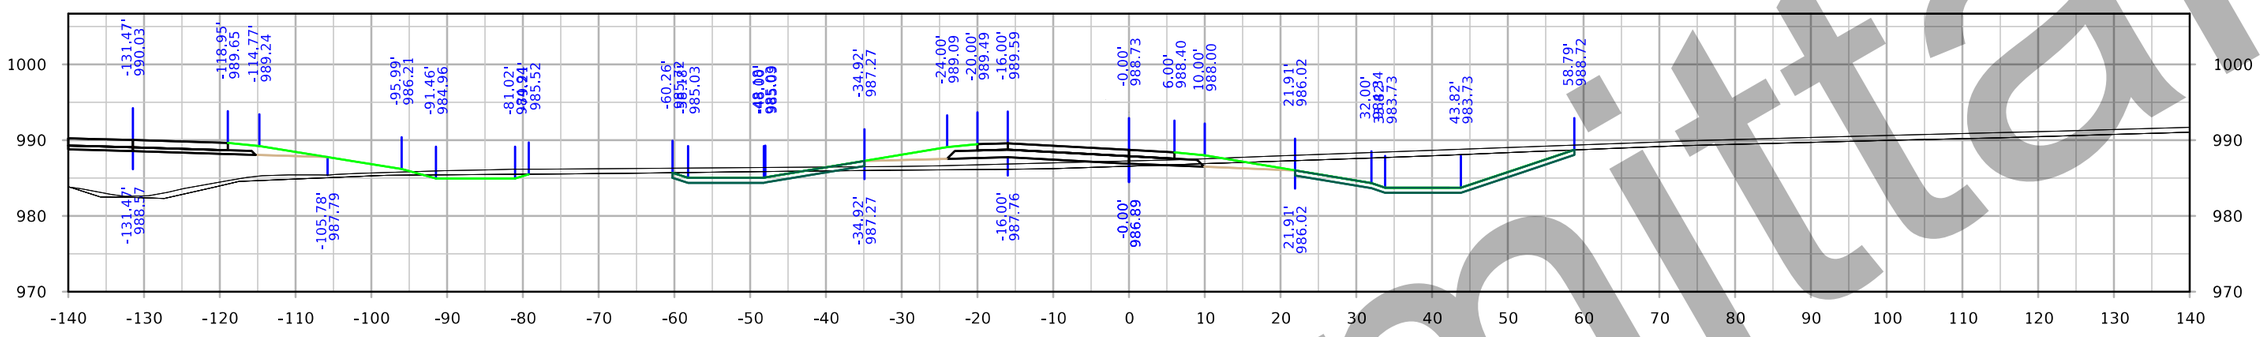

STA. 2532+00.00

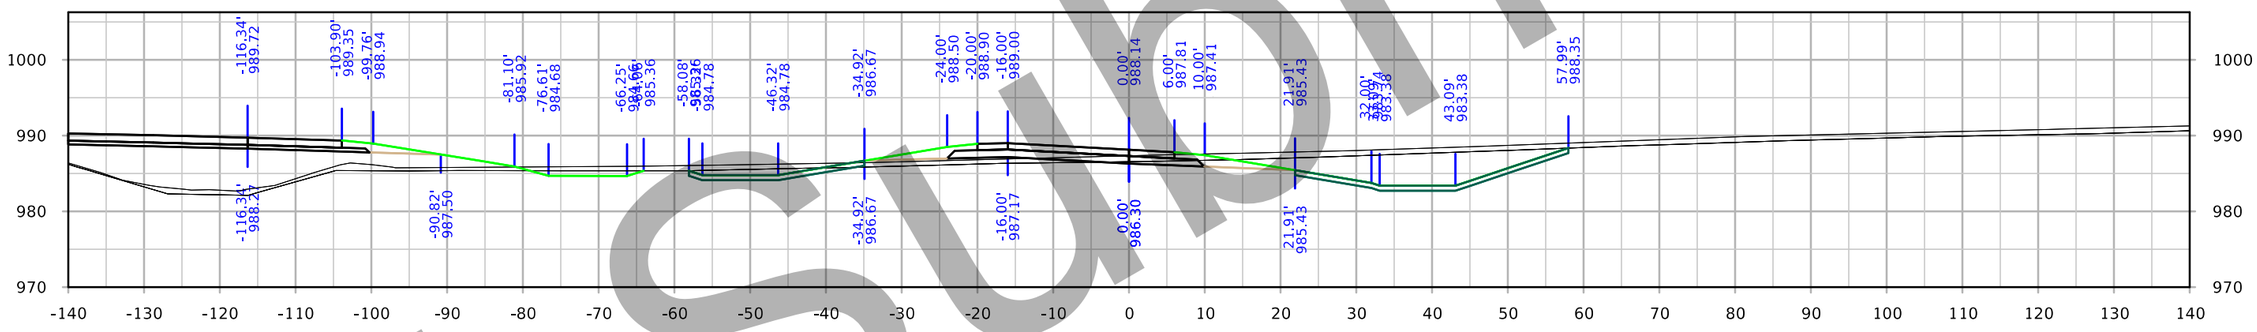

STA. 2531+50.00

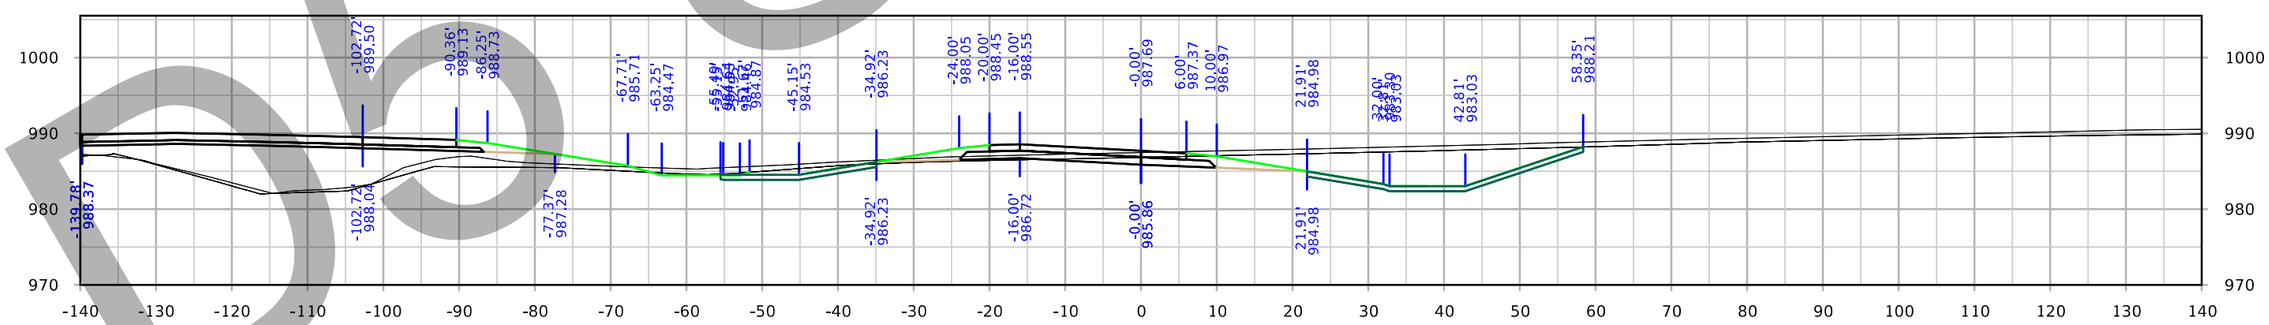

STA. 2531+00.00

DO NOT SUBMITTAL

FILE NO. 32044	ENGLISH	DESIGN TEAM Iowa DOT	POLK/STORY COUNTY	PROJECT NUMBER IM-035-4(309)95--13-77	SHEET NUMBER Y.1003

8:21:30 AM 3/3/2021 cschins pw:\\ntPwInt1.dot.int.lan:PWMain\Documents\Projects\7703504015\Design_(309)_PreliminaryEngineering\CADD_Files\Cross_Sections\XS_RMP210B_77035309Z08.dgn

IA 210 Ramp B

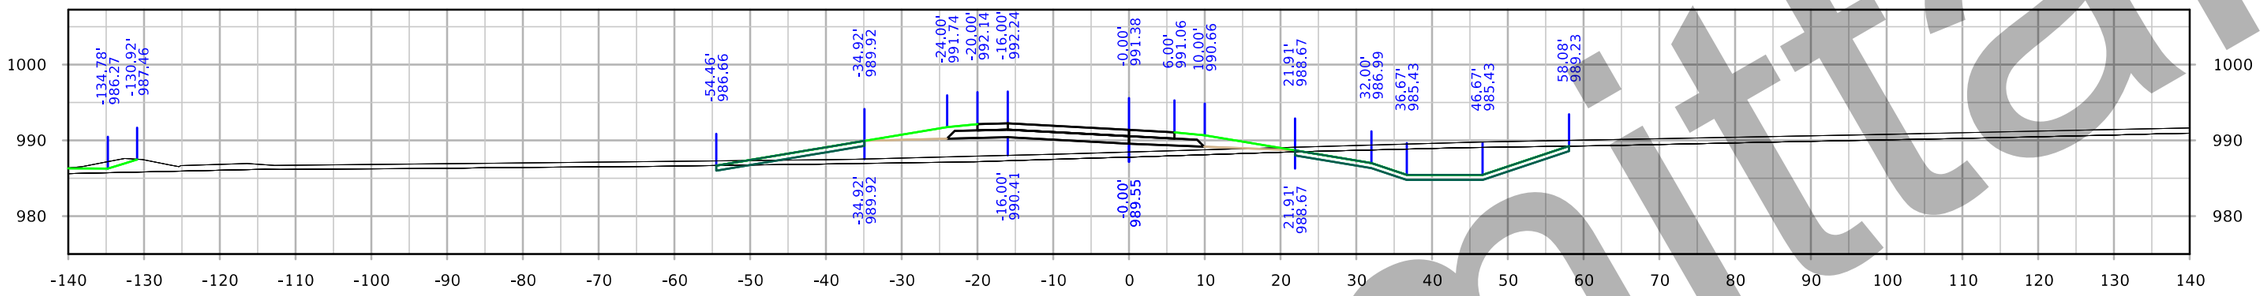

STA. 2533+50.00

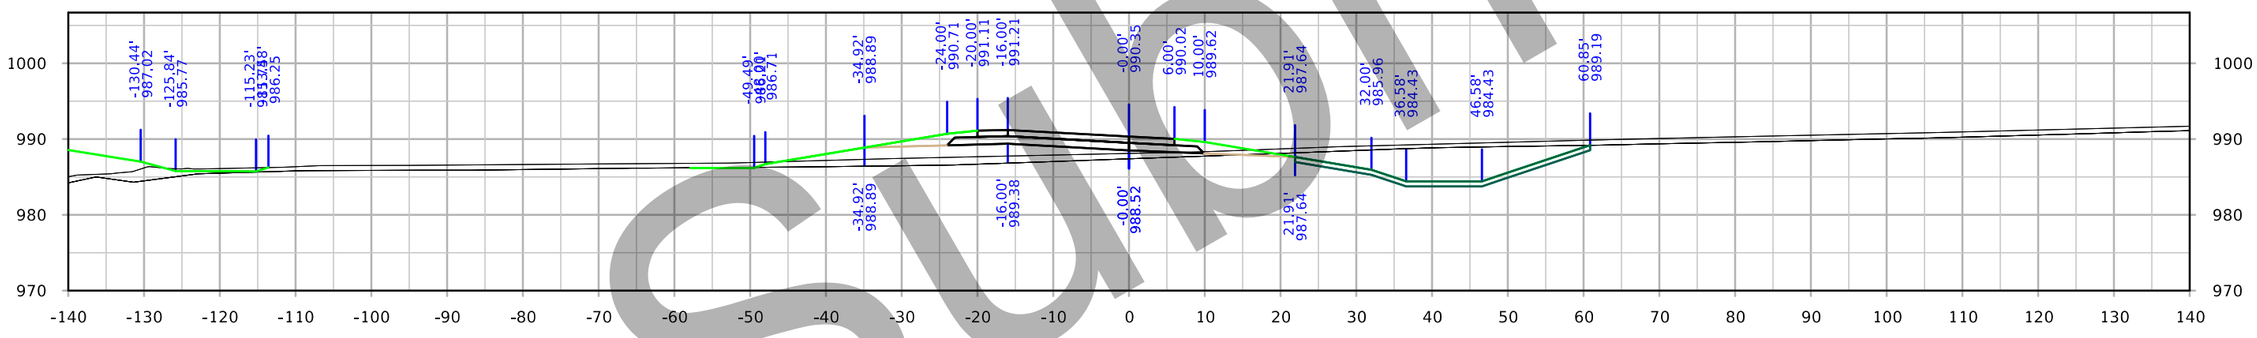

STA. 2533+00.00

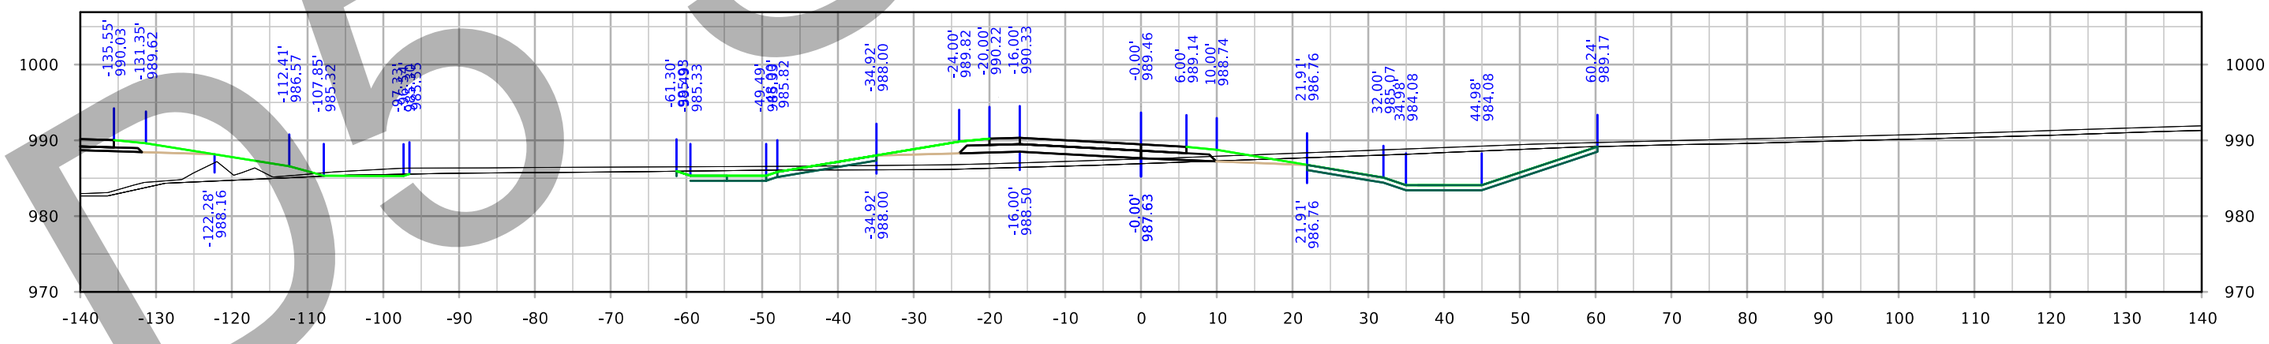

STA. 2532+50.00

Preliminary/
DO NOT USE

FILE NO. 32044	ENGLISH	DESIGN TEAM Iowa DOT	POLK/STORY COUNTY	PROJECT NUMBER IM-035-4(309)95--13-77	SHEET NUMBER Y.1004

8:21:55 AM 3/3/2021 cschins pw:\\ntPwInt1.dot.int.lan:PWMain\Documents\Projects\7703504015\Design_(309)_PreliminaryEngineering\CADD_Files\Cross_Sections\XS_RMP210B_77035309Z08.dgn

IA 210 Ramp B

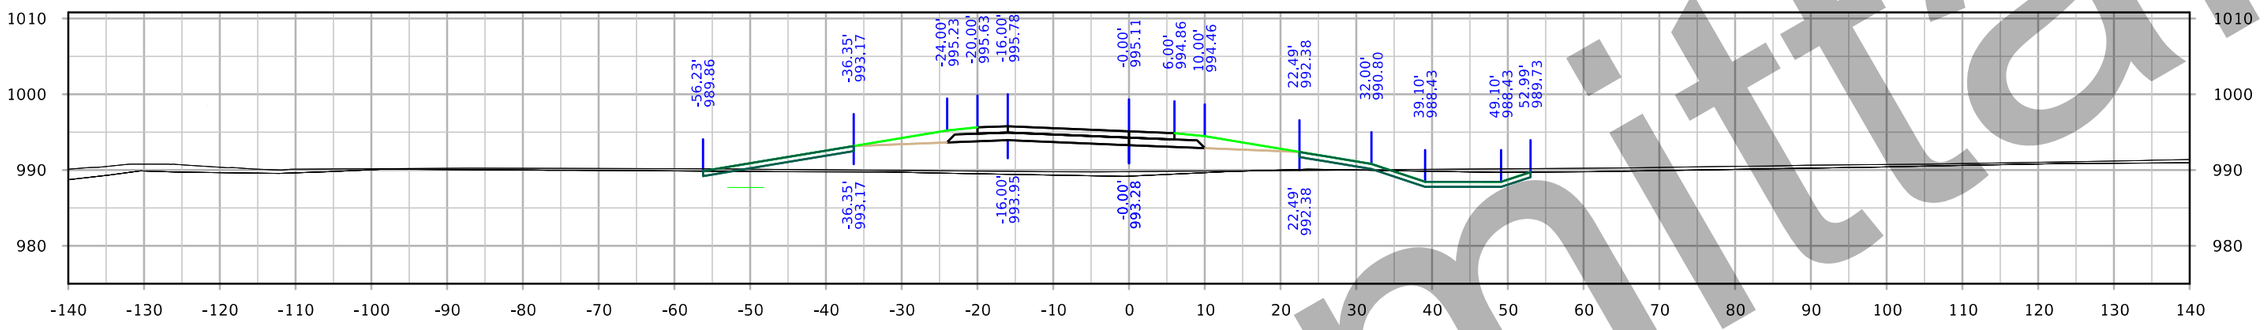

STA. 2535+00.00

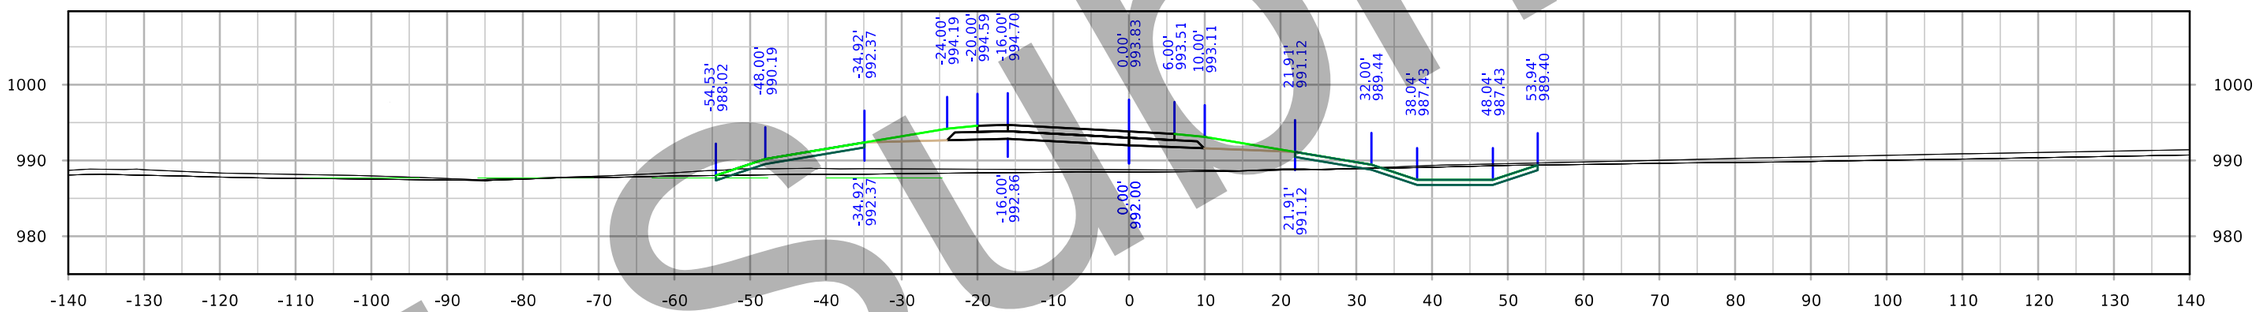

STA. 2534+50.00

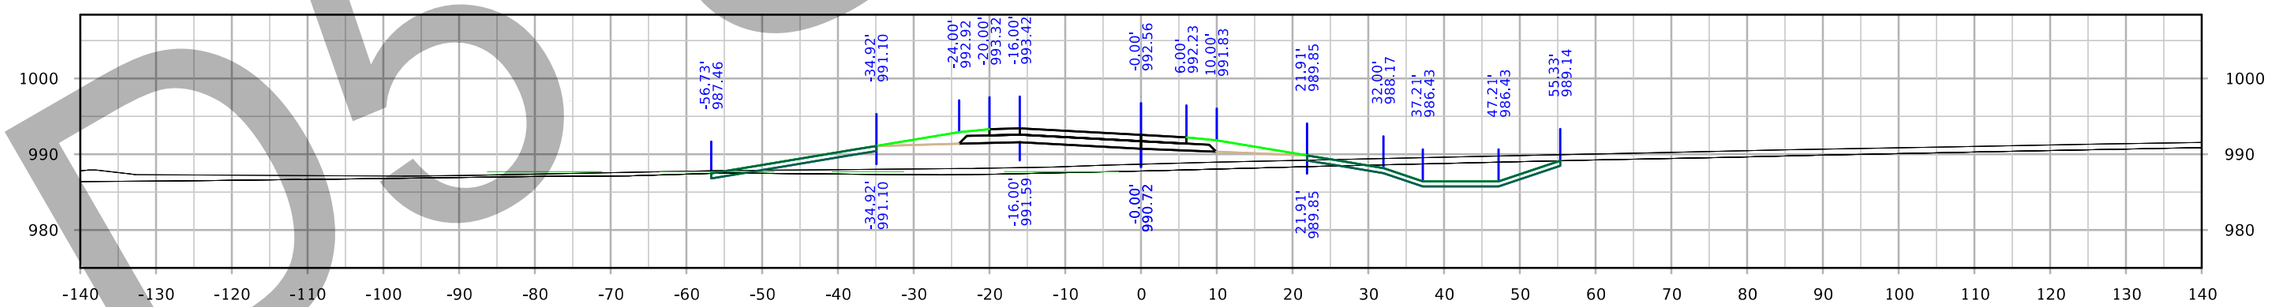

STA. 2534+00.00

D5 submittal

FILE NO. 32044	ENGLISH	DESIGN TEAM Iowa DOT	POLK/STORY COUNTY	PROJECT NUMBER IM-035-4(309)95--13-77	SHEET NUMBER Y.1005

8:22:19 AM 3/3/2021 cschins pw:\\ntPwInt1.dot.int.lan:PWMain\Documents\Projects\7703504015\Design_(309)_PreliminaryEngineering\CADD_Files\Cross_Sections\XS_RMP210B_77035309Z08.dgn

IA 210 Ramp B

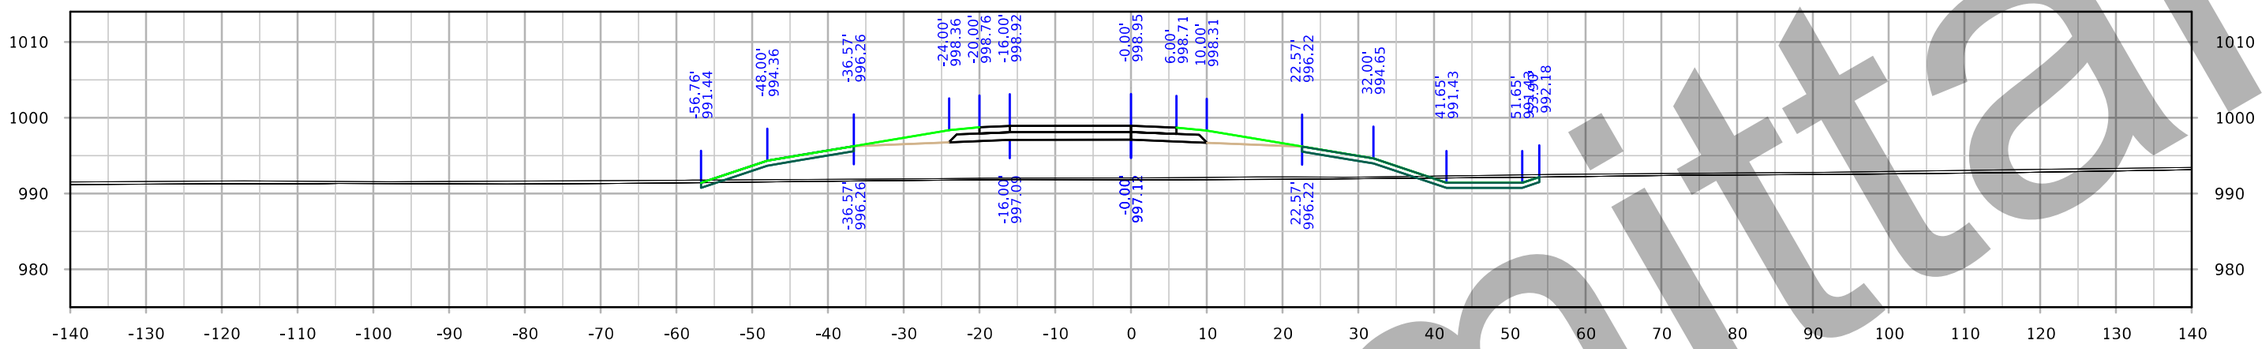

STA. 2536+50.00

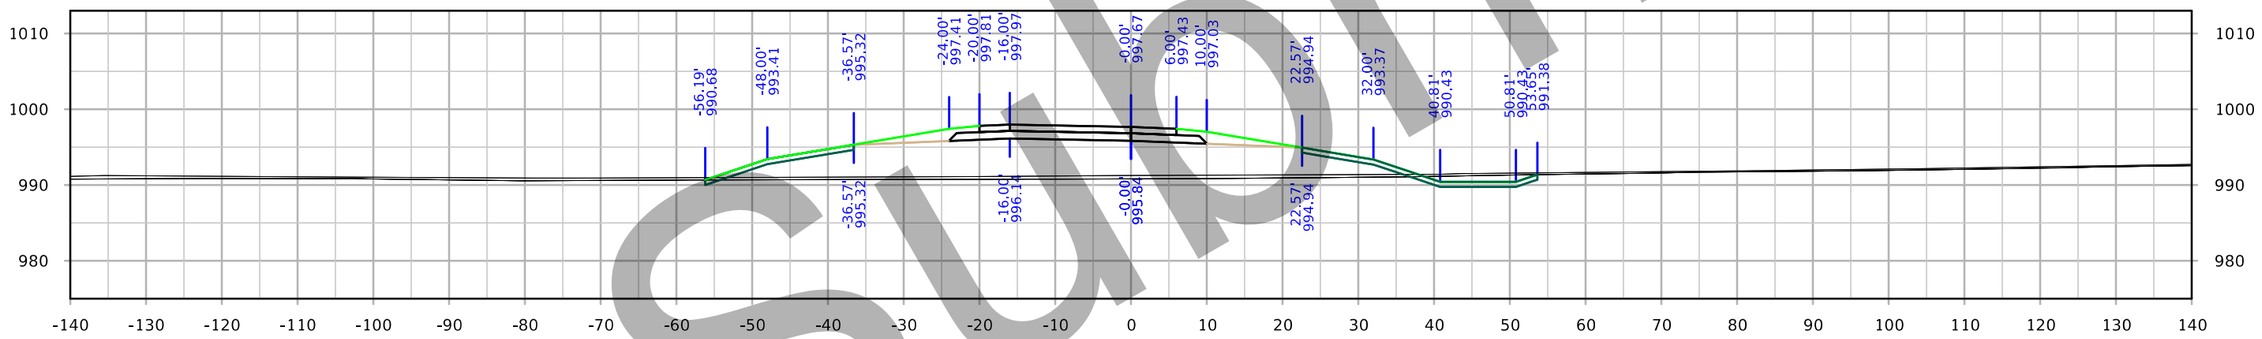

STA. 2536+00.00

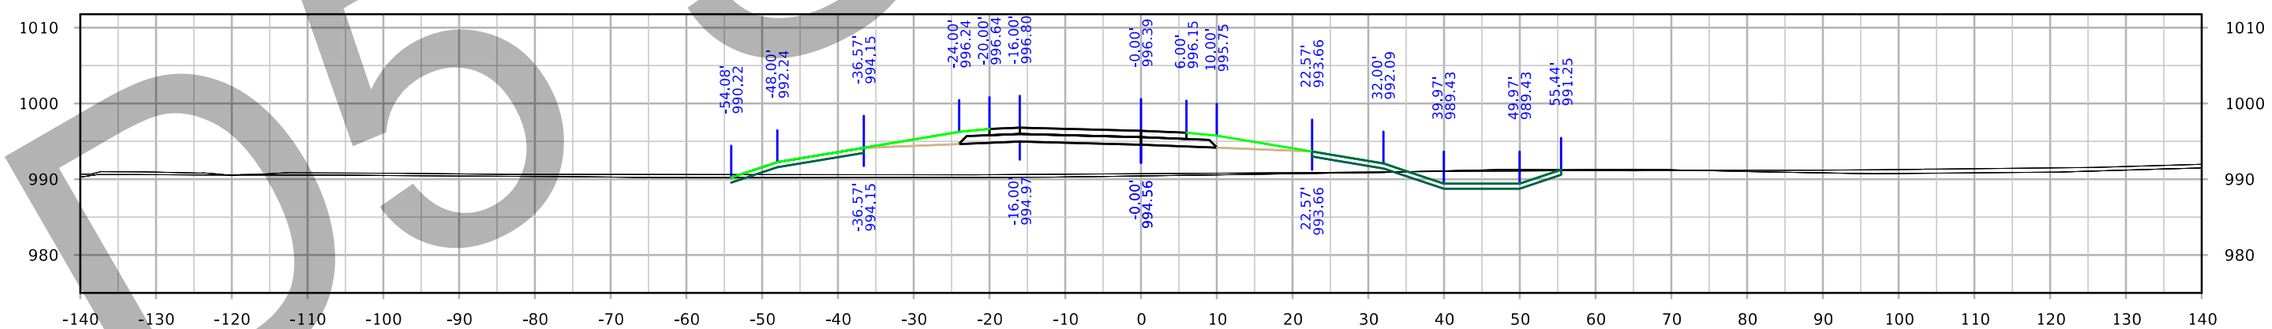

STA. 2535+50.00

D5 Submittal

FILE NO. 32044	ENGLISH	DESIGN TEAM Iowa DOT	POLK/STORY COUNTY	PROJECT NUMBER IM-035-4(309)95--13-77	SHEET NUMBER Y.1006

8:22:43 AM 3/3/2021 cschins pw:\\ntPwInt1.dot.int.lan:PWMain\Documents\Projects\7703504015\Design_(309)_PreliminaryEngineering\CADD_Files\Cross_Sections\XS_RMP210B_77035309Z08.dgn

IA 210 Ramp B

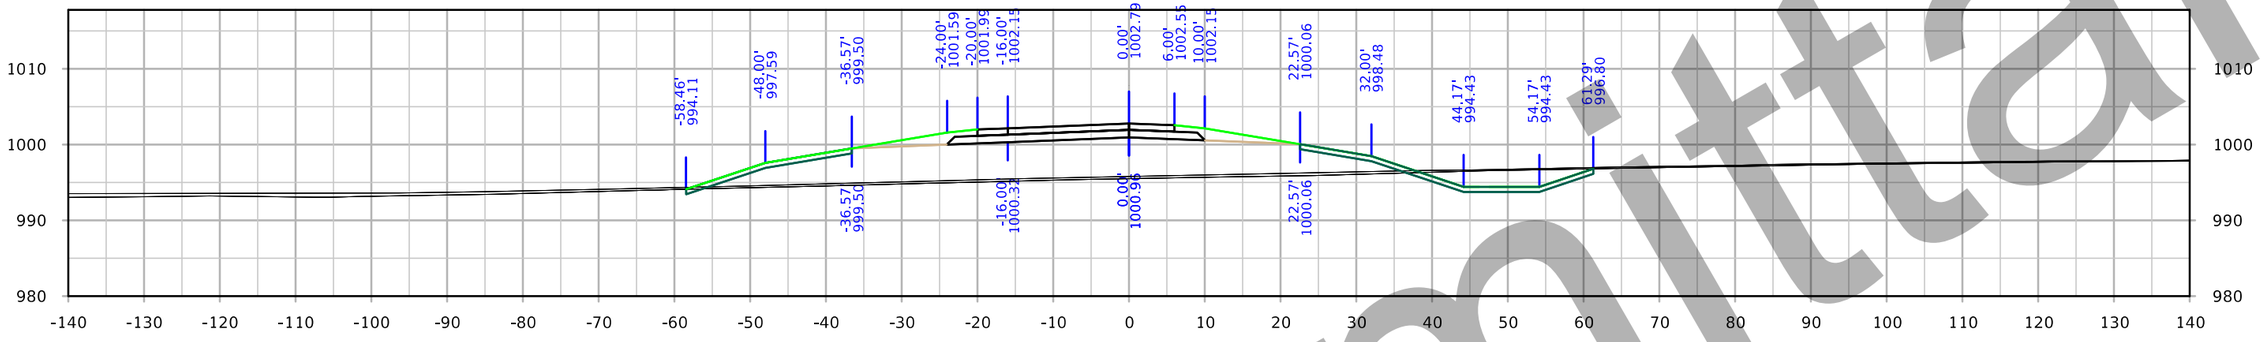

STA. 2538+00.00

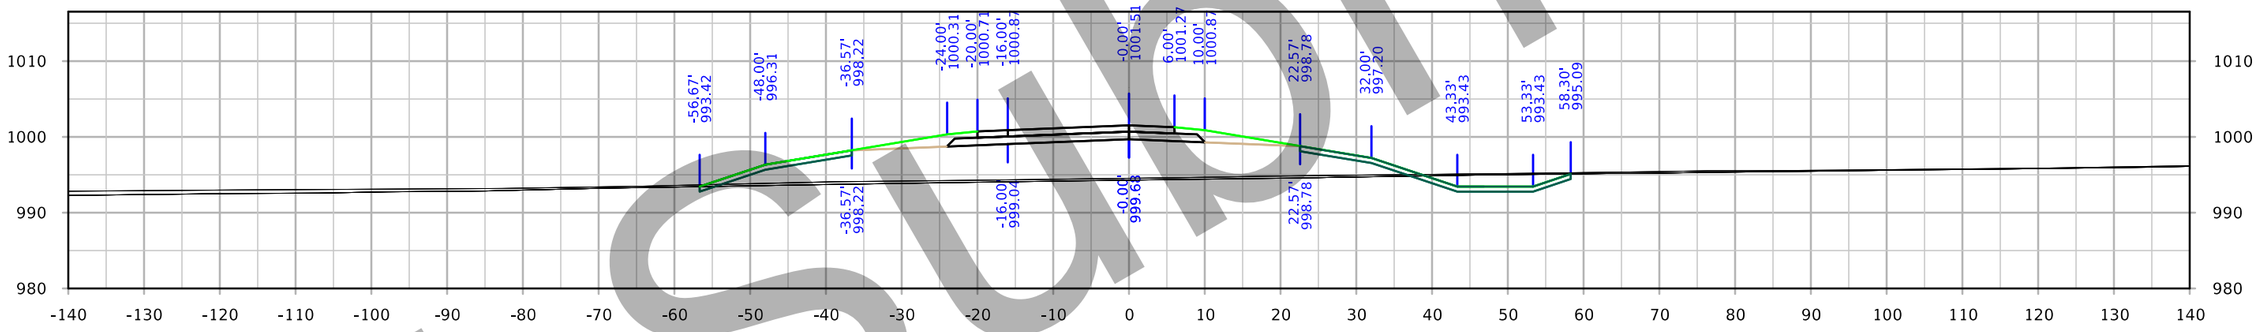

STA. 2537+50.00

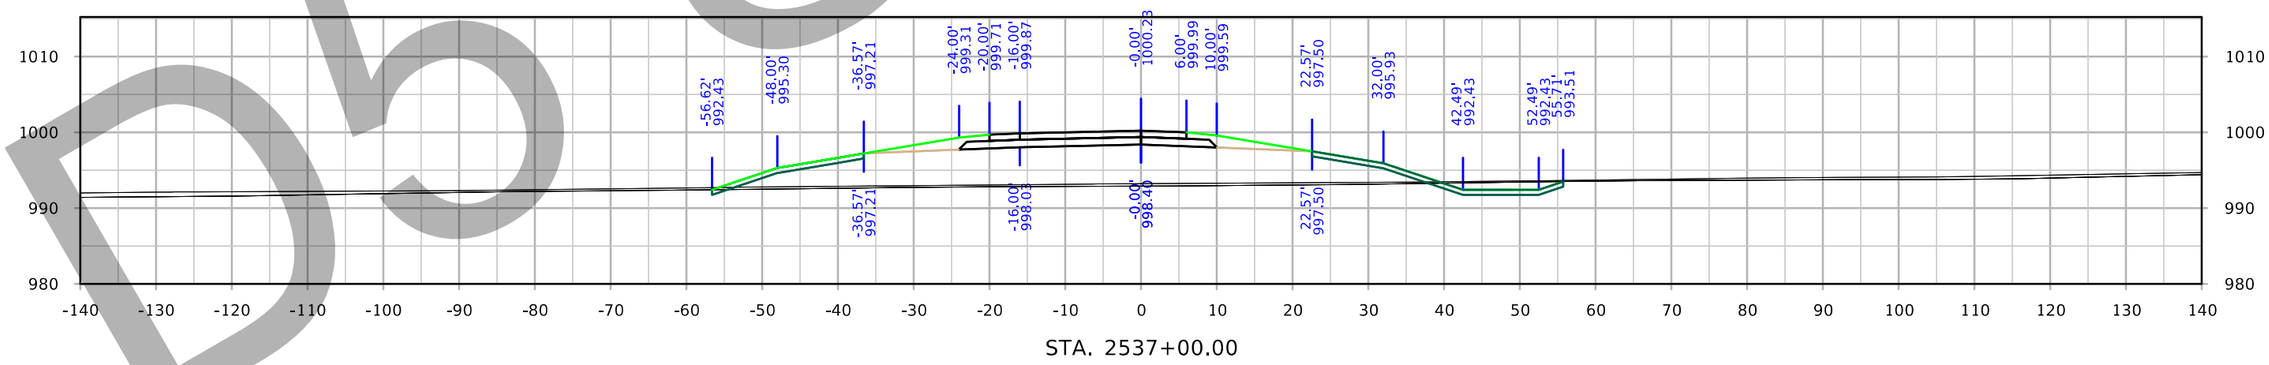

STA. 2537+00.00

D5 Submittal

FILE NO. 32044	ENGLISH	DESIGN TEAM Iowa DOT	POLK/STORY COUNTY	PROJECT NUMBER IM-035-4(309)95--13-77	SHEET NUMBER Y.1007

8:23:07 AM 3/3/2021 cschins pw:\\ntPwInt1.dot.int.lan:PWMain\Documents\Projects\7703504015\Design_(309)_PreliminaryEngineering\CADD_Files\Cross_Sections\XS_RMP210B_77035309Z08.dgn

IA 210 Ramp B

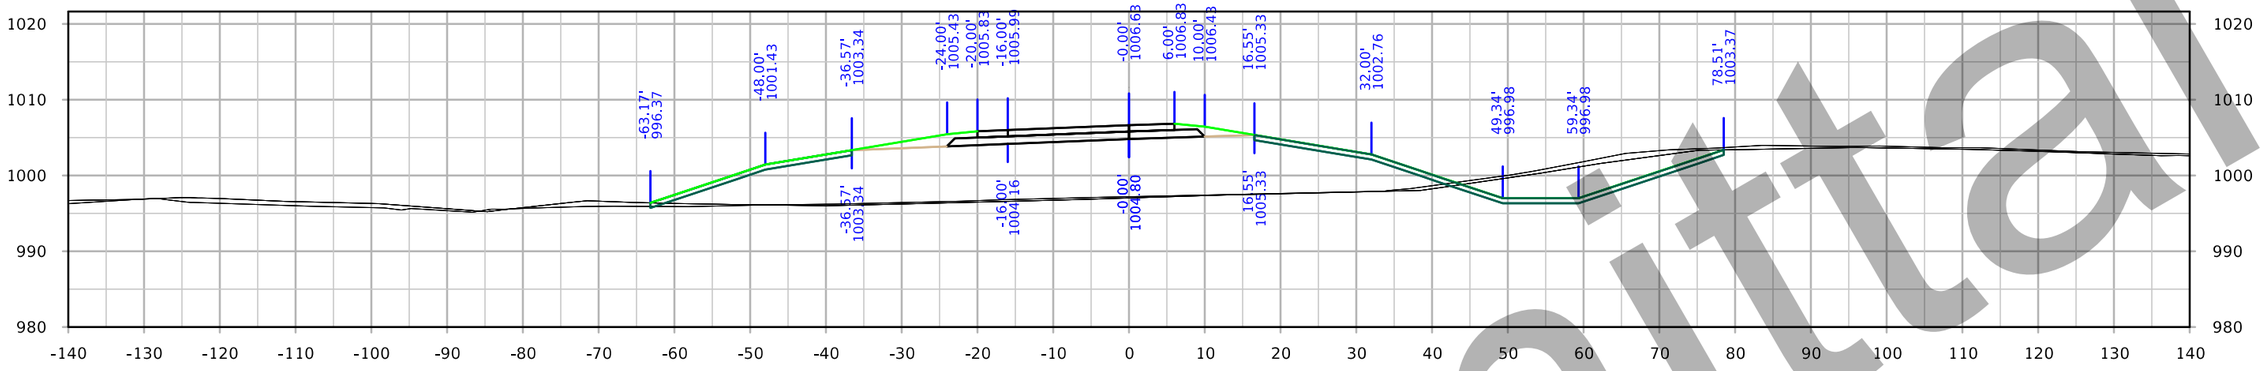

STA. 2539+50.00

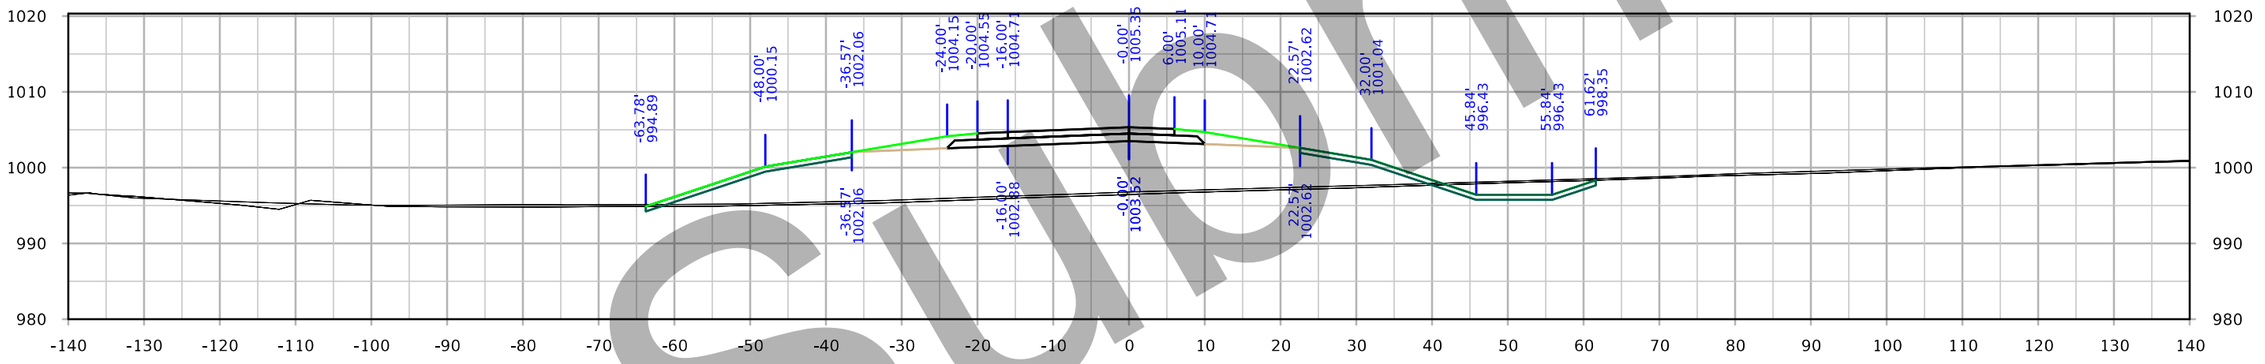

STA. 2538+50.00

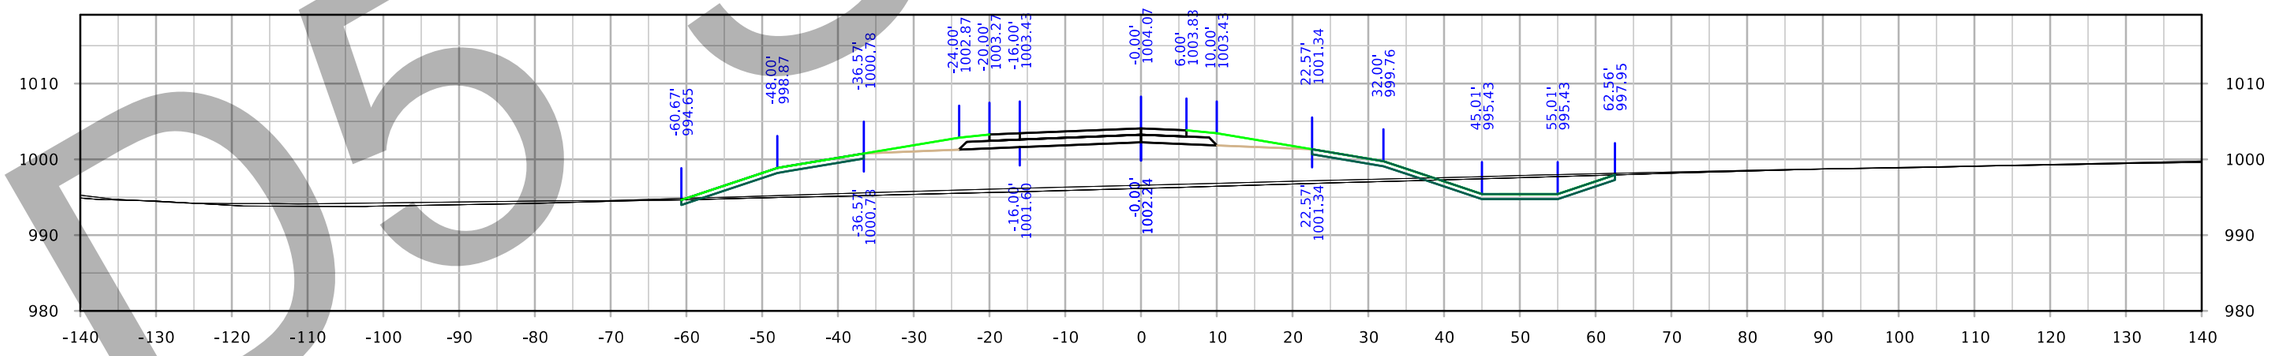

D5 submittal

FILE NO. 32044	ENGLISH	DESIGN TEAM Iowa DOT	POLK/STORY COUNTY	PROJECT NUMBER IM-035-4(309)95--13-77	SHEET NUMBER Y.1008

8:23:31 AM 3/3/2021 cschins pw:\\ntPwInt1.dot.int.lan:PWMain\Documents\Projects\7703504015\Design_(309)_PreliminaryEngineering\CADD_Files\Cross_Sections\XS_RMP210B_77035309Z08.dgn

IA 210 Ramp B

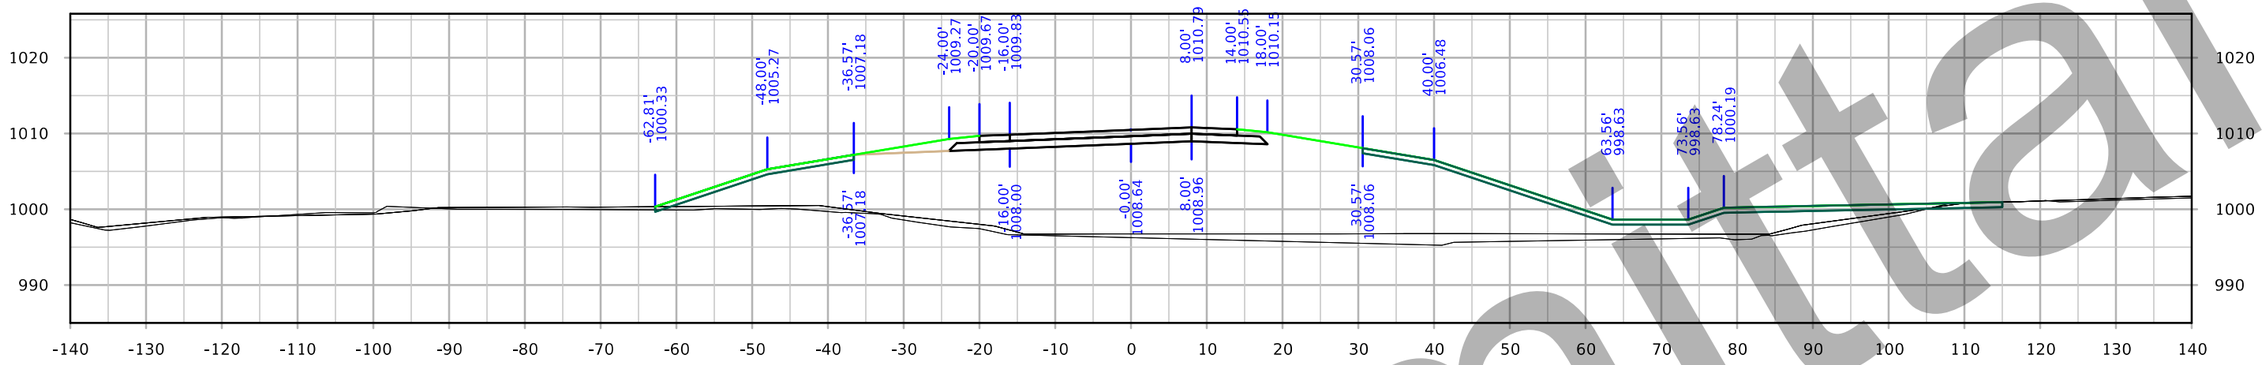

STA. 2541+00.00

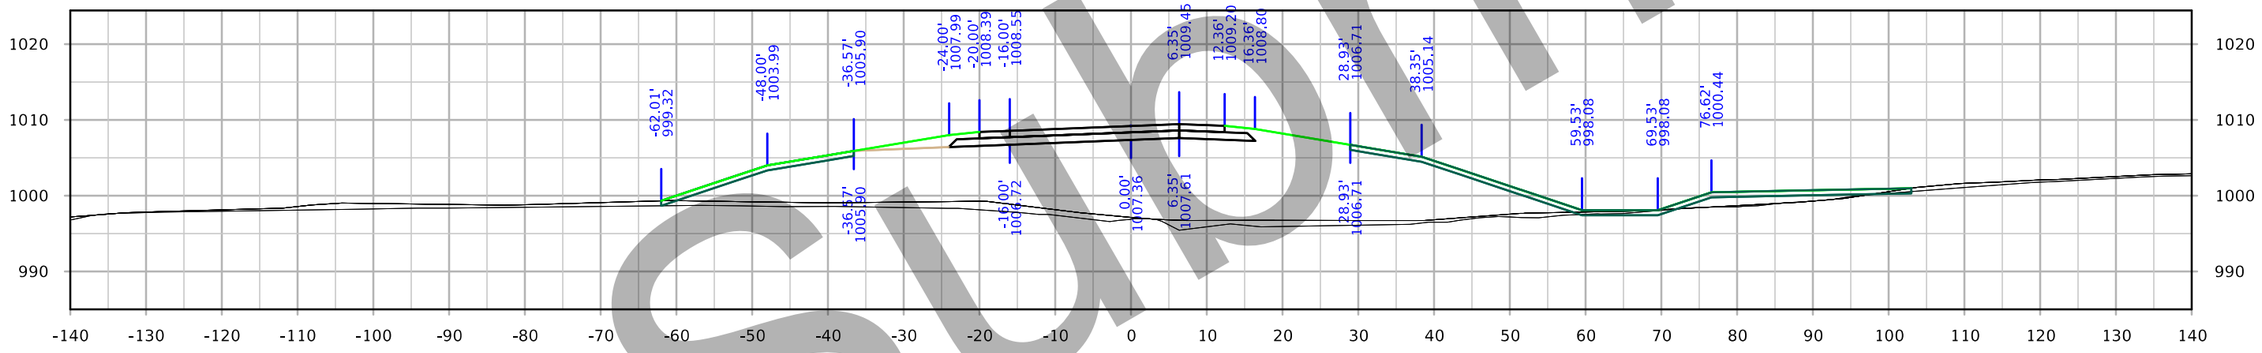

STA. 2540+50.00

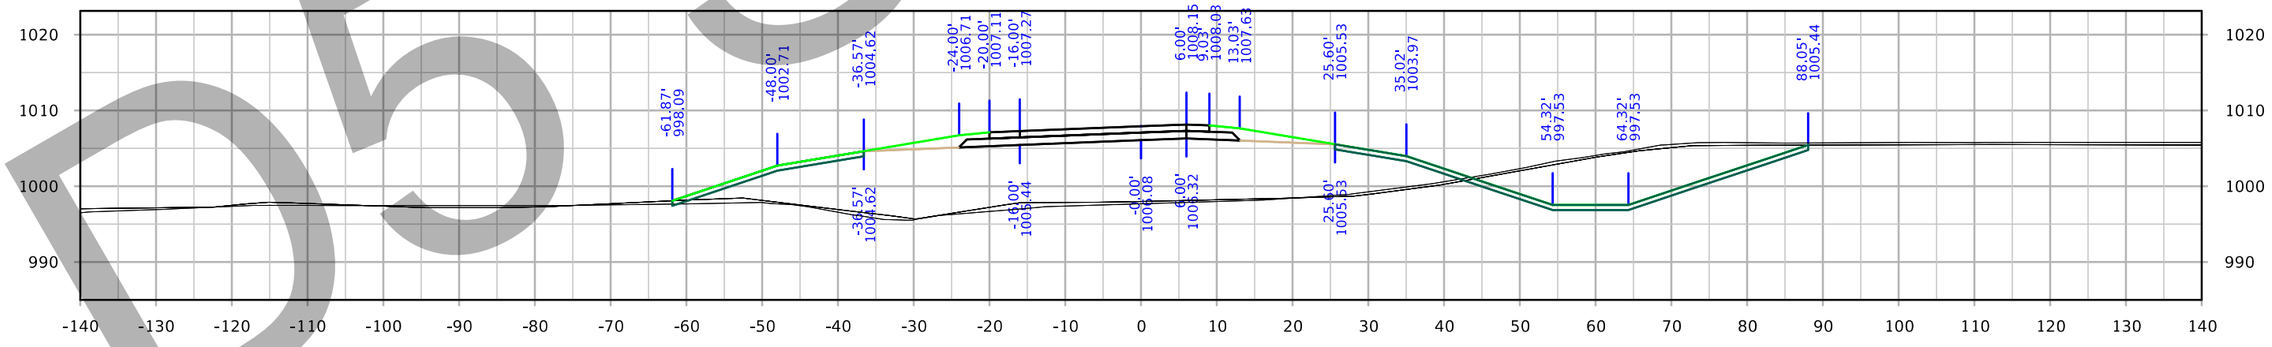

STA. 2540+00.00

D5 Submittal

FILE NO. 32044	ENGLISH	DESIGN TEAM Iowa DOT	POLK/STORY COUNTY	PROJECT NUMBER IM-035-4(309)95--13-77	SHEET NUMBER Y.1009

8:23:57 AM 3/3/2021 cschins pw:\\ntPwInt1.dot.int.lan:PWMain\Documents\Projects\7703504015\Design_(309)_PreliminaryEngineering\CADD_Files\Cross_Sections\XS_RMP210B_7703530908.dgn

IA 210 Ramp B

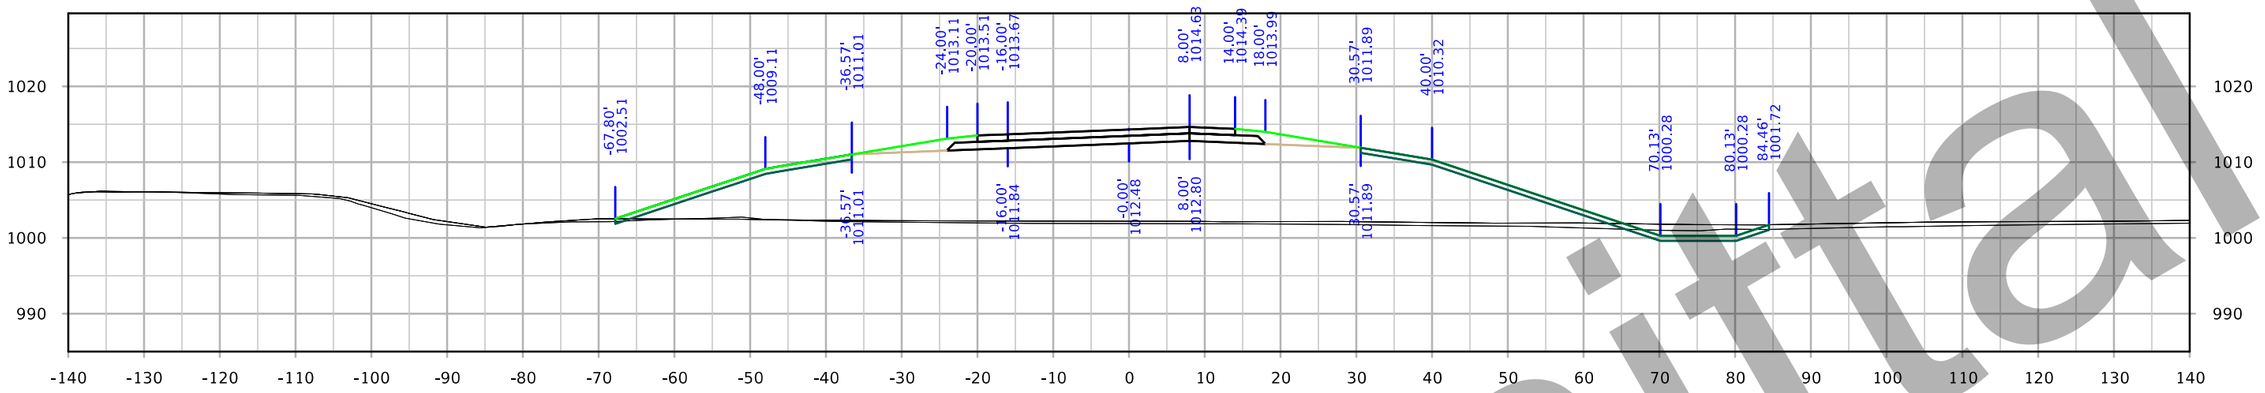

STA. 2542+50.00

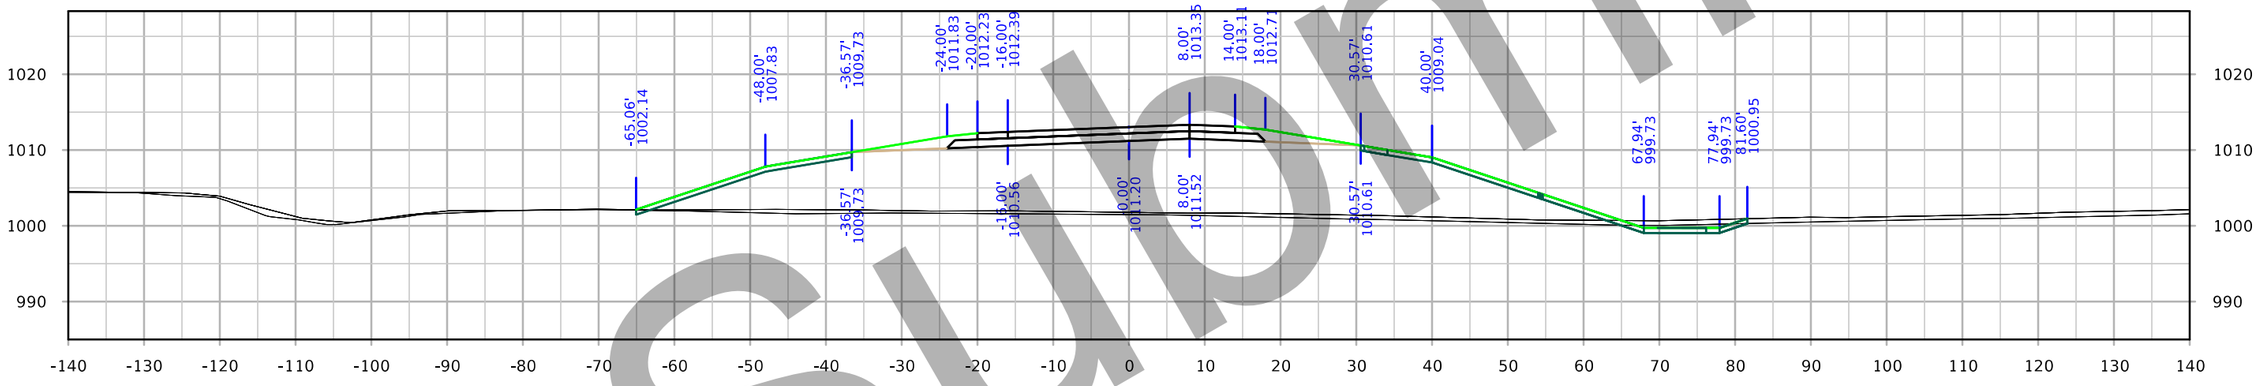

STA. 2542+00.00

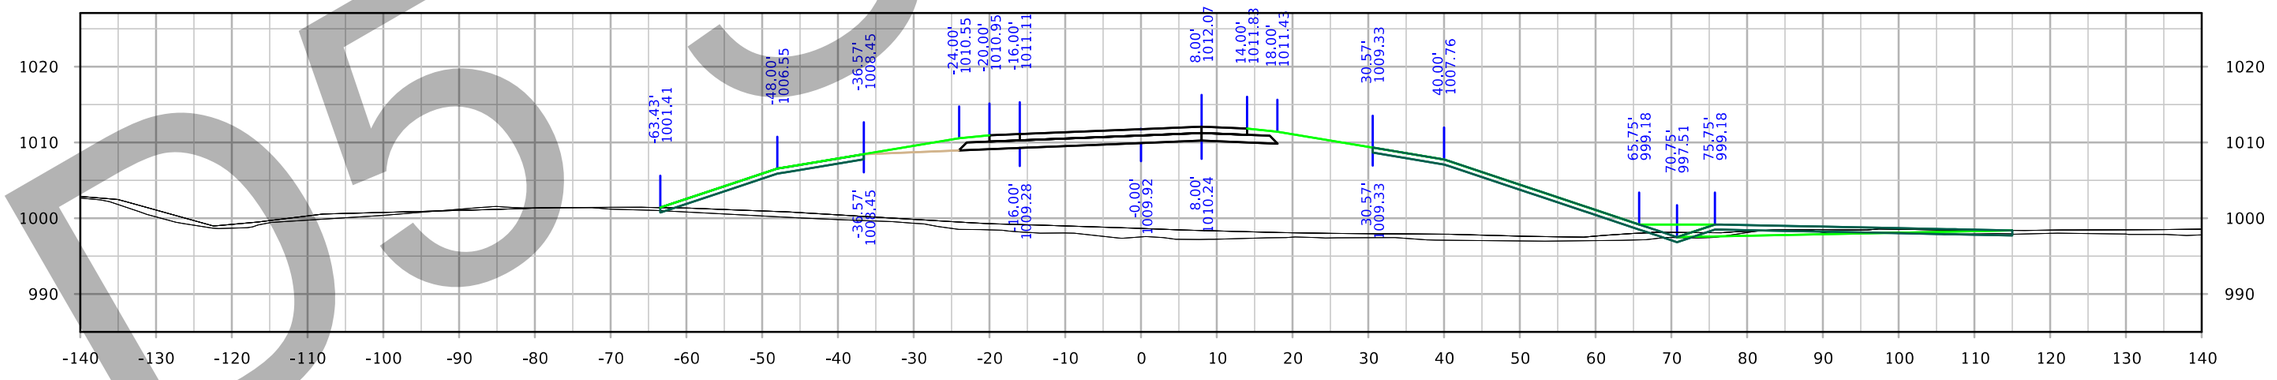

STA. 2541+50.00

D5 Submittal

FILE NO. 32044	ENGLISH	DESIGN TEAM Iowa DOT	POLK/STORY COUNTY	PROJECT NUMBER IM-035-4(309)95--13-77	SHEET NUMBER Y.1010

8:24:24 AM 3/3/2021 cschins pw:\\ntPwInt1.dot.int.lan:PWMain\Documents\Projects\7703504015\Design_(309)_PreliminaryEngineering\CADD_Files\Cross_Sections\XS_RMP210B_77035309Z08.dgn

IA 210 Ramp B

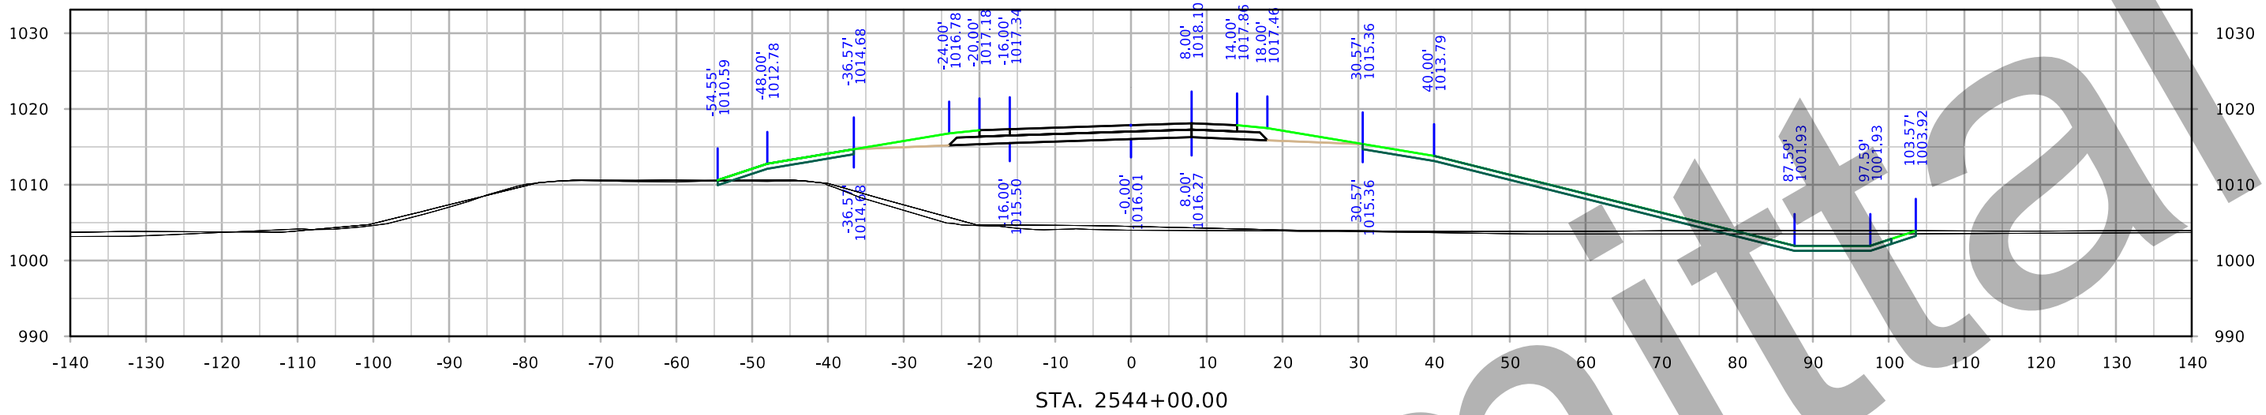

STA. 2544+00.00

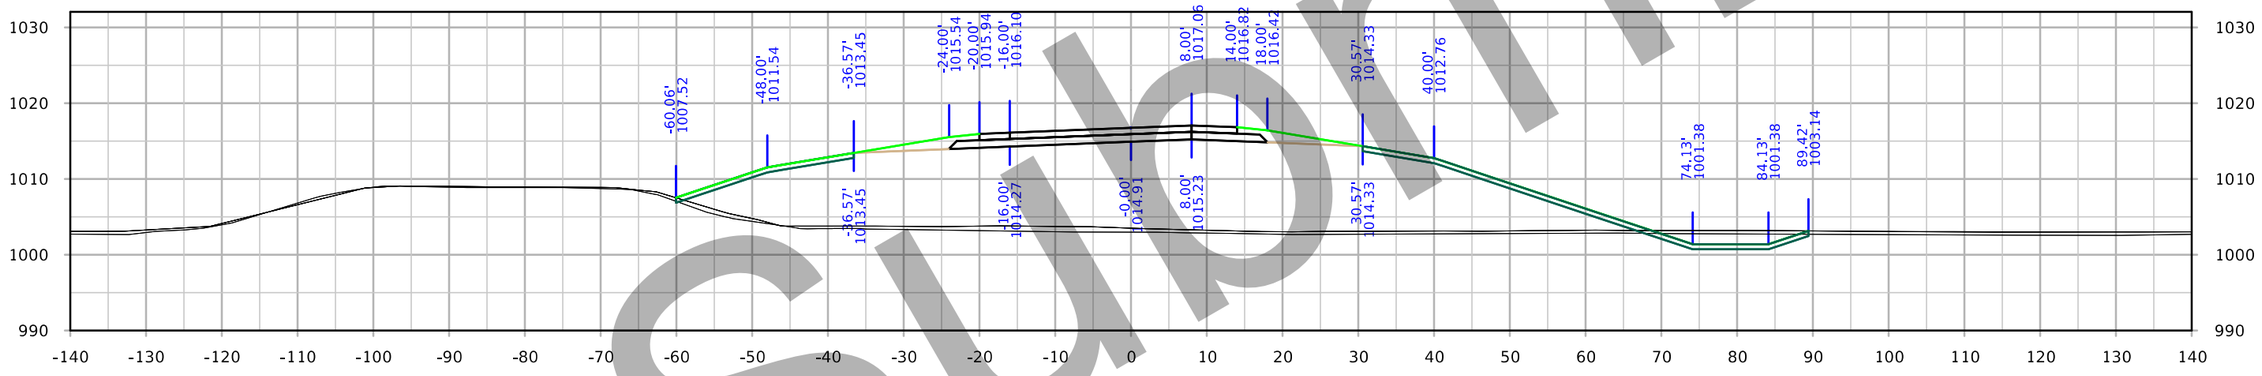

STA. 2543+50.00

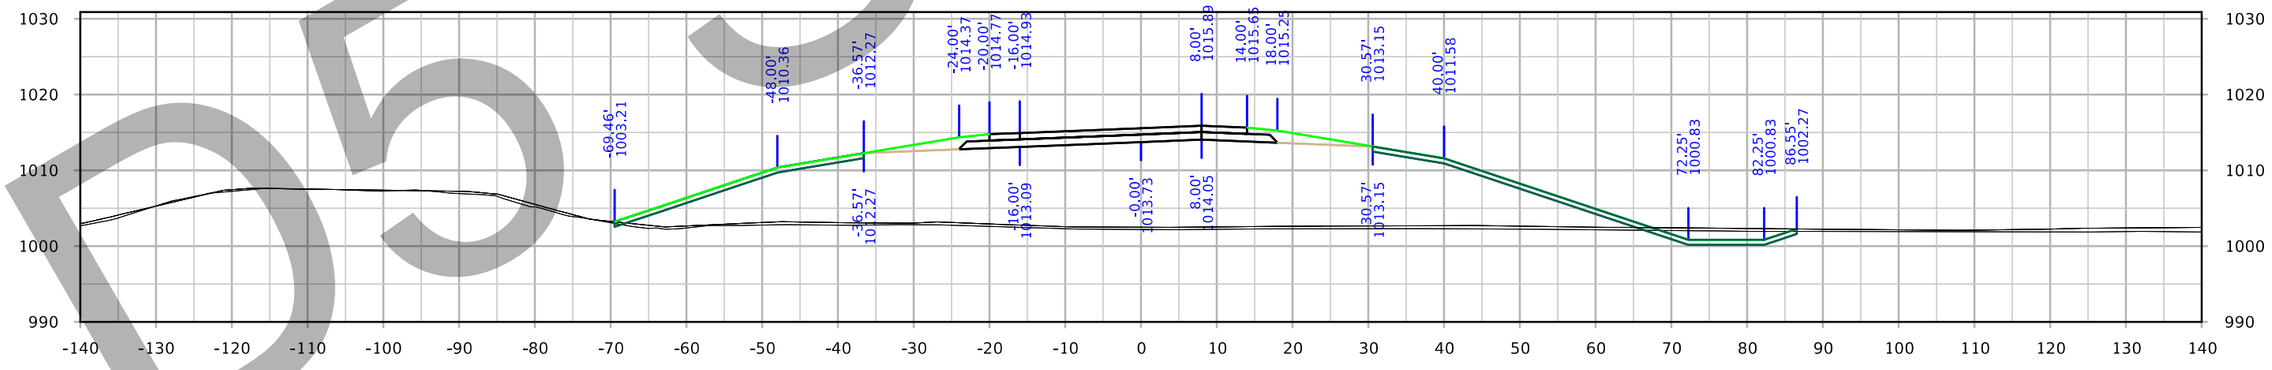

STA. 2543+00.00

D5 Submittal

FILE NO. 32044	ENGLISH	DESIGN TEAM Iowa DOT	POLK/STORY COUNTY	PROJECT NUMBER IM-035-4(309)95--13-77	SHEET NUMBER Y.1011

8:24:52 AM 3/3/2021 cschins pw:\\ntPwInt1.dot.int.lan:PWMain\Documents\Projects\7703504015\Design_(309)_PreliminaryEngineering\CADD_Files\Cross_Sections\XS_RMP210B_77035309Z08.dgn

IA 210 Ramp B

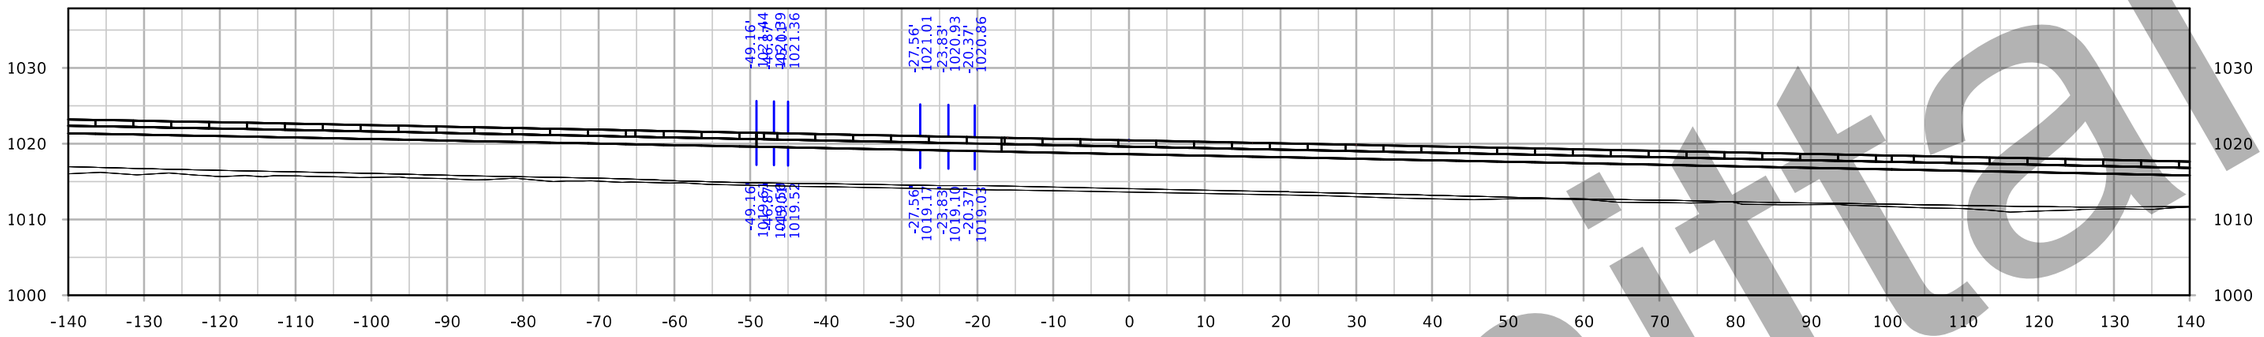

STA. 2545+29.26

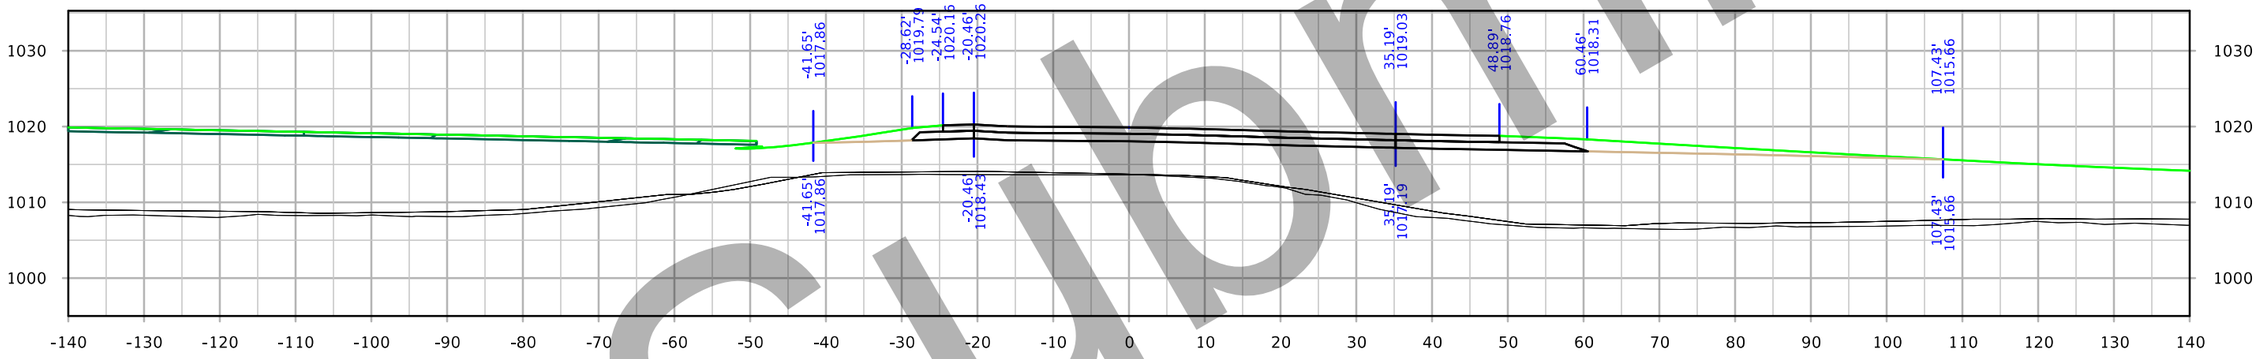

STA. 2545+00.00

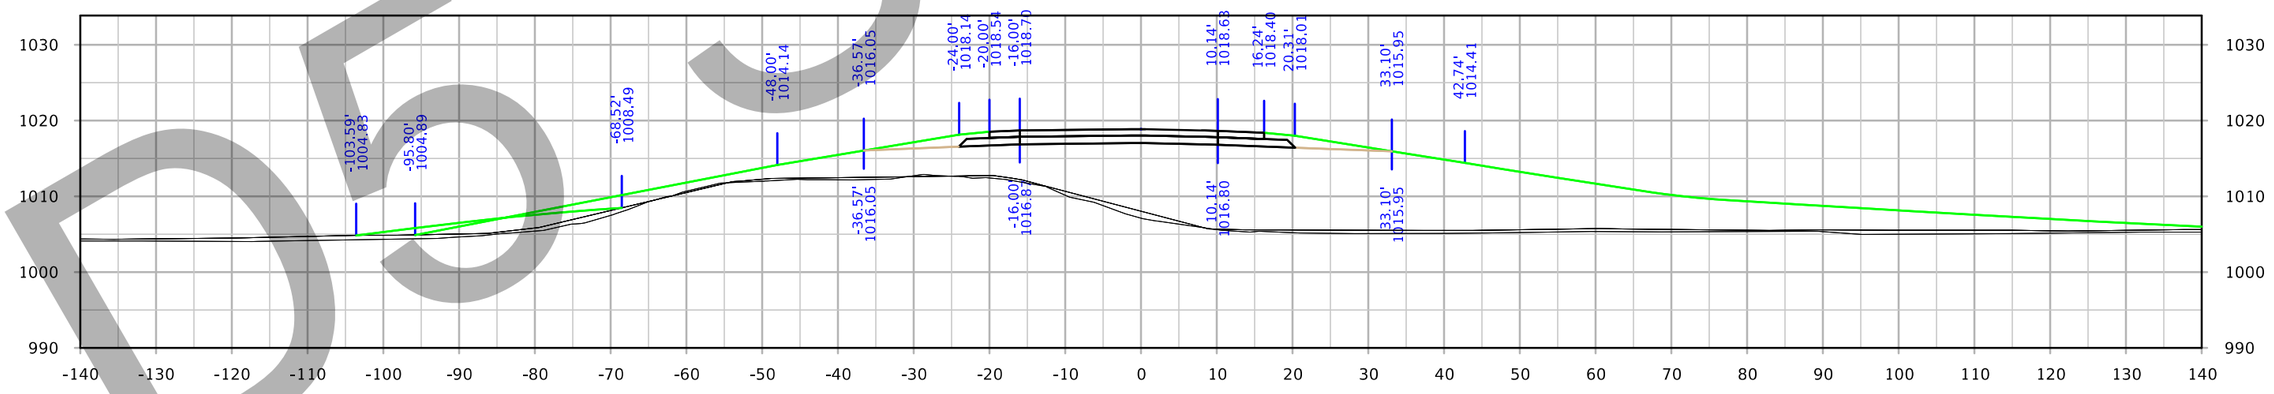

STA. 2544+50.00

D5 Submittal

FILE NO. 32044	ENGLISH	DESIGN TEAM Iowa DOT	POLK/STORY COUNTY	PROJECT NUMBER IM-035-4(309)95--13-77	SHEET NUMBER Y.1012

8:25:22 AM 3/3/2021 cschins pw:\\ntPwInt1.dot.int.lan:PWMain\Documents\Projects\7703504015\Design_(309)_PreliminaryEngineering\CADD_Files\Cross_Sections\XS_RMP210B_77035309Z08.dgn

IA 210 Ramp C

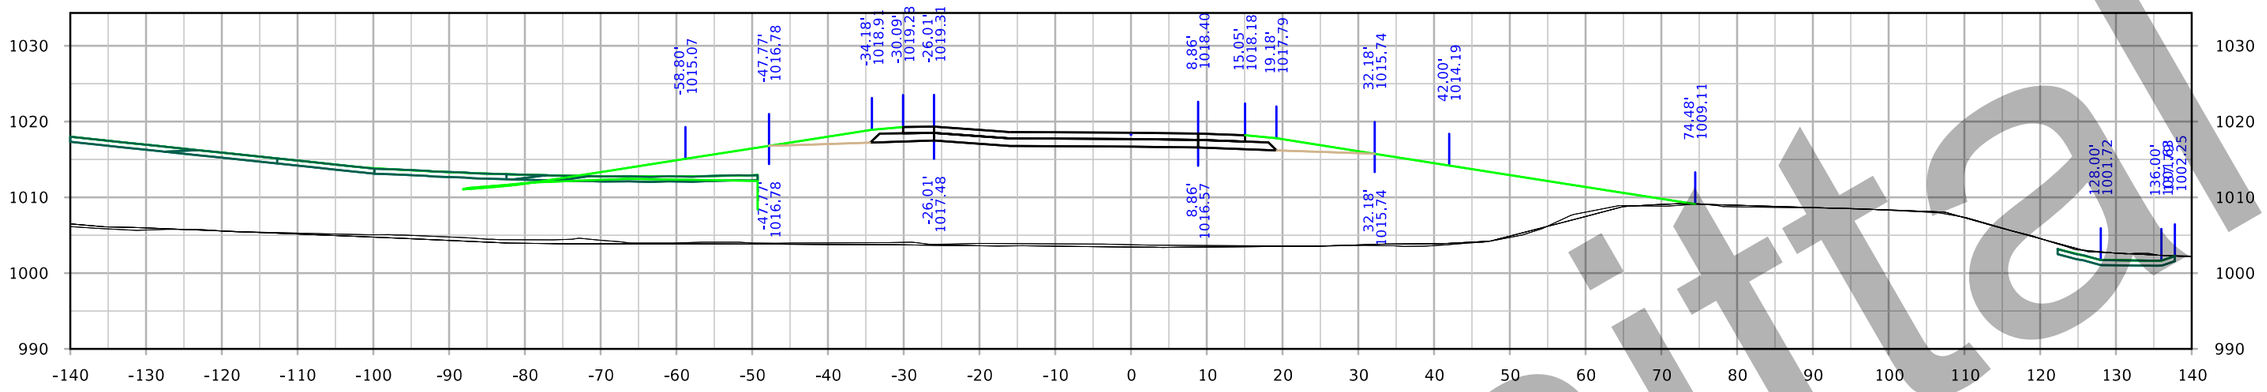

STA. 3508+50.00

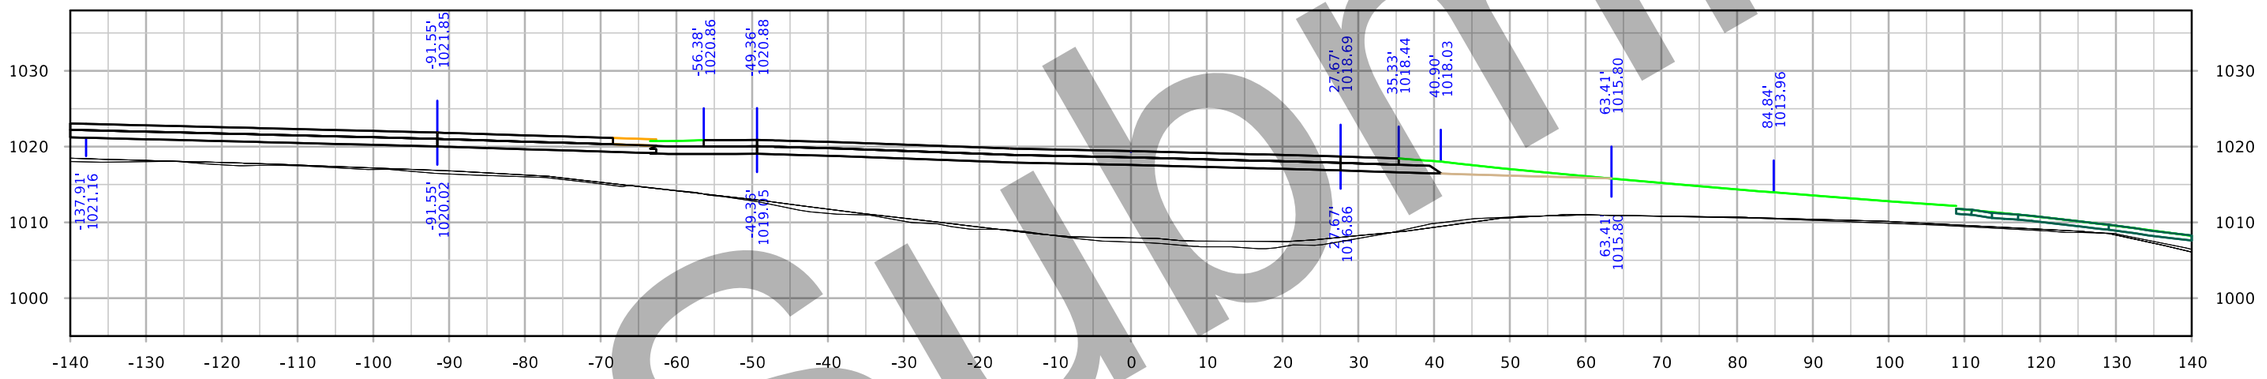

STA. 3508+00.00

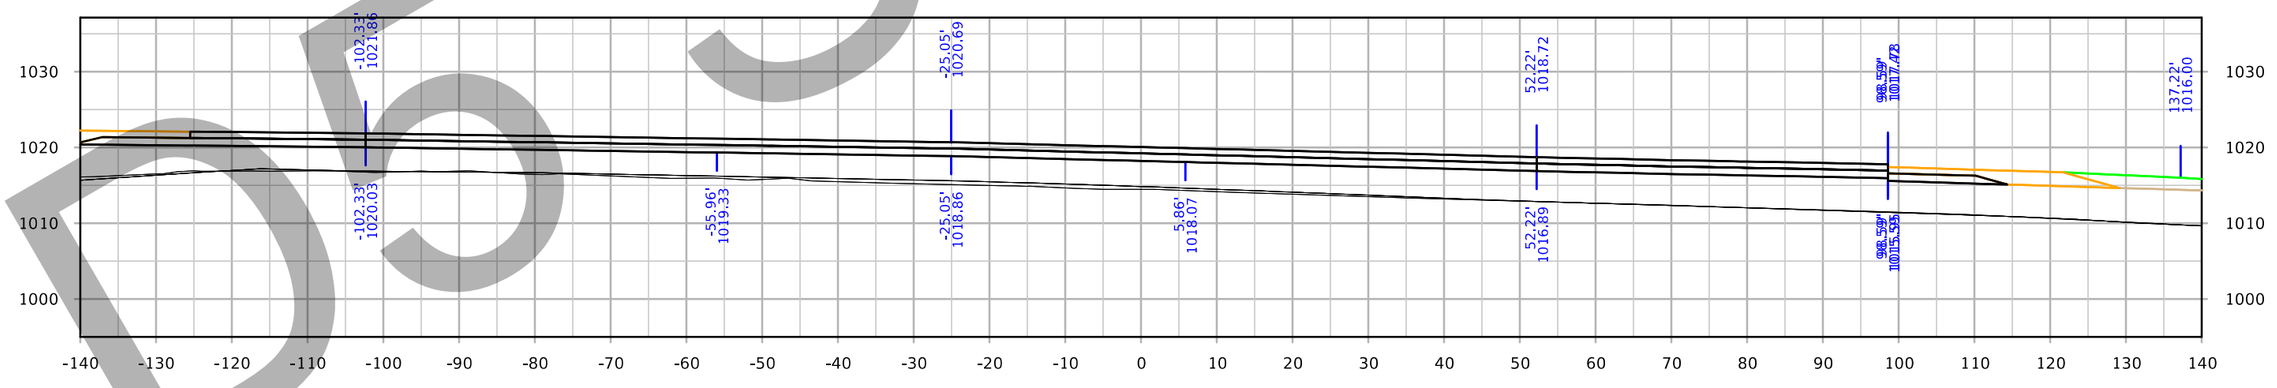

STA. 3507+61.48

Do Submittal

FILE NO. 32044	ENGLISH	DESIGN TEAM Iowa DOT	POLK/STORY COUNTY	PROJECT NUMBER IM-035-4(309)95--13-77	SHEET NUMBER Y.1100

8:41:05 AM 3/3/2021 cschins pw:\\ntPwInt1.dot.int.lan:PWMain\Documents\Projects\7703504015\Design_(309)_PreliminaryEngineering\CADD_Files\Cross_Sections\XS_RMP210C_77035309Z08.dgn

IA 210 Ramp C

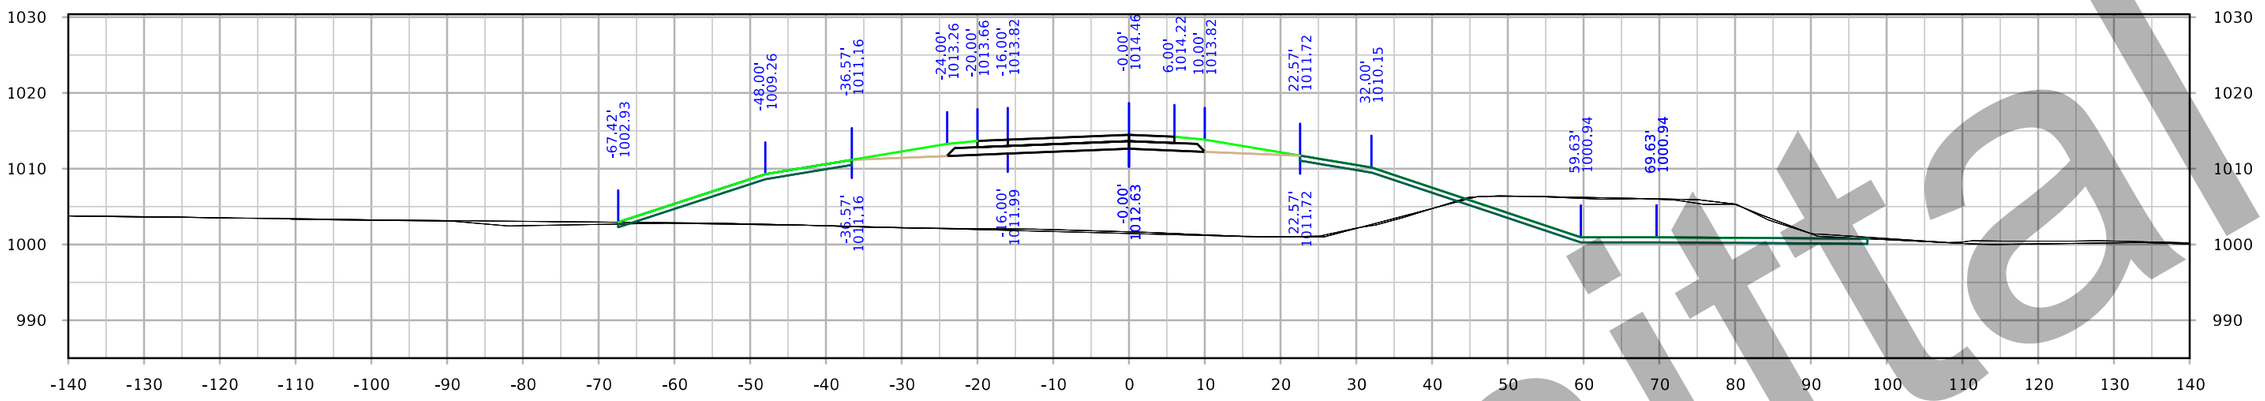

STA. 3510+00.00

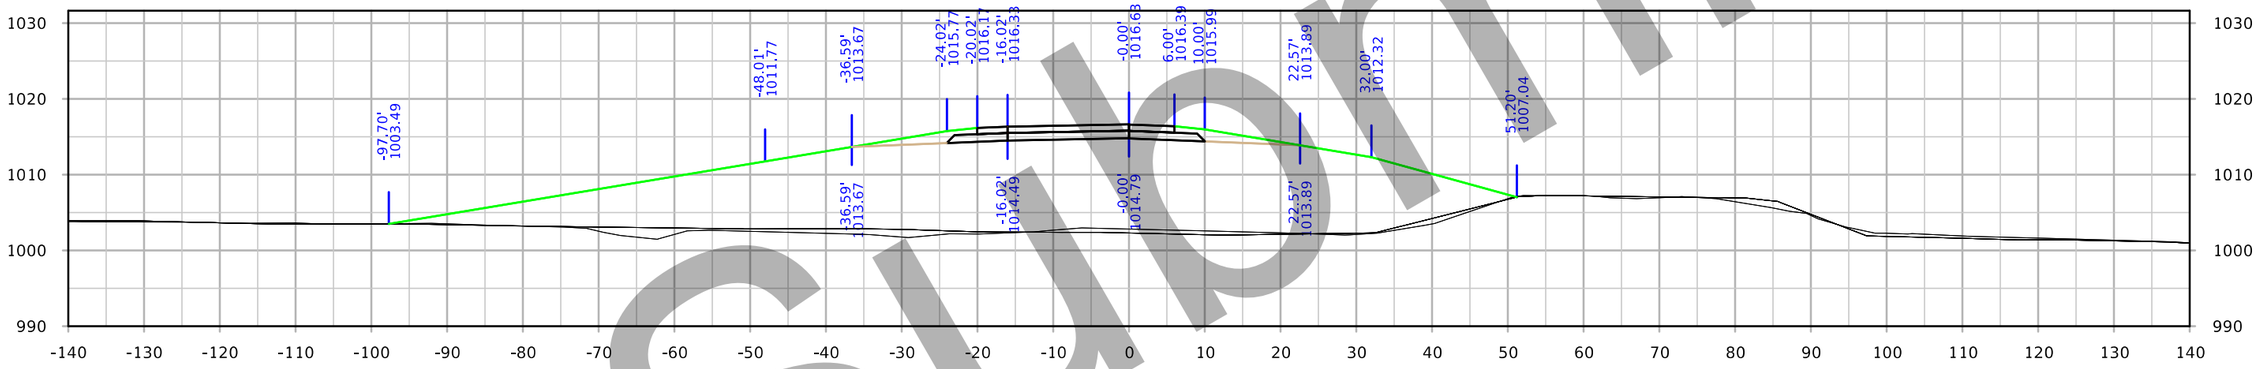

STA. 3509+50.00

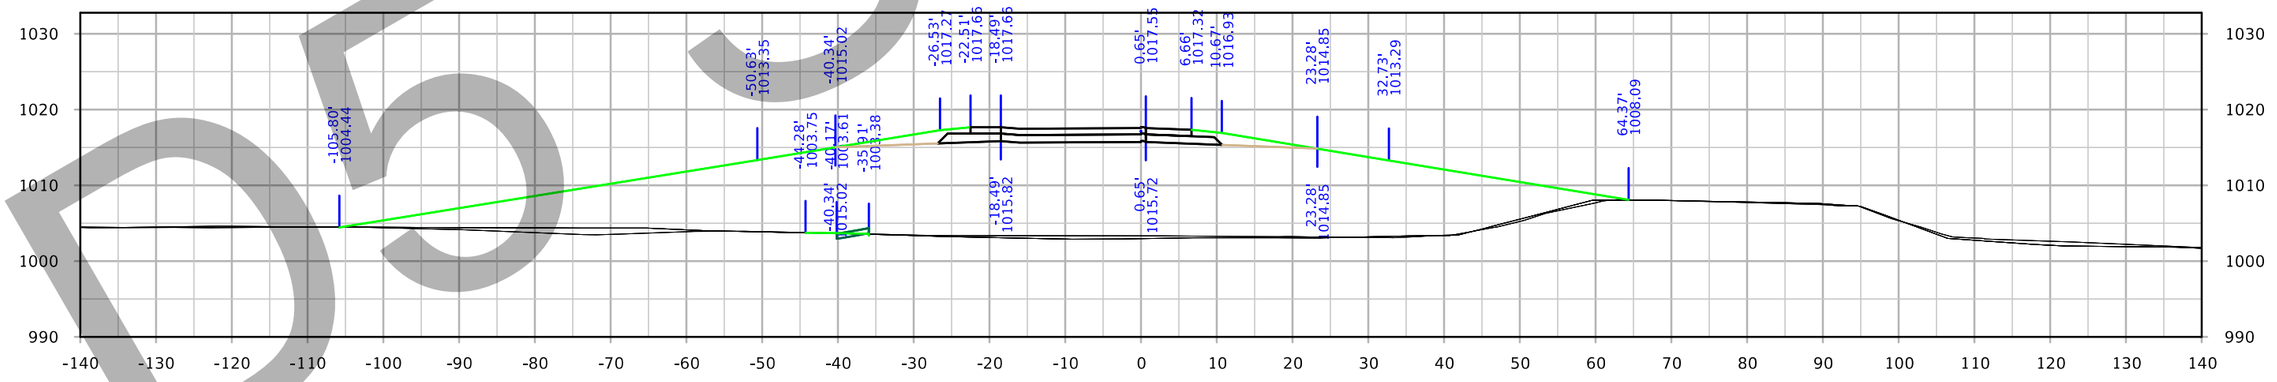

STA. 3509+00.00

Preliminary
DO NOT SUBMIT

FILE NO. 32044	ENGLISH	DESIGN TEAM Iowa DOT	POLK/STORY COUNTY	PROJECT NUMBER IM-035-4(309)95--13-77	SHEET NUMBER Y.1101

8:41:32 AM 3/3/2021 cschins pw:\\ntPwInt1.dot.int.lan:PWMain\Documents\Projects\7703504015\Design_(309)_PreliminaryEngineering\CADD_Files\Cross_Sections\XS_RMP210C_77035309Z08.dgn

IA 210 Ramp C

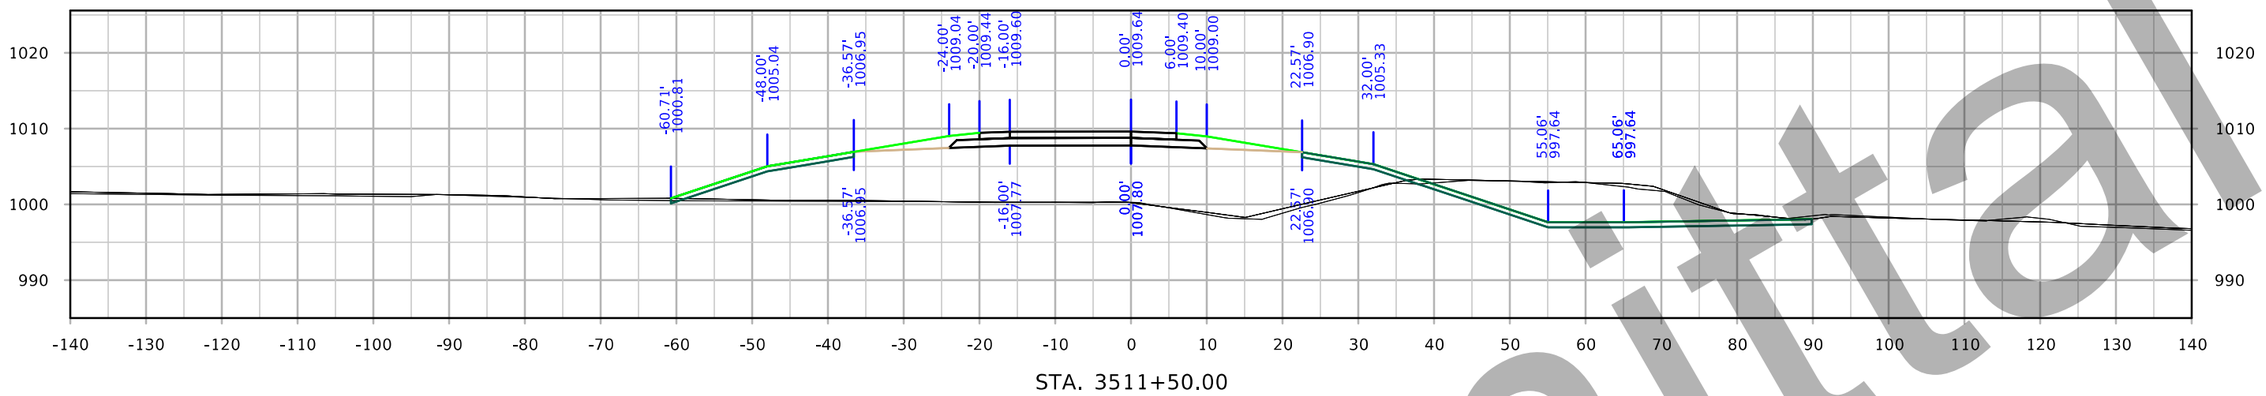

STA. 3511+50.00

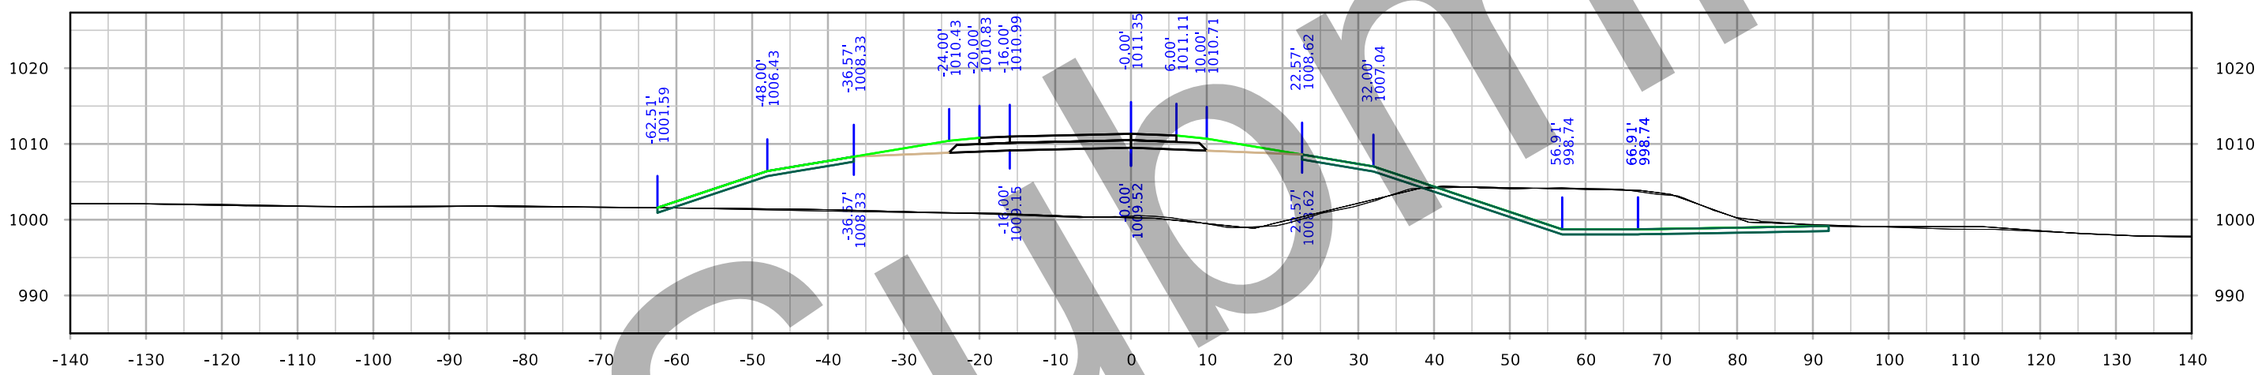

STA. 3511+00.00

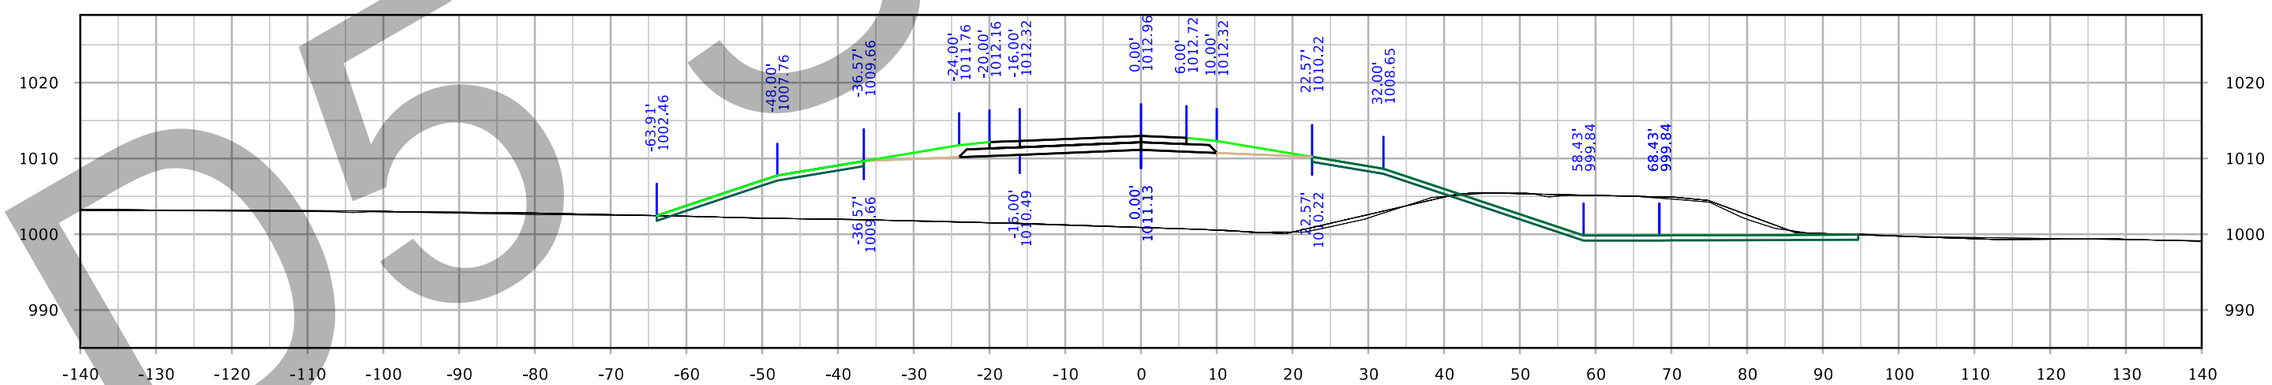

STA. 3510+50.00

D5 Submittal

FILE NO. 32044	ENGLISH	DESIGN TEAM Iowa DOT	POLK/STORY COUNTY	PROJECT NUMBER IM-035-4(309)95--13-77	SHEET NUMBER Y.1102

8:42:00 AM 3/3/2021 cschins pw:\\ntPwInt1.dot.int.lan:PWMain\Documents\Projects\7703504015\Design_(309)_PreliminaryEngineering\CADD_Files\Cross_Sections\XS_RMP210C_77035309Z08.dgn

IA 210 Ramp C

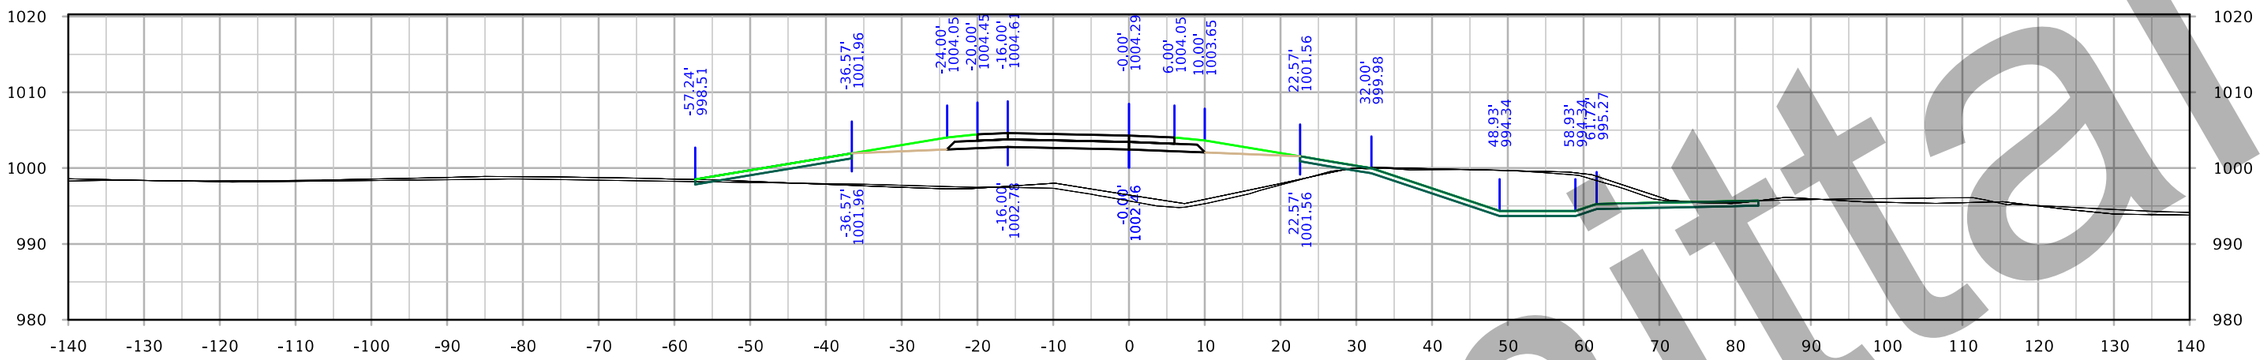

STA. 3513+00.00

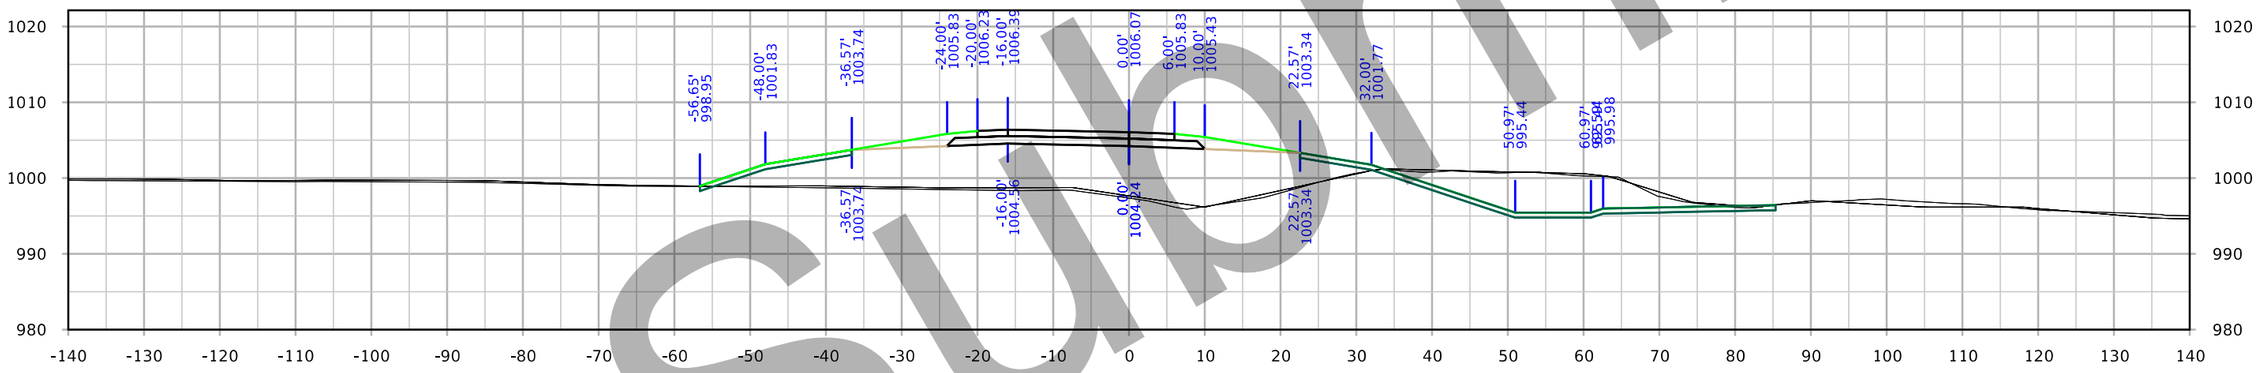

STA. 3512+50.00

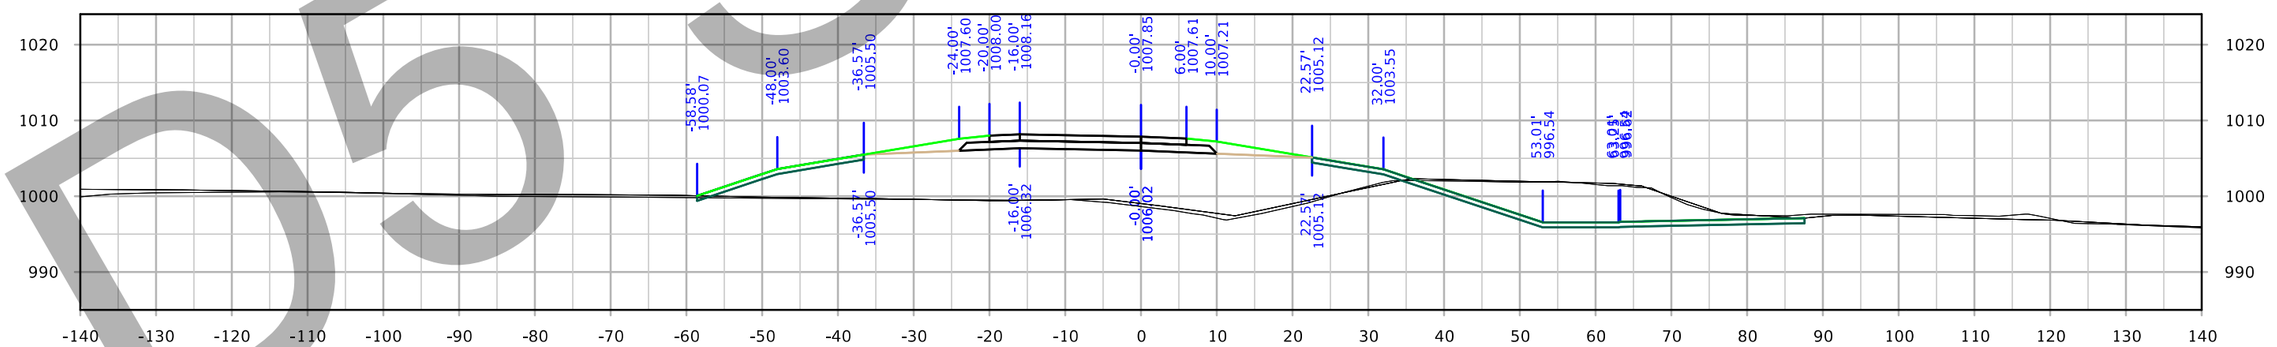

STA. 3512+00.00

D5 Submittal

FILE NO. 32044	ENGLISH	DESIGN TEAM Iowa DOT	POLK/STORY COUNTY	PROJECT NUMBER IM-035-4(309)95--13-77	SHEET NUMBER Y.1103

8:42:27 AM 3/3/2021 cschins pw:\\ntPwInt1.dot.int.lan:PWMain\Documents\Projects\7703504015\Design_(309)_PreliminaryEngineering\CADD_Files\Cross_Sections\XS_RMP210C_77035309Z08.dgn

IA 210 Ramp C

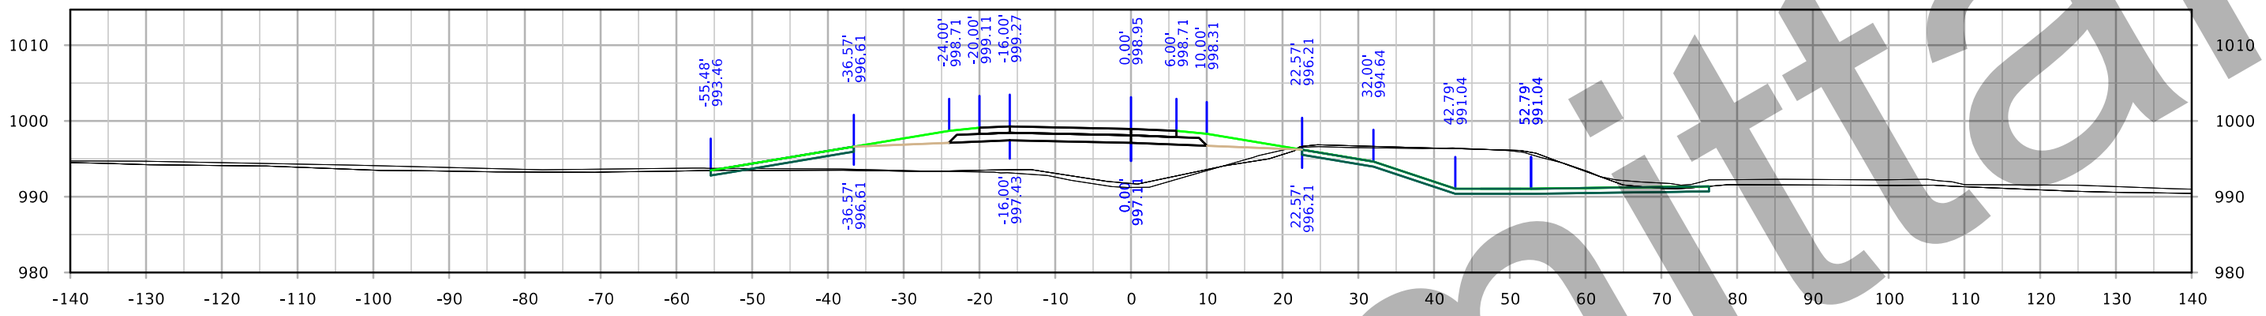

STA. 3514+50.00

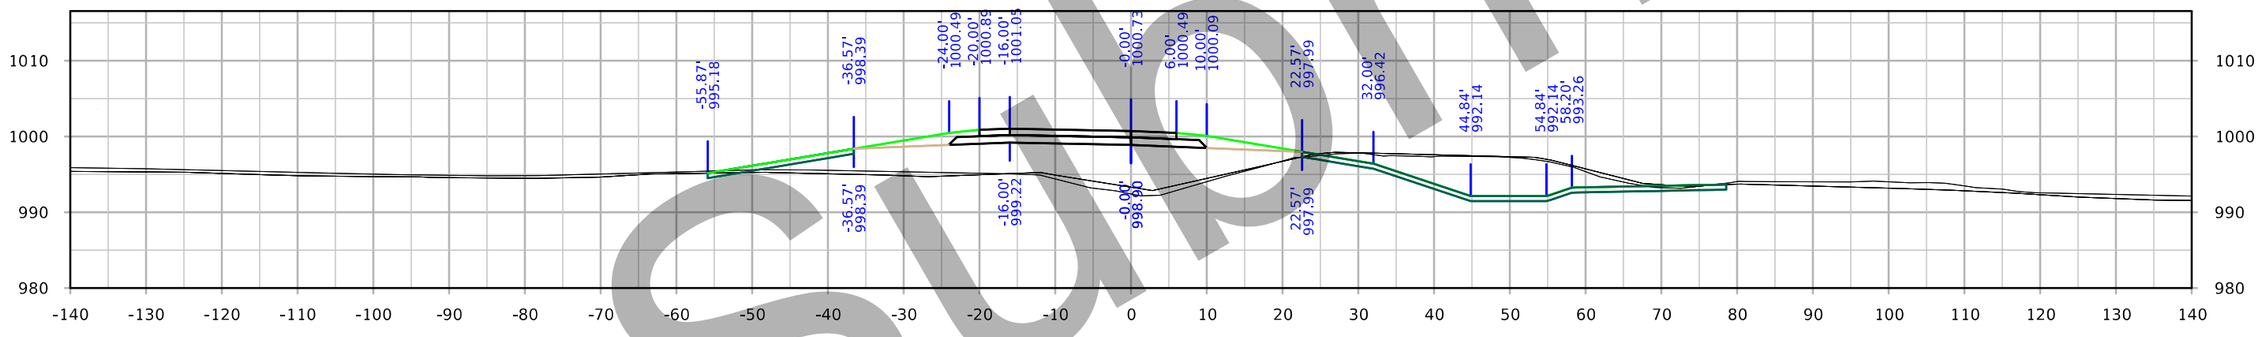

STA. 3514+00.00

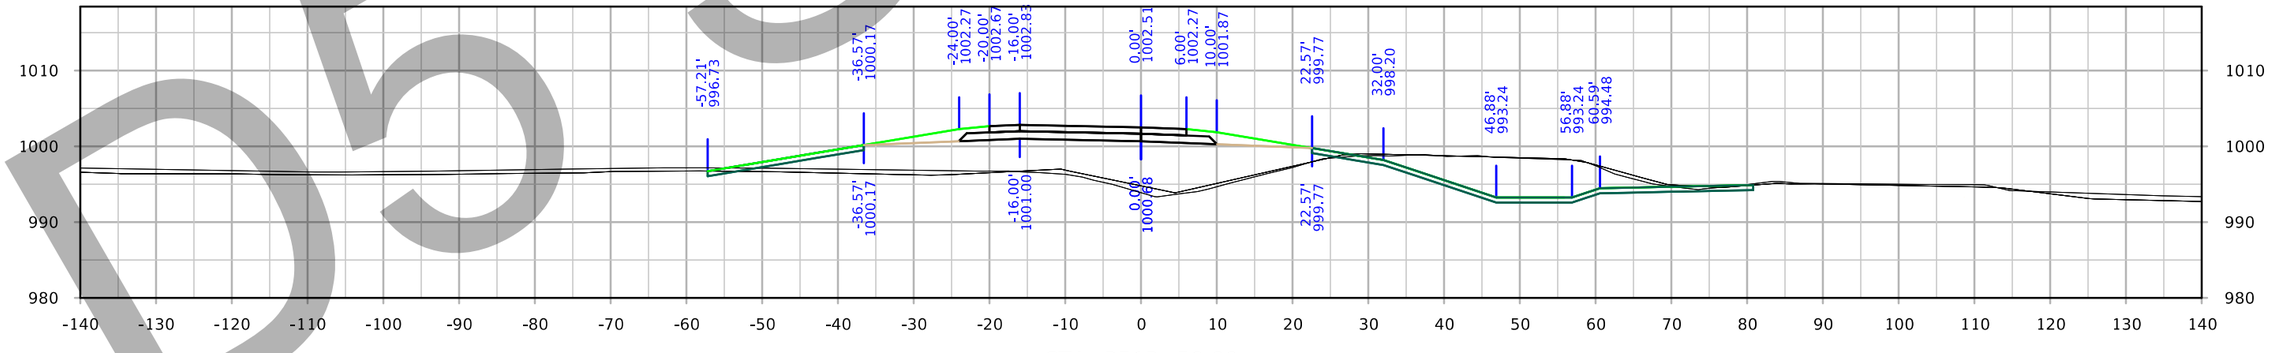

STA. 3513+50.00

D5 Submittal

FILE NO. 32044	ENGLISH	DESIGN TEAM Iowa DOT	POLK/STORY COUNTY	PROJECT NUMBER IM-035-4(309)95--13-77	SHEET NUMBER Y.1104

8:42:54 AM 3/3/2021 cschins pw:\\intPwInt1.dot.int.lan:PWMain\Documents\Projects\7703504015\Design_(309)_PreliminaryEngineering\CADD_Files\Cross_Sections\XS_RMP210C_77035309Z08.dgn

IA 210 Ramp C

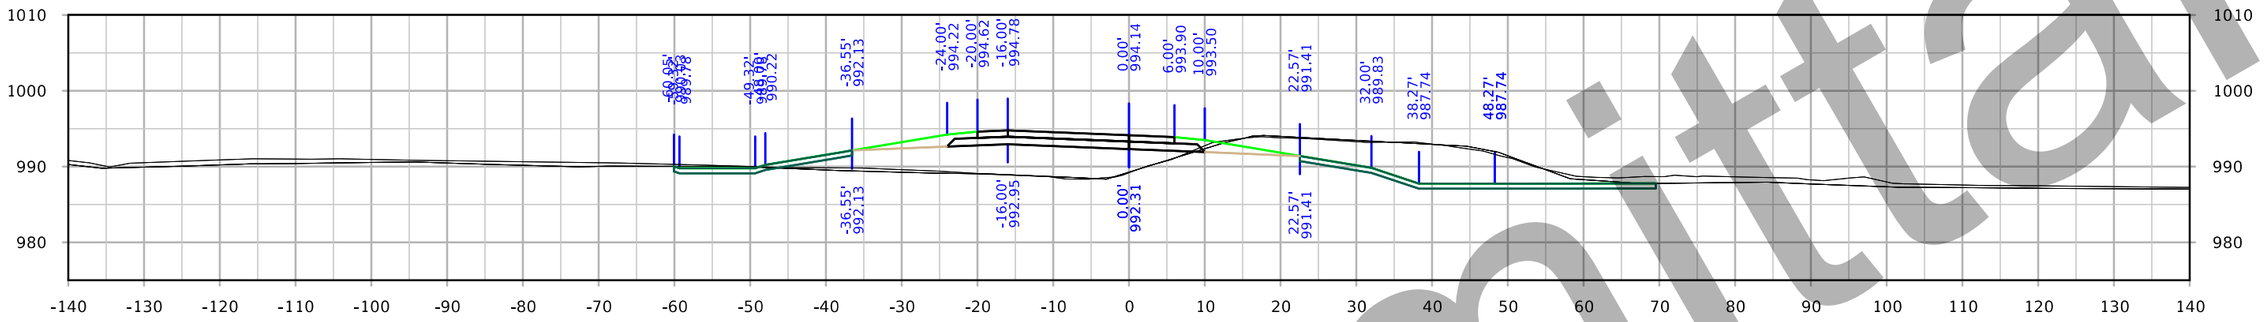

STA. 3516+00.00

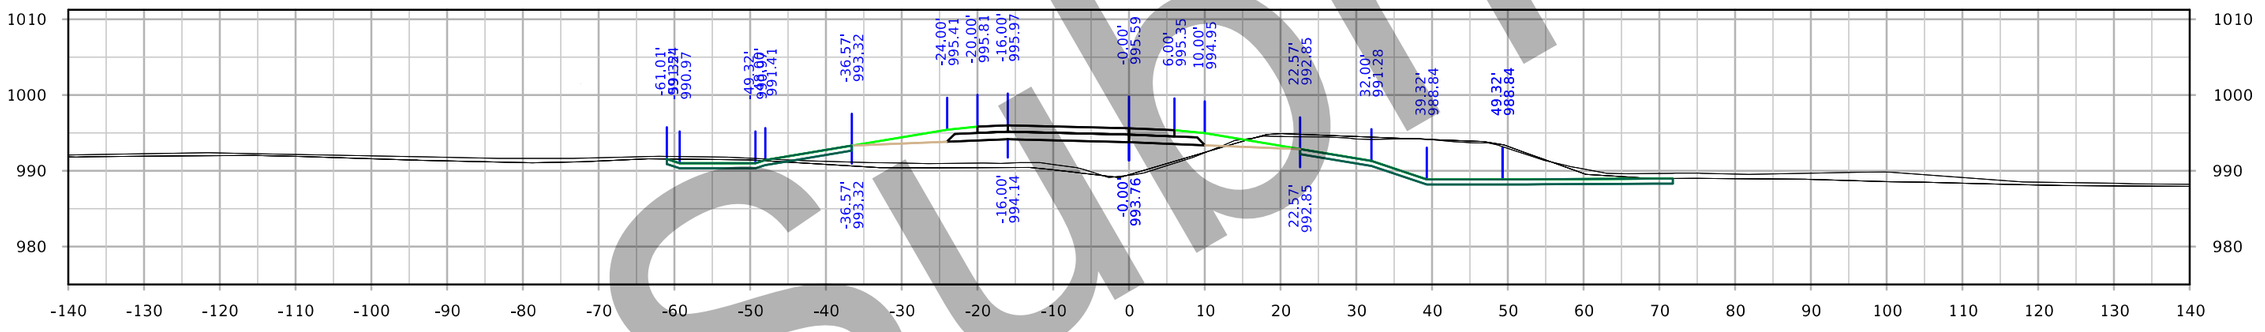

STA. 3515+50.00

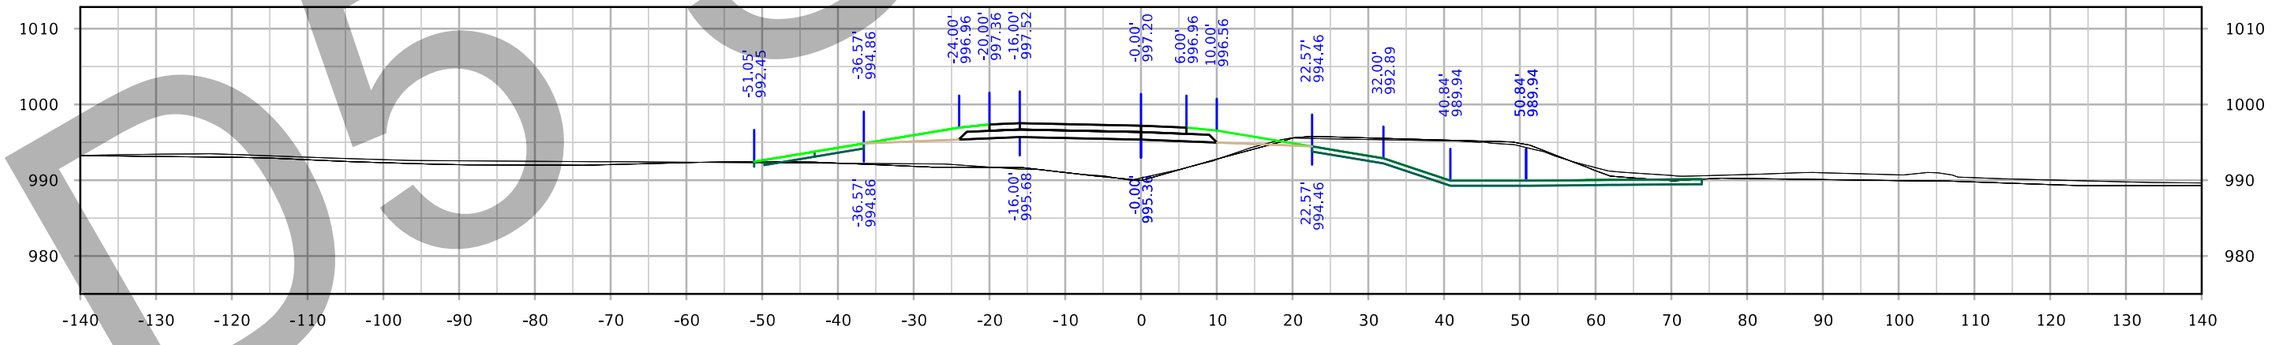

STA. 3515+00.00

D6 Submittal

FILE NO. 32044	ENGLISH	DESIGN TEAM Iowa DOT	POLK/STORY COUNTY	PROJECT NUMBER IM-035-4(309)95--13-77	SHEET NUMBER Y.1105

8:43:21 AM 3/3/2021 cschins pw:\\ntPwInt1.dot.int.lan:PWMain\Documents\Projects\7703504015\Design_(309)_PreliminaryEngineering\CADD_Files\Cross_Sections\XS_RMP210C_77035309Z08.dgn

IA 210 Ramp C

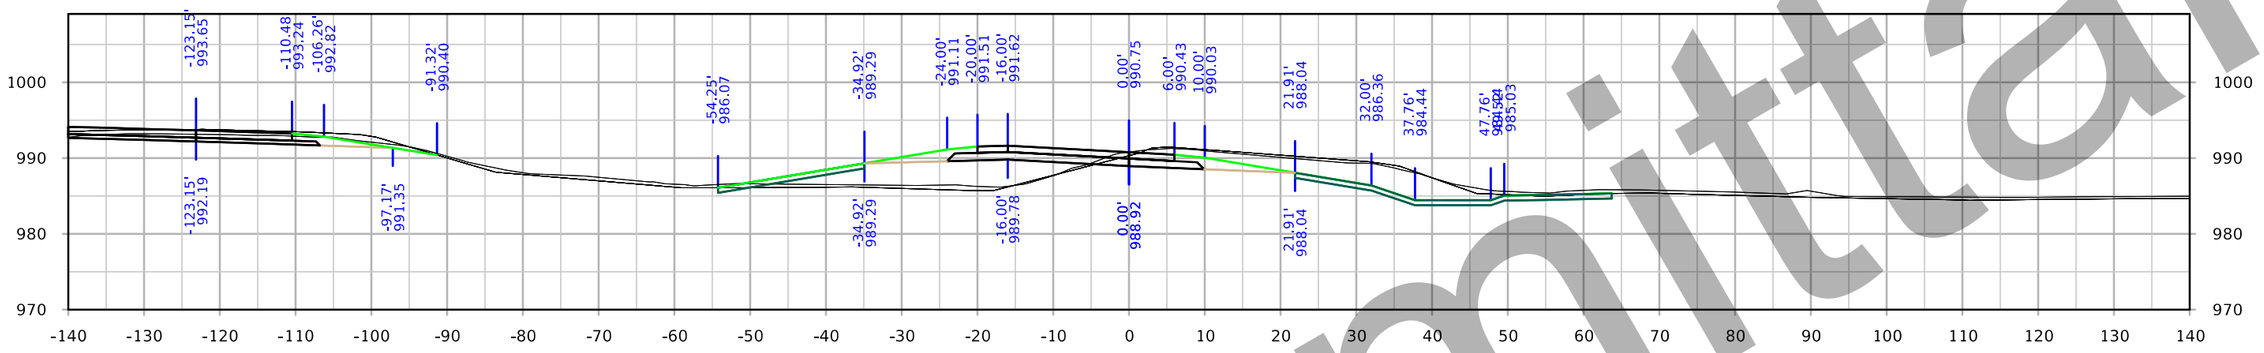

STA. 3517+50.00

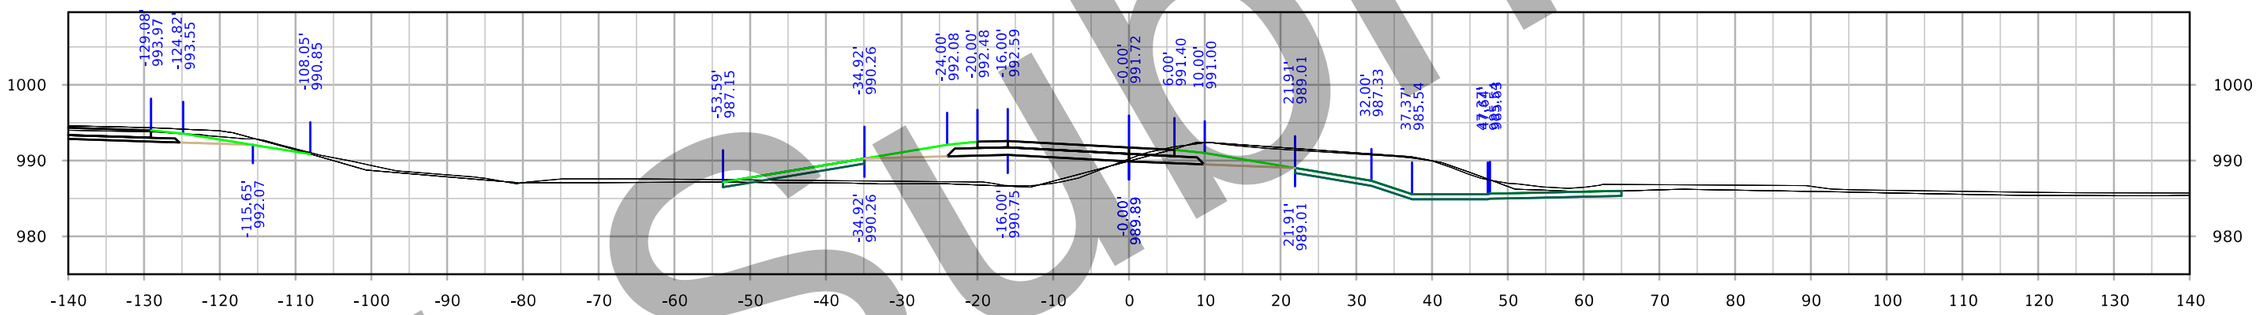

STA. 3517+00.00

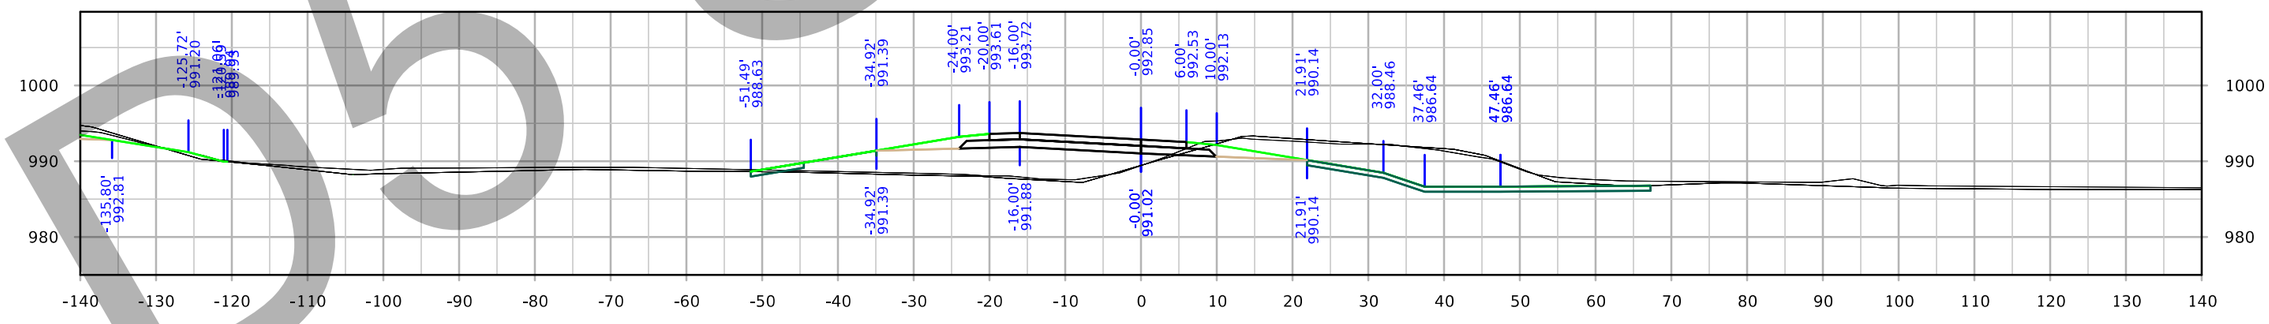

STA. 3516+50.00

D5 Submittal

FILE NO. 32044	ENGLISH	DESIGN TEAM Iowa DOT	POLK/STORY COUNTY	PROJECT NUMBER IM-035-4(309)95--13-77	SHEET NUMBER Y.1106

8:43:49 AM 3/3/2021 cschins pw:\\ntPwInt1.dot.int.lan:PWMain\Documents\Projects\7703504015\Design_(309)_PreliminaryEngineering\CADD_Files\Cross_Sections\XS_RMP210C_77035309Z08.dgn

IA 210 Ramp C

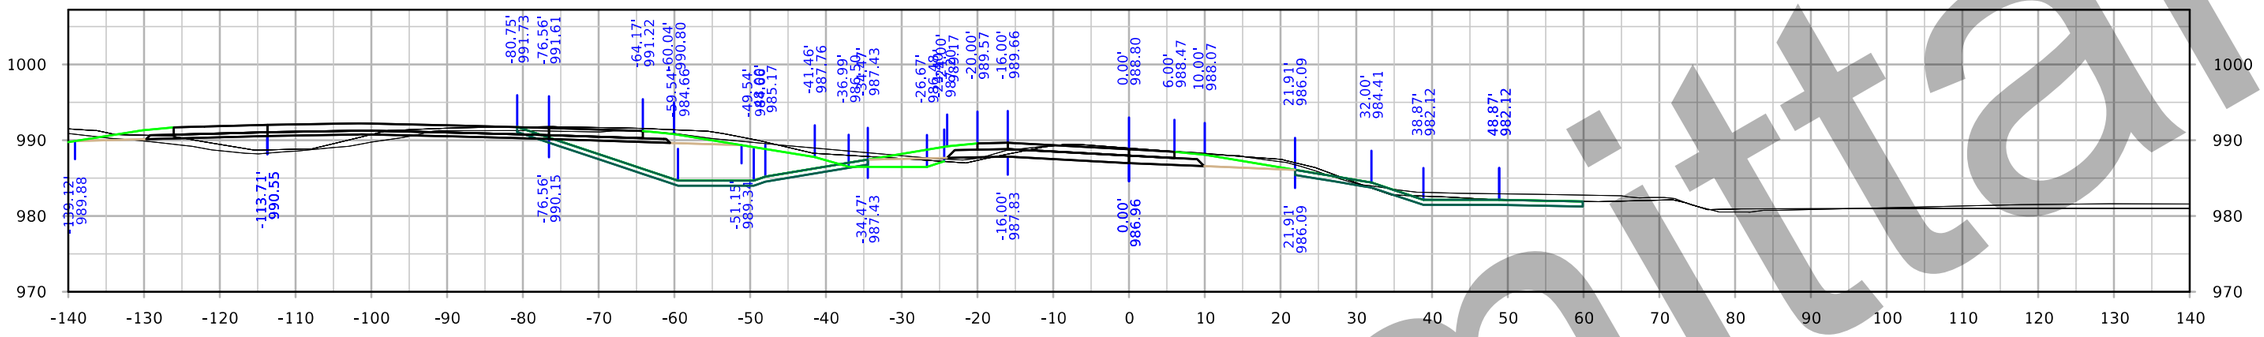

STA. 3519+00.00

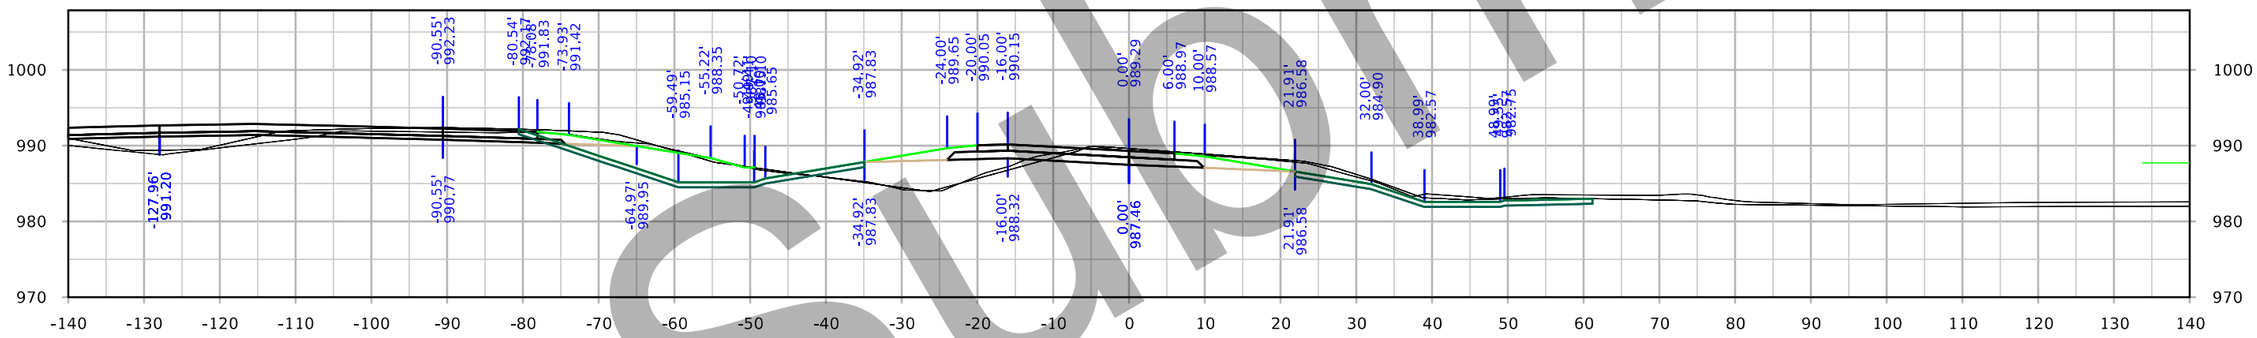

STA. 3518+50.00

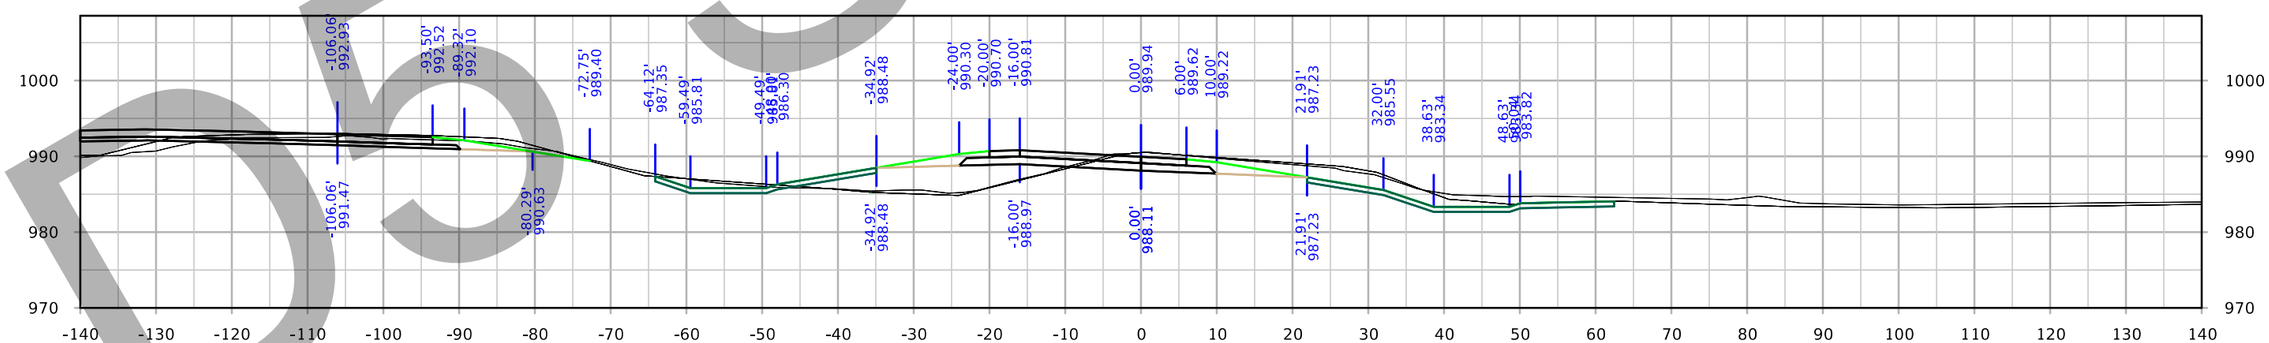

STA. 3518+00.00

Submittal

FILE NO. 32044	ENGLISH	DESIGN TEAM Iowa DOT	POLK/STORY COUNTY	PROJECT NUMBER IM-035-4(309)95--13-77	SHEET NUMBER Y.1107

8:44:16 AM 3/3/2021 cschins pw:\\intPwInt1.dot.int.lan:PWMain\Documents\Projects\7703504015\Design_(309)_PreliminaryEngineering\CADD_Files\Cross_Sections\XS_RMP210C_7703530908.dgn

IA 210 Ramp C

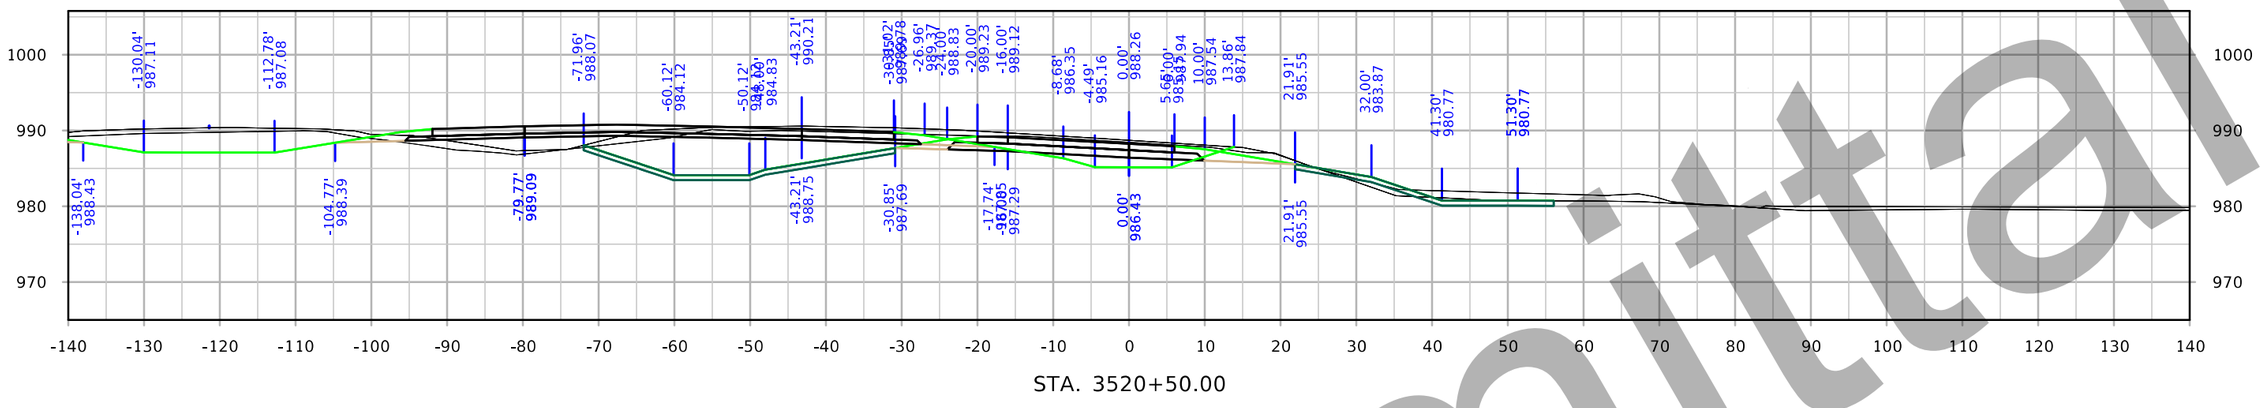

STA. 3520+50.00

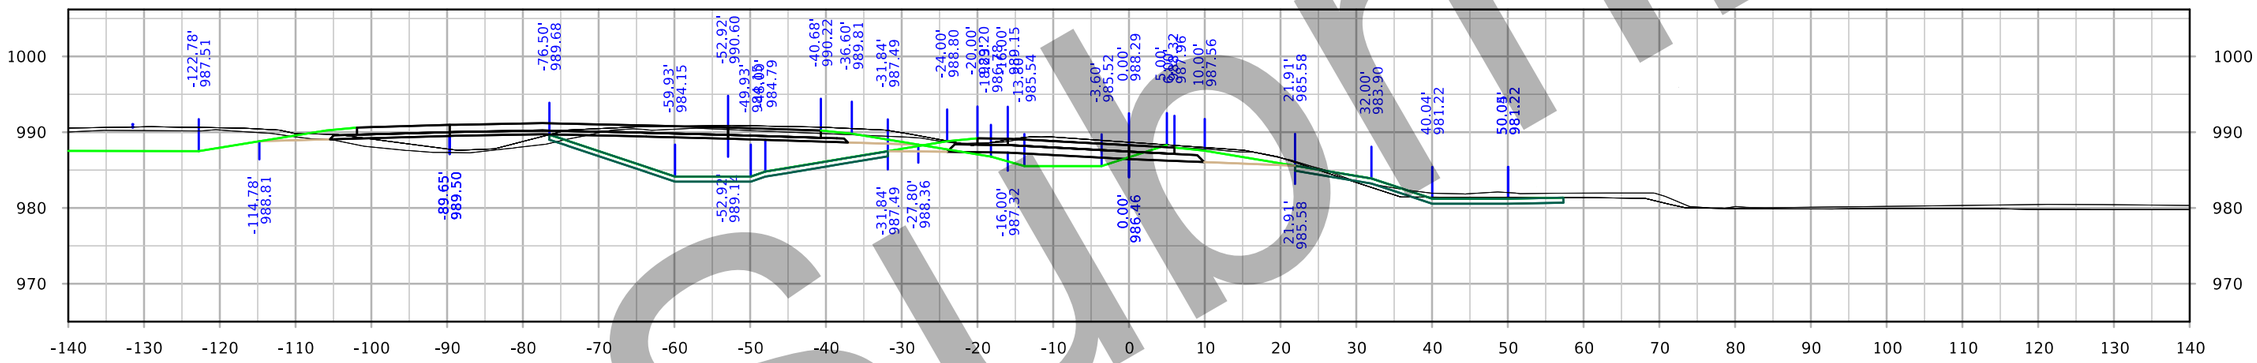

STA. 3520+00.00

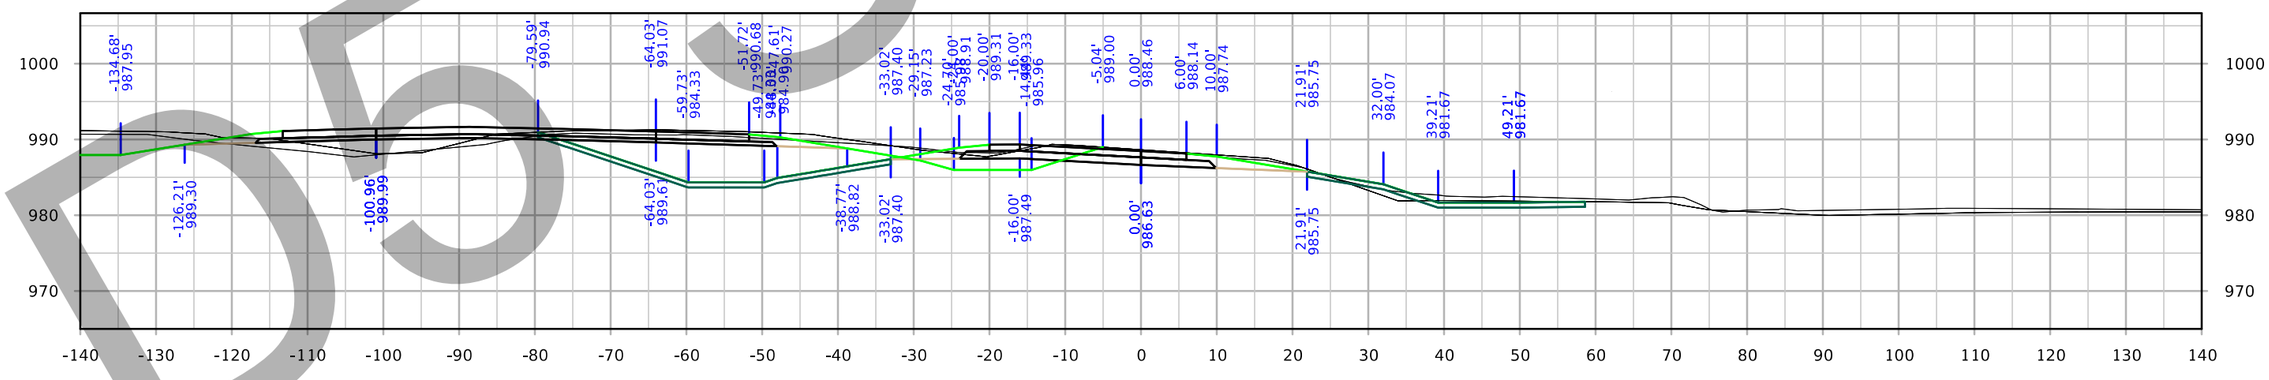

STA. 3519+50.00

Submittal

FILE NO. 32044	ENGLISH	DESIGN TEAM Iowa DOT	POLK/STORY COUNTY	PROJECT NUMBER IM-035-4(309)95--13-77	SHEET NUMBER Y.1108

8:44:44 AM 3/3/2021 cschins pw:\\ntPwInt1.dot.int.lan:PWMain\Documents\Projects\7703504015\Design_(309)_PreliminaryEngineering\CADD_Files\Cross_Sections\XS_RMP210C_77035309Z08.dgn

D5 Submittal

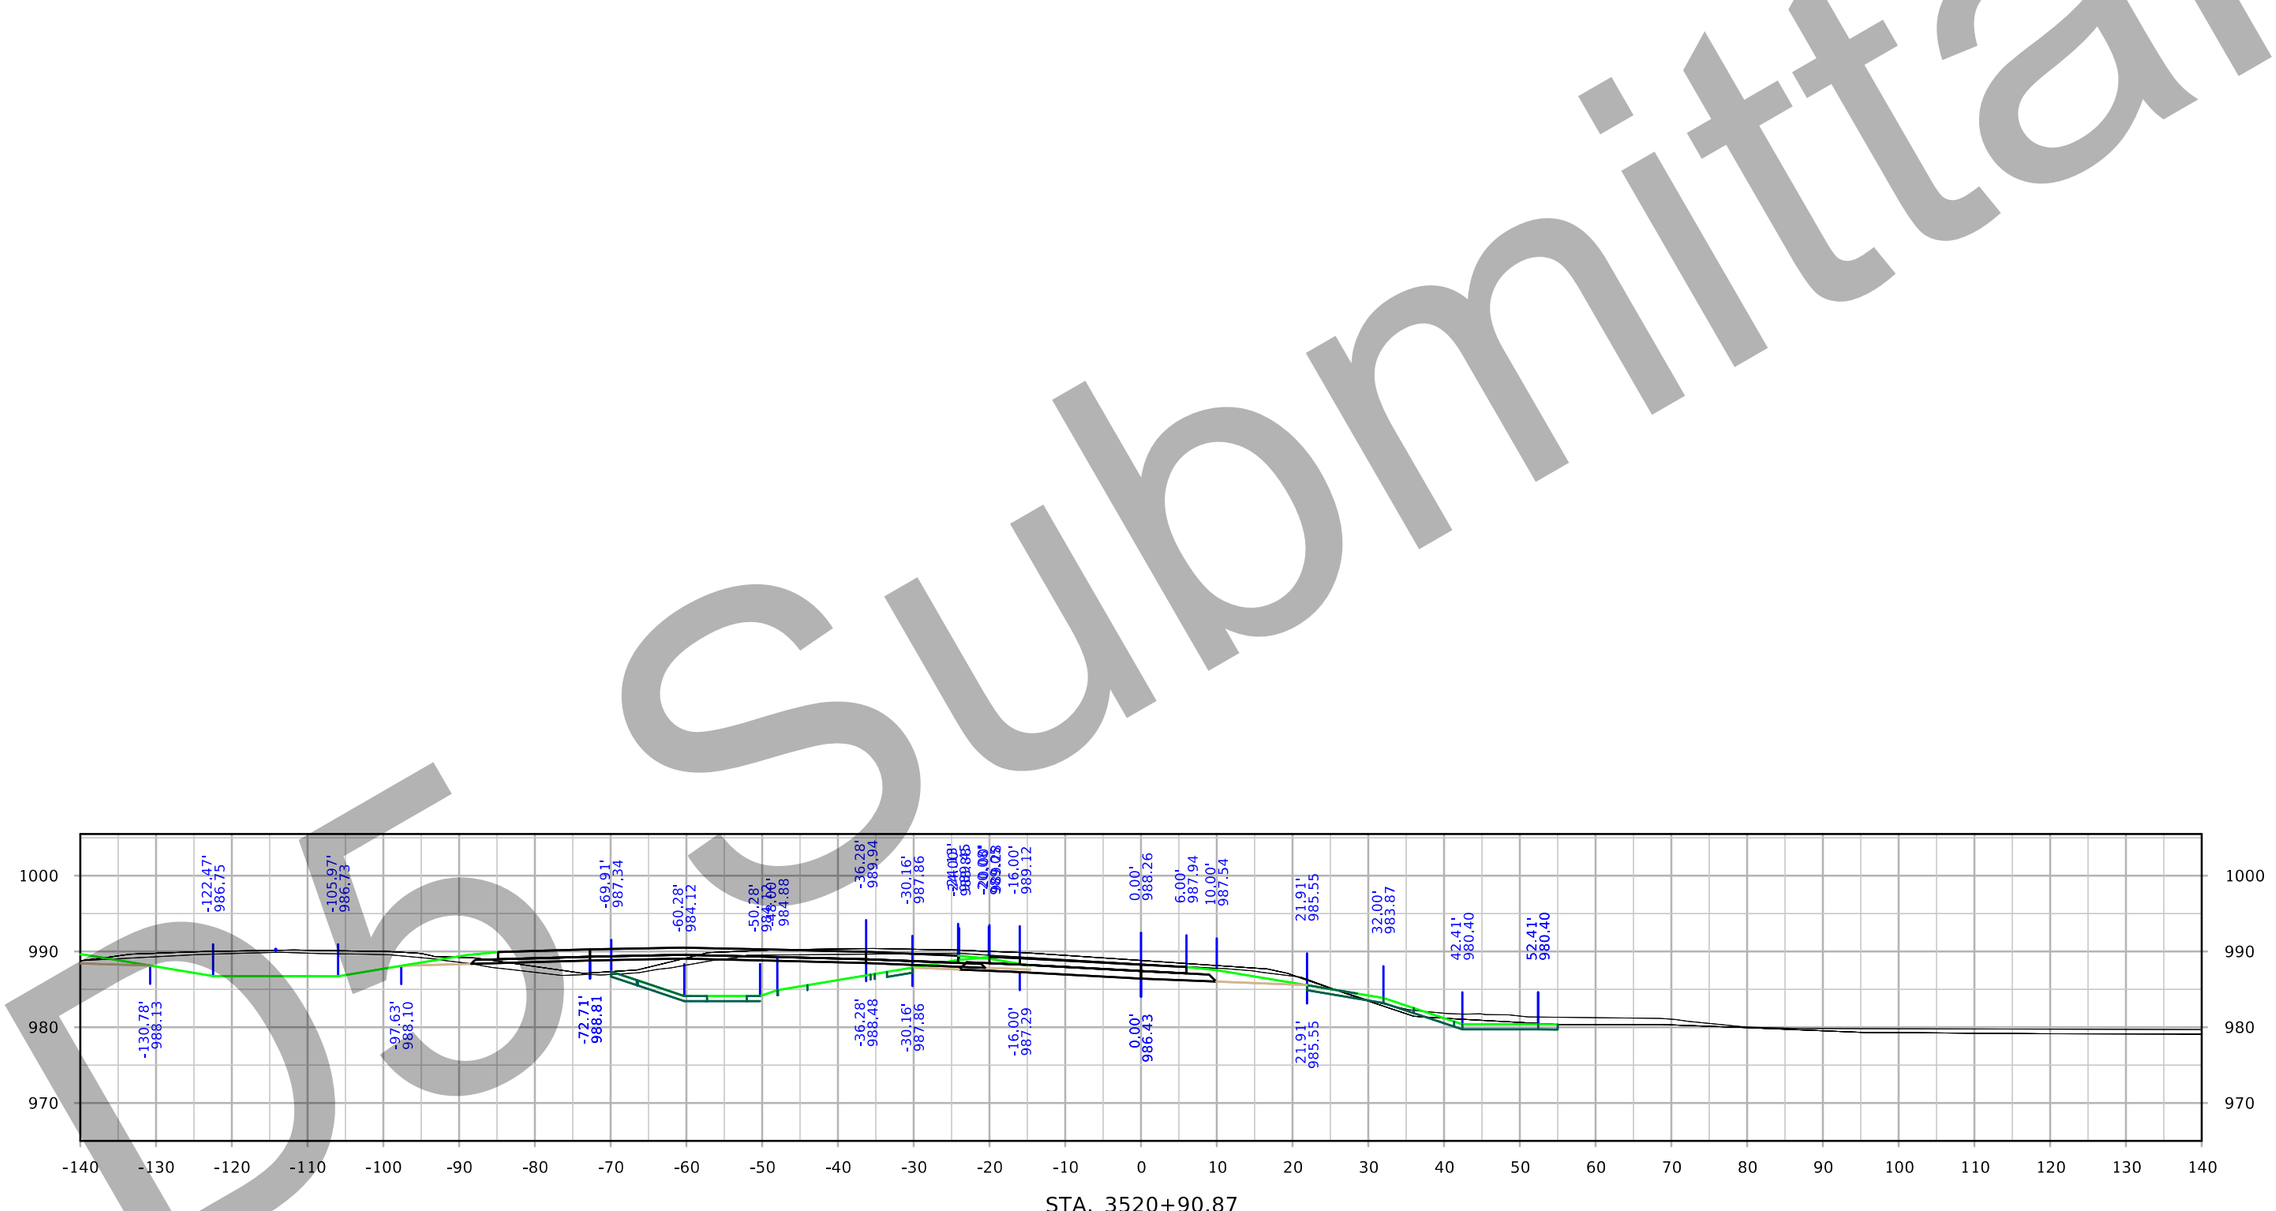

FILE NO. 32044	ENGLISH	DESIGN TEAM Iowa DOT	POLK/STORY COUNTY	PROJECT NUMBER IM-035-4(309)95--13-77	SHEET NUMBER Y.1109

8:44:55 AM 3/3/2021 cschins pw:\\ntPwInt1.dot.int.lan:PWMain\Documents\Projects\7703504015\Design_(309)_PreliminaryEngineering\CADD_Files\Cross_Sections\XS_RMP210C_77035309Z08.dgn

IA 210 Ramp D

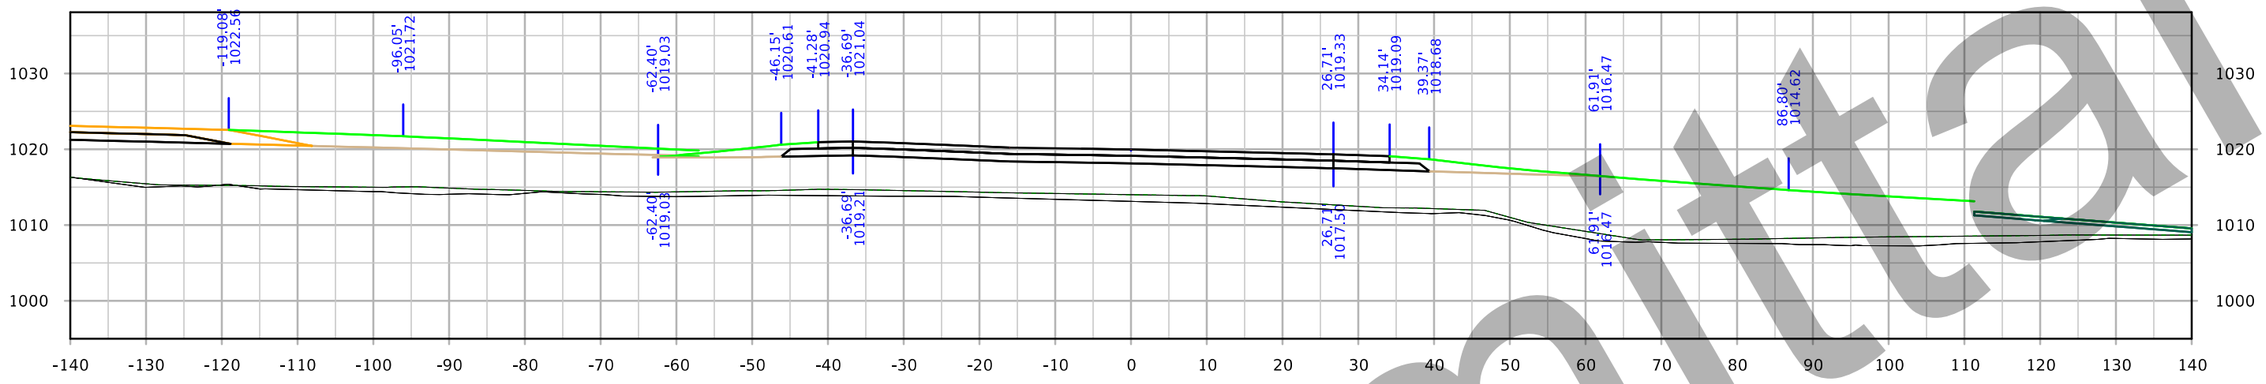

STA. 4575+50.00

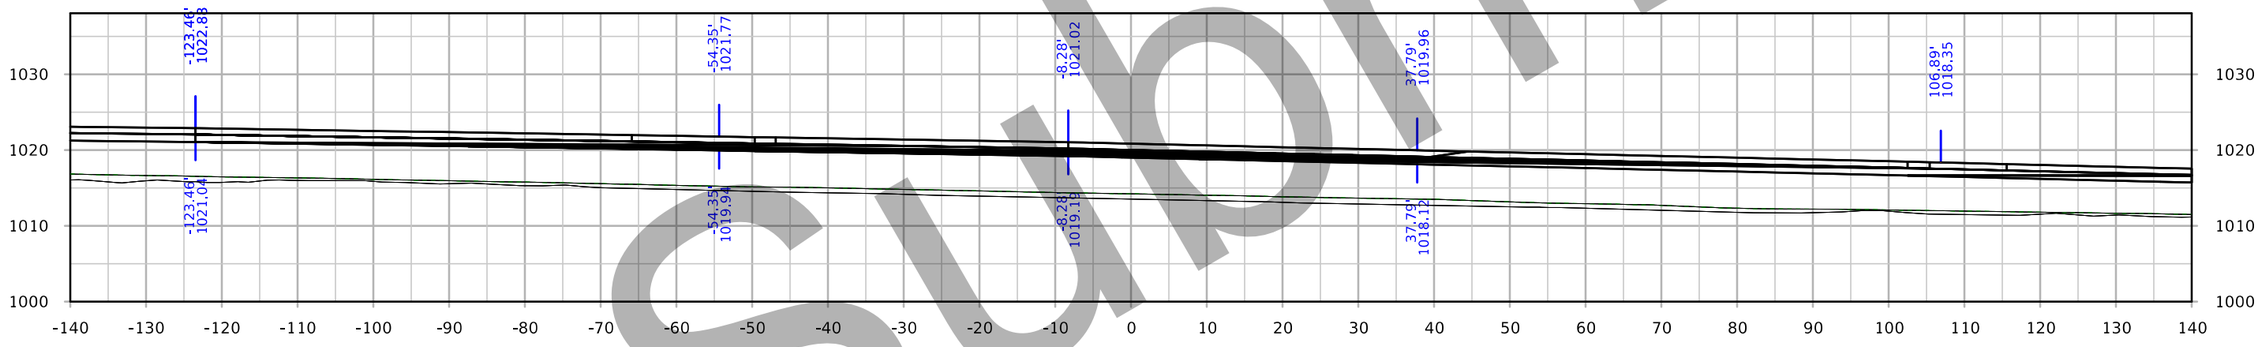

STA. 4575+00.00

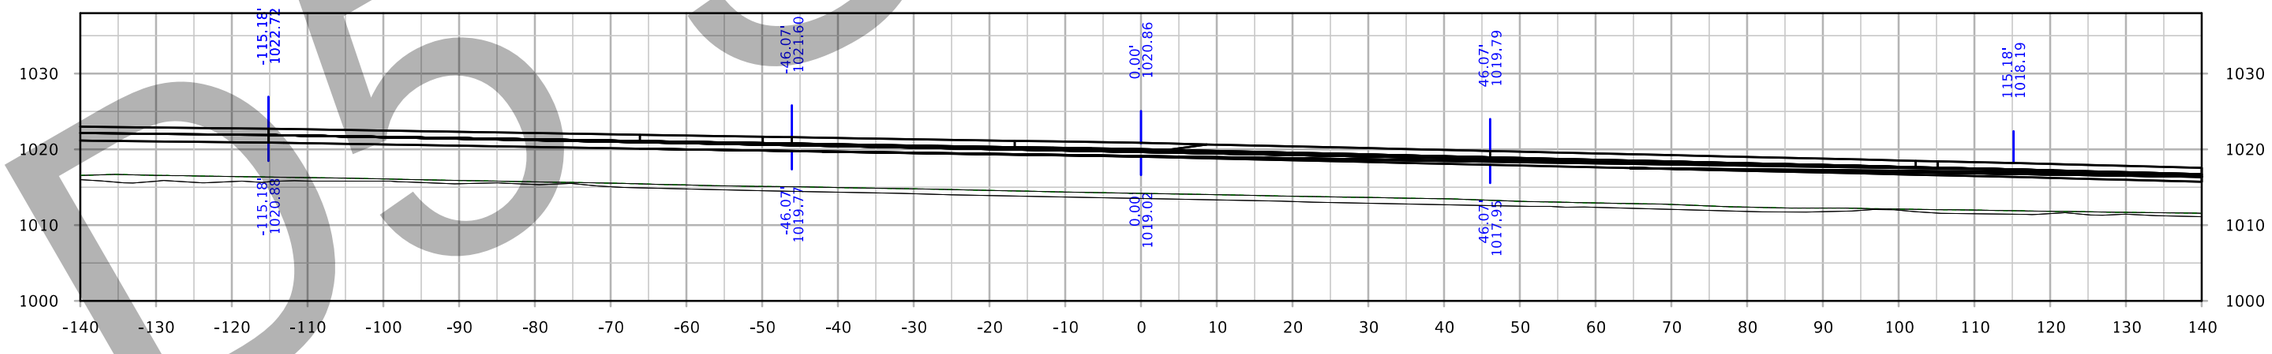

STA. 4574+98.54

D5 submittal

FILE NO. 32044	ENGLISH	DESIGN TEAM Iowa DOT	POLK/STORY COUNTY	PROJECT NUMBER IM-035-4(309)95--13-77	SHEET NUMBER Y.1200

9:24:35 AM 3/3/2021 cschins pw:\\ntPwInt1.dot.int.lan:PWMain\Documents\Projects\7703504015\Design_(309)_PreliminaryEngineering\CADD_Files\Cross_Sections\XS_RMP210D_77035309Z08.dgn

IA 210 Ramp D

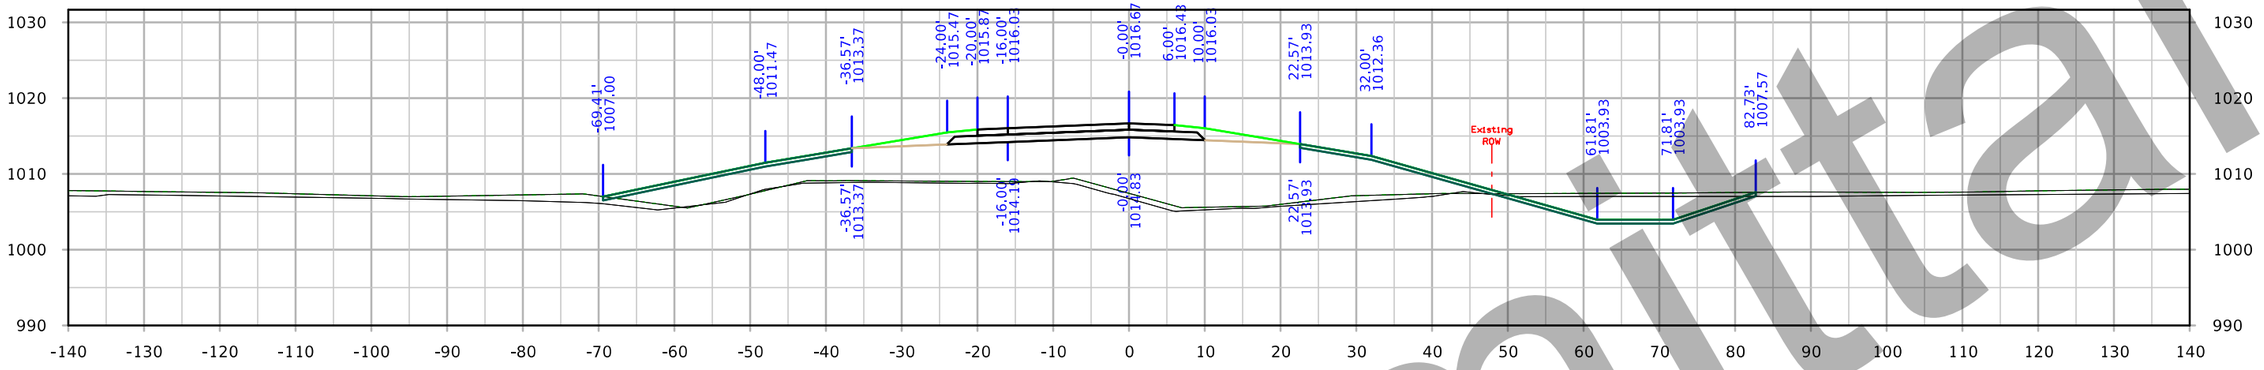

STA. 4577+00.00

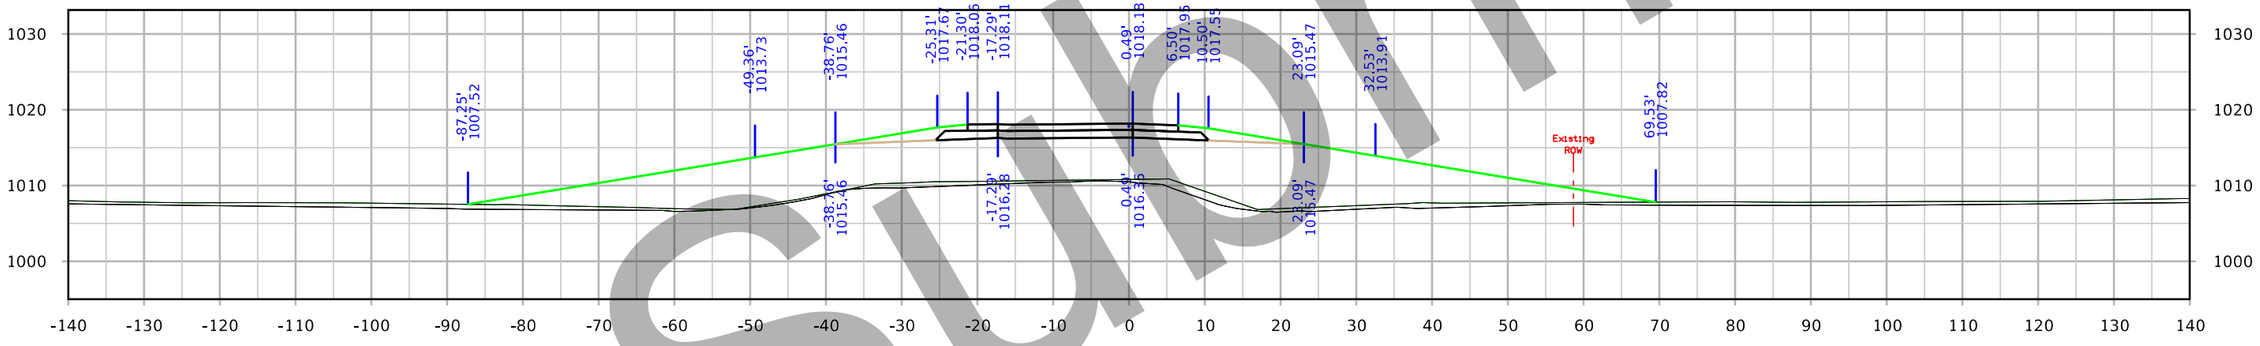

STA. 4576+50.00

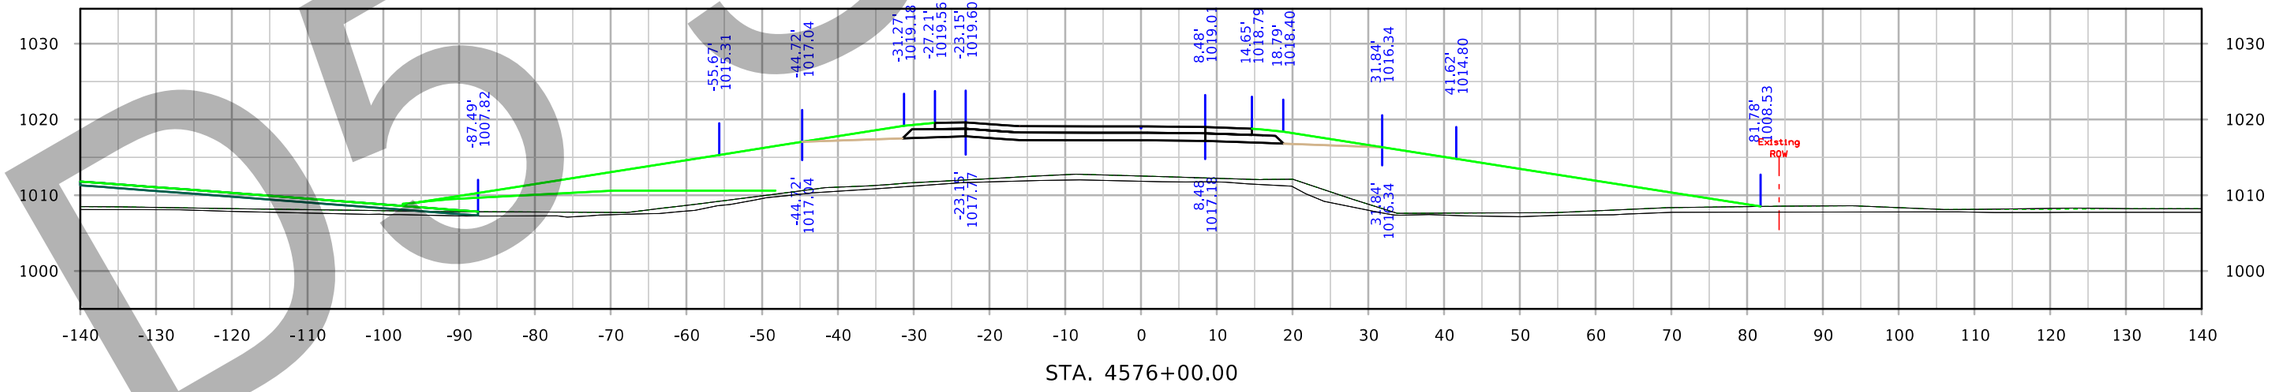

STA. 4576+00.00

FILE NO. 32044	ENGLISH	DESIGN TEAM Iowa DOT	POLK/STORY COUNTY	PROJECT NUMBER IM-035-4(309)95--13-77	SHEET NUMBER Y.1201

9:25:04 AM 3/3/2021 cschins pw:\\ntPwInt1.dot.int.lan:PWMain\Documents\Projects\7703504015\Design_(309)_PreliminaryEngineering\CADD_Files\Cross_Sections\XS_RMP210D_77035309Z08.dgn

Submittal
DO NOT

IA 210 Ramp D

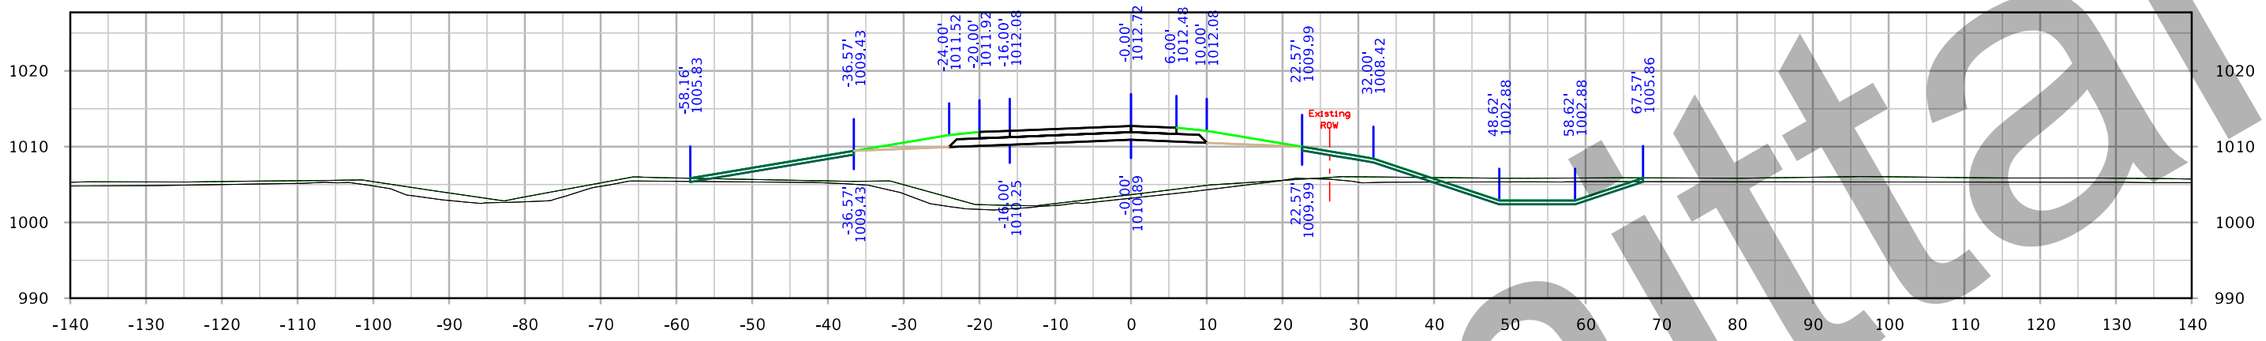

STA. 4578+50.00

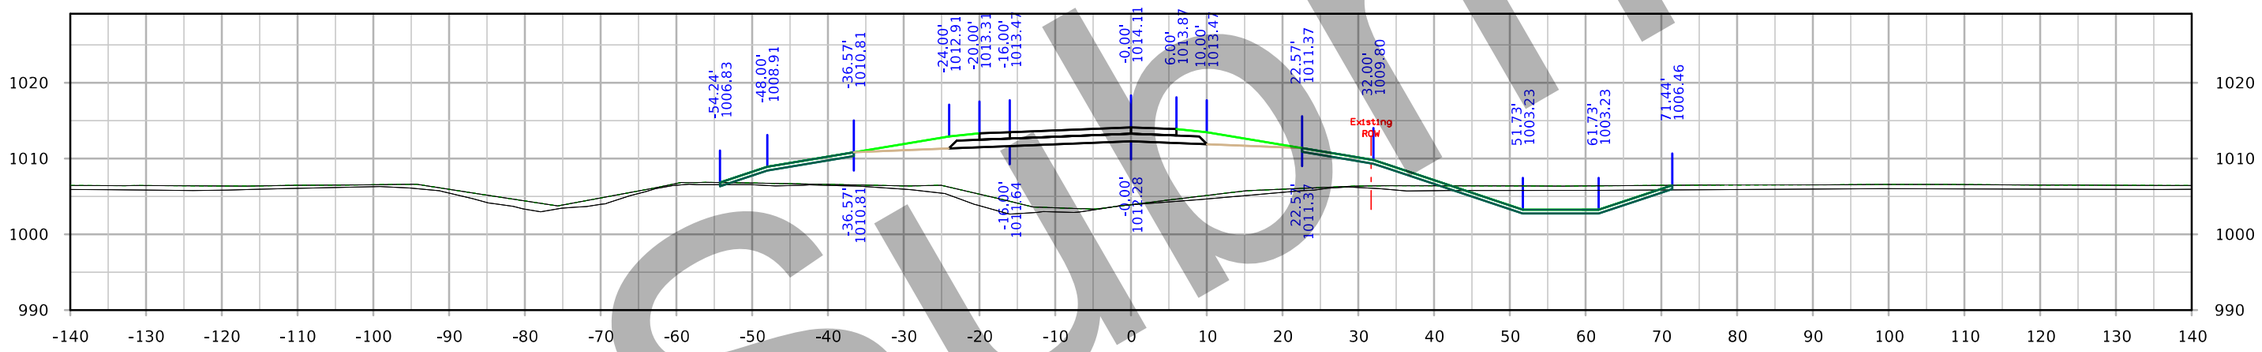

STA. 4578+00.00

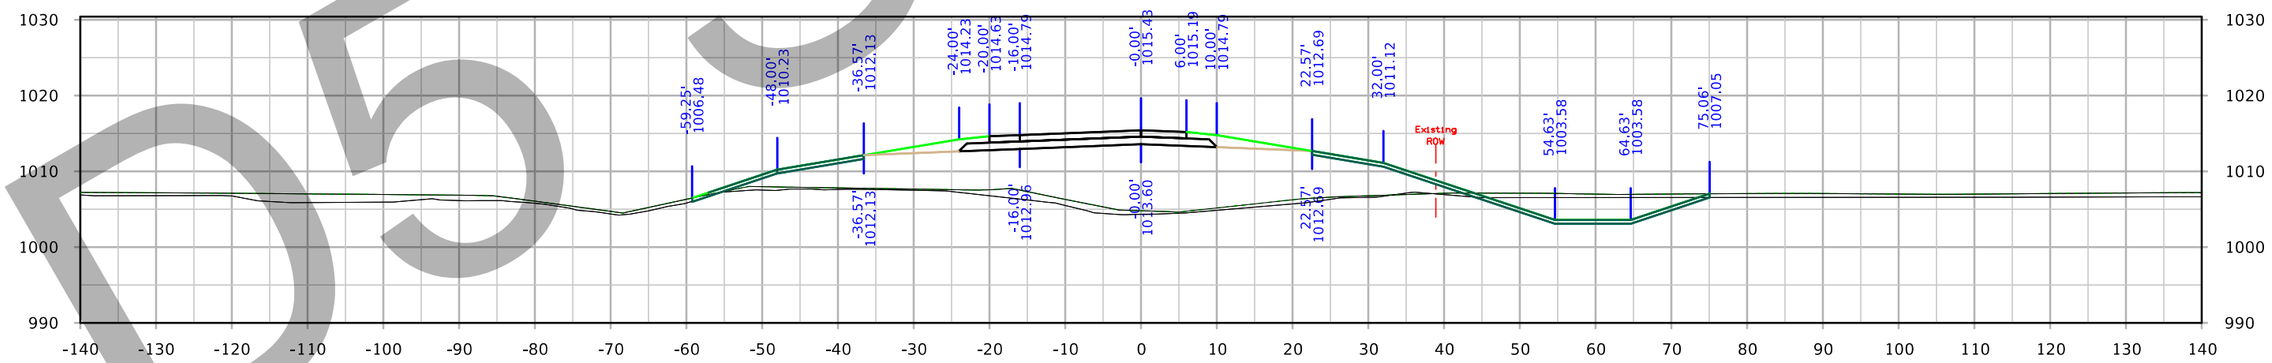

STA. 4577+50.00

D5 Submittal

FILE NO. 32044	ENGLISH	DESIGN TEAM Iowa DOT	POLK/STORY COUNTY	PROJECT NUMBER IM-035-4(309)95--13-77	SHEET NUMBER Y.1202

9:25:34 AM 3/3/2021 cschins pw:\\ntPwInt1.dot.int.lan:PWMain\Documents\Projects\7703504015\Design_(309)_PreliminaryEngineering\CADD_Files\Cross_Sections\XS_RMP210D_77035309Z08.dgn

IA 210 Ramp D

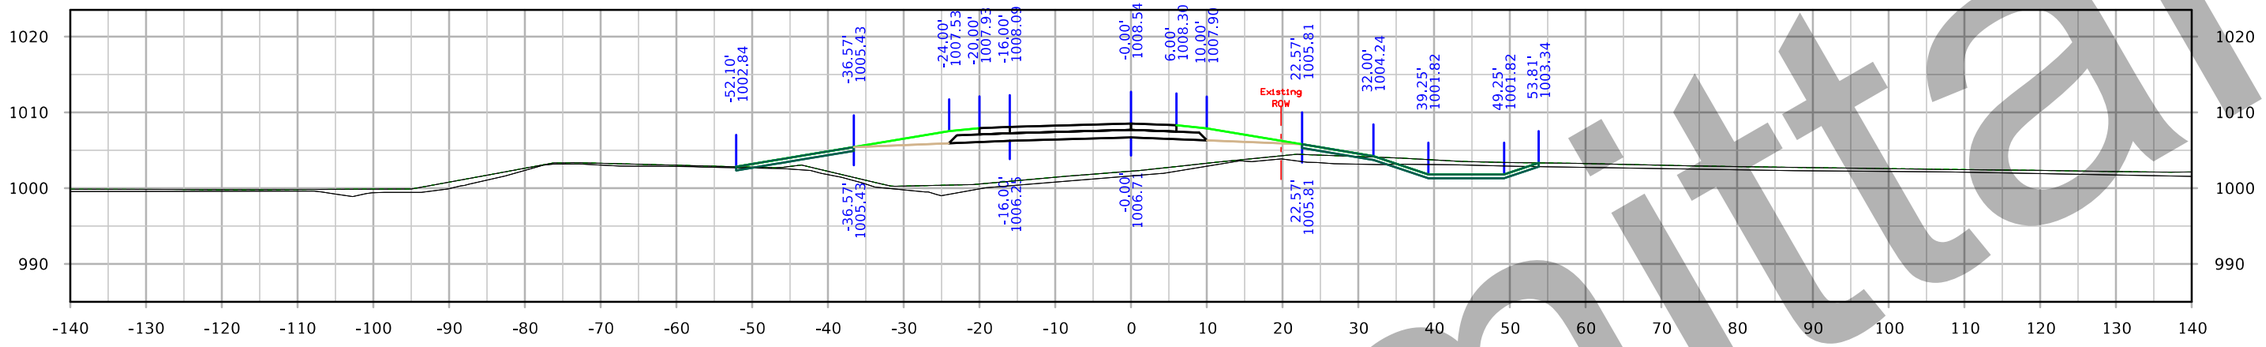

STA. 4580+00.00

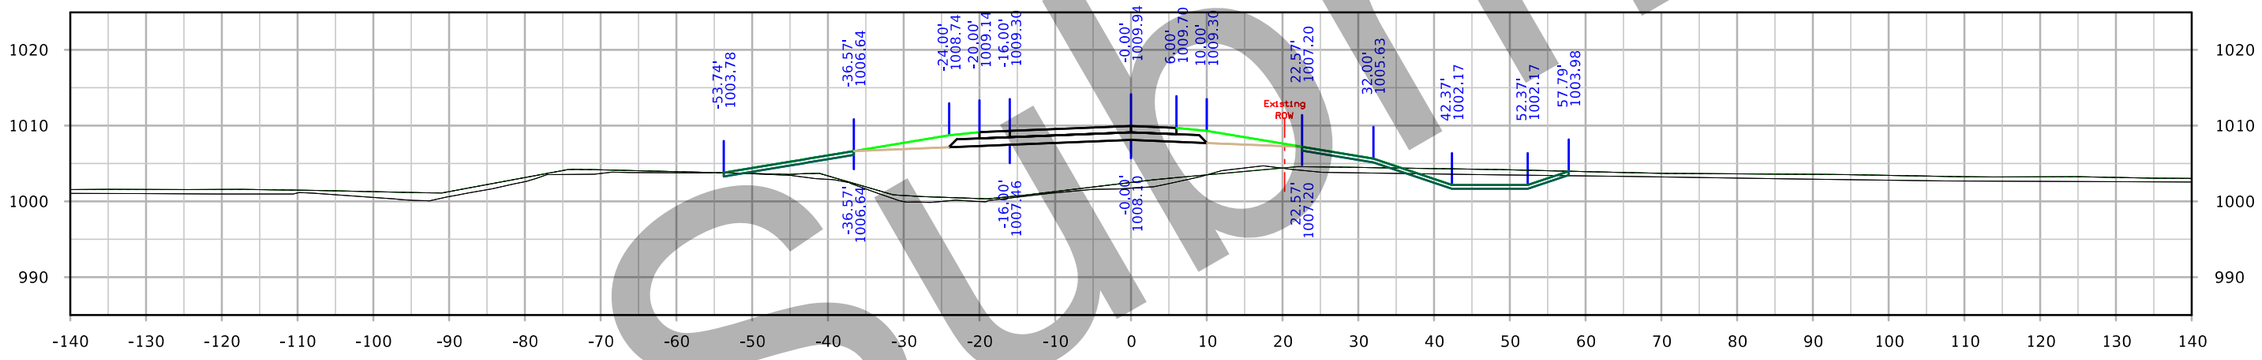

STA. 4579+50.00

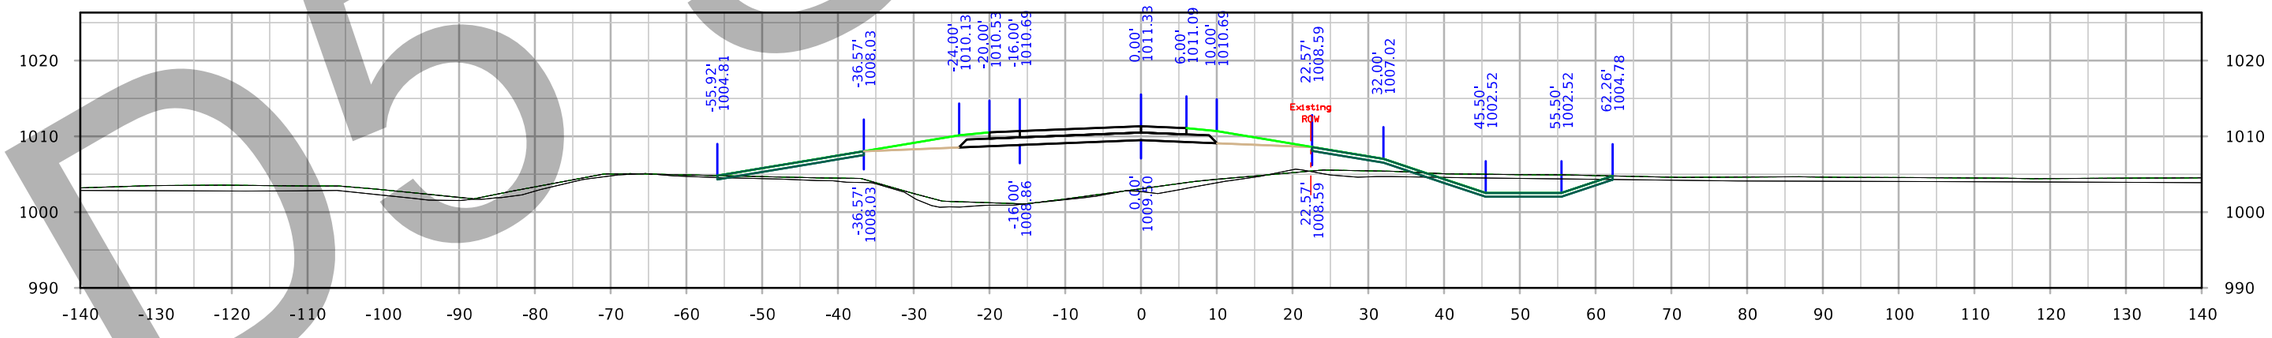

STA. 4579+00.00

D5 Submittal

FILE NO. 32044	ENGLISH	DESIGN TEAM Iowa DOT	POLK/STORY COUNTY	PROJECT NUMBER IM-035-4(309)95--13-77	SHEET NUMBER Y.1203

9:26:05 AM 3/3/2021 cschins pw:\\ntPwInt1.dot.int.lan:PWMain\Documents\Projects\7703504015\Design_(309)_PreliminaryEngineering\CADD_Files\Cross_Sections\XS_RMP210D_77035309Z08.dgn

IA 210 Ramp D

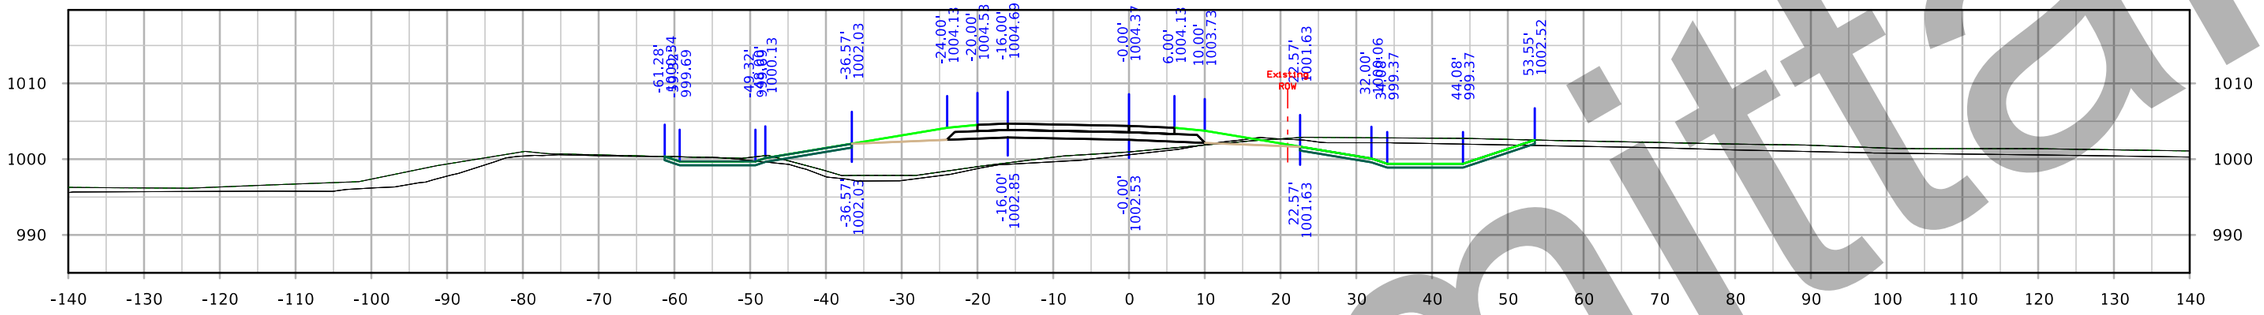

STA. 4581+50.00

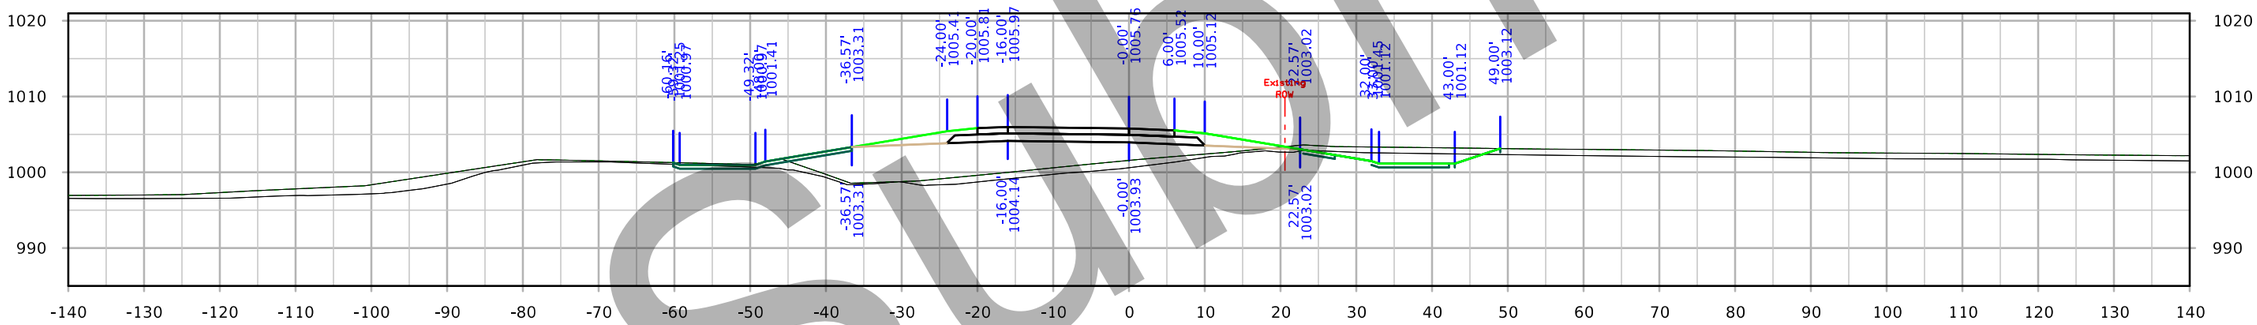

STA. 4581+00.00

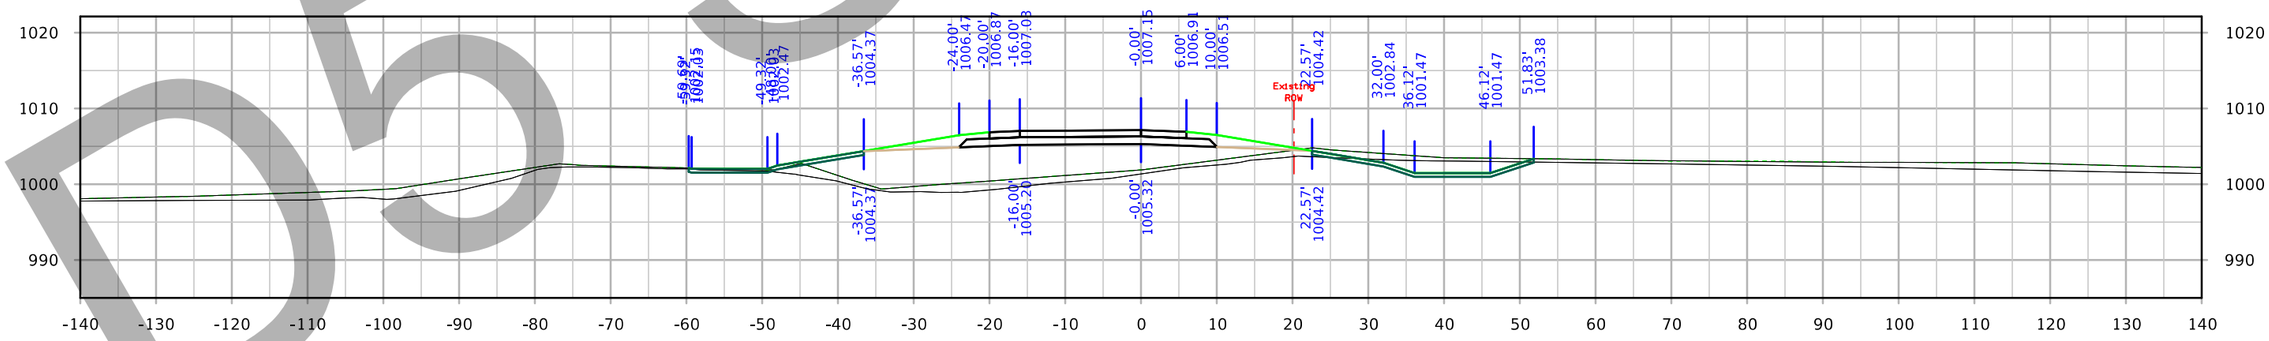

STA. 4580+50.00

Submittal
DO NOT

FILE NO. 32044	ENGLISH	DESIGN TEAM Iowa DOT	POLK/STORY COUNTY	PROJECT NUMBER IM-035-4(309)95--13-77	SHEET NUMBER Y.1204

9:26:36 AM 3/3/2021 cschins pw:\\ntPwInt1.dot.int.lan:PWMain\Documents\Projects\7703504015\Design_(309)_PreliminaryEngineering\CADD_Files\Cross_Sections\XS_RMP210D_77035309Z08.dgn

IA 210 Ramp D

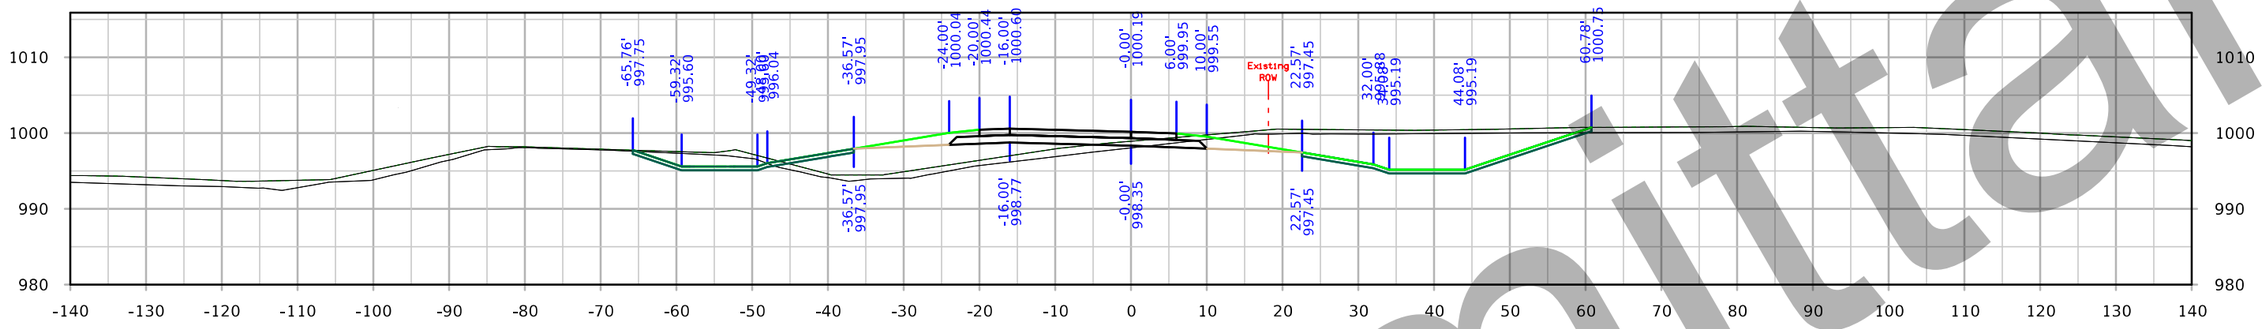

STA. 4583+00.00

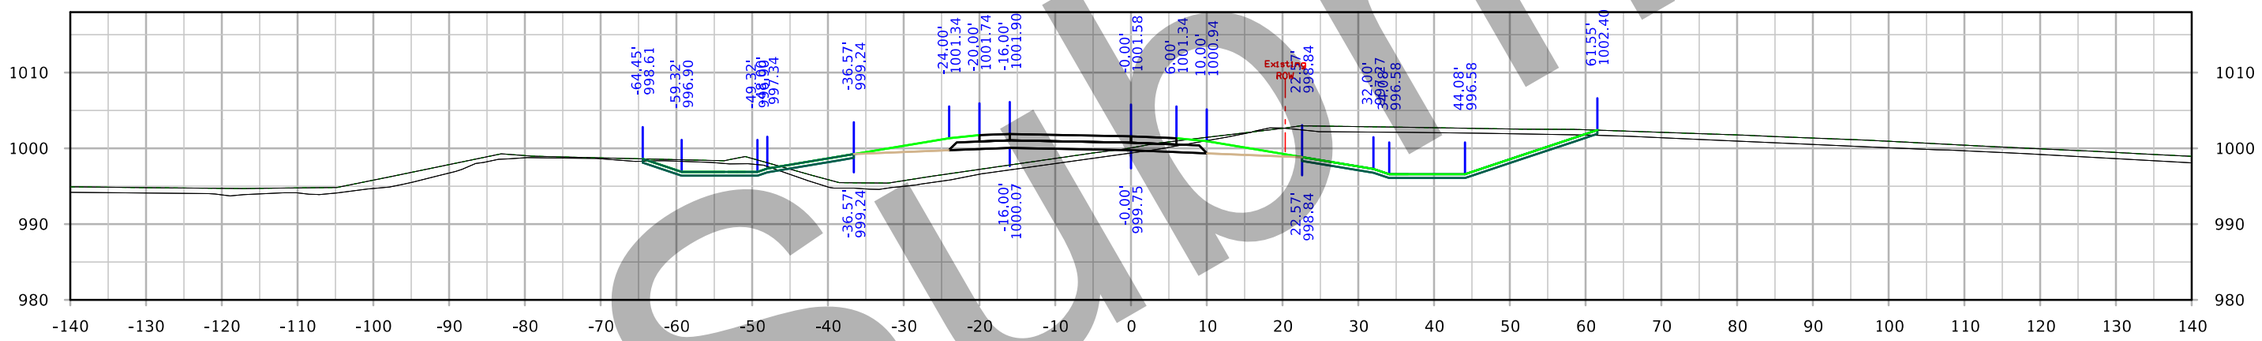

STA. 4582+50.00

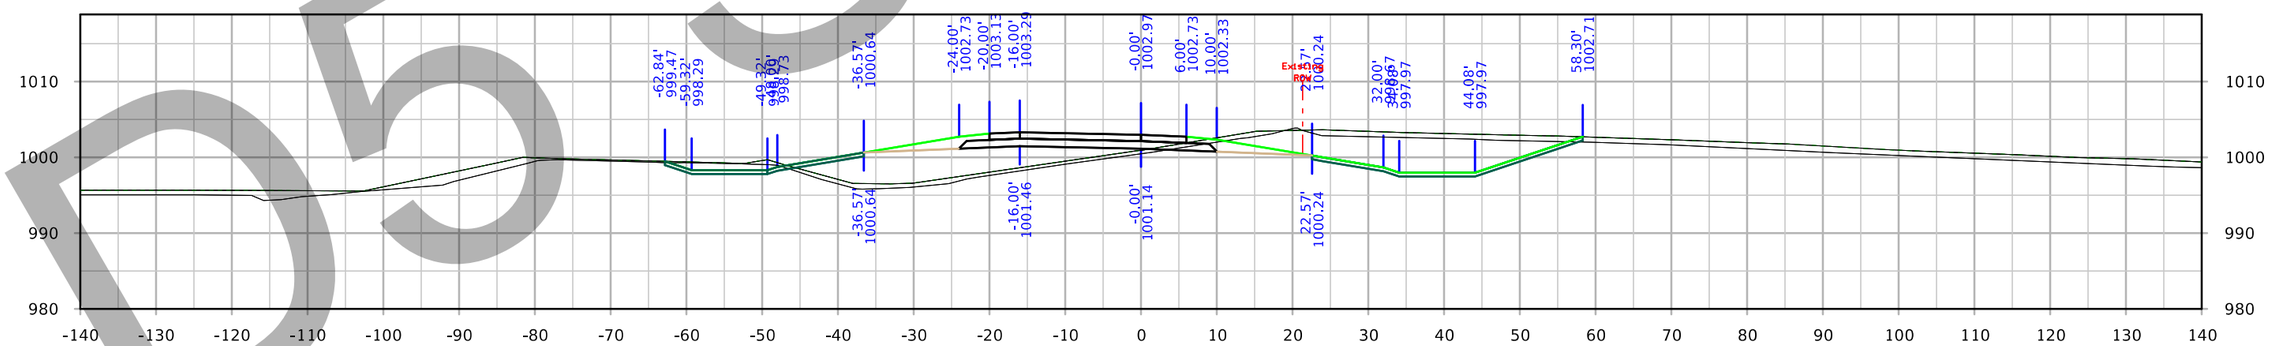

STA. 4582+00.00

D5 Submittal

FILE NO. 32044	ENGLISH	DESIGN TEAM Iowa DOT	POLK/STORY COUNTY	PROJECT NUMBER IM-035-4(309)95--13-77	SHEET NUMBER Y.1205

9:27:07 AM 3/3/2021 cschins pw:\\ntPwInt1.dot.int.lan:PWMain\Documents\Projects\7703504015\Design_(309)_PreliminaryEngineering\CADD_Files\Cross_Sections\XS_RMP210D_77035309Z08.dgn

IA 210 Ramp D

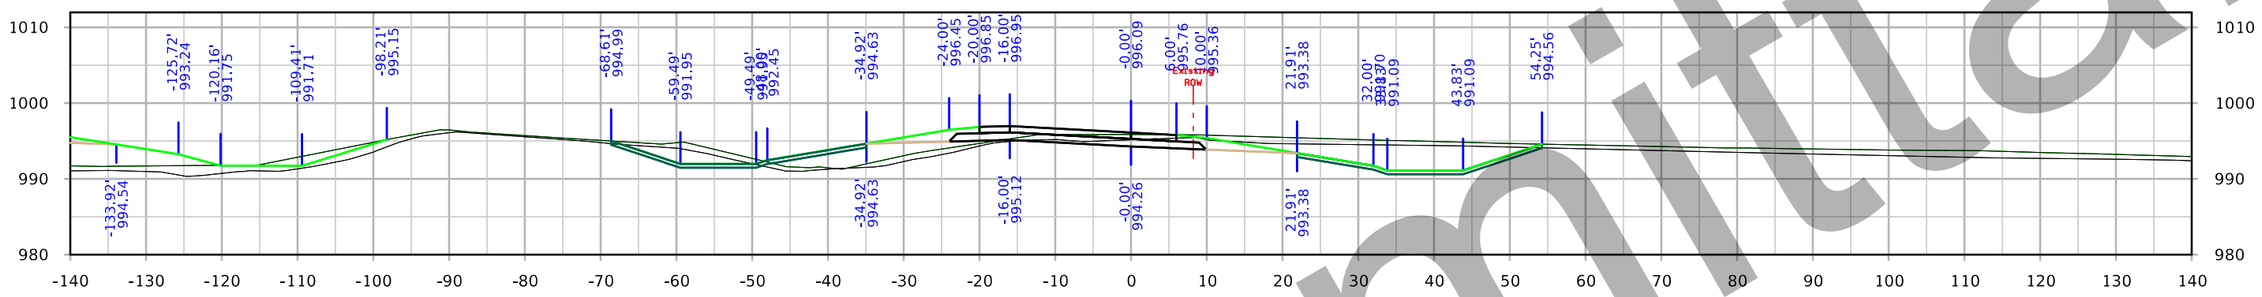

STA. 4584+50.00

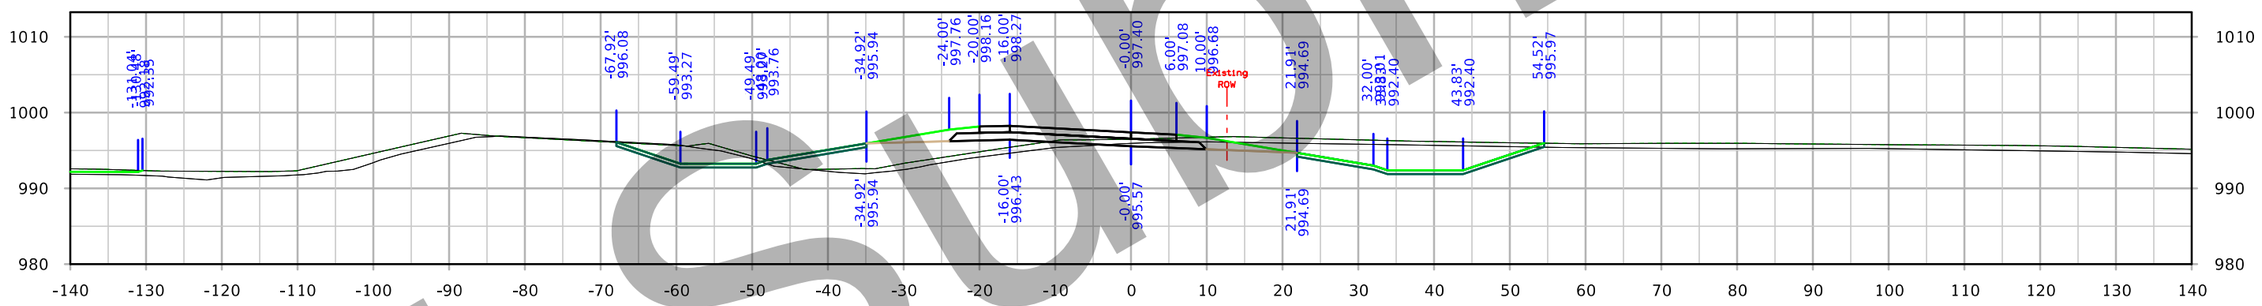

STA. 4584+00.00

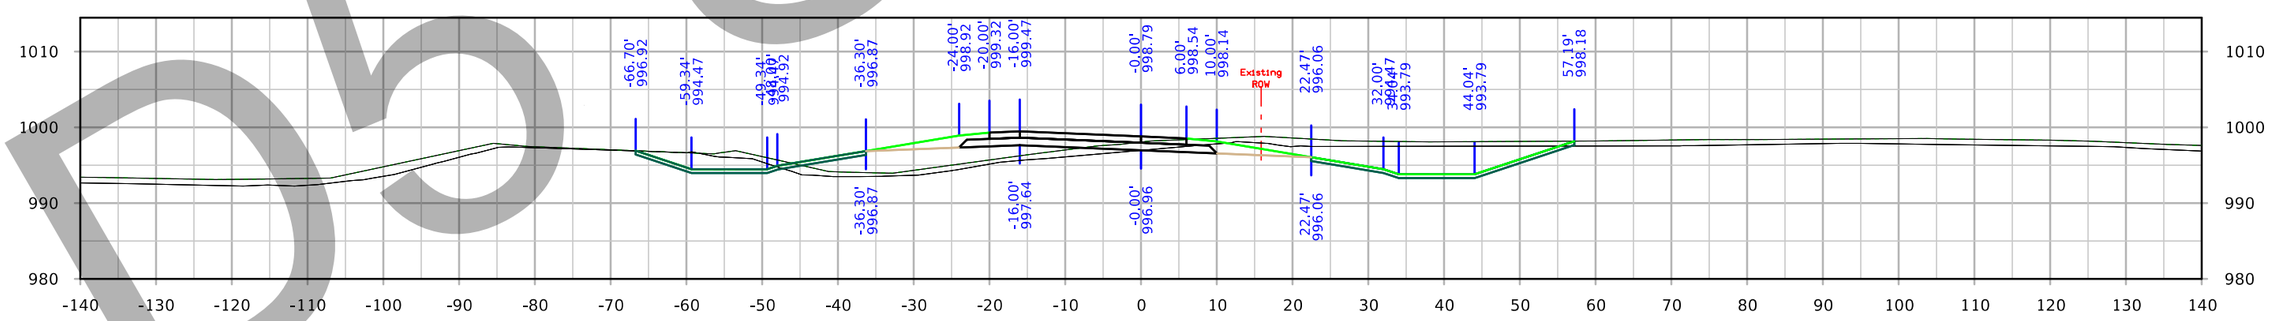

STA. 4583+50.00

D5 submittal

FILE NO. 32044	ENGLISH	DESIGN TEAM Iowa DOT	POLK/STORY COUNTY	PROJECT NUMBER IM-035-4(309)95--13-77	SHEET NUMBER Y.1206

9:27:37 AM 3/3/2021 cschins pw:\\ntPwInt1.dot.int.lan:PWMain\Documents\Projects\7703504015\Design_(309)_PreliminaryEngineering\CADD_Files\Cross_Sections\XS_RMP210D_77035309Z08.dgn

IA 210 Ramp D

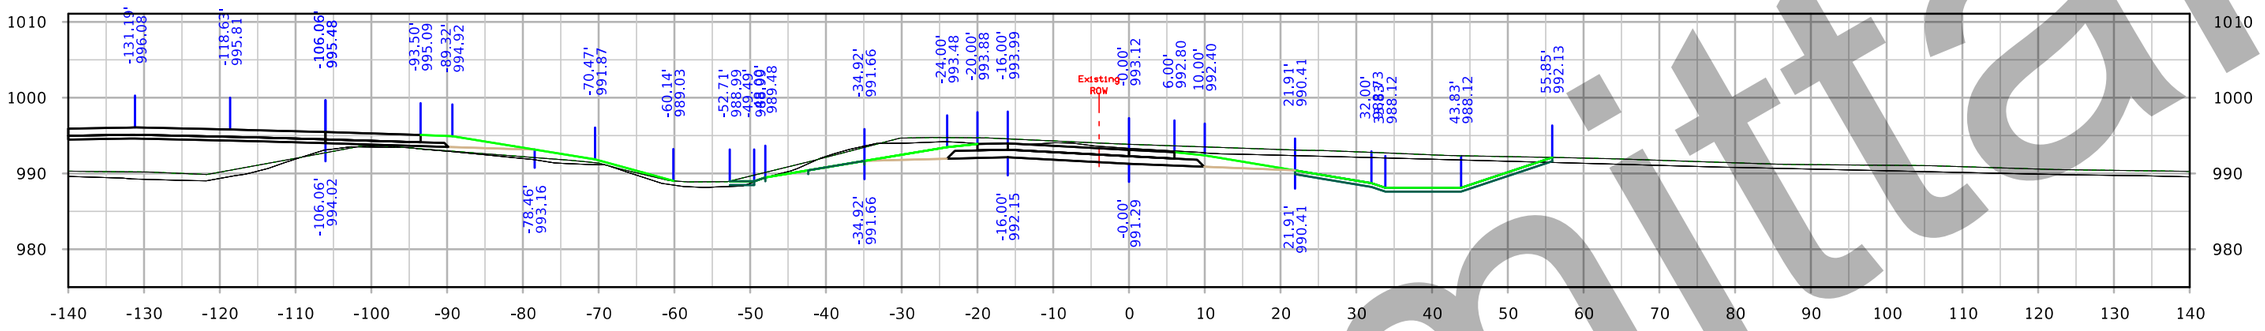

STA. 4586+00.00

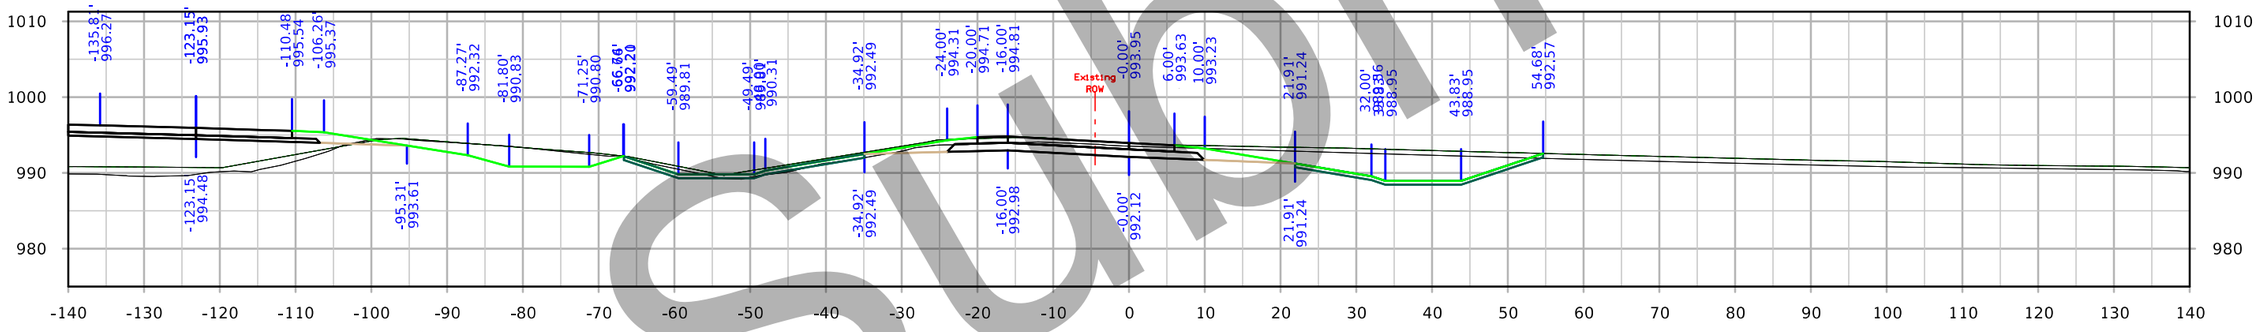

STA. 4585+50.00

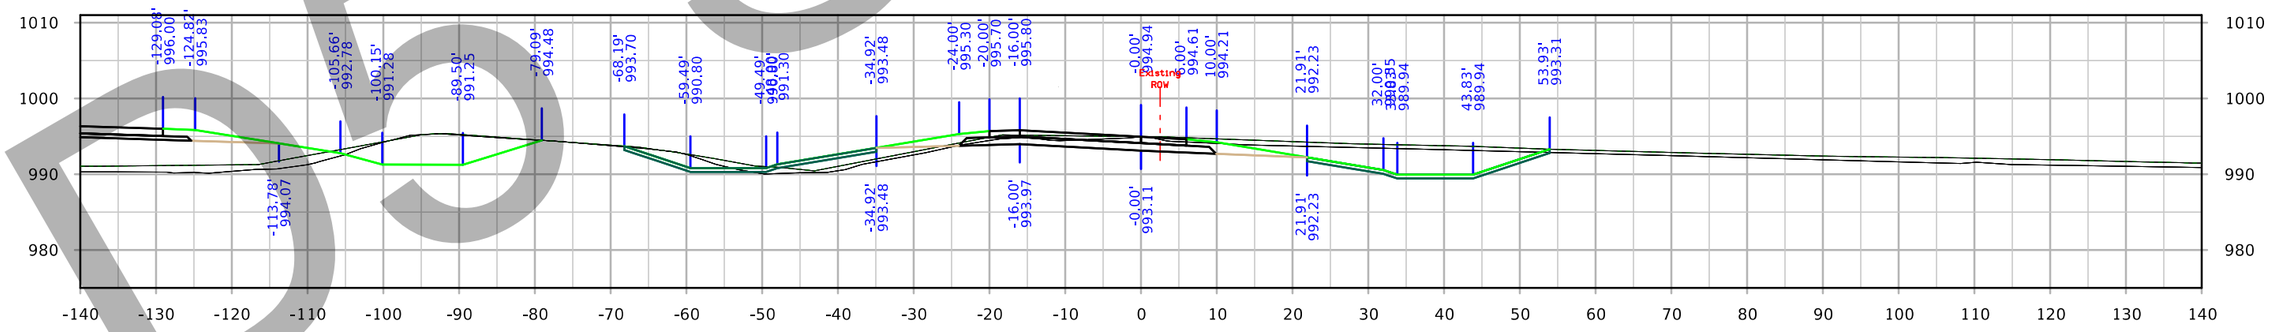

STA. 4585+00.00

Initial
DESIGN

FILE NO. 32044	ENGLISH	DESIGN TEAM Iowa DOT	POLK/STORY COUNTY	PROJECT NUMBER IM-035-4(309)95--13-77	SHEET NUMBER Y.1207

9:28:09 AM 3/3/2021 cschins pw:\\ntPwInt1.dot.int.lan:PWMain\Documents\Projects\7703504015\Design_(309)_PreliminaryEngineering\CADD_Files\Cross_Sections\XS_RMP210D_77035309Z08.dgn

IA 210 Ramp D

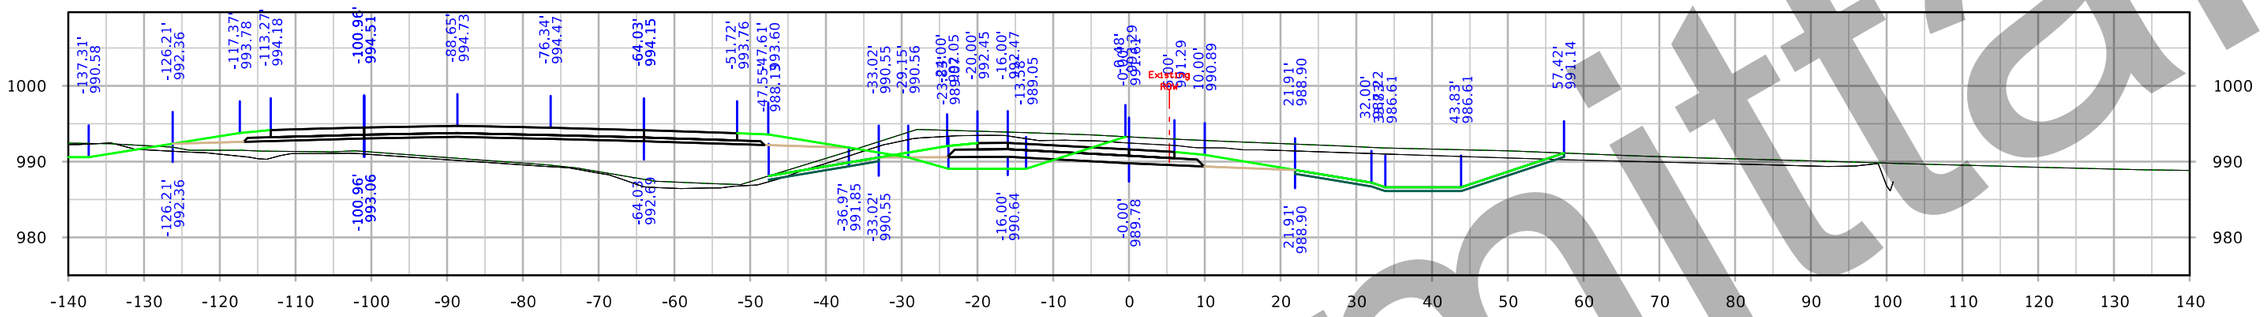

STA. 4587+50.00

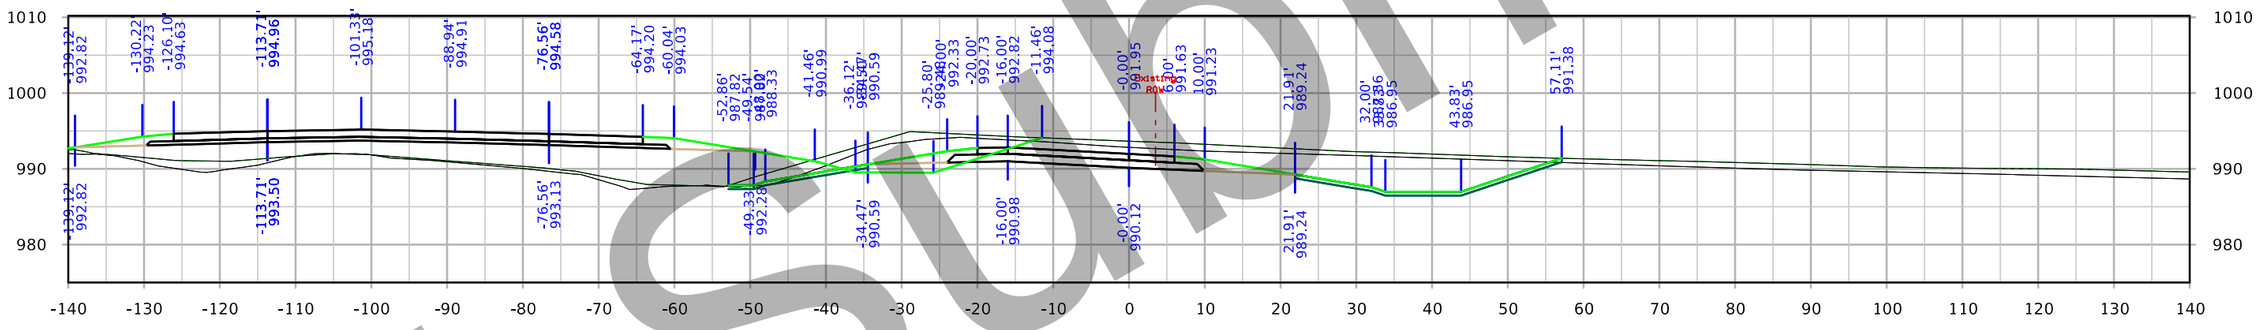

STA. 4587+00.00

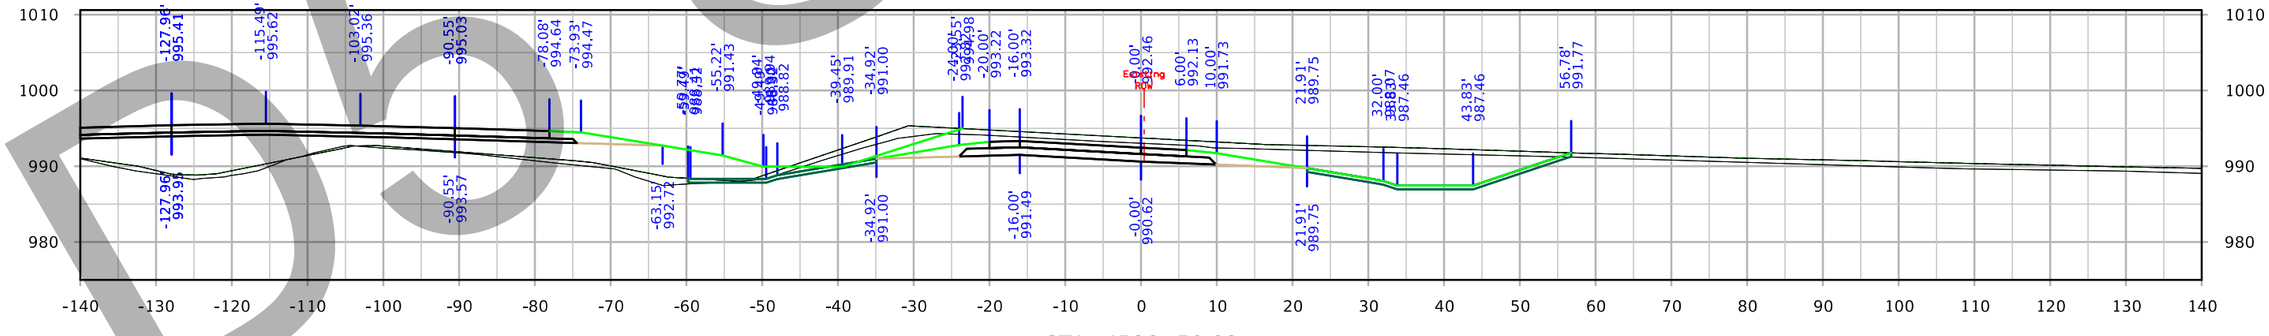

STA. 4586+50.00

Submittal
DO NOT USE

FILE NO. 32044	ENGLISH	DESIGN TEAM Iowa DOT	POLK/STORY COUNTY	PROJECT NUMBER IM-035-4(309)95--13-77	SHEET NUMBER Y.1208

9:28:40 AM 3/3/2021 cschins pw:\\intPwInt1.dot.int.lan:PWMain\Documents\Projects\7703504015\Design_(309)_PreliminaryEngineering\CADD_Files\Cross_Sections\XS_RMP210D_77035309Z08.dgn

IA 210 Ramp D

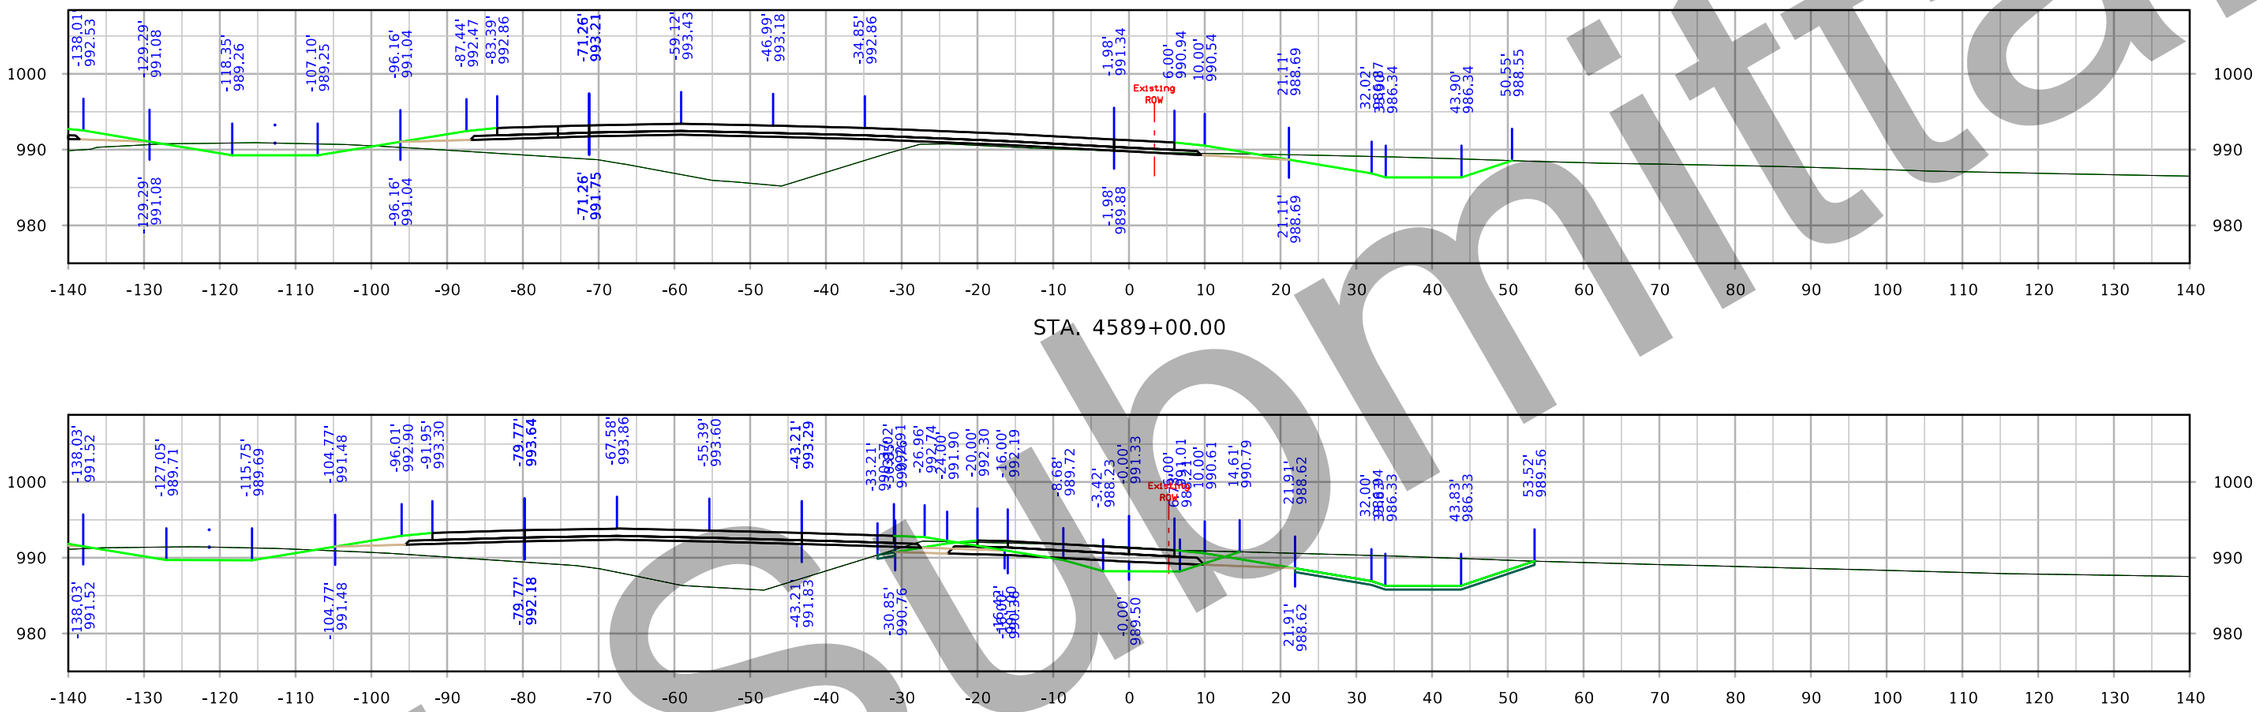

STA. 4589+00.00

STA. 4588+50.00

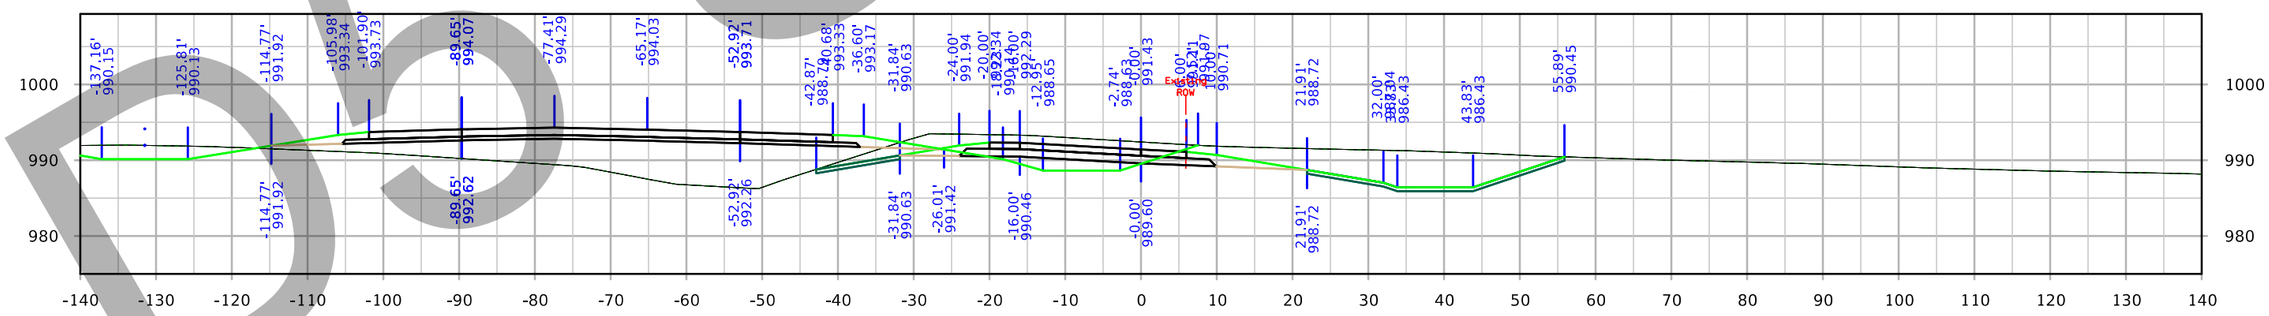

STA. 4588+00.00

Submittal
DO NOT

FILE NO. 32044	ENGLISH	DESIGN TEAM Iowa DOT	POLK/STORY COUNTY	PROJECT NUMBER IM-035-4(309)95--13-77	SHEET NUMBER Y.1209

9:29:13 AM 3/3/2021 cschins pw:\\ntPwInt1.dot.int.lan:PWMain\Documents\Projects\7703504015\Design_(309)_PreliminaryEngineering\CADD_Files\Cross_Sections\XS_RMP210D_77035309Z08.dgn

IA 210 Ramp D

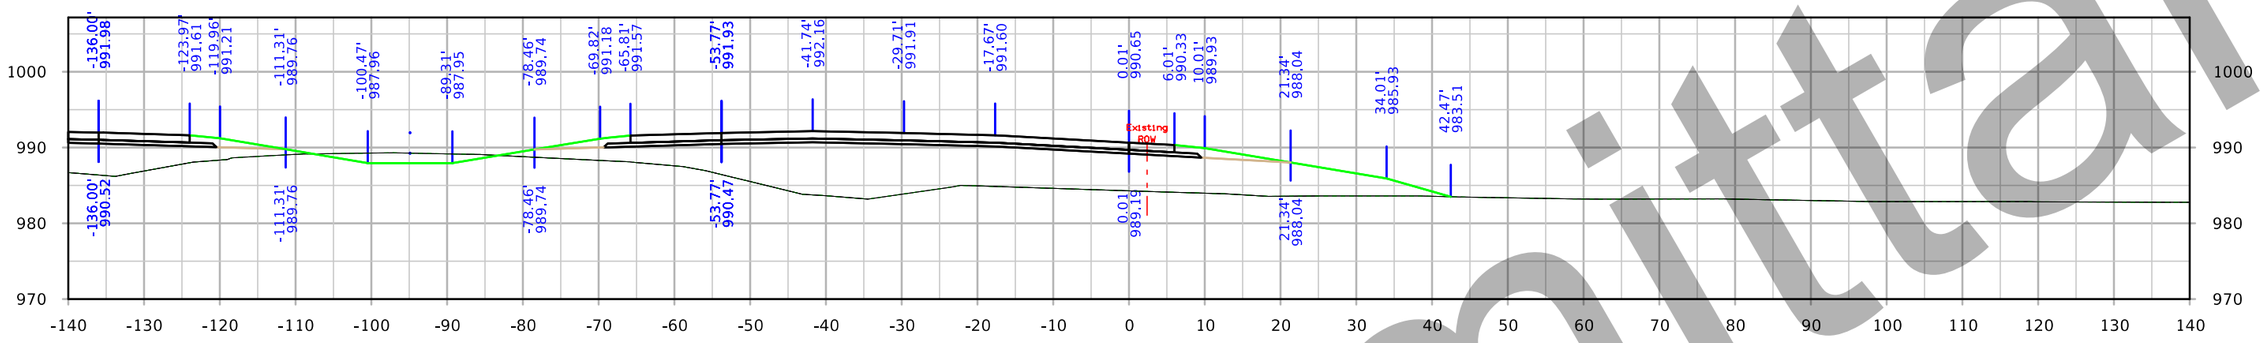

STA. 4590+50.00

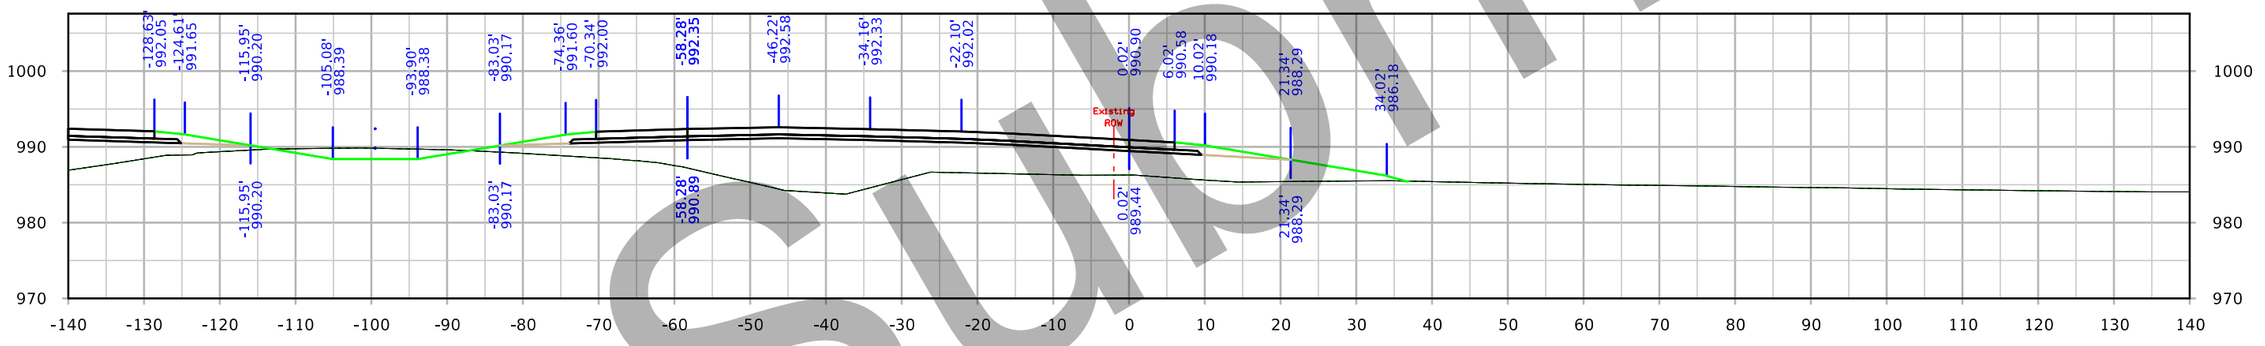

STA. 4590+00.00

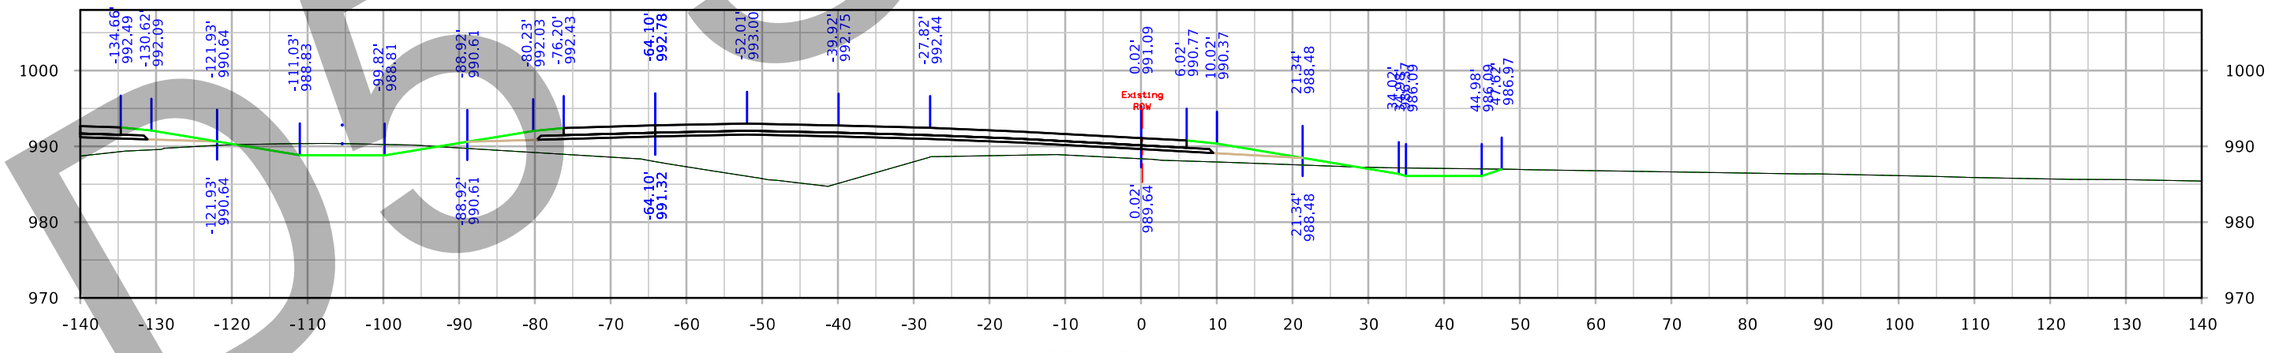

STA. 4589+50.00

Submittal

FILE NO. 32044	ENGLISH	DESIGN TEAM Iowa DOT	POLK/STORY COUNTY	PROJECT NUMBER IM-035-4(309)95--13-77	SHEET NUMBER Y.1210

9:29:52 AM 3/3/2021 cschins pw:\\ntPwInt1.dot.int.lan:PWMain\Documents\Projects\7703504015\Design_(309)_PreliminaryEngineering\CADD_Files\Cross_Sections\XS_RMP210D_77035309Z08.dgn

IA 210 Ramp D

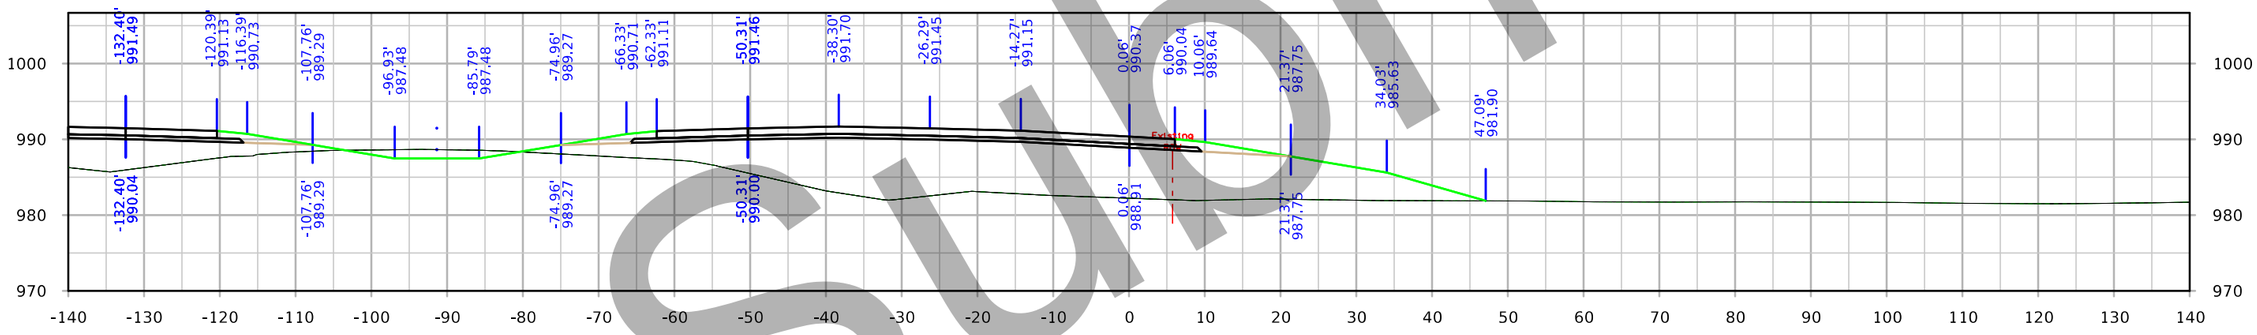

STA. 4591+05.01

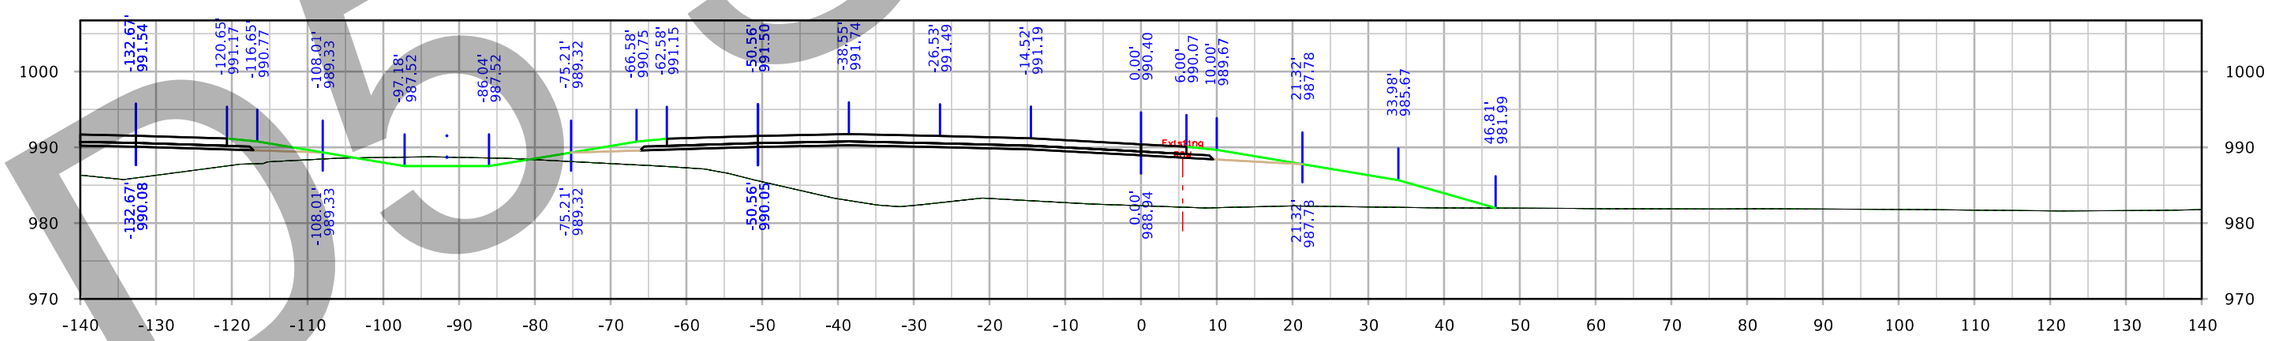

STA. 4591+00.00

D5 Submittal

FILE NO. 32044	ENGLISH	DESIGN TEAM Iowa DOT	POLK/STORY COUNTY	PROJECT NUMBER IM-035-4(309)95--13-77	SHEET NUMBER Y.1211

9:30:19 AM 3/3/2021 cschins pw:\\ntPwInt1.dot.int.lan:PWMain\Documents\Projects\7703504015\Design_(309)_PreliminaryEngineering\CADD_Files\Cross_Sections\XS_RMP210D_77035309Z08.dgn