

ML380

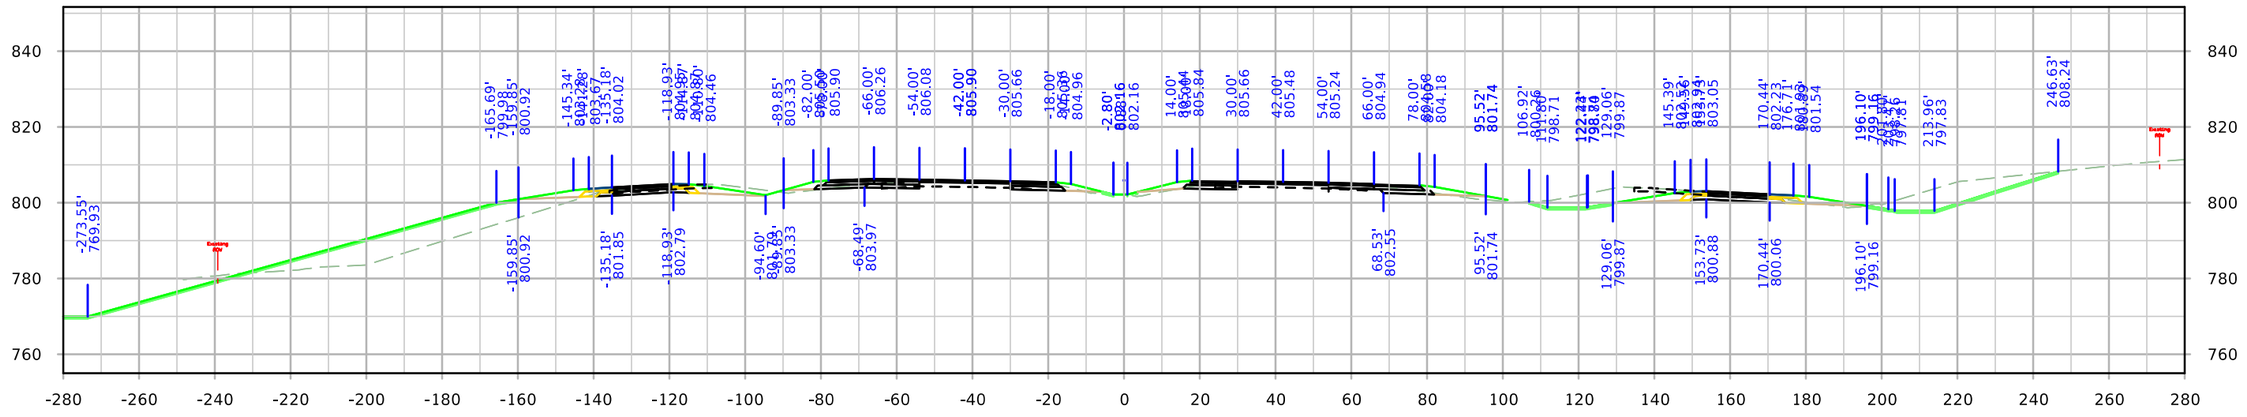

STA. 1748+00.00

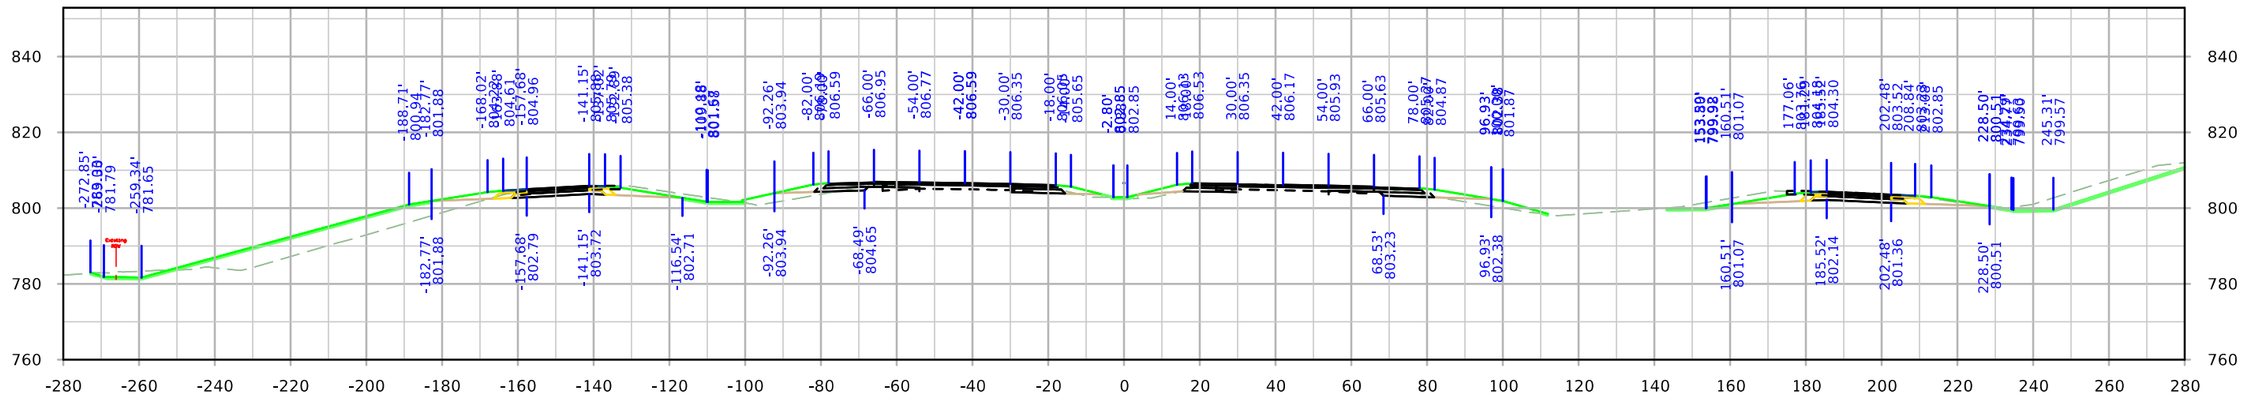


STA. 1747+00.00


FILE NO.	ENGLISH	DESIGN TEAM Holst \ Schrock \ Dudley	Johnson \ Linn COUNTY	PROJECT NUMBER IM-380-6(434)11--13-52	SHEET NUMBER W.1

11:35:01 AM 10/3/2022 kschroc pw:\\NTPwint1.dot.int.lan:PWMain\Documents\Projects\5238003016\Design_Section3\CADD_Files\Sheet_Files\SHT_52380434_W01.dgn

ML380

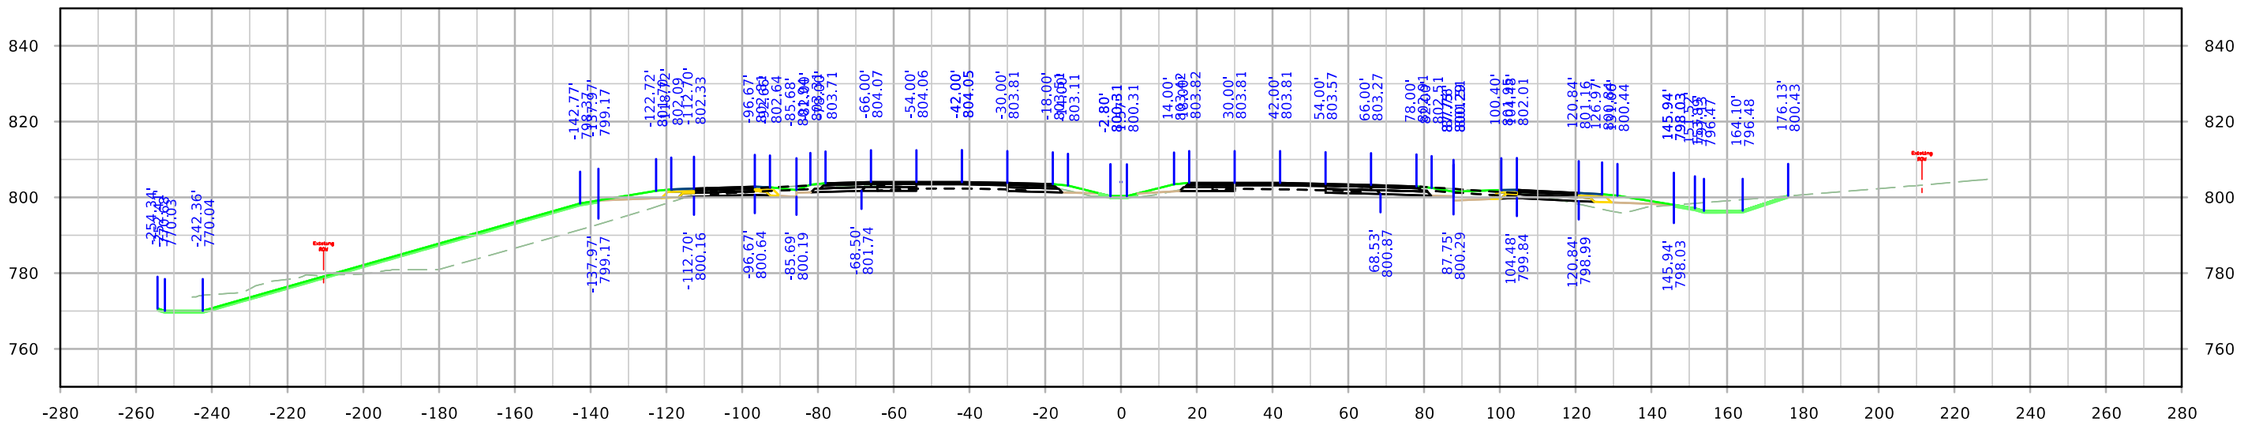

STA. 1750+00.00

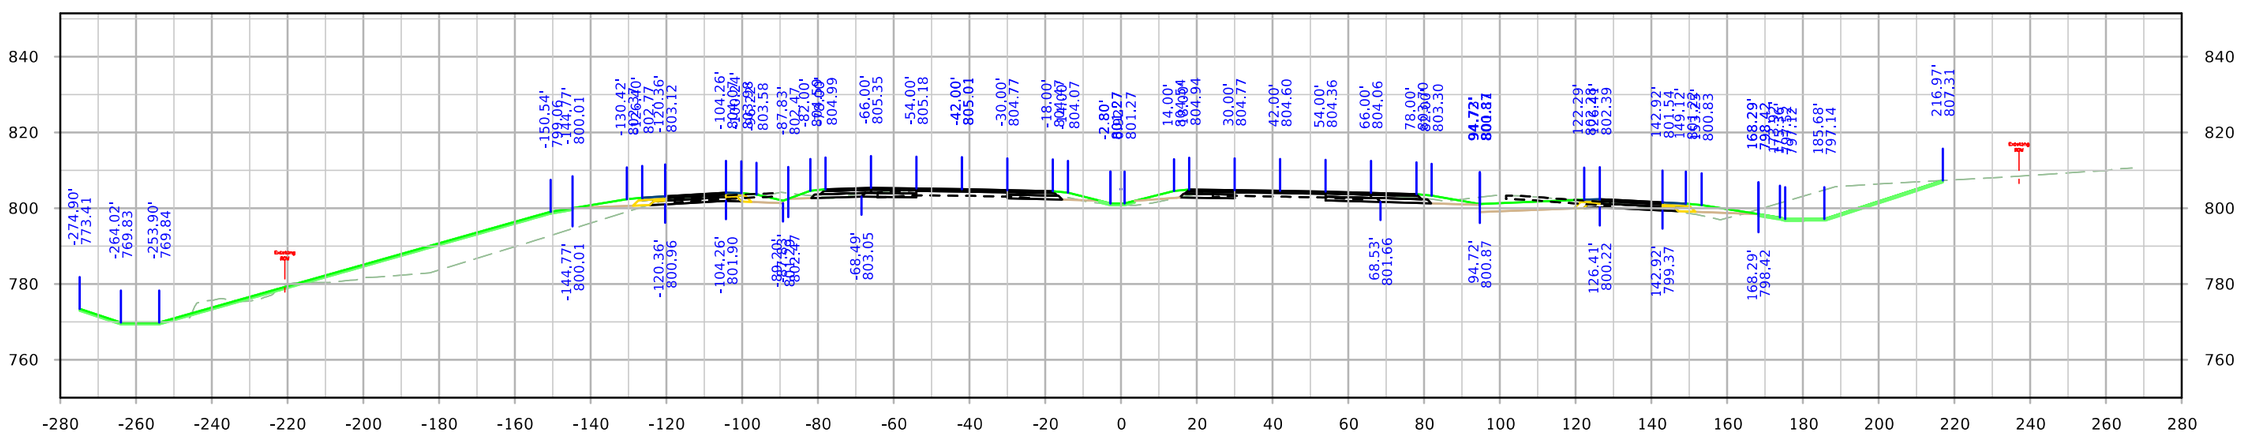


STA. 1749+00.00


FILE NO.	ENGLISH	DESIGN TEAM Holst \ Schrock \ Dudley	Johnson \ Linn COUNTY	PROJECT NUMBER IM-380-6(434)12--13-52	SHEET NUMBER W.2

11:35:09 AM 10/3/2022 kschroc pw:\\NTPwint1.dot.int.lan:PWMain\Documents\Projects\5238003016\Design_Section3\CADD_Files\Sheet_Files\SHT_52380434_W01.dgn

ML380

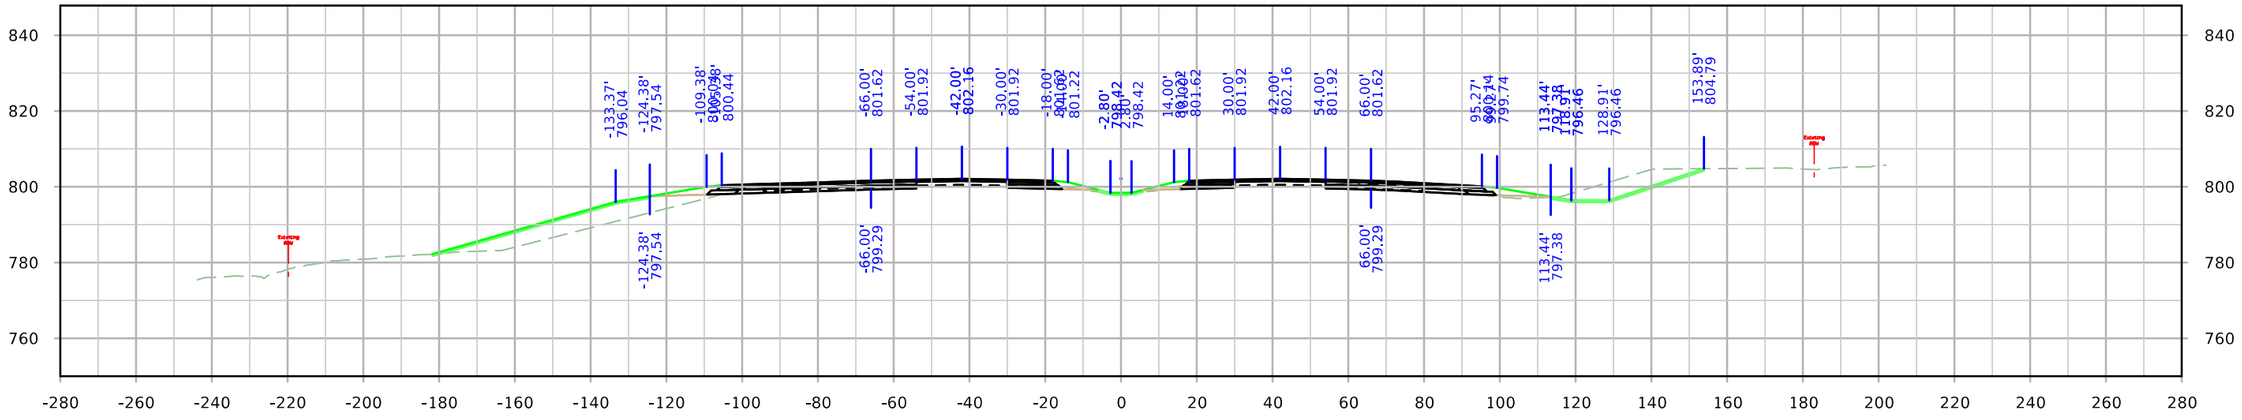


STA. 1752+00.00

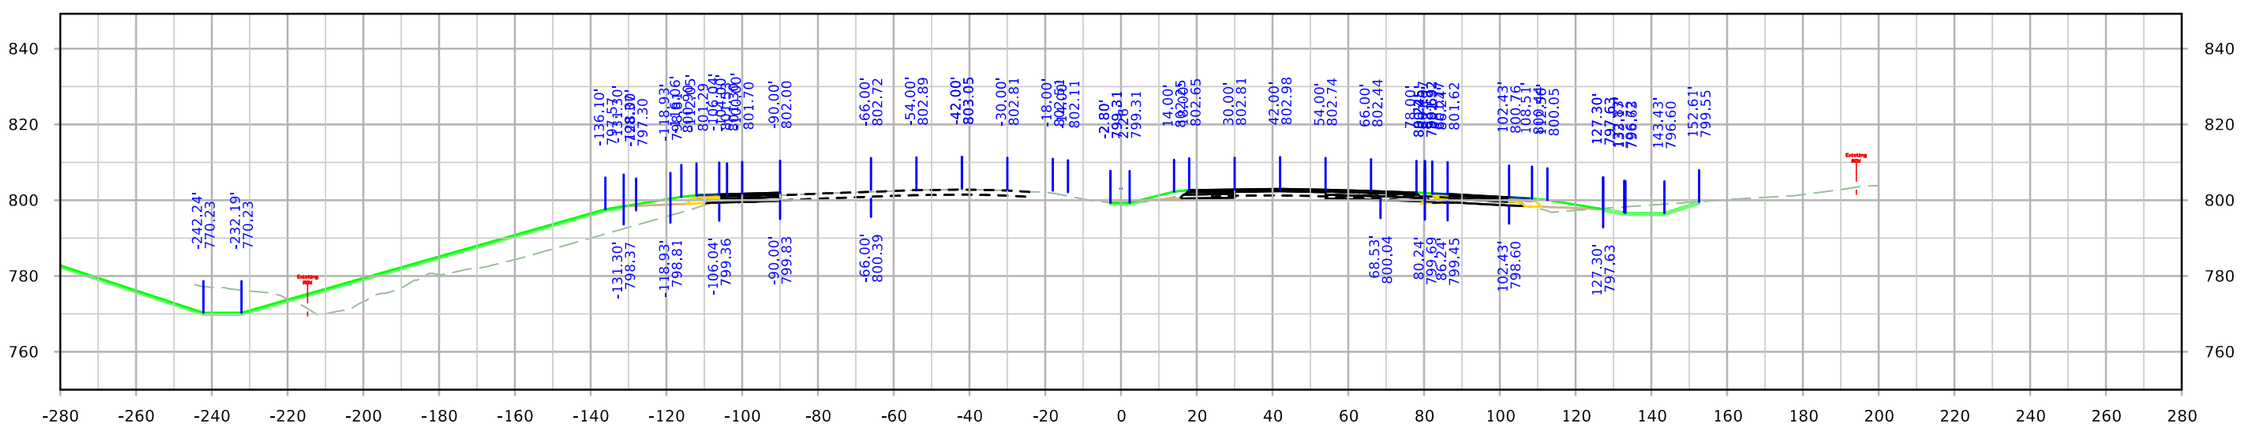


STA. 1751+00.00

FILE NO.	ENGLISH	DESIGN TEAM Holst \ Schrock \ Dudley	Johnson \ Linn COUNTY	PROJECT NUMBER IM-380-6(434)11--13-52	SHEET NUMBER W.3

ML380

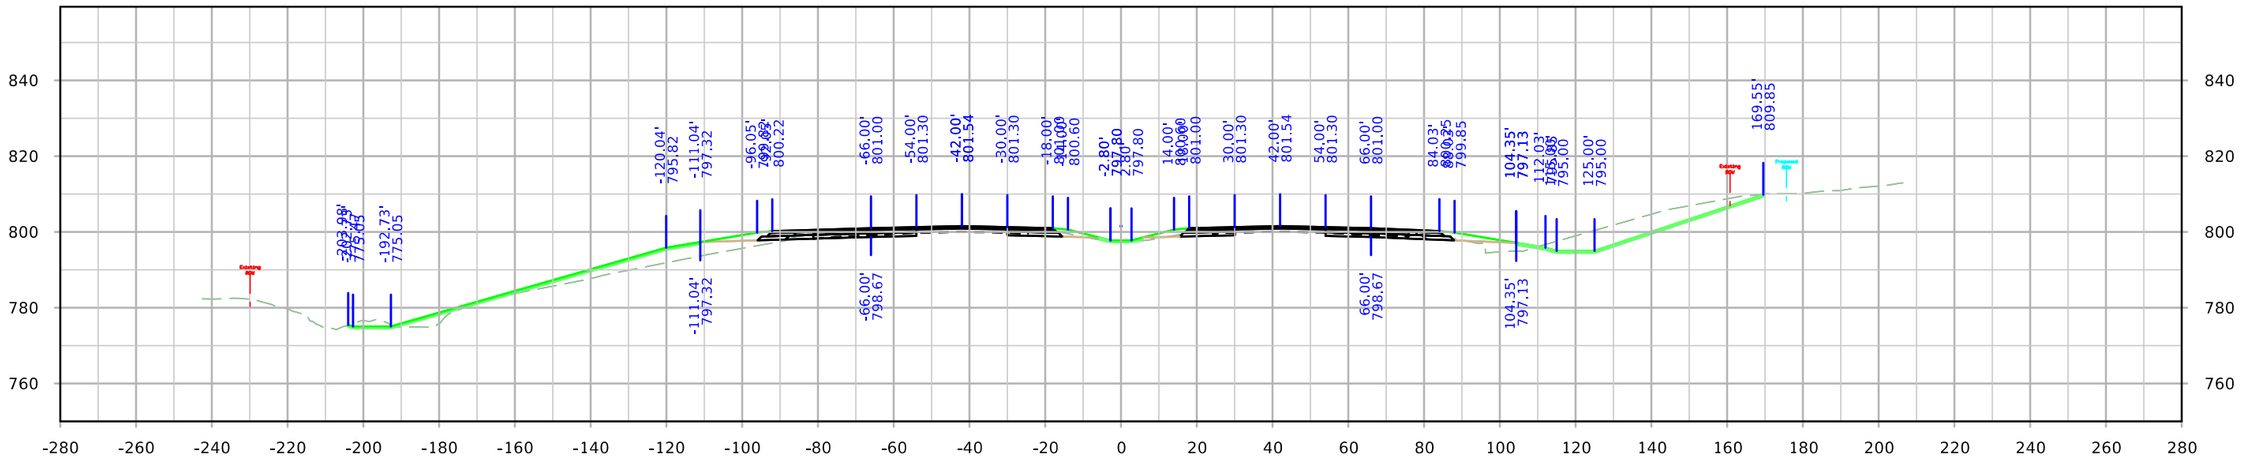

STA. 1754+00.00

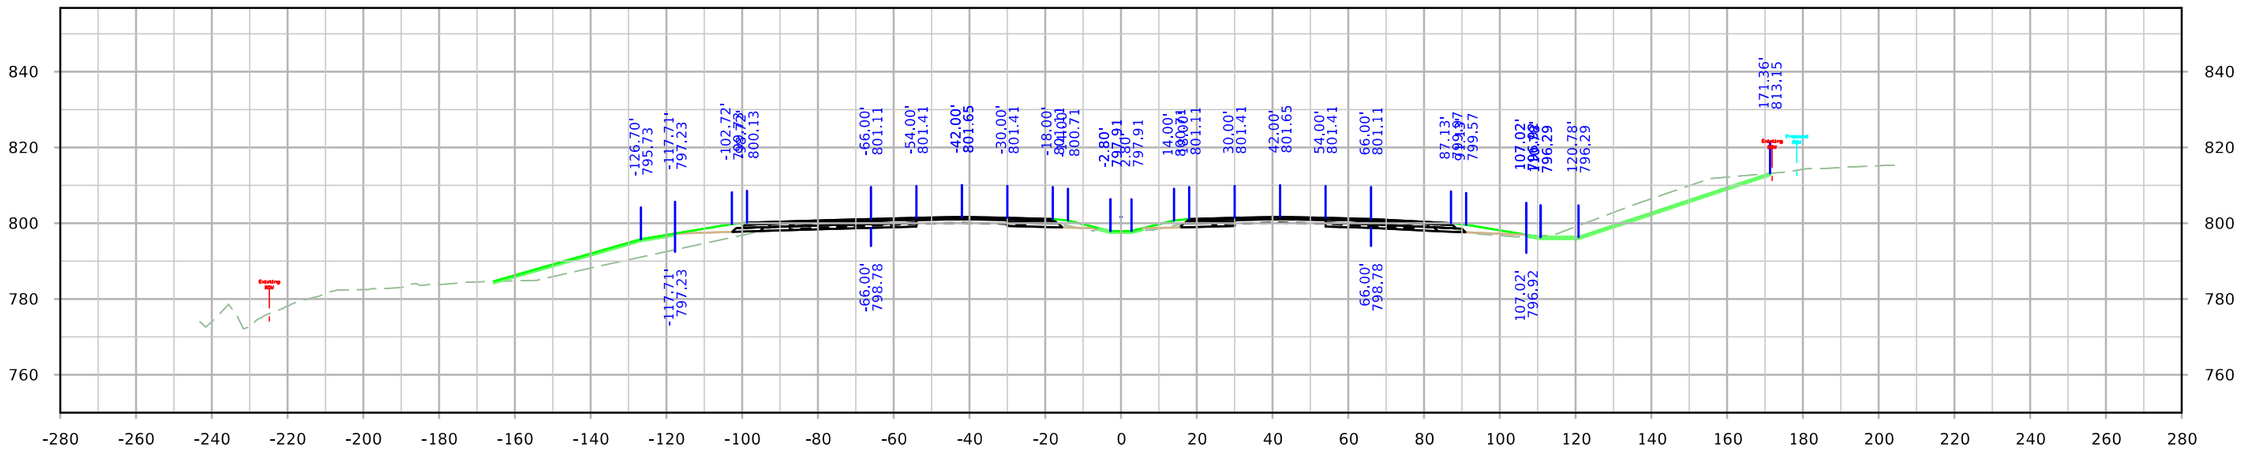


STA. 1753+00.00


FILE NO.	ENGLISH	DESIGN TEAM Holst \ Schrock \ Dudley	Johnson \ Linn COUNTY	PROJECT NUMBER IM-380-6(434)12--13-52	SHEET NUMBER W.4

11:35:24 AM 10/3/2022 kschroc pw:\\NTPwint1.dot.int.lan:PWMain\Documents\Projects\5238003016\Design_Section3\CADD_Files\Sheet_Files\SHT_52380434_W01.dgn

ML380

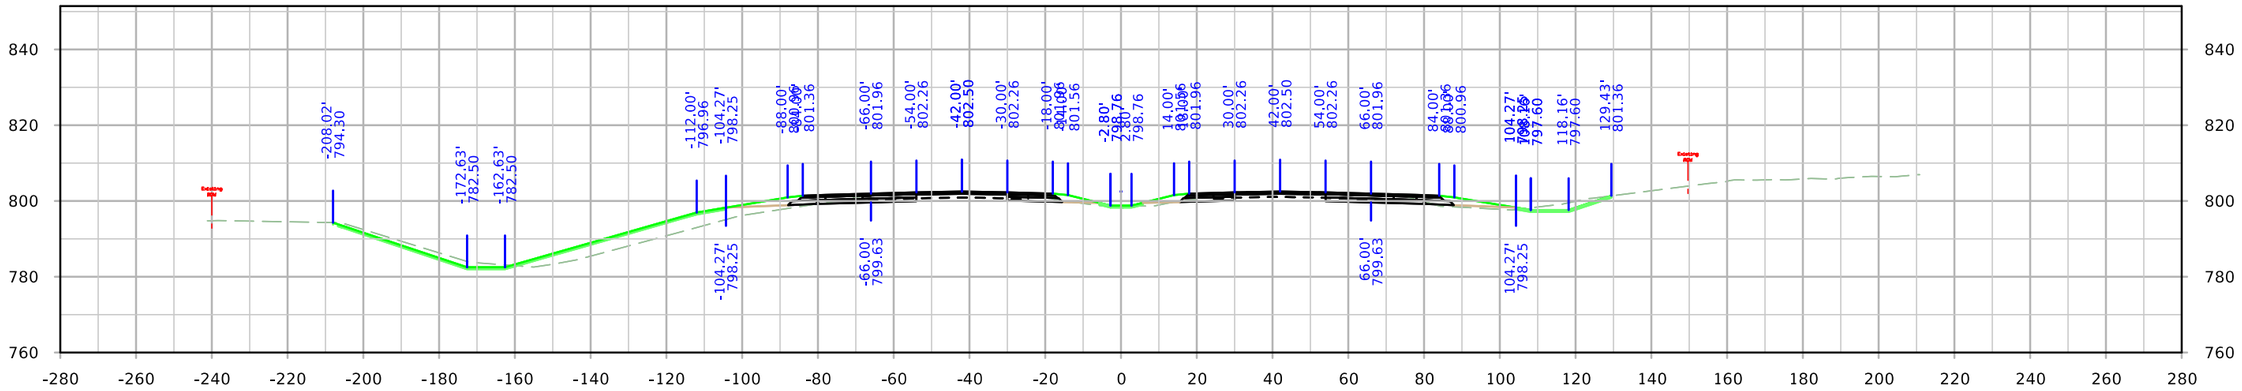

STA. 1756+00.00

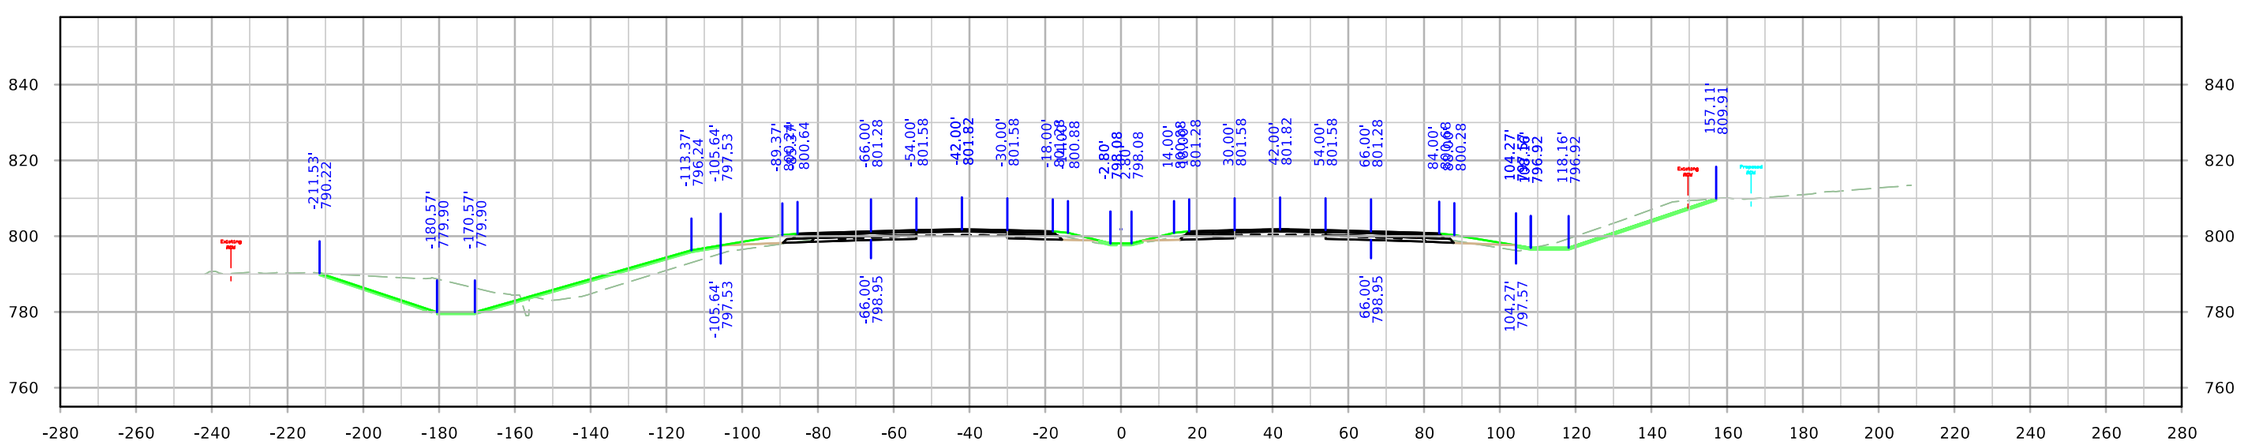


STA. 1755+00.00


FILE NO.	ENGLISH	DESIGN TEAM Holst \ Schrock \ Dudley	Johnson \ Linn COUNTY	PROJECT NUMBER IM-380-6(434)12--13-52	SHEET NUMBER W.5

11:35:31 AM 10/3/2022 kschroc pw:\\NTPwint1.dot.int.lan:PWMain\Documents\Projects\5238003016\Design_Section3\CADD_Files\Sheet_Files\SHT_52380434_W01.dgn

ML380

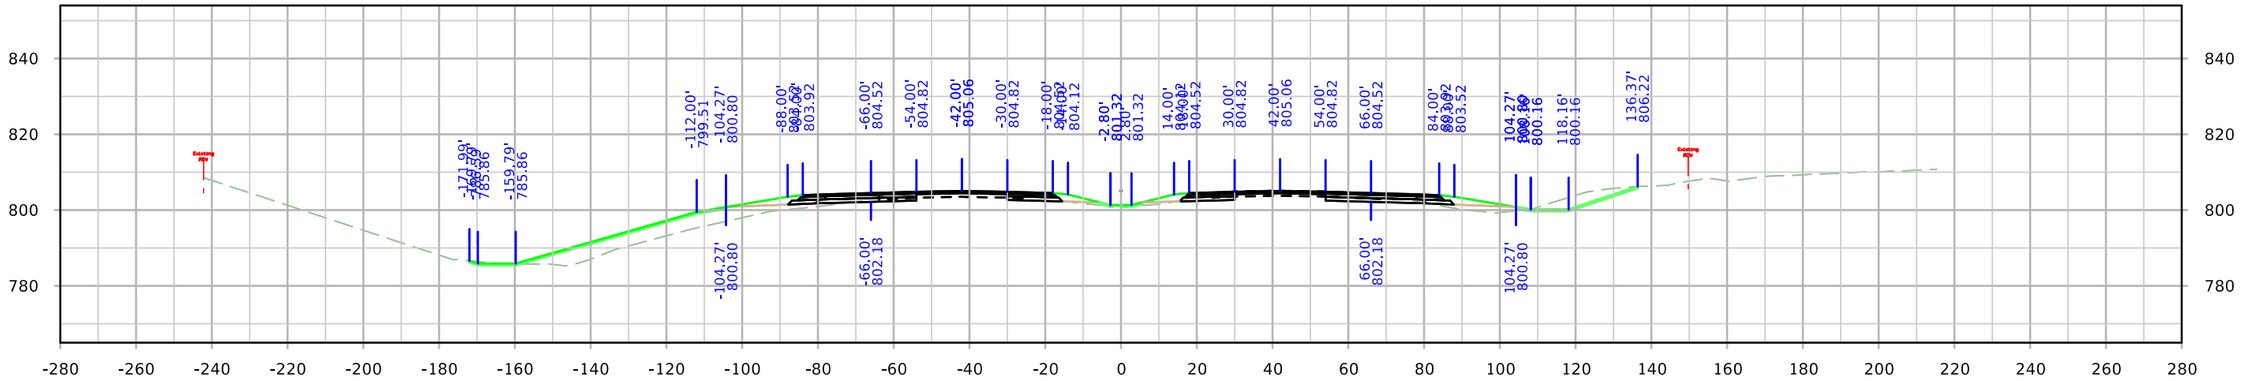

STA. 1758+00.00

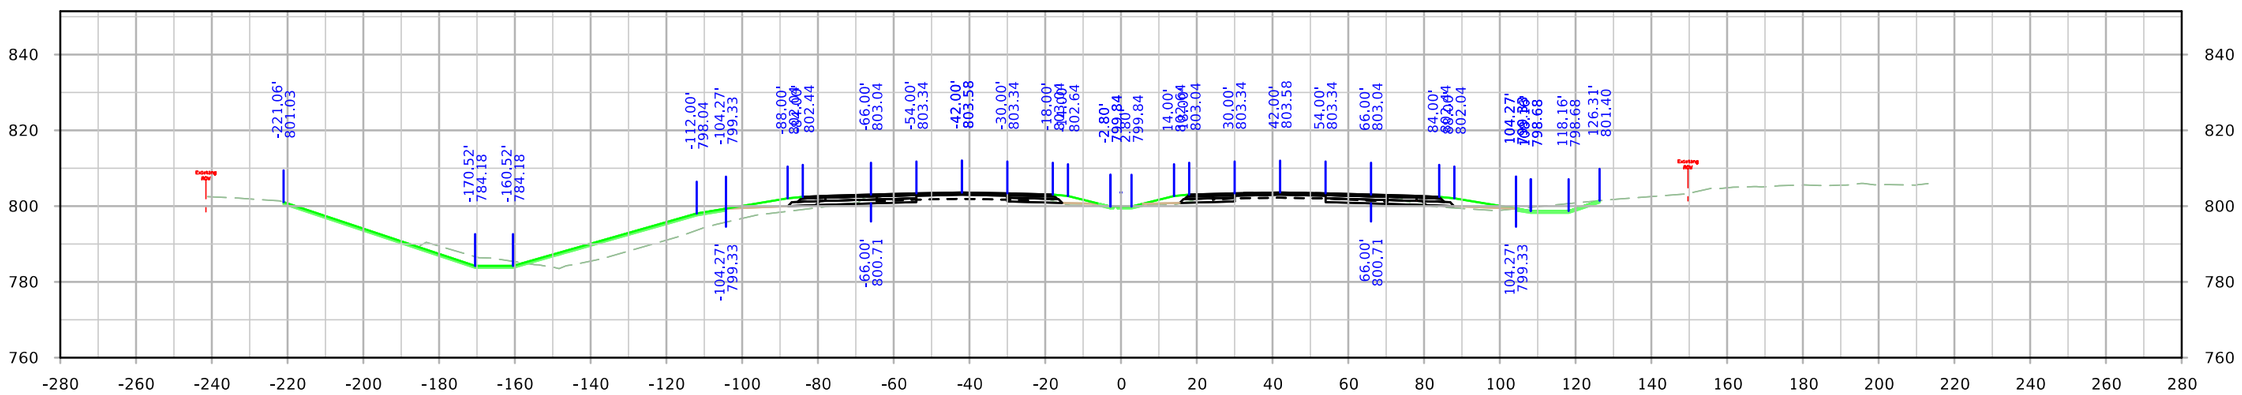


STA. 1757+00.00


FILE NO.	ENGLISH	DESIGN TEAM Holst \ Schrock \ Dudley	Johnson \ Linn COUNTY	PROJECT NUMBER IM-380-6(434)12--13-52	SHEET NUMBER W.6

11:35:39 AM 10/3/2022 kschroc pw:\\NTPwint1.dot.int.lan:PWMain\Documents\Projects\5238003016\Design_Section3\CADD_Files\Sheet_Files\SHT_52380434_W01.dgn


ML380

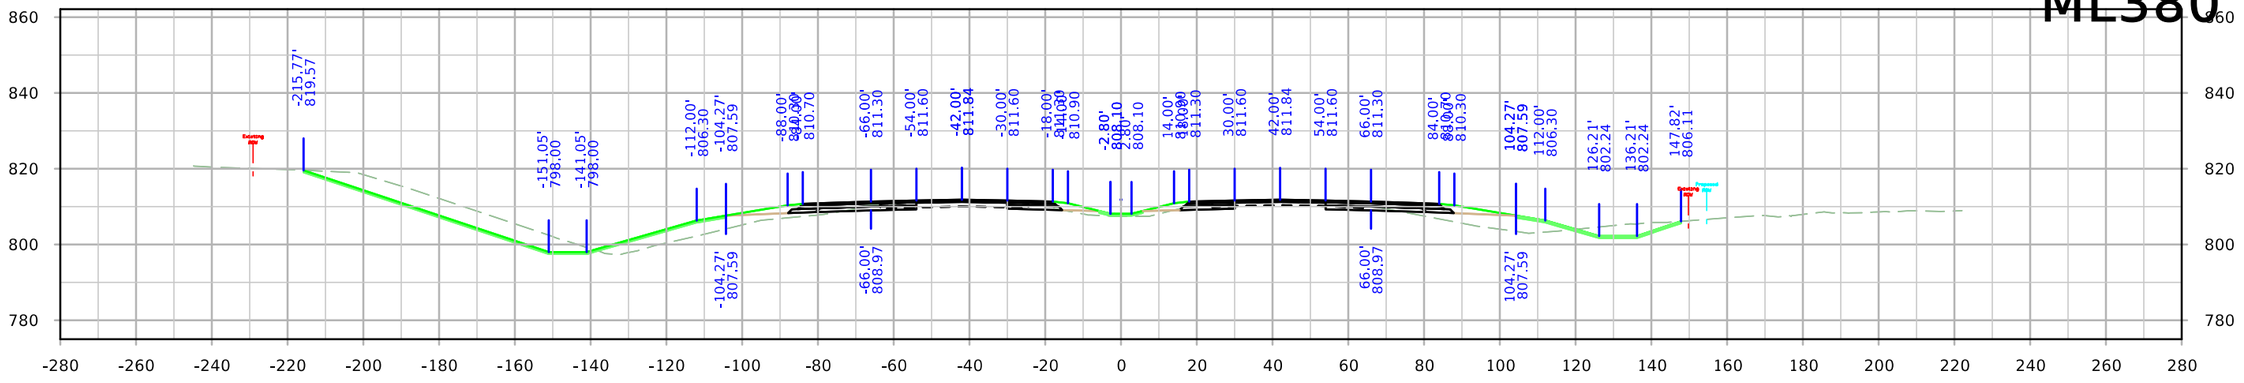

STA. 1761+00.00

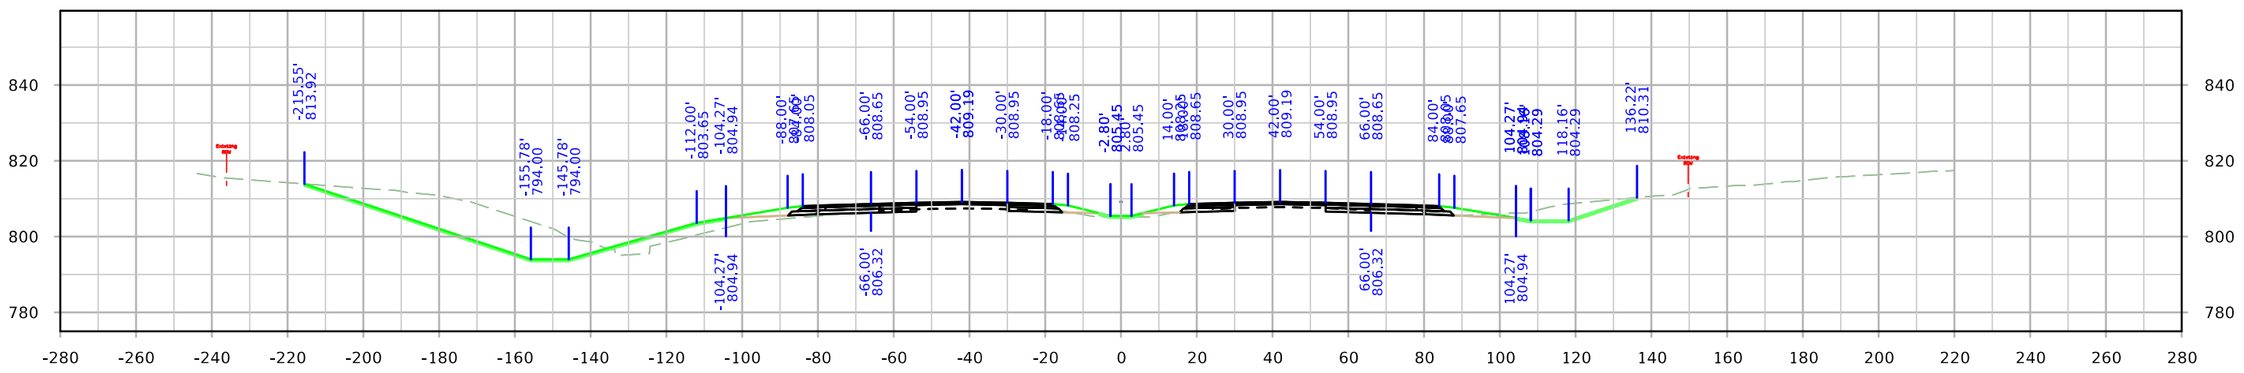

STA. 1760+00.00

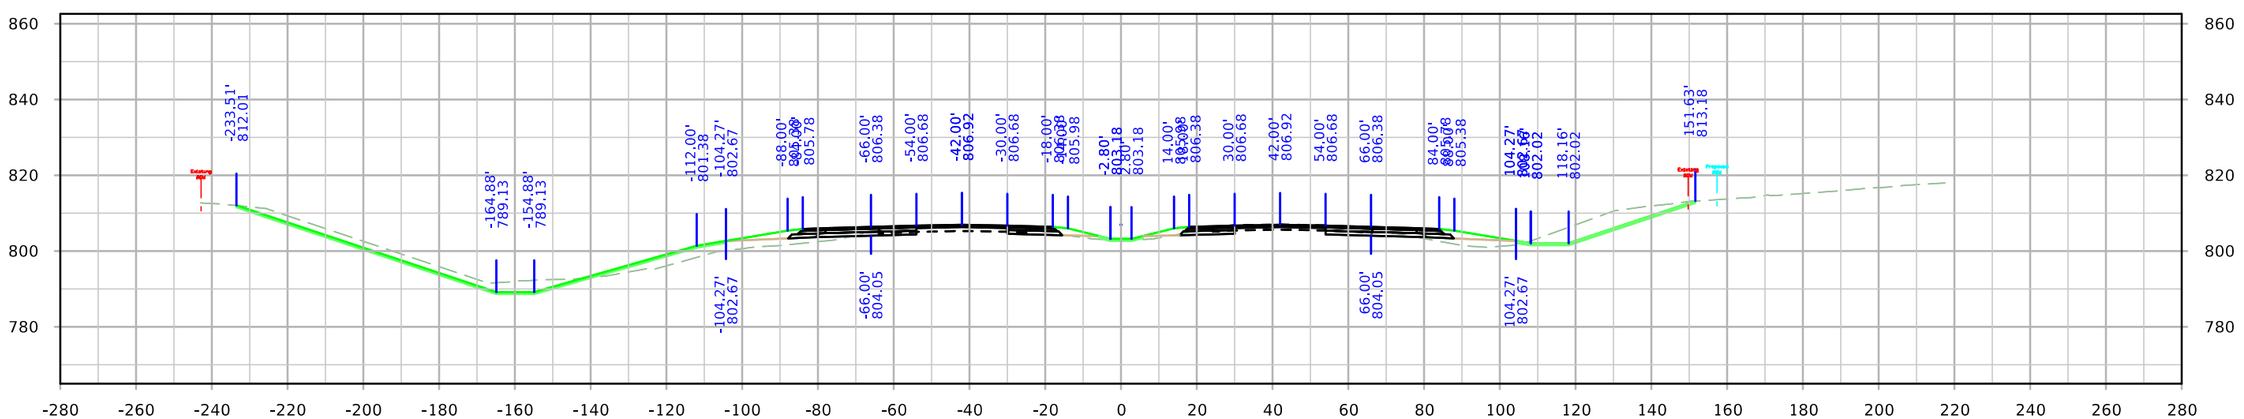


STA. 1759+00.00


FILE NO.	ENGLISH	DESIGN TEAM Holst \ Schrock \ Dudley	Johnson \ Linn COUNTY	PROJECT NUMBER IM-380-6(434)12--13-52	SHEET NUMBER W.7

11:35:48 AM 10/3/2022 kschroc pw:\\NTPwint1.dot.int.lan:PWMain\Documents\Projects\5238003016\Design_Section3\CADD_Files\Sheet_Files\SHT_52380434_W01.dgn


ML380

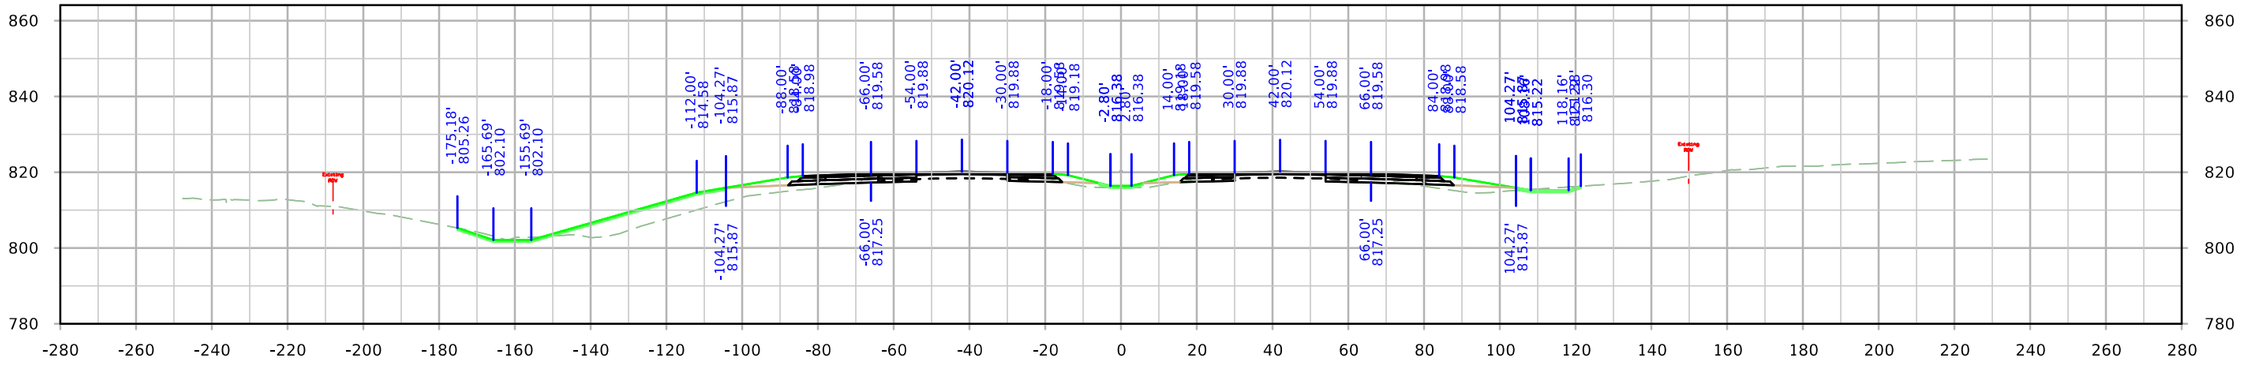

STA. 1764+00.00

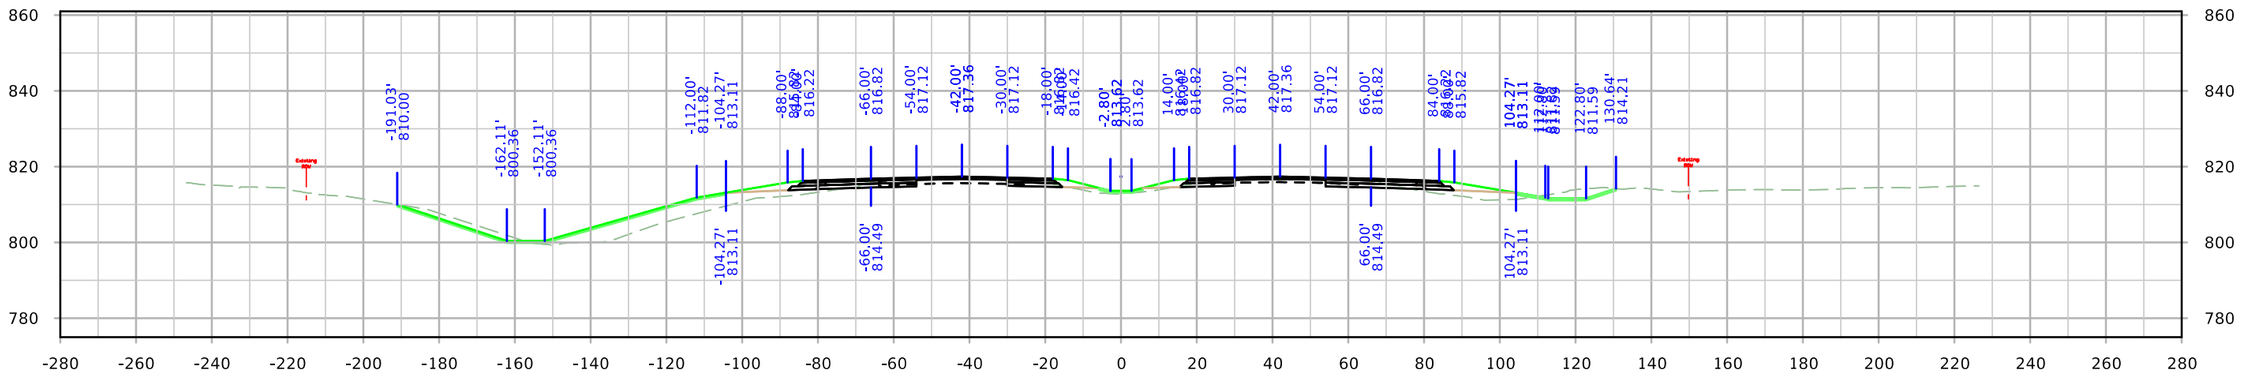


STA. 1763+00.00

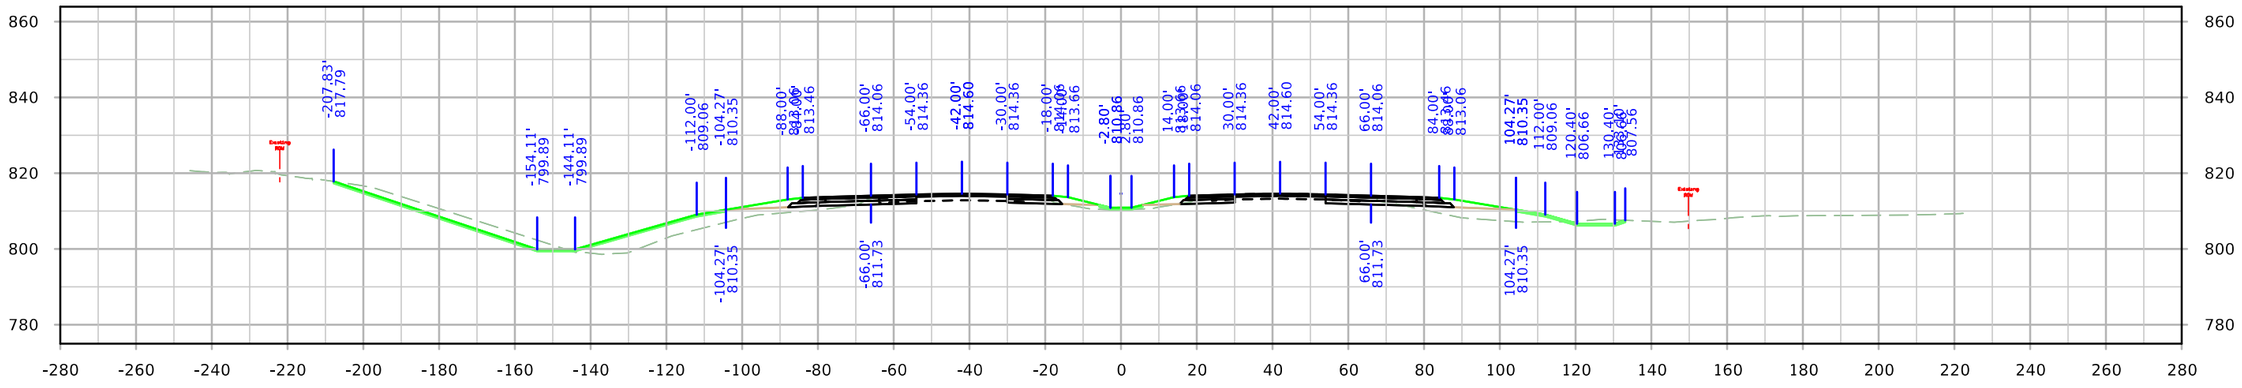


STA. 1762+00.00

FILE NO.	ENGLISH	DESIGN TEAM Holst \ Schrock \ Dudley	Johnson \ Linn COUNTY	PROJECT NUMBER IM-380-6(434)12--13-52	SHEET NUMBER W.8


ML380

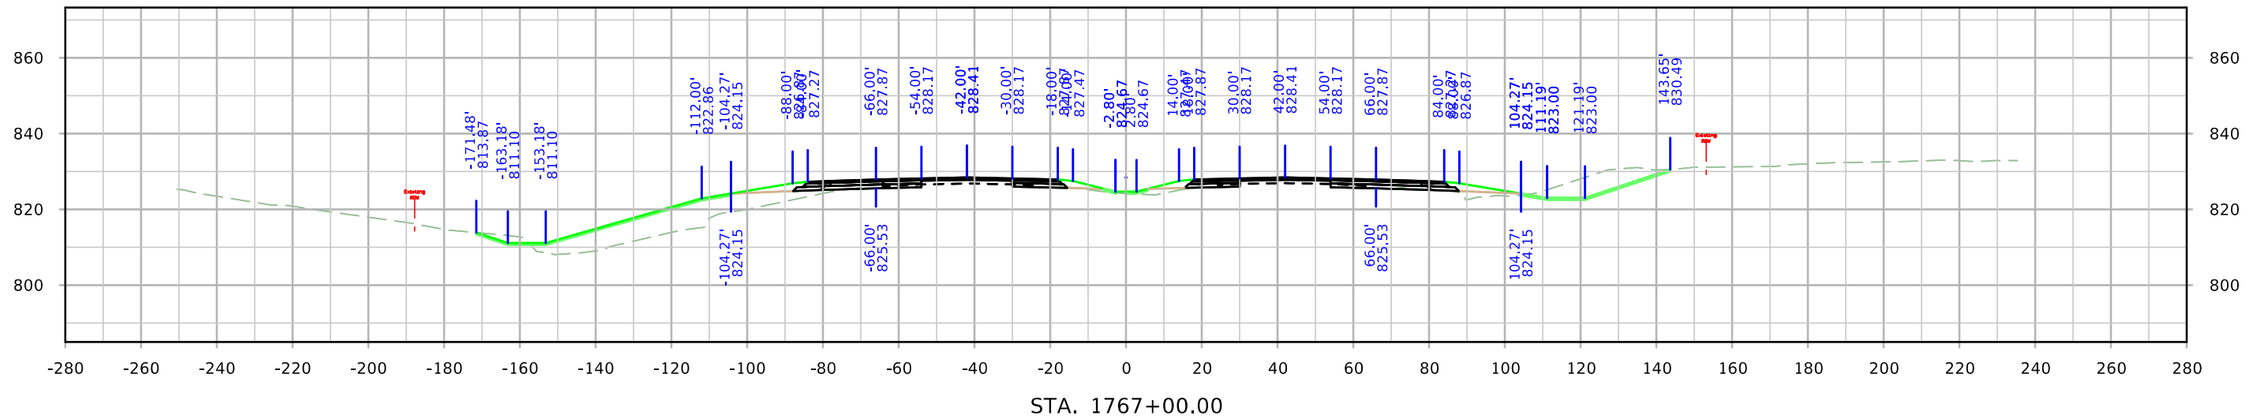

STA. 1767+00.00

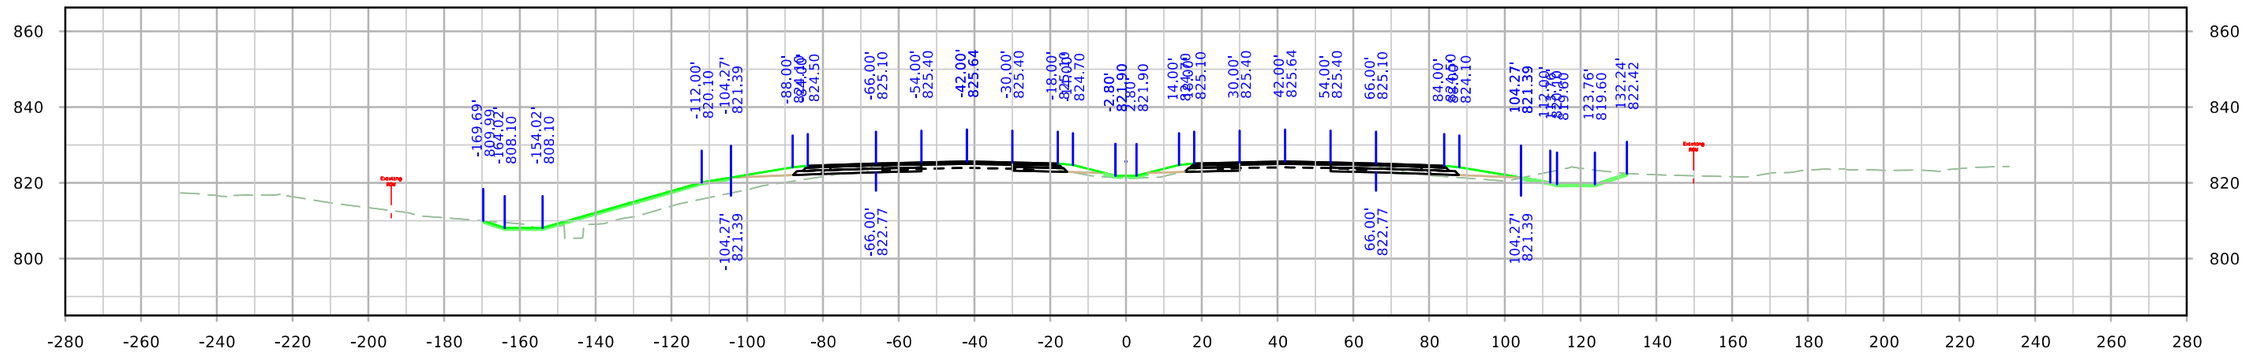

STA. 1766+00.00

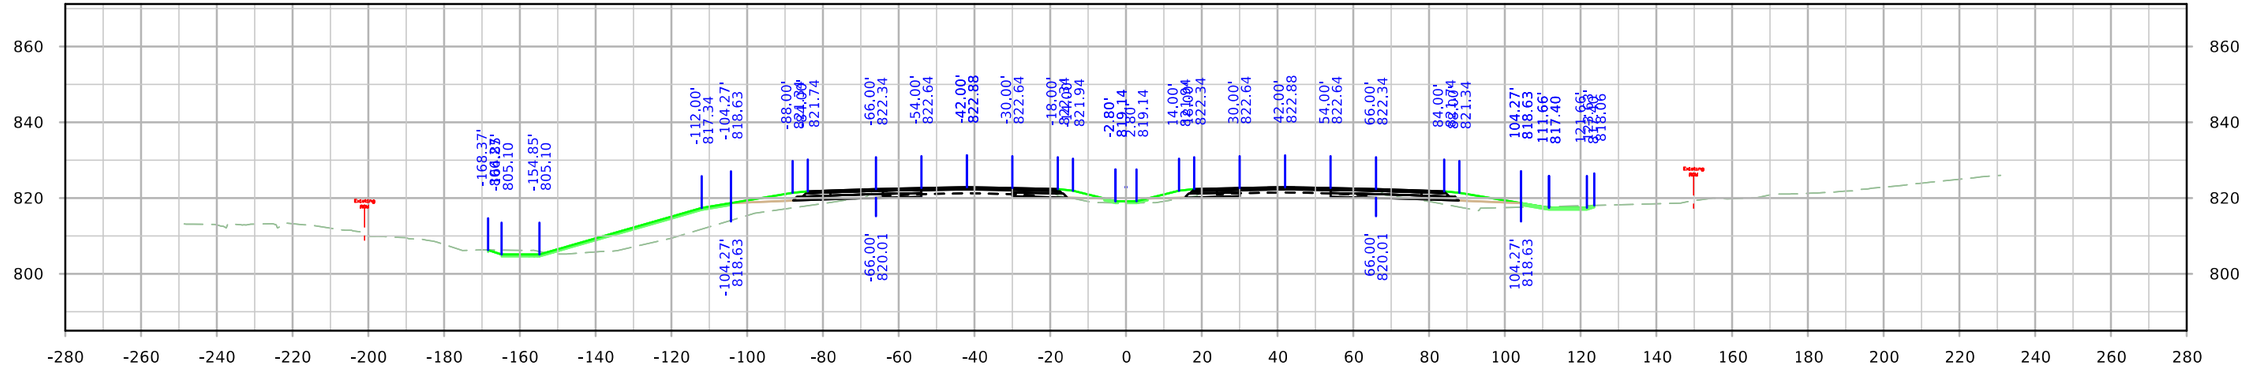


STA. 1765+00.00


FILE NO.	ENGLISH	DESIGN TEAM Holst \ Schrock \ Dudley	Johnson \ Linn COUNTY	PROJECT NUMBER IM-380-6(434)12--13-52	SHEET NUMBER W.9

11:36:07 AM 10/3/2022 kschroc pw:\\NTPwint1.dot.int.lan:PWMain\Documents\Projects\5238003016\Design_Section3\CADD_Files\Sheet_Files\SHT_52380434_W01.dgn

ML380

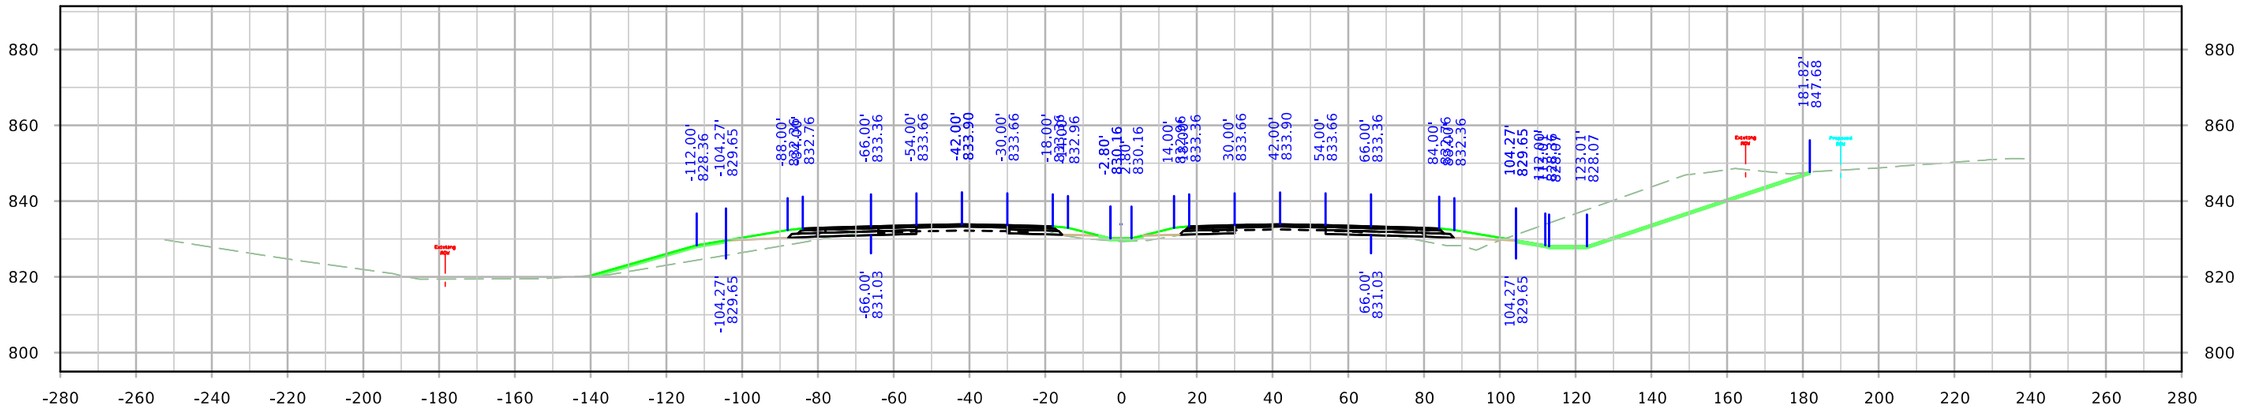

STA. 1769+00.00

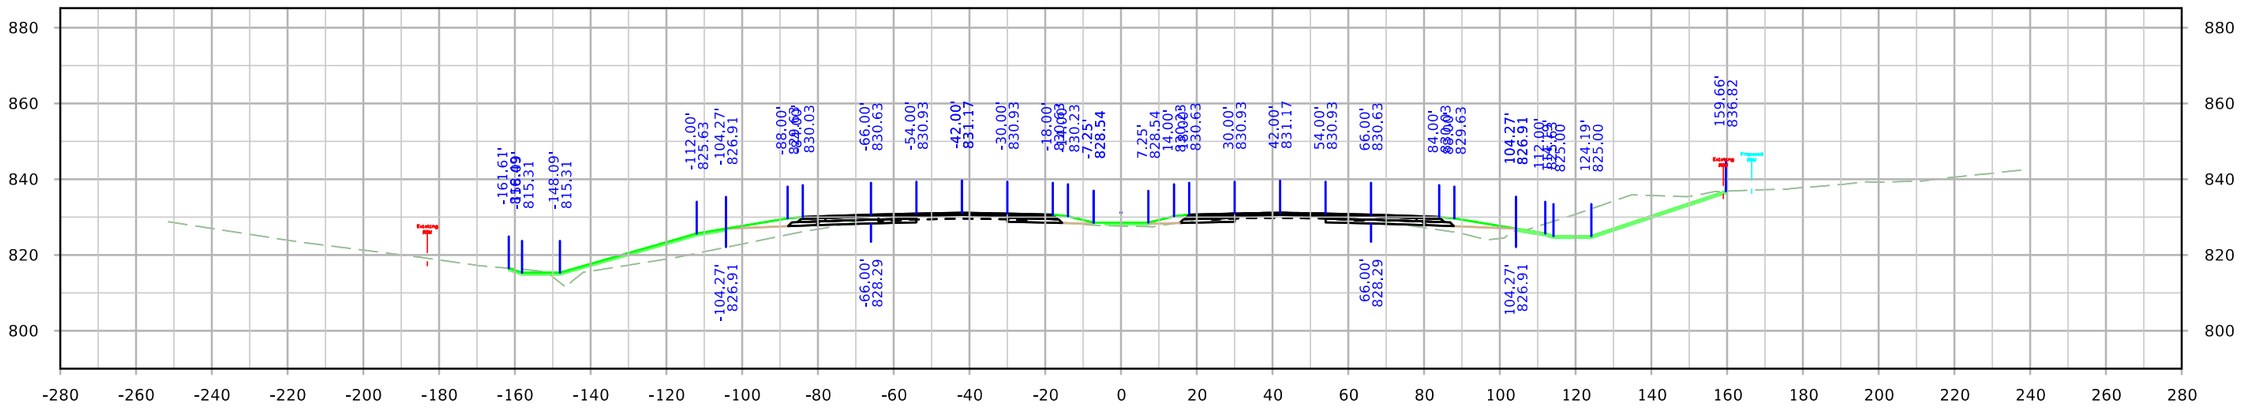


STA. 1768+00.00


FILE NO.	ENGLISH	DESIGN TEAM Holst \ Schrock \ Dudley	Johnson \ Linn COUNTY	PROJECT NUMBER IM-380-6(434)12--13-52	SHEET NUMBER W.10

11:36:14 AM 10/3/2022 kschroc pw:\\NTPwint1.dot.int.lan:PWMain\Documents\Projects\5238003016\Design_Section3\CADD_Files\Sheet_Files\SHT_52380434_W01.dgn


ML380

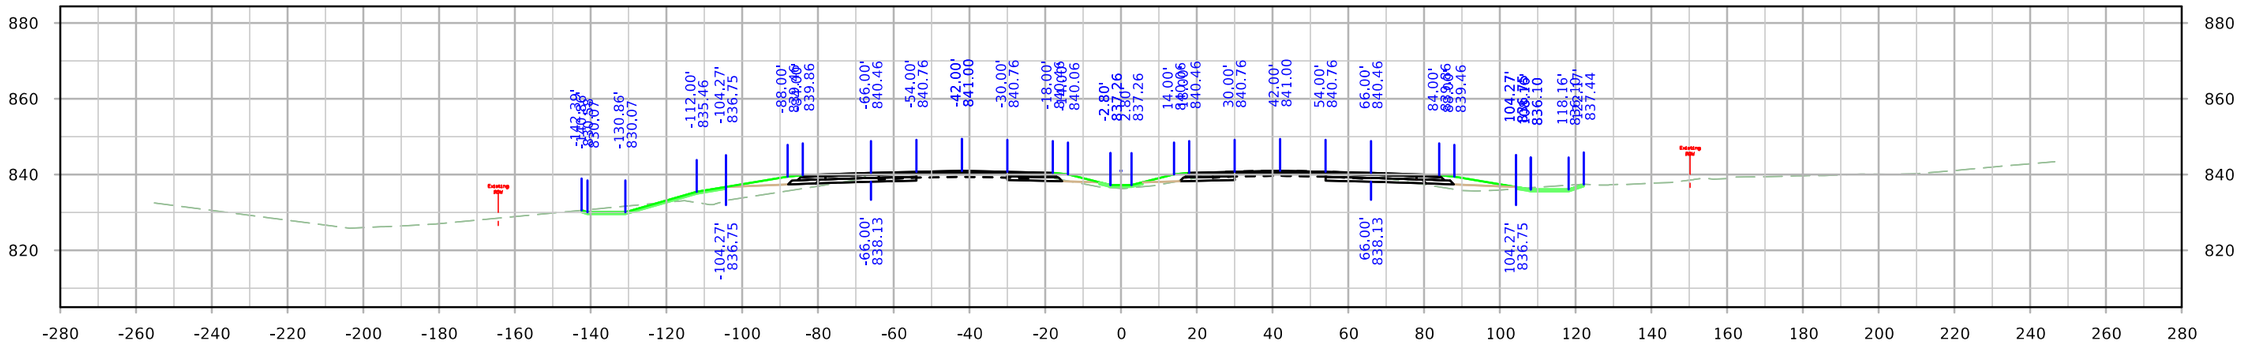

STA. 1772+00.00

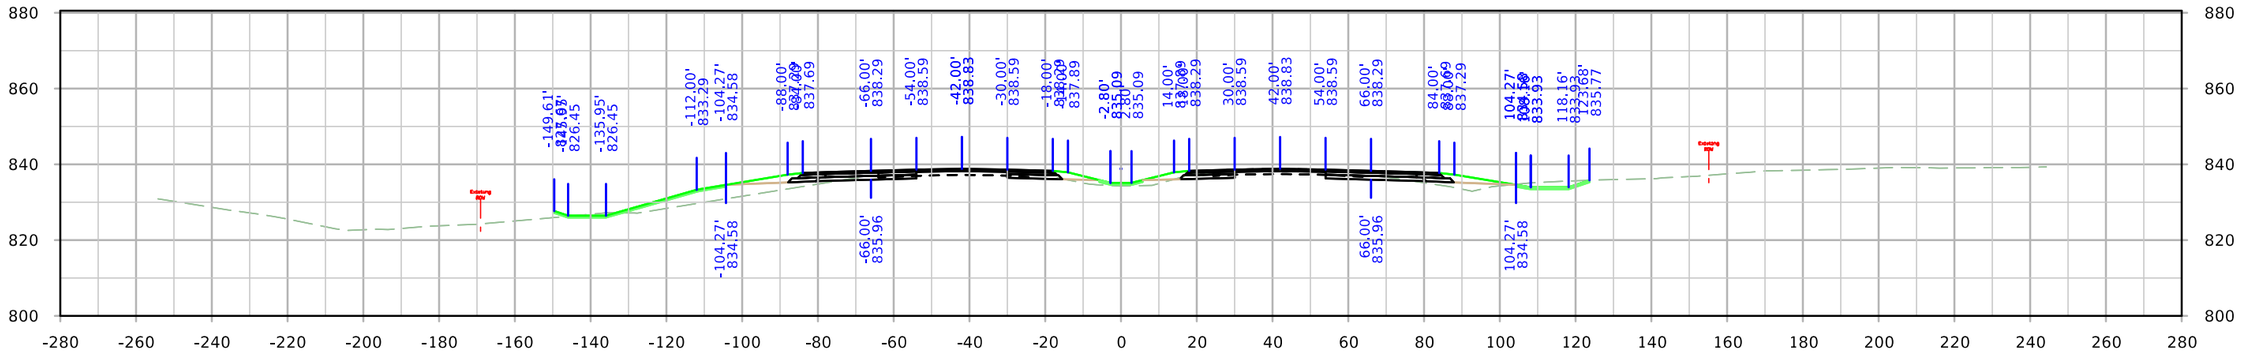

STA. 1771+00.00

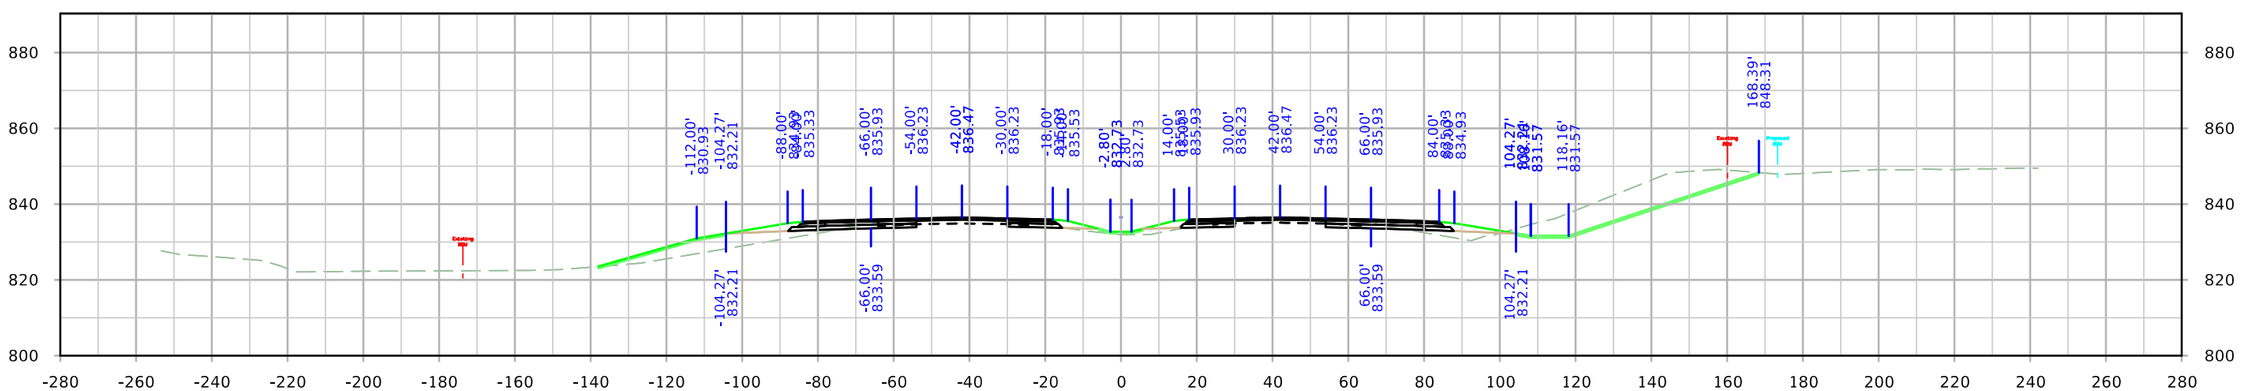


STA. 1770+00.00


FILE NO.	ENGLISH	DESIGN TEAM Holst \ Schrock \ Dudley	Johnson \ Linn COUNTY	PROJECT NUMBER IM-380-6(434)12--13-52	SHEET NUMBER W.11

11:36:24 AM 10/3/2022 kschroc pw:\\NTPwint1.dot.int.lan:PWMain\Documents\Projects\5238003016\Design_Section3\CADD_Files\Sheet_Files\SHT_52380434_W01.dgn


ML380

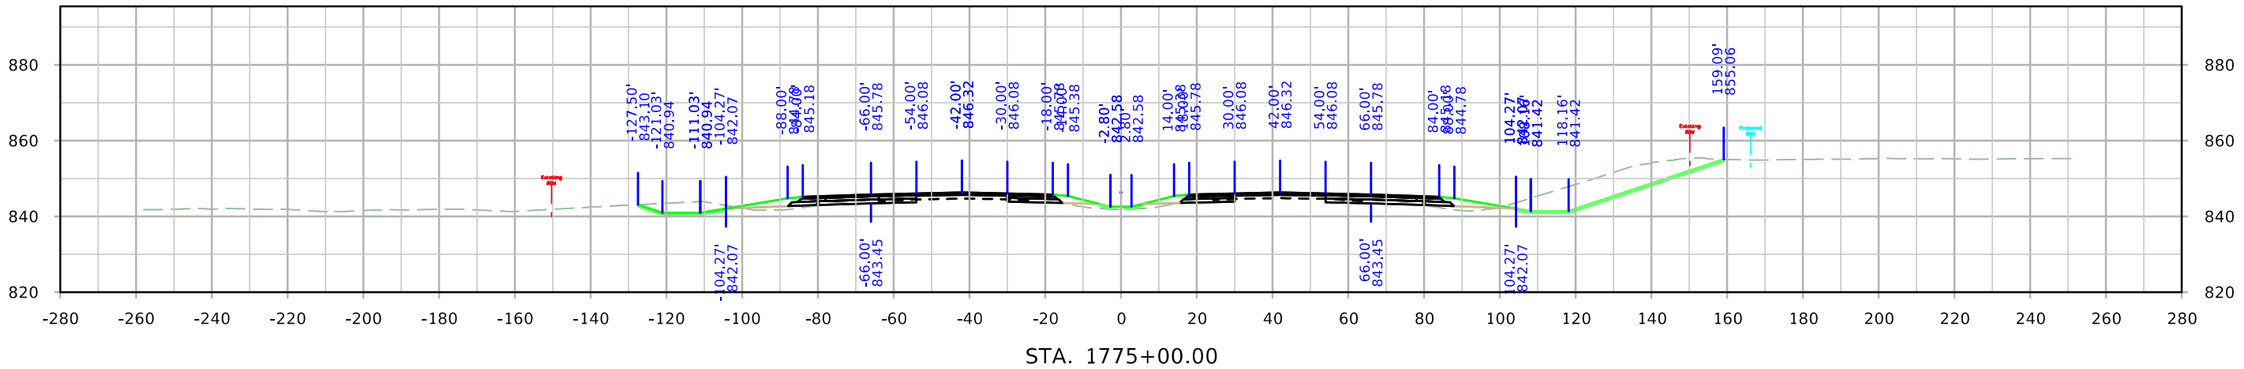

STA. 1775+00.00

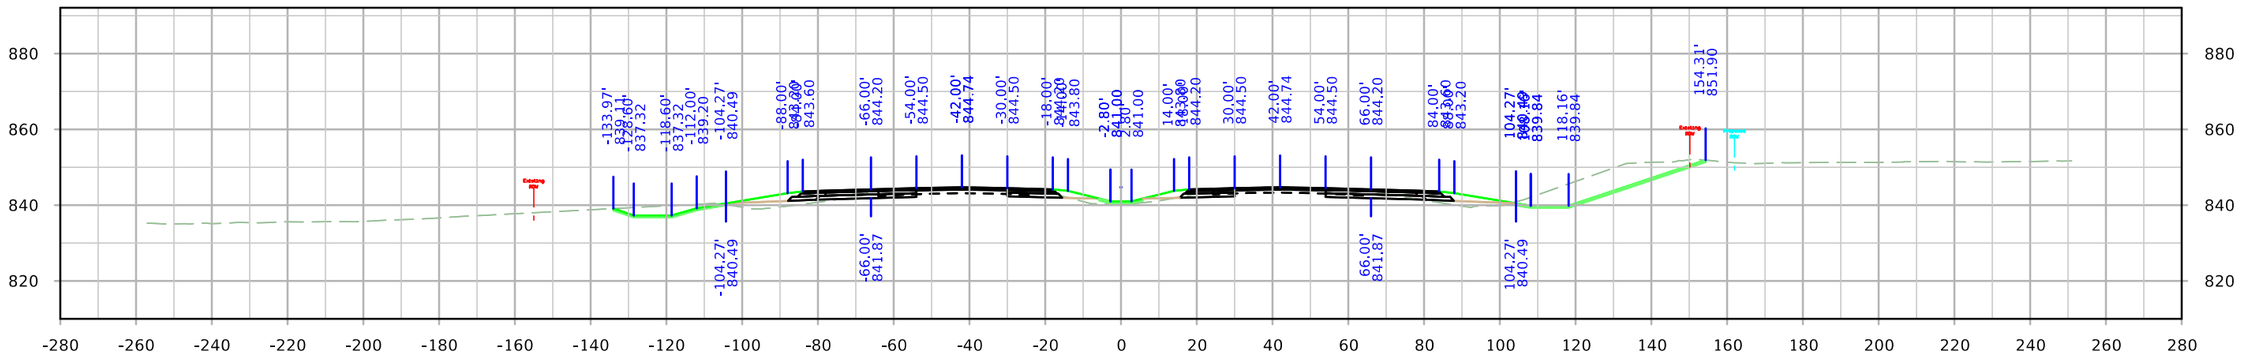


STA. 1774+00.00

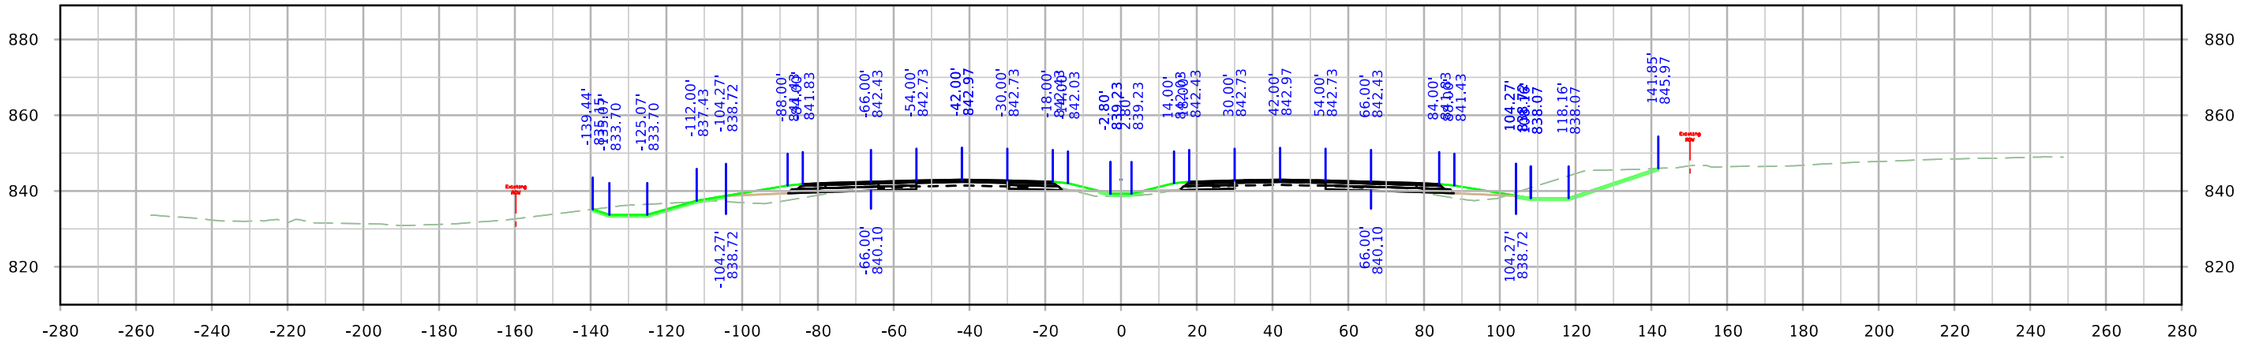


STA. 1773+00.00

FILE NO.	ENGLISH	DESIGN TEAM Holst \ Schrock \ Dudley	Johnson \ Linn COUNTY	PROJECT NUMBER IM-380-6(434)12--13-52	SHEET NUMBER W.12


ML380

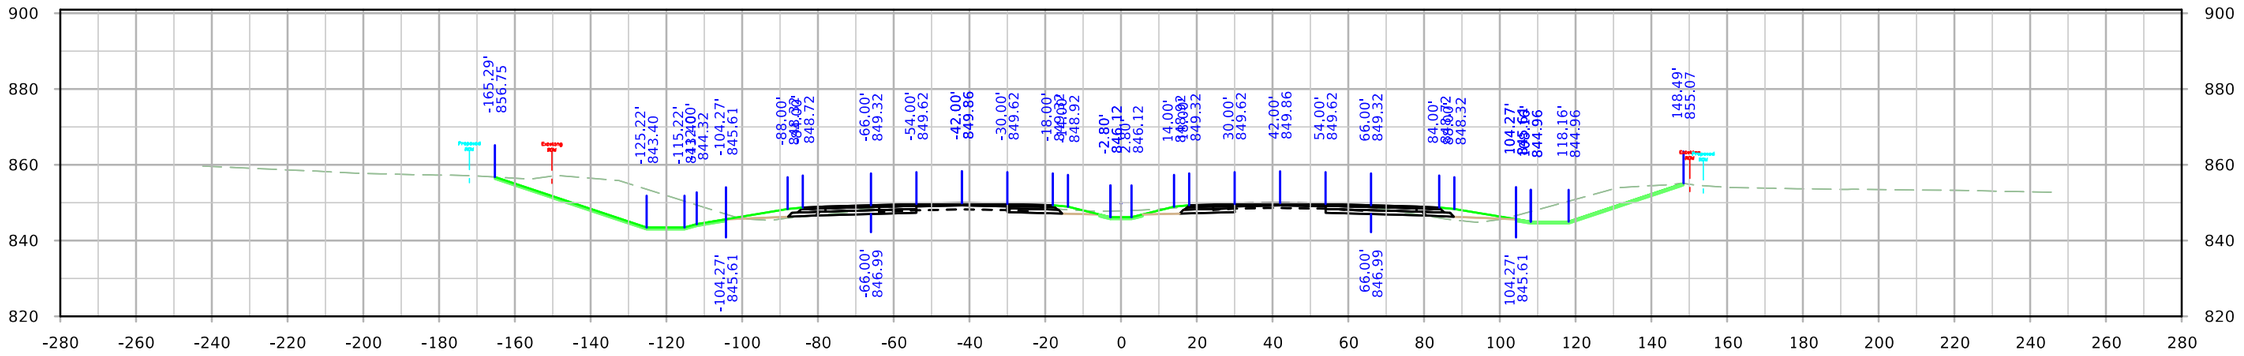

STA. 1778+00.00

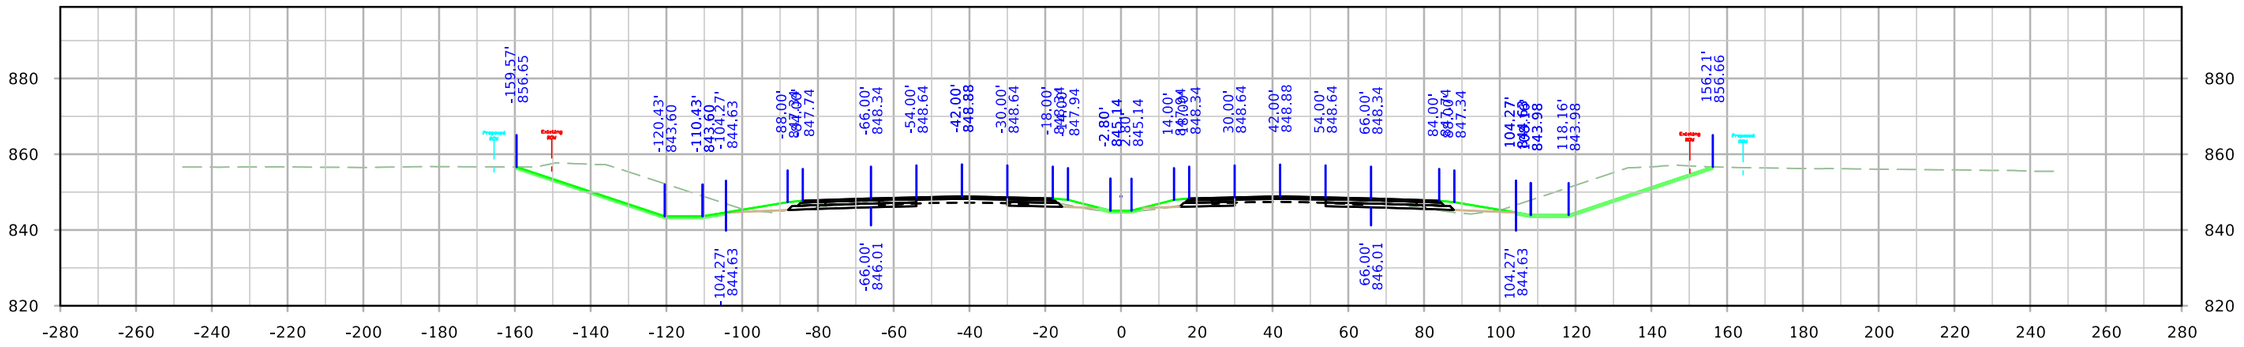


STA. 1777+00.00

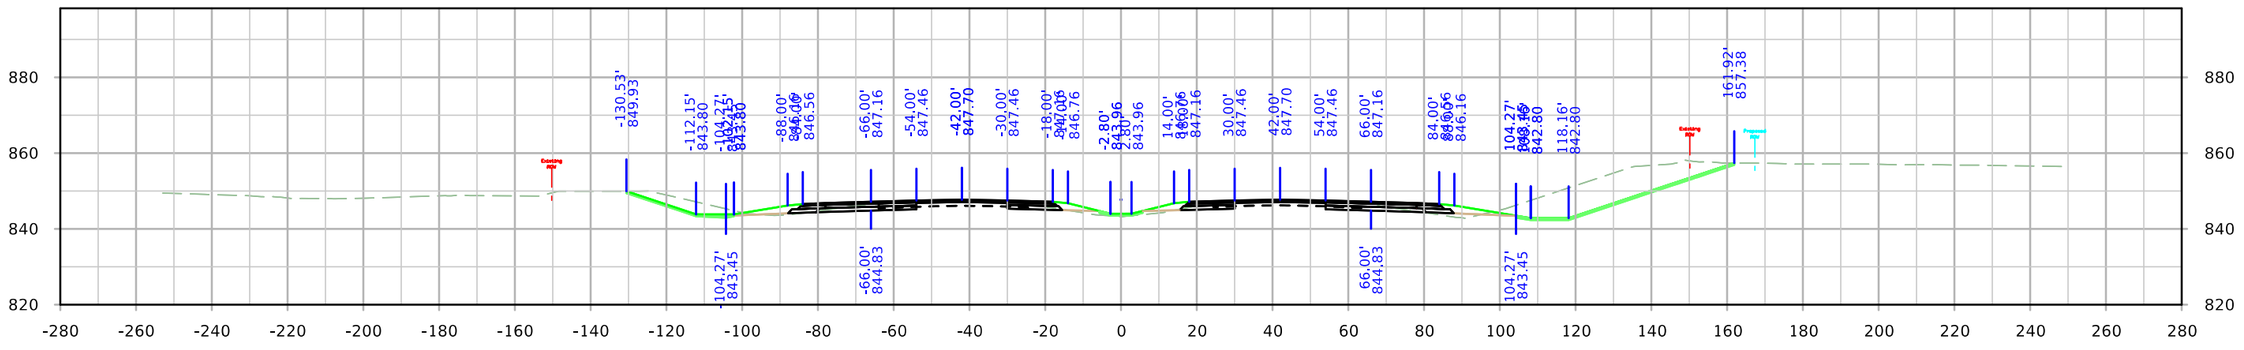


STA. 1776+00.00

FILE NO.	ENGLISH	DESIGN TEAM Holst \ Schrock \ Dudley	Johnson \ Linn COUNTY	PROJECT NUMBER IM-380-6(434)12--13-52	SHEET NUMBER W.13


ML380

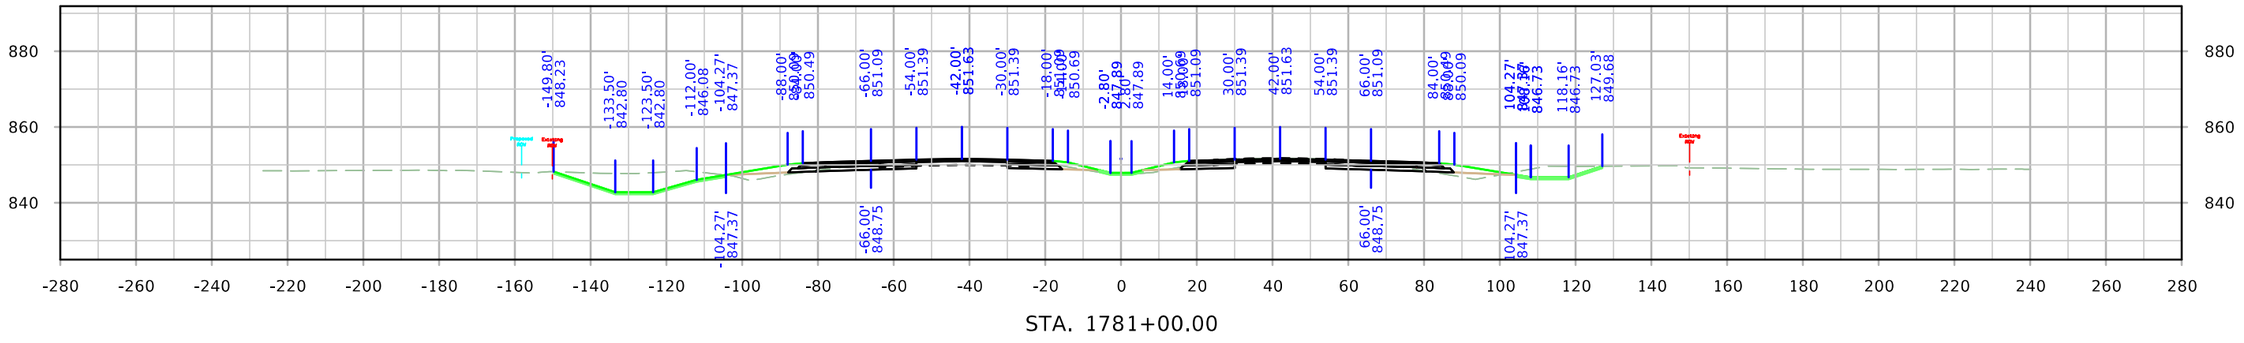

STA. 1781+00.00

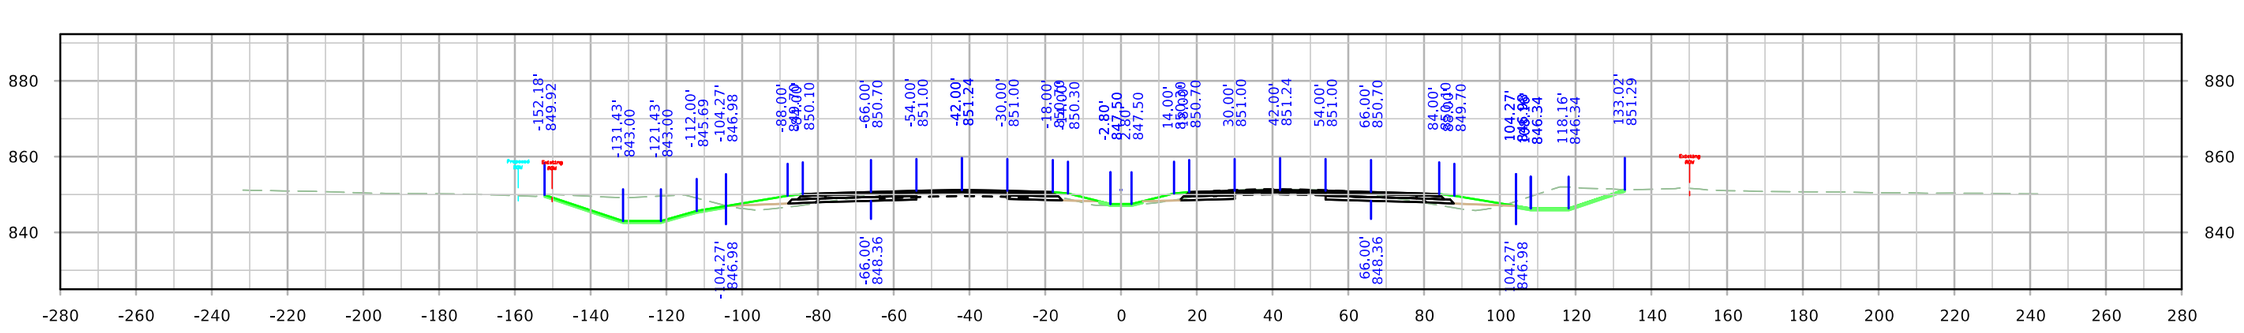


STA. 1780+00.00

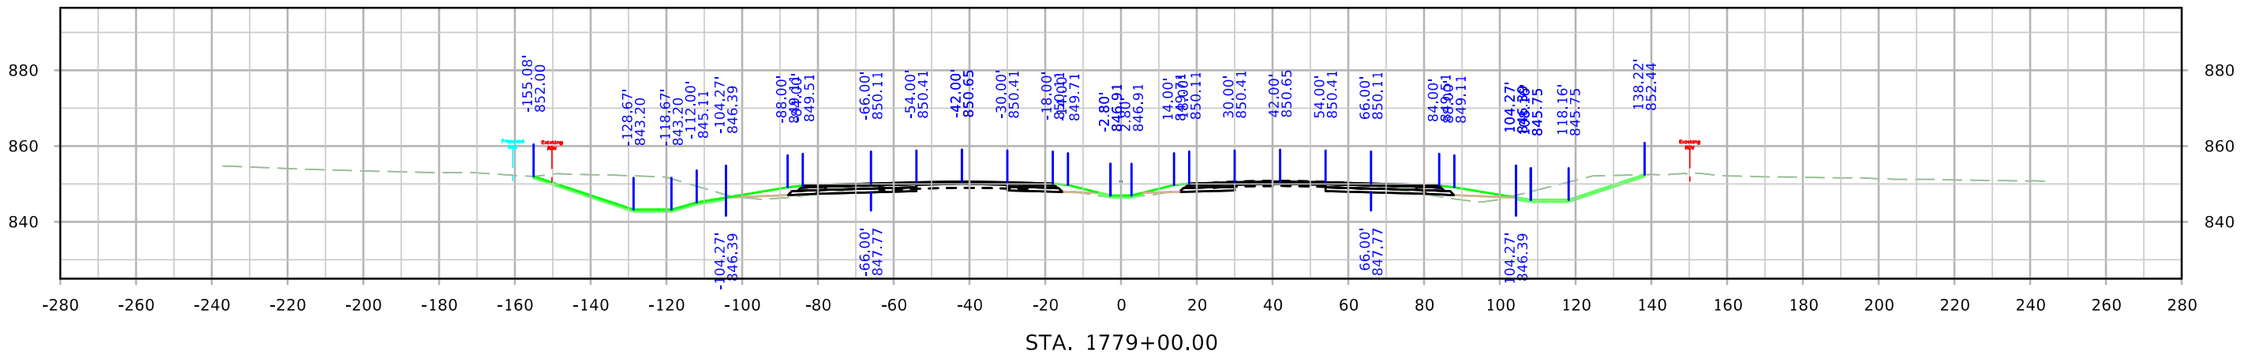


STA. 1779+00.00

FILE NO.	ENGLISH	DESIGN TEAM Holst \ Schrock \ Dudley	Johnson \ Linn COUNTY	PROJECT NUMBER IM-380-6(434)12--13-52	SHEET NUMBER W.14


ML380

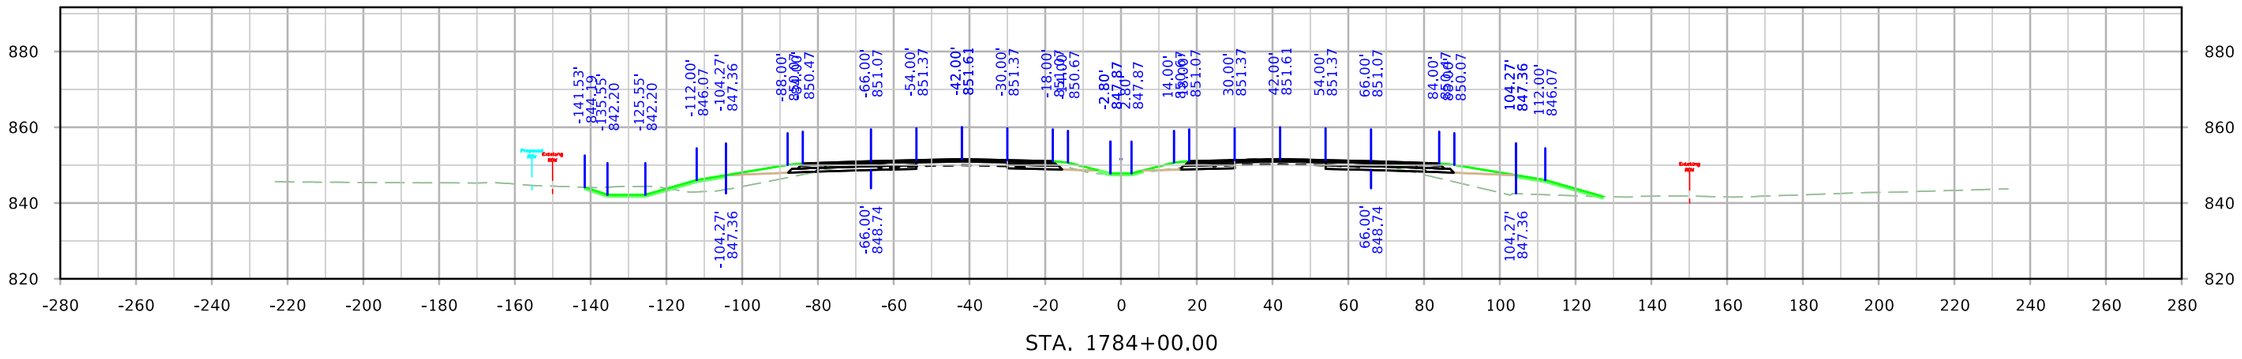

STA. 1784+00.00

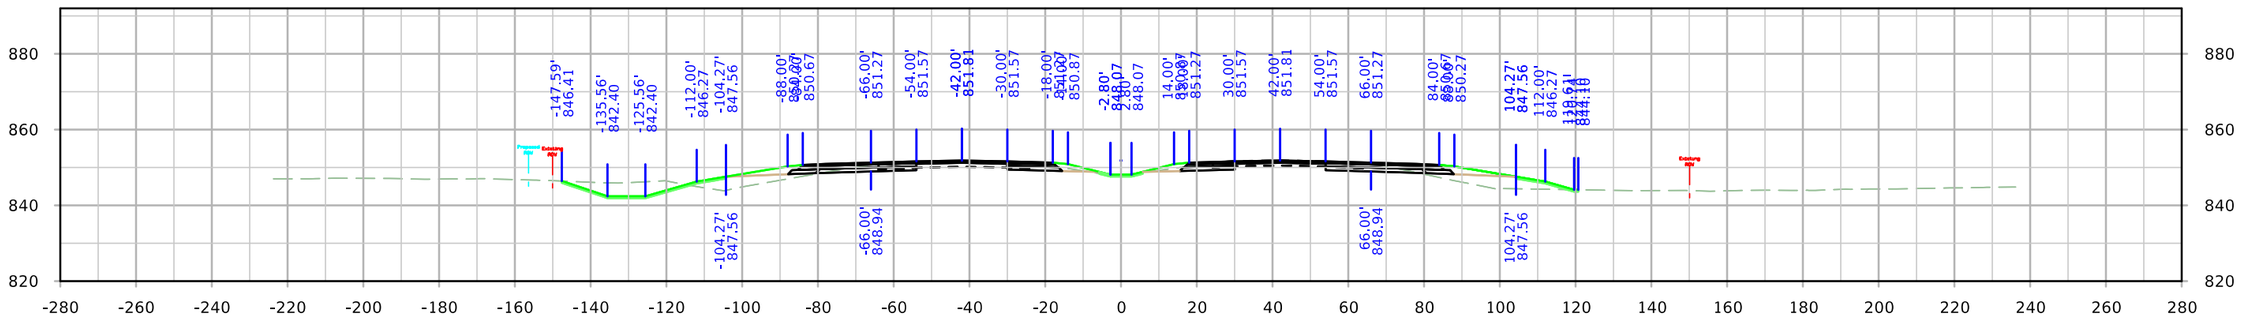

STA. 1783+00.00

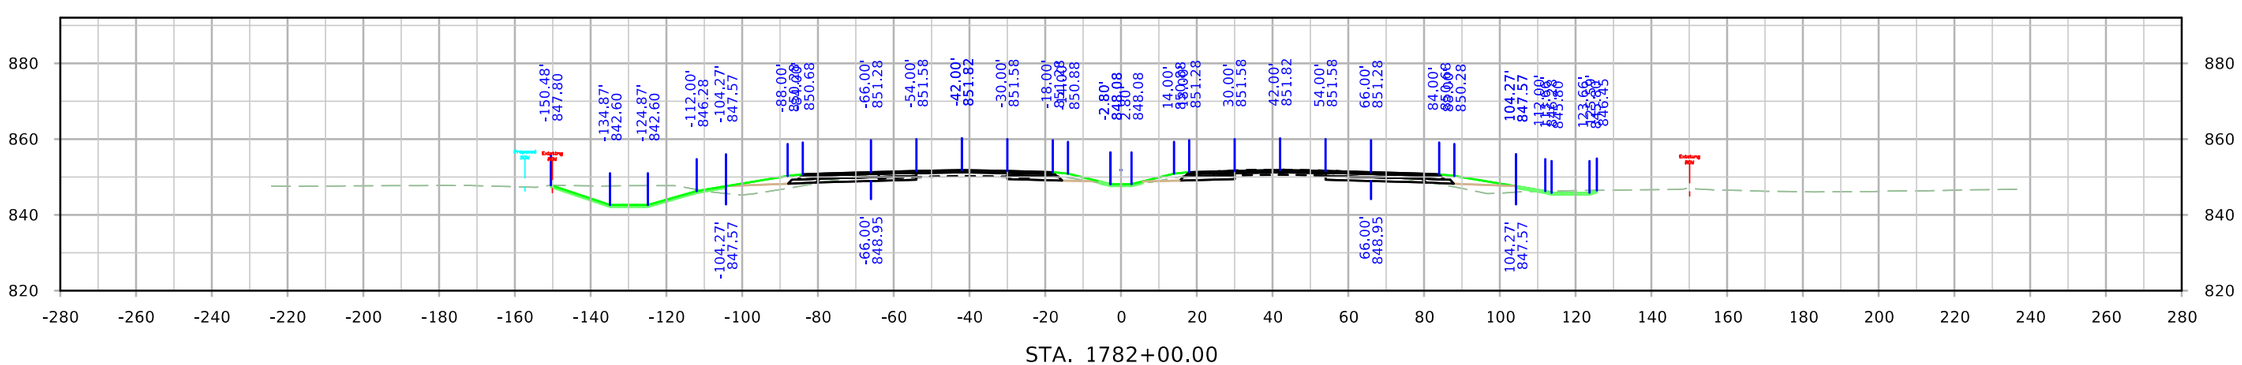


STA. 1782+00.00


FILE NO.	ENGLISH	DESIGN TEAM Holst \ Schrock \ Dudley	Johnson \ Linn COUNTY	PROJECT NUMBER IM-380-6(434)12--13-52	SHEET NUMBER W.15

11:37:03 AM 10/3/2022 kschroc pw:\\NTPwint1.dot.int.lan:PWMain\Documents\Projects\5238003016\Design_Section3\CADD_Files\Sheet_Files\SHT_52380434_W01.dgn


ML380

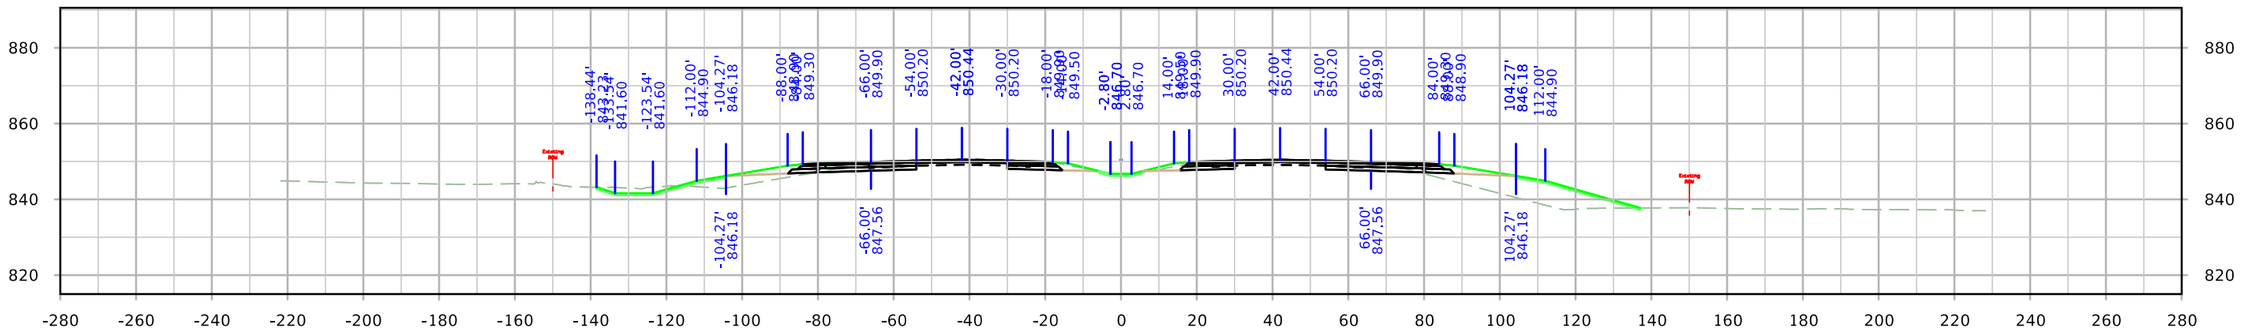

STA. 1787+00.00

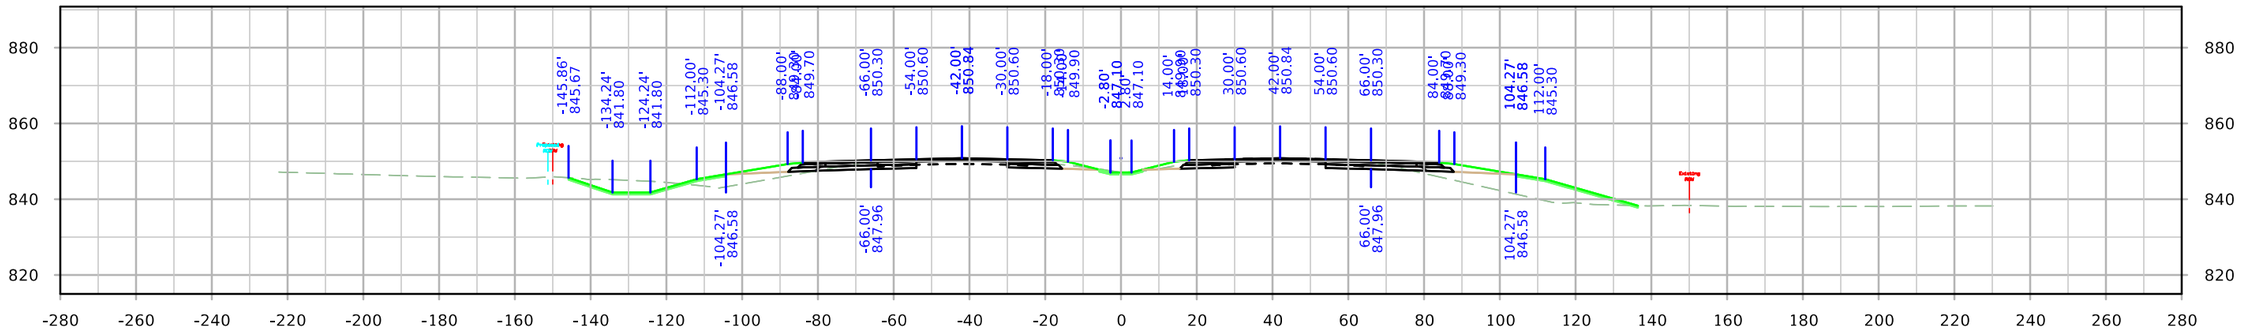

STA. 1786+00.00

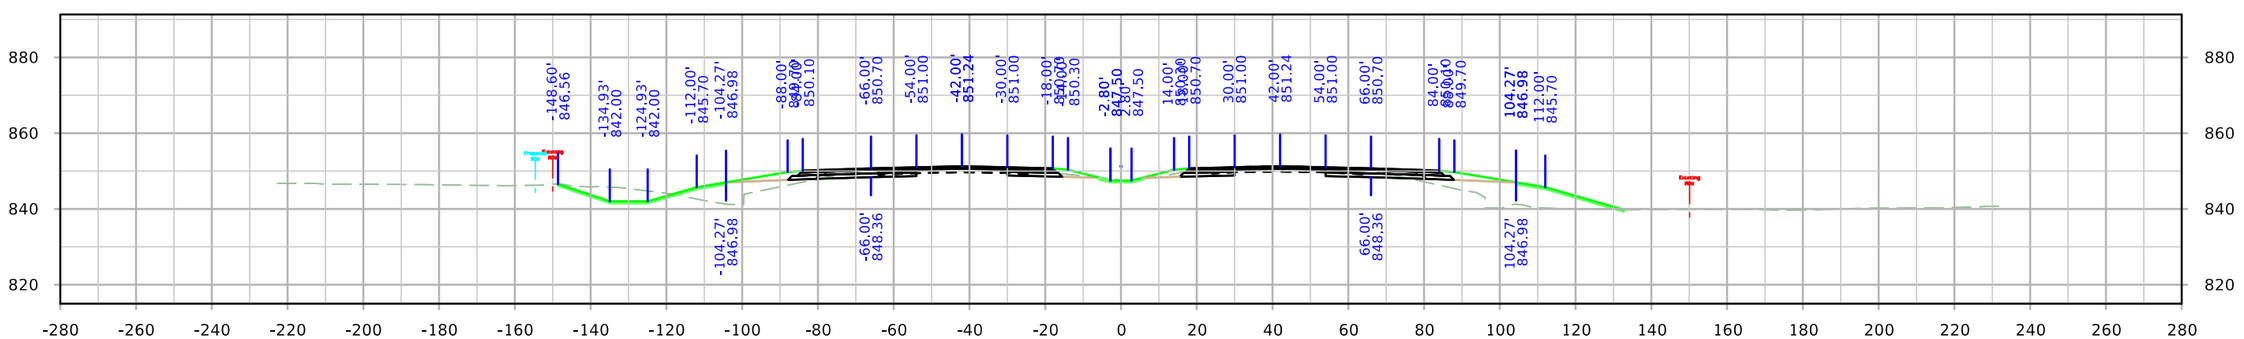


STA. 1785+00.00


FILE NO.	ENGLISH	DESIGN TEAM Holst \ Schrock \ Dudley	Johnson \ Linn COUNTY	PROJECT NUMBER IM-380-6(434)12--13-52	SHEET NUMBER W.16

11:37:12 AM 10/3/2022 kschroc pw:\\NTPwint1.dot.int.lan:PWMain\Documents\Projects\5238003016\Design_Section3\CADD_Files\Sheet_Files\SHT_52380434_W01.dgn


ML380

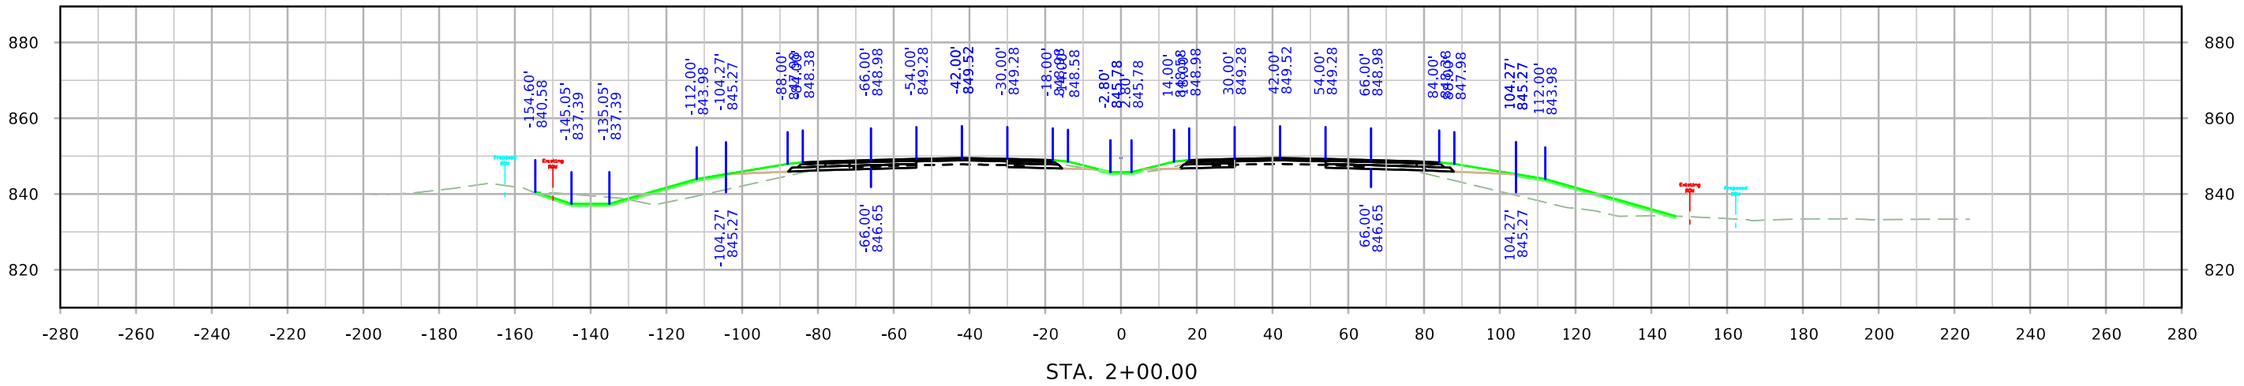

STA. 2+00.00

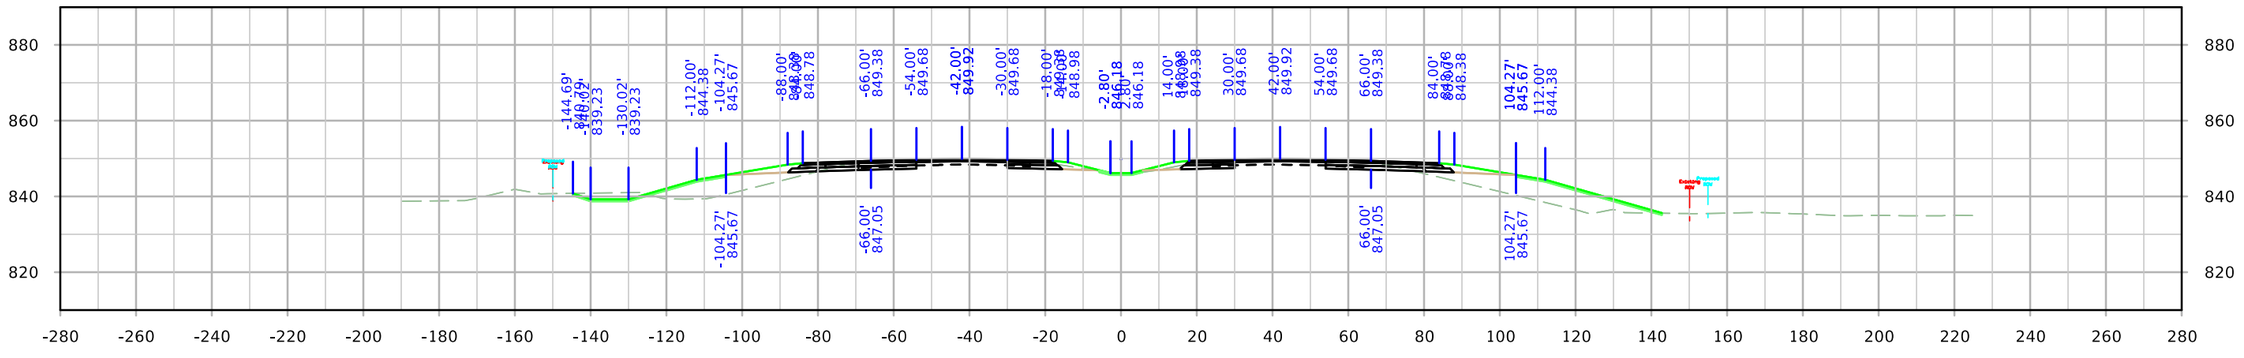

STA. 1+00.00

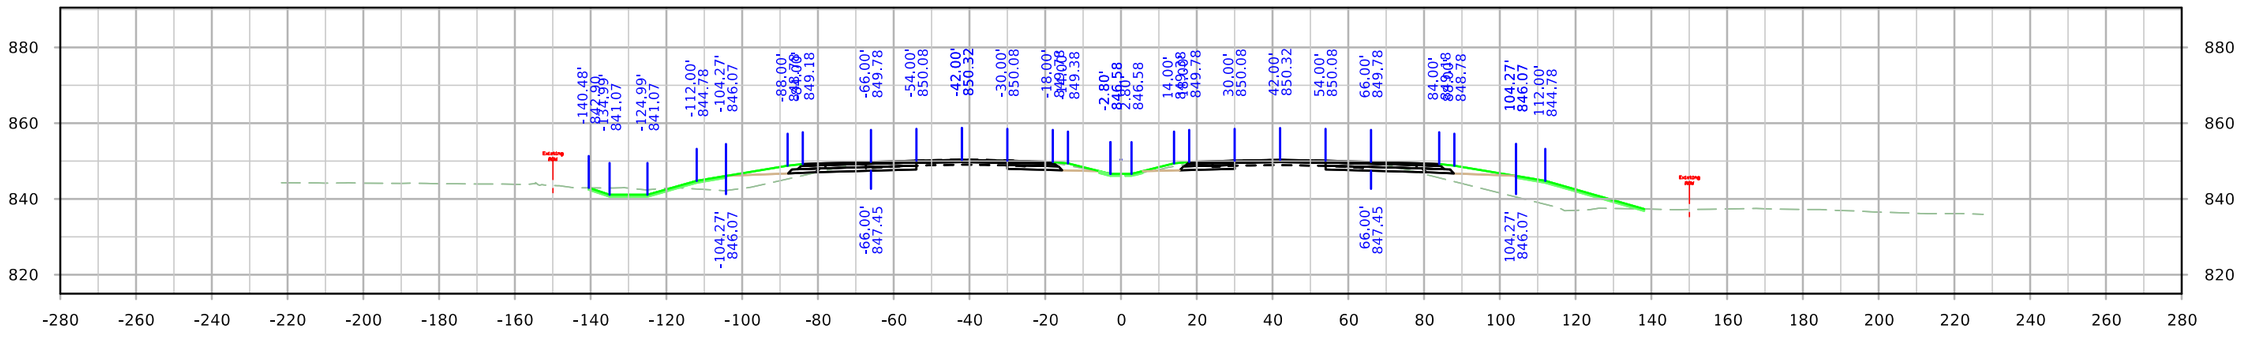


STA. 0+00.00


FILE NO.	ENGLISH	DESIGN TEAM Holst \ Schrock \ Dudley	Johnson \ Linn COUNTY	PROJECT NUMBER IM-380-6(434)12--13-52	SHEET NUMBER W.17

11:37:22 AM 10/3/2022 kschroc pw:\\NTPwint1.dot.int.lan:PWMain\Documents\Projects\5238003016\Design_Section3\CADD_Files\Sheet_Files\SHT_52380434_W01.dgn


ML380

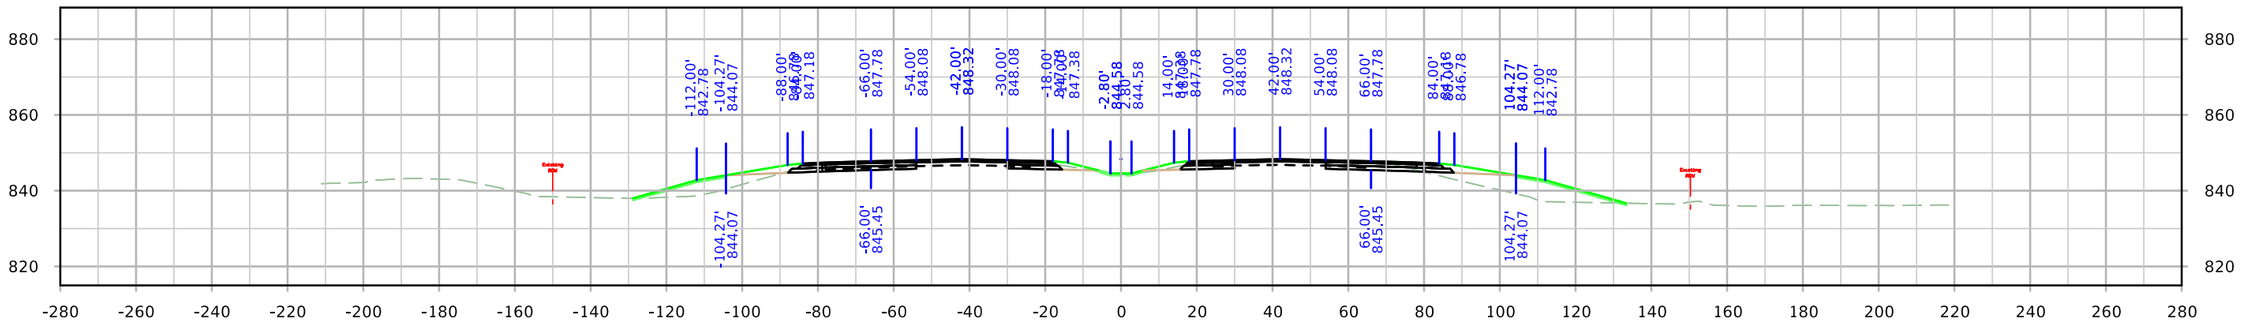

STA. 5+00.00

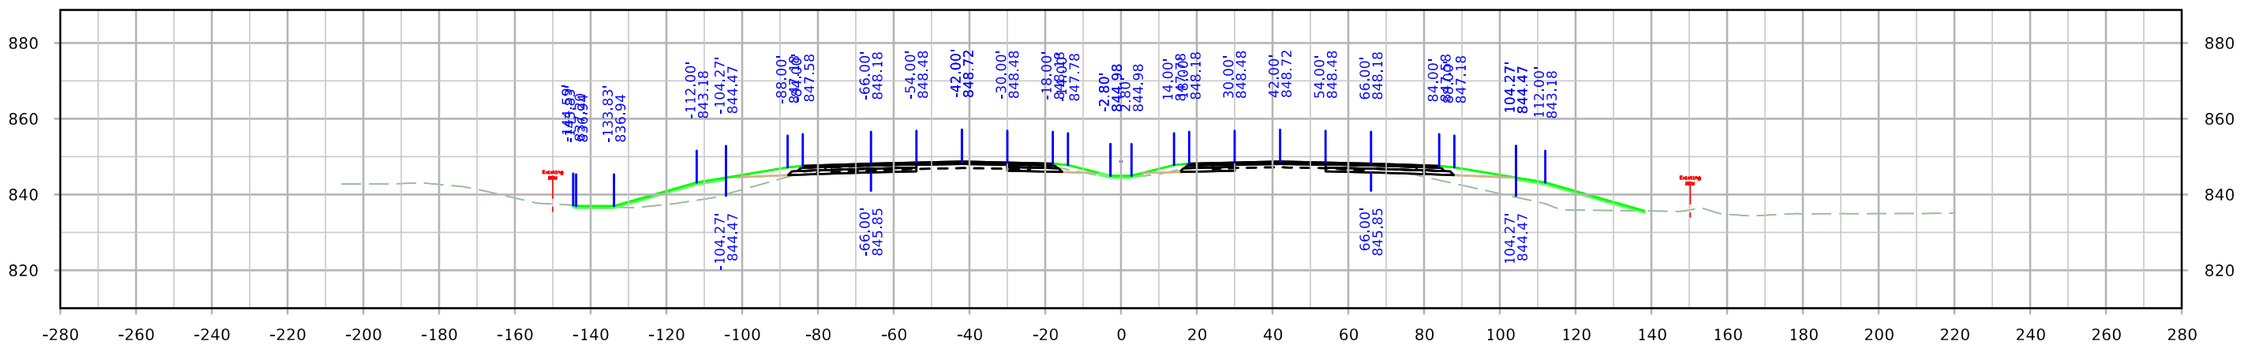


STA. 4+00.00

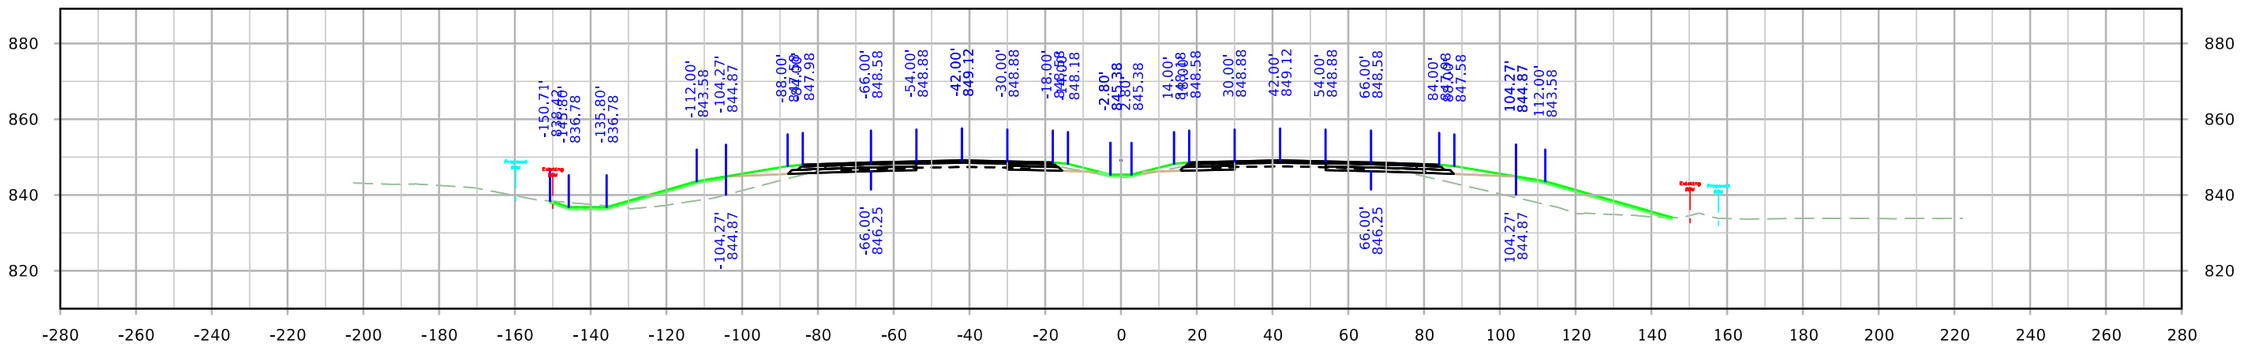


STA. 3+00.00

FILE NO.	ENGLISH	DESIGN TEAM Holst \ Schrock \ Dudley	Johnson \ Linn COUNTY	PROJECT NUMBER IM-380-6(434)12--13-52	SHEET NUMBER W.18


ML380

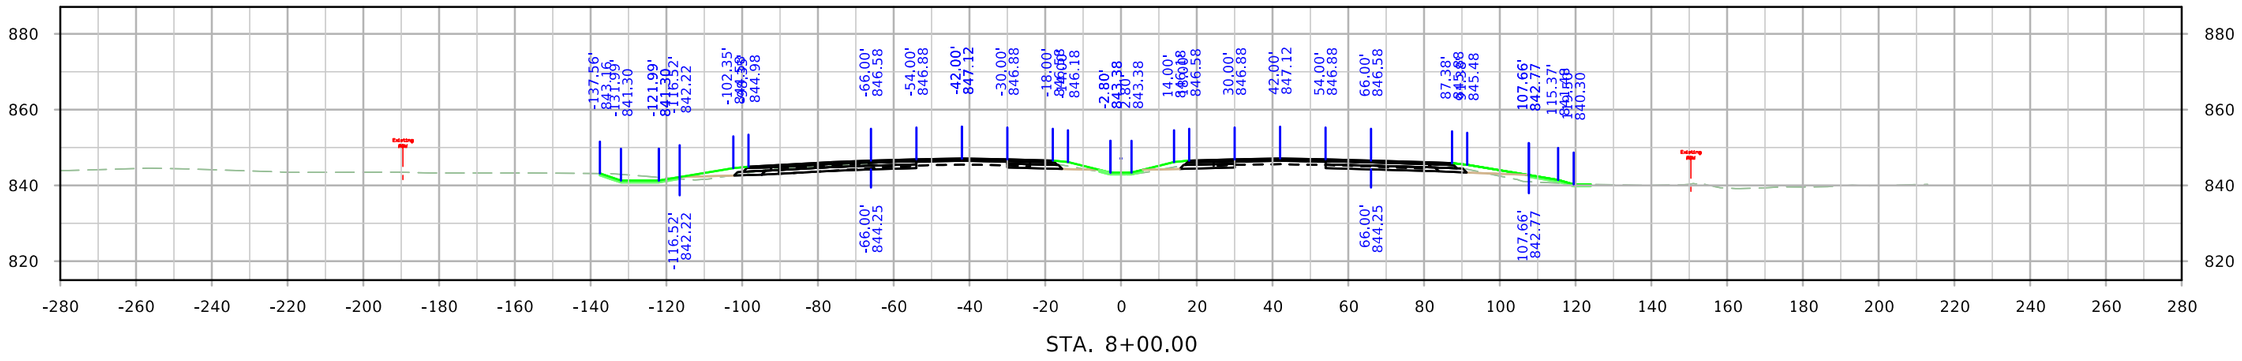

STA. 8+00.00

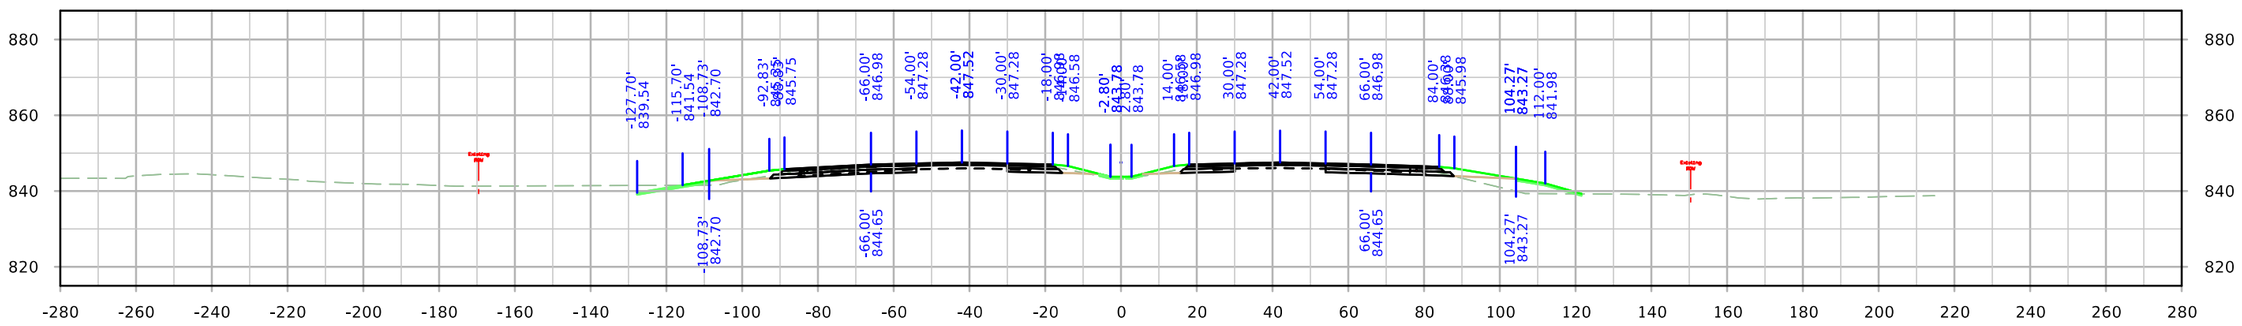


STA. 7+00.00

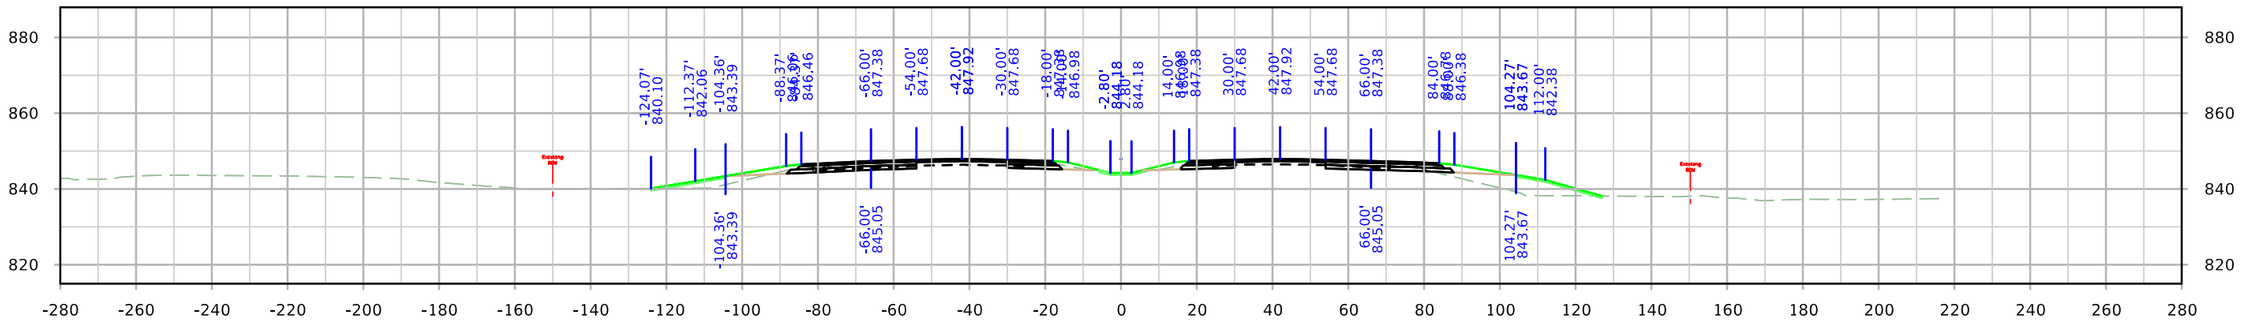



STA. 6+00.00

FILE NO.	ENGLISH	DESIGN TEAM Holst \ Schrock \ Dudley	Johnson \ Linn COUNTY	PROJECT NUMBER IM-380-6(434)12--13-52	SHEET NUMBER W.19

ML380

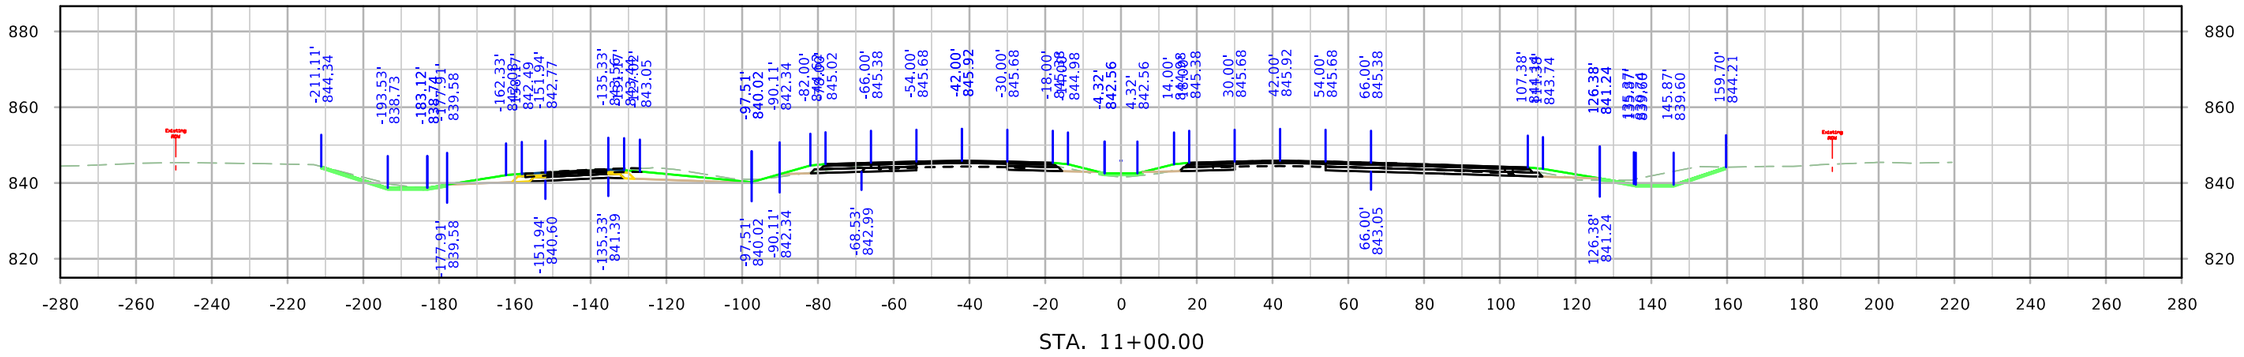


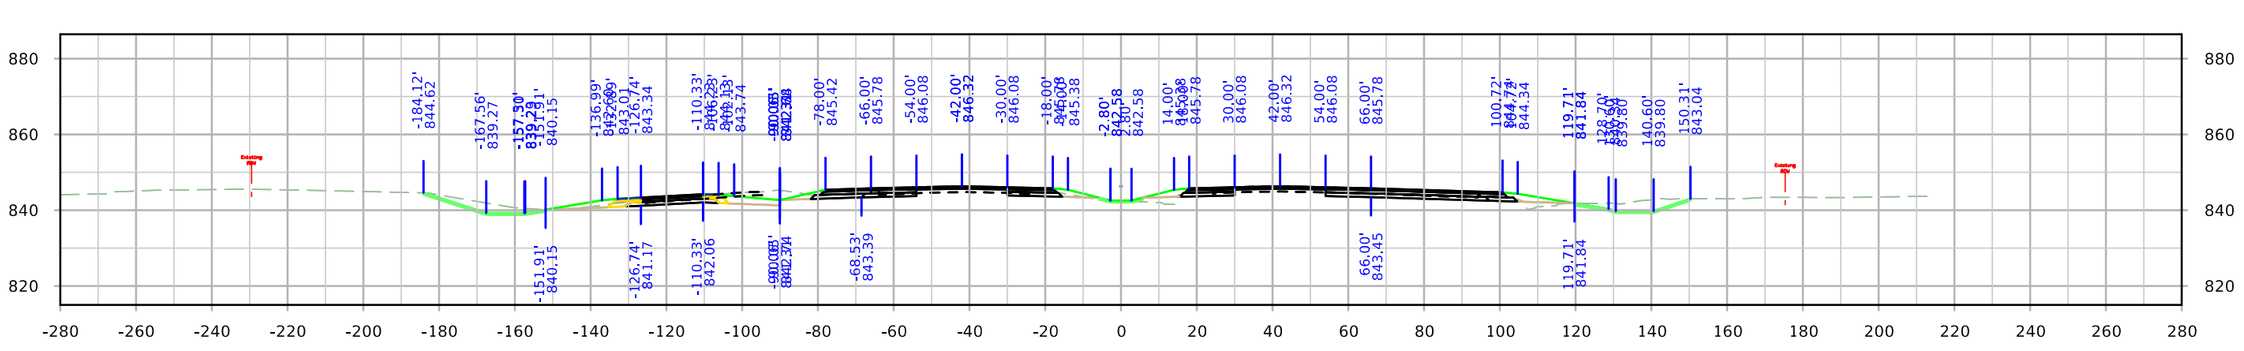

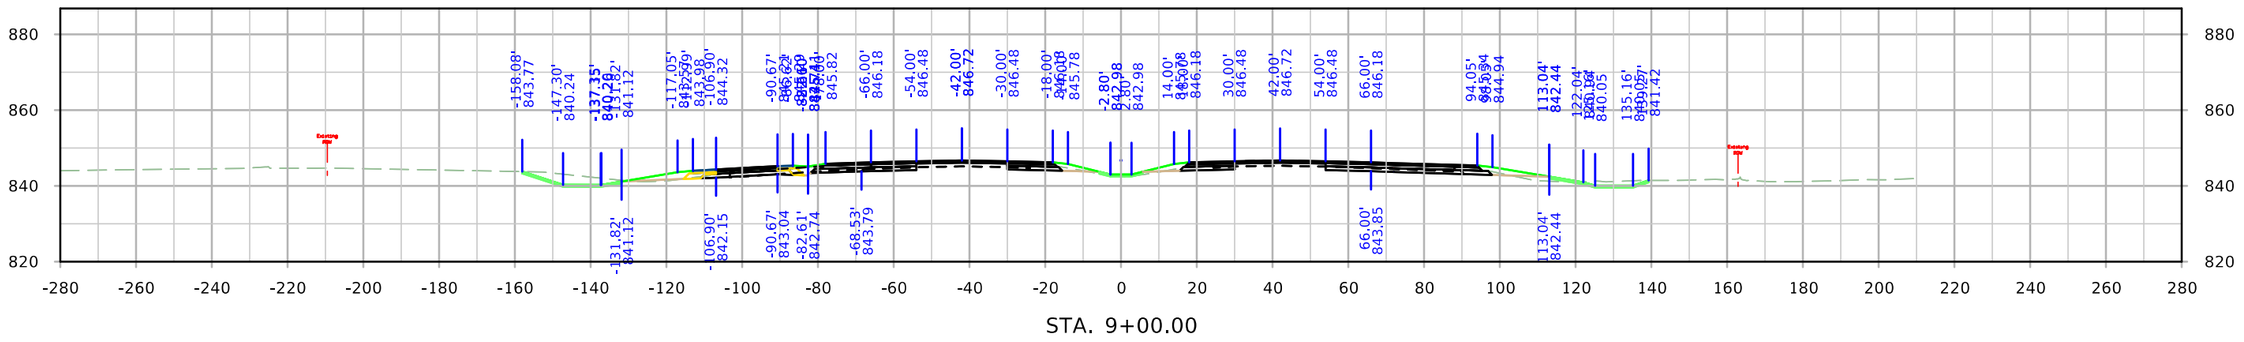


FILE NO.	ENGLISH	DESIGN TEAM Holst \ Schrock \ Dudley	Johnson \ Linn COUNTY	PROJECT NUMBER IM-380-6(434)12--13-52	SHEET NUMBER W.20


ML380

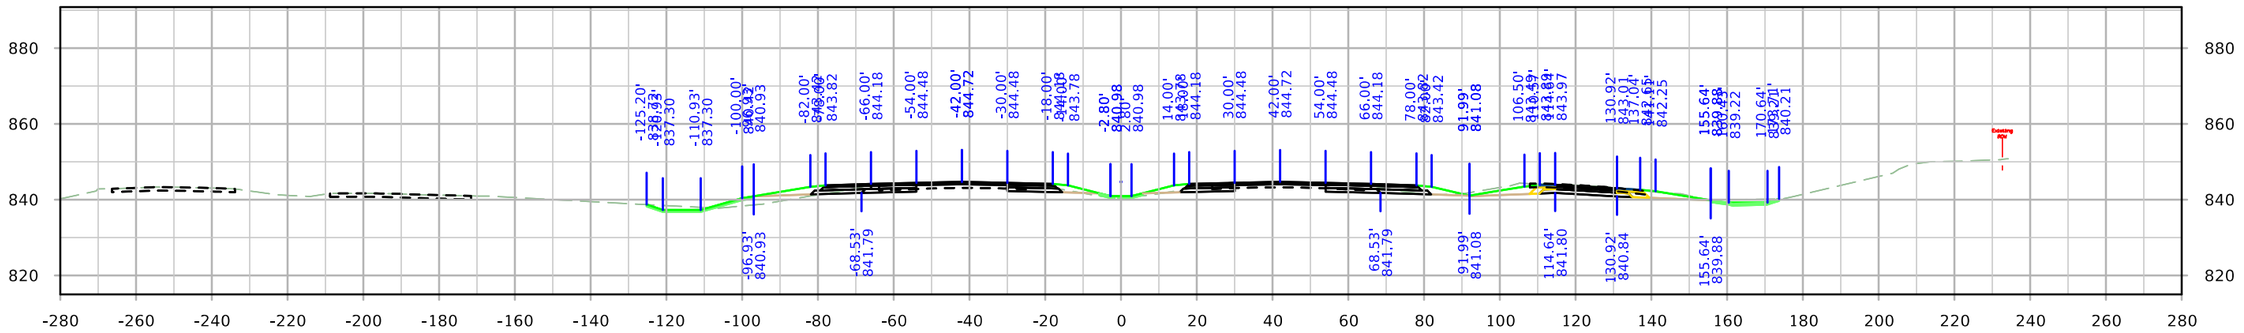

STA. 14+00.00

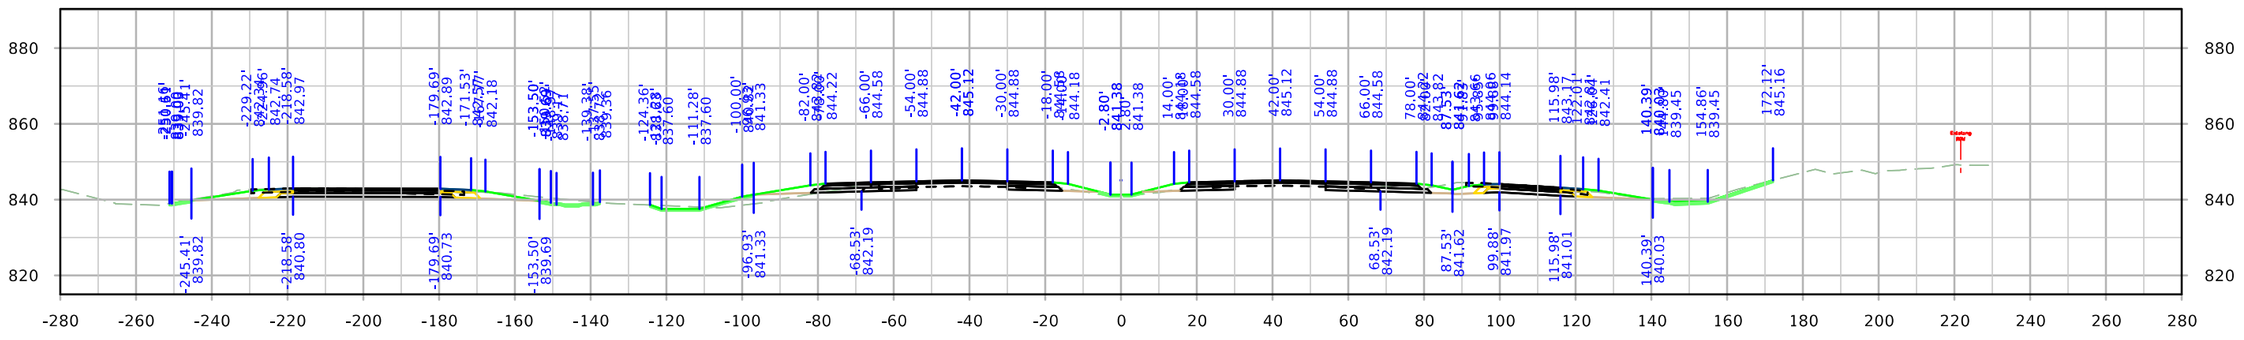

STA. 13+00.00

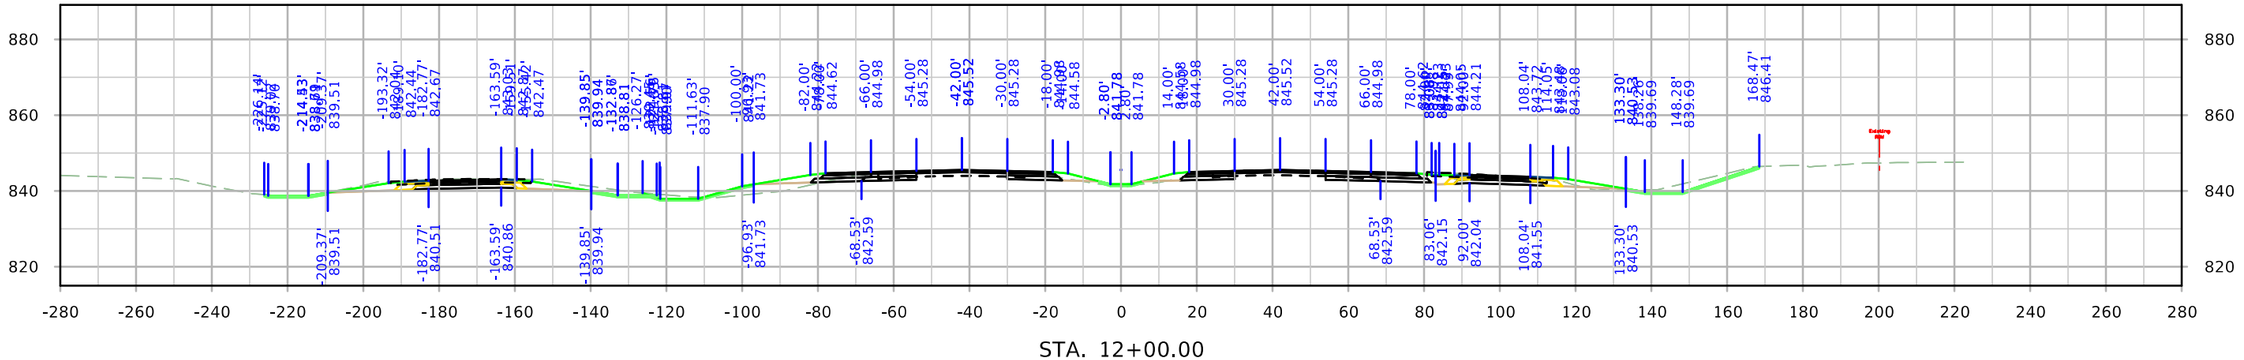


STA. 12+00.00


FILE NO.	ENGLISH	DESIGN TEAM Holst \ Schrock \ Dudley	Johnson \ Linn COUNTY	PROJECT NUMBER IM-380-6(434)12--13-52	SHEET NUMBER W.21

11:38:00 AM 10/3/2022 kschroc pw:\\NTPwint1.dot.int.lan:PWMain\Documents\Projects\5238003016\Design_Section3\CADD_Files\Sheet_Files\SHT_52380434_W01.dgn


ML380

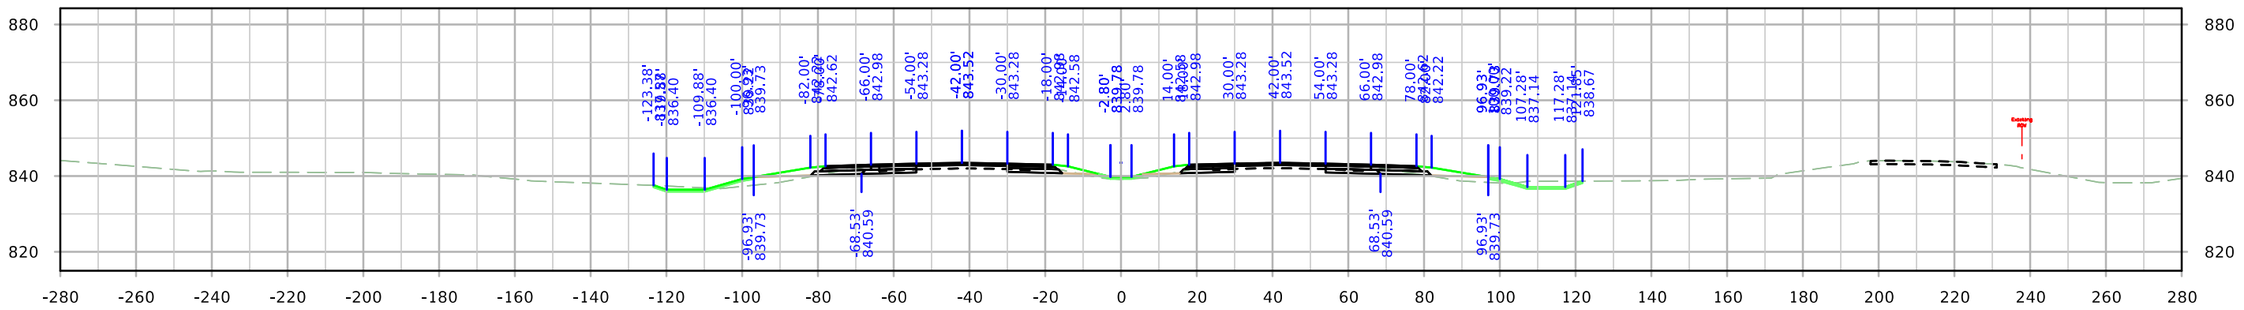

STA. 17+00.00

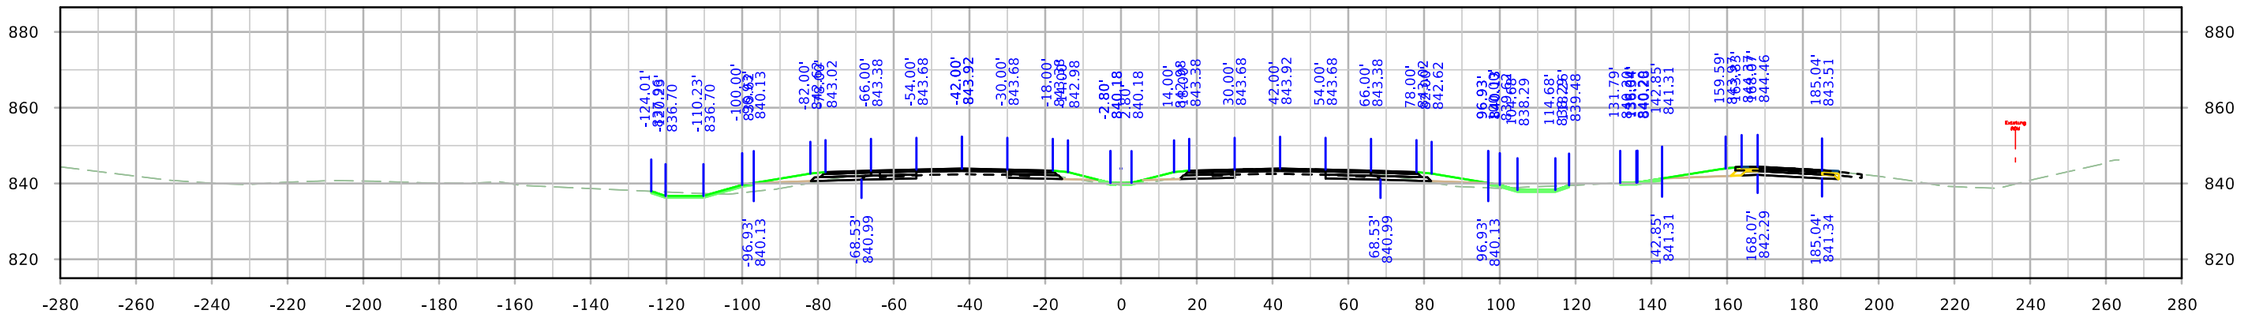


STA. 16+00.00

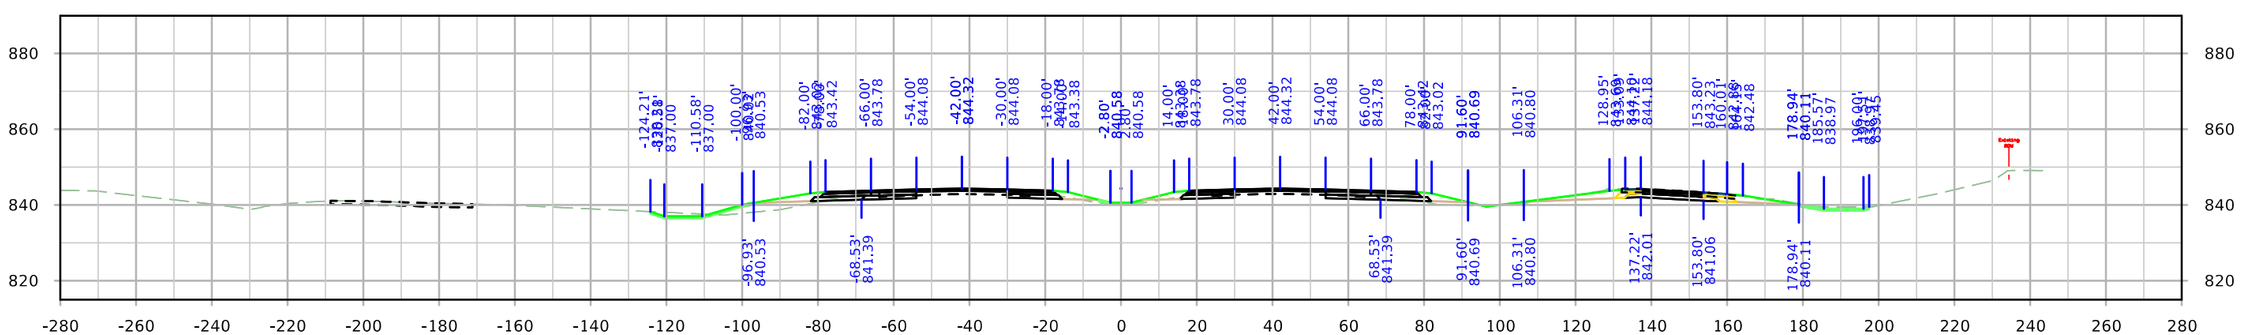


STA. 15+00.00

FILE NO.	ENGLISH	DESIGN TEAM Holst \ Schrock \ Dudley	Johnson \ Linn COUNTY	PROJECT NUMBER IM-380-6(434)12--13-52	SHEET NUMBER W.22


ML380

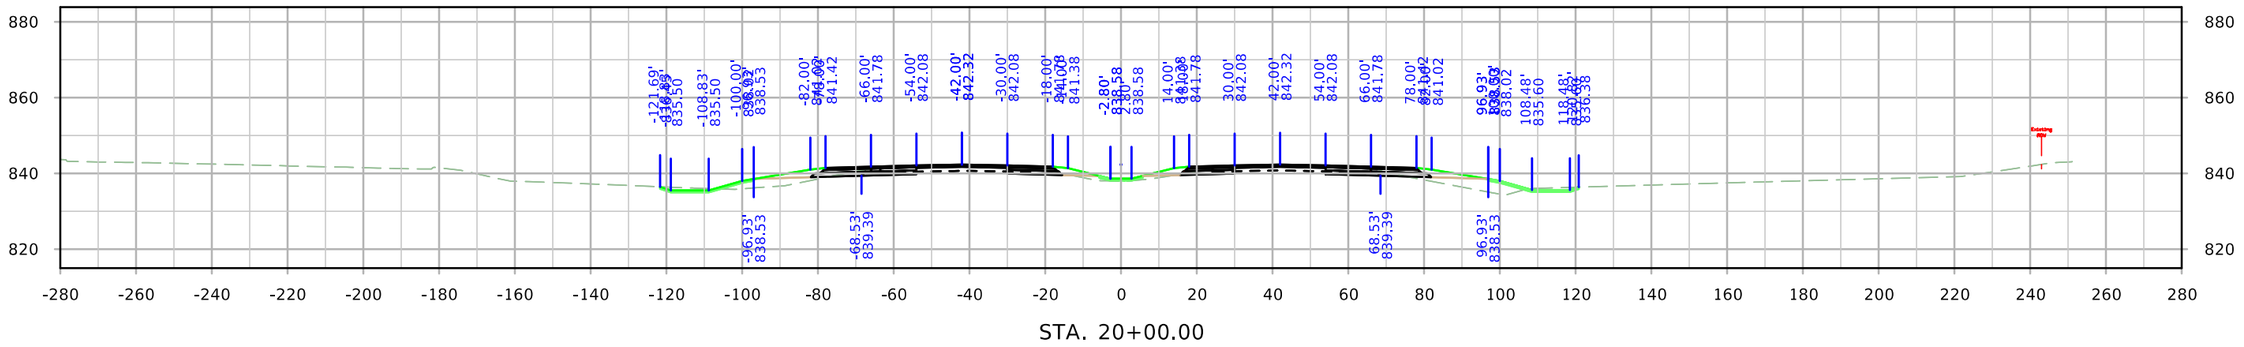

STA. 20+00.00

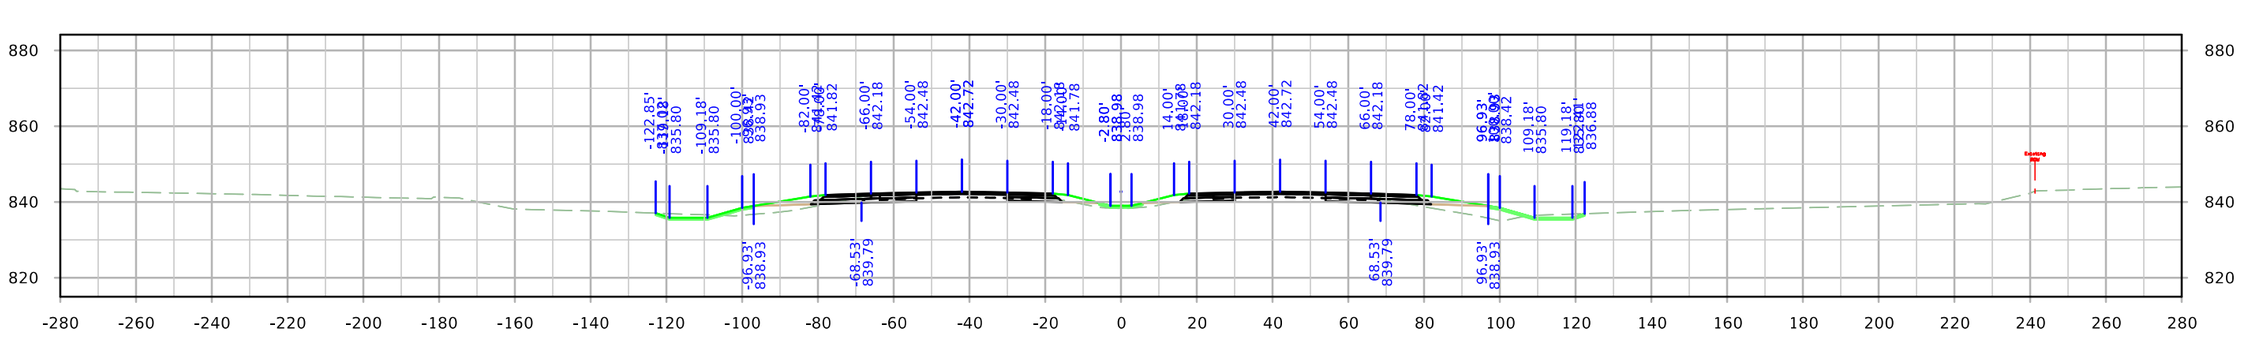


STA. 19+00.00

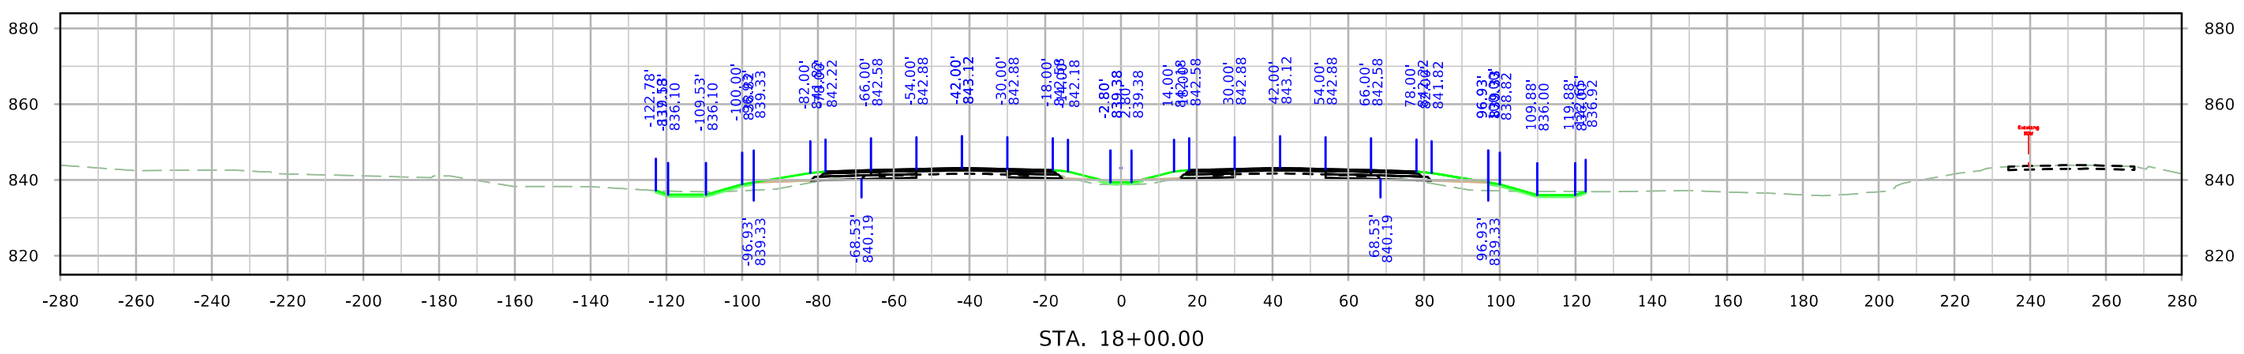


STA. 18+00.00

FILE NO.	ENGLISH	DESIGN TEAM Holst \ Schrock \ Dudley	Johnson \ Linn COUNTY	PROJECT NUMBER IM-380-6(434)12--13-52	SHEET NUMBER W.23


ML380

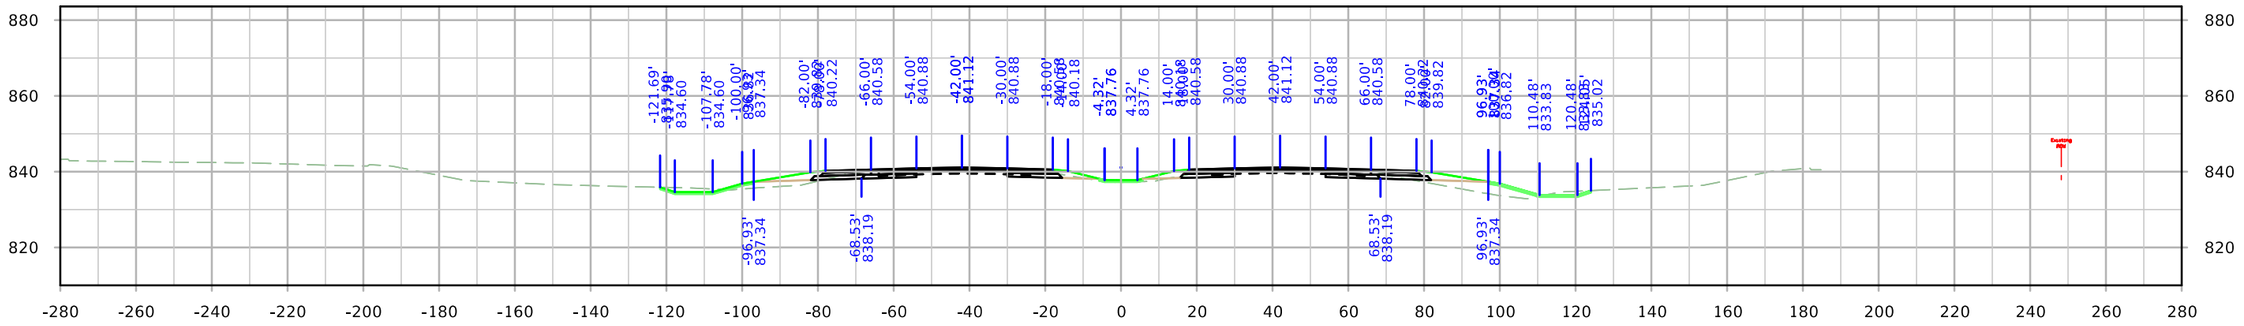

STA. 23+00.00

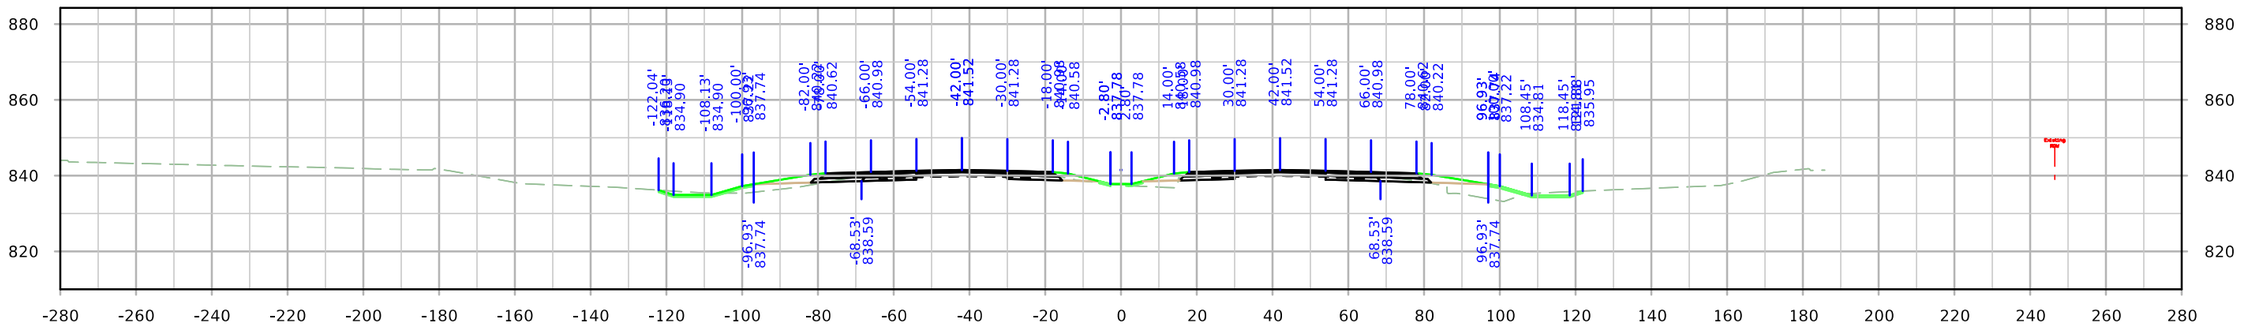

STA. 22+00.00

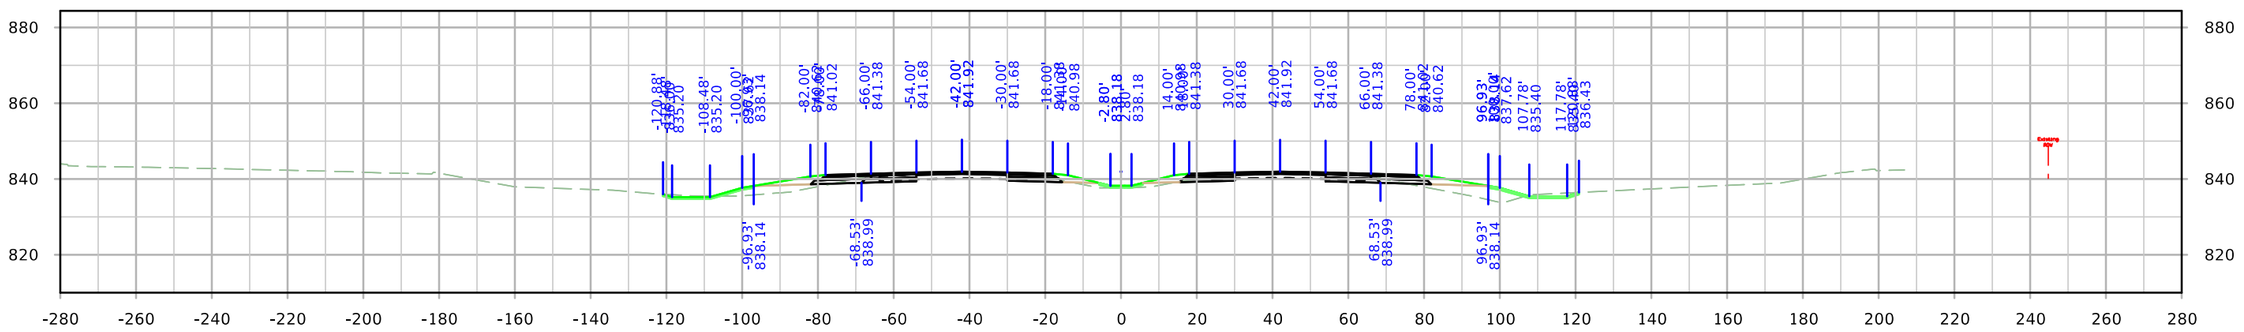



STA. 21+00.00


FILE NO.	ENGLISH	DESIGN TEAM Holst \ Schrock \ Dudley	Johnson \ Linn COUNTY	PROJECT NUMBER IM-380-6(434)12--13-52	SHEET NUMBER W.24

11:38:30 AM 10/3/2022 kschroc pw:\\NTPwint1.dot.int.lan:PWMain\Documents\Projects\5238003016\Design_Section3\CADD_Files\Sheet_Files\SHT_52380434_W01.dgn

ML380

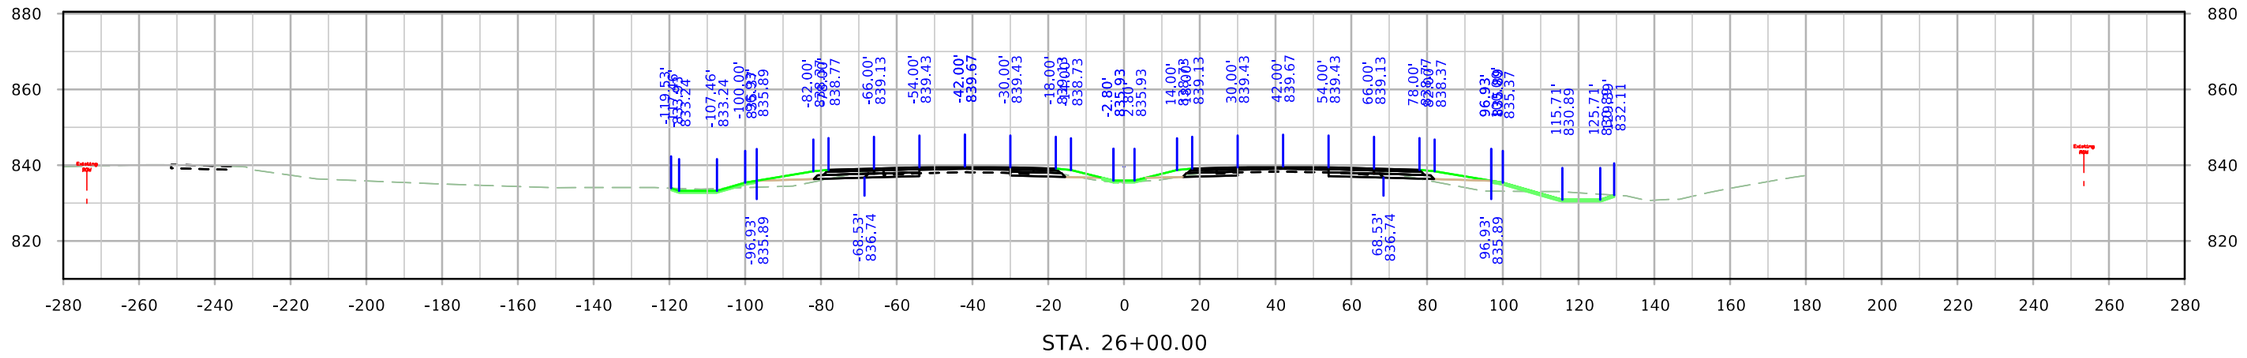

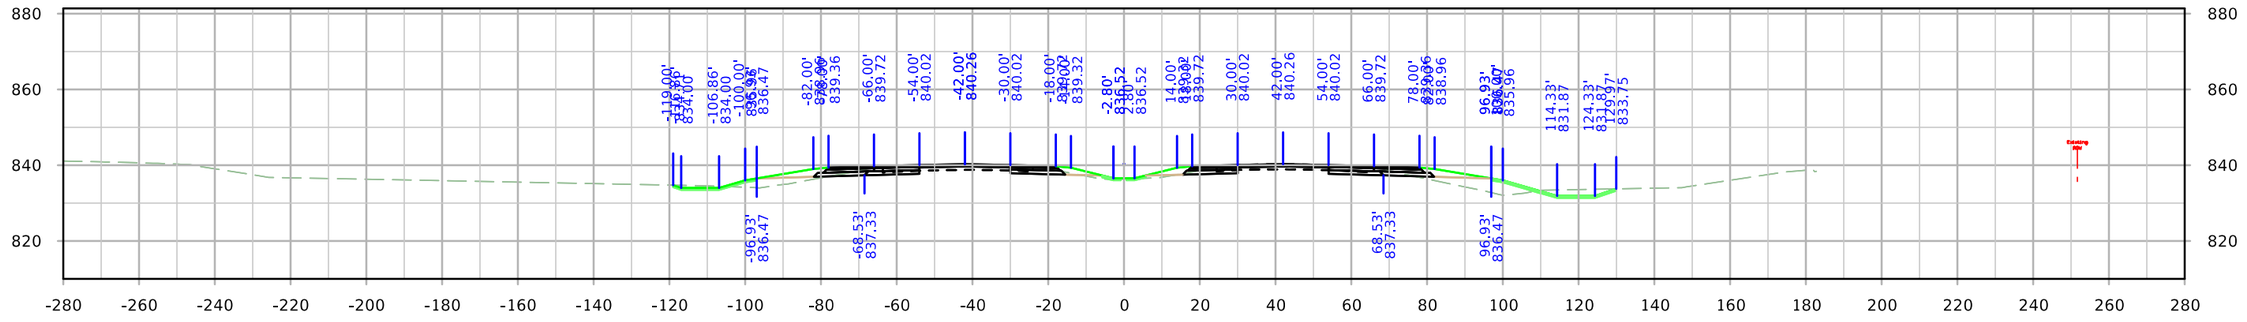


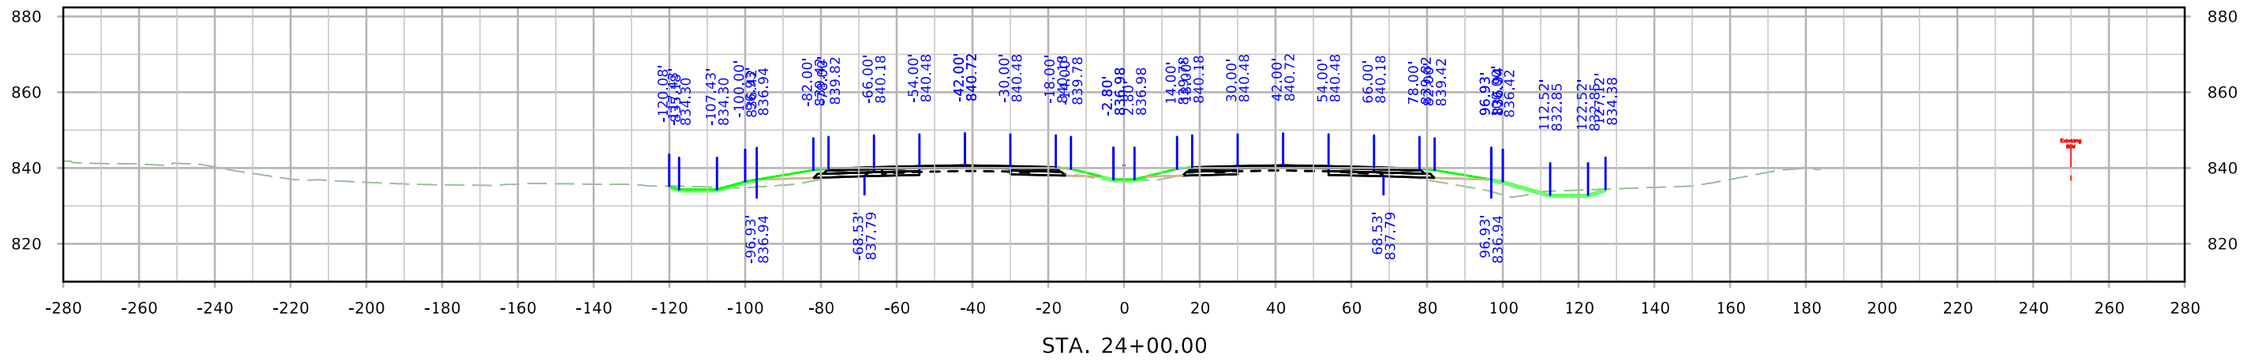


FILE NO.	ENGLISH	DESIGN TEAM Holst \ Schrock \ Dudley	Johnson \ Linn COUNTY	PROJECT NUMBER IM-380-6(434)12--13-52	SHEET NUMBER W.25

11:38:39 AM 10/3/2022 kschroc pw:\\NTPwint1.dot.int.lan:PWMain\Documents\Projects\5238003016\Design_Section3\CADD_Files\Sheet_Files\SHT_52380434_W01.dgn


ML380

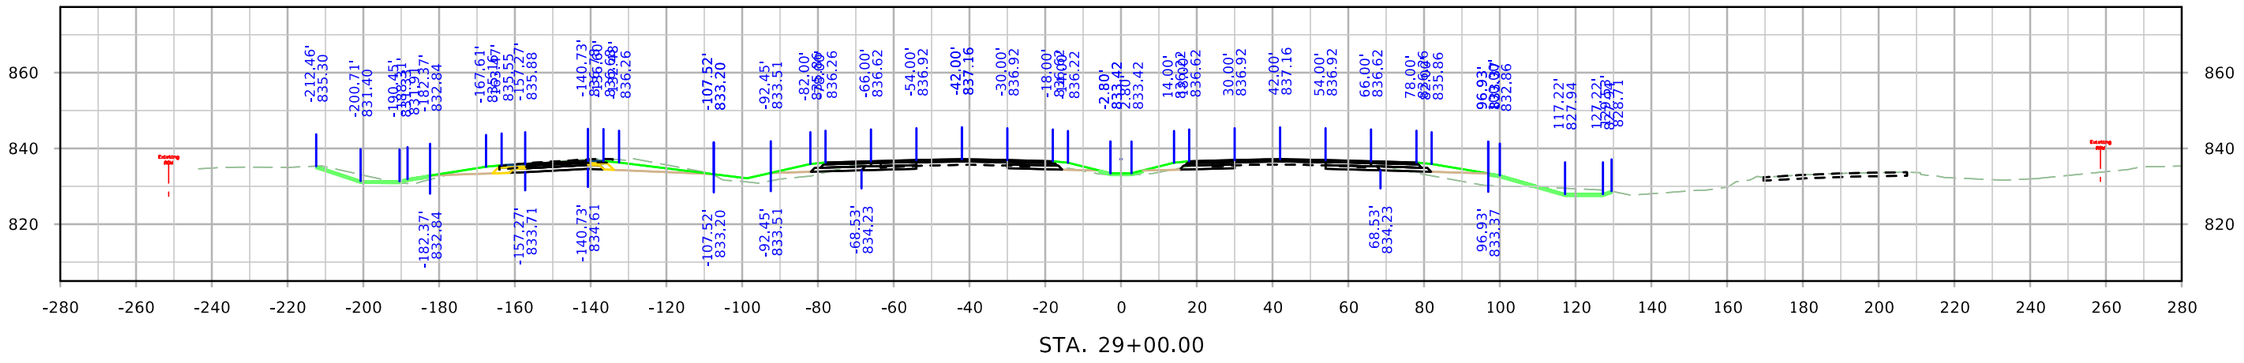

STA. 29+00.00

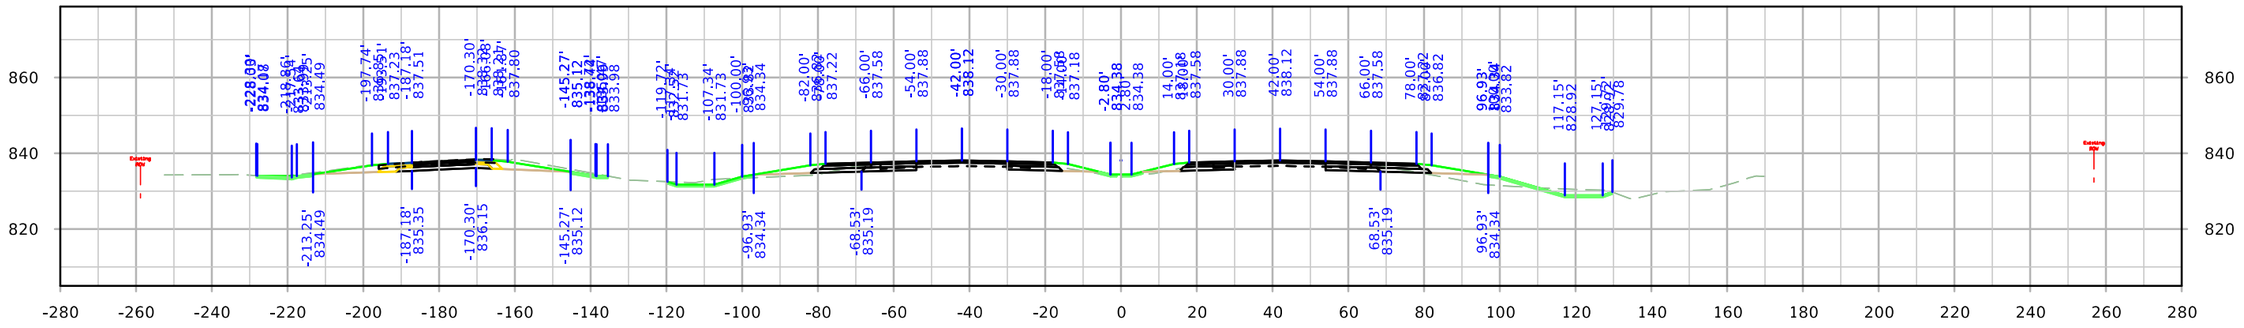


STA. 28+00.00

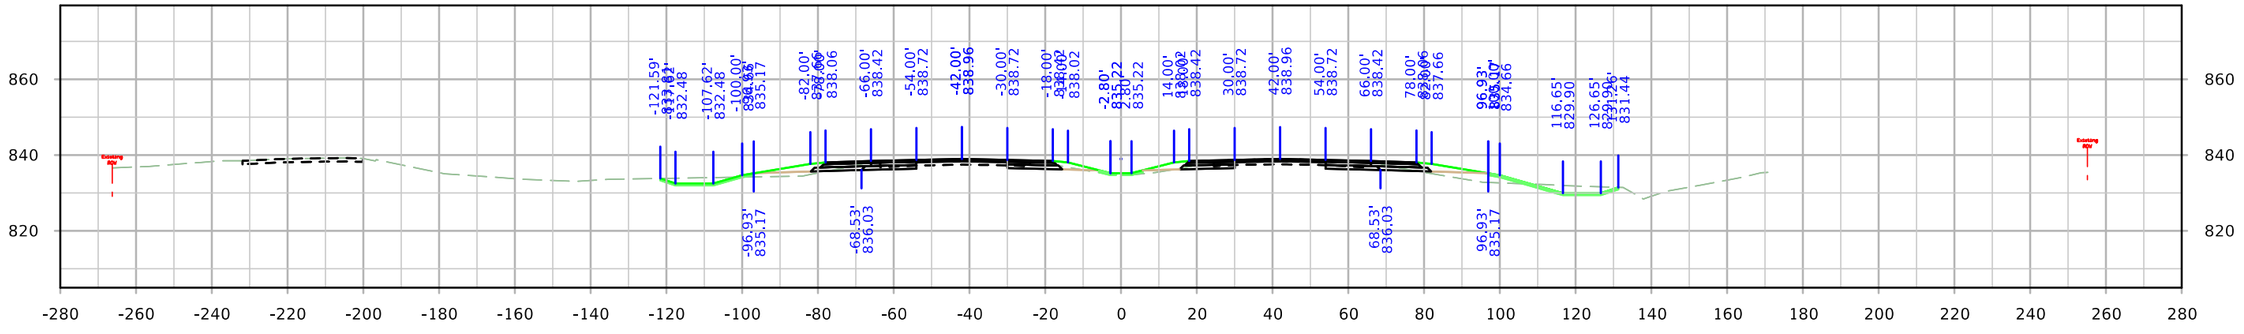


STA. 27+00.00

FILE NO.	ENGLISH	DESIGN TEAM Holst \ Schrock \ Dudley	Johnson \ Linn COUNTY	PROJECT NUMBER IM-380-6(434)12--13-52	SHEET NUMBER W.26


ML380

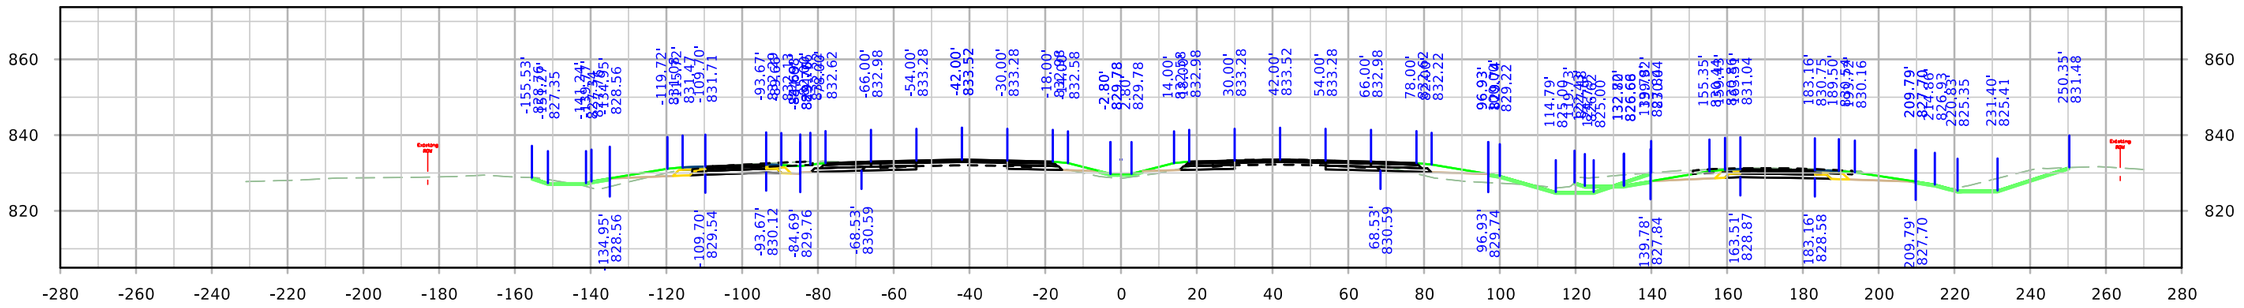

STA. 32+00.00

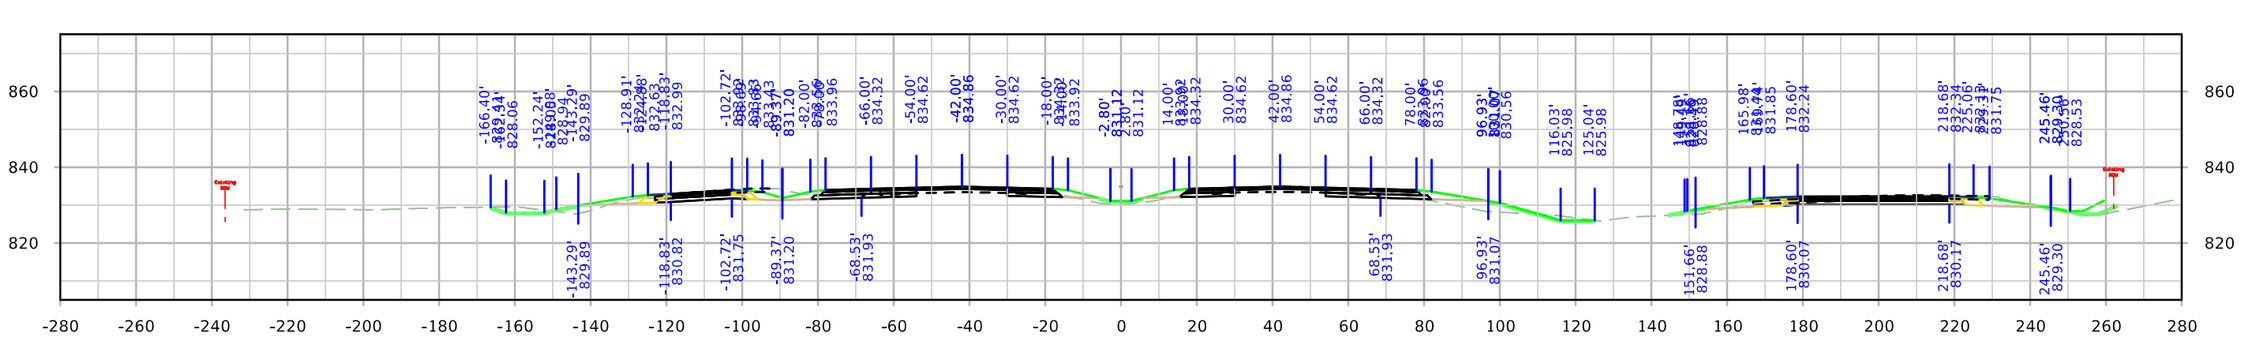

STA. 31+00.00

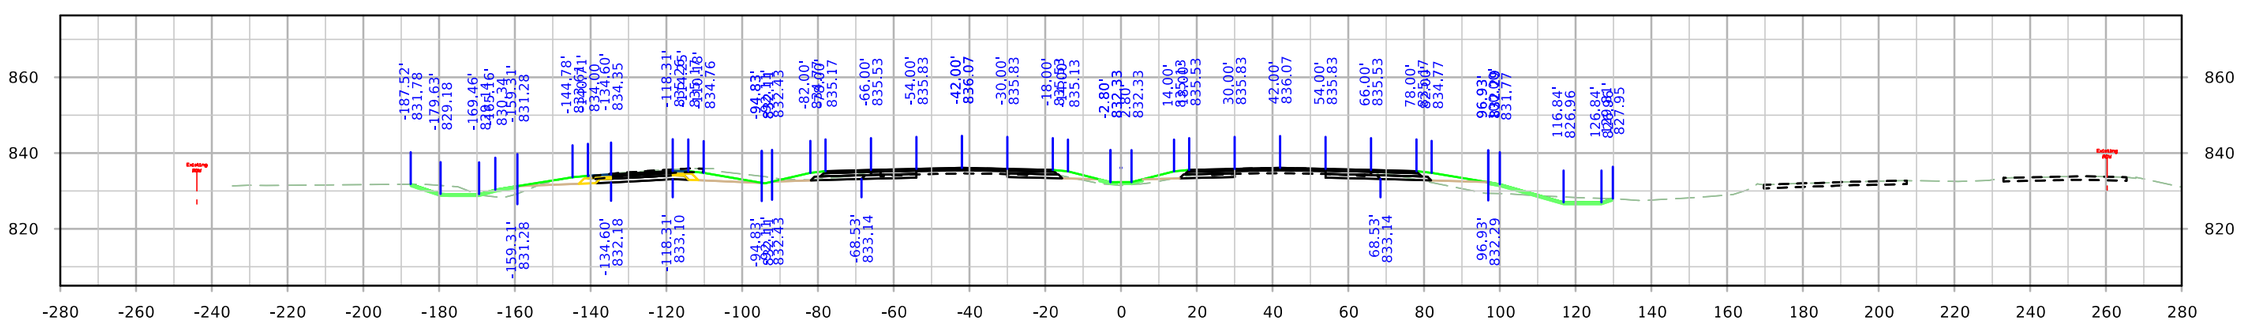



STA. 30+00.00


FILE NO.	ENGLISH	DESIGN TEAM Holst \ Schrock \ Dudley	Johnson \ Linn COUNTY	PROJECT NUMBER IM-380-6(434)12--13-52	SHEET NUMBER W.27

11:38:59 AM 10/3/2022 kschroc pw:\\NTPwint1.dot.int.lan:PWMain\Documents\Projects\5238003016\Design_Section3\CADD_Files\Sheet_Files\SHT_52380434_W01.dgn

ML380

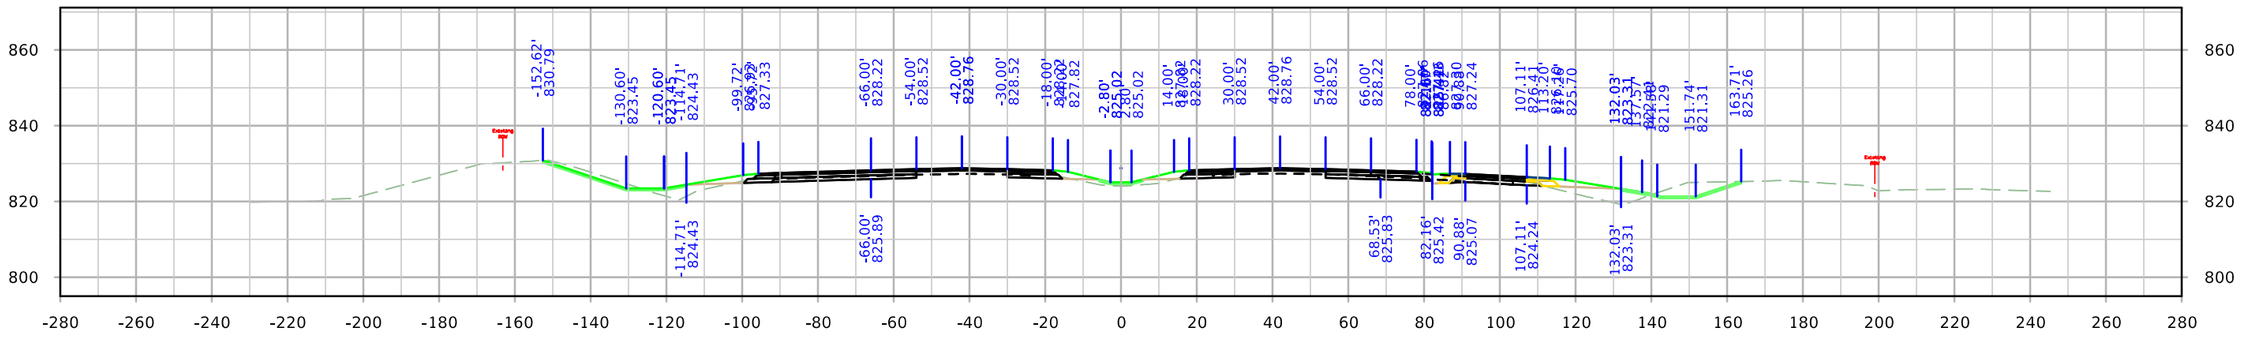

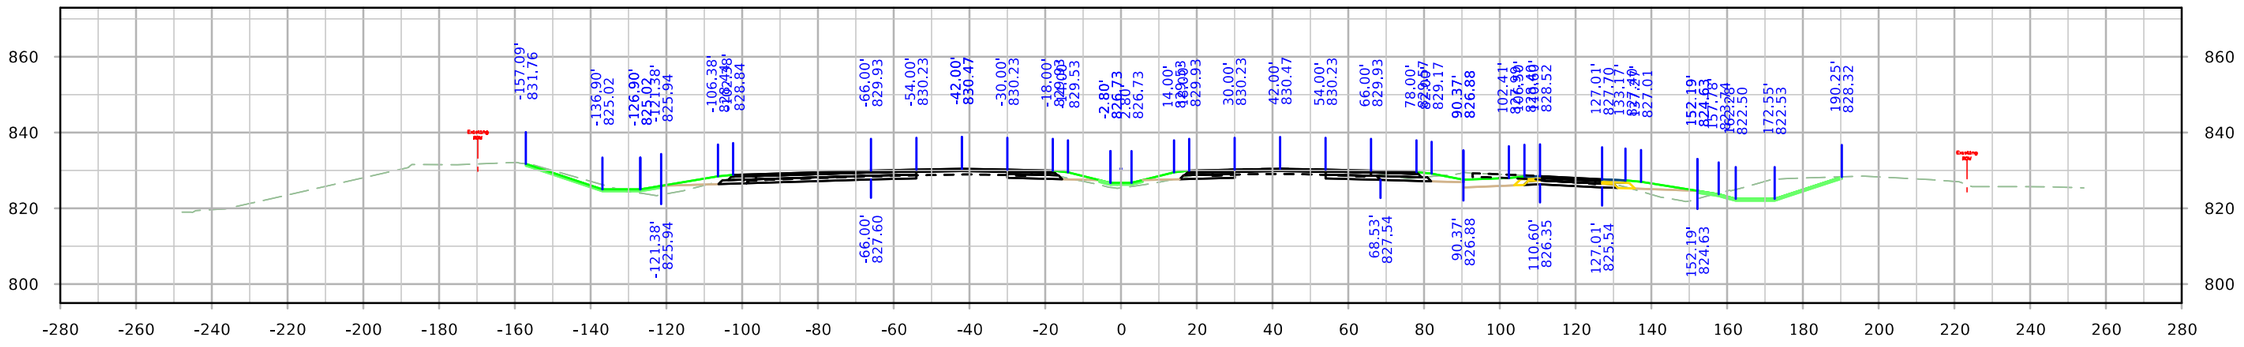


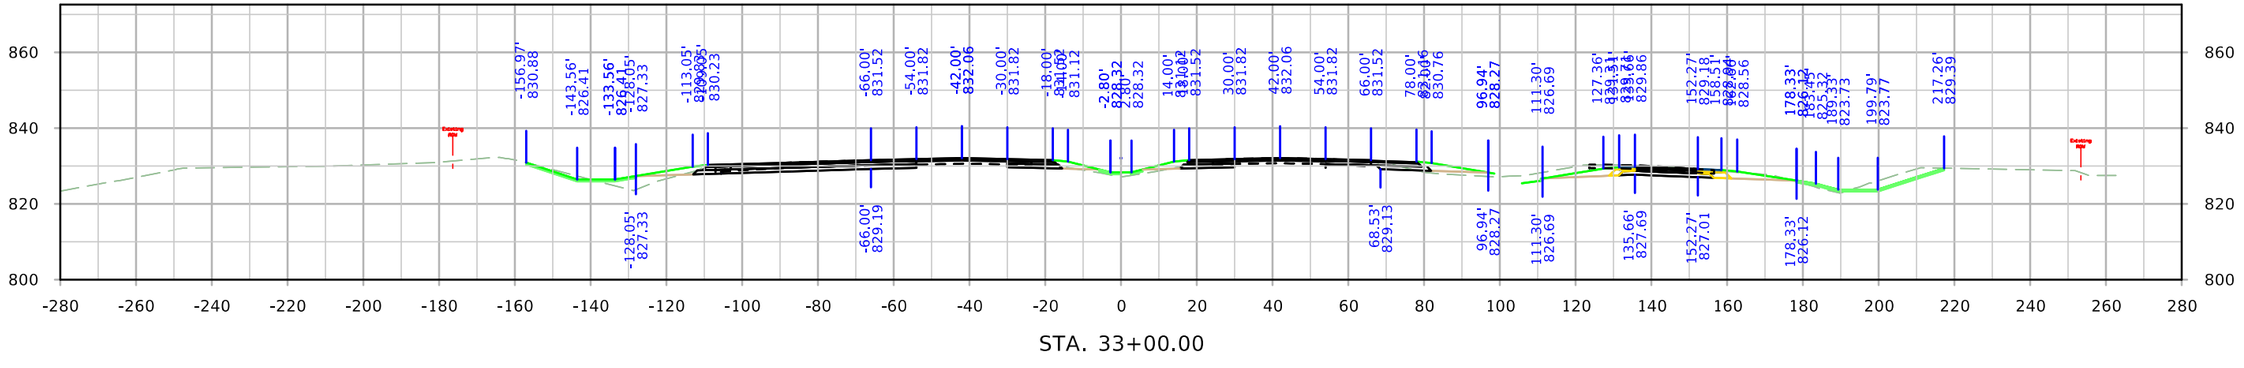


FILE NO.	ENGLISH	DESIGN TEAM Holst \ Schrock \ Dudley	Johnson \ Linn COUNTY	PROJECT NUMBER IM-380-6(434)12--13-52	SHEET NUMBER W.28

11:39:09 AM 10/3/2022 kschroc pw:\\NTPwint1.dot.int.lan:PWMain\Documents\Projects\5238003016\Design_Section3\CADD_Files\Sheet_Files\SHT_52380434_W01.dgn


ML380

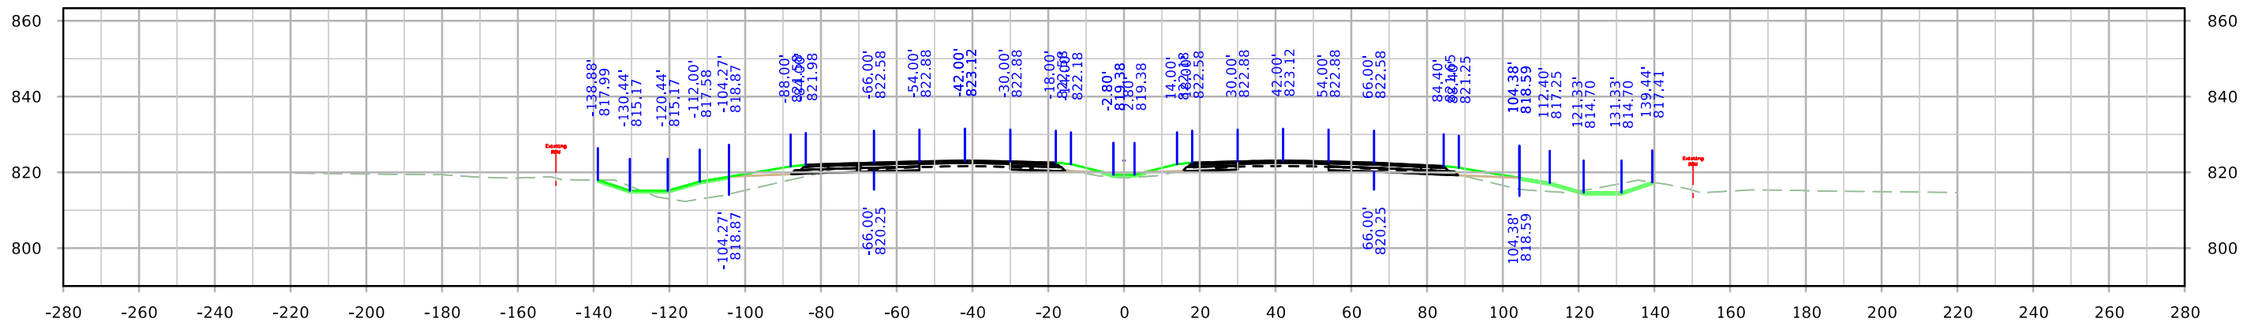

STA. 38+00.00

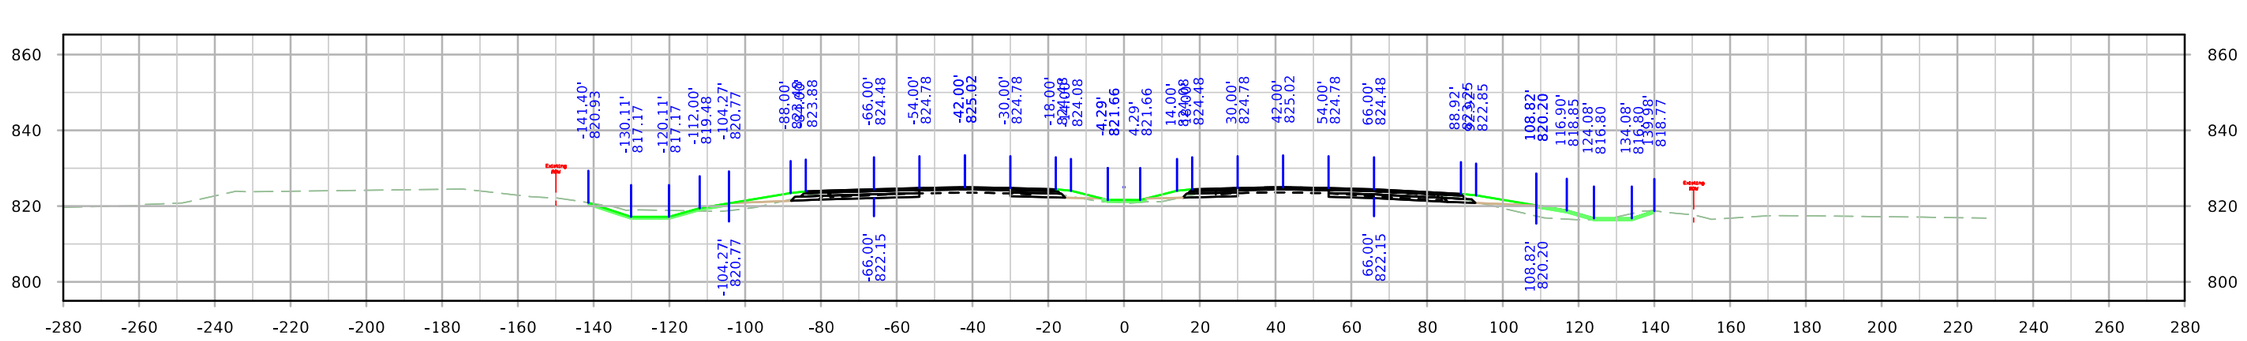

STA. 37+00.00

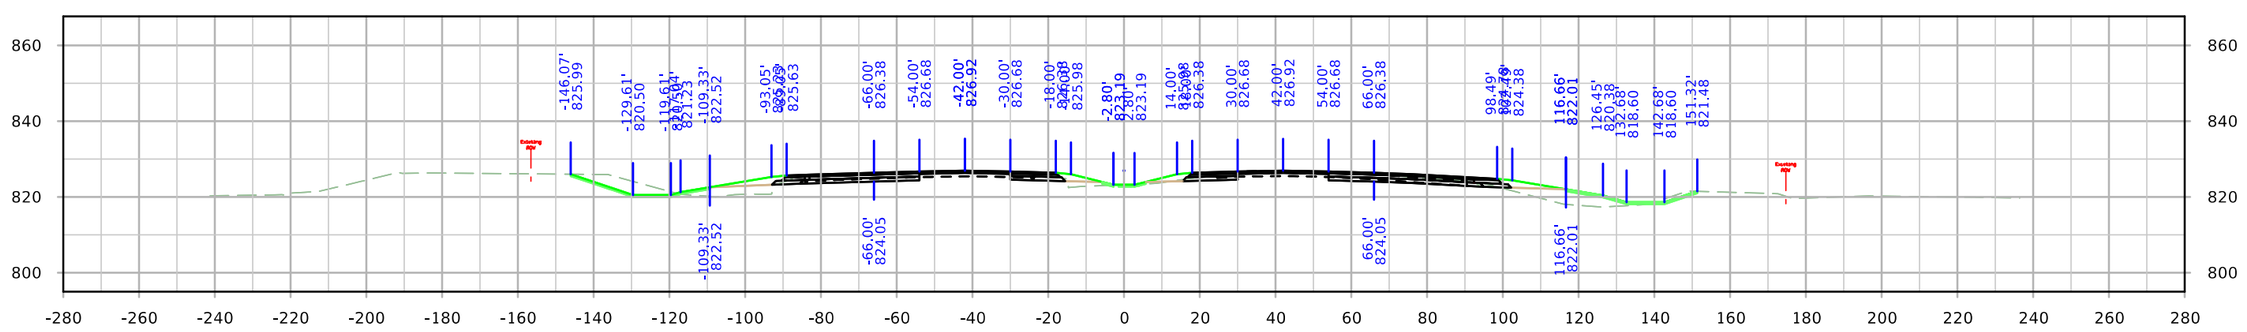


STA. 36+00.00


FILE NO.	ENGLISH	DESIGN TEAM Holst \ Schrock \ Dudley	Johnson \ Linn COUNTY	PROJECT NUMBER IM-380-6(434)12--13-52	SHEET NUMBER W.29

11:39:19 AM 10/3/2022 kschroc pw:\\NTPwint1.dot.int.lan:PWMain\Documents\Projects\5238003016\Design_Section3\CADD_Files\Sheet_Files\SHT_52380434_W01.dgn


ML380

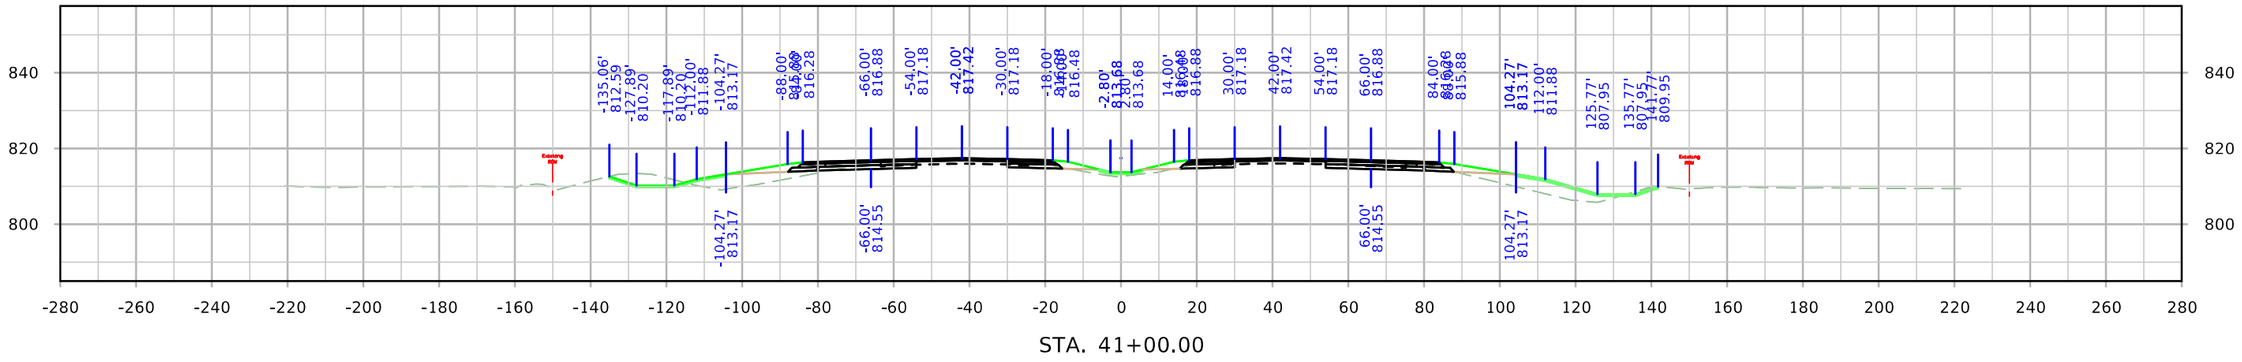

STA. 41+00.00

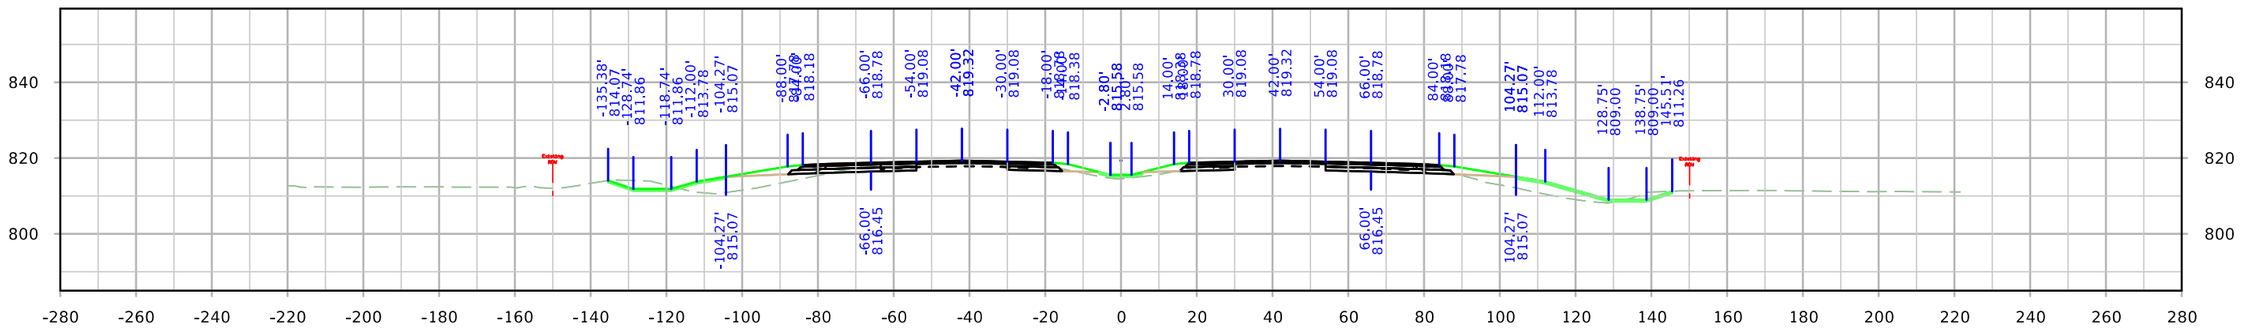

STA. 40+00.00

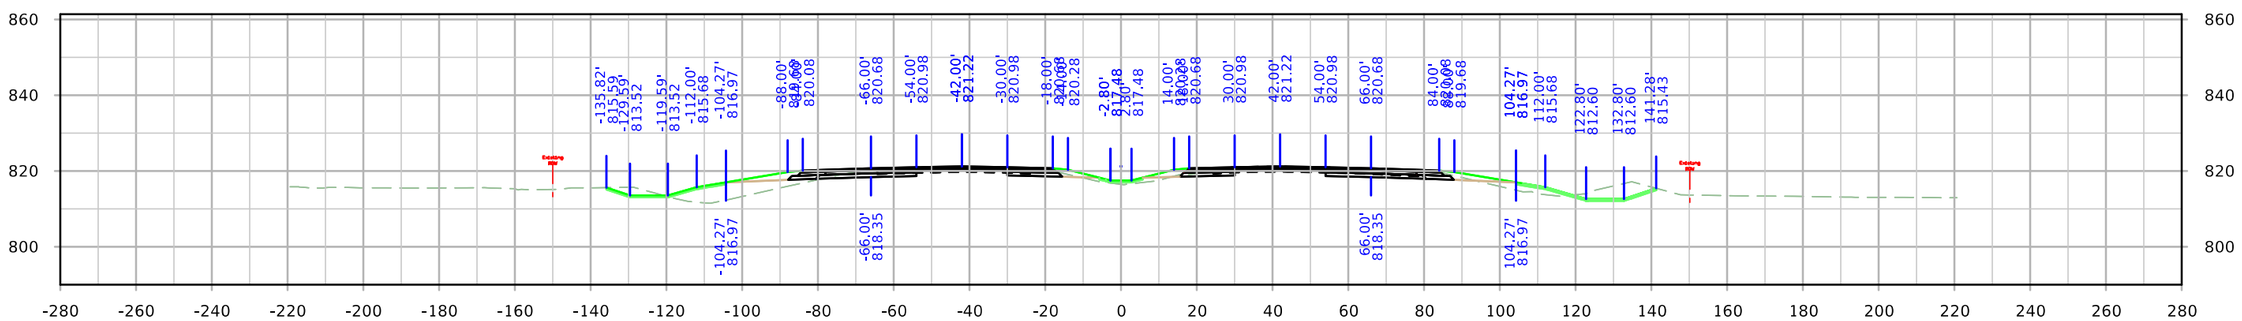


STA. 39+00.00


FILE NO.	ENGLISH	DESIGN TEAM Holst \ Schrock \ Dudley	Johnson \ Linn COUNTY	PROJECT NUMBER IM-380-6(434)12--13-52	SHEET NUMBER W.30

11:39:28 AM 10/3/2022 kschroc pw:\\NTPwint1.dot.int.lan:PWMain\Documents\Projects\5238003016\Design_Section3\CADD_Files\Sheet_Files\SHT_52380434_W01.dgn


ML380

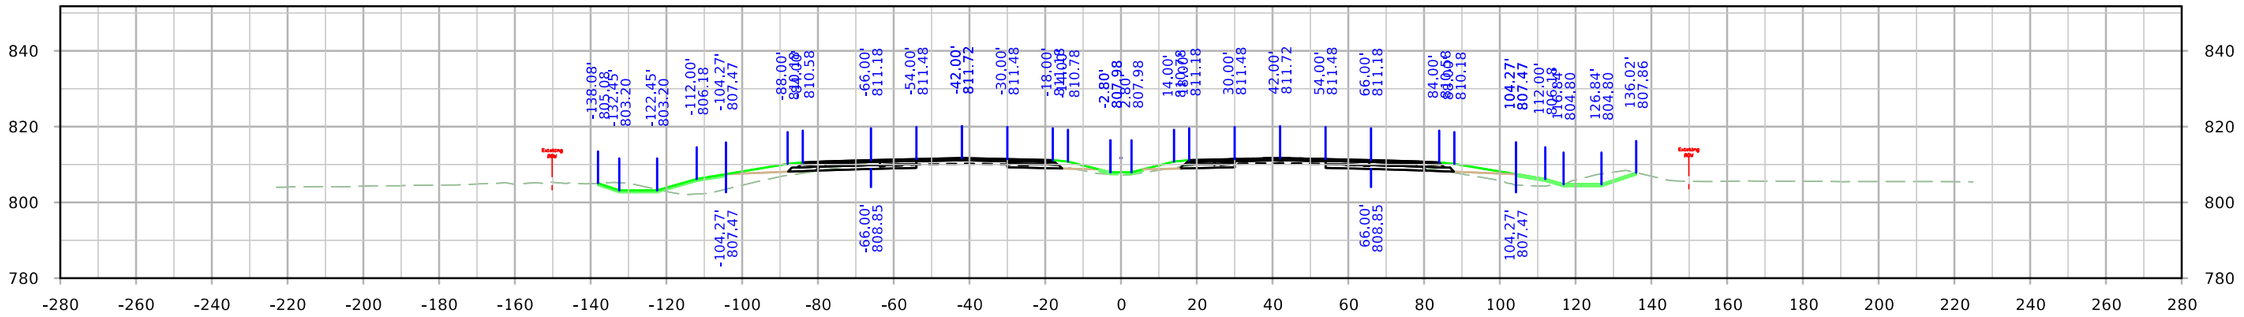

STA. 44+00.00

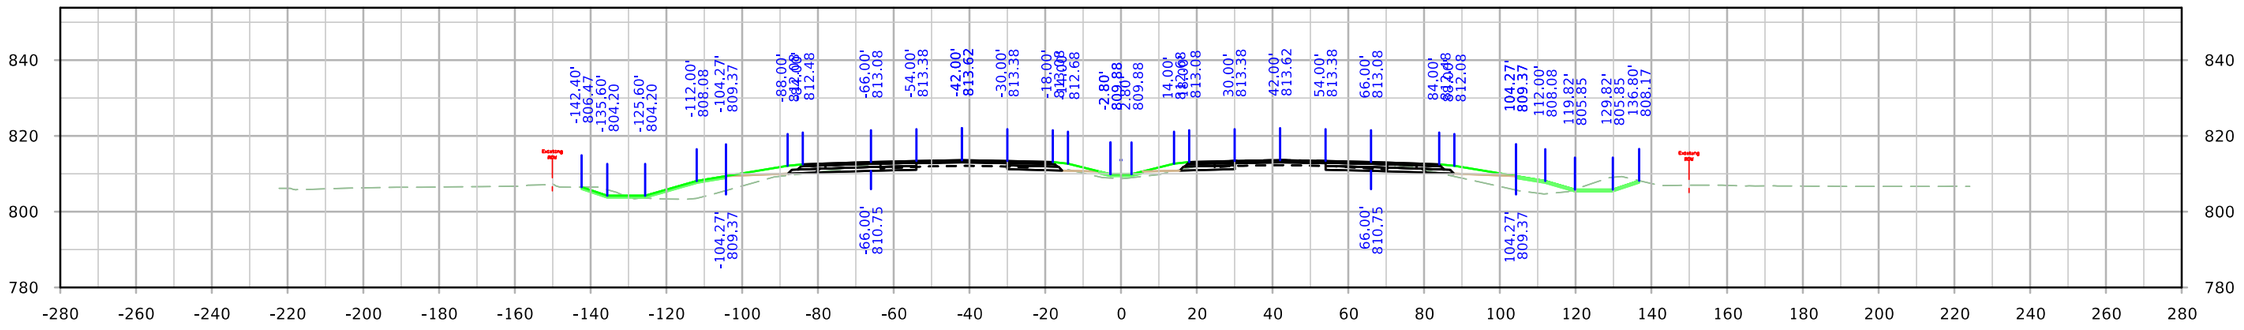


STA. 43+00.00

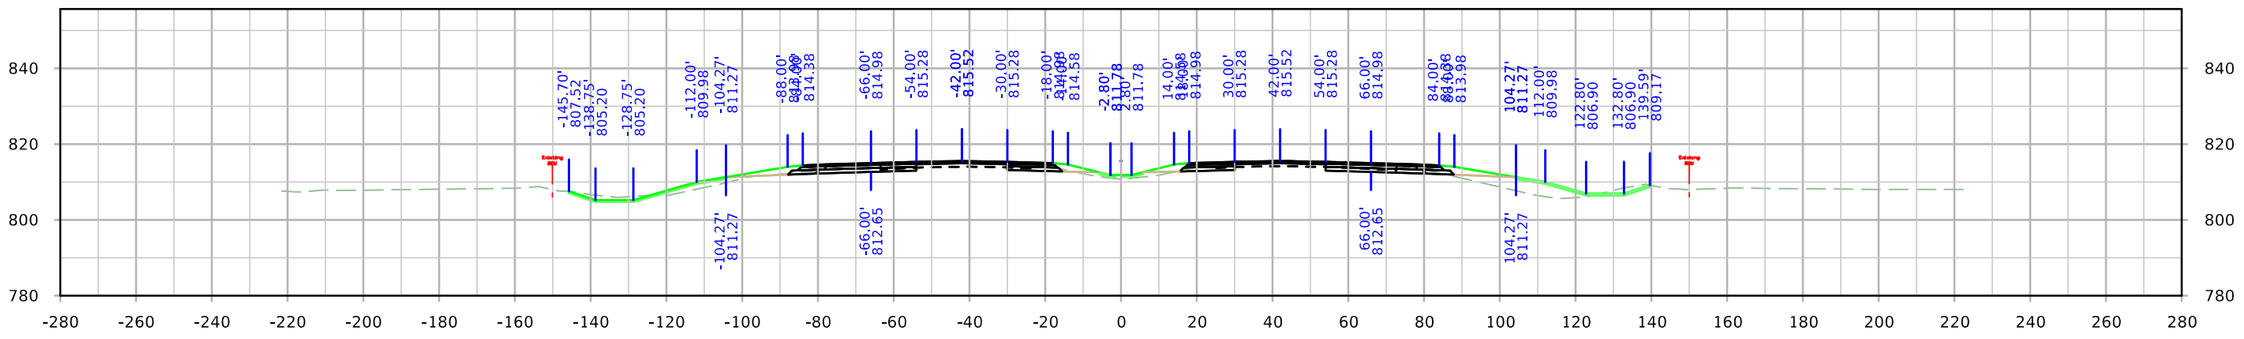


STA. 42+00.00

FILE NO.	ENGLISH	DESIGN TEAM Holst \ Schrock \ Dudley	Johnson \ Linn COUNTY	PROJECT NUMBER IM-380-6(434)12--13-52	SHEET NUMBER W.31


ML380

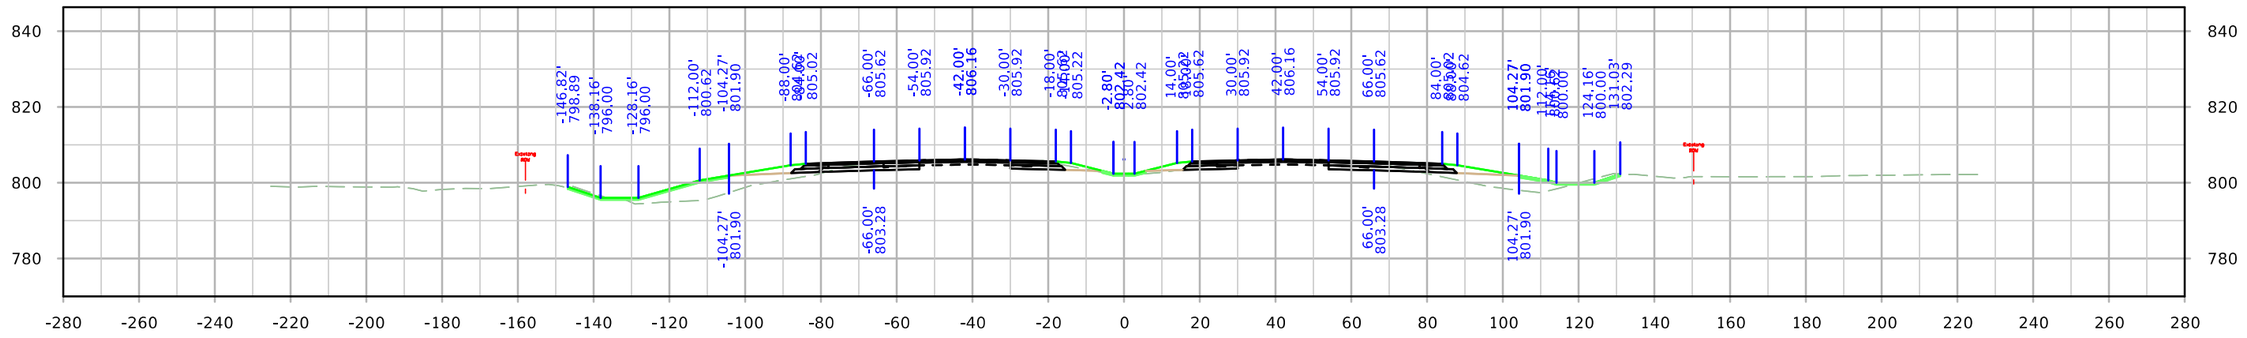

STA. 47+00.00

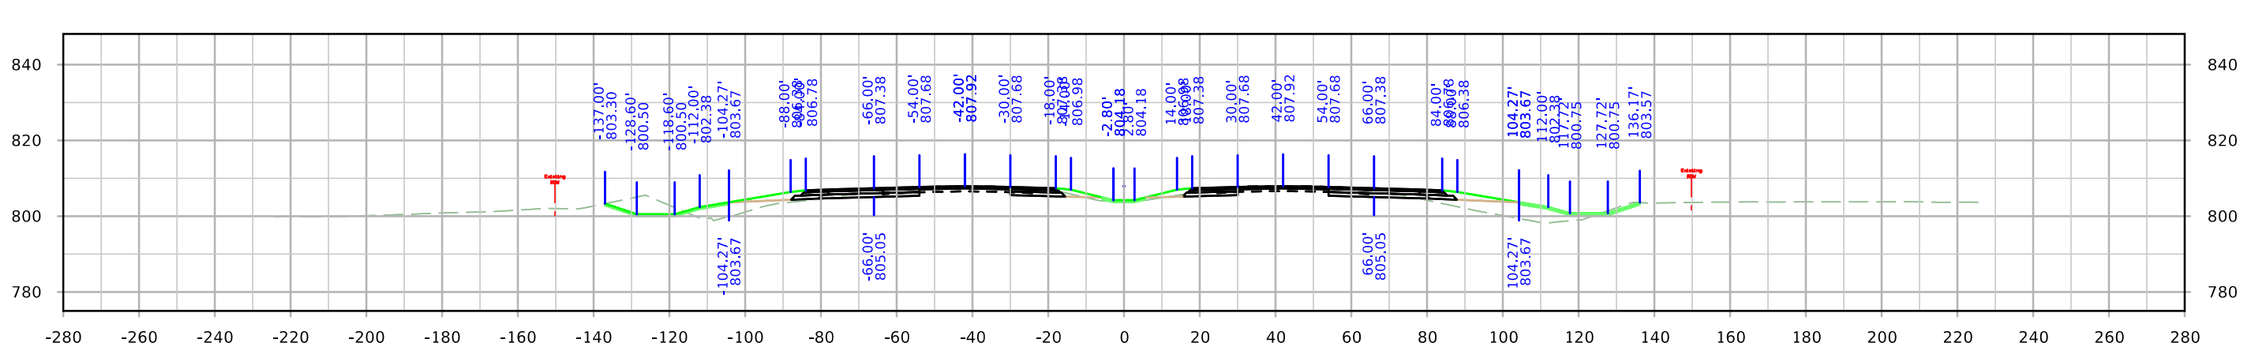


STA. 46+00.00

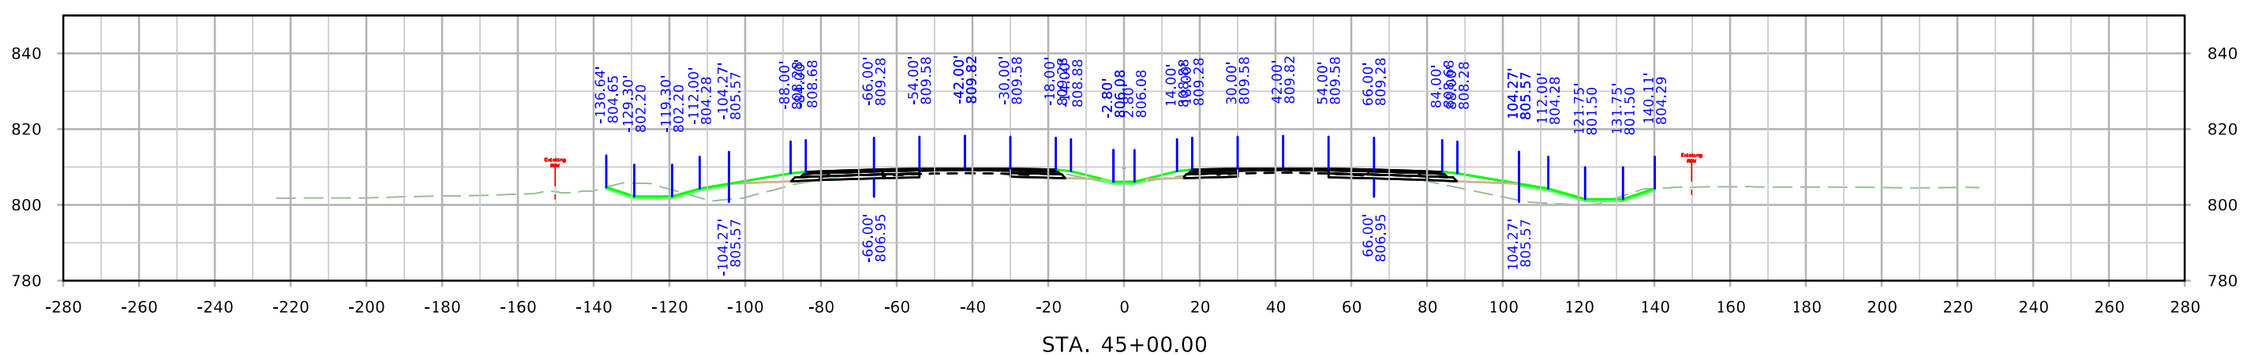


STA. 45+00.00

FILE NO.	ENGLISH	DESIGN TEAM Holst \ Schrock \ Dudley	Johnson \ Linn COUNTY	PROJECT NUMBER IM-380-6(434)12--13-52	SHEET NUMBER W.32


ML380

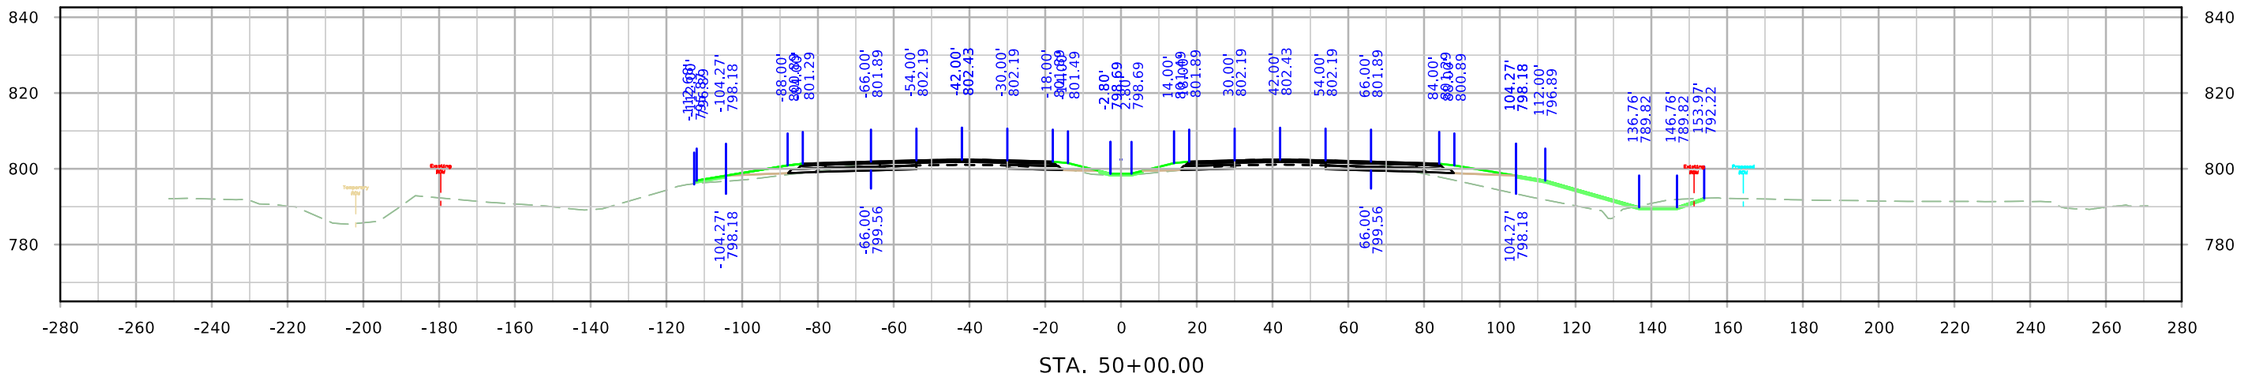

STA. 50+00.00

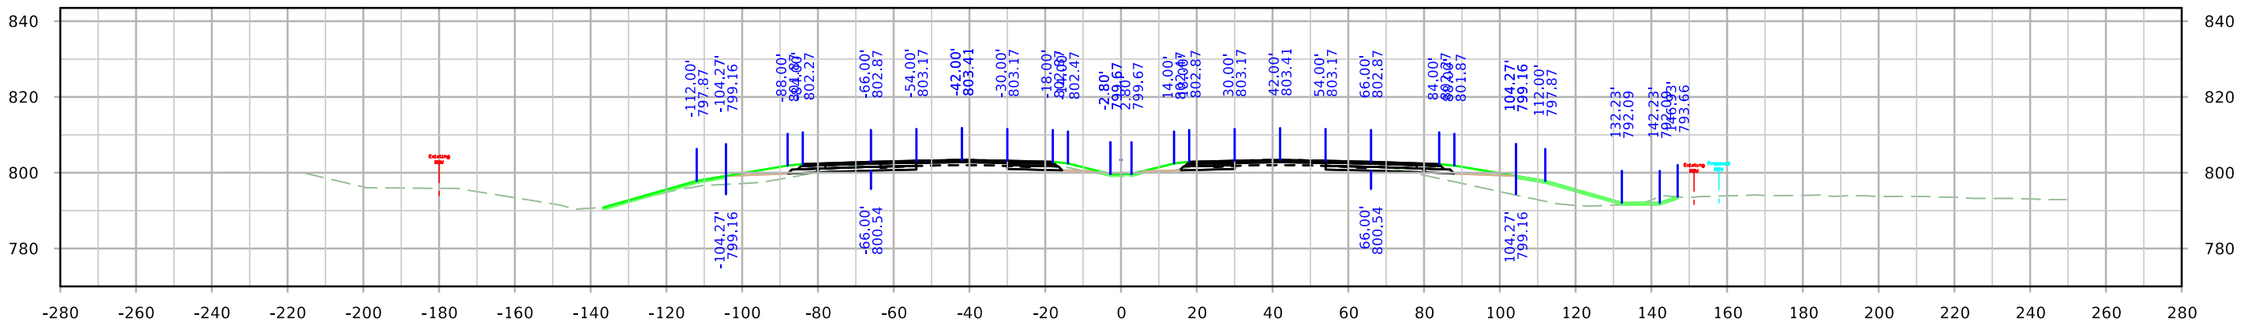


STA. 49+00.00

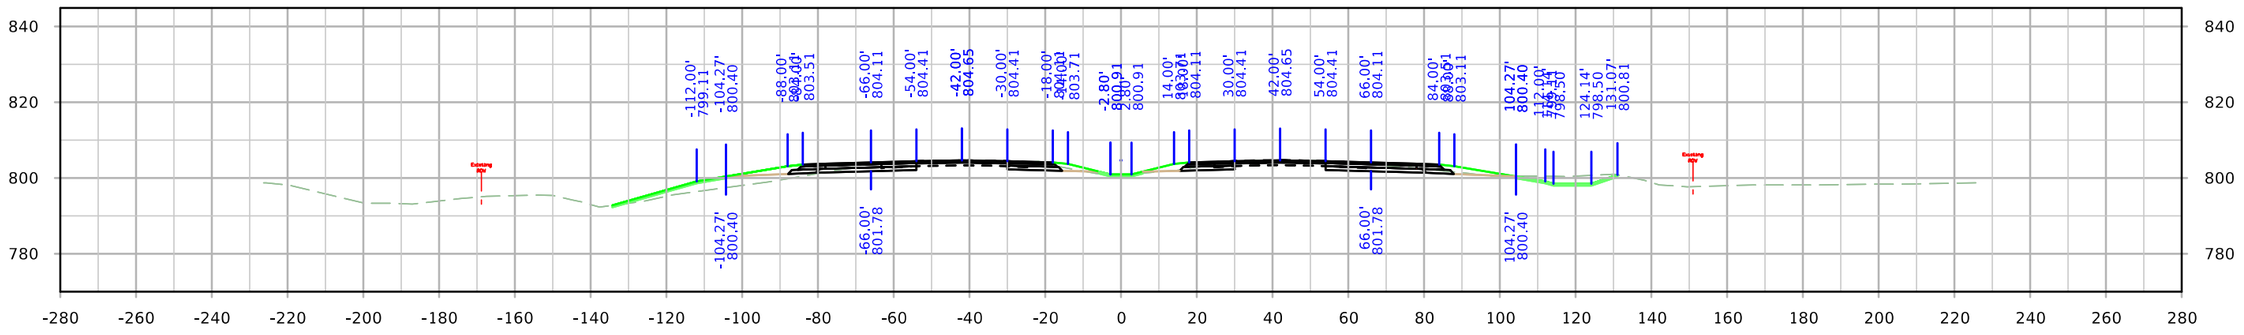


STA. 48+00.00

FILE NO.	ENGLISH	DESIGN TEAM Holst \ Schrock \ Dudley	Johnson \ Linn COUNTY	PROJECT NUMBER IM-380-6(434)12--13-52	SHEET NUMBER W.33


ML380

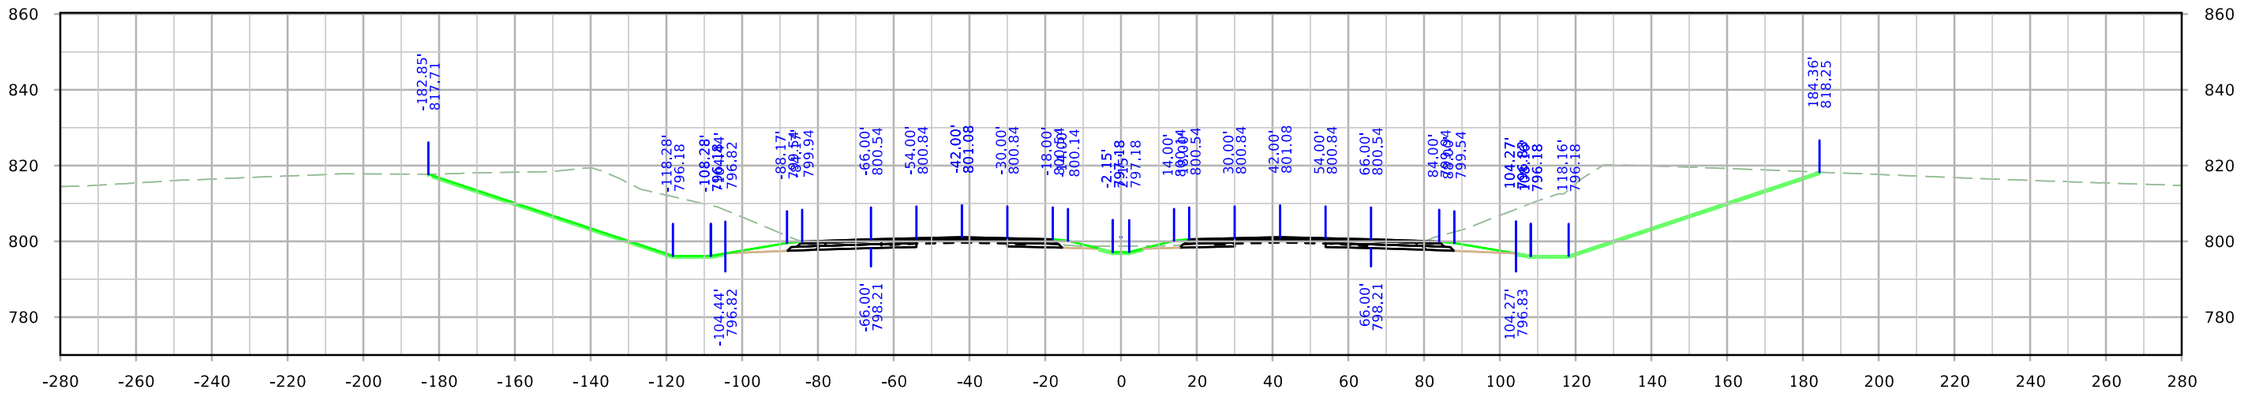

STA. 53+00.00

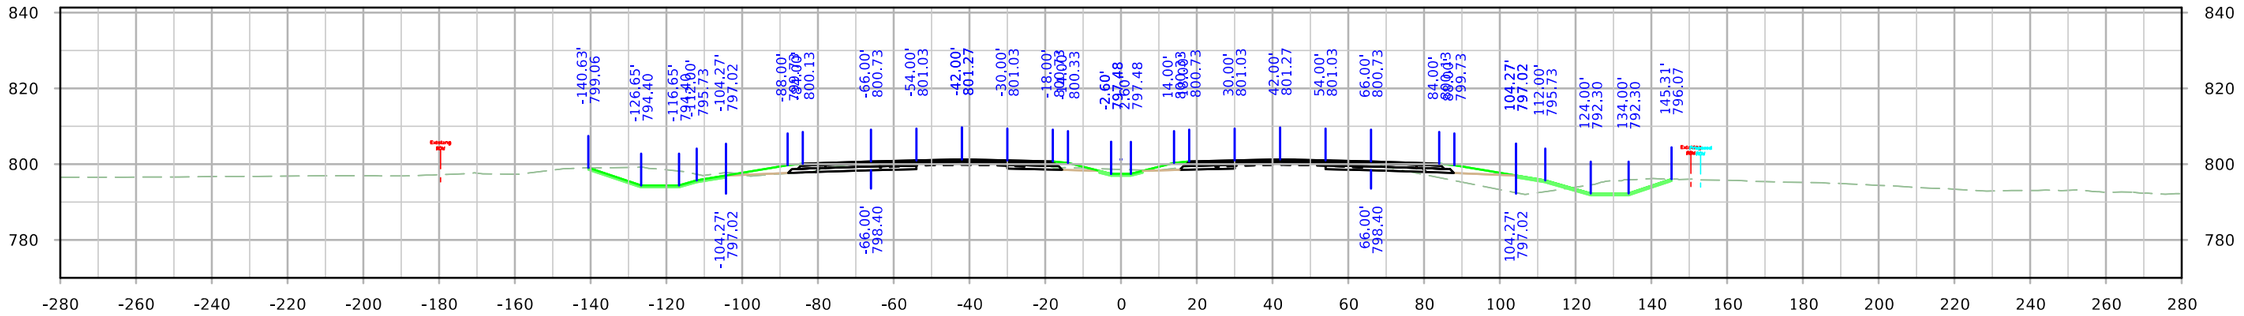

STA. 52+00.00

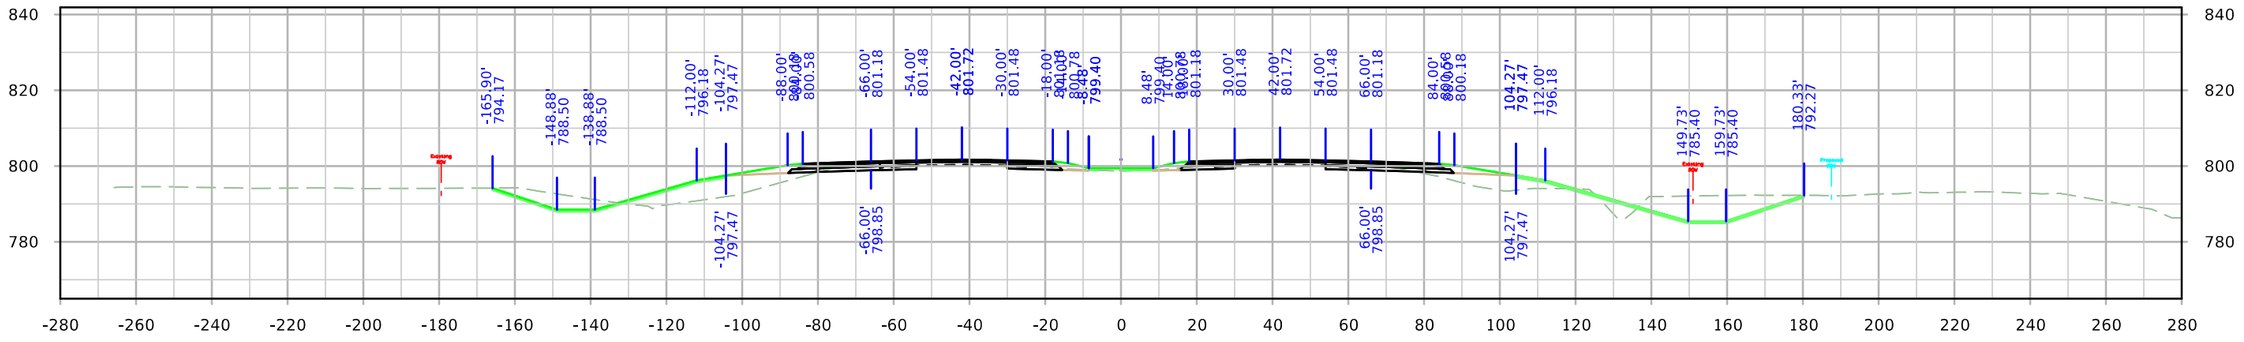


STA. 51+00.00


FILE NO.	ENGLISH	DESIGN TEAM Holst \ Schrock \ Dudley	Johnson \ Linn COUNTY	PROJECT NUMBER IM-380-6(434)12--13-52	SHEET NUMBER W.34

11:40:09 AM 10/3/2022 kschroc pw:\\NTPwint1.dot.int.lan:PWMain\Documents\Projects\5238003016\Design_Section3\CADD_Files\Sheet_Files\SHT_52380434_W01.dgn


ML380

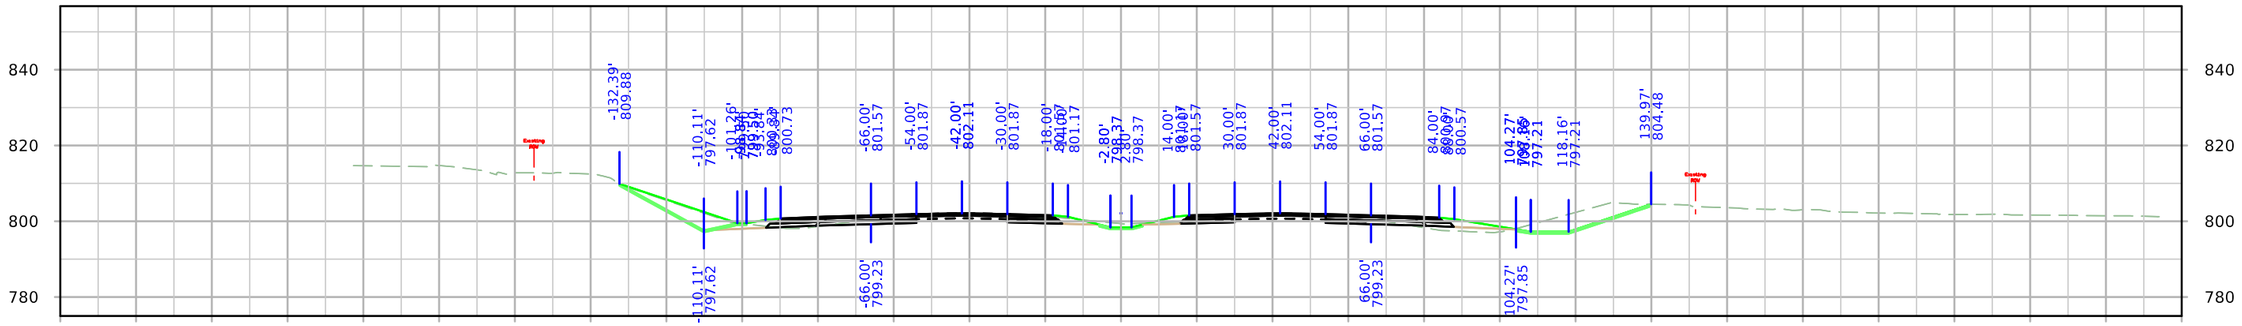

STA. 56+00.00

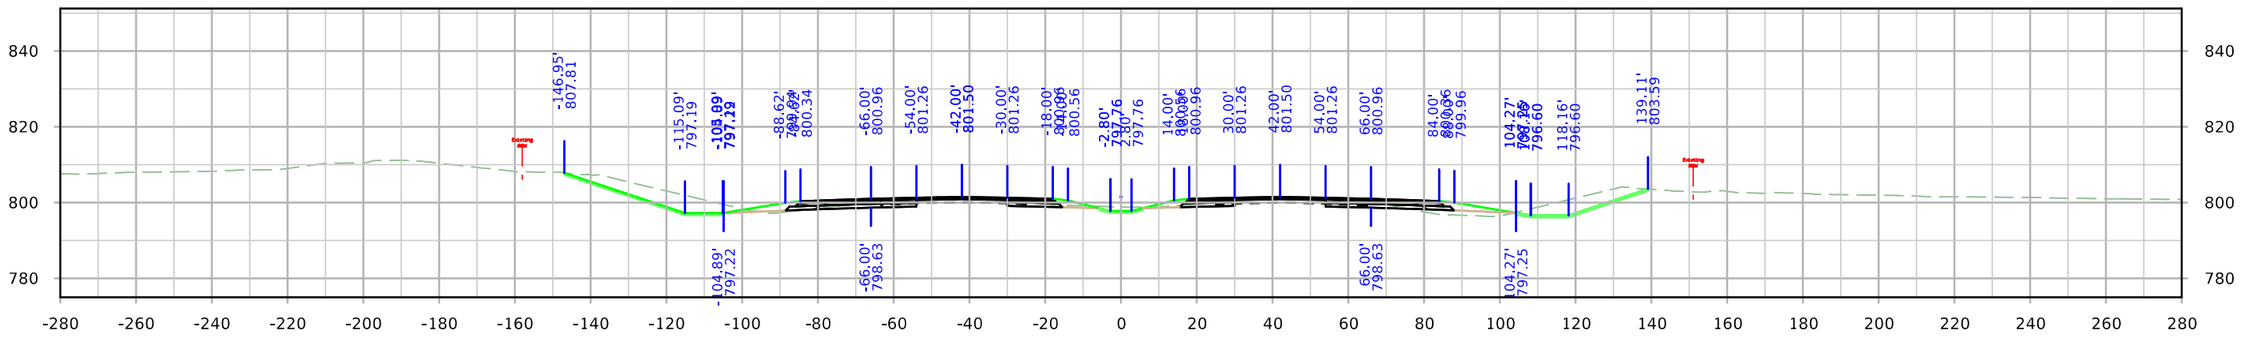


STA. 55+00.00

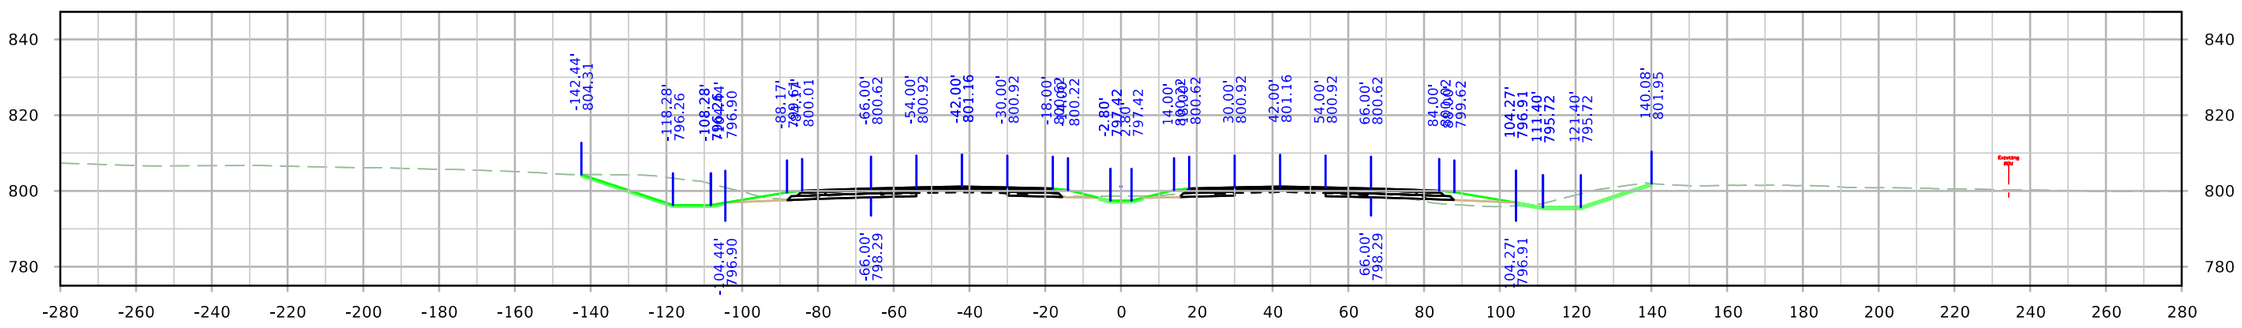


STA. 54+00.00

FILE NO.	ENGLISH	DESIGN TEAM Holst \ Schrock \ Dudley	Johnson \ Linn COUNTY	PROJECT NUMBER IM-380-6(434)11--13-52	SHEET NUMBER W.35


ML380

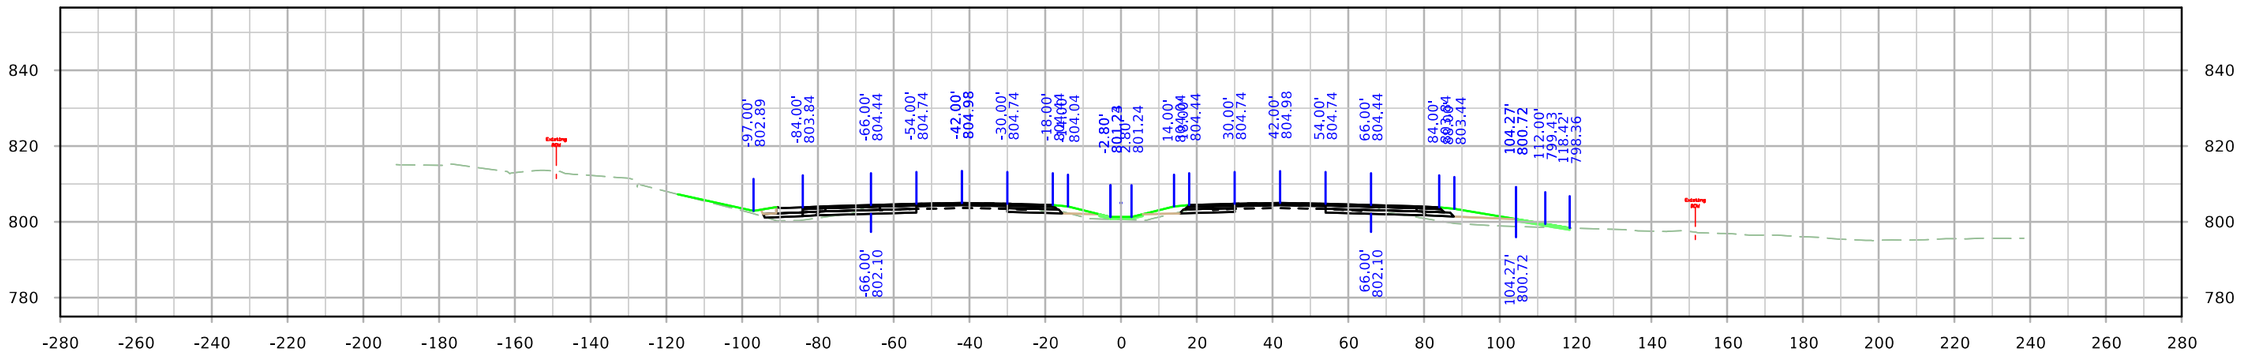

STA. 59+00.00

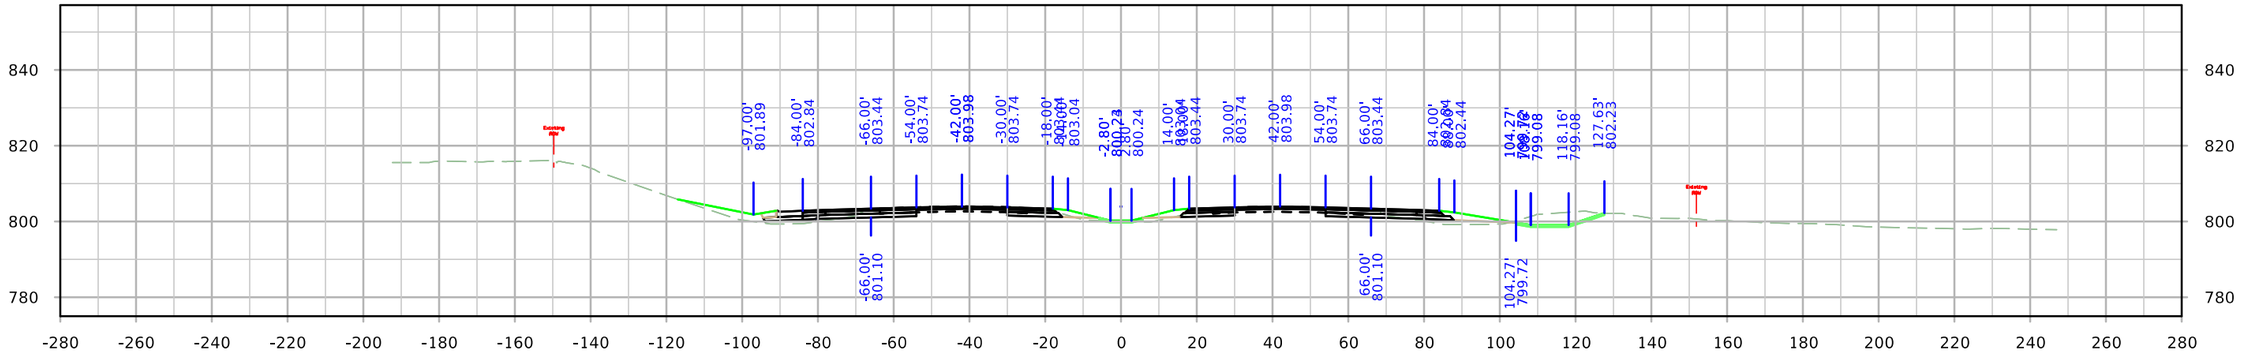

STA. 58+00.00

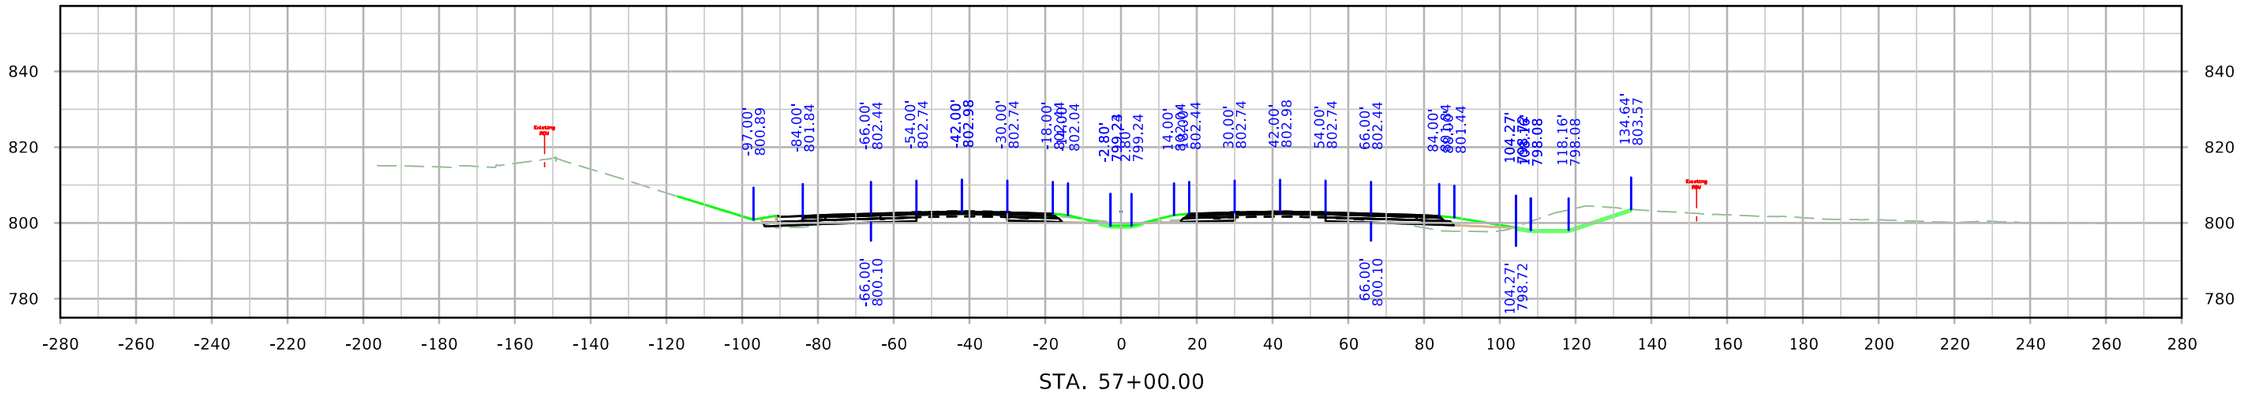


STA. 57+00.00


FILE NO.	ENGLISH	DESIGN TEAM Holst \ Schrock \ Dudley	Johnson \ Linn COUNTY	PROJECT NUMBER IM-380-6(434)11--13-52	SHEET NUMBER W.36

11:40:30 AM 10/3/2022 kschroc pw:\\NTPwint1.dot.int.lan:PWMain\Documents\Projects\5238003016\Design_Section3\CADD_Files\Sheet_Files\SHT_52380434_W01.dgn


ML380

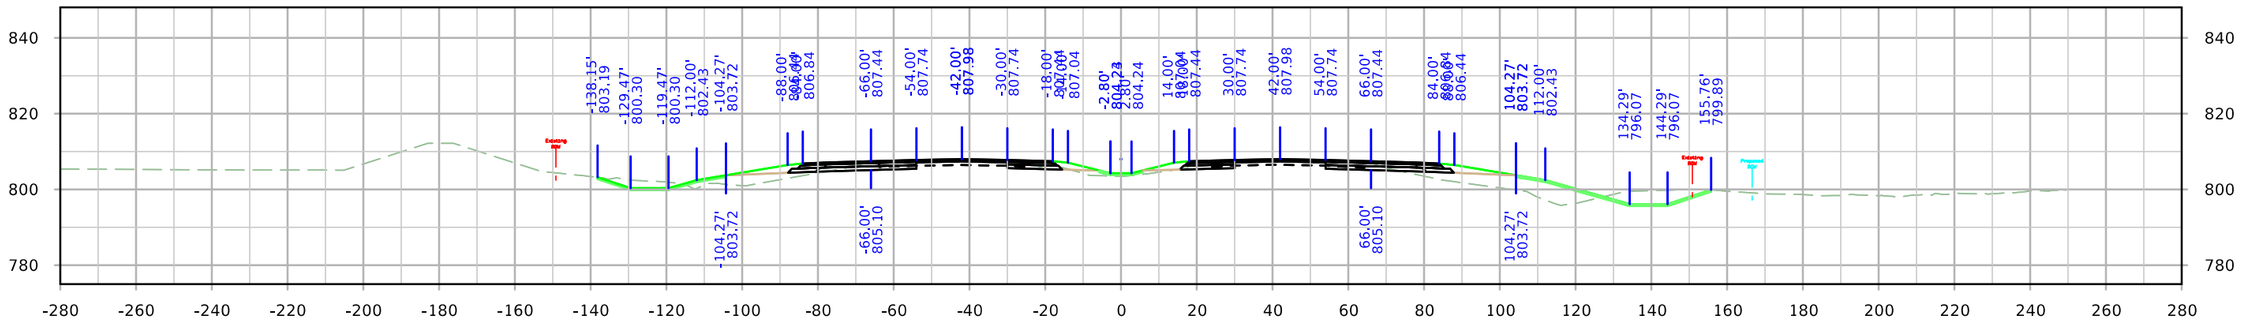

STA. 62+00.00

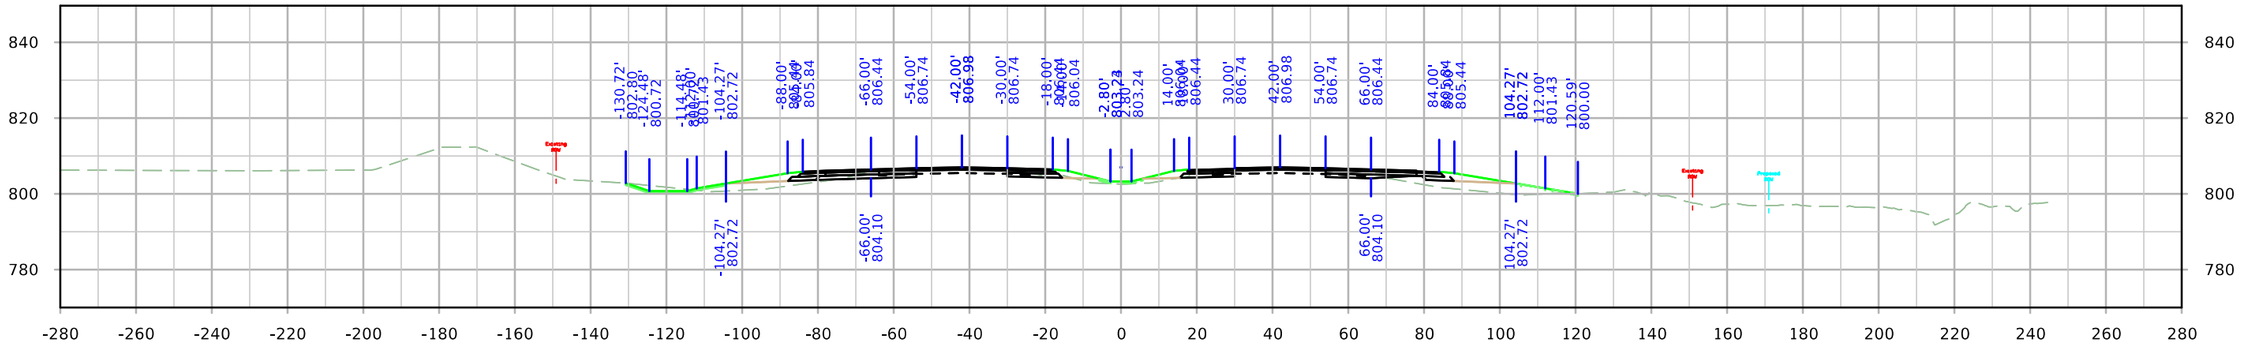

STA. 61+00.00

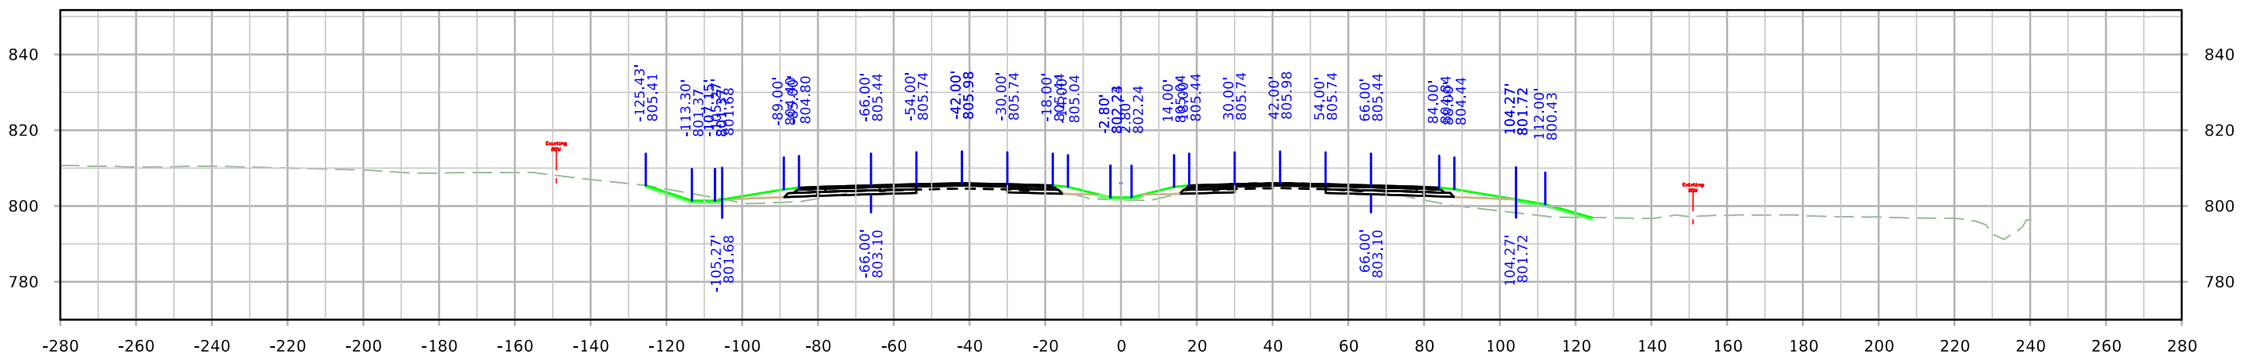


STA. 60+00.00


FILE NO.	ENGLISH	DESIGN TEAM Holst \ Schrock \ Dudley	Johnson \ Linn COUNTY	PROJECT NUMBER IM-380-6(434)12--13-52	SHEET NUMBER W.37

11:40:40 AM 10/3/2022 kschroc pw:\\NTPwint1.dot.int.lan:PWMain\Documents\Projects\5238003016\Design_Section3\CADD_Files\Sheet_Files\SHT_52380434_W01.dgn


ML380

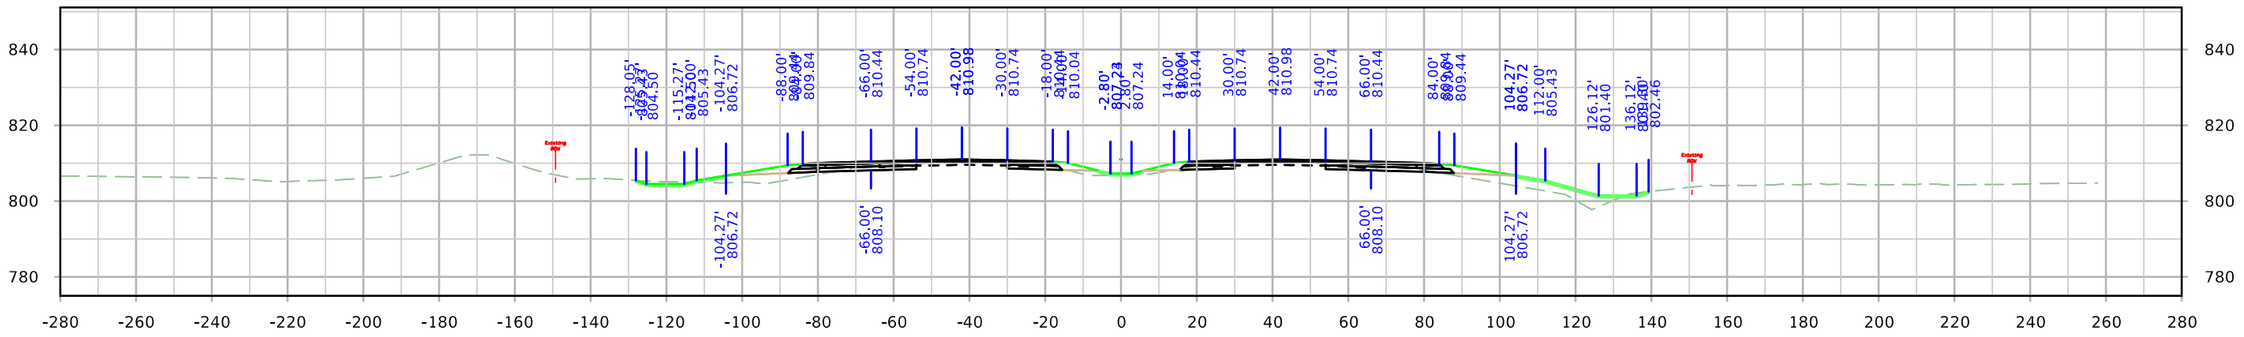

STA. 65+00.00

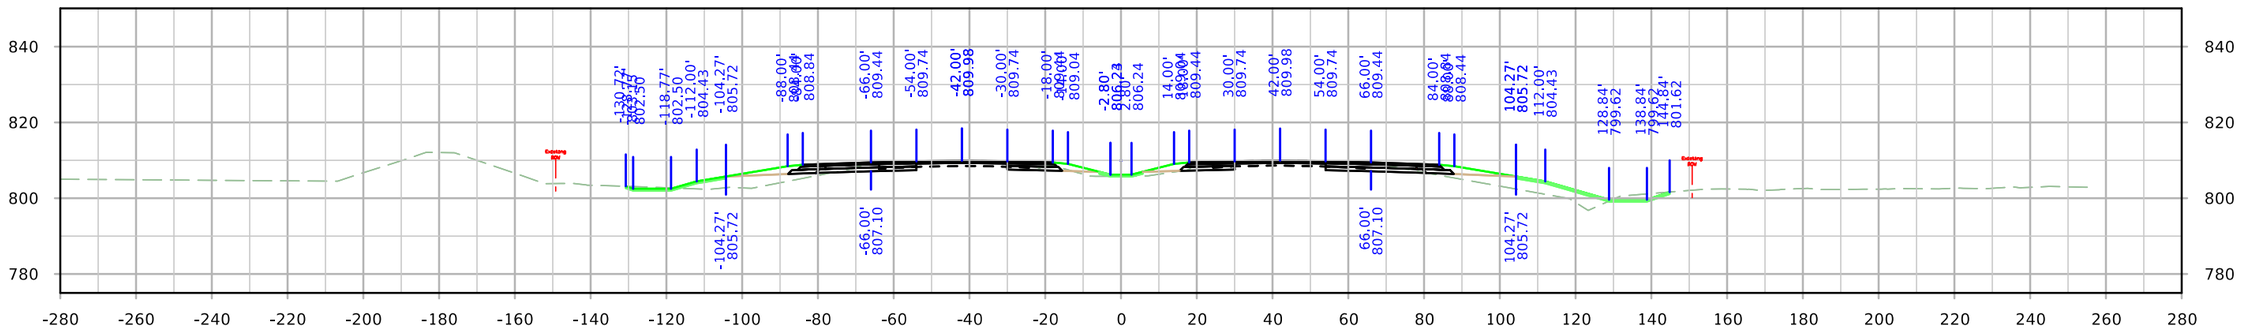


STA. 64+00.00

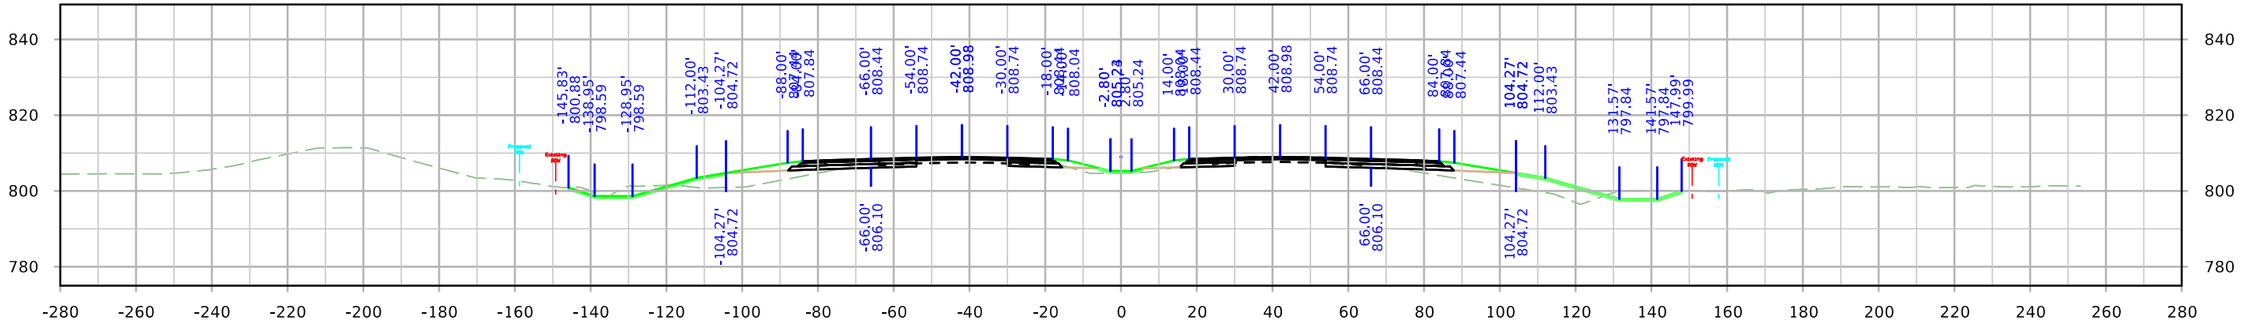


STA. 63+00.00

FILE NO.	ENGLISH	DESIGN TEAM Holst \ Schrock \ Dudley	Johnson \ Linn COUNTY	PROJECT NUMBER IM-380-6(434)12--13-52	SHEET NUMBER W.38


ML380

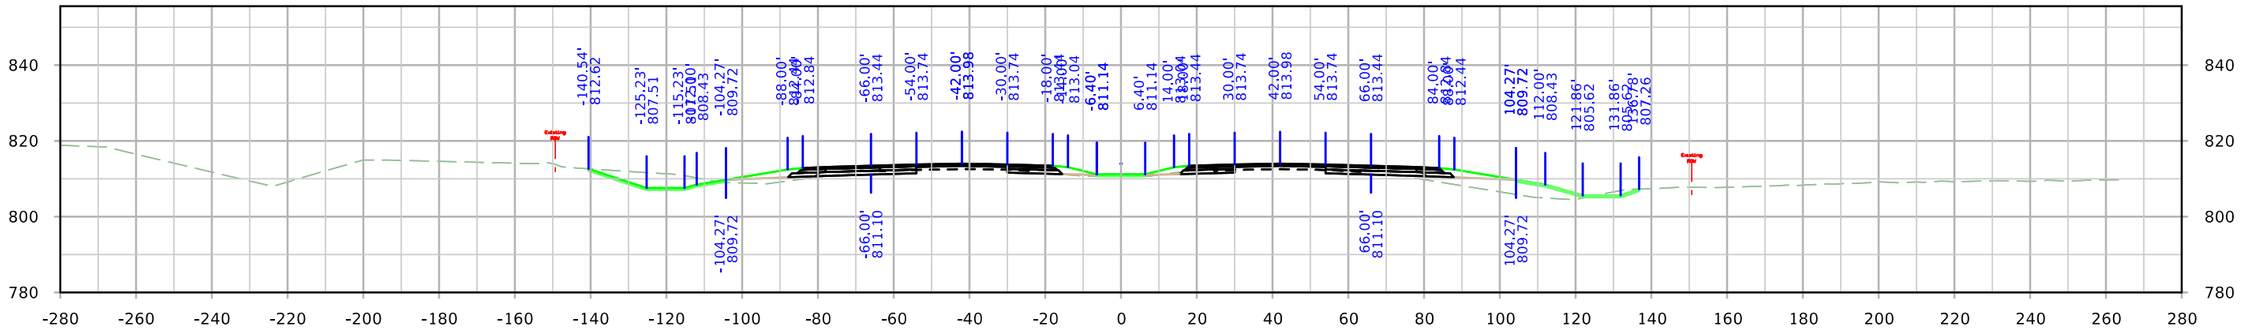

STA. 68+00.00

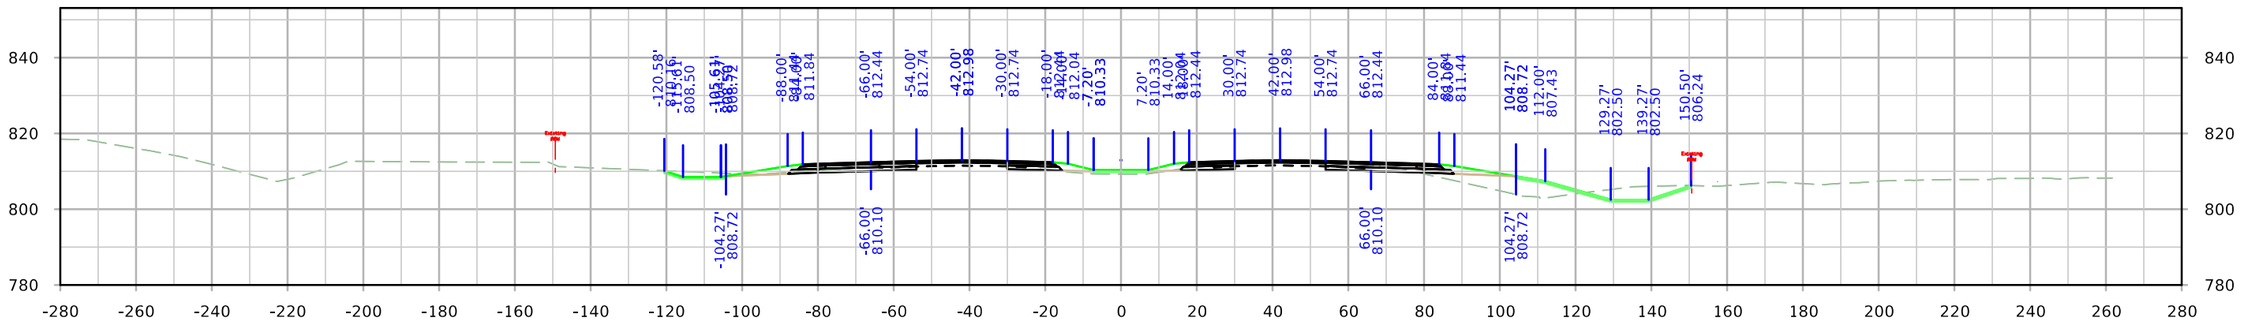

STA. 67+00.00

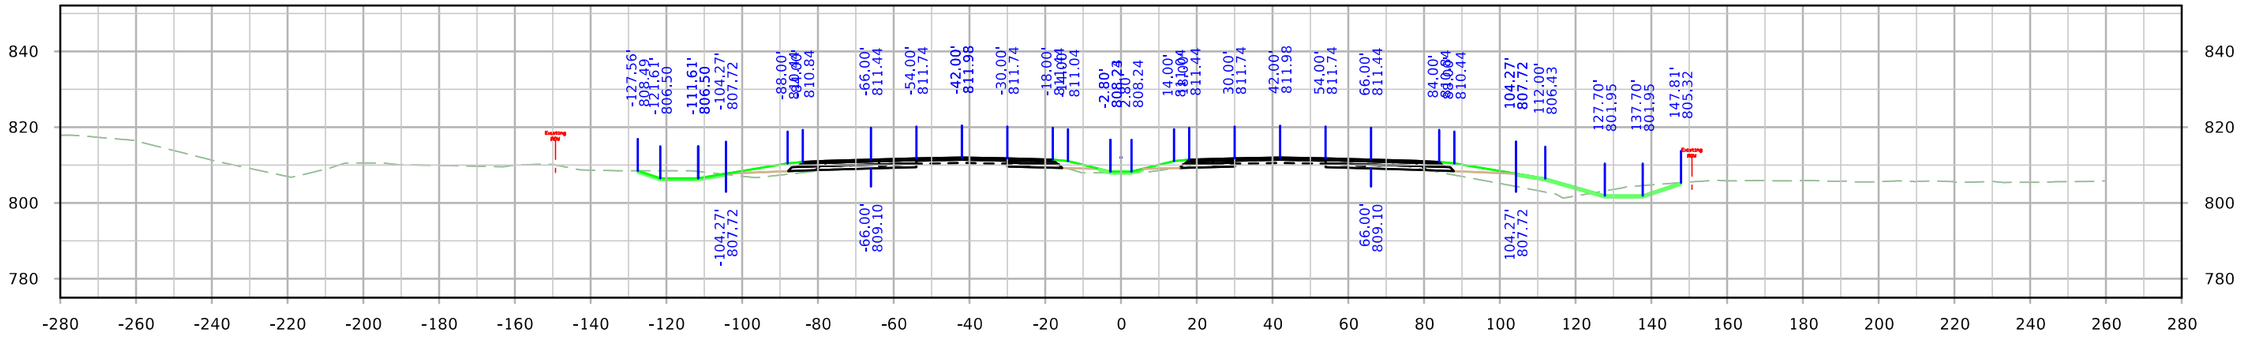


STA. 66+00.00


FILE NO.	ENGLISH	DESIGN TEAM Holst \ Schrock \ Dudley	Johnson \ Linn COUNTY	PROJECT NUMBER IM-380-6(434)12--13-52	SHEET NUMBER W.39

11:41:00 AM 10/3/2022 kschroc pw:\\NTPwint1.dot.int.lan:PWMain\Documents\Projects\5238003016\Design_Section3\CADD_Files\Sheet_Files\SHT_52380434_W01.dgn


ML380

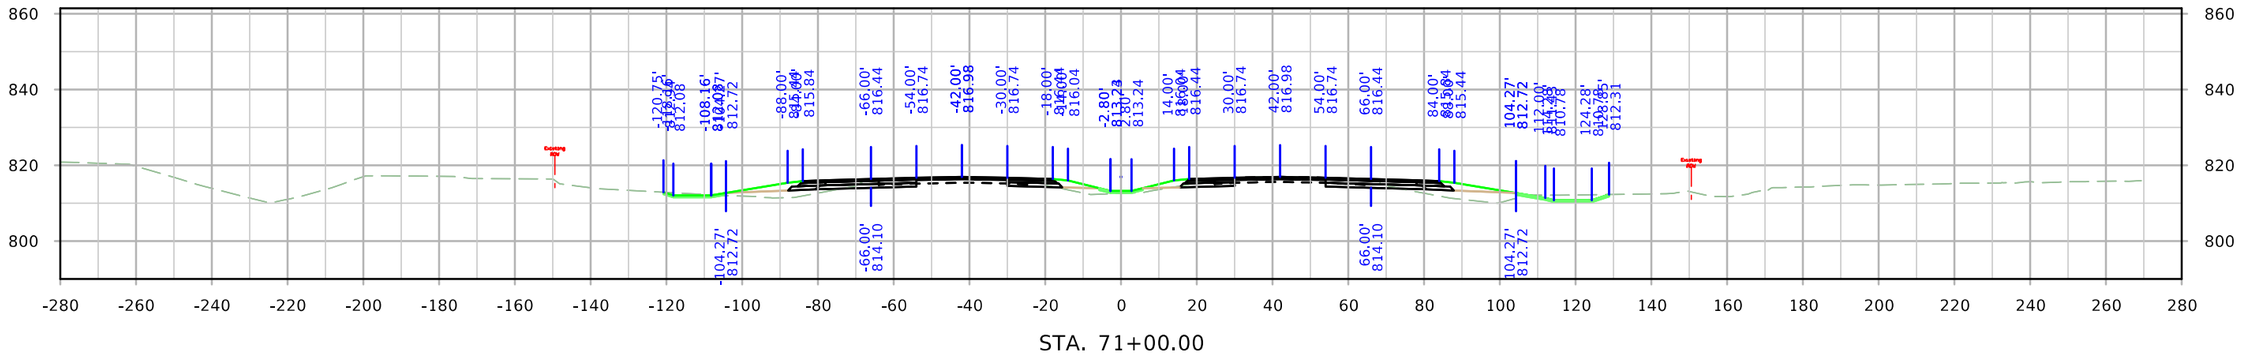

STA. 71+00.00

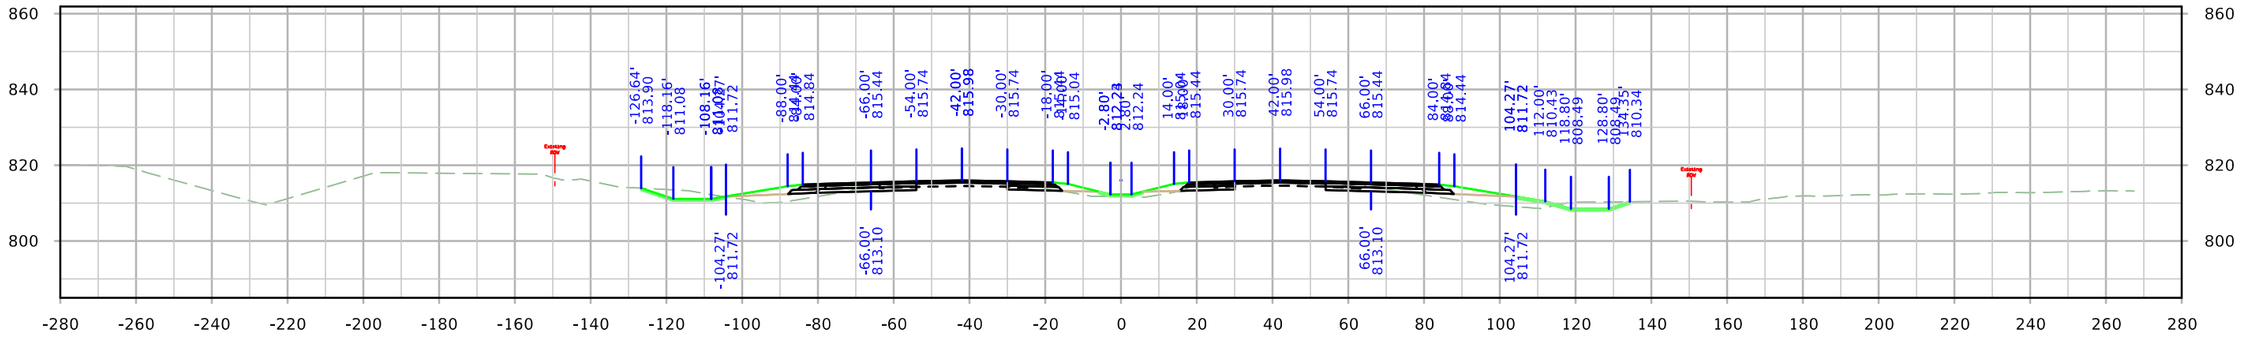


STA. 70+00.00

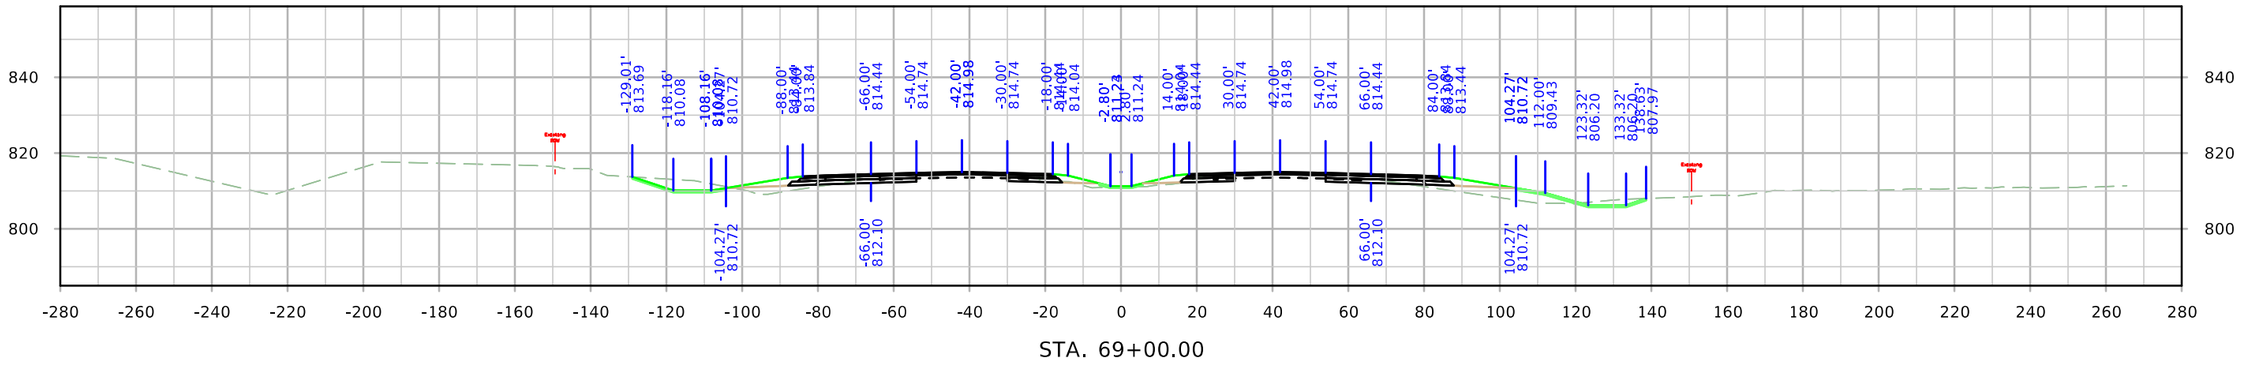


STA. 69+00.00

FILE NO.	ENGLISH	DESIGN TEAM Holst \ Schrock \ Dudley	Johnson \ Linn COUNTY	PROJECT NUMBER IM-380-6(434)12--13-52	SHEET NUMBER W.40


ML380

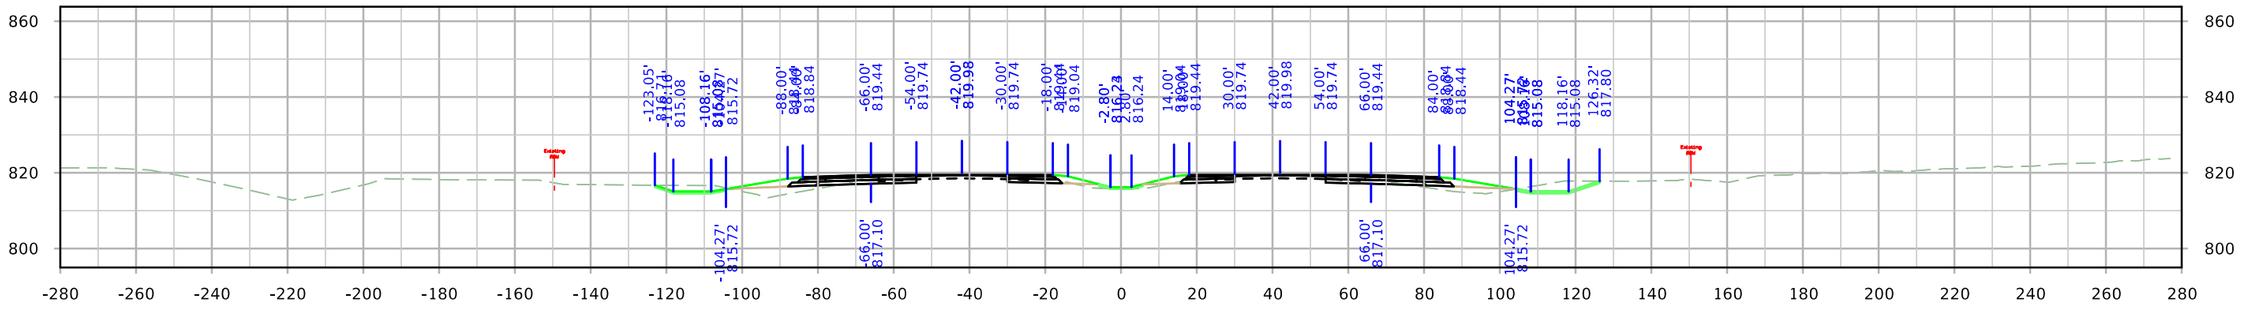

STA. 74+00.00

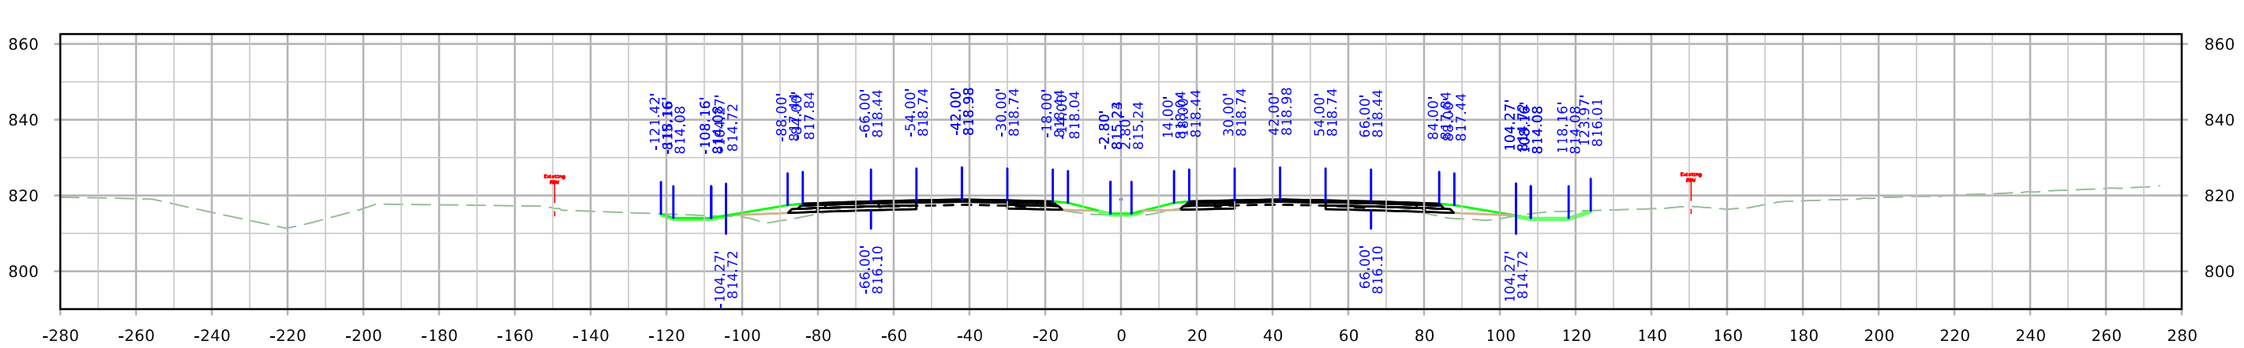

STA. 73+00.00

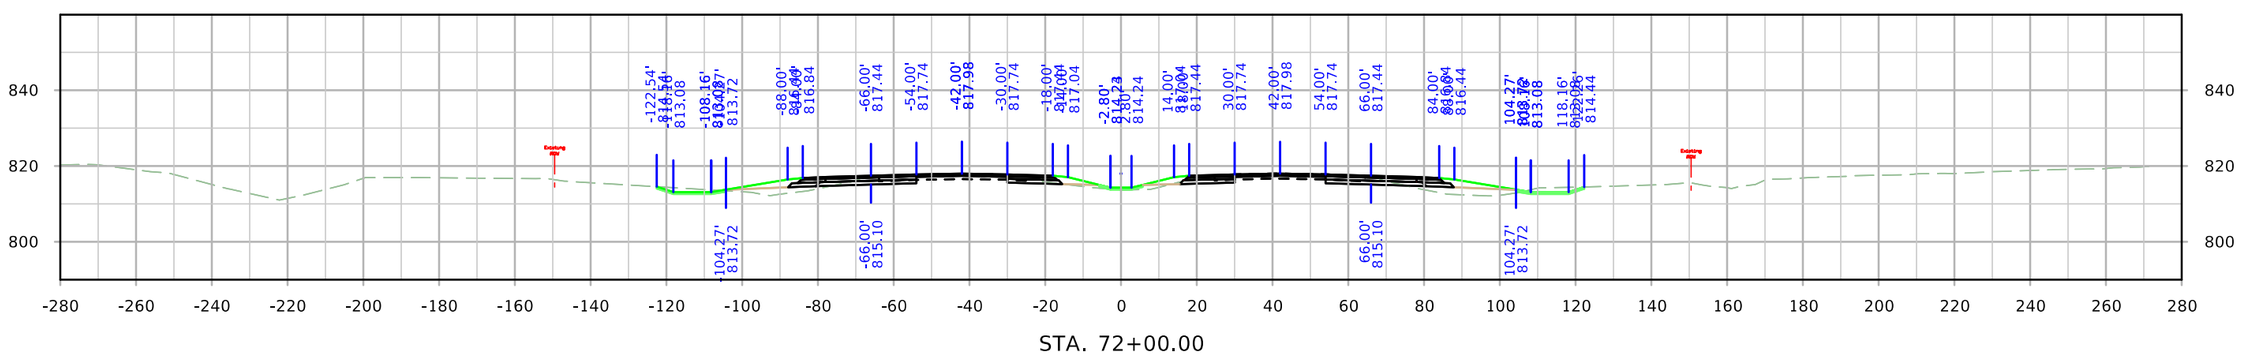


STA. 72+00.00


FILE NO.	ENGLISH	DESIGN TEAM Holst \ Schrock \ Dudley	Johnson \ Linn COUNTY	PROJECT NUMBER IM-380-6(434)12--13-52	SHEET NUMBER W.41

11:41:18 AM 10/3/2022 kschroc pw:\\NTPwint1.dot.int.lan:PWMain\Documents\Projects\5238003016\Design_Section3\CADD_Files\Sheet_Files\SHT_52380434_W01.dgn


ML380

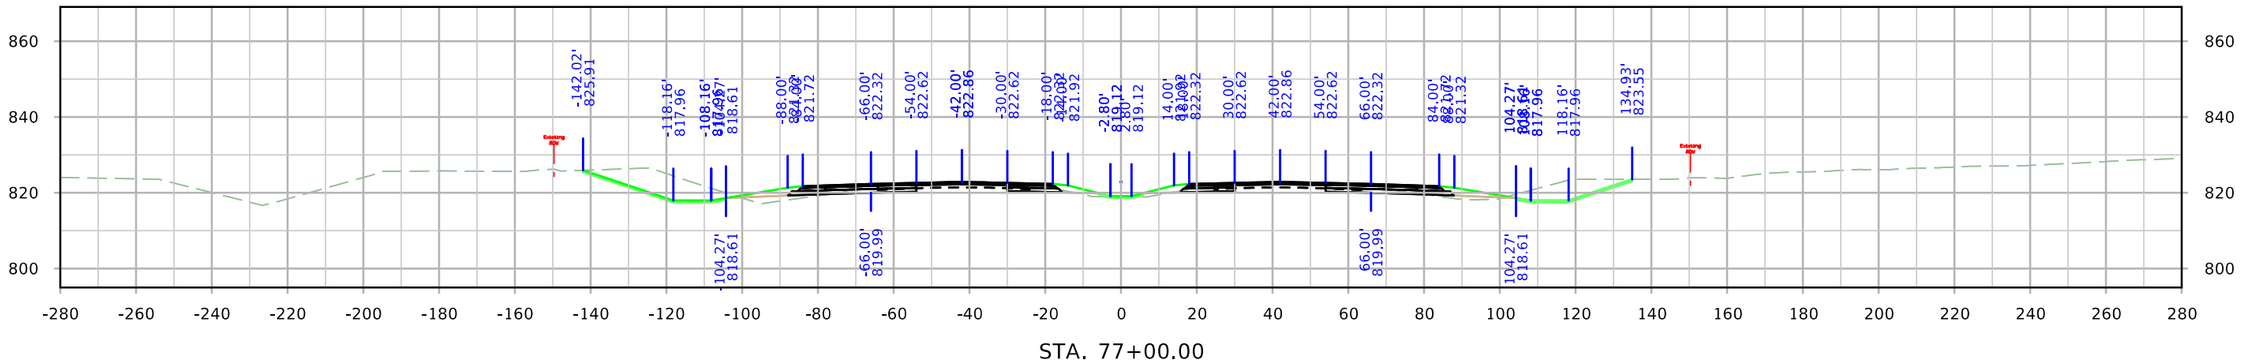

STA. 77+00.00

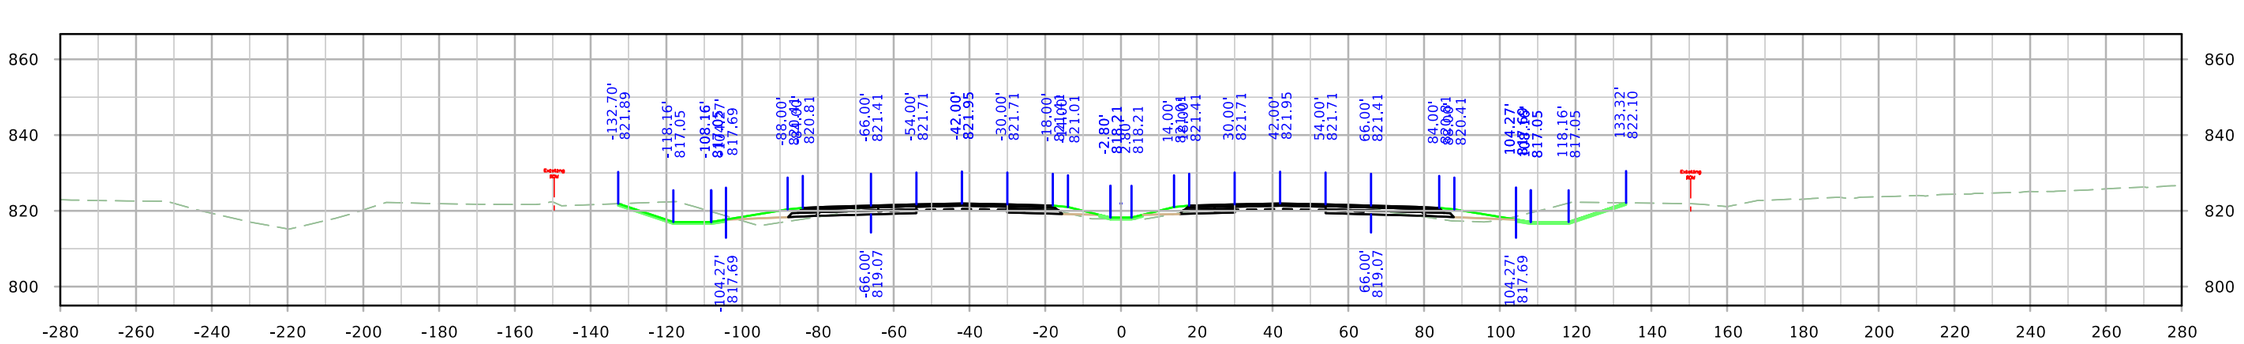

STA. 76+00.00

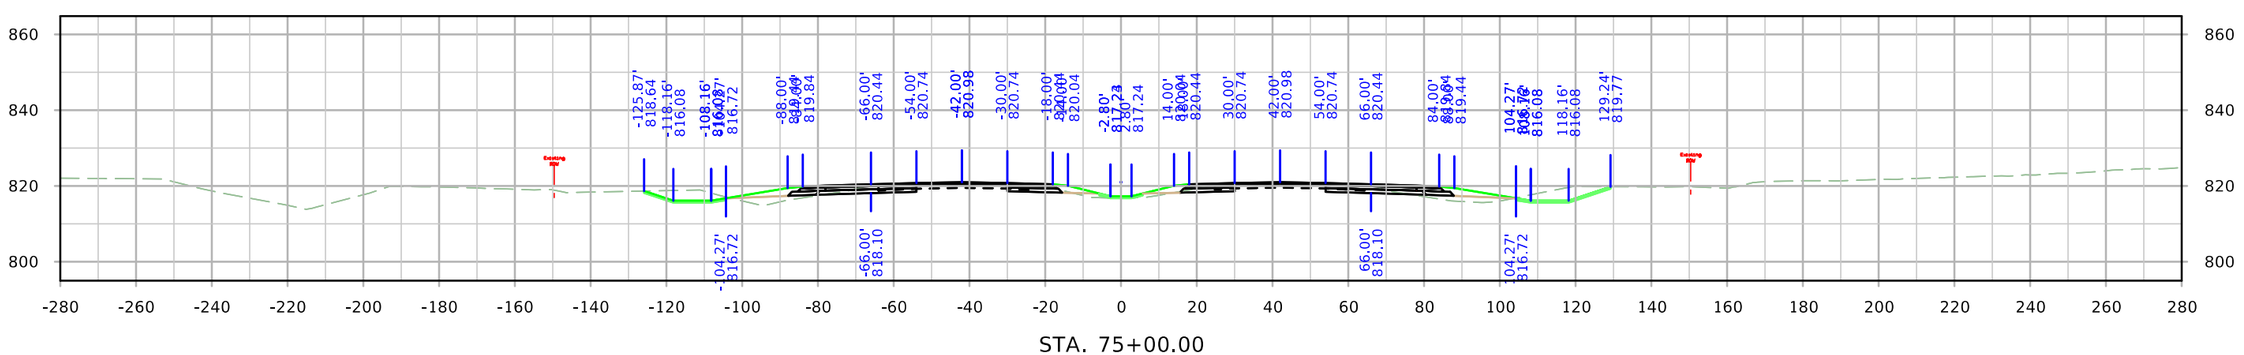


STA. 75+00.00


FILE NO.	ENGLISH	DESIGN TEAM Holst \ Schrock \ Dudley	Johnson \ Linn COUNTY	PROJECT NUMBER IM-380-6(434)12--13-52	SHEET NUMBER W.42

11:41:28 AM 10/3/2022 kschroc pw:\\NTPwint1.dot.int.lan:PWMain\Documents\Projects\5238003016\Design_Section3\CADD_Files\Sheet_Files\SHT_52380434_W01.dgn


ML380

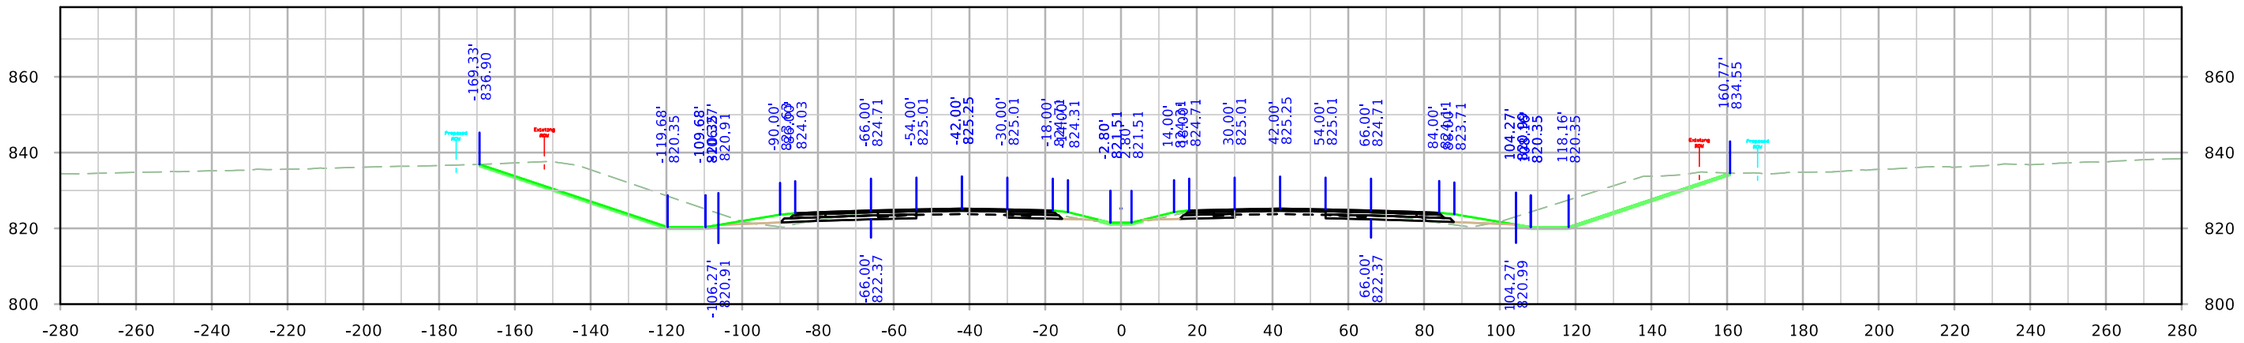

STA. 80+00.00

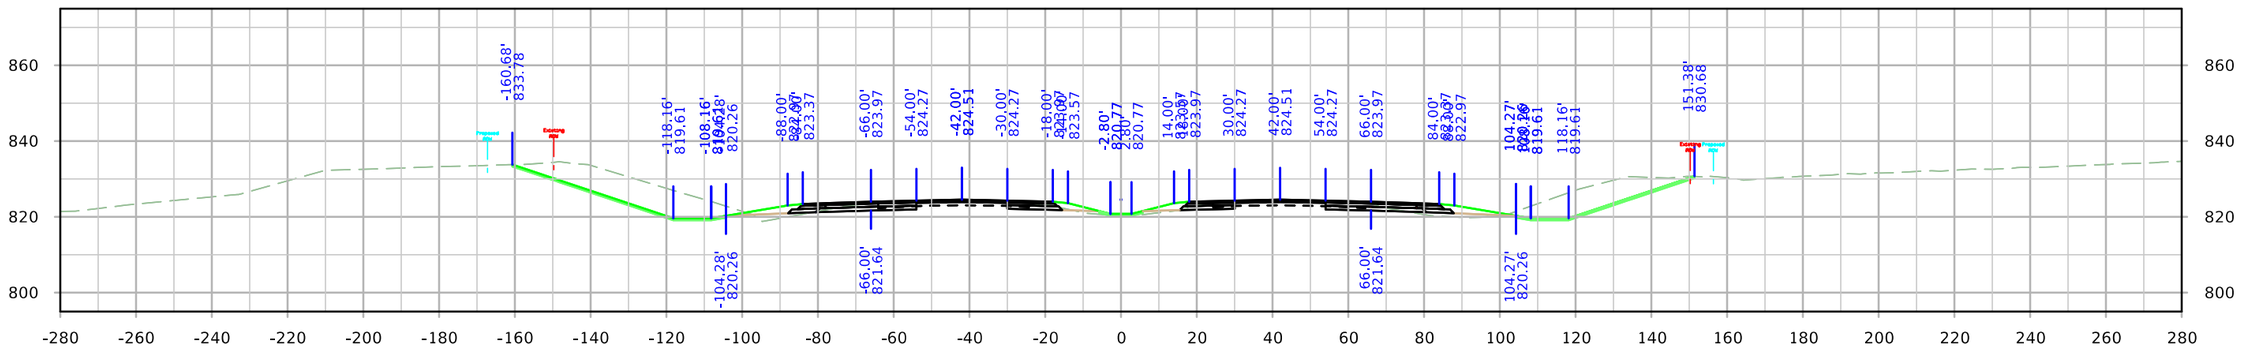

STA. 79+00.00

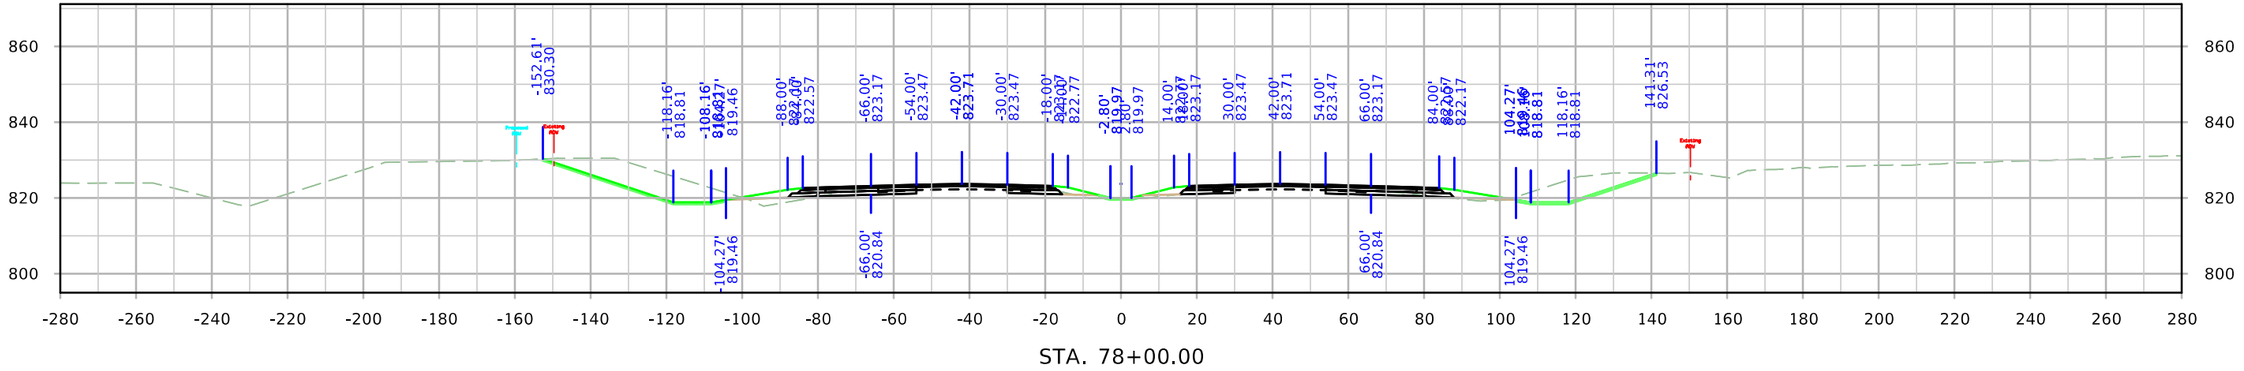


STA. 78+00.00


FILE NO.	ENGLISH	DESIGN TEAM Holst \ Schrock \ Dudley	Johnson \ Linn COUNTY	PROJECT NUMBER IM-380-6(434)12--13-52	SHEET NUMBER W.43

11:41:37 AM 10/3/2022 kschroc pw:\\NTPwint1.dot.int.lan:PWMain\Documents\Projects\5238003016\Design_Section3\CADD_Files\Sheet_Files\SHT_52380434_W01.dgn


ML380

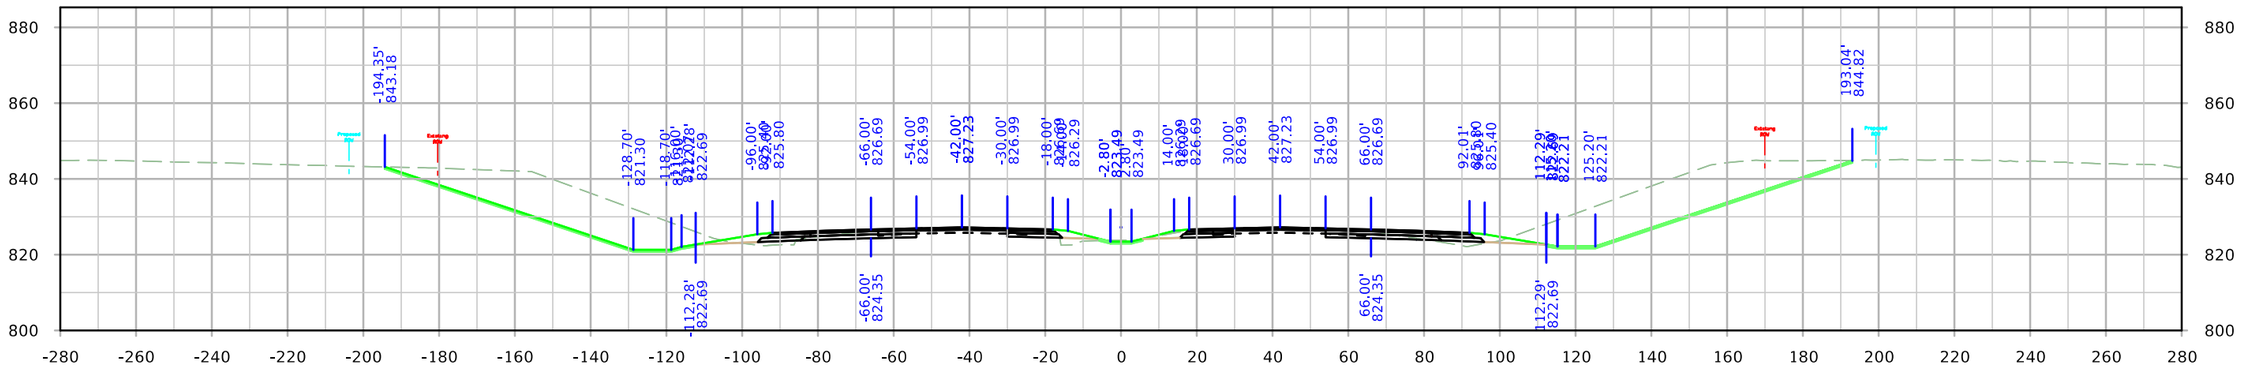

STA. 83+00.00

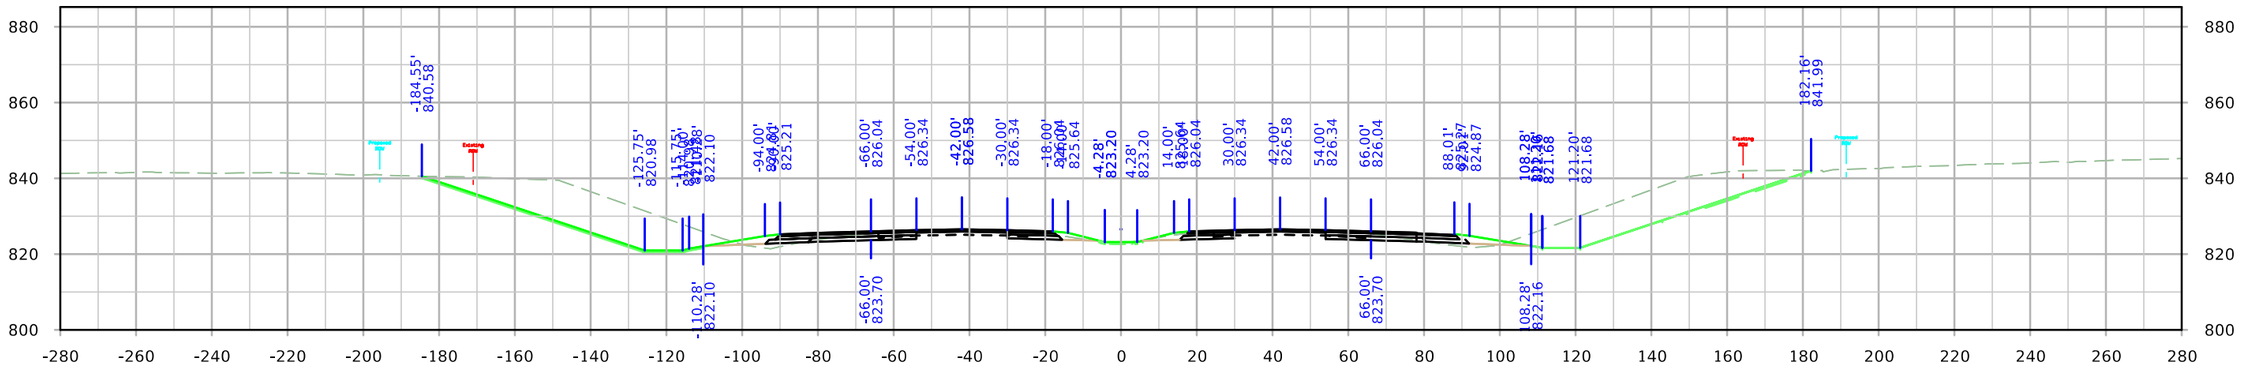

STA. 82+00.00

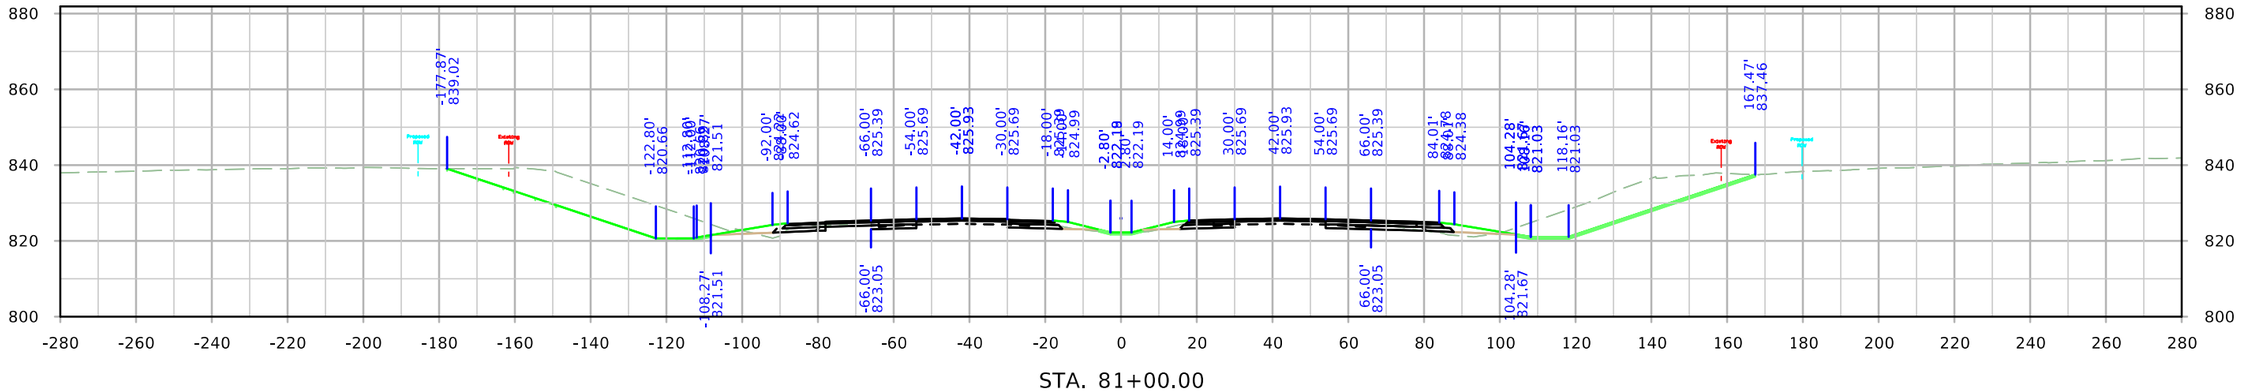


STA. 81+00.00


FILE NO.	ENGLISH	DESIGN TEAM Holst \ Schrock \ Dudley	Johnson \ Linn COUNTY	PROJECT NUMBER IM-380-6(434)12--13-52	SHEET NUMBER W.44

11:41:47 AM 10/3/2022 kschroc pw:\\NTPwint1.dot.int.lan:PWMain\Documents\Projects\5238003016\Design_Section3\CADD_Files\Sheet_Files\SHT_52380434_W01.dgn


ML380

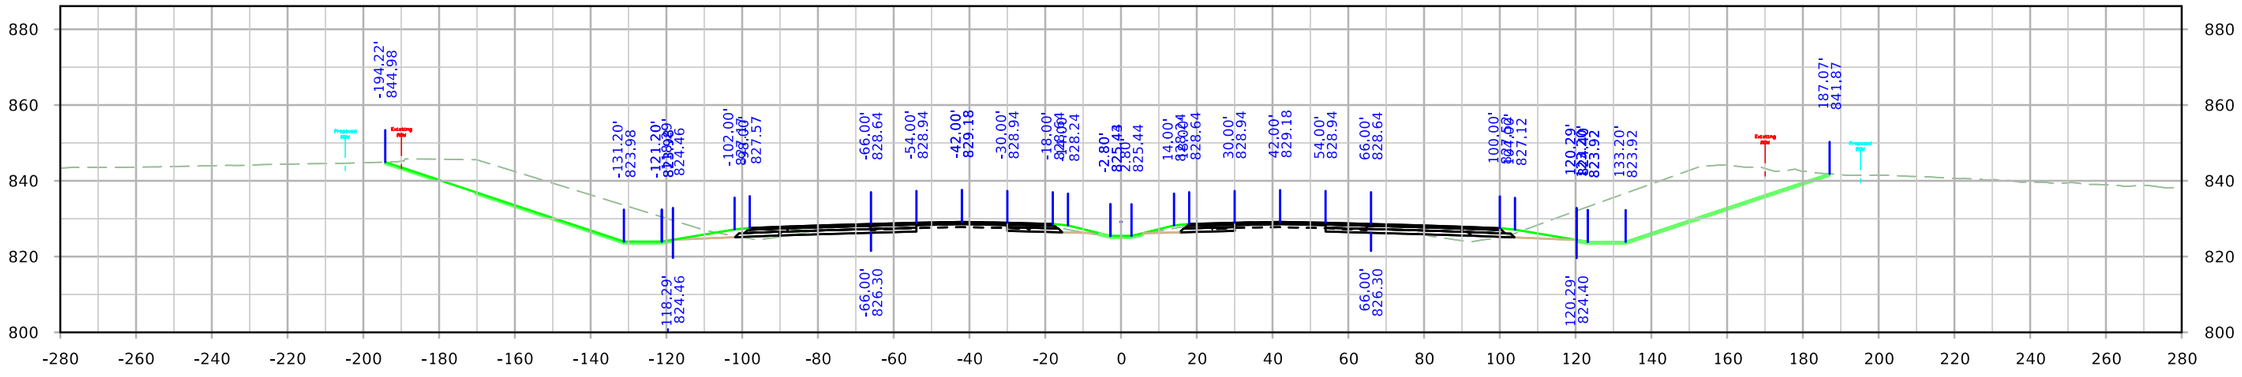

STA. 86+00.00

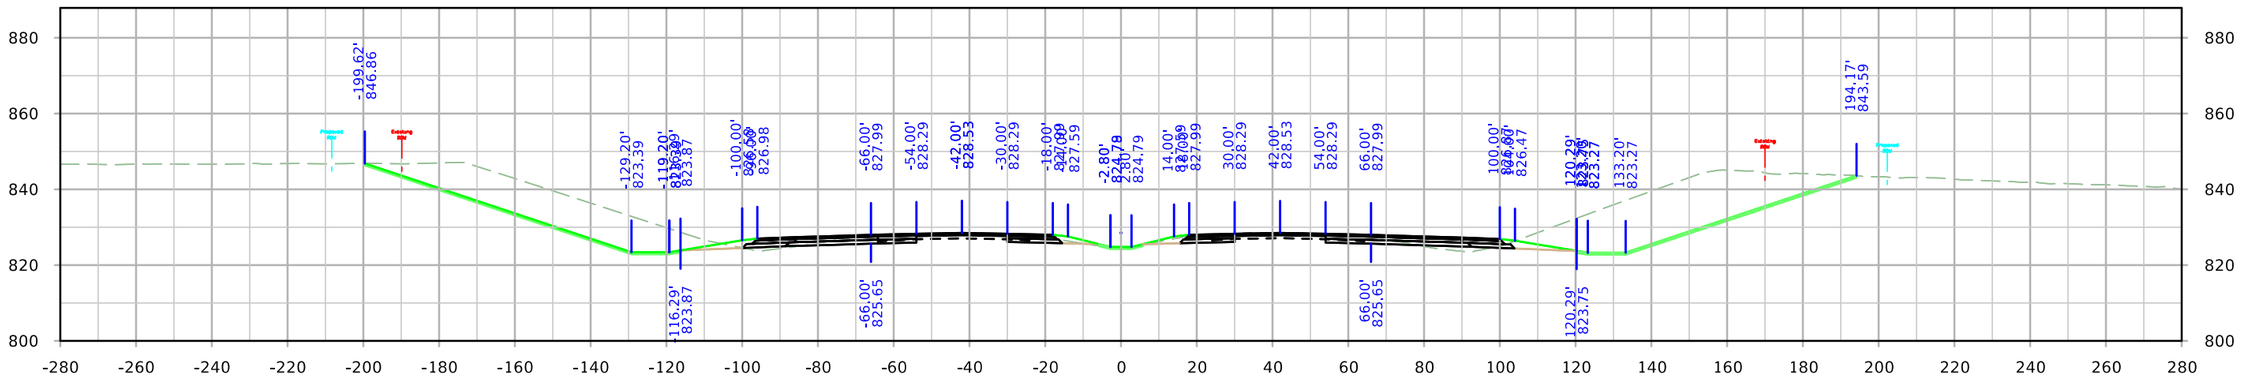


STA. 85+00.00

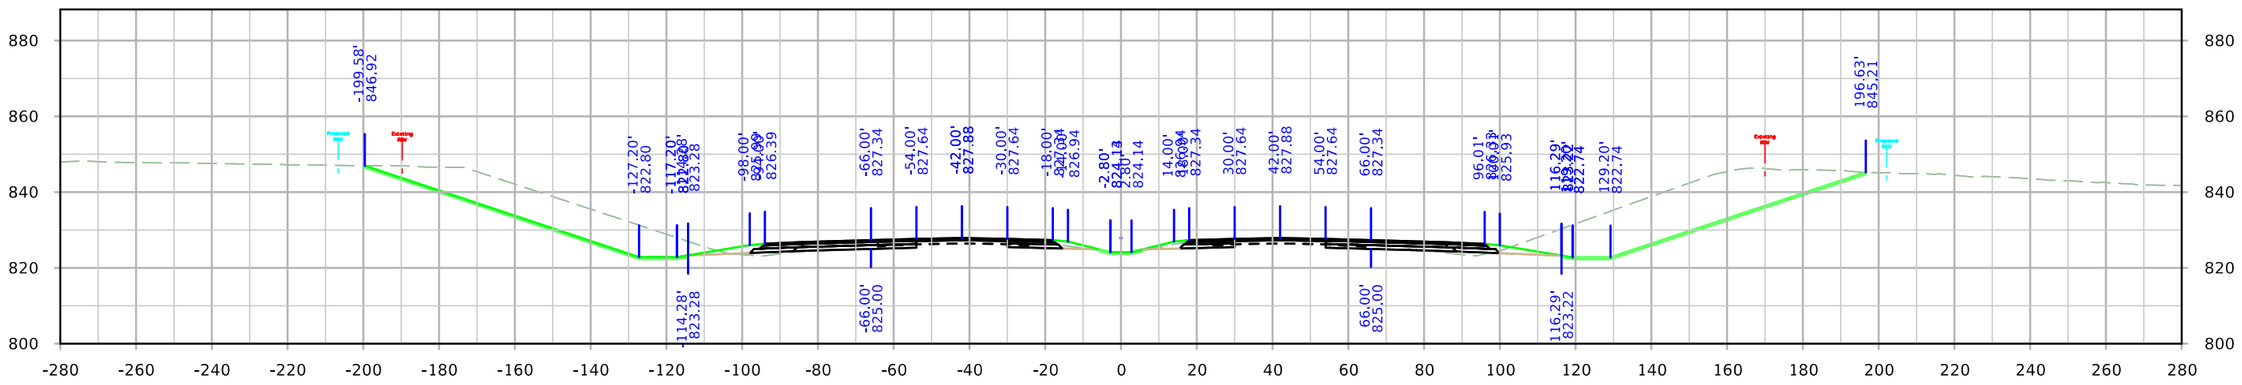


STA. 84+00.00

FILE NO.	ENGLISH	DESIGN TEAM Holst \ Schrock \ Dudley	Johnson \ Linn COUNTY	PROJECT NUMBER IM-380-6(434)12--13-52	SHEET NUMBER W.45


ML380

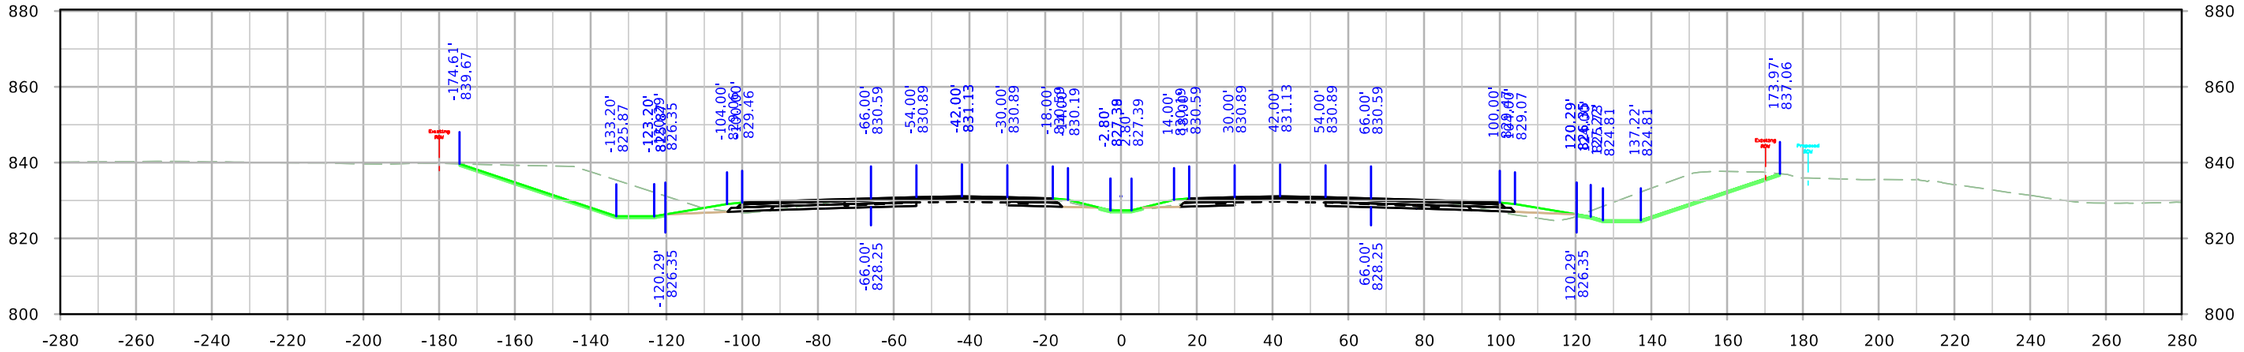

STA. 89+00.00

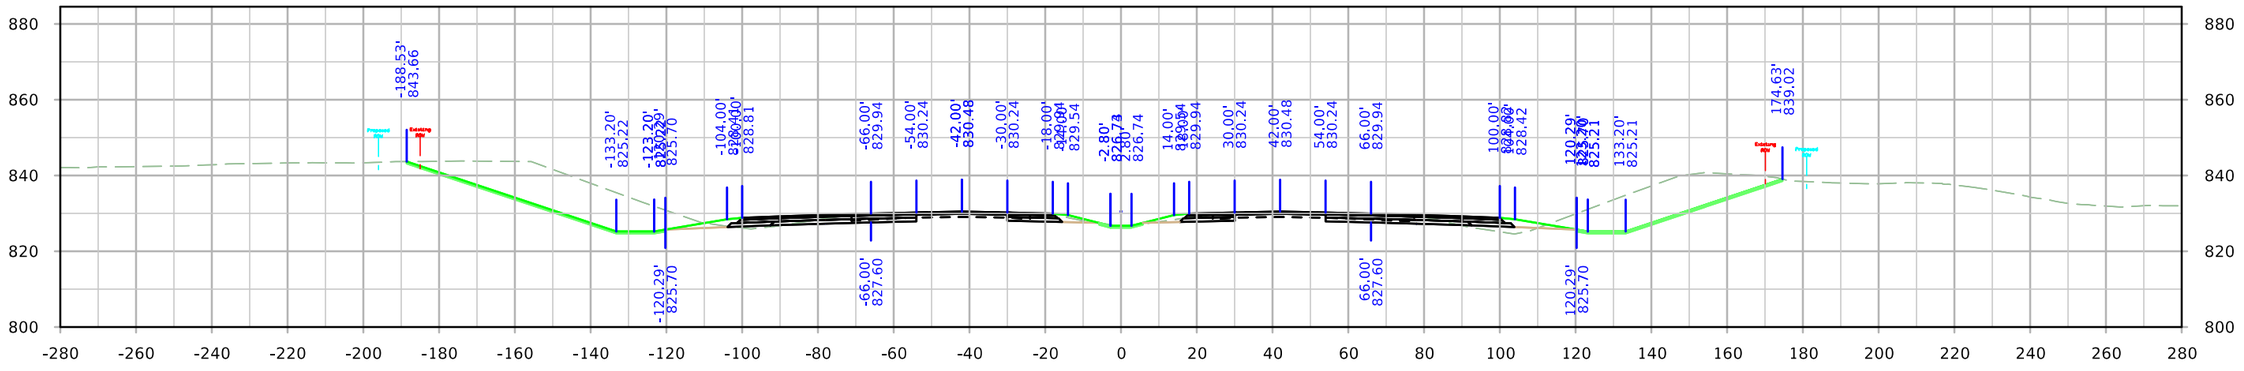

STA. 88+00.00

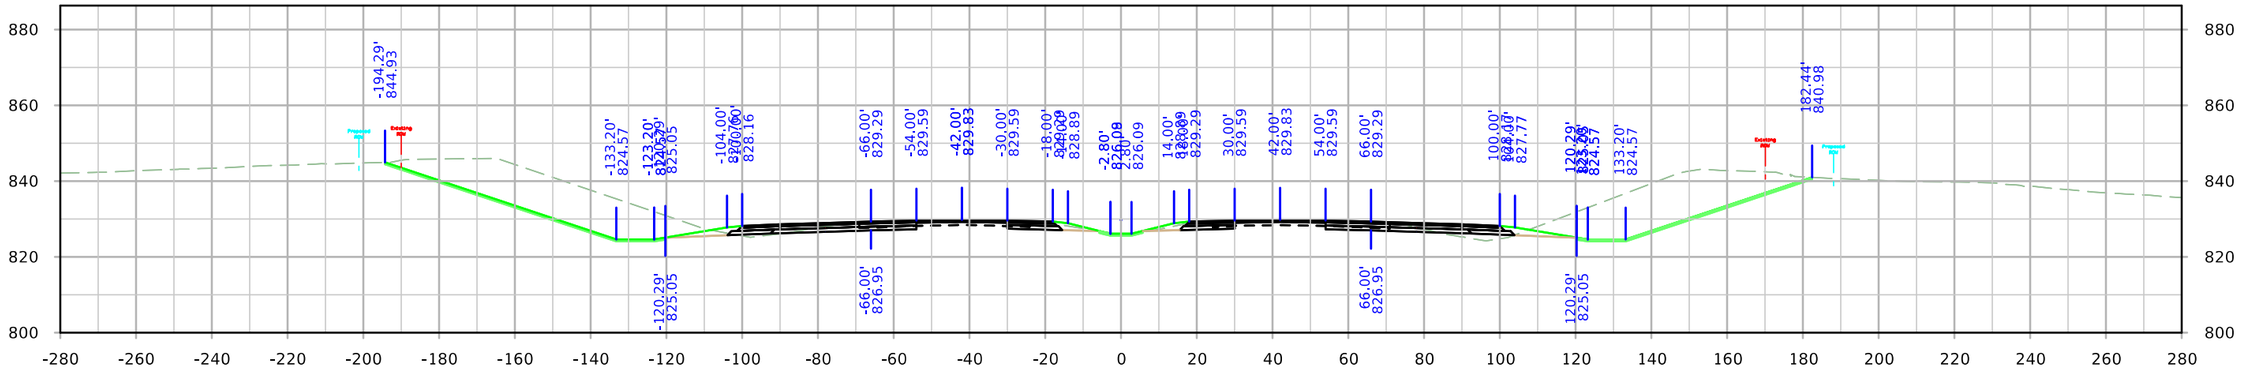


STA. 87+00.00


FILE NO.	ENGLISH	DESIGN TEAM Holst \ Schrock \ Dudley	Johnson \ Linn COUNTY	PROJECT NUMBER IM-380-6(434)12--13-52	SHEET NUMBER W.46

11:42:06 AM 10/3/2022 kschroc pw:\\NTPwint1.dot.int.lan:PWMain\Documents\Projects\5238003016\Design_Section3\CADD_Files\Sheet_Files\SHT_52380434_W01.dgn


ML380

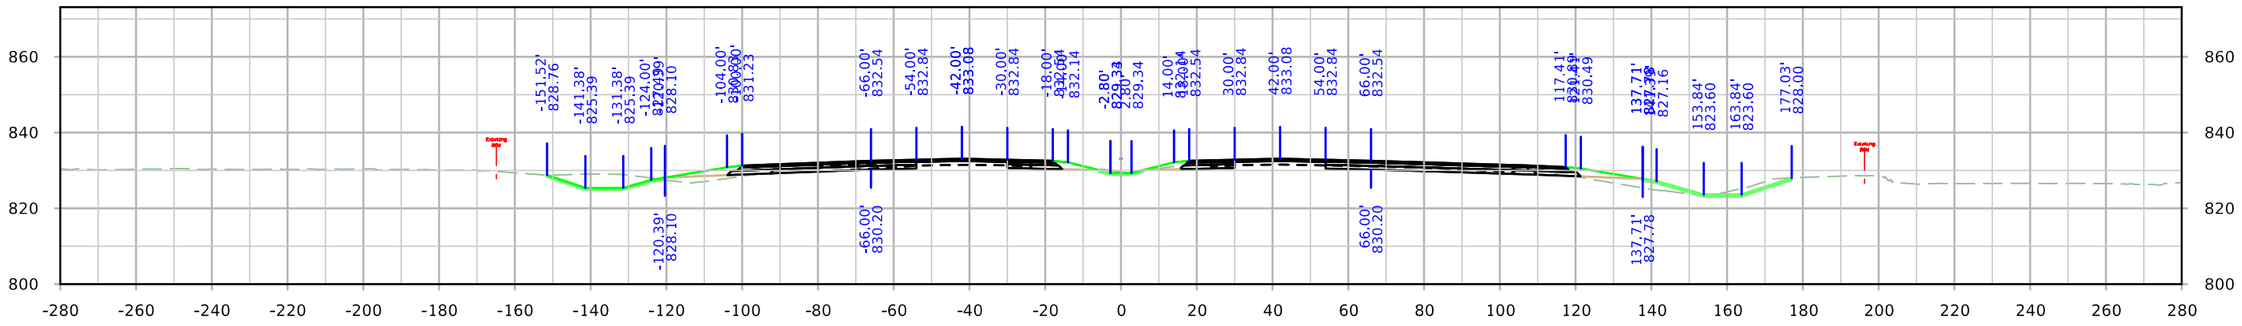

STA. 92+00.00

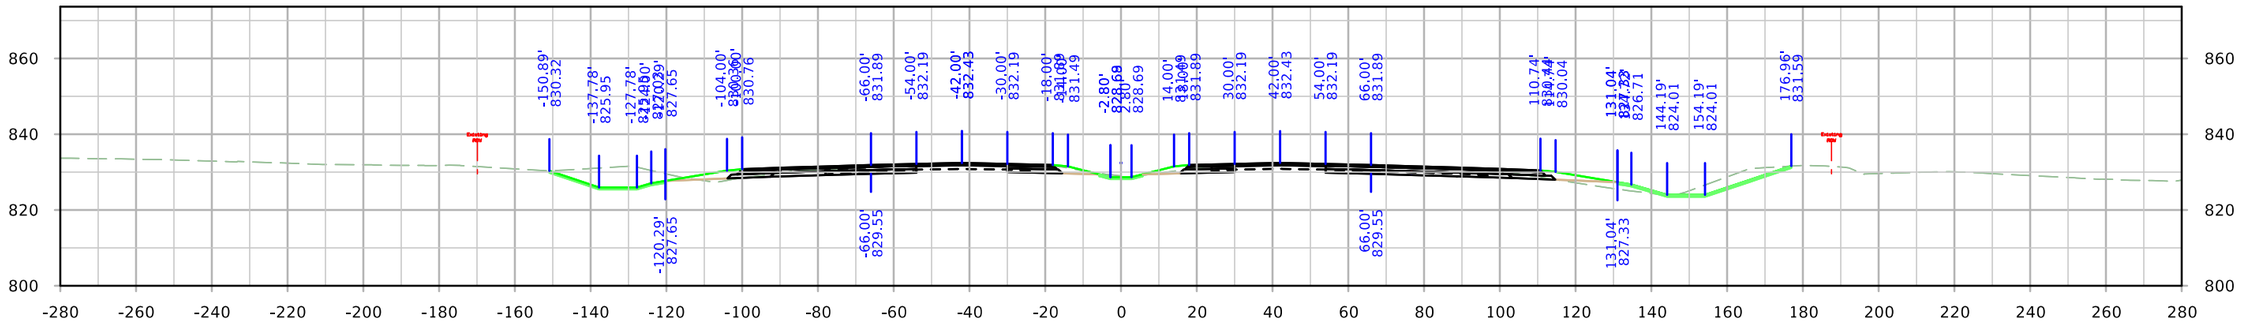

STA. 91+00.00

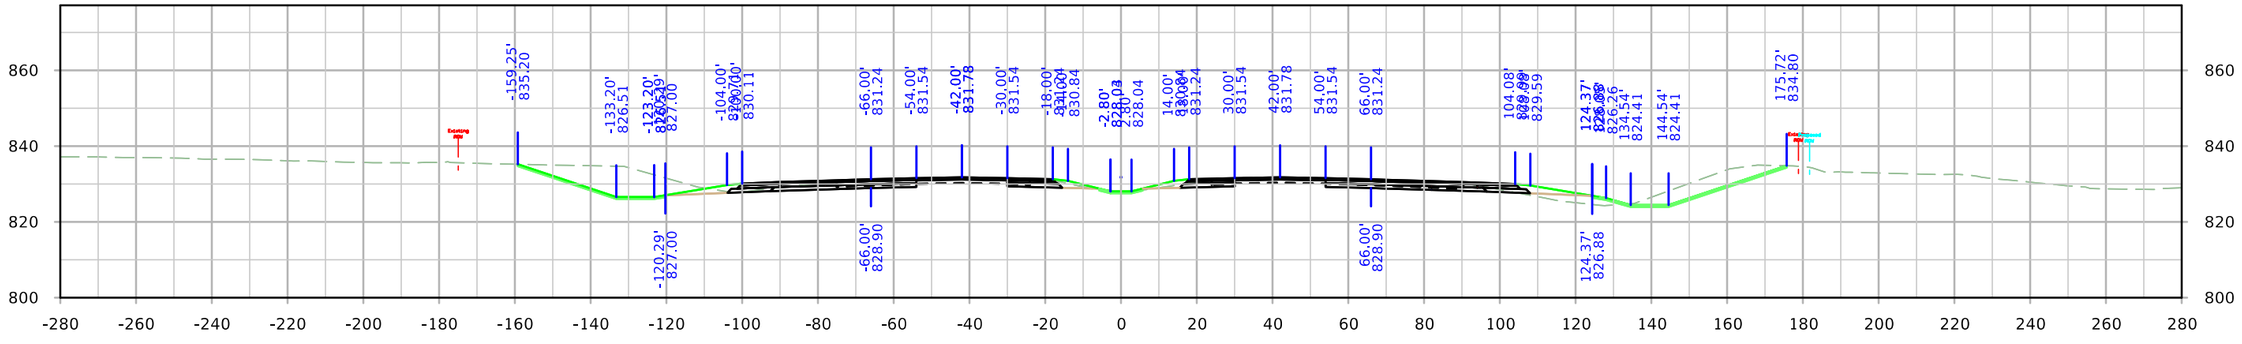



STA. 90+00.00


FILE NO.	ENGLISH	DESIGN TEAM Holst \ Schrock \ Dudley	Johnson \ Linn COUNTY	PROJECT NUMBER IM-380-6(434)12--13-52	SHEET NUMBER W.47

11:42:16 AM 10/3/2022 kschroc pw:\\NTPwint1.dot.int.lan:PWMain\Documents\Projects\5238003016\Design_Section3\CADD_Files\Sheet_Files\SHT_52380434_W01.dgn

ML380

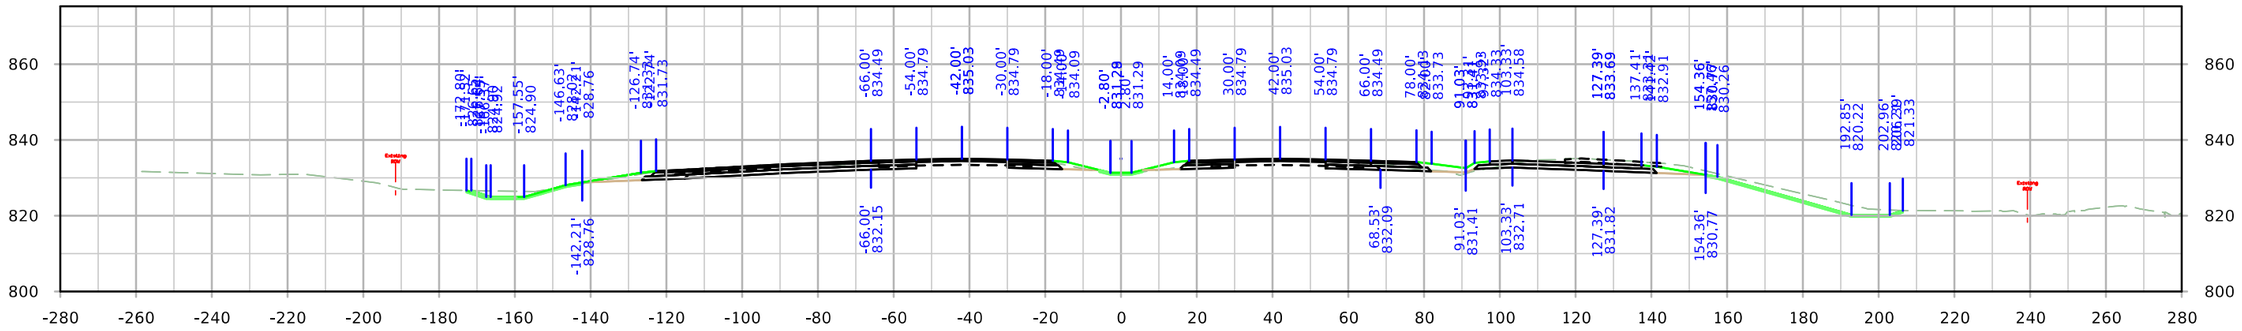


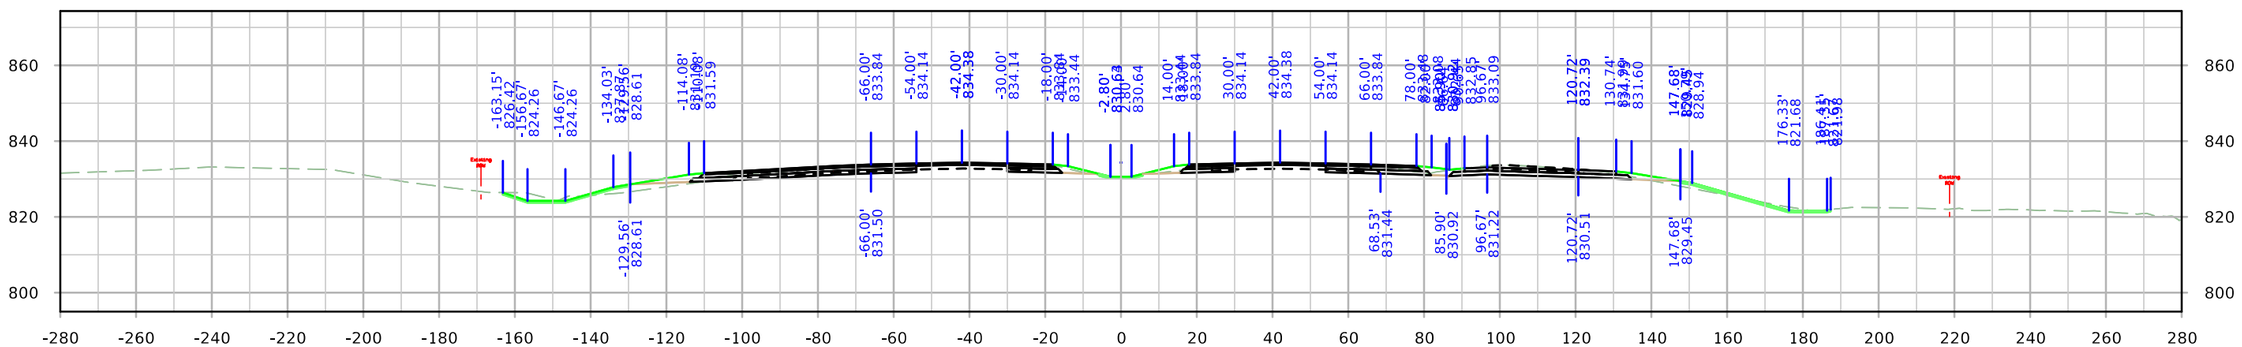

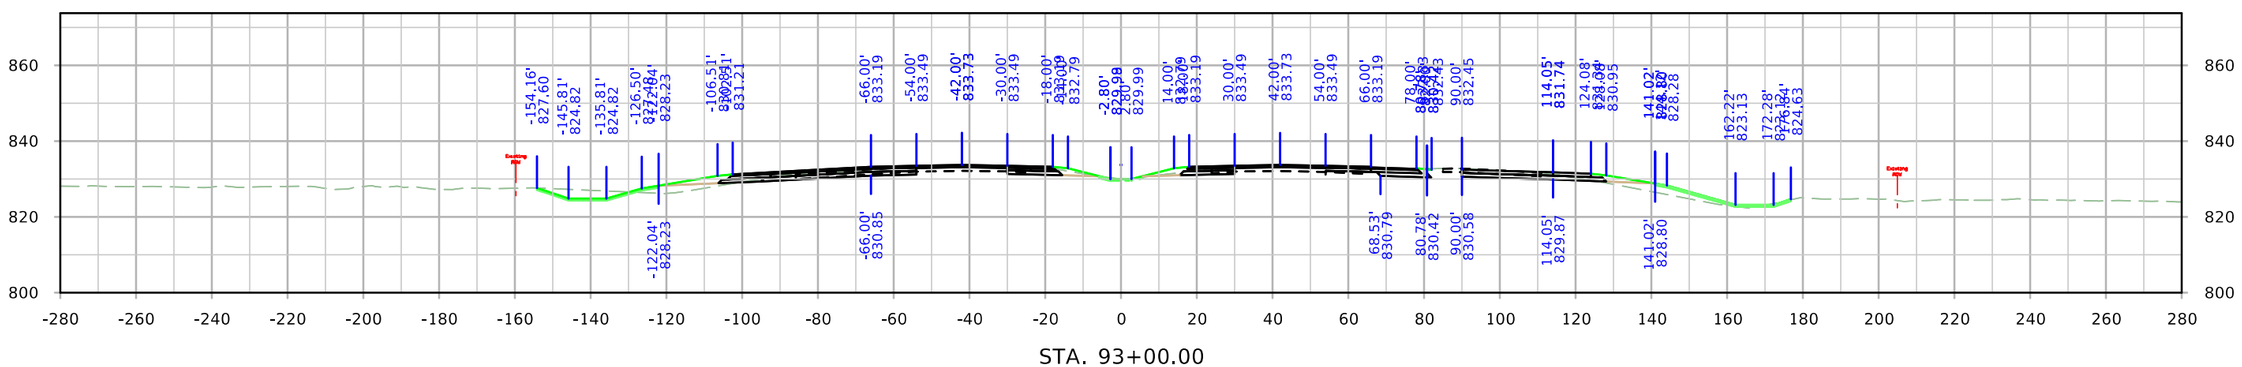


FILE NO.	ENGLISH	DESIGN TEAM Holst \ Schrock \ Dudley	Johnson \ Linn COUNTY	PROJECT NUMBER IM-380-6(434)12--13-52	SHEET NUMBER W.48


ML380

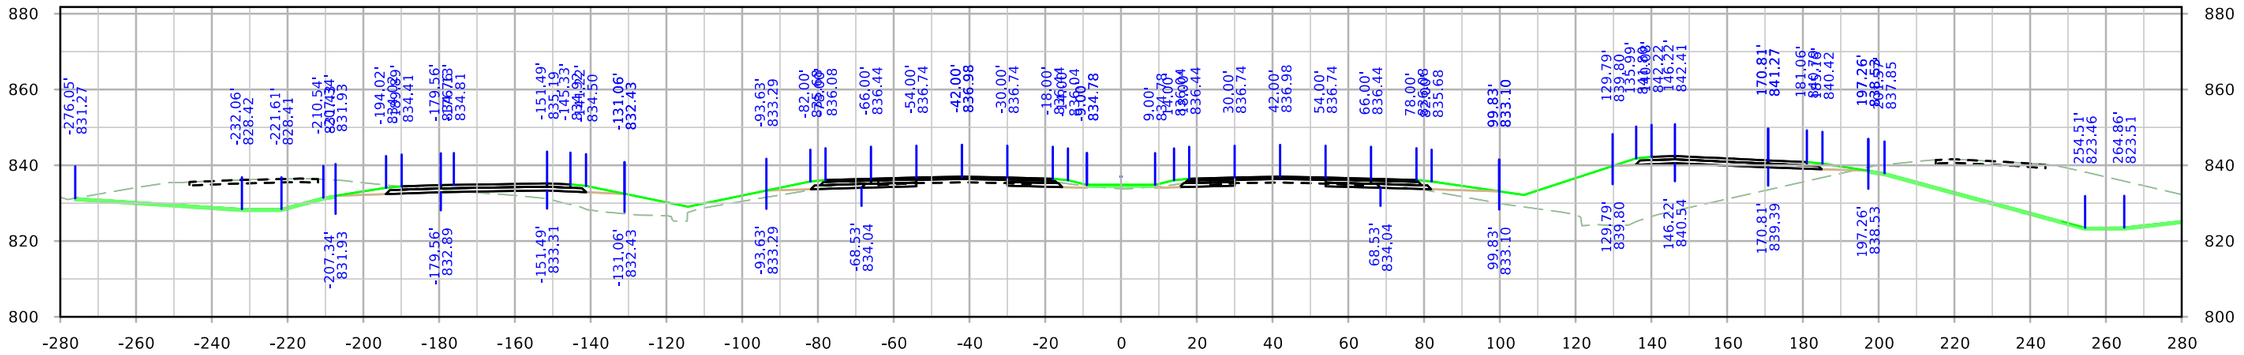

STA. 98+00.00

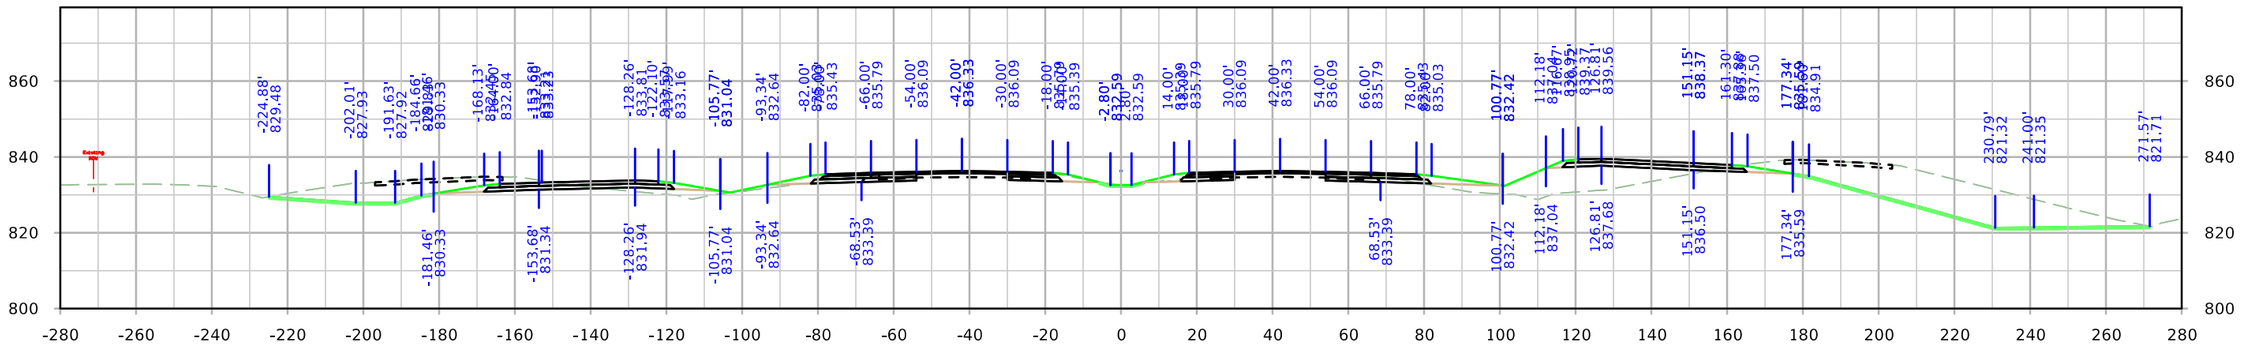


STA. 97+00.00

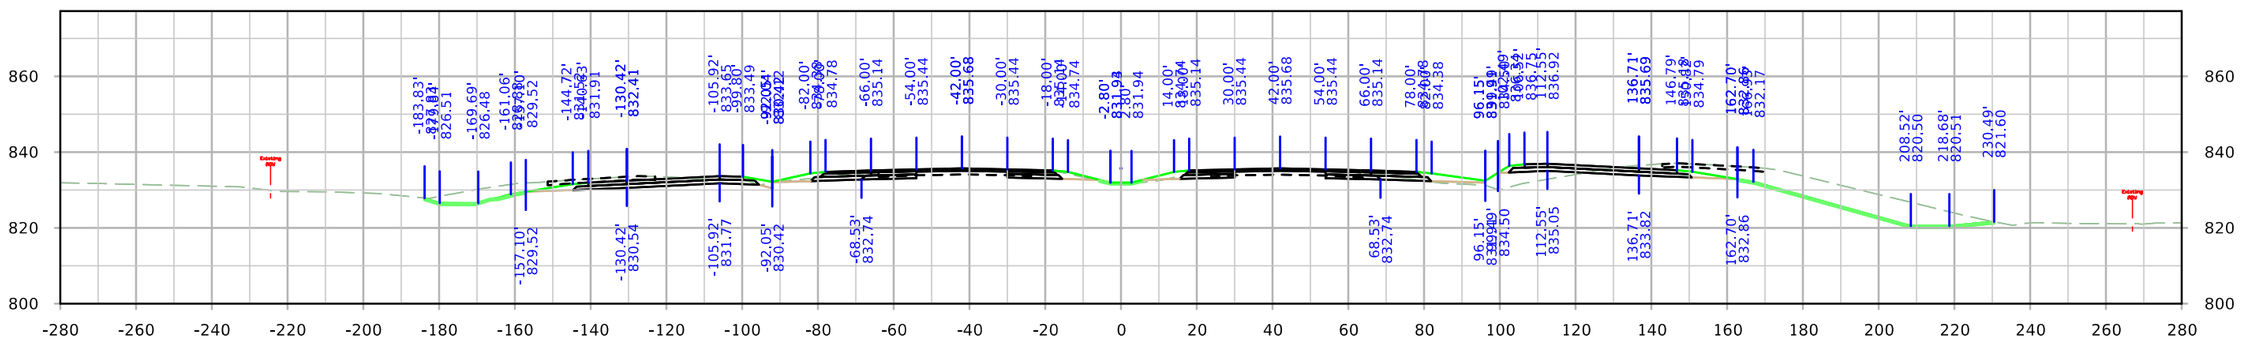



STA. 96+00.00

FILE NO.	ENGLISH	DESIGN TEAM Holst \ Schrock \ Dudley	Johnson \ Linn COUNTY	PROJECT NUMBER IM-380-6(434)12--13-52	SHEET NUMBER W.49

ML380

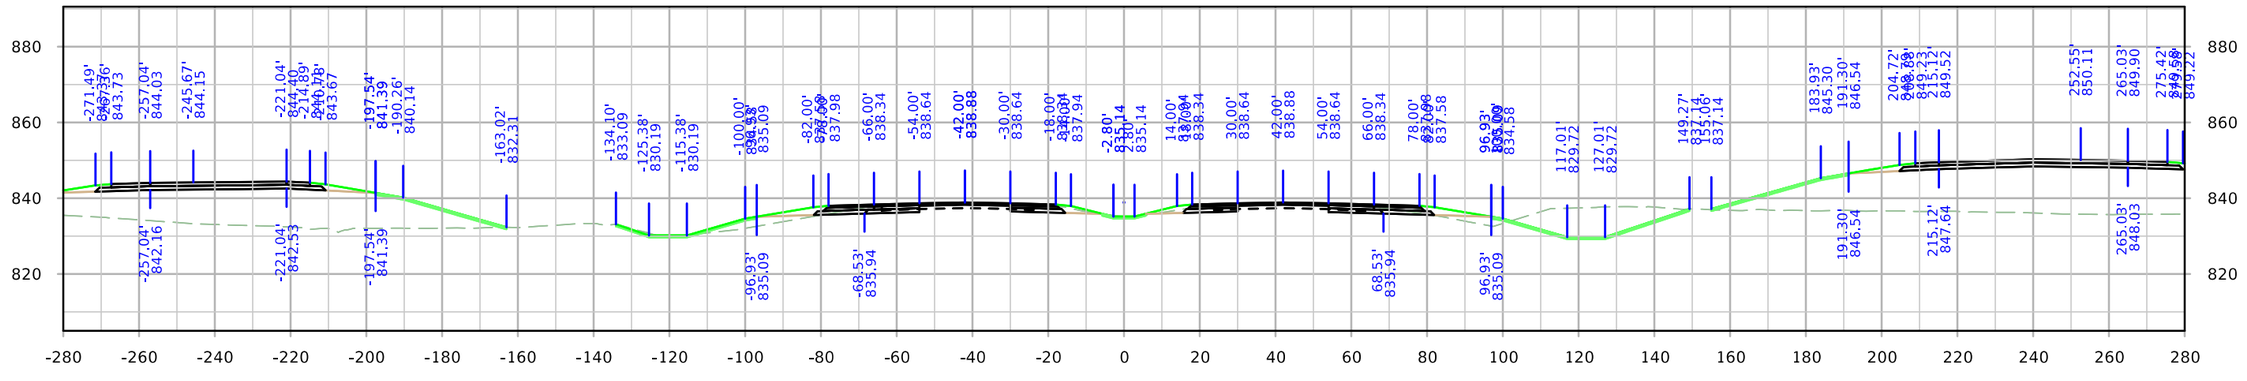

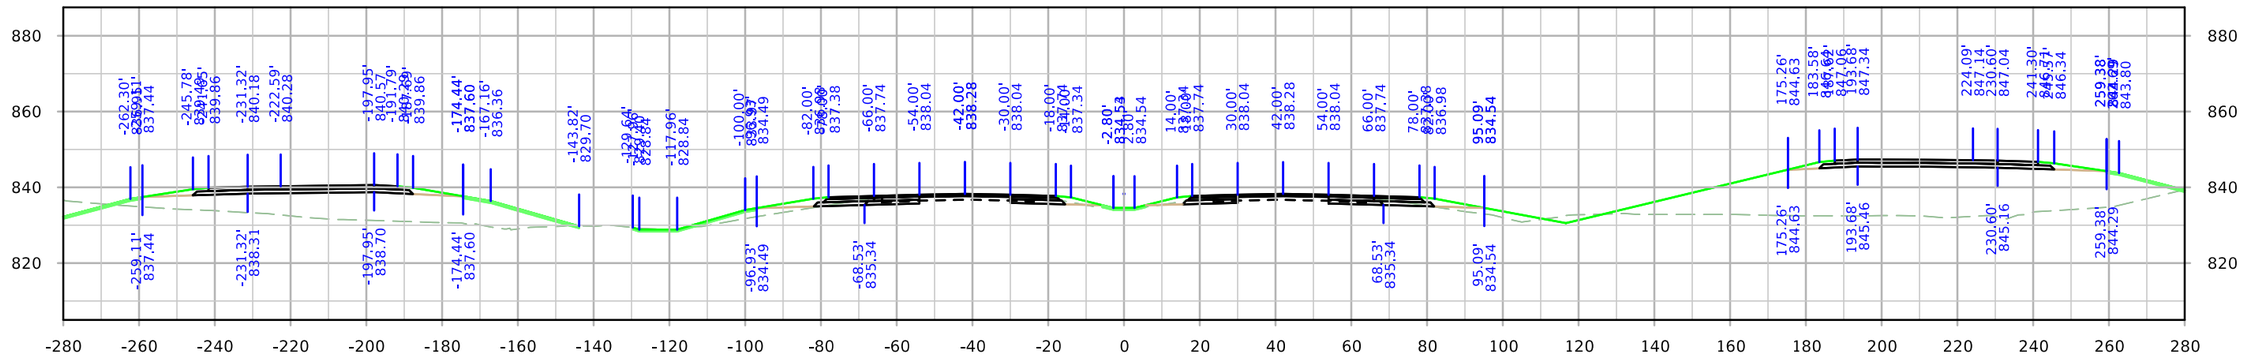


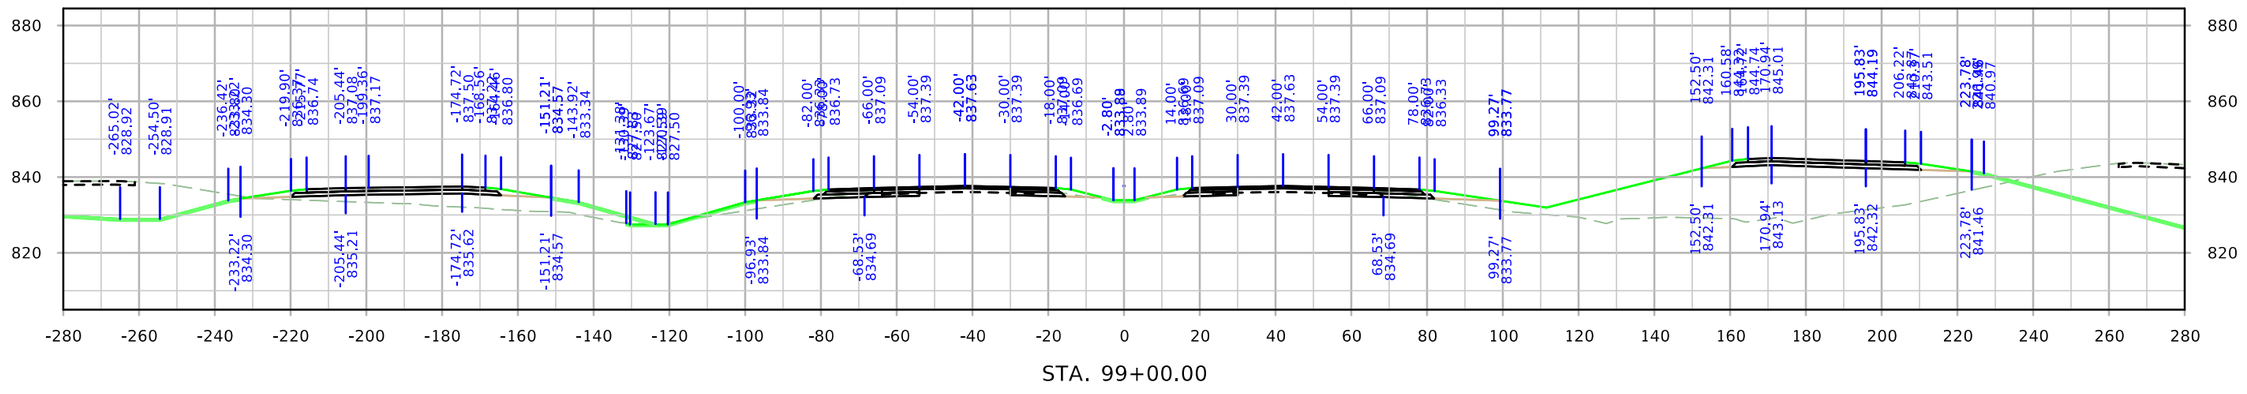


FILE NO.	ENGLISH	DESIGN TEAM Holst \ Schrock \ Dudley	Johnson \ Linn COUNTY	PROJECT NUMBER IM-380-6(434)12--13-52	SHEET NUMBER W.50

11:42:45 AM 10/3/2022 kschroc pw:\\NTPwint1.dot.int.lan:PWMain\Documents\Projects\5238003016\Design_Section3\CADD_Files\Sheet_Files\SHT_52380434_W01.dgn


ML380

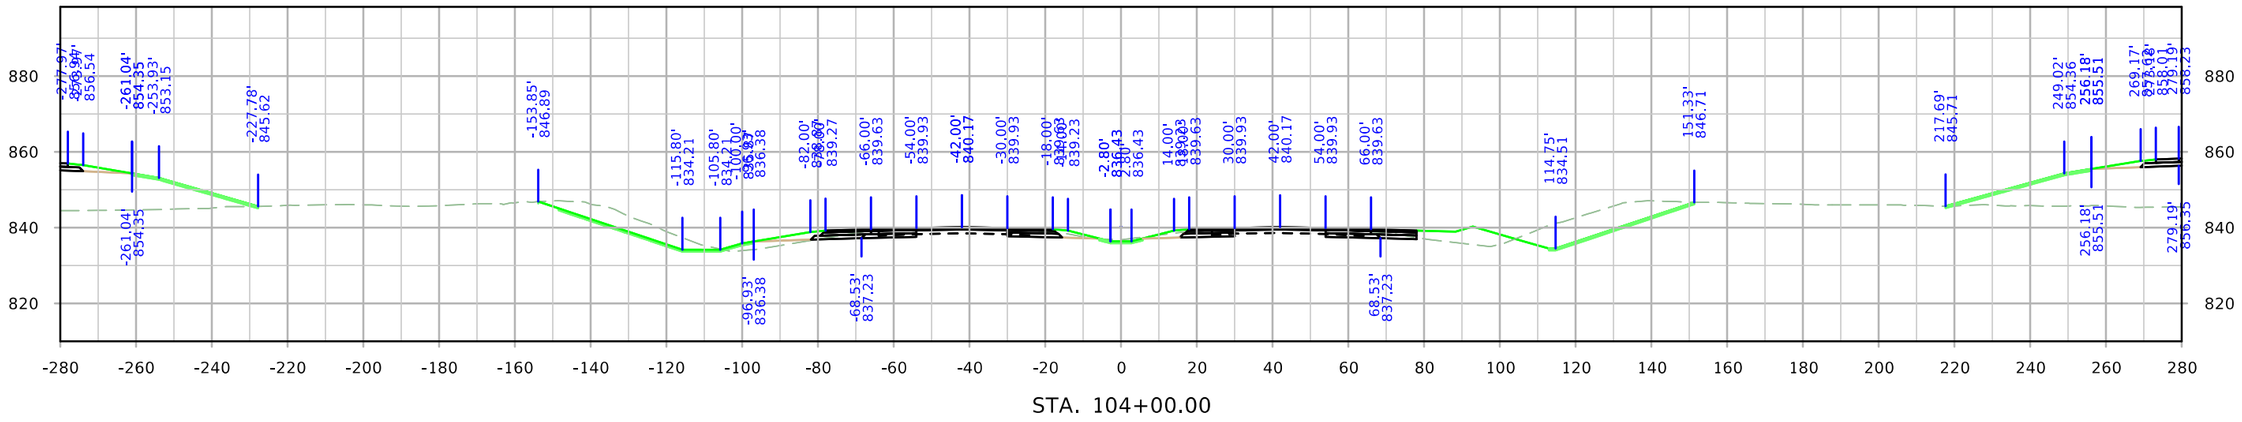

STA. 104+00.00

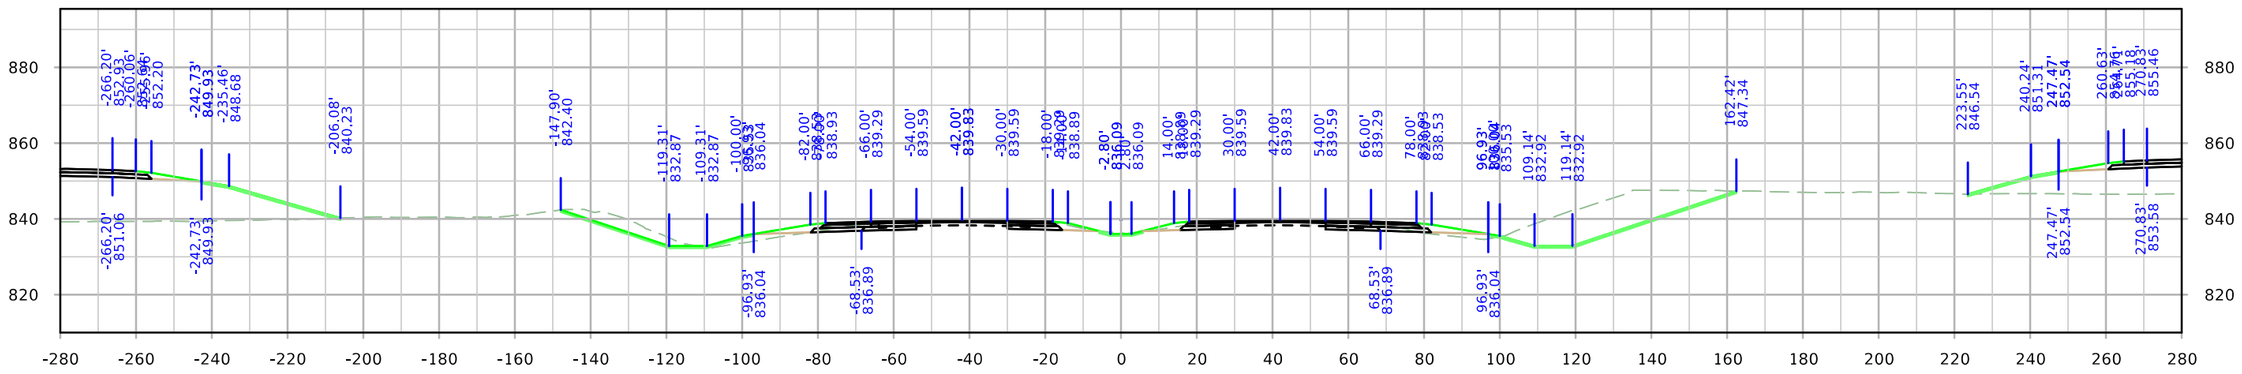


STA. 103+00.00

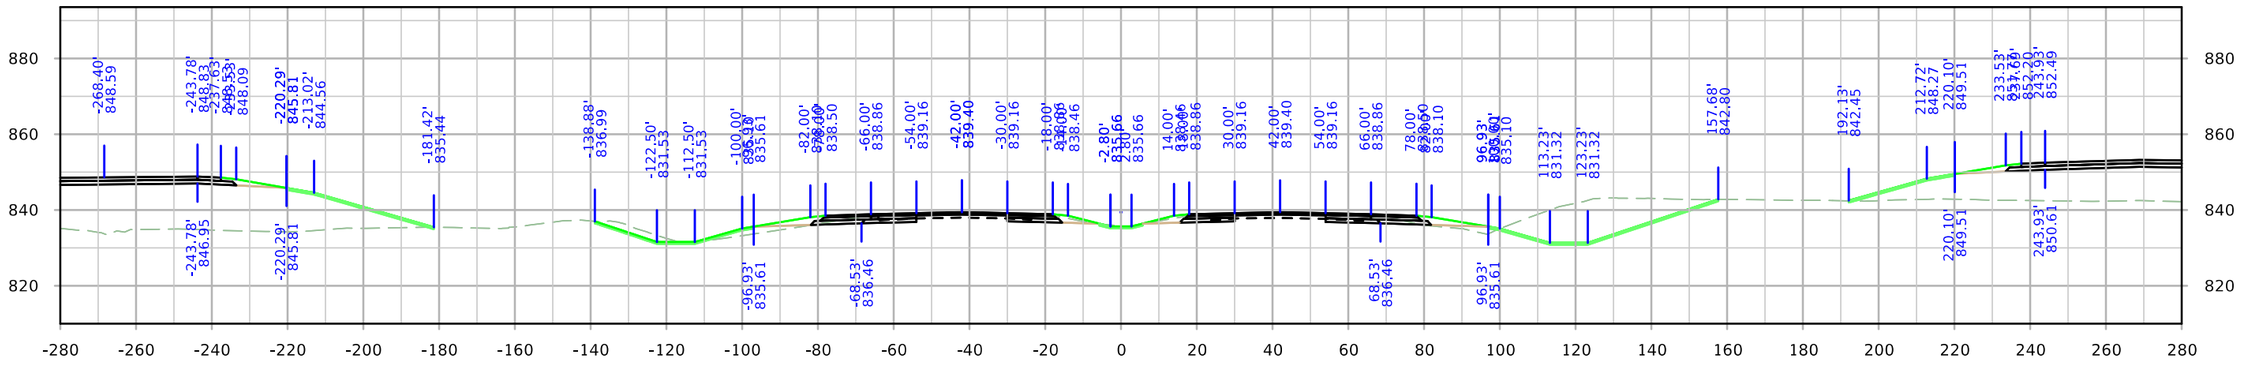


STA. 102+00.00

FILE NO.	ENGLISH	DESIGN TEAM Holst \ Schrock \ Dudley	Johnson \ Linn COUNTY	PROJECT NUMBER IM-380-6(434)12--13-52	SHEET NUMBER W.51

ML380

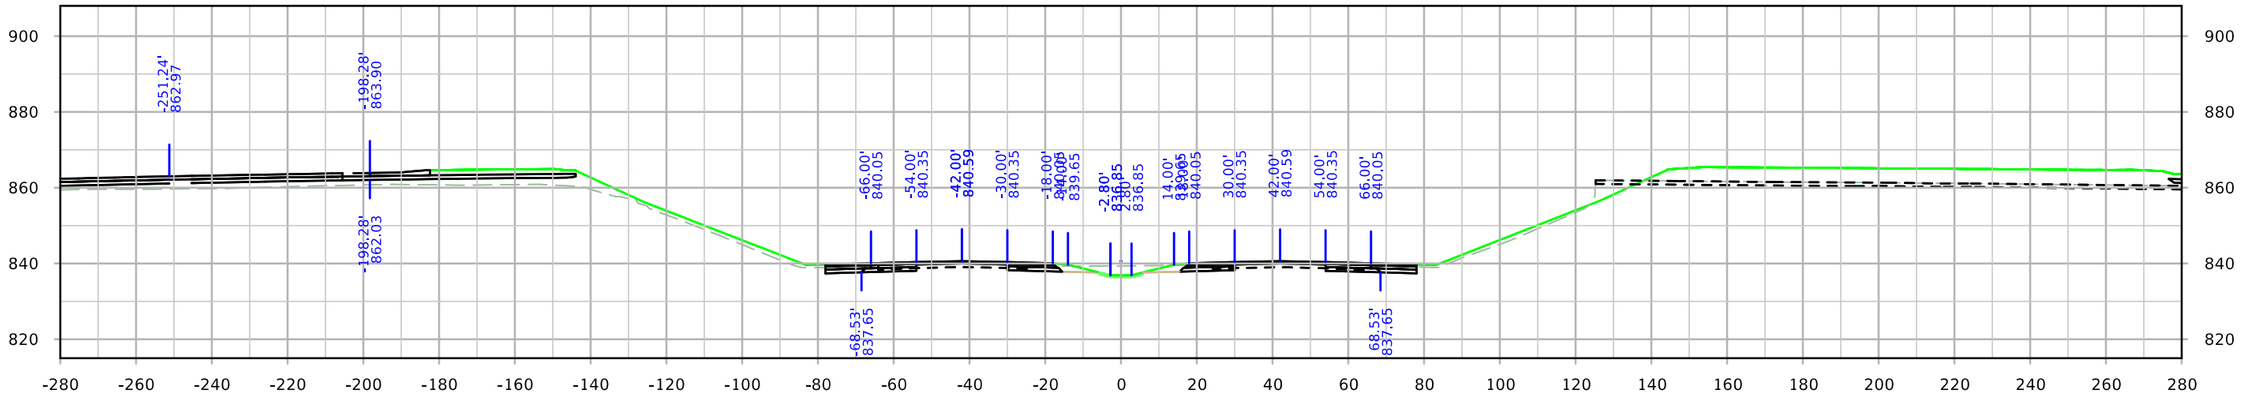

STA. 106+00.00

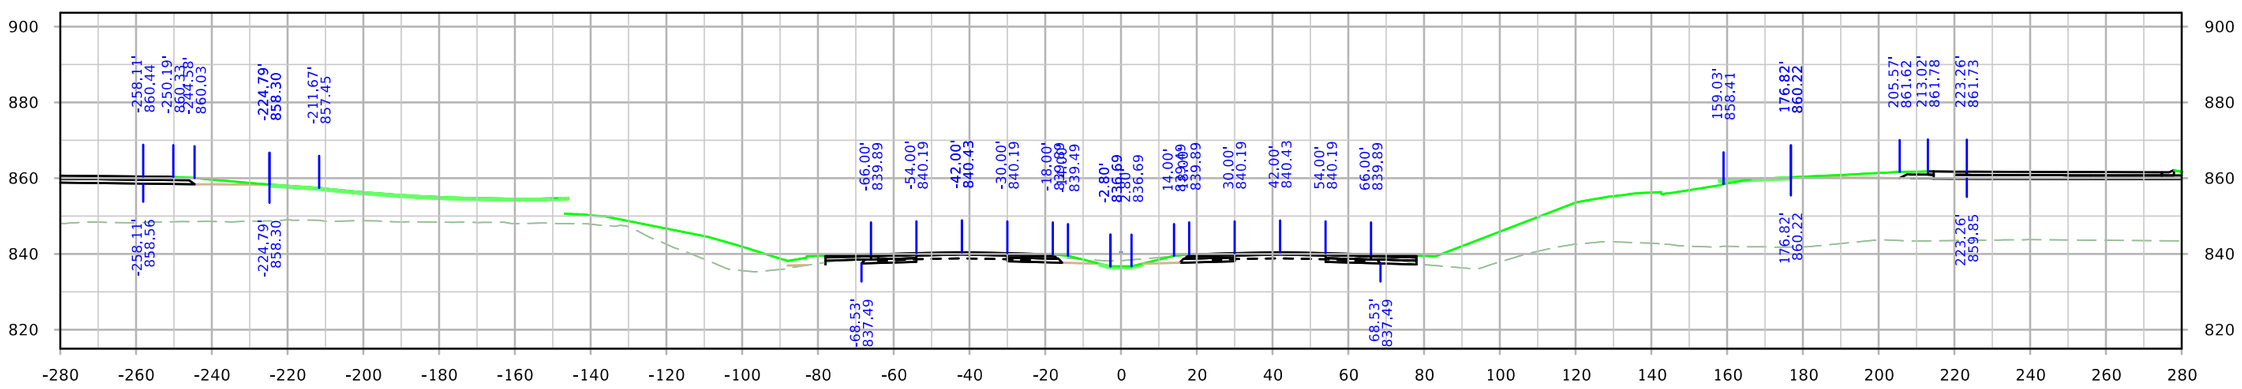



STA. 105+00.00


FILE NO.	ENGLISH	DESIGN TEAM Holst \ Schrock \ Dudley	Johnson \ Linn COUNTY	PROJECT NUMBER IM-380-6(434)11--13-52	SHEET NUMBER W.52

11:43:02 AM 10/3/2022 kschroc pw:\\NTPwint1.dot.int.lan:PWMain\Documents\Projects\5238003016\Design_Section3\CADD_Files\Sheet_Files\SHT_52380434_W01.dgn

ML380

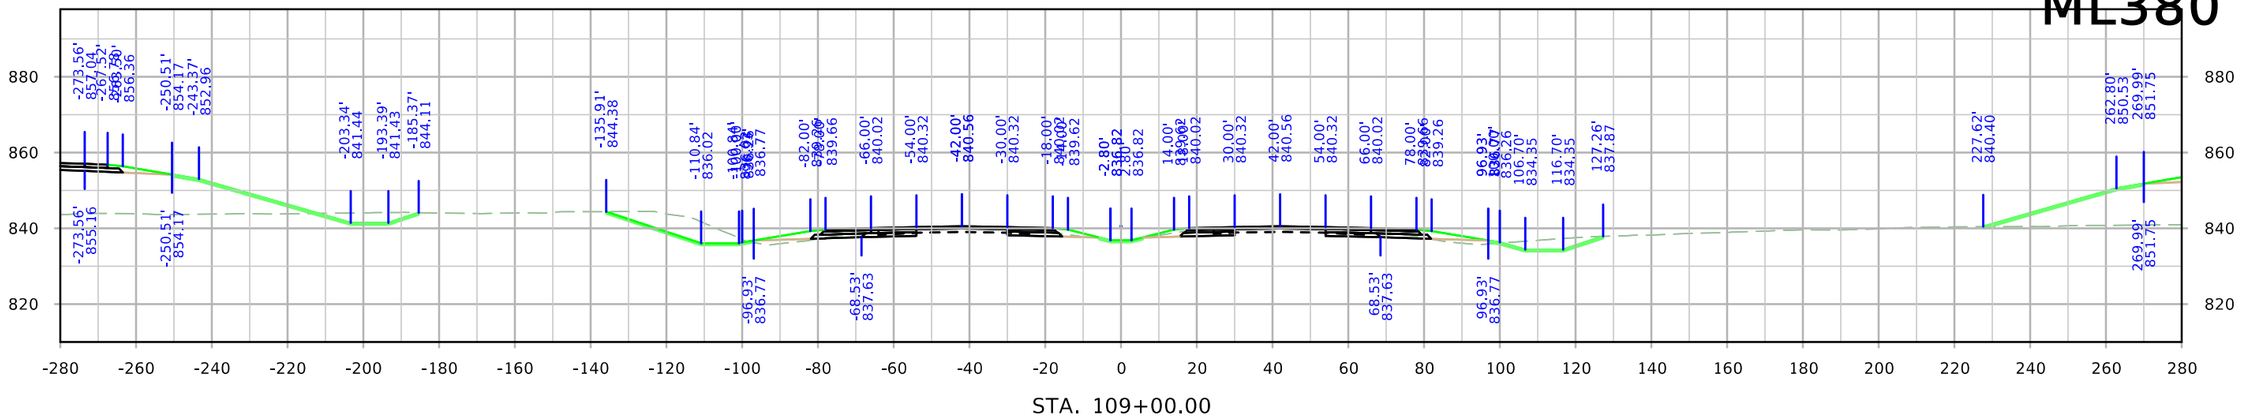


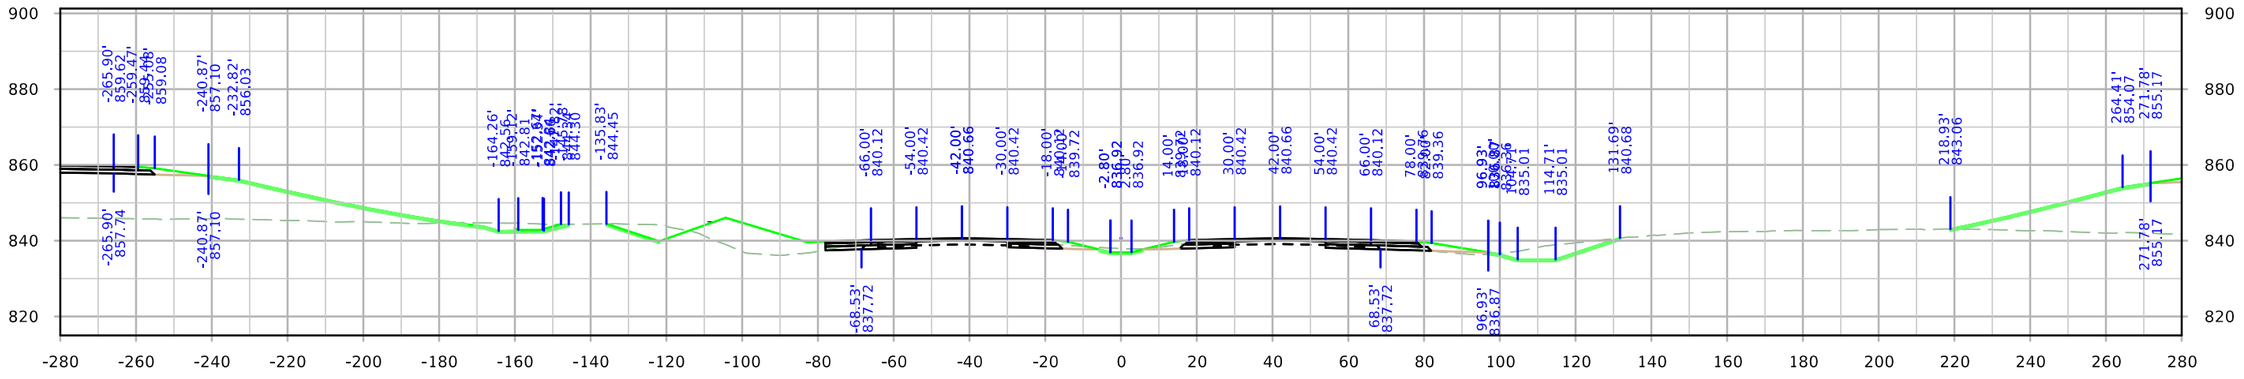


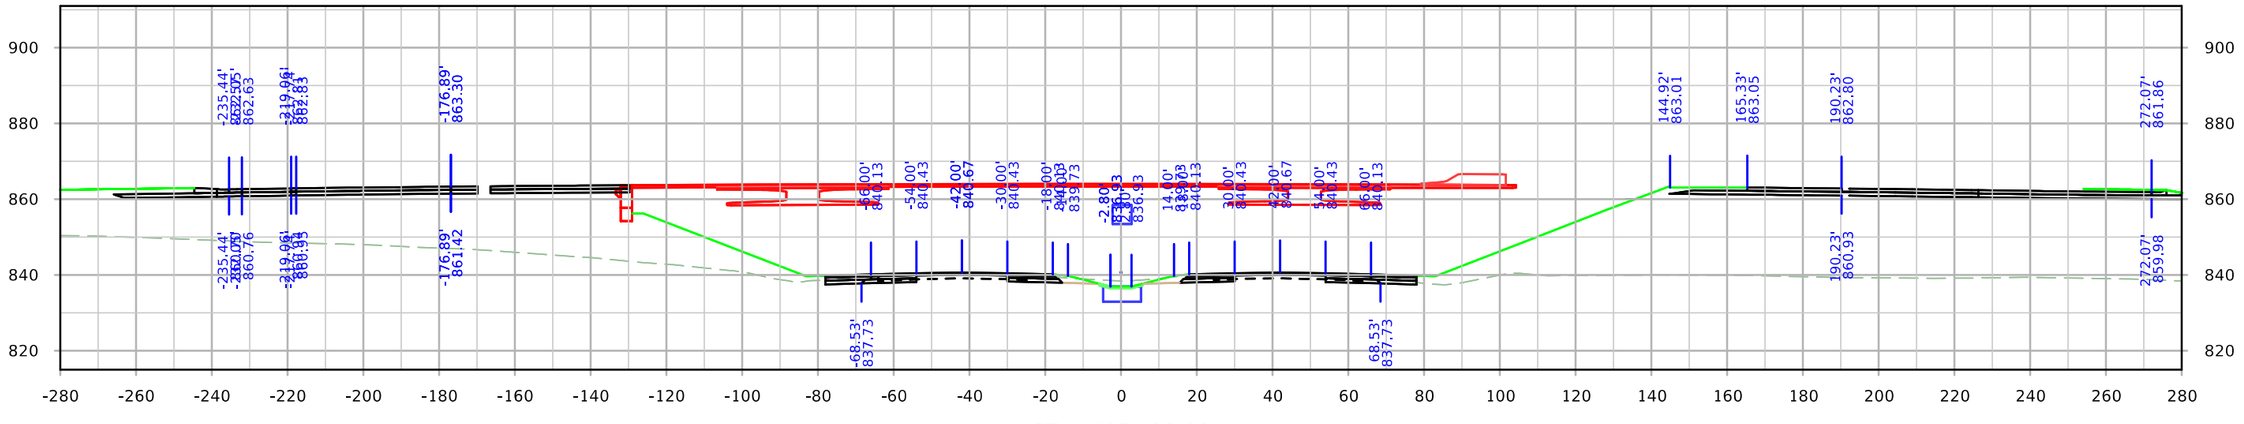


FILE NO.	ENGLISH	DESIGN TEAM Holst \ Schrock \ Dudley	Johnson \ Linn COUNTY	PROJECT NUMBER IM-380-6(434)11--13-52	SHEET NUMBER W.53

ML380

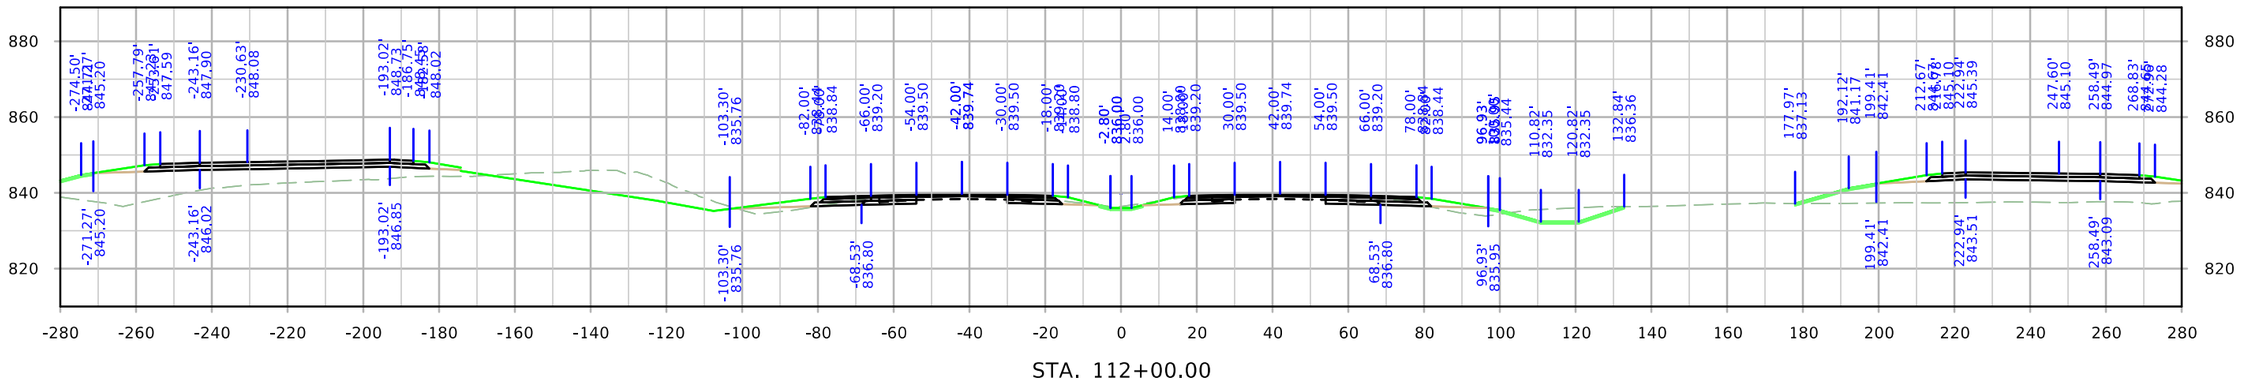

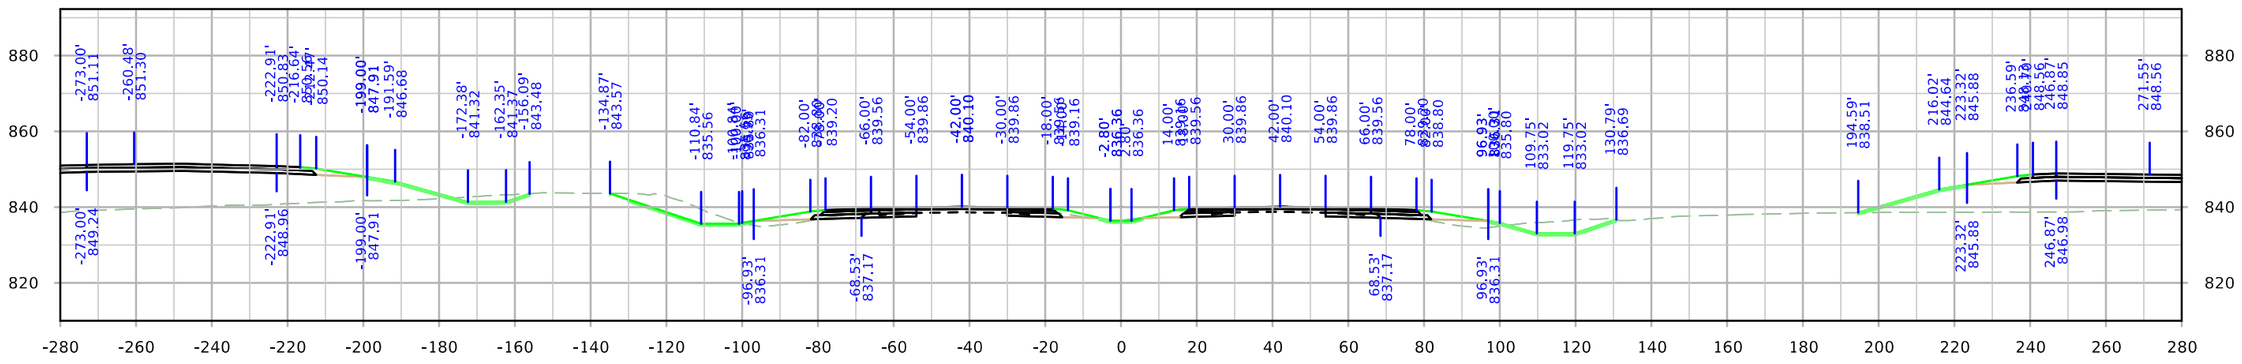


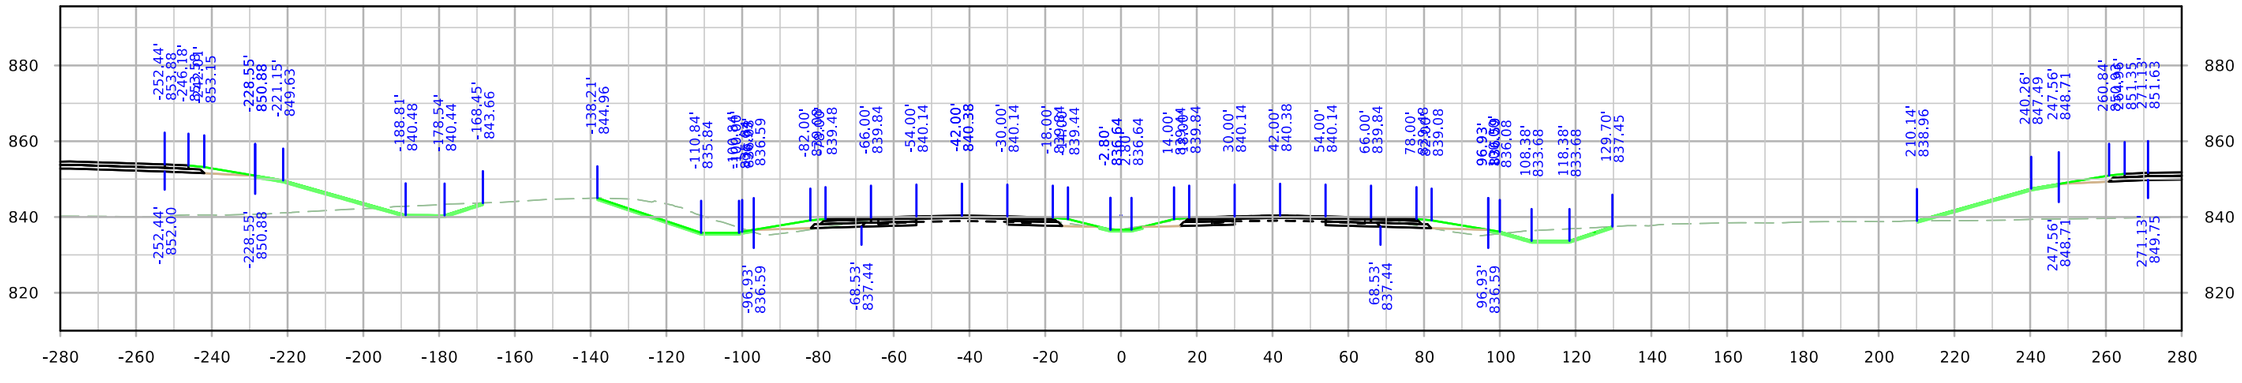



FILE NO.	ENGLISH	DESIGN TEAM Holst \ Schrock \ Dudley	Johnson \ Linn COUNTY	PROJECT NUMBER IM-380-6(434)12--13-52	SHEET NUMBER W.54

11:43:22 AM 10/3/2022 kschroc pw:\\NTPwint1.dot.int.lan:PWMain\Documents\Projects\5238003016\Design_Section3\CADD_Files\Sheet_Files\SHT_52380434_W01.dgn

ML380

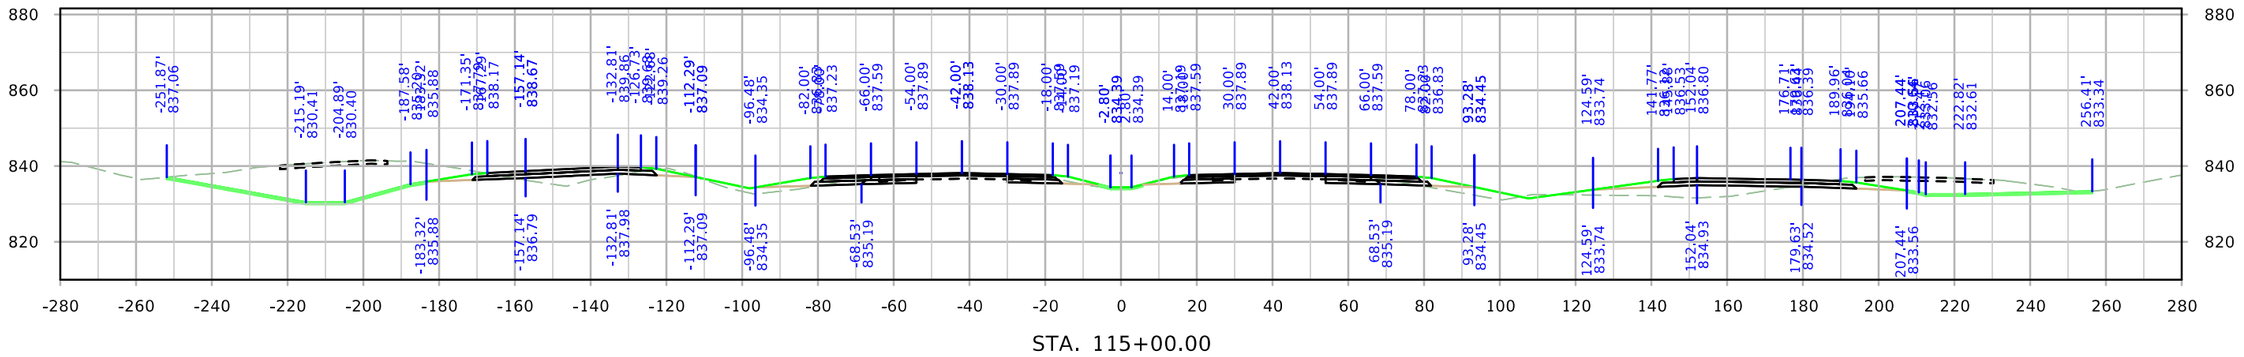

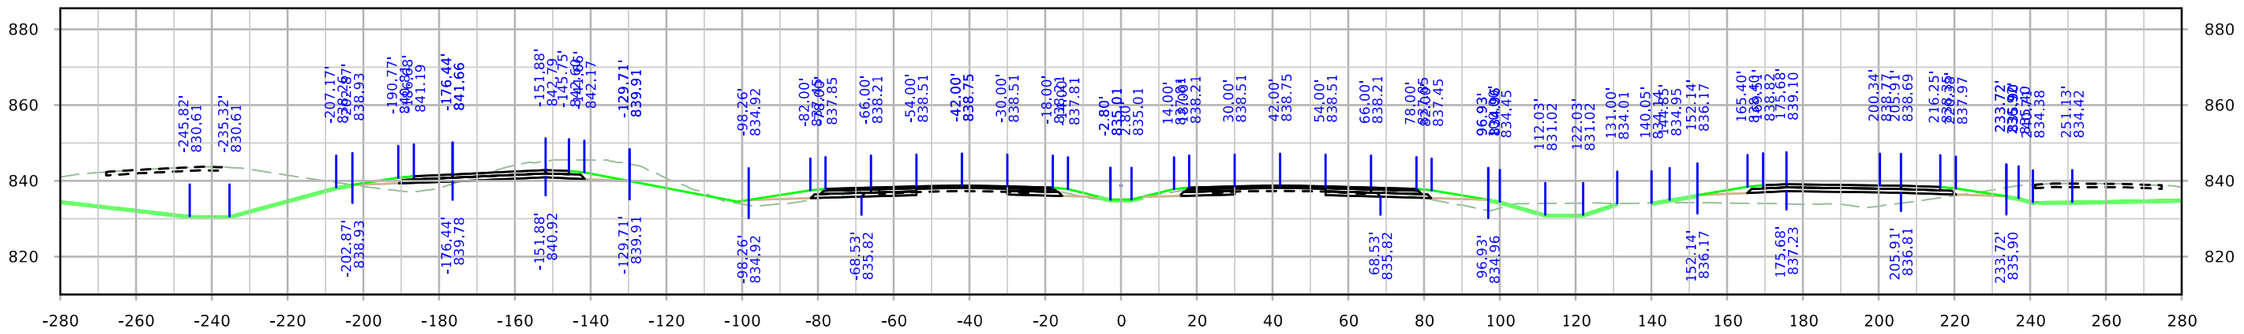


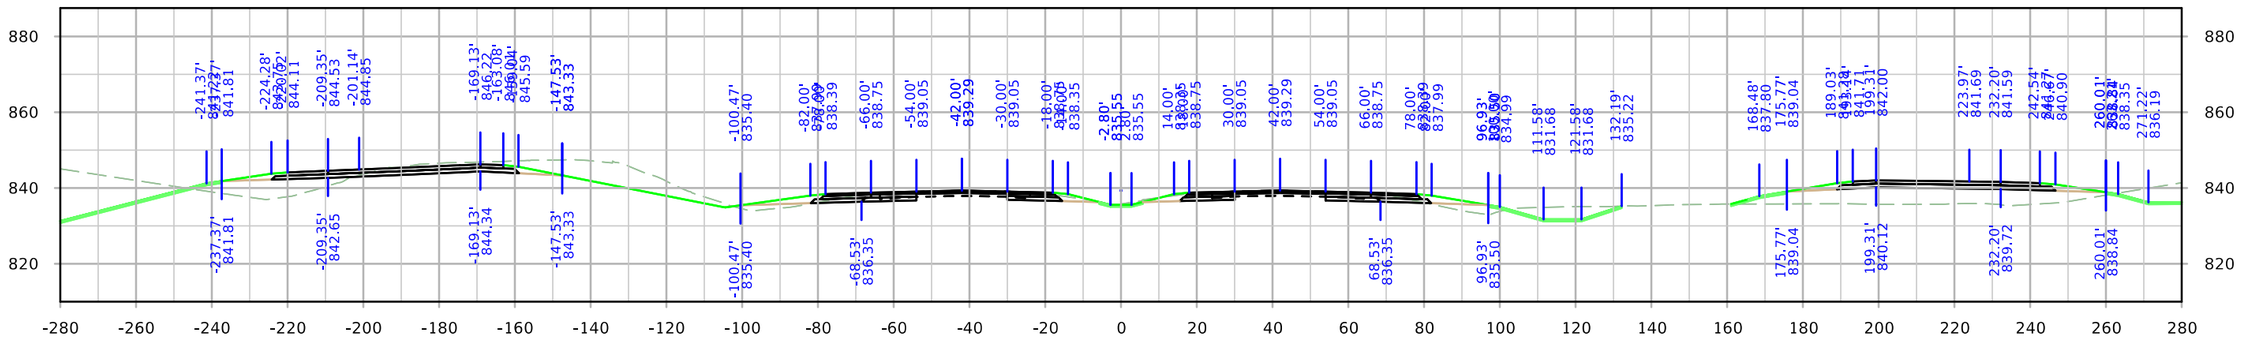


FILE NO.	ENGLISH	DESIGN TEAM Holst \ Schrock \ Dudley	Johnson \ Linn COUNTY	PROJECT NUMBER IM-380-6(434)12--13-52	SHEET NUMBER W.55

11:43:32 AM 10/3/2022 kschroc pw:\\NTPwint1.dot.int.lan:PWMain\Documents\Projects\5238003016\Design_Section3\CADD_Files\Sheet_Files\SHT_52380434_W01.dgn


ML380

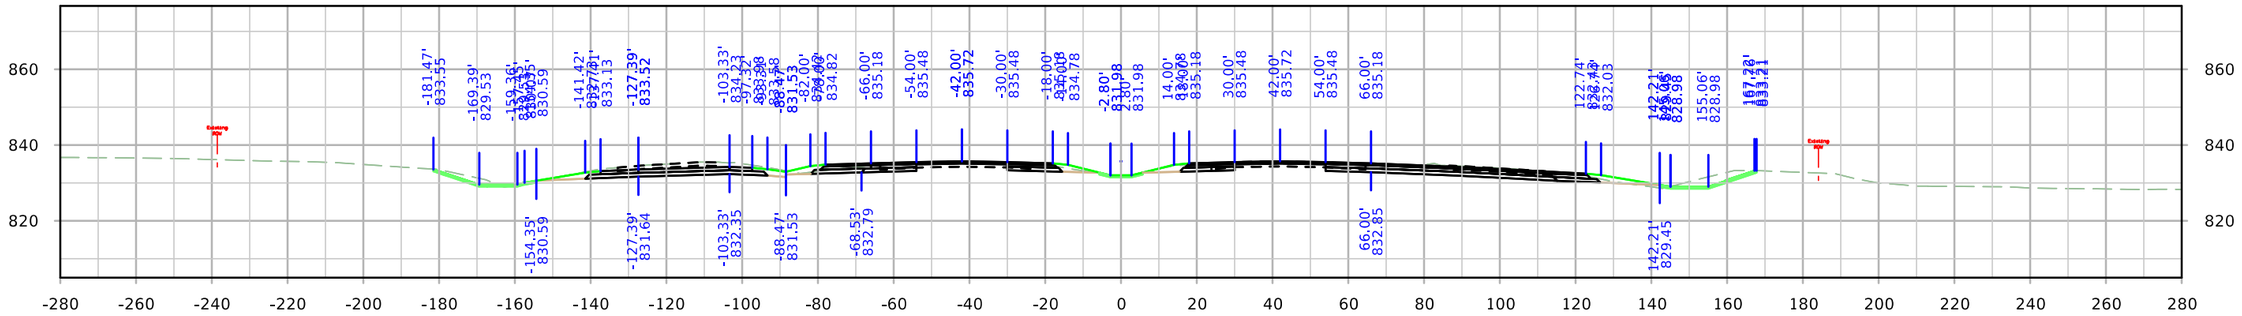

STA. 118+00.00

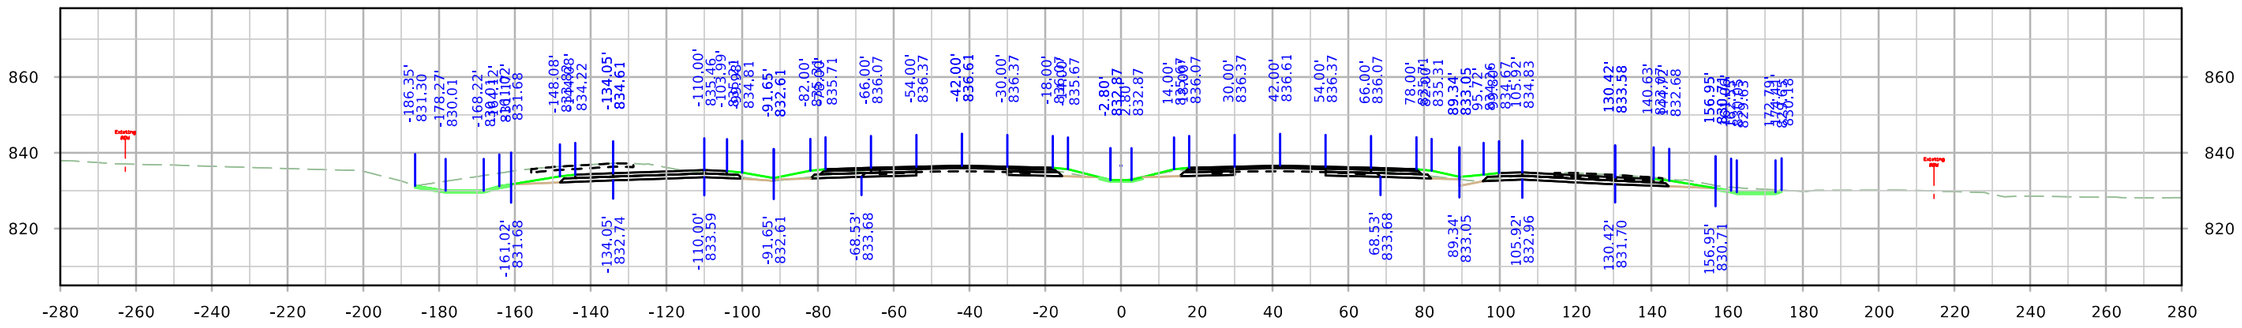

STA. 117+00.00

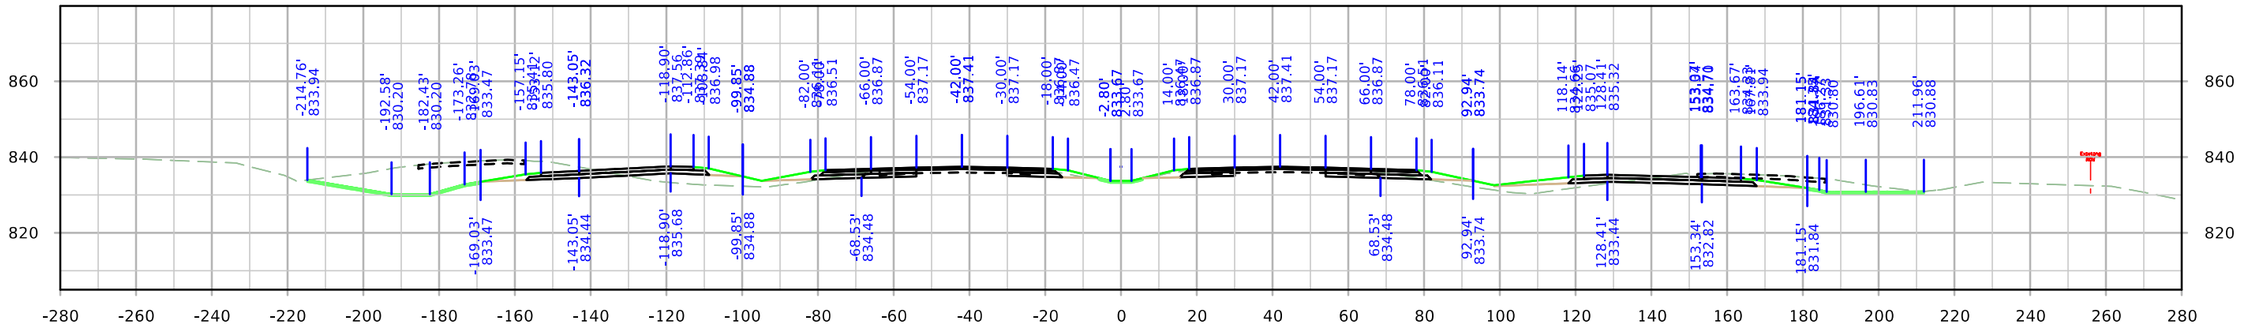



STA. 116+00.00


FILE NO.	ENGLISH	DESIGN TEAM Holst \ Schrock \ Dudley	Johnson \ Linn COUNTY	PROJECT NUMBER IM-380-6(434)12--13-52	SHEET NUMBER W.56

11:43:43 AM 10/3/2022 kschroc pw:\\NTPwint1.dot.int.lan:PWMain\Documents\Projects\5238003016\Design_Section3\CADD_Files\Sheet_Files\SHT_52380434_W01.dgn

ML380

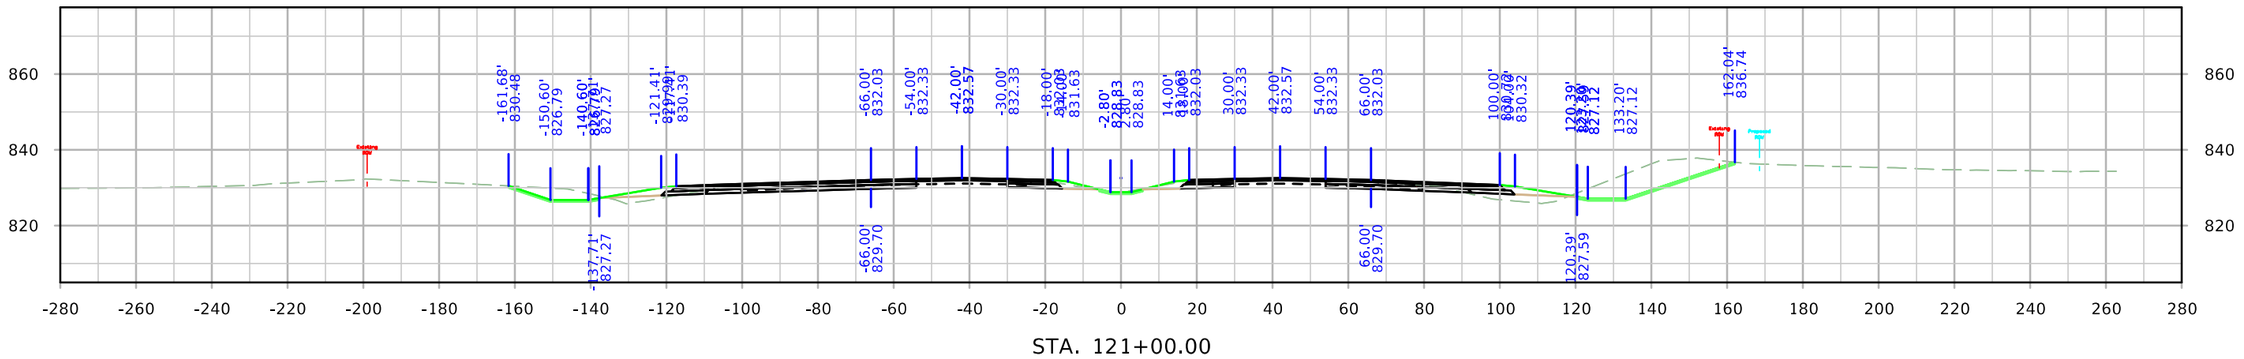


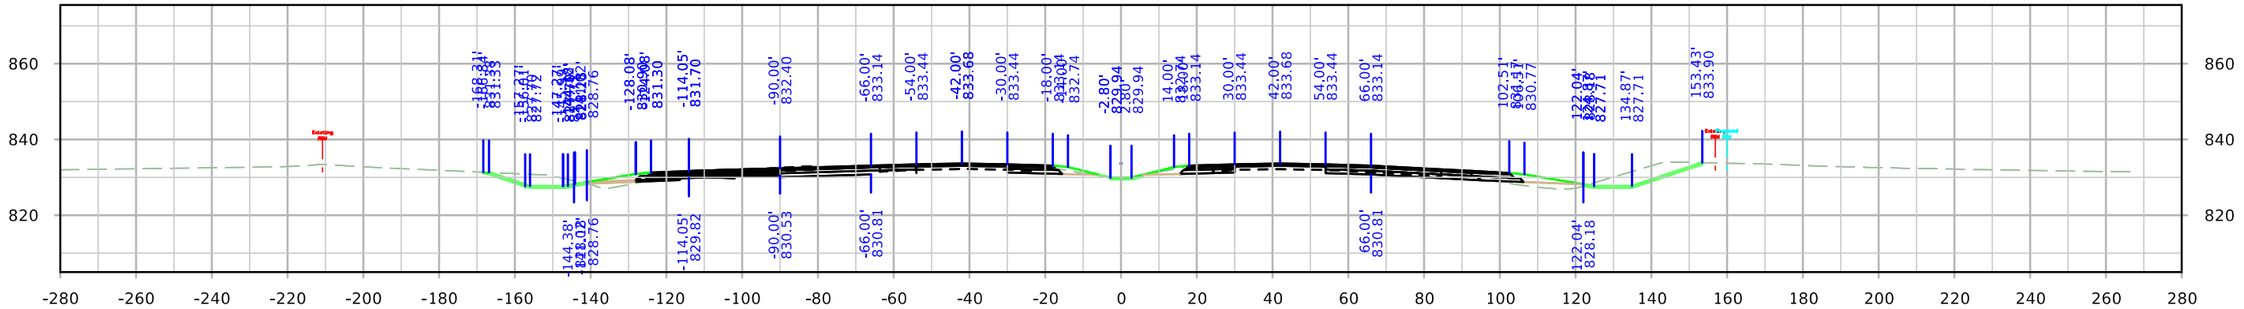


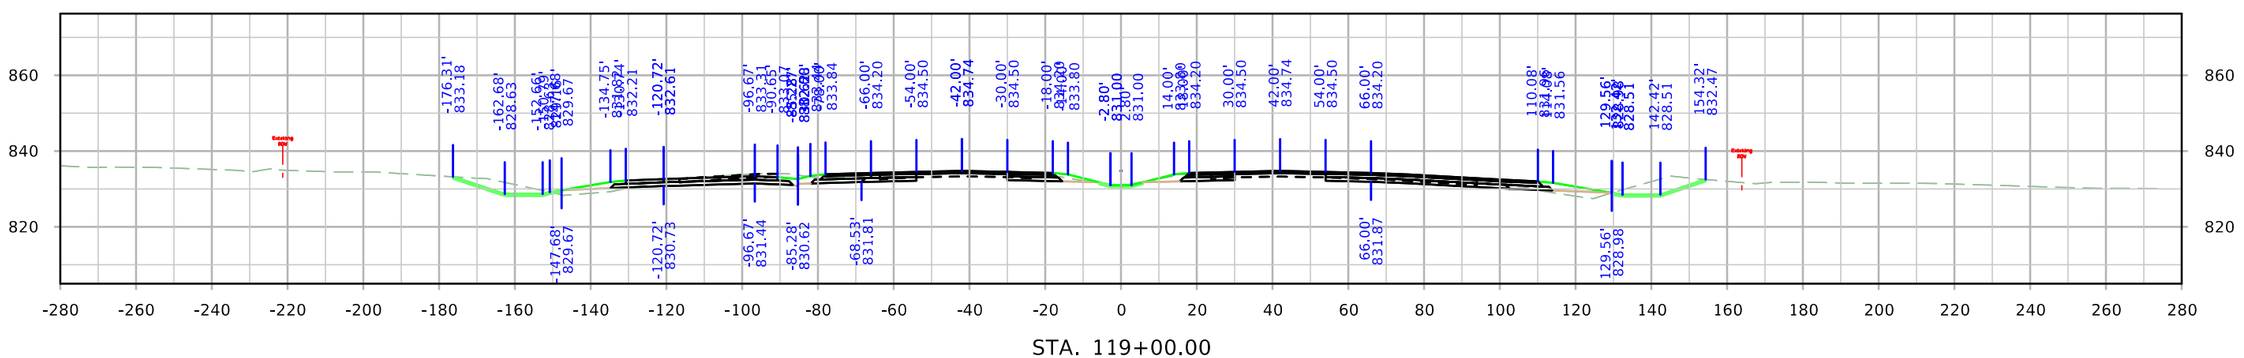


FILE NO.	ENGLISH	DESIGN TEAM Holst \ Schrock \ Dudley	Johnson \ Linn COUNTY	PROJECT NUMBER IM-380-6(434)12--13-52	SHEET NUMBER W.57

ML380

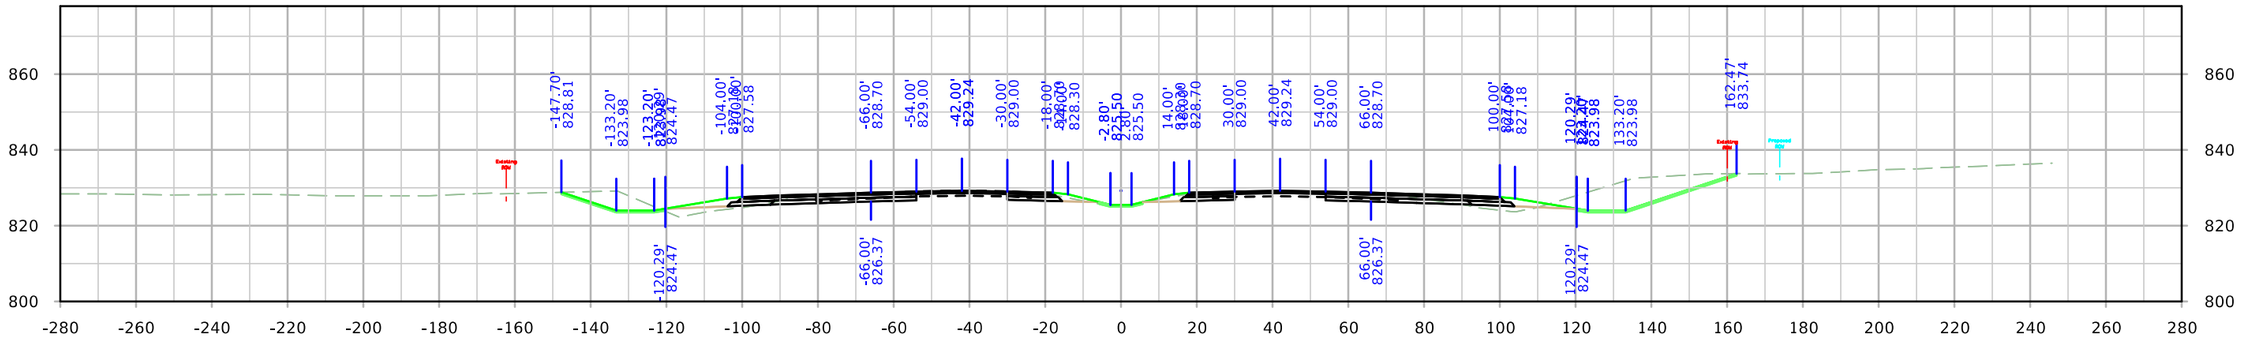

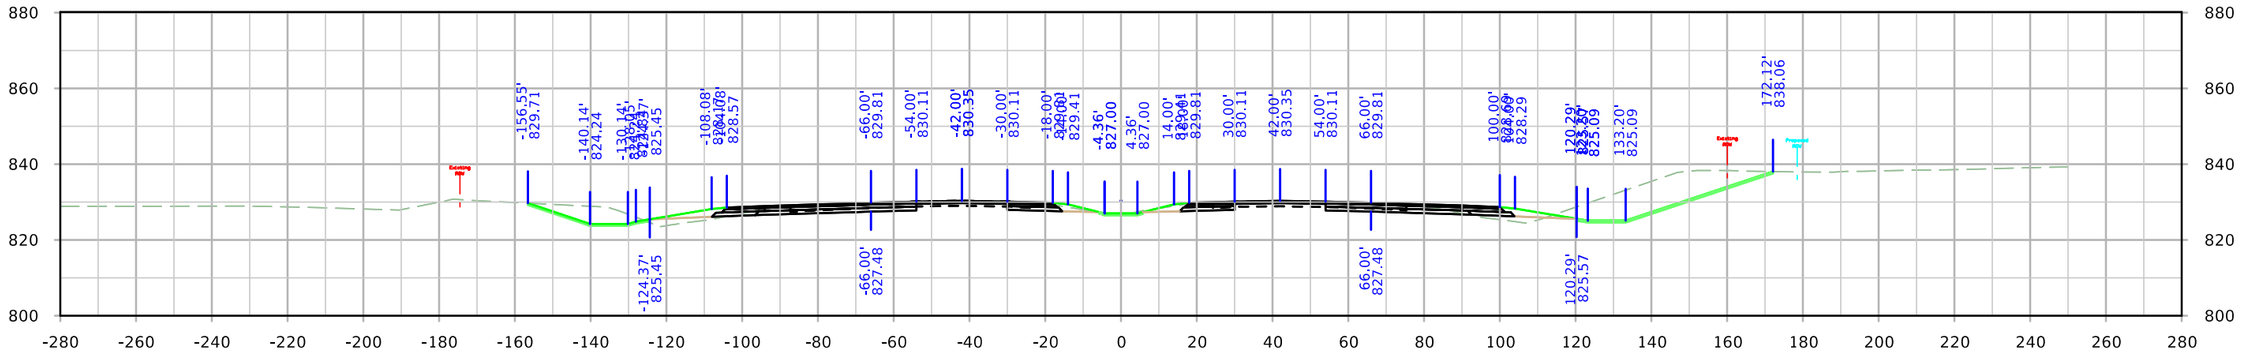


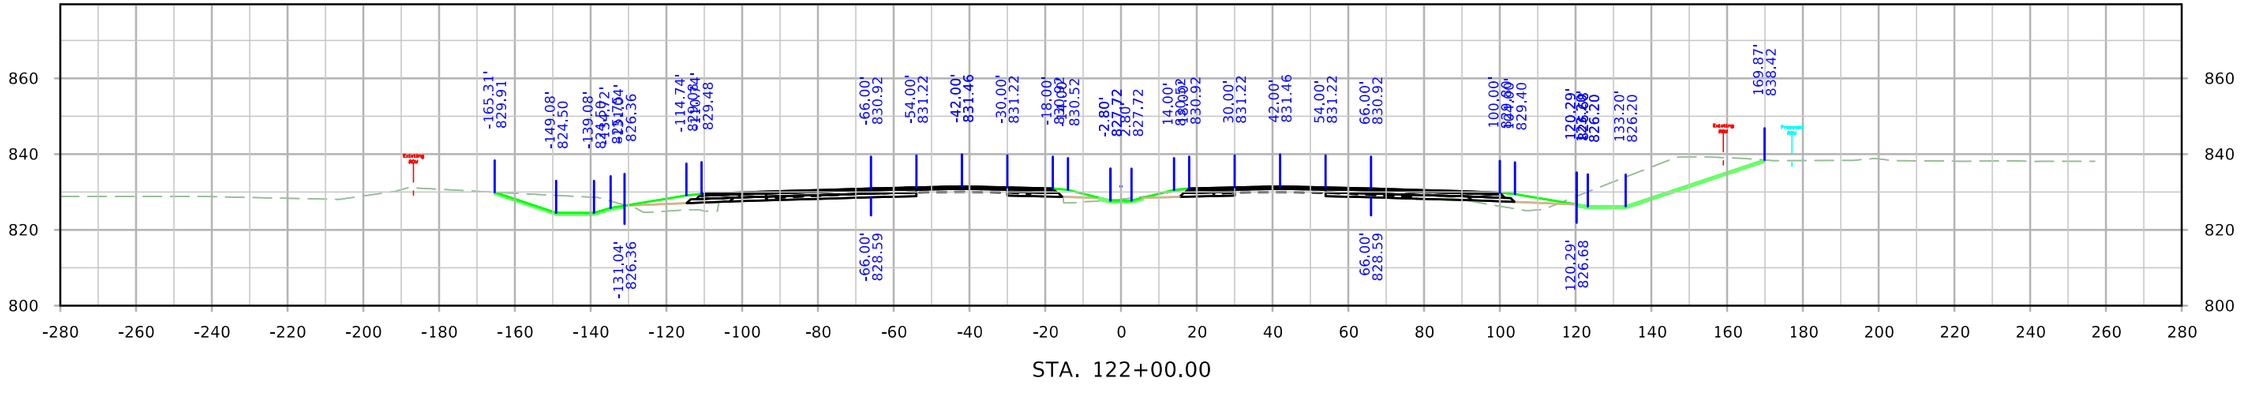


FILE NO.	ENGLISH	DESIGN TEAM Holst \ Schrock \ Dudley	Johnson \ Linn COUNTY	PROJECT NUMBER IM-380-6(434)12--13-52	SHEET NUMBER W.58

11:44:02 AM 10/3/2022 kschroc pw:\\NTPwint1.dot.int.lan:PWMain\Documents\Projects\5238003016\Design_Section3\CADD_Files\Sheet_Files\SHT_52380434_W01.dgn


ML380

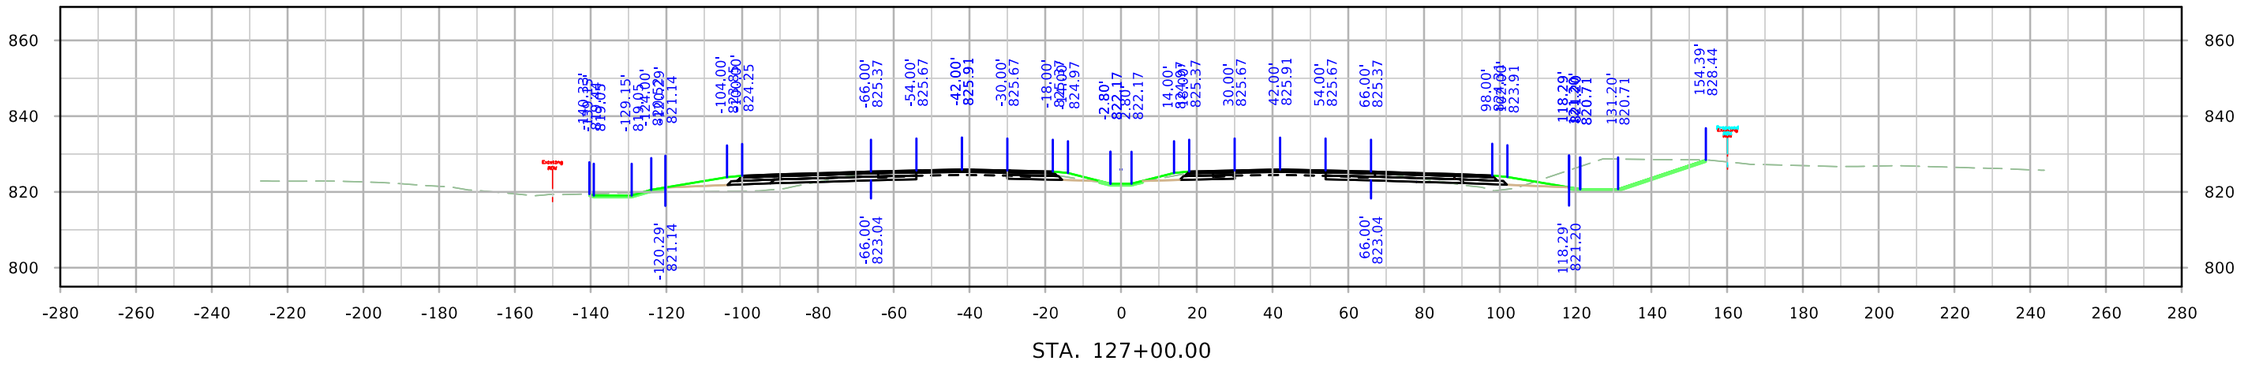

STA. 127+00.00

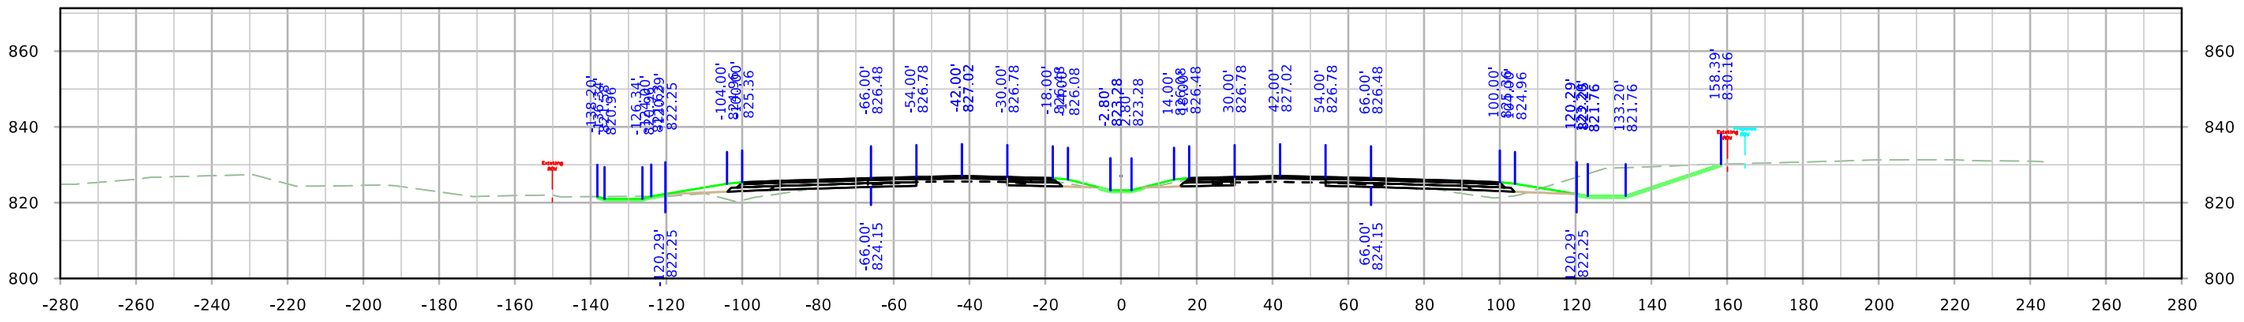

STA. 126+00.00

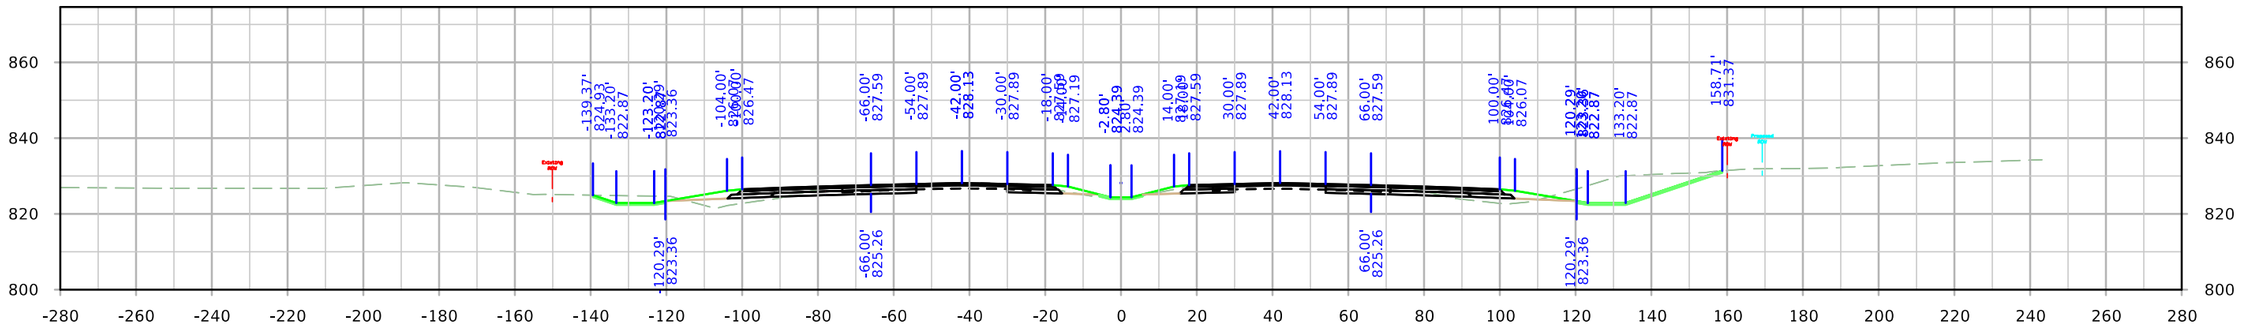


STA. 125+00.00


FILE NO.	ENGLISH	DESIGN TEAM Holst \ Schrock \ Dudley	Johnson \ Linn COUNTY	PROJECT NUMBER IM-380-6(434)12--13-52	SHEET NUMBER W.59

11:44:12 AM 10/3/2022 kschroc pw:\\NTPwint1.dot.int.lan:PWMain\Documents\Projects\5238003016\Design_Section3\CADD_Files\Sheet_Files\SHT_52380434_W01.dgn


ML380

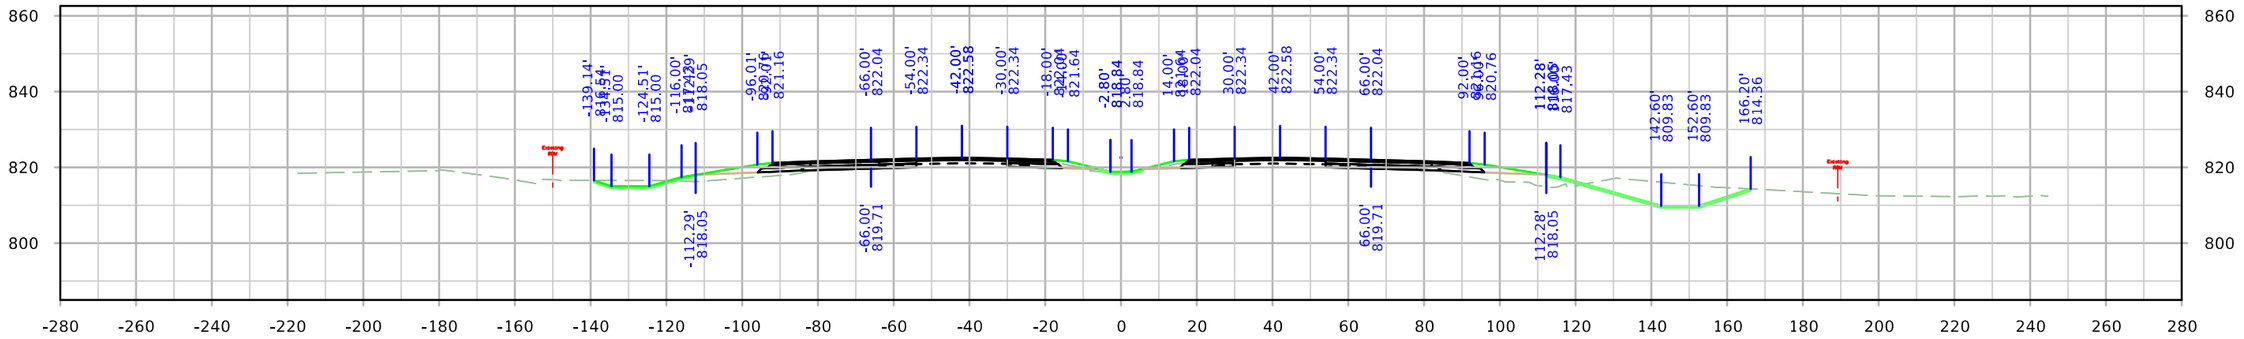

STA. 130+00.00

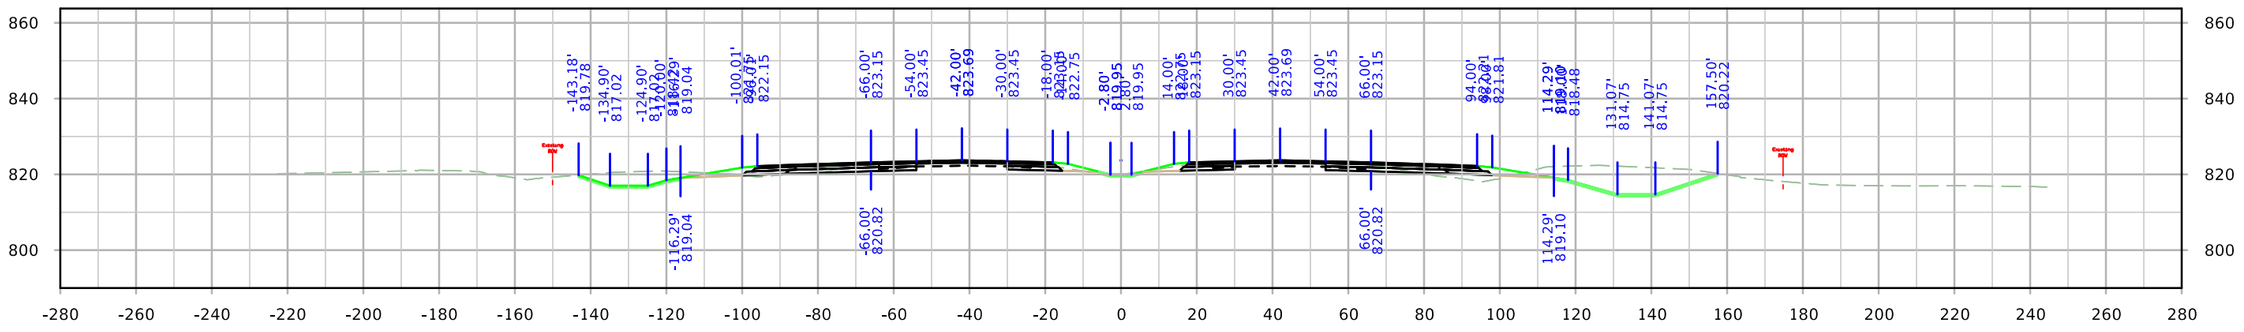

STA. 129+00.00

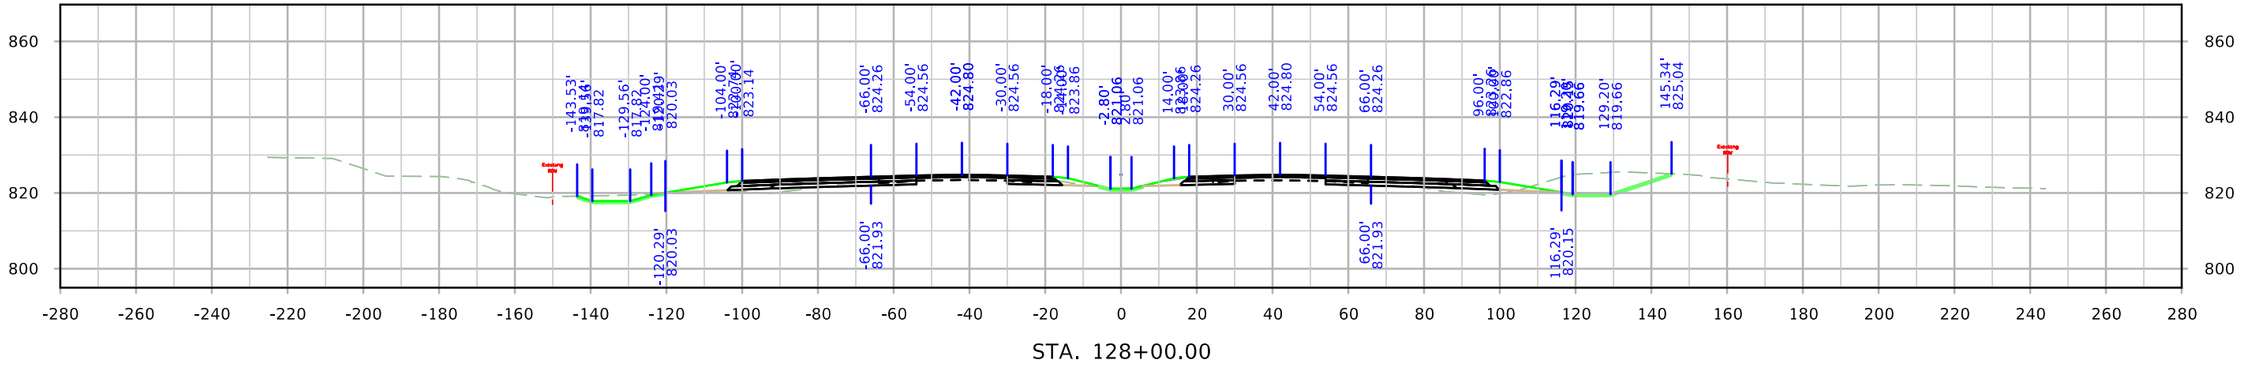


STA. 128+00.00


FILE NO.	ENGLISH	DESIGN TEAM Holst \ Schrock \ Dudley	Johnson \ Linn COUNTY	PROJECT NUMBER IM-380-6(434)12--13-52	SHEET NUMBER W.60

11:44:21 AM 10/3/2022 kschroc pw:\\NTPwint1.dot.int.lan:PWMain\Documents\Projects\5238003016\Design_Section3\CADD_Files\Sheet_Files\SHT_52380434_W01.dgn


ML380

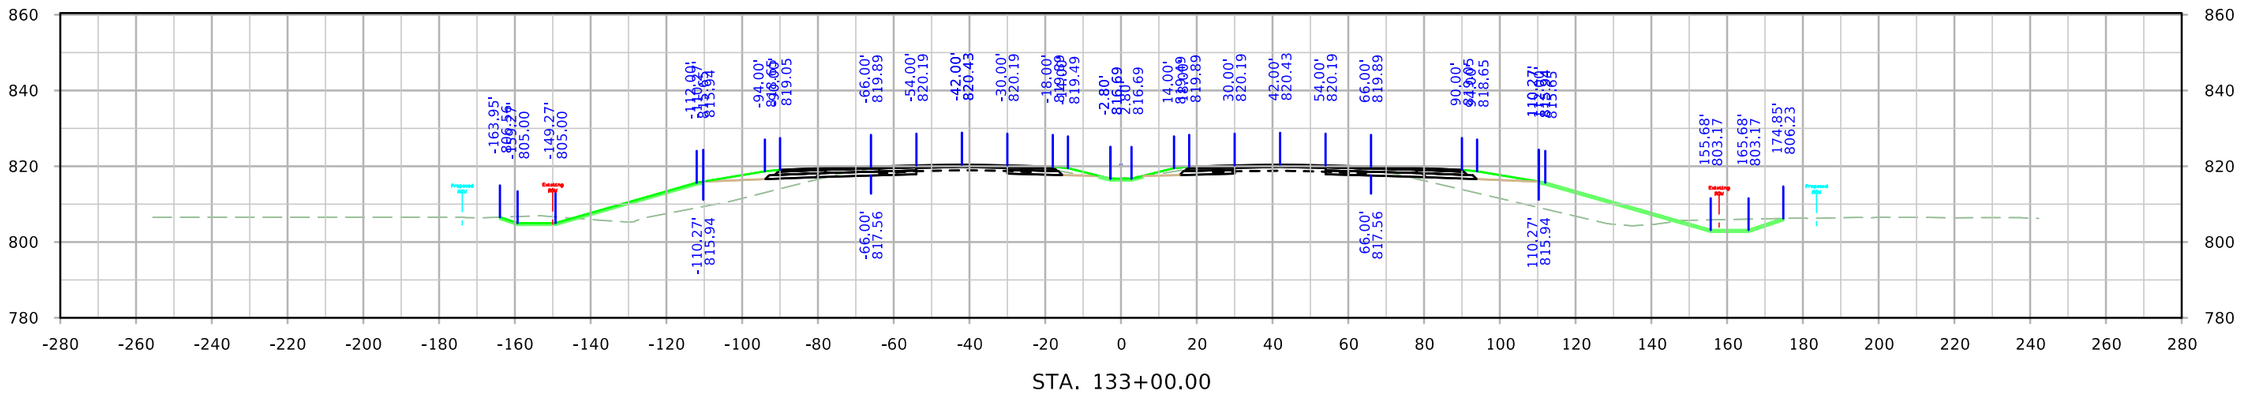

STA. 133+00.00

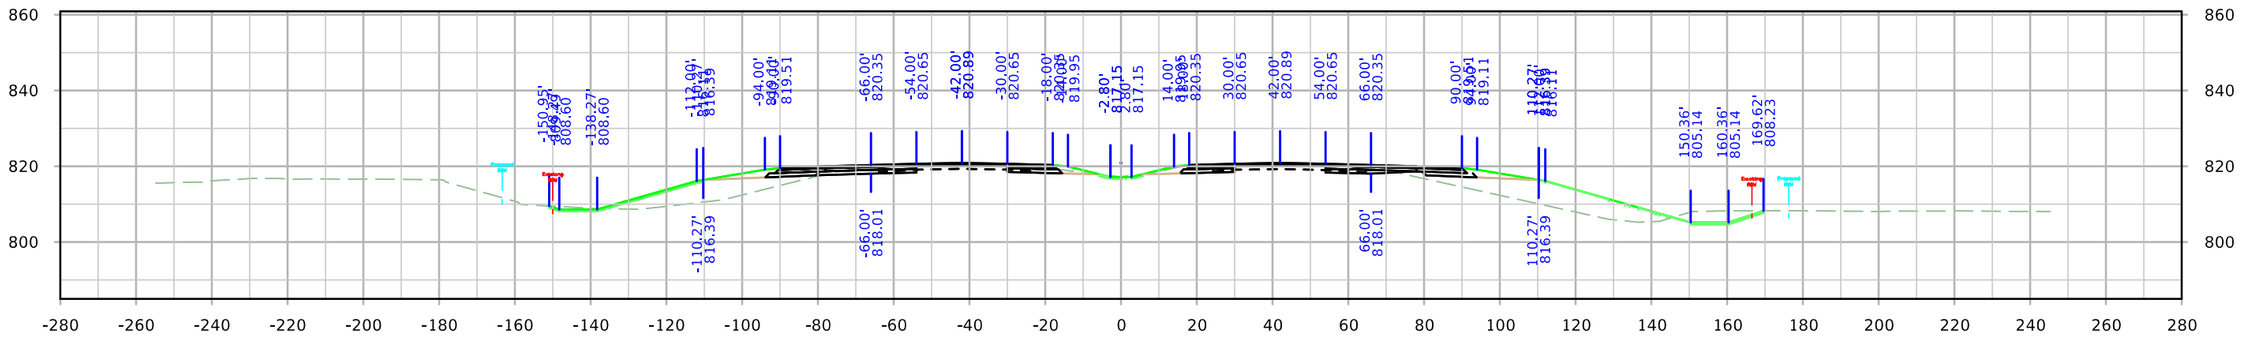

STA. 132+00.00

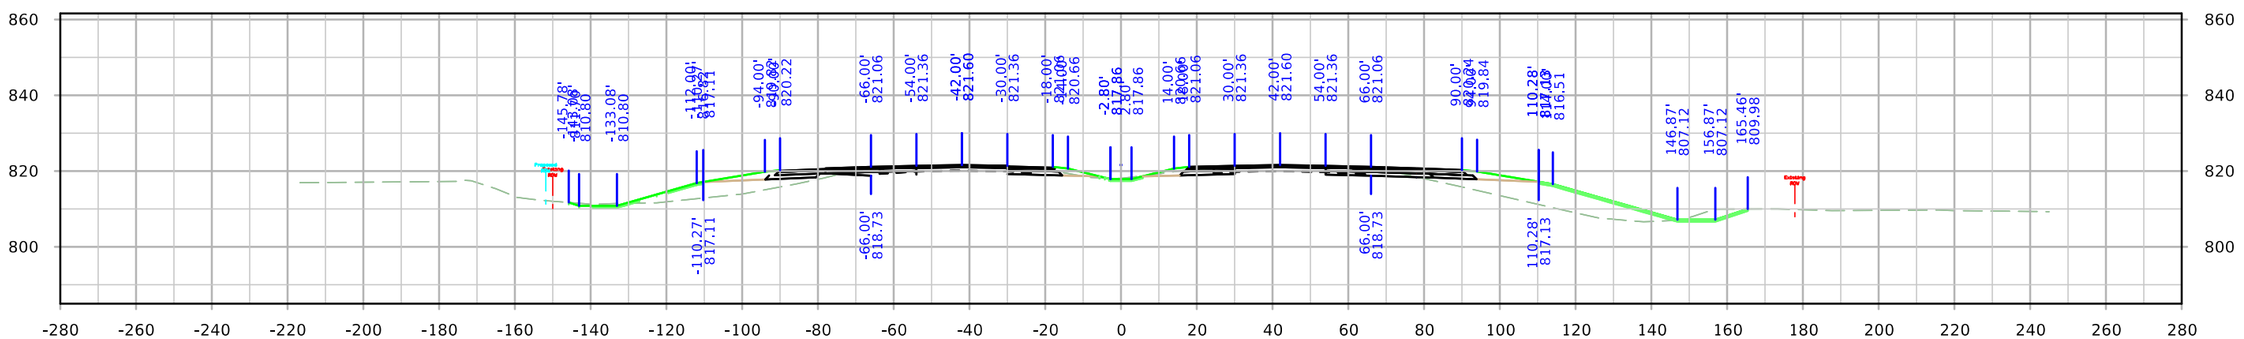


STA. 131+00.00


FILE NO.	ENGLISH	DESIGN TEAM Holst \ Schrock \ Dudley	Johnson \ Linn COUNTY	PROJECT NUMBER IM-380-6(434)12--13-52	SHEET NUMBER W.61

11:44:31 AM 10/3/2022 kschroc pw:\\NTPwint1.dot.int.lan:PWMain\Documents\Projects\5238003016\Design_Section3\CADD_Files\Sheet_Files\SHT_52380434_W01.dgn


ML380

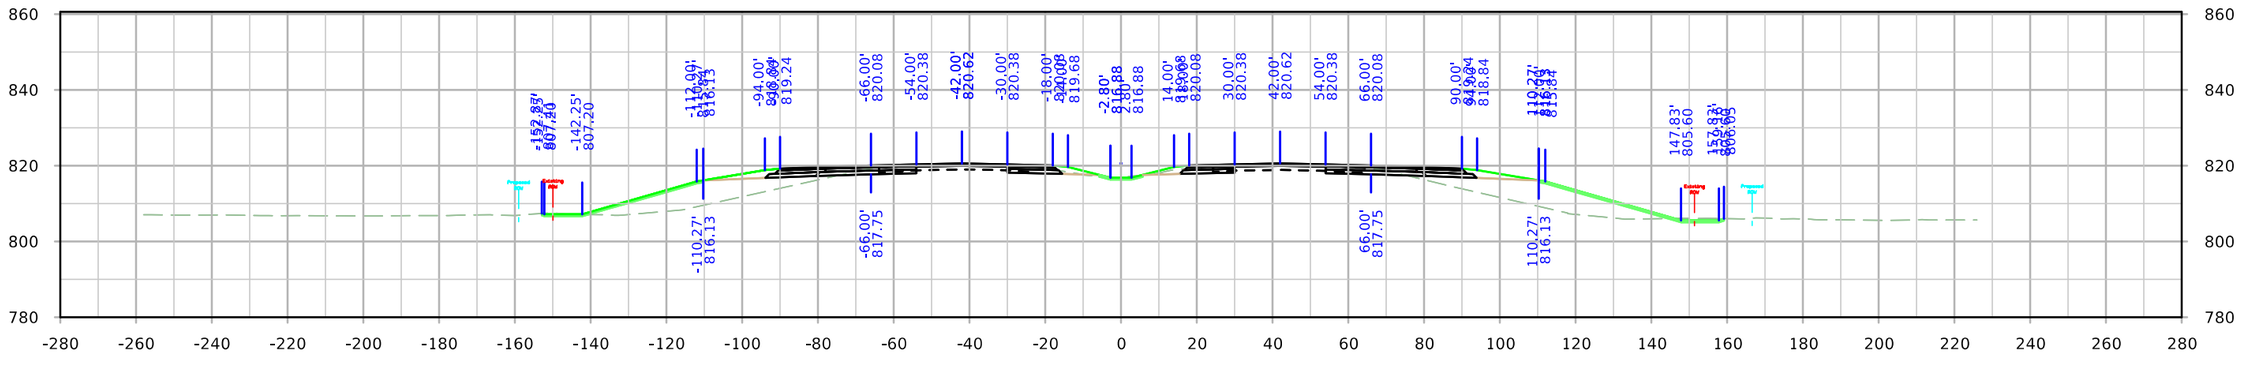

STA. 136+00.00

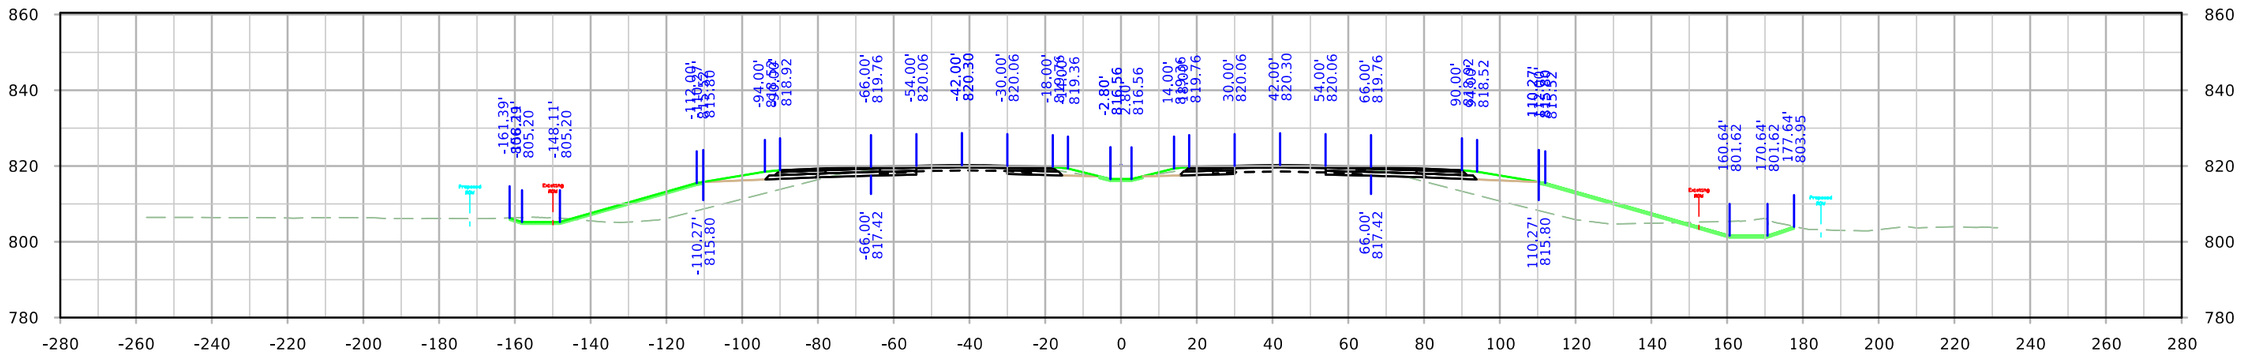


STA. 135+00.00

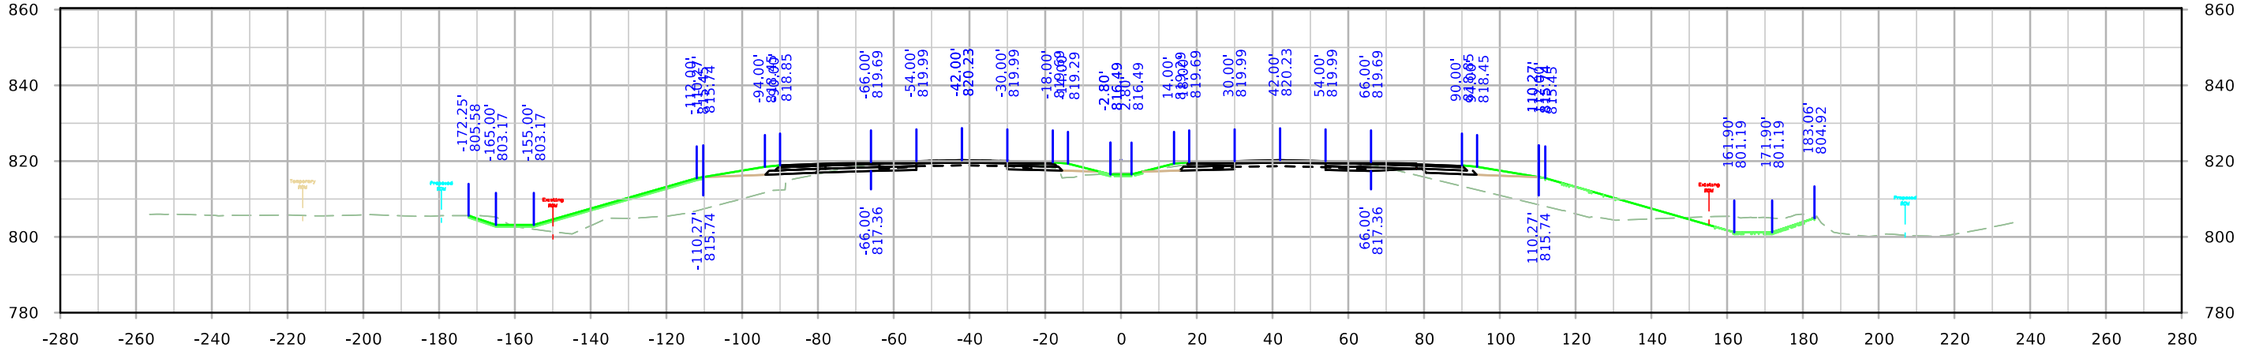


STA. 134+00.00

FILE NO.	ENGLISH	DESIGN TEAM Holst \ Schrock \ Dudley	Johnson \ Linn COUNTY	PROJECT NUMBER IM-380-6(434)12--13-52	SHEET NUMBER W.62


ML380

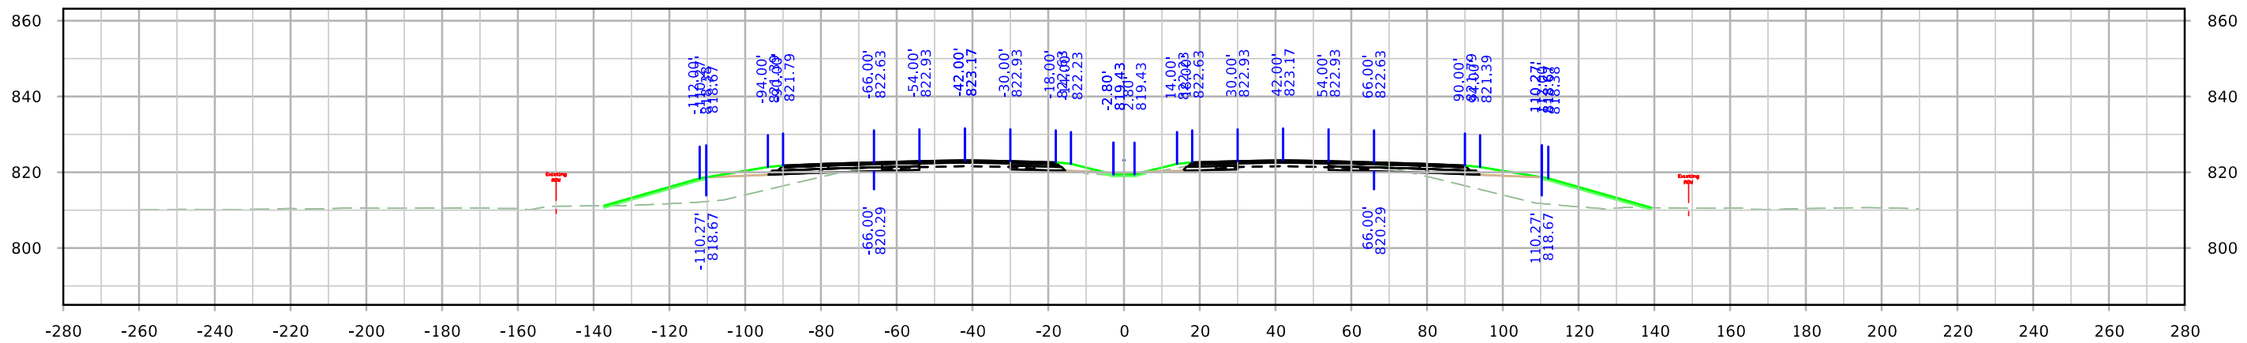

STA. 139+00.00

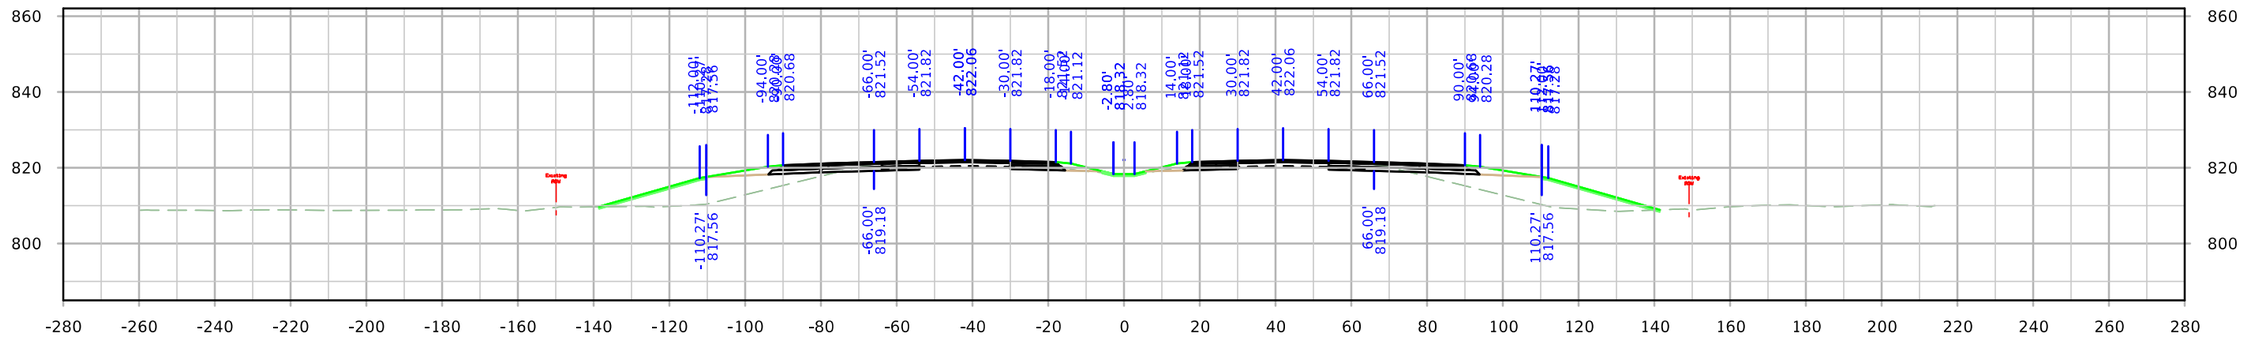

STA. 138+00.00

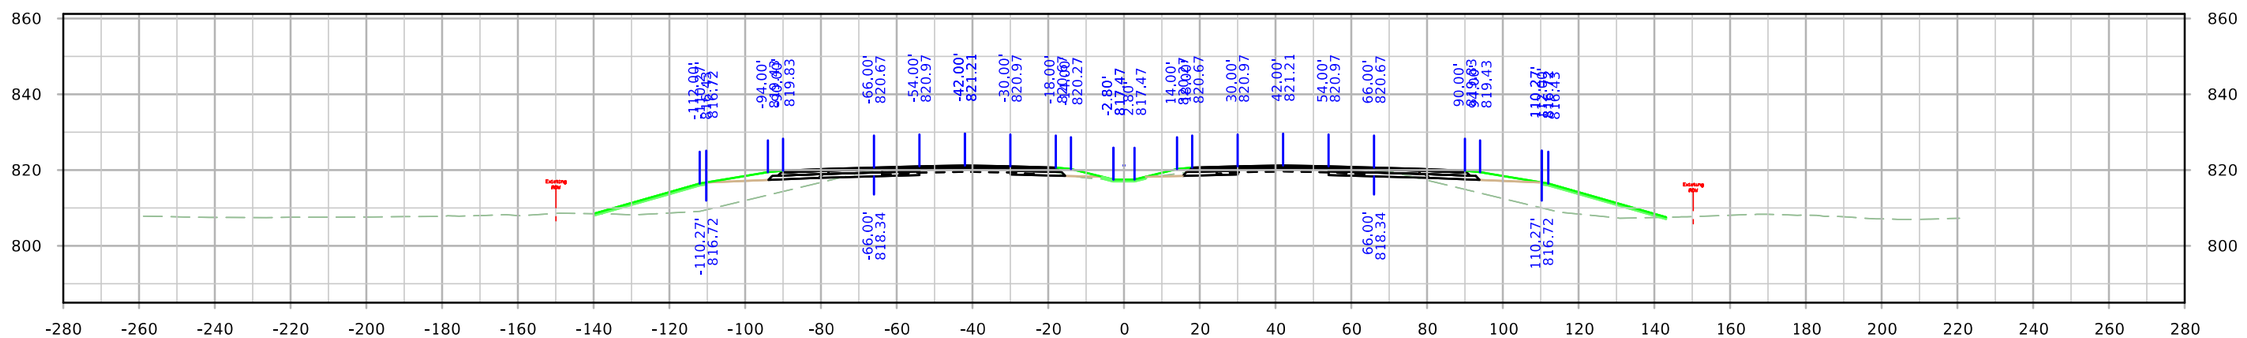


STA. 137+00.00


FILE NO.	ENGLISH	DESIGN TEAM Holst \ Schrock \ Dudley	Johnson \ Linn COUNTY	PROJECT NUMBER IM-380-6(434)12--13-52	SHEET NUMBER W.63

11:44:52 AM 10/3/2022 kschroc pw:\\NTPwint1.dot.int.lan:PWMain\Documents\Projects\5238003016\Design_Section3\CADD_Files\Sheet_Files\SHT_52380434_W01.dgn


ML380

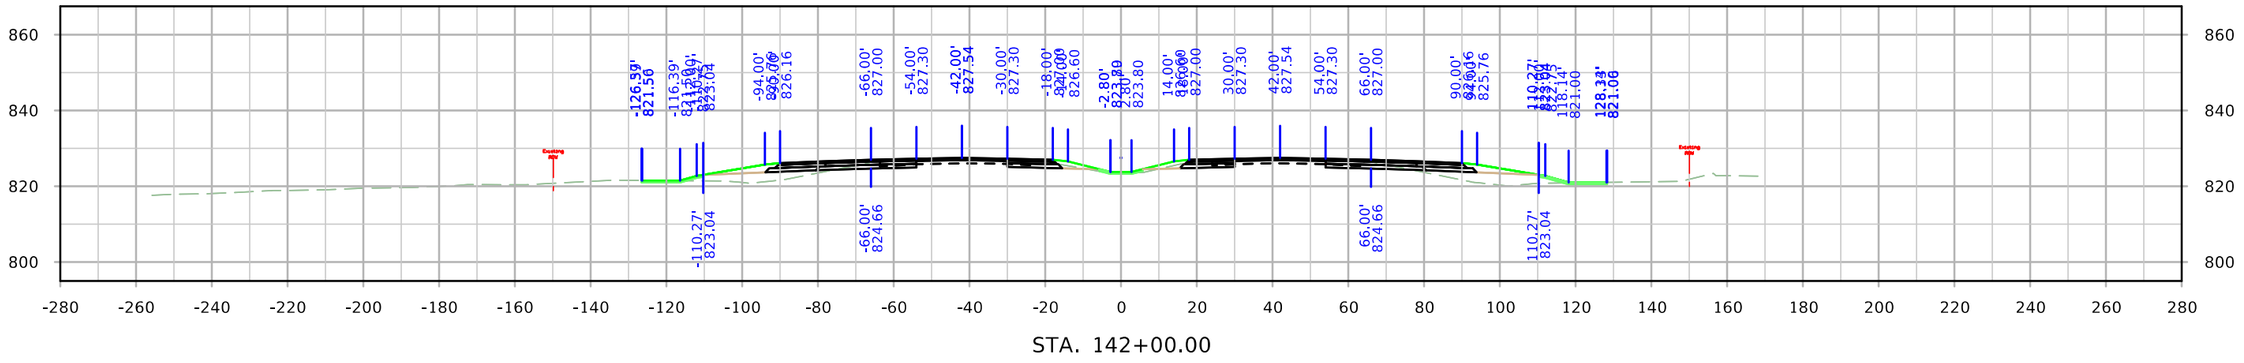

STA. 142+00.00

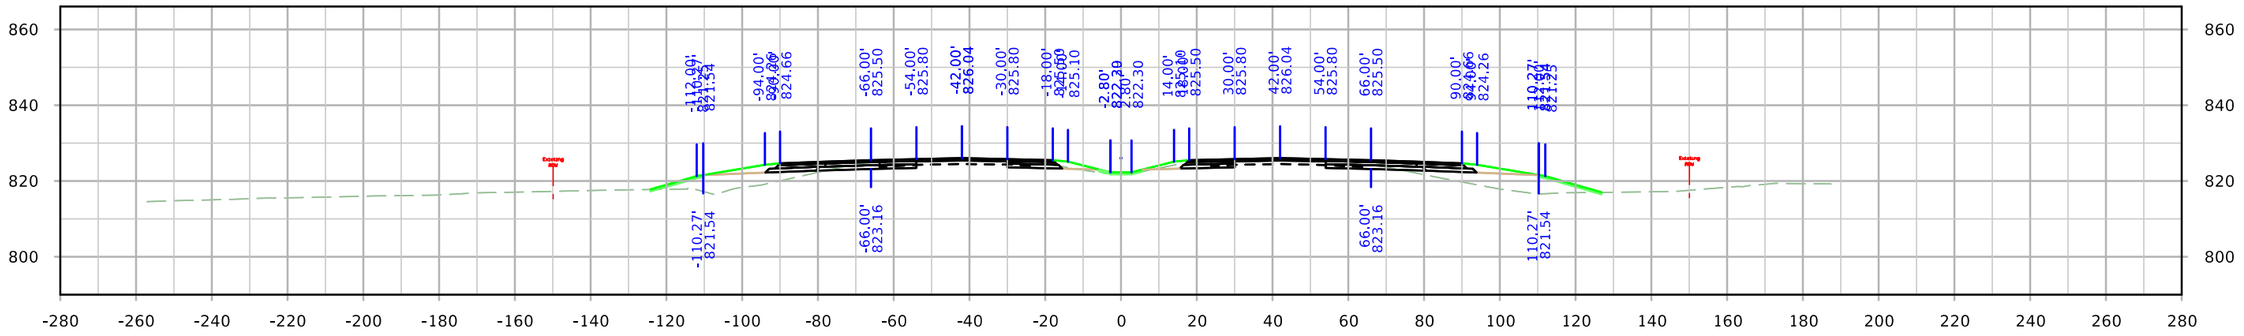

STA. 141+00.00

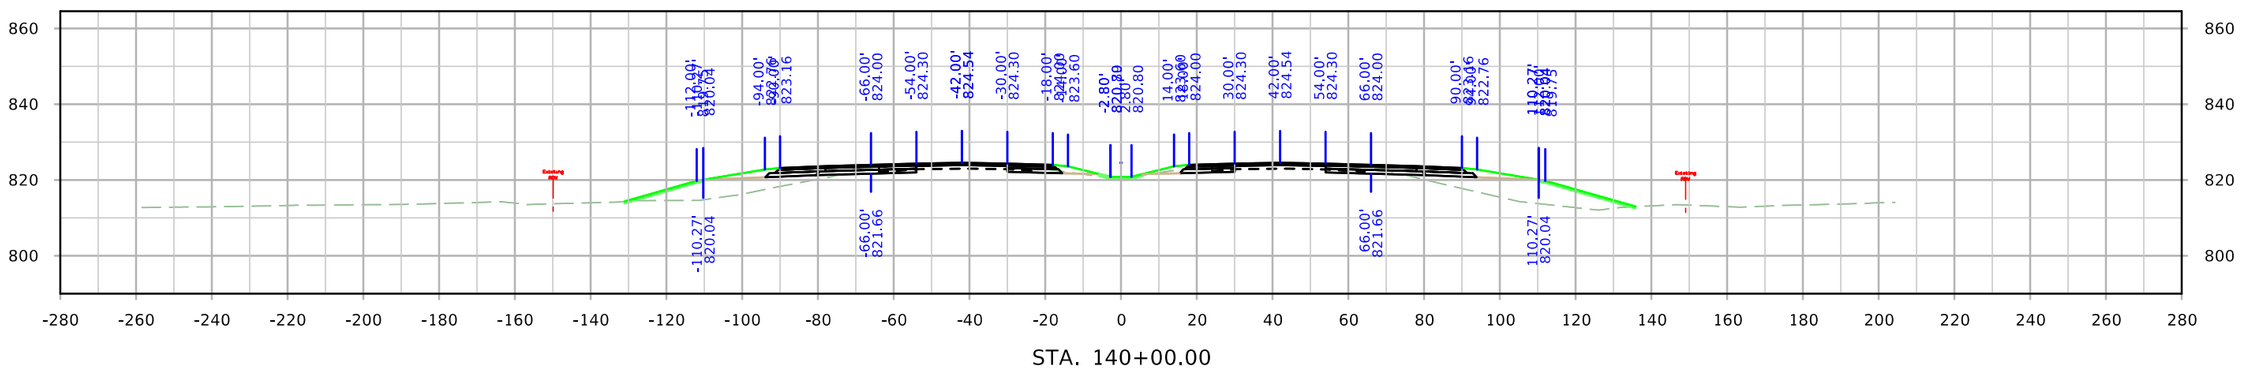


STA. 140+00.00


FILE NO.	ENGLISH	DESIGN TEAM Holst \ Schrock \ Dudley	Johnson \ Linn COUNTY	PROJECT NUMBER IM-380-6(434)12--13-52	SHEET NUMBER W.64

11:45:01 AM 10/3/2022 kschroc pw:\\NTPwint1.dot.int.lan:PWMain\Documents\Projects\5238003016\Design_Section3\CADD_Files\Sheet_Files\SHT_52380434_W01.dgn


ML380

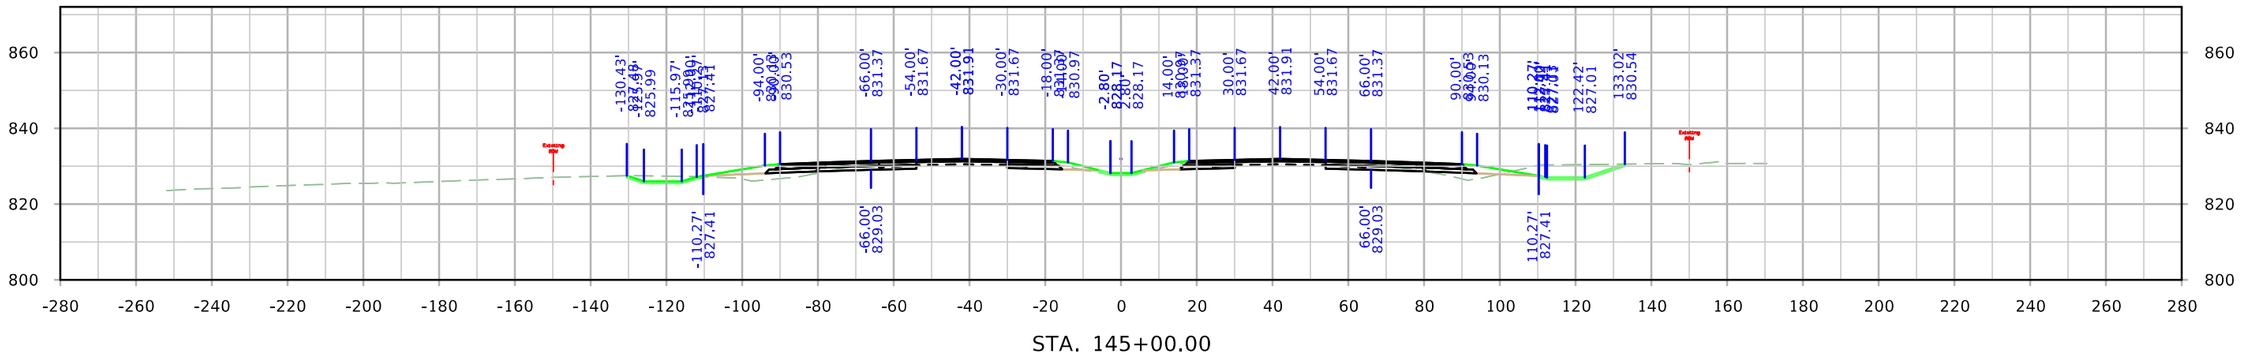

STA. 145+00.00

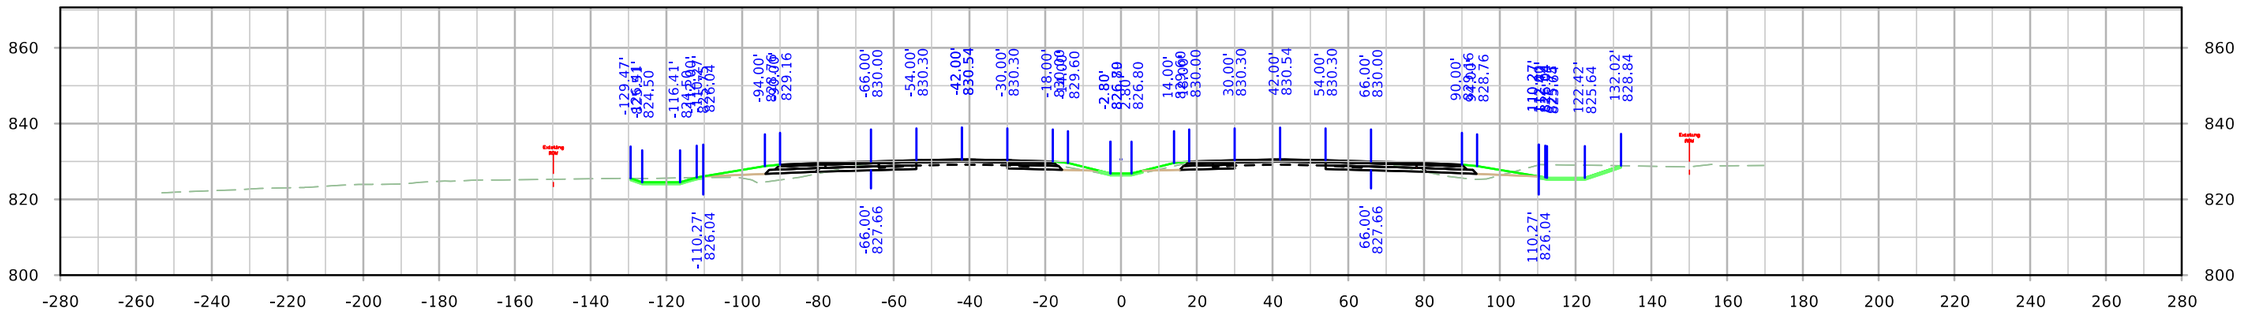

STA. 144+00.00

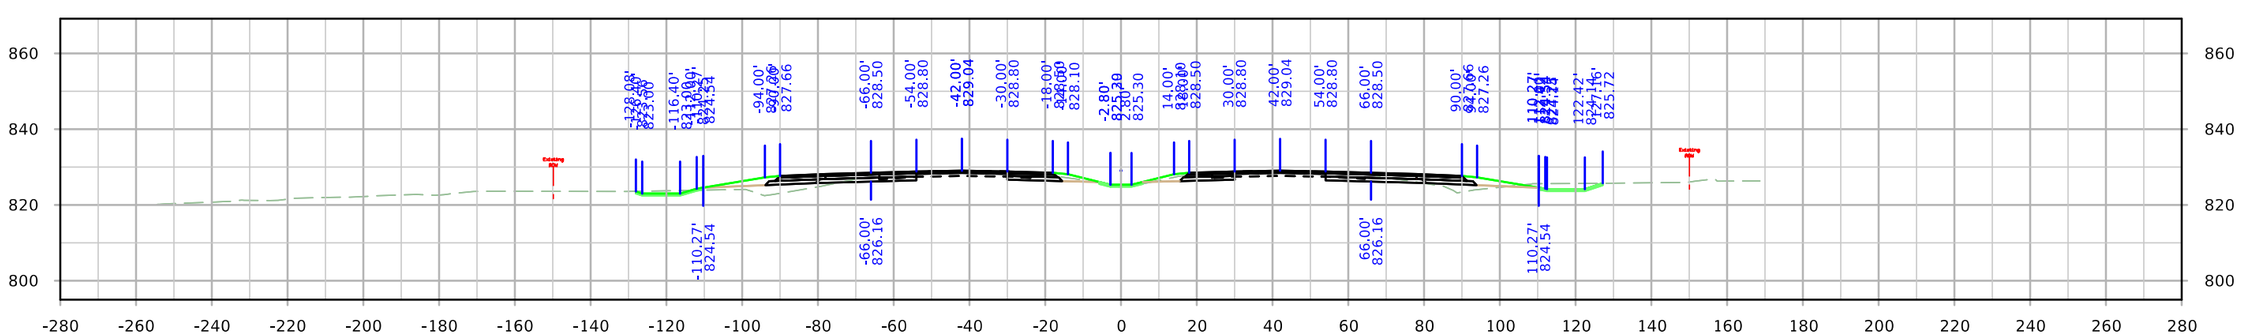


STA. 143+00.00


FILE NO.	ENGLISH	DESIGN TEAM Holst \ Schrock \ Dudley	Johnson \ Linn COUNTY	PROJECT NUMBER IM-380-6(434)12--13-52	SHEET NUMBER W.65

11:45:11 AM 10/3/2022 kschroc pw:\\NTPwint1.dot.int.lan:PWMain\Documents\Projects\5238003016\Design_Section3\CADD_Files\Sheet_Files\SHT_52380434_W01.dgn


ML380

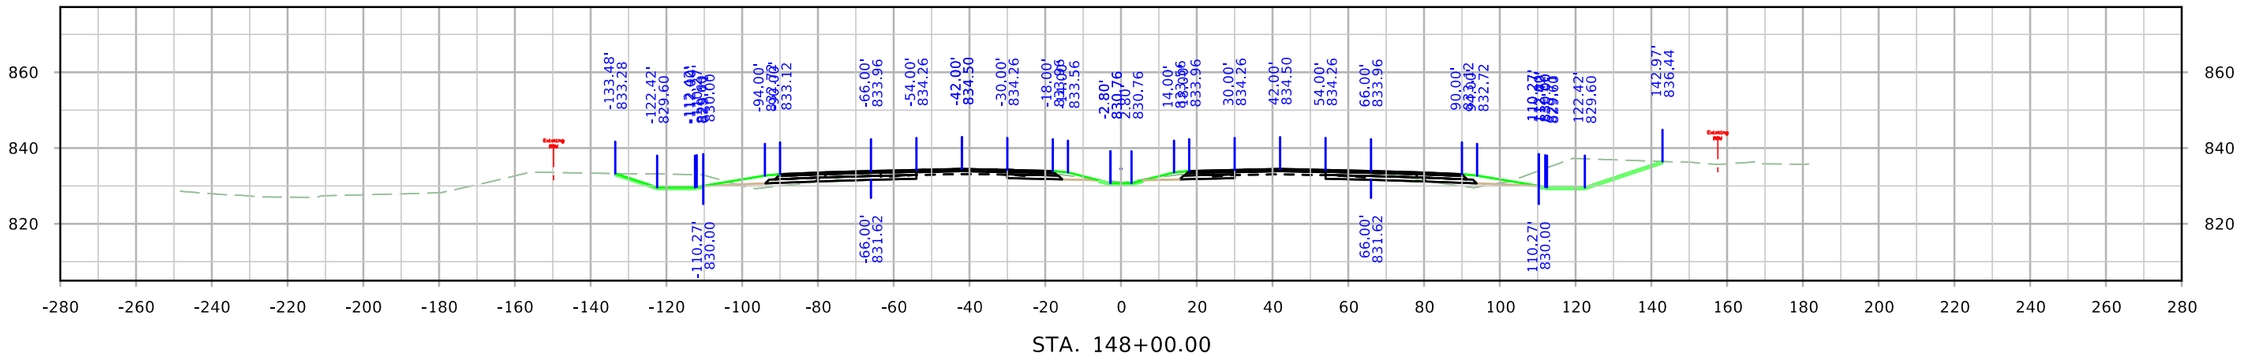

STA. 148+00.00

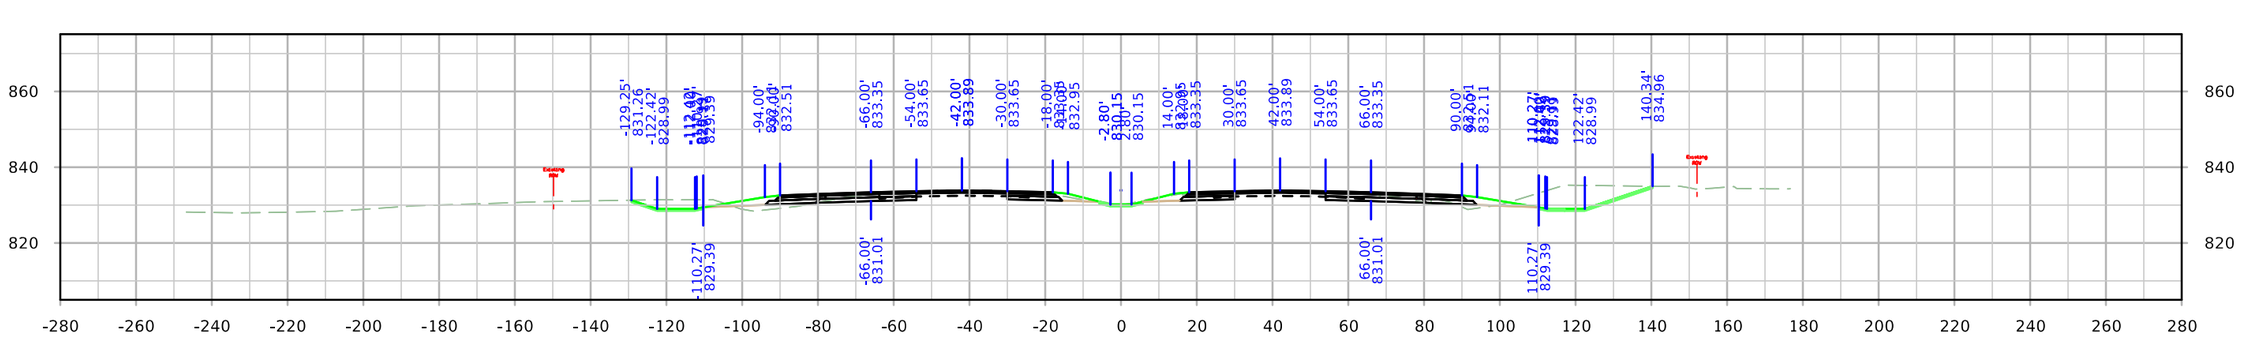


STA. 147+00.00

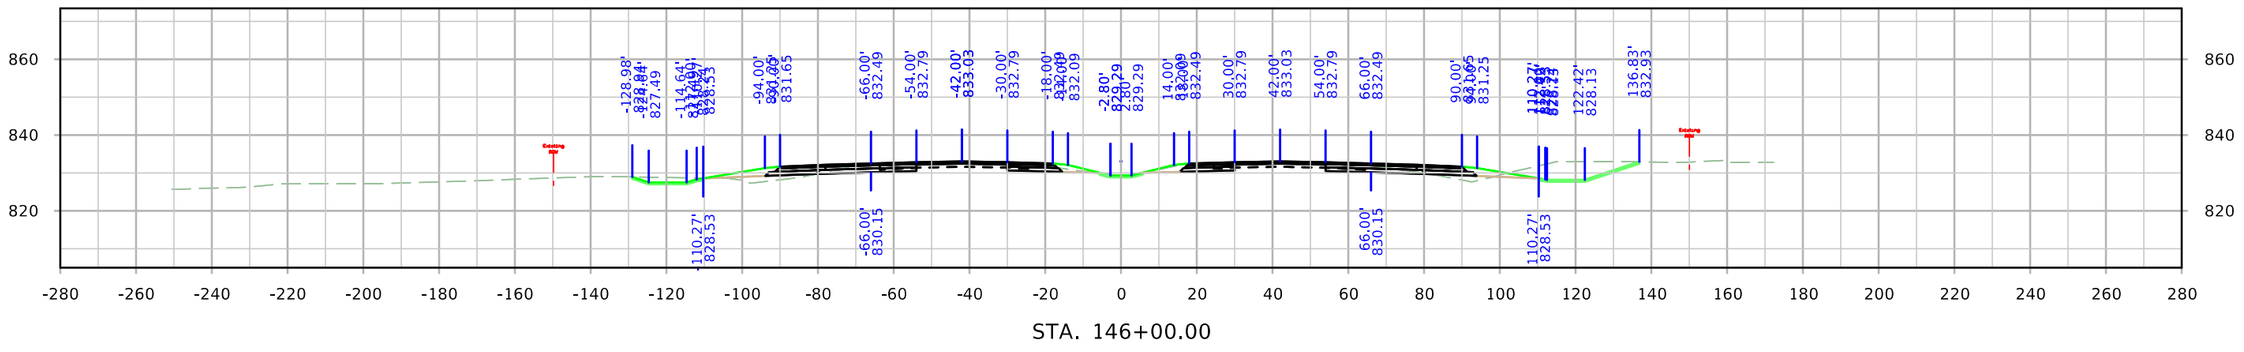


STA. 146+00.00

FILE NO.	ENGLISH	DESIGN TEAM Holst \ Schrock \ Dudley	Johnson \ Linn COUNTY	PROJECT NUMBER IM-380-6(434)12--13-52	SHEET NUMBER W.66


ML380

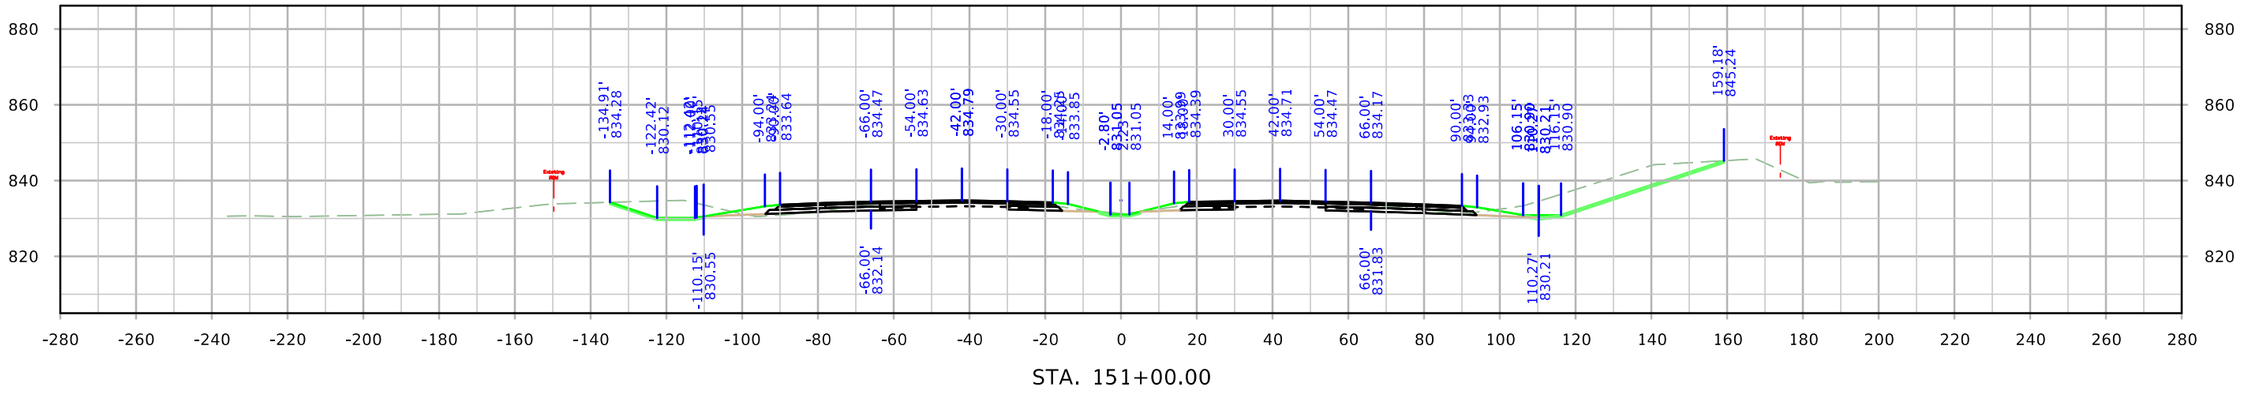

STA. 151+00.00

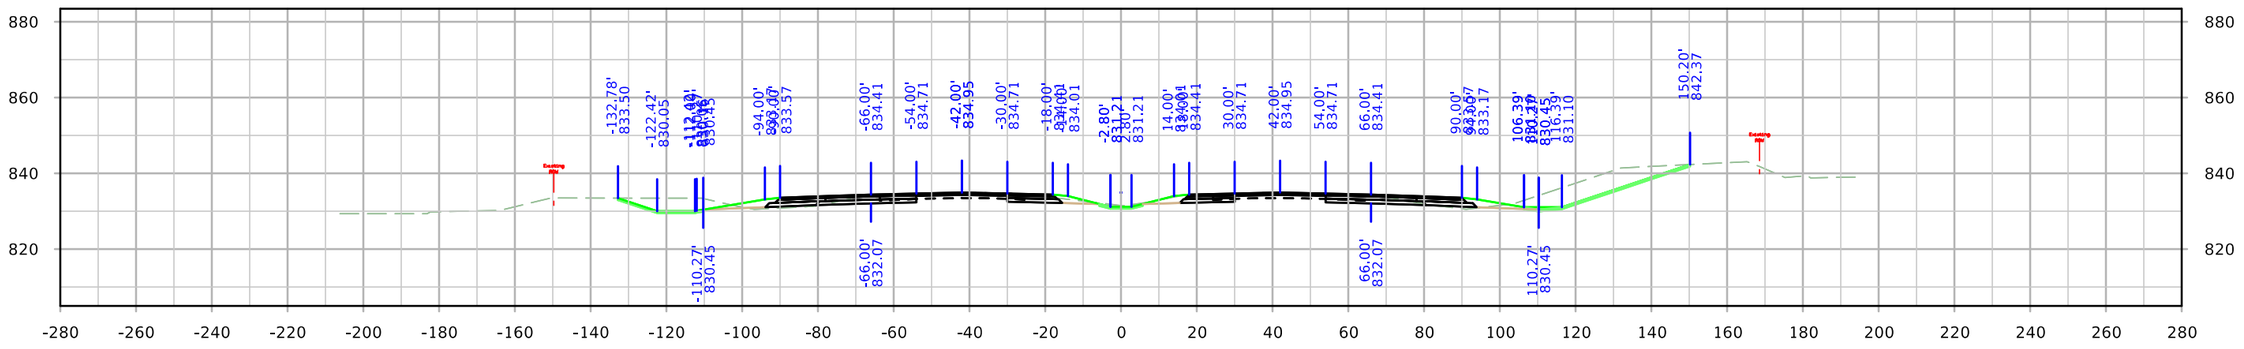

STA. 150+00.00

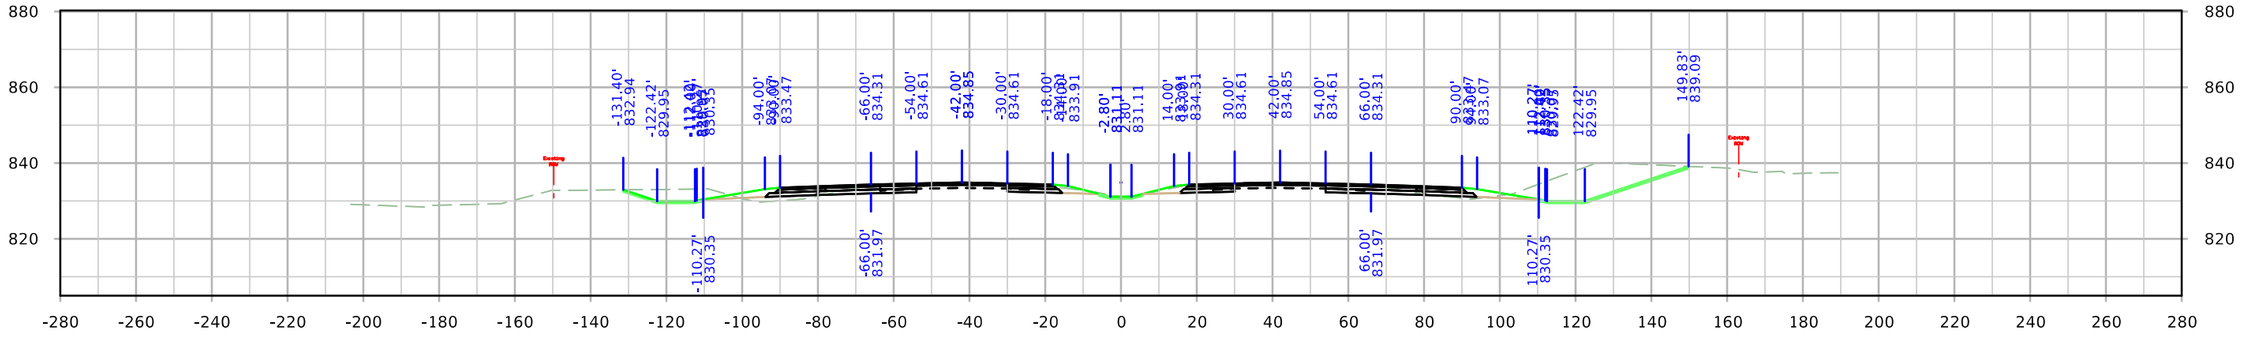


STA. 149+00.00


FILE NO.	ENGLISH	DESIGN TEAM Holst \ Schrock \ Dudley	Johnson \ Linn COUNTY	PROJECT NUMBER IM-380-6(434)12--13-52	SHEET NUMBER W.67

11:45:30 AM 10/3/2022 kschroc pw:\\NTPwint1.dot.int.lan:PWMain\Documents\Projects\5238003016\Design_Section3\CADD_Files\Sheet_Files\SHT_52380434_W01.dgn


ML380

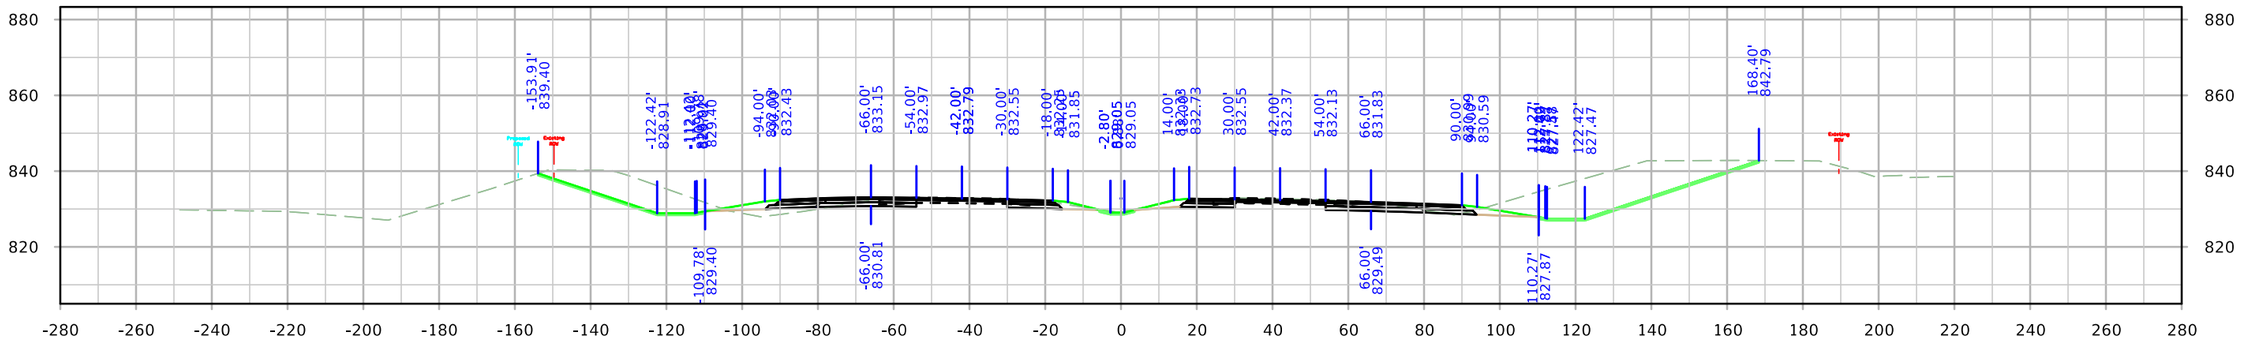

STA. 154+00.00

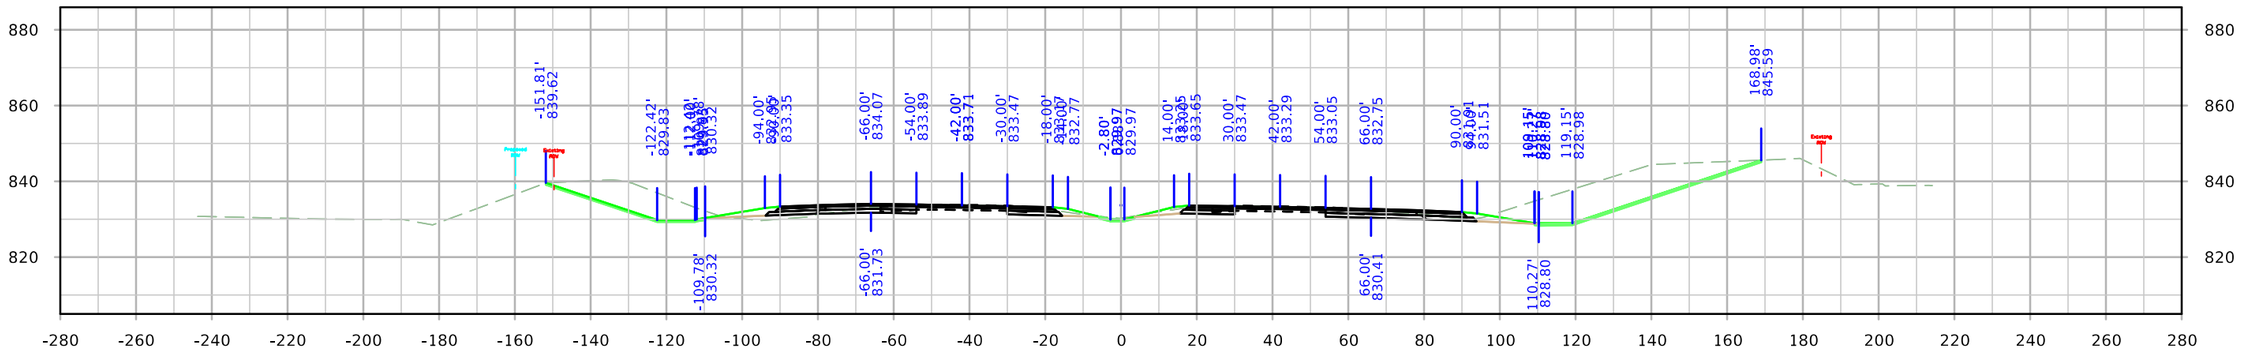

STA. 153+00.00

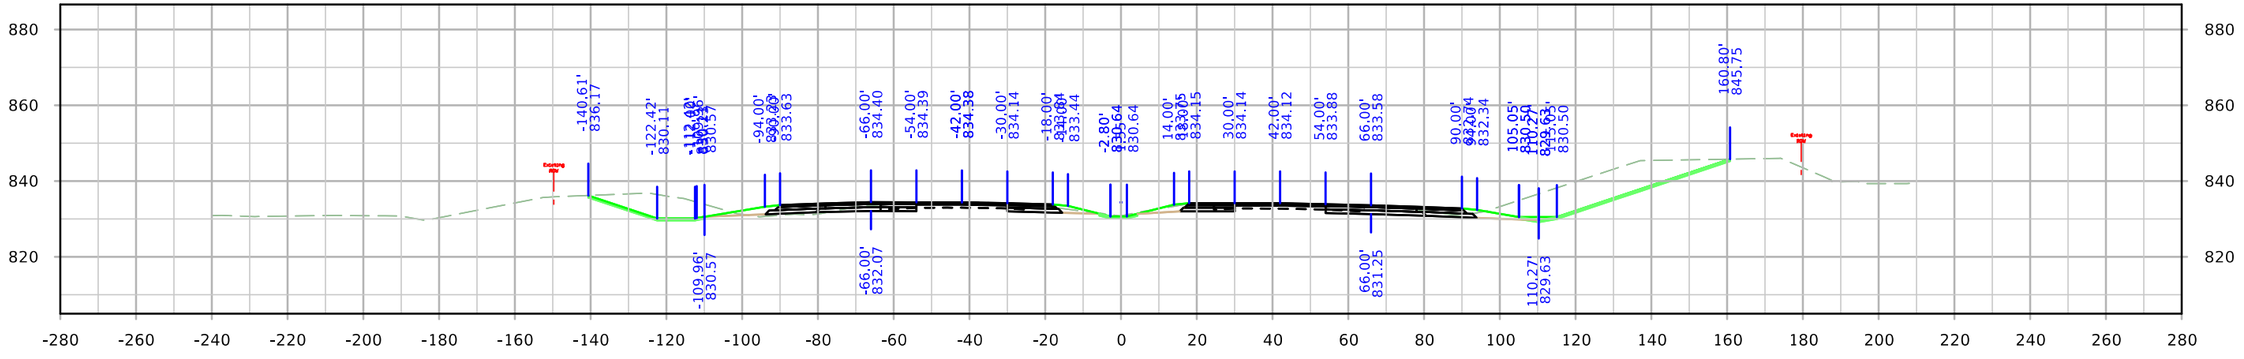


STA. 152+00.00


FILE NO.	ENGLISH	DESIGN TEAM Holst \ Schrock \ Dudley	Johnson \ Linn COUNTY	PROJECT NUMBER IM-380-6(434)12--13-52	SHEET NUMBER W.68

11:45:40 AM 10/3/2022 kschroc pw:\\NTPwint1.dot.int.lan:PWMain\Documents\Projects\5238003016\Design_Section3\CADD_Files\Sheet_Files\SHT_52380434_W01.dgn


ML380

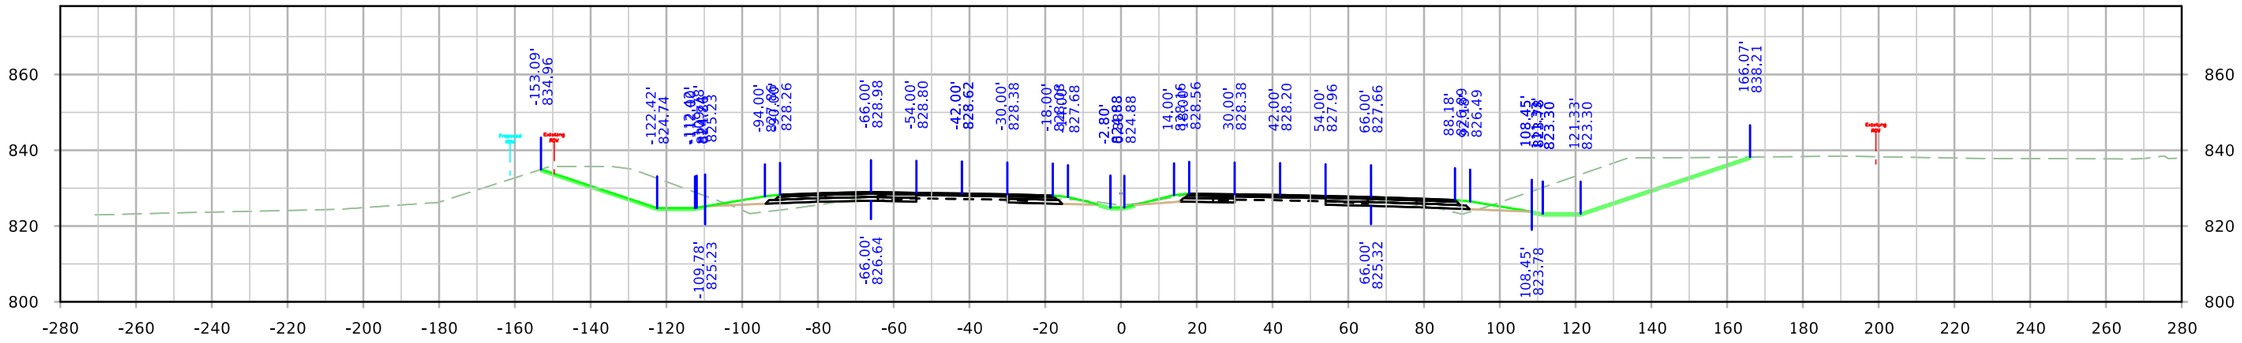

STA. 157+00.00

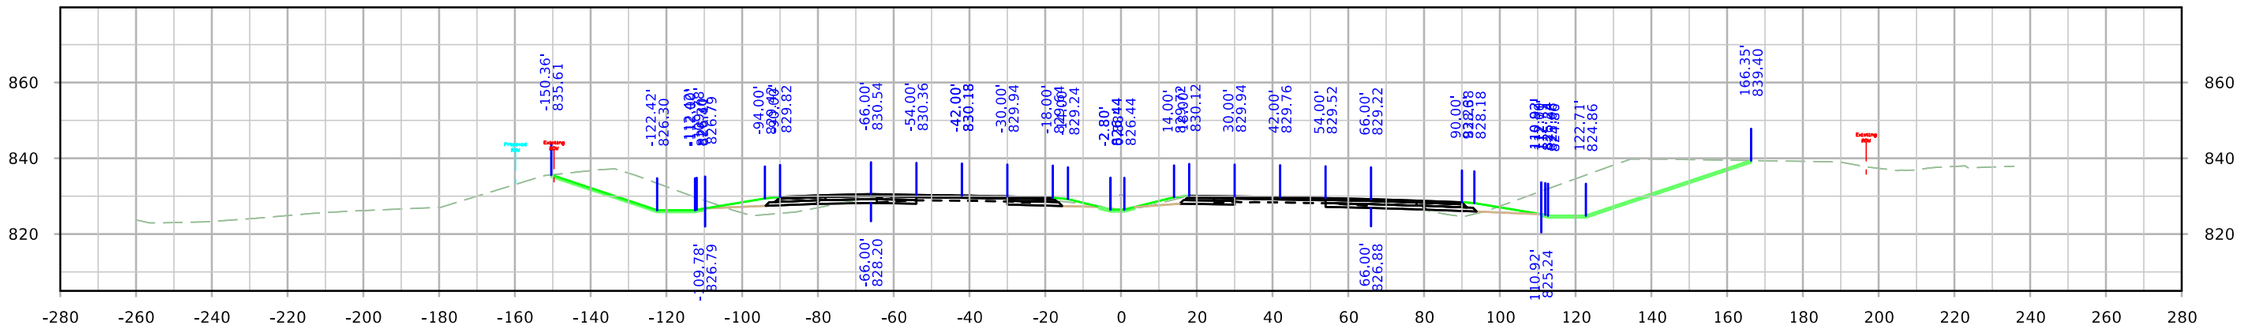

STA. 156+00.00

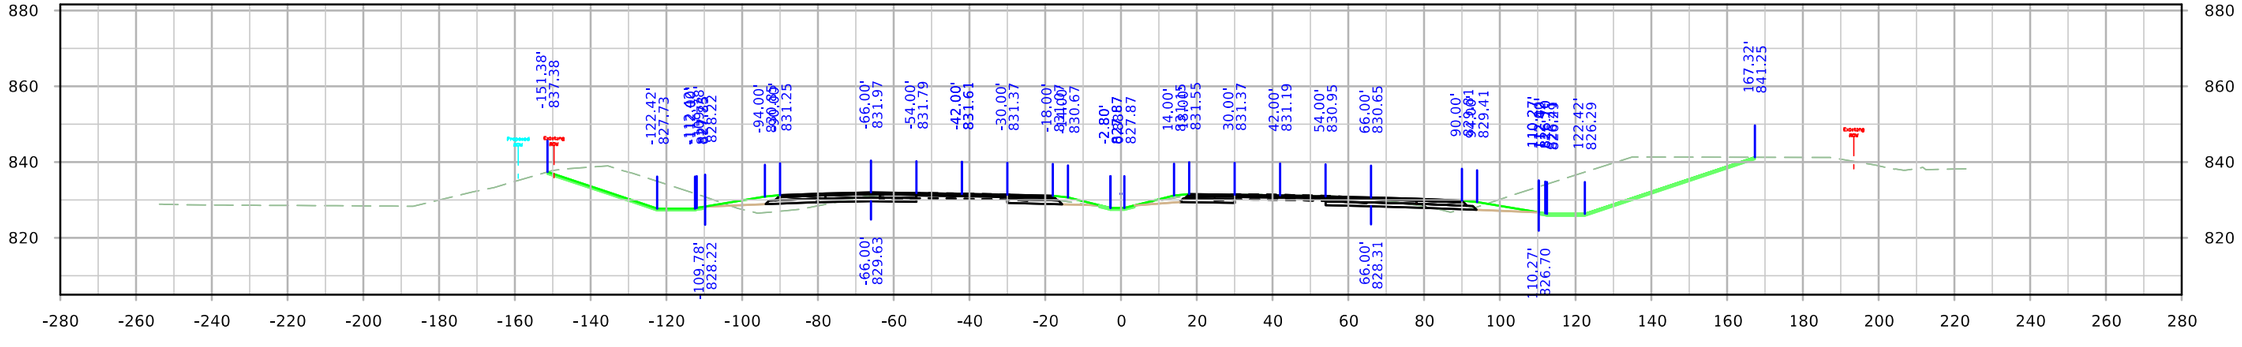


STA. 155+00.00


FILE NO.	ENGLISH	DESIGN TEAM Holst \ Schrock \ Dudley	Johnson \ Linn COUNTY	PROJECT NUMBER IM-380-6(434)12--13-52	SHEET NUMBER W.69

11:45:49 AM 10/3/2022 kschroc pw:\\NTPwint1.dot.int.lan:PWMain\Documents\Projects\5238003016\Design_Section3\CADD_Files\Sheet_Files\SHT_52380434_W01.dgn


ML380

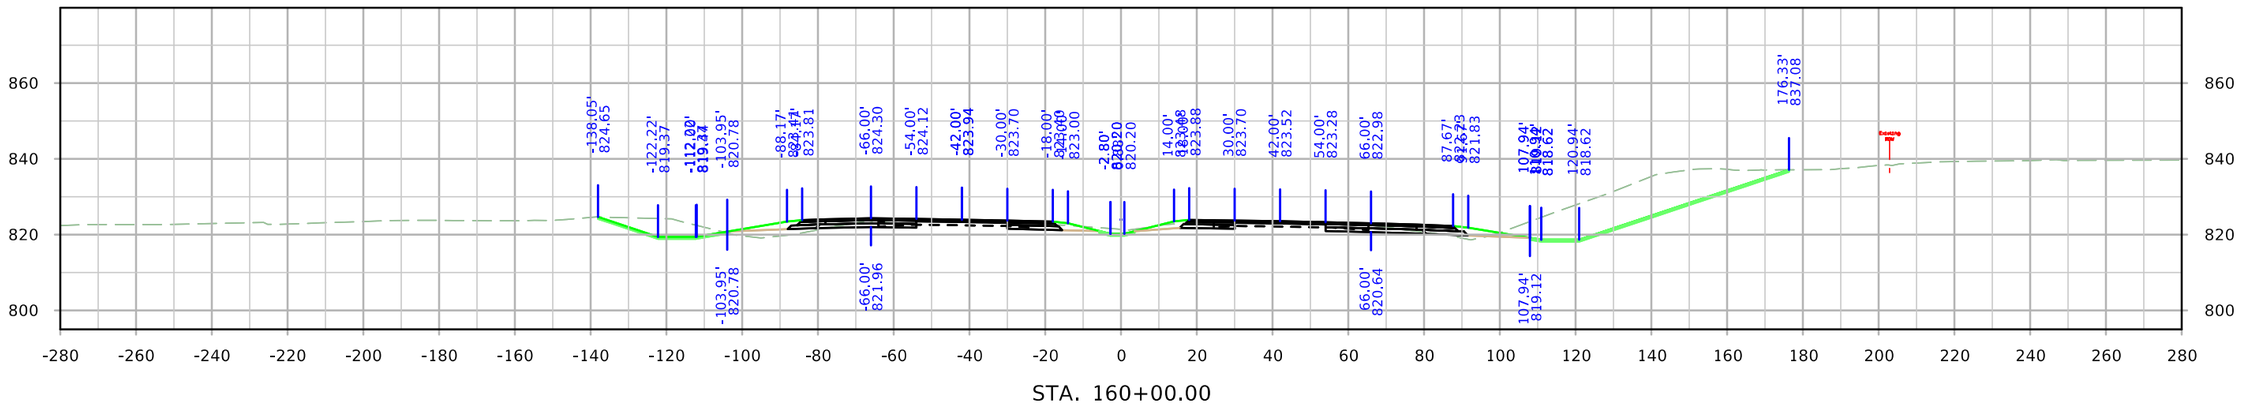

STA. 160+00.00

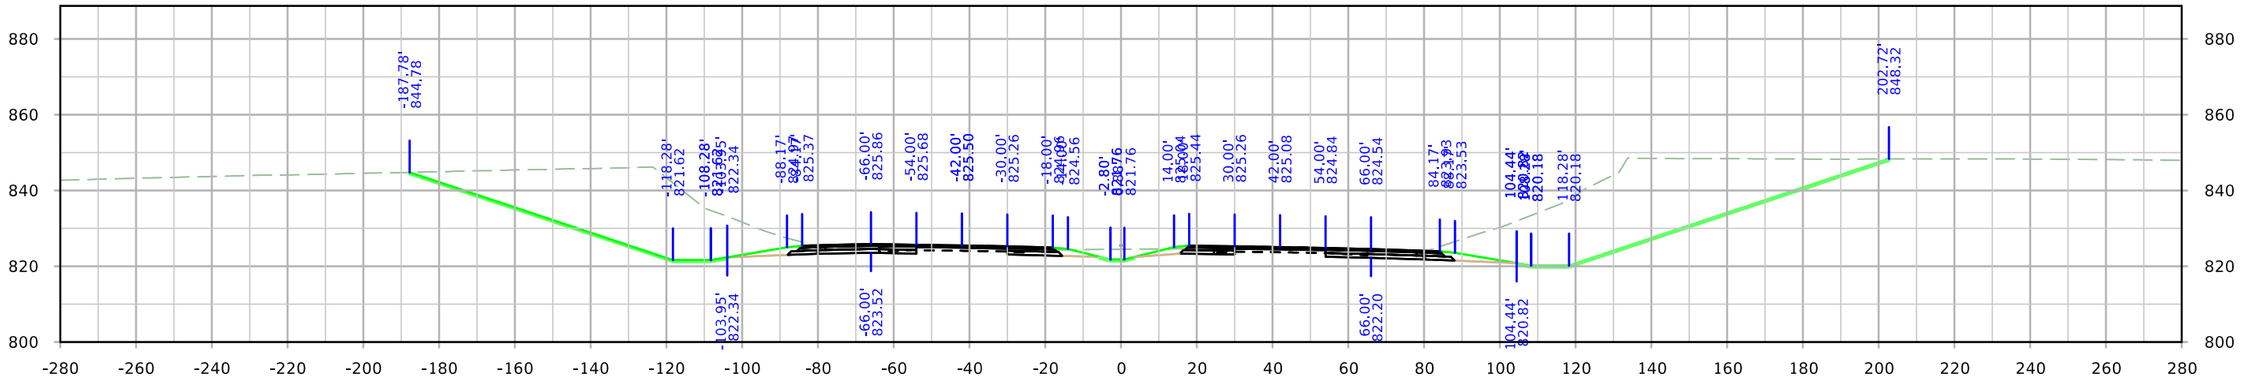


STA. 159+00.00

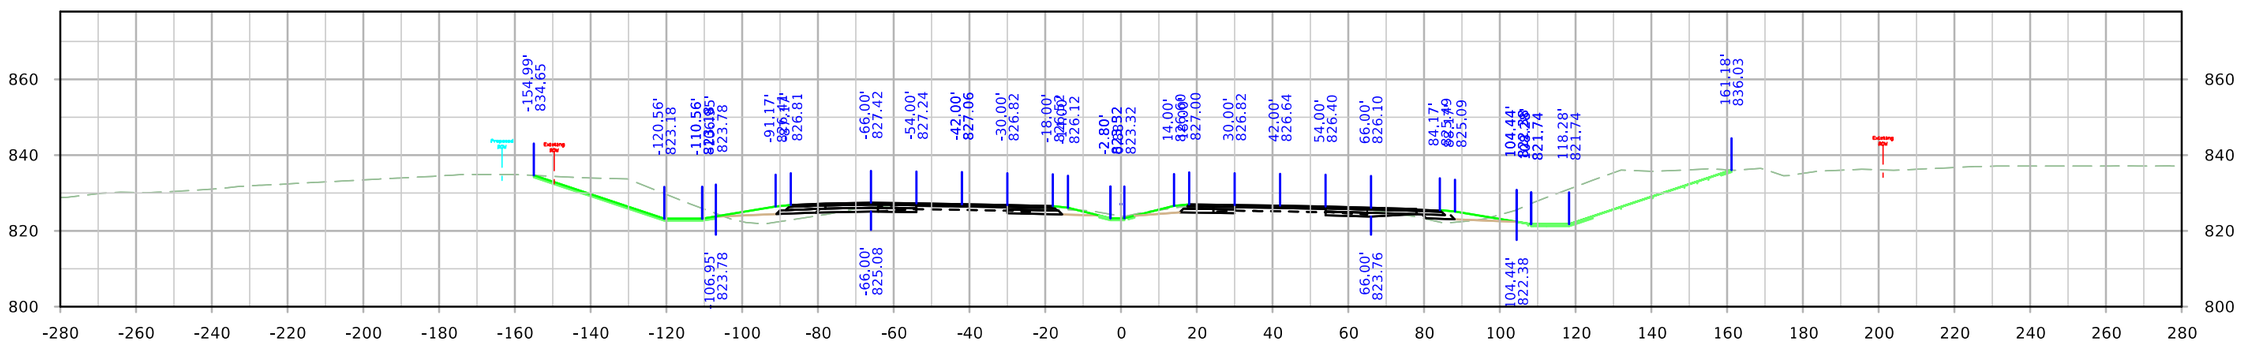


STA. 158+00.00

FILE NO.	ENGLISH	DESIGN TEAM Holst \ Schrock \ Dudley	Johnson \ Linn COUNTY	PROJECT NUMBER IM-380-6(434)12--13-52	SHEET NUMBER W.70


ML380

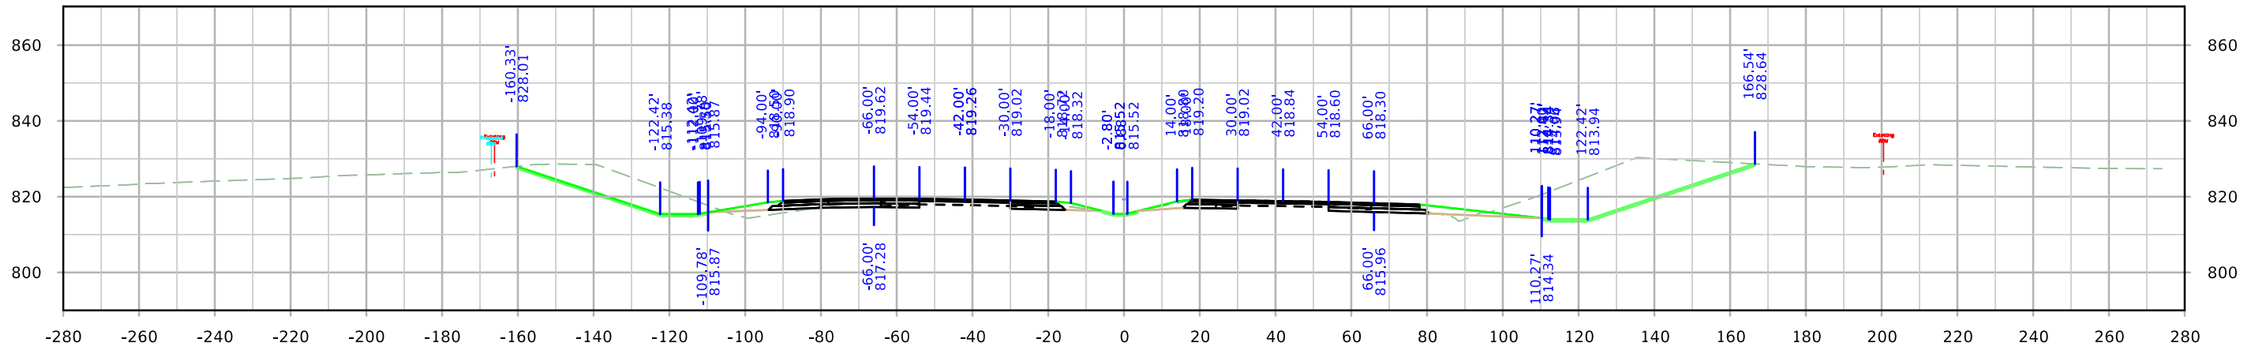

STA. 163+00.00

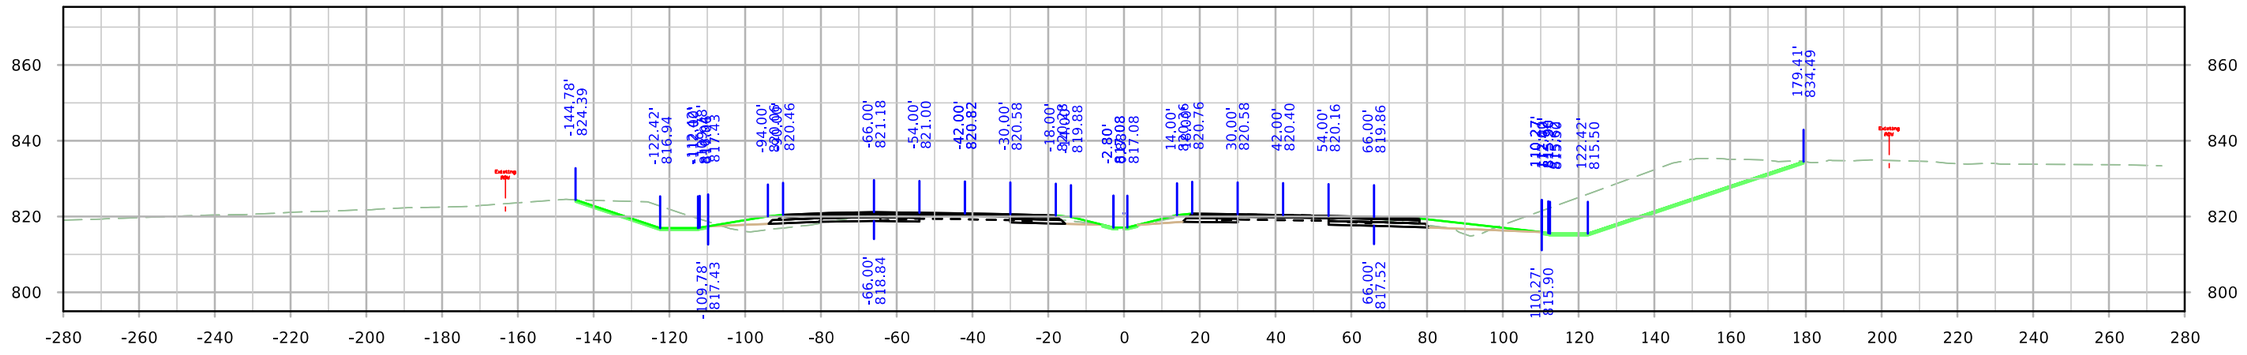

STA. 162+00.00

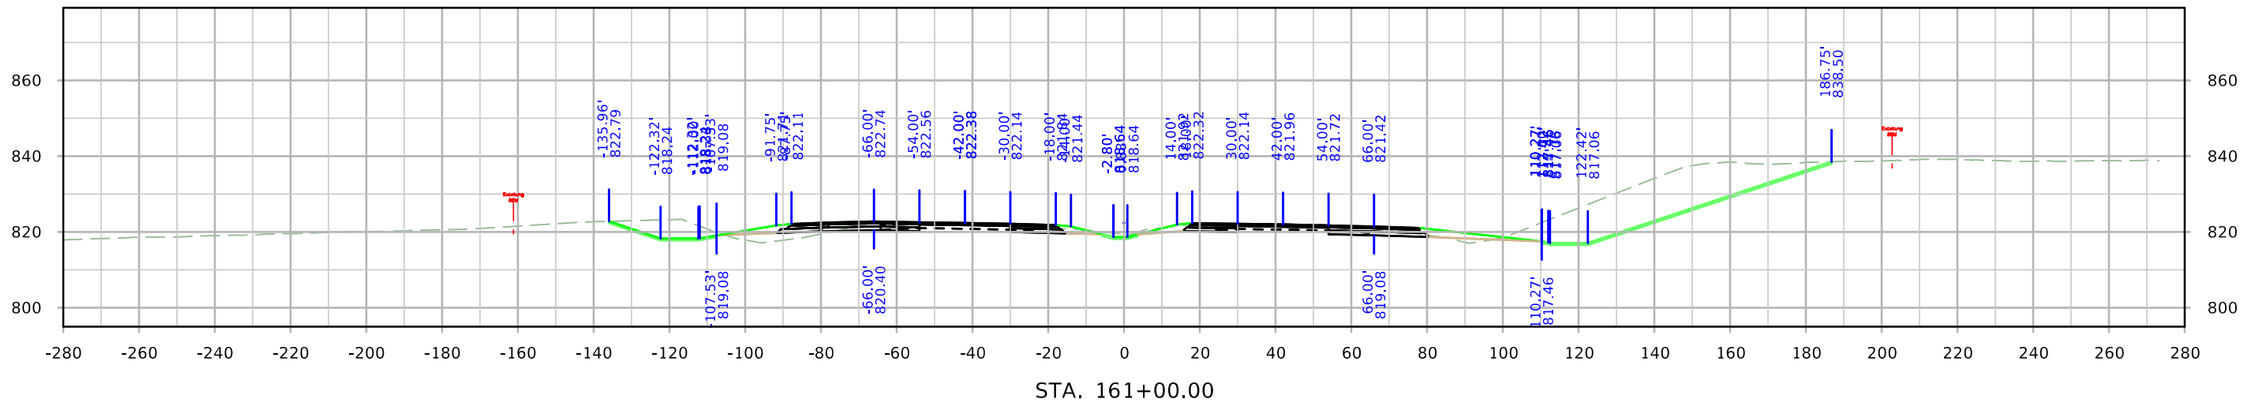


STA. 161+00.00


FILE NO.	ENGLISH	DESIGN TEAM Holst \ Schrock \ Dudley	Johnson \ Linn COUNTY	PROJECT NUMBER IM-380-6(434)12--13-52	SHEET NUMBER W.71

11:46:06 AM 10/3/2022 kschroc pw:\\NTPwint1.dot.int.lan:PWMain\Documents\Projects\5238003016\Design_Section3\CADD_Files\Sheet_Files\SHT_52380434_W01.dgn


ML380

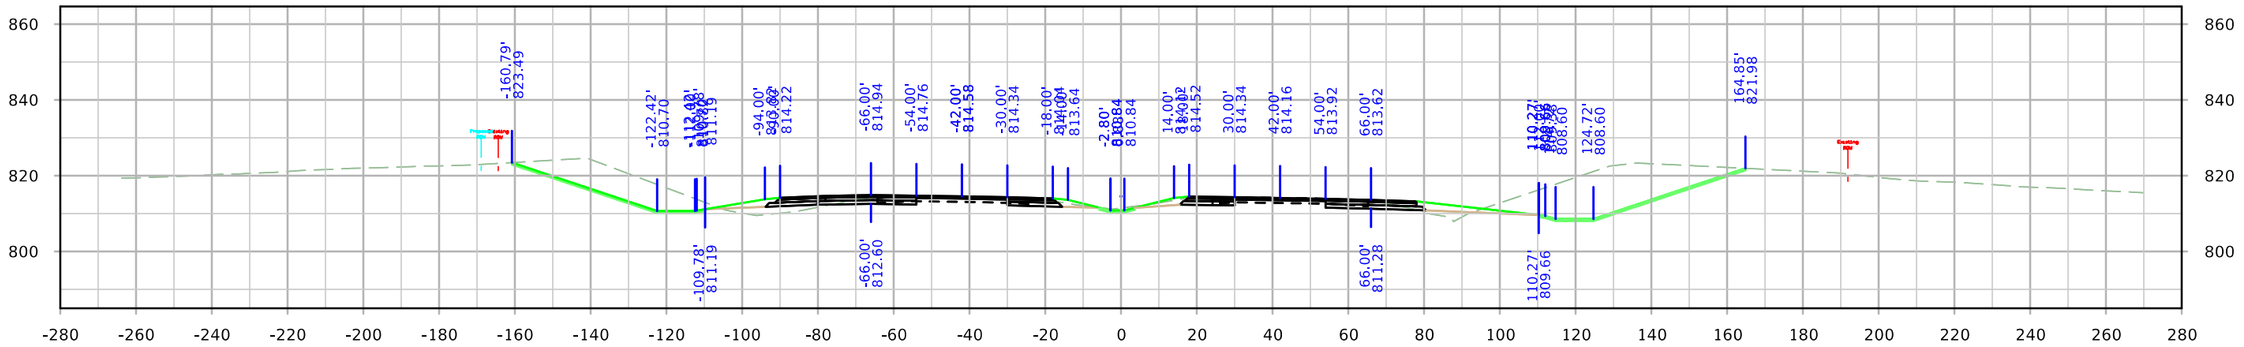

STA. 166+00.00

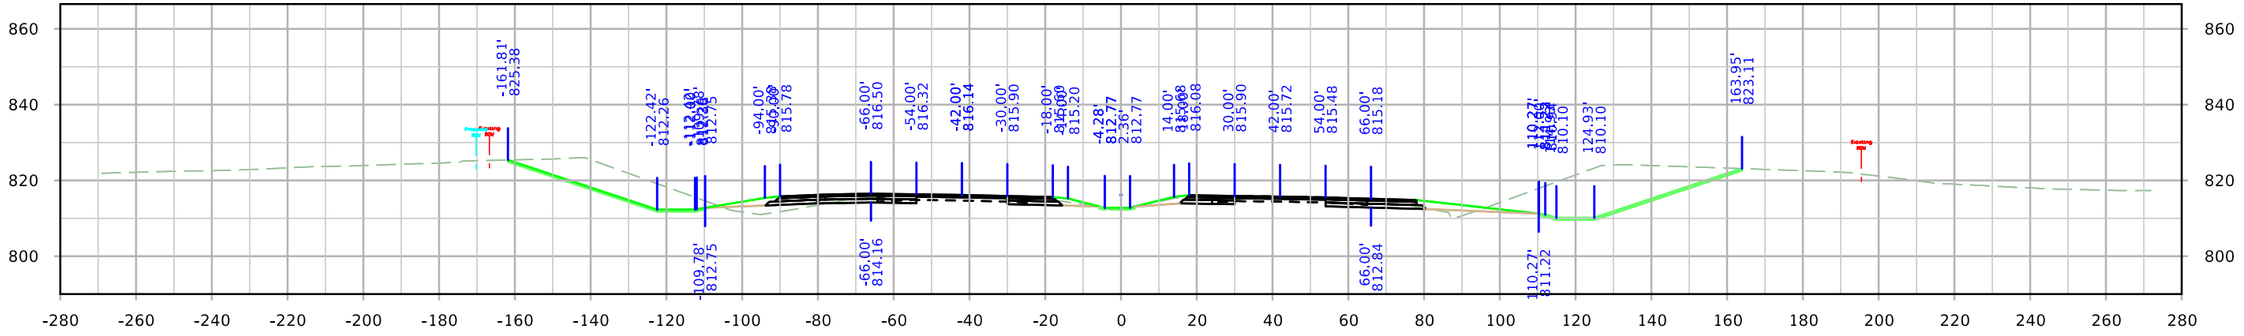


STA. 165+00.00

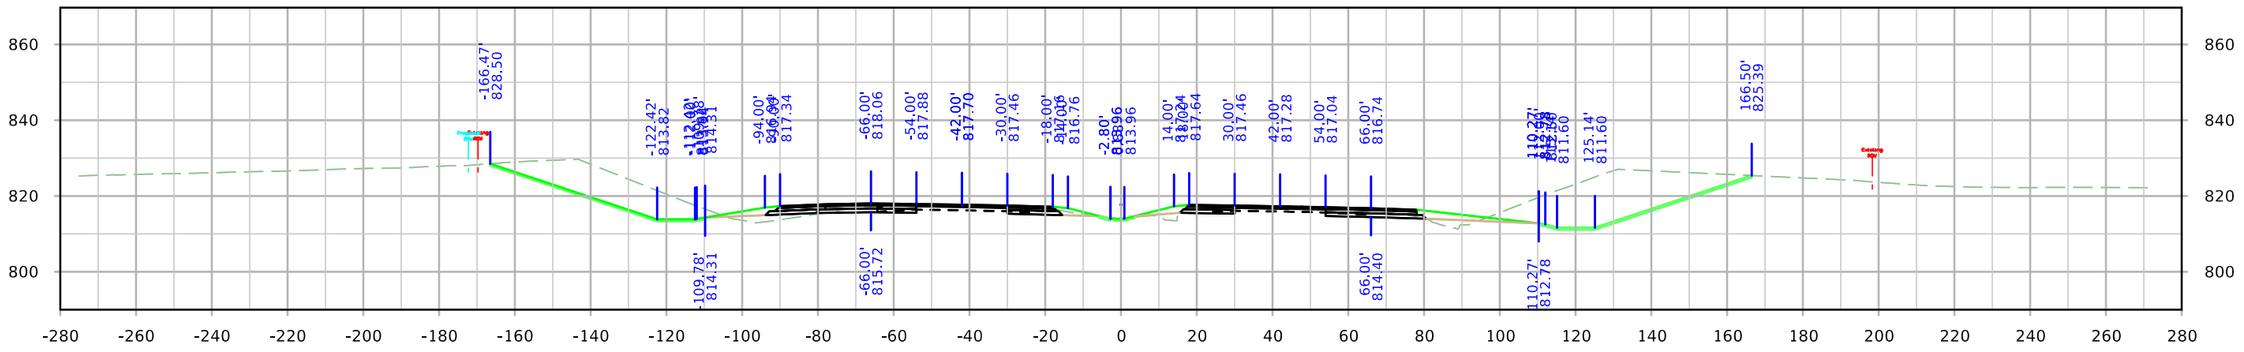


STA. 164+00.00

FILE NO.	ENGLISH	DESIGN TEAM Holst \ Schrock \ Dudley	Johnson \ Linn COUNTY	PROJECT NUMBER IM-380-6(434)12--13-52	SHEET NUMBER W.72


ML380

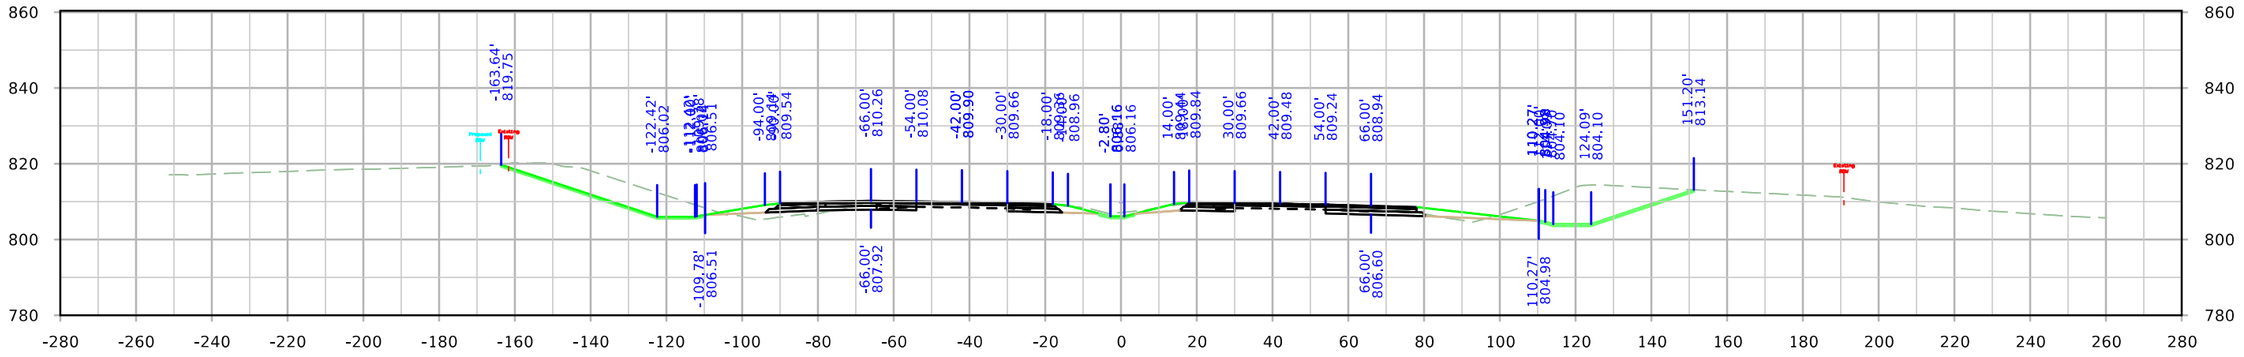

STA. 169+00.00

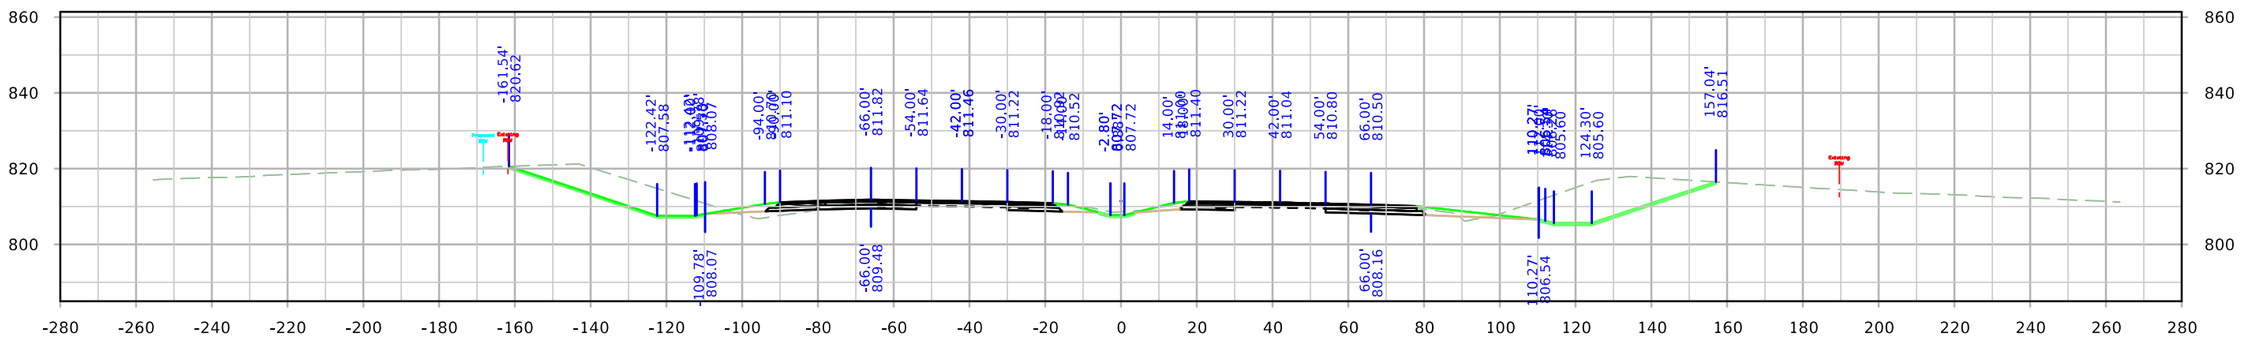

STA. 168+00.00

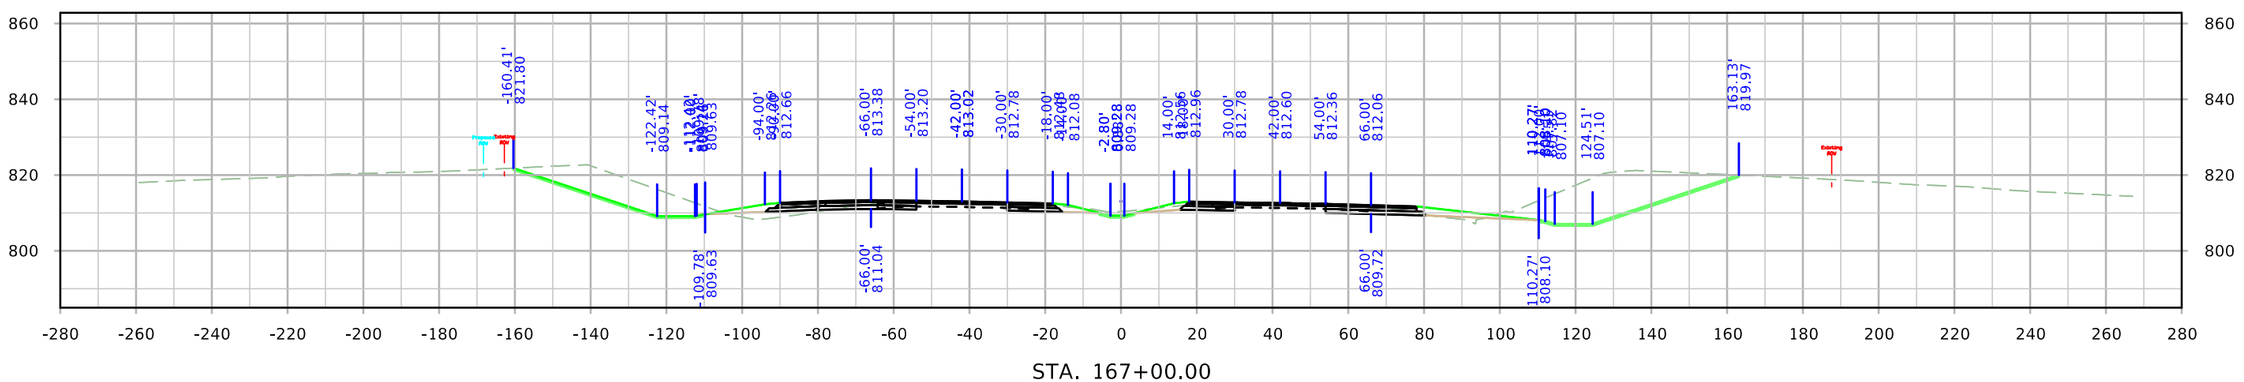


STA. 167+00.00


FILE NO.	ENGLISH	DESIGN TEAM Holst \ Schrock \ Dudley	Johnson \ Linn COUNTY	PROJECT NUMBER IM-380-6(434)12--13-52	SHEET NUMBER W.73

11:46:24 AM 10/3/2022 kschroc pw:\\NTPwint1.dot.int.lan:PWMain\Documents\Projects\5238003016\Design_Section3\CADD_Files\Sheet_Files\SHT_52380434_W01.dgn


ML380

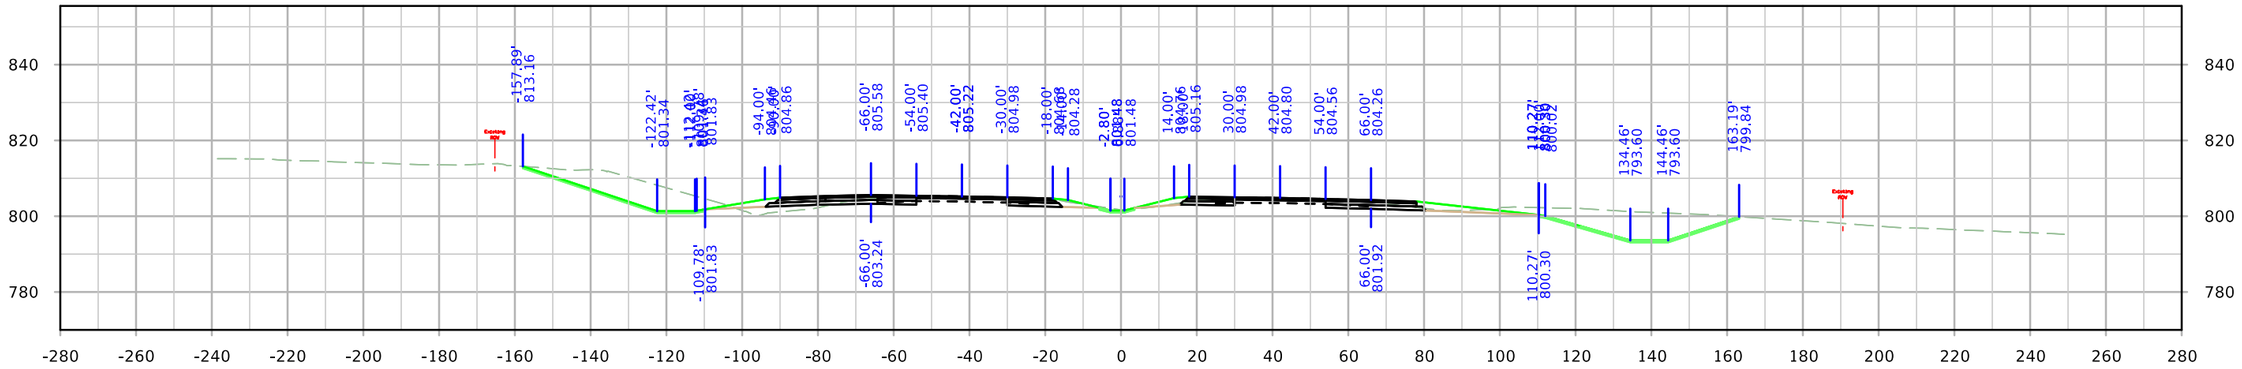

STA. 172+00.00

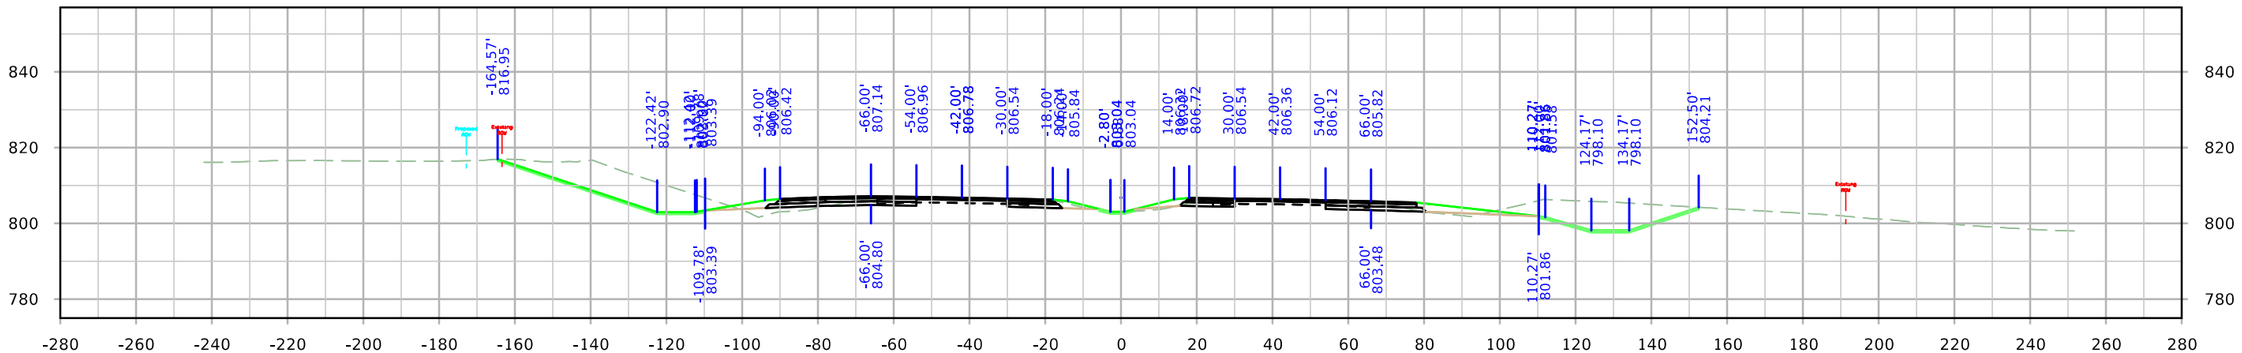


STA. 171+00.00

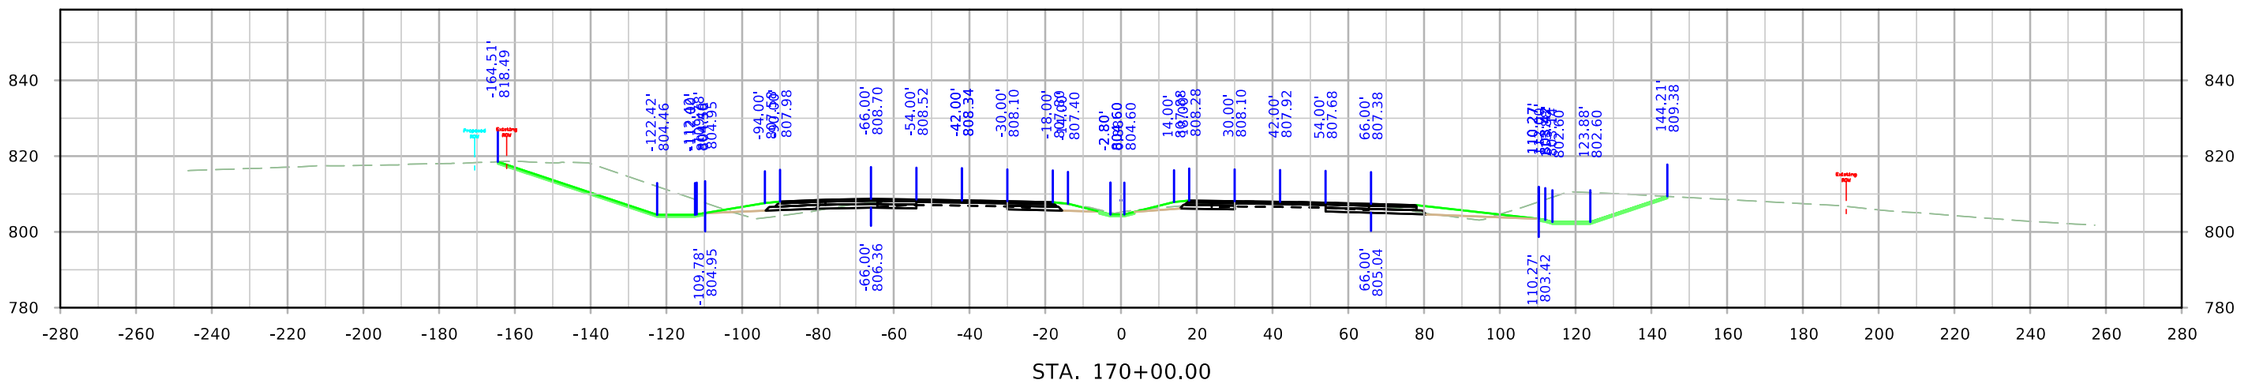


STA. 170+00.00

FILE NO.	ENGLISH	DESIGN TEAM Holst \ Schrock \ Dudley	Johnson \ Linn COUNTY	PROJECT NUMBER IM-380-6(434)12--13-52	SHEET NUMBER W.74


ML380

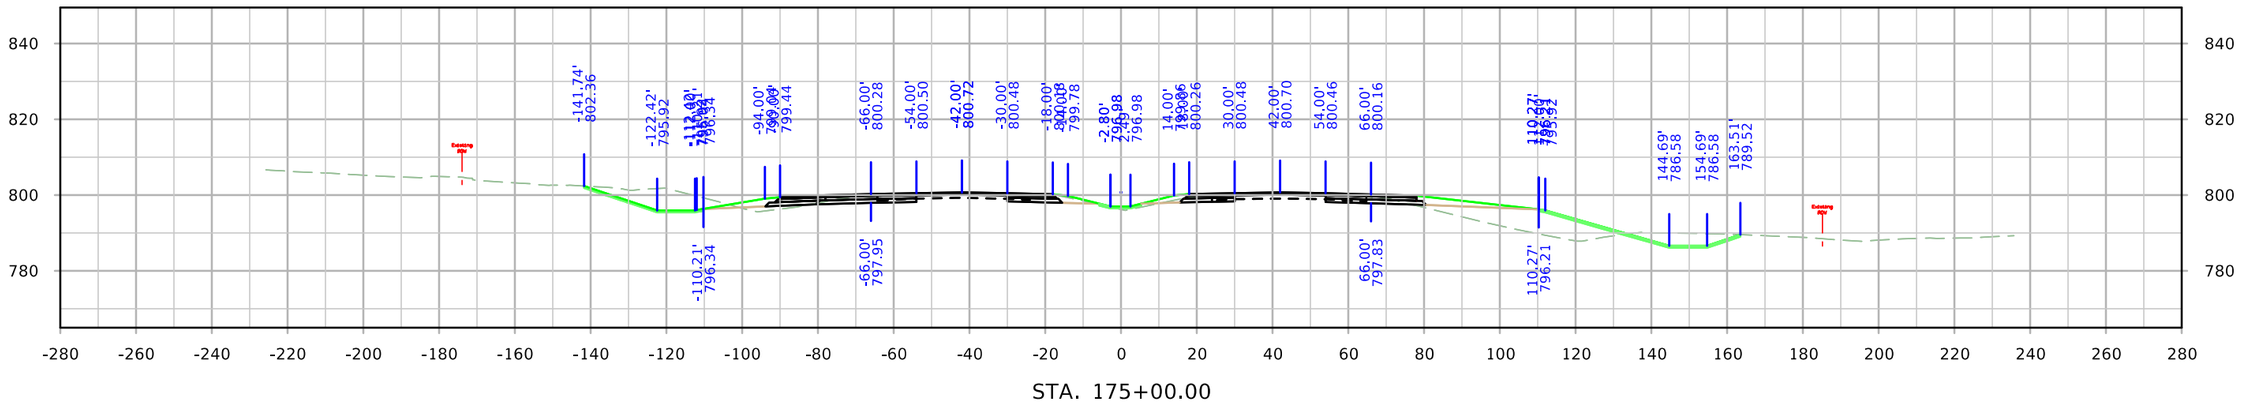

STA. 175+00.00

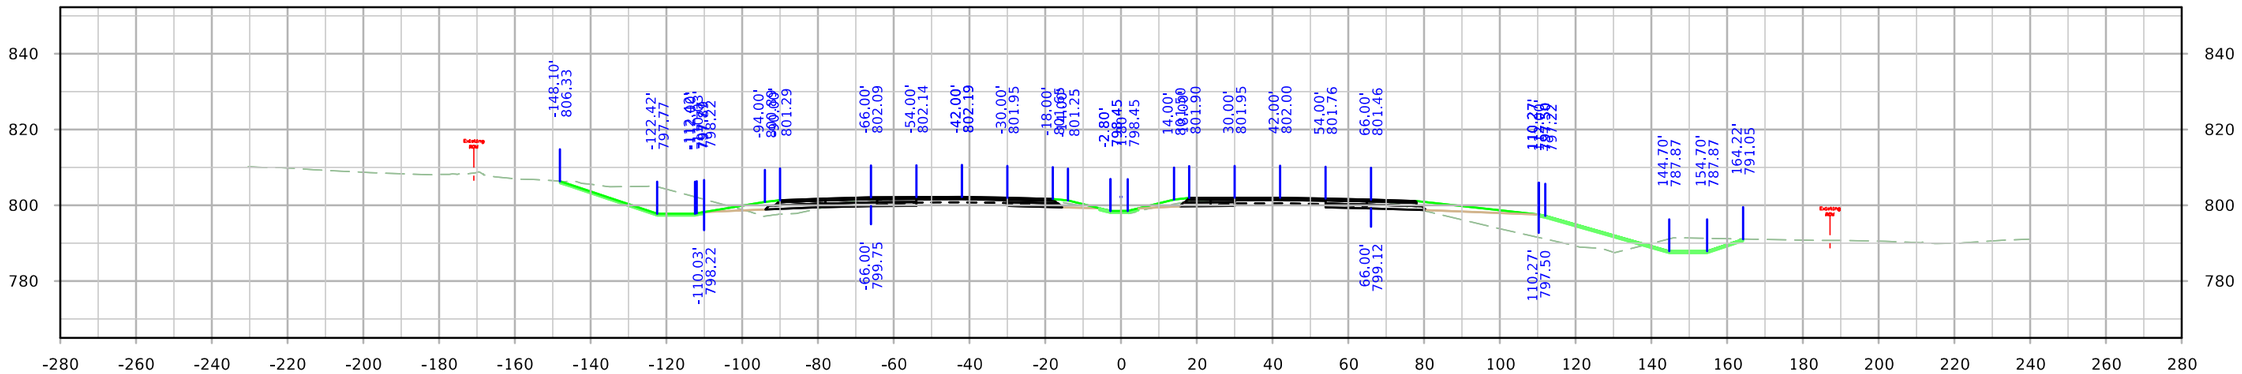


STA. 174+00.00

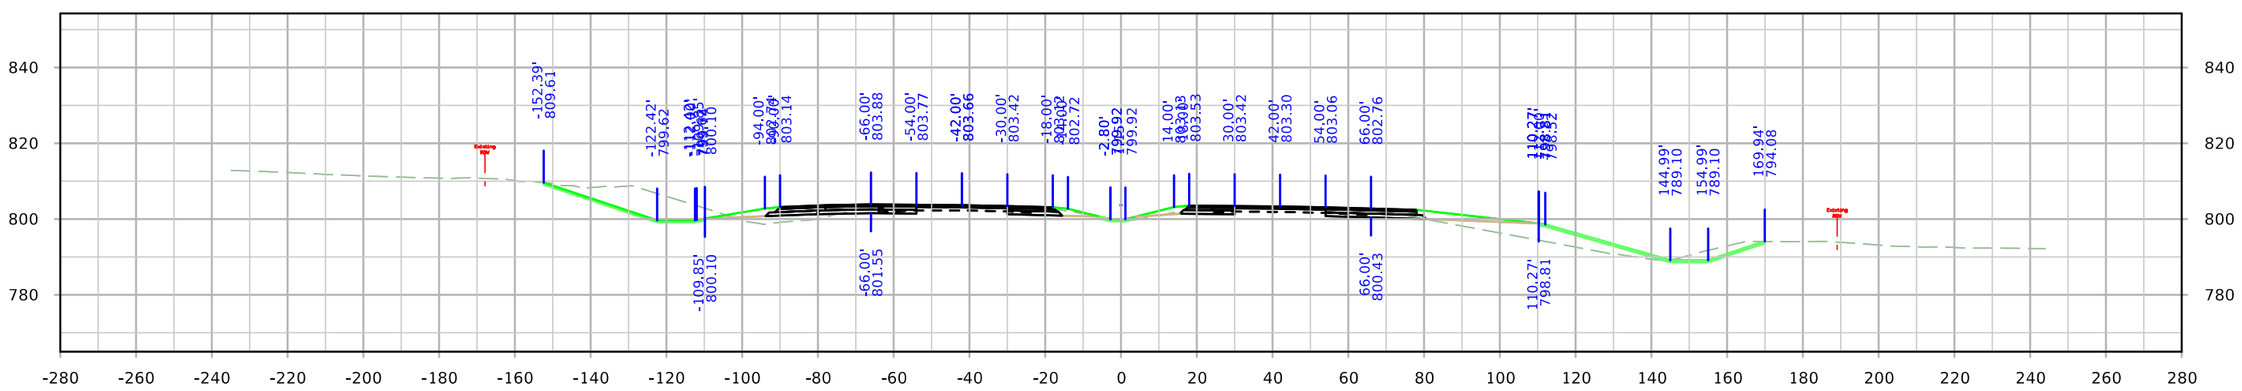


STA. 173+00.00

FILE NO.	ENGLISH	DESIGN TEAM Holst \ Schrock \ Dudley	Johnson \ Linn COUNTY	PROJECT NUMBER IM-380-6(434)12--13-52	SHEET NUMBER W.75


ML380

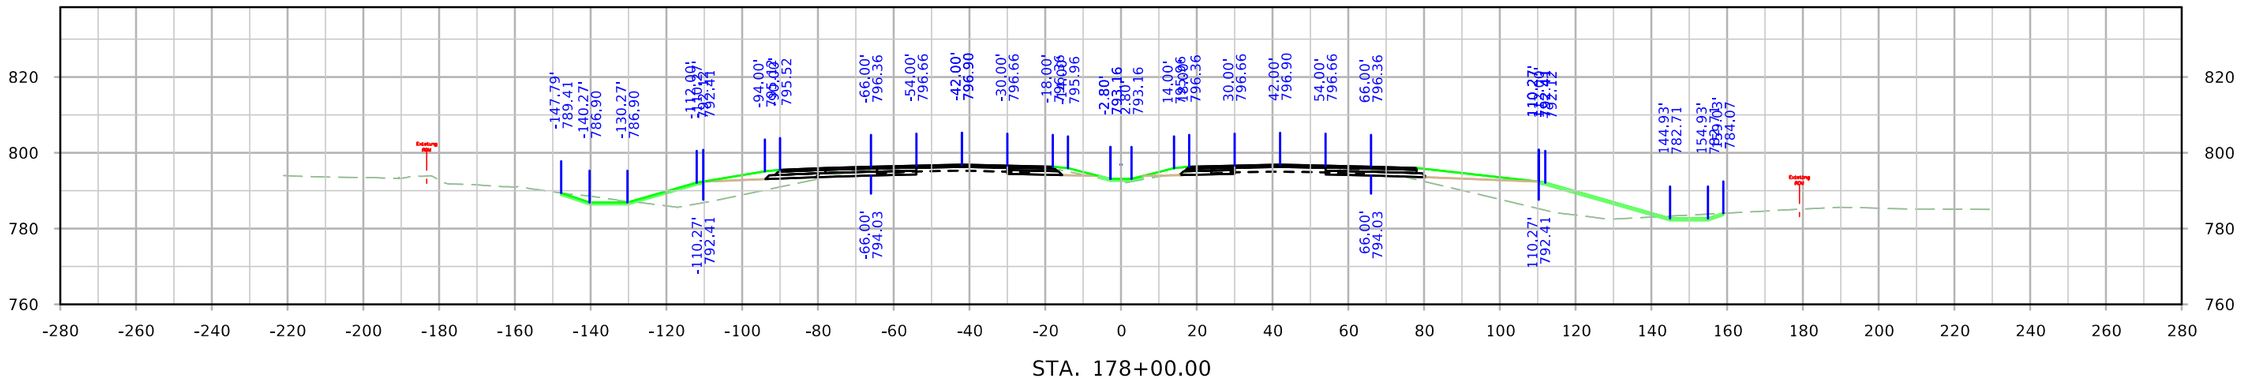

STA. 178+00.00

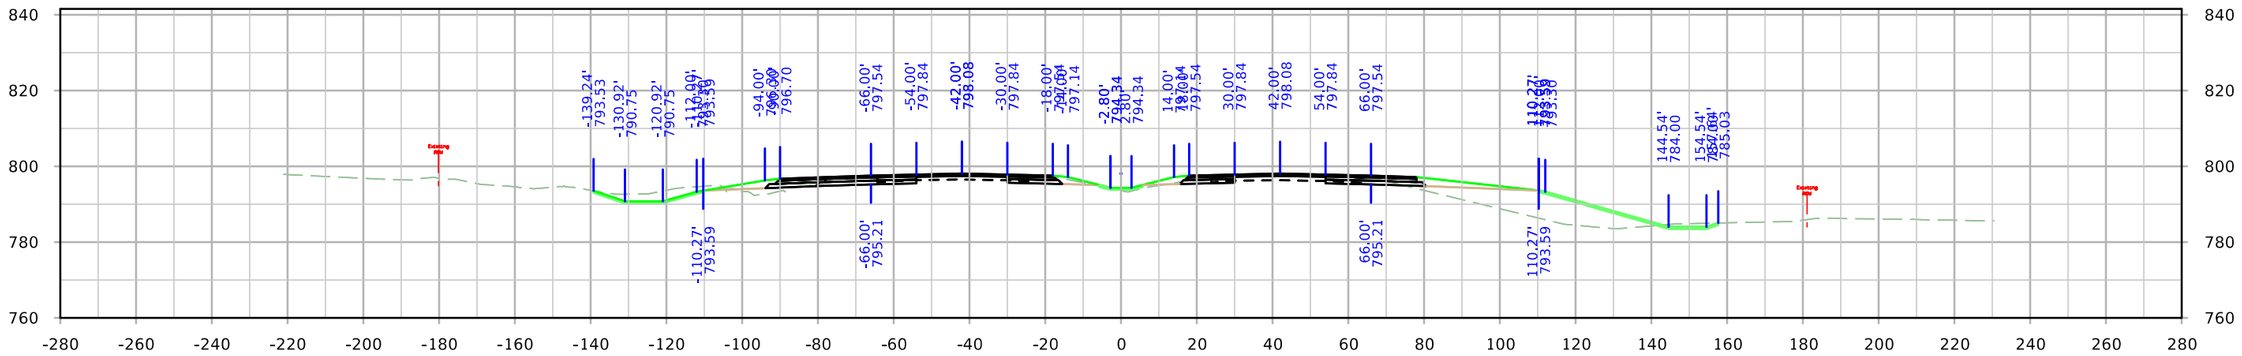


STA. 177+00.00

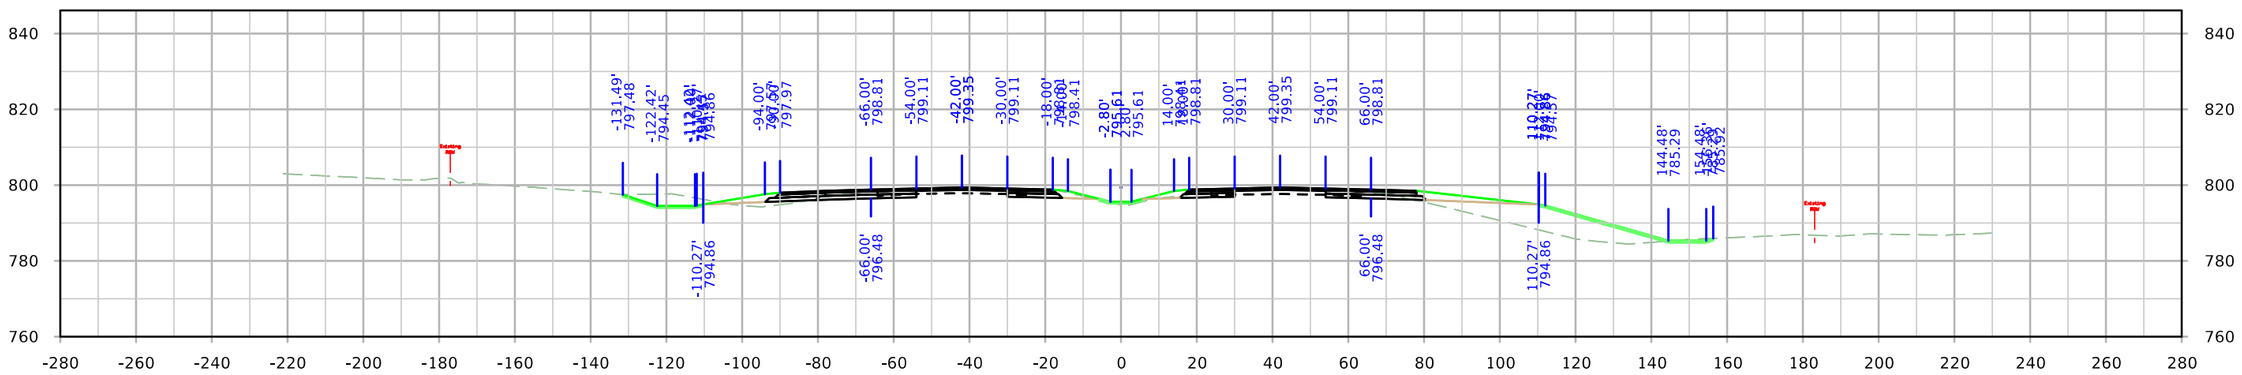


STA. 176+00.00

FILE NO.	ENGLISH	DESIGN TEAM Holst \ Schrock \ Dudley	Johnson \ Linn COUNTY	PROJECT NUMBER IM-380-6(434)12--13-52	SHEET NUMBER W.76


ML380

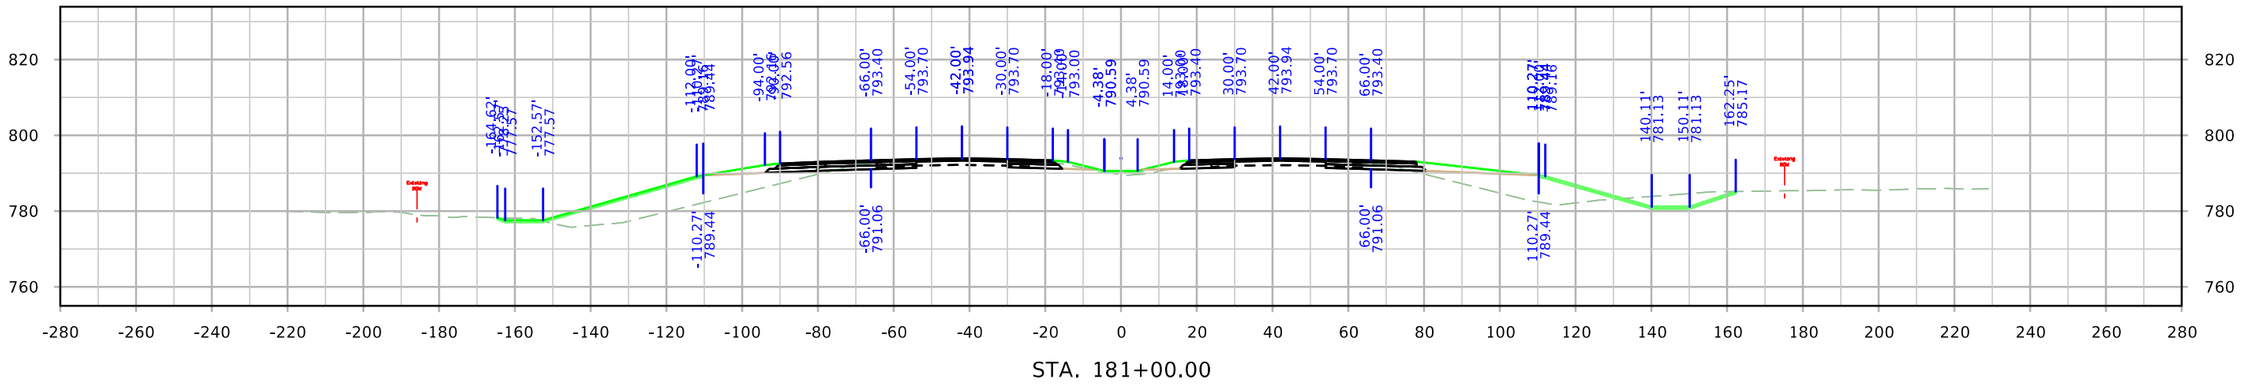

STA. 181+00.00

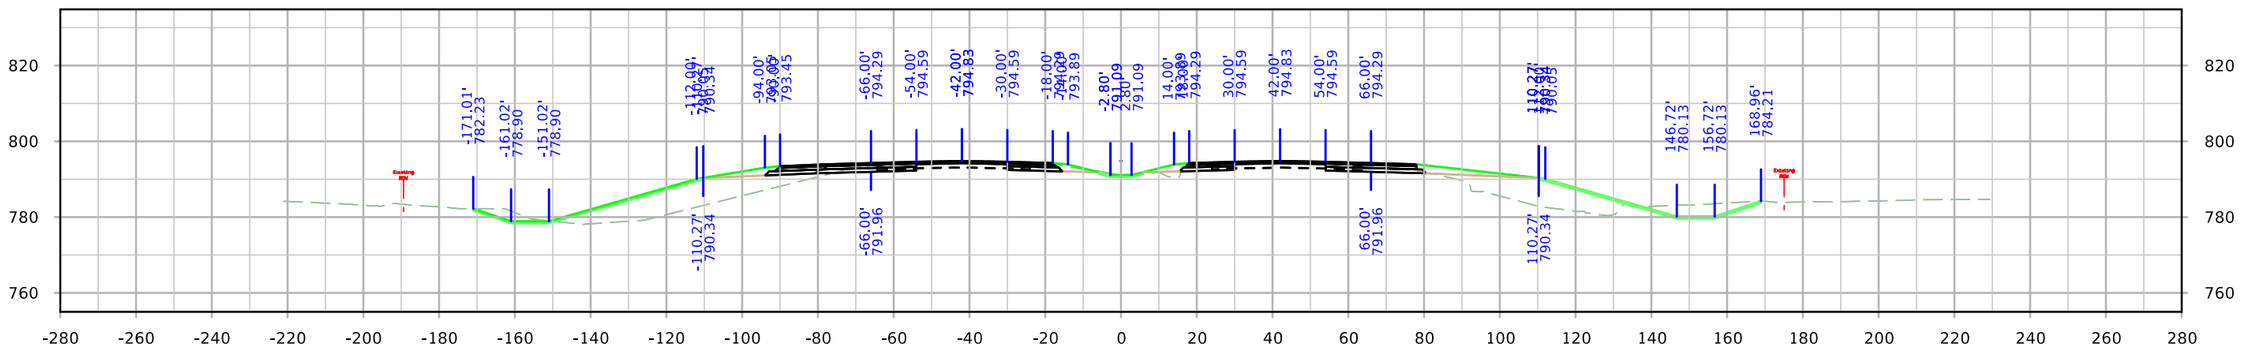


STA. 180+00.00

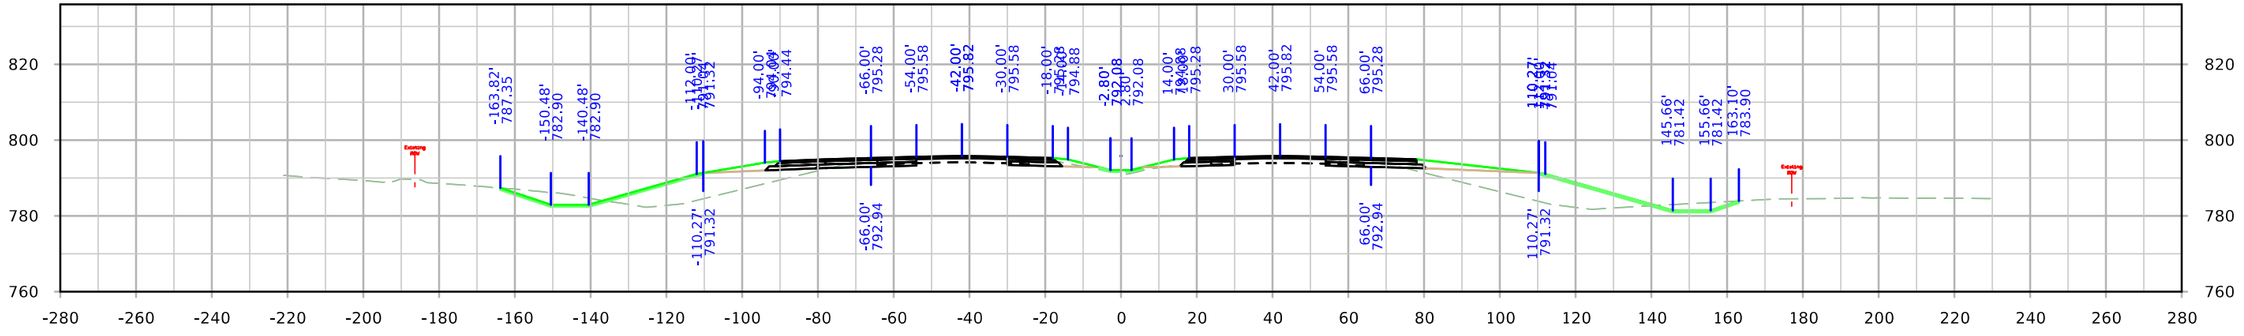


STA. 179+00.00

FILE NO.	ENGLISH	DESIGN TEAM Holst \ Schrock \ Dudley	Johnson \ Linn COUNTY	PROJECT NUMBER IM-380-6(434)12--13-52	SHEET NUMBER W.77


ML380

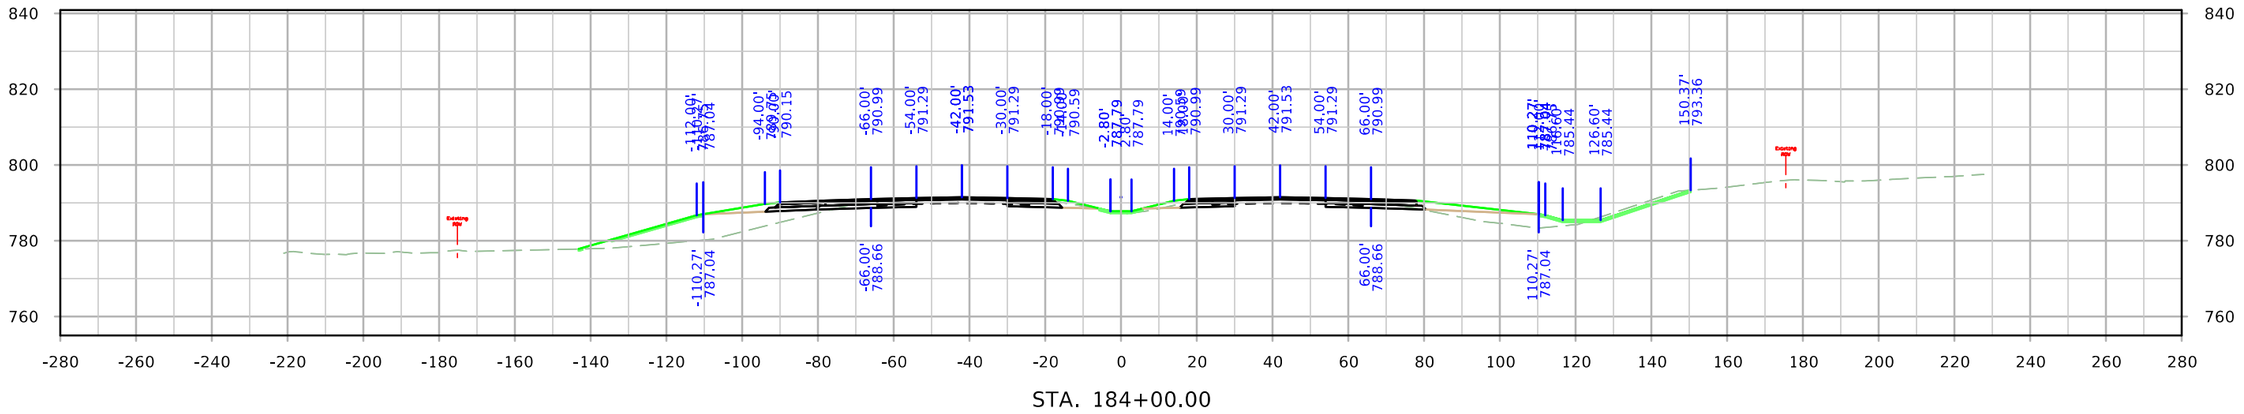

STA. 184+00.00

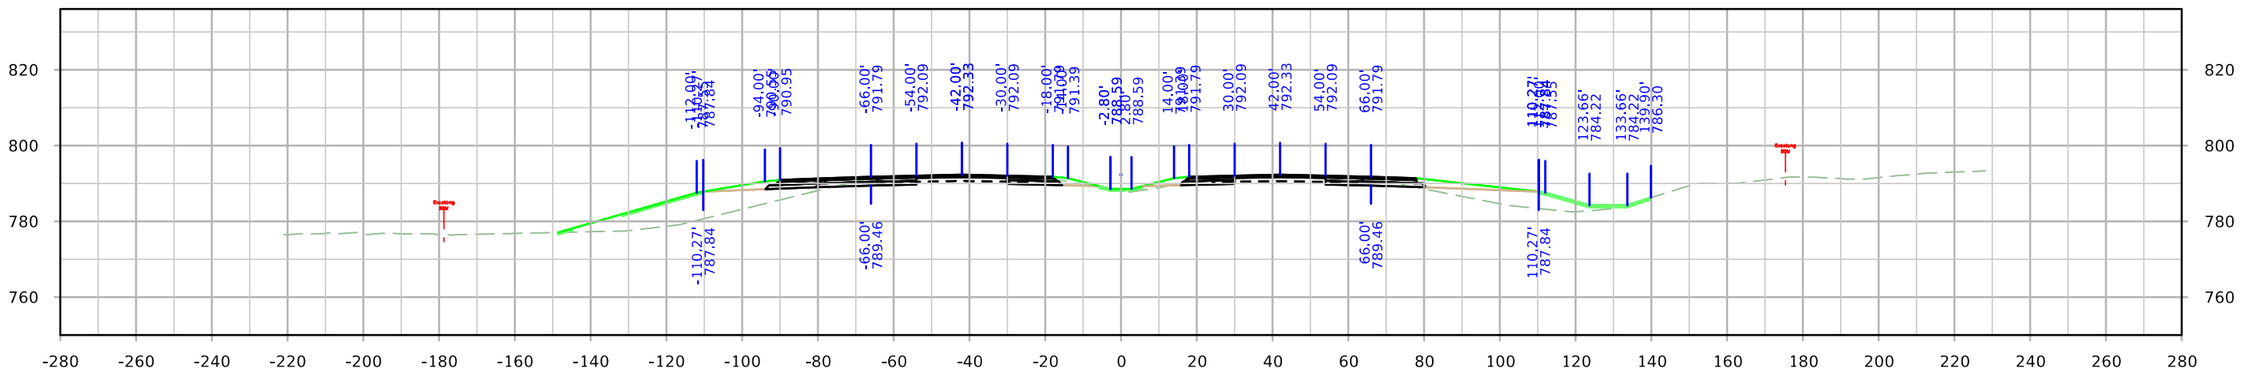


STA. 183+00.00

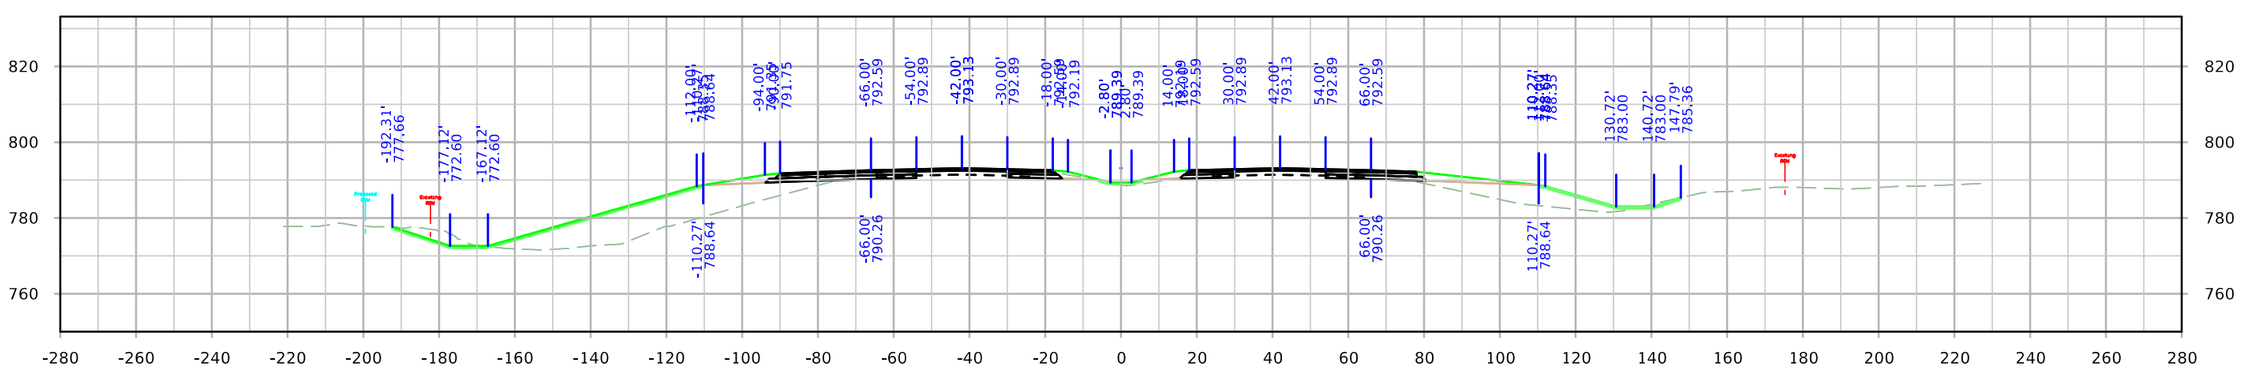


STA. 182+00.00

FILE NO.	ENGLISH	DESIGN TEAM Holst \ Schrock \ Dudley	Johnson \ Linn COUNTY	PROJECT NUMBER IM-380-6(434)12--13-52	SHEET NUMBER W.78


ML380

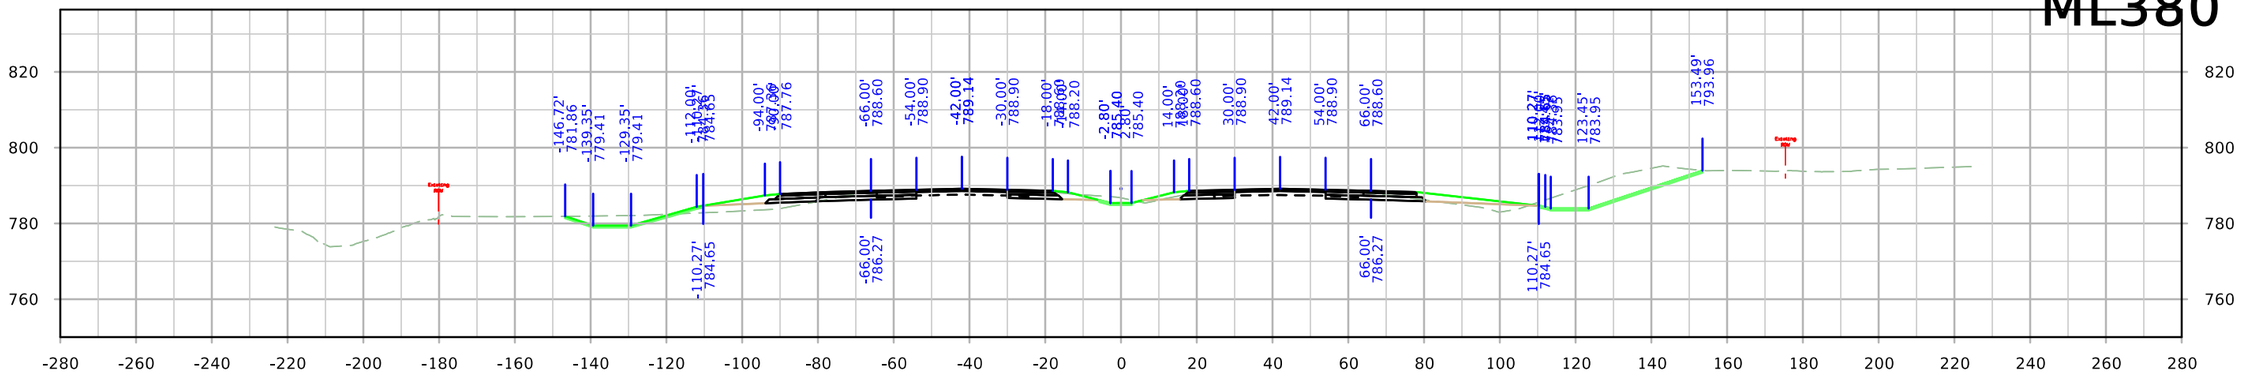

STA. 187+00.00

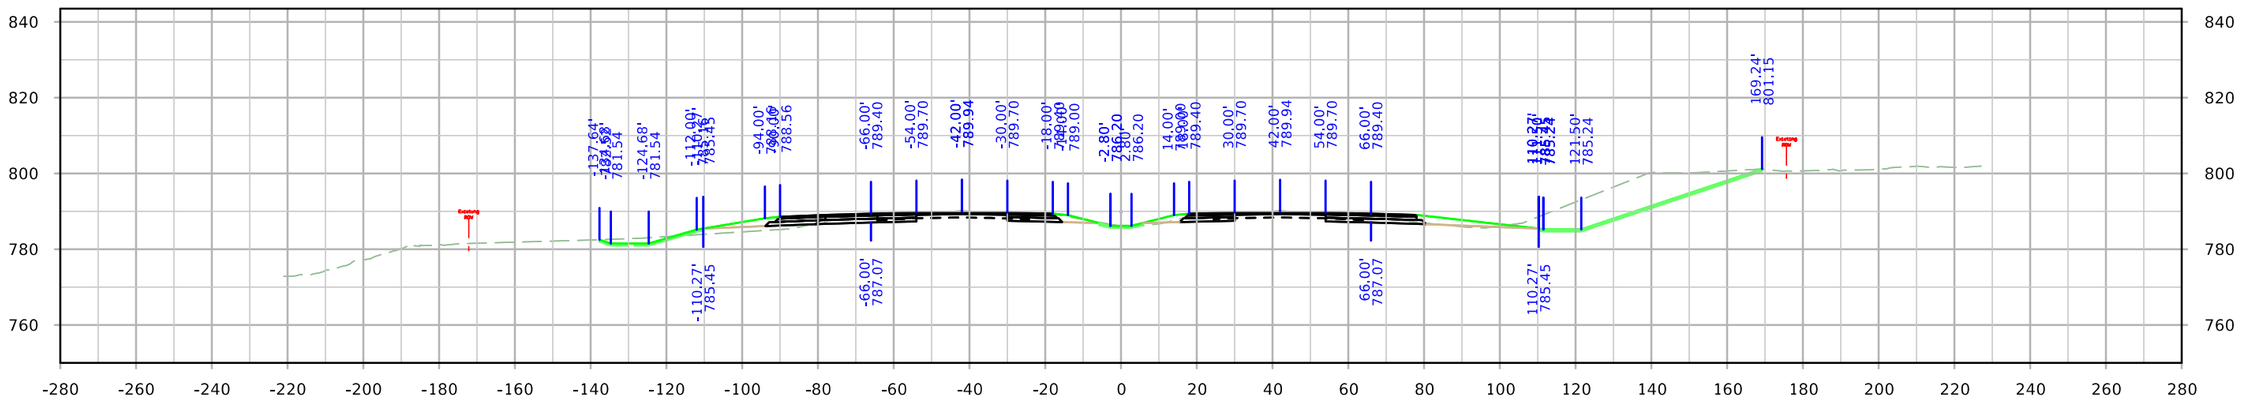

STA. 186+00.00

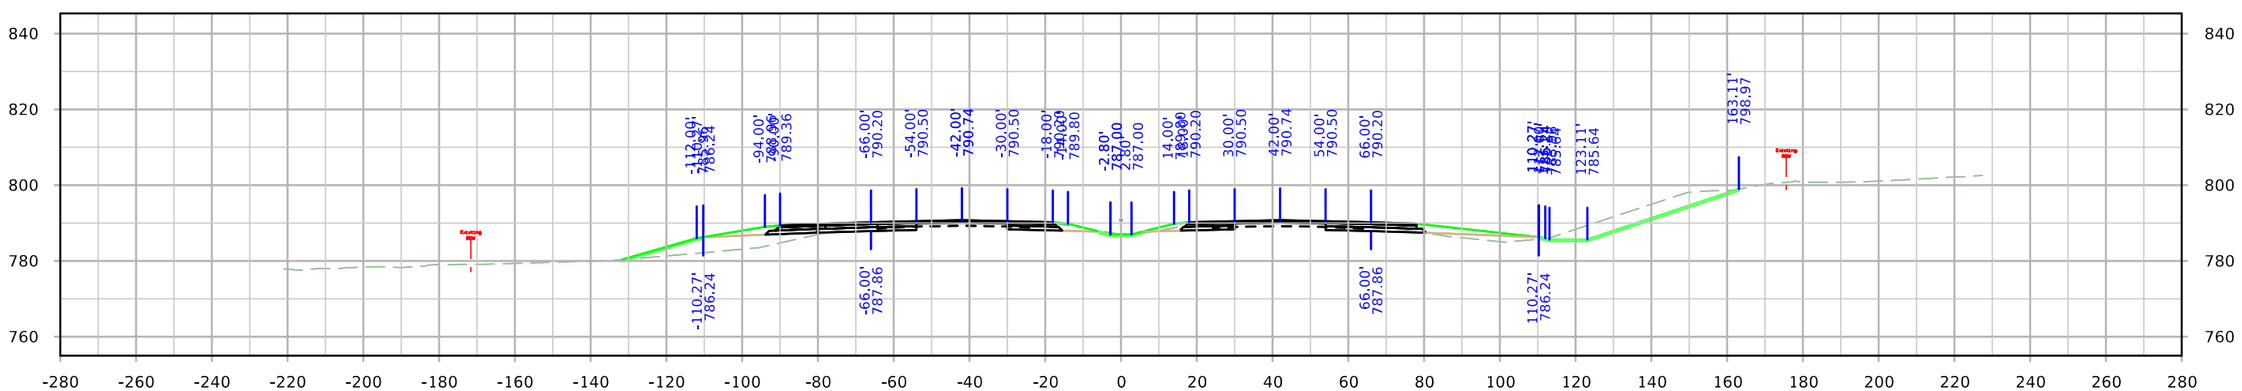


STA. 185+00.00


FILE NO.	ENGLISH	DESIGN TEAM Holst \ Schrock \ Dudley	Johnson \ Linn COUNTY	PROJECT NUMBER IM-380-6(434)12--13-52	SHEET NUMBER W.79

11:47:25 AM 10/3/2022 kschroc pw:\\NTPwint1.dot.int.lan:PWMain\Documents\Projects\5238003016\Design_Section3\CADD_Files\Sheet_Files\SHT_52380434_W01.dgn


ML380

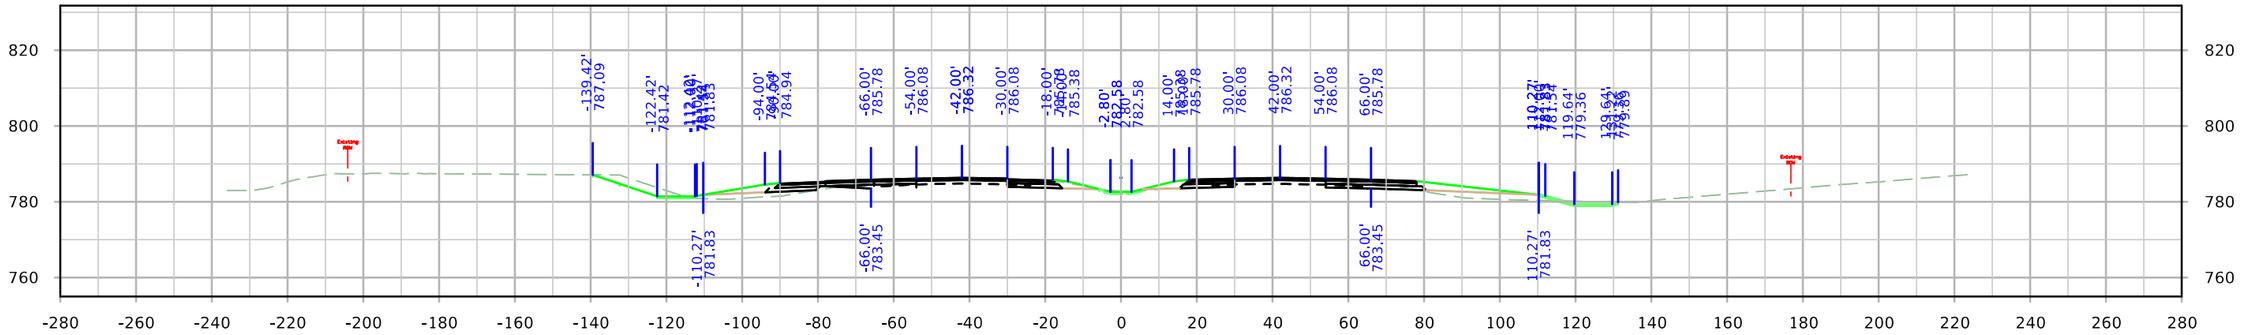

STA. 190+00.00

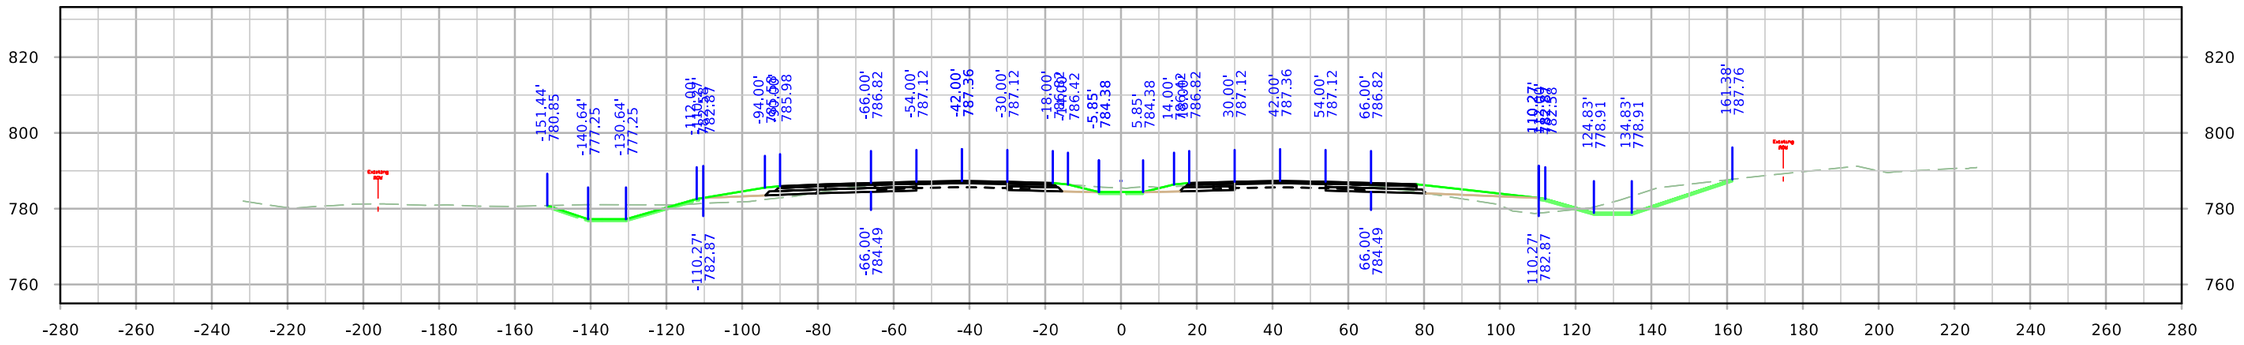

STA. 189+00.00

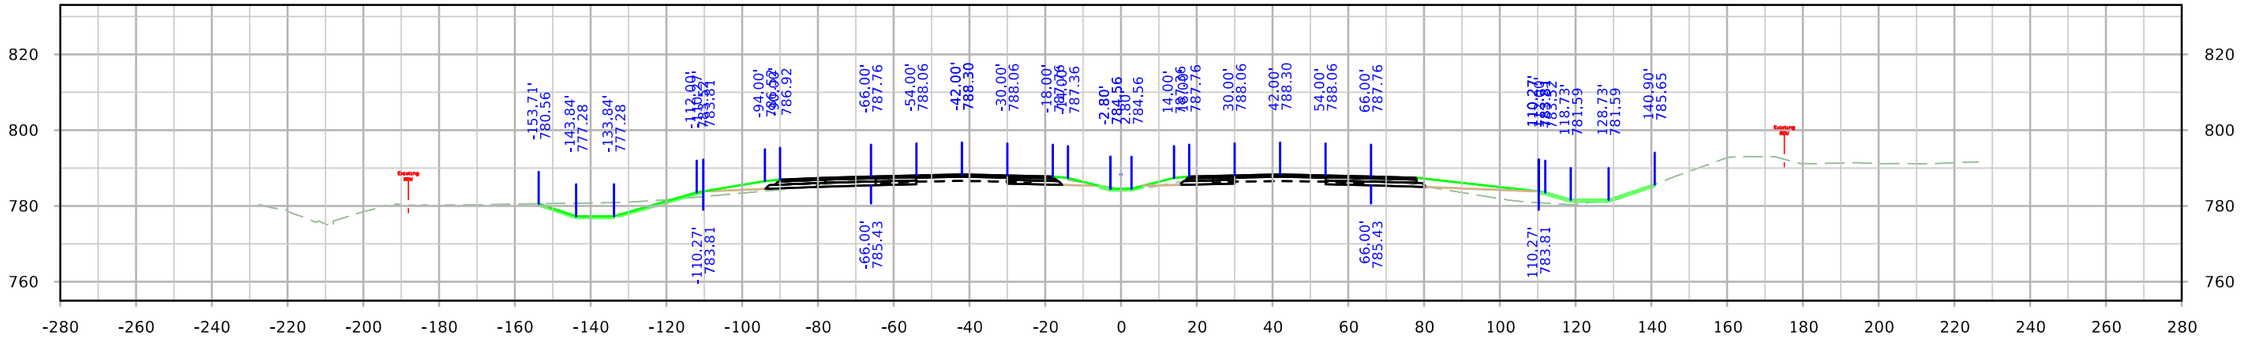


STA. 188+00.00


FILE NO.	ENGLISH	DESIGN TEAM Holst \ Schrock \ Dudley	Johnson \ Linn COUNTY	PROJECT NUMBER IM-380-6(434)12--13-52	SHEET NUMBER W.80

11:47:36 AM 10/3/2022 kschroc pw:\\NTPwint1.dot.int.lan:PWMain\Documents\Projects\5238003016\Design_Section3\CADD_Files\Sheet_Files\SHT_52380434_W01.dgn


ML380

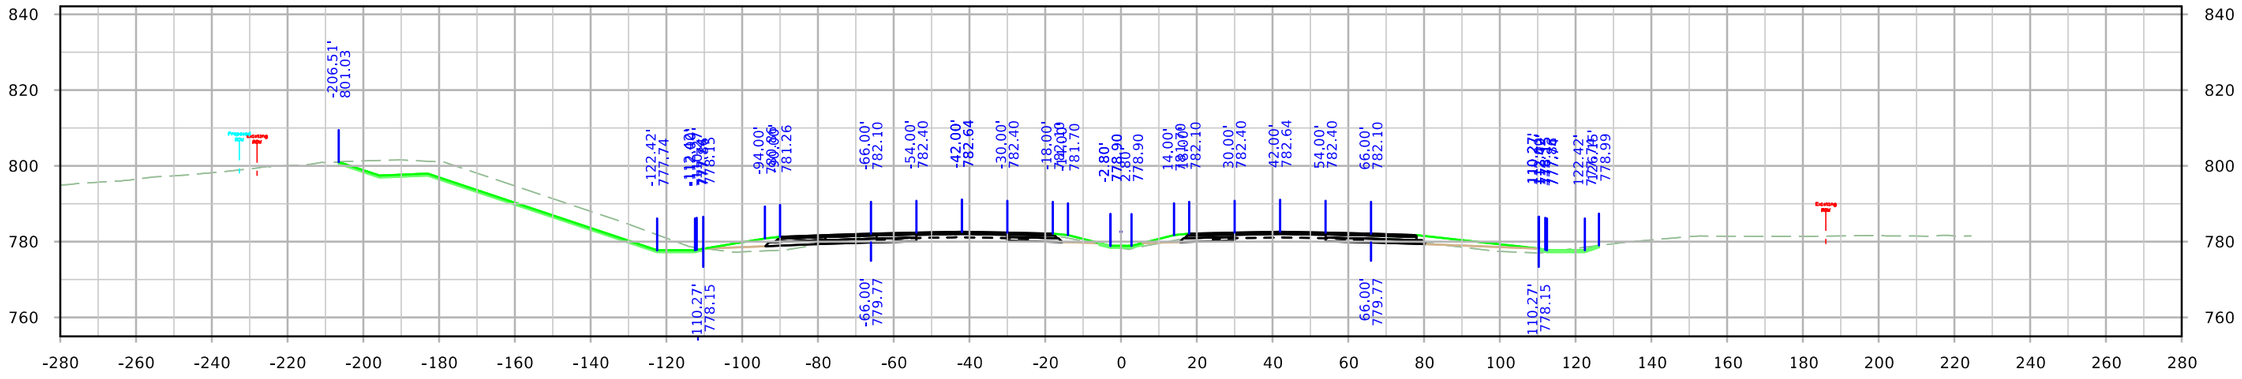

STA. 193+00.00

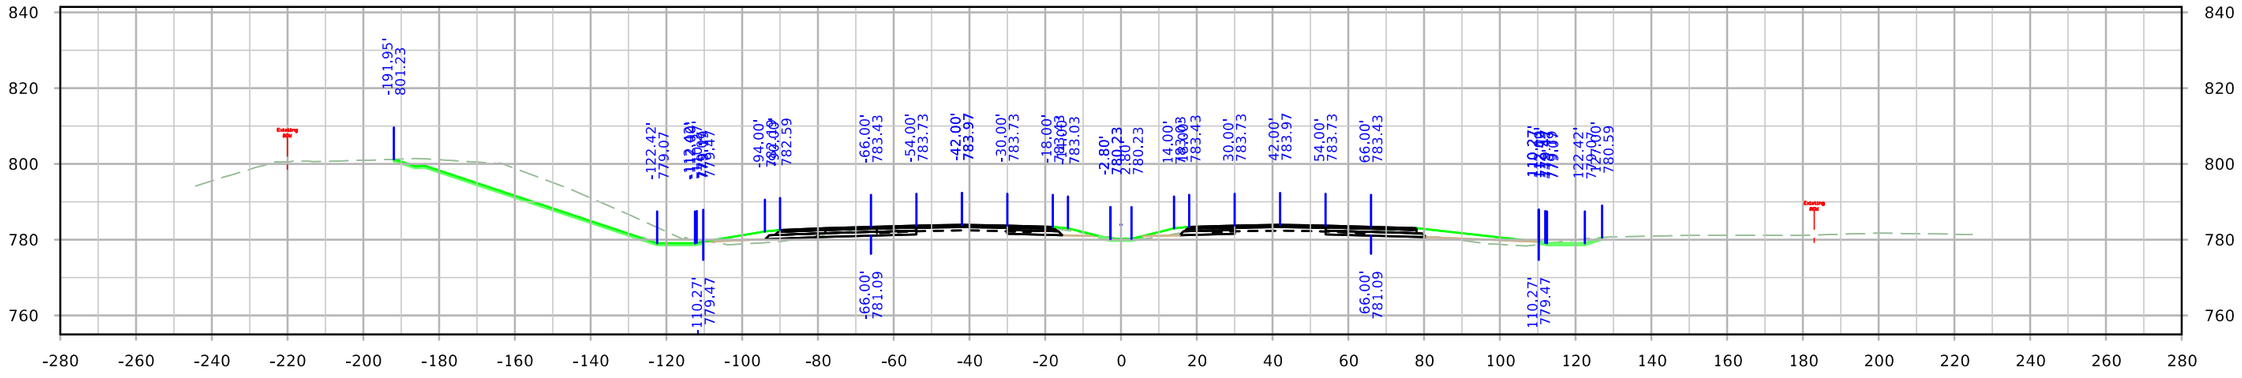

STA. 192+00.00

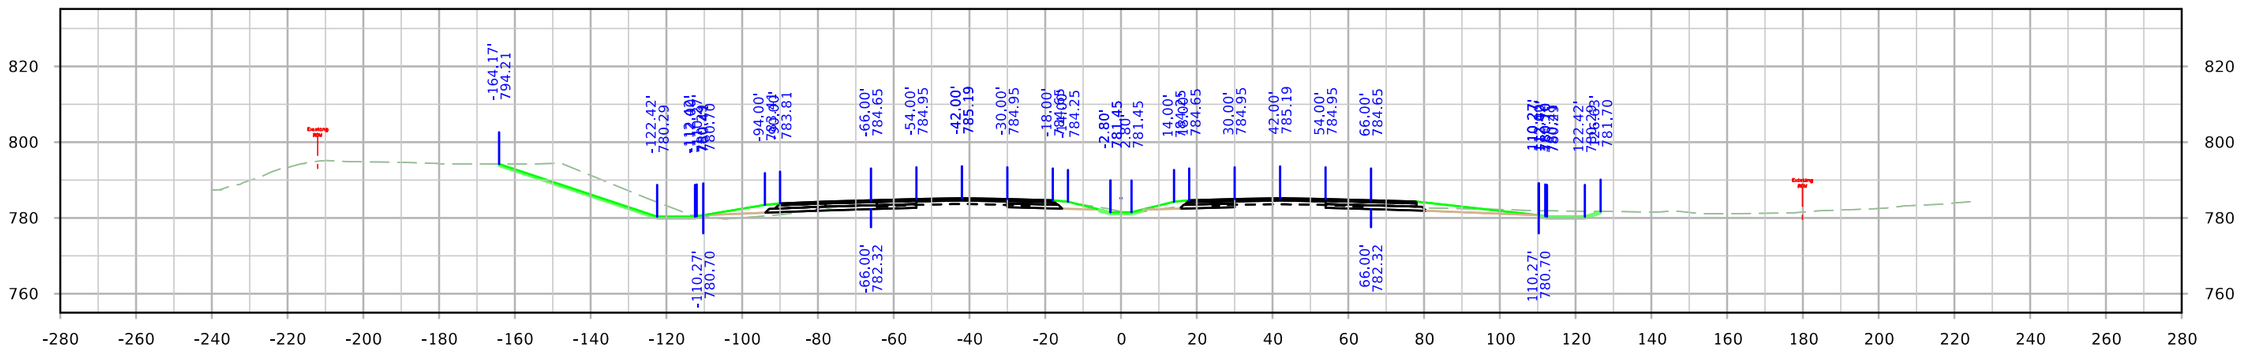


STA. 191+00.00


FILE NO.	ENGLISH	DESIGN TEAM Holst \ Schrock \ Dudley	Johnson \ Linn COUNTY	PROJECT NUMBER IM-380-6(434)12--13-52	SHEET NUMBER W.81

11:47:46 AM 10/3/2022 kschroc pw:\\NTPwint1.dot.int.lan:PWMain\Documents\Projects\5238003016\Design_Section3\CADD_Files\Sheet_Files\SHT_52380434_W01.dgn

ML380

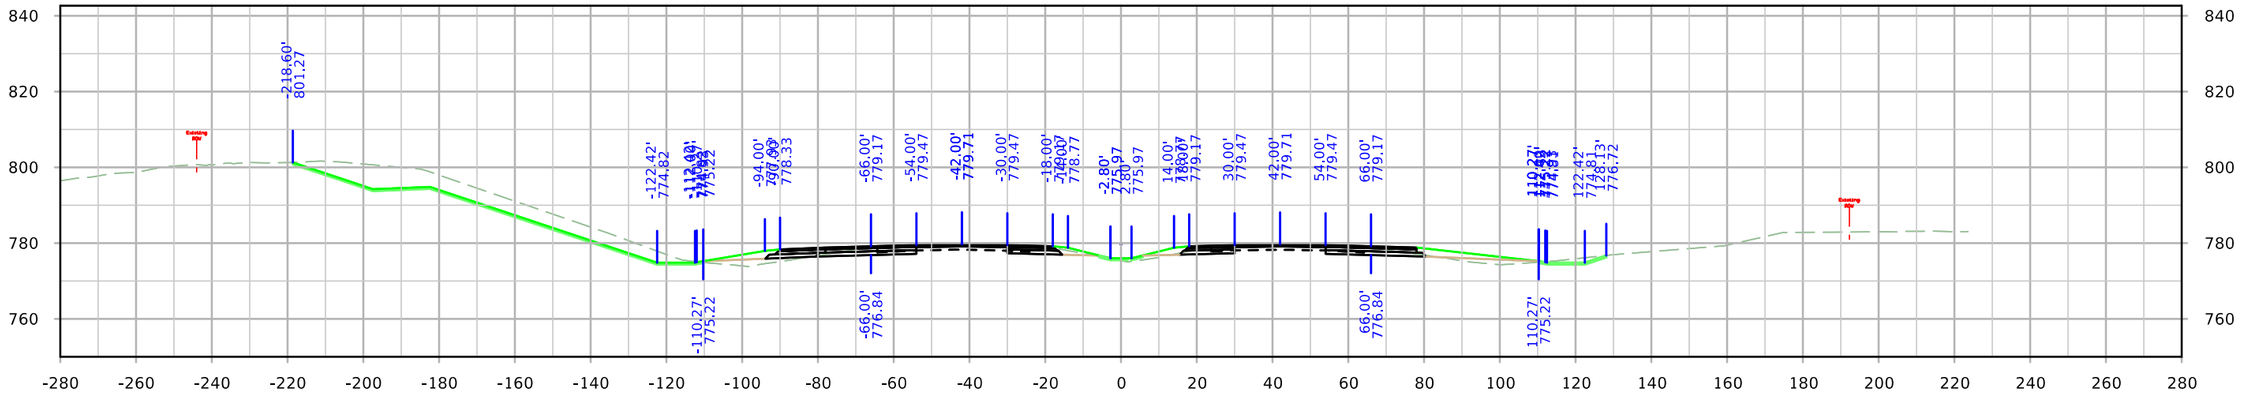

STA. 195+00.00

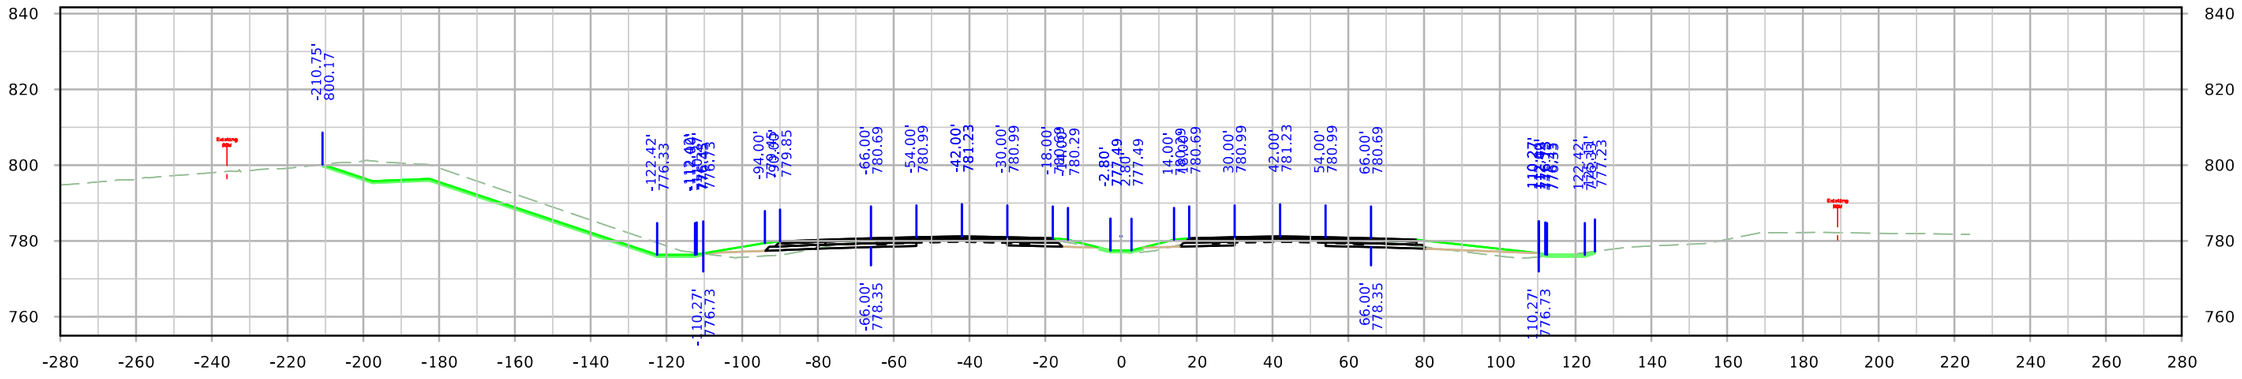


STA. 194+00.00


FILE NO.	ENGLISH	DESIGN TEAM Holst \ Schrock \ Dudley	Johnson \ Linn COUNTY	PROJECT NUMBER IM-380-6(434)12--13-52	SHEET NUMBER W.82

11:47:54 AM 10/3/2022 kschroc pw:\\NTPwint1.dot.int.lan:PWMain\Documents\Projects\5238003016\Design_Section3\CADD_Files\Sheet_Files\SHT_52380434_W01.dgn

ML380

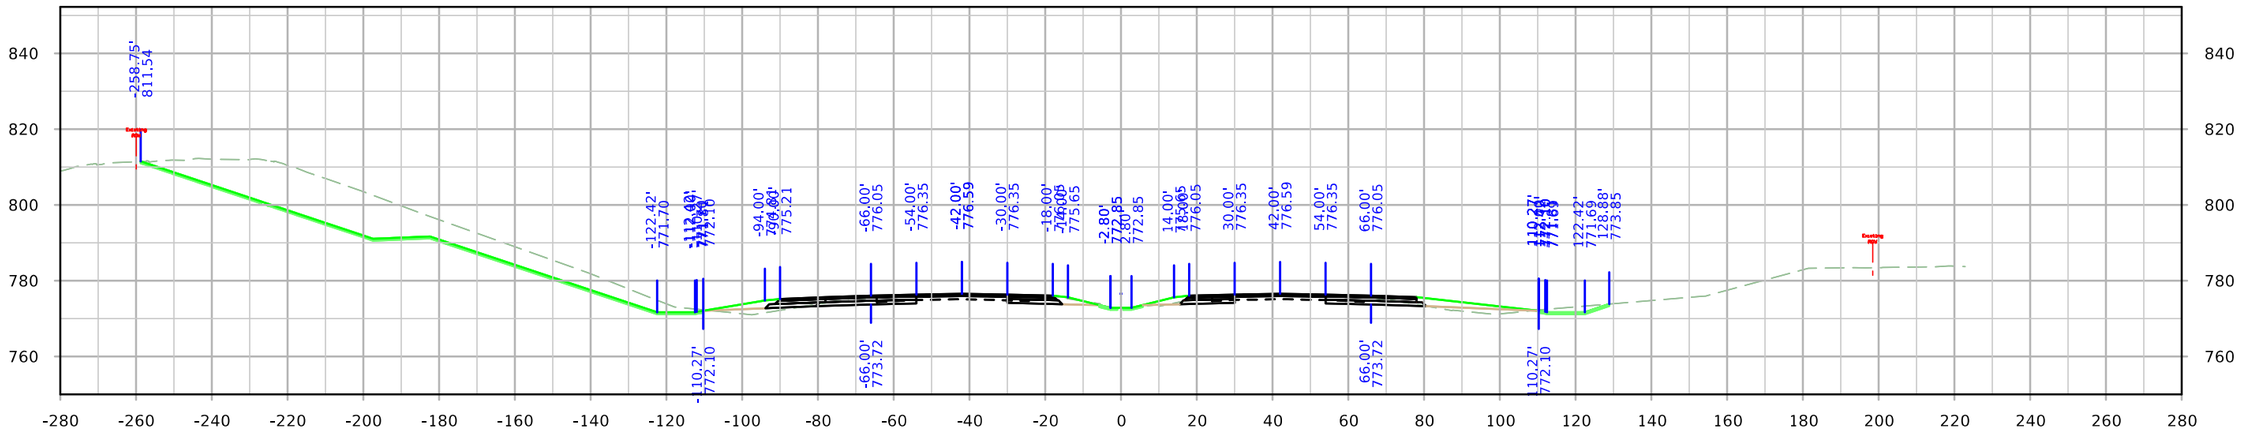

STA. 197+00.00

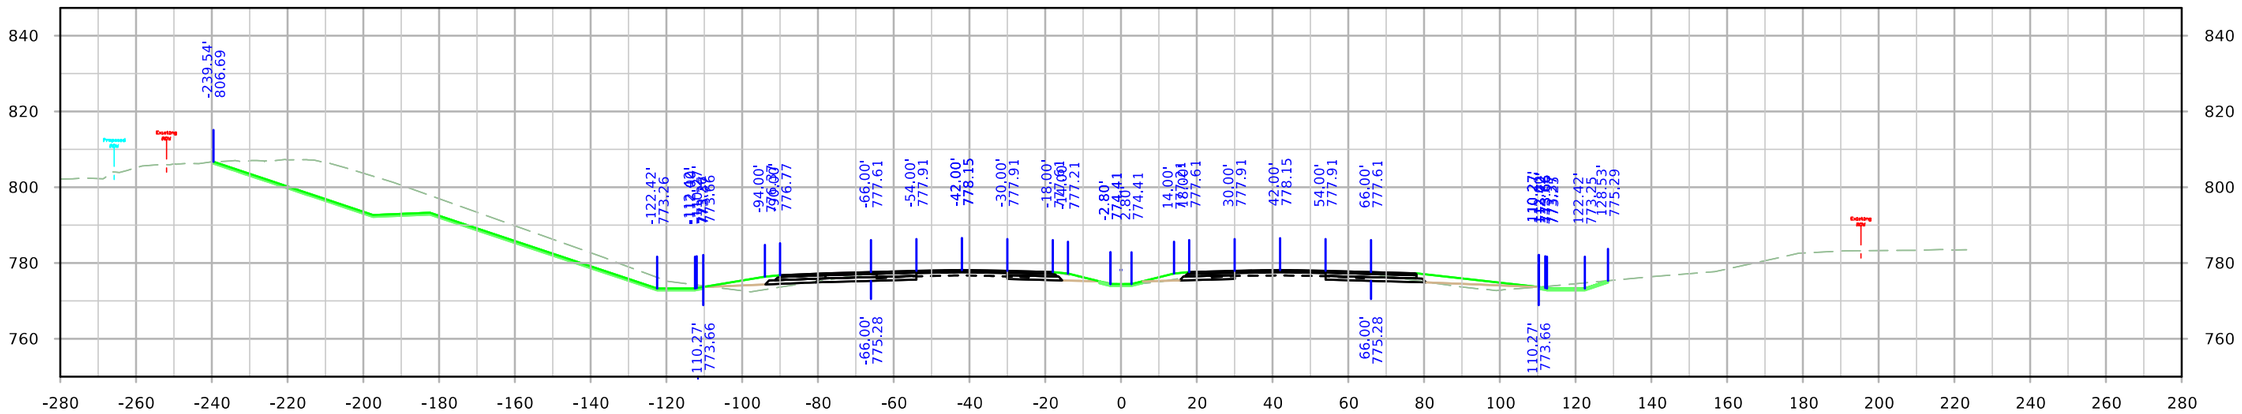


STA. 196+00.00


FILE NO.	ENGLISH	DESIGN TEAM Holst \ Schrock \ Dudley	Johnson \ Linn COUNTY	PROJECT NUMBER IM-380-6(434)12--13-52	SHEET NUMBER W.83

11:48:02 AM 10/3/2022 kschroc pw:\\NTPwint1.dot.int.lan:PWMain\Documents\Projects\5238003016\Design_Section3\CADD_Files\Sheet_Files\SHT_52380434_W01.dgn

ML380

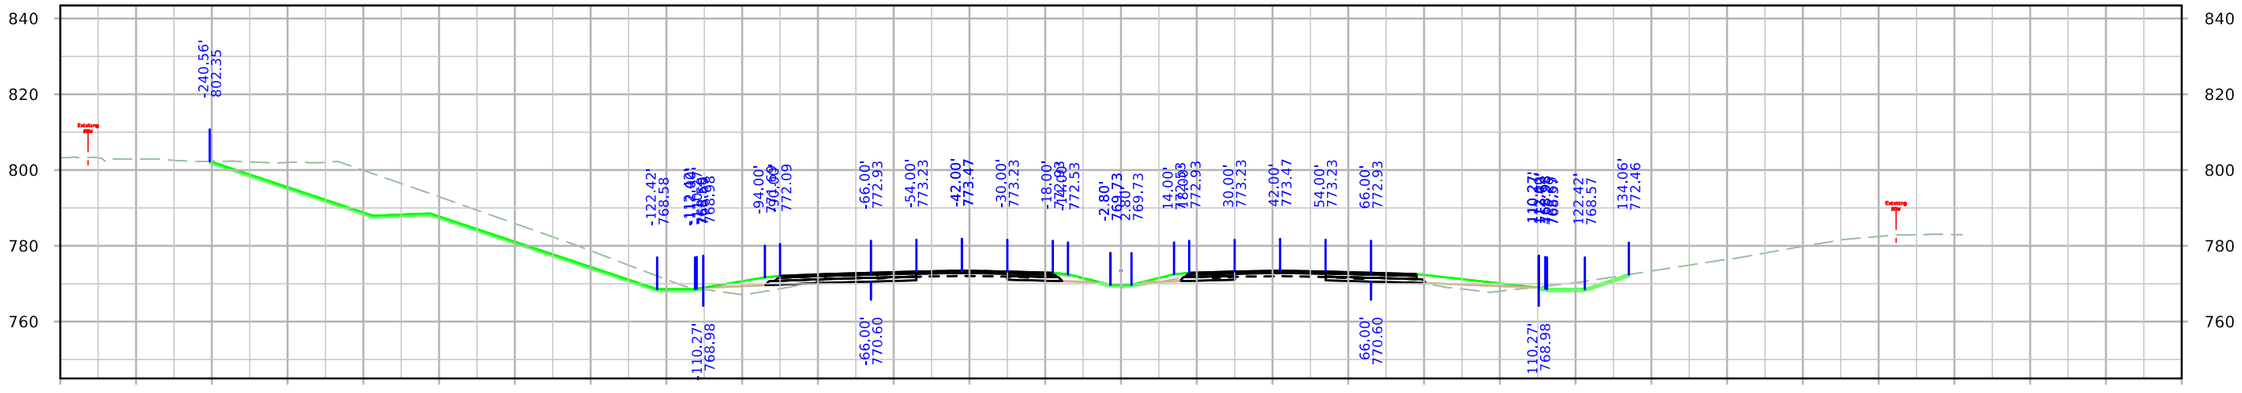

STA. 199+00.00

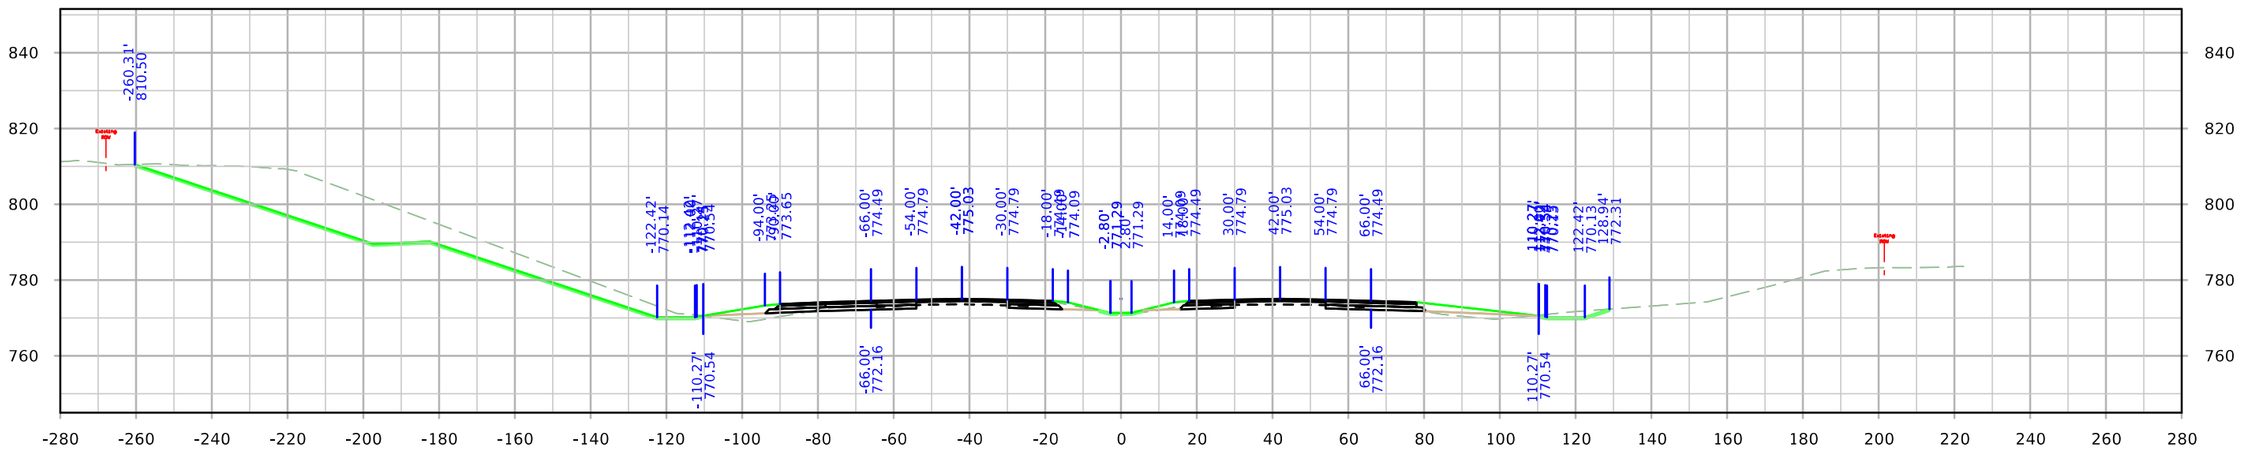


STA. 198+00.00


FILE NO.	ENGLISH	DESIGN TEAM Holst \ Schrock \ Dudley	Johnson \ Linn COUNTY	PROJECT NUMBER IM-380-6(434)12--13-52	SHEET NUMBER W.84

11:48:10 AM 10/3/2022 kschroc pw:\\NTPwint1.dot.int.lan:PWMain\Documents\Projects\5238003016\Design_Section3\CADD_Files\Sheet_Files\SHT_52380434_W01.dgn

ML380

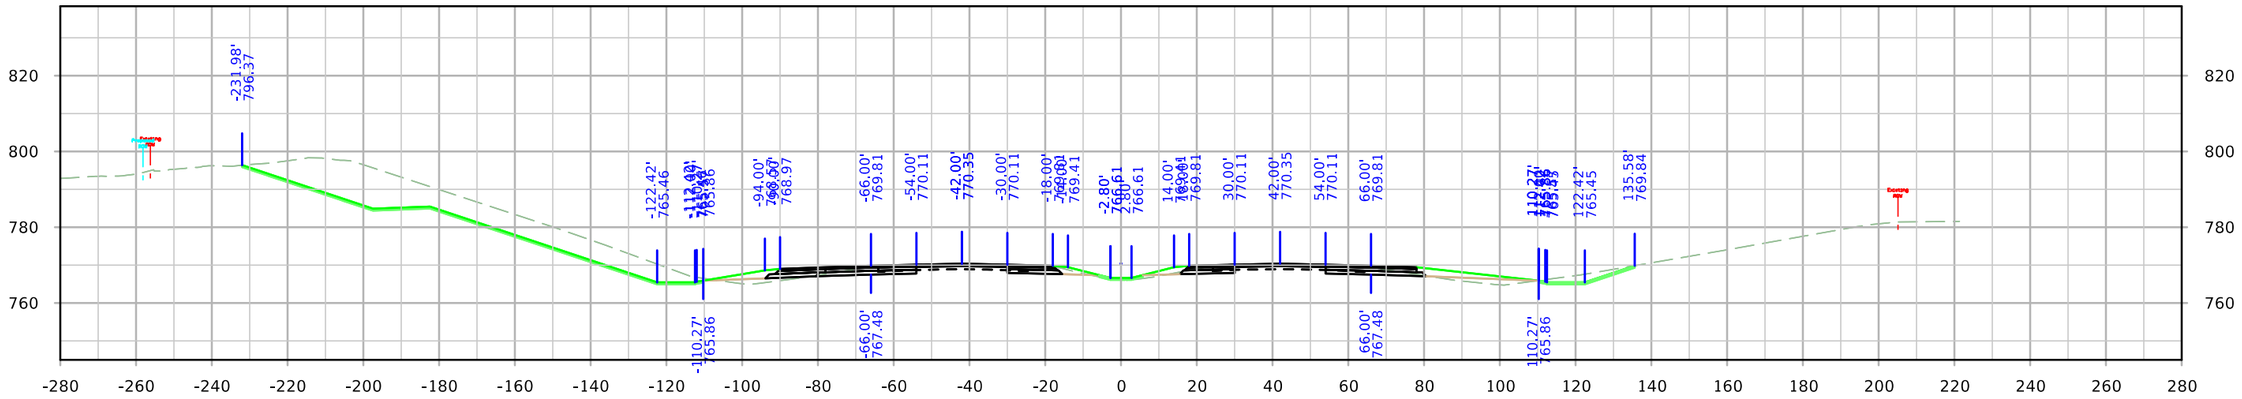


STA. 201+00.00

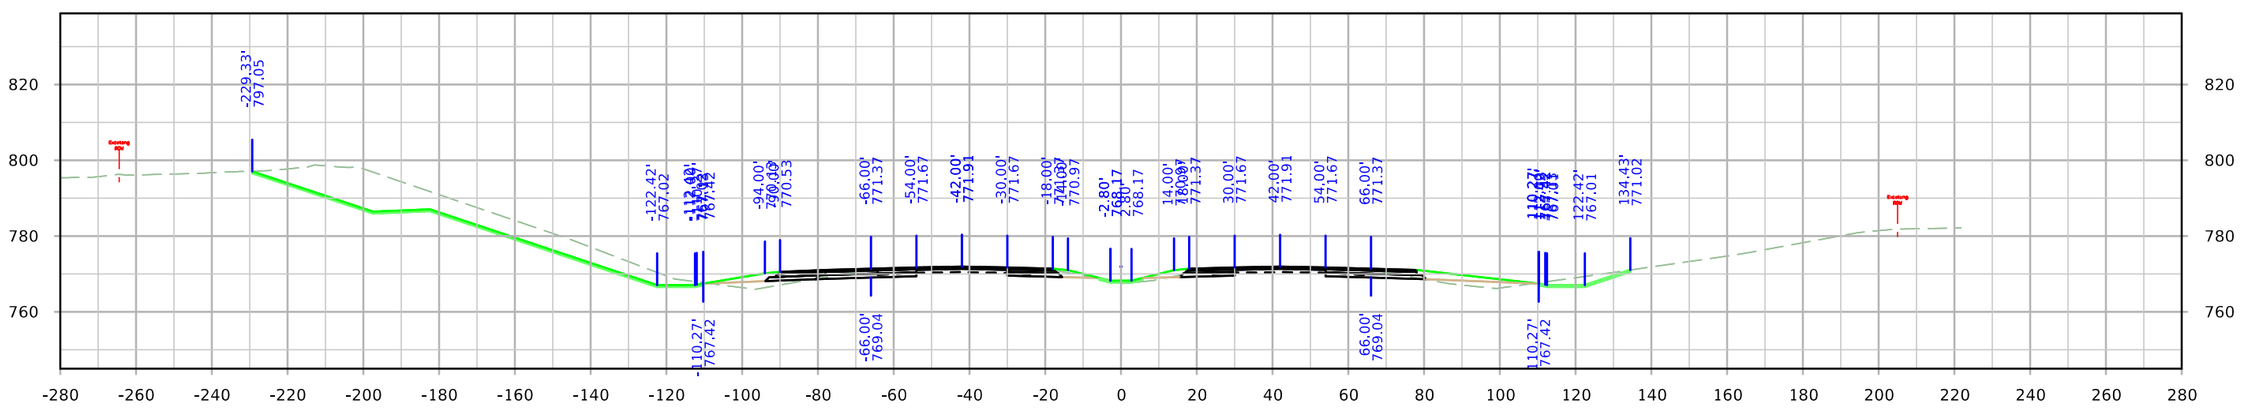


STA. 200+00.00

FILE NO.	ENGLISH	DESIGN TEAM Holst \ Schrock \ Dudley	Johnson \ Linn COUNTY	PROJECT NUMBER IM-380-6(434)12--13-52	SHEET NUMBER W.85

ML380

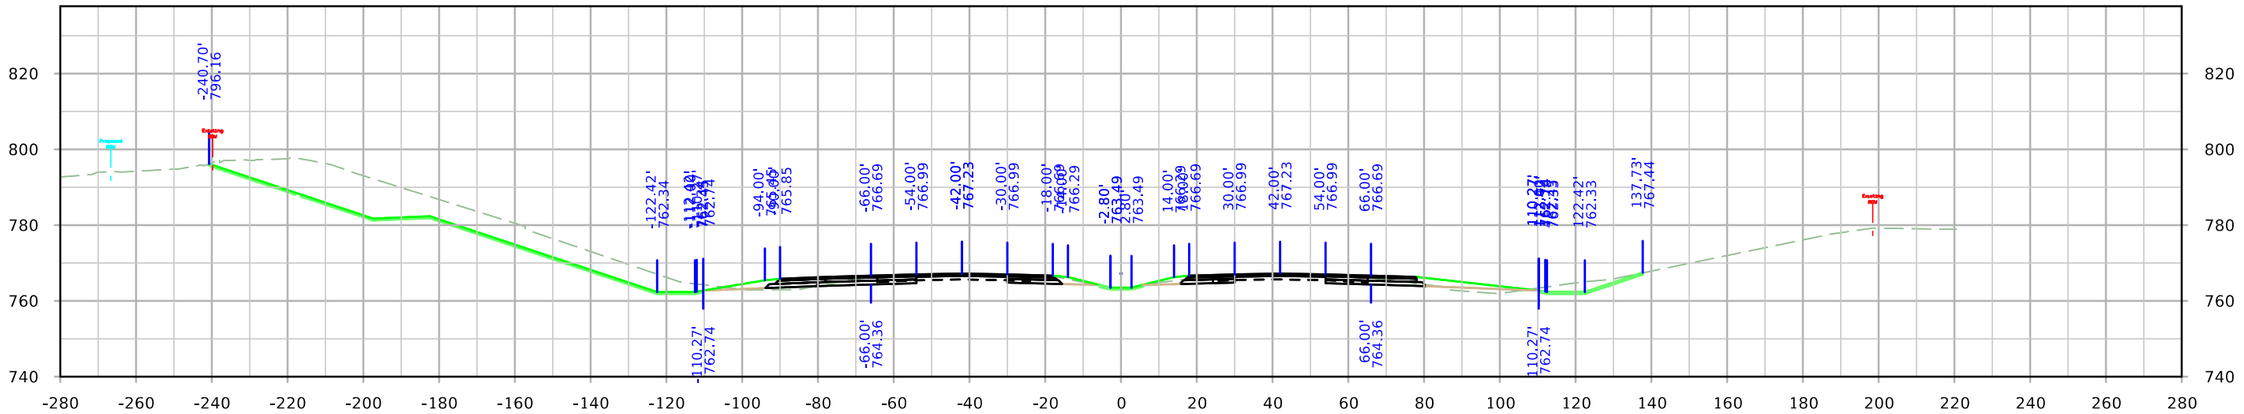


STA. 203+00.00

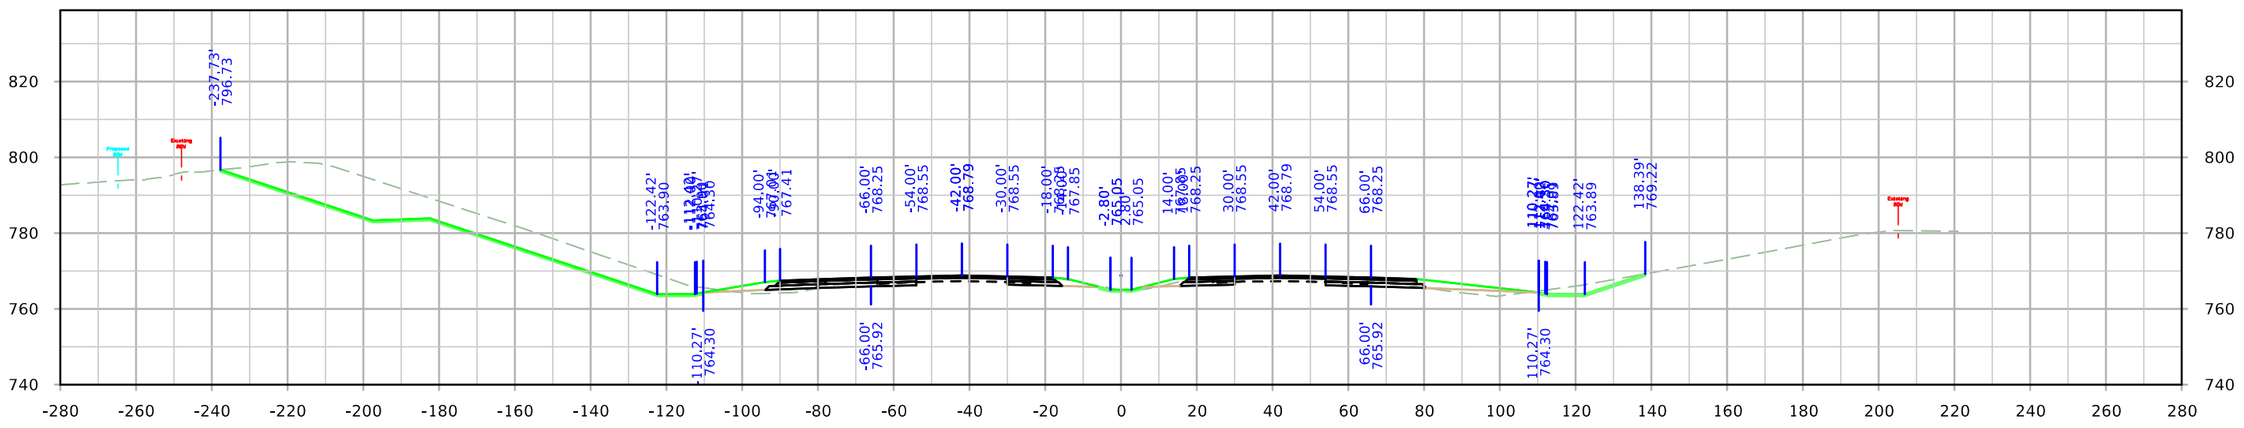


STA. 202+00.00

FILE NO.	ENGLISH	DESIGN TEAM Holst \ Schrock \ Dudley	Johnson \ Linn COUNTY	PROJECT NUMBER IM-380-6(434)12--13-52	SHEET NUMBER W.86

ML380

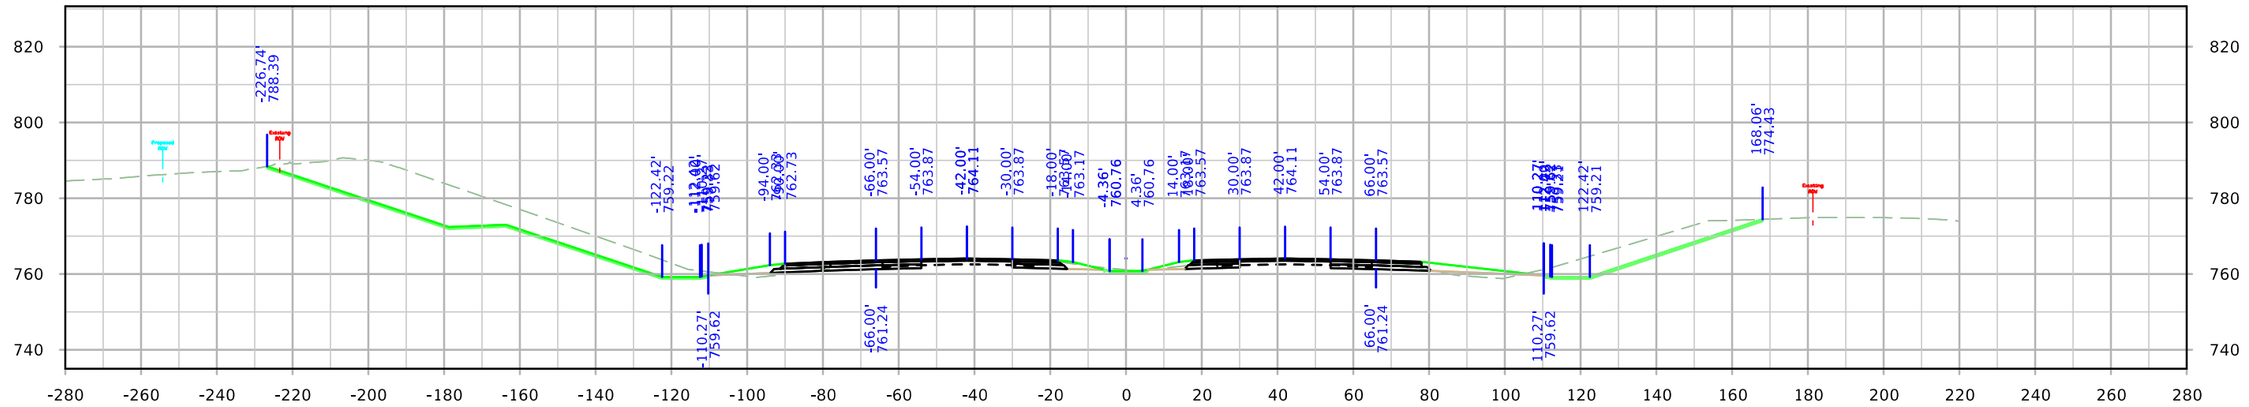

STA. 205+00.00

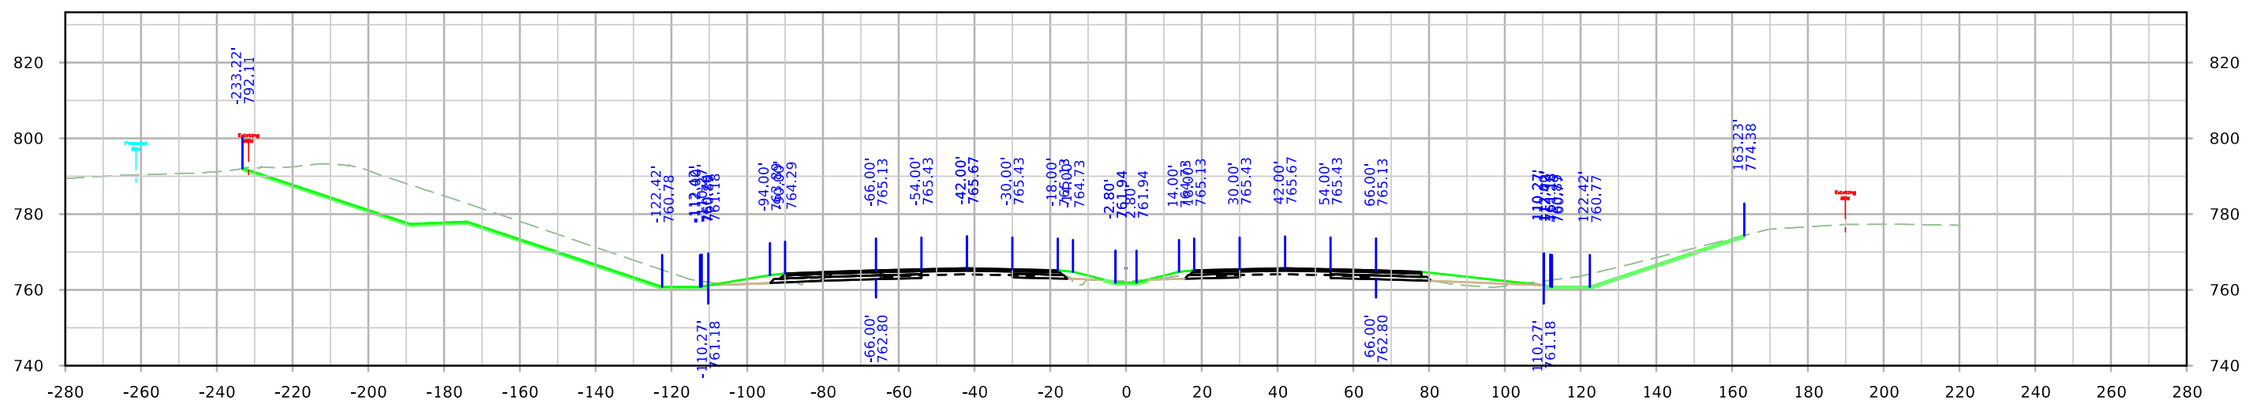


STA. 204+00.00


FILE NO.	ENGLISH	DESIGN TEAM Holst \ Schrock \ Dudley	Johnson \ Linn COUNTY	PROJECT NUMBER IM-380-6(434)12--13-52	SHEET NUMBER W.87

11:48:33 AM 10/3/2022 kschroc pw:\\NTPwint1.dot.int.lan:PWMain\Documents\Projects\5238003016\Design_Section3\CADD_Files\Sheet_Files\SHT_52380434_W01.dgn


ML380

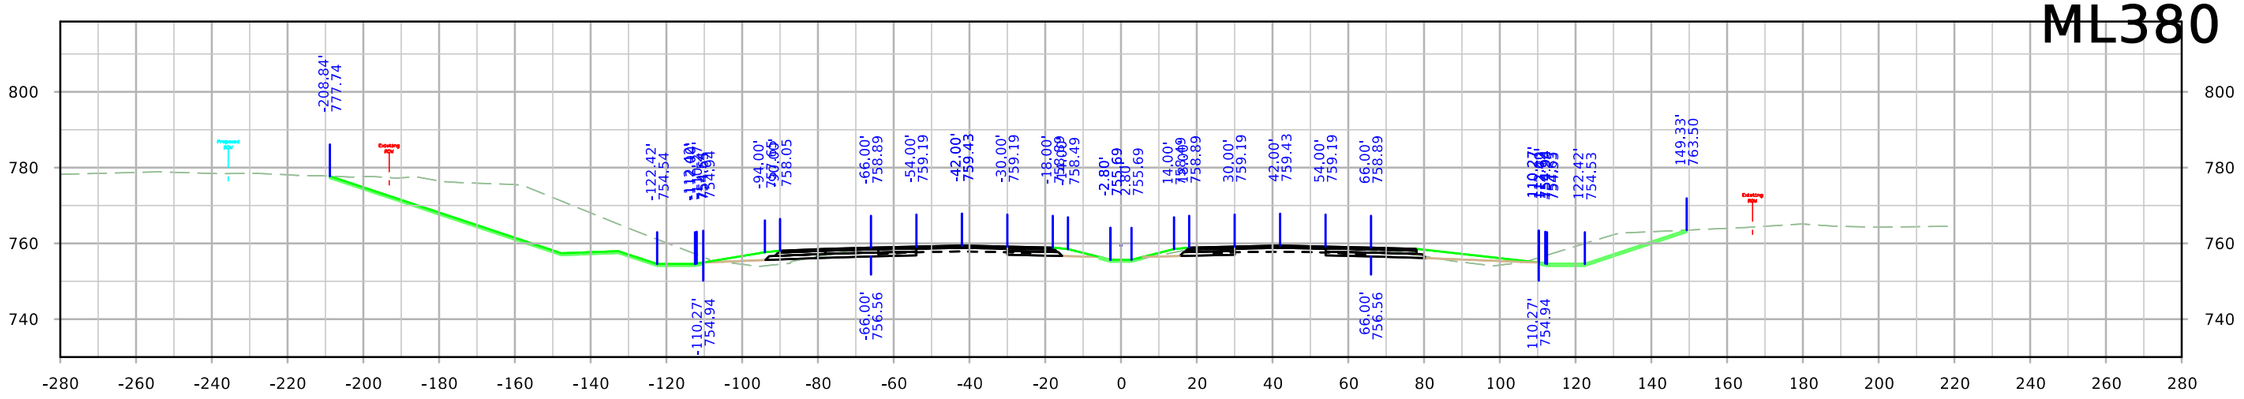

STA. 208+00.00

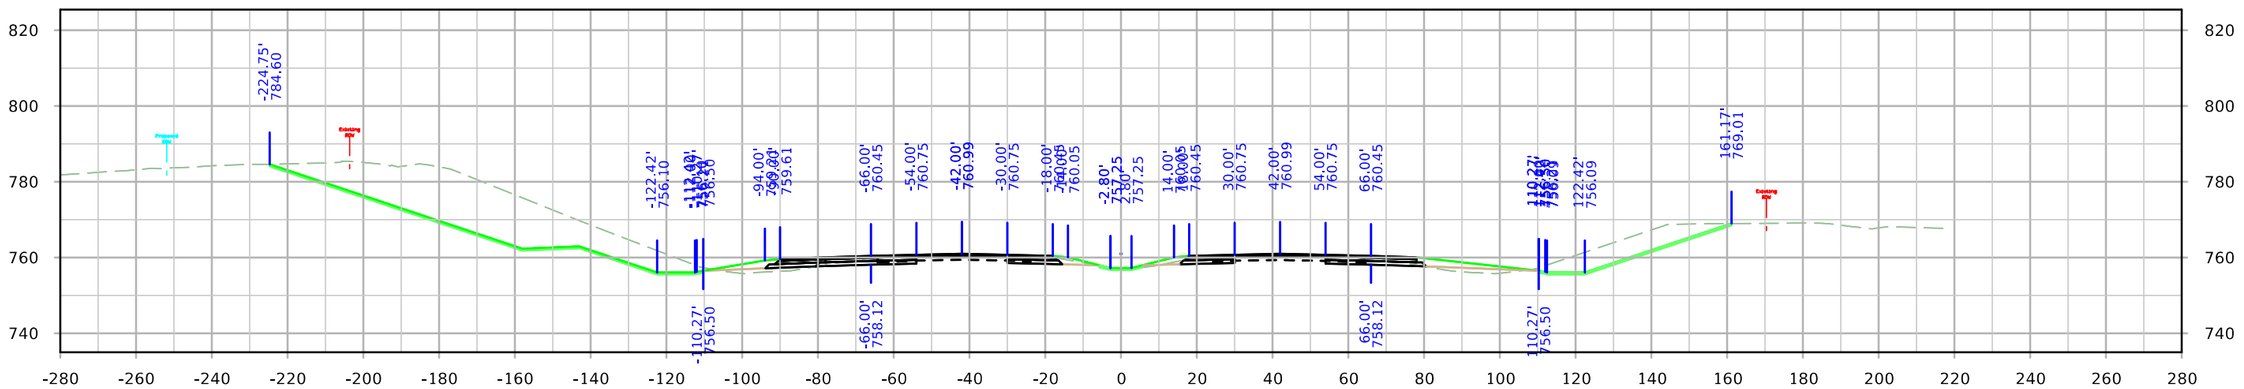

STA. 207+00.00

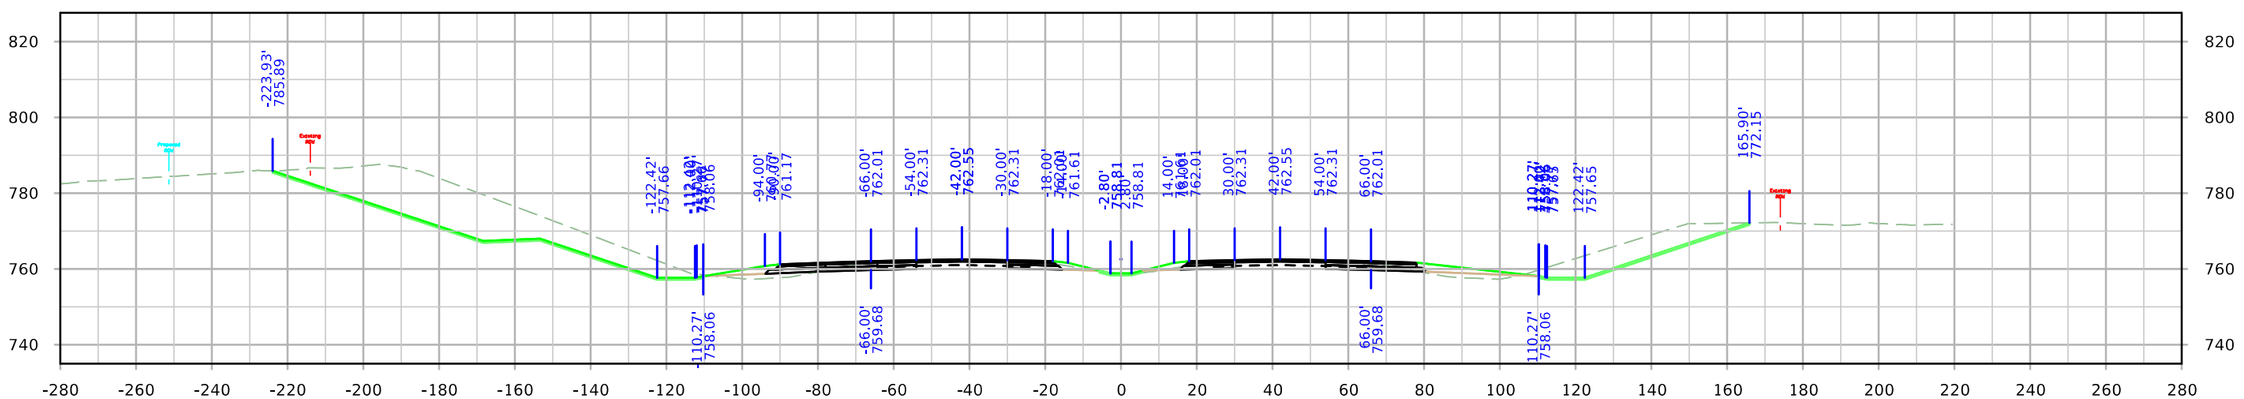


STA. 206+00.00


FILE NO.	ENGLISH	DESIGN TEAM Holst \ Schrock \ Dudley	Johnson \ Linn COUNTY	PROJECT NUMBER IM-380-6(434)12--13-52	SHEET NUMBER W.88

11:48:43 AM 10/3/2022 kschroc pw:\\NTPwint1.dot.int.lan:PWMain\Documents\Projects\5238003016\Design_Section3\CADD_Files\Sheet_Files\SHT_52380434_W01.dgn


ML380

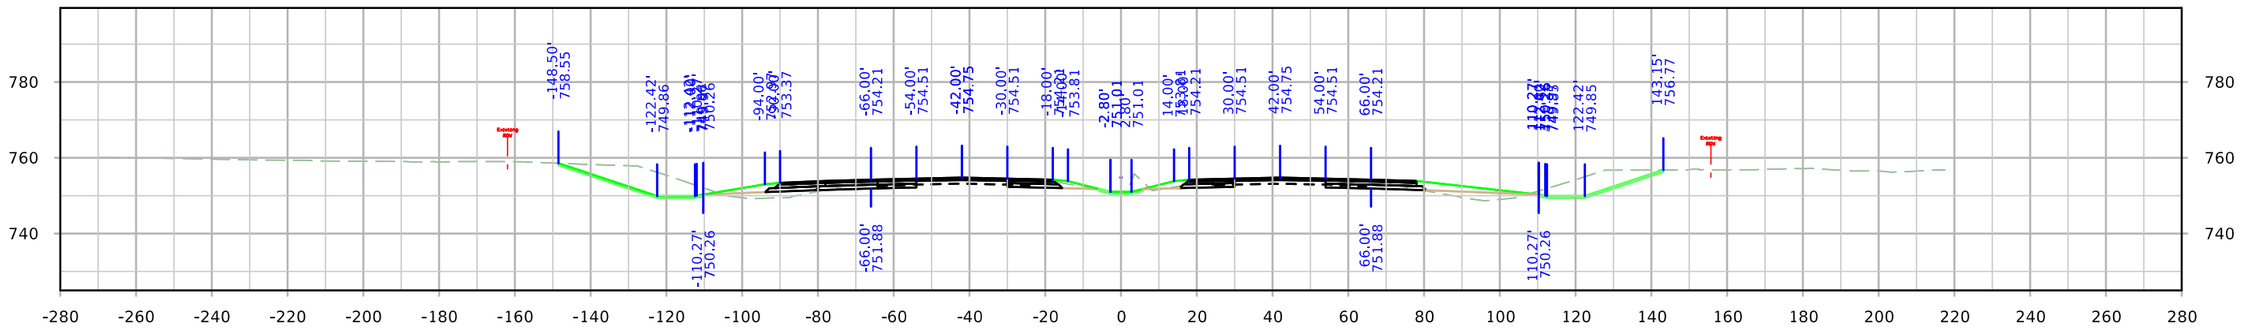

STA. 211+00.00

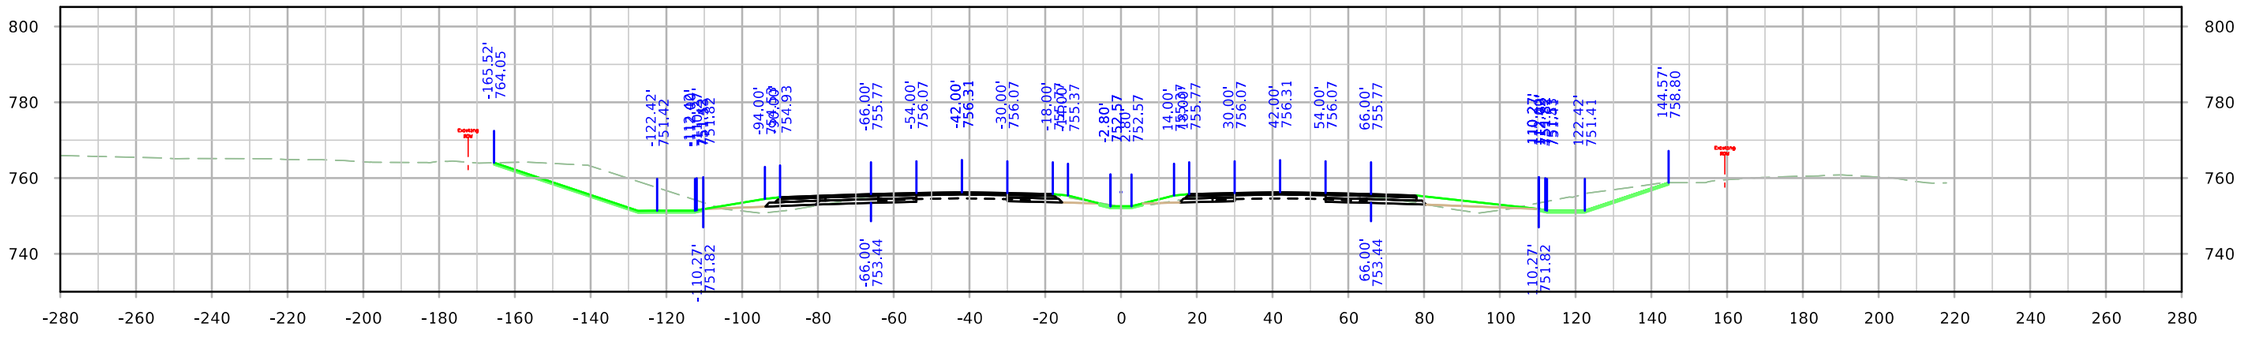

STA. 210+00.00

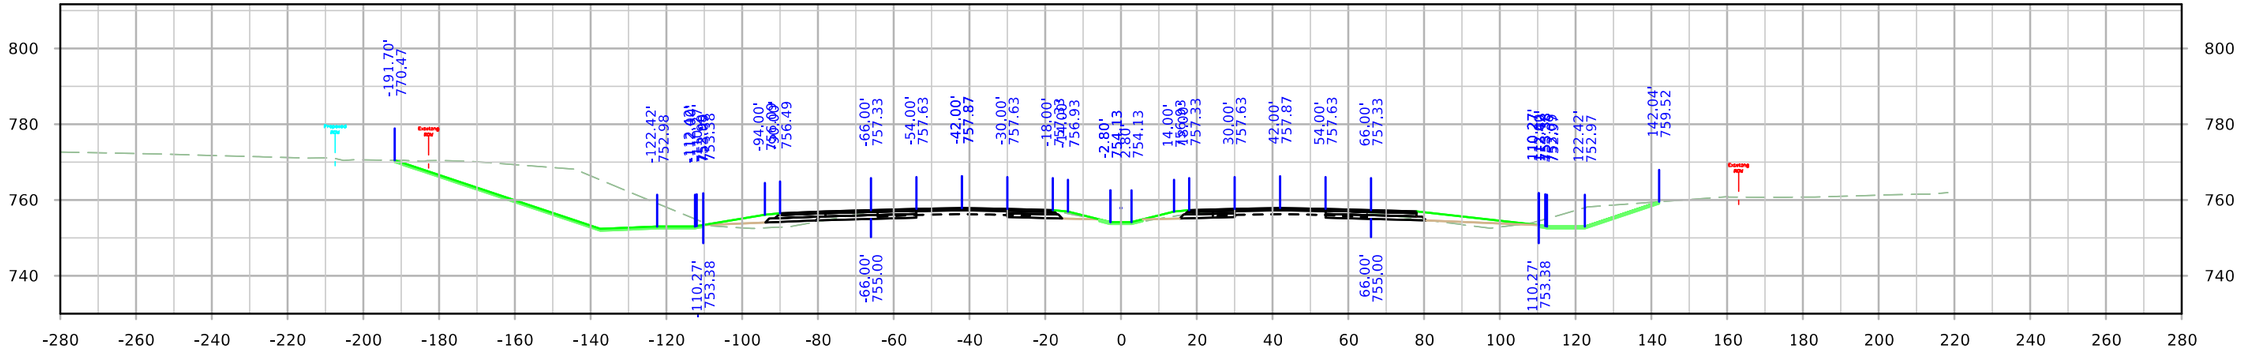


STA. 209+00.00


FILE NO.	ENGLISH	DESIGN TEAM Holst \ Schrock \ Dudley	Johnson \ Linn COUNTY	PROJECT NUMBER IM-380-6(434)12--13-52	SHEET NUMBER W.89

11:48:53 AM 10/3/2022 kschroc pw:\\NTPwint1.dot.int.lan:PWMain\Documents\Projects\5238003016\Design_Section3\CADD_Files\Sheet_Files\SHT_52380434_W01.dgn


ML380

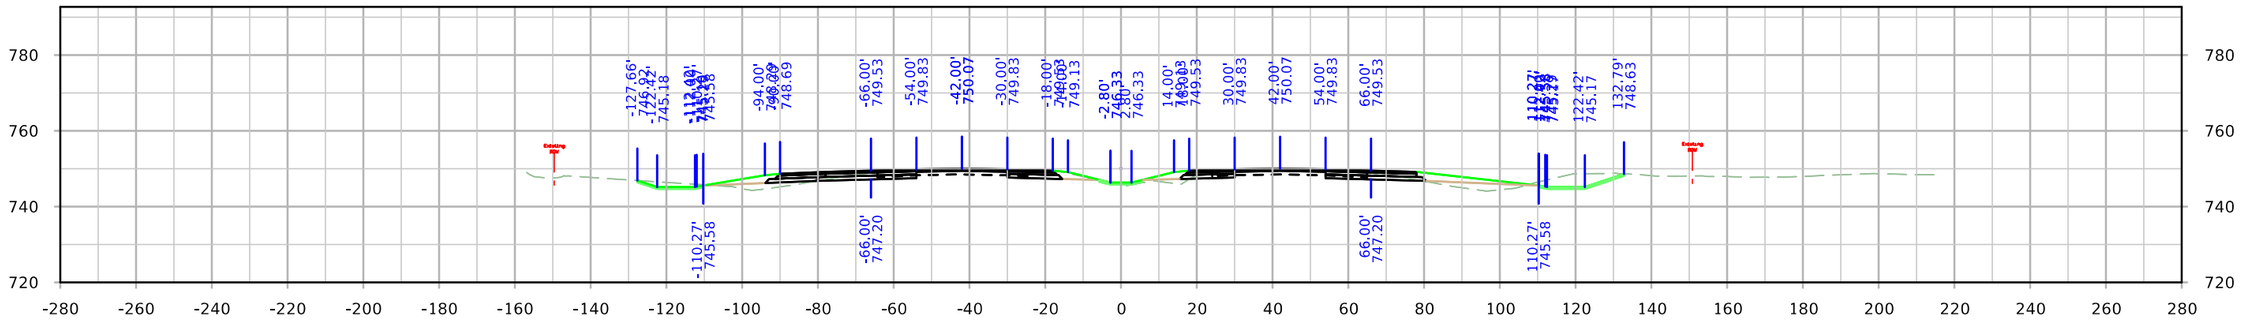

STA. 214+00.00

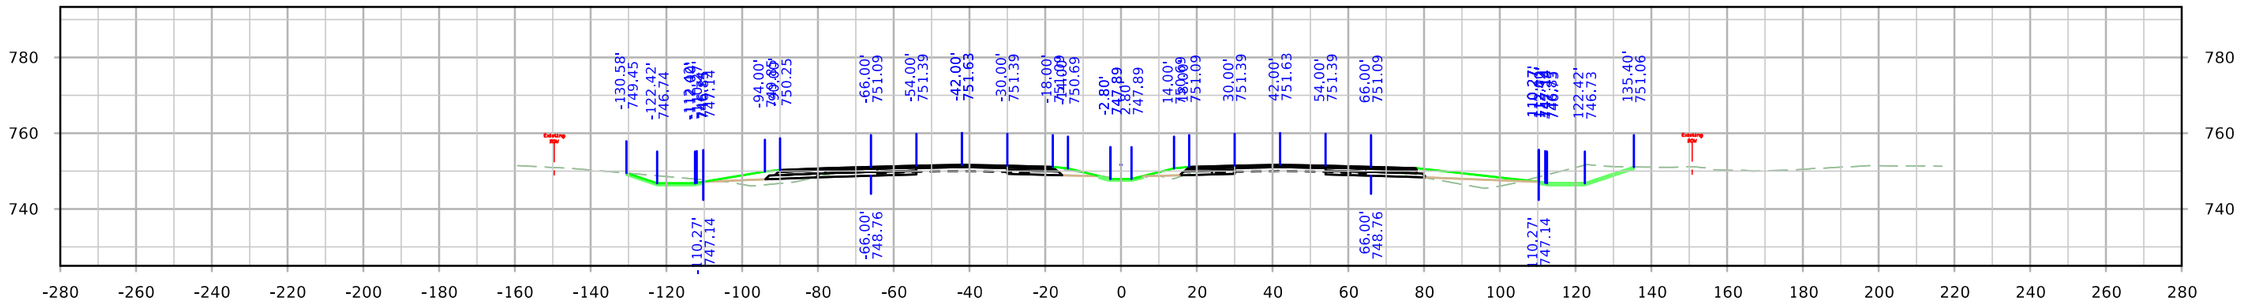

STA. 213+00.00

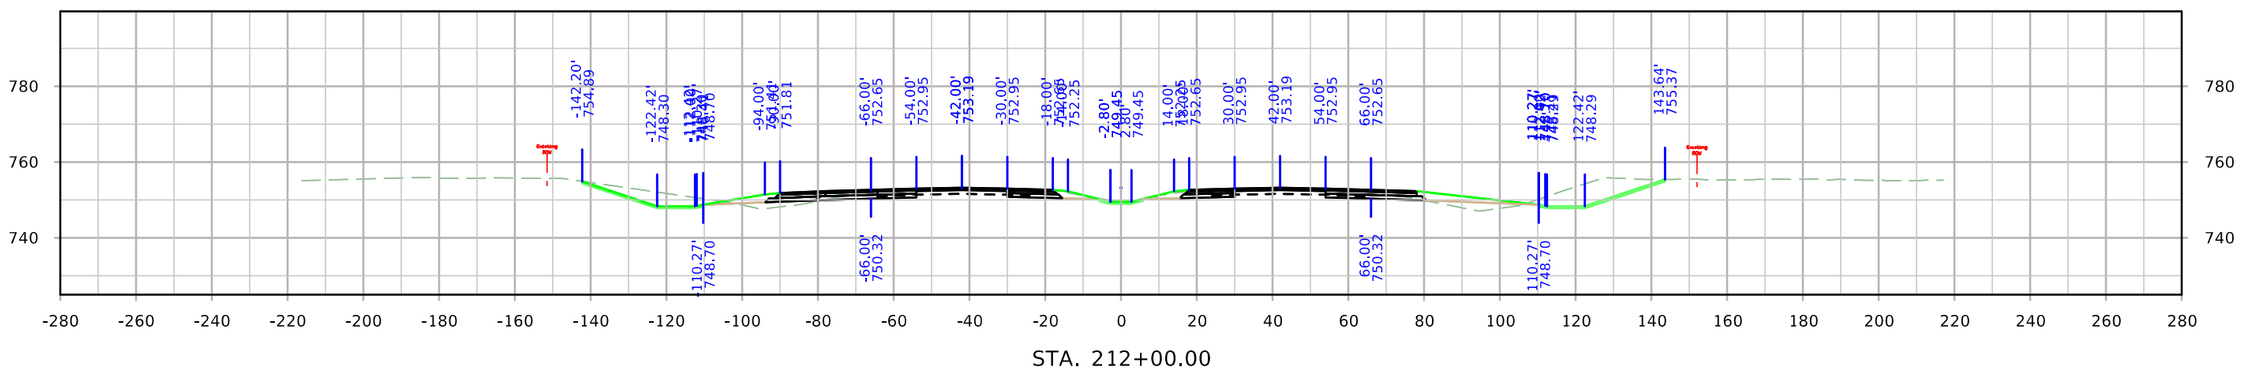


STA. 212+00.00


FILE NO.	ENGLISH	DESIGN TEAM Holst \ Schrock \ Dudley	Johnson \ Linn COUNTY	PROJECT NUMBER IM-380-6(434)12--13-52	SHEET NUMBER W.90

11:49:02 AM 10/3/2022 kschroc pw:\\NTPwint1.dot.int.lan:PWMain\Documents\Projects\5238003016\Design_Section3\CADD_Files\Sheet_Files\SHT_52380434_W01.dgn


ML380

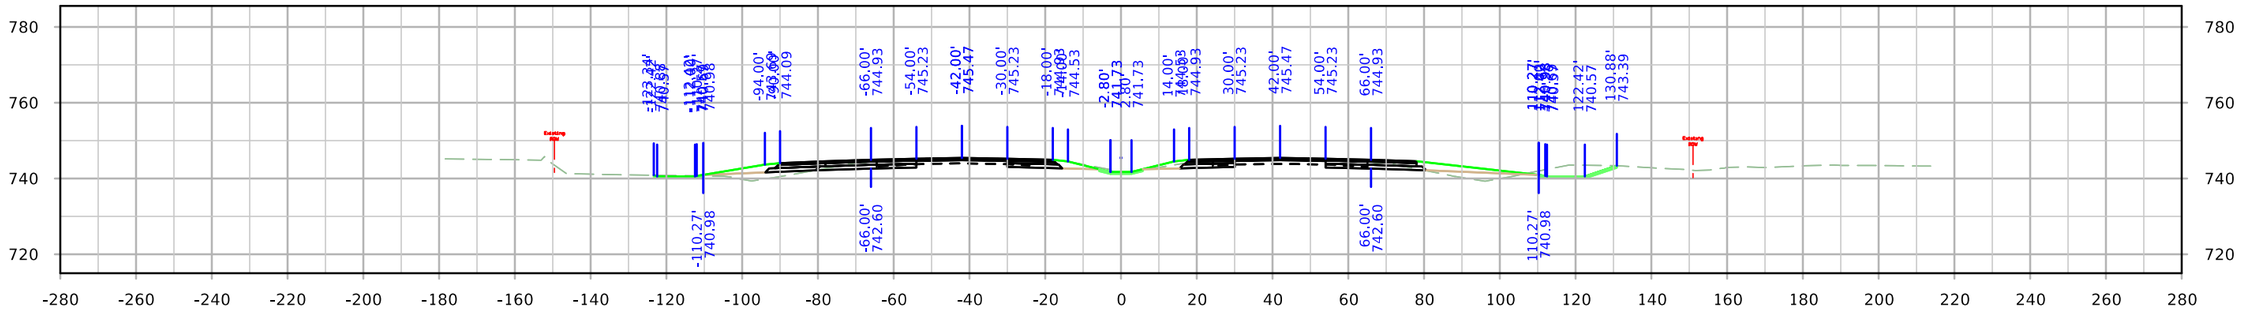

STA. 217+00.00

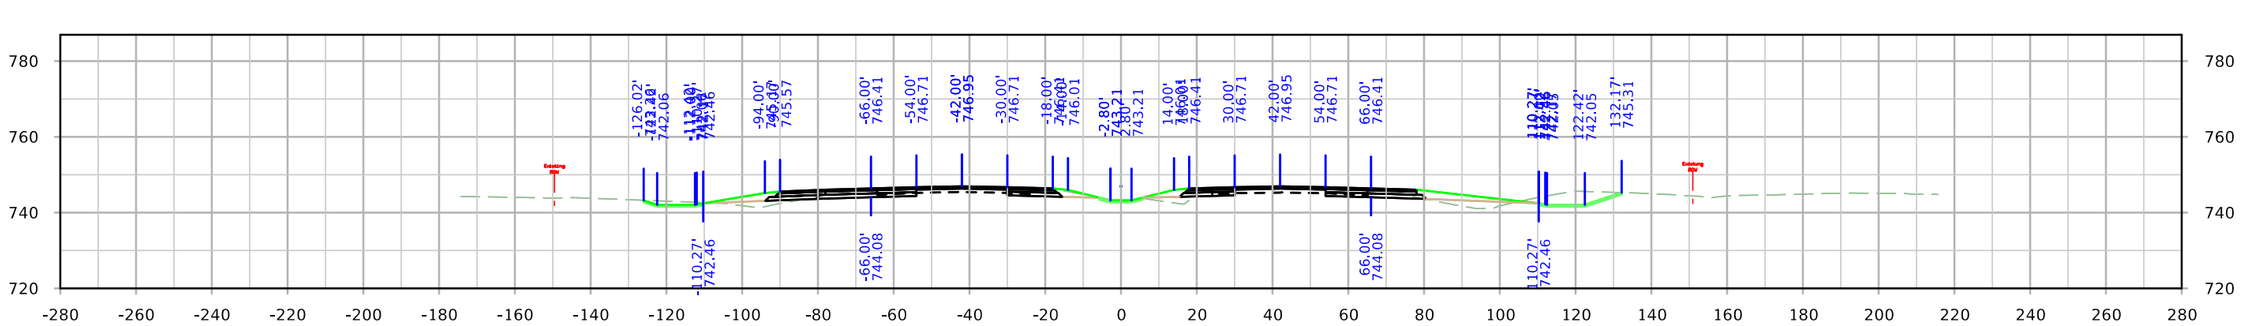

STA. 216+00.00

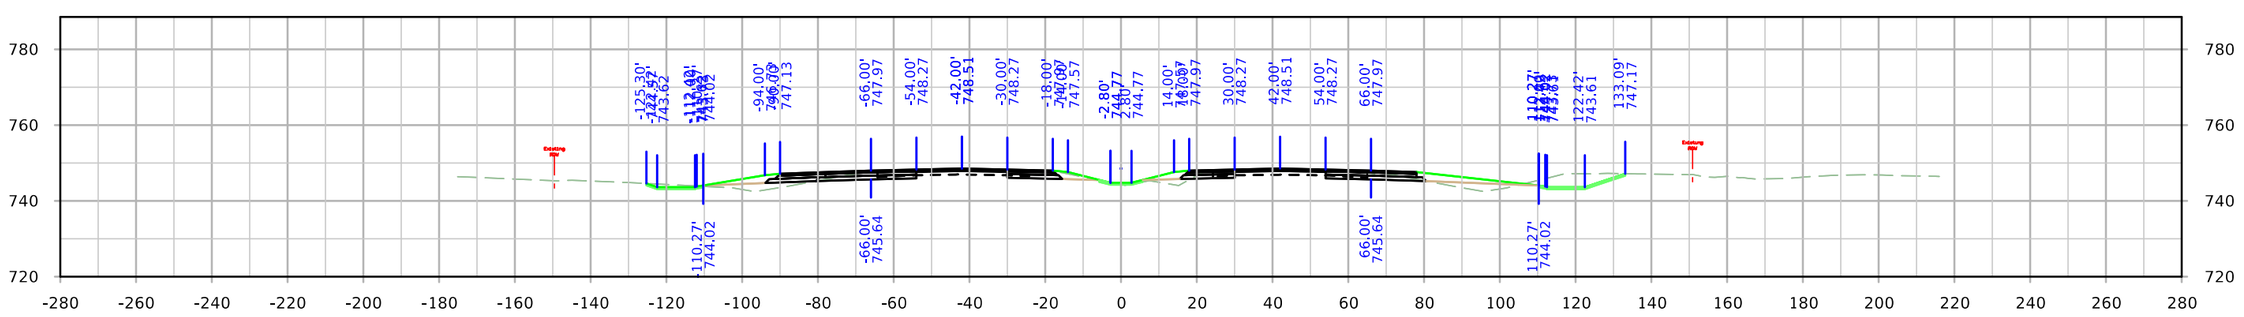


STA. 215+00.00


FILE NO.	ENGLISH	DESIGN TEAM Holst \ Schrock \ Dudley	Johnson \ Linn COUNTY	PROJECT NUMBER IM-380-6(434)12--13-52	SHEET NUMBER W.91

11:49:12 AM 10/3/2022 kschroc pw:\\NTPwint1.dot.int.lan:PWMain\Documents\Projects\5238003016\Design_Section3\CADD_Files\Sheet_Files\SHT_52380434_W01.dgn


ML380

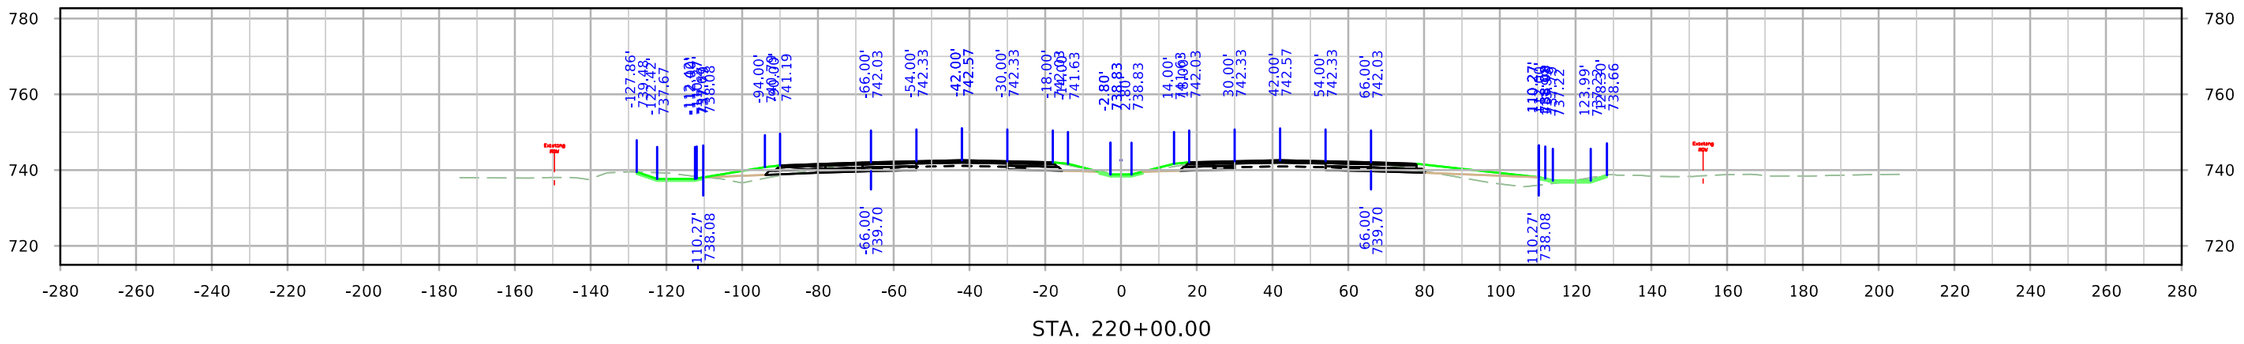

STA. 220+00.00

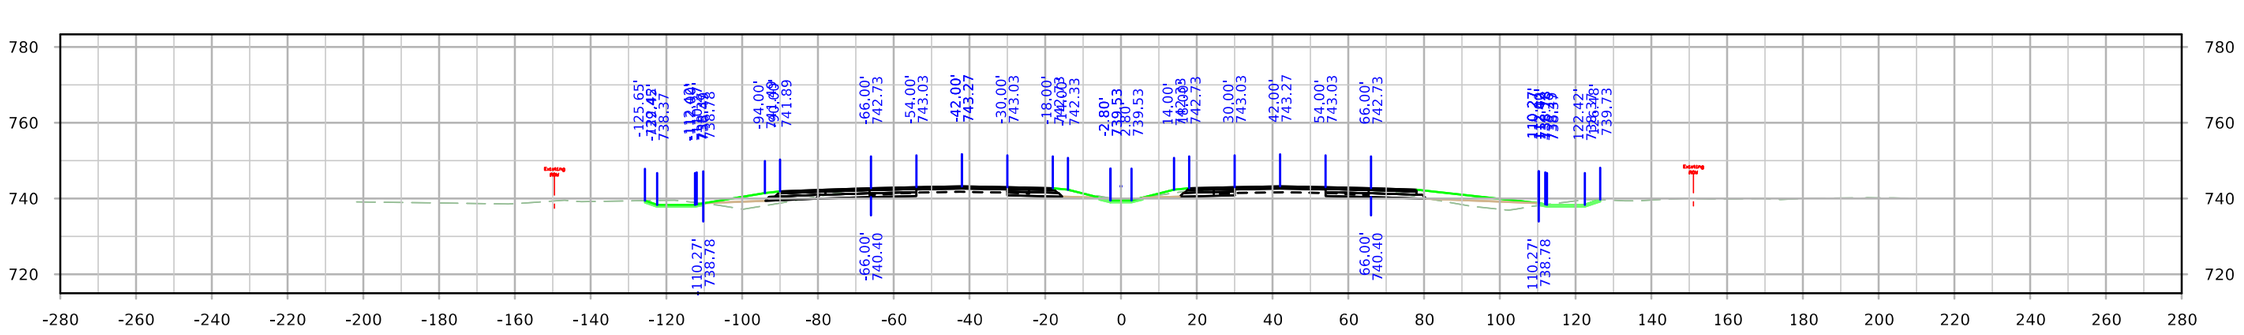


STA. 219+00.00

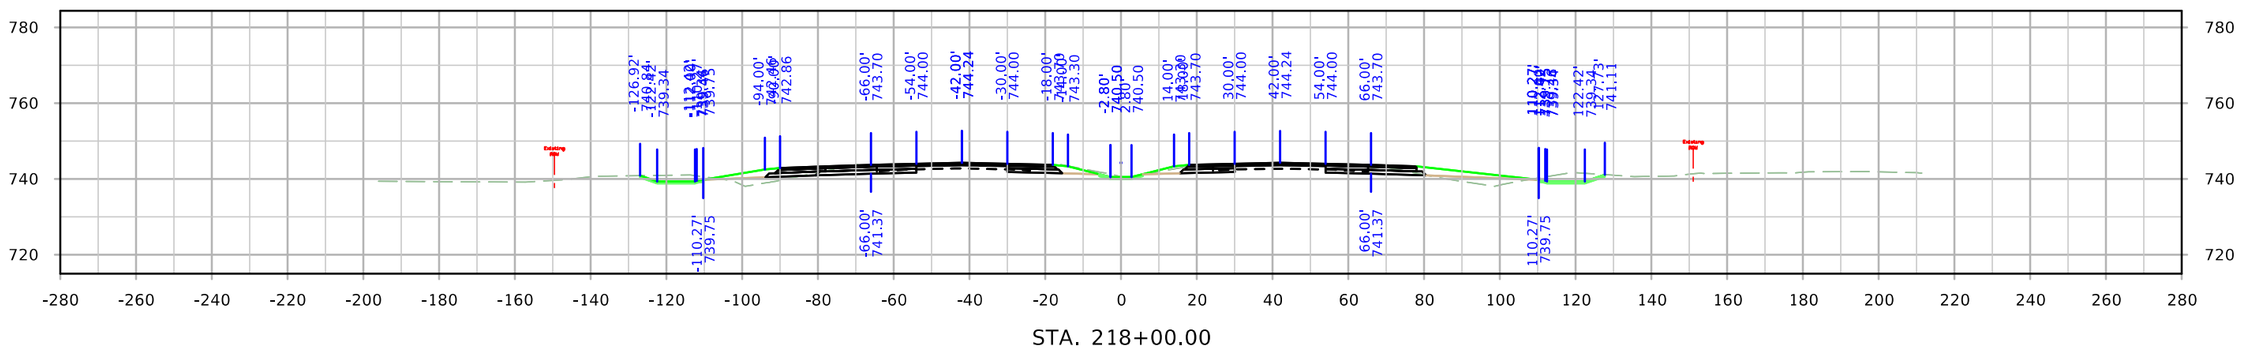


STA. 218+00.00

FILE NO.	ENGLISH	DESIGN TEAM Holst \ Schrock \ Dudley	Johnson \ Linn COUNTY	PROJECT NUMBER IM-380-6(434)12--13-52	SHEET NUMBER W.92


ML380

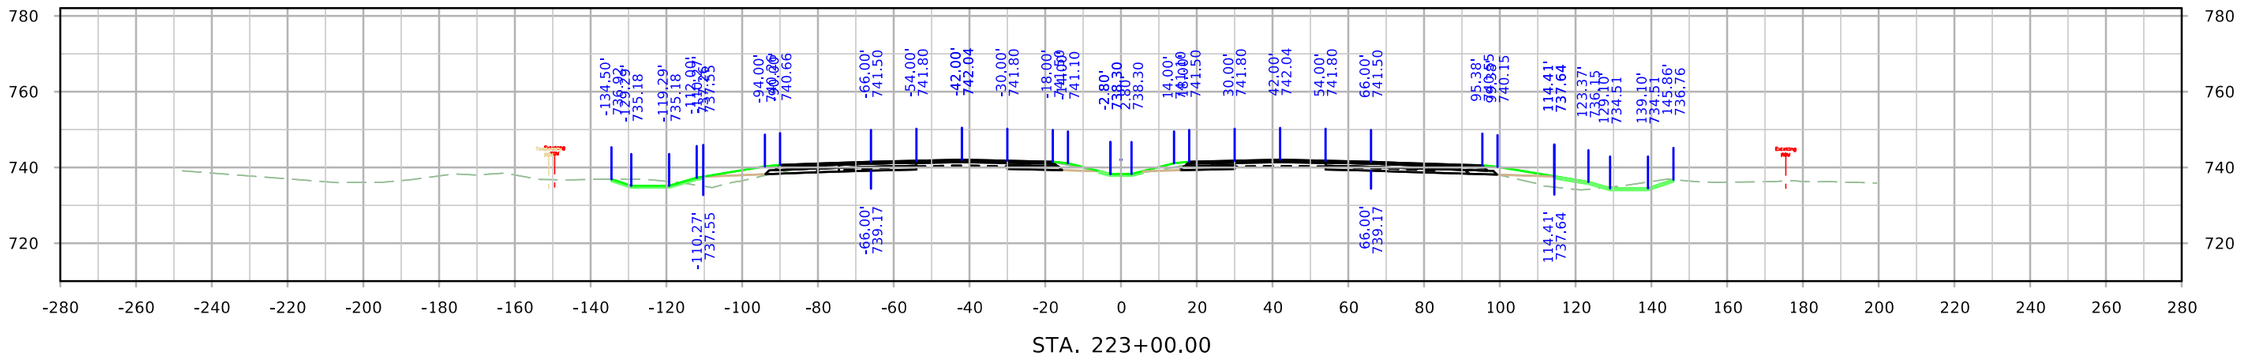

STA. 223+00.00

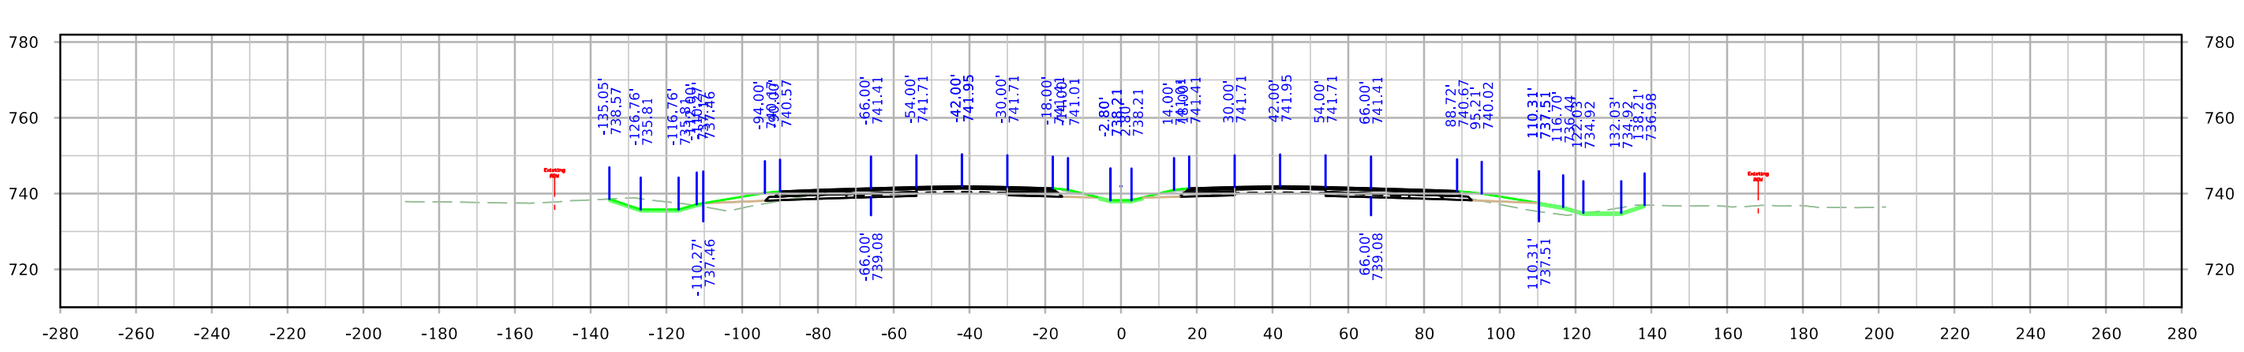


STA. 222+00.00

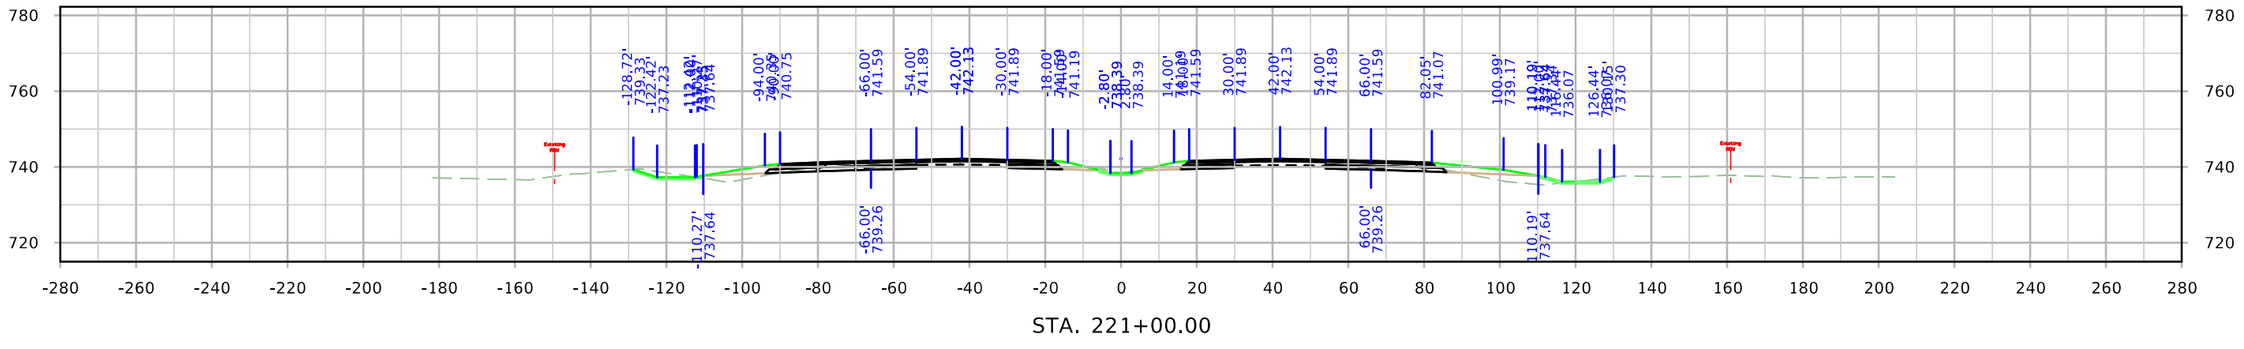


STA. 221+00.00

FILE NO.	ENGLISH	DESIGN TEAM Holst \ Schrock \ Dudley	Johnson \ Linn COUNTY	PROJECT NUMBER IM-380-6(434)12--13-52	SHEET NUMBER W.93


ML380

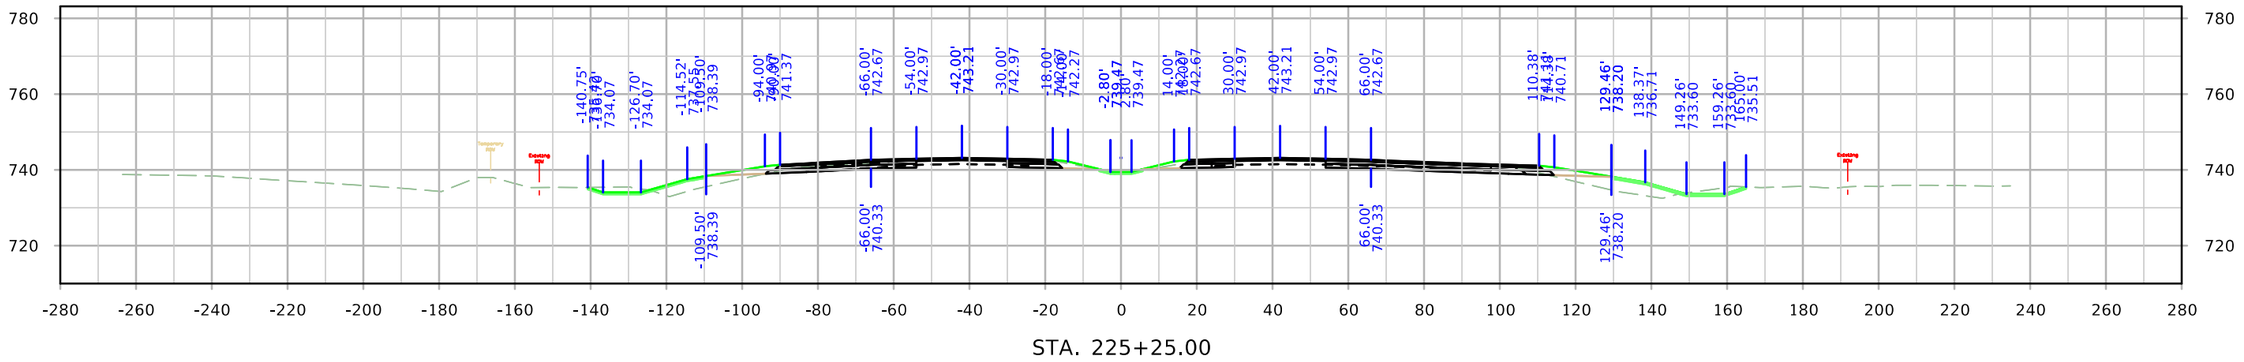

STA. 225+25.00

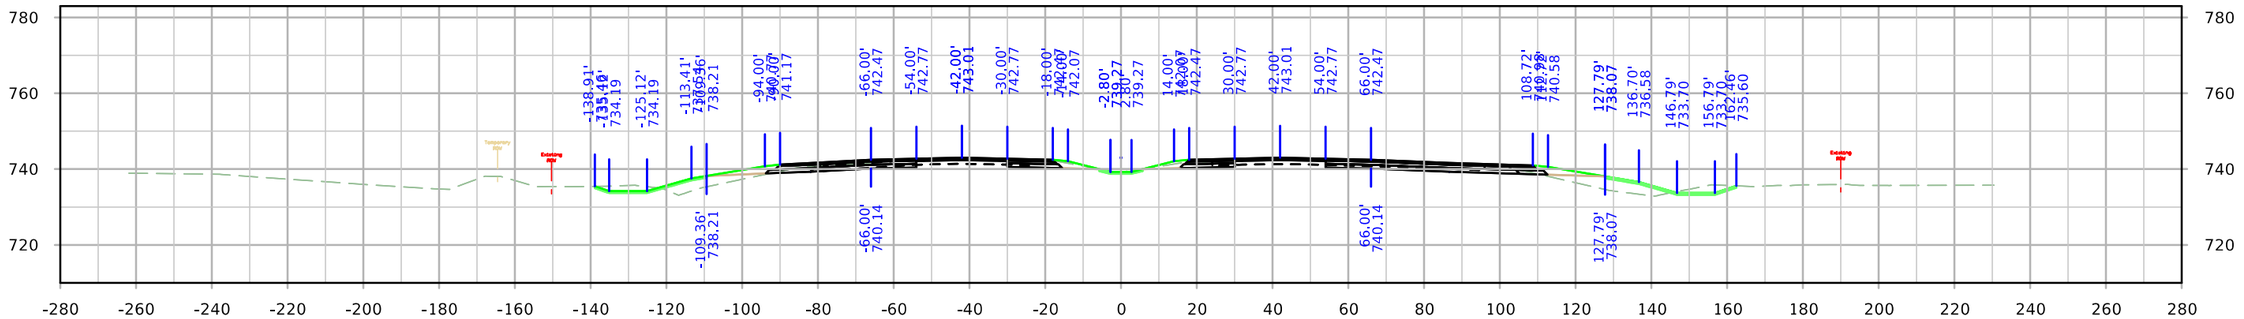

STA. 225+00.00

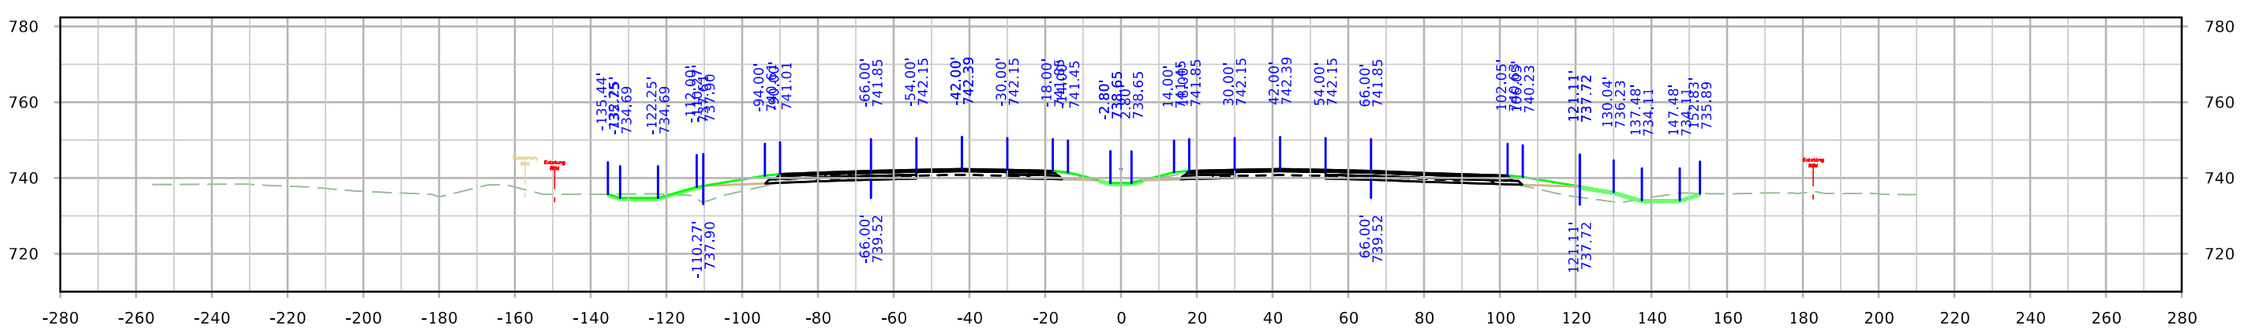


STA. 224+00.00


FILE NO.	ENGLISH	DESIGN TEAM Holst \ Schrock \ Dudley	Johnson \ Linn COUNTY	PROJECT NUMBER IM-380-6(434)11--13-52	SHEET NUMBER W.94

11:49:40 AM 10/3/2022 kschroc pw:\\NTPwint1.dot.int.lan:PWMain\Documents\Projects\5238003016\Design_Section3\CADD_Files\Sheet_Files\SHT_52380434_W01.dgn


ML380

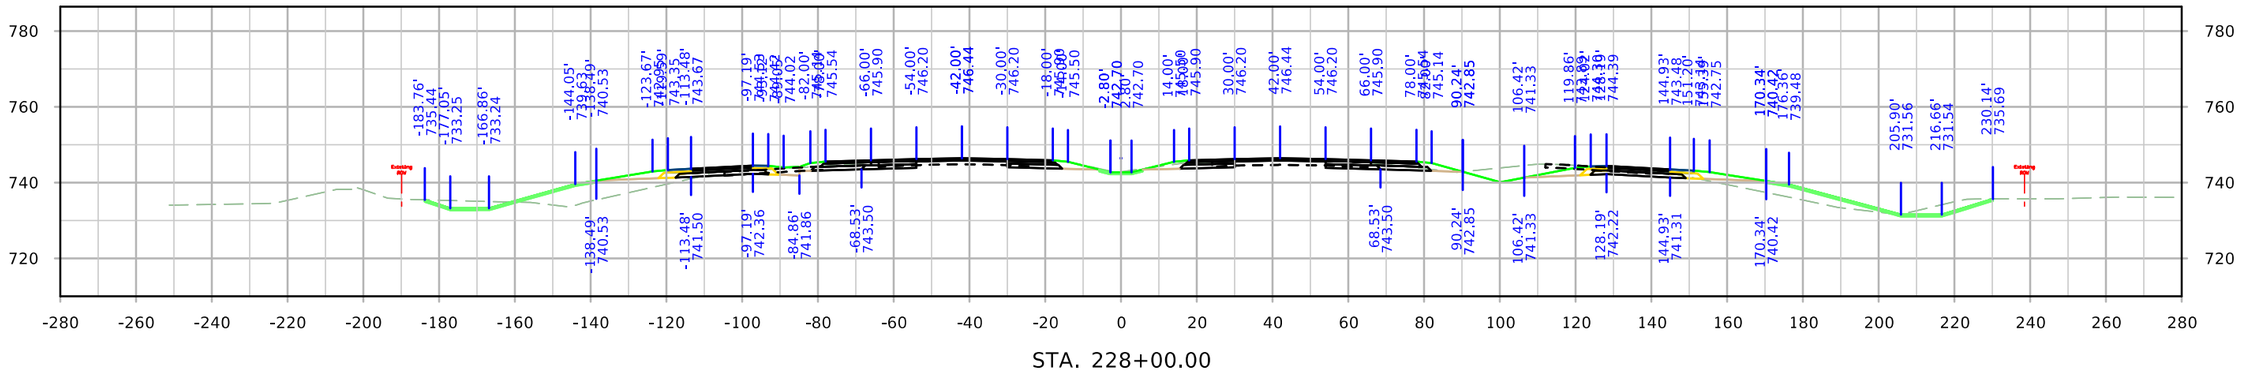

STA. 228+00.00

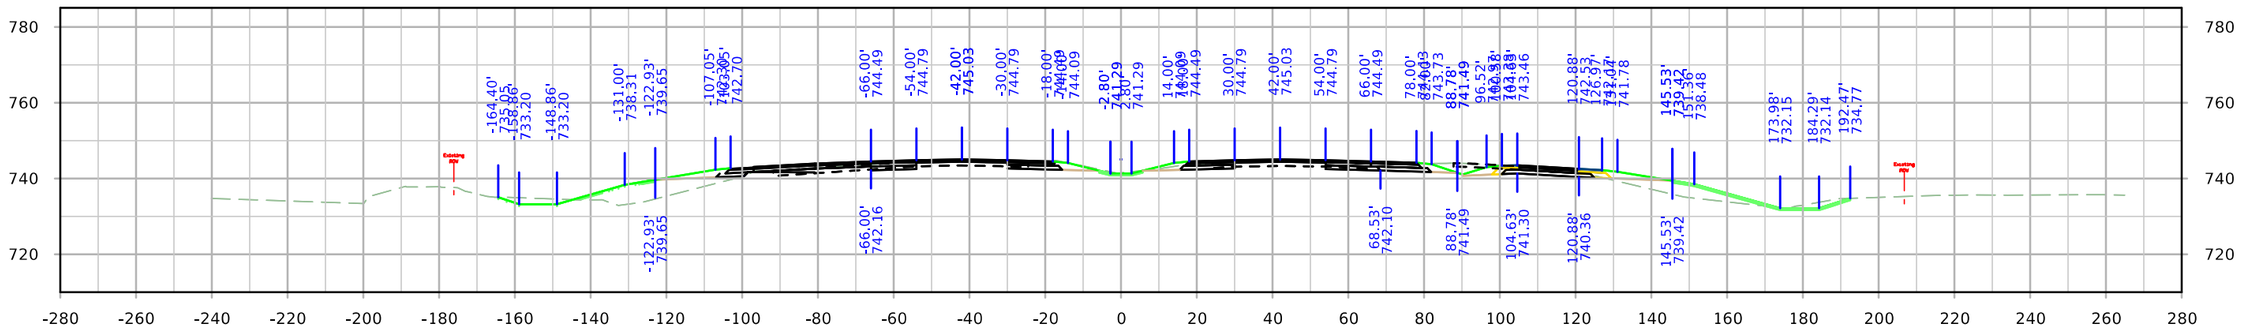


STA. 227+00.00

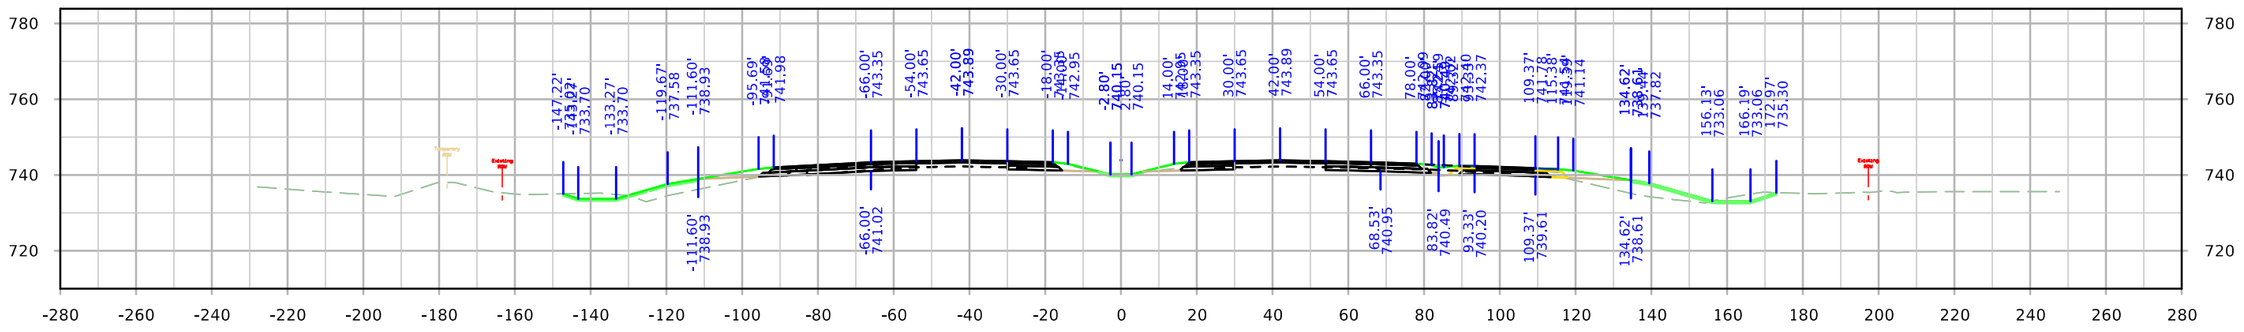


STA. 226+00.00

FILE NO.	ENGLISH	DESIGN TEAM Holst \ Schrock \ Dudley	Johnson \ Linn COUNTY	PROJECT NUMBER IM-380-6(434)11--13-52	SHEET NUMBER W.95


ML380

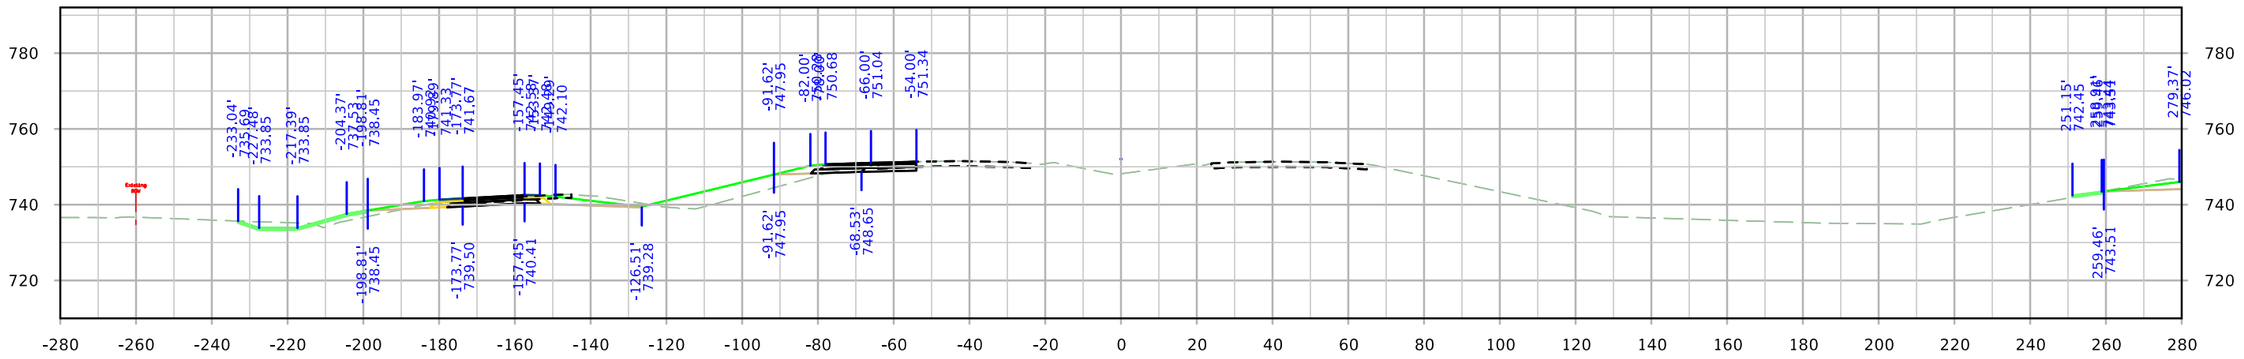

STA. 231+00.00

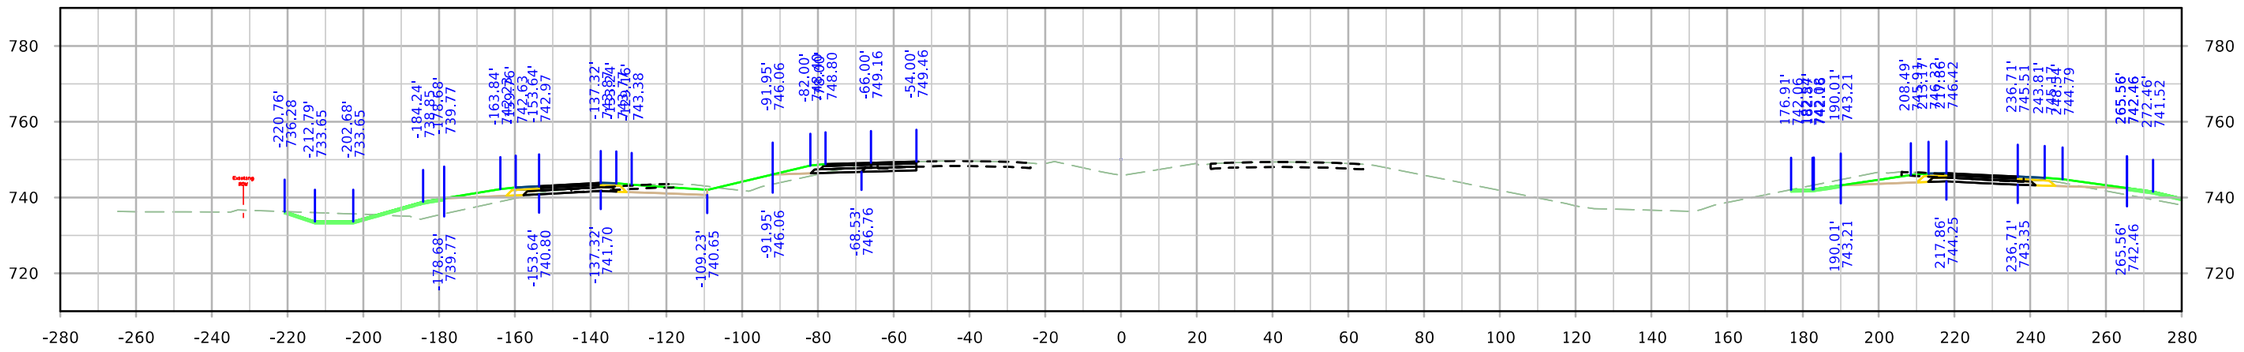


STA. 230+00.00

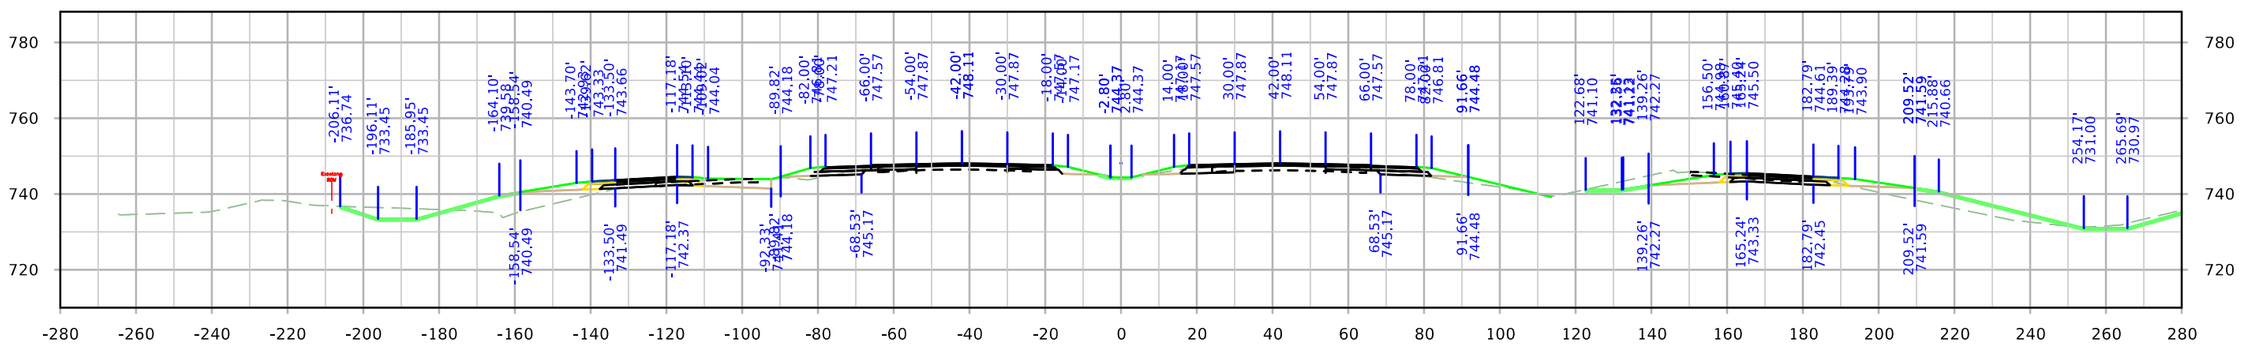


STA. 229+00.00

FILE NO.	ENGLISH	DESIGN TEAM Holst \ Schrock \ Dudley	Johnson \ Linn COUNTY	PROJECT NUMBER IM-380-6(434)11--13-52	SHEET NUMBER W.96


ML380

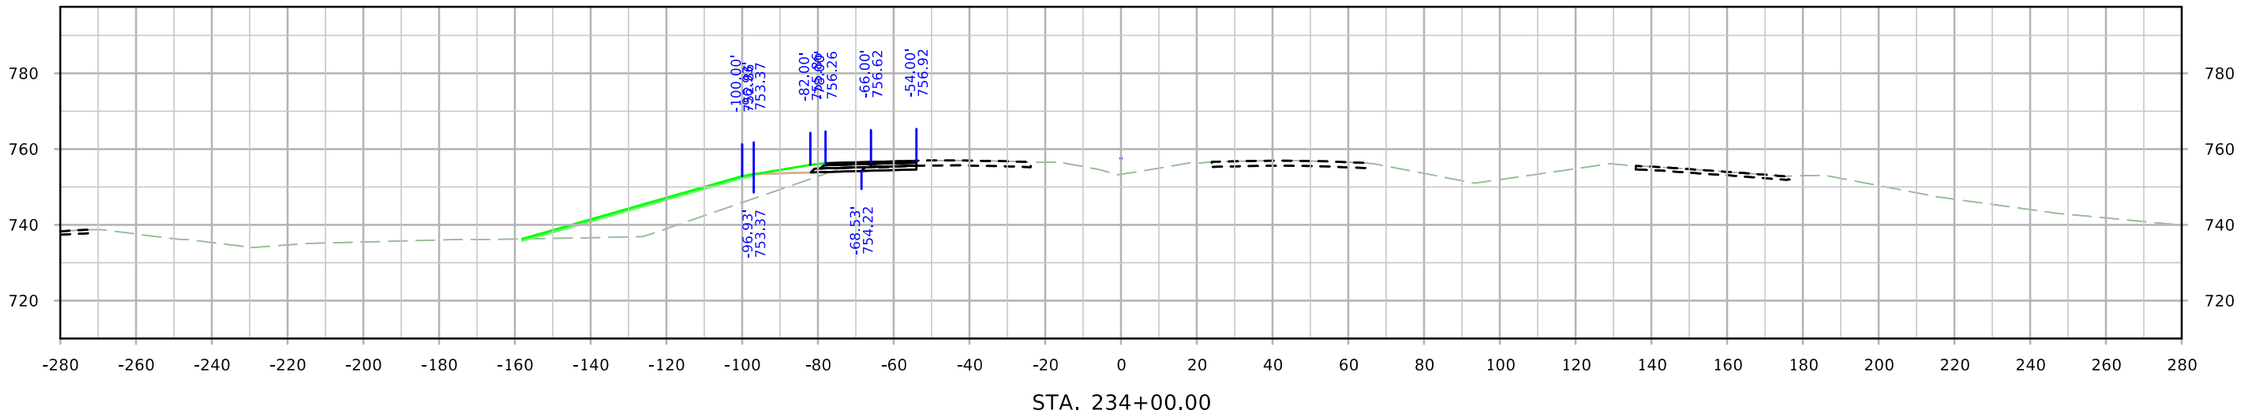

STA. 234+00.00

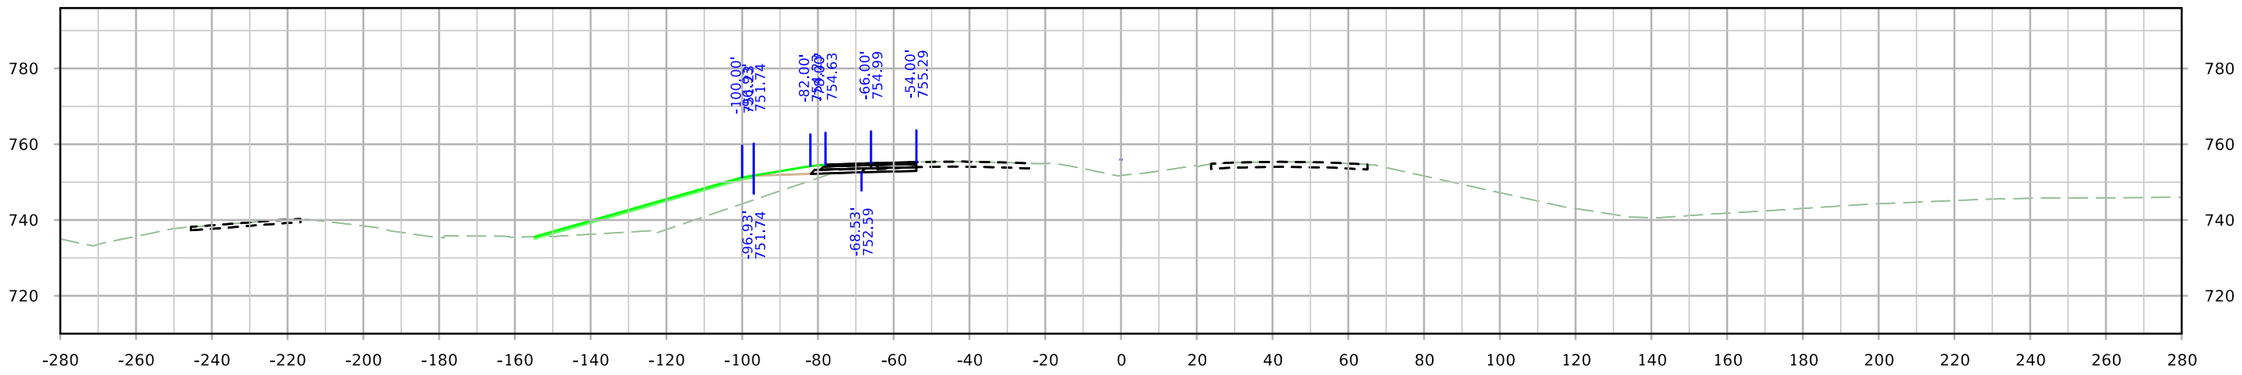


STA. 233+00.00

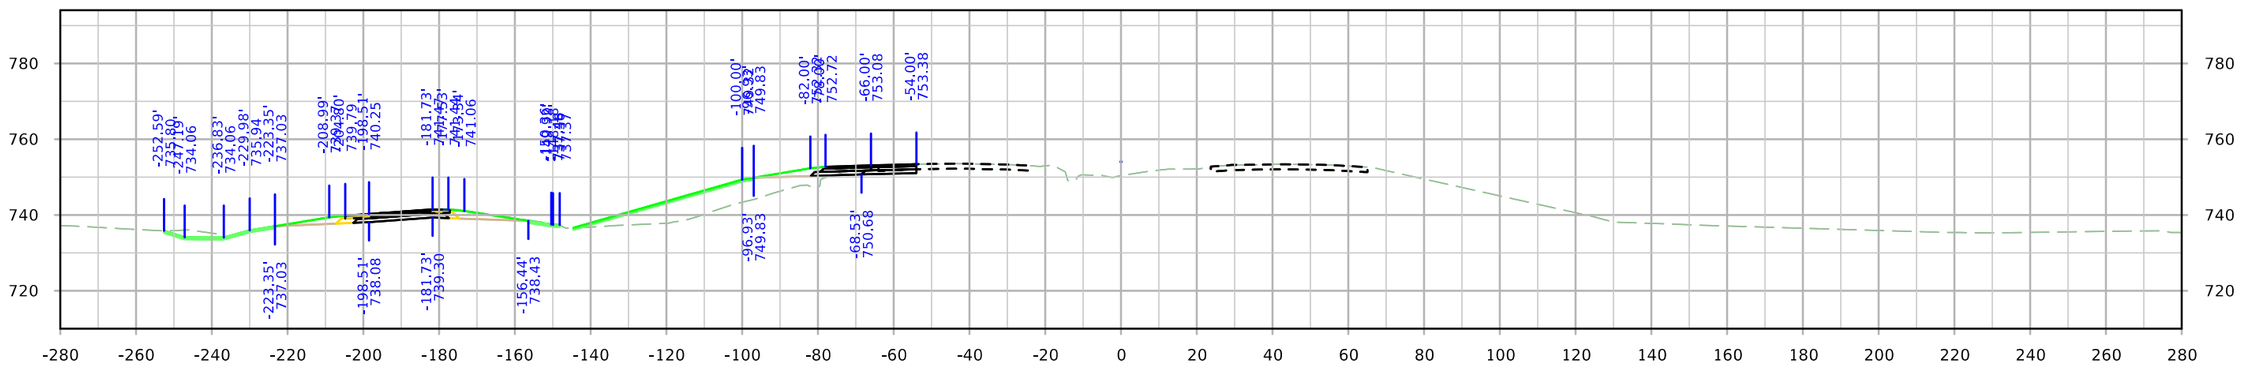


STA. 232+00.00

FILE NO.	ENGLISH	DESIGN TEAM Holst \ Schrock \ Dudley	Johnson \ Linn COUNTY	PROJECT NUMBER IM-380-6(434)11--13-52	SHEET NUMBER W.97


ML380

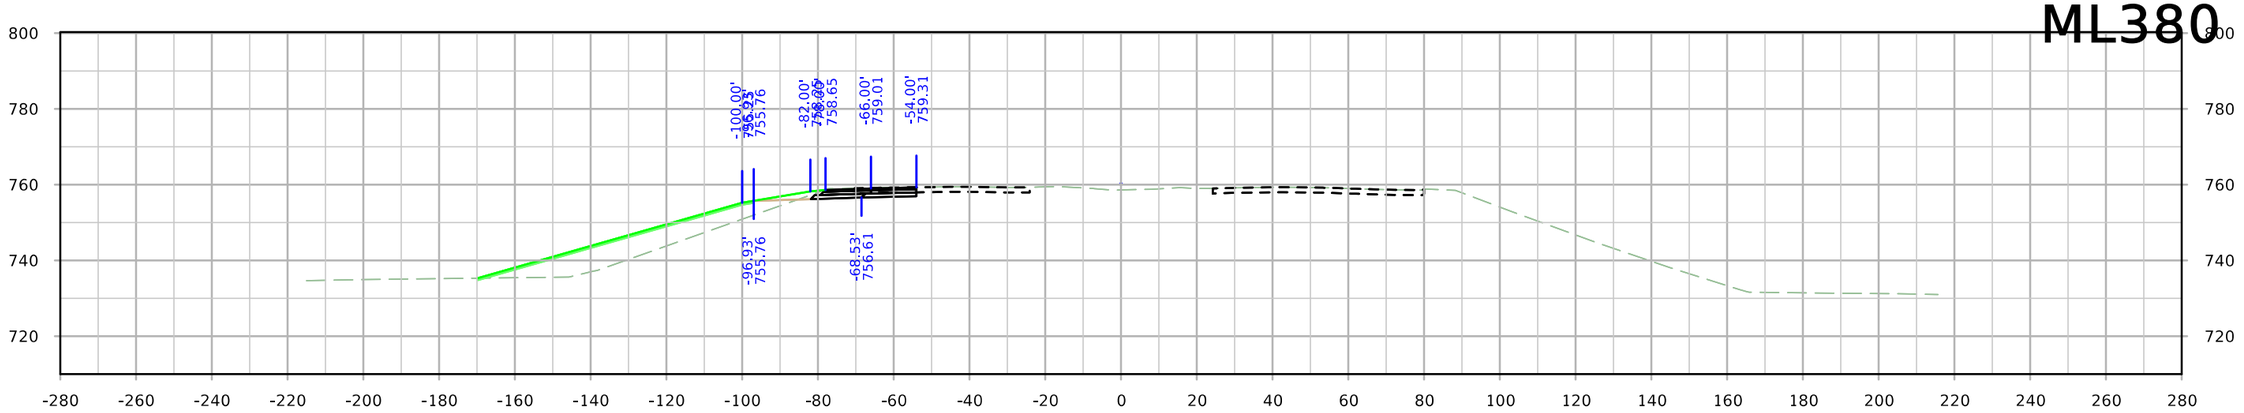

STA. 237+00.00

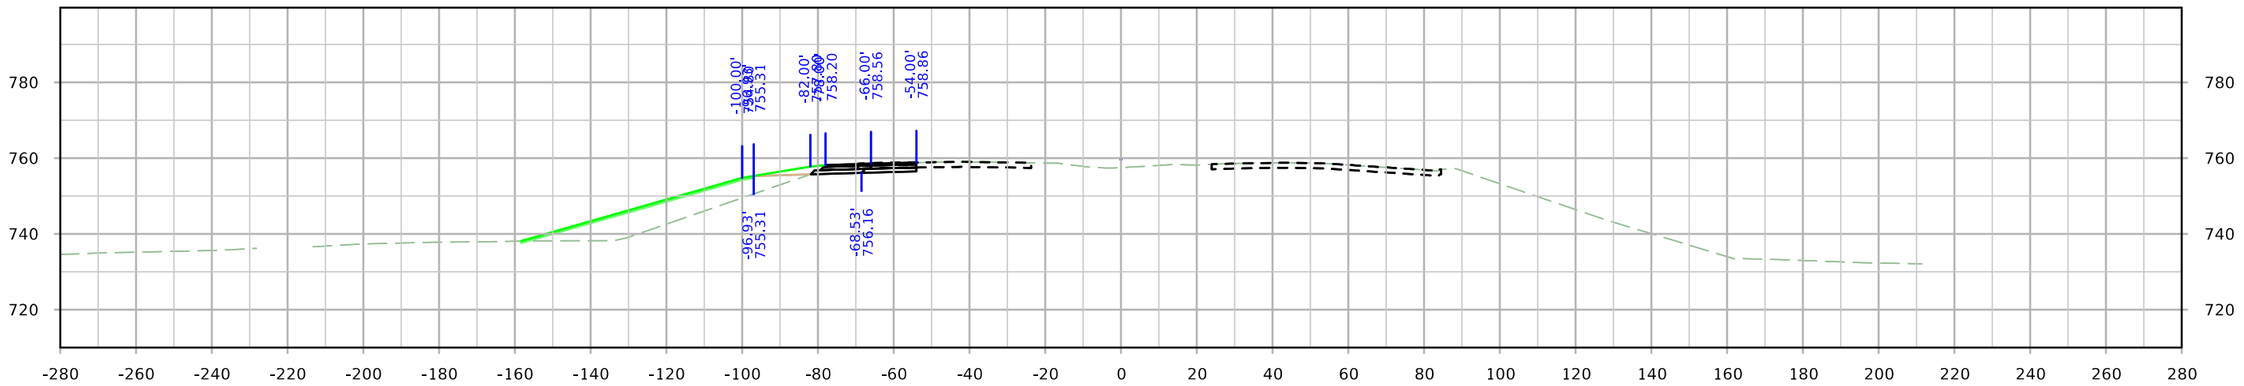

STA. 236+00.00

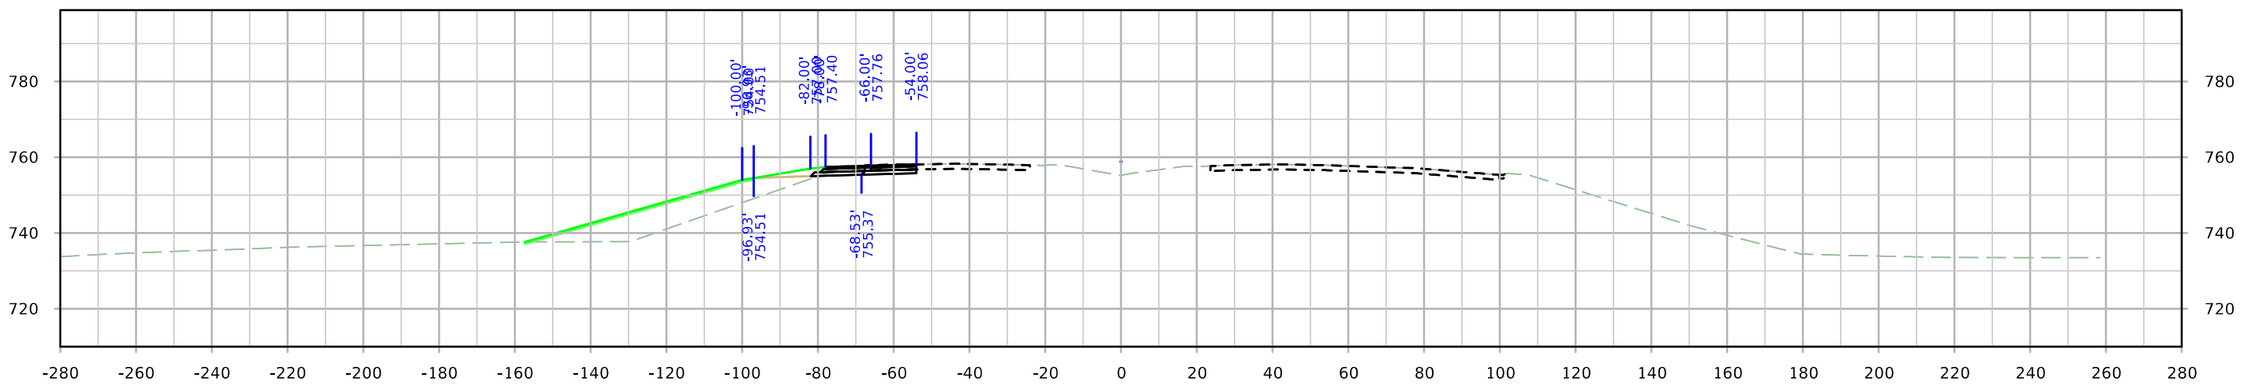


STA. 235+00.00

FILE NO.	ENGLISH	DESIGN TEAM Holst \ Schrock \ Dudley	Johnson \ Linn COUNTY	PROJECT NUMBER IM-380-6(434)11--13-52	SHEET NUMBER W.98

11:50:12 AM 10/3/2022 kschroc pw:\\NTPwint1.dot.int.lan:PWMain\Documents\Projects\5238003016\Design_Section3\CADD_Files\Sheet_Files\SHT_52380434_W01.dgn

ML380

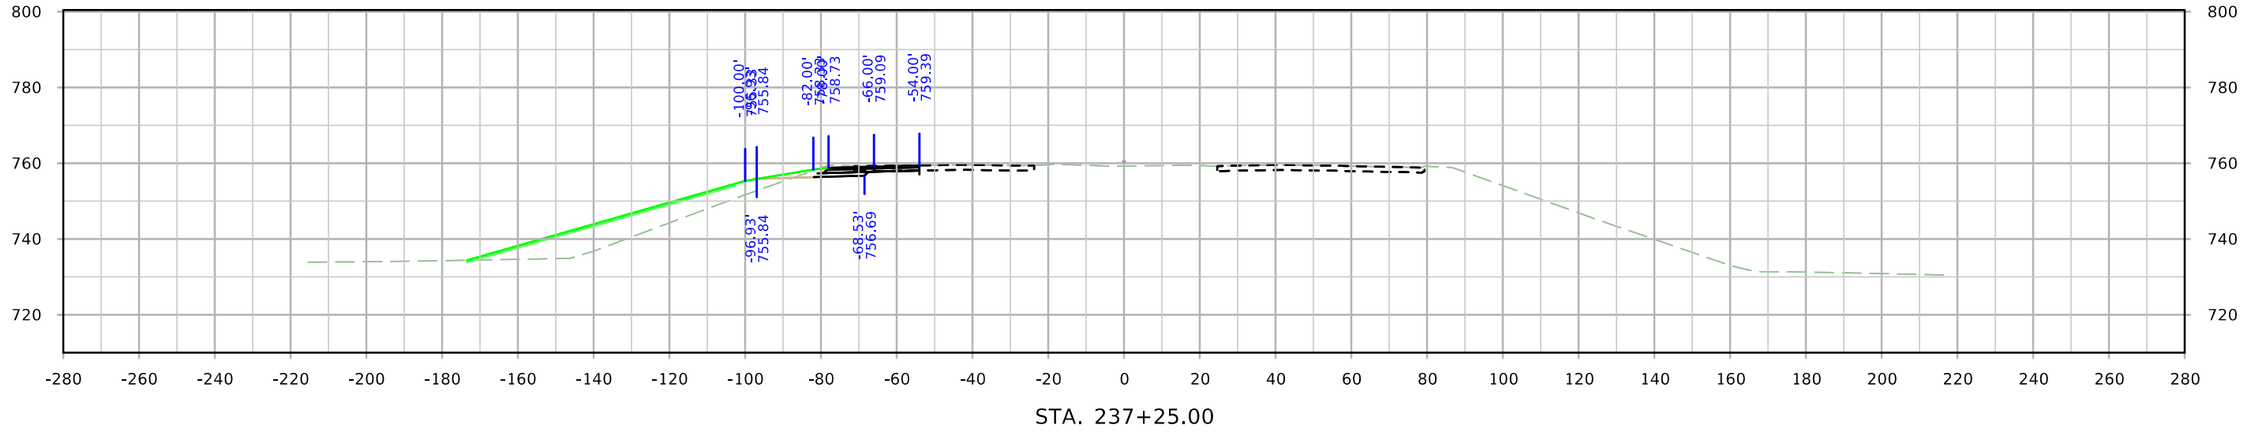


STA. 237+25.00


FILE NO.	ENGLISH	DESIGN TEAM Holst \ Schrock \ Dudley	Johnson \ Linn COUNTY	PROJECT NUMBER IM-380-6(434)11--13-52	SHEET NUMBER W.99

11:50:17 AM 10/3/2022 kschroc pw:\\NTPwint1.dot.int.lan:PWMain\Documents\Projects\5238003016\Design_Section3\CADD_Files\Sheet_Files\SHT_52380434_W01.dgn

Prelim Utility Crossing

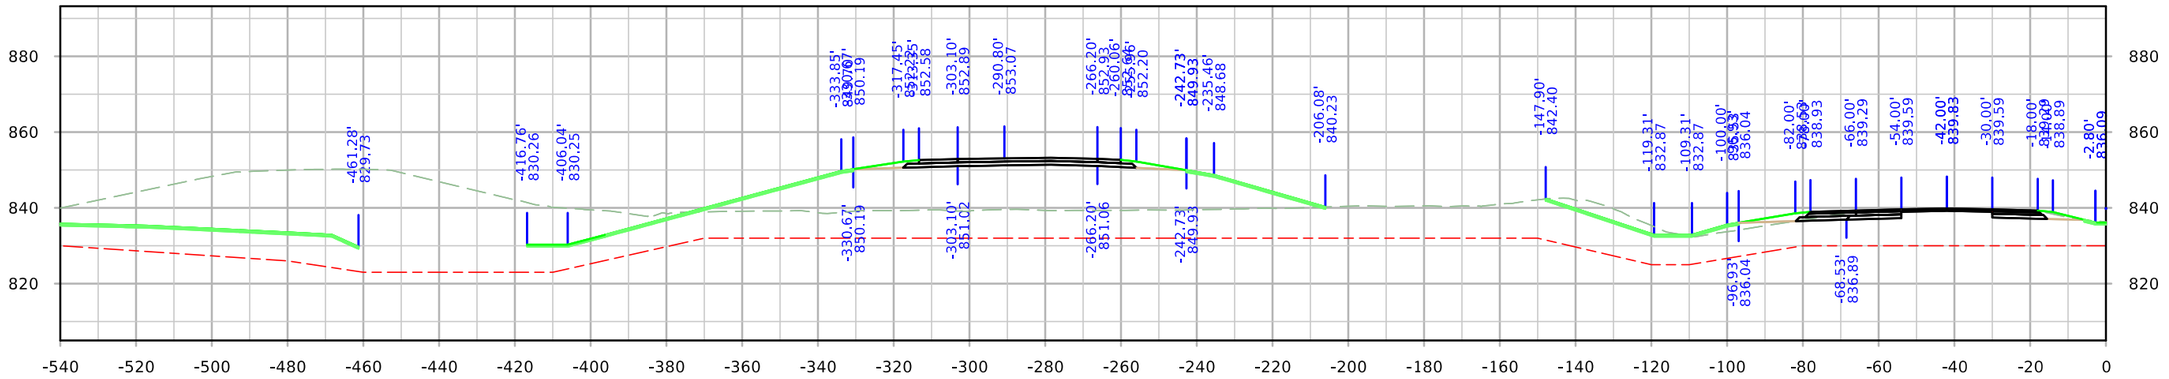

STA. 103+00.00

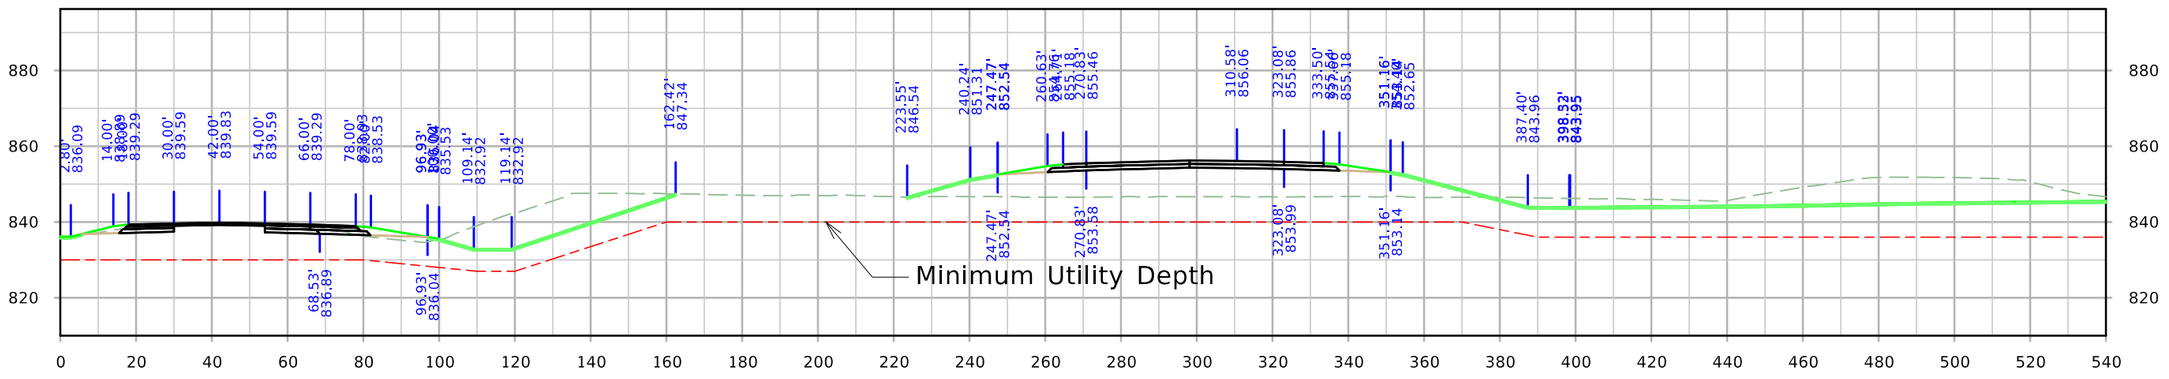


STA. 103+00.00


FILE NO.	ENGLISH	DESIGN TEAM Holst \ Schrock \ Dudley	Johnson \ Linn COUNTY	PROJECT NUMBER IM-380-6(434)11--13-52	SHEET NUMBER W.100U

11:03:55 AM 10/7/2022 kschroc pw:\\NTPwint1.dot.int.lan:PWMain\Documents\Projects\5238003016\Design_Section3\CADD_Files\Sheet_Files\SHT_52380434_W100_(U3).dgn

Prelim Utility Crossing

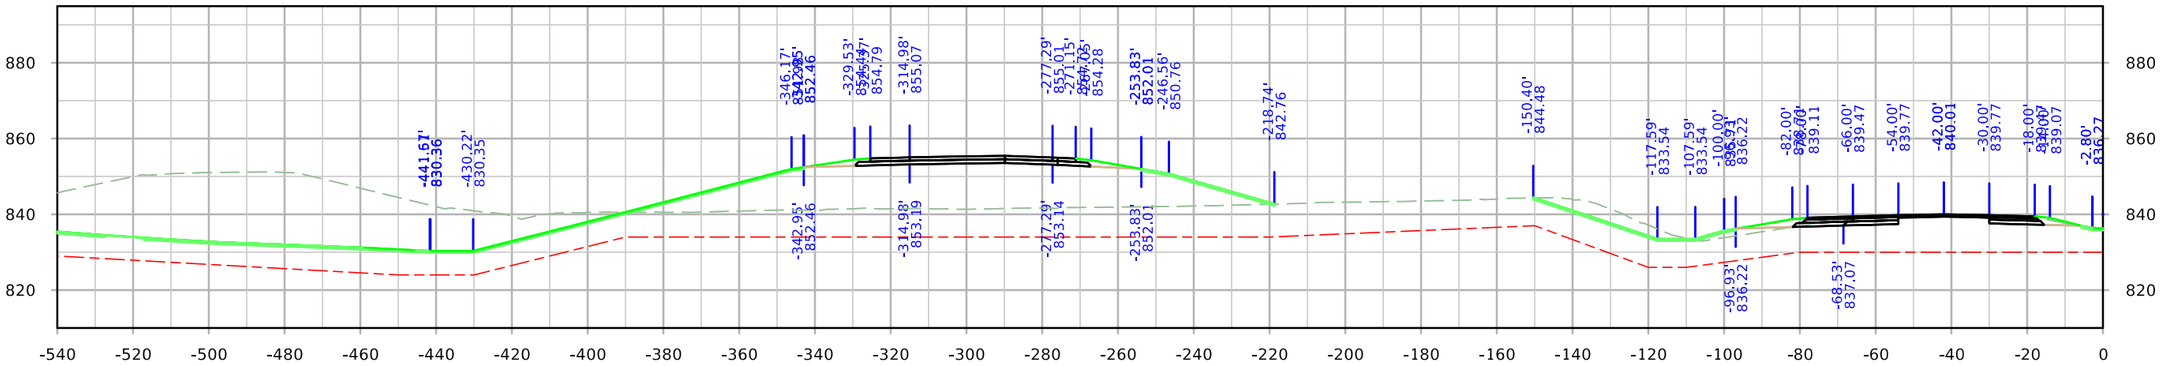

STA. 103+50.00

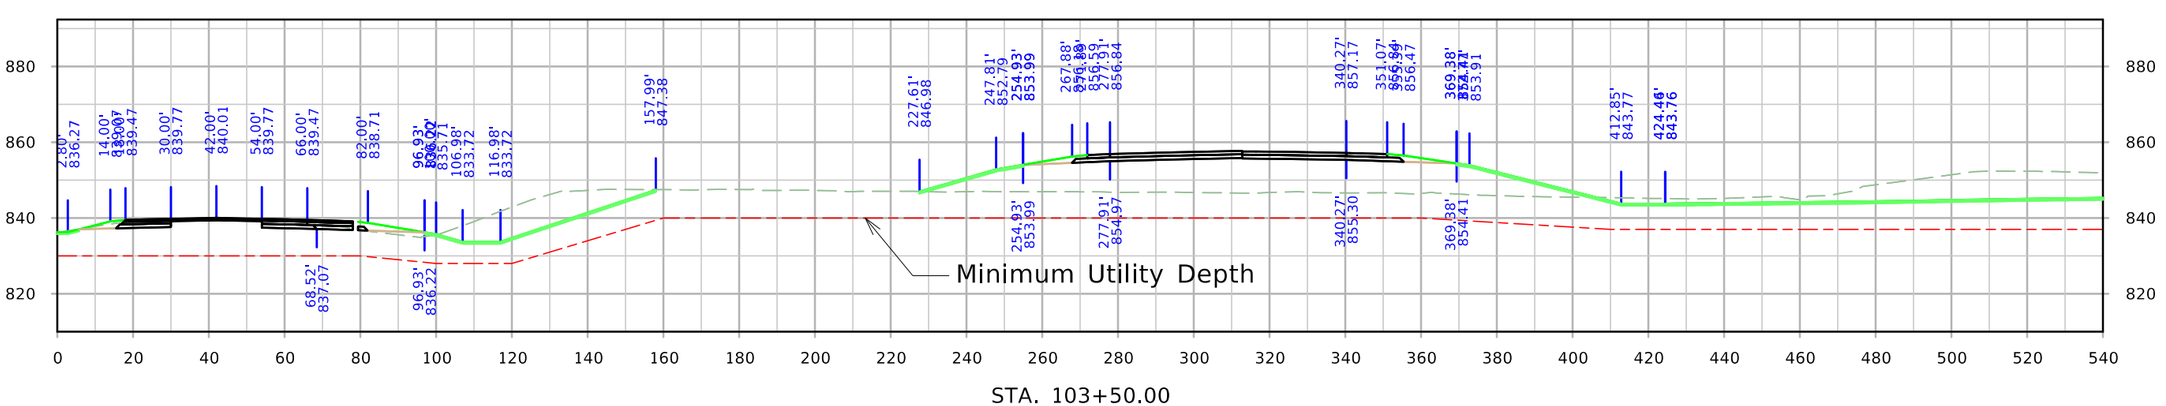


STA. 103+50.00


FILE NO.	ENGLISH	DESIGN TEAM Holst \ Schrock \ Dudley	Johnson \ Linn COUNTY	PROJECT NUMBER IM-380-6(434)11--13-52	SHEET NUMBER W.101U

11:04:01 AM 10/7/2022 kschroc pw:\\NTPwint1.dot.int.lan:PWMain\Documents\Projects\5238003016\Design_Section3\CADD_Files\Sheet_Files\SHT_52380434_W100_(U3).dgn

Prelim Utility Crossing

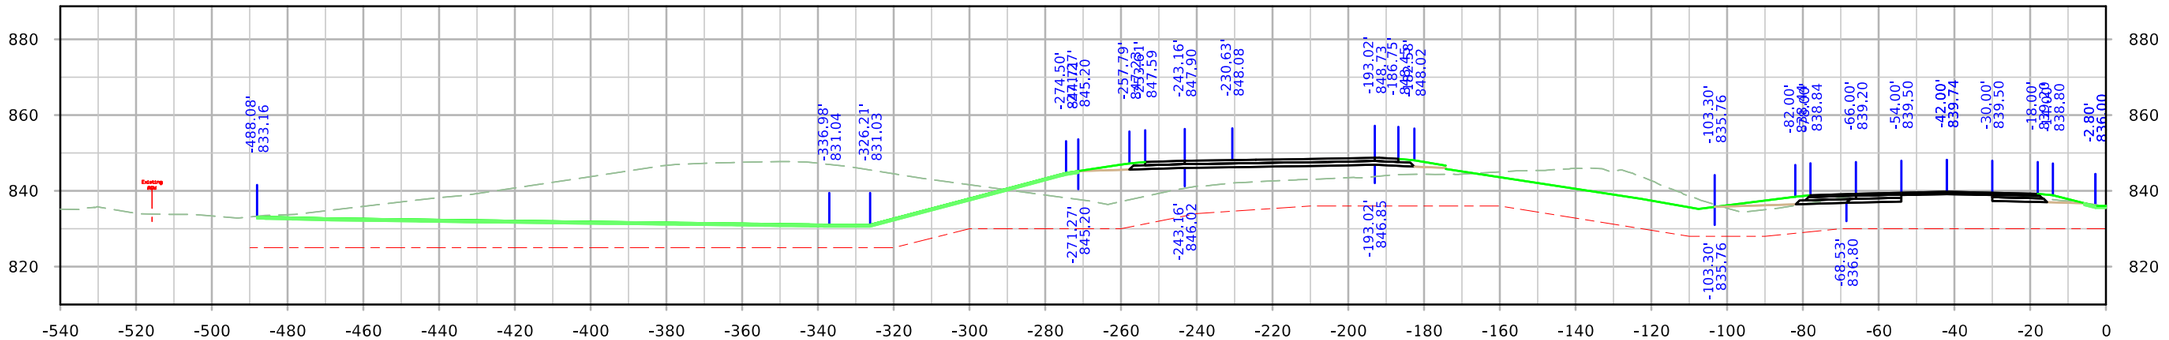

STA. 112+00.00

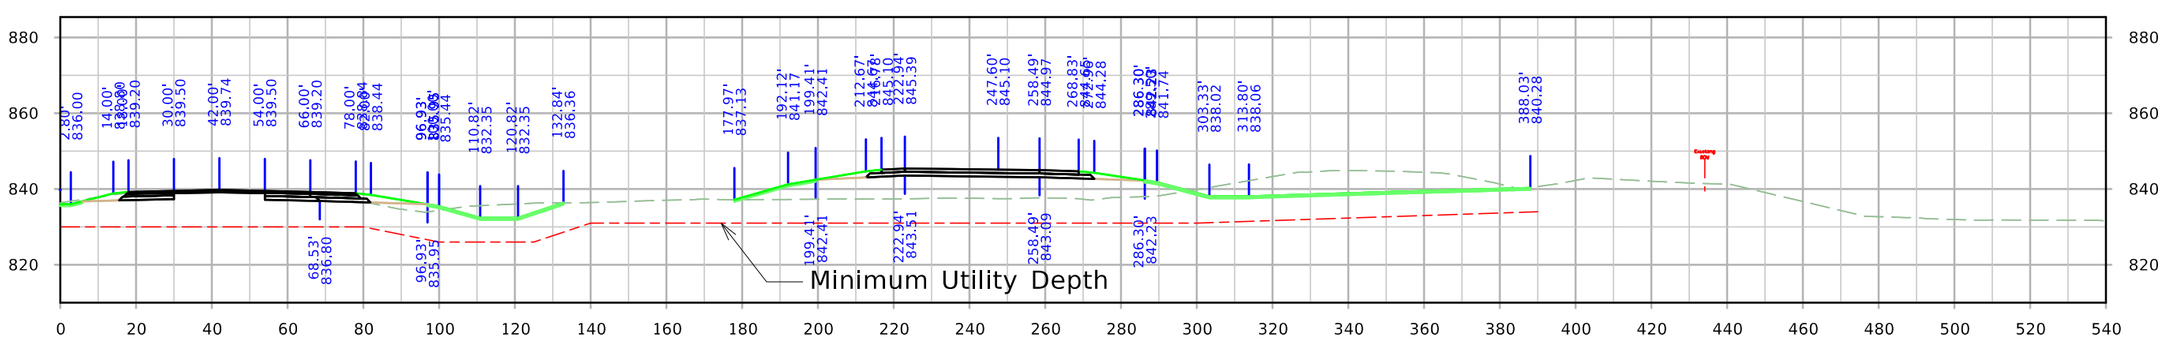


STA. 112+00.00


FILE NO.	ENGLISH	DESIGN TEAM Holst \ Schrock \ Dudley	Johnson \ Linn COUNTY	PROJECT NUMBER IM-380-6(434)11--13-52	SHEET NUMBER W.102U

11:04:07 AM 10/7/2022 kschroc pw:\\NTPwint1.dot.int.lan:PWMain\Documents\Projects\5238003016\Design_Section3\CADD_Files\Sheet_Files\SHT_52380434_W100_(U3).dgn

Prelim Utility Crossing

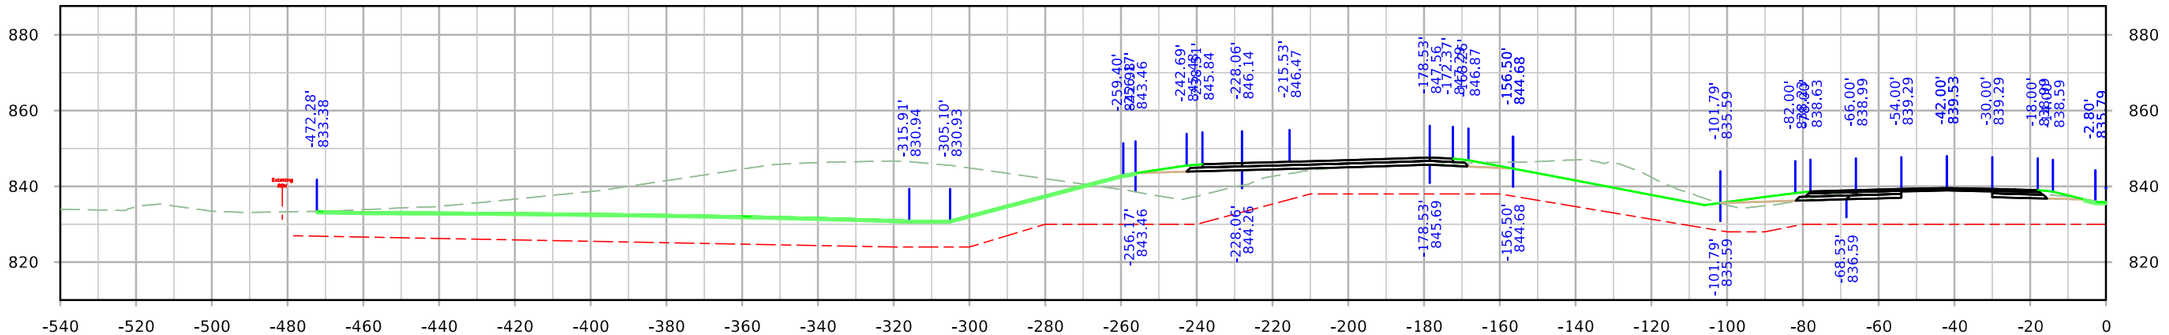

STA. 112+50.00

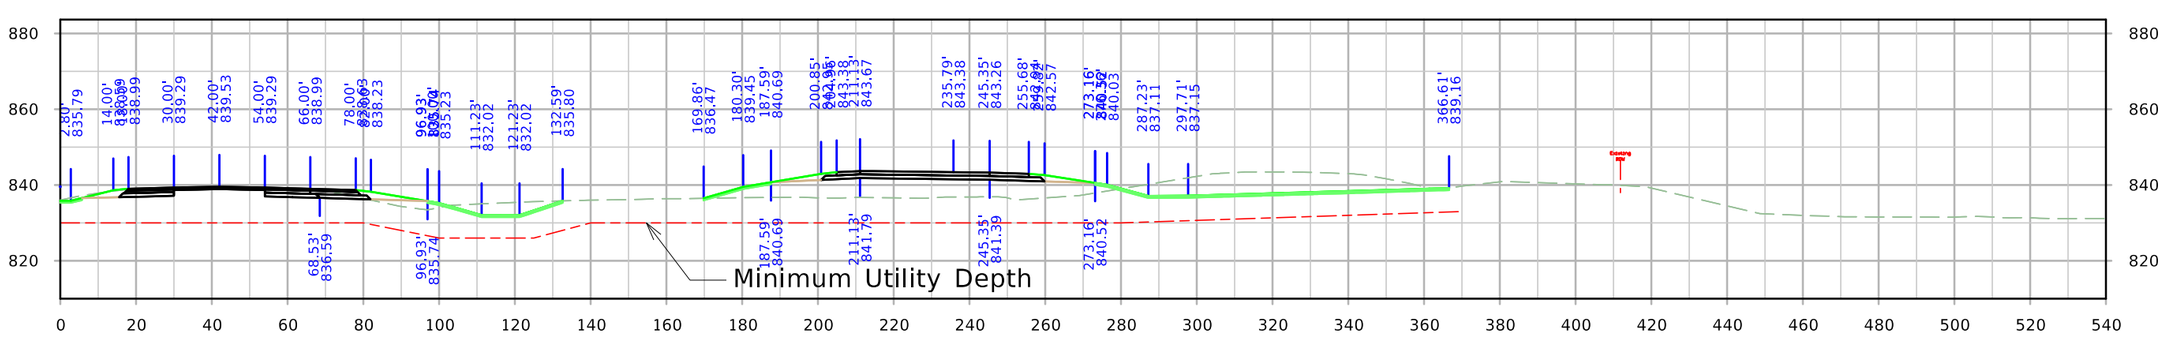


STA. 112+50.00


FILE NO.	ENGLISH	DESIGN TEAM Holst \ Schrock \ Dudley	Johnson \ Linn COUNTY	PROJECT NUMBER IM-380-6(434)11--13-52	SHEET NUMBER W.103U

11:04:12 AM 10/7/2022 kschroc pw:\\NTPwint1.dot.int.lan:PWMain\Documents\Projects\5238003016\Design_Section3\CADD_Files\Sheet_Files\SHT_52380434_W100_(U3).dgn


SRWRT

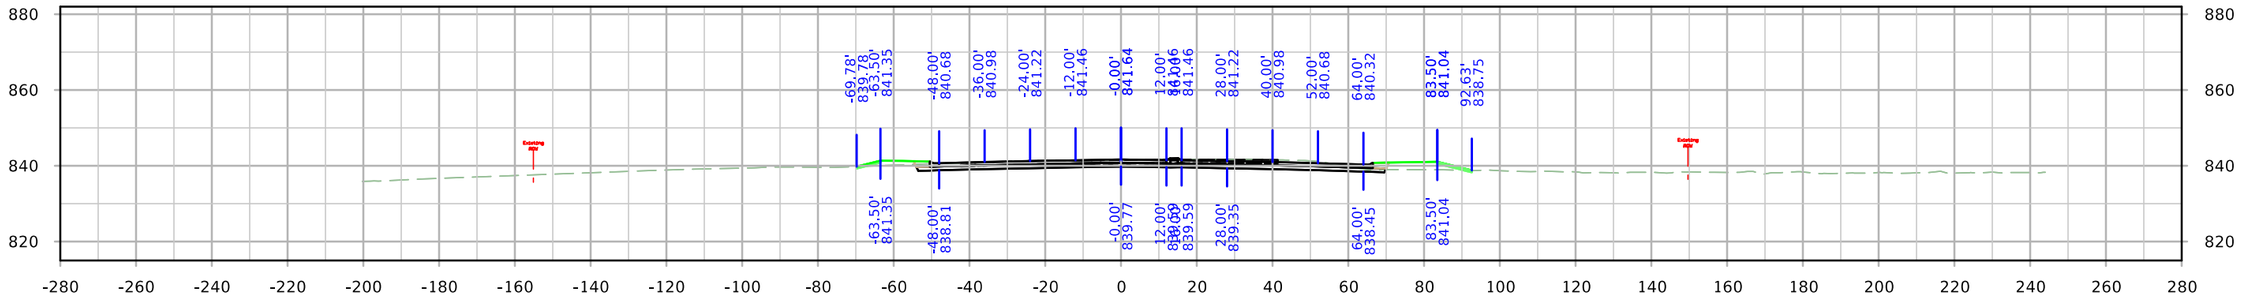

STA. 11+50.00

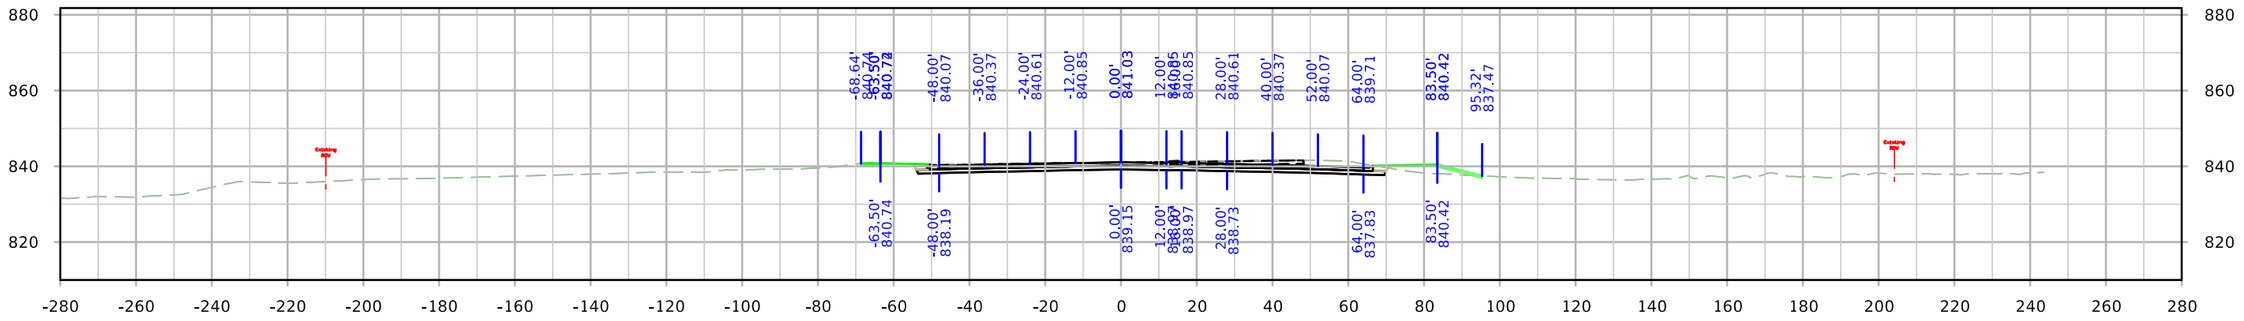

STA. 11+00.00

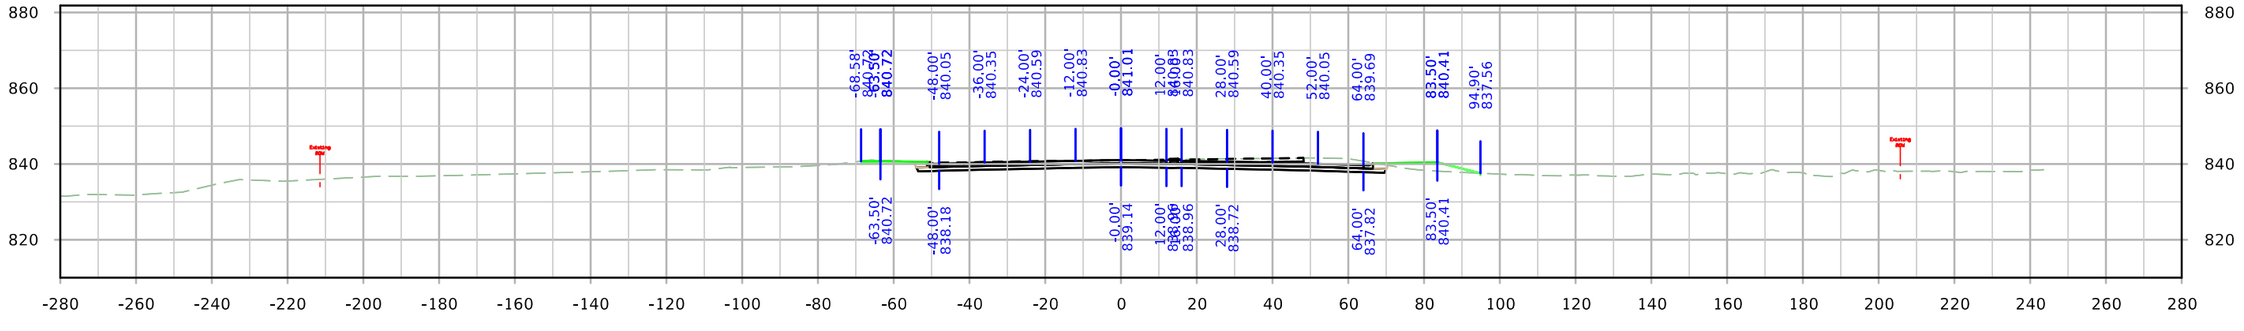


STA. 10+98.56


FILE NO.	ENGLISH	DESIGN TEAM Holst \ Schrock \ Dudley	Johnson \ Linn COUNTY	PROJECT NUMBER IM-380-6(434)11--13-52	SHEET NUMBER X.1

12:56:24 PM 10/3/2022 kschroc pw:\\NTPwint1.dot.int.lan:PWMain\Documents\Projects\5238003016\Design_Section3\CADD_Files\Sheet_Files\SHT_52380434_X01.dgn


SRWRT

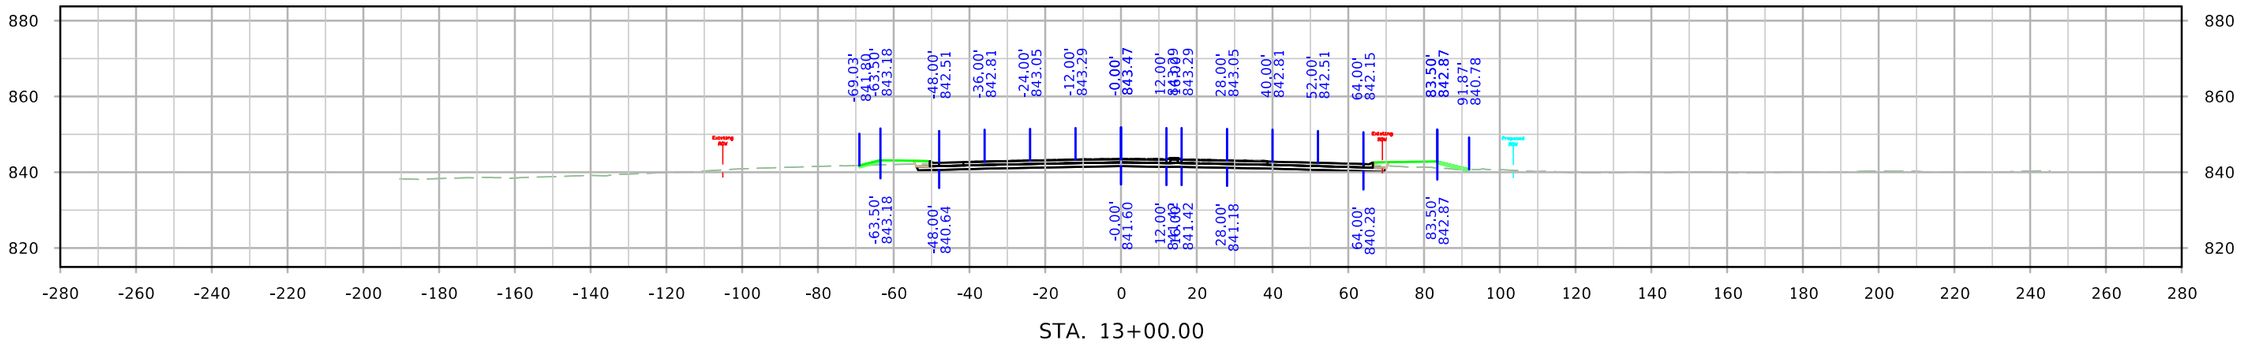

STA. 13+00.00

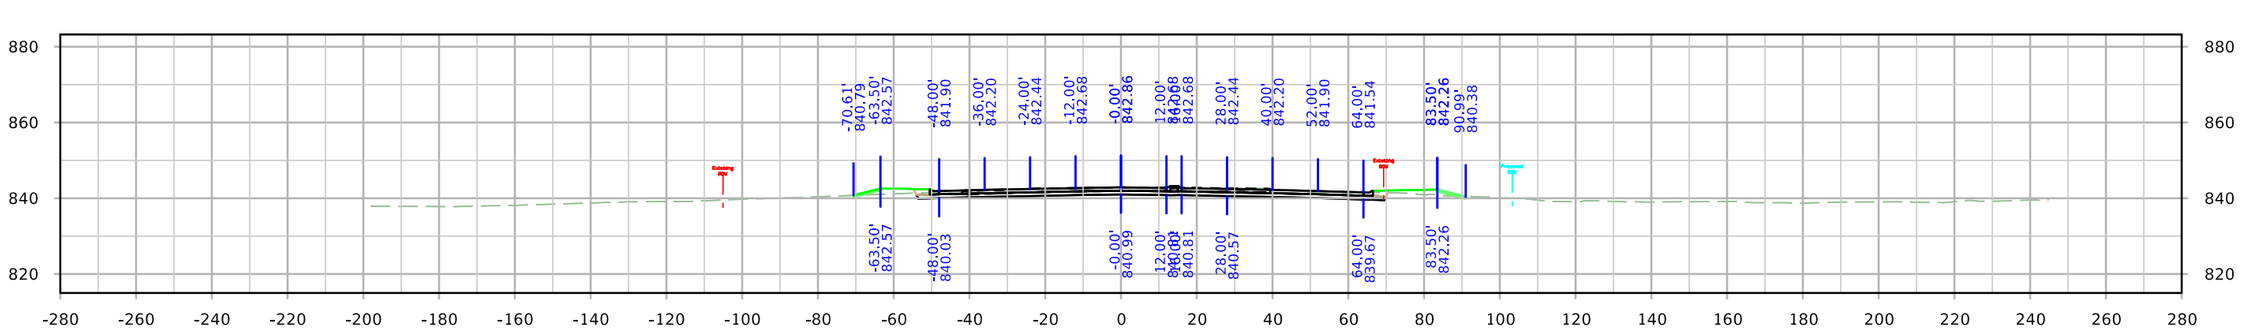

STA. 12+50.00

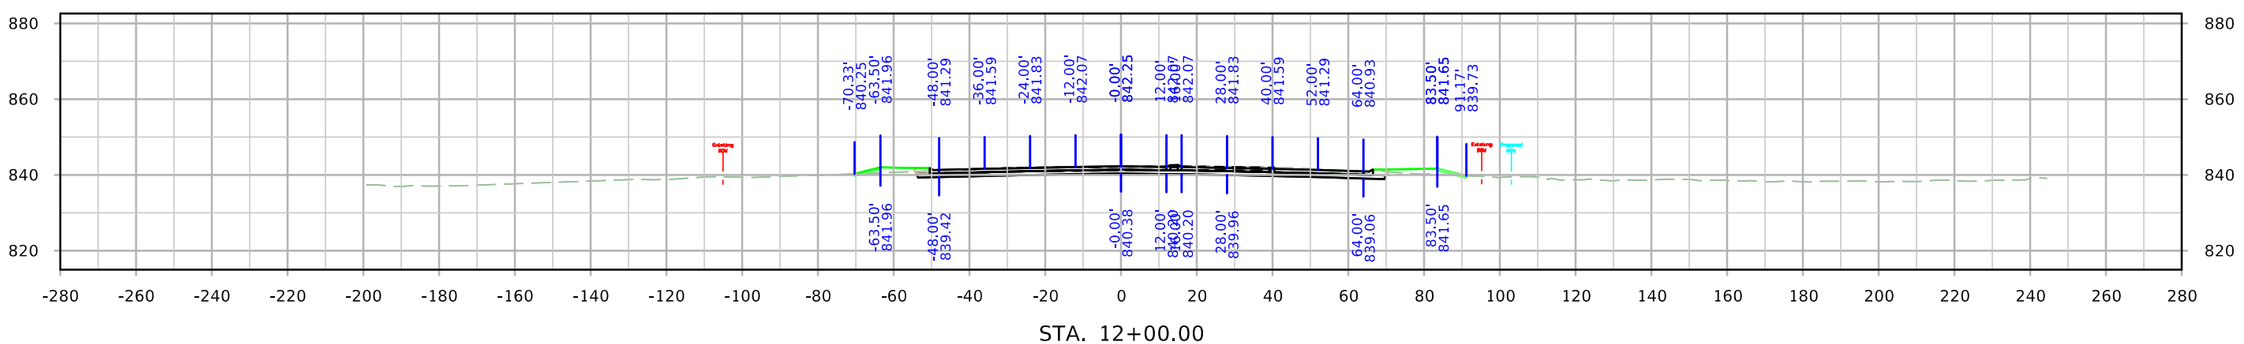


STA. 12+00.00


FILE NO.	ENGLISH	DESIGN TEAM Holst \ Schrock \ Dudley	Johnson \ Linn COUNTY	PROJECT NUMBER IM-380-6(434)12--13-52	SHEET NUMBER X.2

12:56:25 PM 10/3/2022 kschroc pw:\\NTPwint1.dot.int.lan:PWMain\Documents\Projects\5238003016\Design_Section3\CADD_Files\Sheet_Files\SHT_52380434_X01.dgn


SRWRT

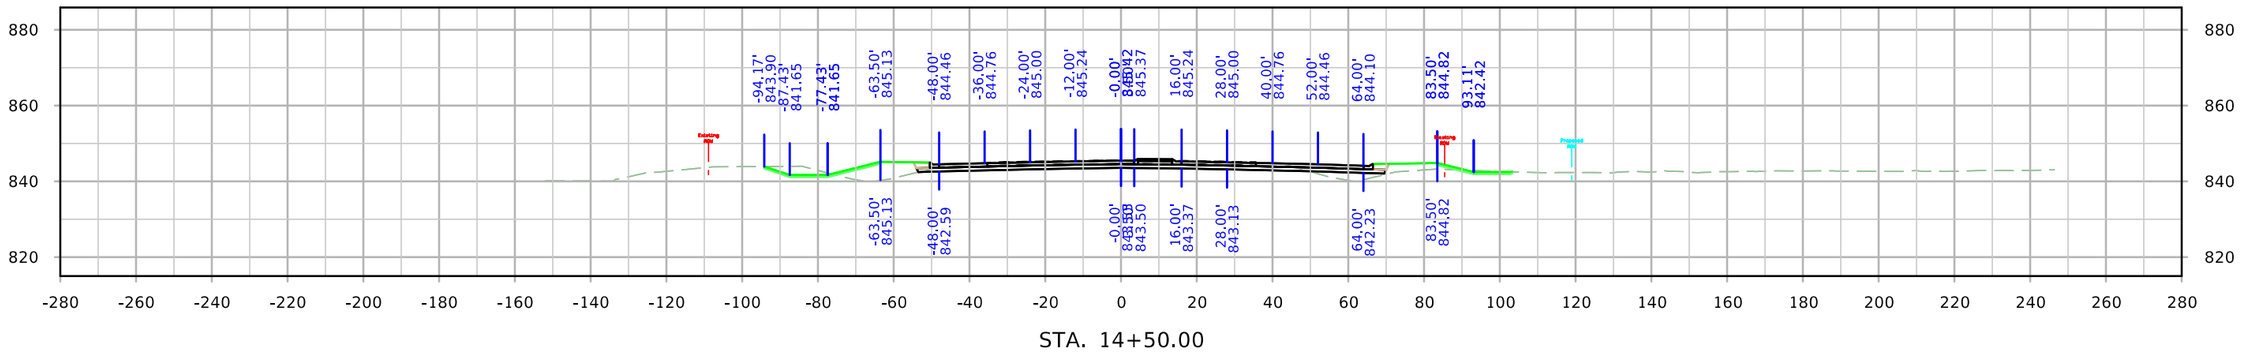

STA. 14+50.00

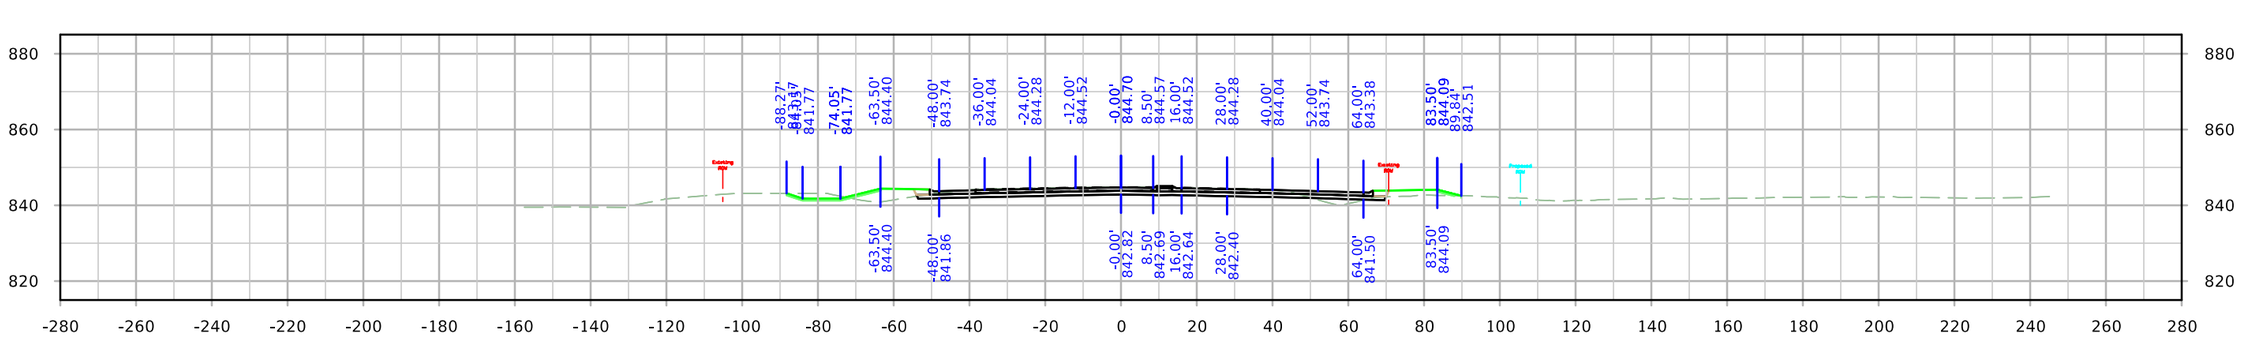

STA. 14+00.00

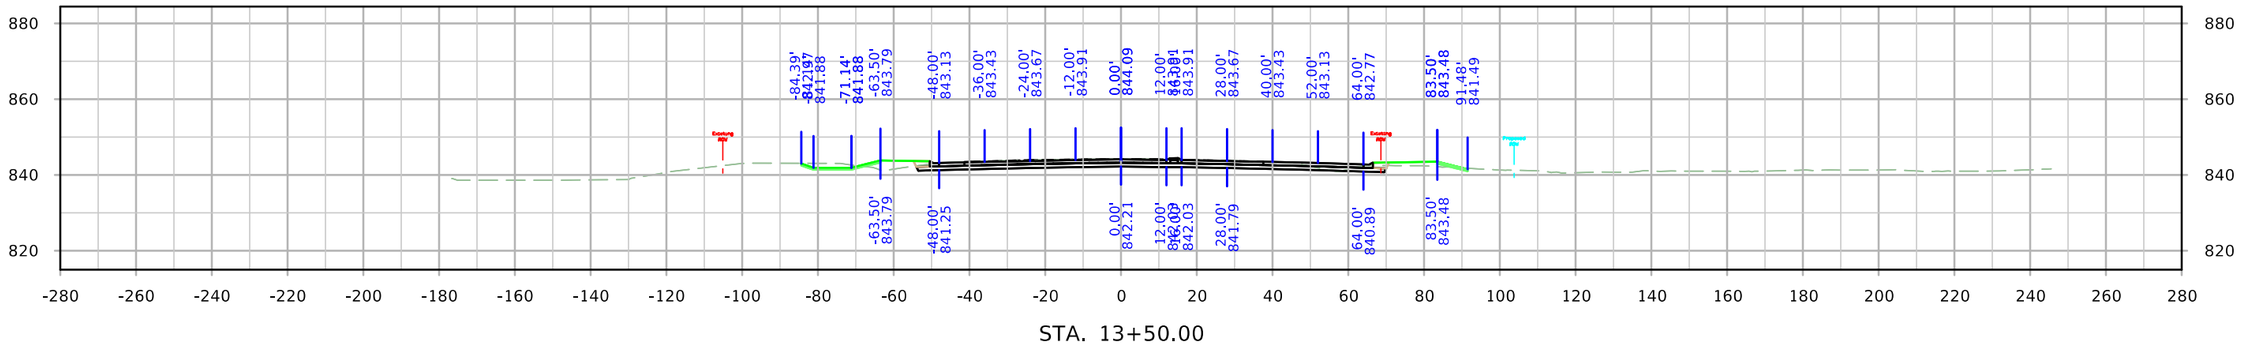


STA. 13+50.00


FILE NO.	ENGLISH	DESIGN TEAM Holst \ Schrock \ Dudley	Johnson \ Linn COUNTY	PROJECT NUMBER IM-380-6(434)12--13-52	SHEET NUMBER X.3

12:56:27 PM 10/3/2022 kschroc pw:\\NTPwint1.dot.int.lan:PWMain\Documents\Projects\5238003016\Design_Section3\CADD_Files\Sheet_Files\SHT_52380434_X01.dgn


SRWRT

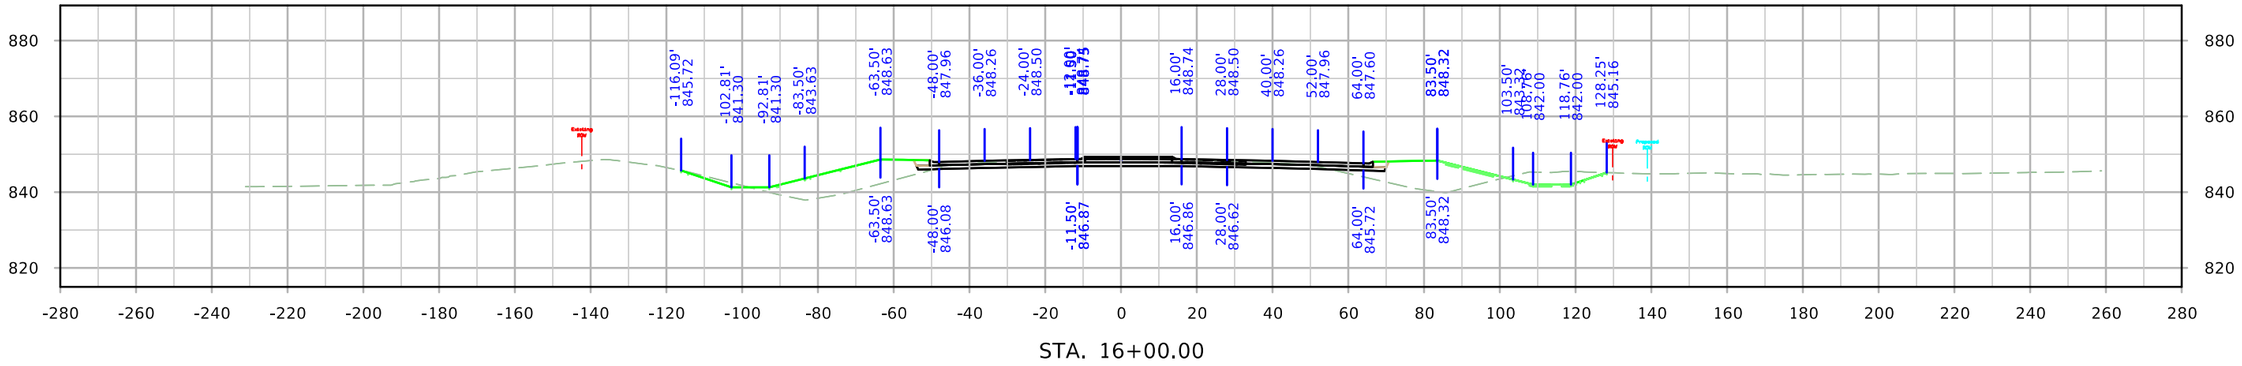

STA. 16+00.00

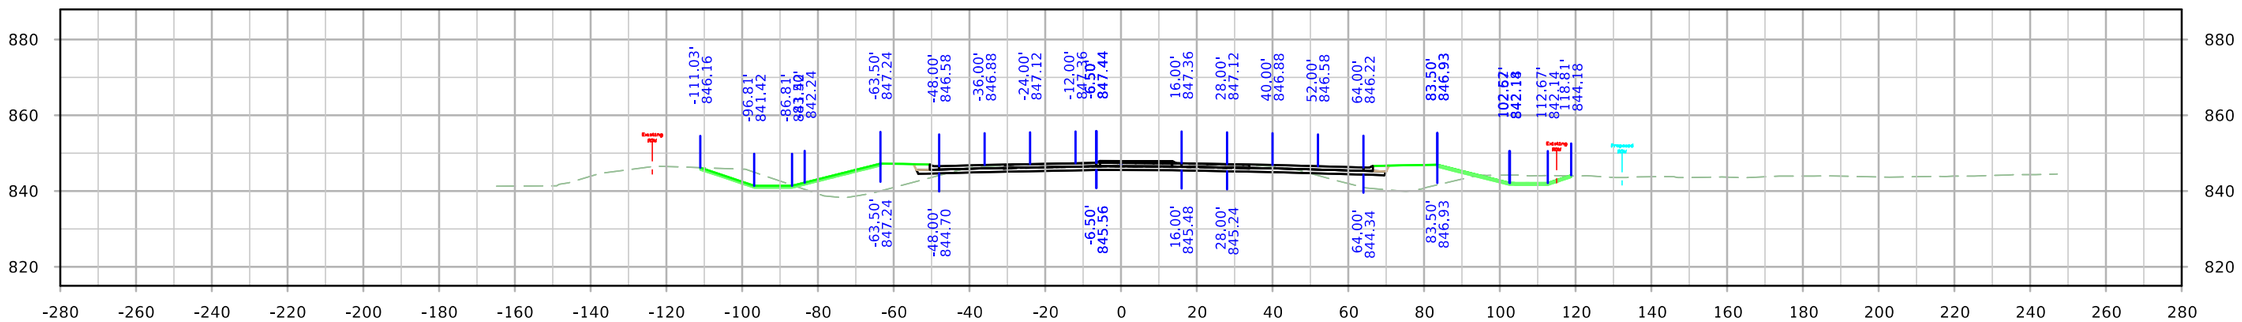

STA. 15+50.00

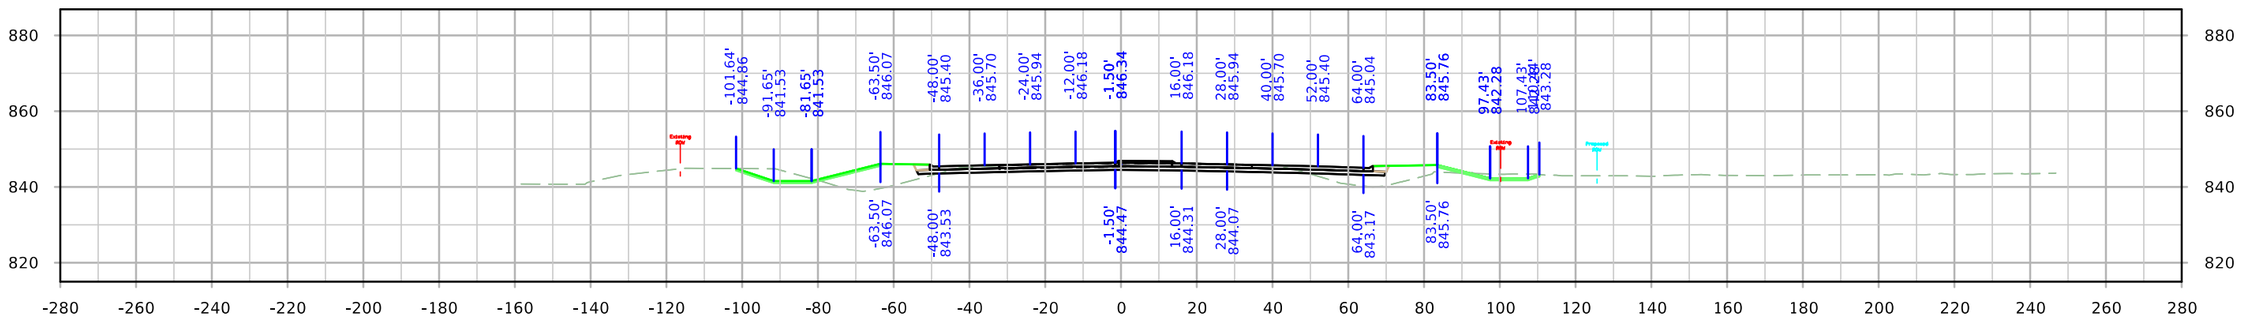


STA. 15+00.00


FILE NO.	ENGLISH	DESIGN TEAM Holst \ Schrock \ Dudley	Johnson \ Linn COUNTY	PROJECT NUMBER IM-380-6(434)12--13-52	SHEET NUMBER X.4

12:56:29 PM 10/3/2022 kschroc pw:\\NTPwint1.dot.int.lan:PWMain\Documents\Projects\5238003016\Design_Section3\CADD_Files\Sheet_Files\SHT_52380434_X01.dgn


SRWRT

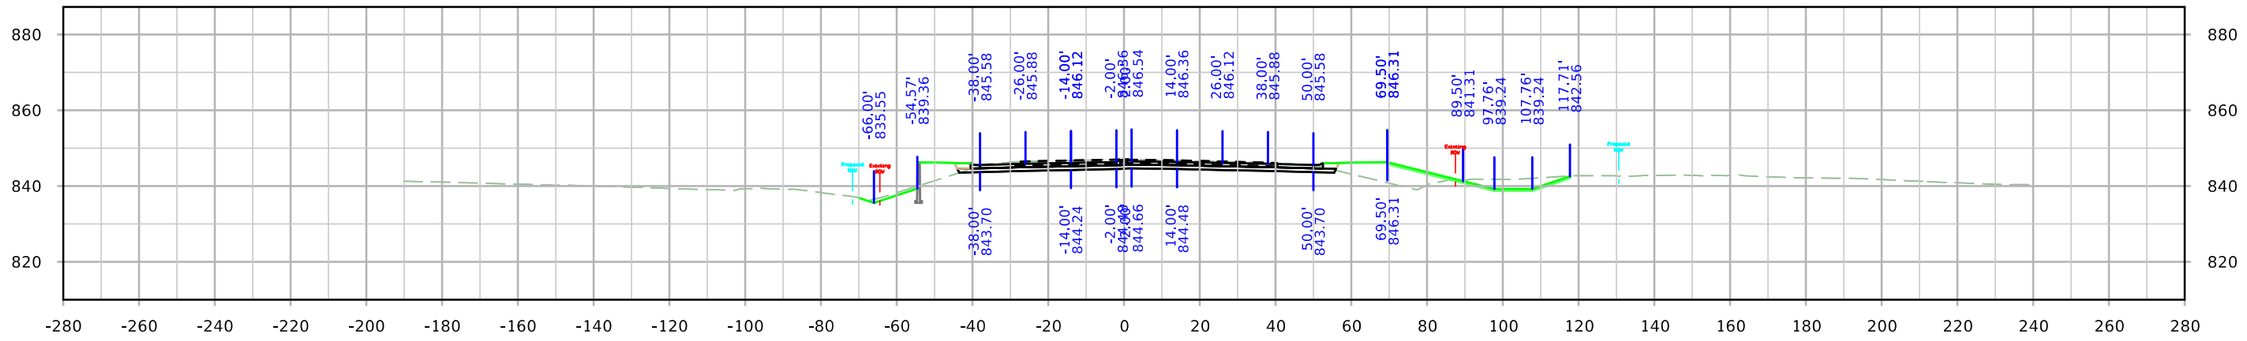

STA. 33+50.00

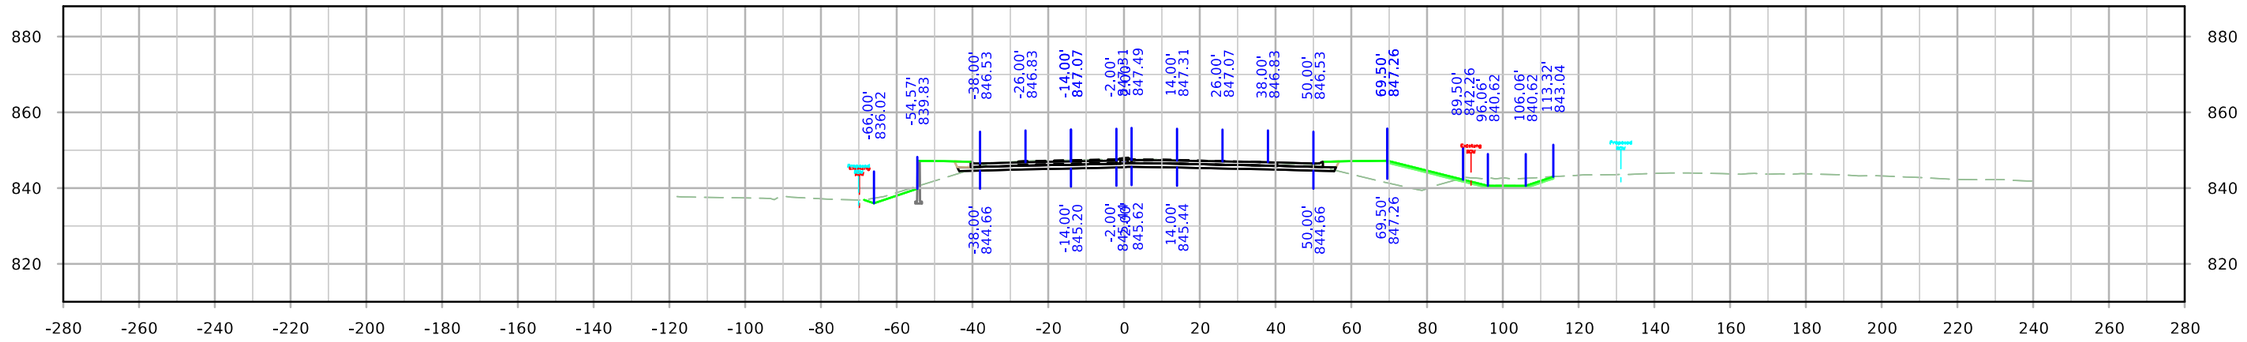

STA. 33+00.00

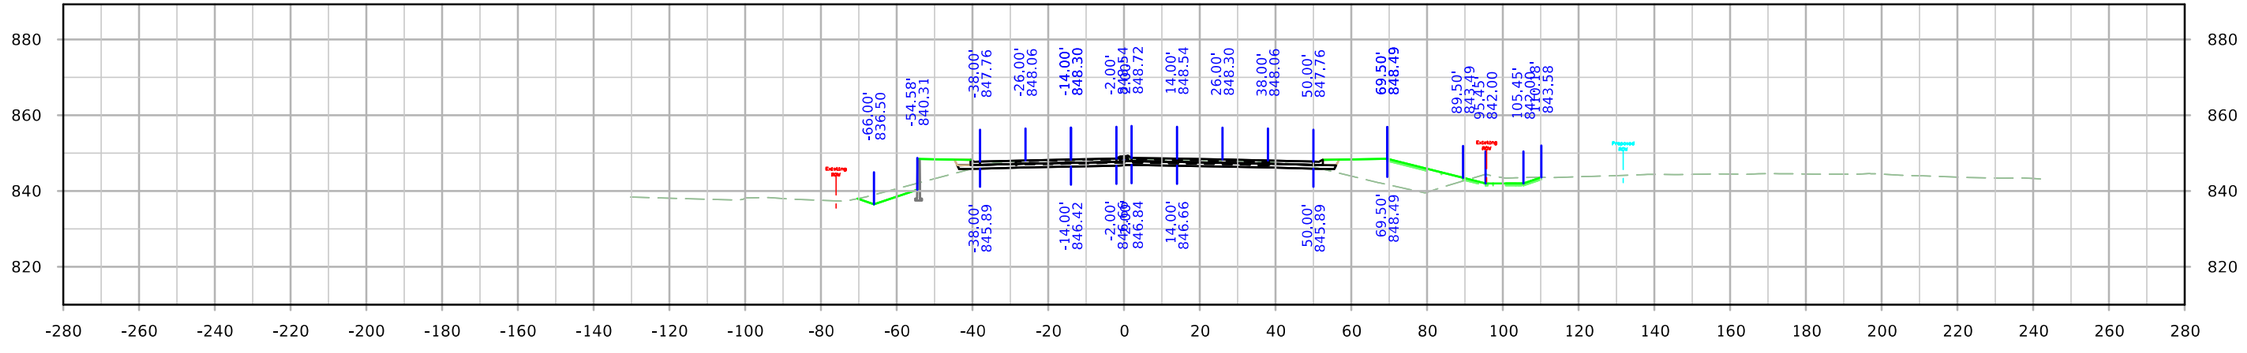


STA. 32+50.00


FILE NO.	ENGLISH	DESIGN TEAM Holst \ Schrock \ Dudley	Johnson \ Linn COUNTY	PROJECT NUMBER IM-380-6(434)12--13-52	SHEET NUMBER X.5

12:56:30 PM 10/3/2022 kschroc pw:\\NTPwint1.dot.int.lan:PWMain\Documents\Projects\5238003016\Design_Section3\CADD_Files\Sheet_Files\SHT_52380434_X01.dgn


SRWRT

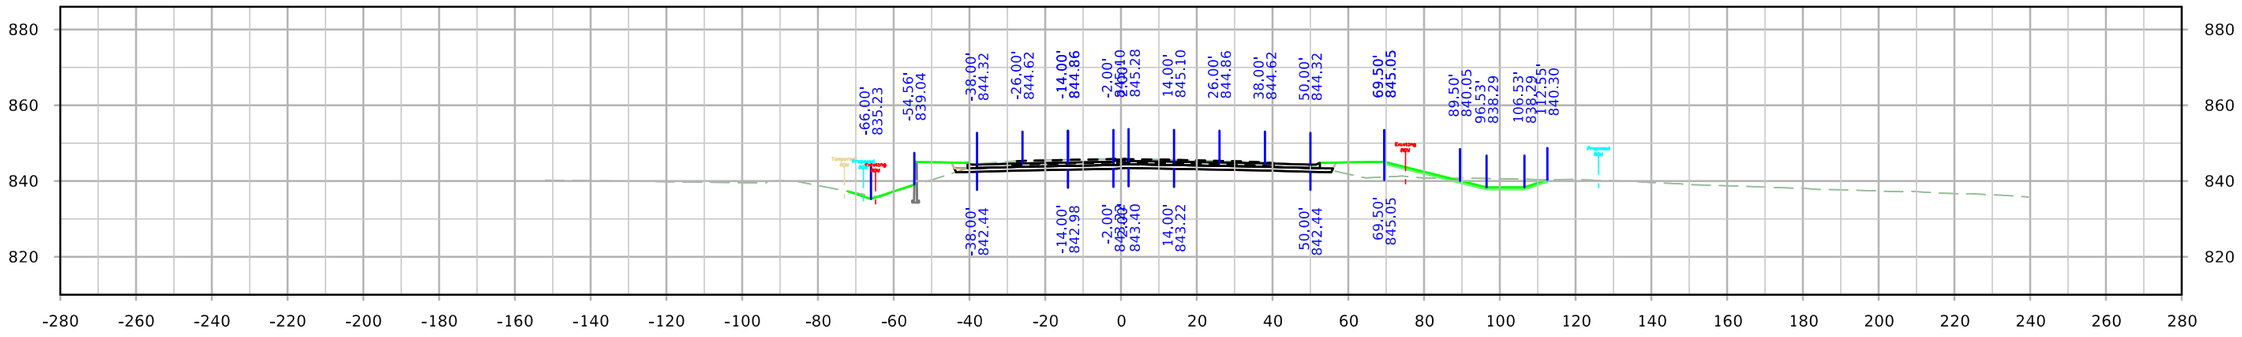

STA. 35+00.00

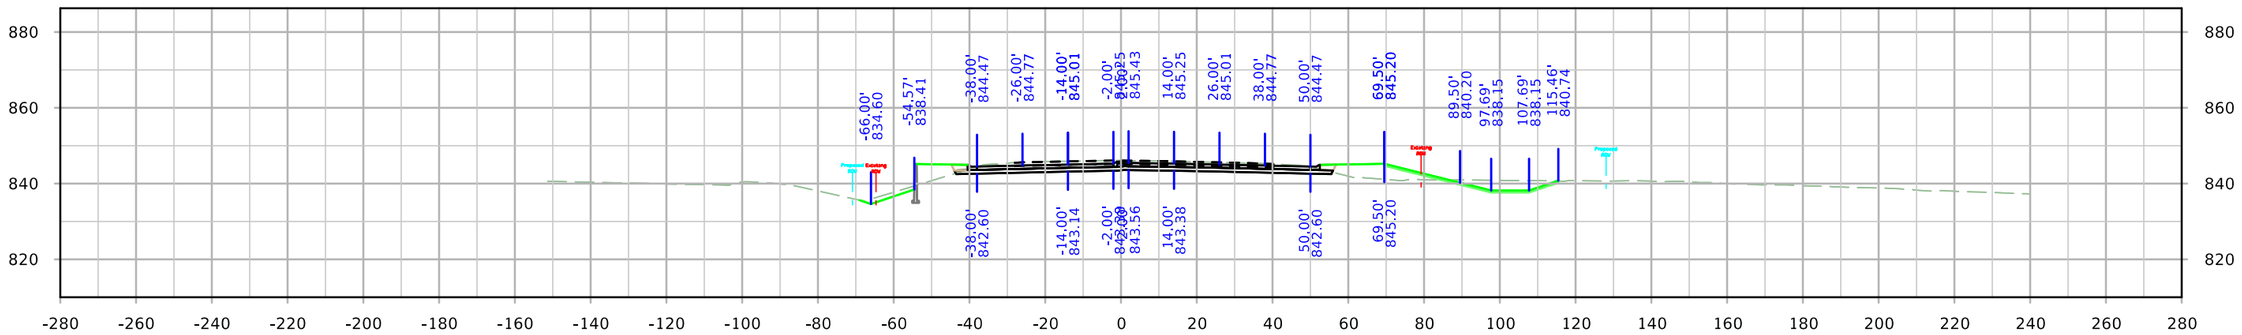


STA. 34+50.00

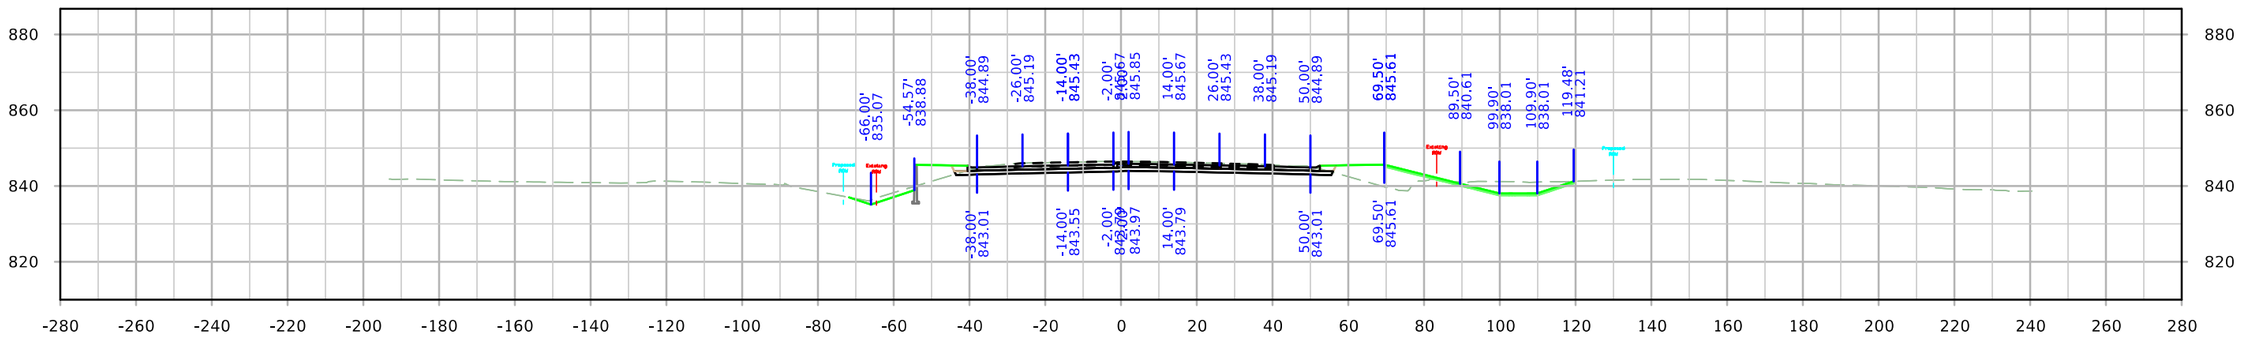


STA. 34+00.00

FILE NO.	ENGLISH	DESIGN TEAM Holst \ Schrock \ Dudley	Johnson \ Linn COUNTY	PROJECT NUMBER IM-380-6(434)11--13-52	SHEET NUMBER X.6


SRWRT

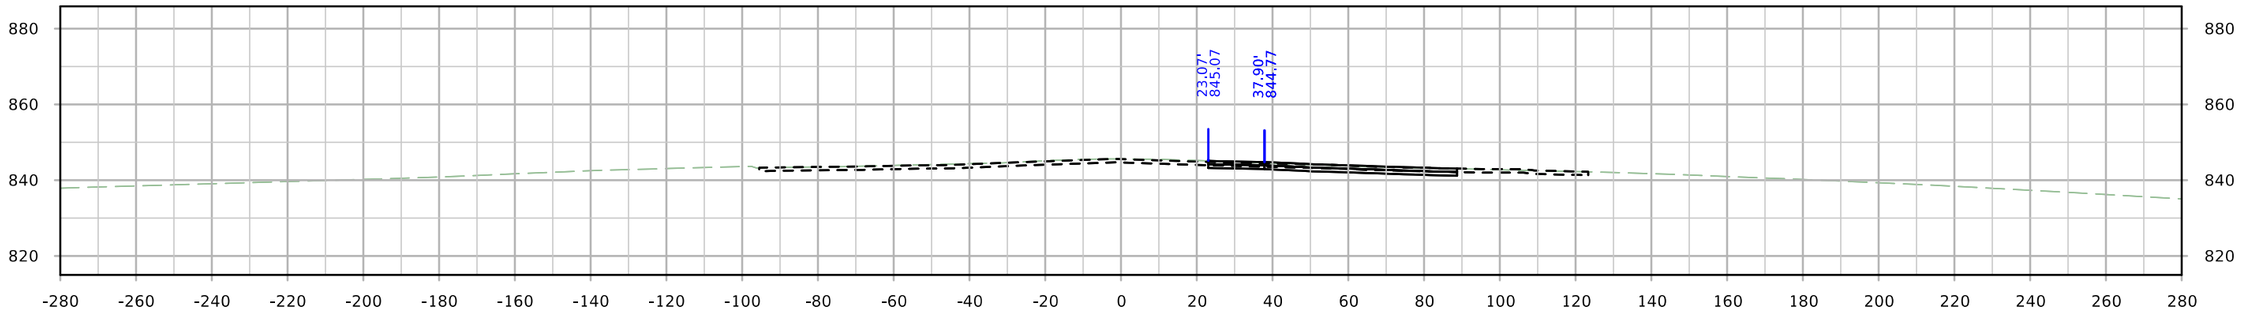

STA. 36+50.00

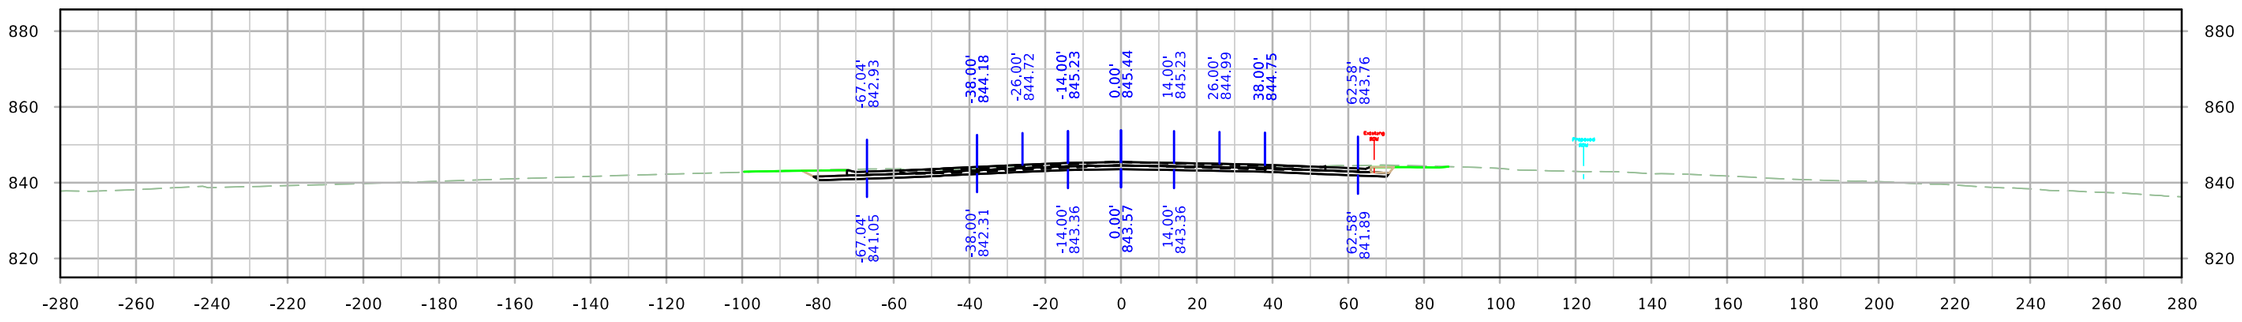

STA. 36+00.00

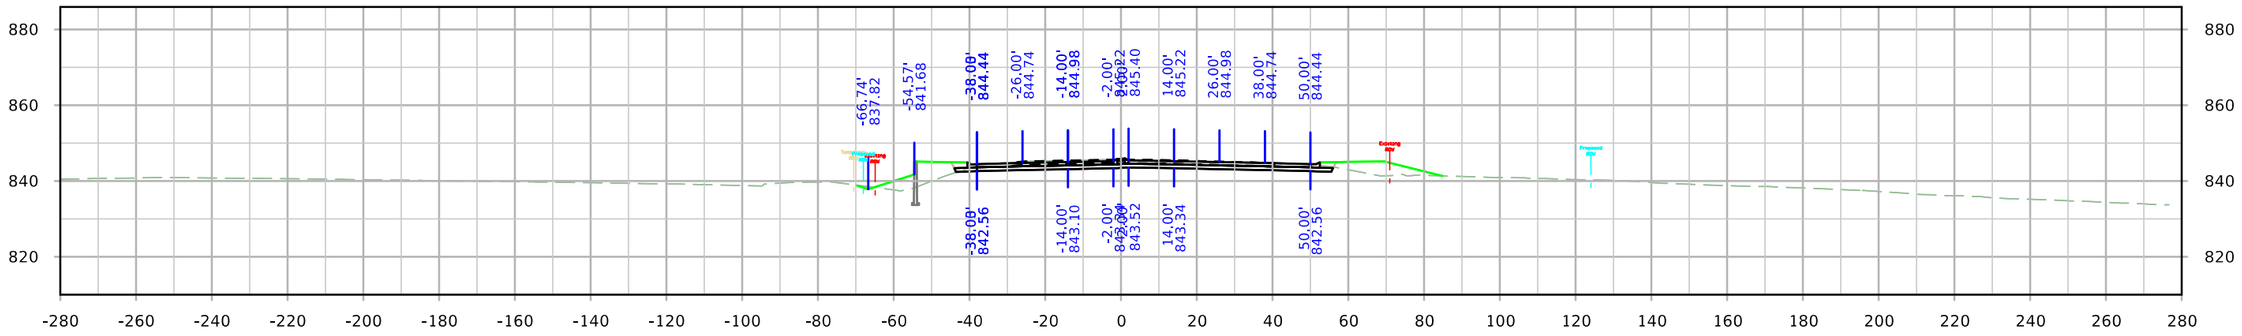


STA. 35+50.00


FILE NO.	ENGLISH	DESIGN TEAM Holst \ Schrock \ Dudley	Johnson \ Linn COUNTY	PROJECT NUMBER IM-380-6(434)12--13-52	SHEET NUMBER X.7	

12:56:35 PM 10/3/2022 kschroc pw:\\NTPwint1.dot.int.lan:PWMain\Documents\Projects\5238003016\Design_Section3\CADD_Files\Sheet_Files\SHT_52380434_X01.dgn


SRWRT

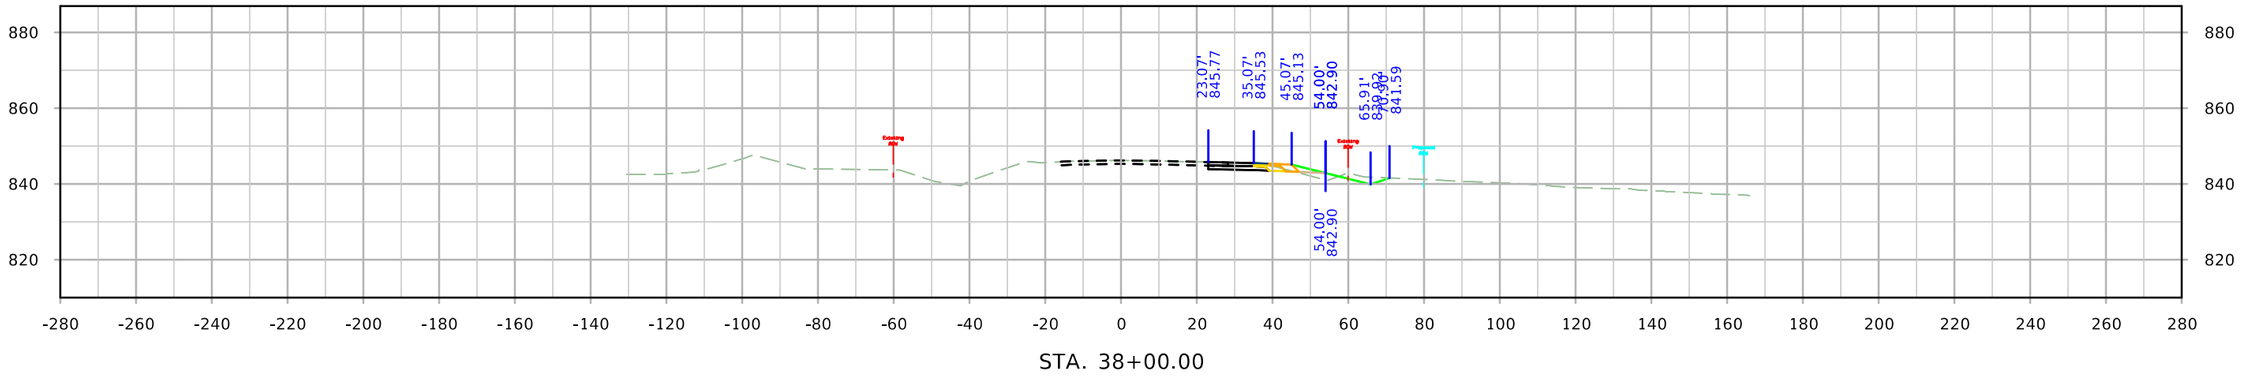

STA. 38+00.00

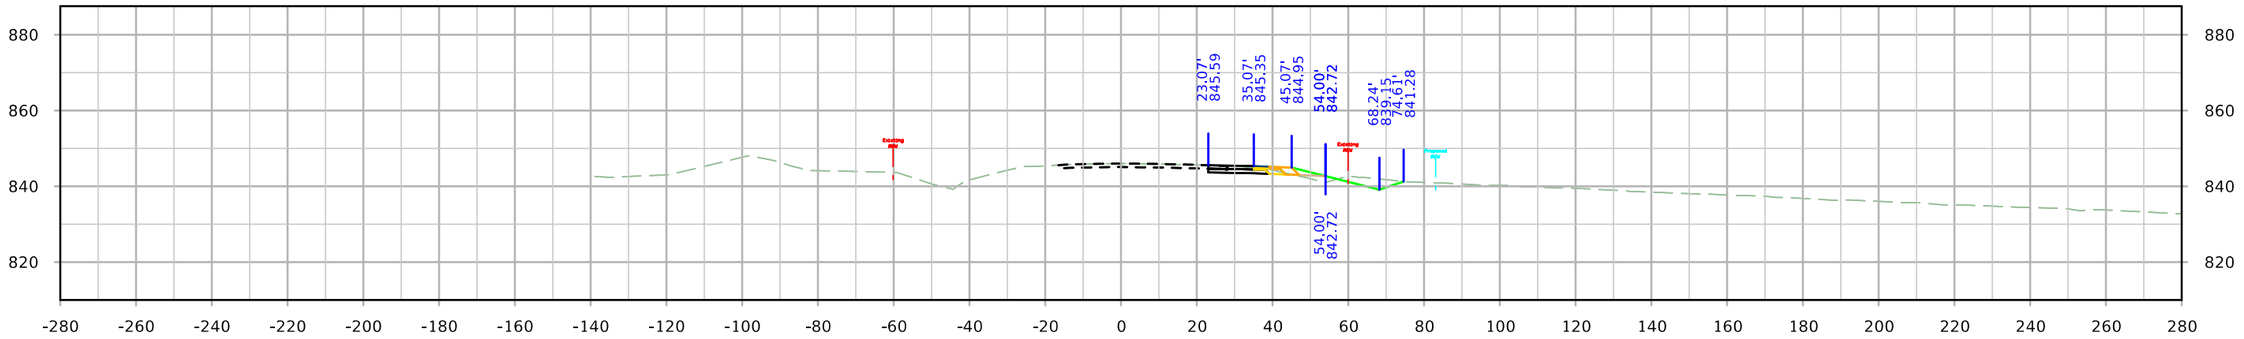

STA. 37+50.00

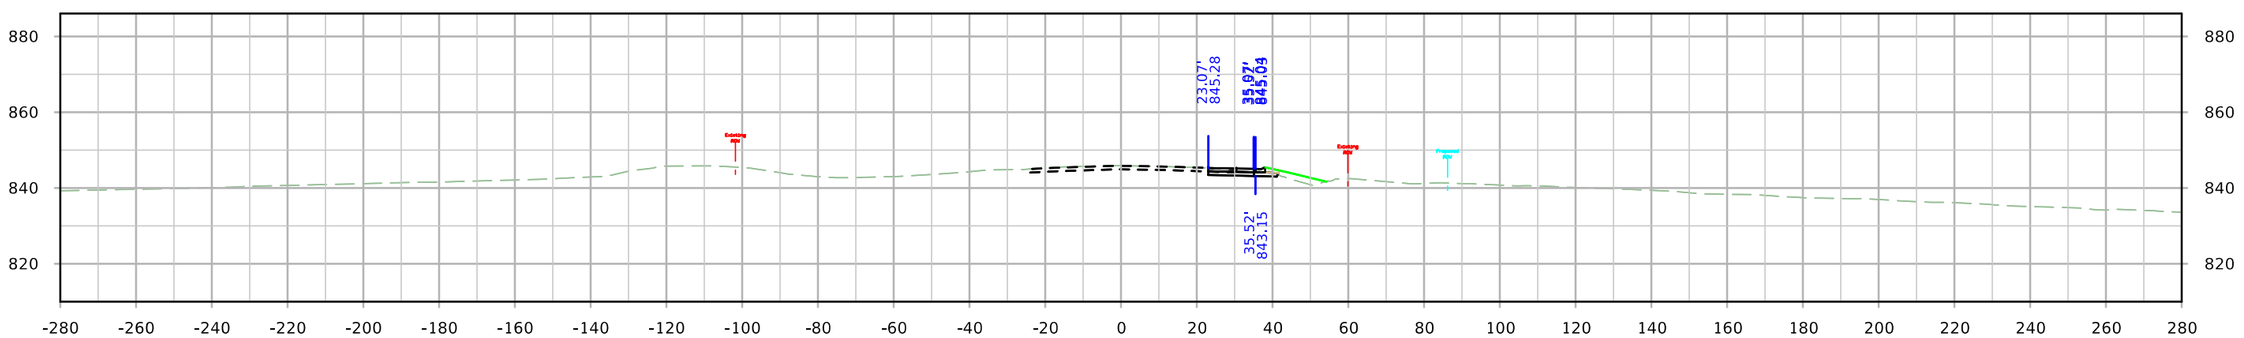


STA. 37+00.00


FILE NO.	ENGLISH	DESIGN TEAM Holst \ Schrock \ Dudley	Johnson \ Linn COUNTY	PROJECT NUMBER IM-380-6(434)12--13-52	SHEET NUMBER X.8

12:56:36 PM 10/3/2022 kschroc pw:\\NTPwint1.dot.int.lan:PWMain\Documents\Projects\5238003016\Design_Section3\CADD_Files\Sheet_Files\SHT_52380434_X01.dgn


SRWRT

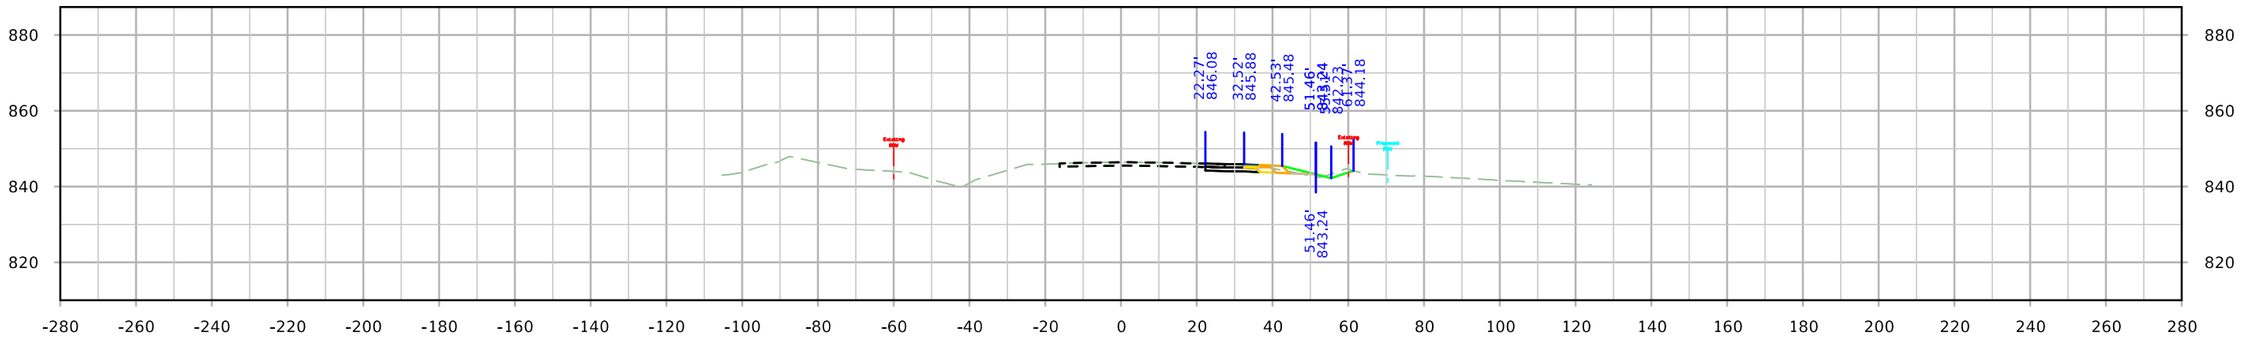

STA. 39+50.00

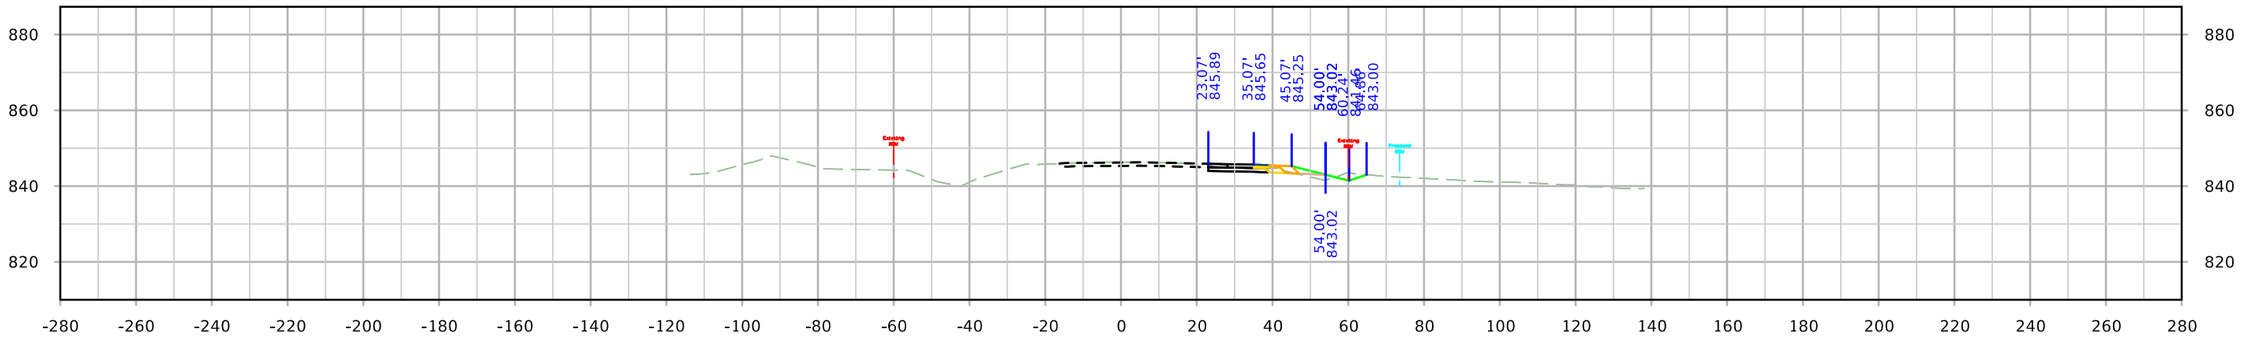

STA. 39+00.00

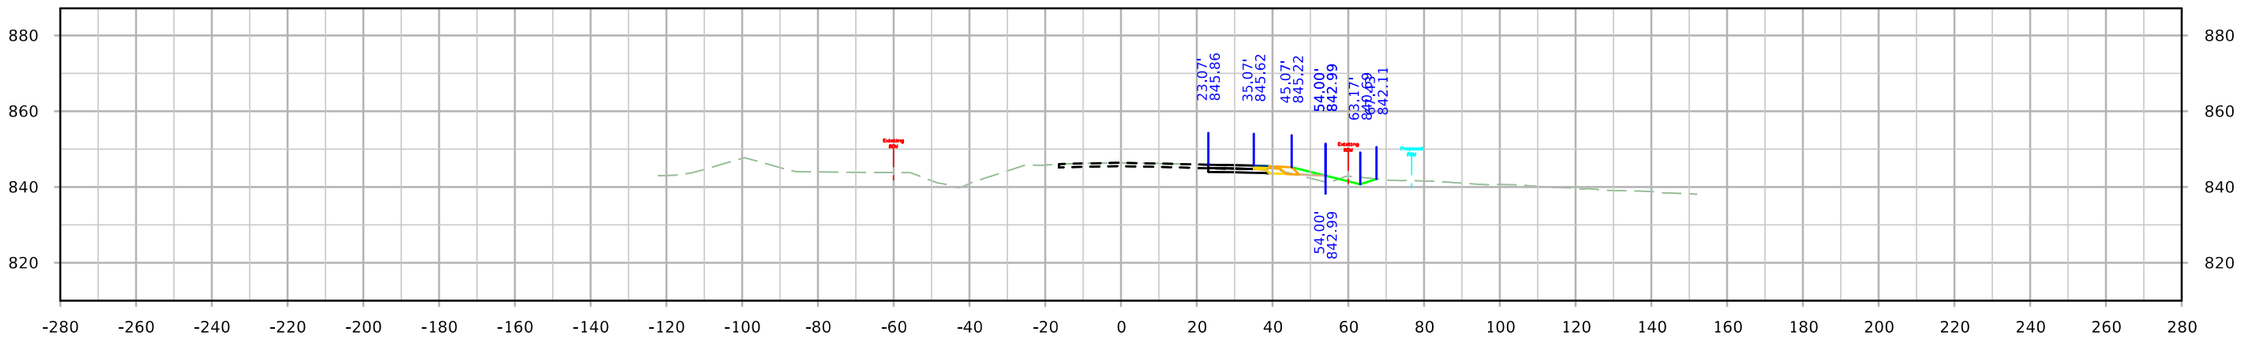


STA. 38+50.00


FILE NO.	ENGLISH	DESIGN TEAM Holst \ Schrock \ Dudley	Johnson \ Linn COUNTY	PROJECT NUMBER IM-380-6(434)12--13-52	SHEET NUMBER X.9

12:56:38 PM 10/3/2022 kschroc pw:\\NTPwint1.dot.int.lan:PWMain\Documents\Projects\5238003016\Design_Section3\CADD_Files\Sheet_Files\SHT_52380434_X01.dgn


SRWRT

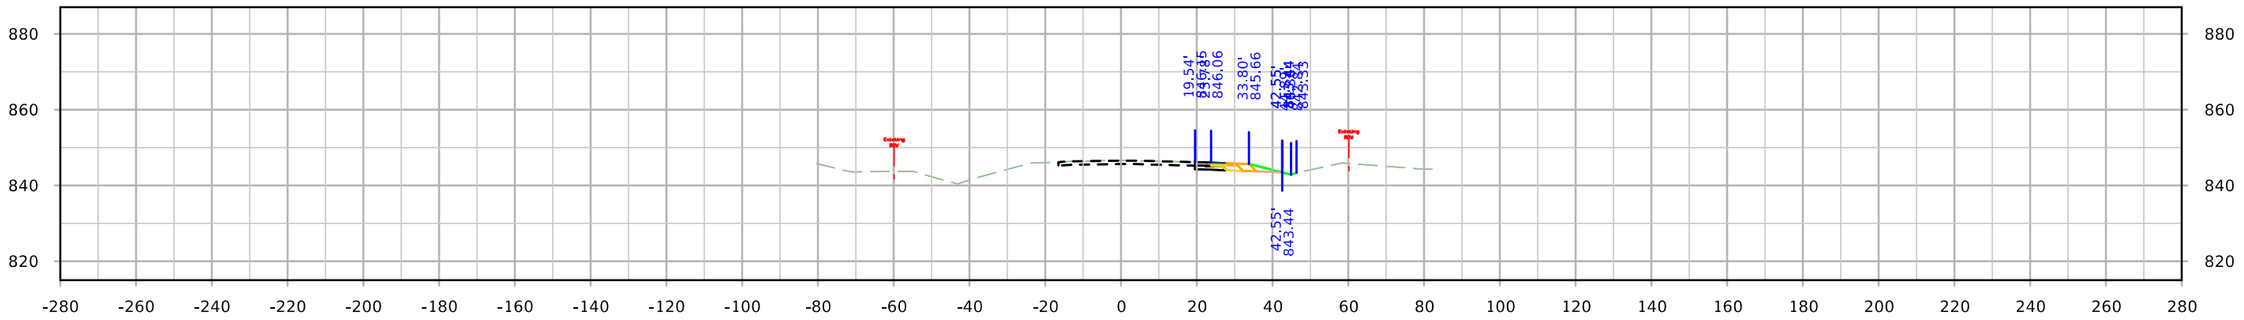

STA. 41+00.00

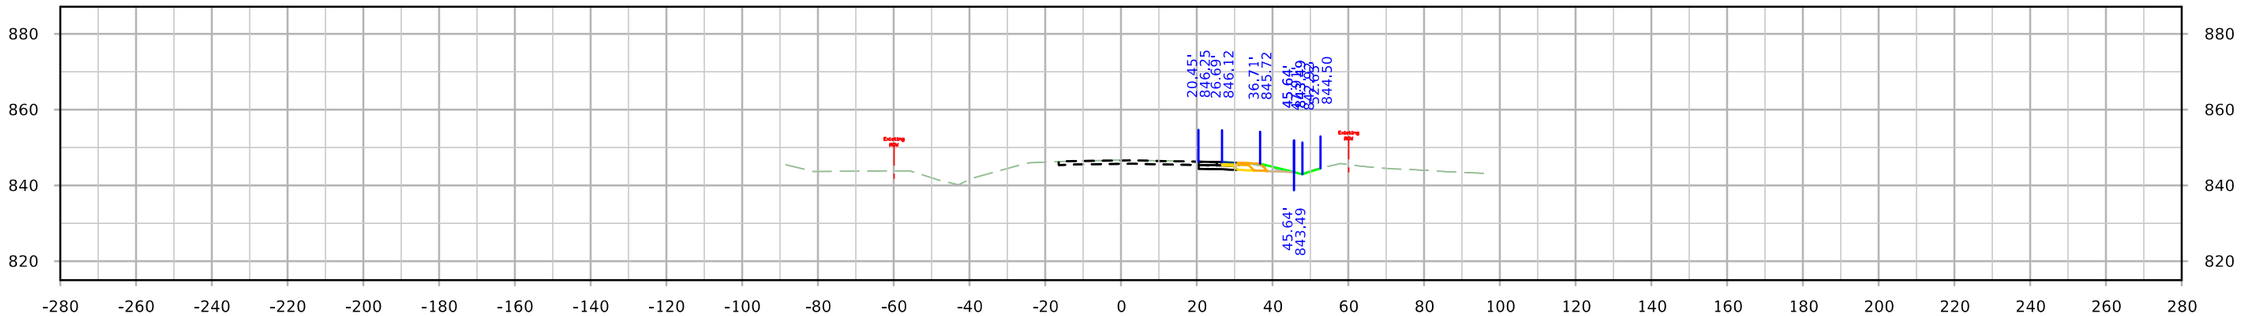

STA. 40+50.00

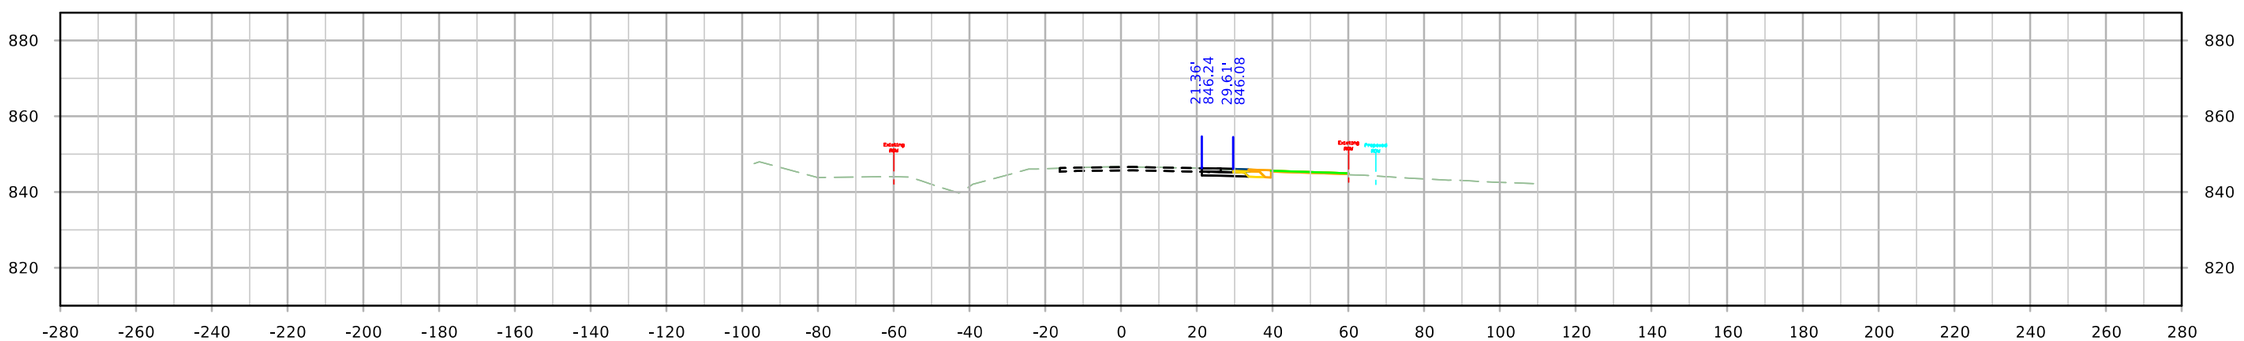


STA. 40+00.00


FILE NO.	ENGLISH	DESIGN TEAM Holst \ Schrock \ Dudley	Johnson \ Linn COUNTY	PROJECT NUMBER IM-380-6(434)12--13-52	SHEET NUMBER X.10

12:56:39 PM 10/3/2022 kschroc pw:\\NTPwint1.dot.int.lan:PWMain\Documents\Projects\5238003016\Design_Section3\CADD_Files\Sheet_Files\SHT_52380434_X01.dgn


SRWRT

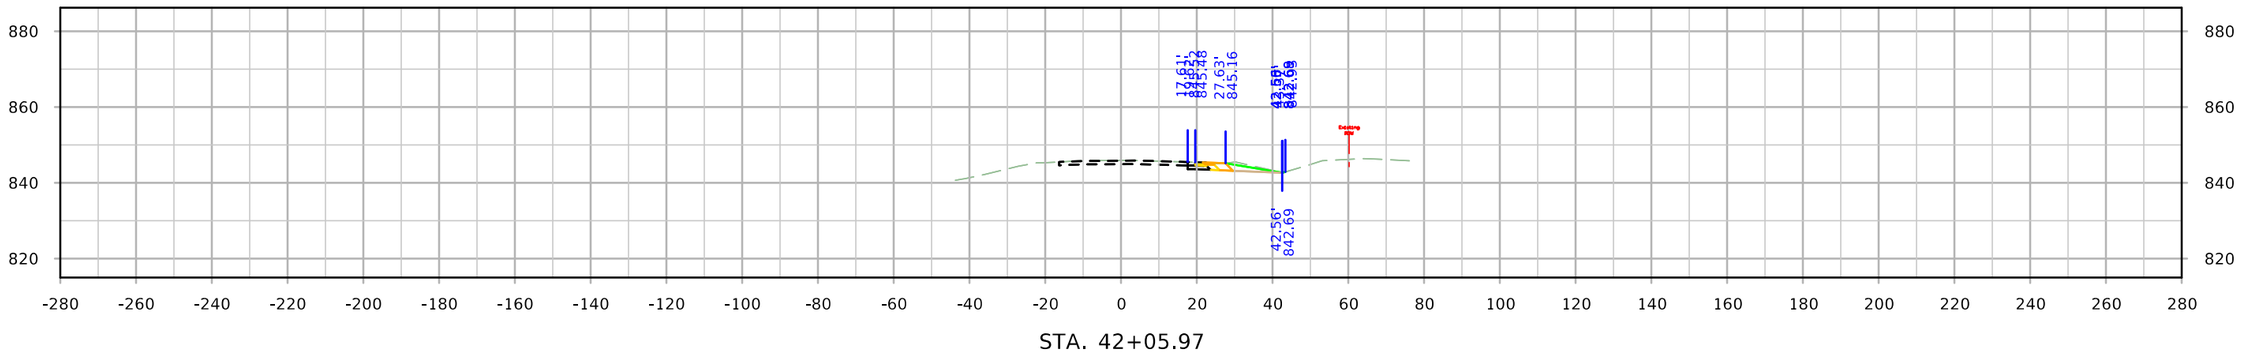

STA. 42+05.97

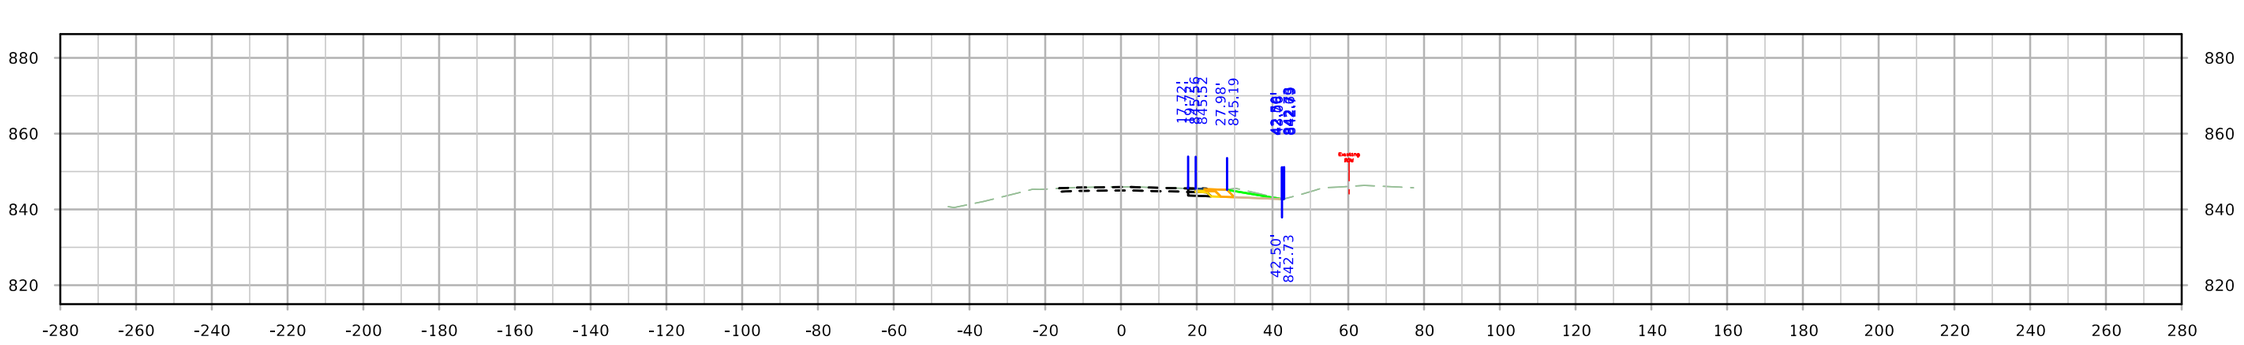

STA. 42+00.00

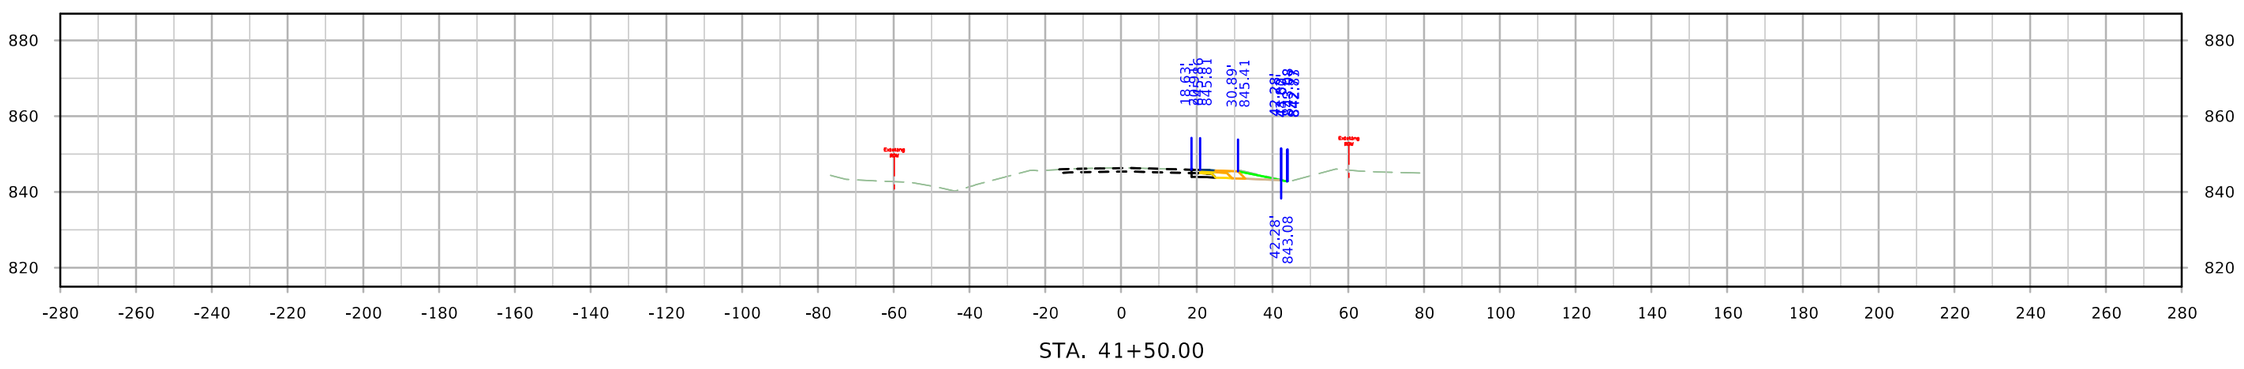


STA. 41+50.00


FILE NO.	ENGLISH	DESIGN TEAM Holst \ Schrock \ Dudley	Johnson \ Linn COUNTY	PROJECT NUMBER IM-380-6(434)11--13-52	SHEET NUMBER X.11

12:56:41 PM 10/3/2022 kschroc pw:\\NTPwint1.dot.int.lan:PWMain\Documents\Projects\5238003016\Design_Section3\CADD_Files\Sheet_Files\SHT_52380434_X01.dgn


SRWRT_EB

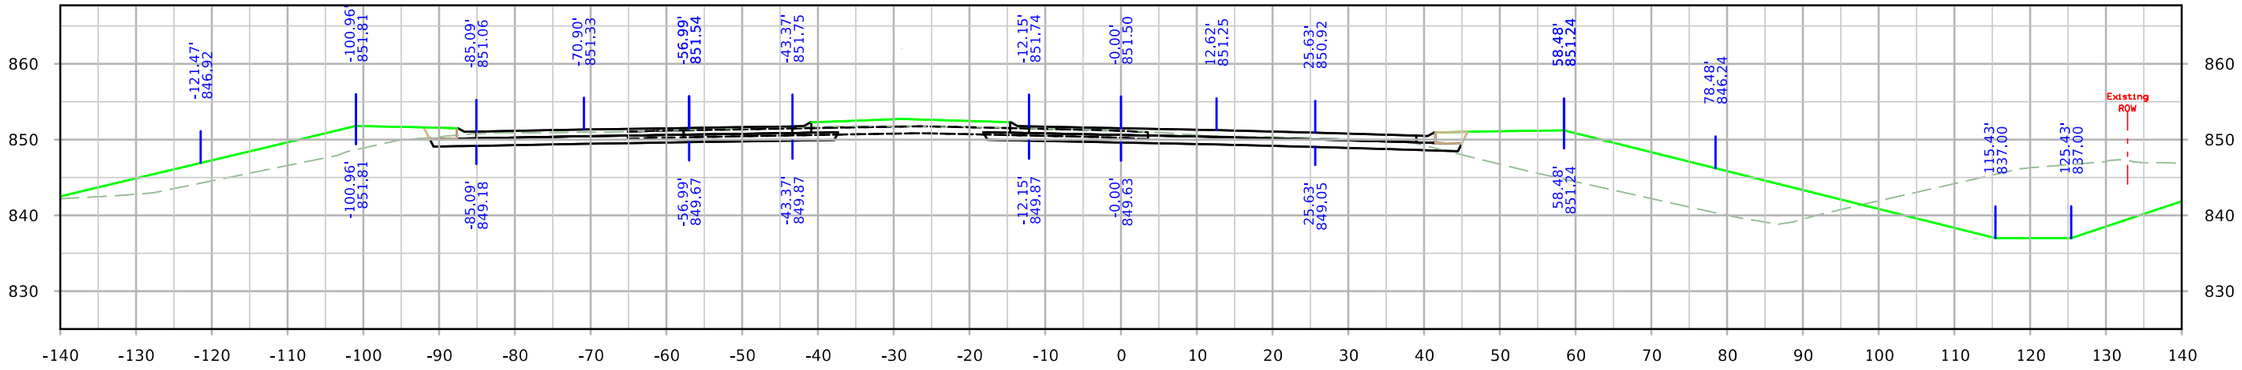

STA. 817+00.00

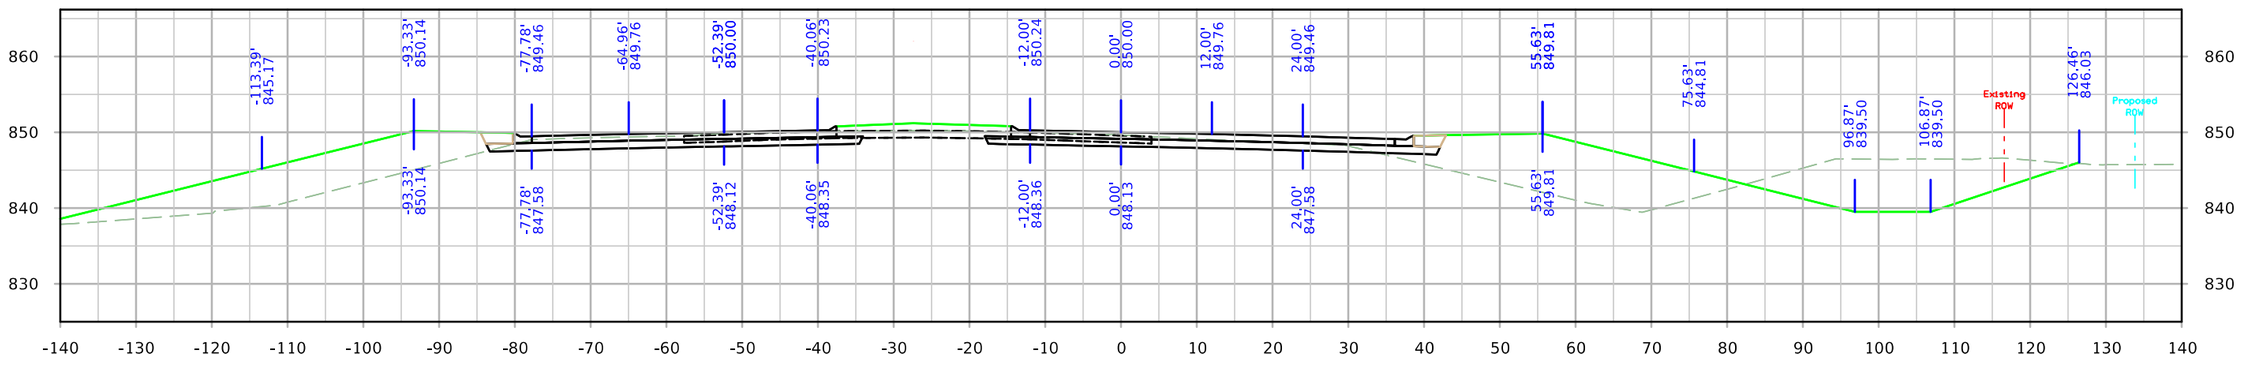

STA. 816+50.00

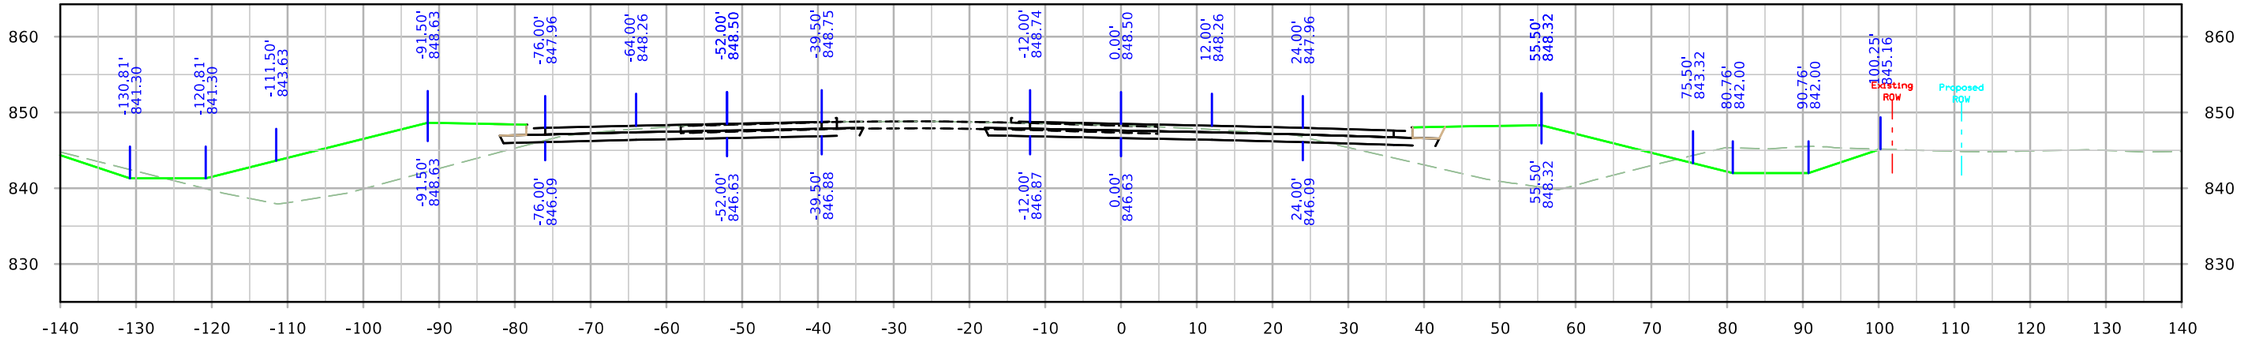


STA. 816+00.00


FILE NO.	ENGLISH	DESIGN TEAM Holst \ Schrock \ Dudley	Johnson \ Linn COUNTY	PROJECT NUMBER IM-380-6(434)11--13-52	SHEET NUMBER X.12

12:57:05 PM 10/3/2022 kschroc pw:\\NTPwint1.dot.int.lan:PWMain\Documents\Projects\5238003016\Design_Section3\CADD_Files\Sheet_Files\SHT_52380434_X12.dgn

SRWRT_EB

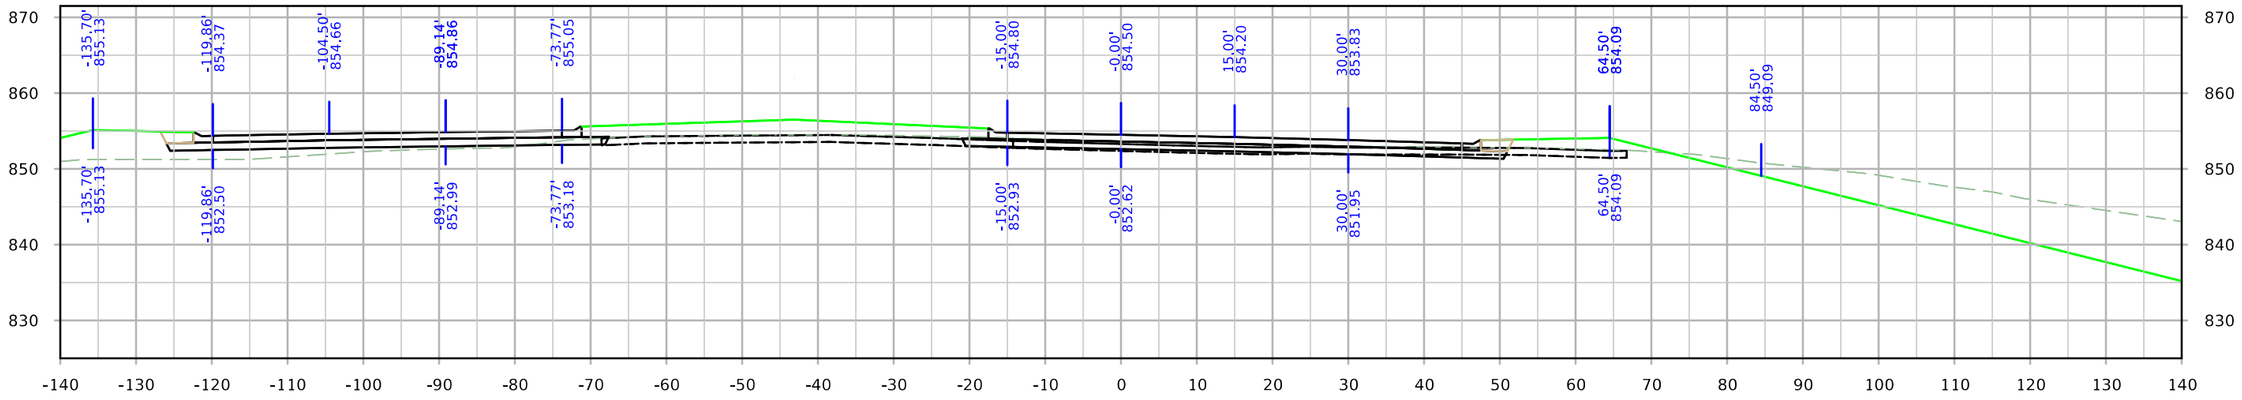

STA. 818+00.00

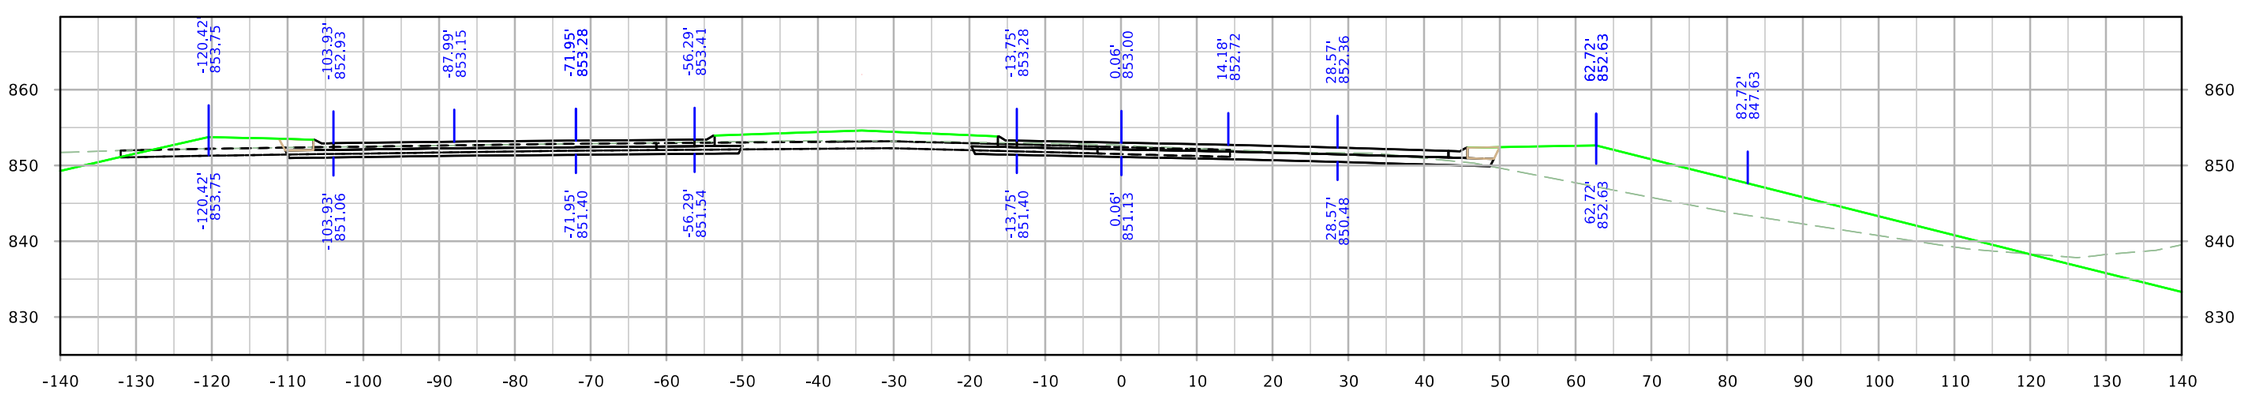


STA. 817+50.00


FILE NO.	ENGLISH	DESIGN TEAM Holst \ Schrock \ Dudley	Johnson \ Linn COUNTY	PROJECT NUMBER IM-380-6(434)12--13-52	SHEET NUMBER X.13

12:57:12 PM 10/3/2022 kschroc pw:\\NTPwint1.dot.int.lan:PWMain\Documents\Projects\5238003016\Design_Section3\CADD_Files\Sheet_Files\SHT_52380434_X12.dgn

SRWRT_EB

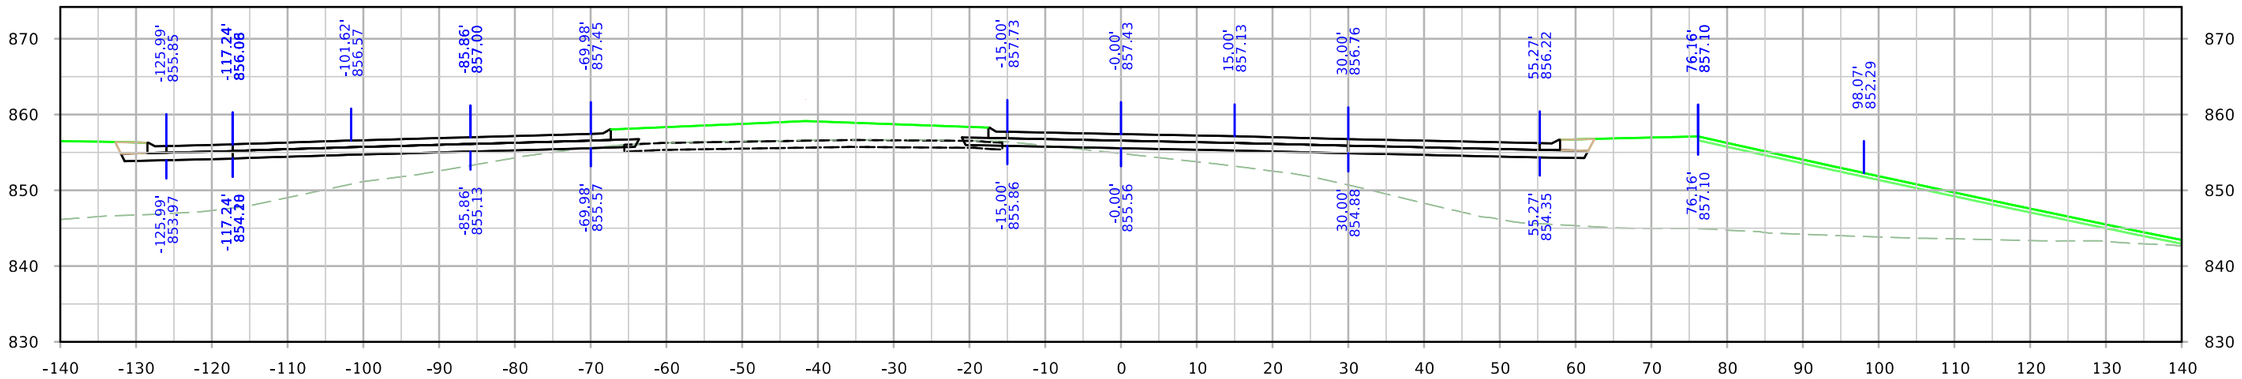

STA. 819+00.00

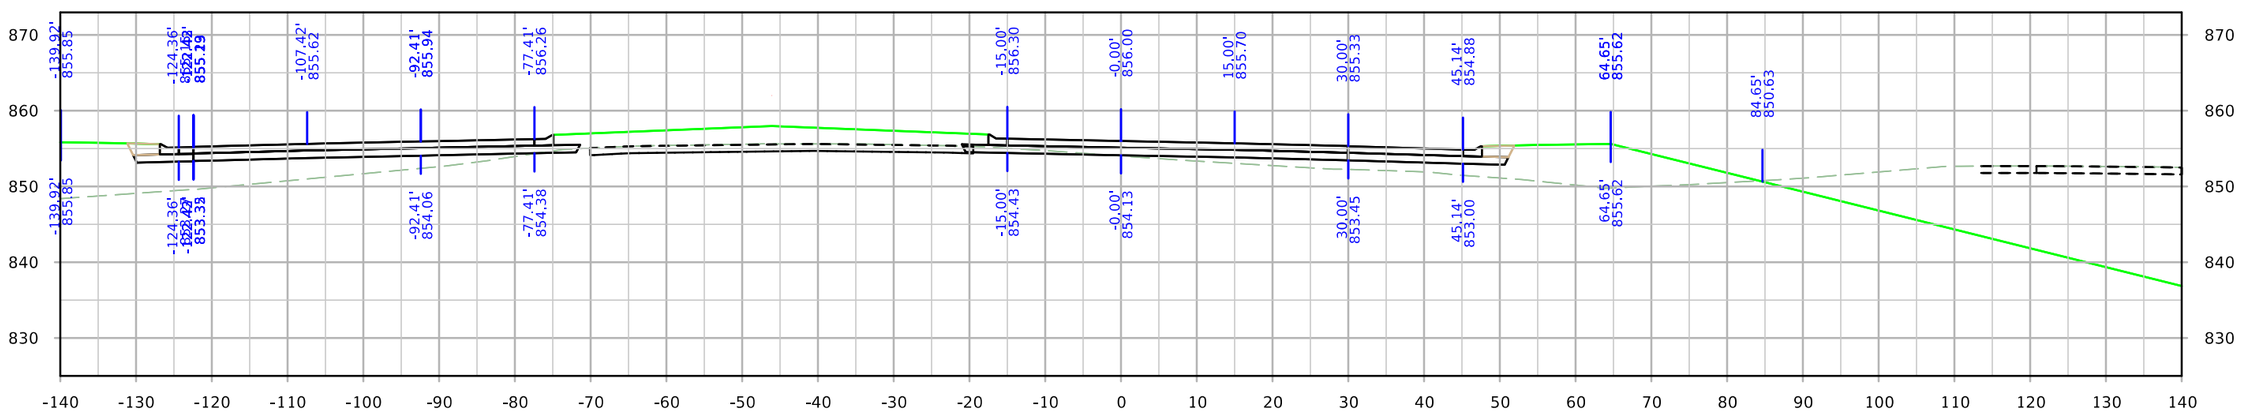


STA. 818+50.00


FILE NO.	ENGLISH	DESIGN TEAM Holst \ Schrock \ Dudley	Johnson \ Linn COUNTY	PROJECT NUMBER IM-380-6(434)12--13-52	SHEET NUMBER X.14

12:57:20 PM 10/3/2022 kschroc pw:\\NTPwint1.dot.int.lan:PWMain\Documents\Projects\5238003016\Design_Section3\CADD_Files\Sheet_Files\SHT_52380434_X12.dgn

SRWRT_EB

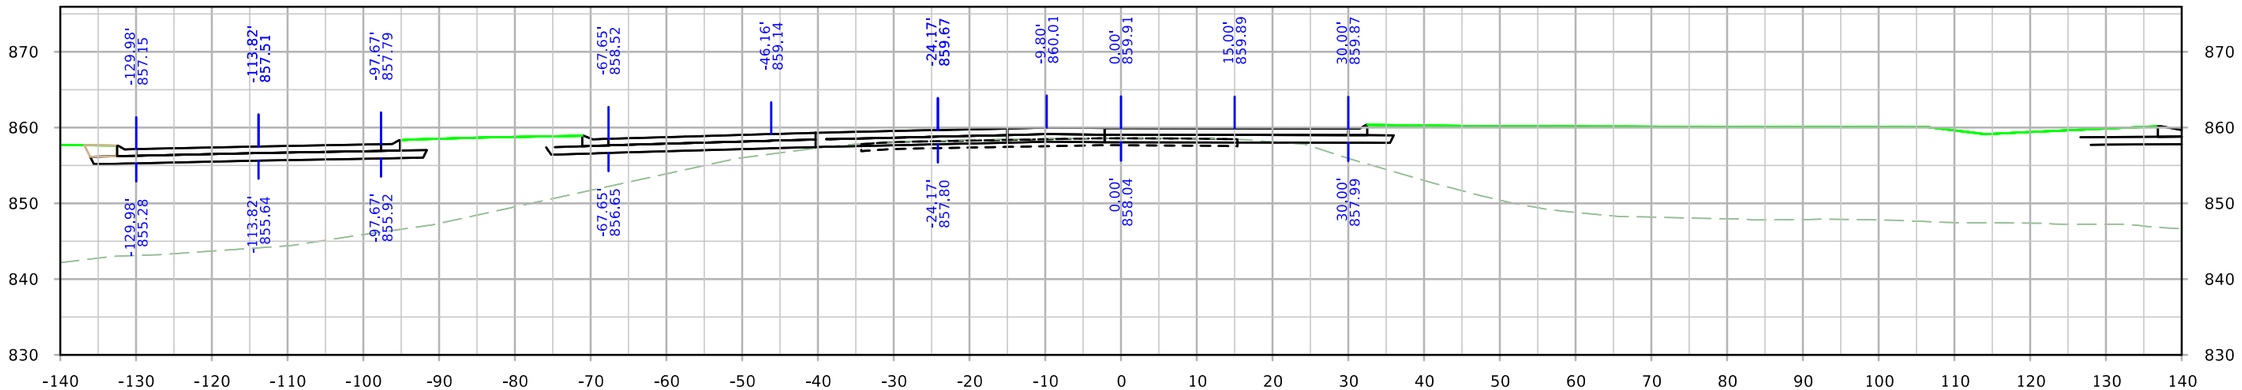

STA. 820+00.00

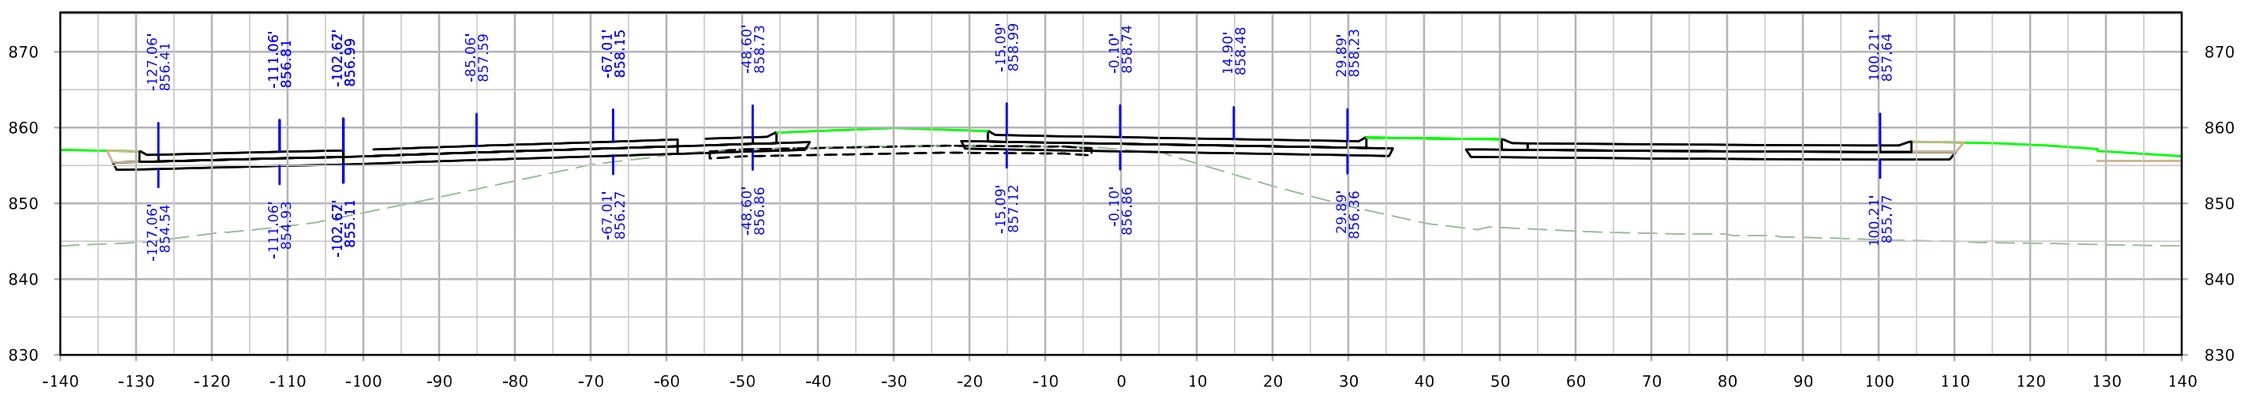


STA. 819+50.00


FILE NO.	ENGLISH	DESIGN TEAM Holst \ Schrock \ Dudley	Johnson \ Linn COUNTY	PROJECT NUMBER IM-380-6(434)12--13-52	SHEET NUMBER X.15

12:57:26 PM 10/3/2022 kschroc pw:\\NTPwint1.dot.int.lan:PWMain\Documents\Projects\5238003016\Design_Section3\CADD_Files\Sheet_Files\SHT_52380434_X12.dgn

SRWRT_EB

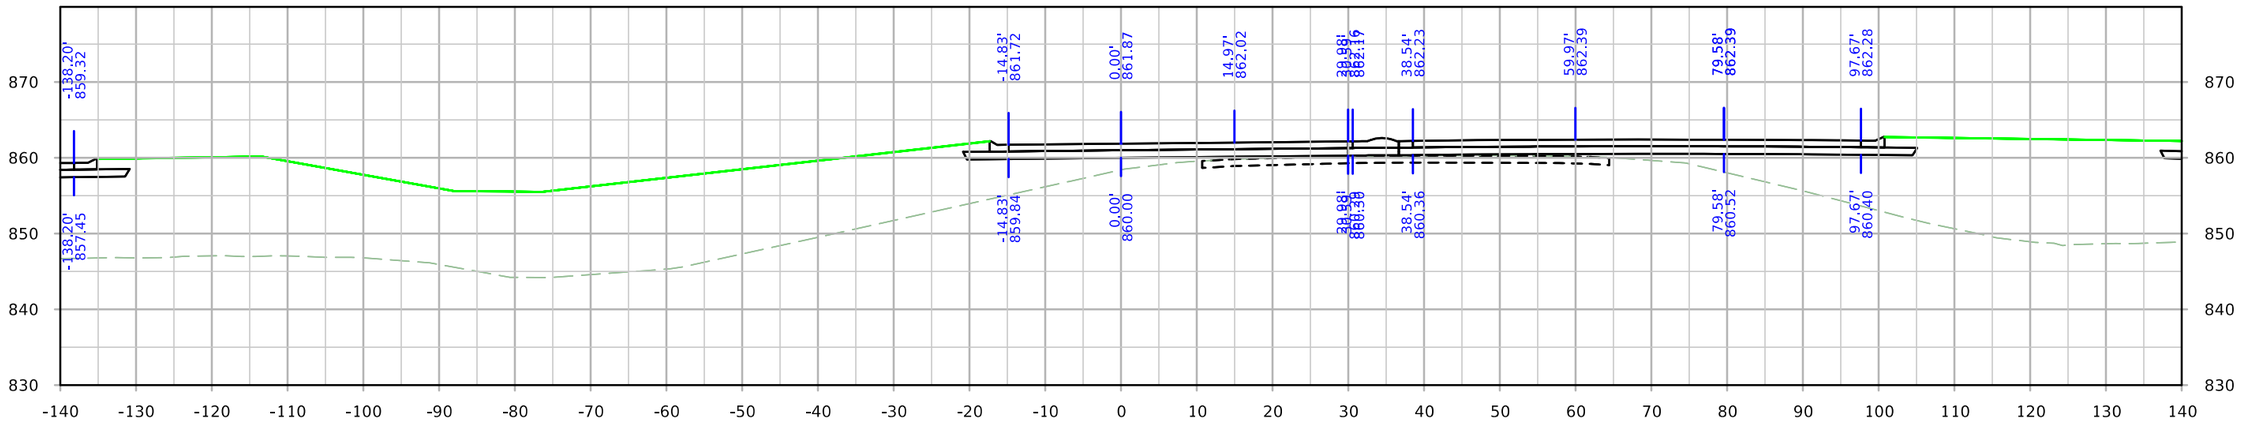

STA. 821+00.00

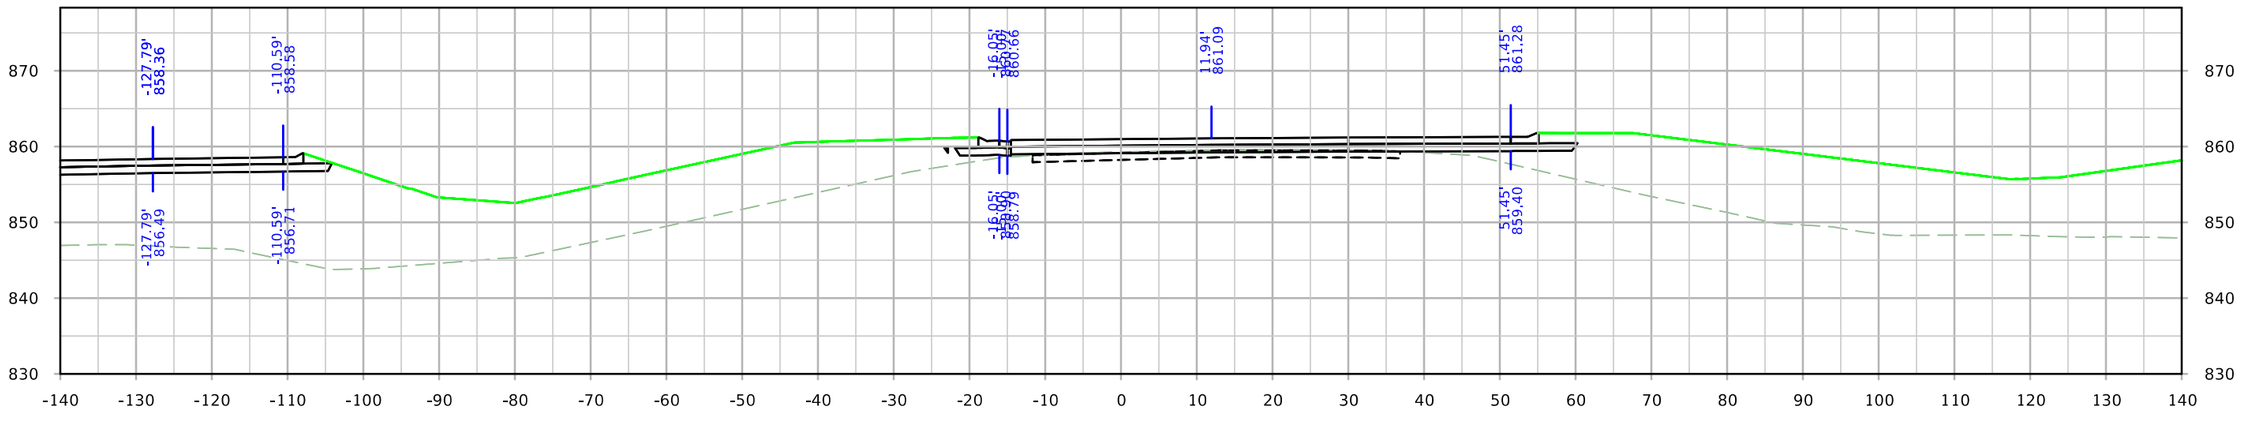


STA. 820+50.00


FILE NO.	ENGLISH	DESIGN TEAM Holst \ Schrock \ Dudley	Johnson \ Linn COUNTY	PROJECT NUMBER IM-380-6(434)12--13-52	SHEET NUMBER X.16

12:57:32 PM 10/3/2022 kschroc pw:\\NTPwint1.dot.int.lan:PWMain\Documents\Projects\5238003016\Design_Section3\CADD_Files\Sheet_Files\SHT_52380434_X12.dgn

SRWRT_EB

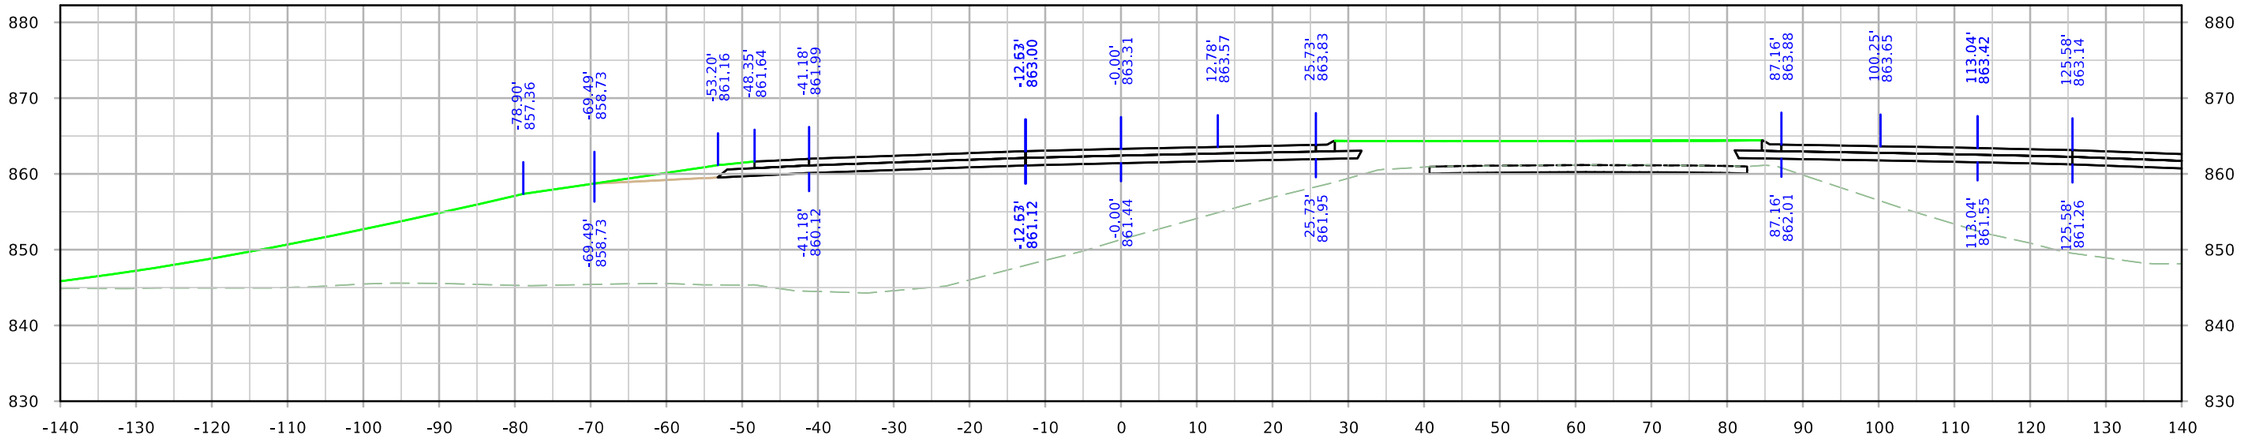

STA. 822+00.00

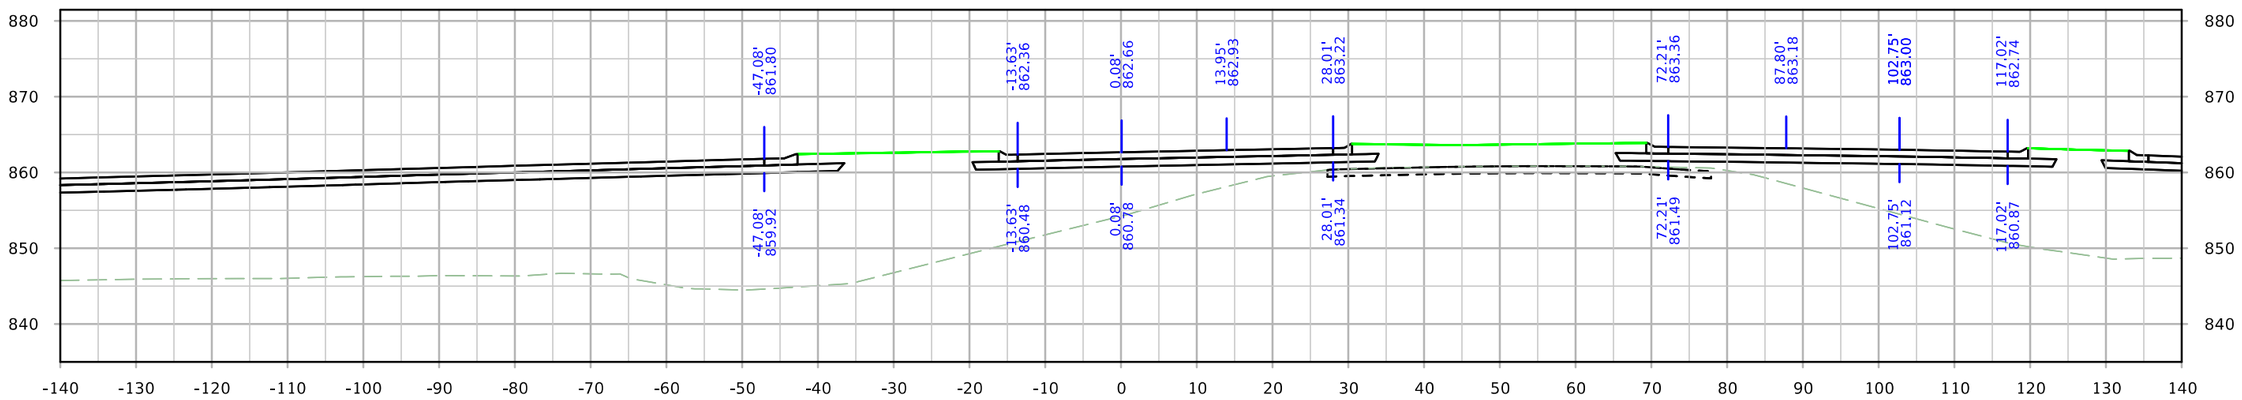


STA. 821+50.00


FILE NO.	ENGLISH	DESIGN TEAM Holst \ Schrock \ Dudley	Johnson \ Linn COUNTY	PROJECT NUMBER IM-380-6(434)12--13-52	SHEET NUMBER X.17

12:57:39 PM 10/3/2022 kschroc pw:\\NTPwint1.dot.int.lan:PWMain\Documents\Projects\5238003016\Design_Section3\CADD_Files\Sheet_Files\SHT_52380434_X12.dgn

SRWRT_EB

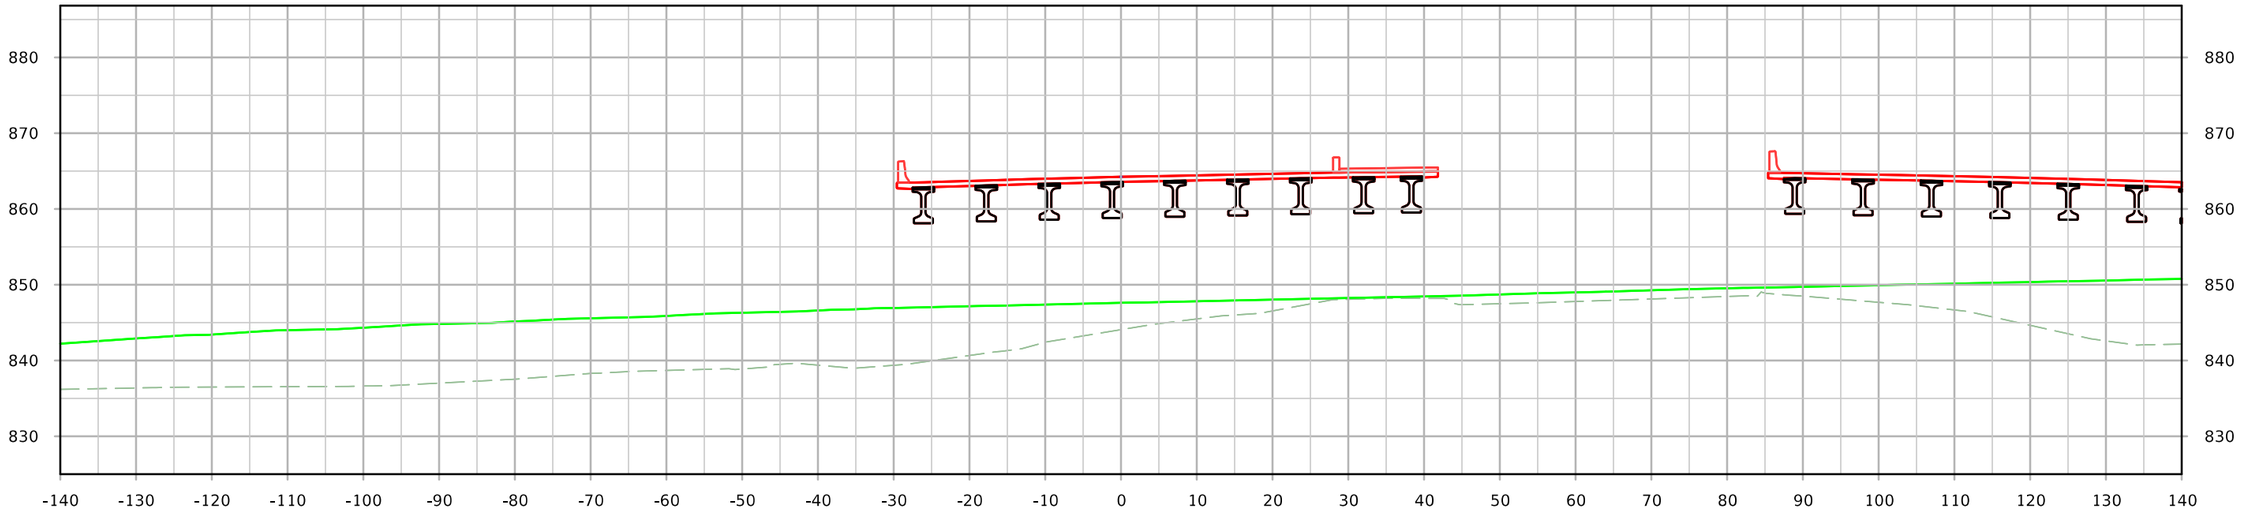

STA. 823+00.00

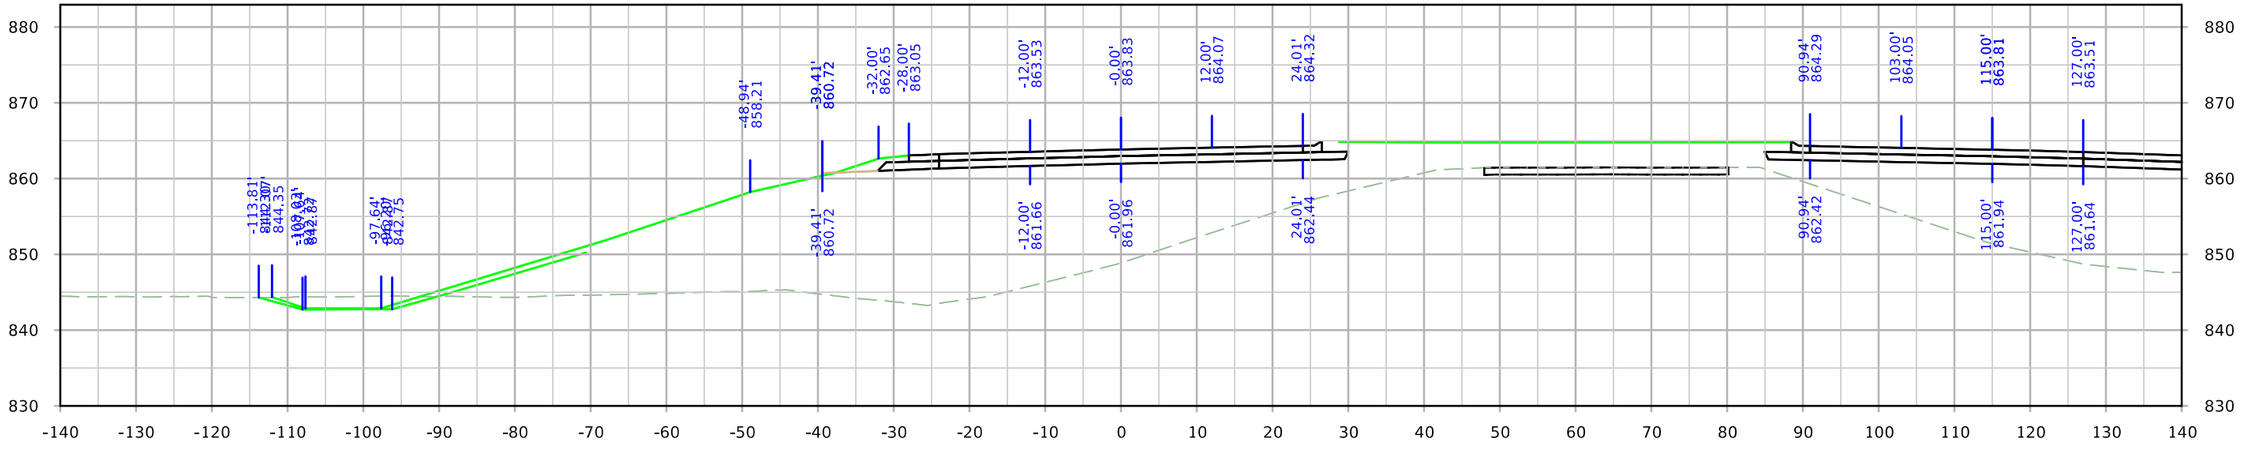


STA. 822+50.00


FILE NO.	ENGLISH	DESIGN TEAM Holst \ Schrock \ Dudley	Johnson \ Linn COUNTY	PROJECT NUMBER IM-380-6(434)12--13-52	SHEET NUMBER X.18

12:57:45 PM 10/3/2022 kschroc pw:\\NTPwint1.dot.int.lan:PWMain\Documents\Projects\5238003016\Design_Section3\CADD_Files\Sheet_Files\SHT_52380434_X12.dgn

SRWRT_EB

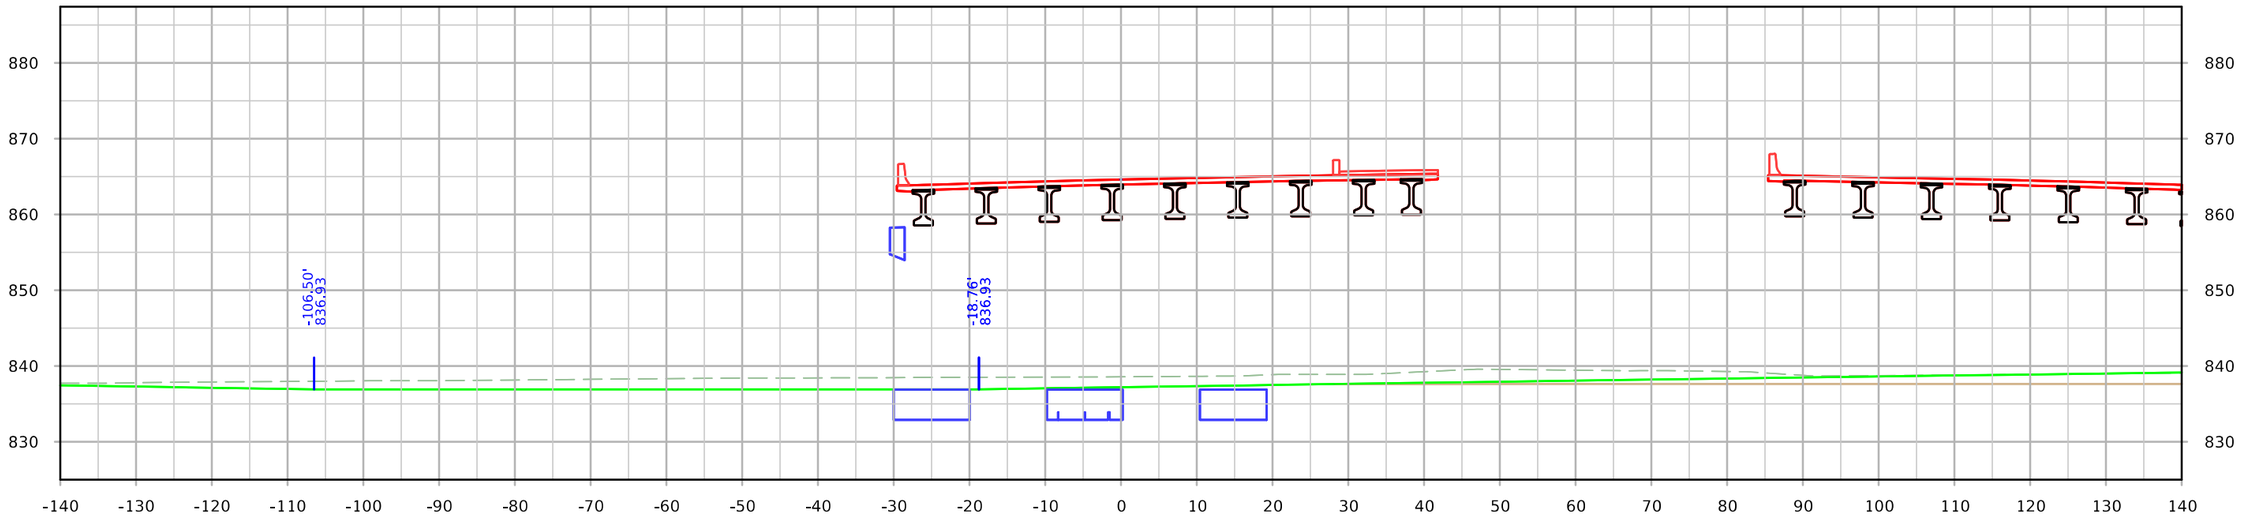

STA. 824+00.00

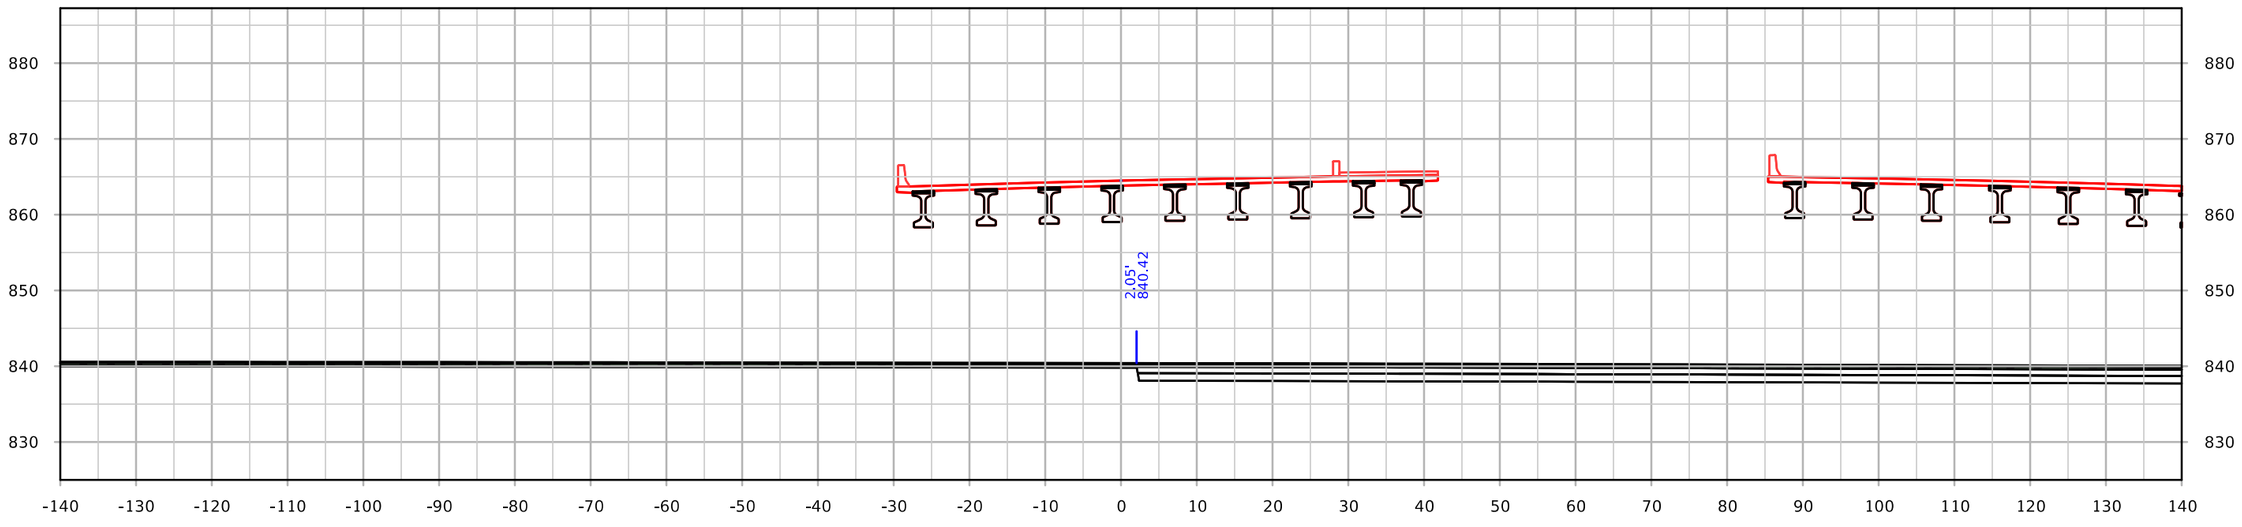


STA. 823+50.00


FILE NO.	ENGLISH	DESIGN TEAM Holst \ Schrock \ Dudley	Johnson \ Linn COUNTY	PROJECT NUMBER IM-380-6(434)12--13-52	SHEET NUMBER X.19

12:57:52 PM 10/3/2022 kschroc pw:\\NTPwint1.dot.int.lan:PWMain\Documents\Projects\5238003016\Design_Section3\CADD_Files\Sheet_Files\SHT_52380434_X12.dgn

SRWRT_EB

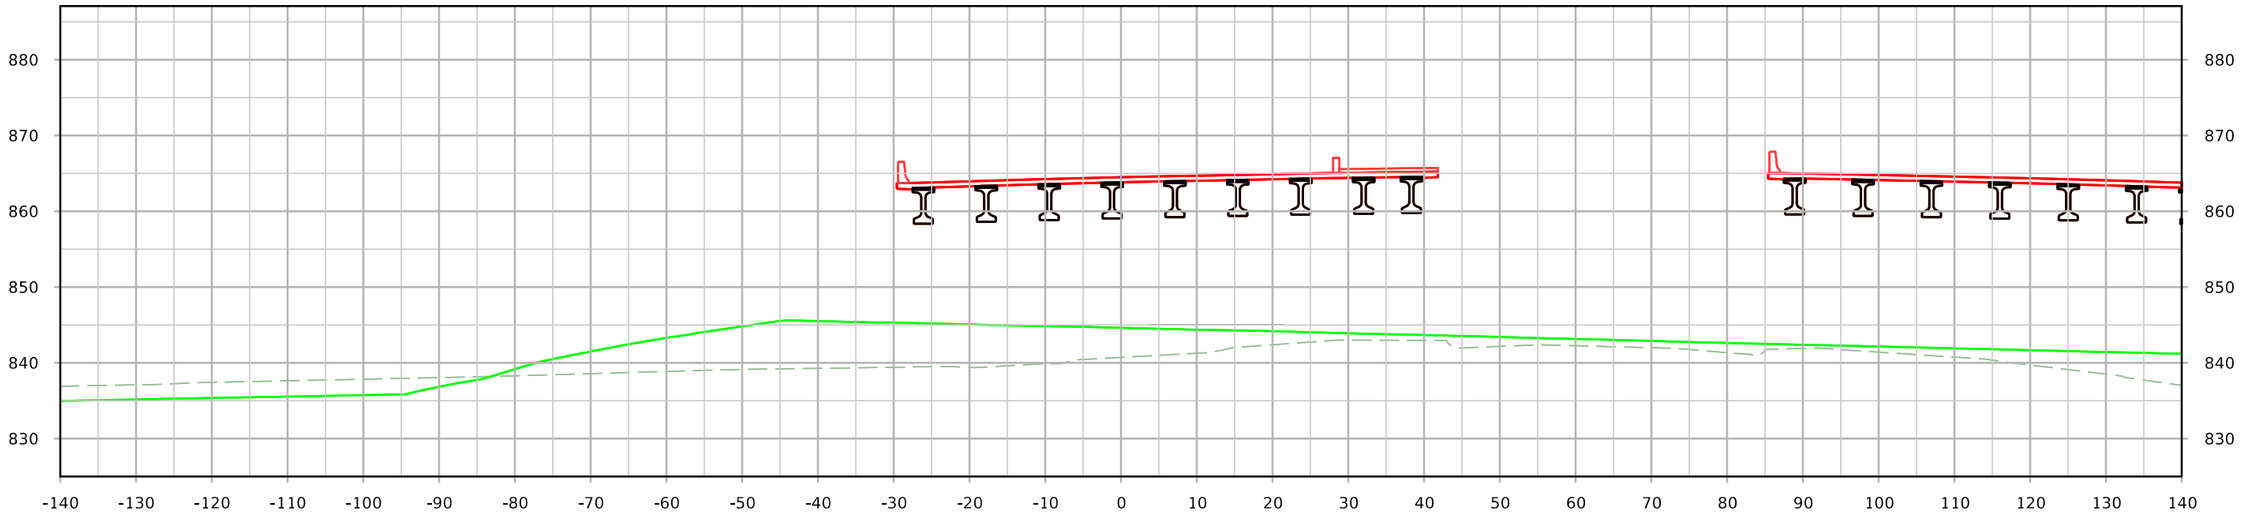

STA. 825+00.00

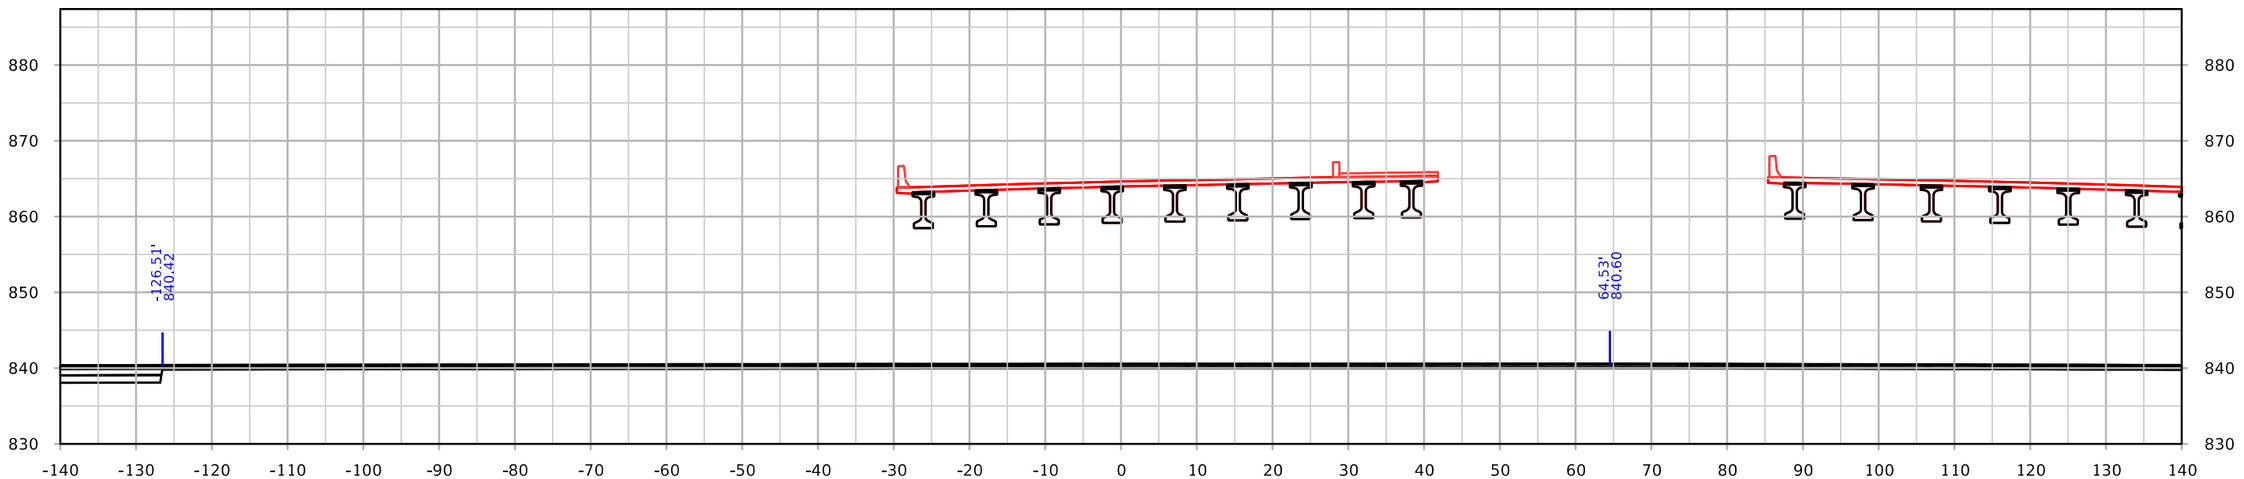


STA. 824+50.00


FILE NO.	ENGLISH	DESIGN TEAM Holst \ Schrock \ Dudley	Johnson \ Linn COUNTY	PROJECT NUMBER IM-380-6(434)12--13-52	SHEET NUMBER X.20

12:57:59 PM 10/3/2022 kschroc pw:\\NTPwint1.dot.int.lan:PWMain\Documents\Projects\5238003016\Design_Section3\CADD_Files\Sheet_Files\SHT_52380434_X12.dgn

SRWRT_EB

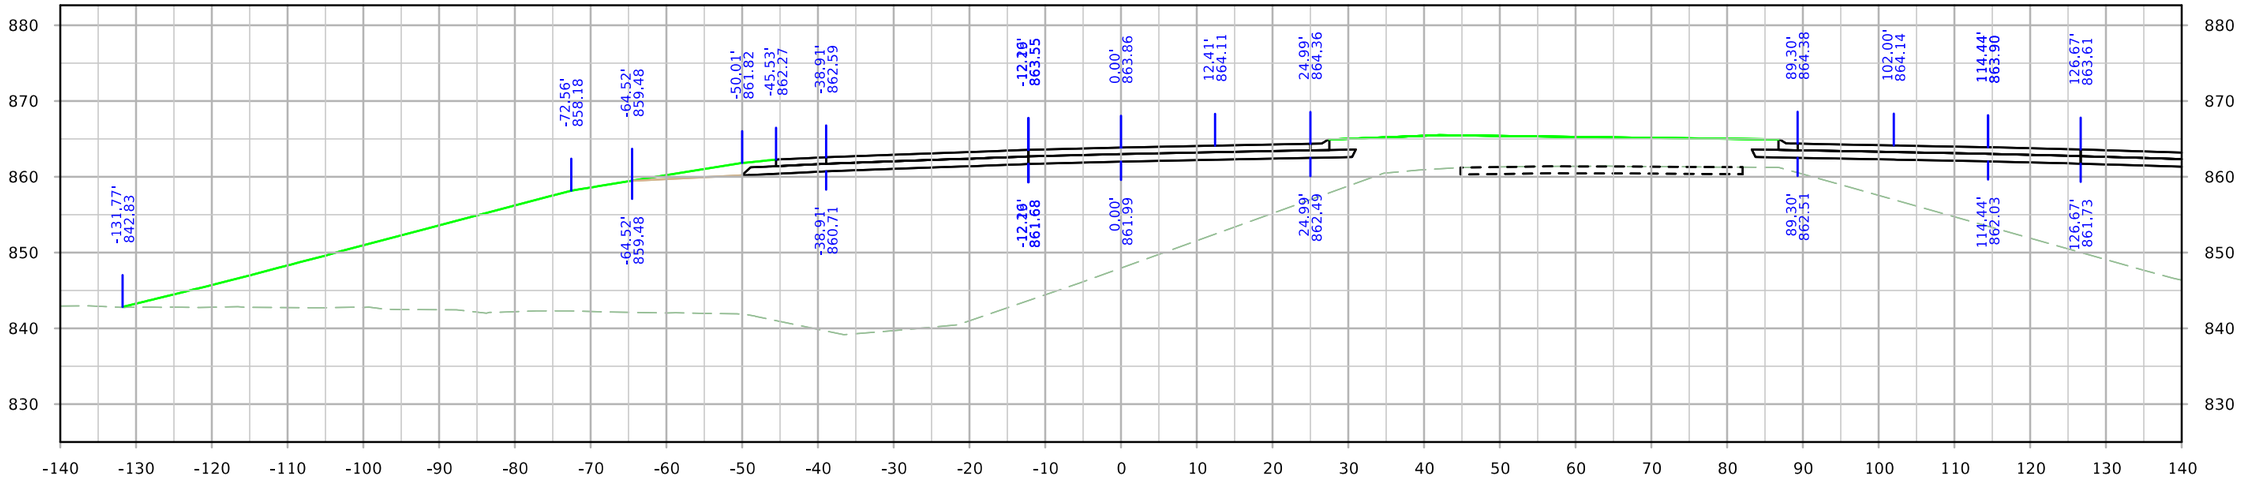

STA. 826+00.00

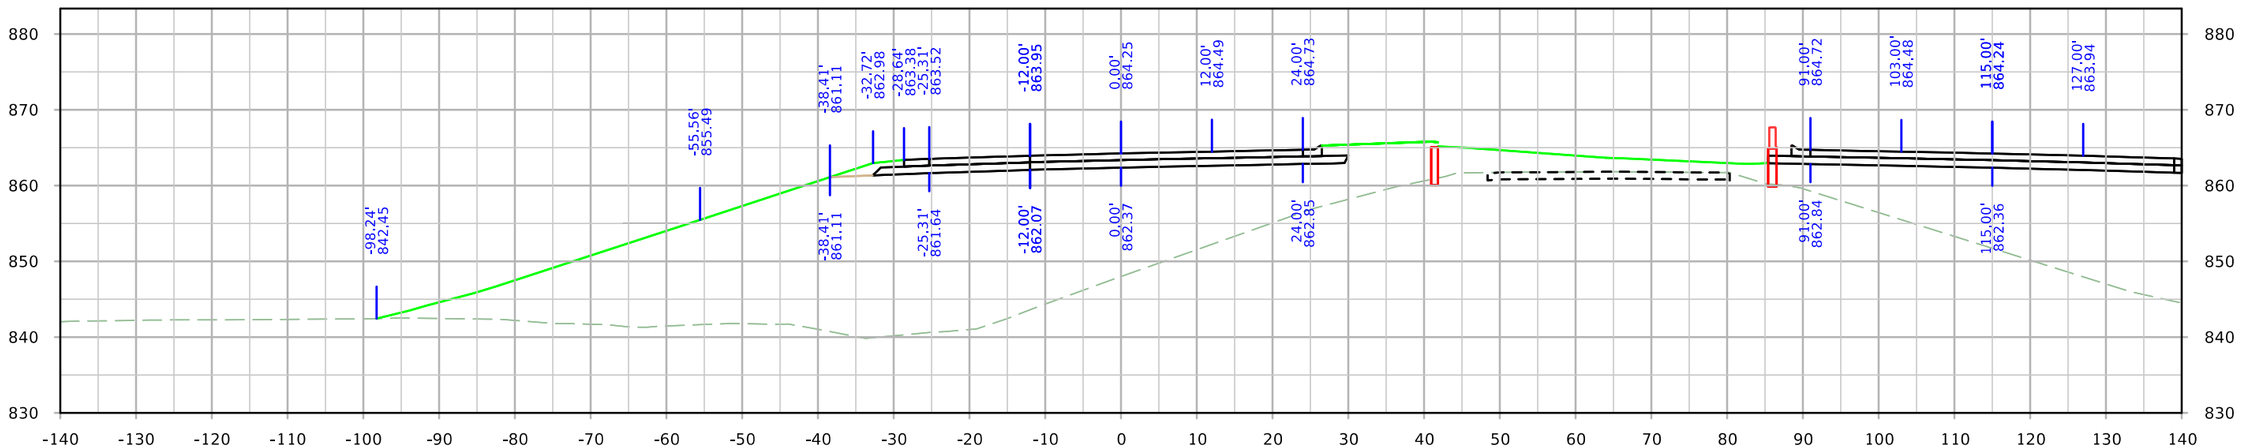


STA. 825+50.00


FILE NO.	ENGLISH	DESIGN TEAM Holst \ Schrock \ Dudley	Johnson \ Linn COUNTY	PROJECT NUMBER IM-380-6(434)12--13-52	SHEET NUMBER X.21

12:58:05 PM 10/3/2022 kschroc pw:\\NTPwint1.dot.int.lan:PWMain\Documents\Projects\5238003016\Design_Section3\CADD_Files\Sheet_Files\SHT_52380434_X12.dgn

SRWRT_EB

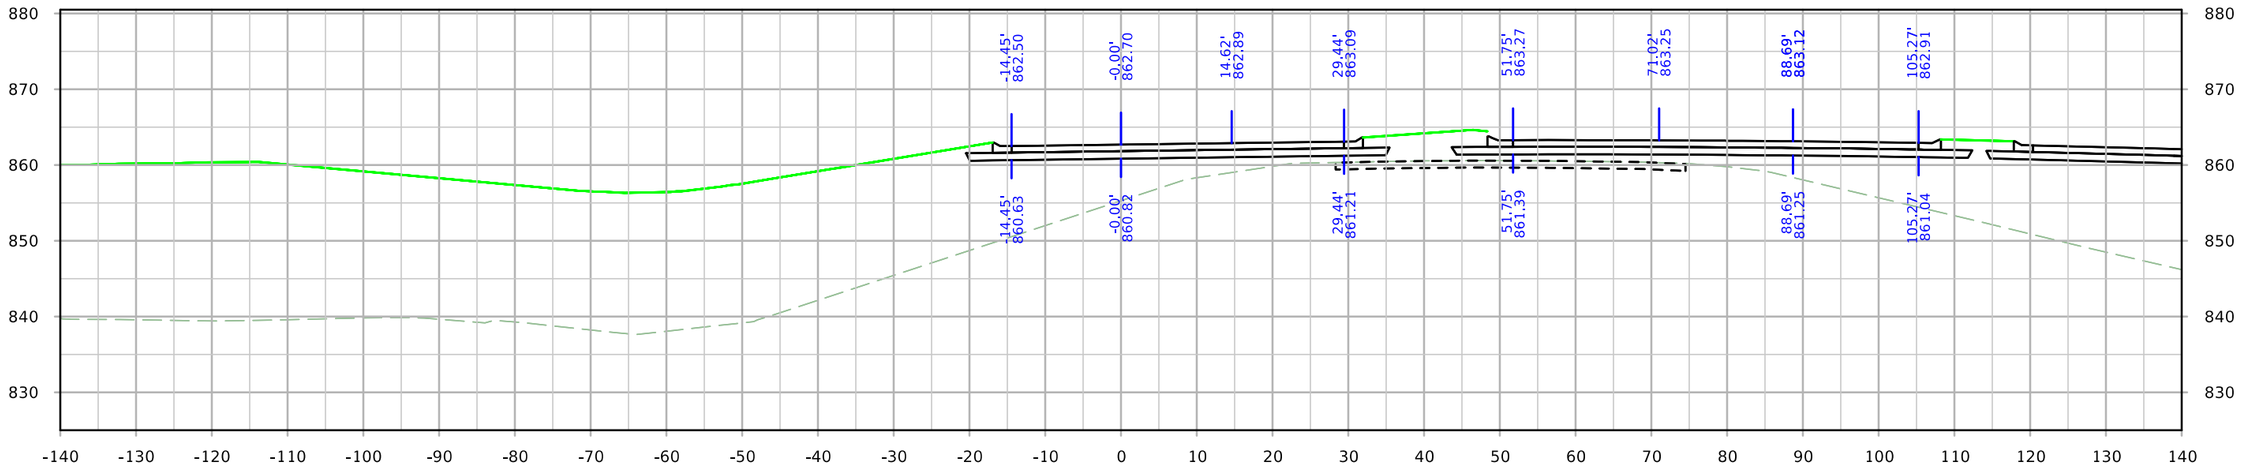

STA. 827+00.00

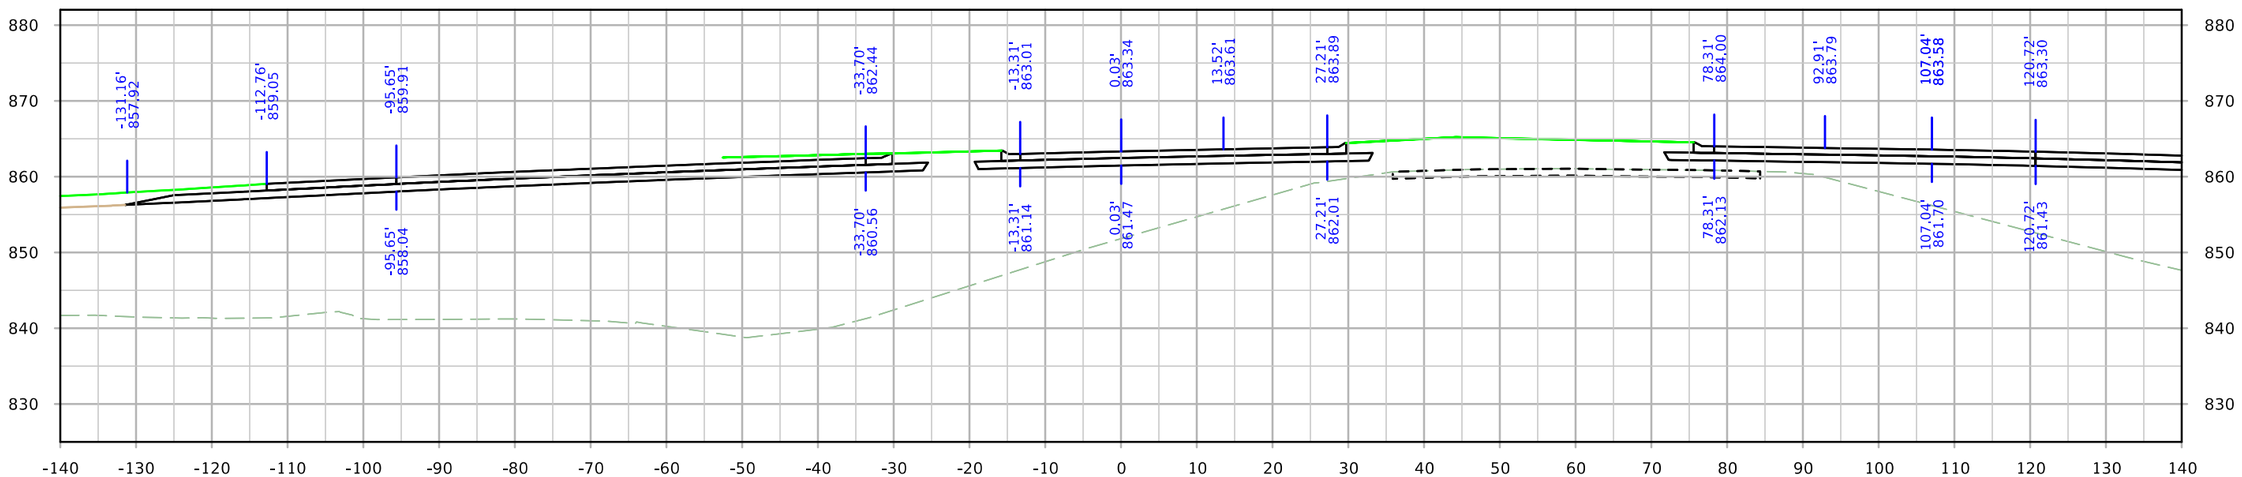


STA. 826+50.00


FILE NO.	ENGLISH	DESIGN TEAM Holst \ Schrock \ Dudley	Johnson \ Linn COUNTY	PROJECT NUMBER IM-380-6(434)12--13-52	SHEET NUMBER X.22

12:58:12 PM 10/3/2022 kschroc pw:\\NTPwint1.dot.int.lan:PWMain\Documents\Projects\5238003016\Design_Section3\CADD_Files\Sheet_Files\SHT_52380434_X12.dgn

SRWRT_EB

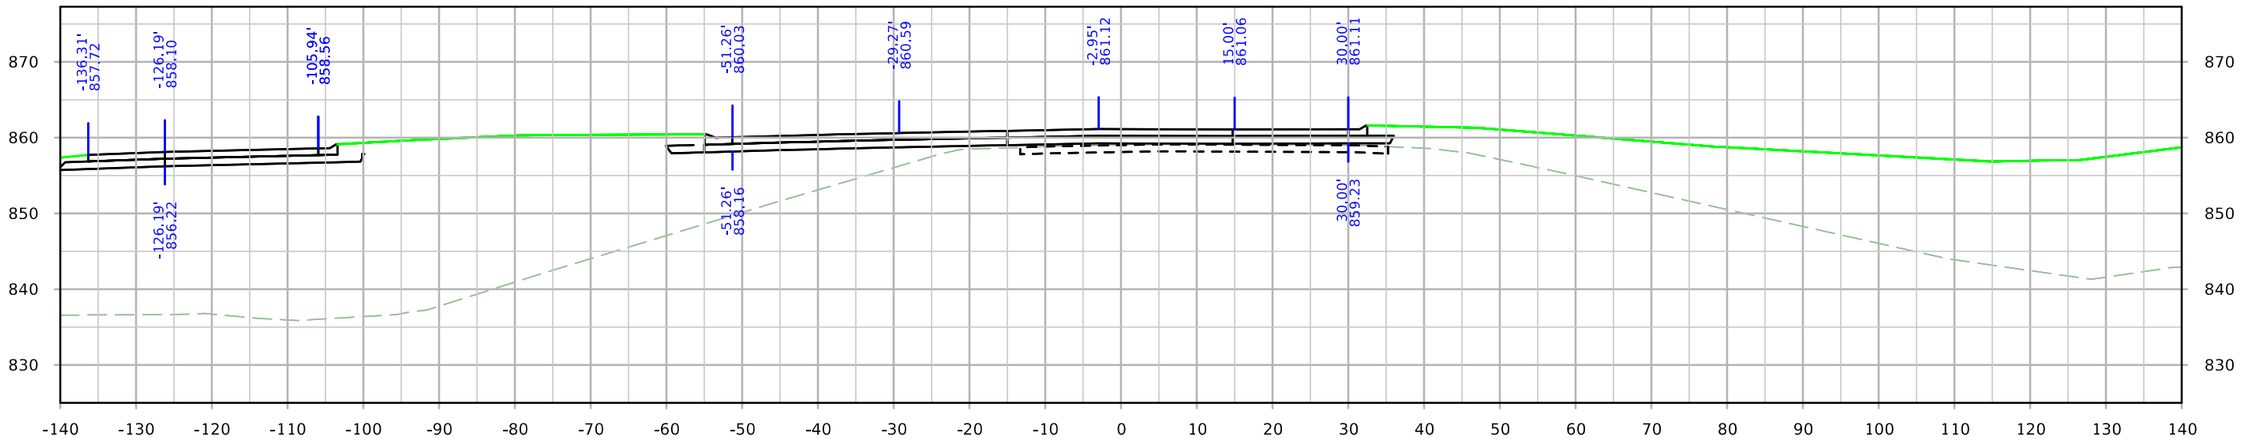

STA. 828+00.00

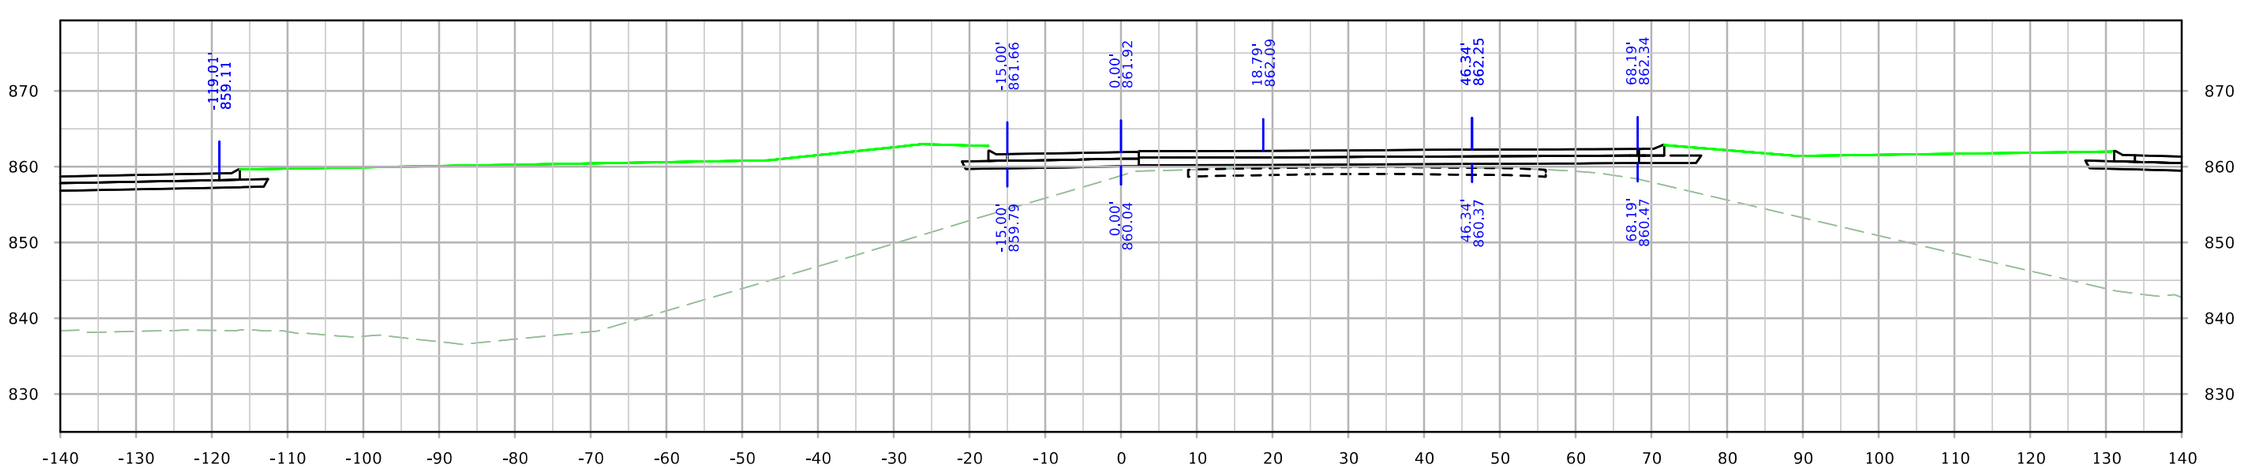


STA. 827+50.00


FILE NO.	ENGLISH	DESIGN TEAM Holst \ Schrock \ Dudley	Johnson \ Linn COUNTY	PROJECT NUMBER IM-380-6(434)12--13-52	SHEET NUMBER X.23

12:58:19 PM 10/3/2022 kschroc pw:\\NTPwint1.dot.int.lan:PWMain\Documents\Projects\5238003016\Design_Section3\CADD_Files\Sheet_Files\SHT_52380434_X12.dgn

SRWRT_EB

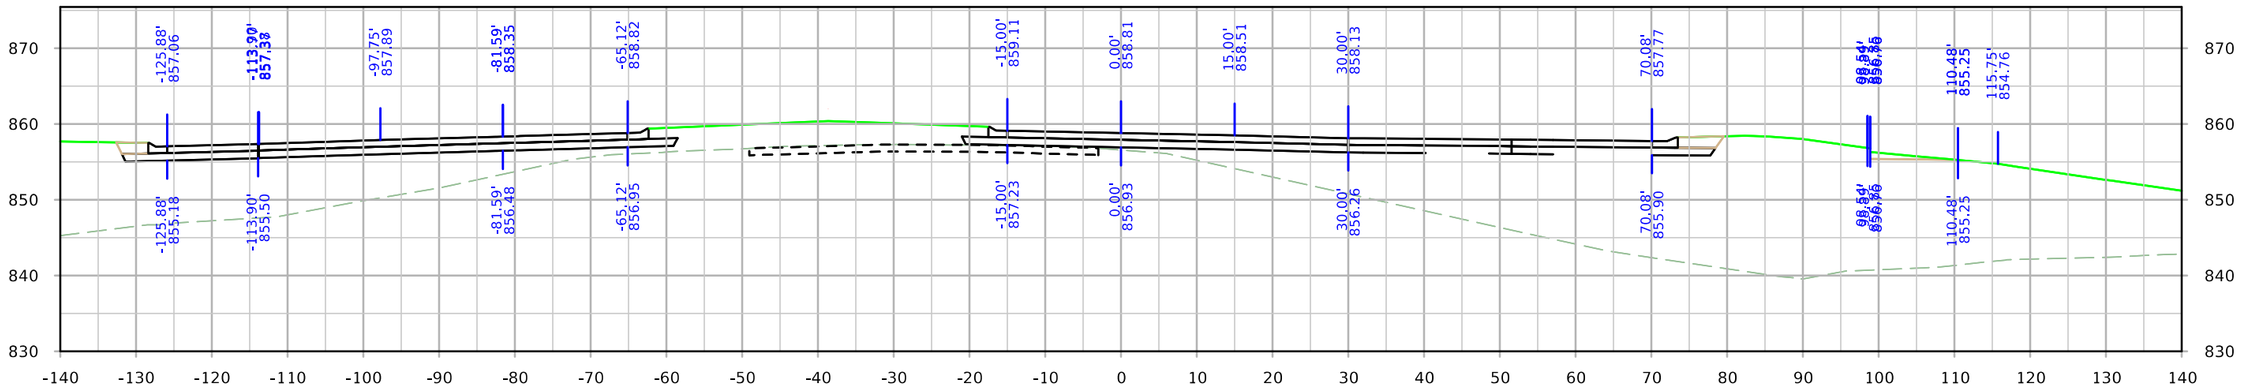

STA. 829+00.00

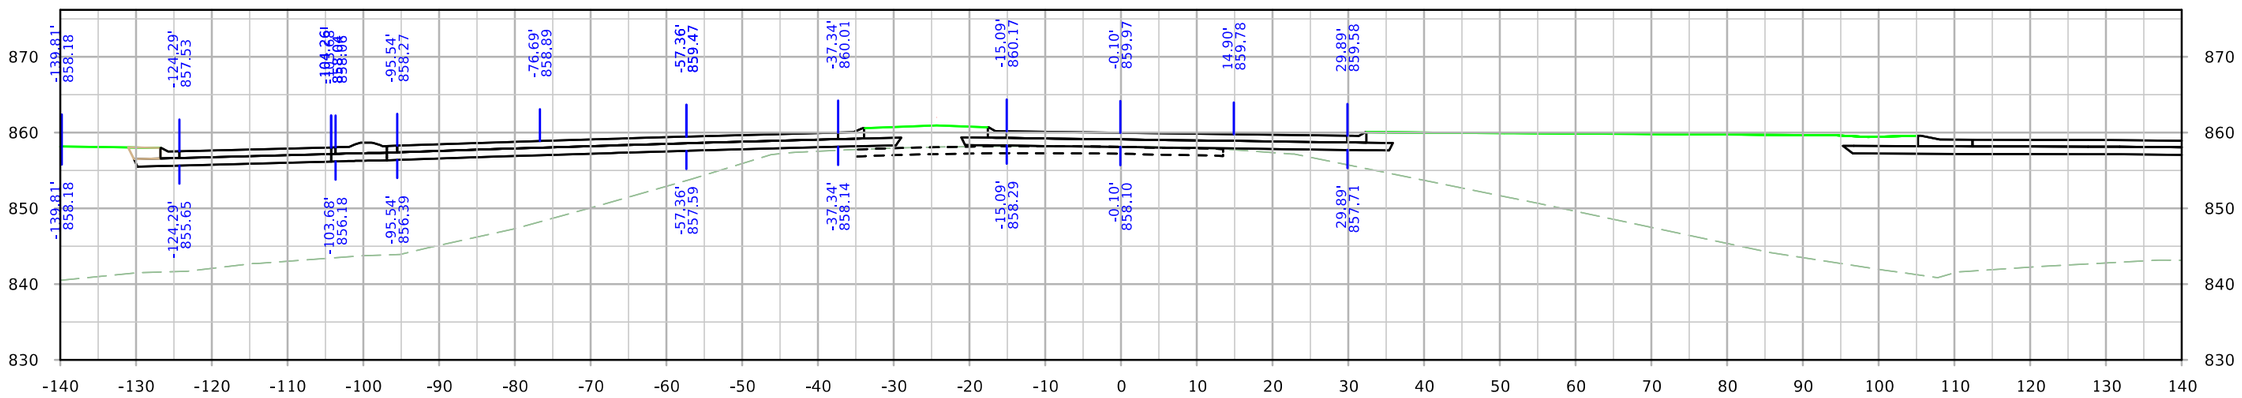


STA. 828+50.00


FILE NO.	ENGLISH	DESIGN TEAM Holst \ Schrock \ Dudley	Johnson \ Linn COUNTY	PROJECT NUMBER IM-380-6(434)12--13-52	SHEET NUMBER X.24

12:58:27 PM 10/3/2022 kschroc pw:\\NTPwint1.dot.int.lan:PWMain\Documents\Projects\5238003016\Design_Section3\CADD_Files\Sheet_Files\SHT_52380434_X12.dgn


SRWRT_EB

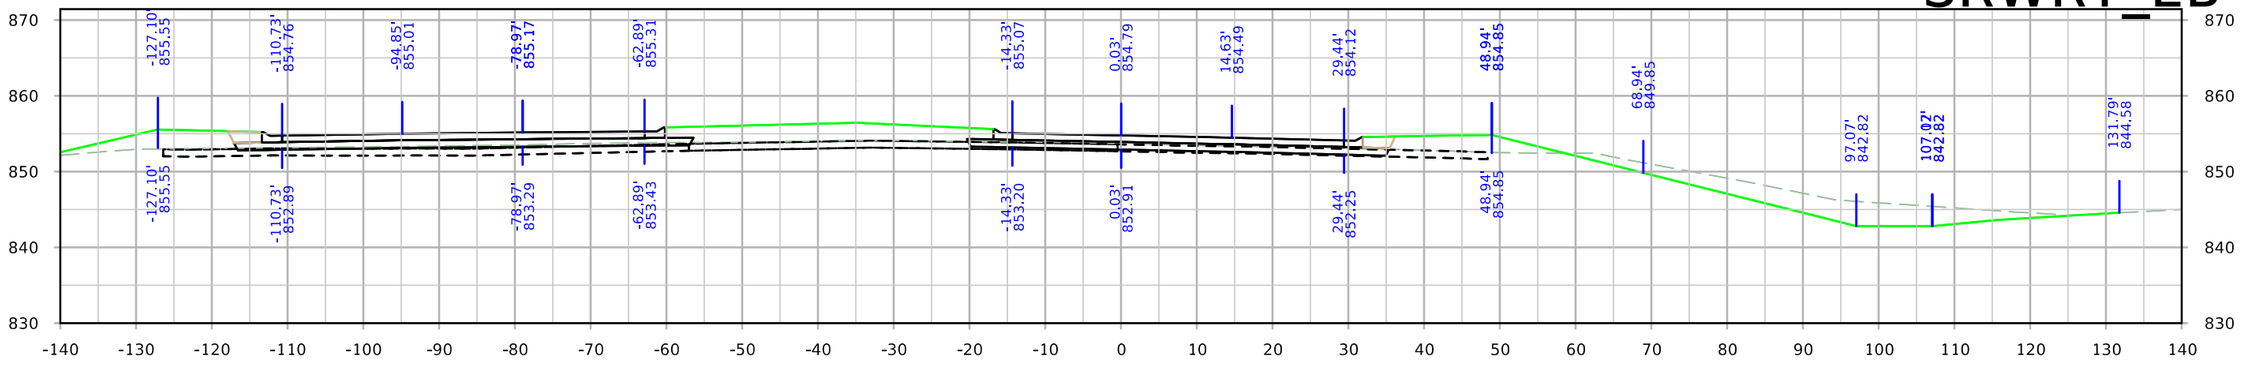

STA. 830+50.00

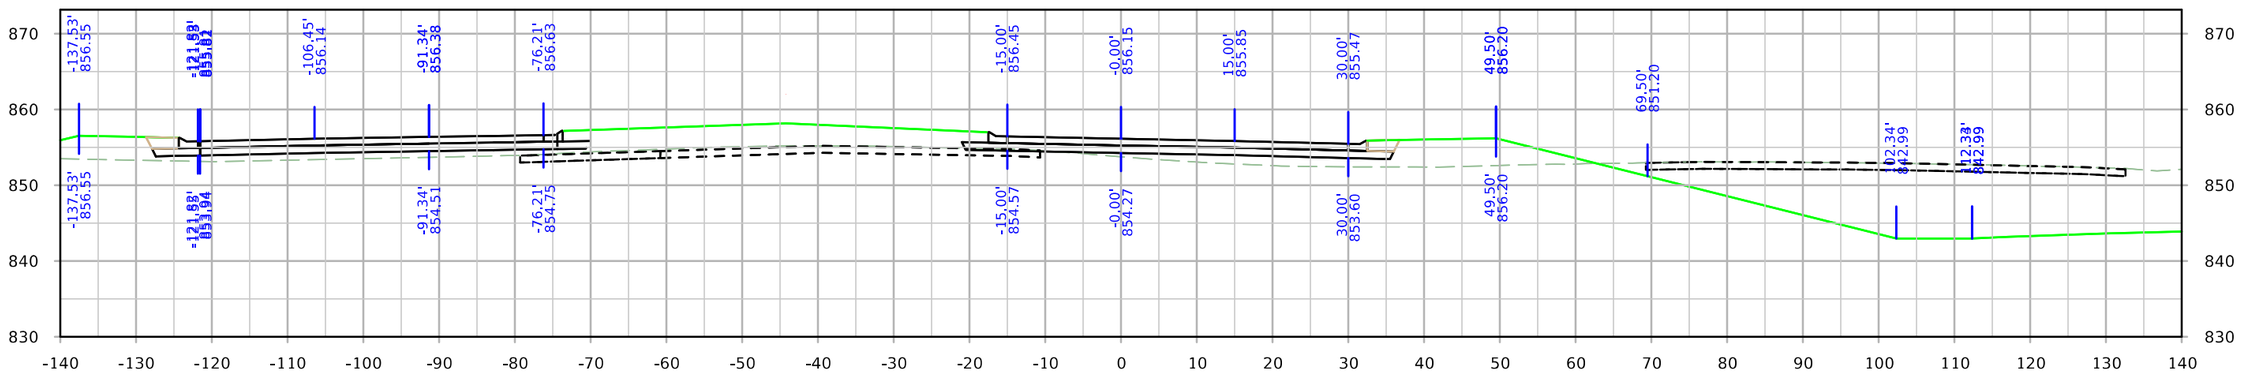

STA. 830+00.00

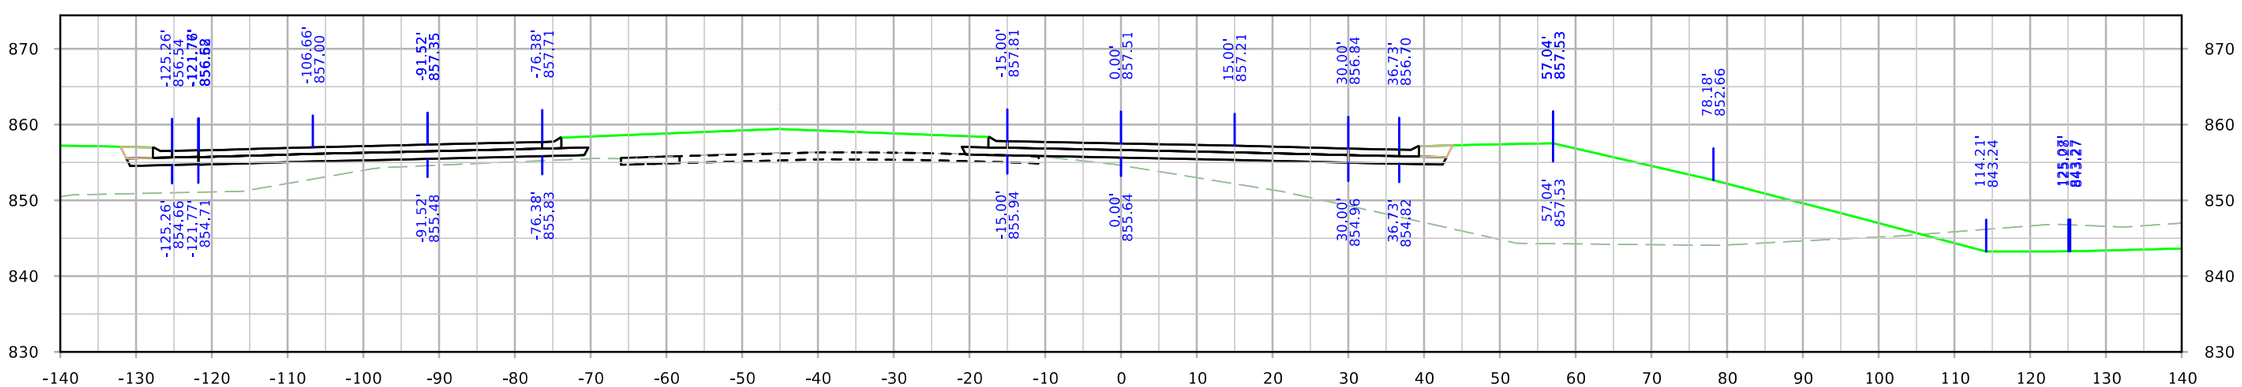


STA. 829+50.00


FILE NO.	ENGLISH	DESIGN TEAM Holst \ Schrock \ Dudley	Johnson \ Linn COUNTY	PROJECT NUMBER IM-380-6(434)12--13-52	SHEET NUMBER X.25

12:58:36 PM 10/3/2022 kschroc pw:\\NTPwint1.dot.int.lan:PWMain\Documents\Projects\5238003016\Design_Section3\CADD_Files\Sheet_Files\SHT_52380434_X12.dgn


SRWRT_EB

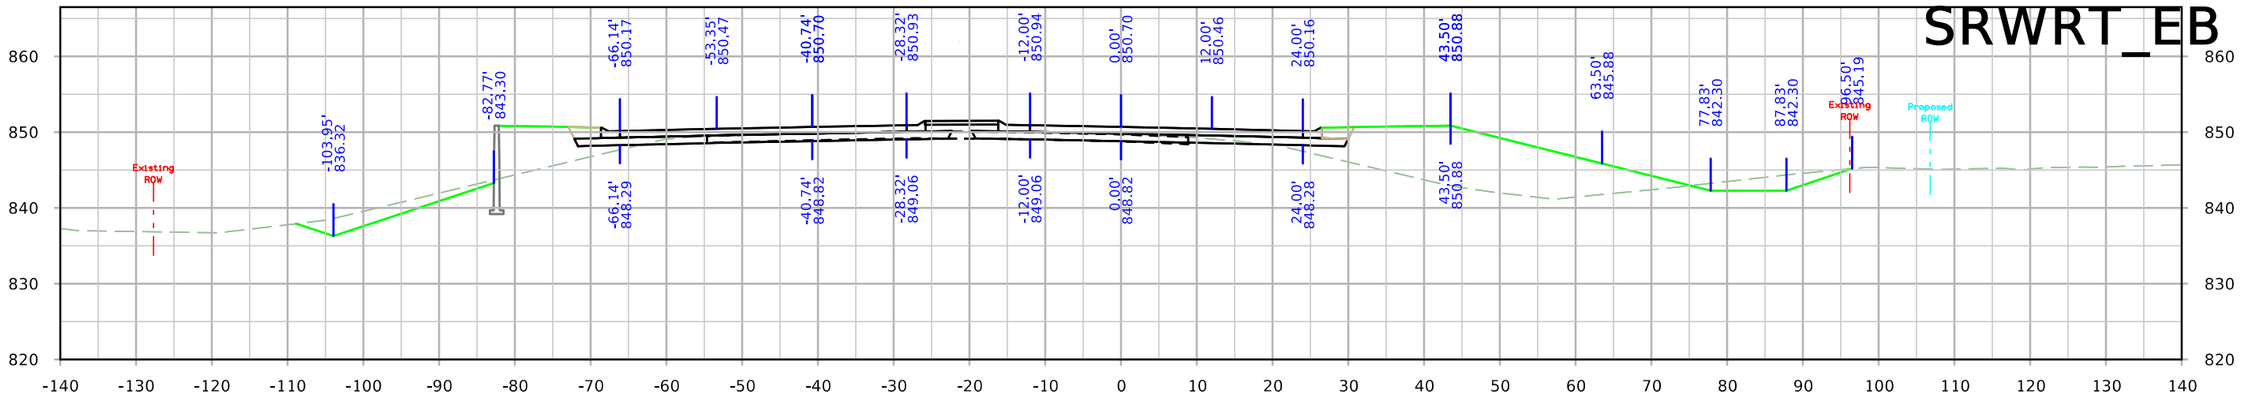

STA. 832+00.00

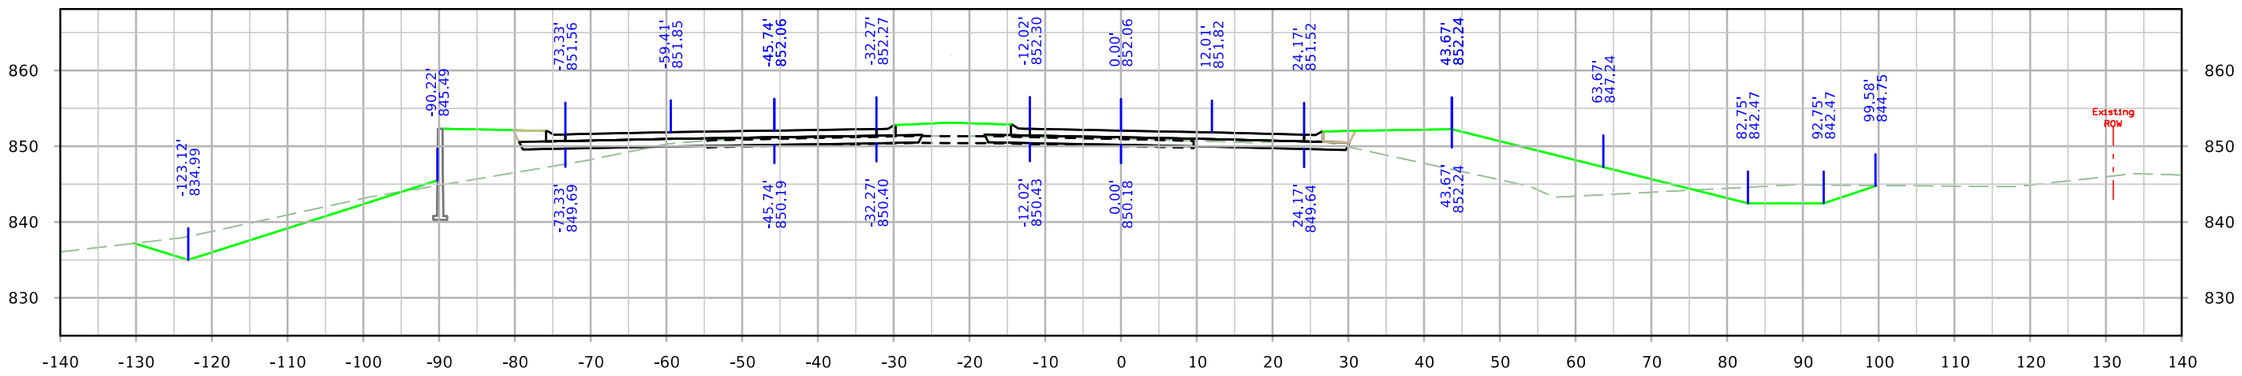

STA. 831+50.00

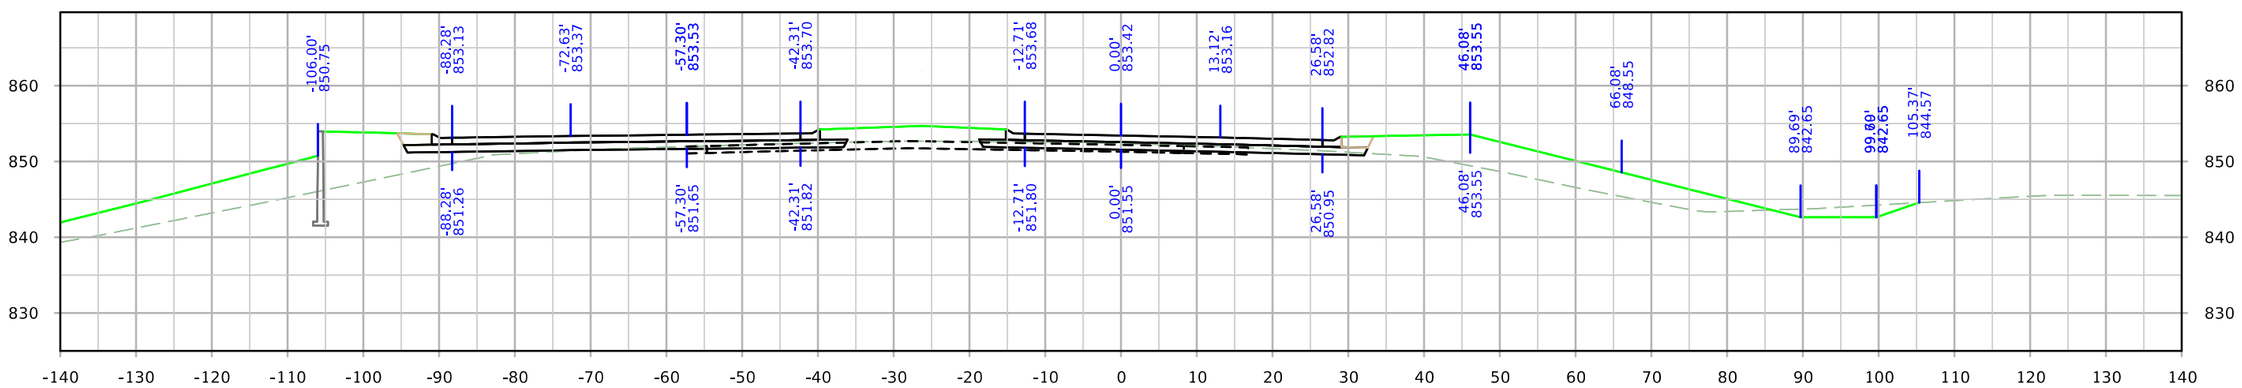


STA. 831+00.00


FILE NO.	ENGLISH	DESIGN TEAM Holst \ Schrock \ Dudley	Johnson \ Linn COUNTY	PROJECT NUMBER IM-380-6(434)12--13-52	SHEET NUMBER X.26

12:58:44 PM 10/3/2022 kschroc pw:\\NTPwint1.dot.int.lan:PWMain\Documents\Projects\5238003016\Design_Section3\CADD_Files\Sheet_Files\SHT_52380434_X12.dgn

SRWRT_EB

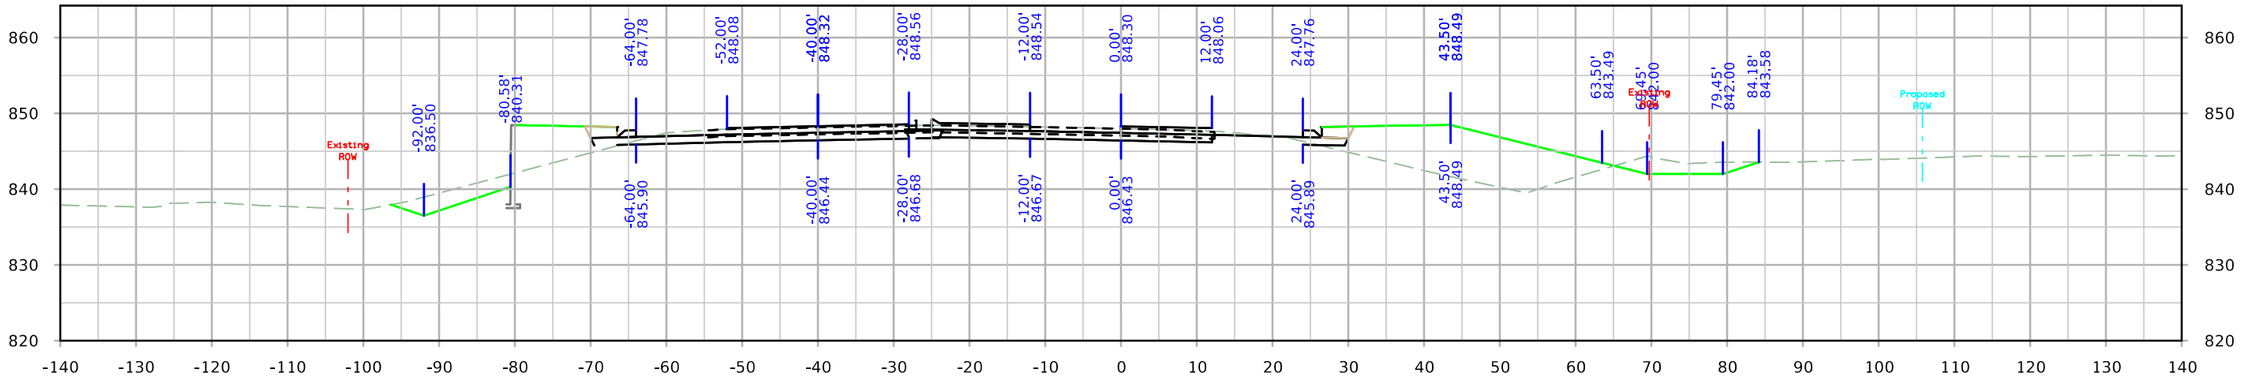


STA. 832+87.95

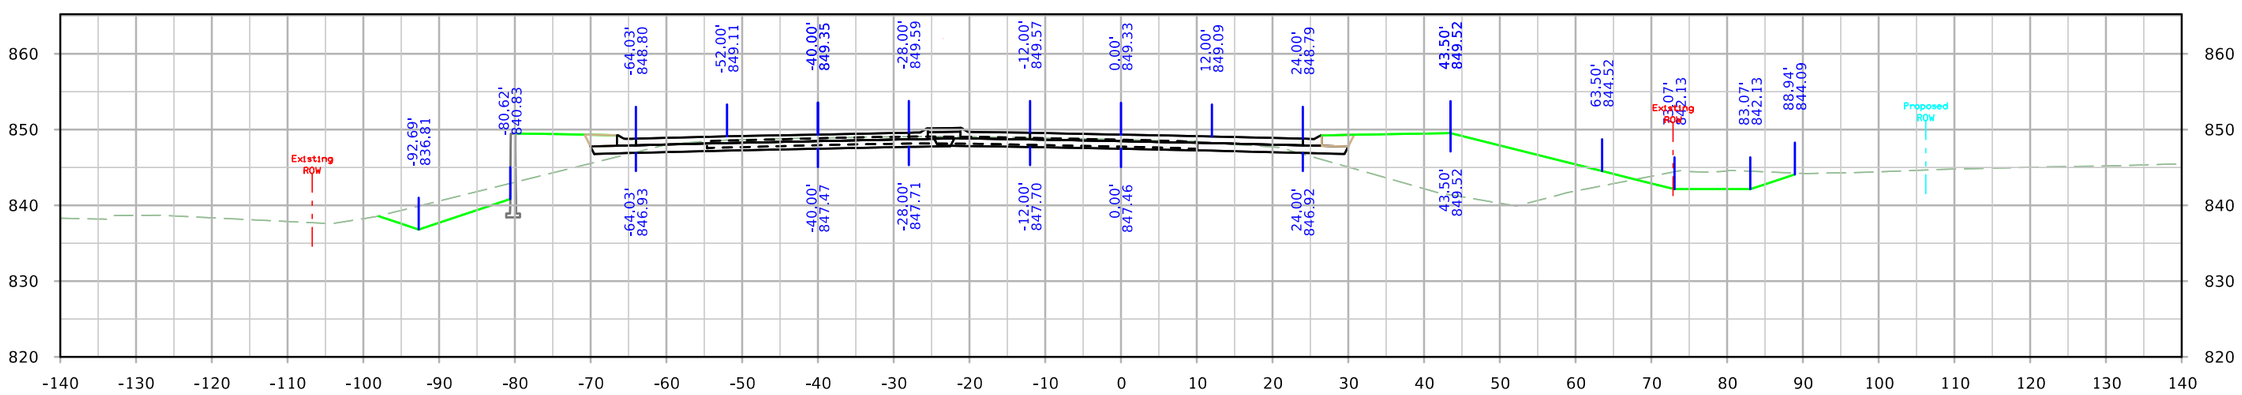


STA. 832+50.00

FILE NO.	ENGLISH	DESIGN TEAM Holst \ Schrock \ Dudley	Johnson \ Linn COUNTY	PROJECT NUMBER IM-380-6(434)12--13-52	SHEET NUMBER X.27


SRWRT_WB

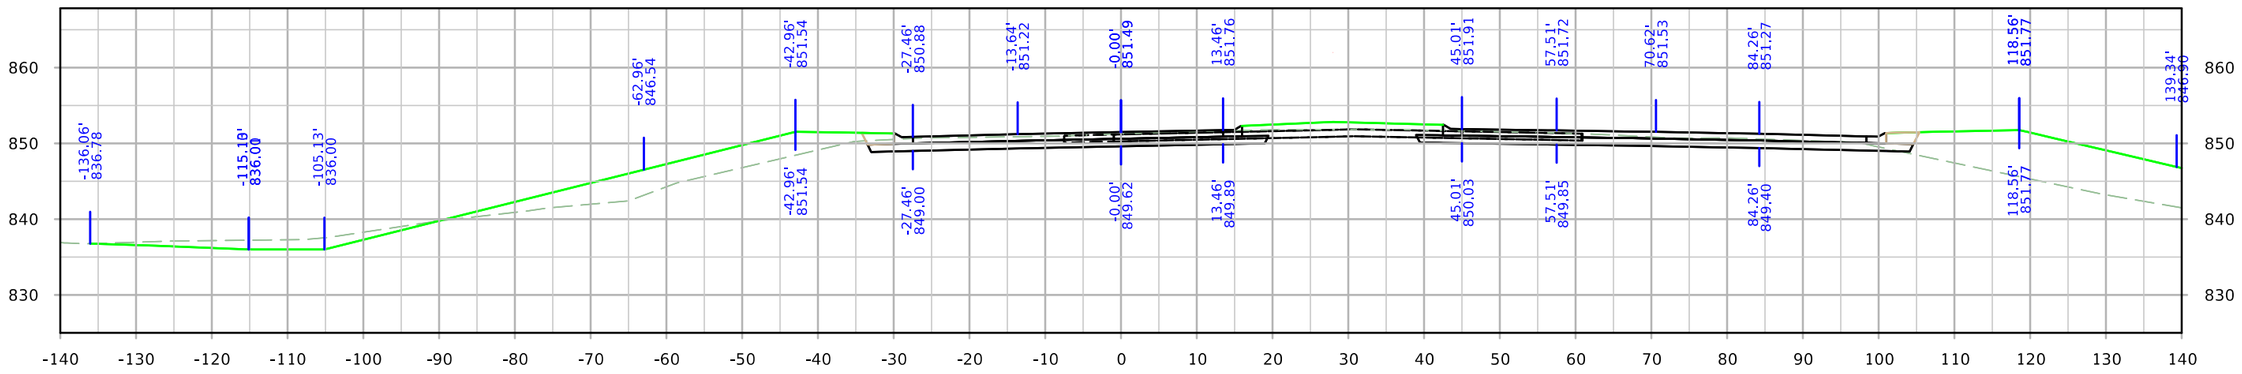

STA. 917+00.00

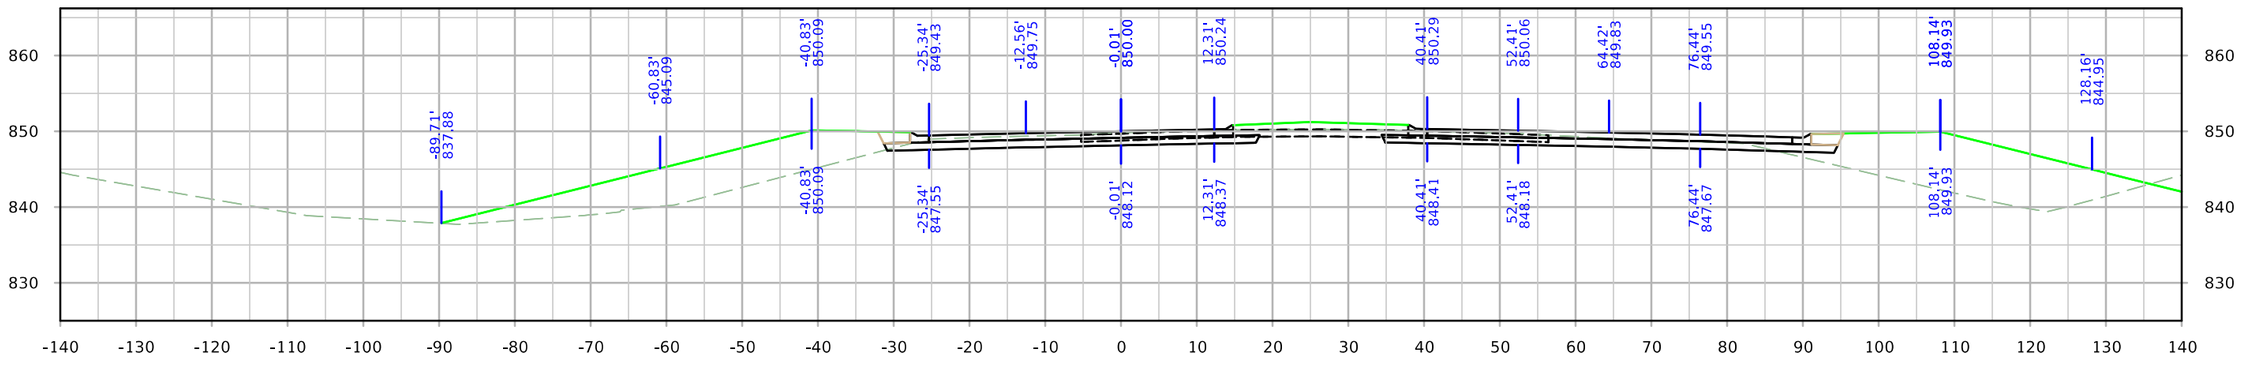

STA. 916+50.00

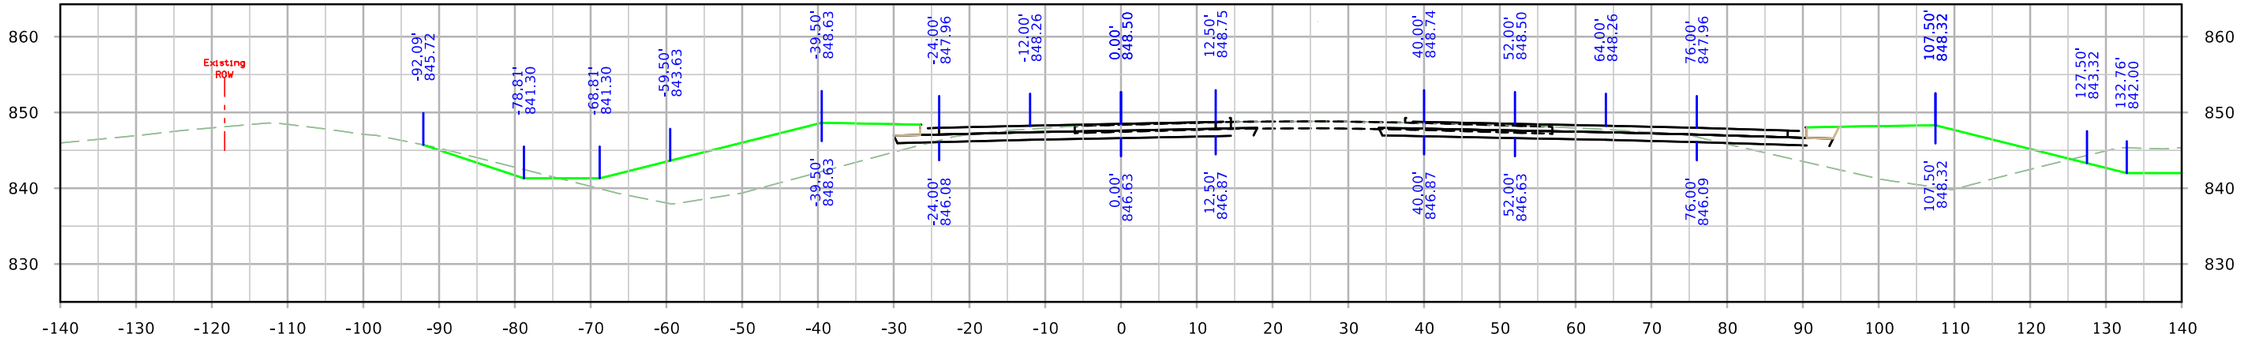


STA. 916+00.00


FILE NO.	ENGLISH	DESIGN TEAM Holst \ Schrock \ Dudley	Johnson \ Linn COUNTY	PROJECT NUMBER IM-380-6(434)11--13-52	SHEET NUMBER X.28

12:59:31 PM 10/3/2022 kschroc pw:\\NTPwint1.dot.int.lan:PWMain\Documents\Projects\5238003016\Design_Section3\CADD_Files\Sheet_Files\SHT_52380434_X28.dgn

SRWRT_WB

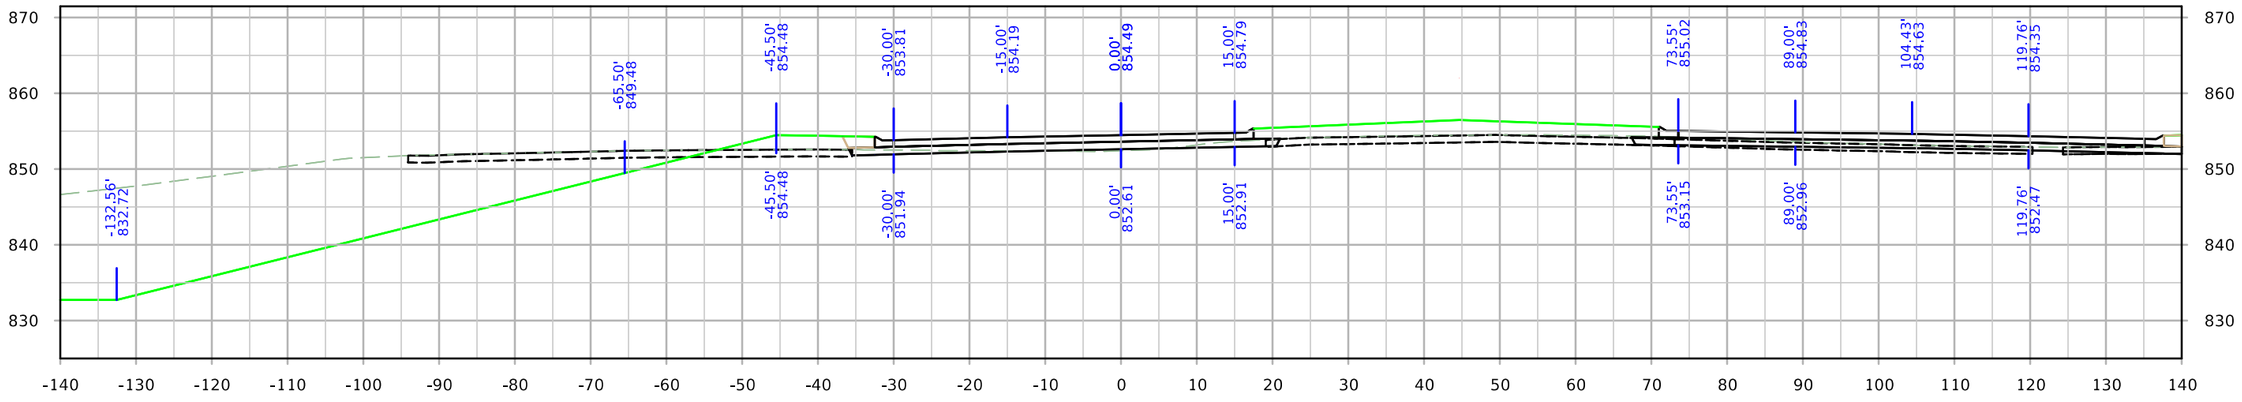

STA. 918+00.00

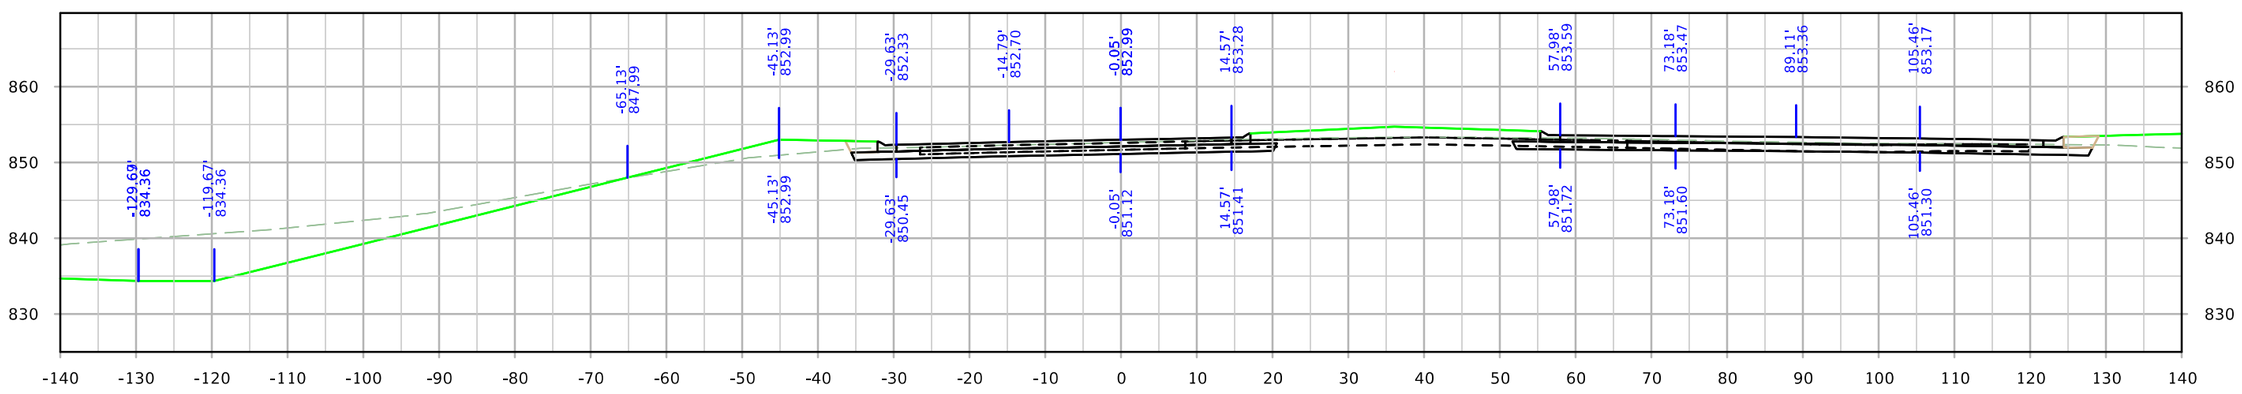


STA. 917+50.00


FILE NO.	ENGLISH	DESIGN TEAM Holst \ Schrock \ Dudley	Johnson \ Linn COUNTY	PROJECT NUMBER IM-380-6(434)12--13-52	SHEET NUMBER X.29

12:59:37 PM 10/3/2022 kschroc pw:\\NTPwint1.dot.int.lan:PWMain\Documents\Projects\5238003016\Design_Section3\CADD_Files\Sheet_Files\SHT_52380434_X28.dgn

SRWRT_WB

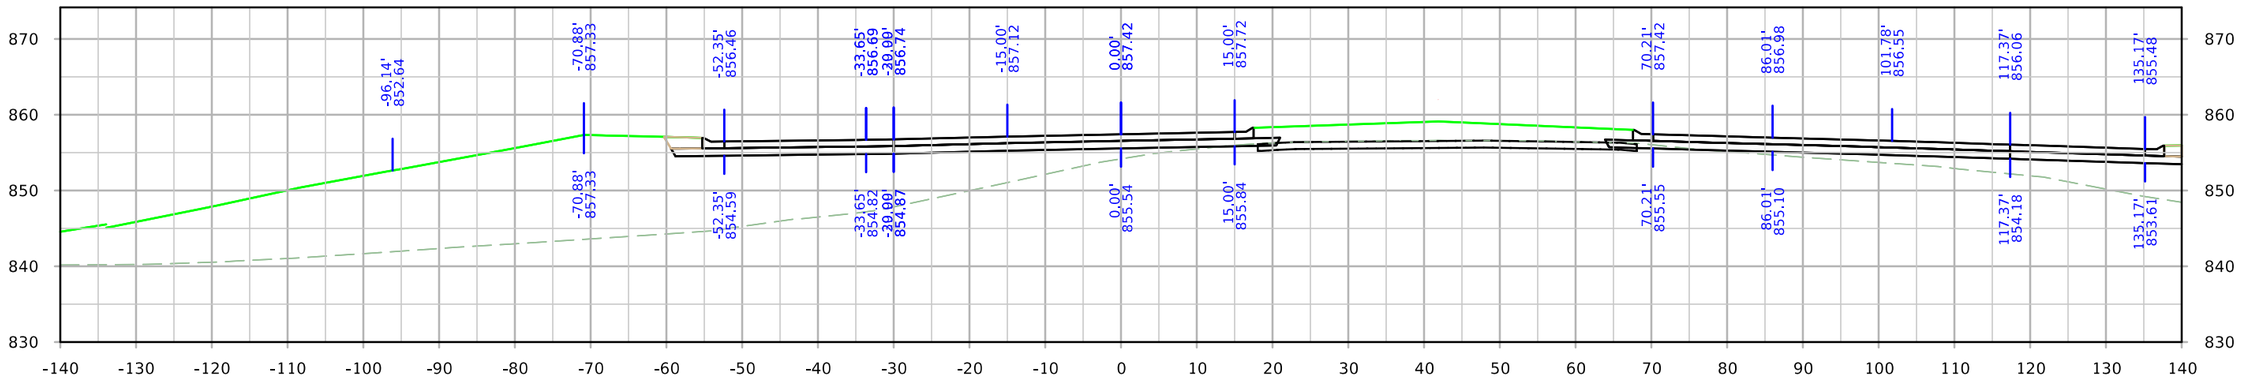

STA. 919+00.00

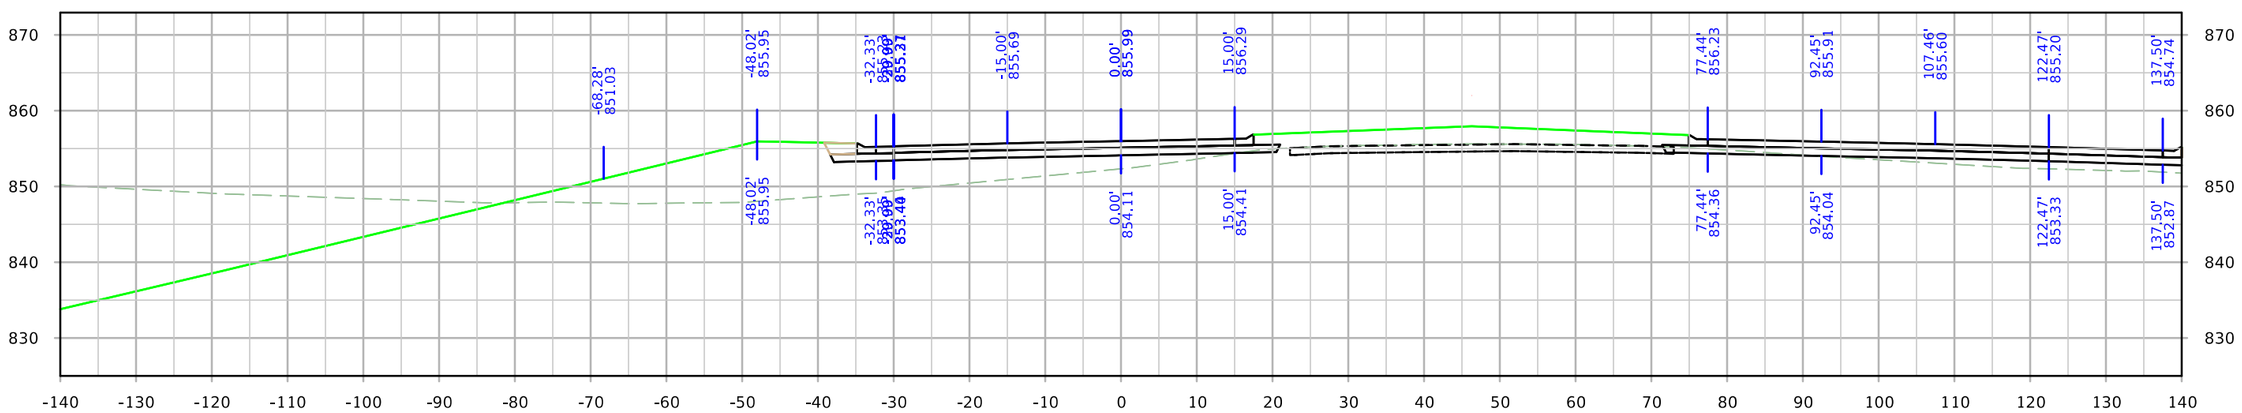


STA. 918+50.00


FILE NO.	ENGLISH	DESIGN TEAM Holst \ Schrock \ Dudley	Johnson \ Linn COUNTY	PROJECT NUMBER IM-380-6(434)12--13-52	SHEET NUMBER X.30

12:59:44 PM 10/3/2022 kschroc pw:\\NTPwint1.dot.int.lan:PWMain\Documents\Projects\5238003016\Design_Section3\CADD_Files\Sheet_Files\SHT_52380434_X28.dgn

SRWRT_WB

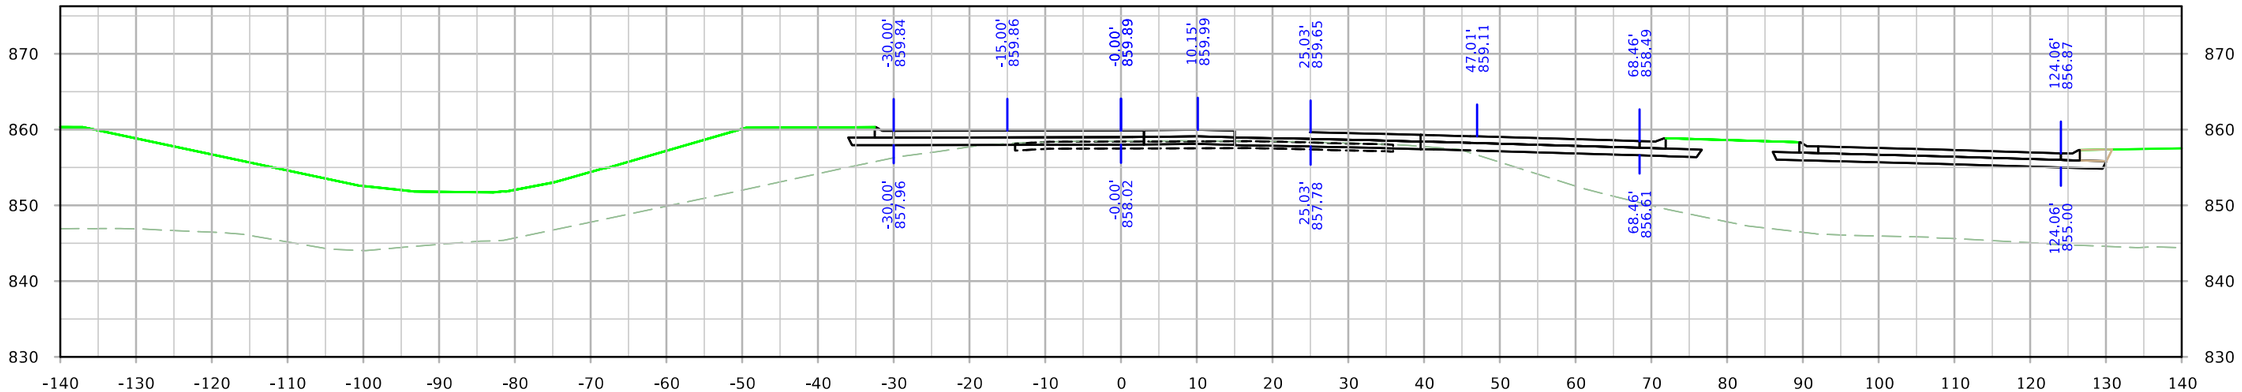

STA. 920+00.00

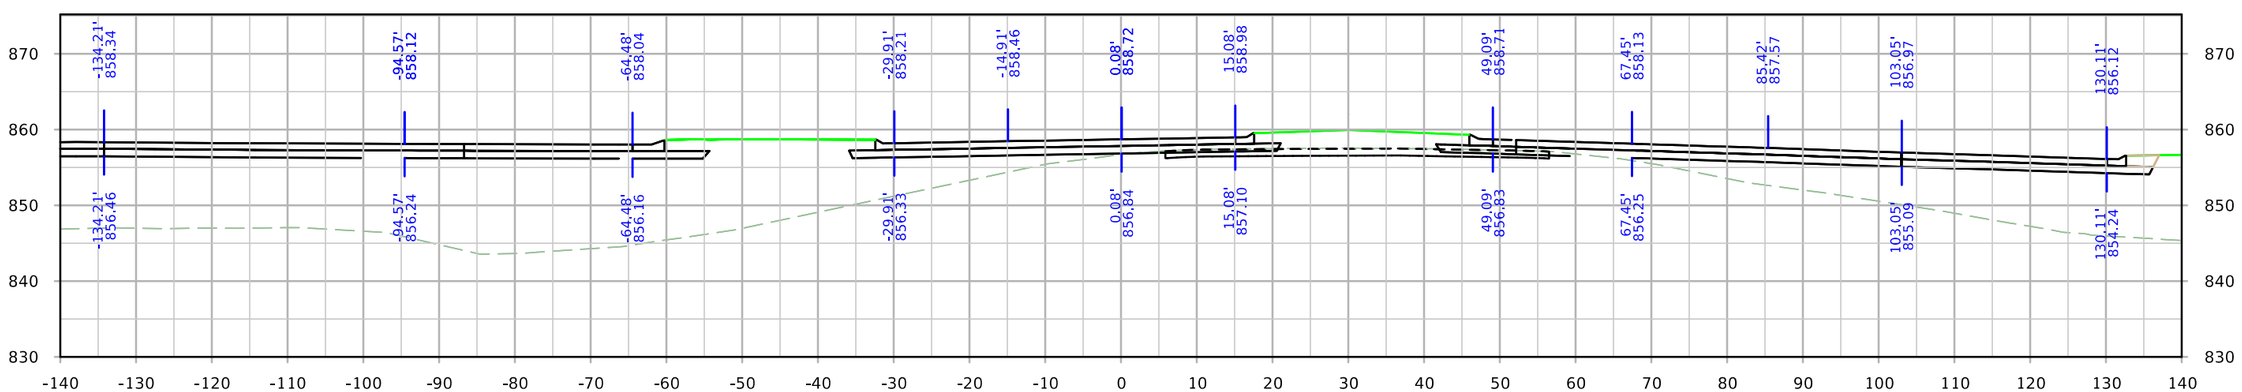


STA. 919+50.00


FILE NO.	ENGLISH	DESIGN TEAM Holst \ Schrock \ Dudley	Johnson \ Linn COUNTY	PROJECT NUMBER IM-380-6(434)12--13-52	SHEET NUMBER X.31

12:59:51 PM 10/3/2022 kschroc pw:\\NTPwint1.dot.int.lan:PWMain\Documents\Projects\5238003016\Design_Section3\CADD_Files\Sheet_Files\SHT_52380434_X28.dgn

SRWRT_WB

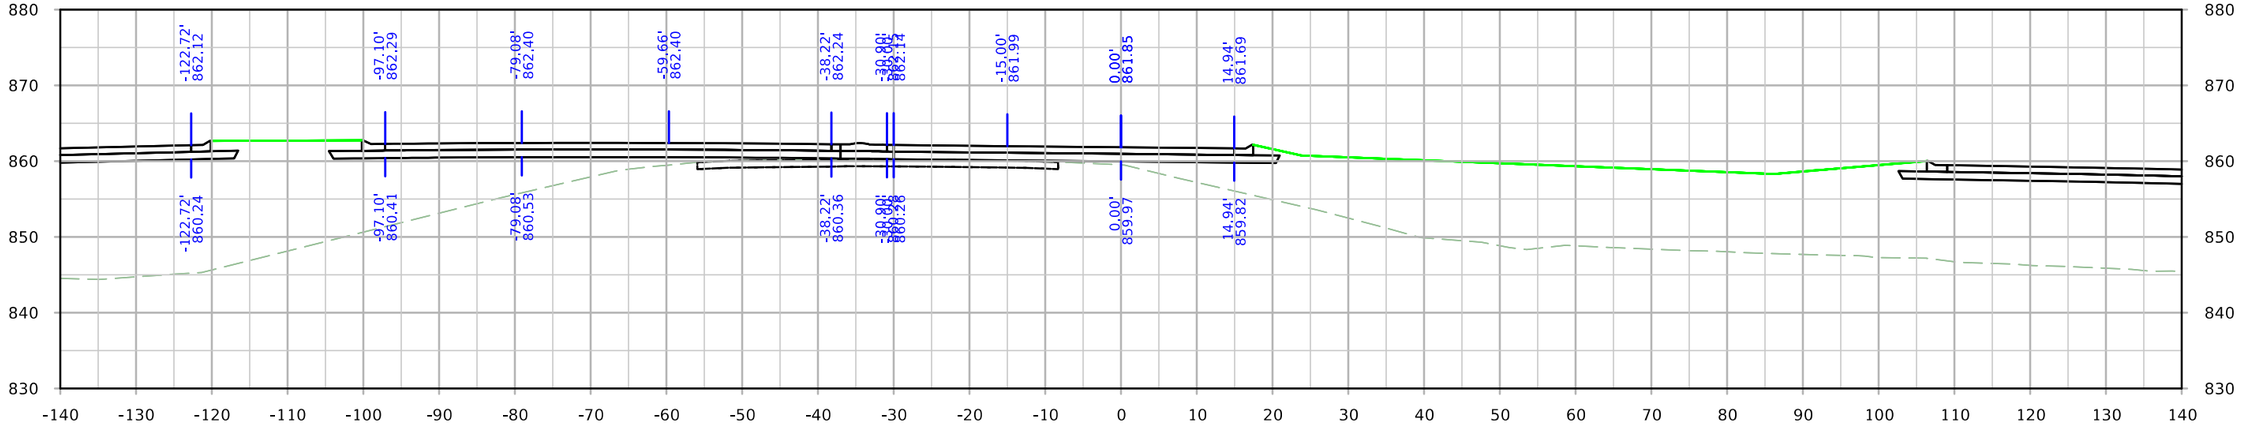

STA. 921+00.00

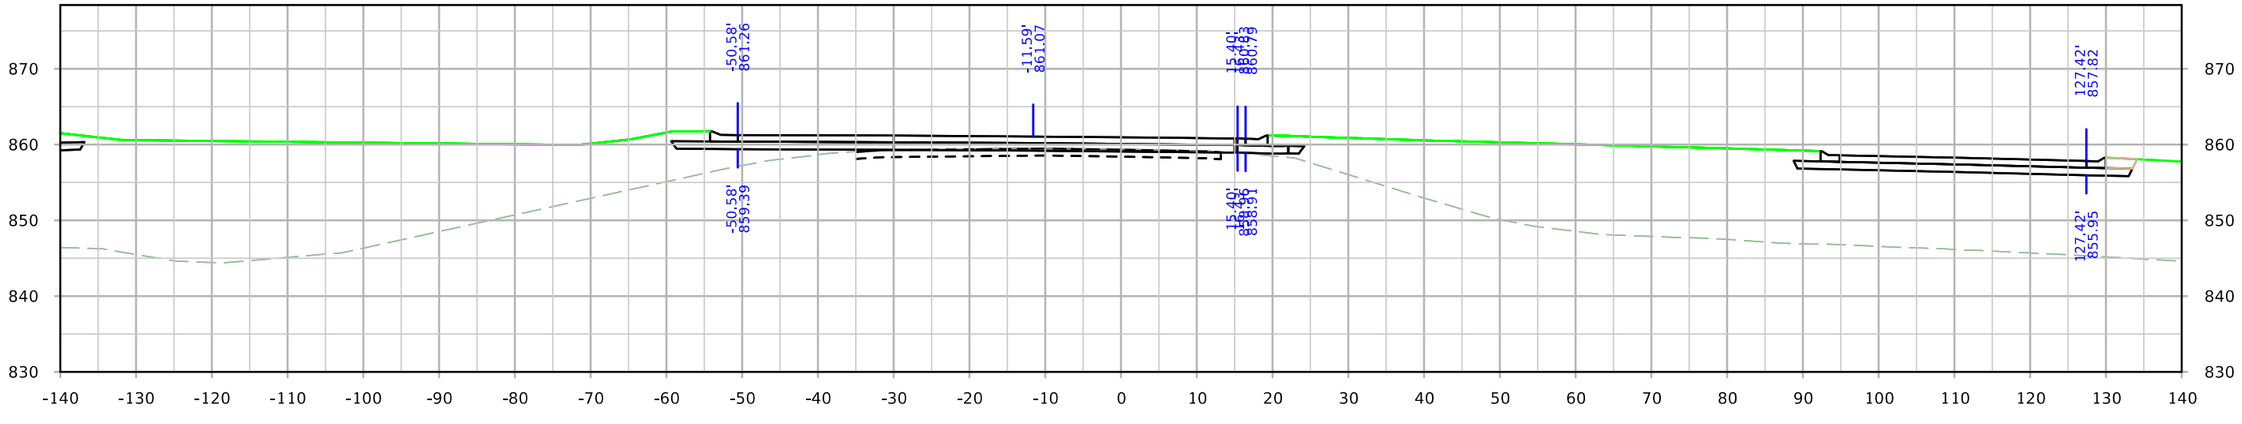


STA. 920+50.00


FILE NO.	ENGLISH	DESIGN TEAM Holst \ Schrock \ Dudley	Johnson \ Linn COUNTY	PROJECT NUMBER IM-380-6(434)12--13-52	SHEET NUMBER X.32

12:59:59 PM 10/3/2022 kschroc pw:\\NTPwint1.dot.int.lan:PWMain\Documents\Projects\5238003016\Design_Section3\CADD_Files\Sheet_Files\SHT_52380434_X28.dgn

SRWRT_WB

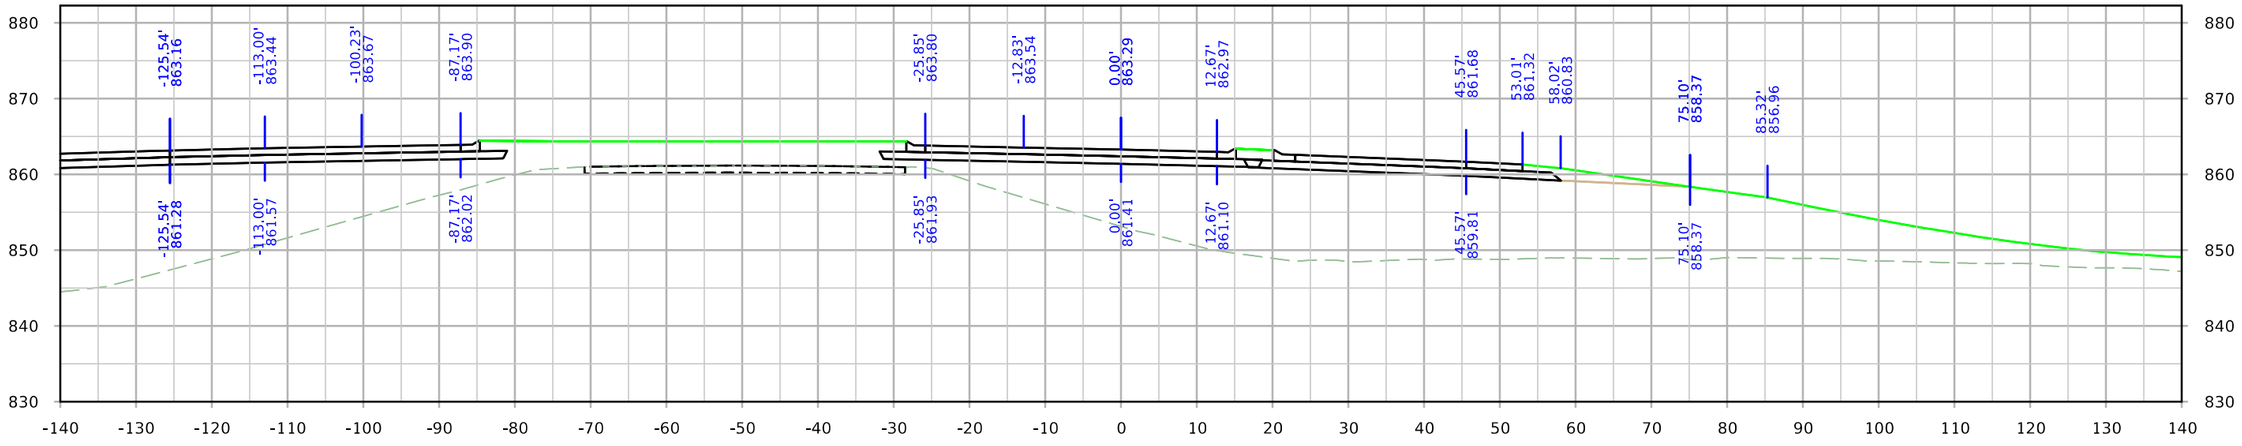

STA. 922+00.00

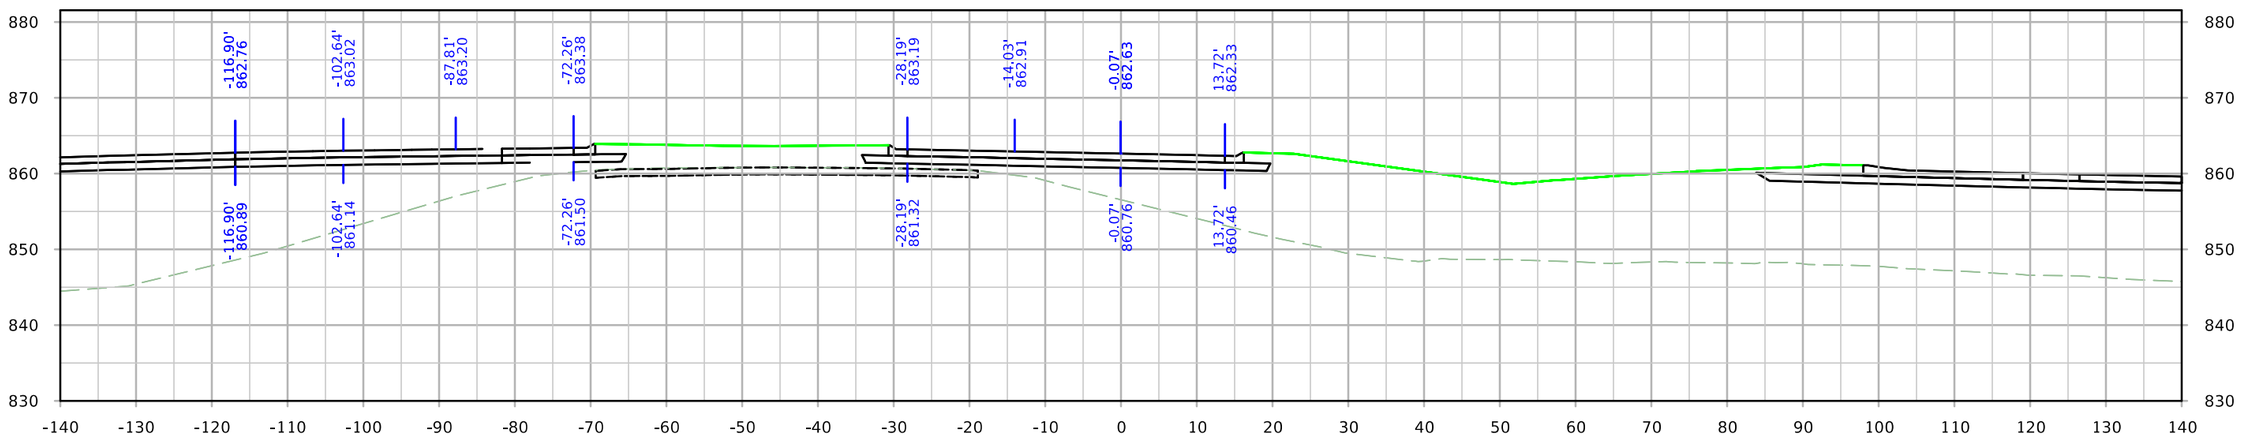


STA. 921+50.00


FILE NO.	ENGLISH	DESIGN TEAM Holst \ Schrock \ Dudley	Johnson \ Linn COUNTY	PROJECT NUMBER IM-380-6(434)12--13-52	SHEET NUMBER X.33

1:00:07 PM 10/3/2022 kschroc pw:\\NTPwint1.dot.int.lan:PWMain\Documents\Projects\5238003016\Design_Section3\CADD_Files\Sheet_Files\SHT_52380434_X28.dgn

SRWRT_WB

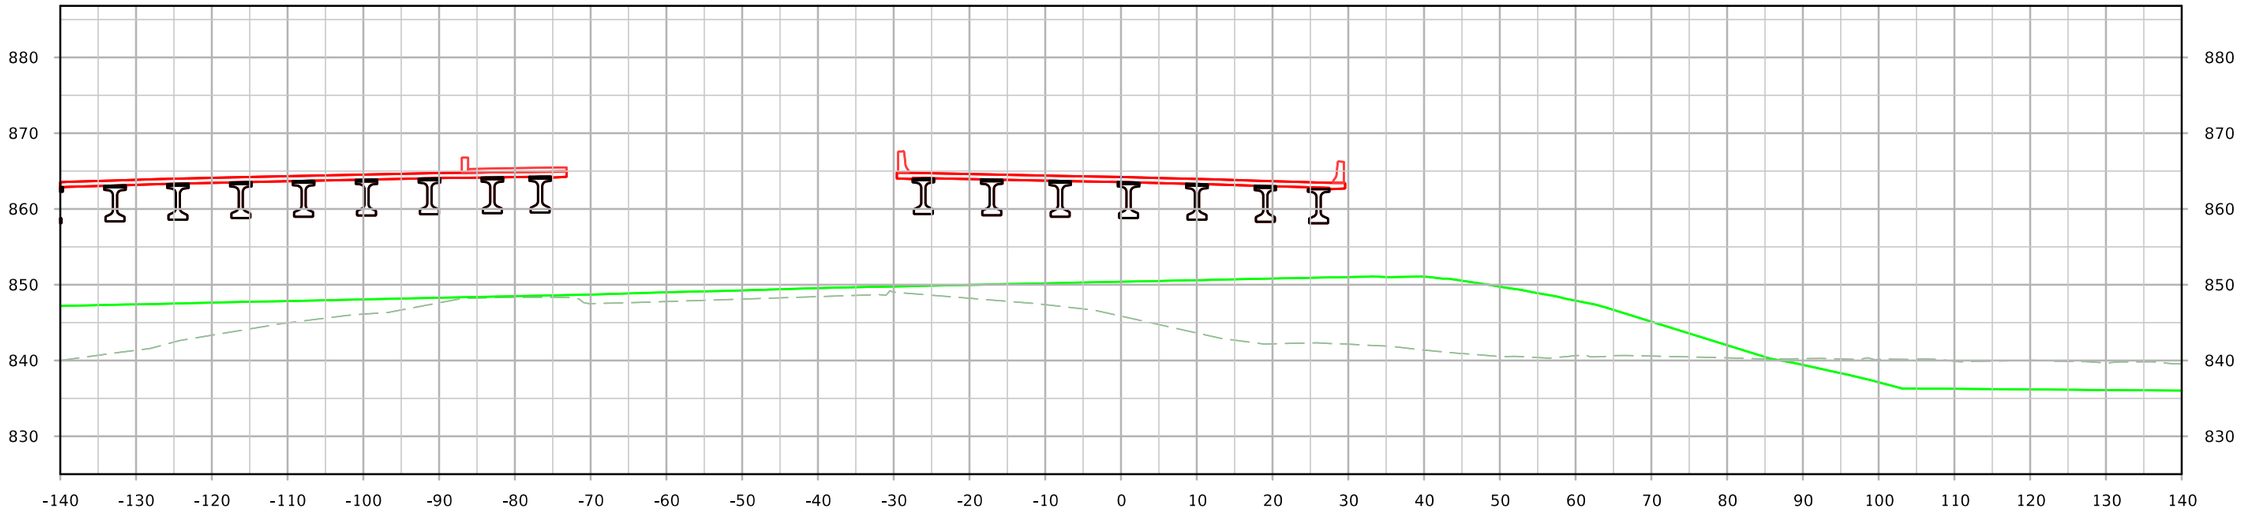

STA. 923+00.00

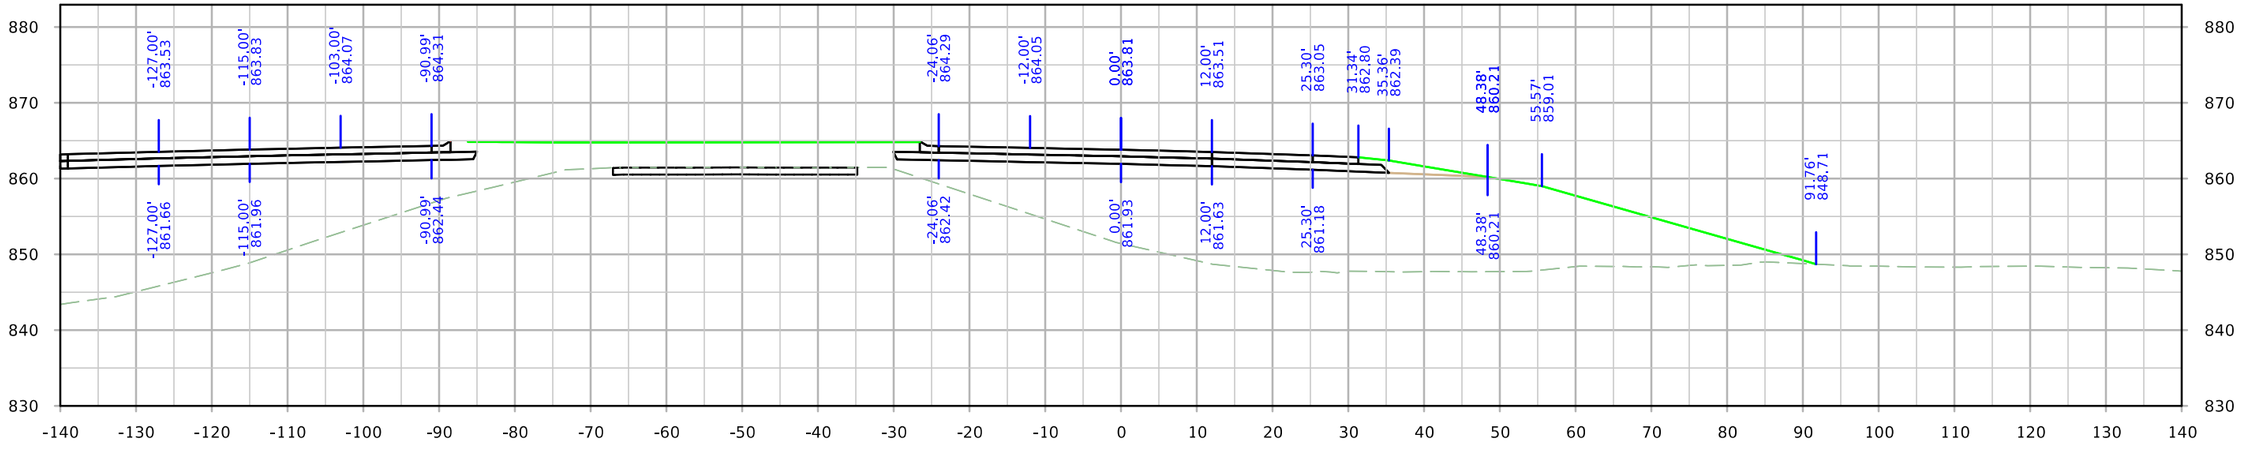


STA. 922+50.00


FILE NO.	ENGLISH	DESIGN TEAM Holst \ Schrock \ Dudley	Johnson \ Linn COUNTY	PROJECT NUMBER IM-380-6(434)12--13-52	SHEET NUMBER X.34

1:00:15 PM 10/3/2022 kschroc pw:\\NTPwint1.dot.int.lan:PWMain\Documents\Projects\5238003016\Design_Section3\CADD_Files\Sheet_Files\SHT_52380434_X28.dgn

SRWRT_WB

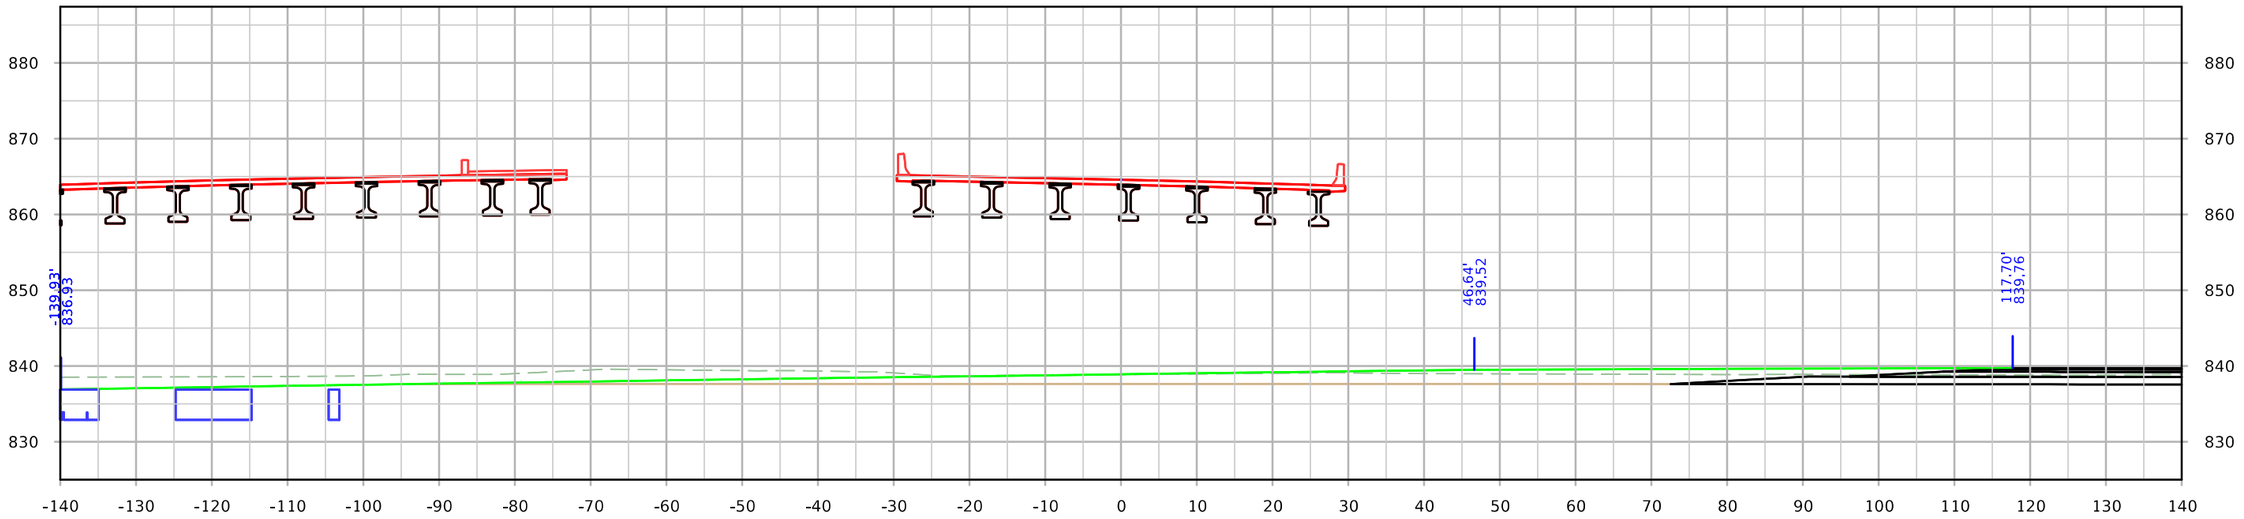

STA. 924+00.00

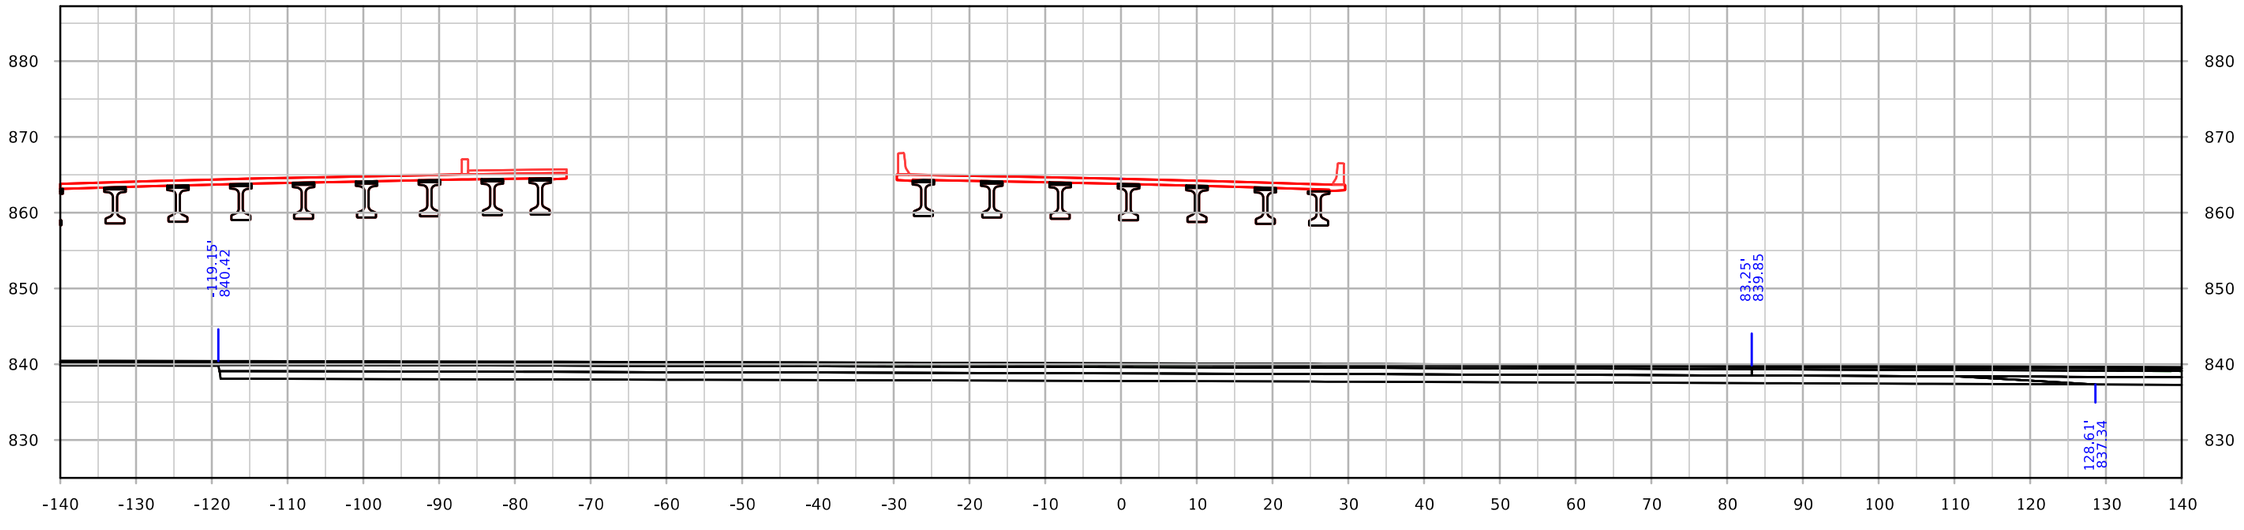


STA. 923+50.00


FILE NO.	ENGLISH	DESIGN TEAM Holst \ Schrock \ Dudley	Johnson \ Linn COUNTY	PROJECT NUMBER IM-380-6(434)12--13-52	SHEET NUMBER X.35

1:00:23 PM 10/3/2022 kschroc pw:\\NTPwint1.dot.int.lan:PWMain\Documents\Projects\5238003016\Design_Section3\CADD_Files\Sheet_Files\SHT_52380434_X28.dgn

SRWRT_WB

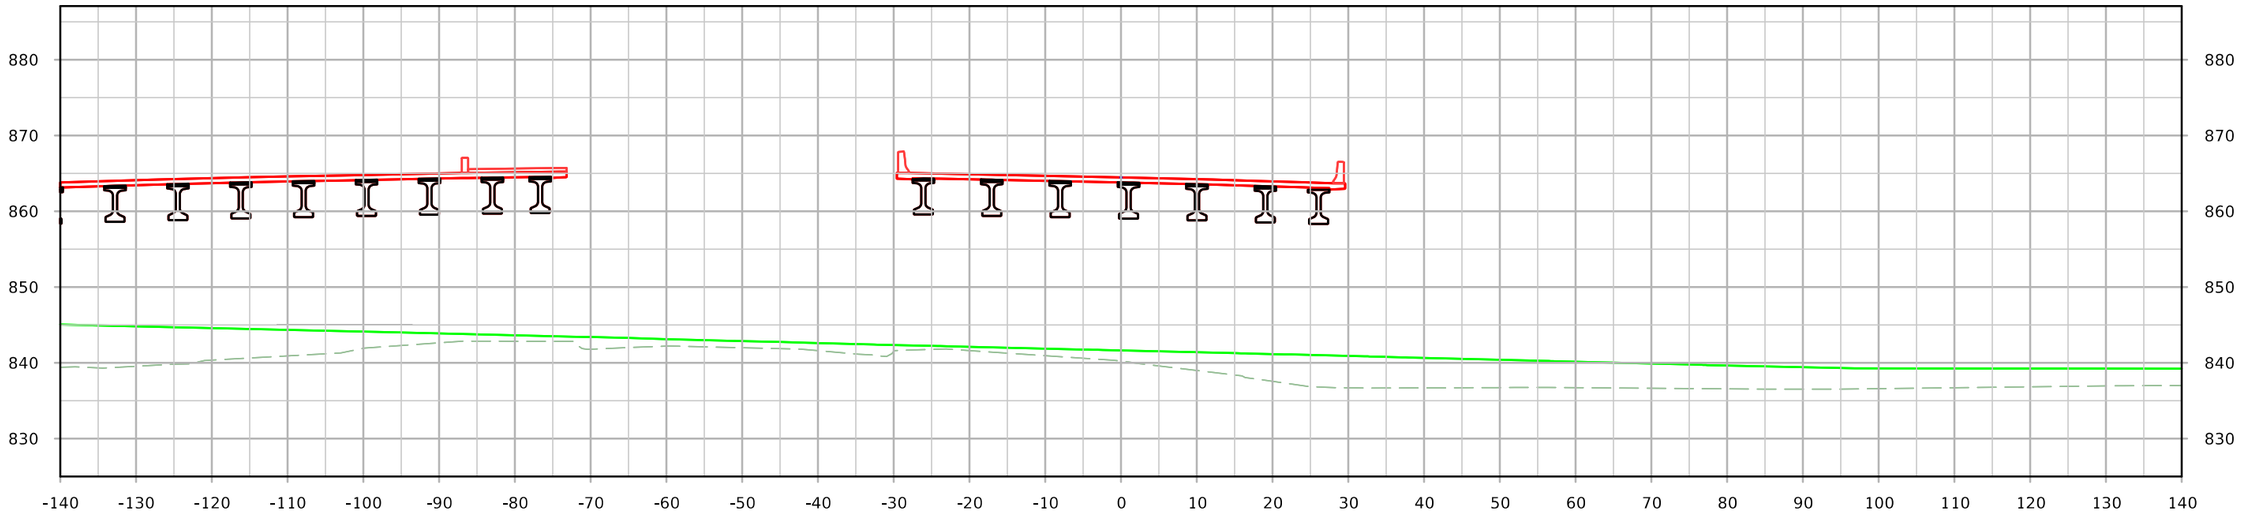

STA. 925+00.00

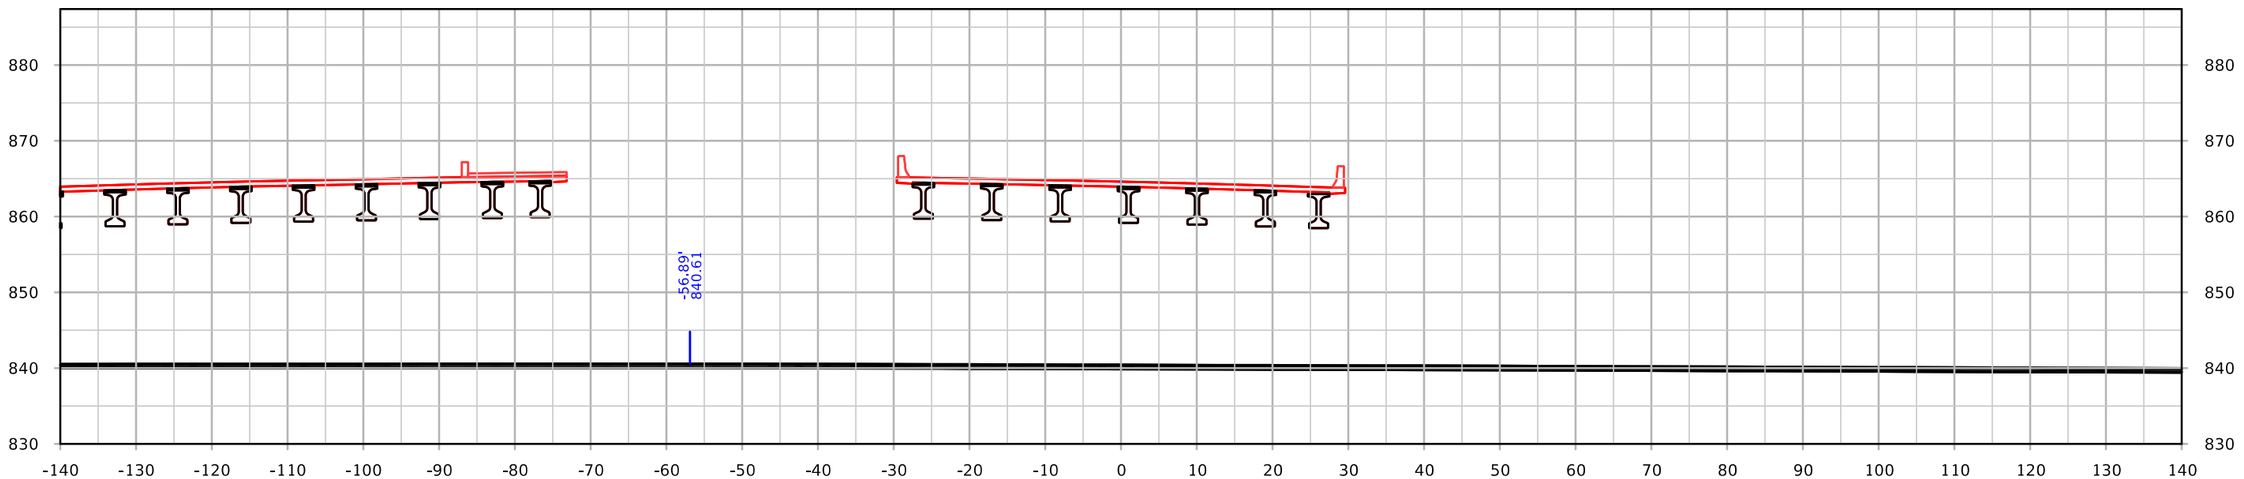


STA. 924+50.00


FILE NO.	ENGLISH	DESIGN TEAM Holst \ Schrock \ Dudley	Johnson \ Linn COUNTY	PROJECT NUMBER IM-380-6(434)12--13-52	SHEET NUMBER X.36

1:00:31 PM 10/3/2022 kschroc pw:\\NTPwint1.dot.int.lan:PWMain\Documents\Projects\5238003016\Design_Section3\CADD_Files\Sheet_Files\SHT_52380434_X28.dgn

SRWRT_WB

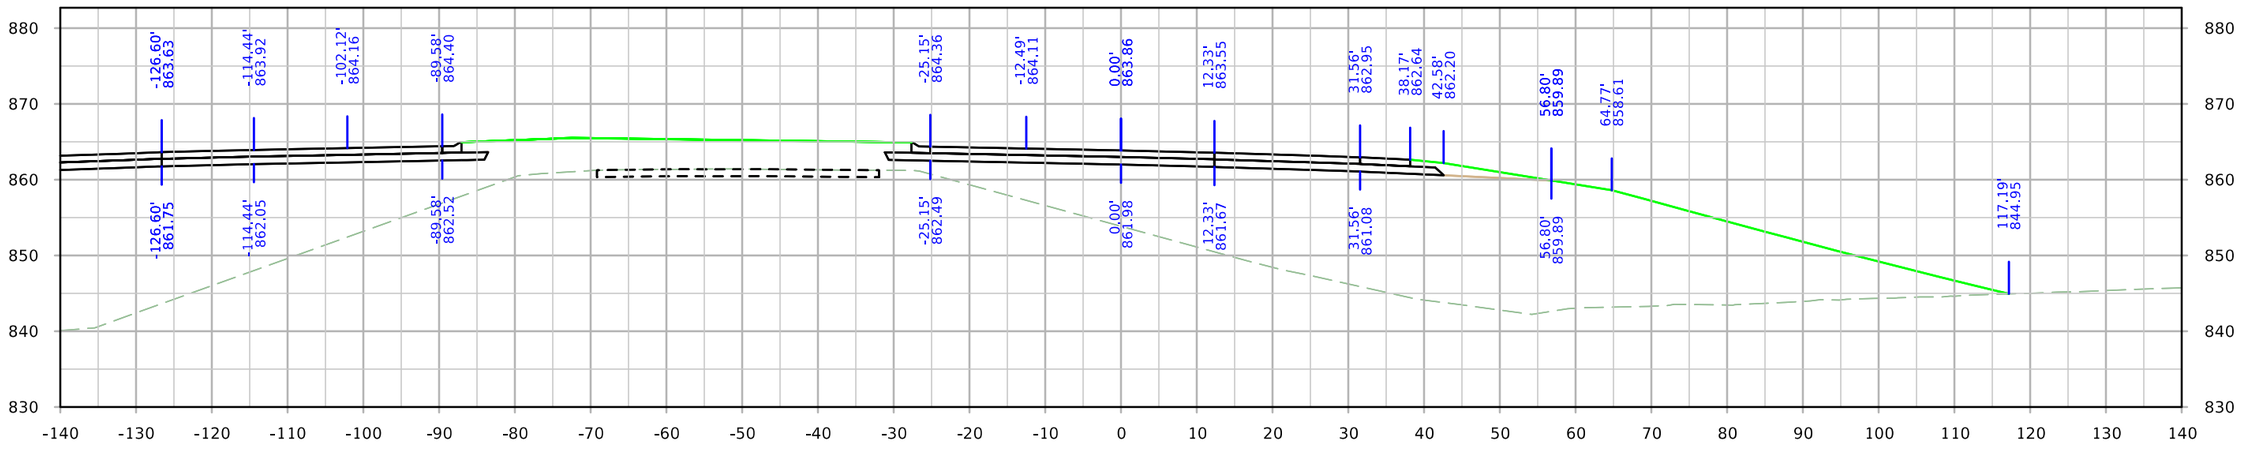

STA. 926+00.00

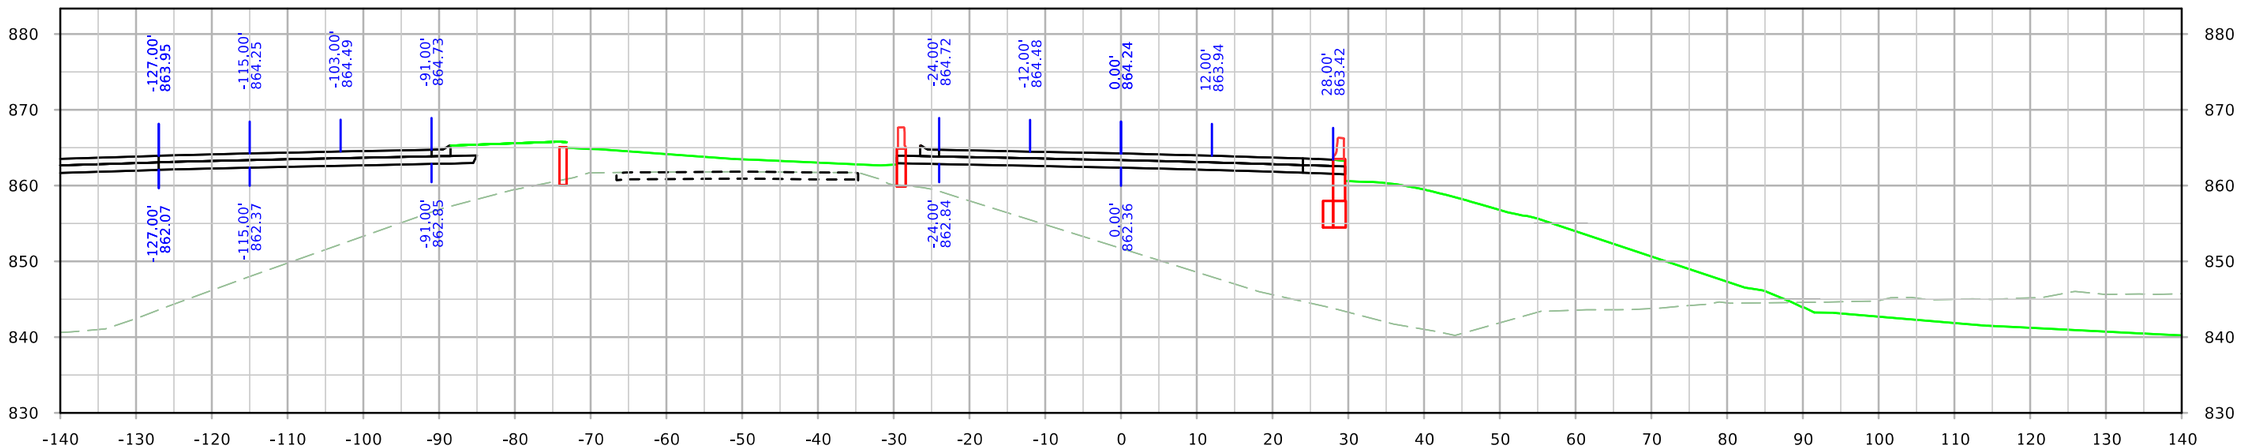


STA. 925+50.00


FILE NO.	ENGLISH	DESIGN TEAM Holst \ Schrock \ Dudley	Johnson \ Linn COUNTY	PROJECT NUMBER IM-380-6(434)12--13-52	SHEET NUMBER X.37

1:00:37 PM 10/3/2022 kschroc pw:\\NTPwint1.dot.int.lan:PWMain\Documents\Projects\5238003016\Design_Section3\CADD_Files\Sheet_Files\SHT_52380434_X28.dgn

SRWRT_WB

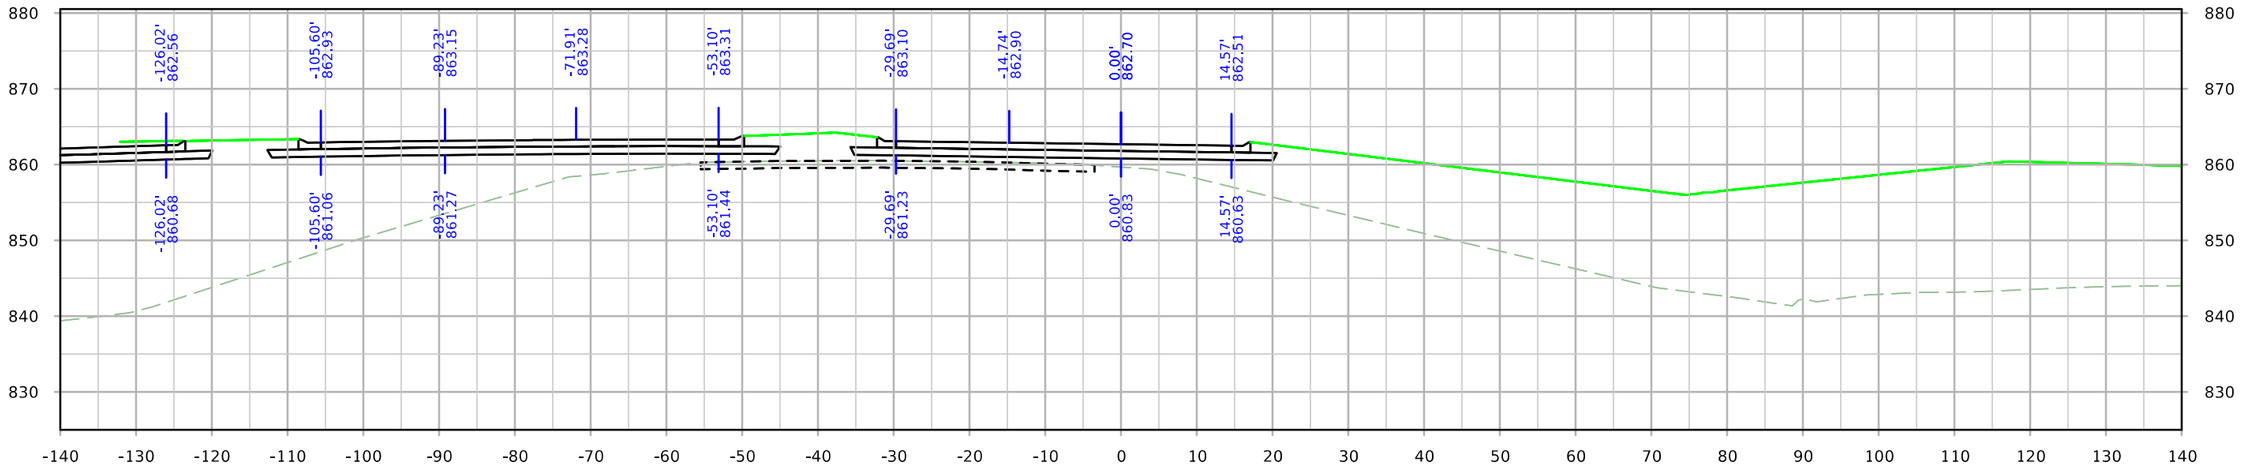

STA. 927+00.00

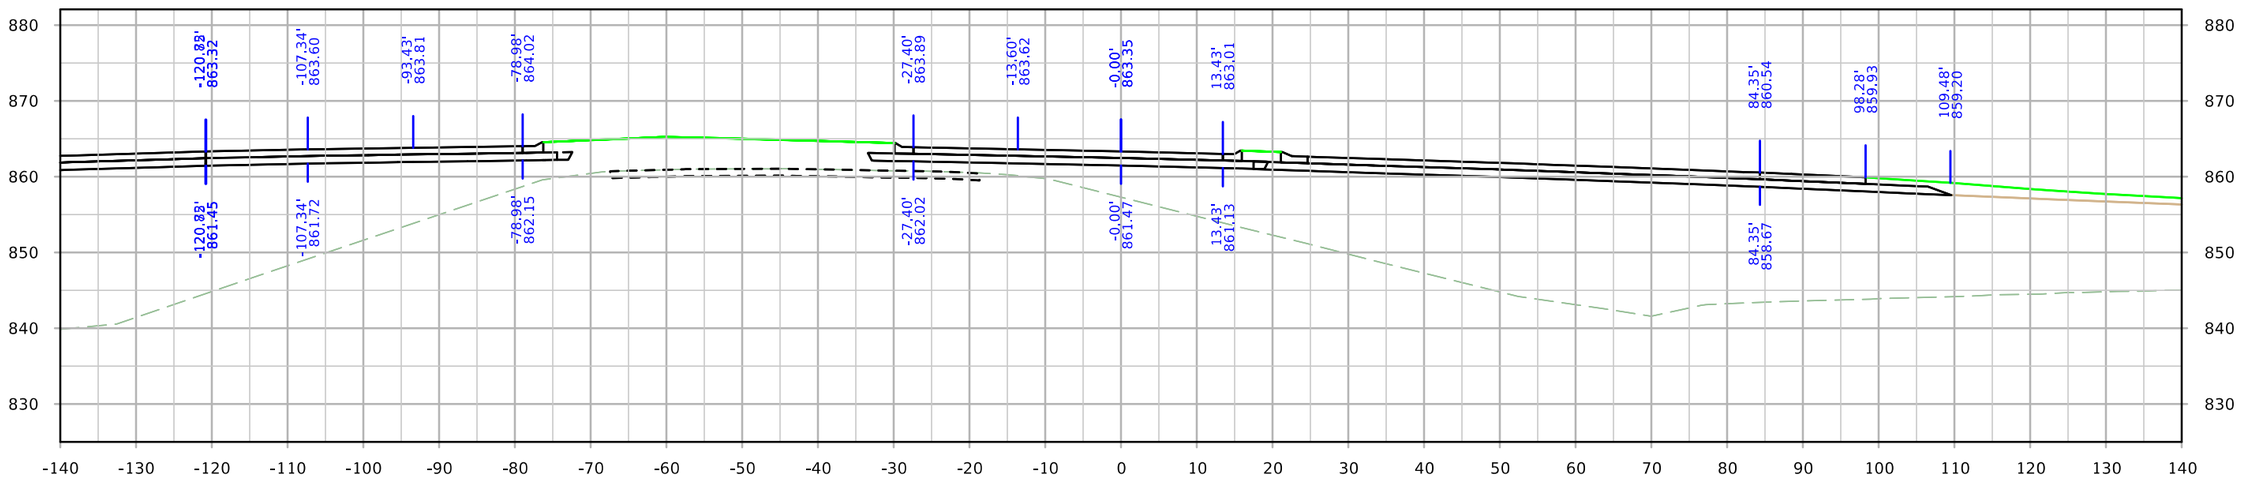


STA. 926+50.00


FILE NO.	ENGLISH	DESIGN TEAM Holst \ Schrock \ Dudley	Johnson \ Linn COUNTY	PROJECT NUMBER IM-380-6(434)12--13-52	SHEET NUMBER X.38

1:00:44 PM 10/3/2022 kschroc pw:\\NTPwint1.dot.int.lan:PWMain\Documents\Projects\5238003016\Design_Section3\CADD_Files\Sheet_Files\SHT_52380434_X28.dgn

SRWRT_WB

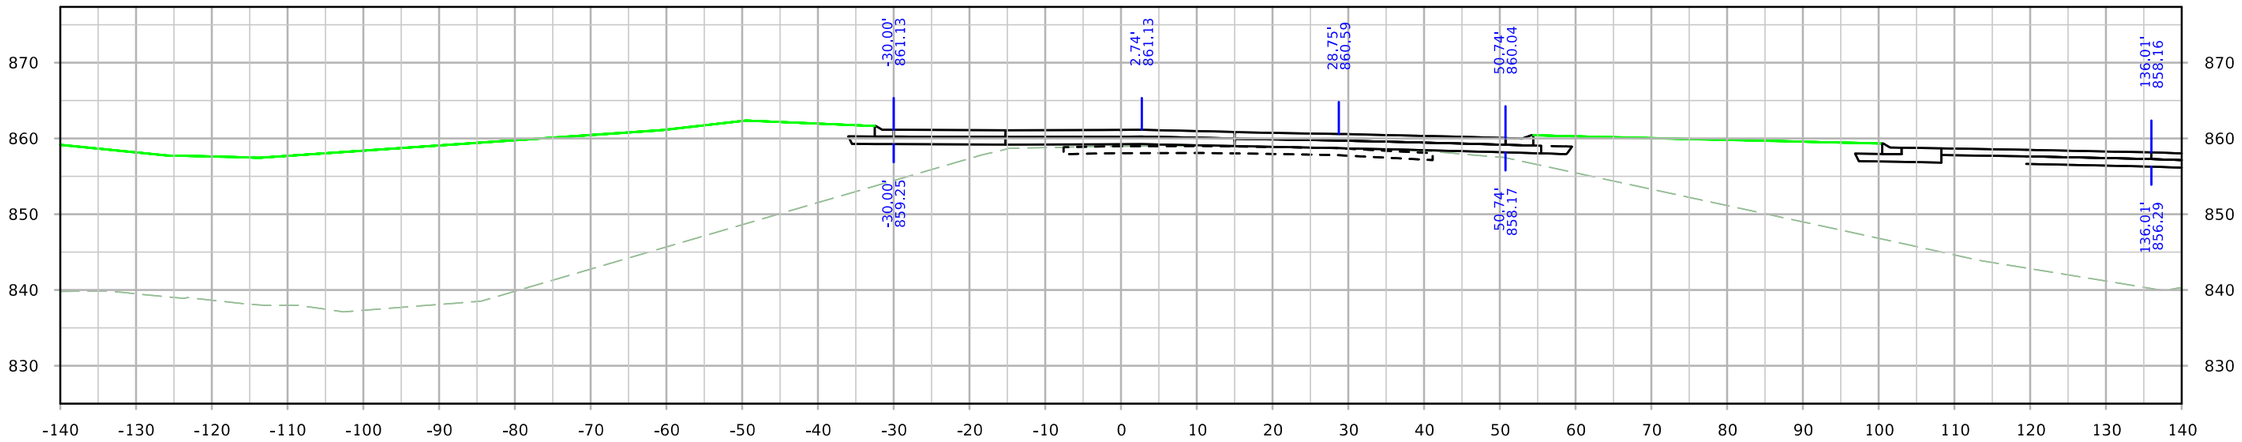

STA. 928+00.00

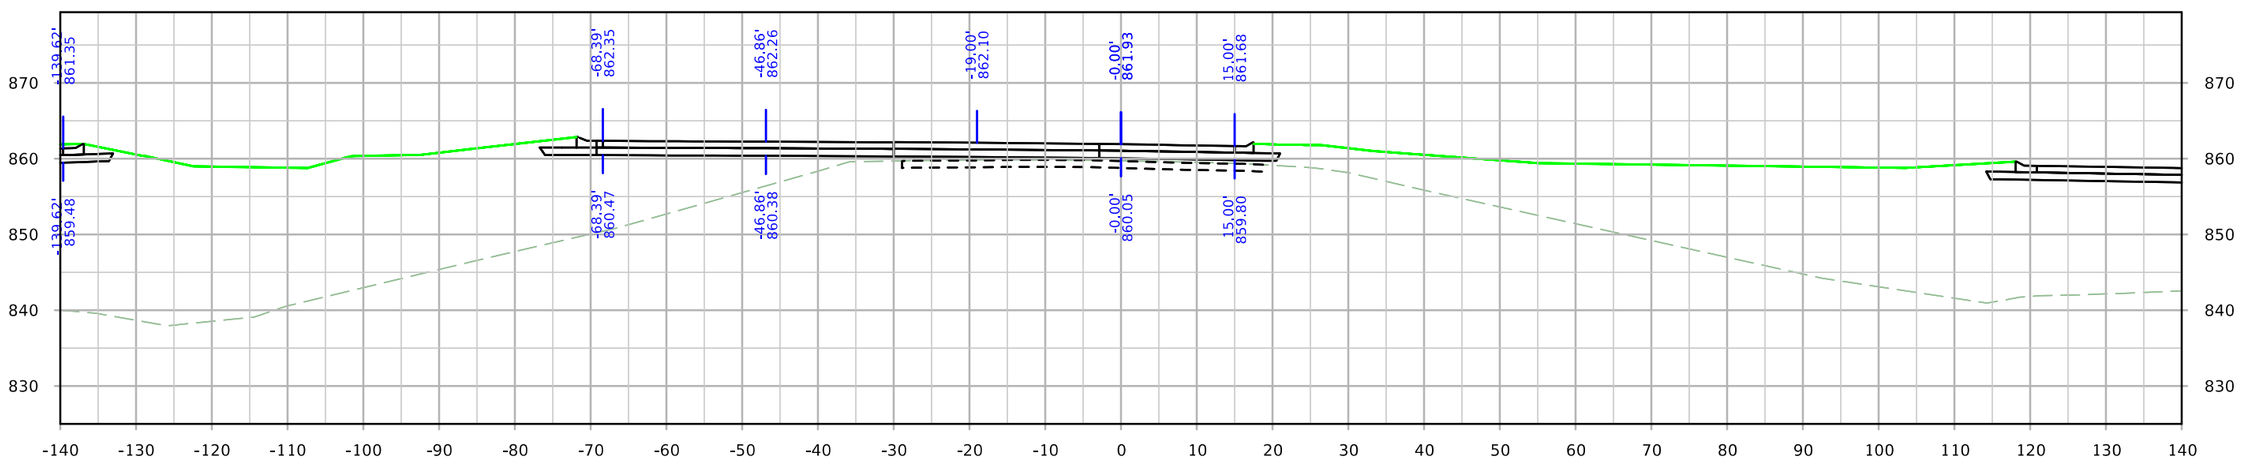


STA. 927+50.00


FILE NO.	ENGLISH	DESIGN TEAM Holst \ Schrock \ Dudley	Johnson \ Linn COUNTY	PROJECT NUMBER IM-380-6(434)12--13-52	SHEET NUMBER X.39

1:00:50 PM 10/3/2022 kschroc pw:\\NTPwint1.dot.int.lan:PWMain\Documents\Projects\5238003016\Design_Section3\CADD_Files\Sheet_Files\SHT_52380434_X28.dgn

SRWRT_WB

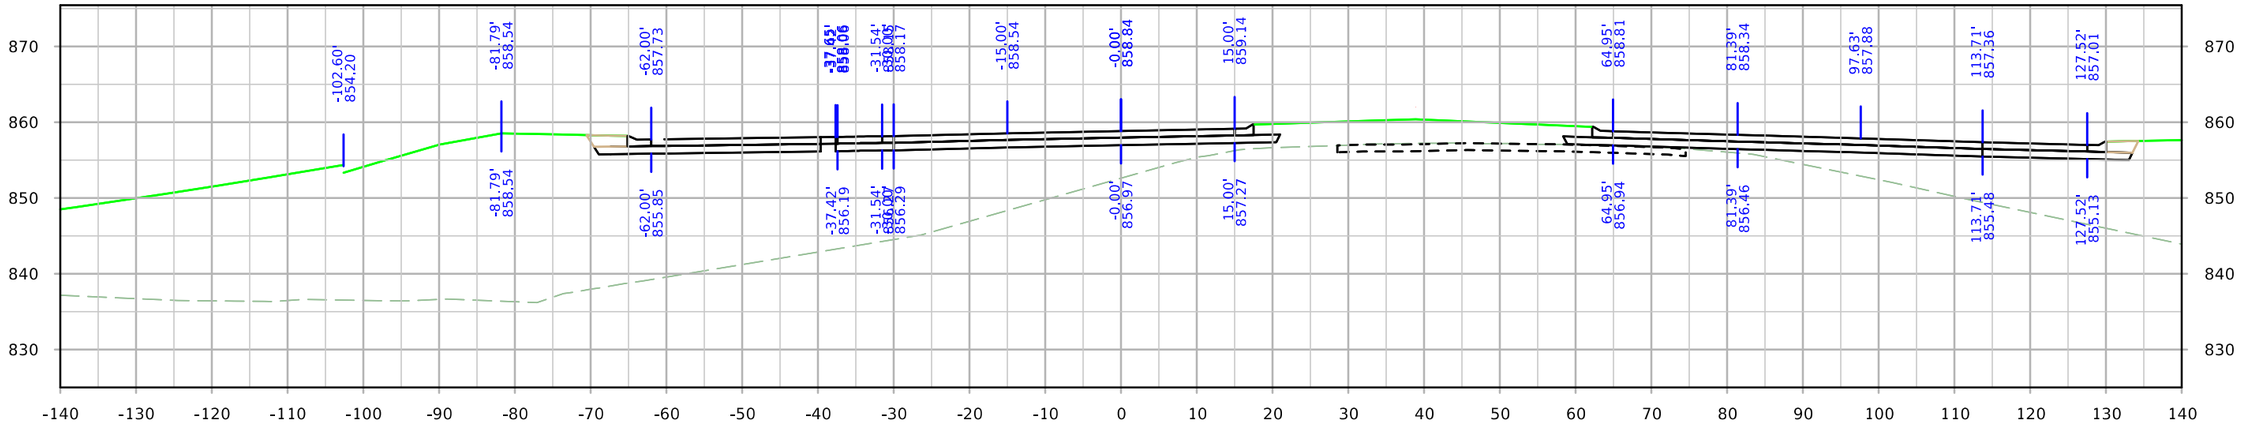

STA. 929+00.00

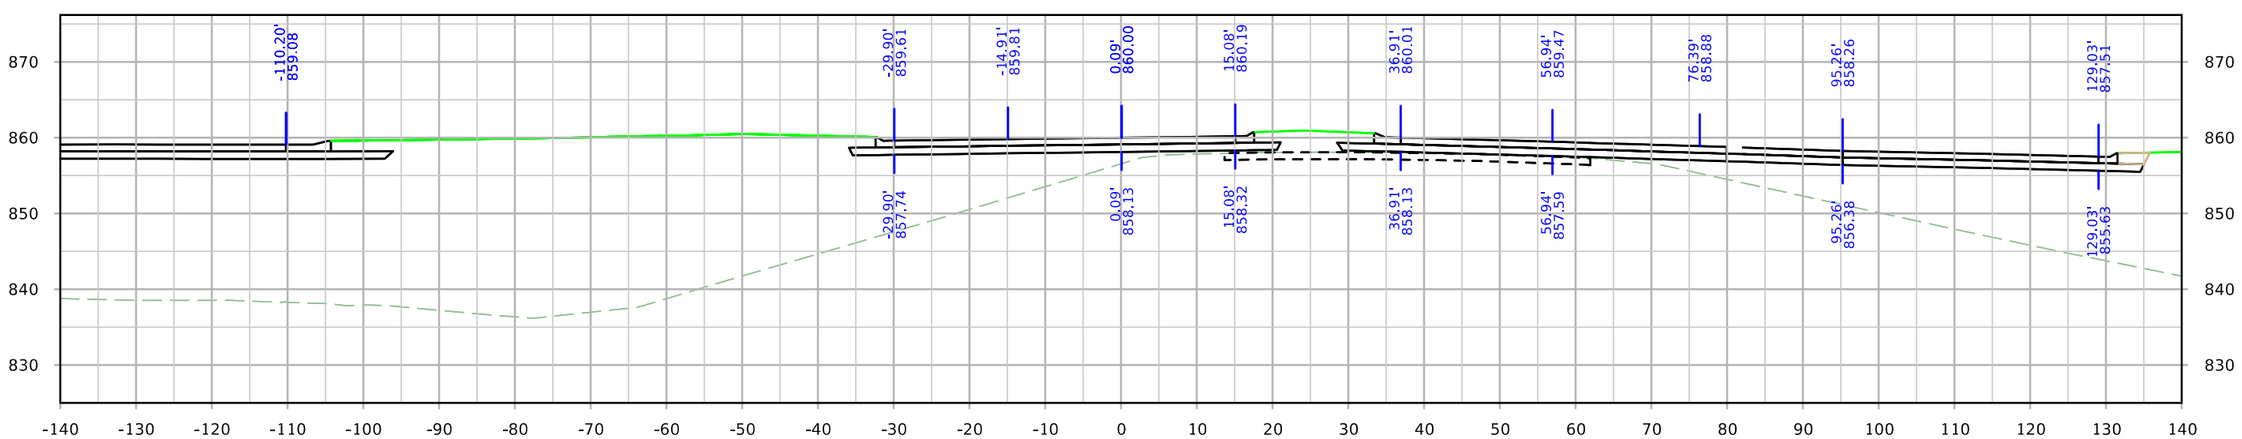


STA. 928+50.00


FILE NO.	ENGLISH	DESIGN TEAM Holst \ Schrock \ Dudley	Johnson \ Linn COUNTY	PROJECT NUMBER IM-380-6(434)12--13-52	SHEET NUMBER X.40

1:00:56 PM 10/3/2022 kschroc pw:\\NTPwint1.dot.int.lan:PWMain\Documents\Projects\5238003016\Design_Section3\CADD_Files\Sheet_Files\SHT_52380434_X28.dgn

SRWRT_WB

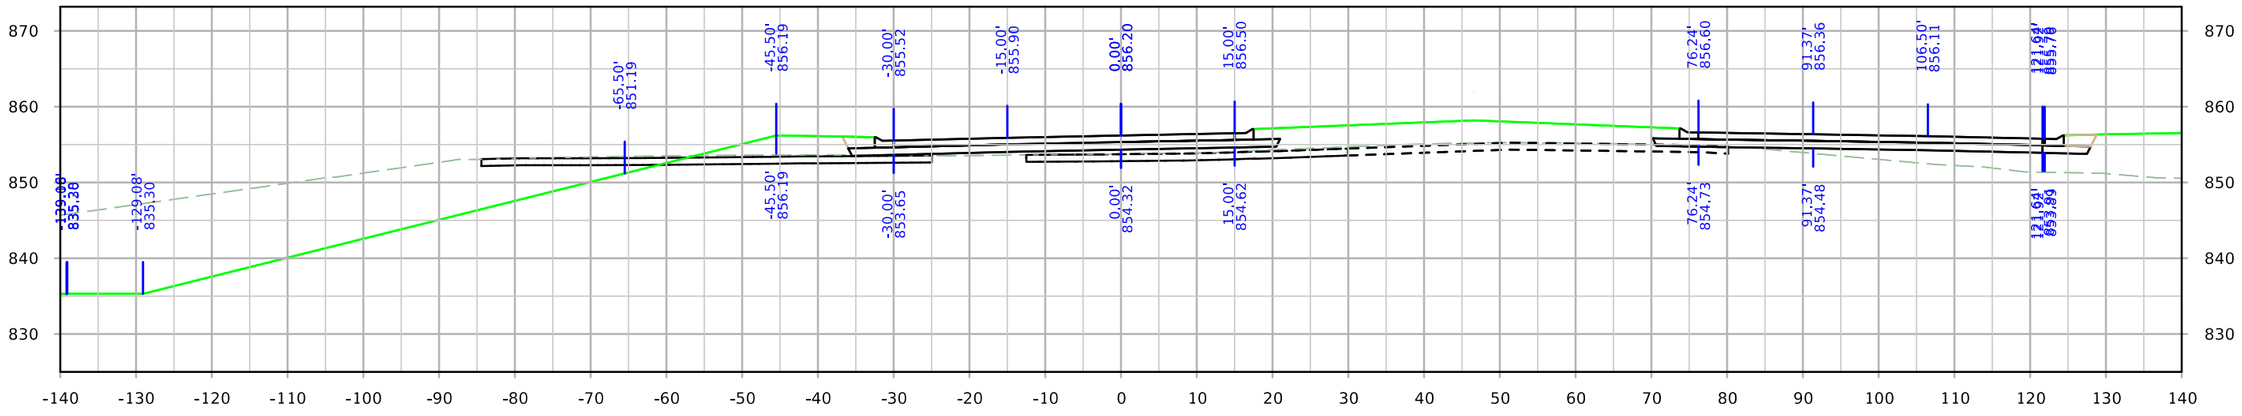

STA. 930+00.00

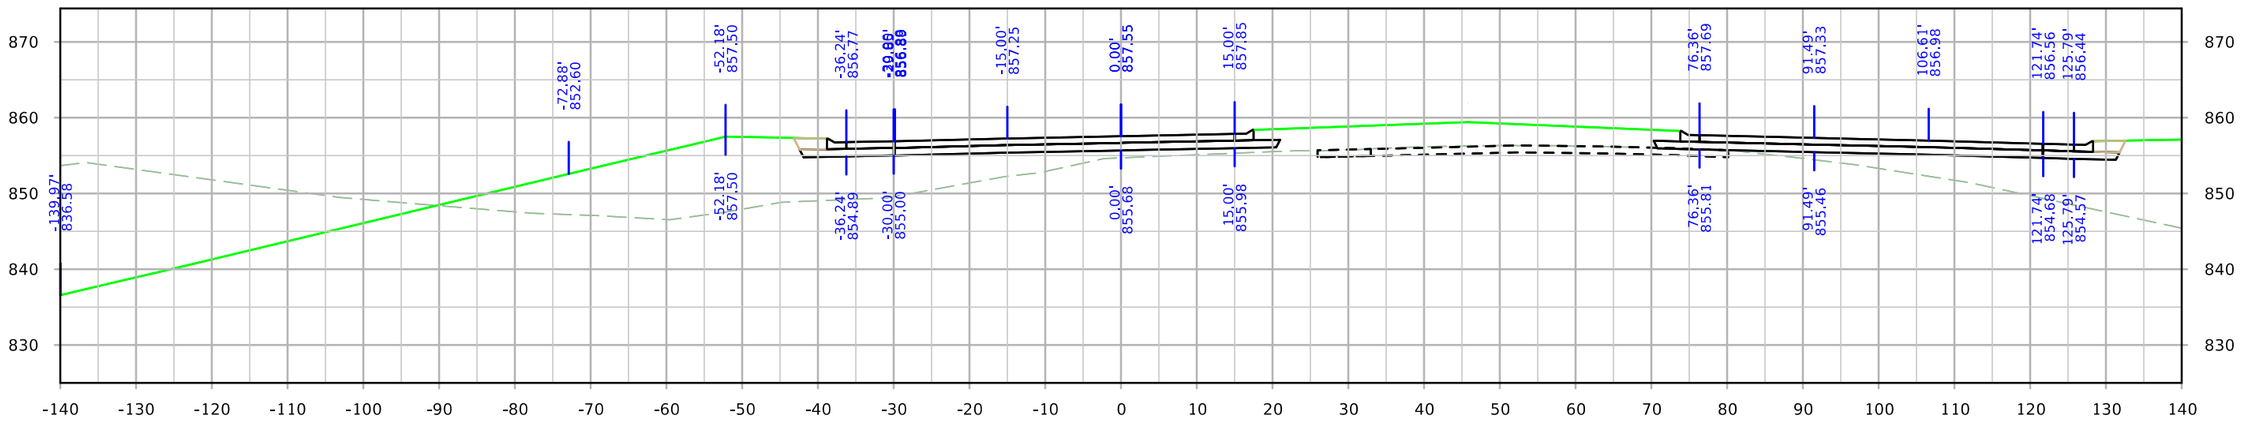


STA. 929+50.00


FILE NO.	ENGLISH	DESIGN TEAM Holst \ Schrock \ Dudley	Johnson \ Linn COUNTY	PROJECT NUMBER IM-380-6(434)12--13-52	SHEET NUMBER X.41

1:01:03 PM 10/3/2022 kschroc pw:\\NTPwint1.dot.int.lan:PWMain\Documents\Projects\5238003016\Design_Section3\CADD_Files\Sheet_Files\SHT_52380434_X28.dgn

SRWRT_WB

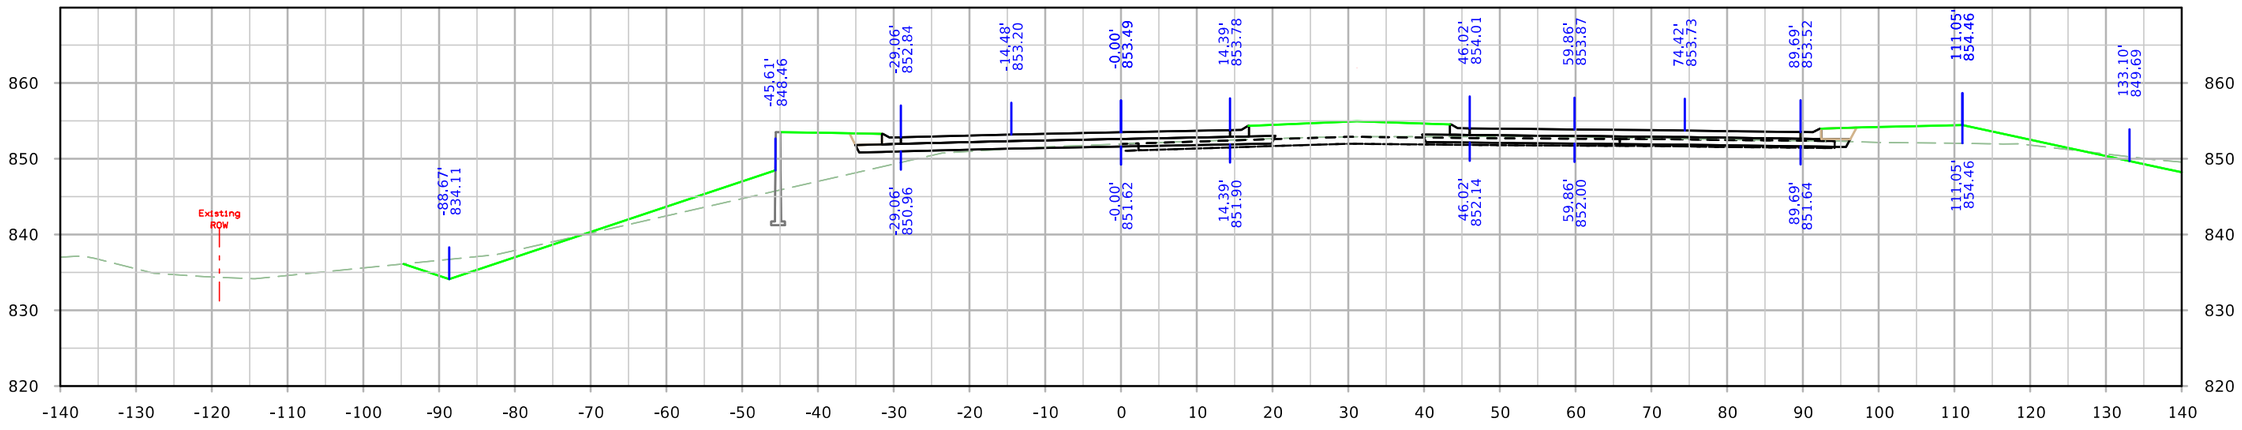

STA. 931+00.00

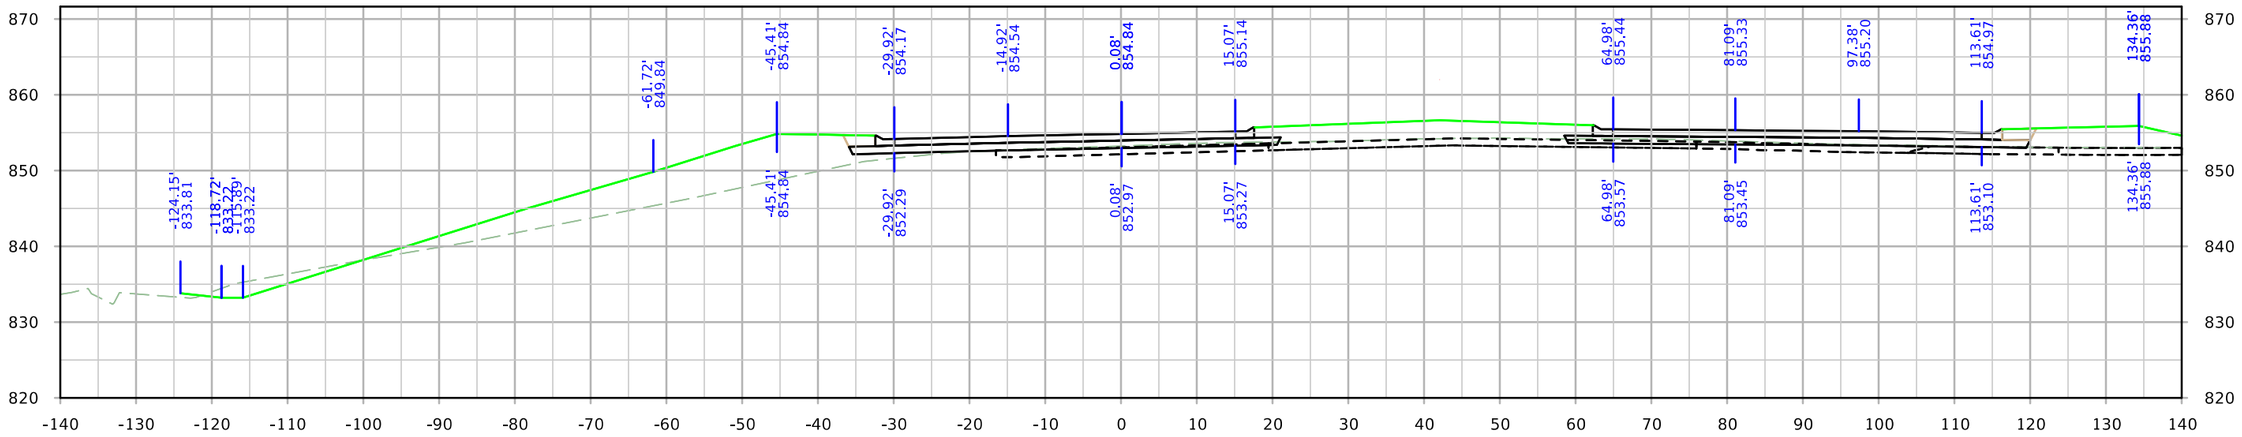


STA. 930+50.00


FILE NO.	ENGLISH	DESIGN TEAM Holst \ Schrock \ Dudley	Johnson \ Linn COUNTY	PROJECT NUMBER IM-380-6(434)12--13-52	SHEET NUMBER X.42

1:01:09 PM 10/3/2022 kschroc pw:\\NTPwint1.dot.int.lan:PWMain\Documents\Projects\5238003016\Design_Section3\CADD_Files\Sheet_Files\SHT_52380434_X28.dgn

SRWRT_WB

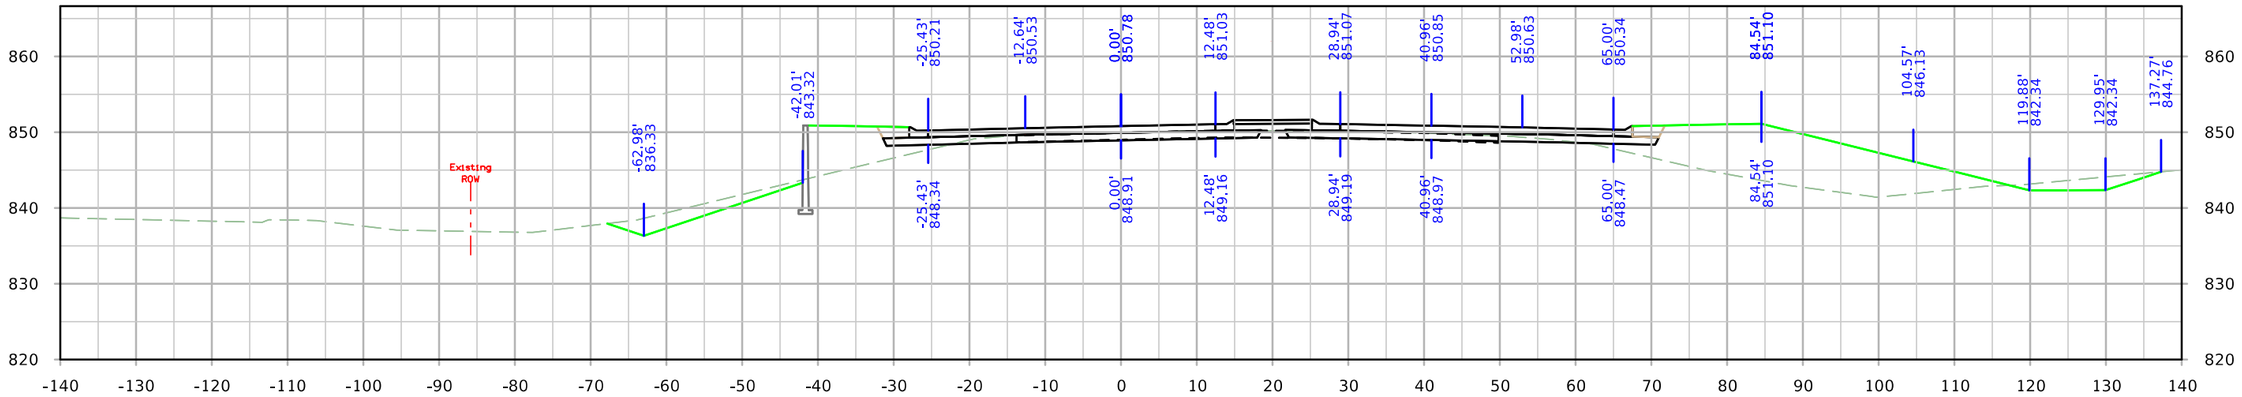

STA. 932+00.00

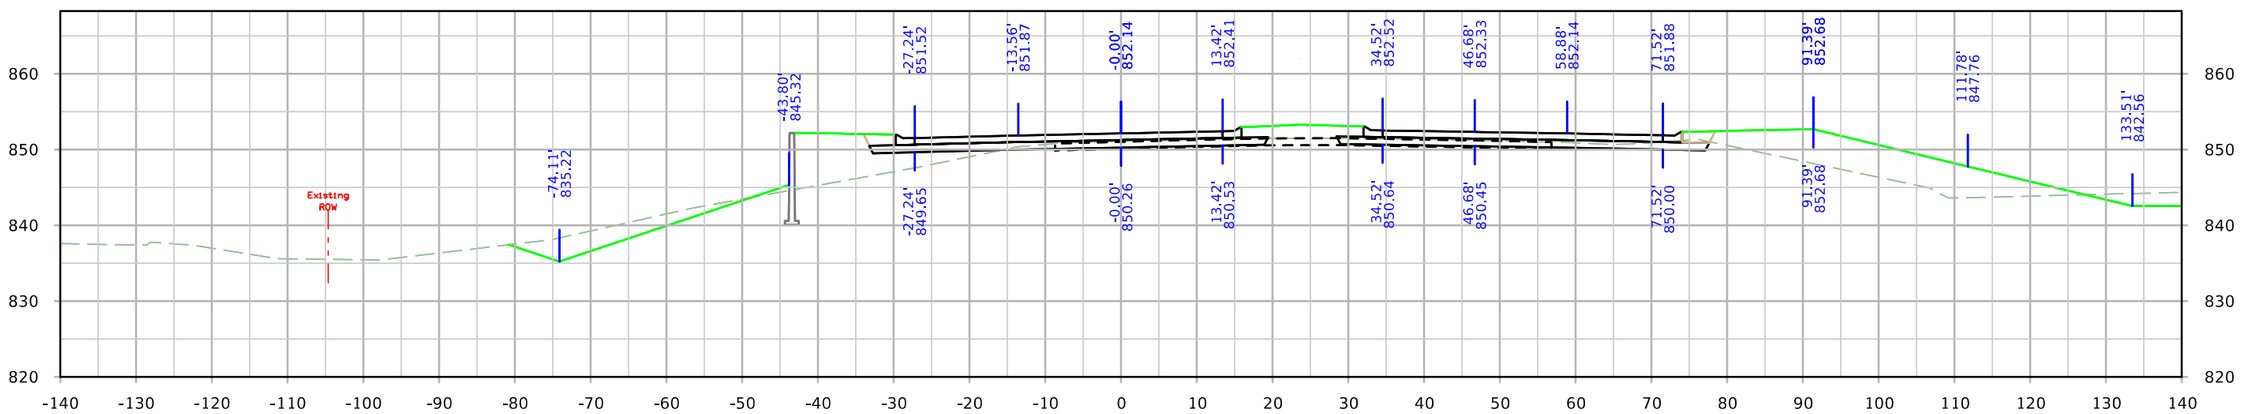


STA. 931+50.00


FILE NO.	ENGLISH	DESIGN TEAM Holst \ Schrock \ Dudley	Johnson \ Linn COUNTY	PROJECT NUMBER IM-380-6(434)12--13-52	SHEET NUMBER X.43

1:01:17 PM 10/3/2022 kschroc pw:\\NTPwint1.dot.int.lan:PWMain\Documents\Projects\5238003016\Design_Section3\CADD_Files\Sheet_Files\SHT_52380434_X28.dgn

SRWRT_WB

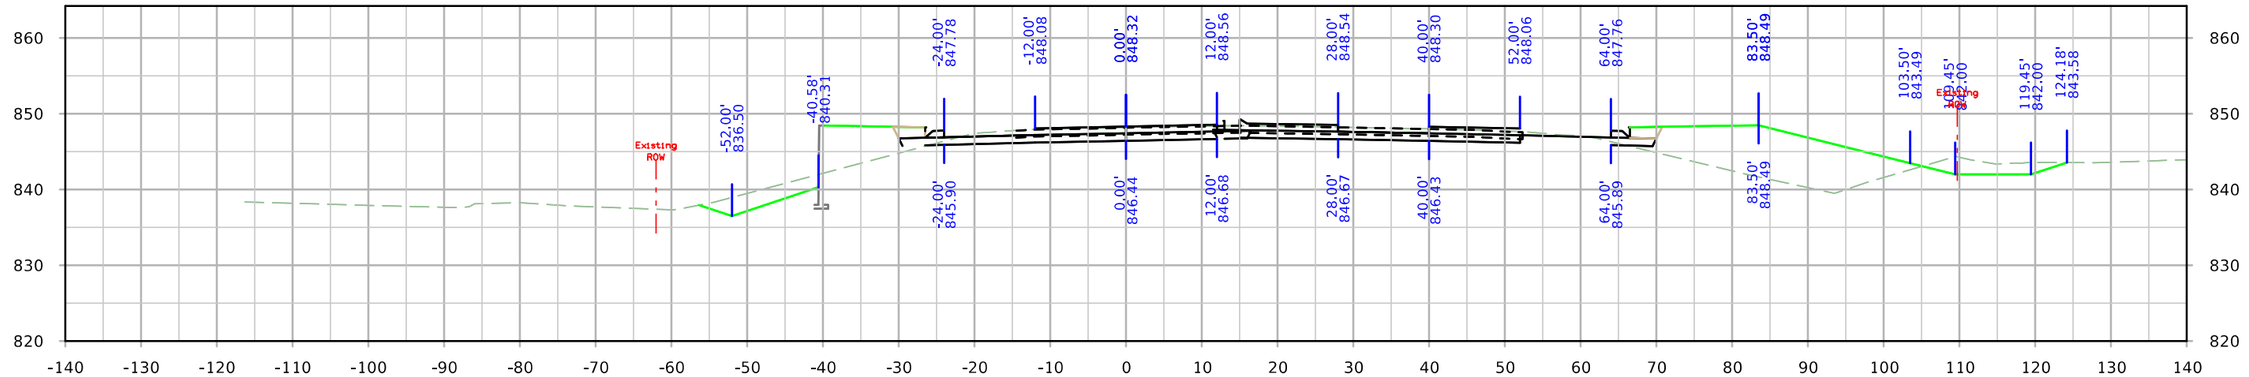

STA. 932+91.07

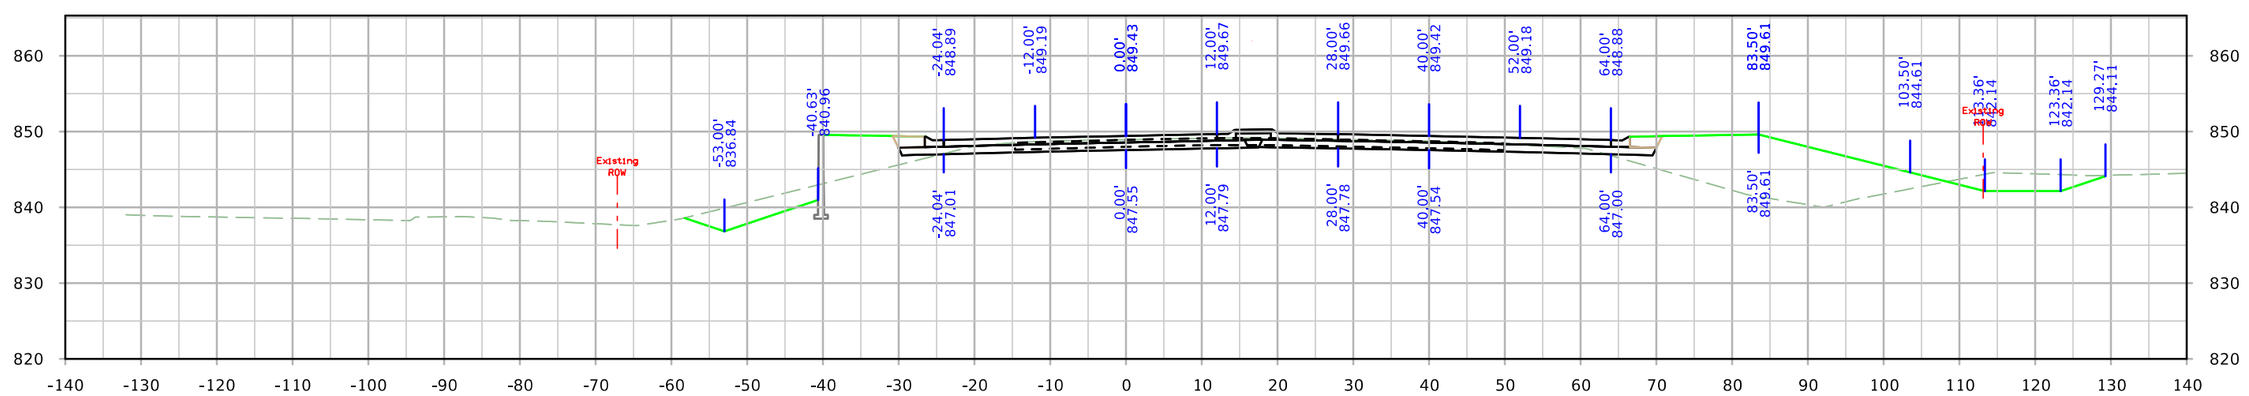


STA. 932+50.00


FILE NO.	ENGLISH	DESIGN TEAM Holst \ Schrock \ Dudley	Johnson \ Linn COUNTY	PROJECT NUMBER IM-380-6(434)12--13-52	SHEET NUMBER X.44

1:01:24 PM 10/3/2022 kschroc pw:\\NTPwint1.dot.int.lan:PWMain\Documents\Projects\5238003016\Design_Section3\CADD_Files\Sheet_Files\SHT_52380434_X28.dgn

RPA120

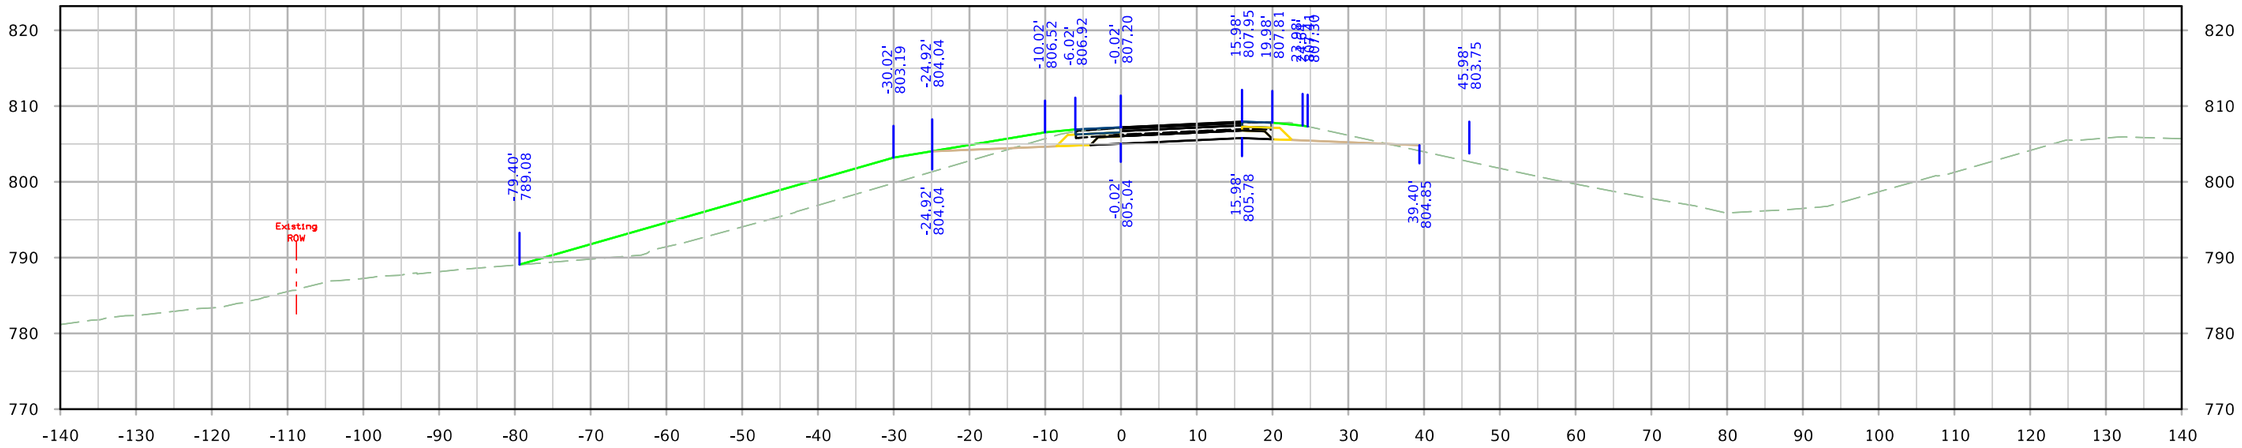

STA. 5744+50.00

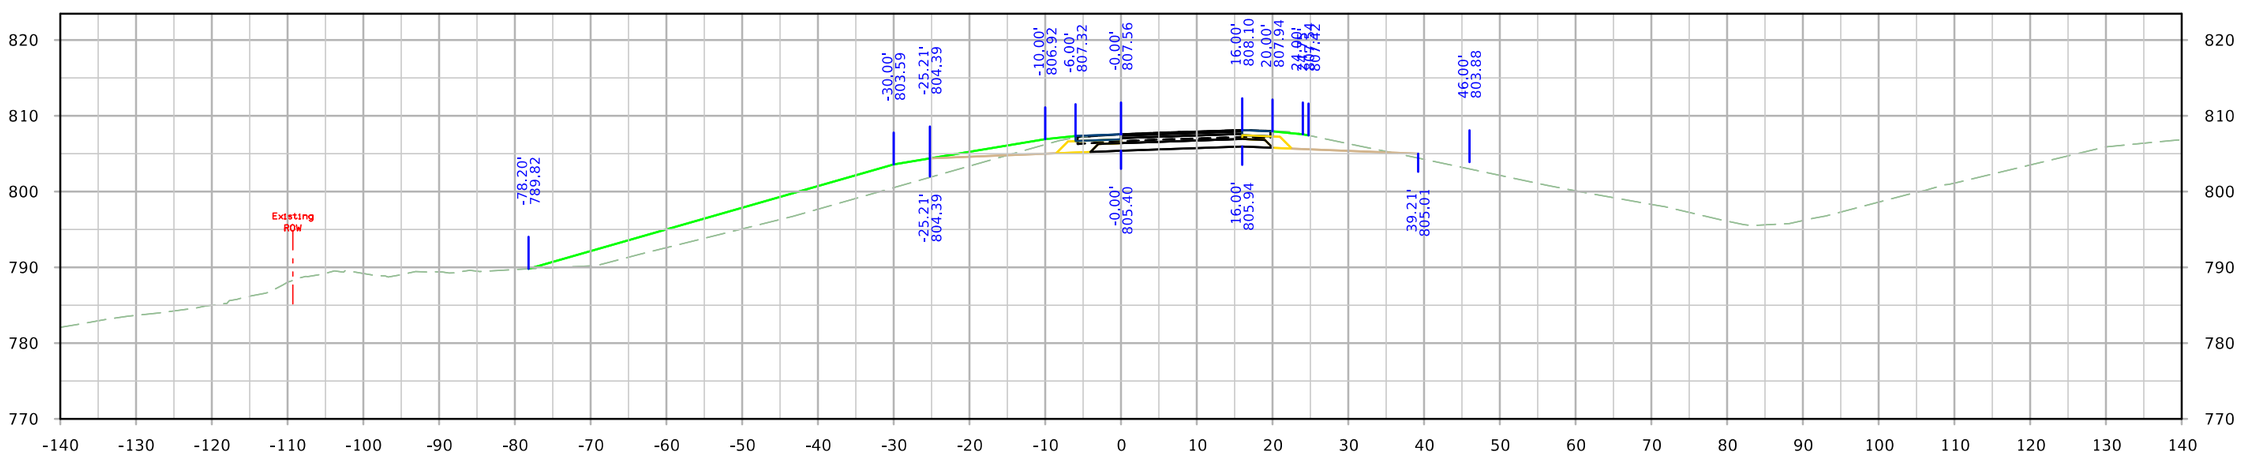


STA. 5744+10.19


FILE NO.	ENGLISH	DESIGN TEAM Holst \ Schrock \ Dudley	Johnson \ Linn COUNTY	PROJECT NUMBER IM-380-6(434)11--13-52	SHEET NUMBER Y.1

3:04:19 PM 10/3/2022 kschroc pw:\\NTPwint1.dot.int.lan:PWMain\Documents\Projects\5238003016\Design_Section3\CADD_Files\Sheet_Files\SHT_52380434_Y01.dgn

RPA120

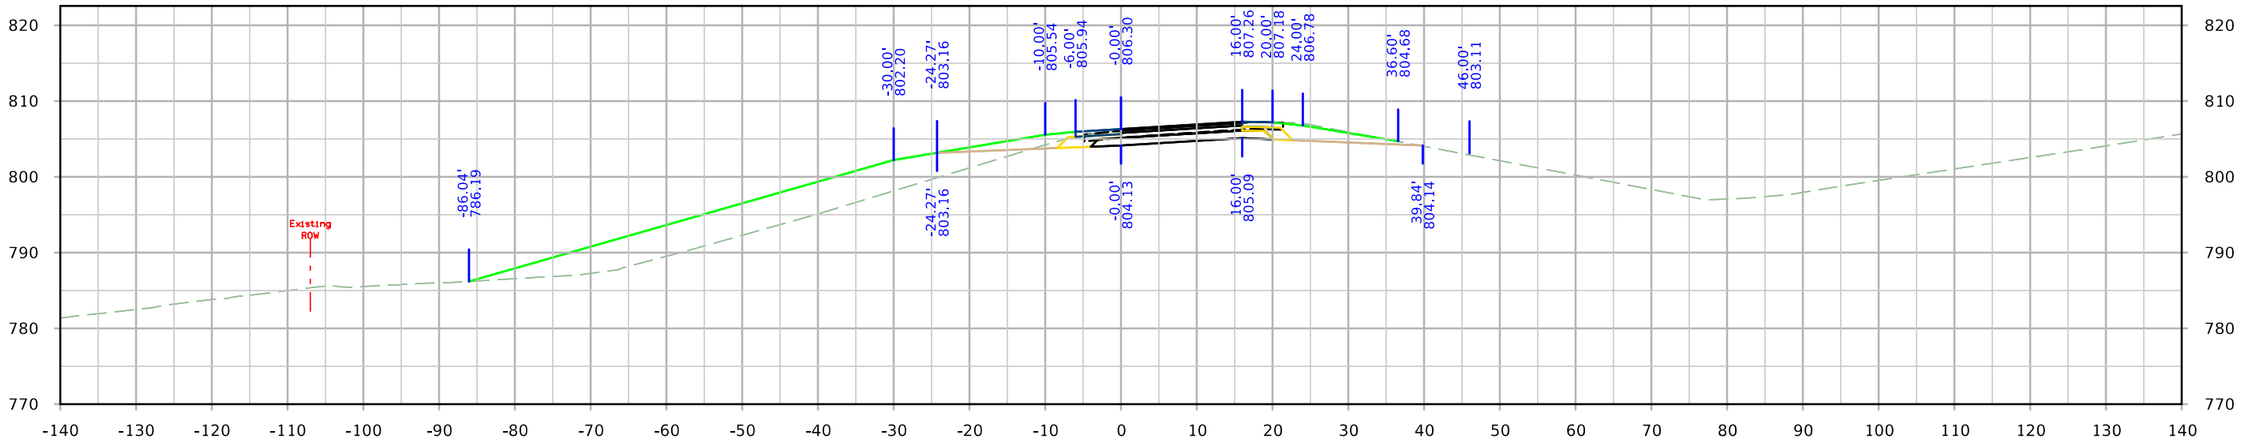

STA. 5745+50.00

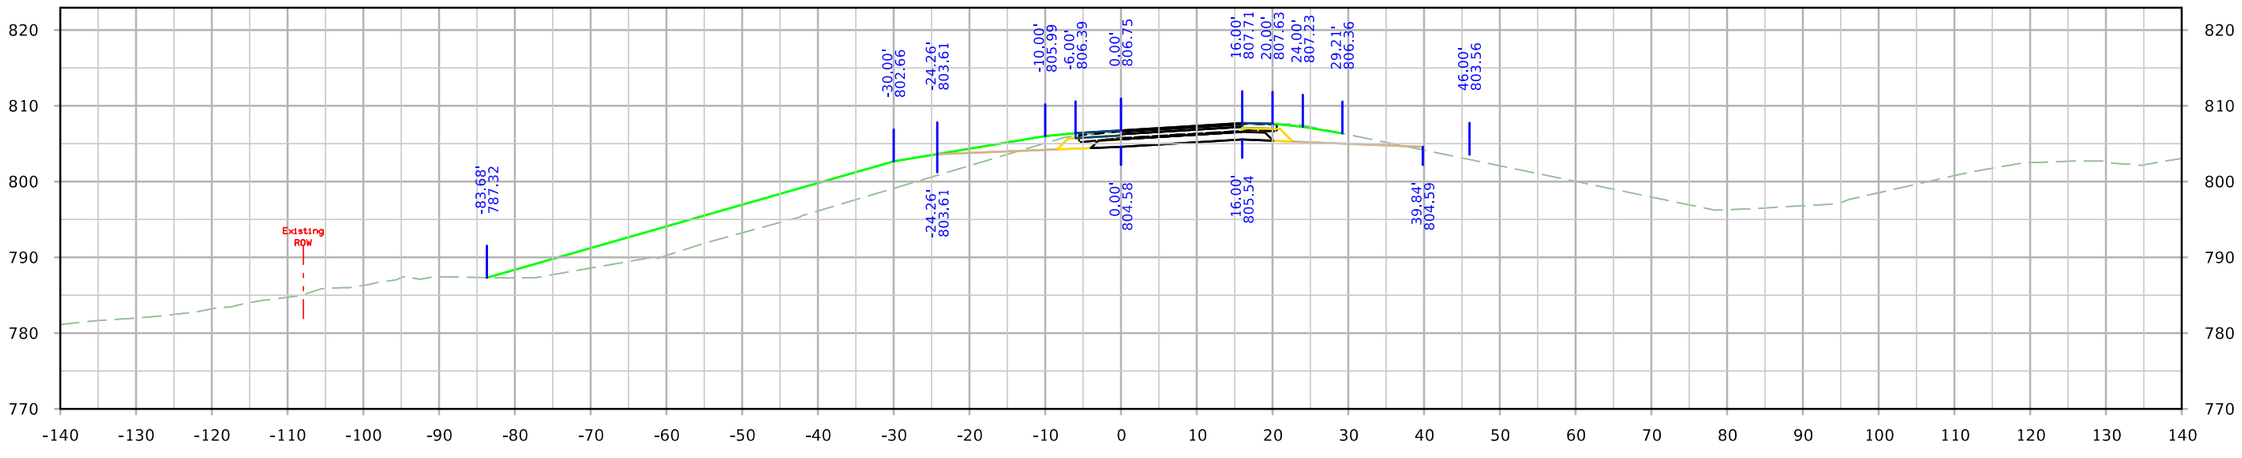


STA. 5745+00.00


FILE NO.	ENGLISH	DESIGN TEAM Holst \ Schrock \ Dudley	Johnson \ Linn COUNTY	PROJECT NUMBER IM-380-6(434)12--13-52	SHEET NUMBER Y.2	

3:04:24 PM 10/3/2022 kschroc pw:\\NTPwint1.dot.int.lan:PWMain\Documents\Projects\5238003016\Design_Section3\CADD_Files\Sheet_Files\SHT_52380434_Y01.dgn

RPA120

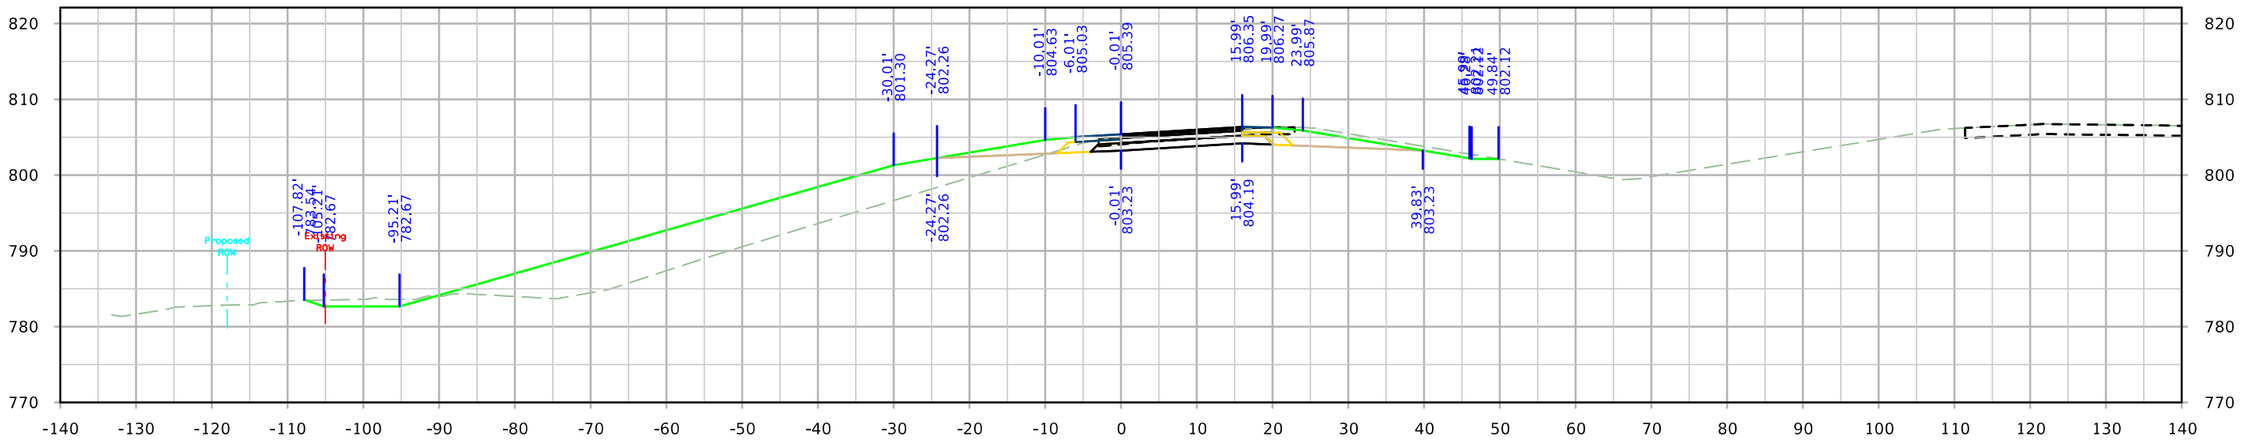

STA. 5746+50.00

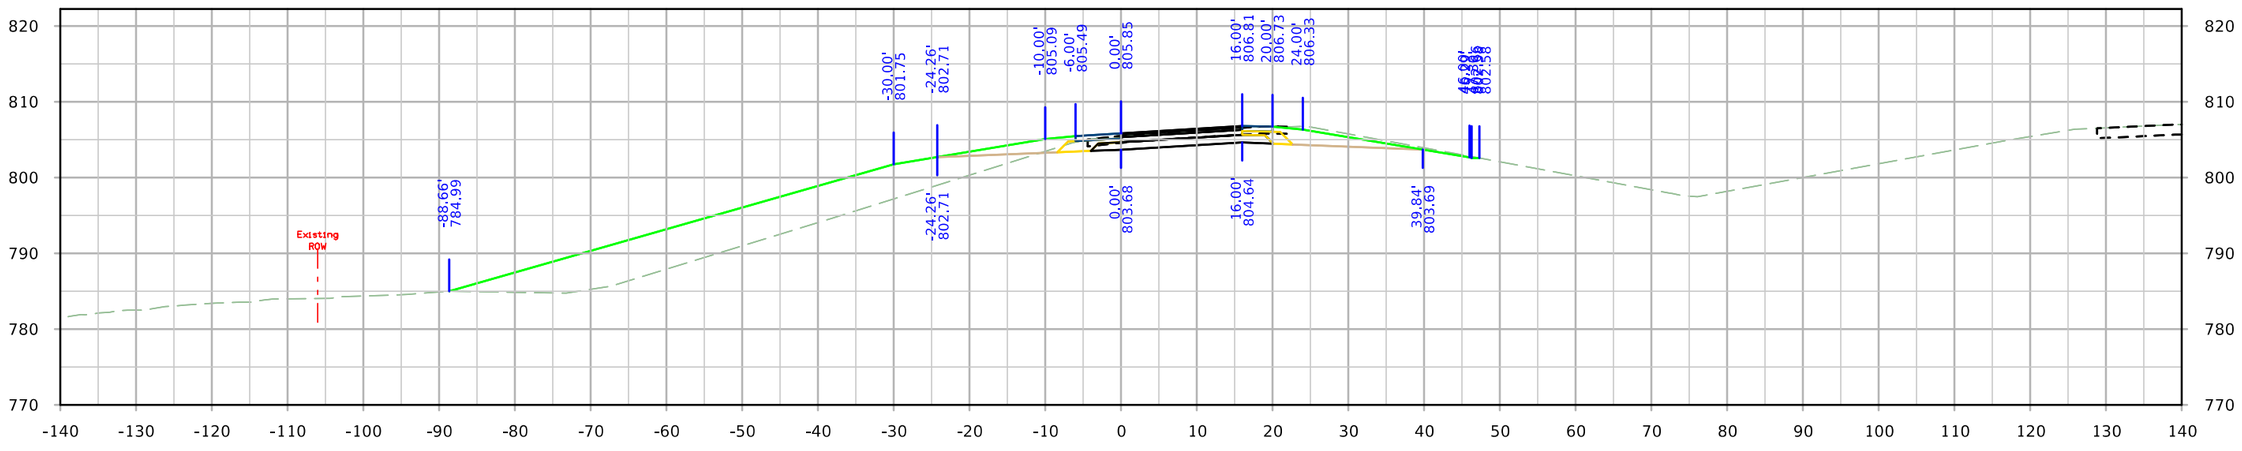


STA. 5746+00.00


FILE NO.	ENGLISH	DESIGN TEAM Holst \ Schrock \ Dudley	Johnson \ Linn COUNTY	PROJECT NUMBER IM-380-6(434)12--13-52	SHEET NUMBER Y.3

3:04:29 PM 10/3/2022 kschroc pw:\\NTPwint1.dot.int.lan:PWMain\Documents\Projects\5238003016\Design_Section3\CADD_Files\Sheet_Files\SHT_52380434_Y01.dgn

RPA120

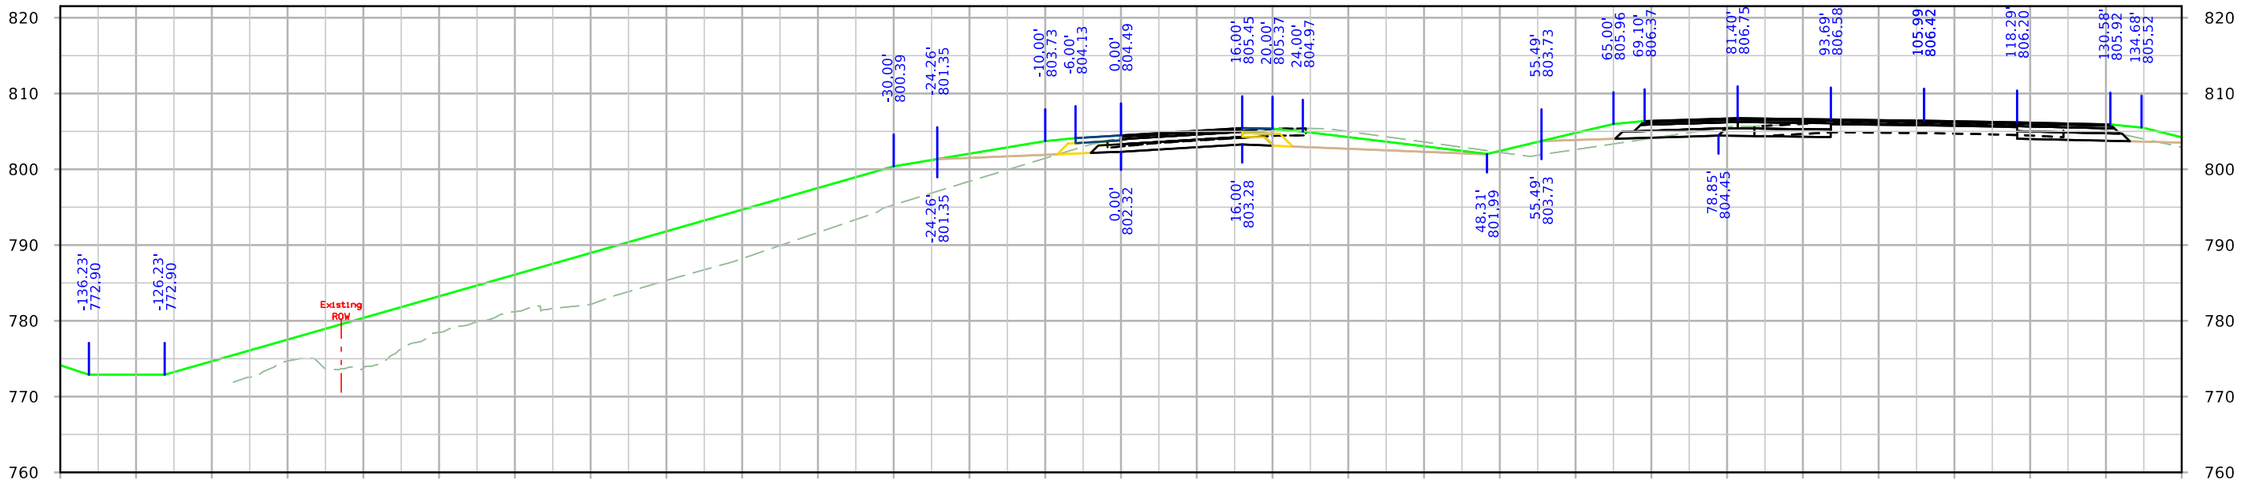

STA. 5747+50.00

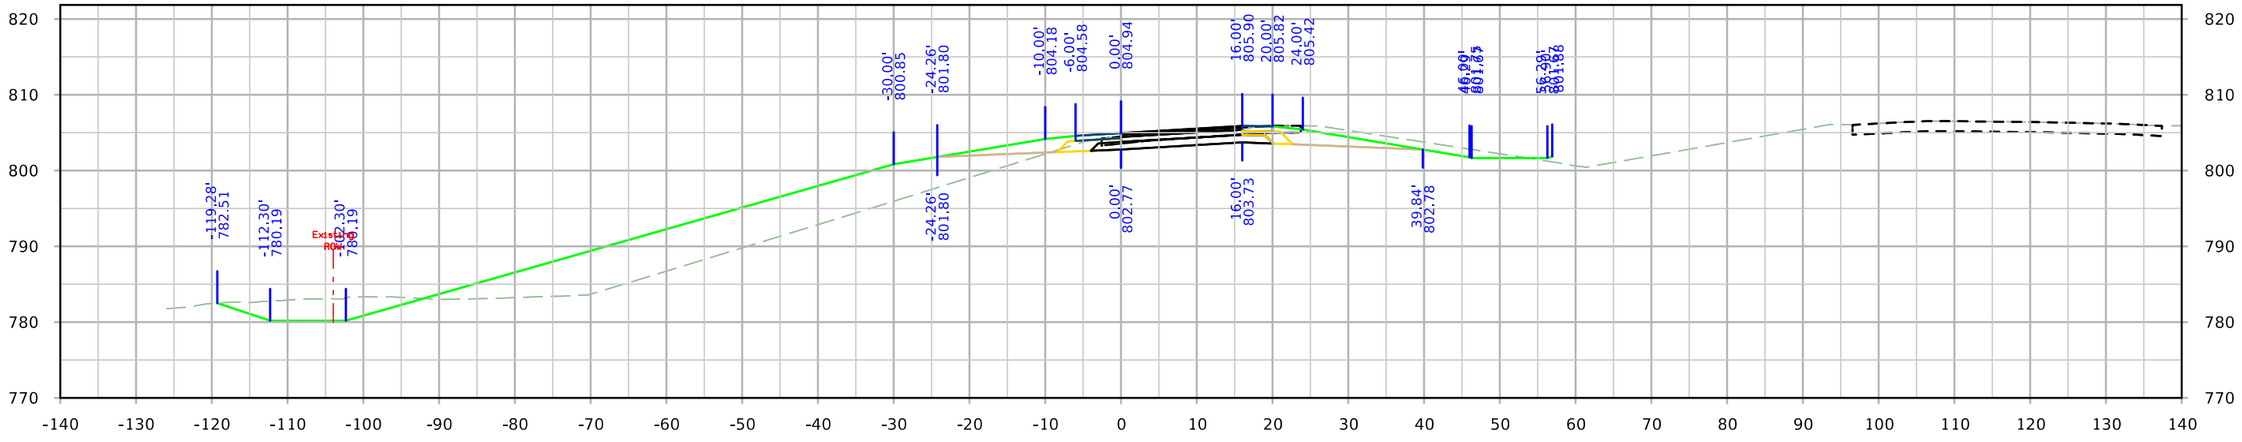


STA. 5747+00.00


FILE NO.	ENGLISH	DESIGN TEAM Holst \ Schrock \ Dudley	Johnson \ Linn COUNTY	PROJECT NUMBER IM-380-6(434)12--13-52	SHEET NUMBER Y.4

3:04:34 PM 10/3/2022 kschroc pw:\\NTPwint1.dot.int.lan:PWMain\Documents\Projects\5238003016\Design_Section3\CADD_Files\Sheet_Files\SHT_52380434_Y01.dgn

RPA120

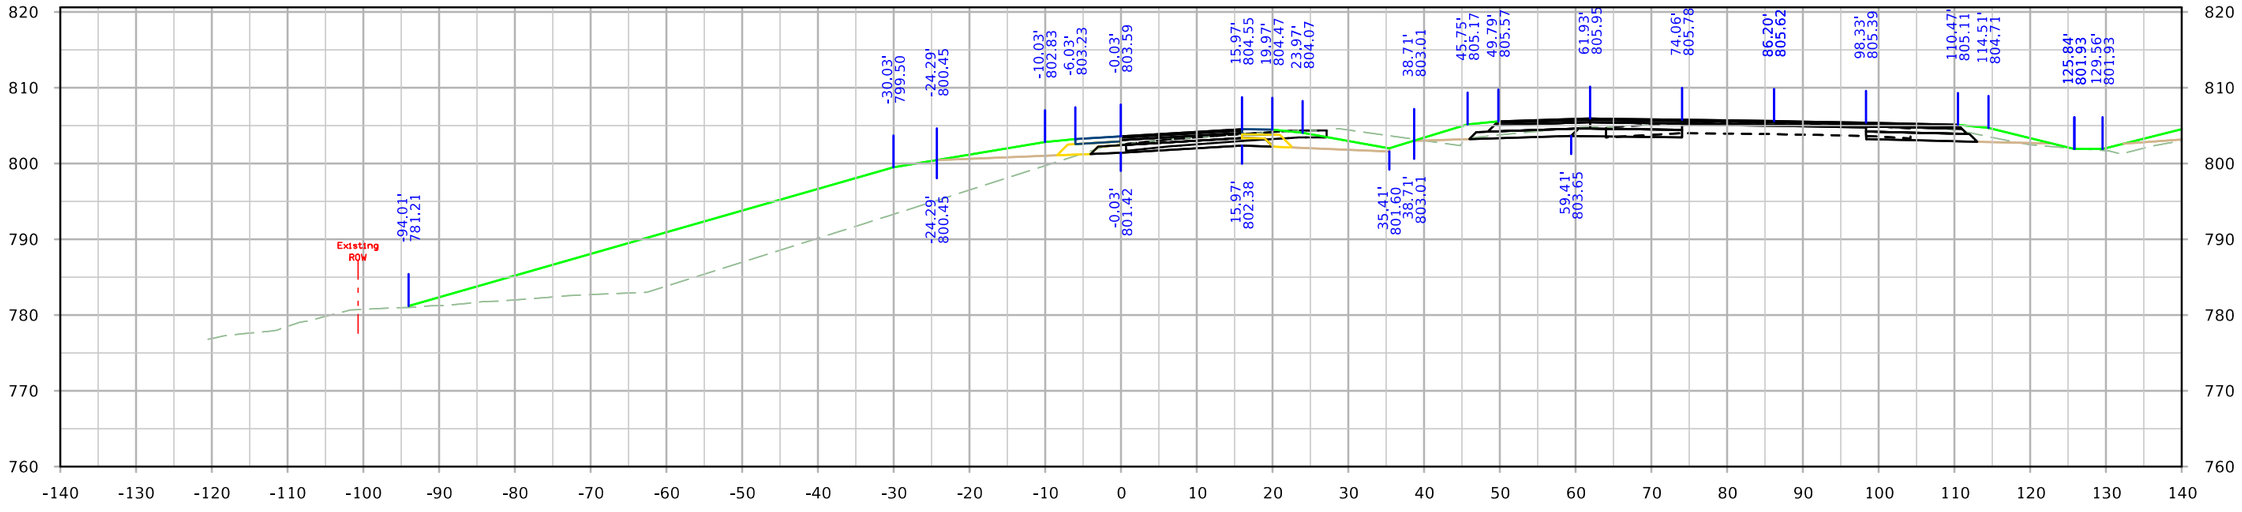

STA. 5748+50.00

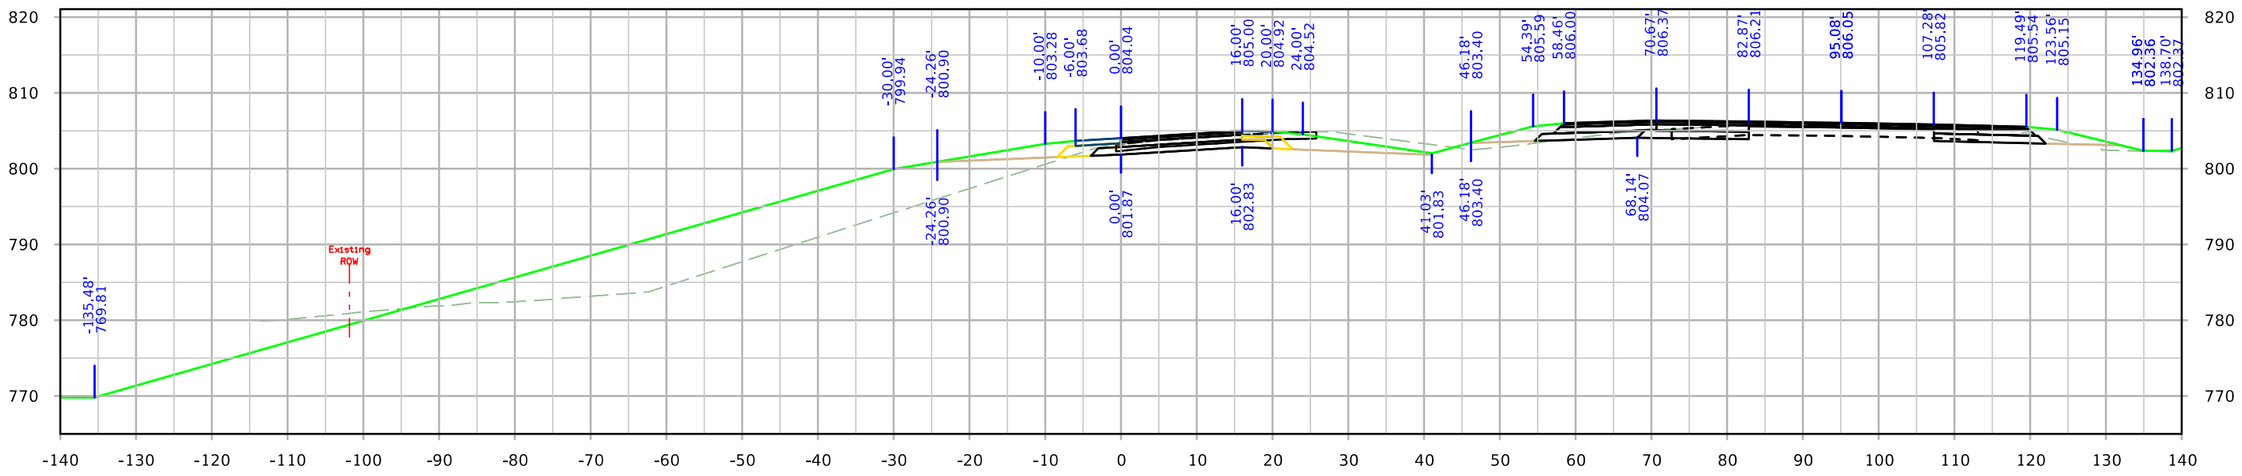


STA. 5748+00.00


FILE NO.	ENGLISH	DESIGN TEAM Holst \ Schrock \ Dudley	Johnson \ Linn COUNTY	PROJECT NUMBER IM-380-6(434)12--13-52	SHEET NUMBER Y.5

3:04:39 PM 10/3/2022 kschroc pw:\\NTPwint1.dot.int.lan:PWMain\Documents\Projects\5238003016\Design_Section3\CADD_Files\Sheet_Files\SHT_52380434_Y01.dgn

RPA120

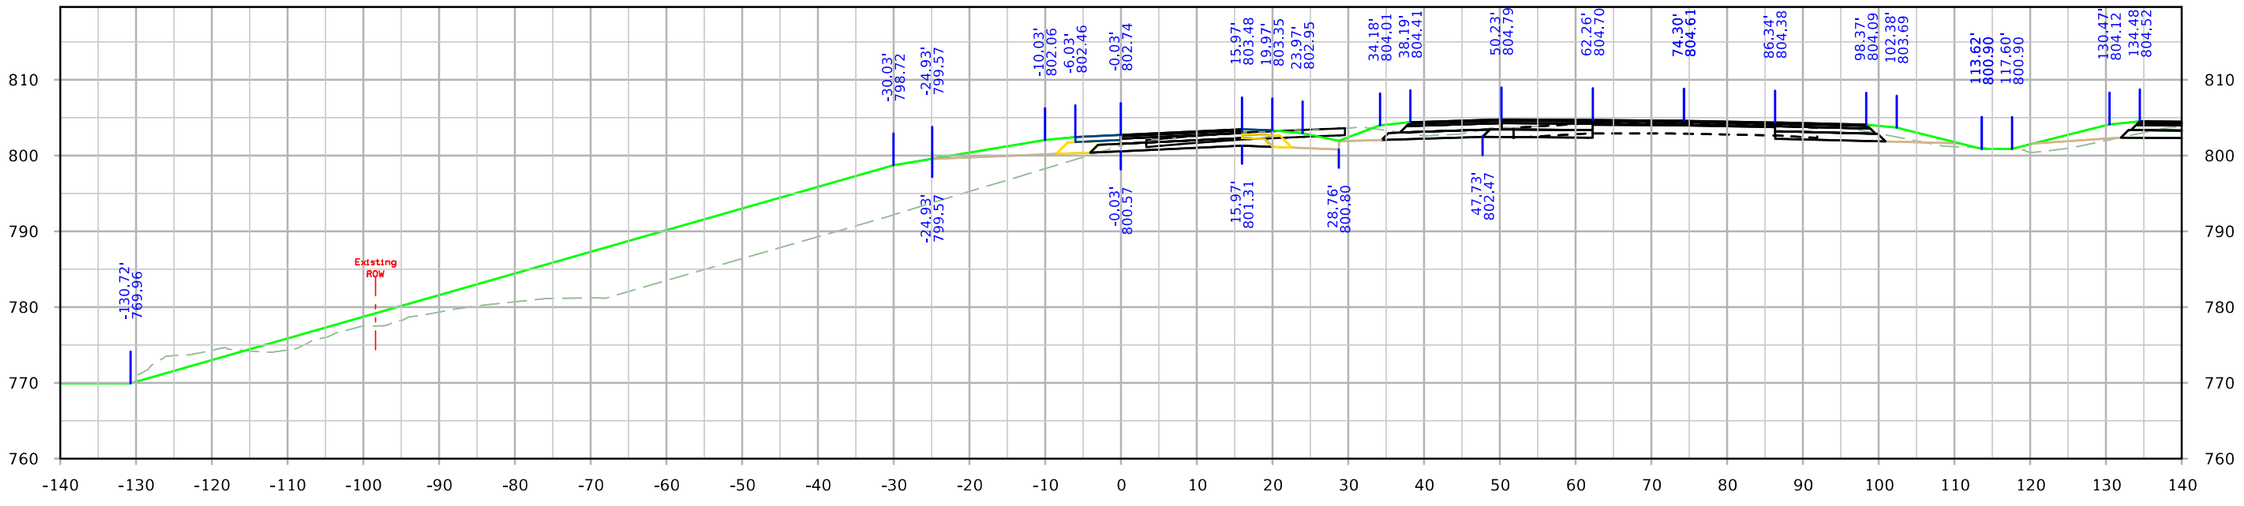

STA. 5749+50.00

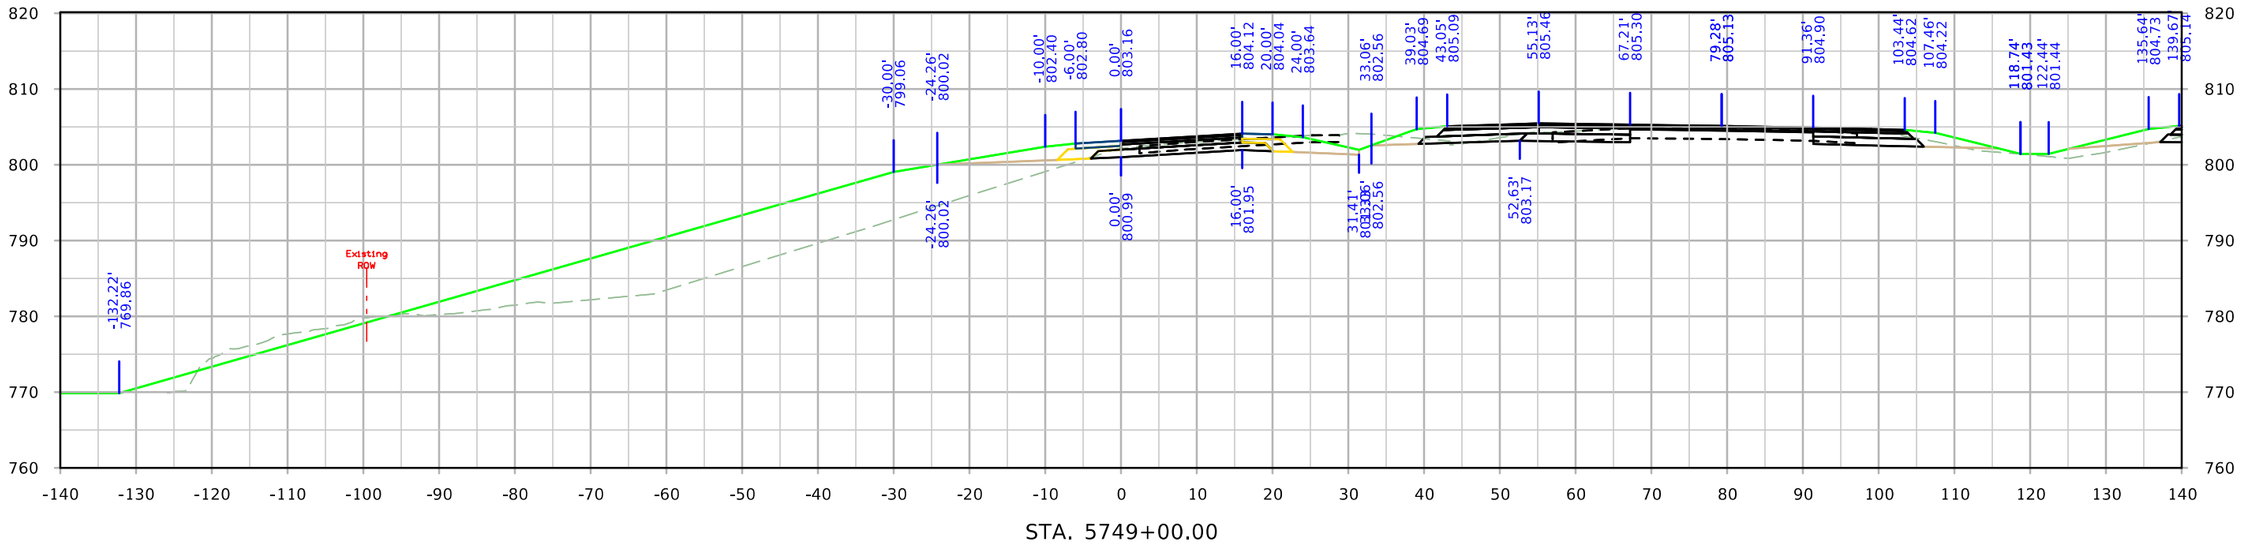


STA. 5749+00.00


FILE NO.	ENGLISH	DESIGN TEAM Holst \ Schrock \ Dudley	Johnson \ Linn COUNTY	PROJECT NUMBER IM-380-6(434)12--13-52	SHEET NUMBER Y.6

3:04:44 PM 10/3/2022 kschroc pw:\\NTPwint1.dot.int.lan:PWMain\Documents\Projects\5238003016\Design_Section3\CADD_Files\Sheet_Files\SHT_52380434_Y01.dgn

RPA120

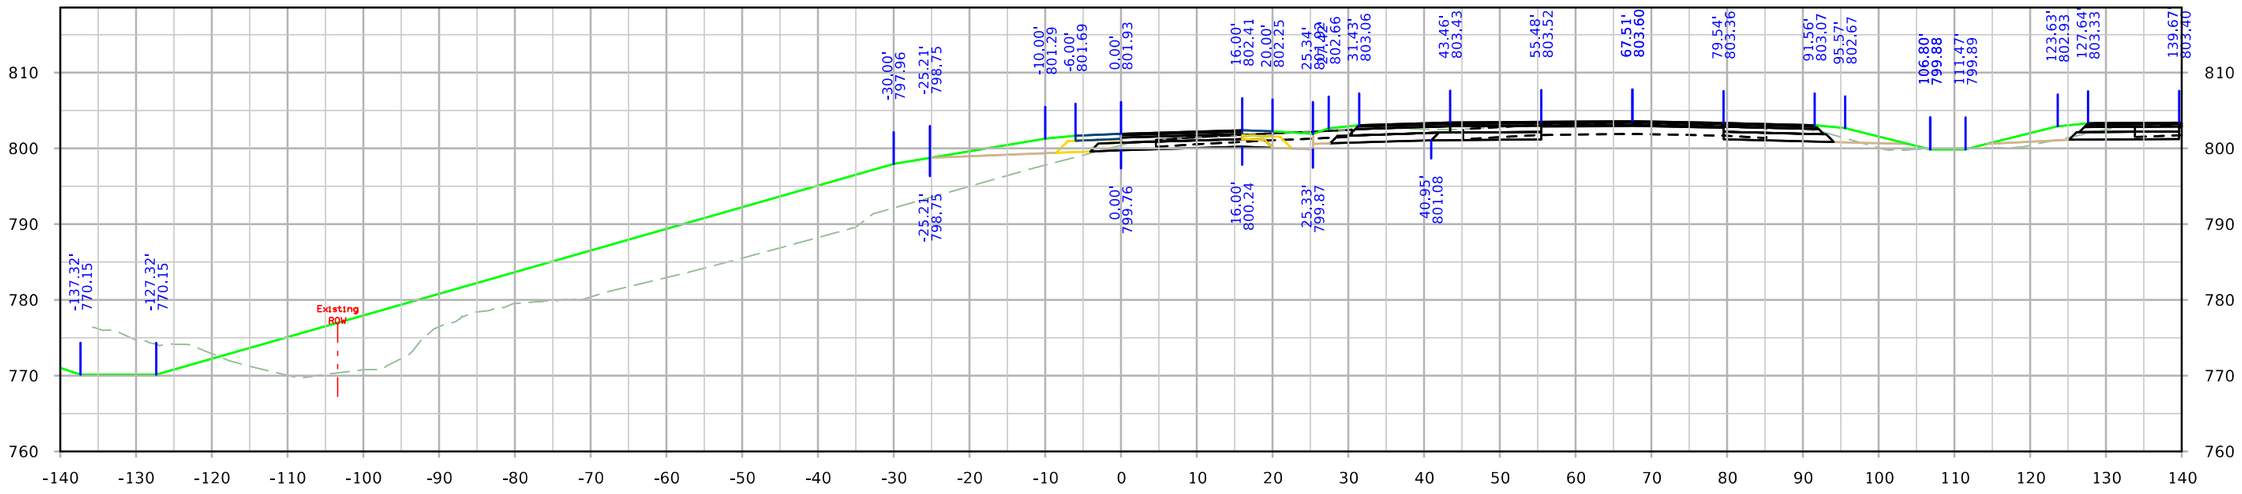

STA. 5750+50.00

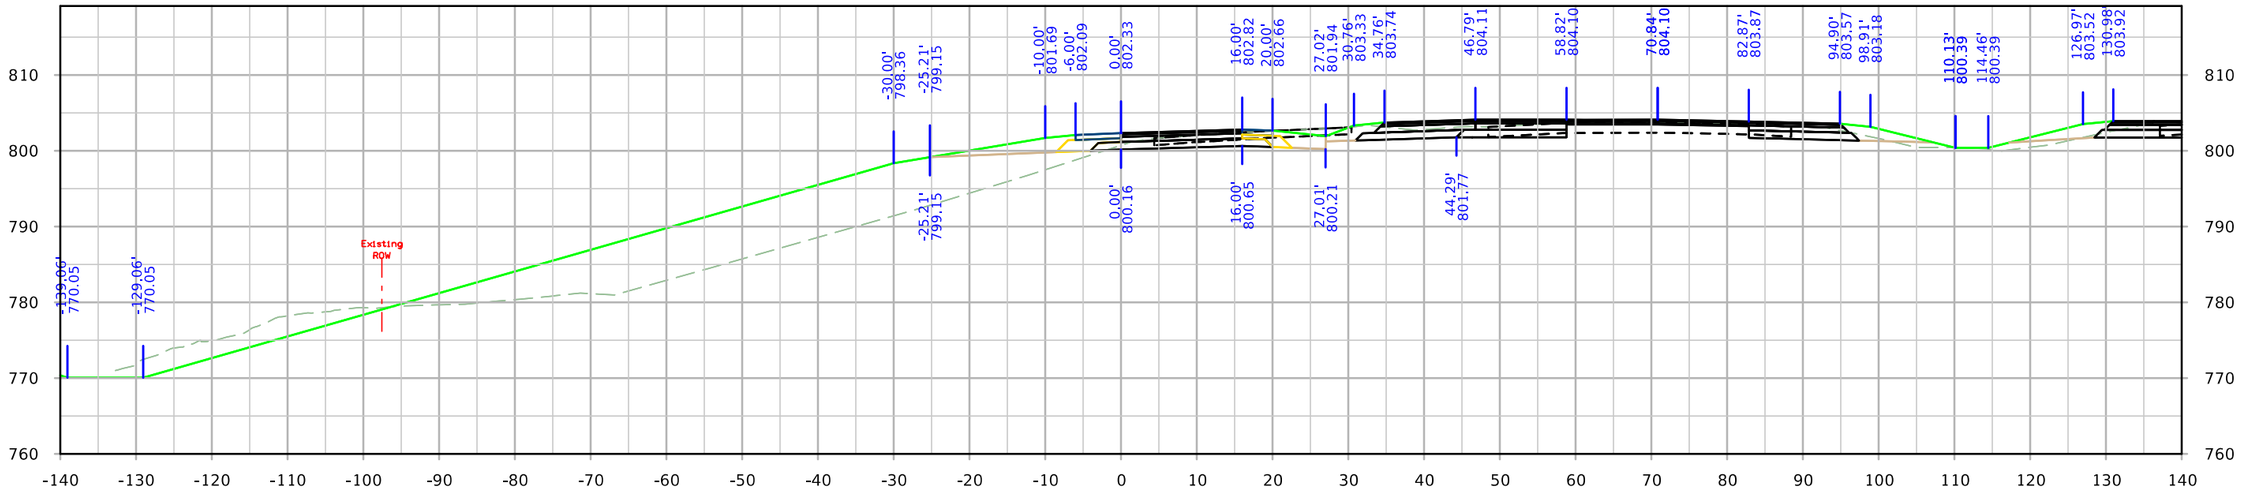


STA. 5750+00.00


FILE NO.	ENGLISH	DESIGN TEAM Holst \ Schrock \ Dudley	Johnson \ Linn COUNTY	PROJECT NUMBER IM-380-6(434)12--13-52	SHEET NUMBER Y.7

3:04:49 PM 10/3/2022 kschroc pw:\\NTPwint1.dot.int.lan:PWMain\Documents\Projects\5238003016\Design_Section3\CADD_Files\Sheet_Files\SHT_52380434_Y01.dgn

RPA120

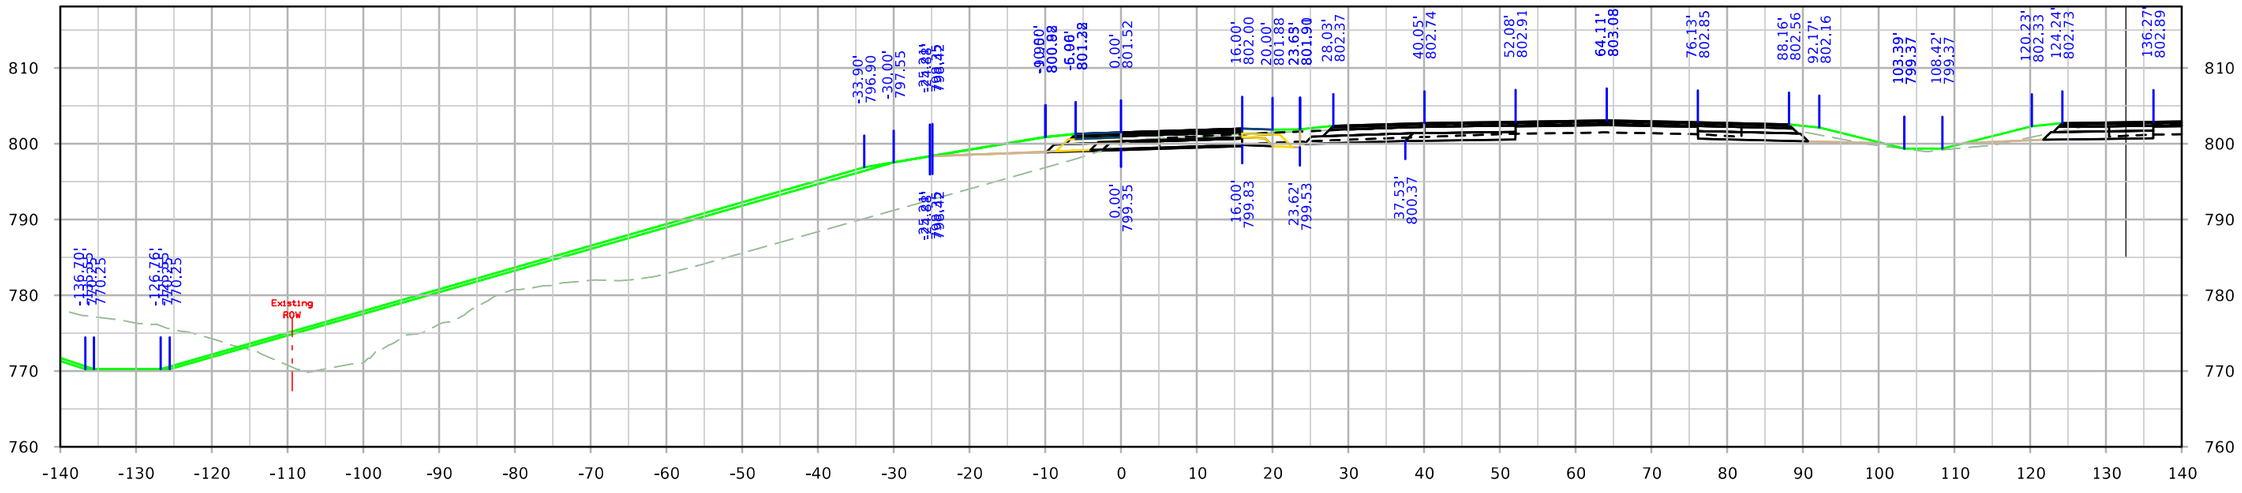

STA. 5751+01.06

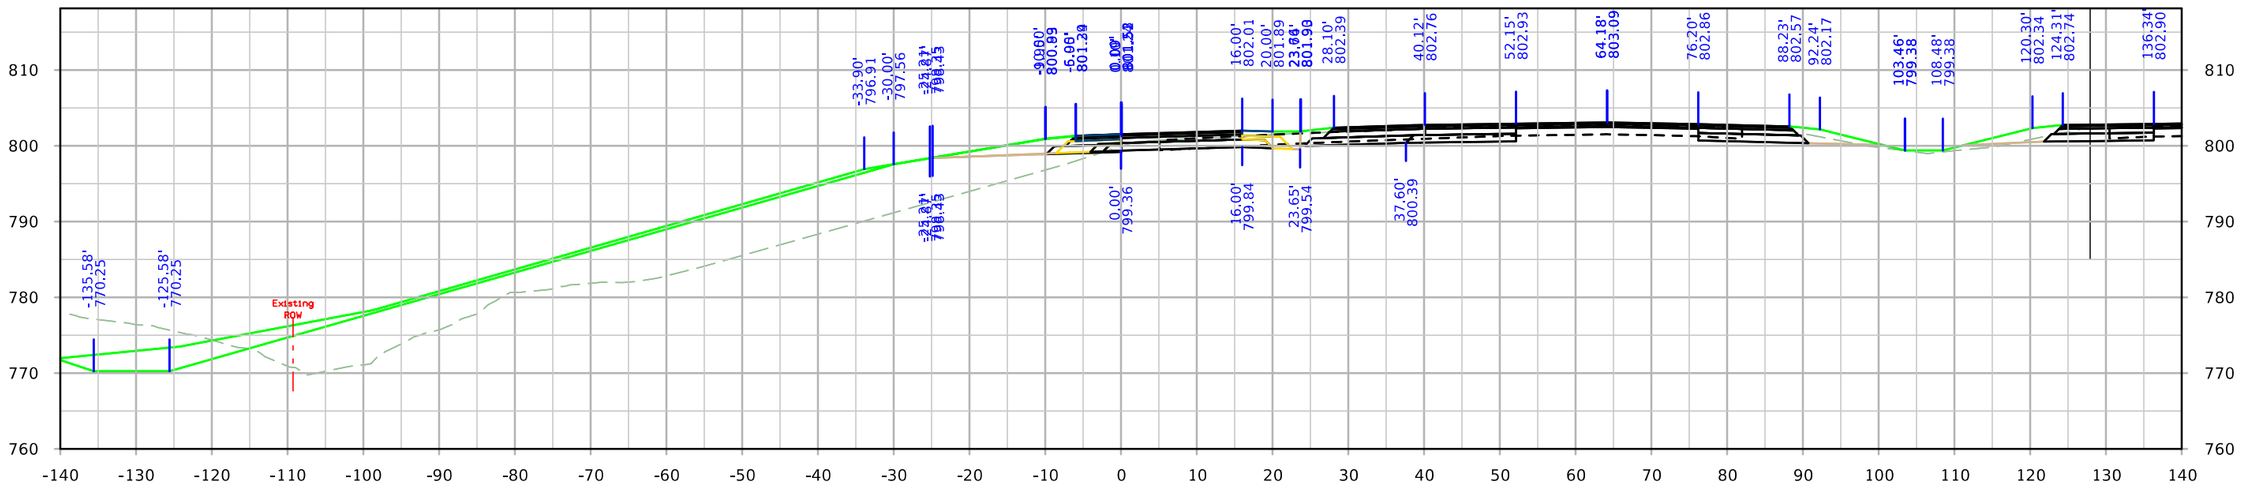


STA. 5751+00.00


FILE NO.	ENGLISH	DESIGN TEAM Holst \ Schrock \ Dudley	Johnson \ Linn COUNTY	PROJECT NUMBER IM-380-6(434)12--13-52	SHEET NUMBER Y.8	

3:04:54 PM 10/3/2022 kschroc pw:\\NTPwint1.dot.int.lan:PWMain\Documents\Projects\5238003016\Design_Section3\CADD_Files\Sheet_Files\SHT_52380434_Y01.dgn

RPD120

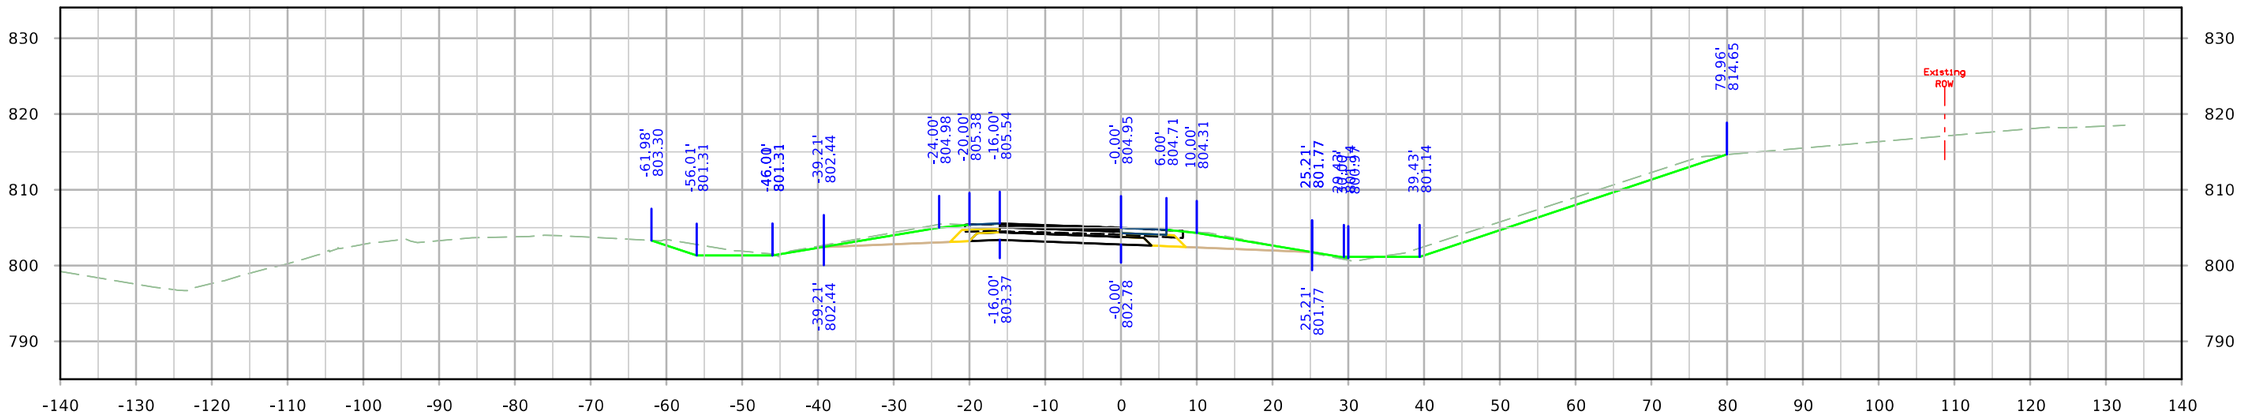

STA. 4746+00.00

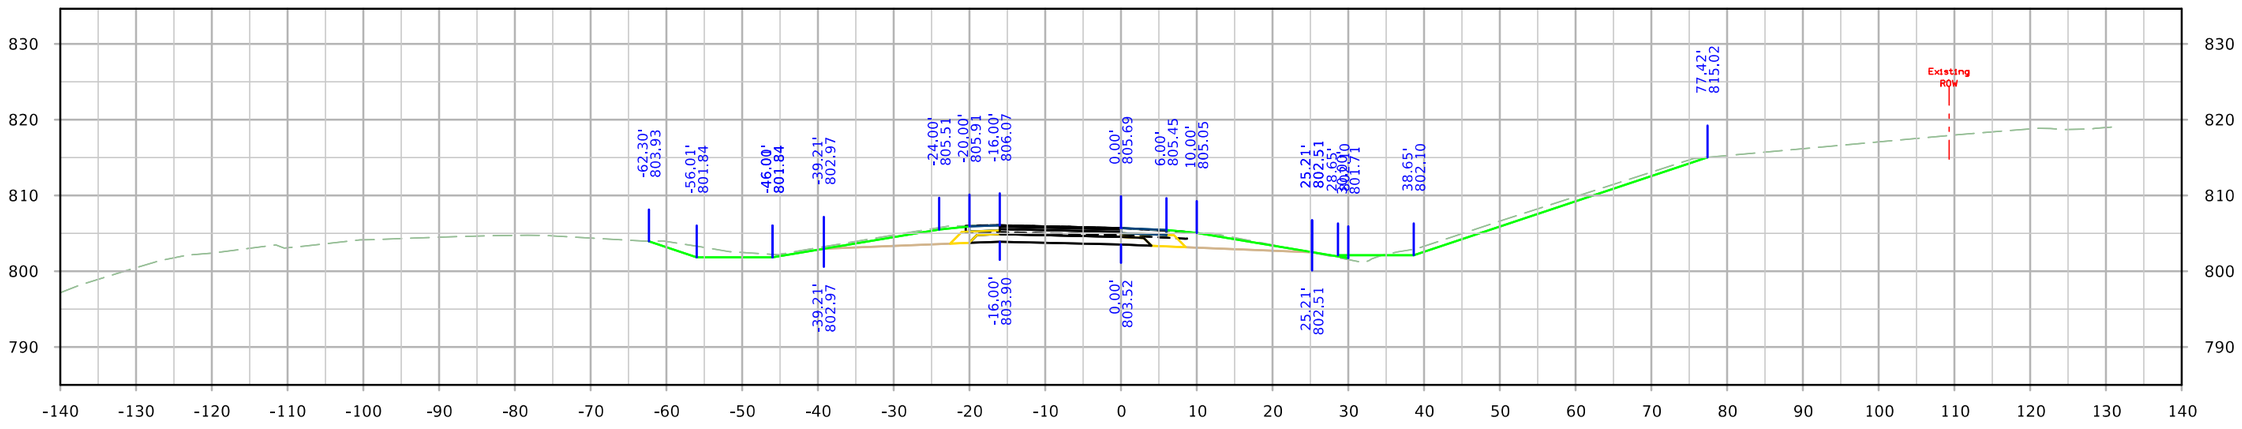


STA. 4745+50.83


FILE NO.	ENGLISH	DESIGN TEAM Holst \ Schrock \ Dudley	Johnson \ Linn COUNTY	PROJECT NUMBER IM-380-6(434)12--13-52	SHEET NUMBER Y.9

3:04:59 PM 10/3/2022 kschroc pw:\\NTPwint1.dot.int.lan:PWMain\Documents\Projects\5238003016\Design_Section3\CADD_Files\Sheet_Files\SHT_52380434_Y01.dgn

RPD120

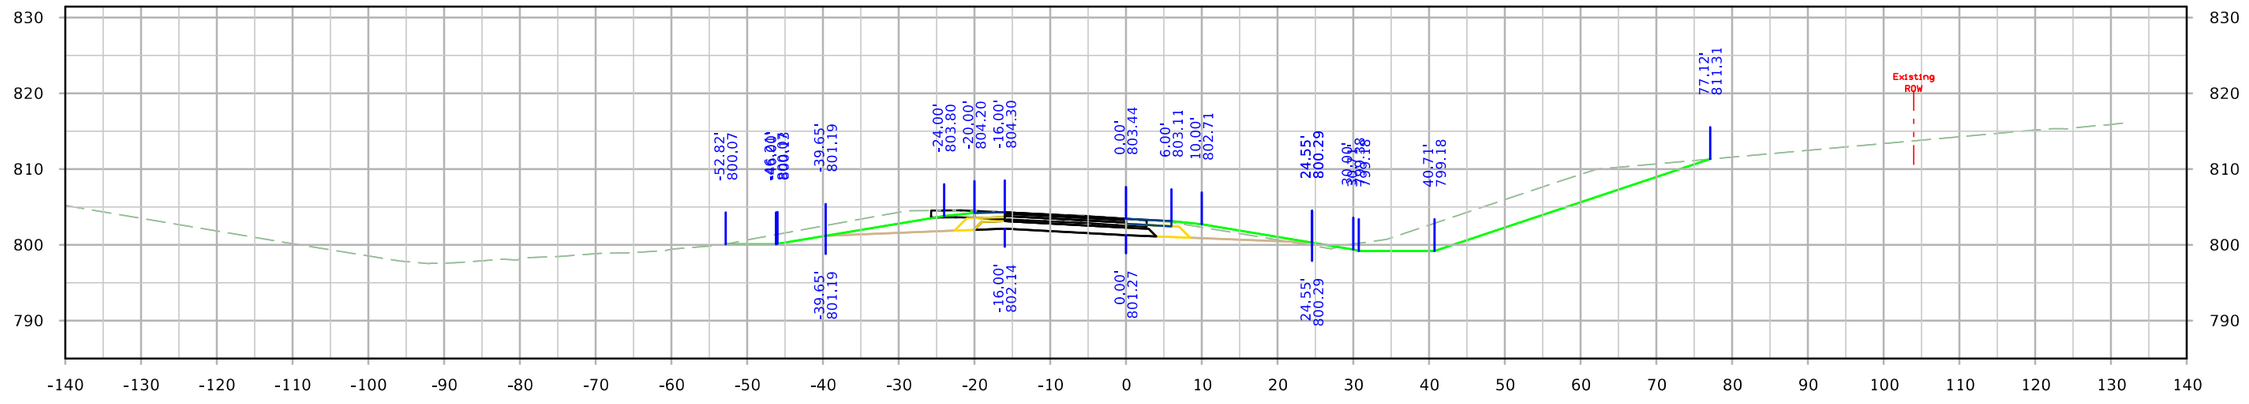

STA. 4747+00.00

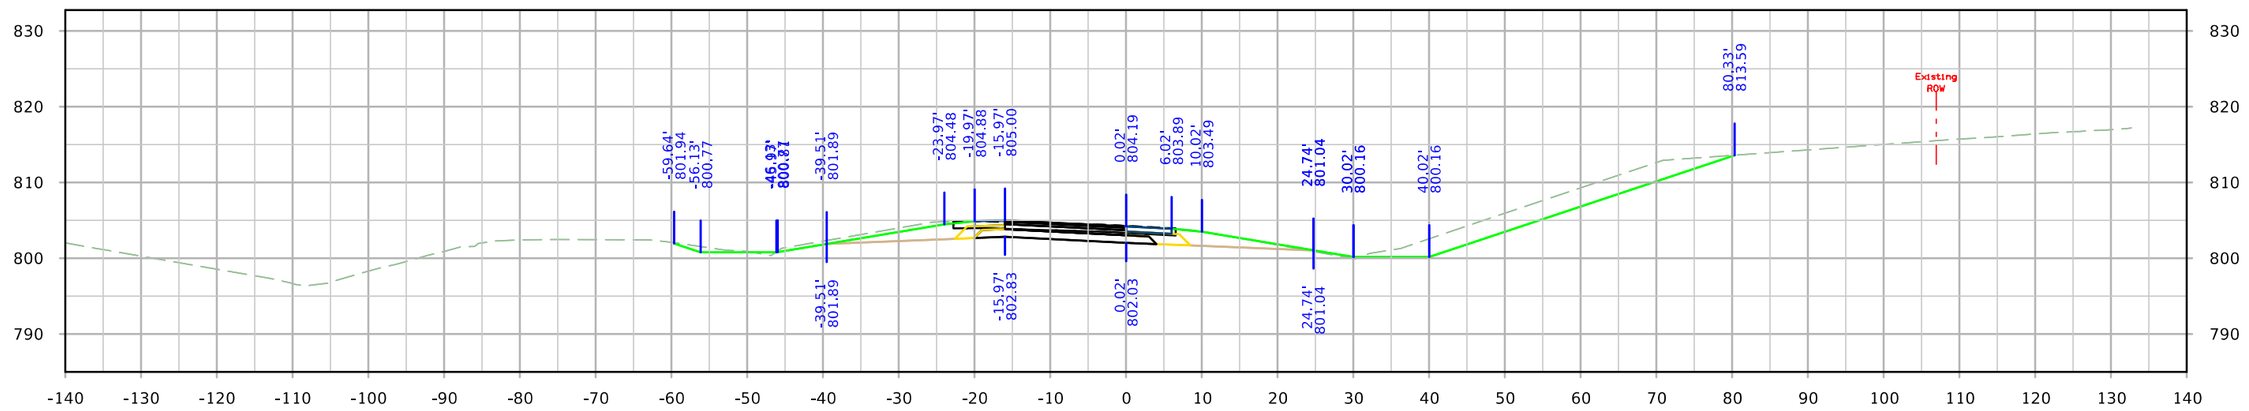


STA. 4746+50.00


FILE NO.	ENGLISH	DESIGN TEAM Holst \ Schrock \ Dudley	Johnson \ Linn COUNTY	PROJECT NUMBER IM-380-6(434)12--13-52	SHEET NUMBER Y.10

3:05:02 PM 10/3/2022 kschroc pw:\\NTPwint1.dot.int.lan:PWMain\Documents\Projects\5238003016\Design_Section3\CADD_Files\Sheet_Files\SHT_52380434_Y01.dgn


RPD120

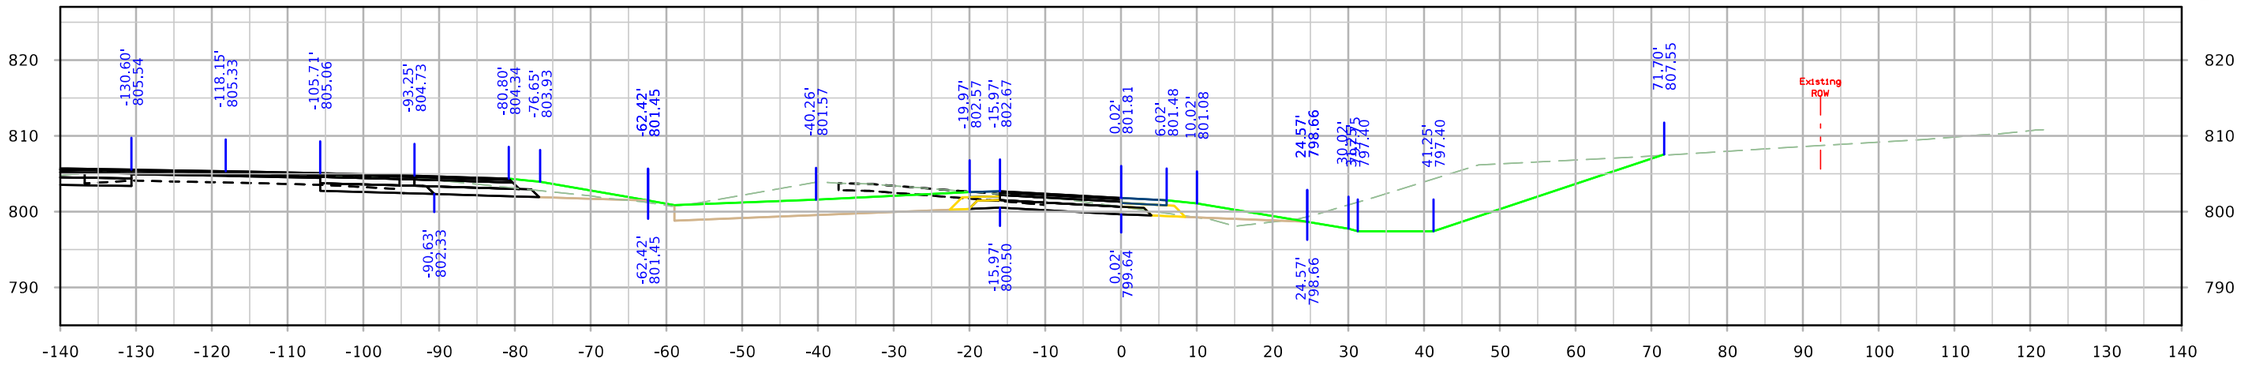

STA. 4748+50.00

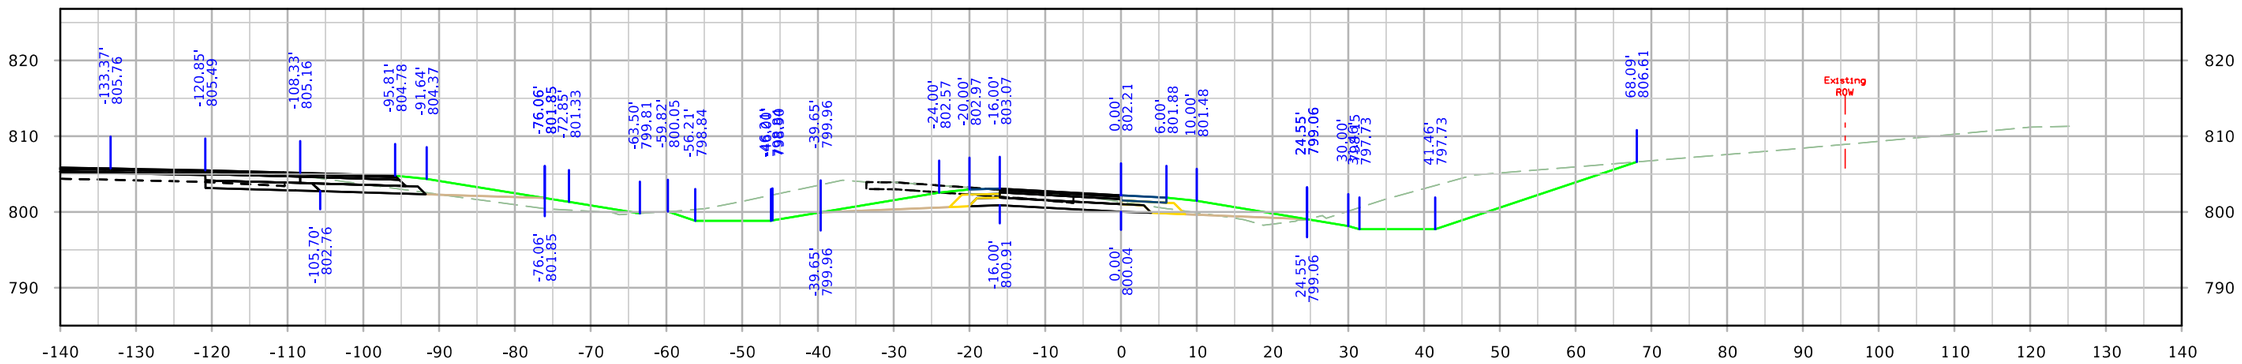

STA. 4748+00.00

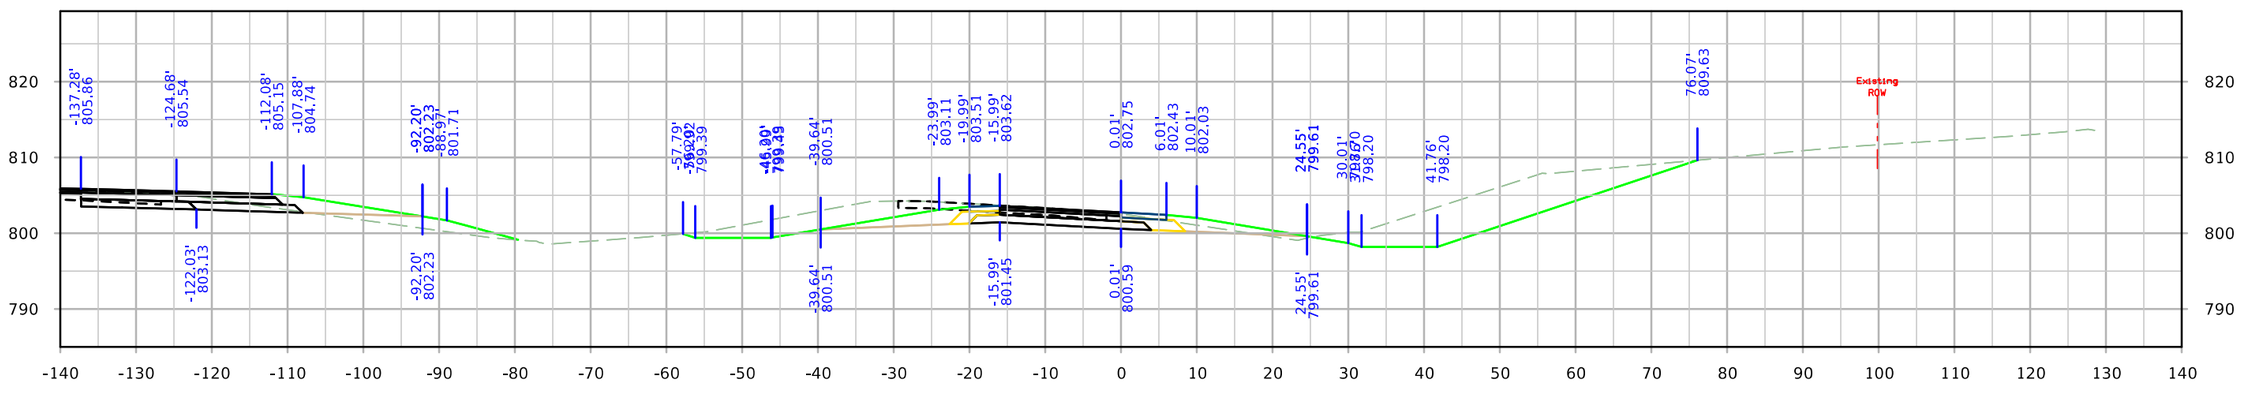


STA. 4747+50.00


FILE NO.	ENGLISH	DESIGN TEAM Holst \ Schrock \ Dudley	Johnson \ Linn COUNTY	PROJECT NUMBER IM-380-6(434)12--13-52	SHEET NUMBER Y.11

3:05:08 PM 10/3/2022 kschroc pw:\\NTPwint1.dot.int.lan:PWMain\Documents\Projects\5238003016\Design_Section3\CADD_Files\Sheet_Files\SHT_52380434_Y01.dgn


RPD120

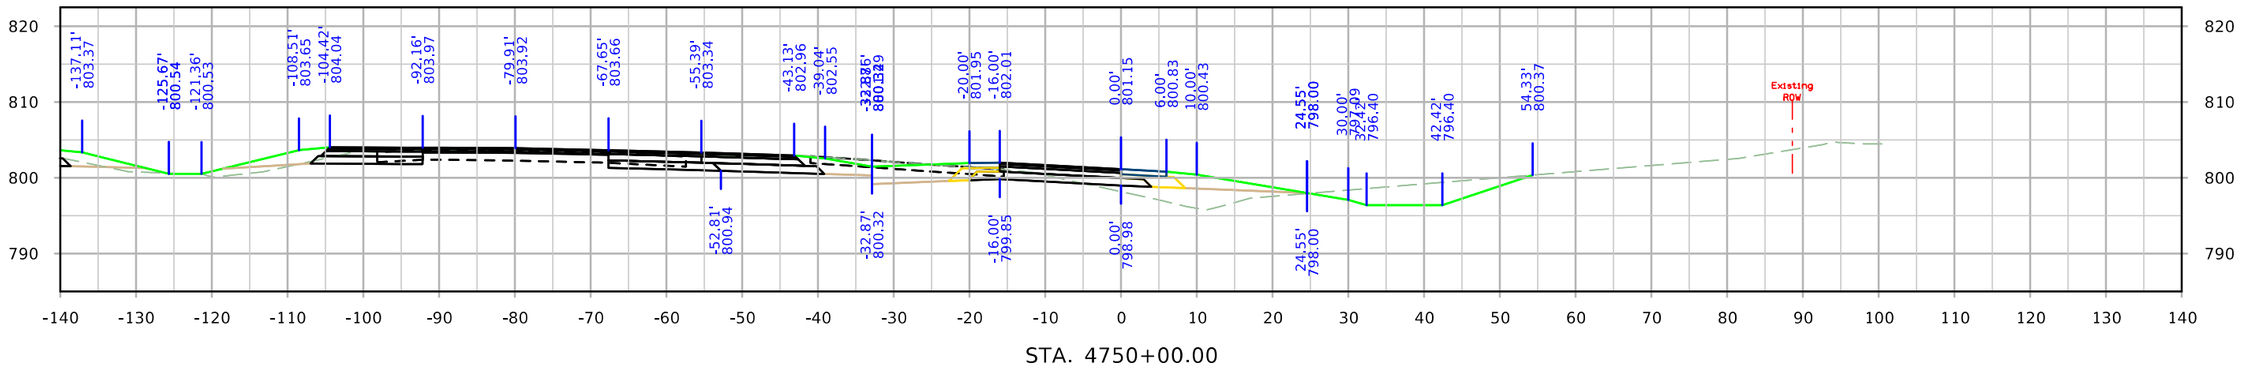

STA. 4750+00.00

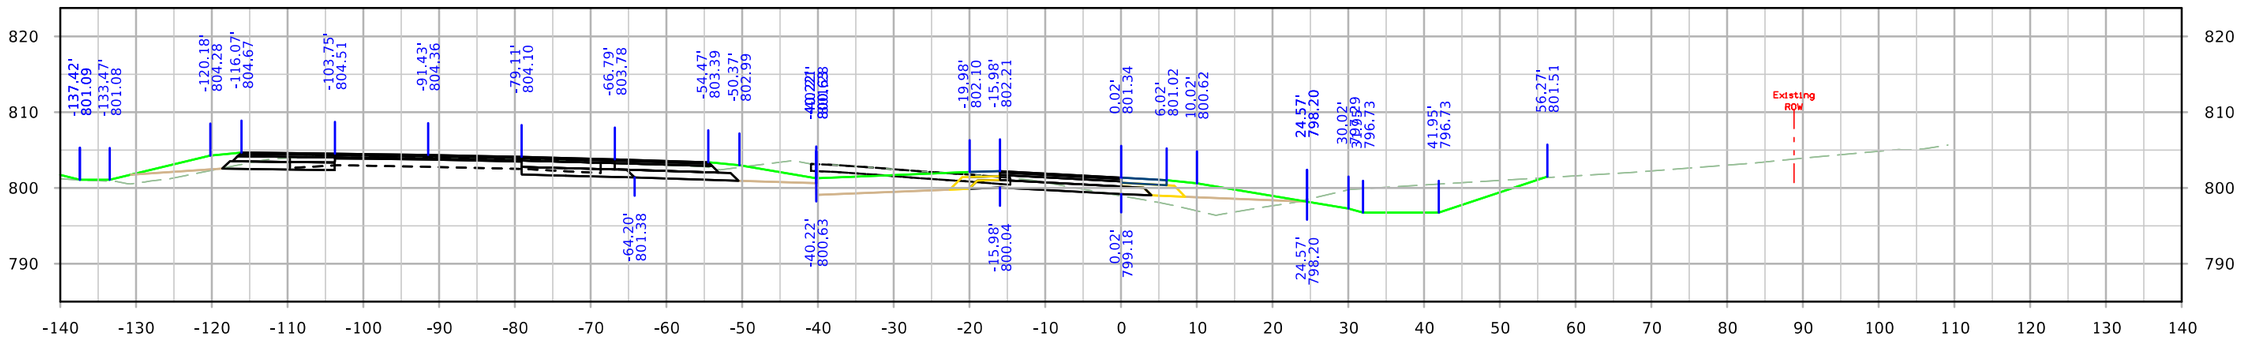

STA. 4749+50.00

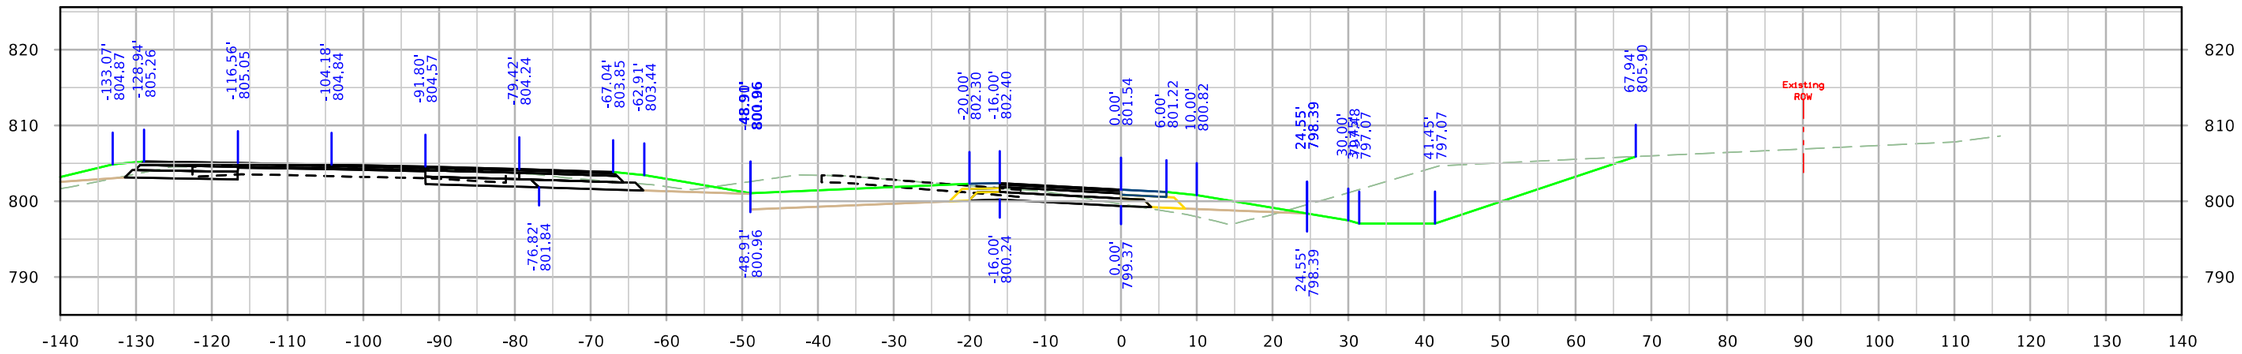


STA. 4749+00.00


FILE NO.	ENGLISH	DESIGN TEAM Holst \ Schrock \ Dudley	Johnson \ Linn COUNTY	PROJECT NUMBER IM-380-6(434)12--13-52	SHEET NUMBER Y.12

3:05:16 PM 10/3/2022 kschroc pw:\\NTPwint1.dot.int.lan:PWMain\Documents\Projects\5238003016\Design_Section3\CADD_Files\Sheet_Files\SHT_52380434_Y01.dgn


RPD120

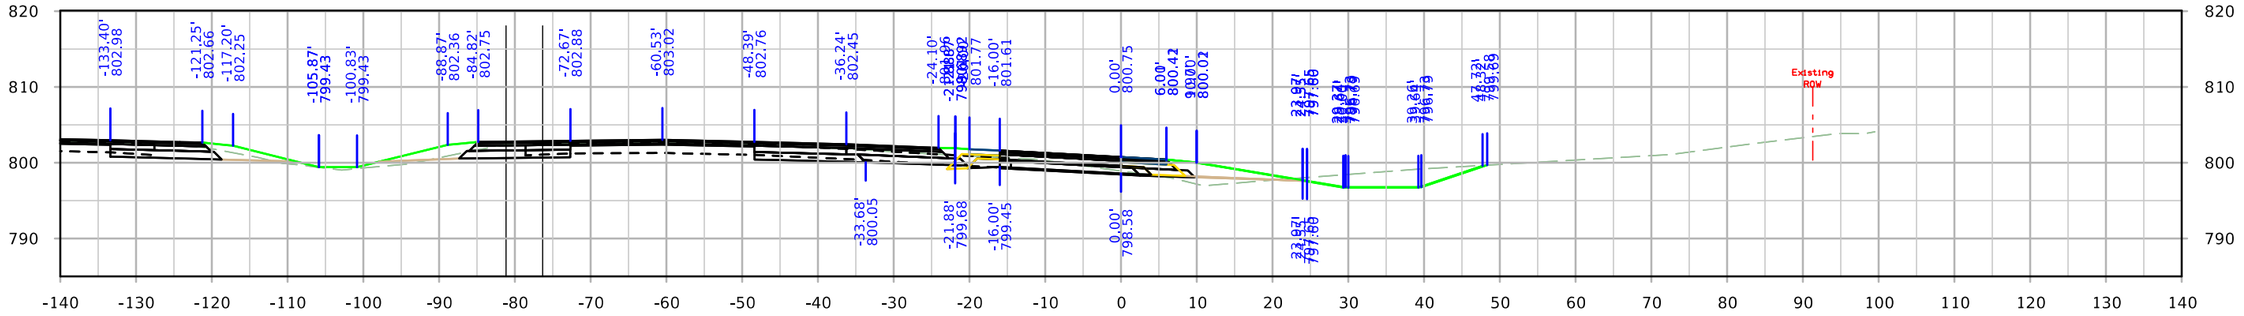

STA. 4751+02.76

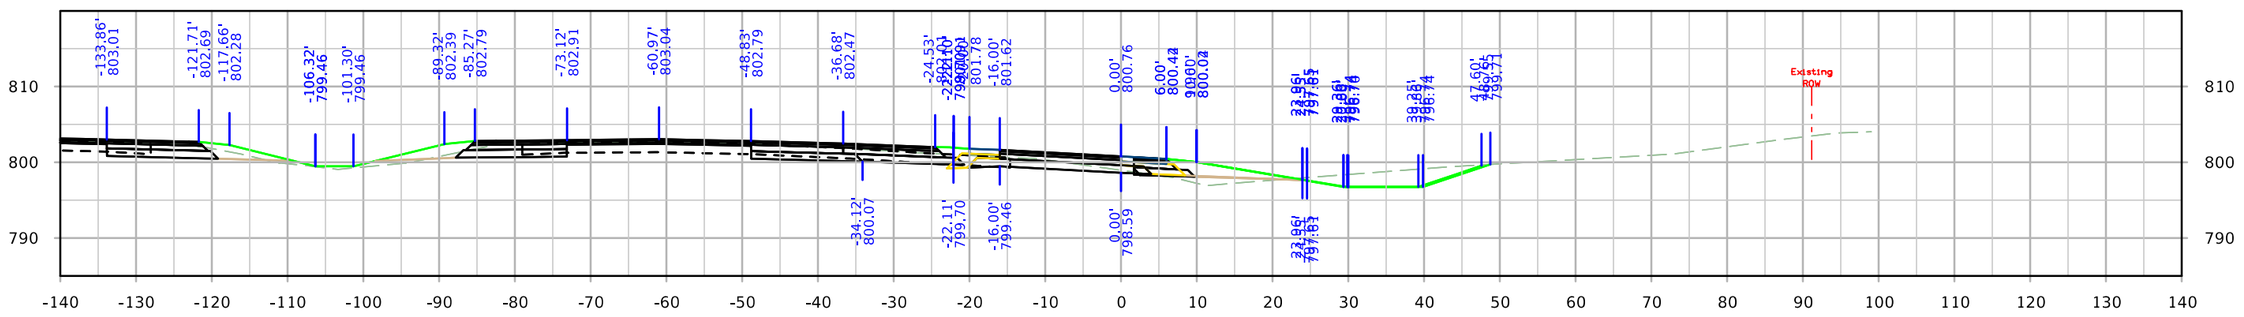

STA. 4751+00.00

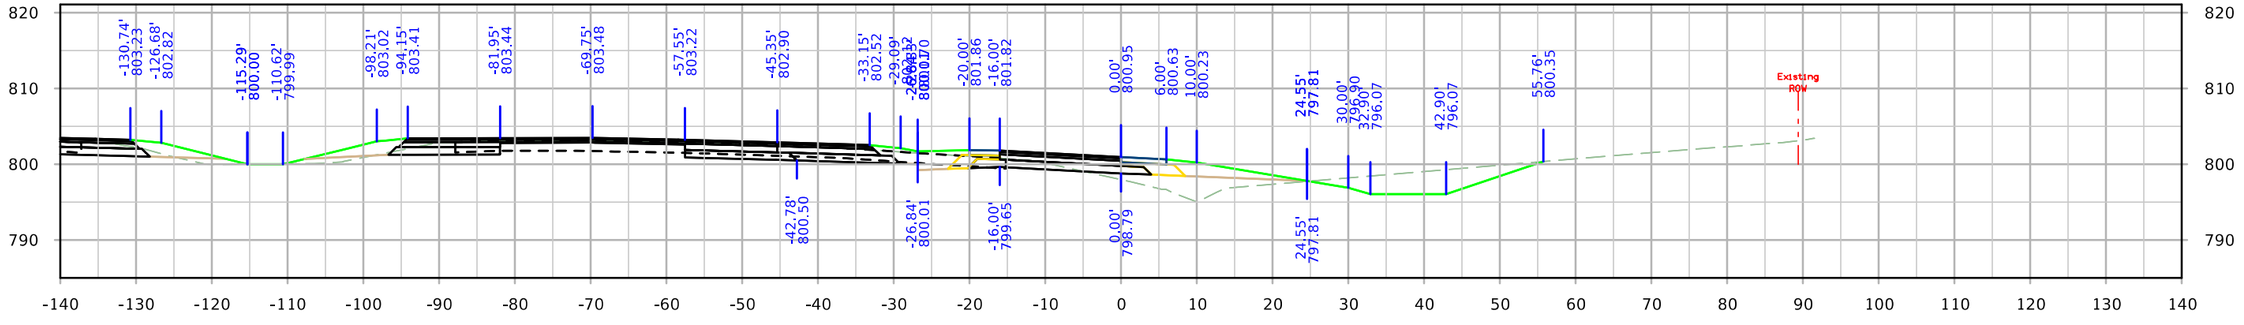


STA. 4750+50.00


FILE NO.	ENGLISH	DESIGN TEAM Holst \ Schrock \ Dudley	Johnson \ Linn COUNTY	PROJECT NUMBER IM-380-6(434)11--13-52	SHEET NUMBER Y.13

3:05:24 PM 10/3/2022 kschroc pw:\\NTPwint1.dot.int.lan:PWMain\Documents\Projects\5238003016\Design_Section3\CADD_Files\Sheet_Files\SHT_52380434_Y01.dgn


RPARST

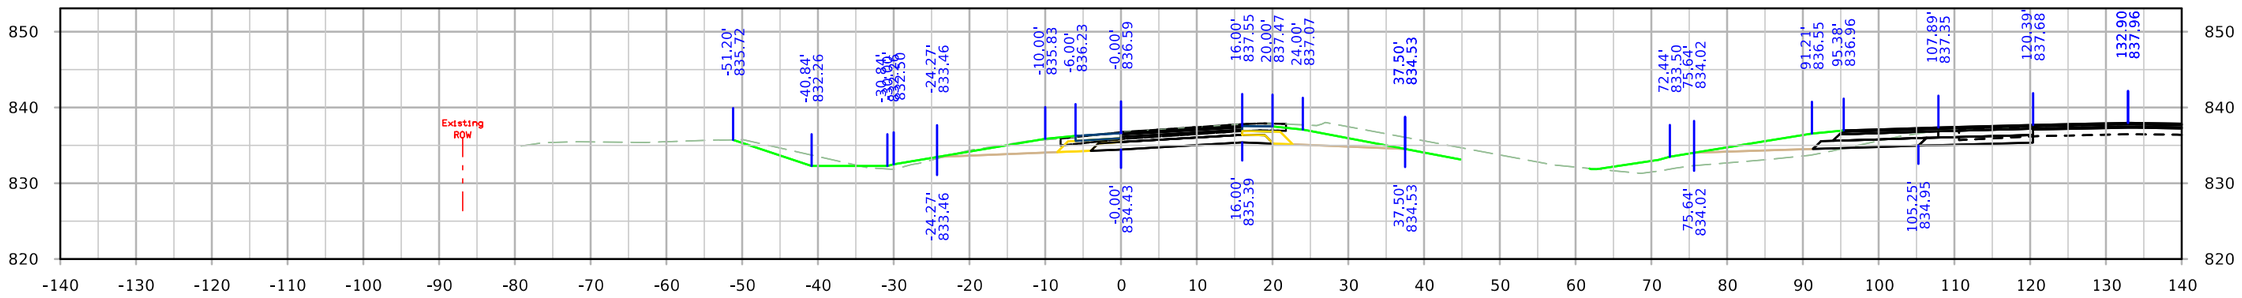

STA. 1028+50.00

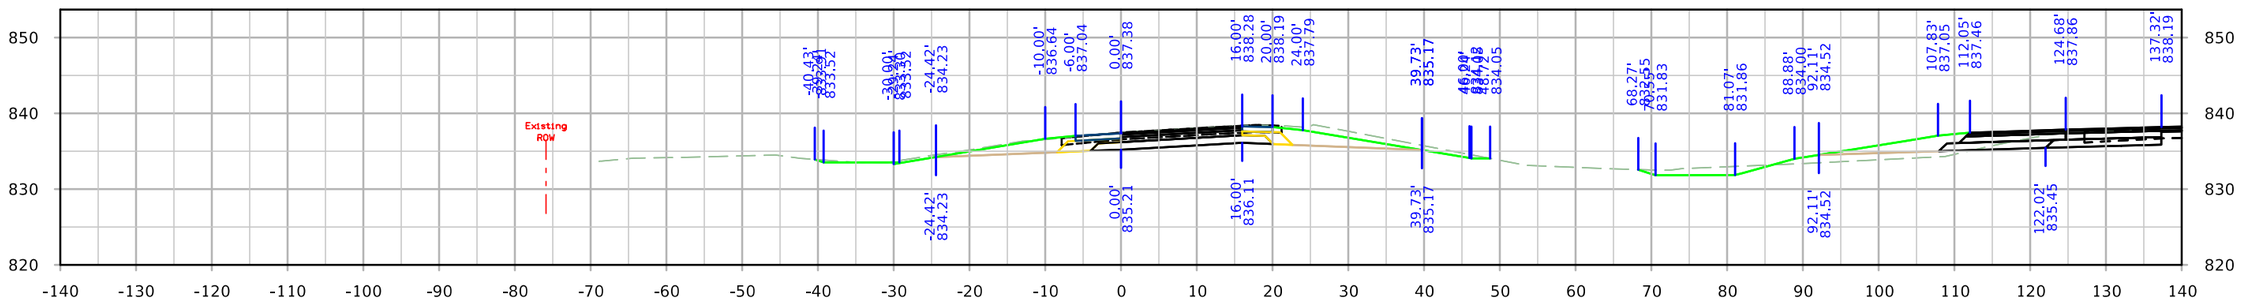

STA. 1028+00.00

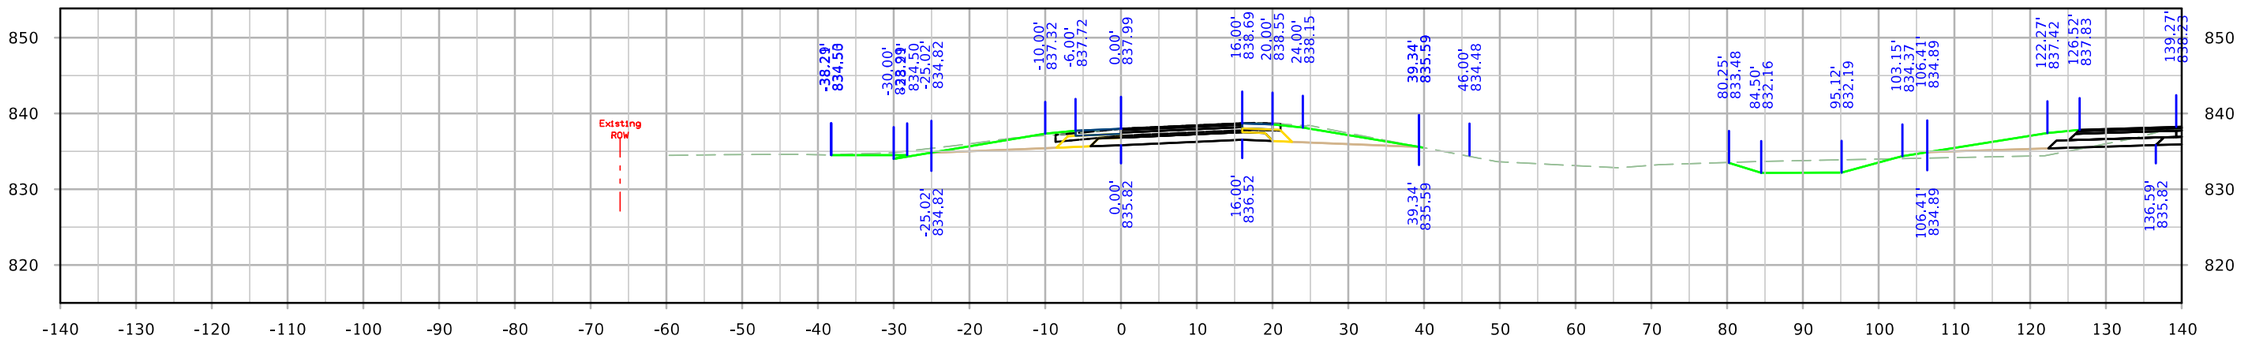


STA. 1027+61.01


FILE NO.	ENGLISH	DESIGN TEAM Holst \ Schrock \ Dudley	Johnson \ Linn COUNTY	PROJECT NUMBER IM-380-6(434)11--13-52	SHEET NUMBER Y.14

3:05:51 PM 10/3/2022 kschroc pw:\\NTPwint1.dot.int.lan:PWMain\Documents\Projects\5238003016\Design_Section3\CADD_Files\Sheet_Files\SHT_52380434_Y14.dgn


RPARST

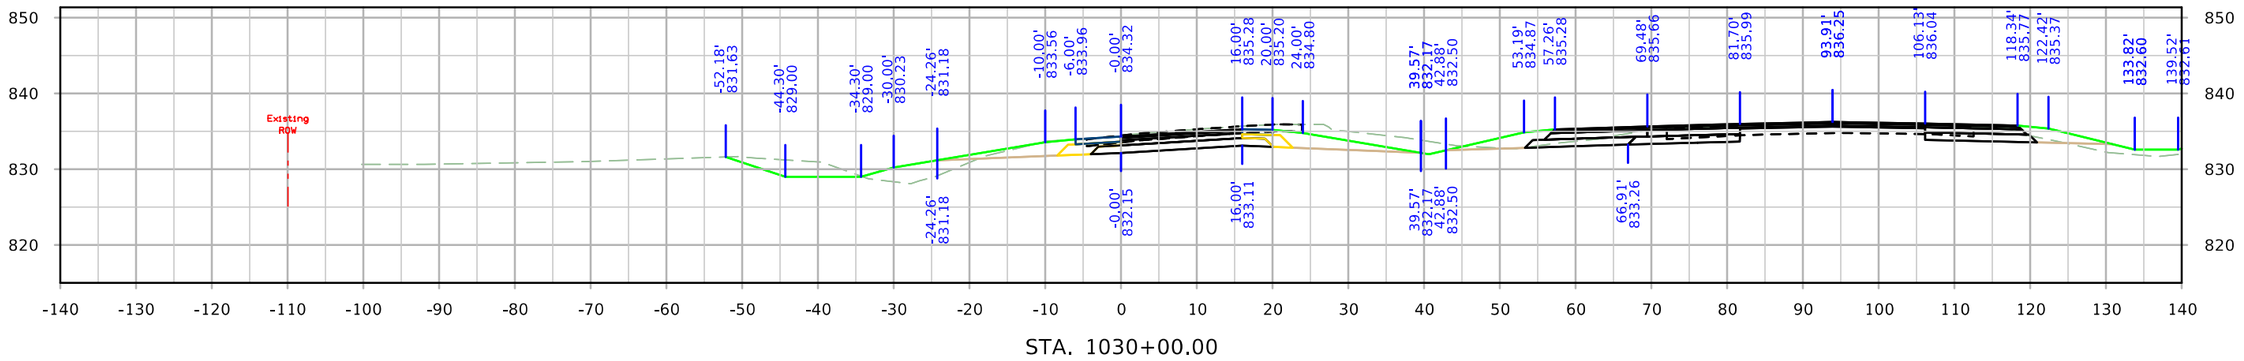

STA. 1030+00.00

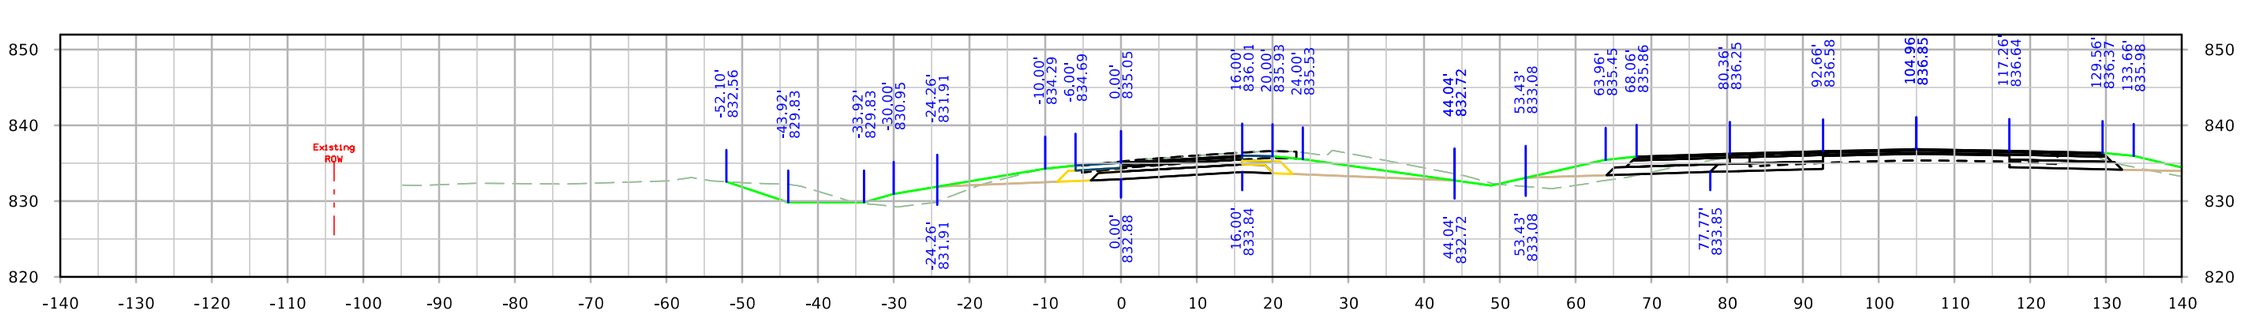

STA. 1029+50.00

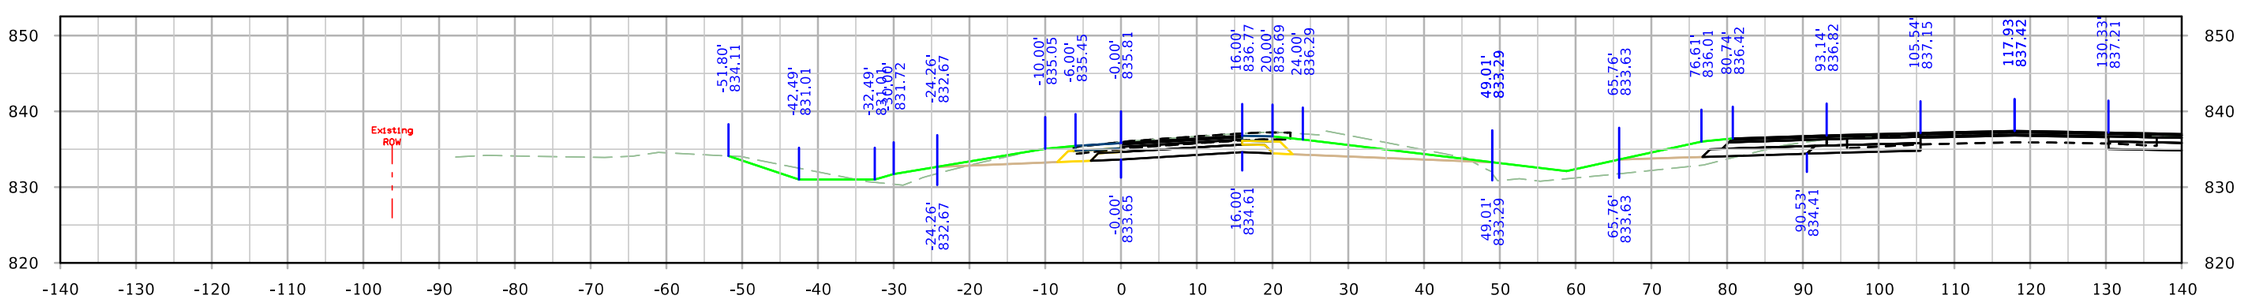


STA. 1029+00.00


FILE NO.	ENGLISH	DESIGN TEAM Holst \ Schrock \ Dudley	Johnson \ Linn COUNTY	PROJECT NUMBER IM-380-6(434)12--13-52	SHEET NUMBER Y.15

3:05:59 PM 10/3/2022 kschroc pw:\\NTPwint1.dot.int.lan:PWMain\Documents\Projects\5238003016\Design_Section3\CADD_Files\Sheet_Files\SHT_52380434_Y14.dgn


RPARST

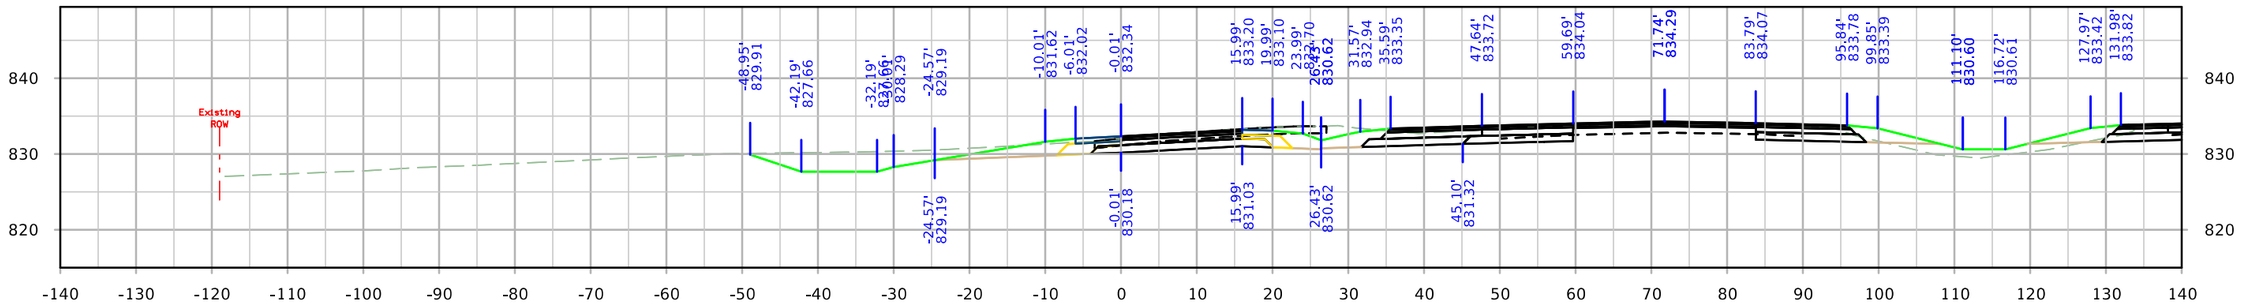

STA. 1031+50.00

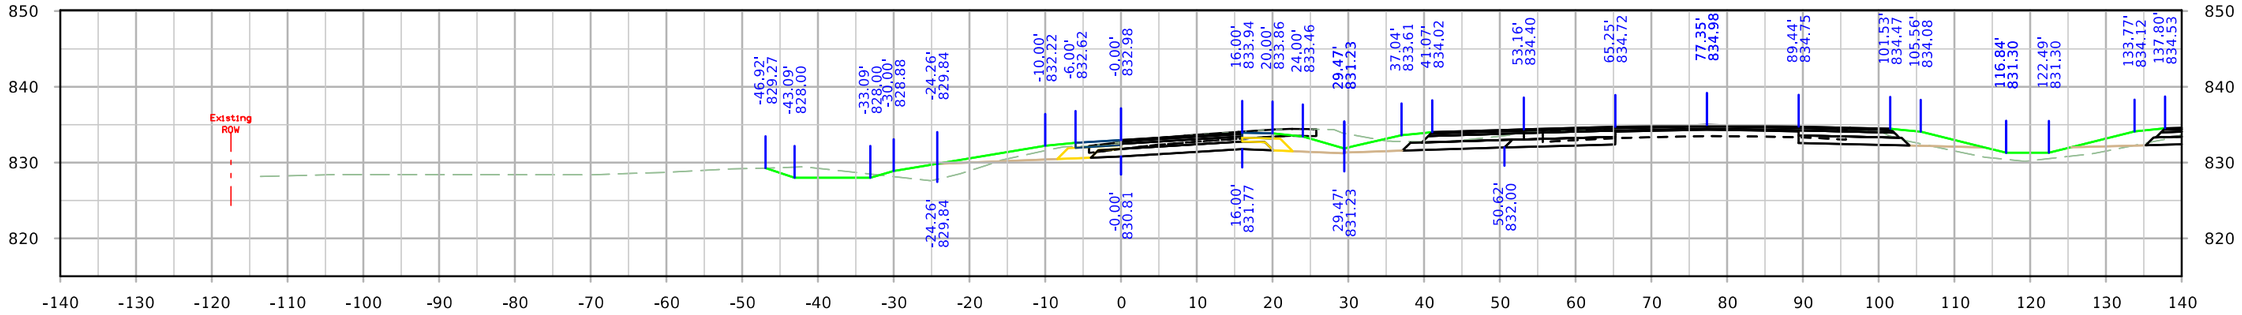

STA. 1031+00.00

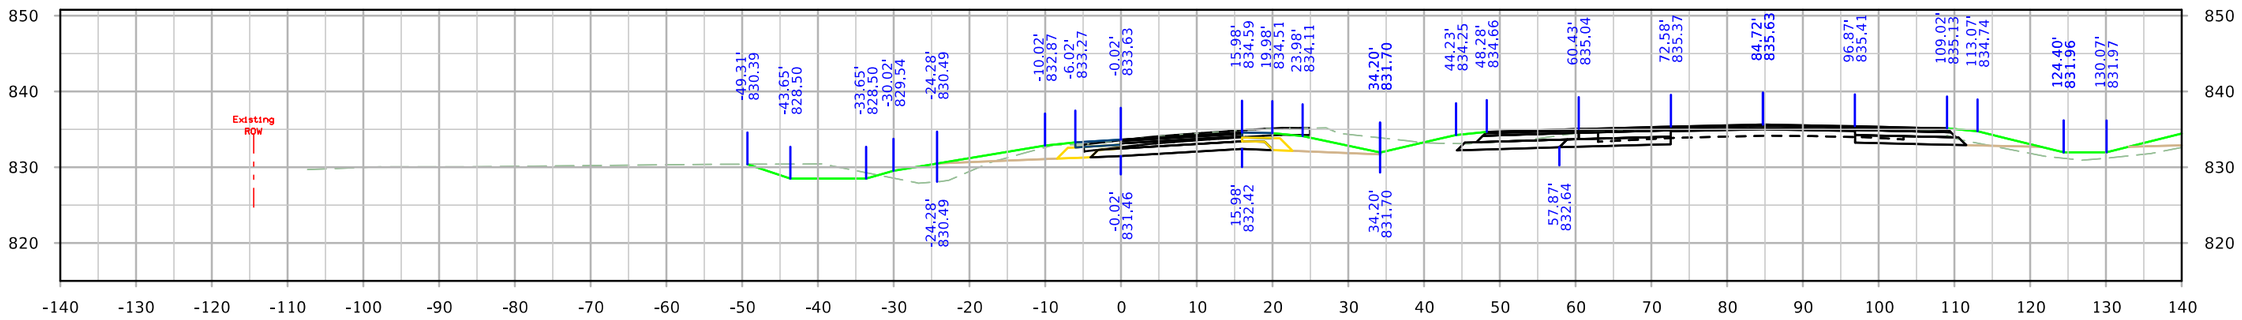


STA. 1030+50.00


FILE NO.	ENGLISH	DESIGN TEAM Holst \ Schrock \ Dudley	Johnson \ Linn COUNTY	PROJECT NUMBER IM-380-6(434)12--13-52	SHEET NUMBER Y.16

3:06:08 PM 10/3/2022 kschroc pw:\\NTPwint1.dot.int.lan:PWMain\Documents\Projects\5238003016\Design_Section3\CADD_Files\Sheet_Files\SHT_52380434_Y14.dgn


RPARST

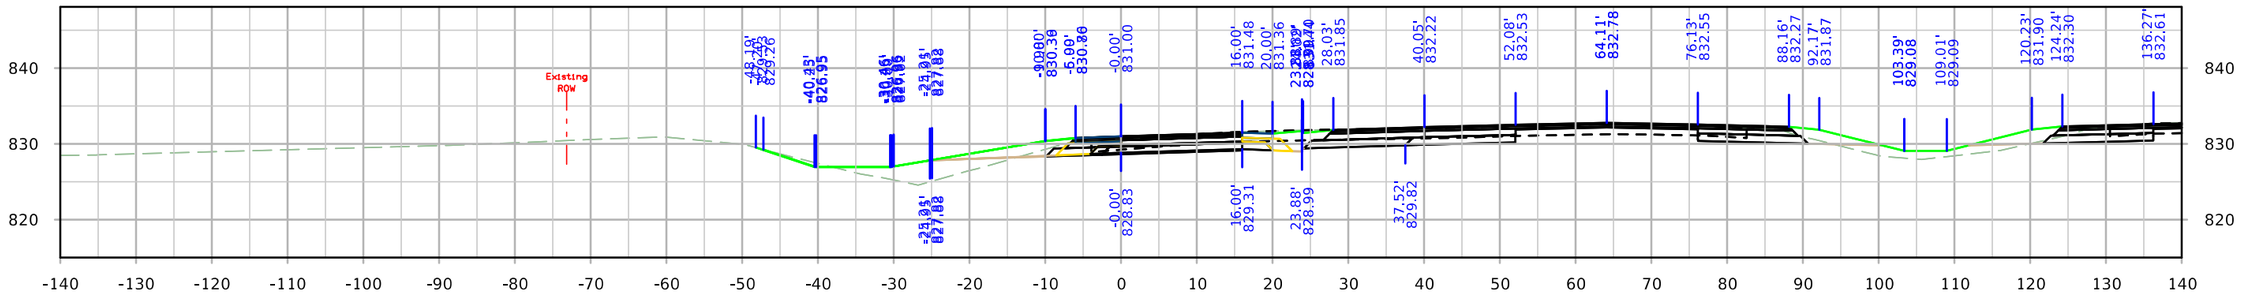

STA. 1032+56.06

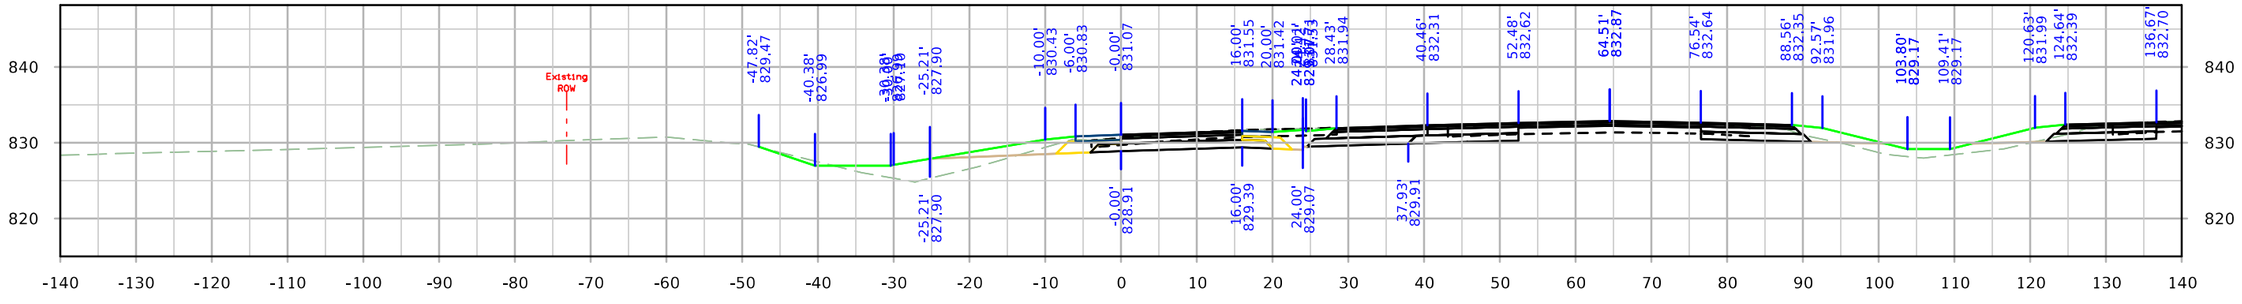

STA. 1032+50.00

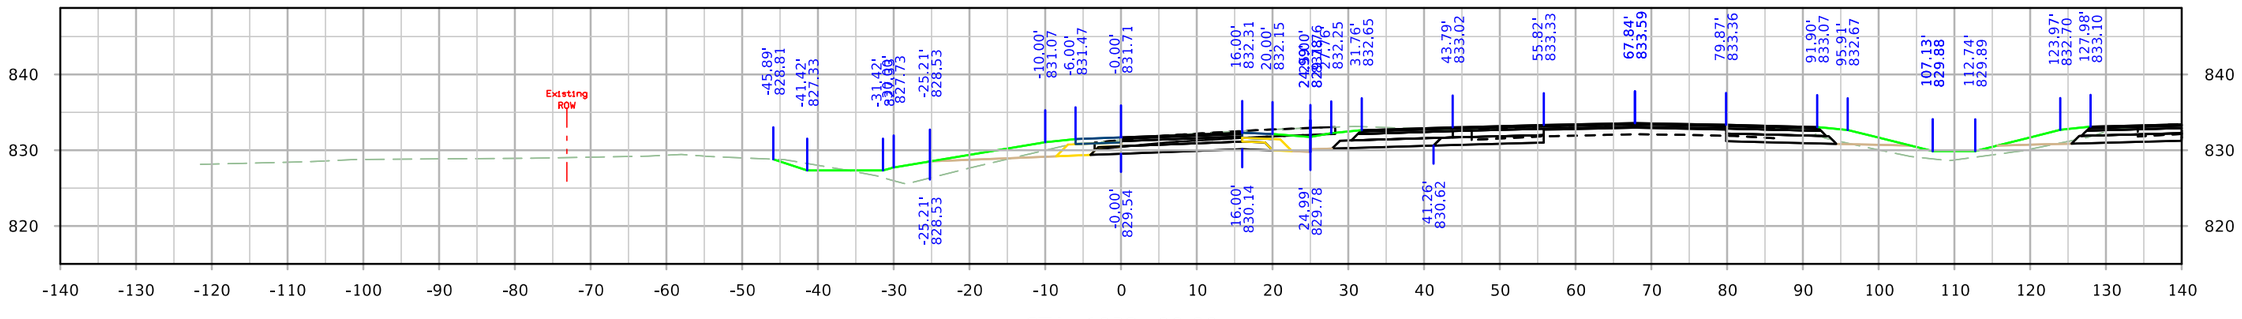


STA. 1032+00.00


FILE NO.	ENGLISH	DESIGN TEAM Holst \ Schrock \ Dudley	Johnson \ Linn COUNTY	PROJECT NUMBER IM-380-6(434)12--13-52	SHEET NUMBER Y.17

3:06:17 PM 10/3/2022 kschroc pw:\\NTPwint1.dot.int.lan:PWMain\Documents\Projects\5238003016\Design_Section3\CADD_Files\Sheet_Files\SHT_52380434_Y14.dgn


RPBRST

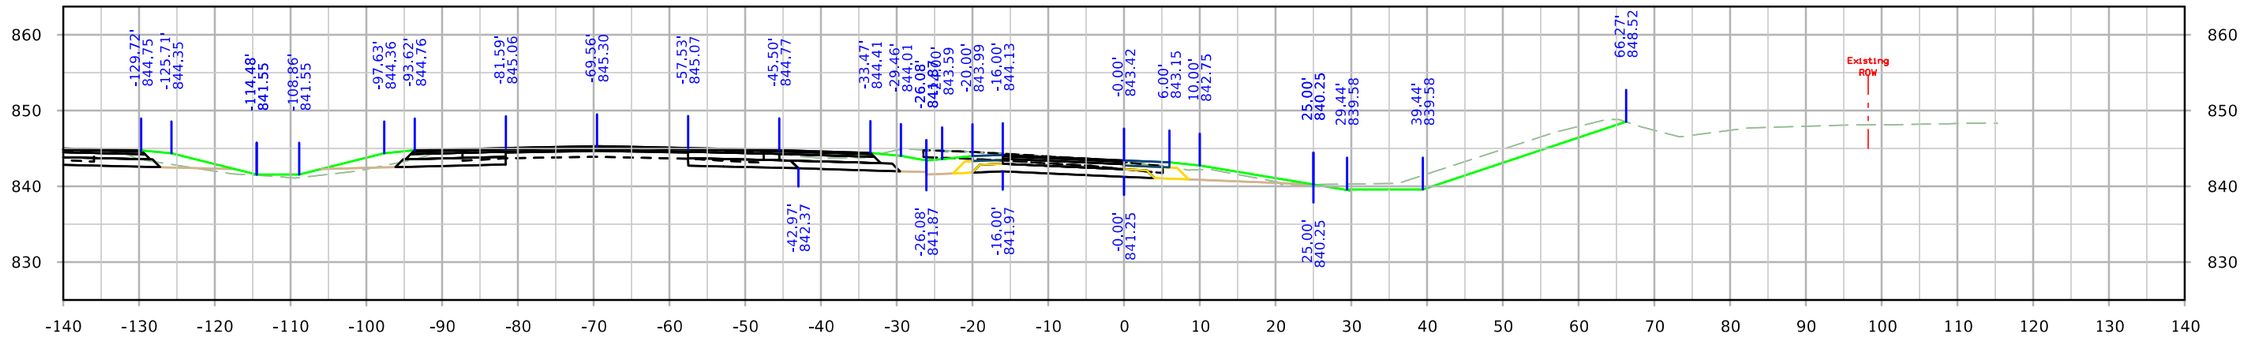

STA. 2012+50.00

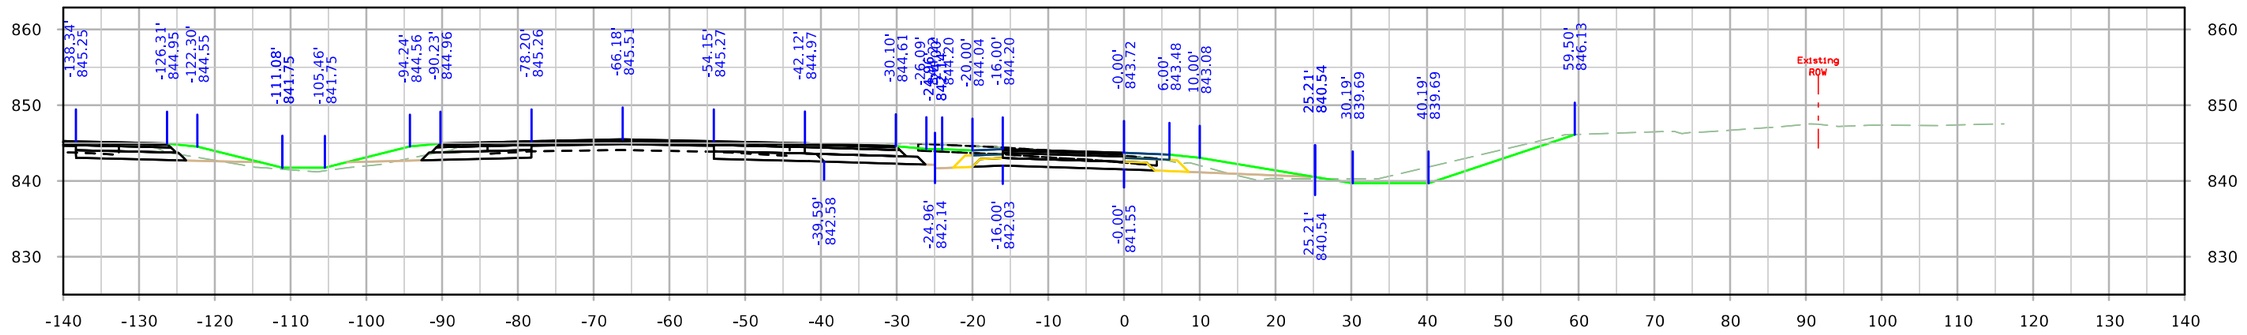

STA. 2012+00.00

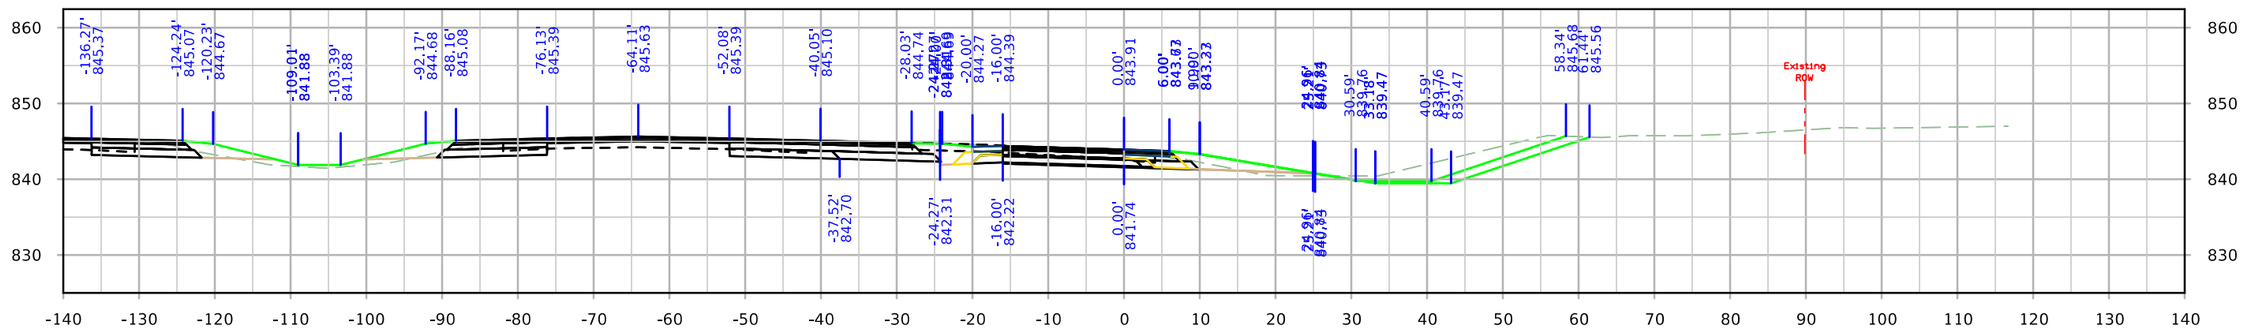


STA. 2011+68.94


FILE NO.	ENGLISH	DESIGN TEAM Holst \ Schrock \ Dudley	Johnson \ Linn COUNTY	PROJECT NUMBER IM-380-6(434)12--13-52	SHEET NUMBER Y.18

3:06:24 PM 10/3/2022 kschroc pw:\\NTPwint1.dot.int.lan:PWMain\Documents\Projects\5238003016\Design_Section3\CADD_Files\Sheet_Files\SHT_52380434_Y14.dgn


RPBRST

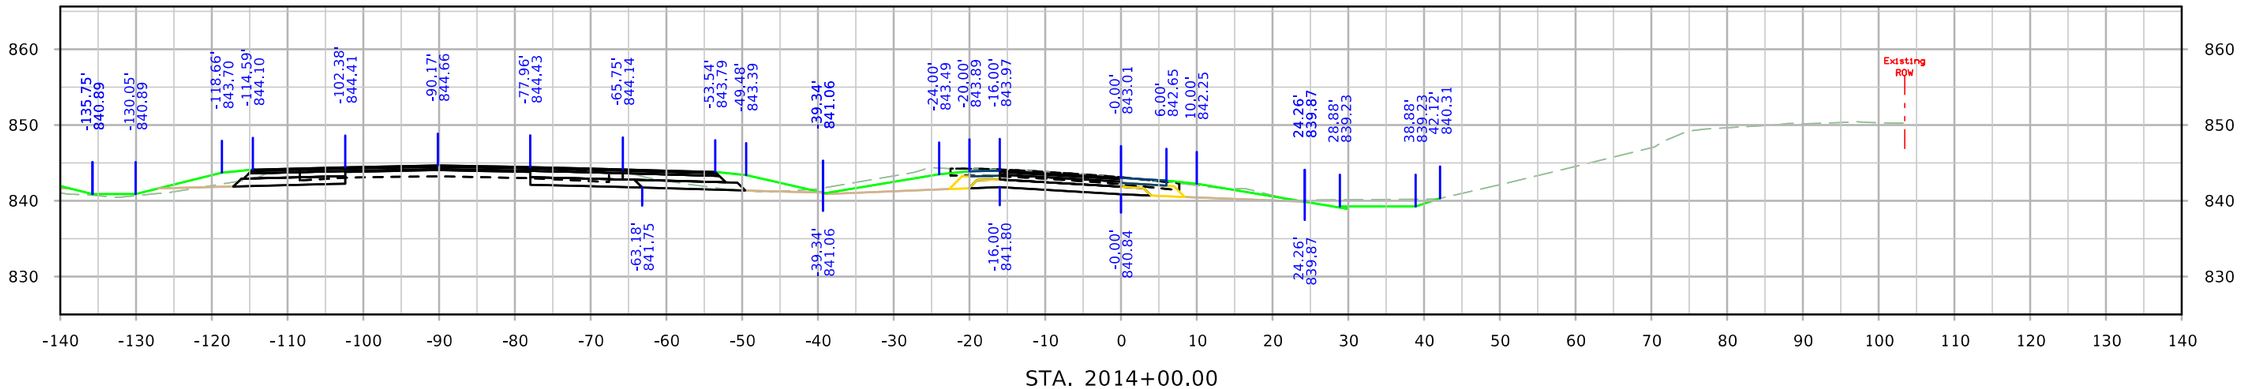

STA. 2014+00.00

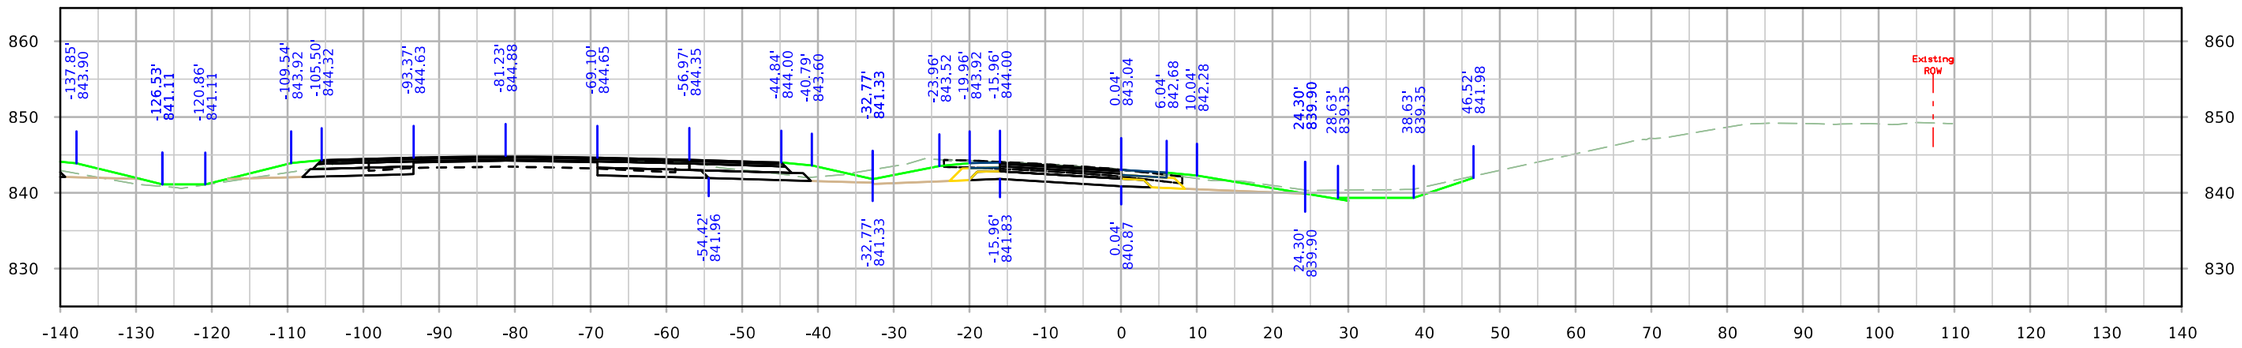

STA. 2013+50.00

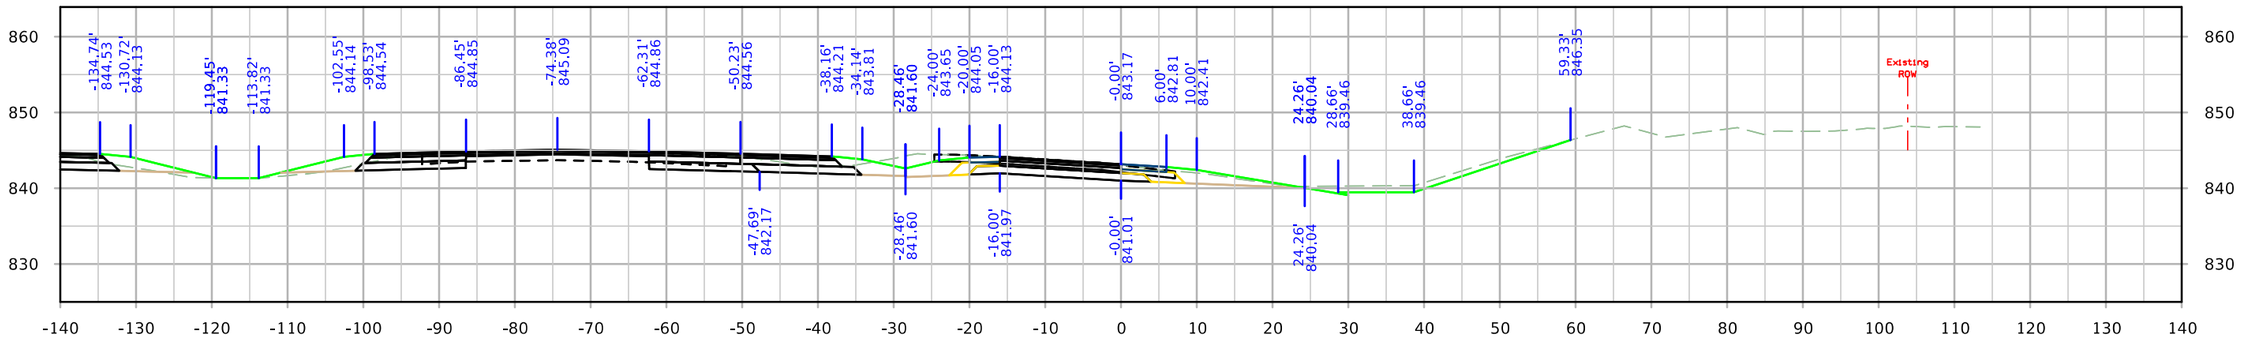


STA. 2013+00.00


FILE NO.	ENGLISH	DESIGN TEAM Holst \ Schrock \ Dudley	Johnson \ Linn COUNTY	PROJECT NUMBER IM-380-6(434)12--13-52	SHEET NUMBER Y.19

3:06:32 PM 10/3/2022 kschroc pw:\\NTPwint1.dot.int.lan:PWMain\Documents\Projects\5238003016\Design_Section3\CADD_Files\Sheet_Files\SHT_52380434_Y14.dgn


RPBRST

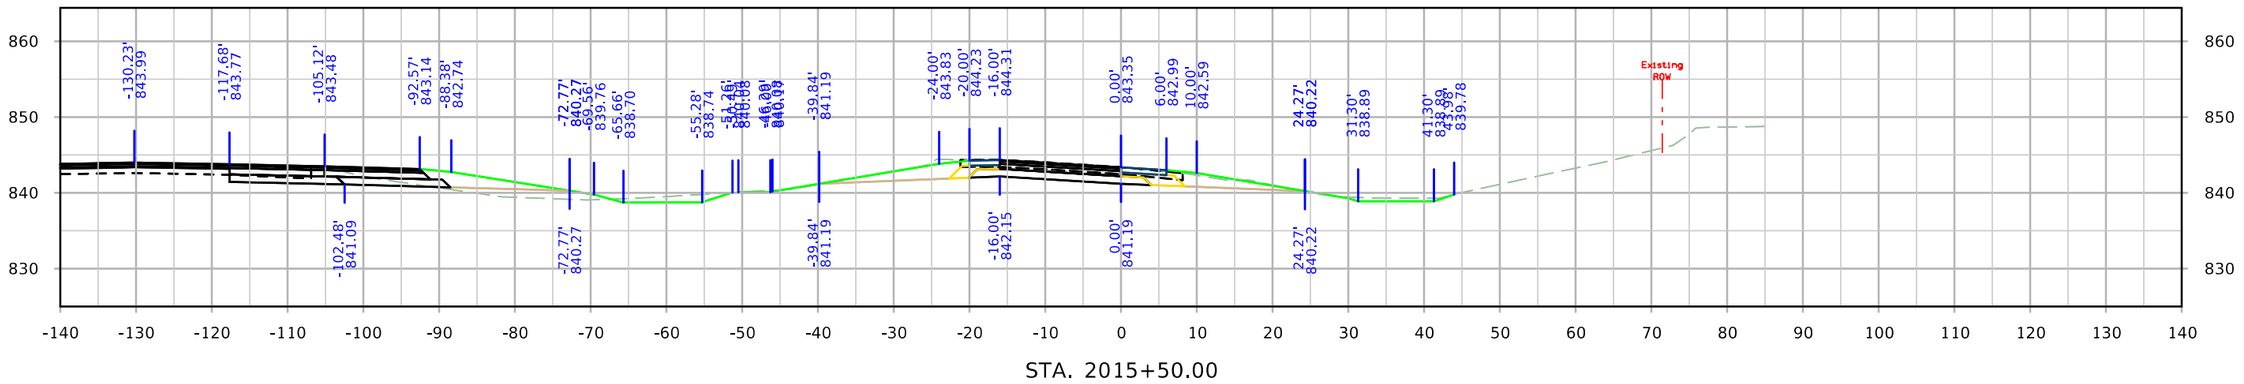

STA. 2015+50.00

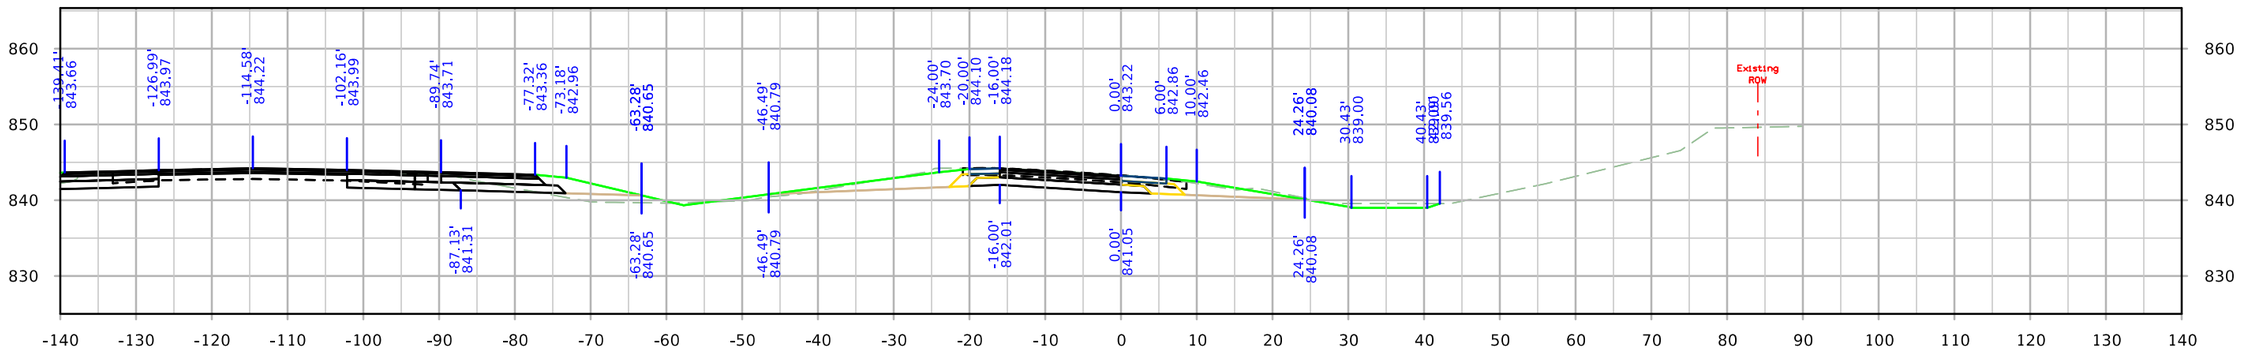

STA. 2015+00.00

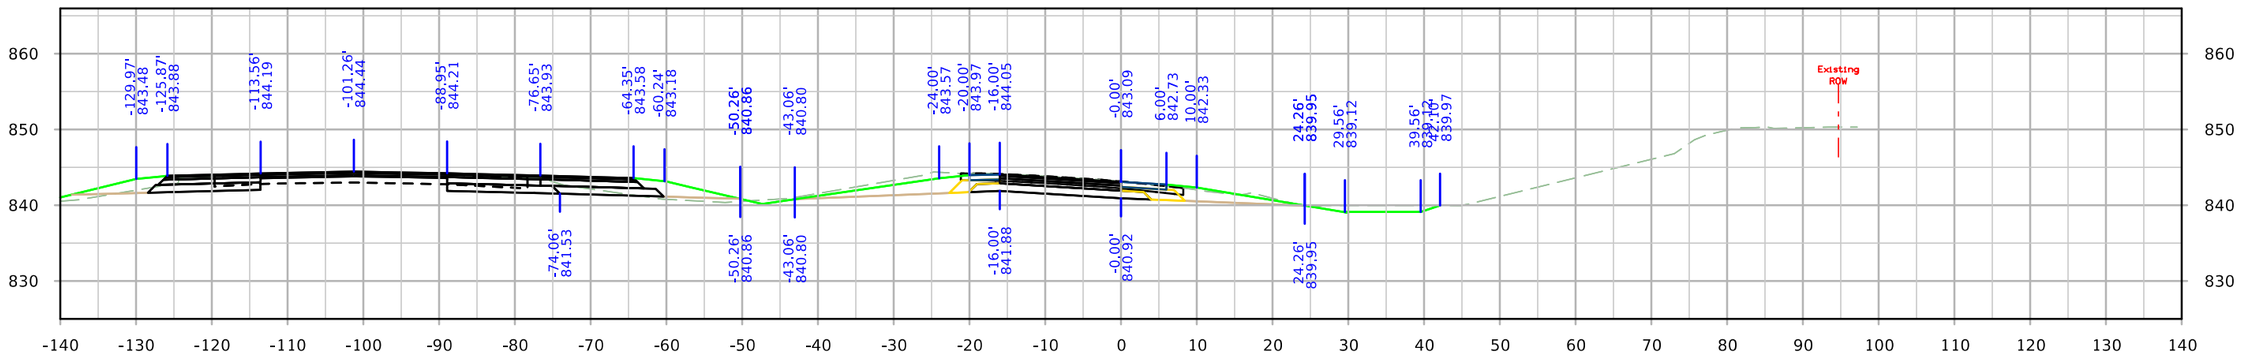


STA. 2014+50.00


FILE NO.	ENGLISH	DESIGN TEAM Holst \ Schrock \ Dudley	Johnson \ Linn COUNTY	PROJECT NUMBER IM-380-6(434)12--13-52	SHEET NUMBER Y.20

3:06:39 PM 10/3/2022 kschroc pw:\\NTPwint1.dot.int.lan:PWMain\Documents\Projects\5238003016\Design_Section3\CADD_Files\Sheet_Files\SHT_52380434_Y14.dgn

RPBRST

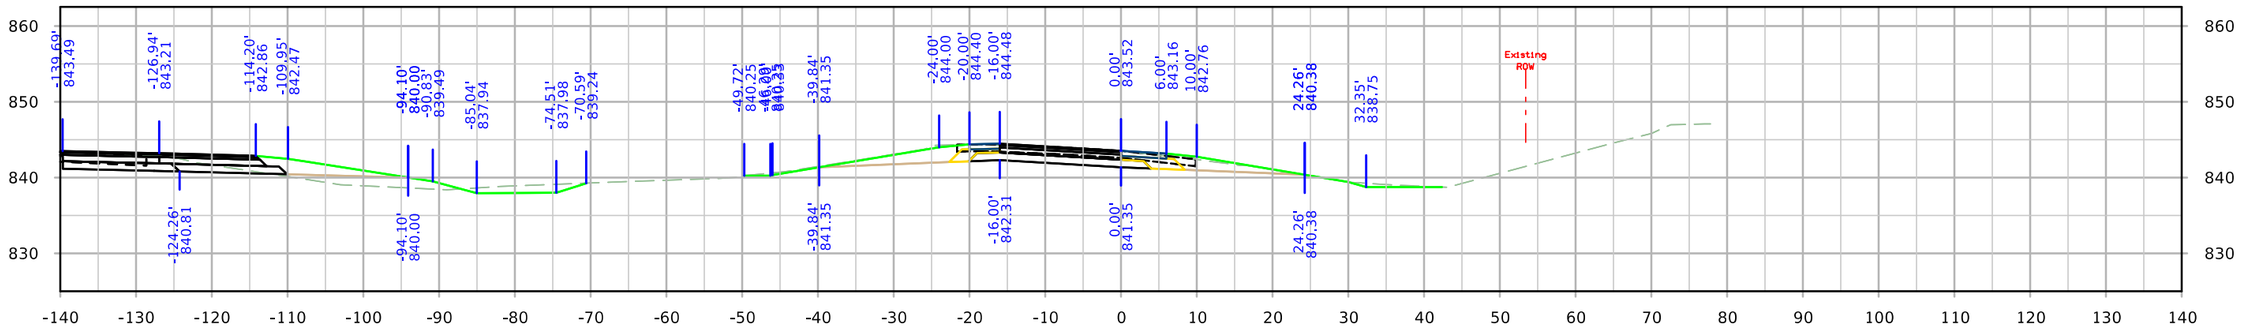

STA. 2016+10.42

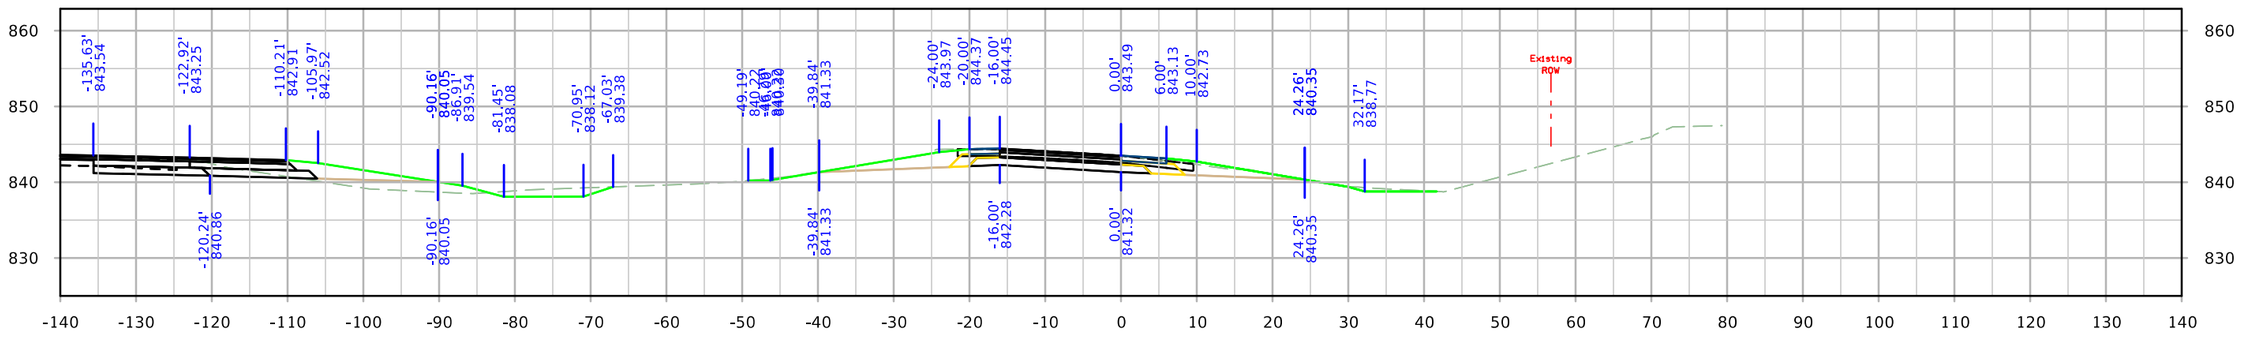


STA. 2016+00.00


FILE NO.	ENGLISH	DESIGN TEAM Holst \ Schrock \ Dudley	Johnson \ Linn COUNTY	PROJECT NUMBER IM-380-6(434)12--13-52	SHEET NUMBER Y.21

3:06:45 PM 10/3/2022 kschroc pw:\\NTPwint1.dot.int.lan:PWMain\Documents\Projects\5238003016\Design_Section3\CADD_Files\Sheet_Files\SHT_52380434_Y14.dgn


RPCRST

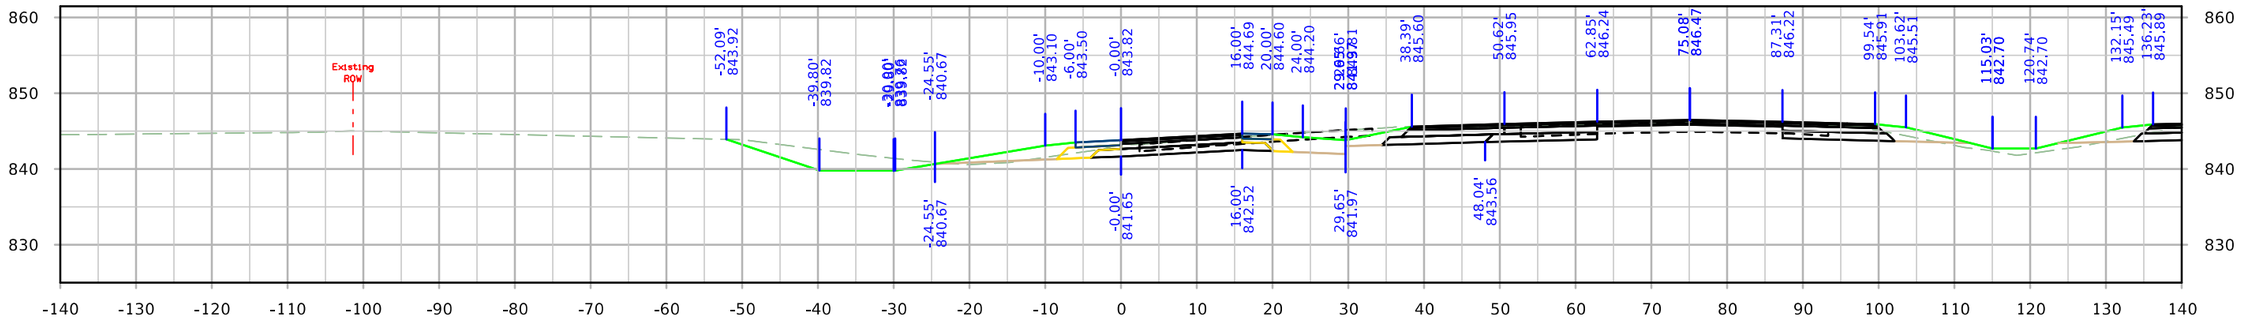

STA. 3009+50.00

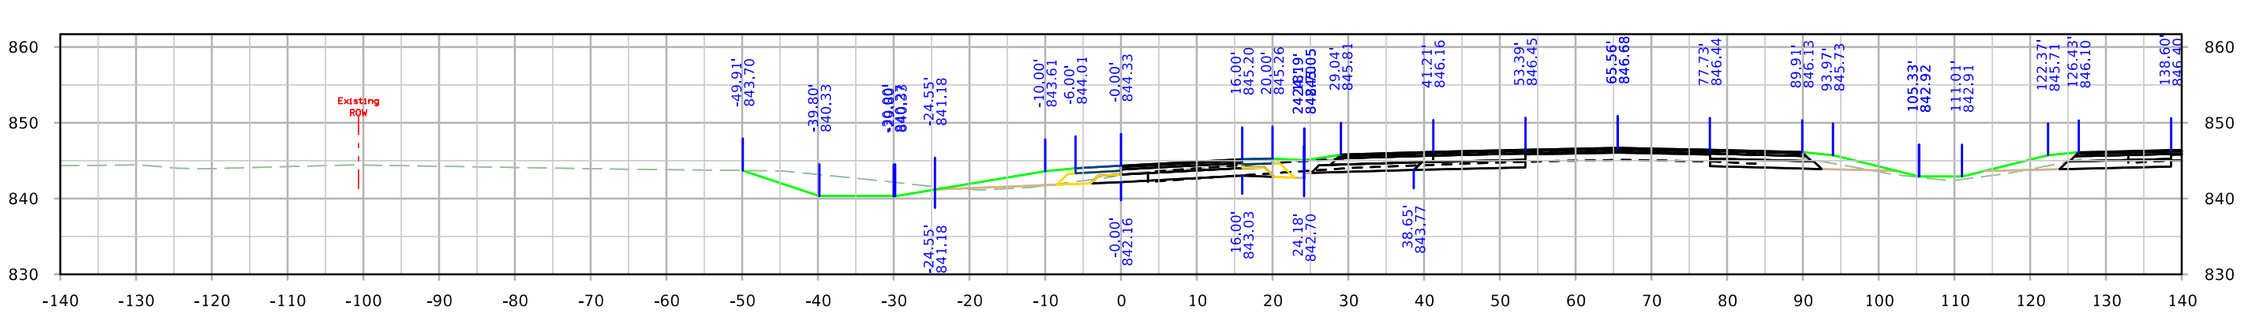

STA. 3009+00.00

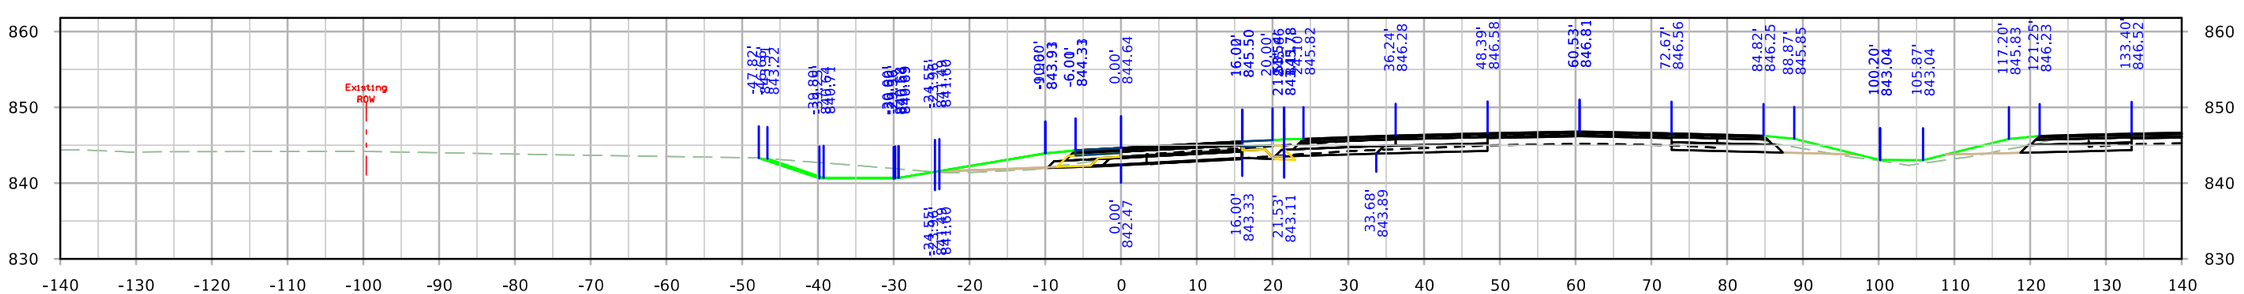


STA. 3008+70.15


FILE NO.	ENGLISH	DESIGN TEAM Holst \ Schrock \ Dudley	Johnson \ Linn COUNTY	PROJECT NUMBER IM-380-6(434)12--13-52	SHEET NUMBER Y.22

3:06:52 PM 10/3/2022 kschroc pw:\\NTPwint1.dot.int.lan:PWMain\Documents\Projects\5238003016\Design_Section3\CADD_Files\Sheet_Files\SHT_52380434_Y14.dgn


RPCRST

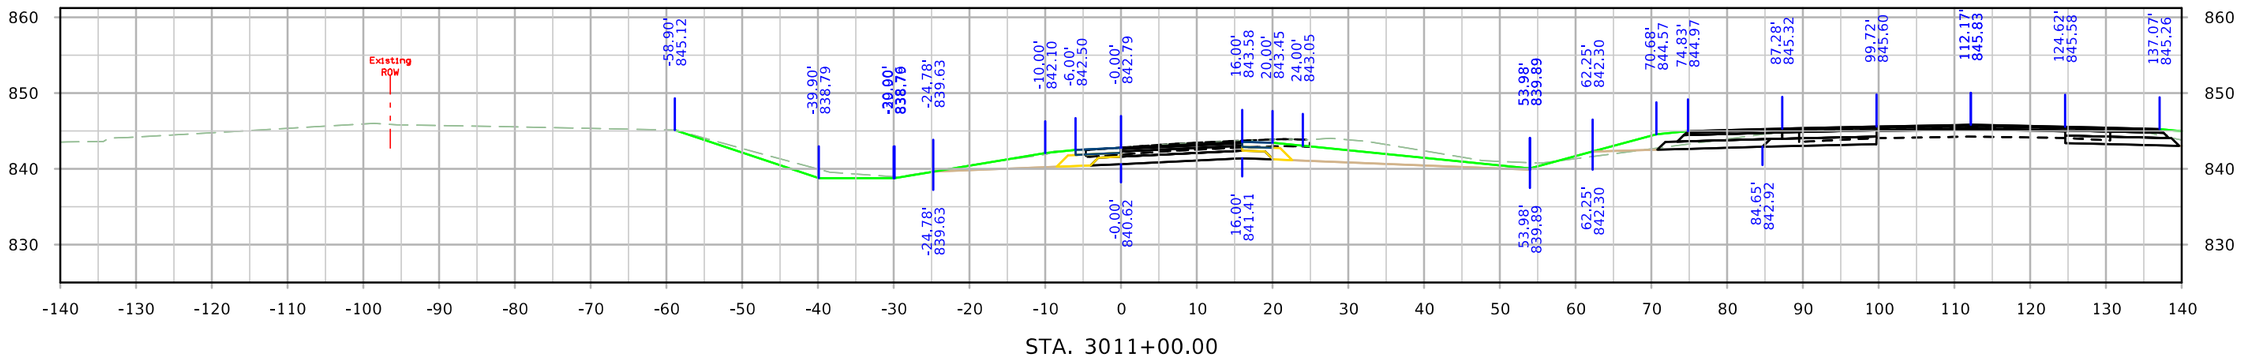

STA. 3011+00.00

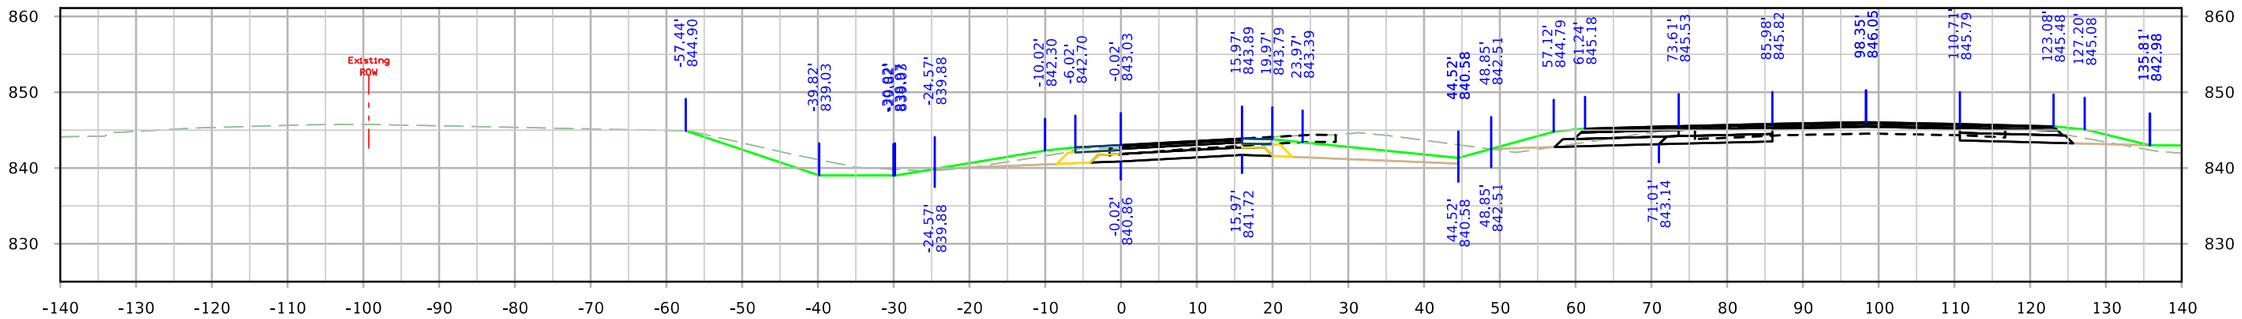

STA. 3010+50.00

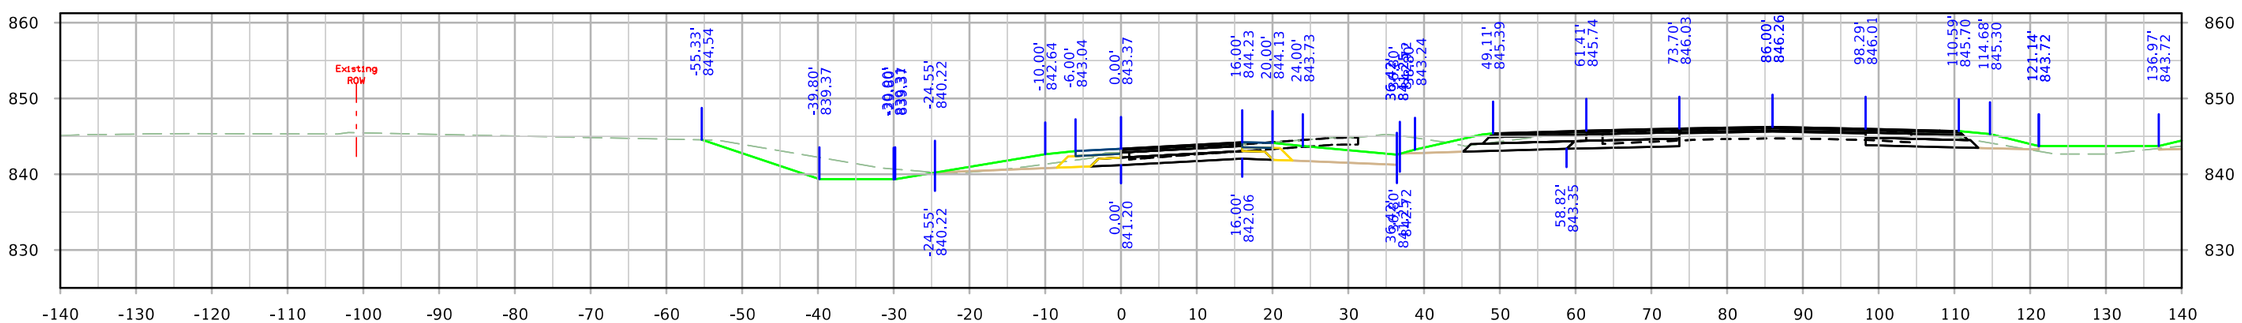


STA. 3010+00.00


FILE NO.	ENGLISH	DESIGN TEAM Holst \ Schrock \ Dudley	Johnson \ Linn COUNTY	PROJECT NUMBER IM-380-6(434)12--13-52	SHEET NUMBER Y.23

3:07:00 PM 10/3/2022 kschroc pw:\\NTPwint1.dot.int.lan:PWMain\Documents\Projects\5238003016\Design_Section3\CADD_Files\Sheet_Files\SHT_52380434_Y14.dgn


RPCRST

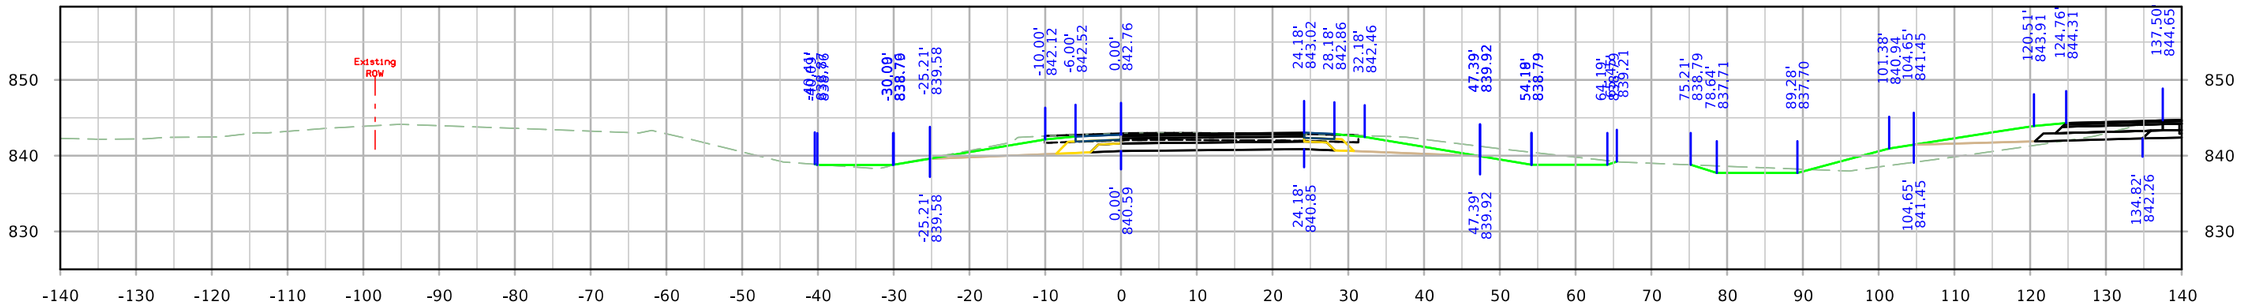

STA. 3012+50.00

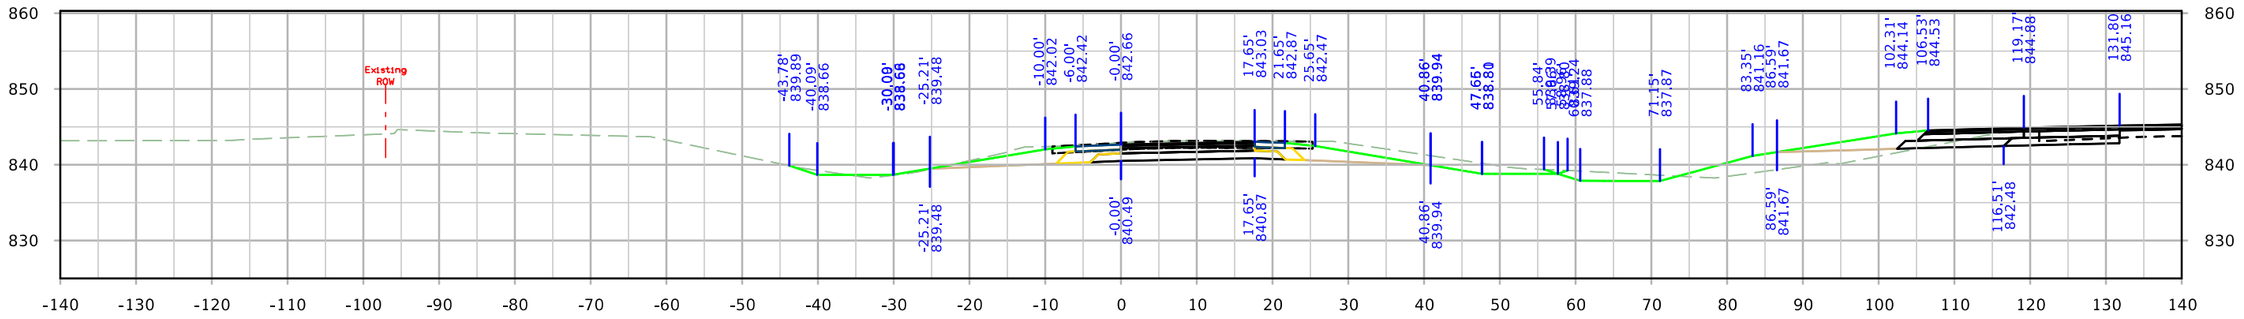

STA. 3012+00.00

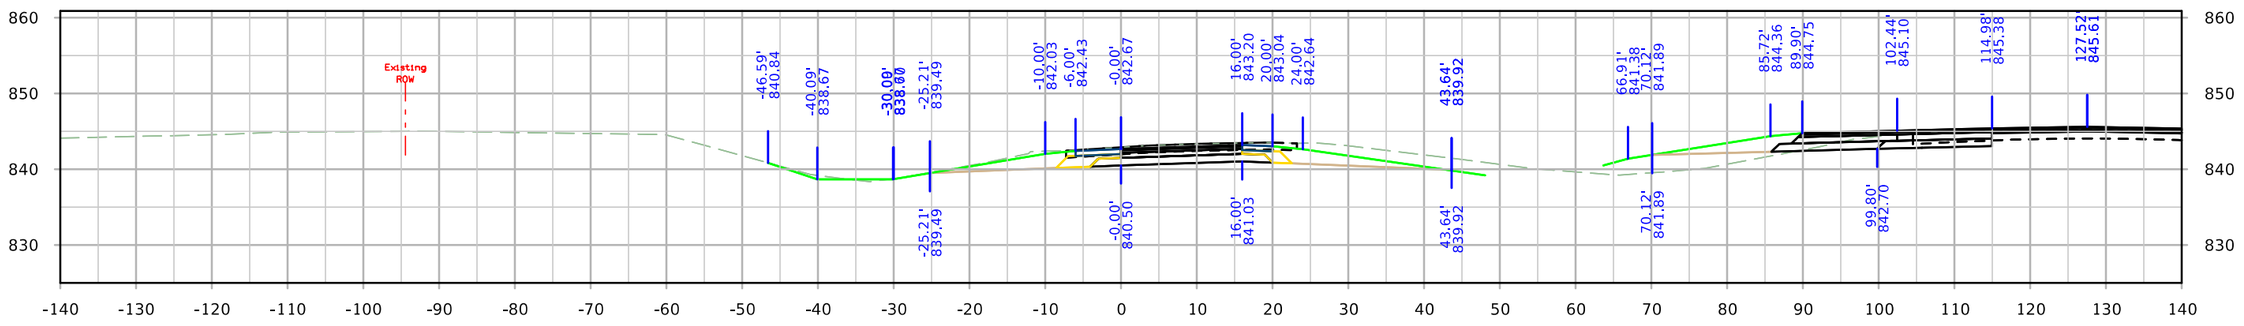


STA. 3011+50.00


FILE NO.	ENGLISH	DESIGN TEAM Holst \ Schrock \ Dudley	Johnson \ Linn COUNTY	PROJECT NUMBER IM-380-6(434)12--13-52	SHEET NUMBER Y.24

3:07:07 PM 10/3/2022 kschroc pw:\\NTPwint1.dot.int.lan:PWMain\Documents\Projects\5238003016\Design_Section3\CADD_Files\Sheet_Files\SHT_52380434_Y14.dgn


RPCRST

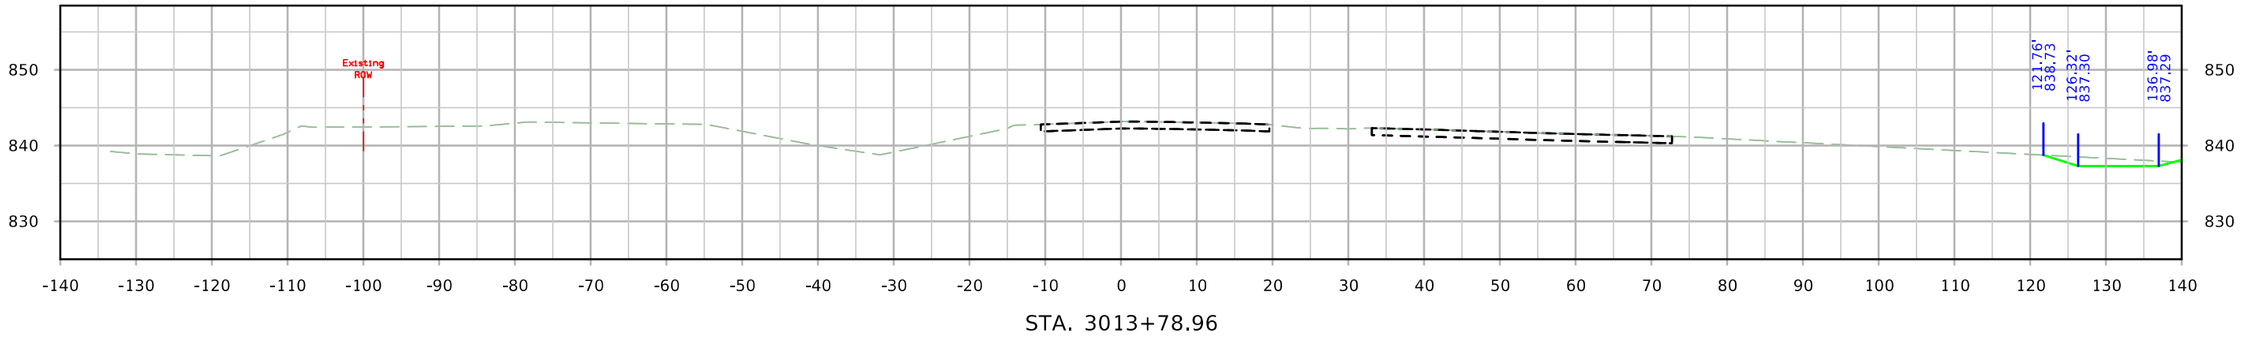

STA. 3013+78.96

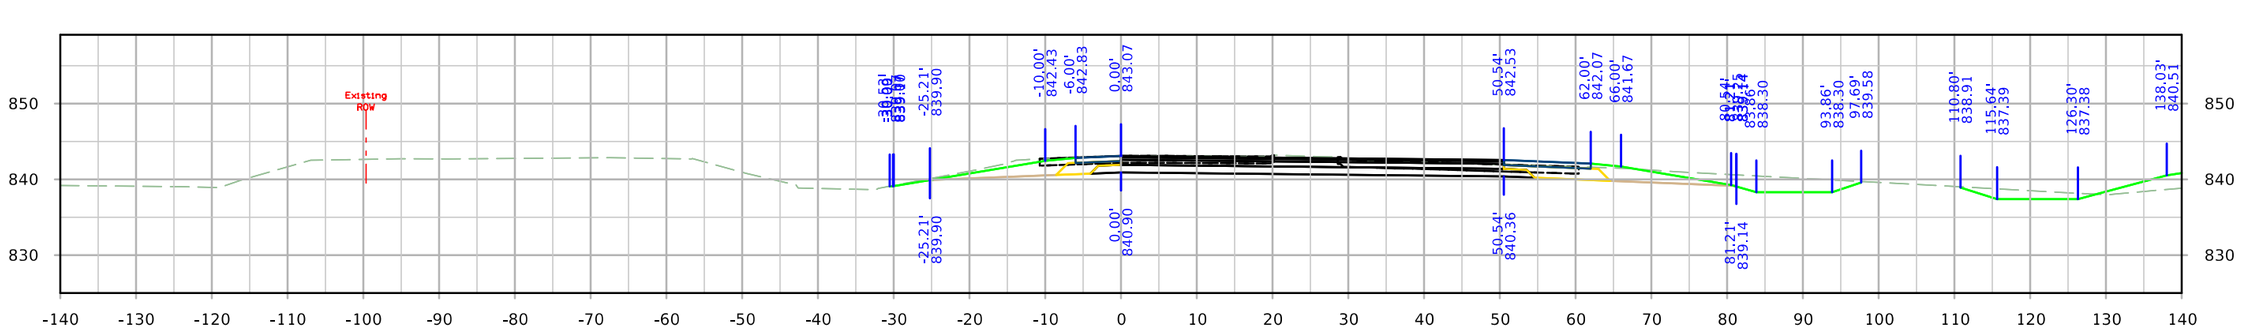

STA. 3013+50.00

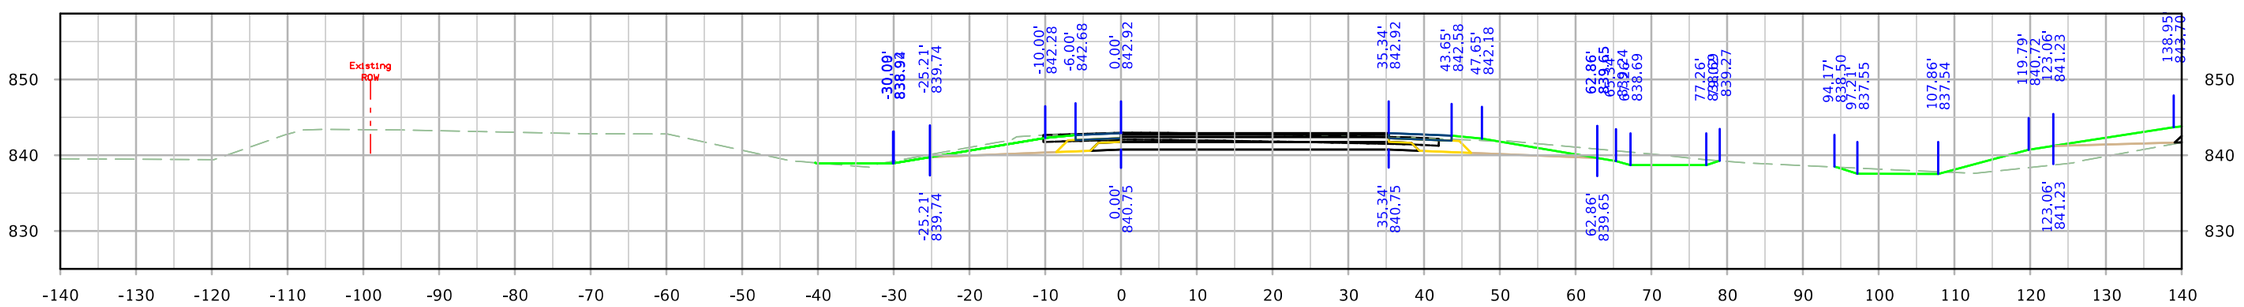


STA. 3013+00.00


FILE NO.	ENGLISH	DESIGN TEAM Holst \ Schrock \ Dudley	Johnson \ Linn COUNTY	PROJECT NUMBER IM-380-6(434)12--13-52	SHEET NUMBER Y.25

3:07:15 PM 10/3/2022 kschroc pw:\\NTPwint1.dot.int.lan:PWMain\Documents\Projects\5238003016\Design_Section3\CADD_Files\Sheet_Files\SHT_52380434_Y14.dgn


RPDRST

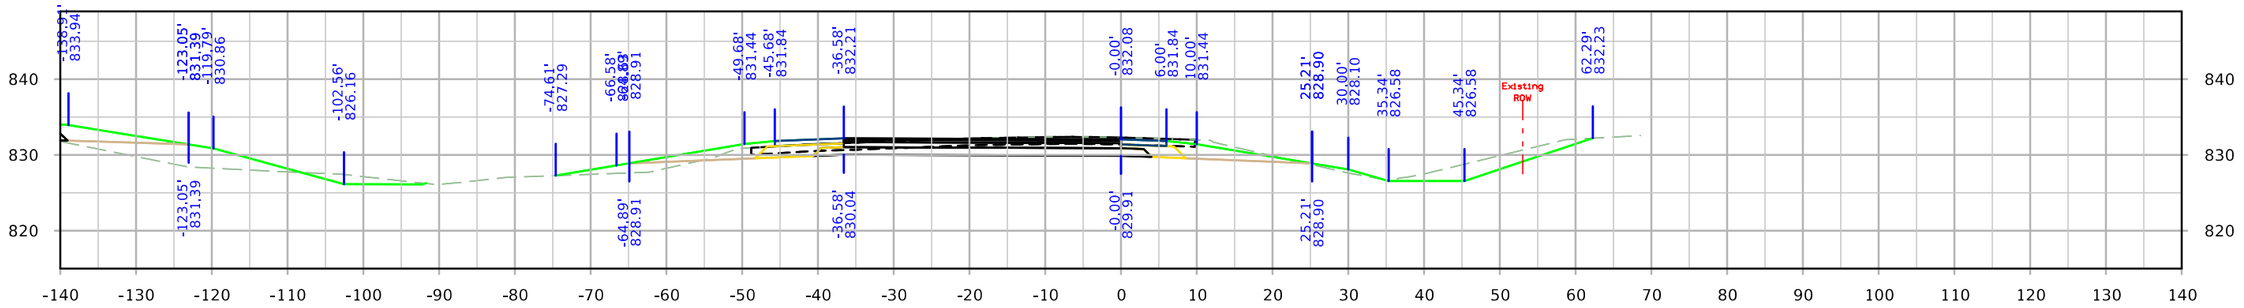

STA. 4031+00.00

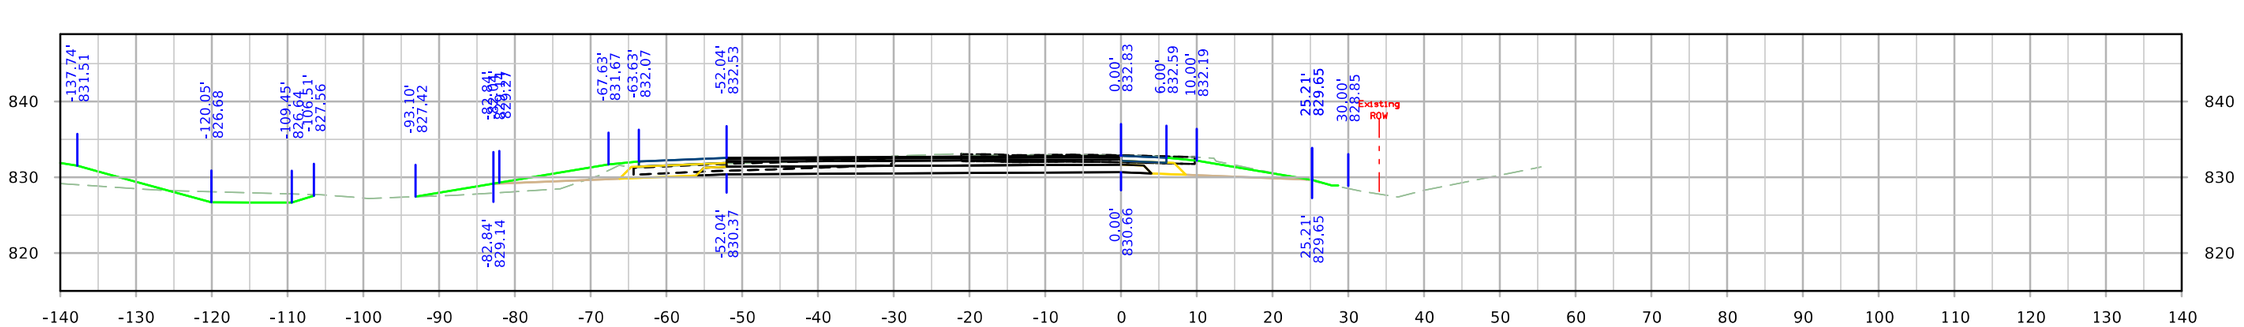

STA. 4030+50.00

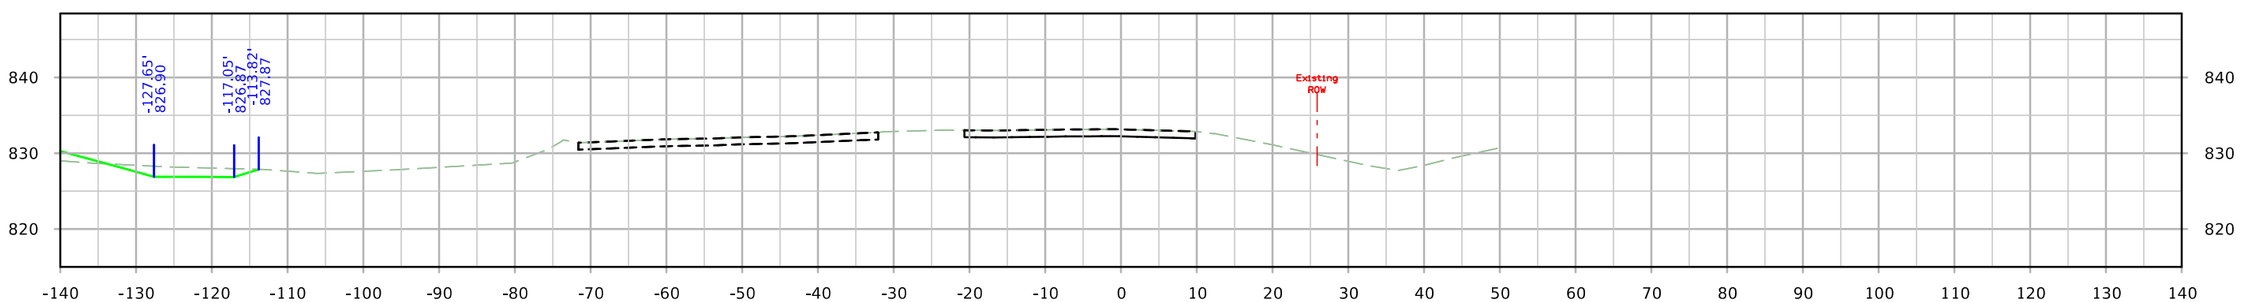


STA. 4030+28.37


FILE NO.	ENGLISH	DESIGN TEAM Holst \ Schrock \ Dudley	Johnson \ Linn COUNTY	PROJECT NUMBER IM-380-6(434)12--13-52	SHEET NUMBER Y.26

3:07:23 PM 10/3/2022 kschroc pw:\\NTPwint1.dot.int.lan:PWMain\Documents\Projects\5238003016\Design_Section3\CADD_Files\Sheet_Files\SHT_52380434_Y14.dgn


RPDRST

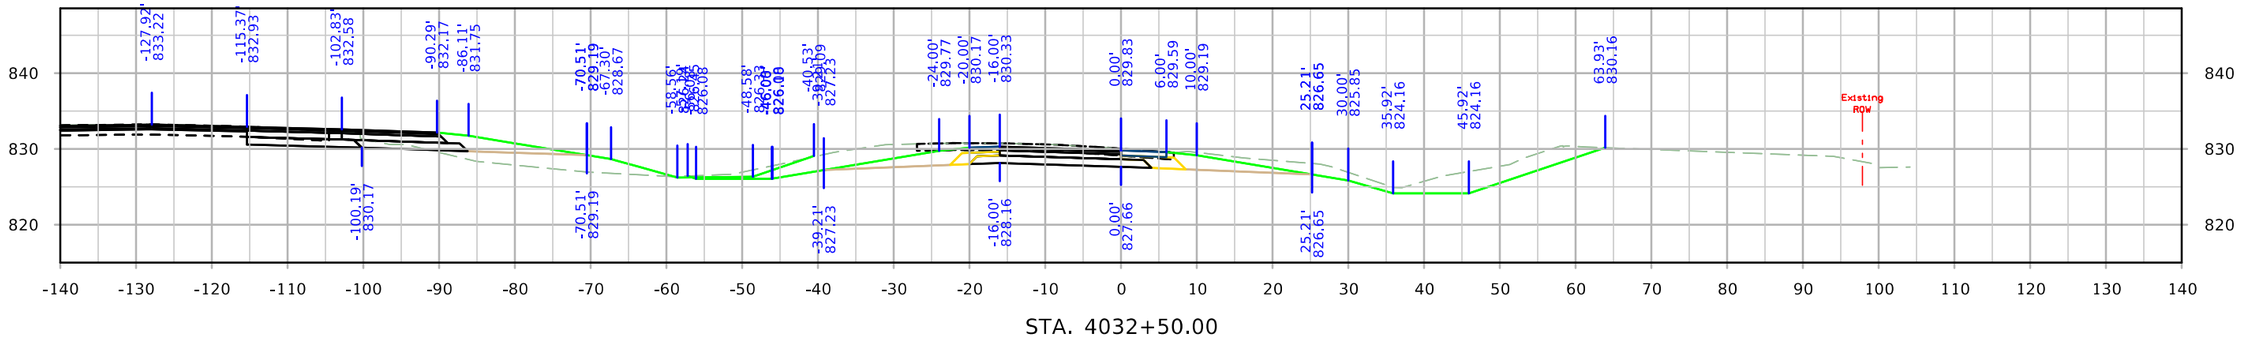

STA. 4032+50.00

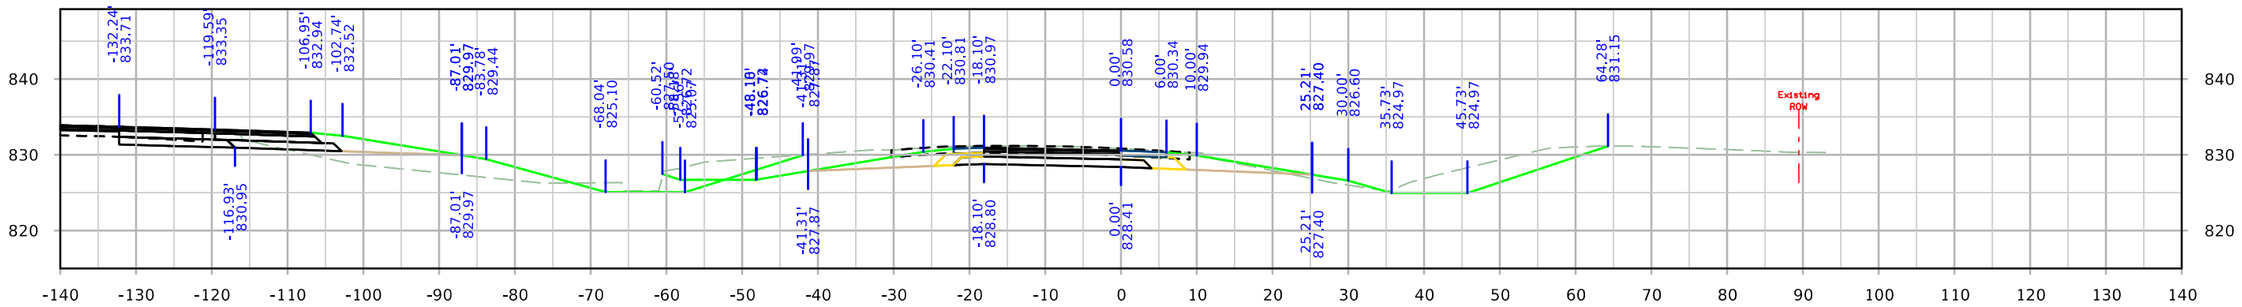

STA. 4032+00.00

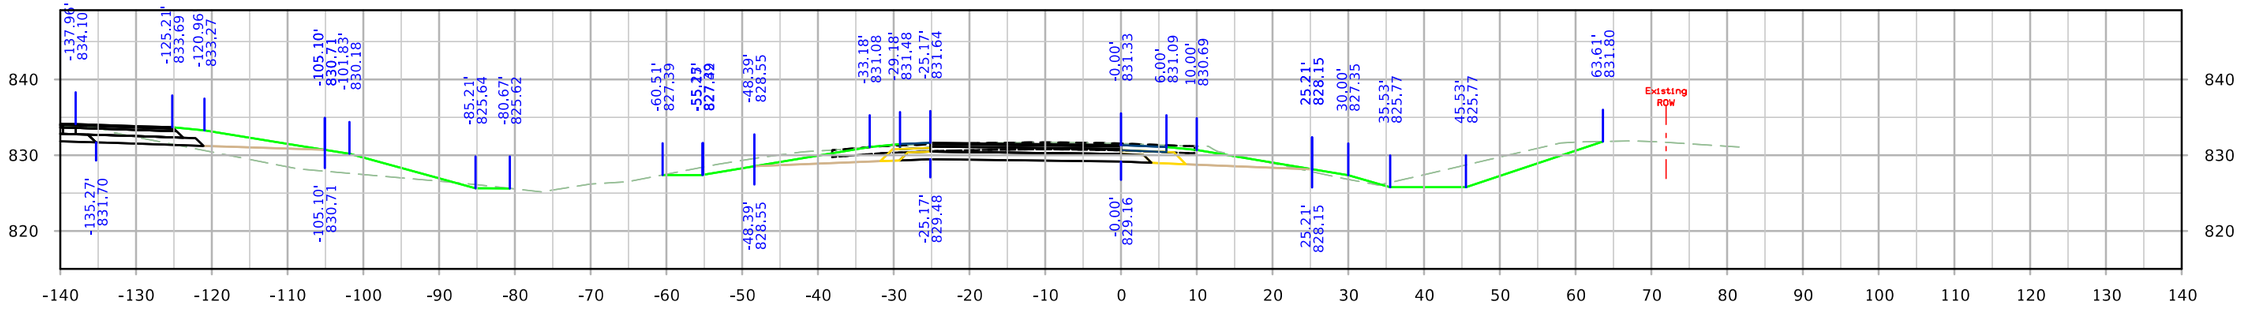


STA. 4031+50.00


FILE NO.	ENGLISH	DESIGN TEAM Holst \ Schrock \ Dudley	Johnson \ Linn COUNTY	PROJECT NUMBER IM-380-6(434)12--13-52	SHEET NUMBER Y.27

3:07:32 PM 10/3/2022 kschroc pw:\\NTPwint1.dot.int.lan:PWMain\Documents\Projects\5238003016\Design_Section3\CADD_Files\Sheet_Files\SHT_52380434_Y14.dgn


RPDRST

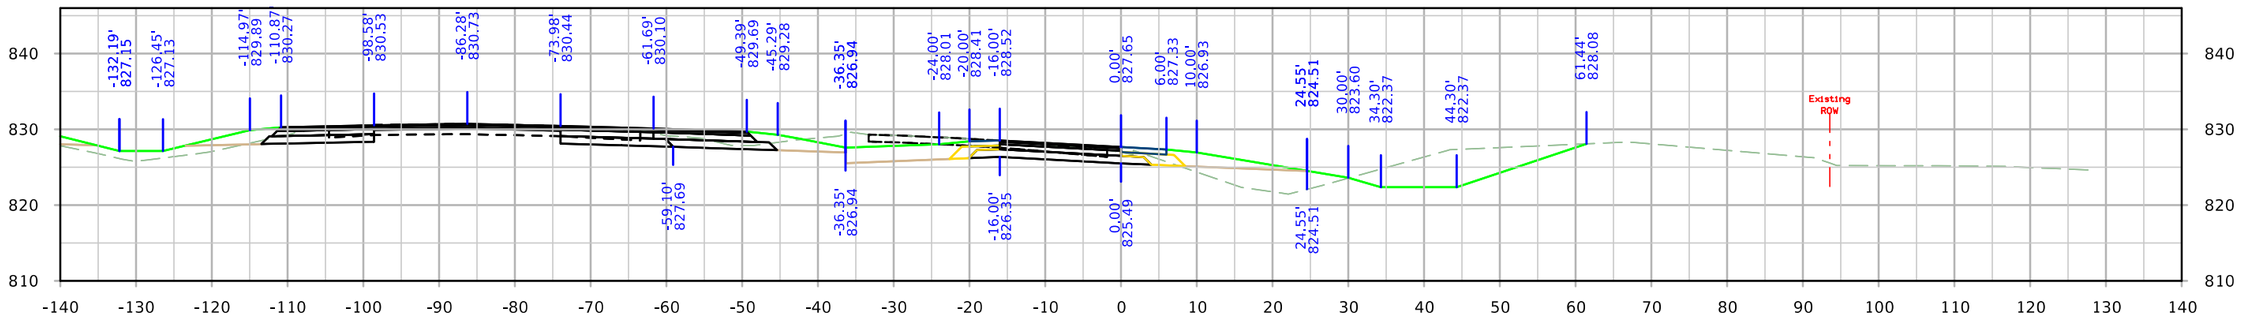

STA. 4034+00.00

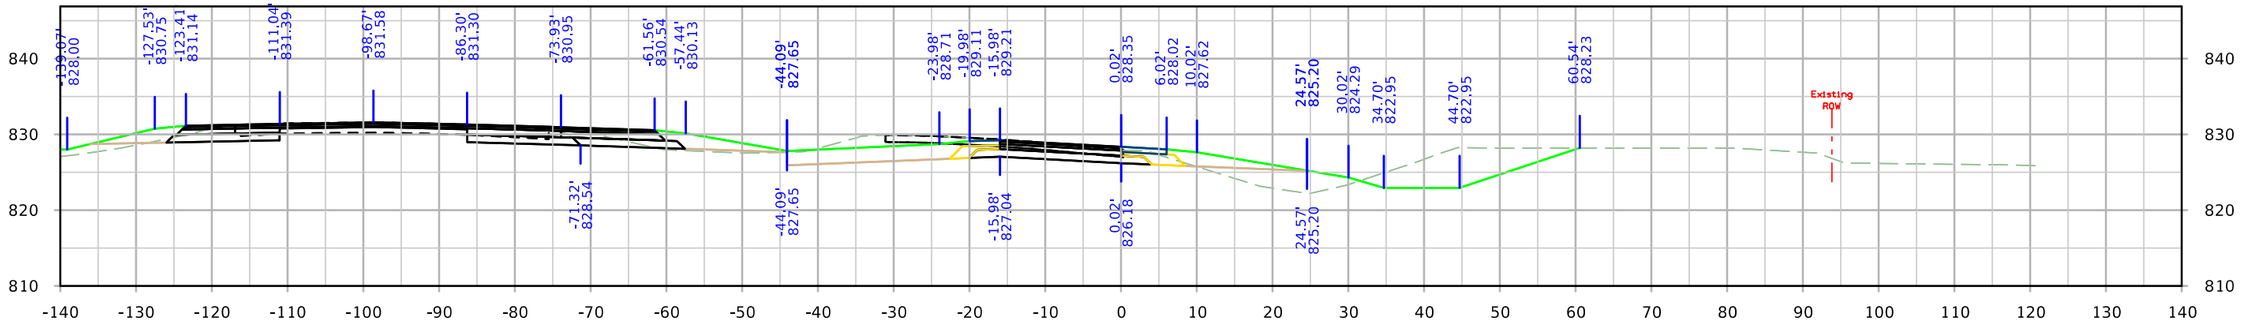

STA. 4033+50.00

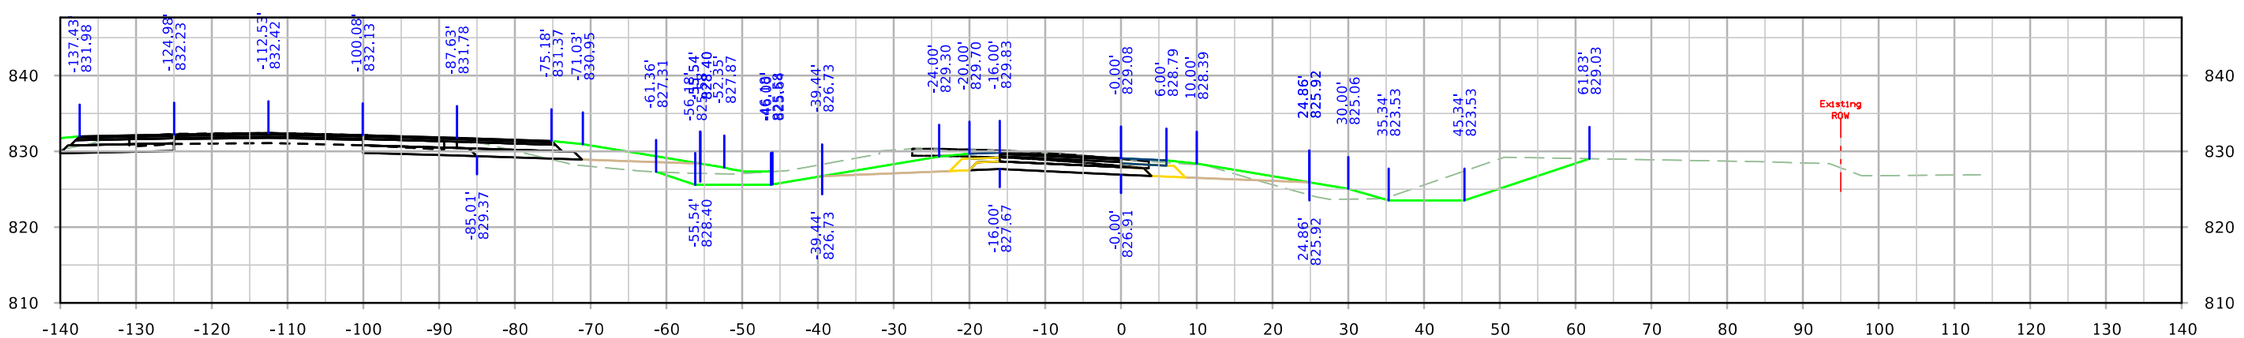


STA. 4033+00.00


FILE NO.	ENGLISH	DESIGN TEAM Holst \ Schrock \ Dudley	Johnson \ Linn COUNTY	PROJECT NUMBER IM-380-6(434)12--13-52	SHEET NUMBER Y.28

3:07:40 PM 10/3/2022 kschroc pw:\\NTPwint1.dot.int.lan:PWMain\Documents\Projects\5238003016\Design_Section3\CADD_Files\Sheet_Files\SHT_52380434_Y14.dgn


RPDRST

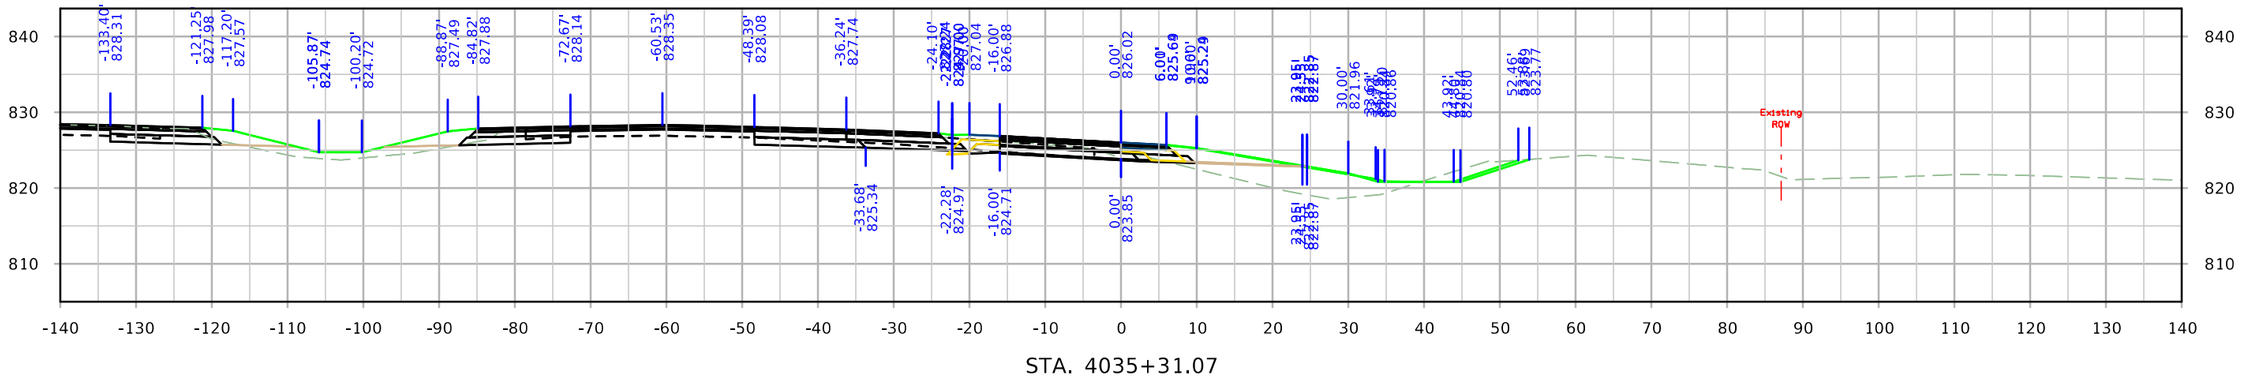

STA. 4035+31.07

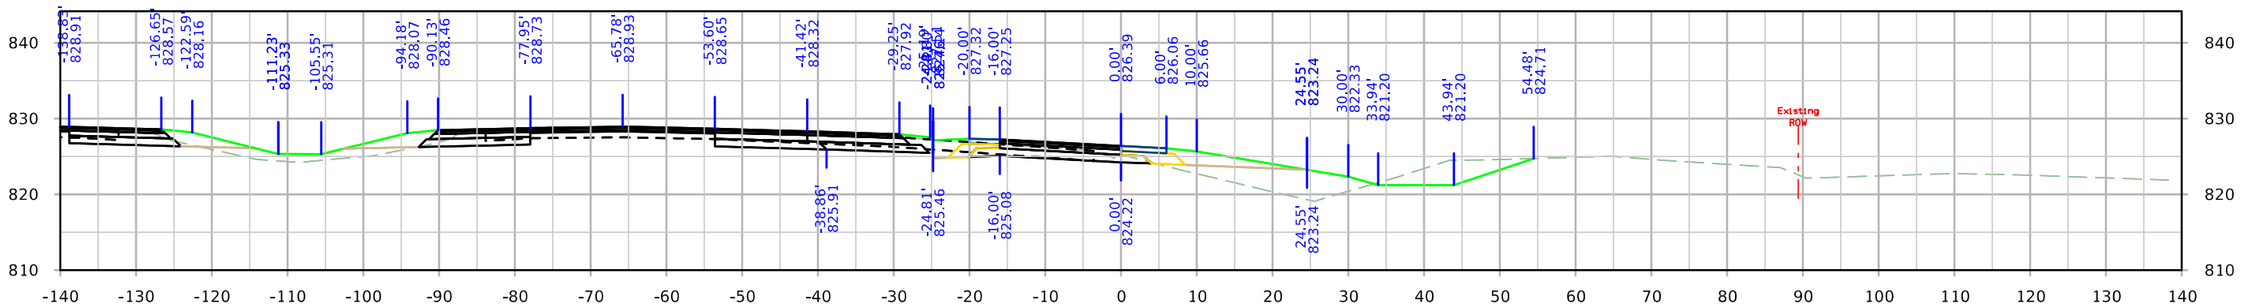

STA. 4035+00.00

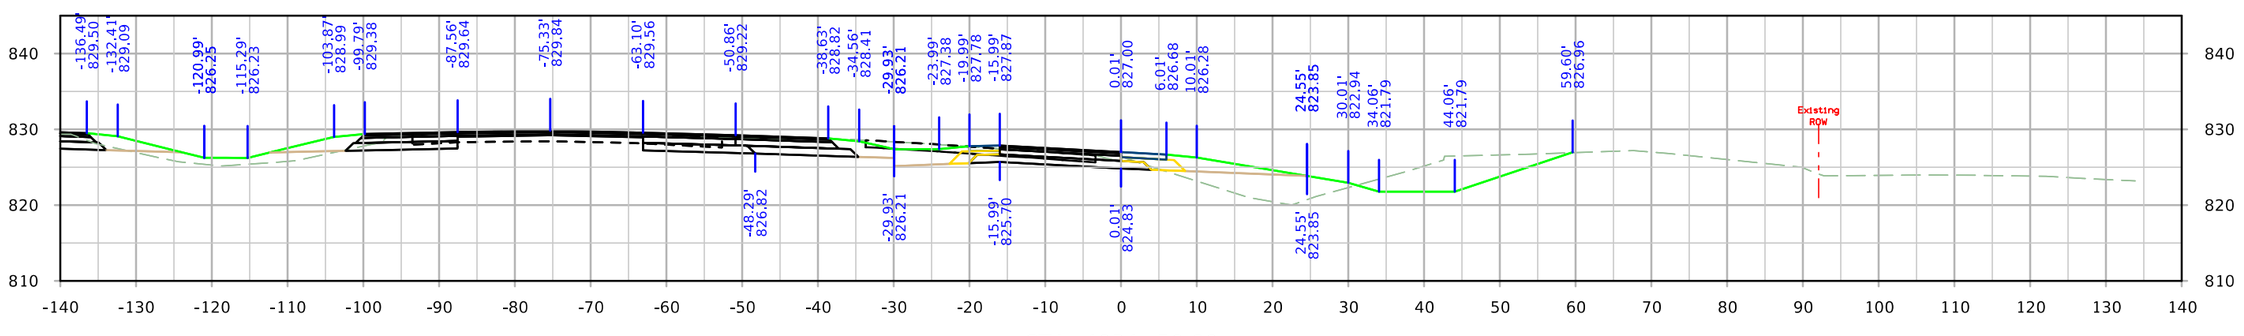


STA. 4034+50.00


FILE NO.	ENGLISH	DESIGN TEAM Holst \ Schrock \ Dudley	Johnson \ Linn COUNTY	PROJECT NUMBER IM-380-6(434)11--13-52	SHEET NUMBER Y.29

3:07:49 PM 10/3/2022 kschroc pw:\\NTPwint1.dot.int.lan:PWMain\Documents\Projects\5238003016\Design_Section3\CADD_Files\Sheet_Files\SHT_52380434_Y14.dgn

RPAWRT

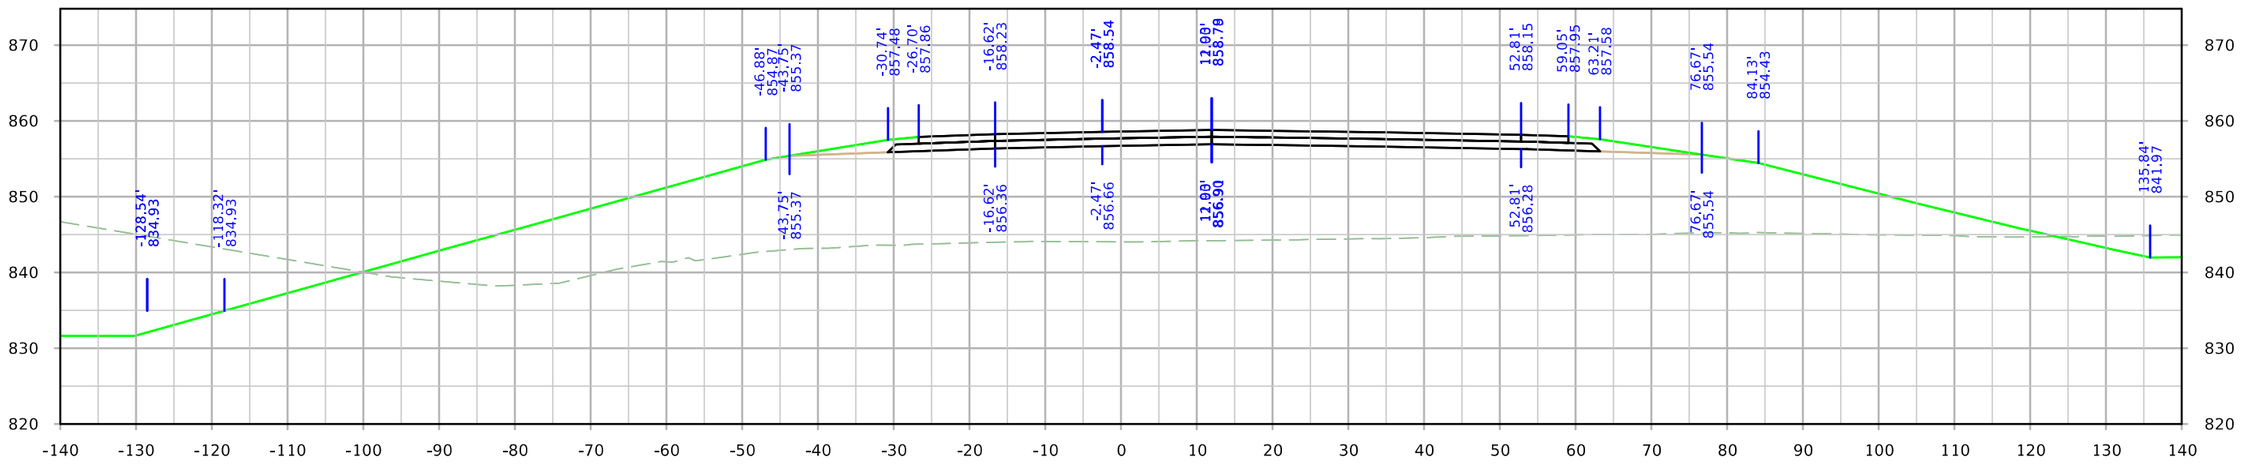

STA. 1108+50.00

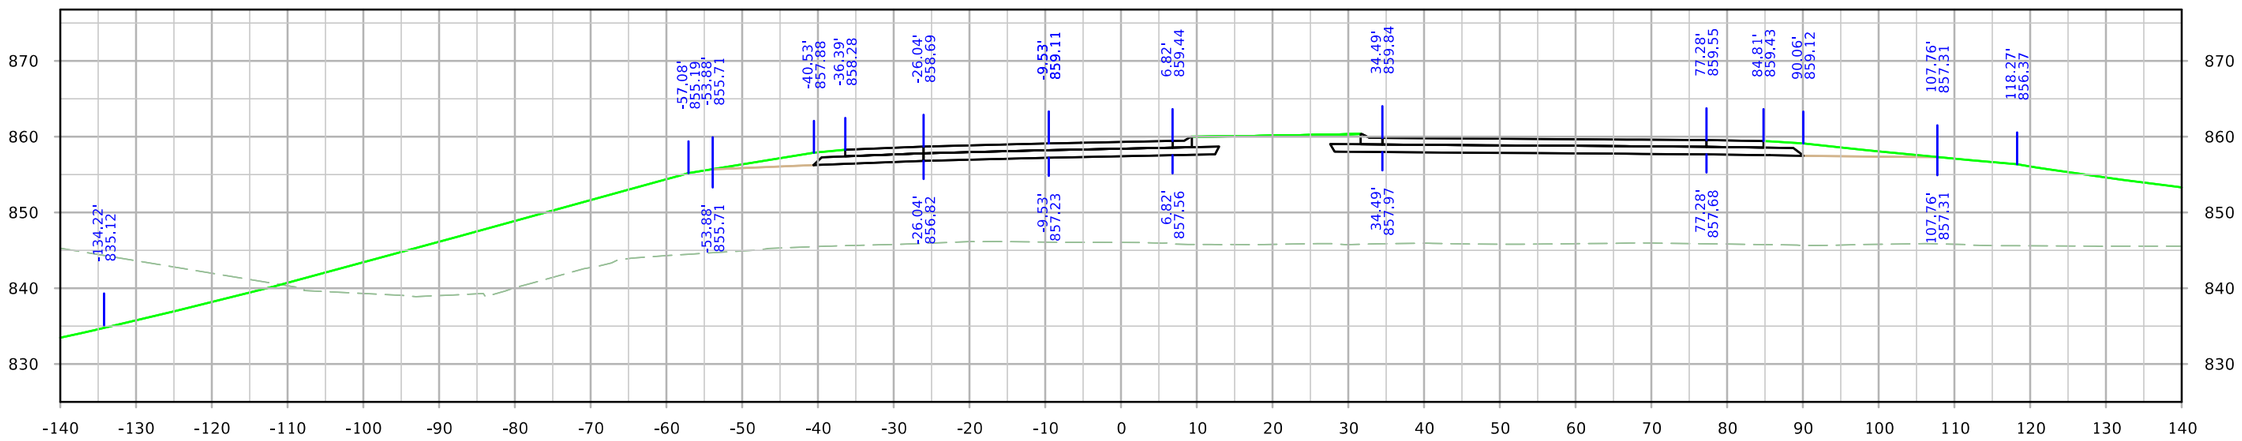


STA. 1108+00.00


FILE NO.	ENGLISH	DESIGN TEAM Holst \ Schrock \ Dudley	Johnson \ Linn COUNTY	PROJECT NUMBER IM-380-6(434)11--13-52	SHEET NUMBER Y.30

3:08:21 PM 10/3/2022 kschroc pw:\\NTPwint1.dot.int.lan:PWMain\Documents\Projects\5238003016\Design_Section3\CADD_Files\Sheet_Files\SHT_52380434_Y30.dgn

RPAWRT

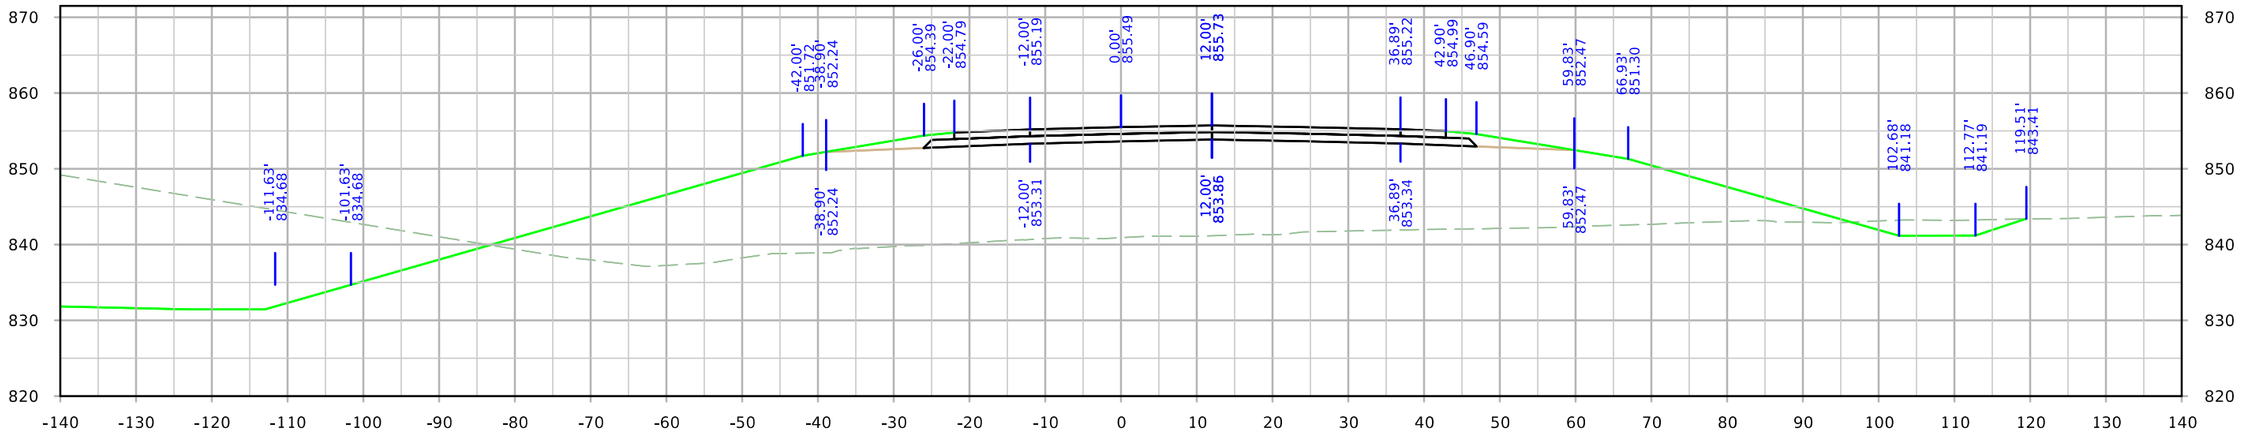

STA. 1109+50.00

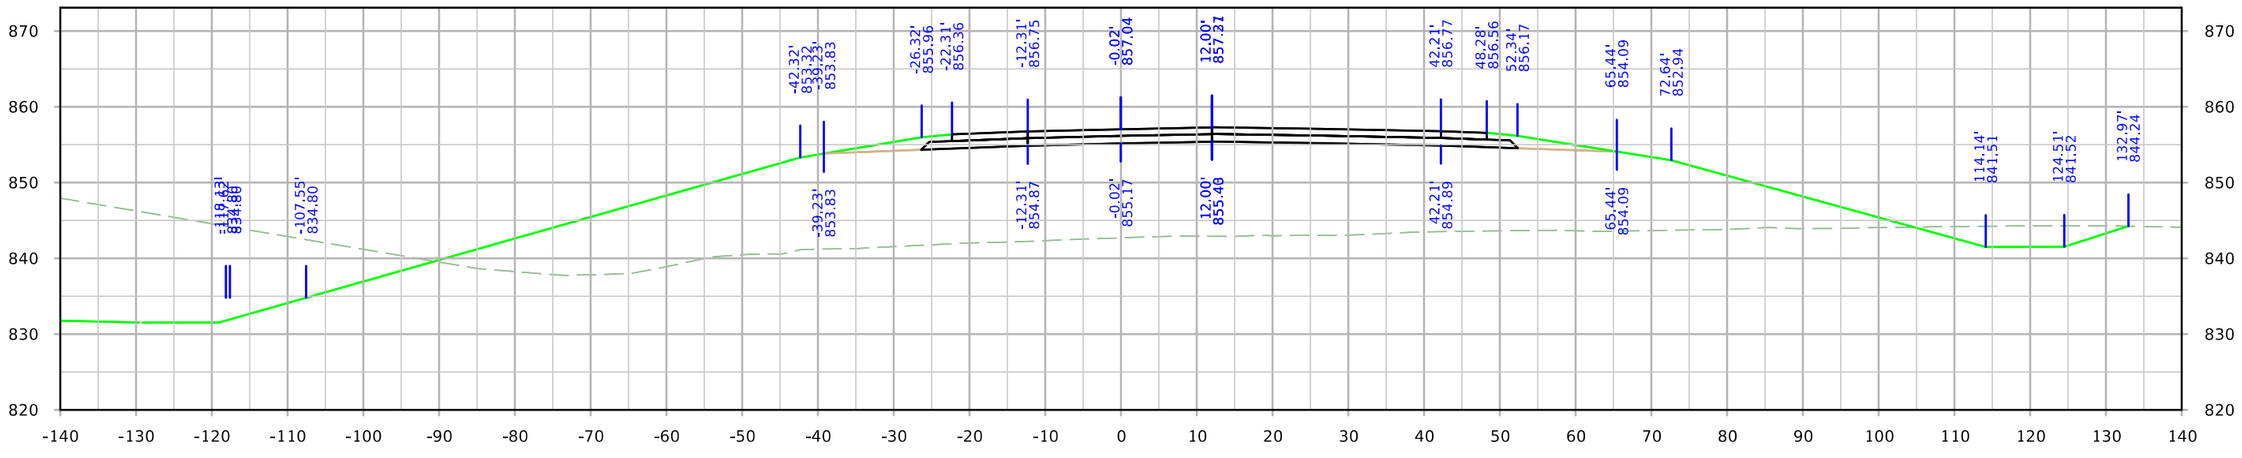


STA. 1109+00.00


FILE NO.	ENGLISH	DESIGN TEAM Holst \ Schrock \ Dudley	Johnson \ Linn COUNTY	PROJECT NUMBER IM-380-6(434)12--13-52	SHEET NUMBER Y.31

3:08:29 PM 10/3/2022 kschroc pw:\\NTPwint1.dot.int.lan:PWMain\Documents\Projects\5238003016\Design_Section3\CADD_Files\Sheet_Files\SHT_52380434_Y30.dgn

RPAWRT

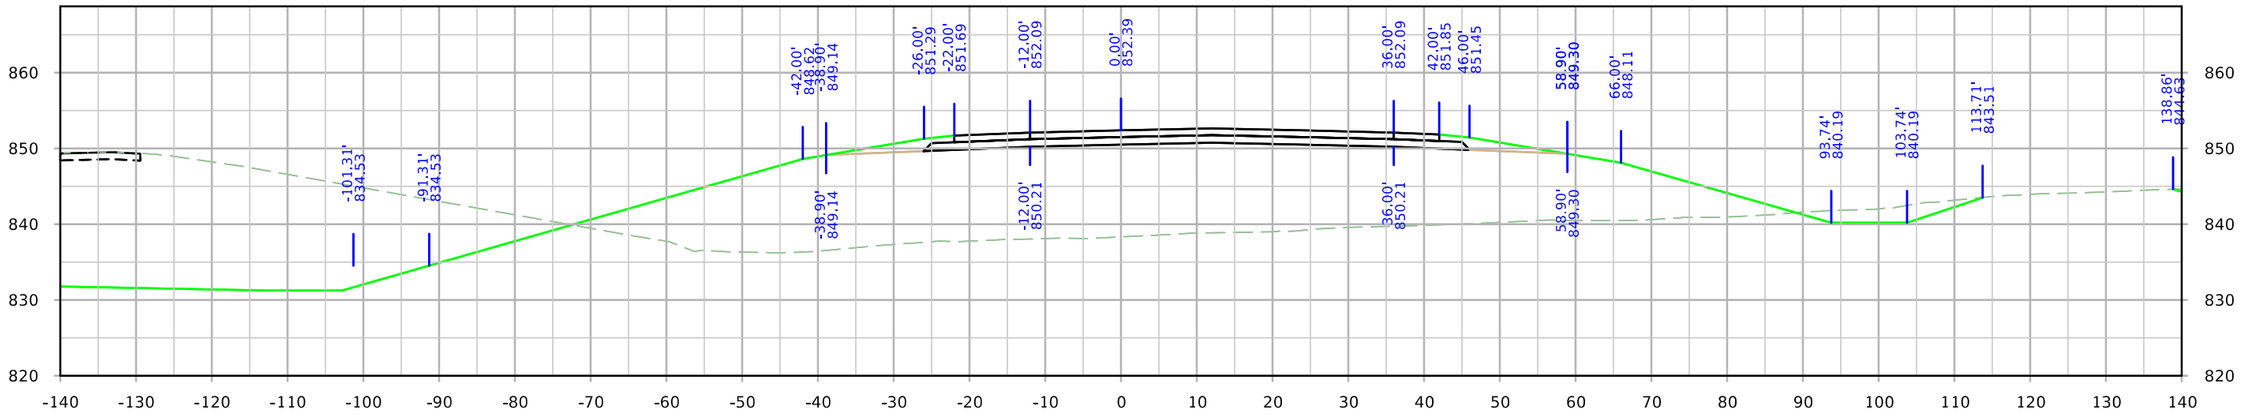

STA. 1110+50.00

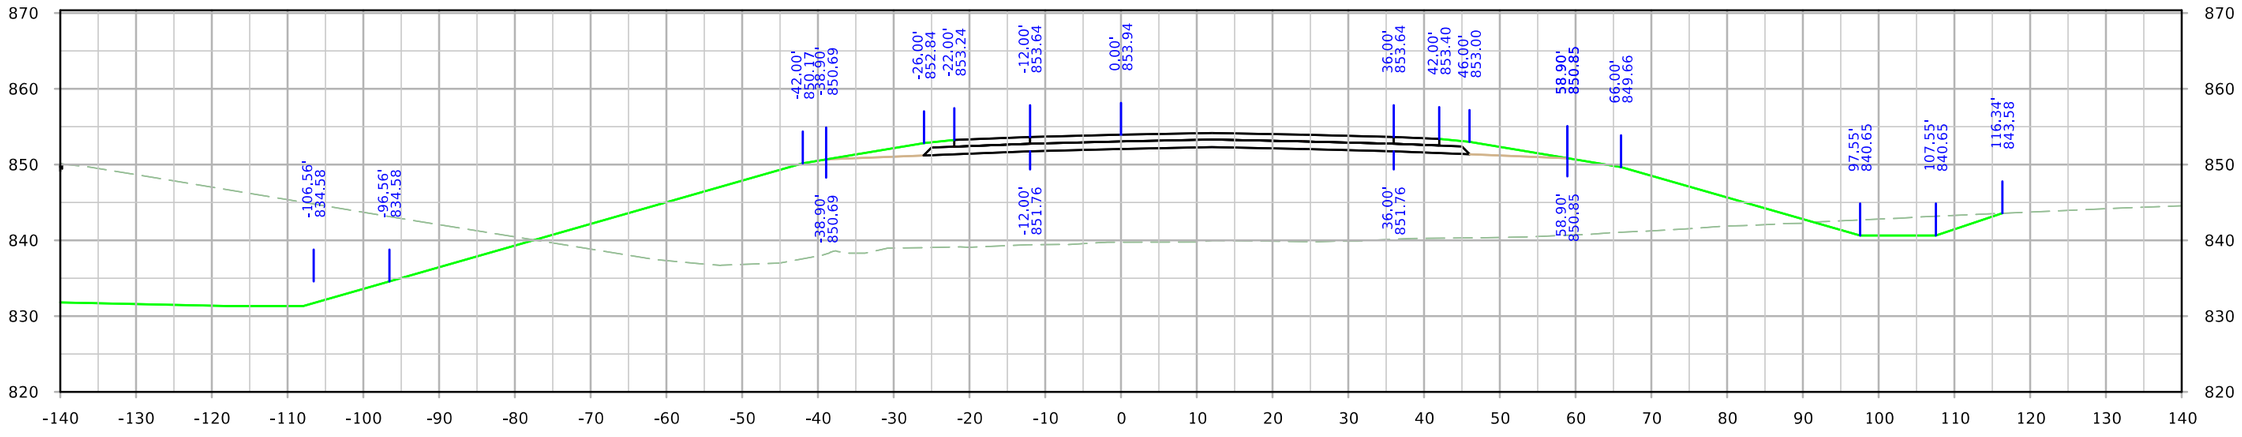


STA. 1110+00.00


FILE NO.	ENGLISH	DESIGN TEAM Holst \ Schrock \ Dudley	Johnson \ Linn COUNTY	PROJECT NUMBER IM-380-6(434)12--13-52	SHEET NUMBER Y.32

3:08:35 PM 10/3/2022 kschroc pw:\\NTPwint1.dot.int.lan:PWMain\Documents\Projects\5238003016\Design_Section3\CADD_Files\Sheet_Files\SHT_52380434_Y30.dgn


RPAWRT

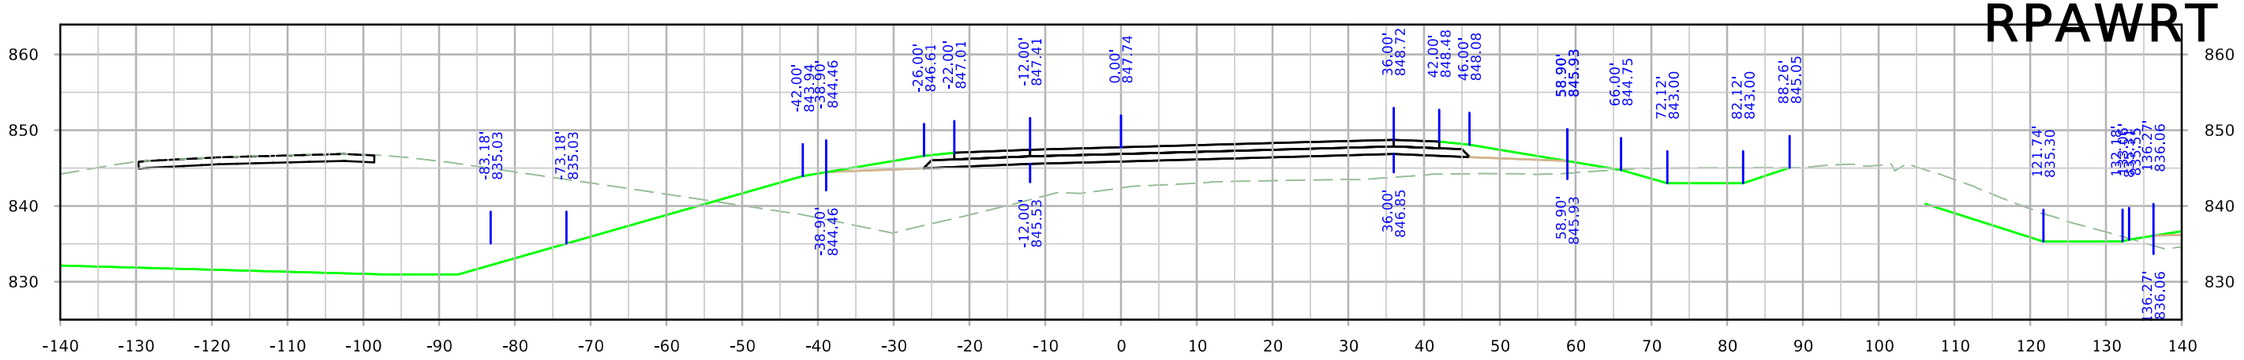

STA. 1112+00.00

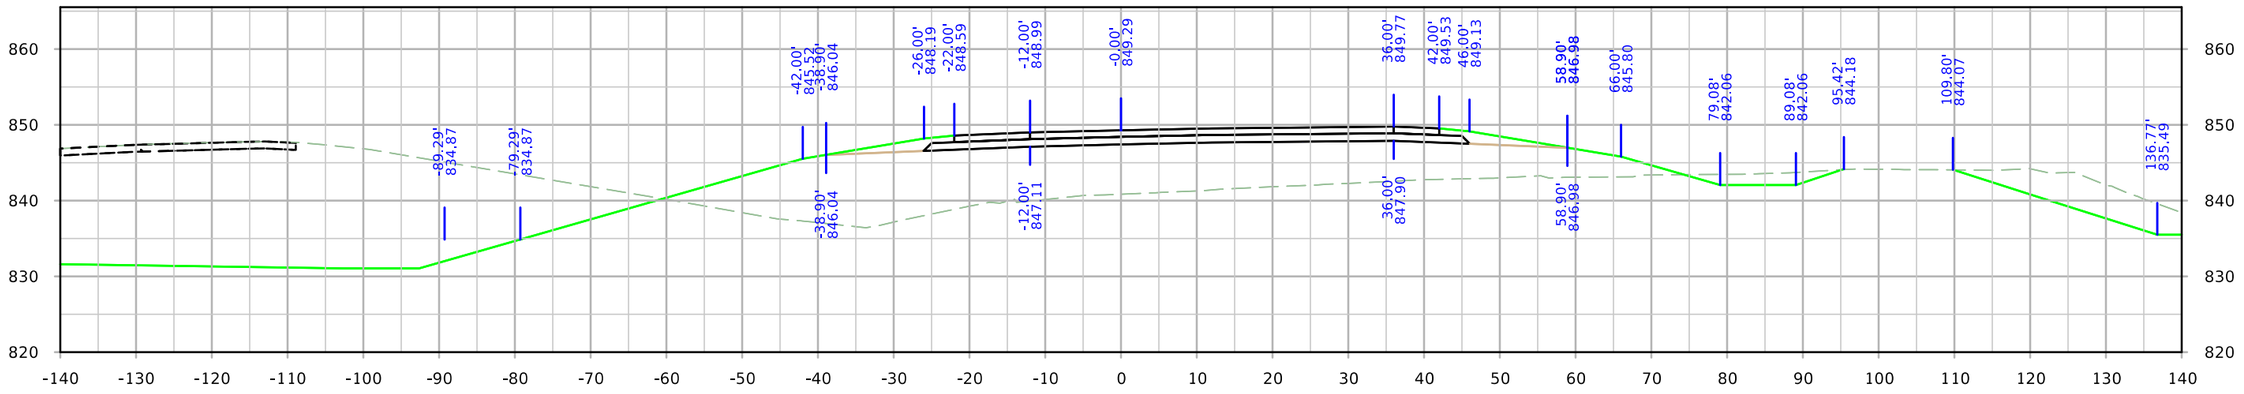

STA. 1111+50.00

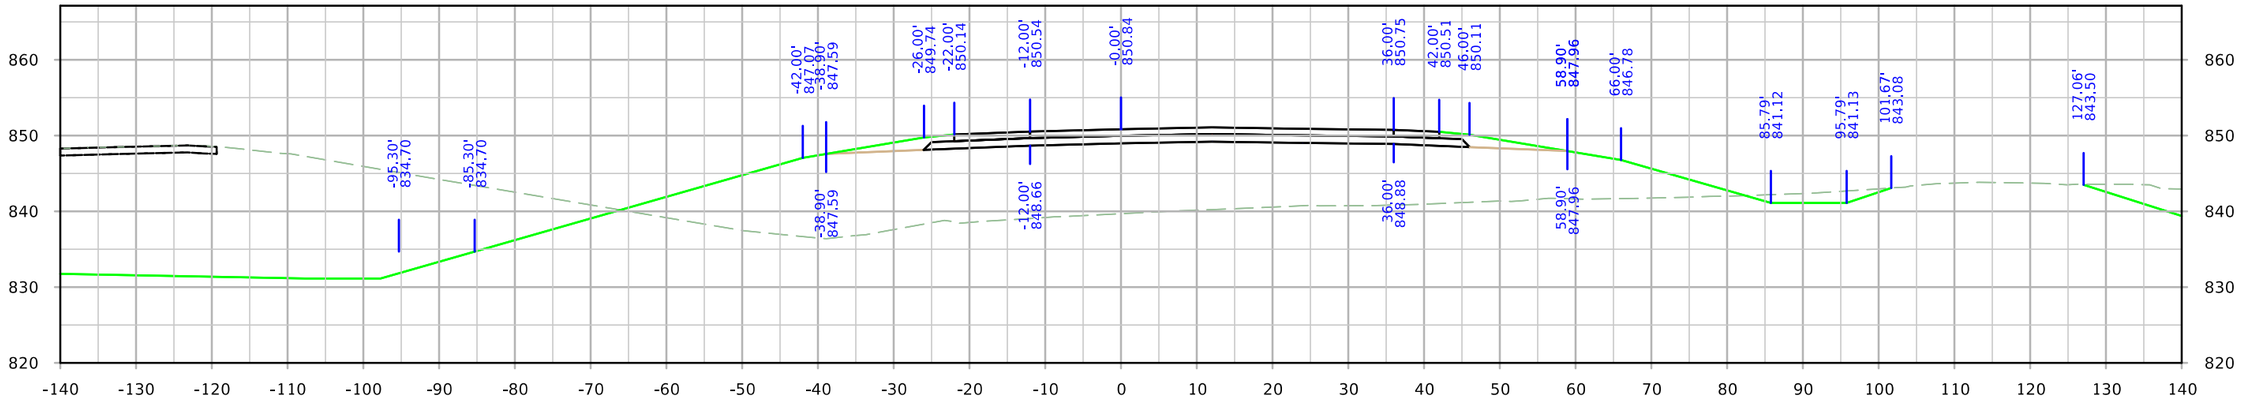


STA. 1111+00.00


FILE NO.	ENGLISH	DESIGN TEAM Holst \ Schrock \ Dudley	Johnson \ Linn COUNTY	PROJECT NUMBER IM-380-6(434)12--13-52	SHEET NUMBER Y.33

3:08:43 PM 10/3/2022 kschroc pw:\\NTPwint1.dot.int.lan:PWMain\Documents\Projects\5238003016\Design_Section3\CADD_Files\Sheet_Files\SHT_52380434_Y30.dgn


RPAWRT

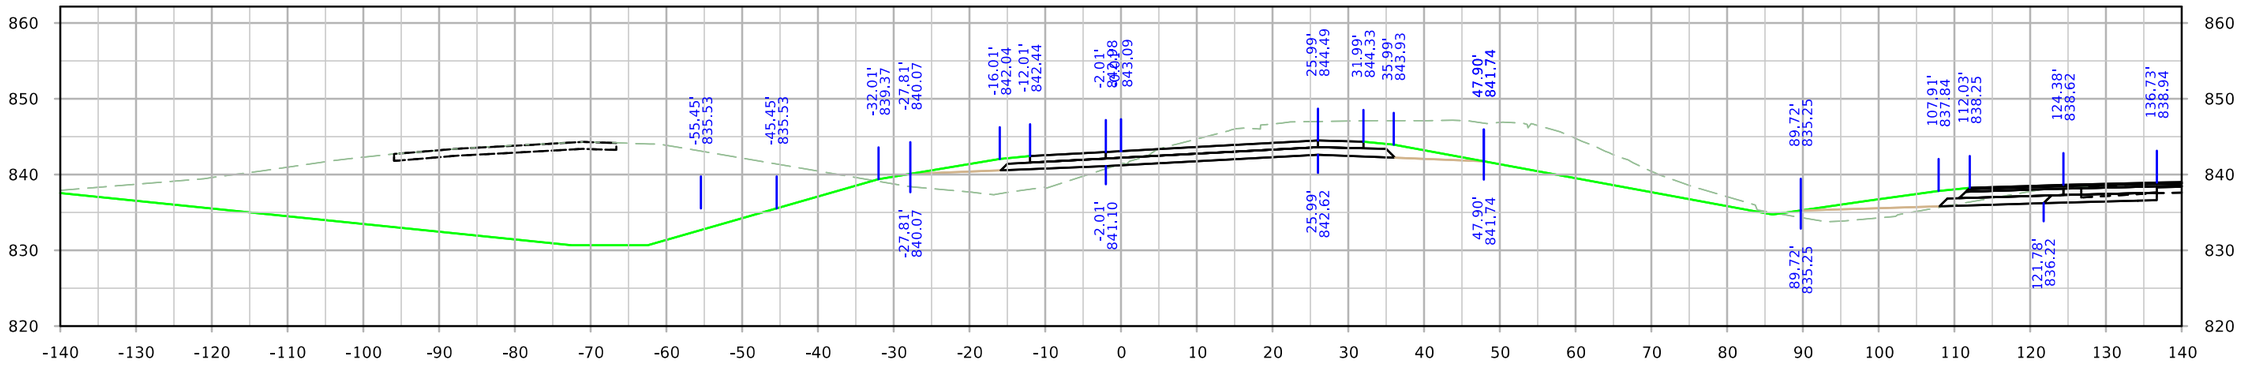

STA. 1113+50.00

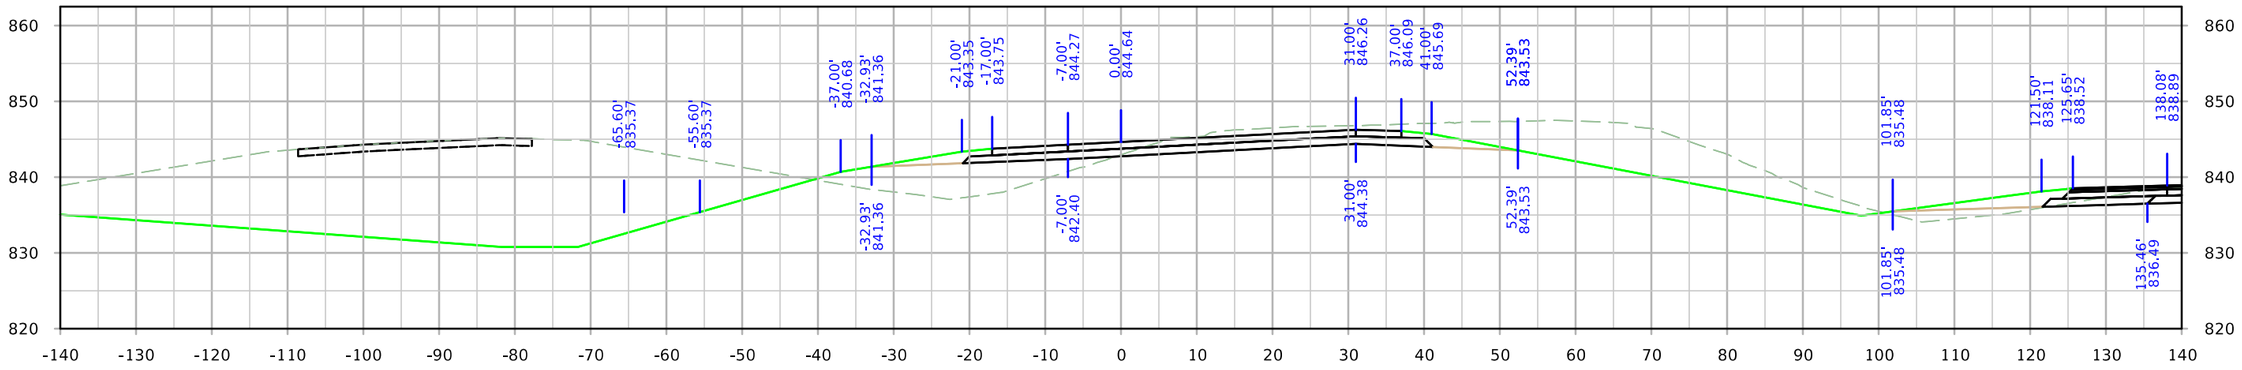

STA. 1113+00.00

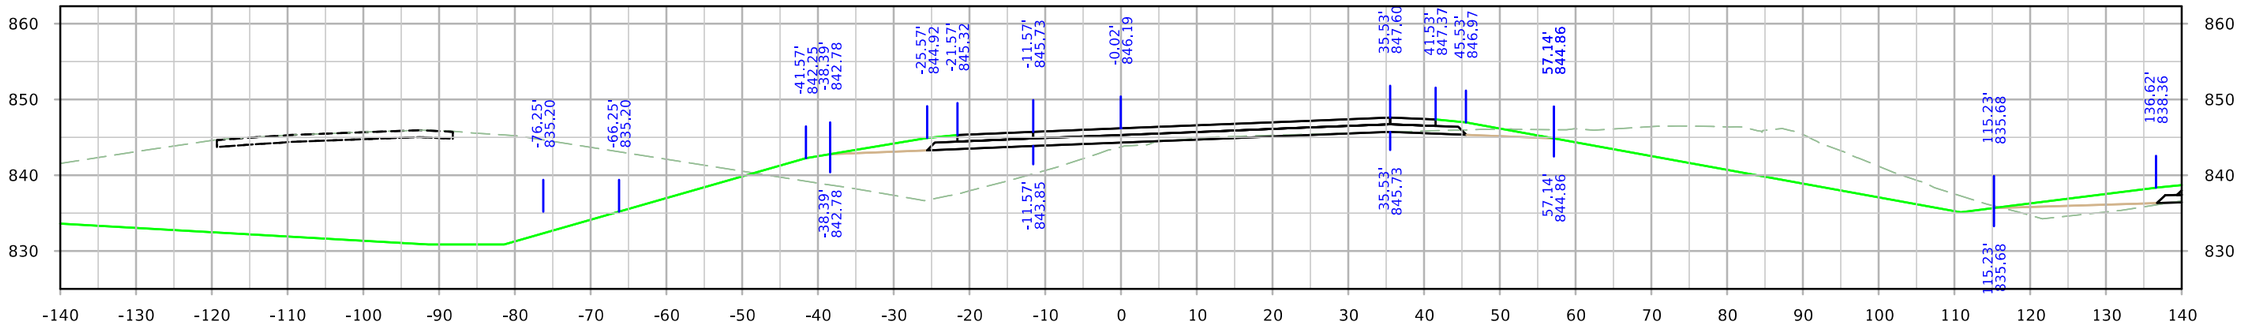


STA. 1112+50.00


FILE NO.	ENGLISH	DESIGN TEAM Holst \ Schrock \ Dudley	Johnson \ Linn COUNTY	PROJECT NUMBER IM-380-6(434)12--13-52	SHEET NUMBER Y.34

3:08:52 PM 10/3/2022 kschroc pw:\\NTPwint1.dot.int.lan:PWMain\Documents\Projects\5238003016\Design_Section3\CADD_Files\Sheet_Files\SHT_52380434_Y30.dgn


RPAWRT

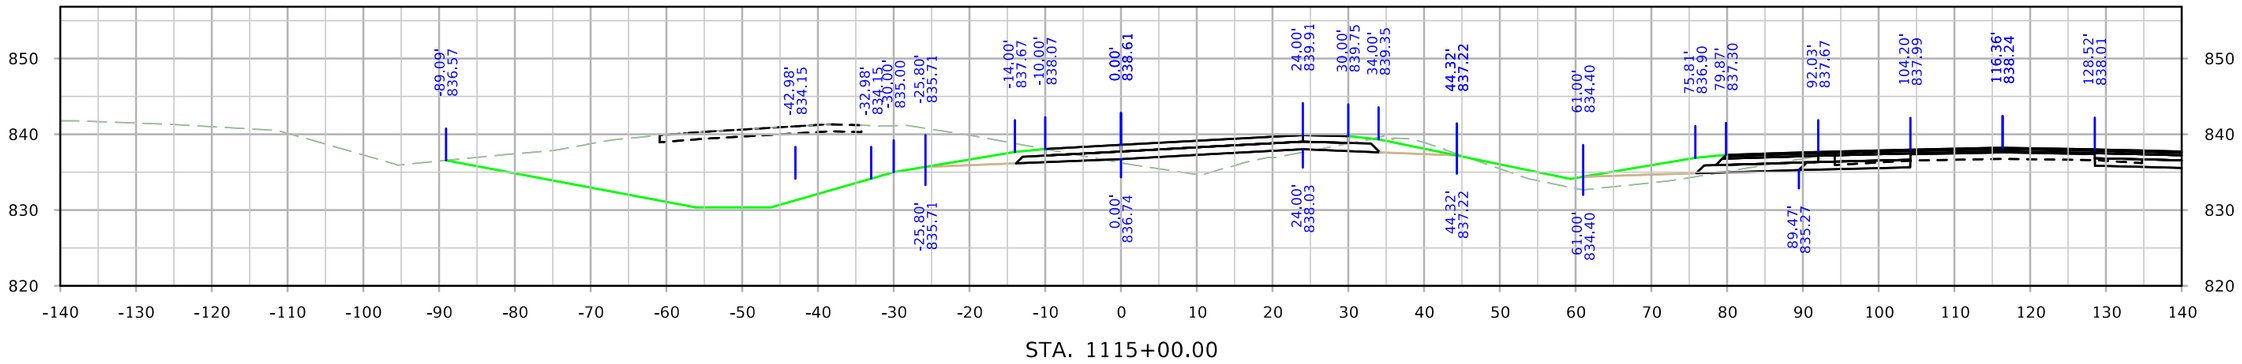

STA. 1115+00.00

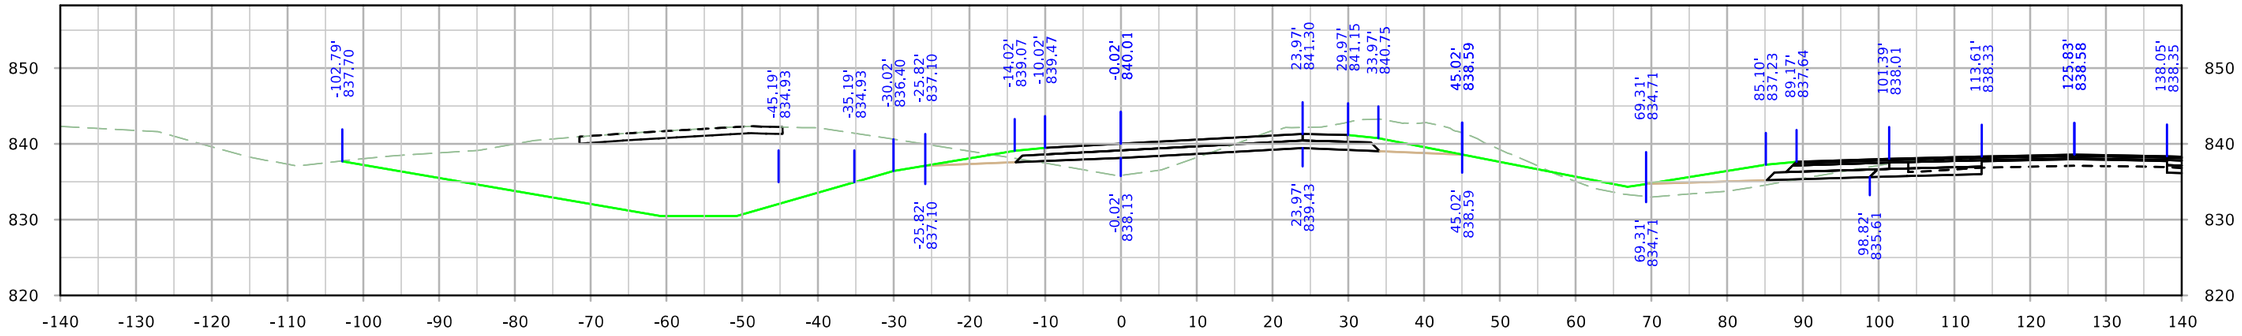

STA. 1114+50.00

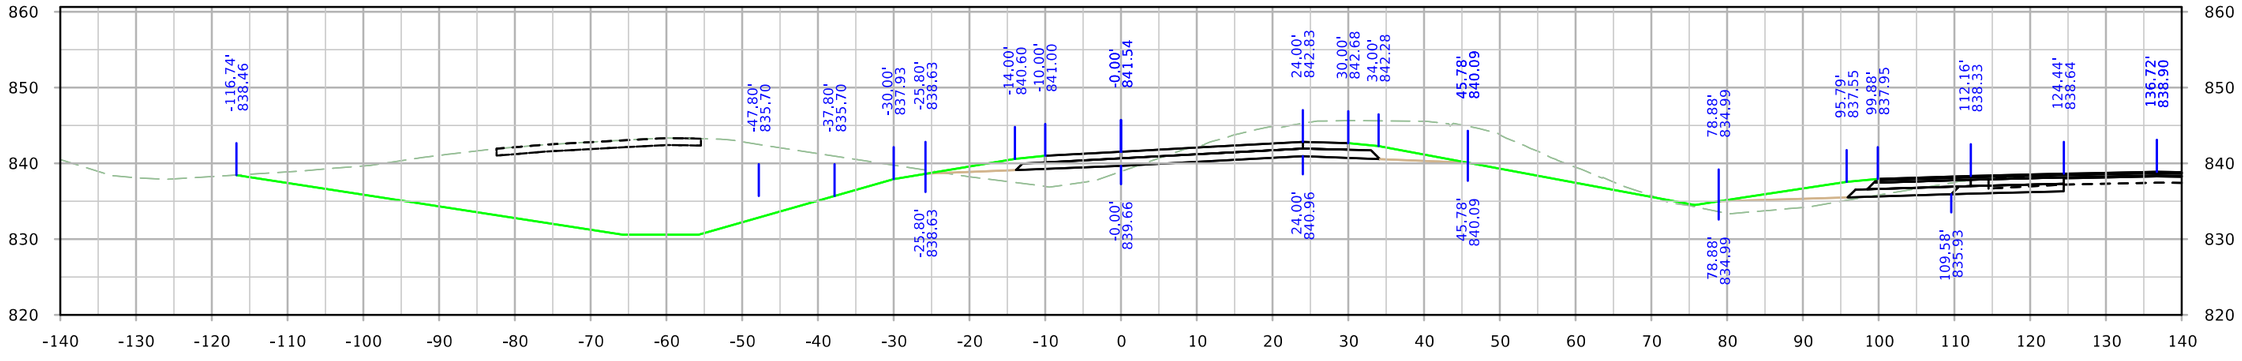


STA. 1114+00.00


FILE NO.	ENGLISH	DESIGN TEAM Holst \ Schrock \ Dudley	Johnson \ Linn COUNTY	PROJECT NUMBER IM-380-6(434)12--13-52	SHEET NUMBER Y.35

3:09:01 PM 10/3/2022 kschroc pw:\\NTPwint1.dot.int.lan:PWMain\Documents\Projects\5238003016\Design_Section3\CADD_Files\Sheet_Files\SHT_52380434_Y30.dgn


RPAWRT

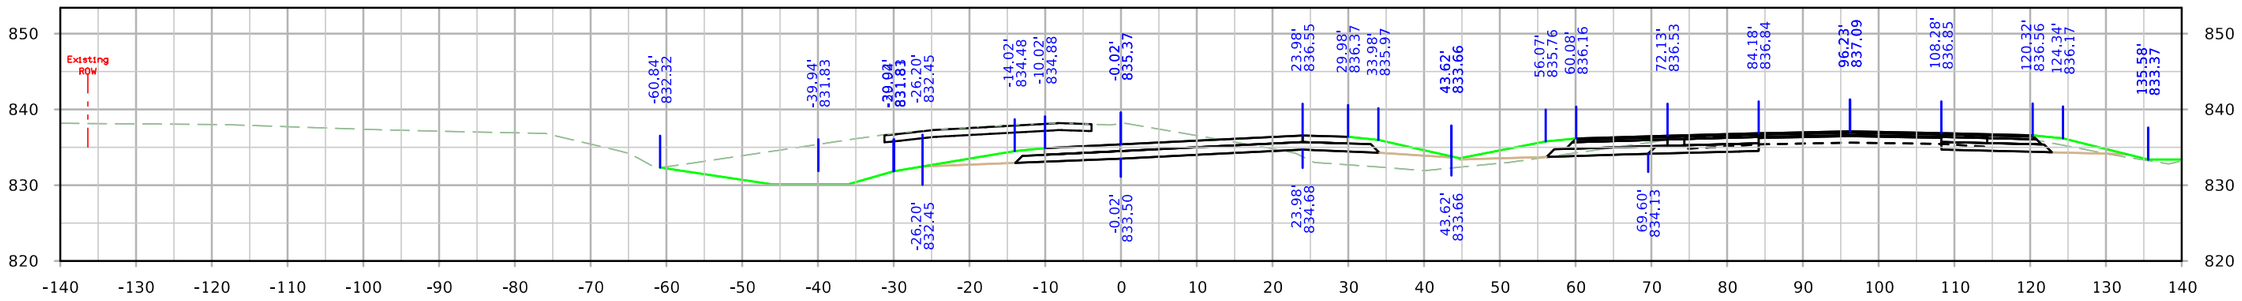

STA. 1116+50.00

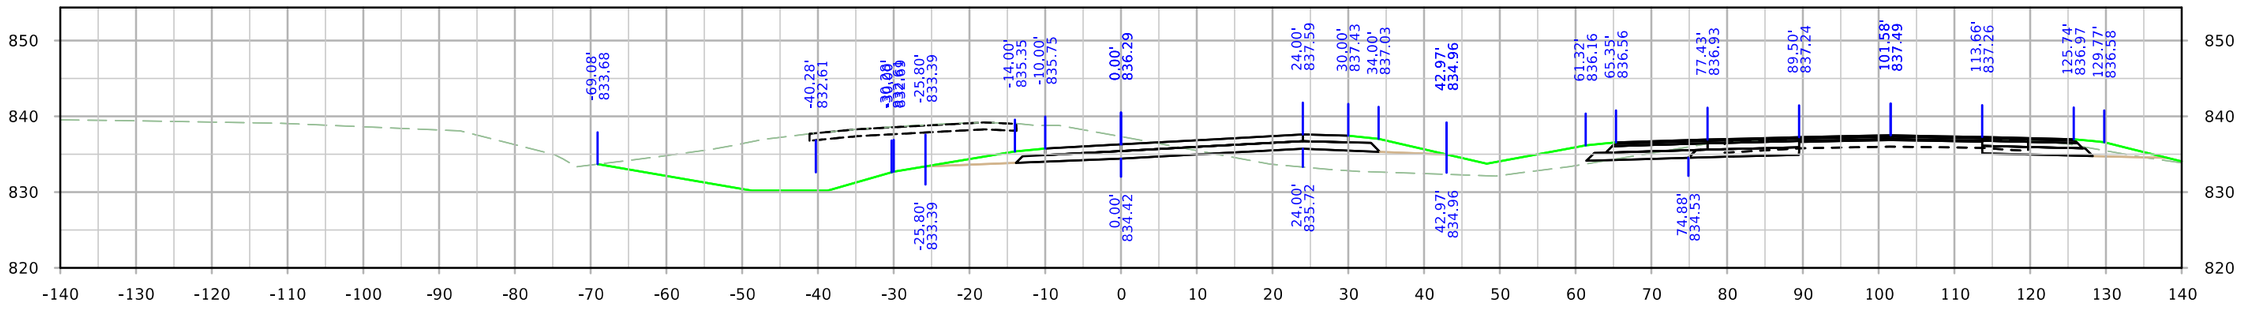

STA. 1116+00.00

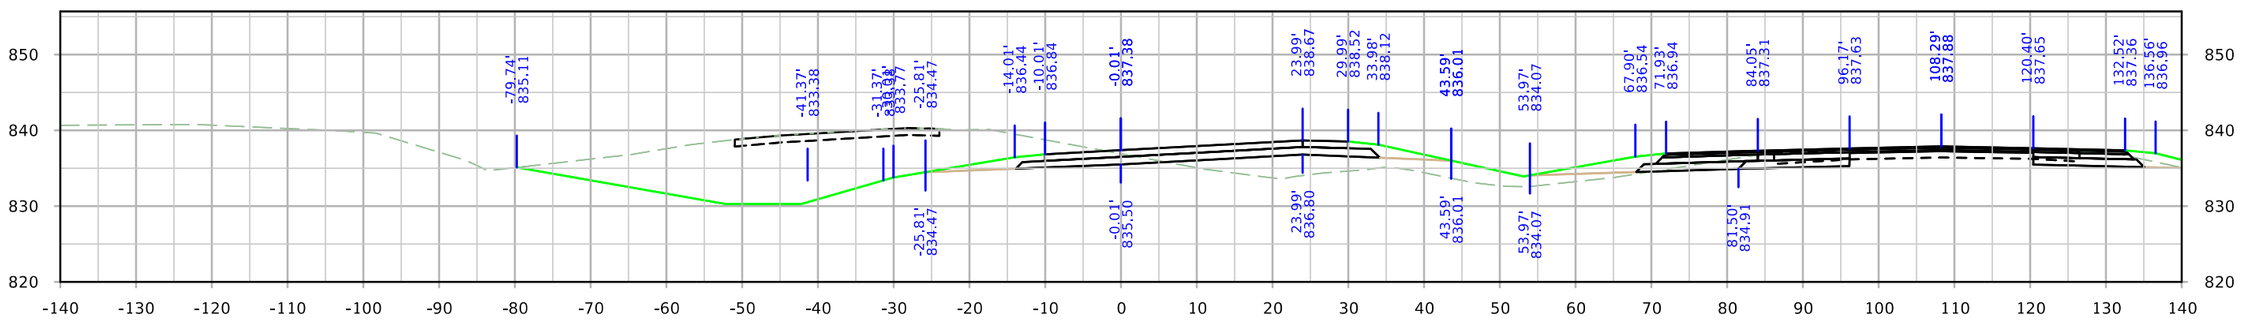


STA. 1115+50.00


FILE NO.	ENGLISH	DESIGN TEAM Holst \ Schrock \ Dudley	Johnson \ Linn COUNTY	PROJECT NUMBER IM-380-6(434)12--13-52	SHEET NUMBER Y.36

3:09:10 PM 10/3/2022 kschroc pw:\\NTPwint1.dot.int.lan:PWMain\Documents\Projects\5238003016\Design_Section3\CADD_Files\Sheet_Files\SHT_52380434_Y30.dgn


RPAWRT

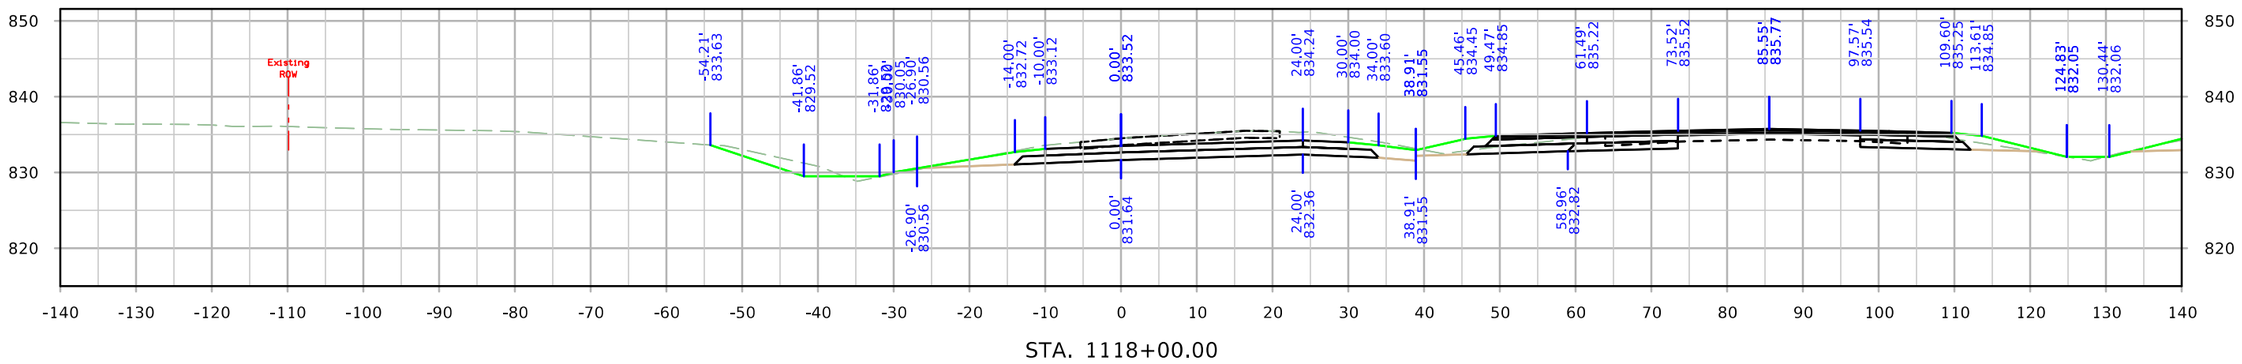

STA. 1118+00.00

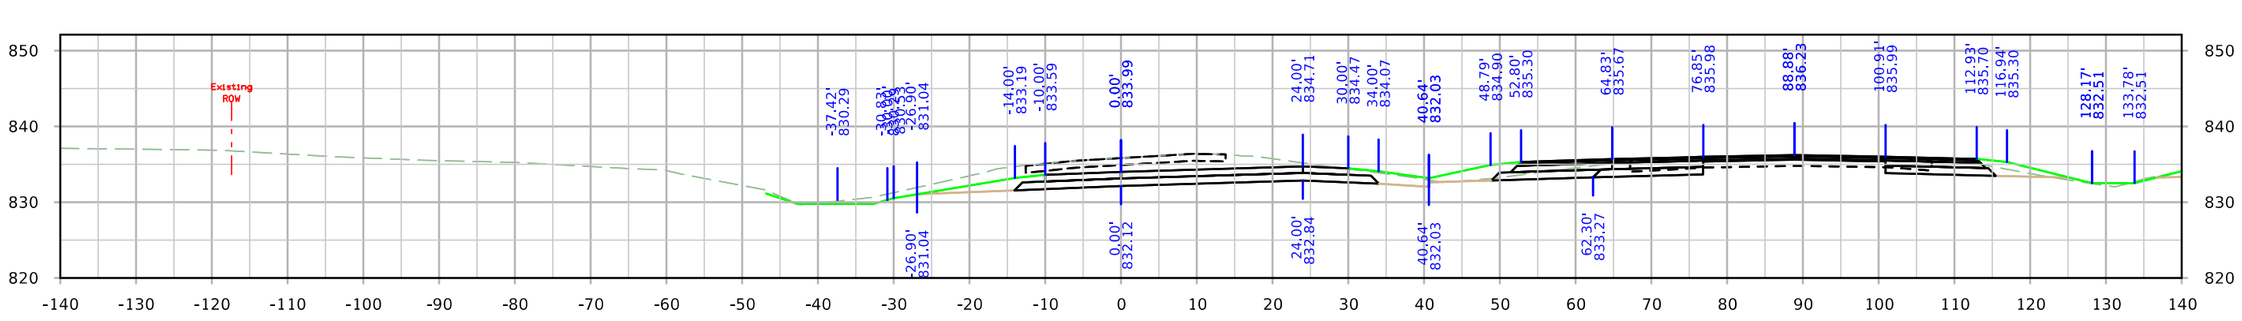

STA. 1117+50.00

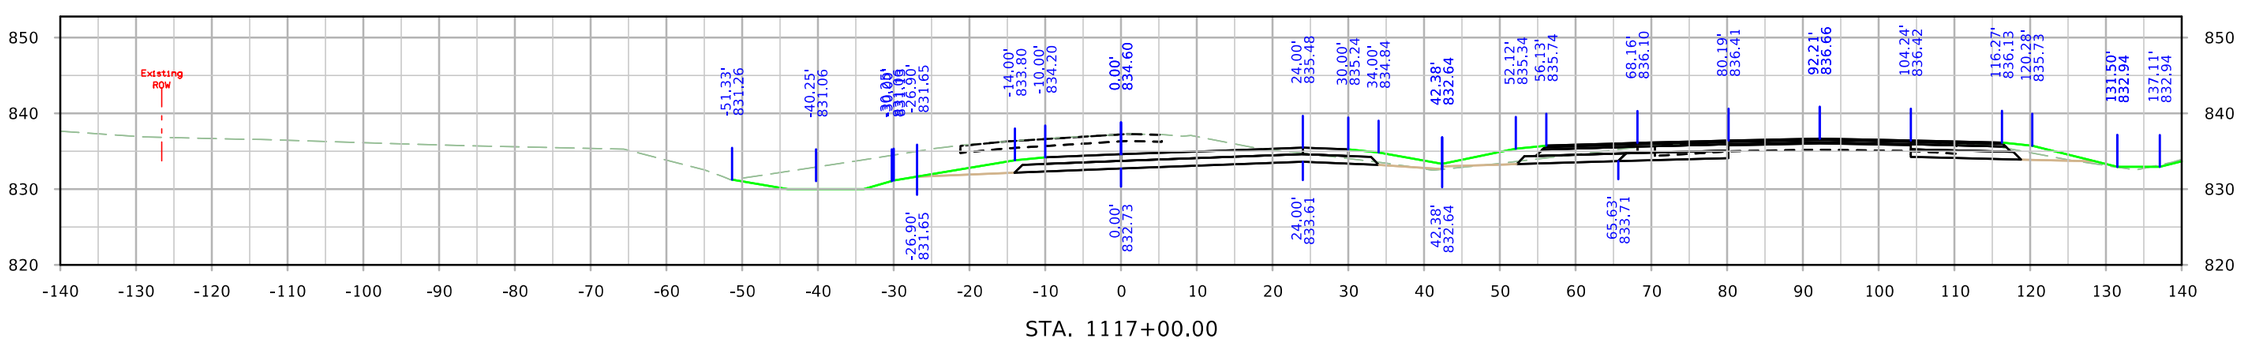


STA. 1117+00.00


FILE NO.	ENGLISH	DESIGN TEAM Holst \ Schrock \ Dudley	Johnson \ Linn COUNTY	PROJECT NUMBER IM-380-6(434)12--13-52	SHEET NUMBER Y.37

3:09:18 PM 10/3/2022 kschroc pw:\\NTPwint1.dot.int.lan:PWMain\Documents\Projects\5238003016\Design_Section3\CADD_Files\Sheet_Files\SHT_52380434_Y30.dgn


RPAWRT

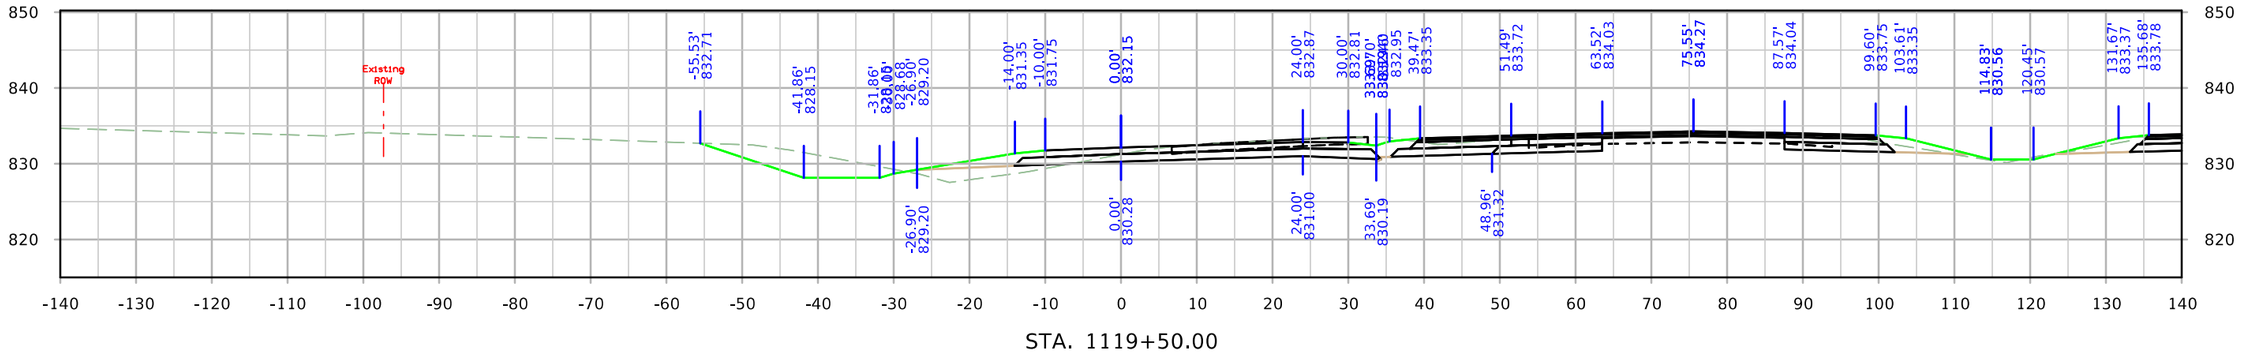

STA. 1119+50.00

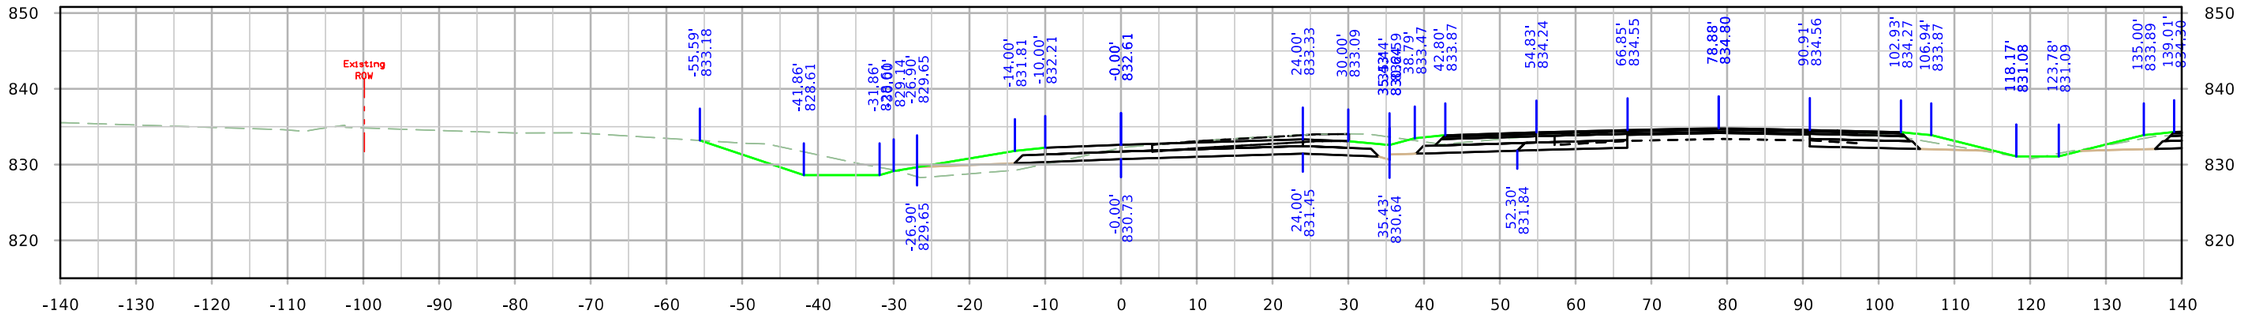

STA. 1119+00.00

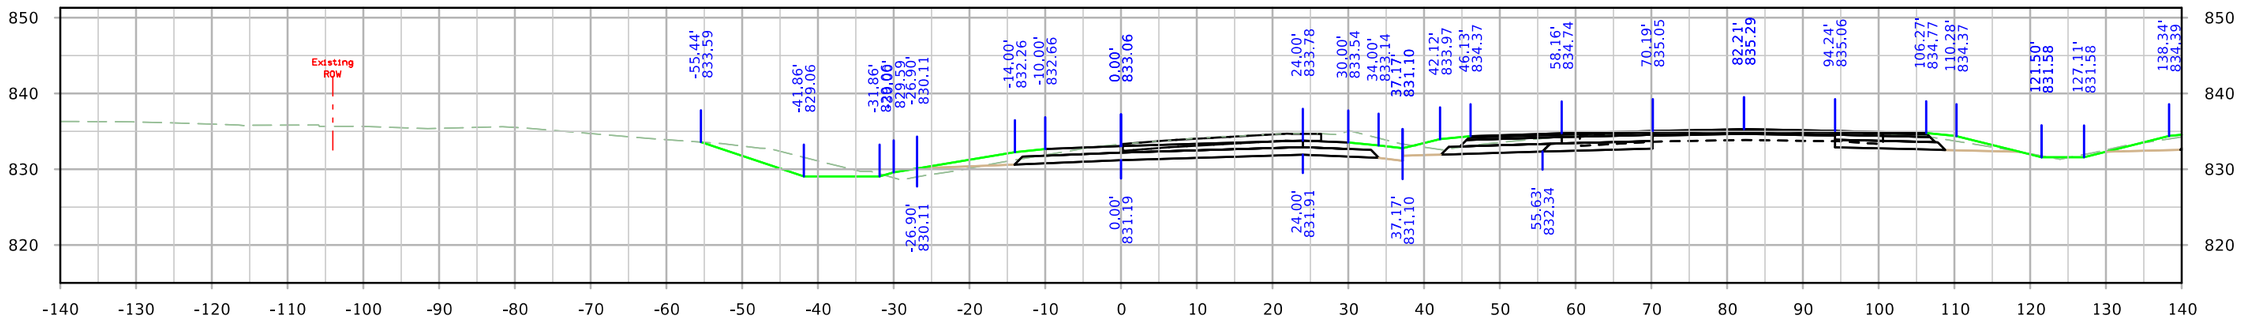


STA. 1118+50.00


FILE NO.	ENGLISH	DESIGN TEAM Holst \ Schrock \ Dudley	Johnson \ Linn COUNTY	PROJECT NUMBER IM-380-6(434)12--13-52	SHEET NUMBER Y.38

3:09:26 PM 10/3/2022 kschroc pw:\\NTPwint1.dot.int.lan:PWMain\Documents\Projects\5238003016\Design_Section3\CADD_Files\Sheet_Files\SHT_52380434_Y30.dgn

RPAWRT

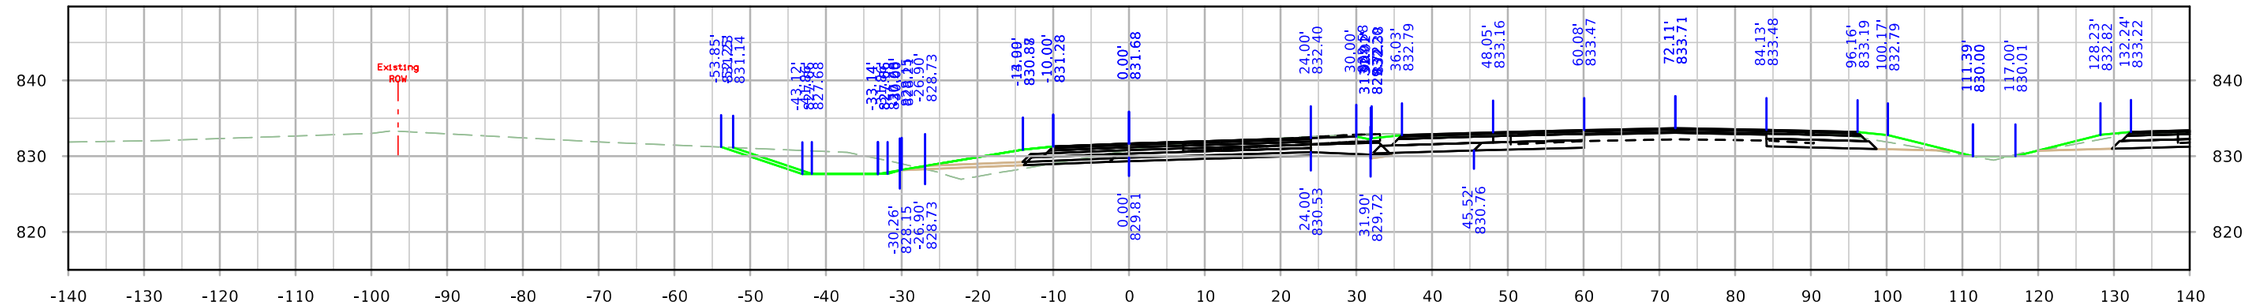

STA. 1120+01.60

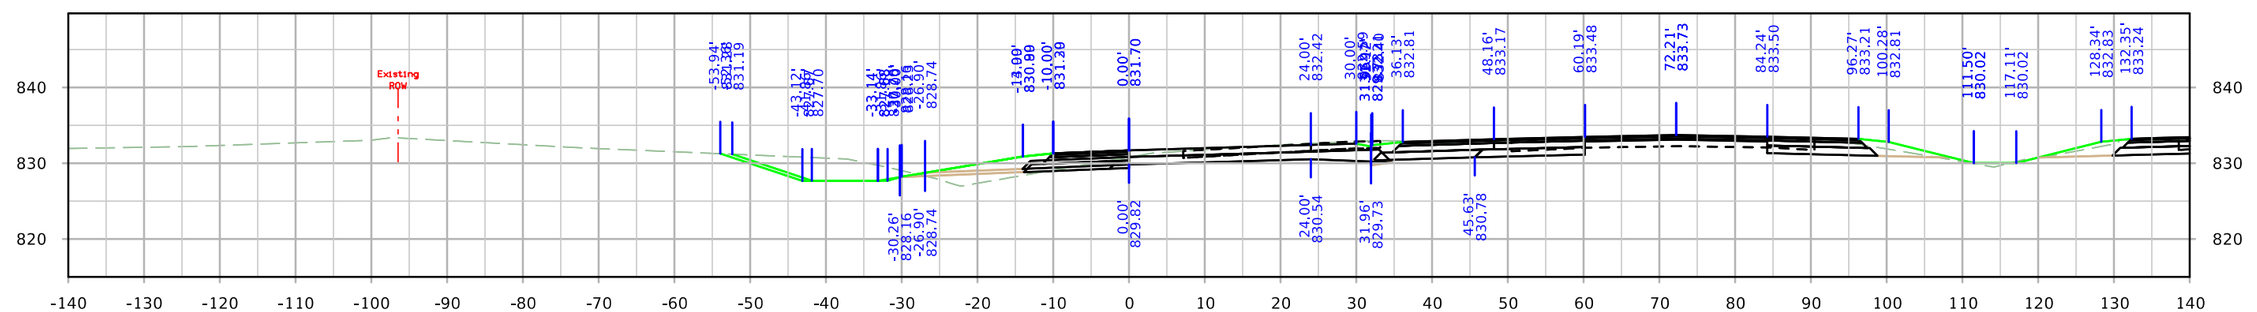


STA. 1120+00.00


FILE NO.	ENGLISH	DESIGN TEAM Holst \ Schrock \ Dudley	Johnson \ Linn COUNTY	PROJECT NUMBER IM-380-6(434)11--13-52	SHEET NUMBER Y.39

3:09:33 PM 10/3/2022 kschroc pw:\\NTPwint1.dot.int.lan:PWMain\Documents\Projects\5238003016\Design_Section3\CADD_Files\Sheet_Files\SHT_52380434_Y30.dgn


RPBWRT

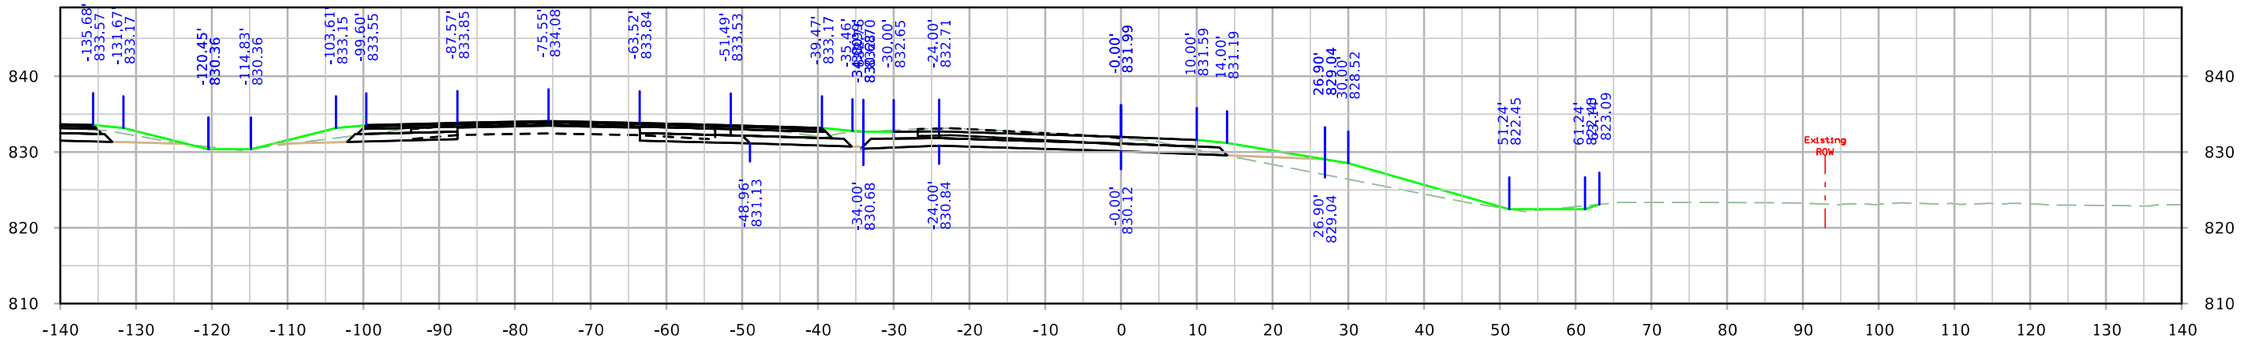

STA. 2093+50.00

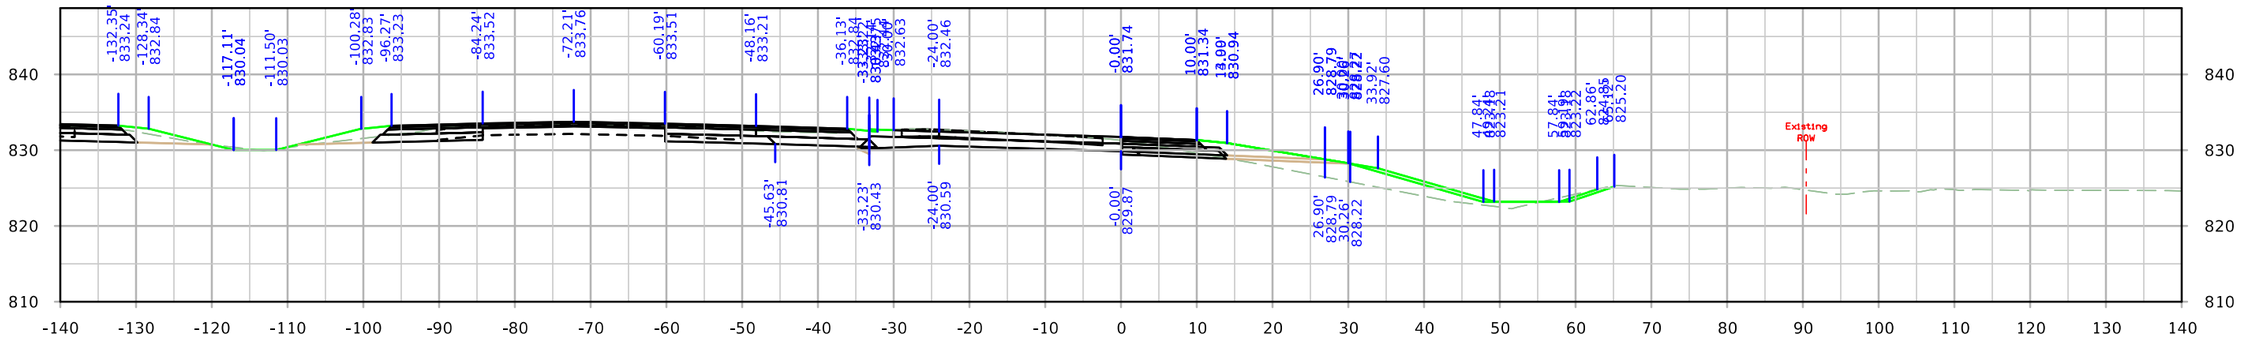

STA. 2093+00.00

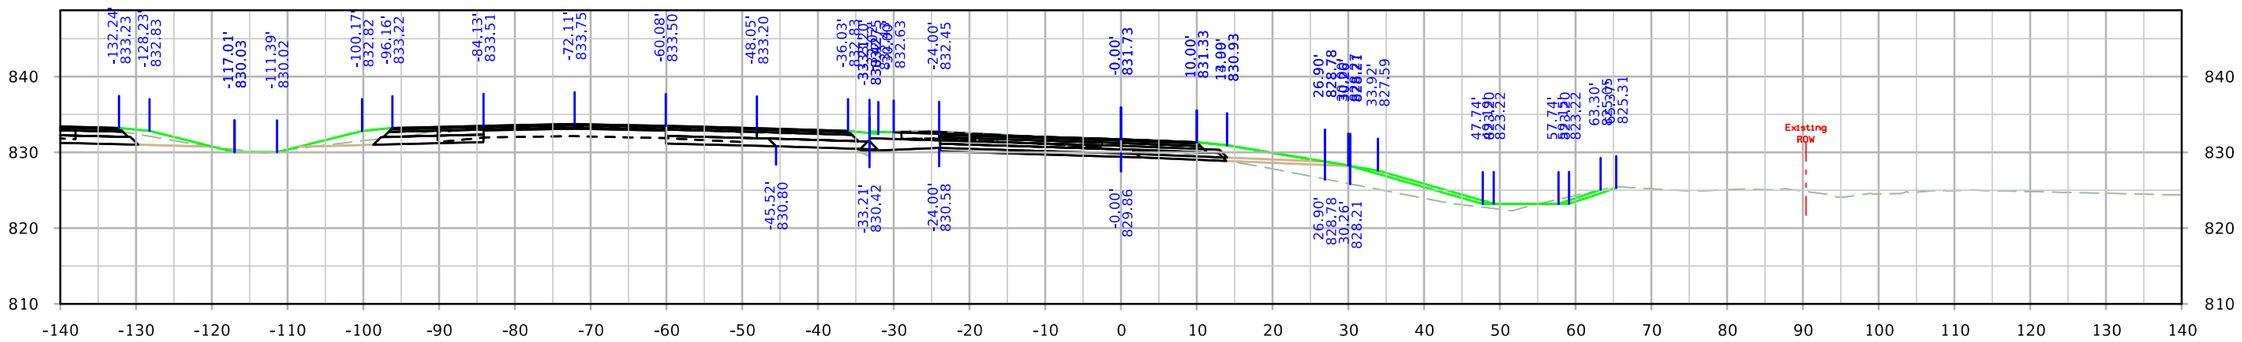


STA. 2092+98.40


FILE NO.	ENGLISH	DESIGN TEAM Holst \ Schrock \ Dudley	Johnson \ Linn COUNTY	PROJECT NUMBER IM-380-6(434)12--13-52	SHEET NUMBER Y.40

3:09:42 PM 10/3/2022 kschroc pw:\\NTPwint1.dot.int.lan:PWMain\Documents\Projects\5238003016\Design_Section3\CADD_Files\Sheet_Files\SHT_52380434_Y30.dgn


RPBWRT

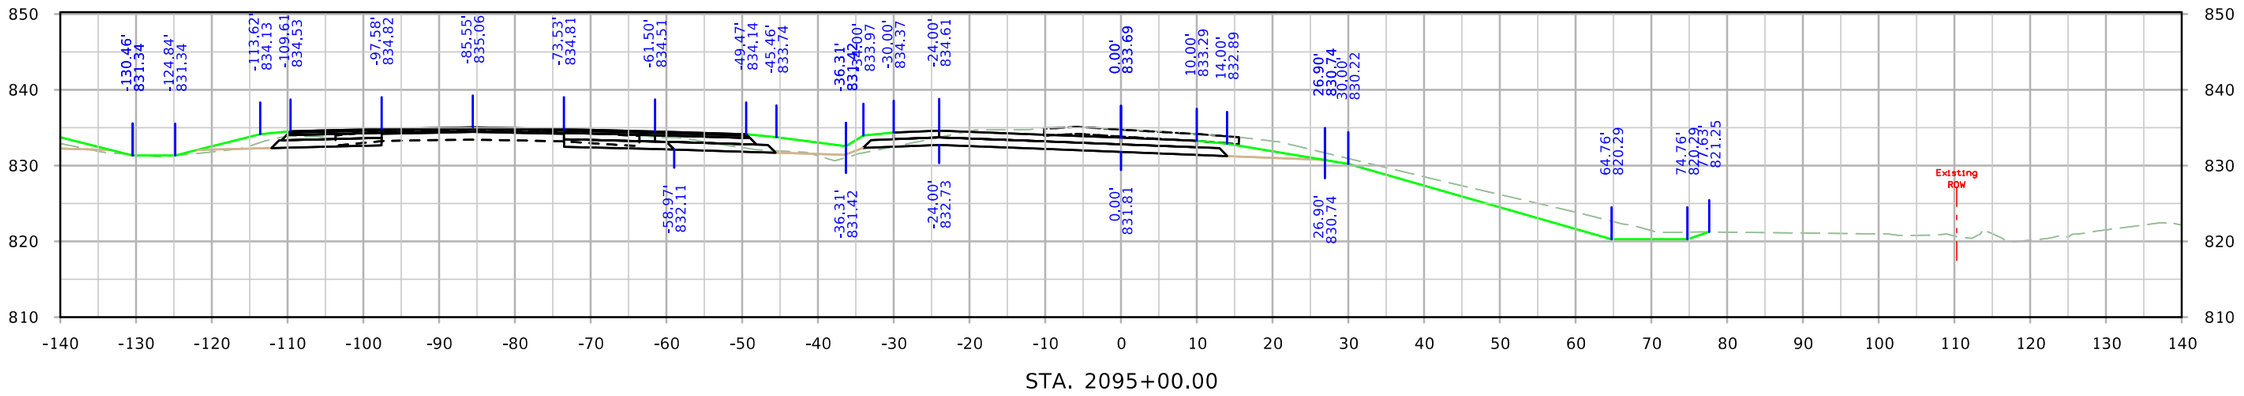

STA. 2095+00.00

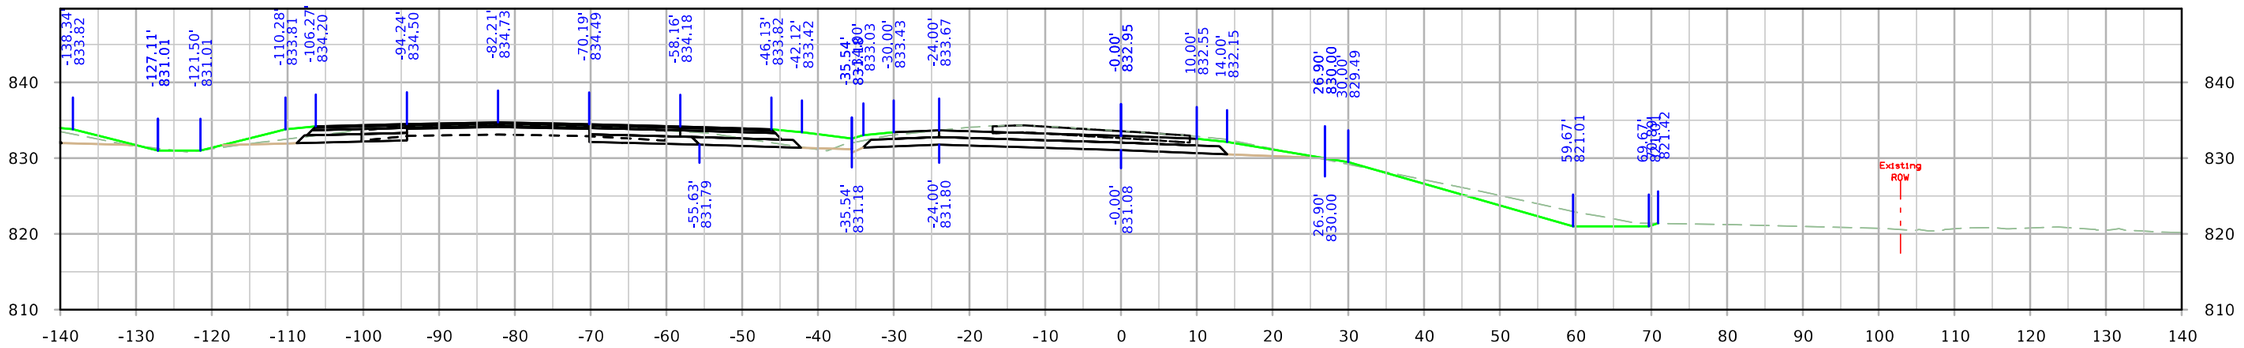

STA. 2094+50.00

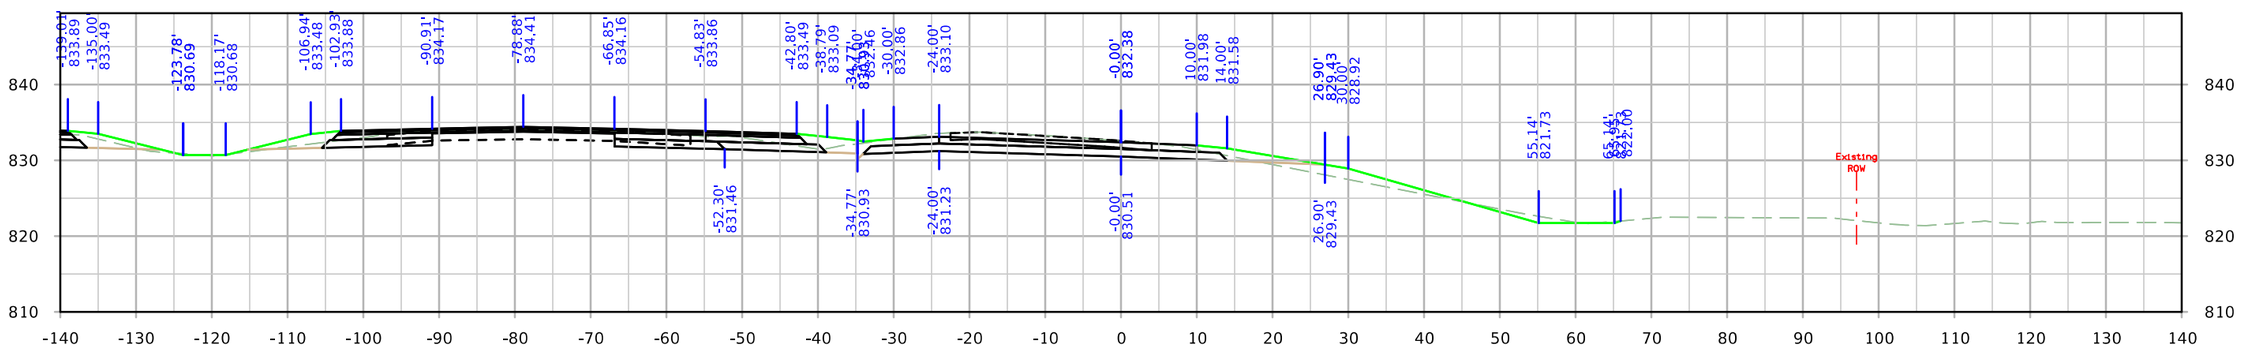


STA. 2094+00.00


FILE NO.	ENGLISH	DESIGN TEAM Holst \ Schrock \ Dudley	Johnson \ Linn COUNTY	PROJECT NUMBER IM-380-6(434)12--13-52	SHEET NUMBER Y.41

3:09:53 PM 10/3/2022 kschroc pw:\\NTPwint1.dot.int.lan:PWMain\Documents\Projects\5238003016\Design_Section3\CADD_Files\Sheet_Files\SHT_52380434_Y30.dgn


RPBWRT

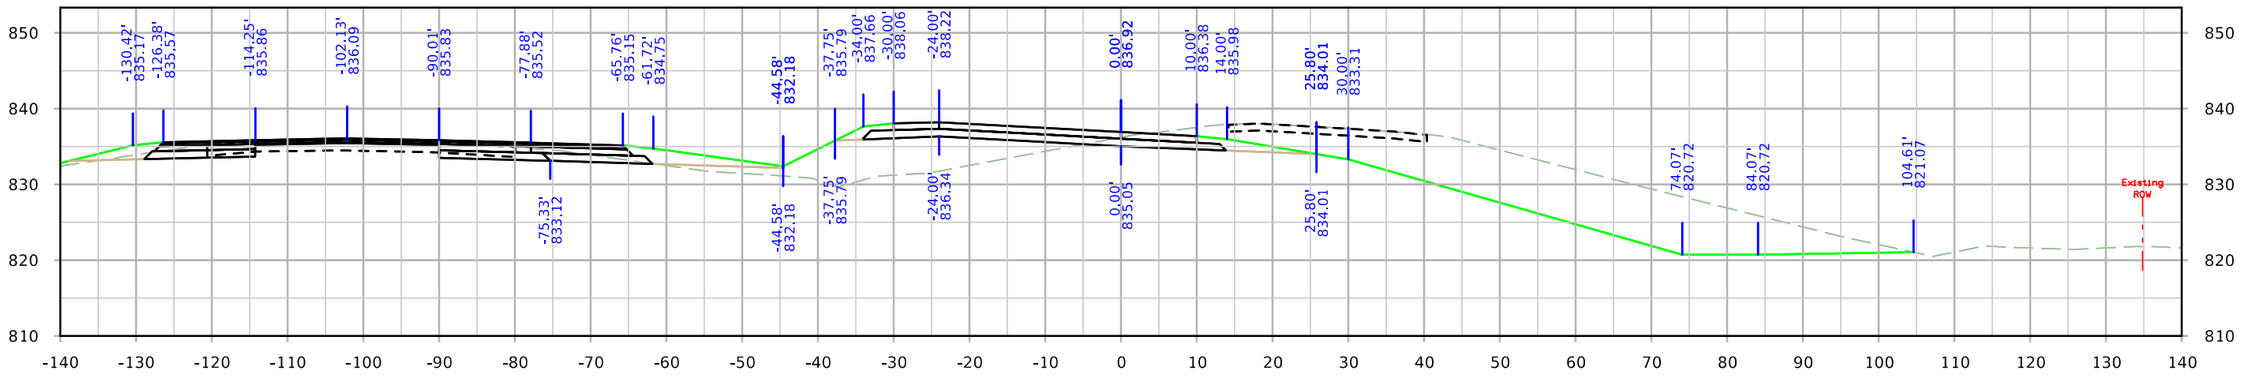

STA. 2096+50.00

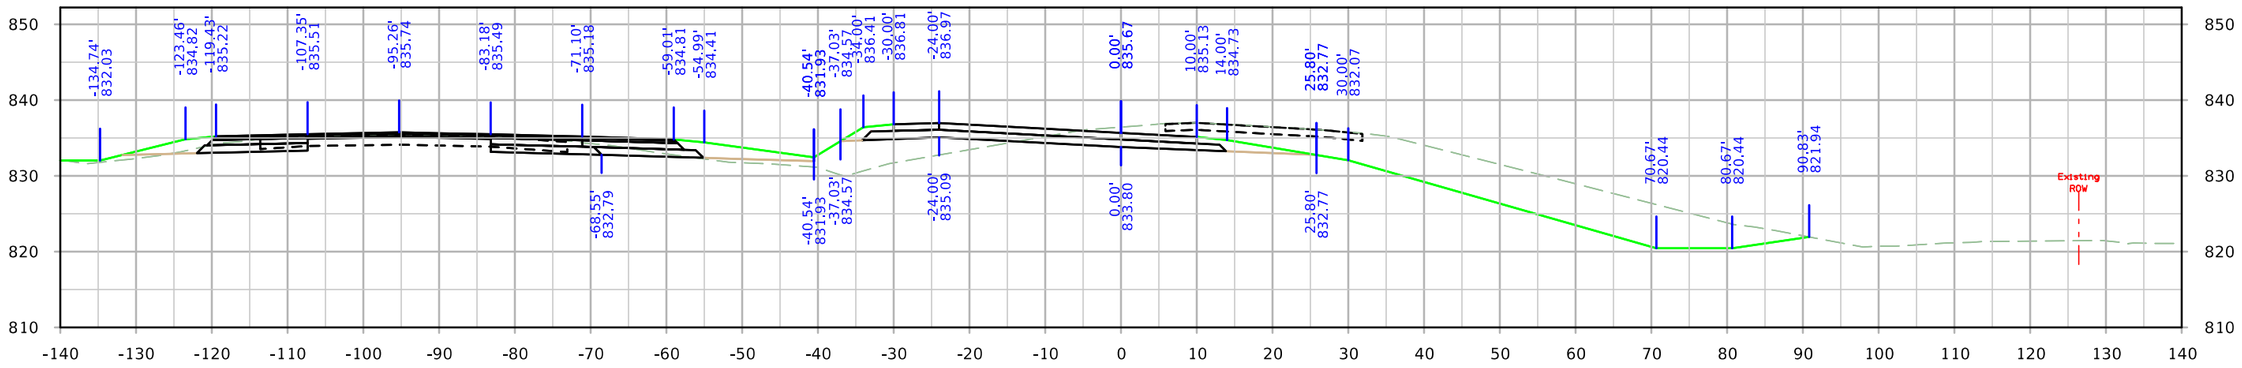

STA. 2096+00.00

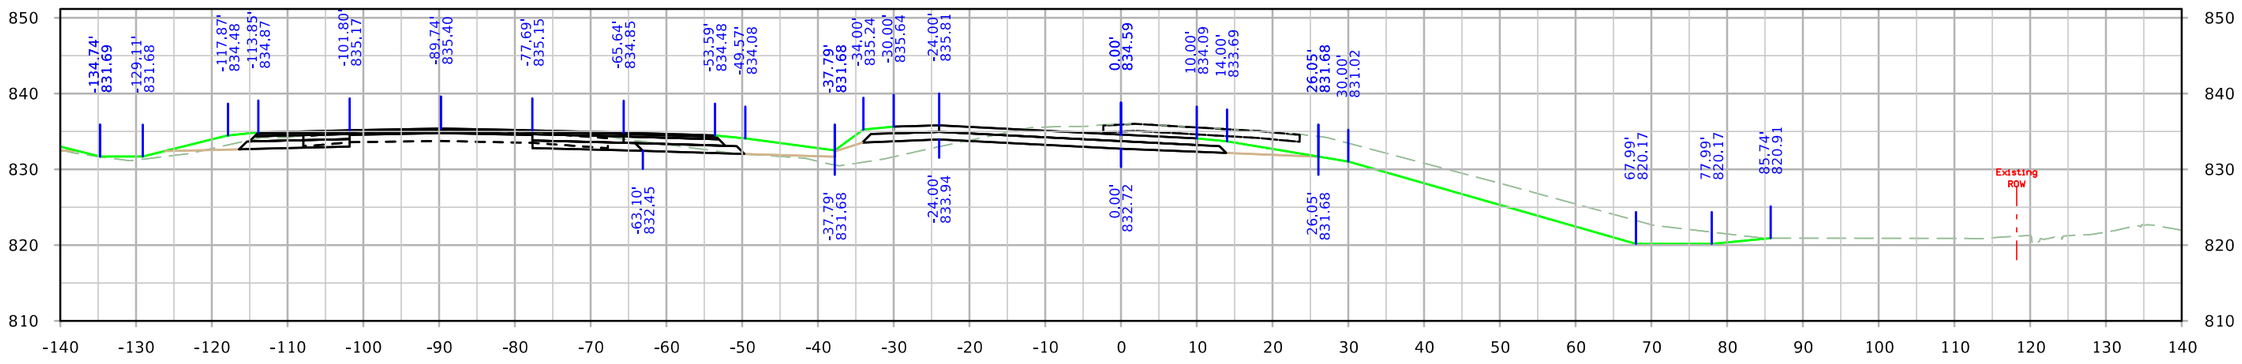


STA. 2095+50.00


FILE NO.	ENGLISH	DESIGN TEAM Holst \ Schrock \ Dudley	Johnson \ Linn COUNTY	PROJECT NUMBER IM-380-6(434)12--13-52	SHEET NUMBER Y.42

3:10:02 PM 10/3/2022 kschroc pw:\\NTPwint1.dot.int.lan:PWMain\Documents\Projects\5238003016\Design_Section3\CADD_Files\Sheet_Files\SHT_52380434_Y30.dgn


RPBWRT

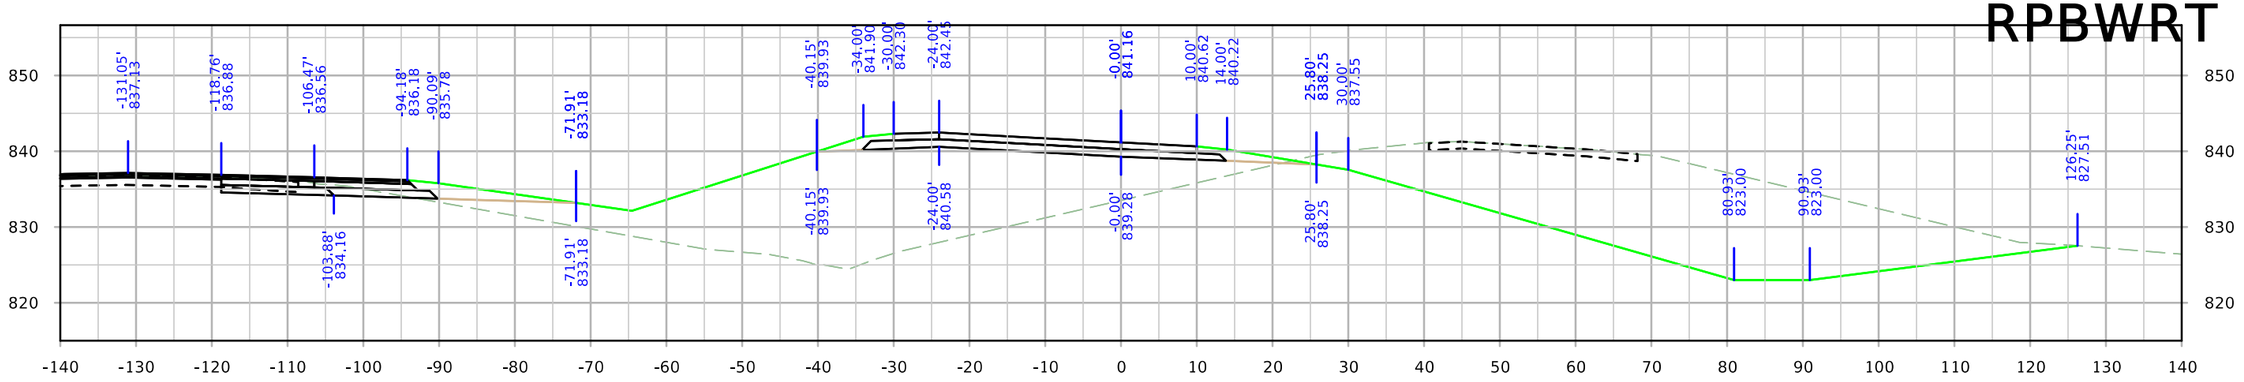

STA. 2098+00.00

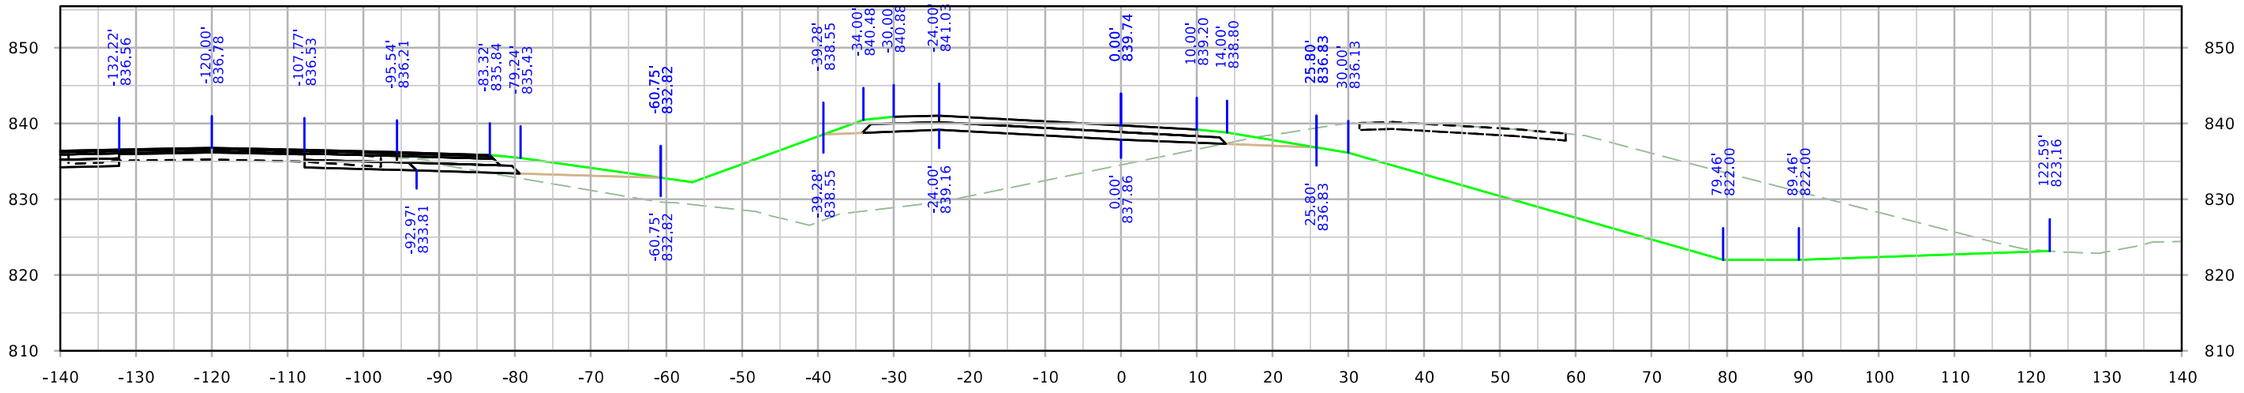

STA. 2097+50.00

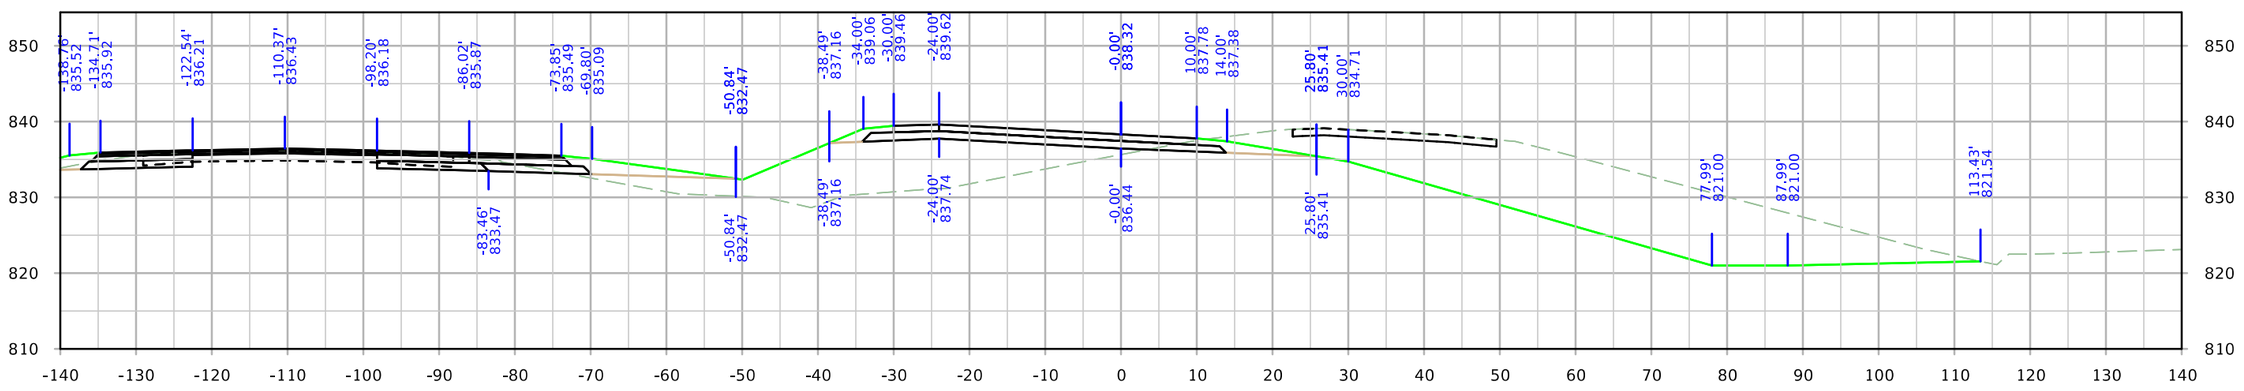


STA. 2097+00.00


FILE NO.	ENGLISH	DESIGN TEAM Holst \ Schrock \ Dudley	Johnson \ Linn COUNTY	PROJECT NUMBER IM-380-6(434)12--13-52	SHEET NUMBER Y.43

3:10:11 PM 10/3/2022 kschroc pw:\\NTPwint1.dot.int.lan:PWMain\Documents\Projects\5238003016\Design_Section3\CADD_Files\Sheet_Files\SHT_52380434_Y30.dgn


RPBWRT

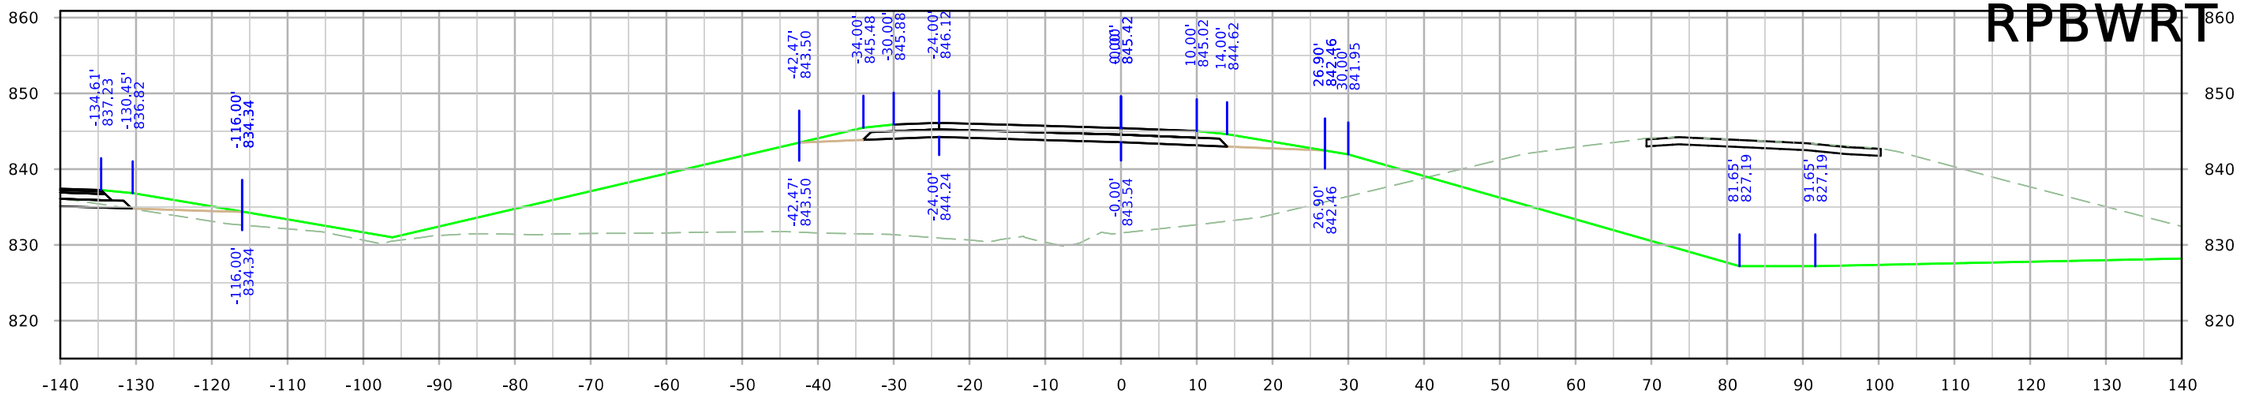

STA. 2099+50.00

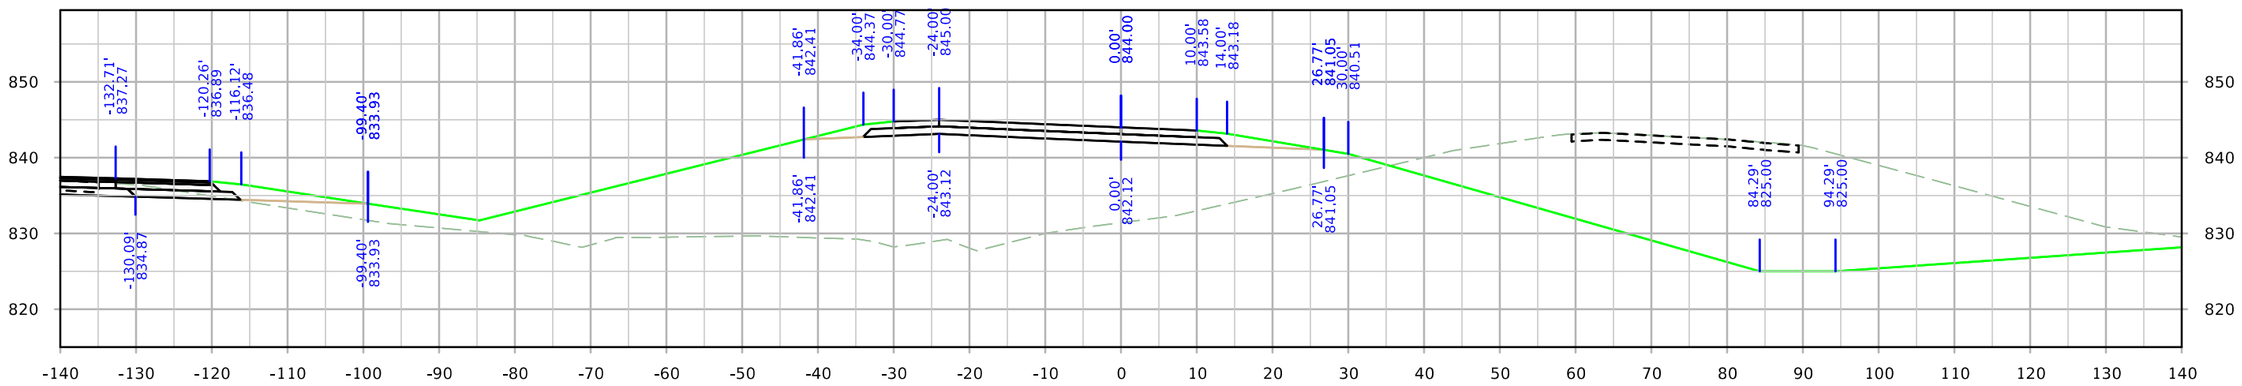

STA. 2099+00.00

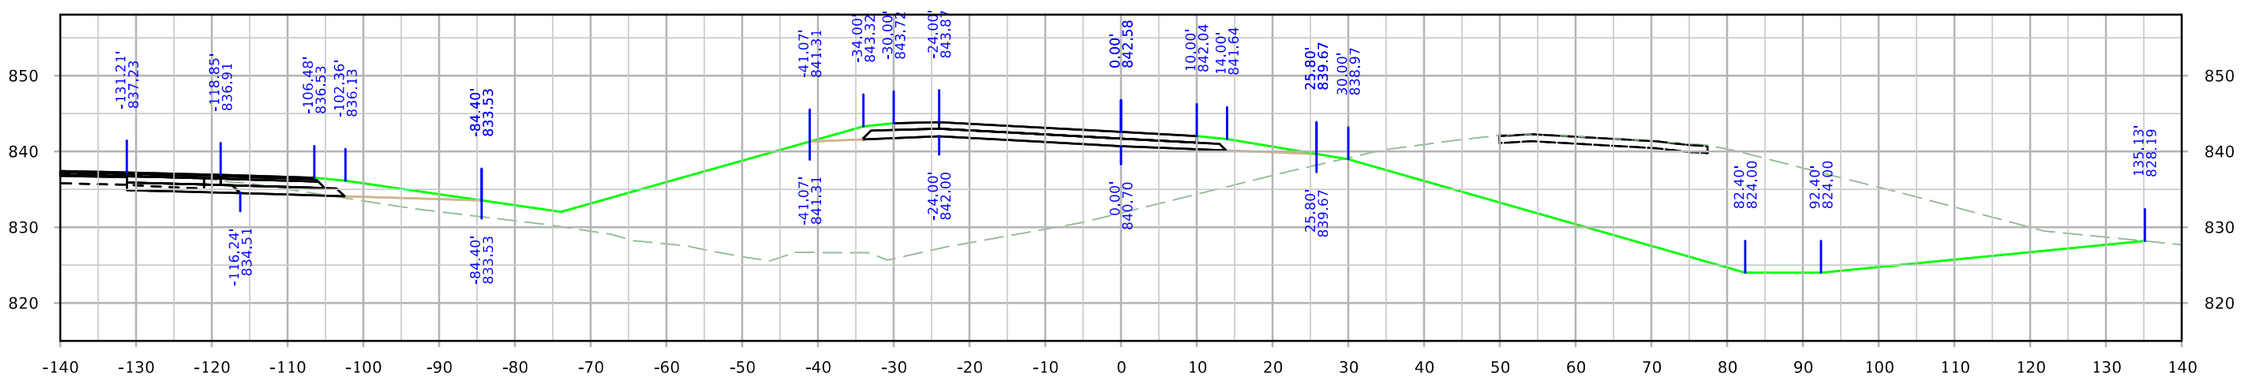


STA. 2098+50.00


FILE NO.	ENGLISH	DESIGN TEAM Holst \ Schrock \ Dudley	Johnson \ Linn COUNTY	PROJECT NUMBER IM-380-6(434)12--13-52	SHEET NUMBER Y.44

3:10:19 PM 10/3/2022 kschroc pw:\\NTPwint1.dot.int.lan:PWMain\Documents\Projects\5238003016\Design_Section3\CADD_Files\Sheet_Files\SHT_52380434_Y30.dgn

RPBWRT

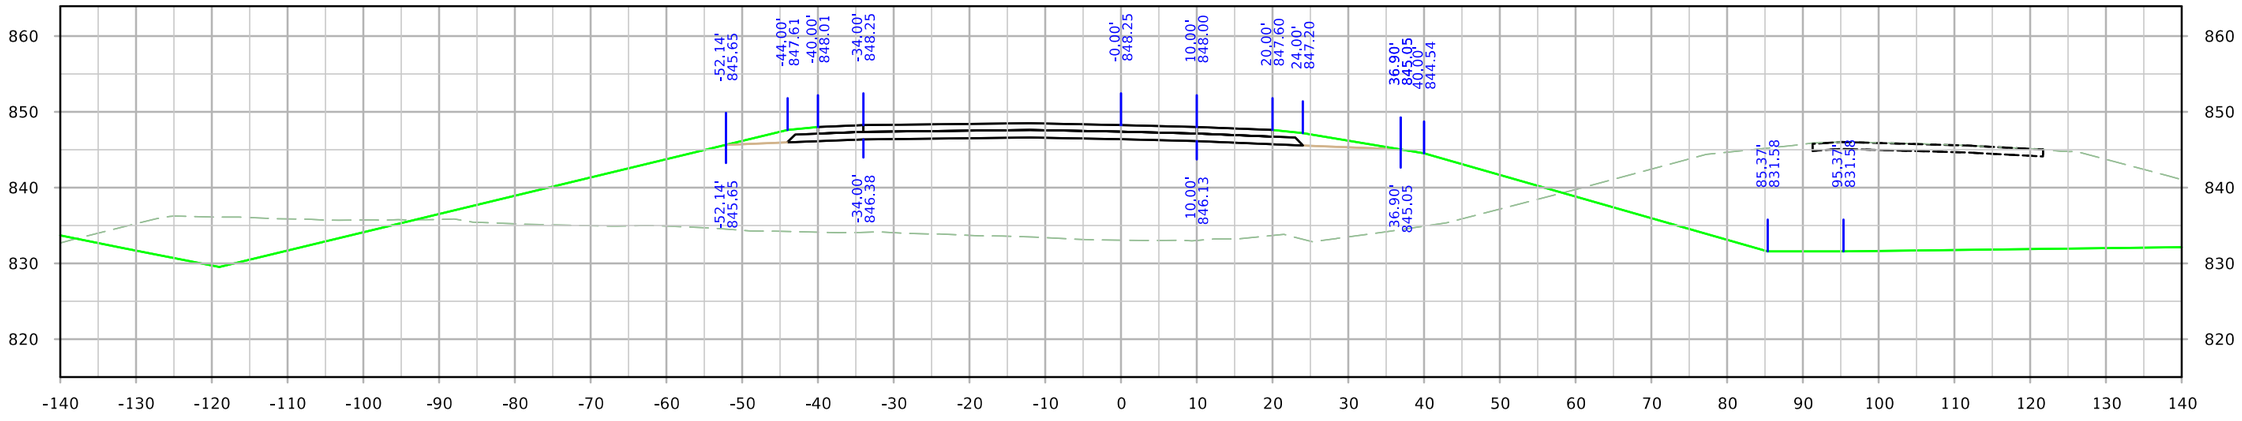

STA. 2100+50.00

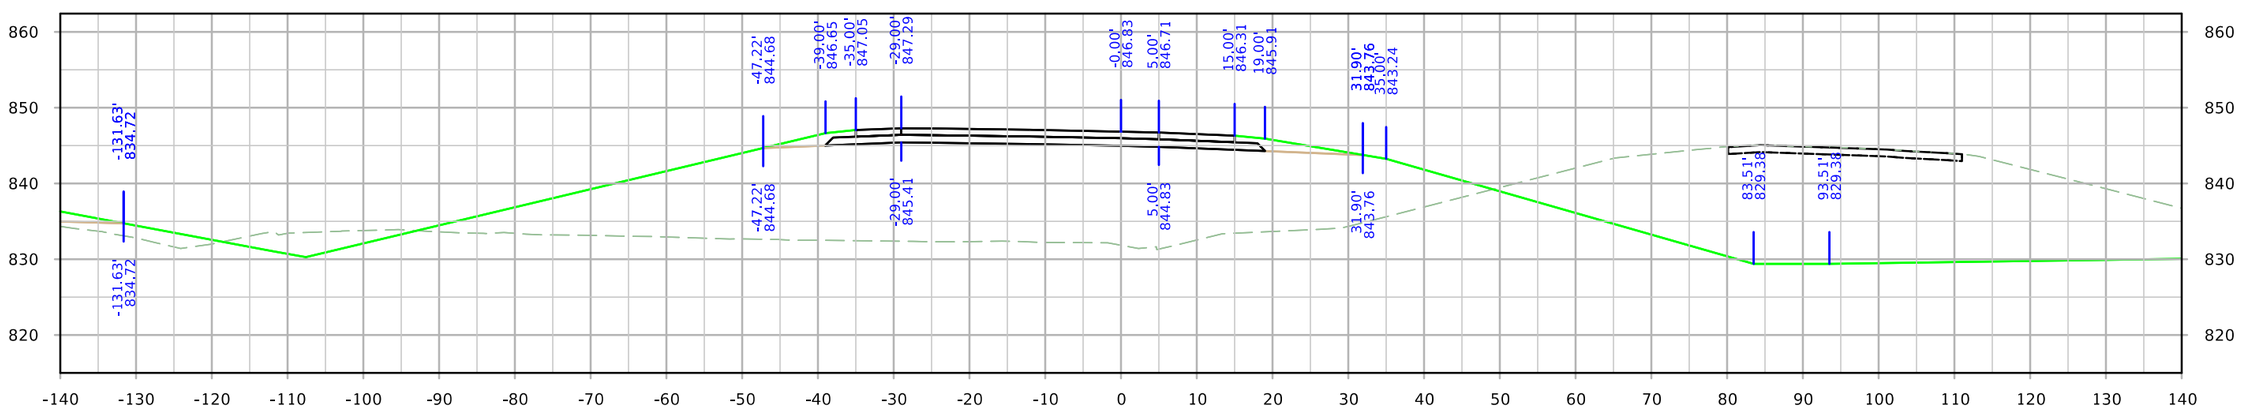


STA. 2100+00.00


FILE NO.	ENGLISH	DESIGN TEAM Holst \ Schrock \ Dudley	Johnson \ Linn COUNTY	PROJECT NUMBER IM-380-6(434)12--13-52	SHEET NUMBER Y.45

3:10:27 PM 10/3/2022 kschroc pw:\\NTPwint1.dot.int.lan:PWMain\Documents\Projects\5238003016\Design_Section3\CADD_Files\Sheet_Files\SHT_52380434_Y30.dgn

RPBWRT

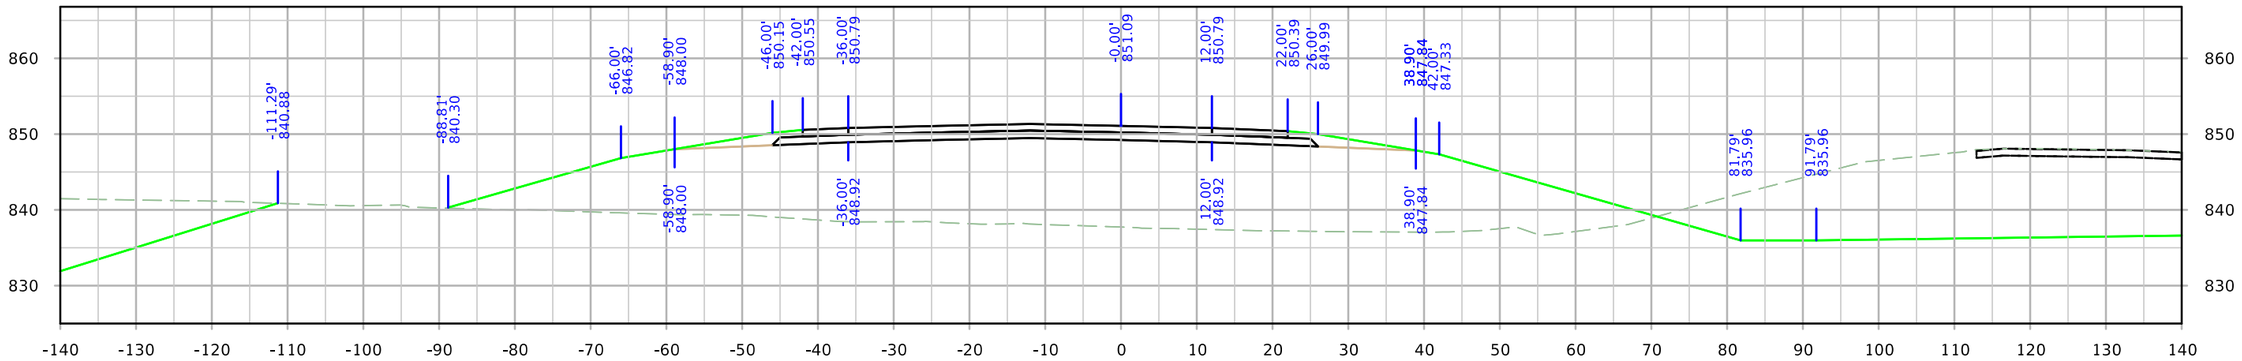

STA. 2101+50.00

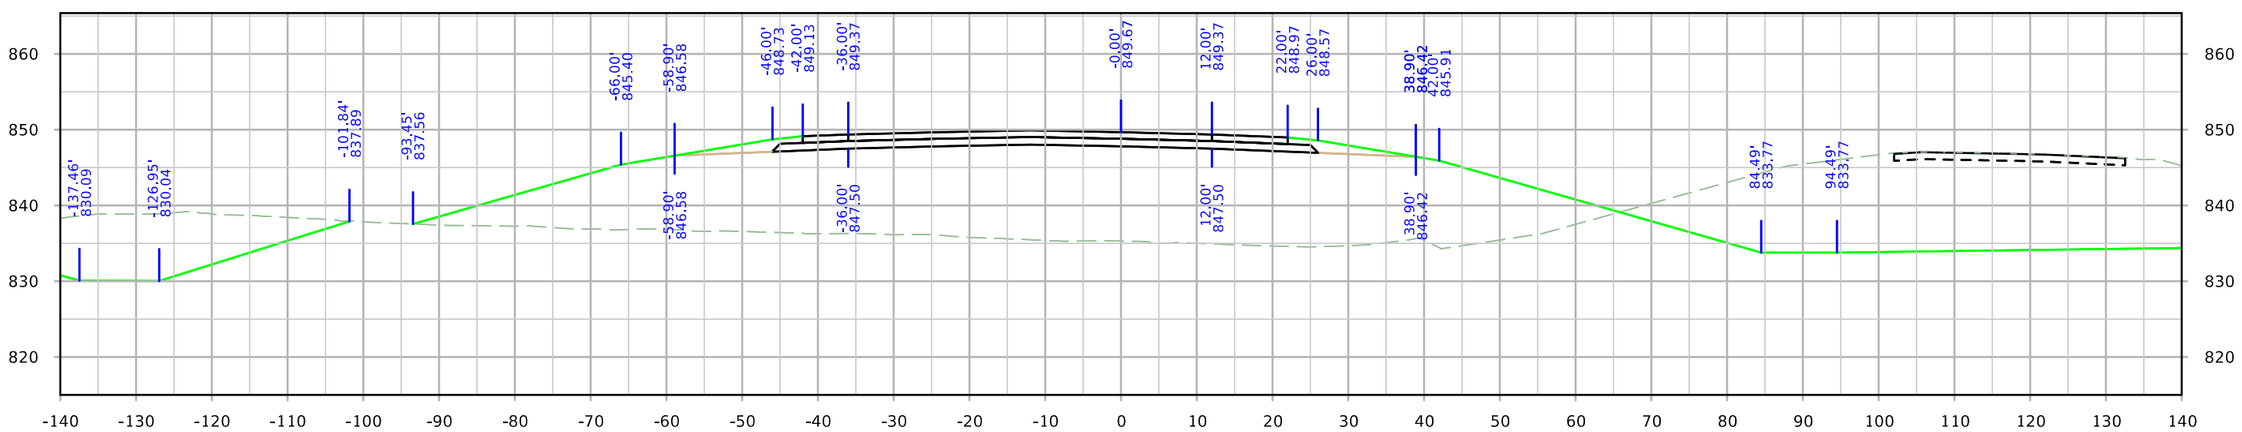


STA. 2101+00.00


FILE NO.	ENGLISH	DESIGN TEAM Holst \ Schrock \ Dudley	Johnson \ Linn COUNTY	PROJECT NUMBER IM-380-6(434)12--13-52	SHEET NUMBER Y.46

3:10:34 PM 10/3/2022 kschroc pw:\\NTPwint1.dot.int.lan:PWMain\Documents\Projects\5238003016\Design_Section3\CADD_Files\Sheet_Files\SHT_52380434_Y30.dgn


RPBWRT

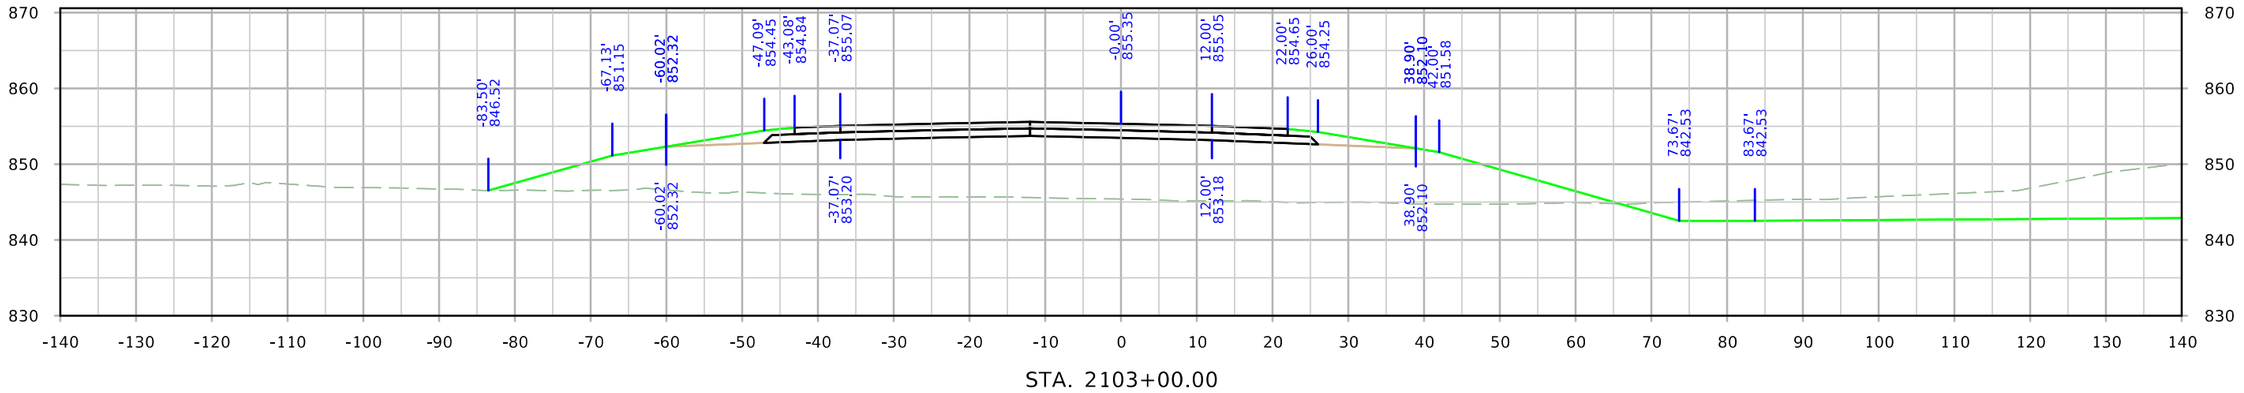

STA. 2103+00.00

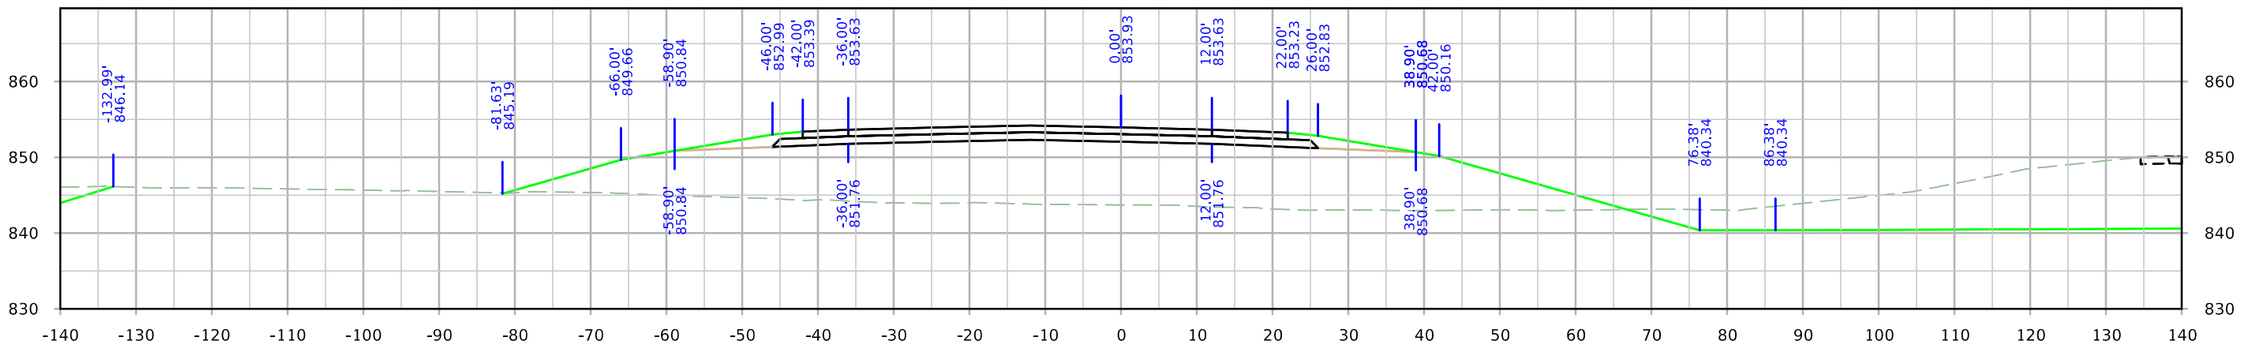

STA. 2102+50.00

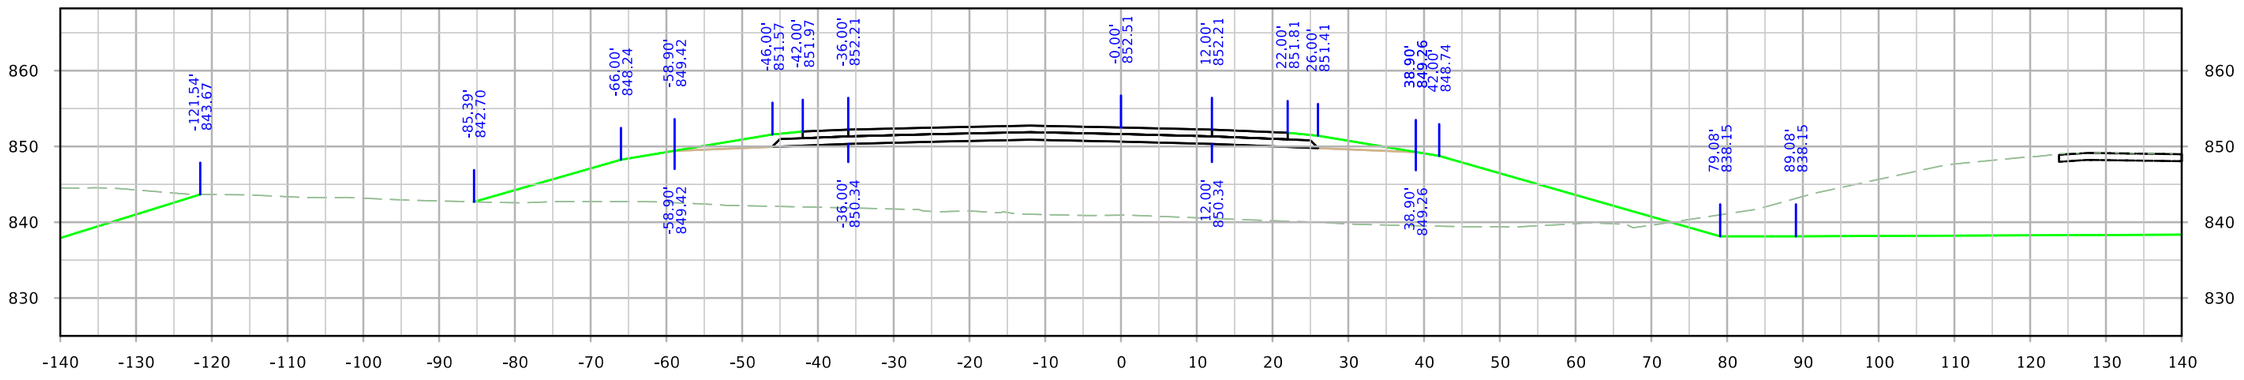


STA. 2102+00.00


FILE NO.	ENGLISH	DESIGN TEAM Holst \ Schrock \ Dudley	Johnson \ Linn COUNTY	PROJECT NUMBER IM-380-6(434)12--13-52	SHEET NUMBER Y.47

3:10:42 PM 10/3/2022 kschroc pw:\\NTPwint1.dot.int.lan:PWMain\Documents\Projects\5238003016\Design_Section3\CADD_Files\Sheet_Files\SHT_52380434_Y30.dgn


RPBWRT

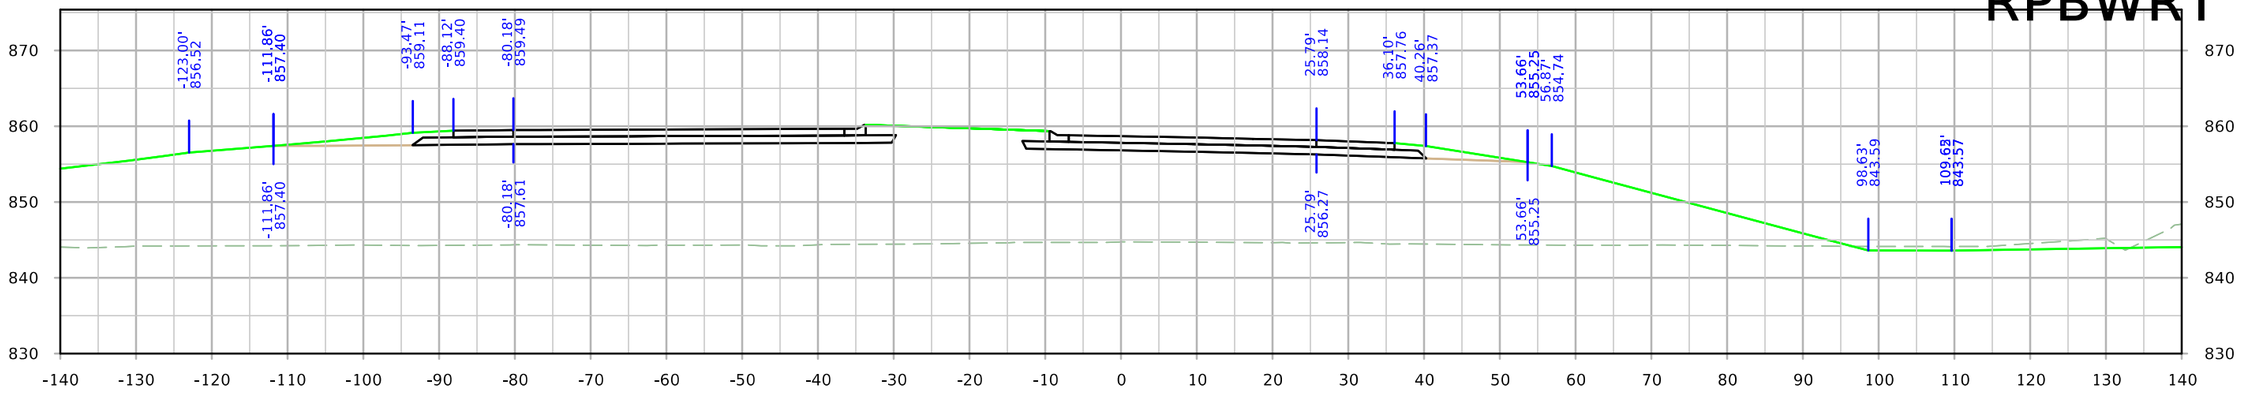

STA. 2104+50.00

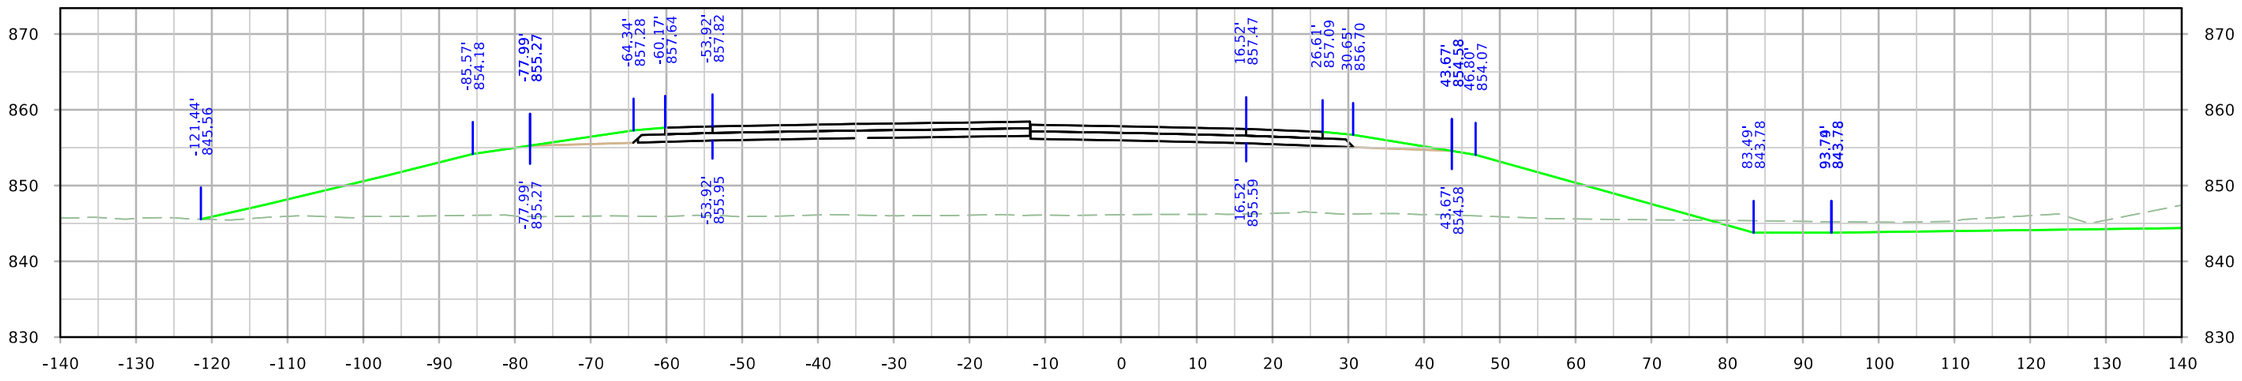

STA. 2104+00.00

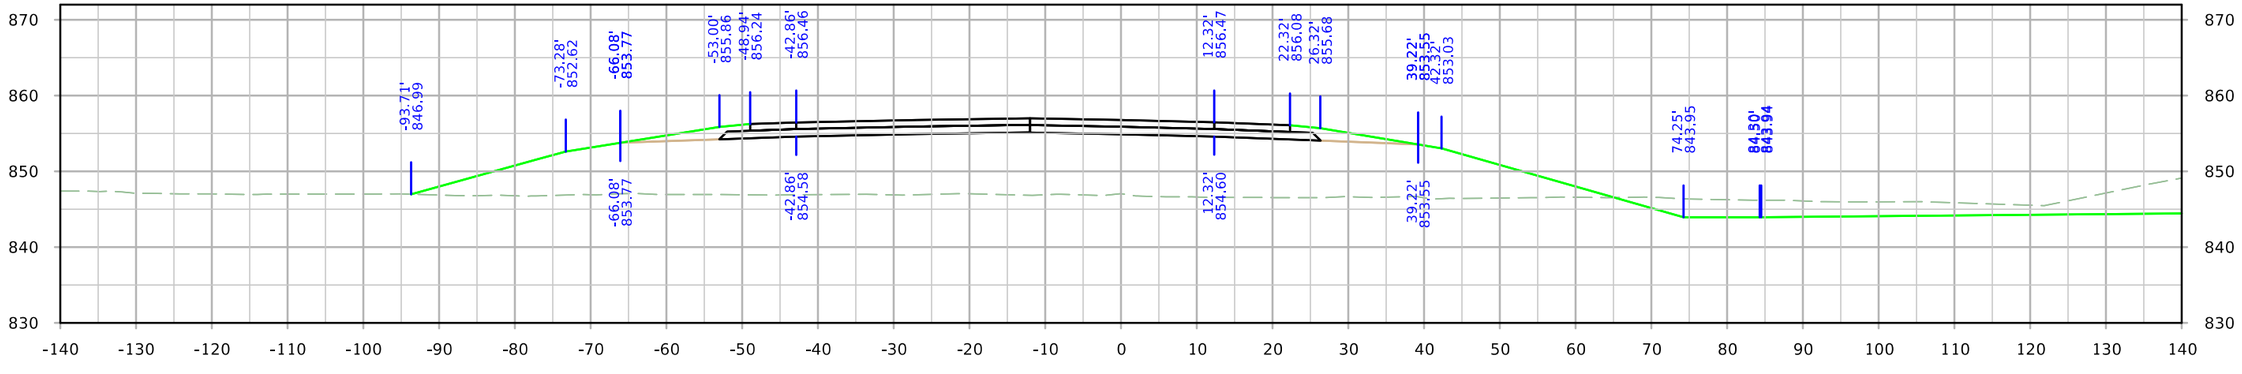


STA. 2103+50.00

FILE NO.	ENGLISH	DESIGN TEAM Holst \ Schrock \ Dudley	Johnson \ Linn COUNTY	PROJECT NUMBER IM-380-6(434)12--13-52	SHEET NUMBER Y.48

3:10:51 PM 10/3/2022 kschroc pw:\\NTPwint1.dot.int.lan:PWMain\Documents\Projects\5238003016\Design_Section3\CADD_Files\Sheet_Files\SHT_52380434_Y30.dgn

RPBWRT

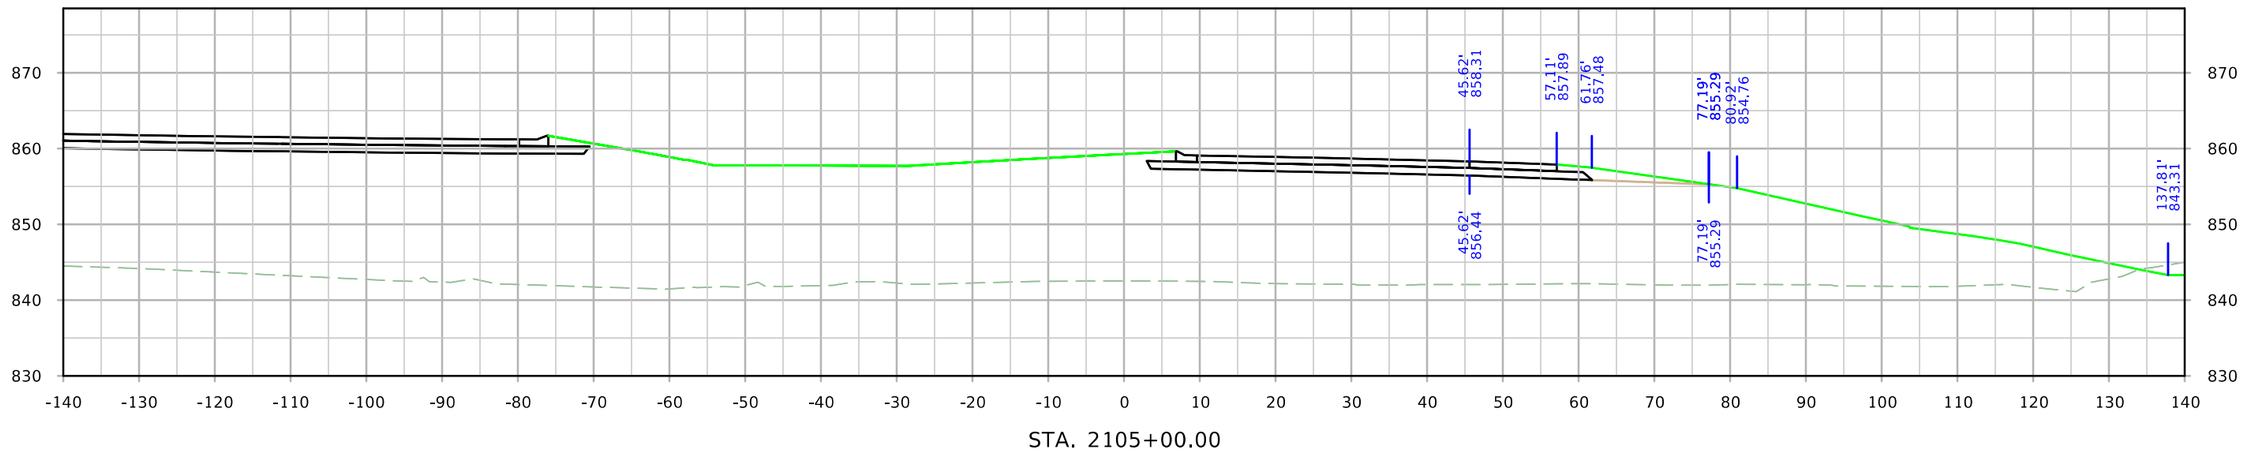


STA. 2105+00.00


FILE NO.	ENGLISH	DESIGN TEAM Holst \ Schrock \ Dudley	Johnson \ Linn COUNTY	PROJECT NUMBER IM-380-6(434)12--13-52	SHEET NUMBER Y.49

3:10:56 PM 10/3/2022 kschroc pw:\\NTPwint1.dot.int.lan:PWMain\Documents\Projects\5238003016\Design_Section3\CADD_Files\Sheet_Files\SHT_52380434_Y30.dgn


RPCWRT

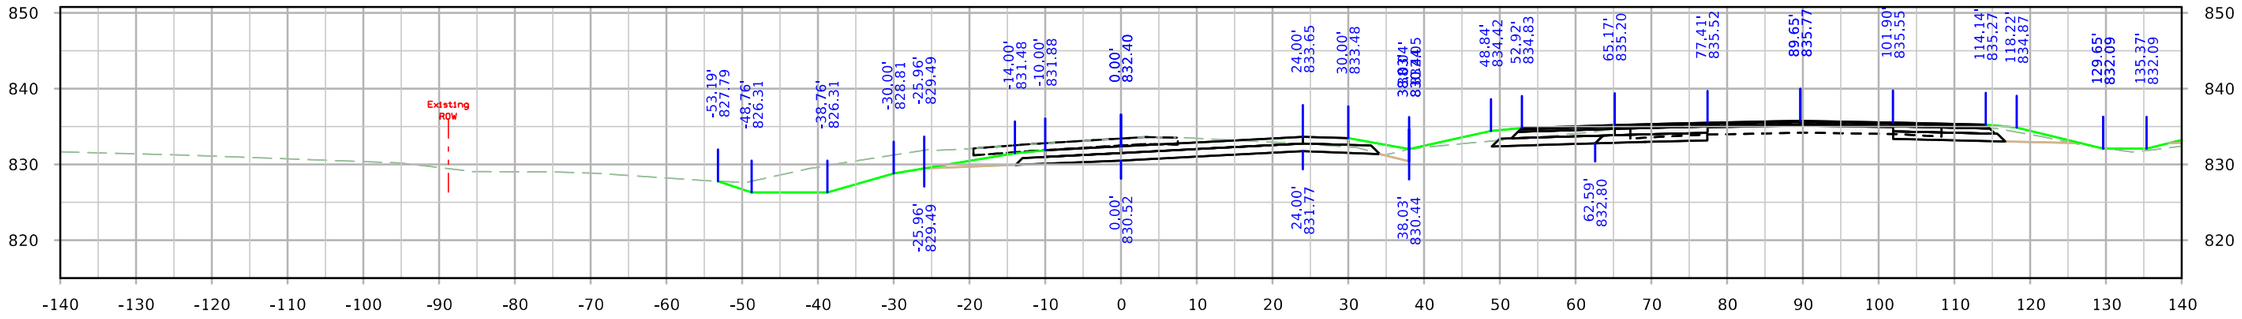

STA. 3096+00.00

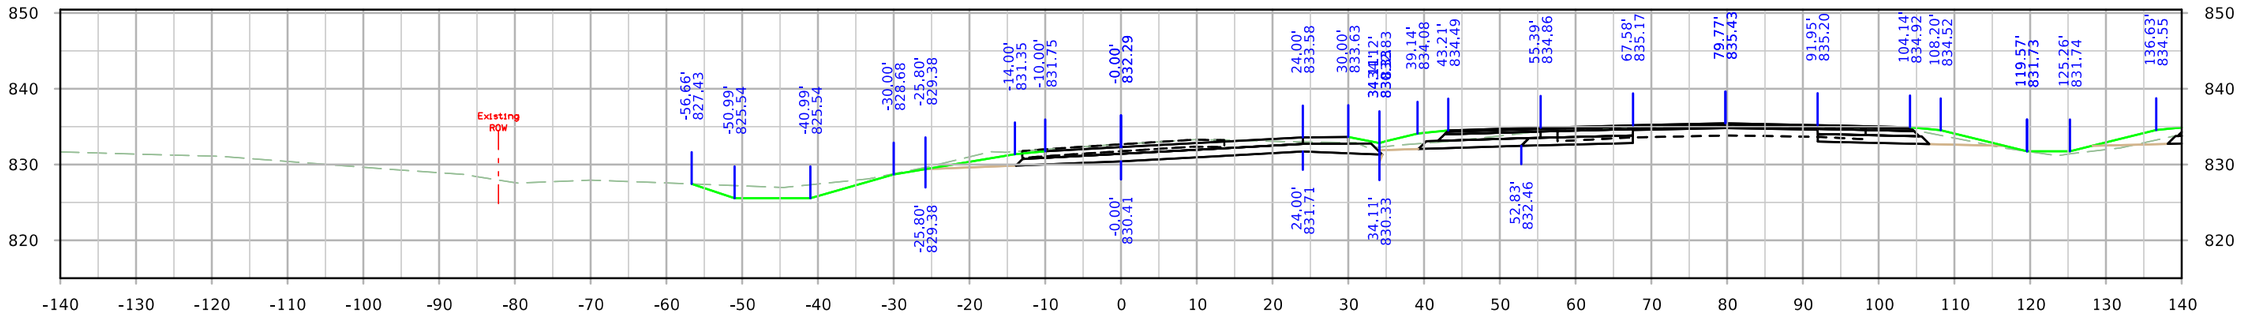

STA. 3095+50.00

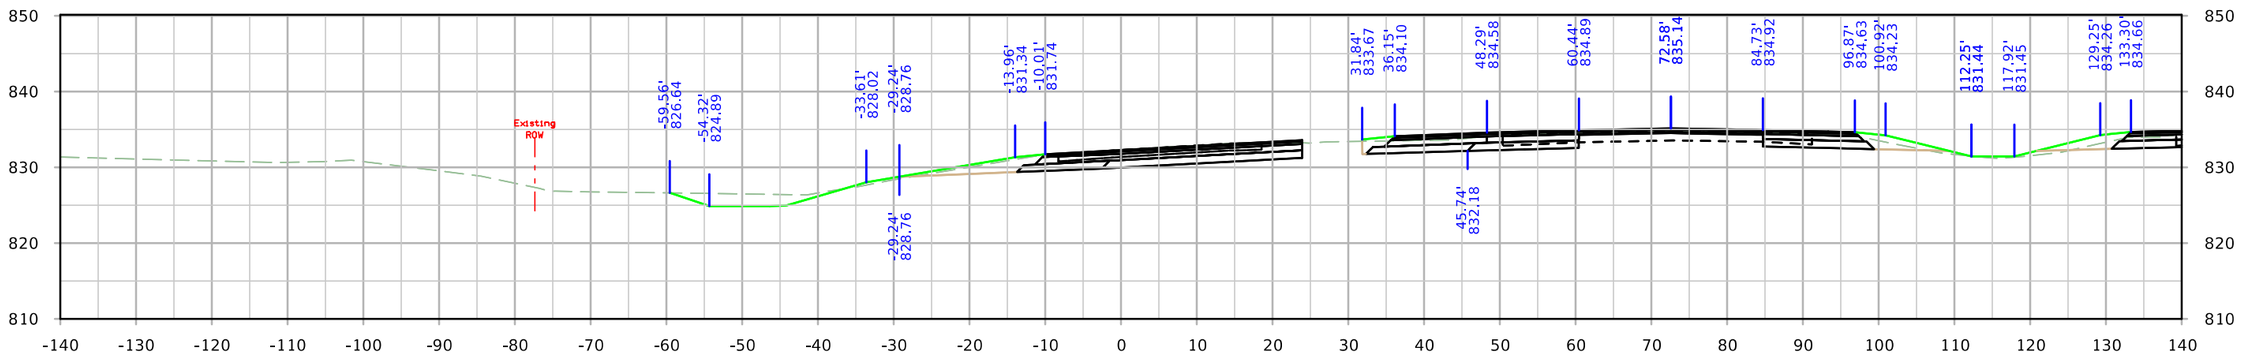


STA. 3095+08.34


FILE NO.	ENGLISH	DESIGN TEAM Holst \ Schrock \ Dudley	Johnson \ Linn COUNTY	PROJECT NUMBER IM-380-6(434)12--13-52	SHEET NUMBER Y.50

3:11:05 PM 10/3/2022 kschroc pw:\\NTPwint1.dot.int.lan:PWMain\Documents\Projects\5238003016\Design_Section3\CADD_Files\Sheet_Files\SHT_52380434_Y30.dgn


RPCWRT

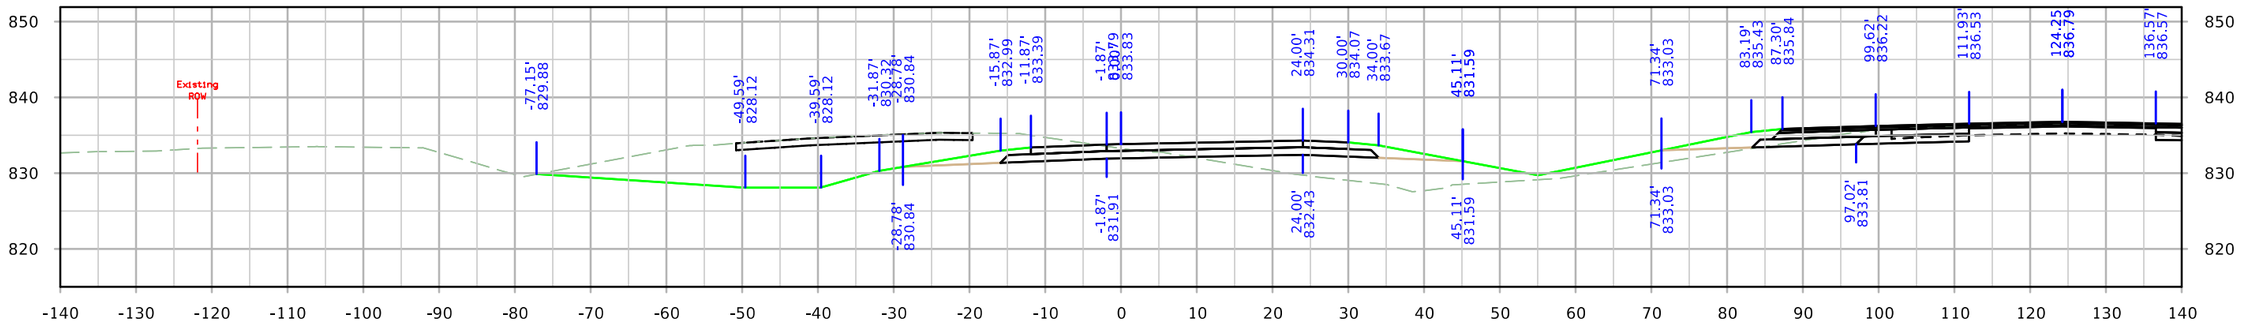

STA. 3097+50.00

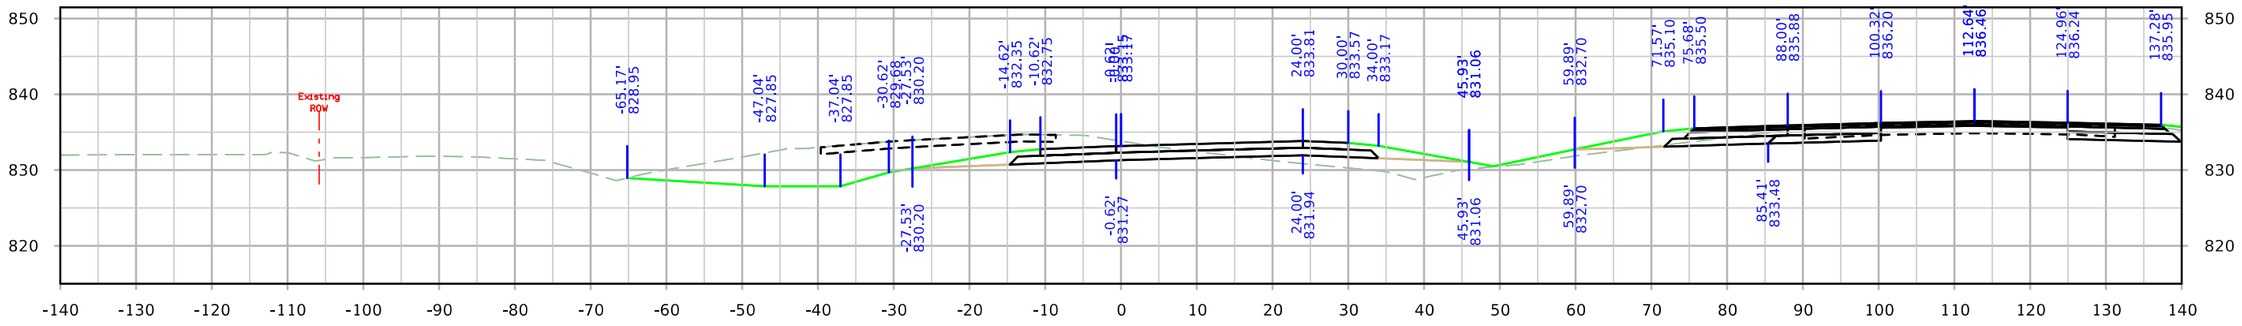

STA. 3097+00.00

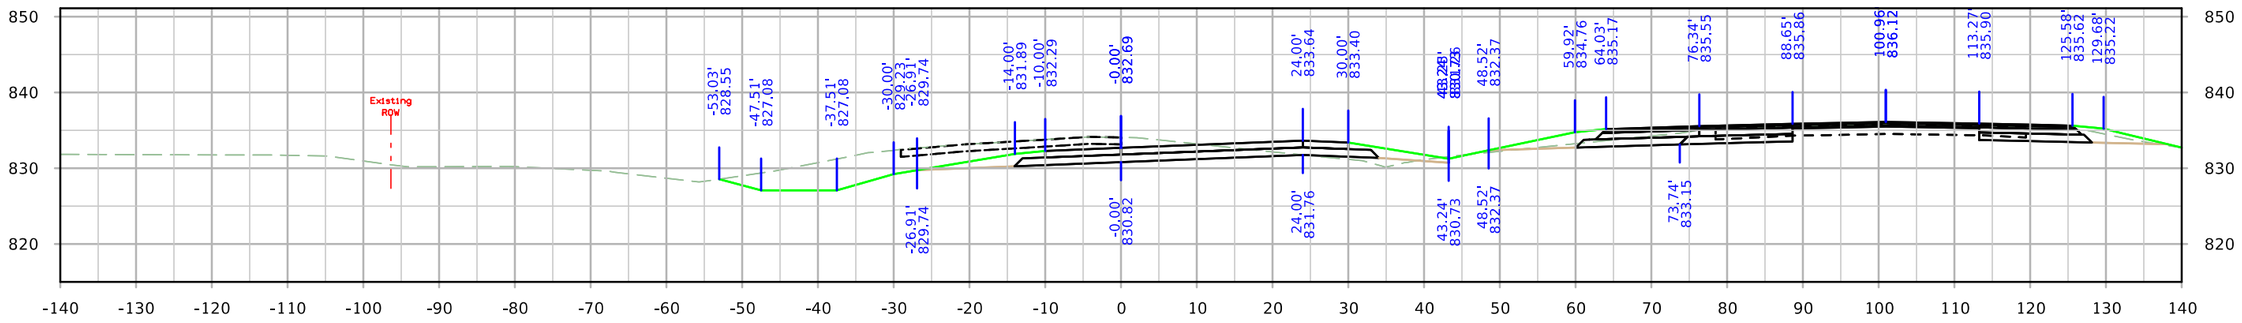


STA. 3096+50.00


FILE NO.	ENGLISH	DESIGN TEAM Holst \ Schrock \ Dudley	Johnson \ Linn COUNTY	PROJECT NUMBER IM-380-6(434)12--13-52	SHEET NUMBER Y.51

3:11:14 PM 10/3/2022 kschroc pw:\\NTPwint1.dot.int.lan:PWMain\Documents\Projects\5238003016\Design_Section3\CADD_Files\Sheet_Files\SHT_52380434_Y30.dgn


RPCWRT

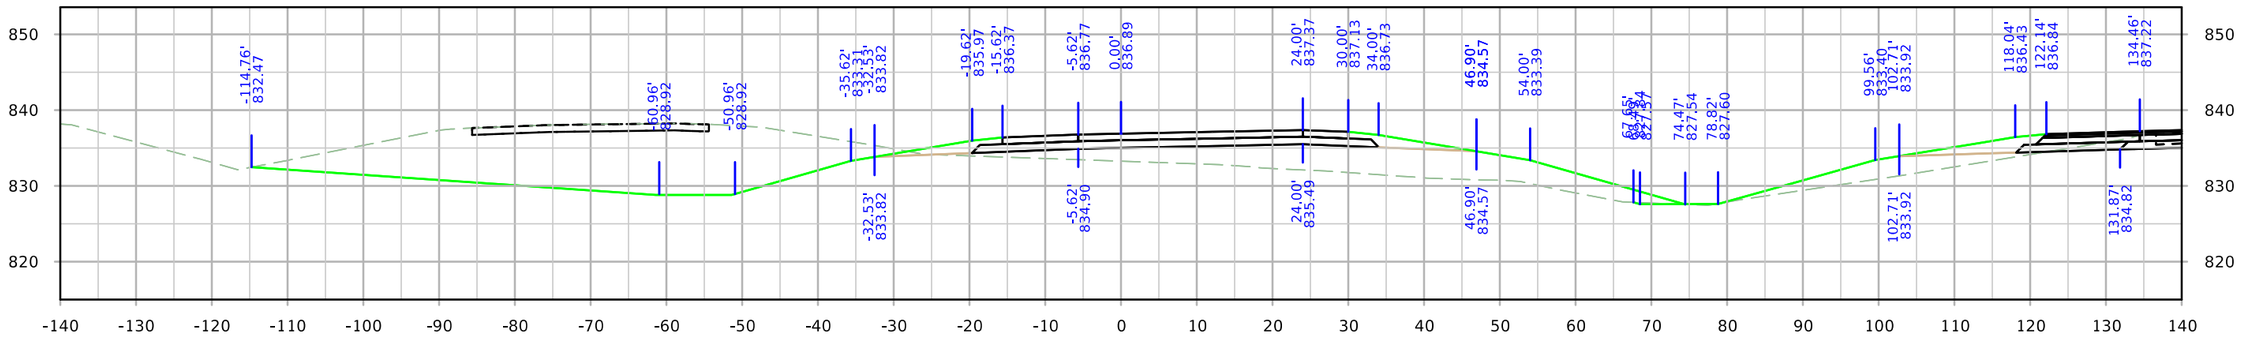

STA. 3099+00.00

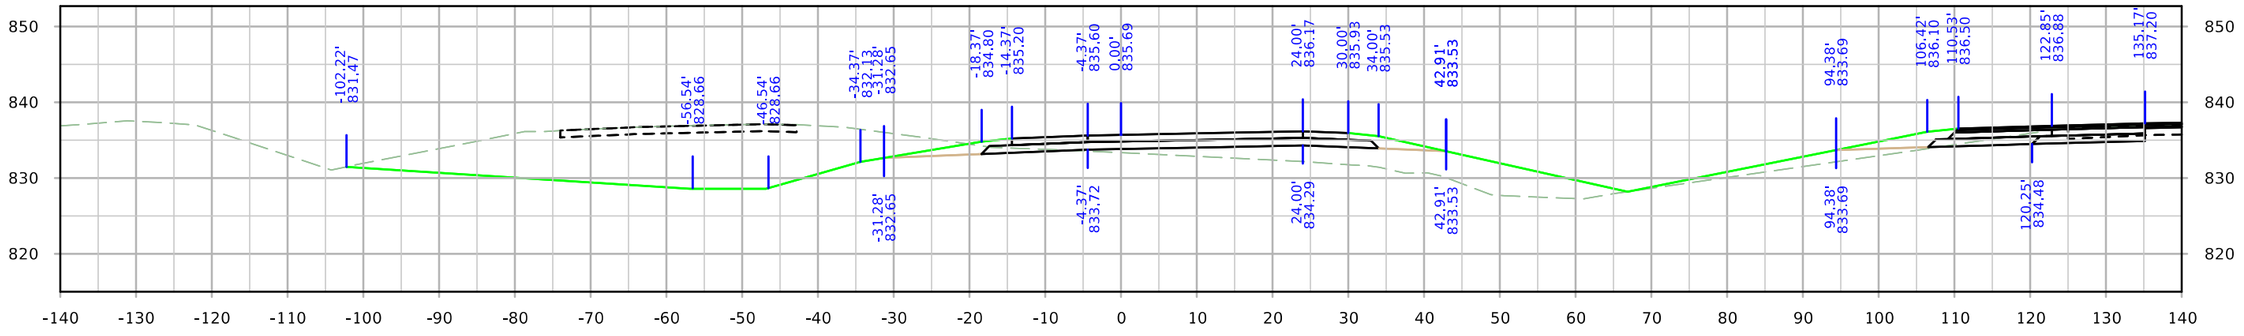

STA. 3098+50.00

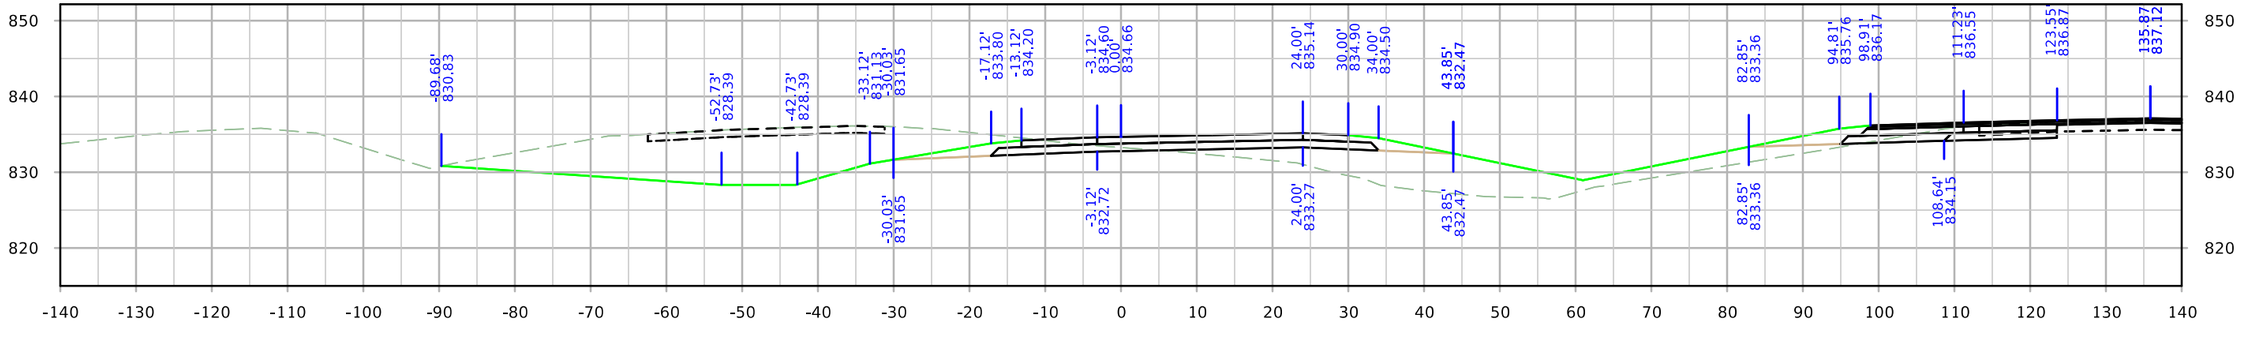


STA. 3098+00.00


FILE NO.	ENGLISH	DESIGN TEAM Holst \ Schrock \ Dudley	Johnson \ Linn COUNTY	PROJECT NUMBER IM-380-6(434)12--13-52	SHEET NUMBER Y.52

3:11:23 PM 10/3/2022 kschroc pw:\\NTPwint1.dot.int.lan:PWMain\Documents\Projects\5238003016\Design_Section3\CADD_Files\Sheet_Files\SHT_52380434_Y30.dgn


RPCWRT

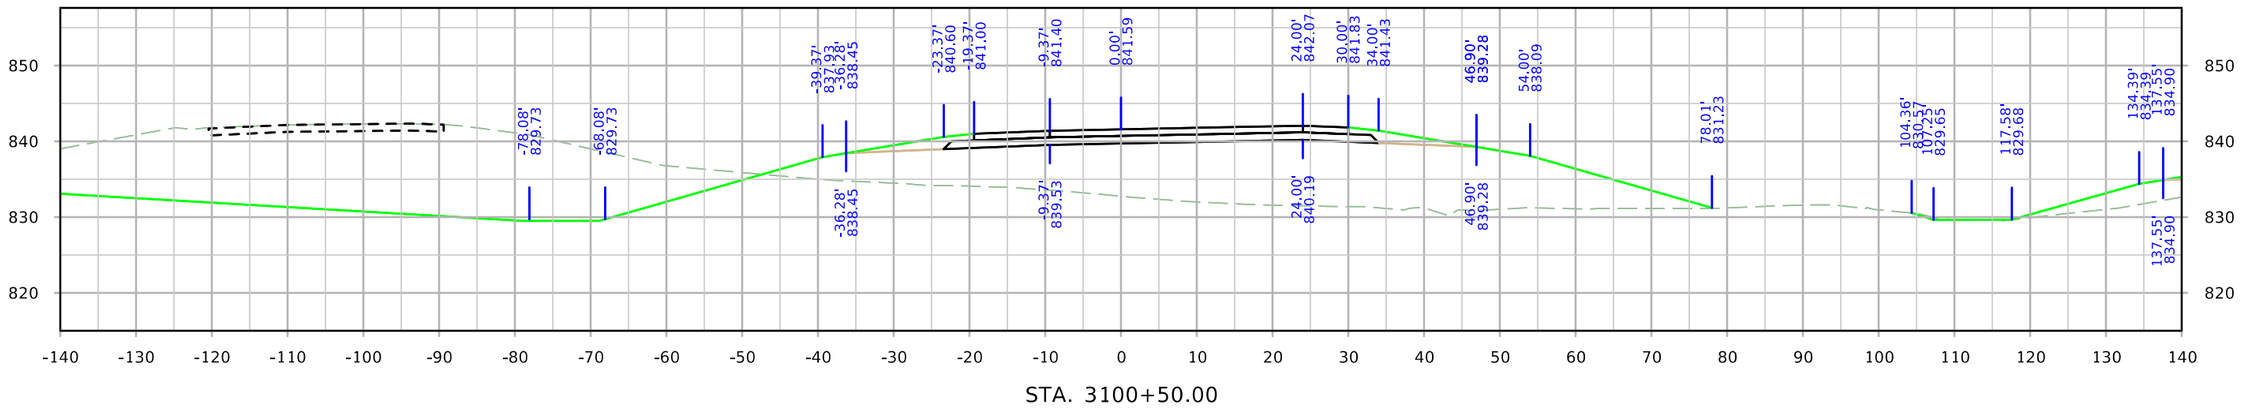

STA. 3100+50.00

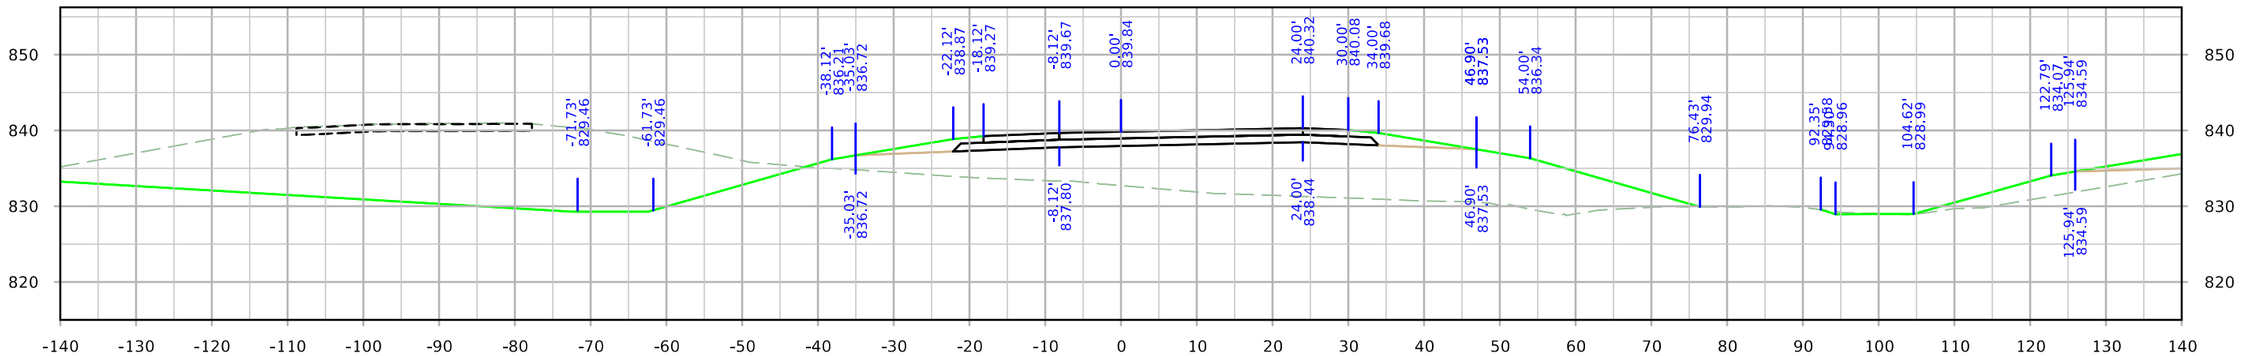

STA. 3100+00.00

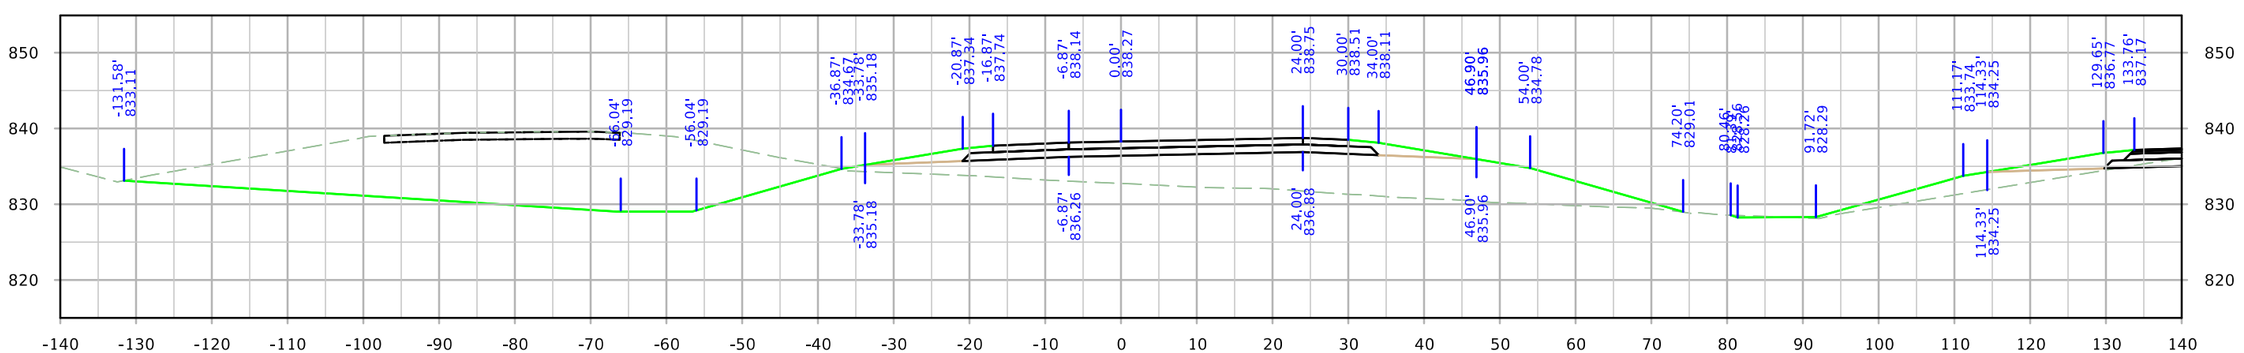


STA. 3099+50.00


FILE NO.	ENGLISH	DESIGN TEAM Holst \ Schrock \ Dudley	Johnson \ Linn COUNTY	PROJECT NUMBER IM-380-6(434)12--13-52	SHEET NUMBER Y.53

3:11:32 PM 10/3/2022 kschroc pw:\\NTPwint1.dot.int.lan:PWMain\Documents\Projects\5238003016\Design_Section3\CADD_Files\Sheet_Files\SHT_52380434_Y30.dgn


RPCWRT

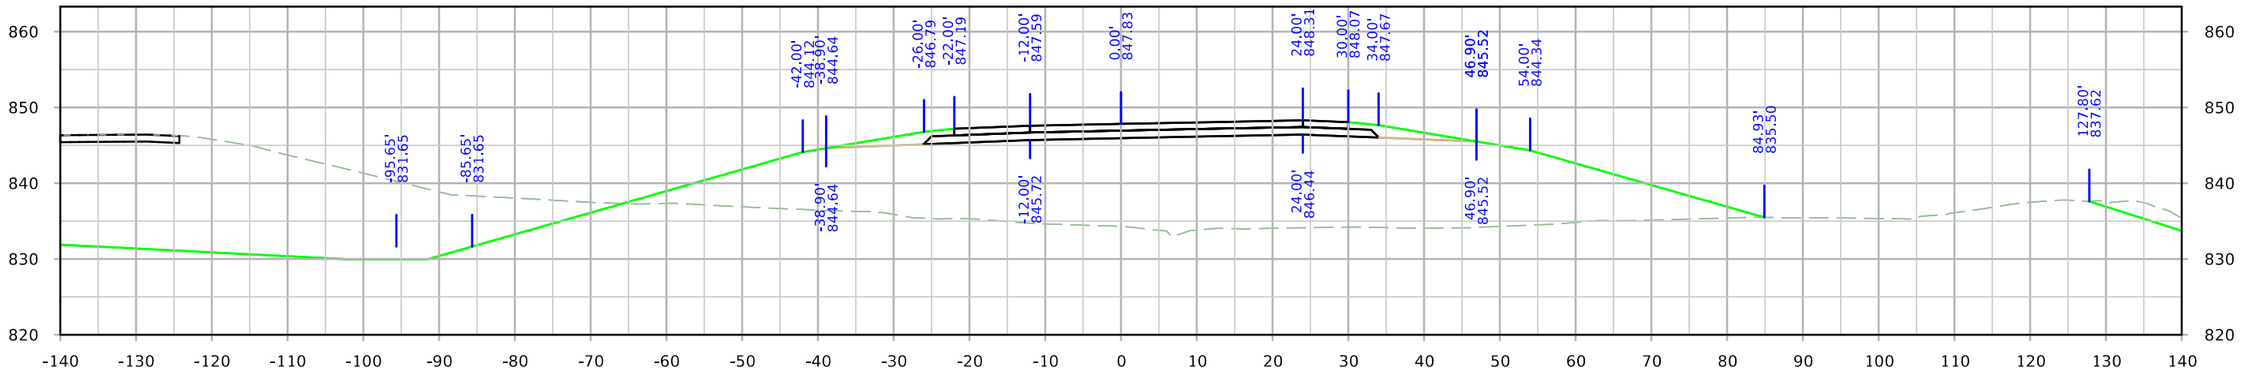

STA. 3102+00.00

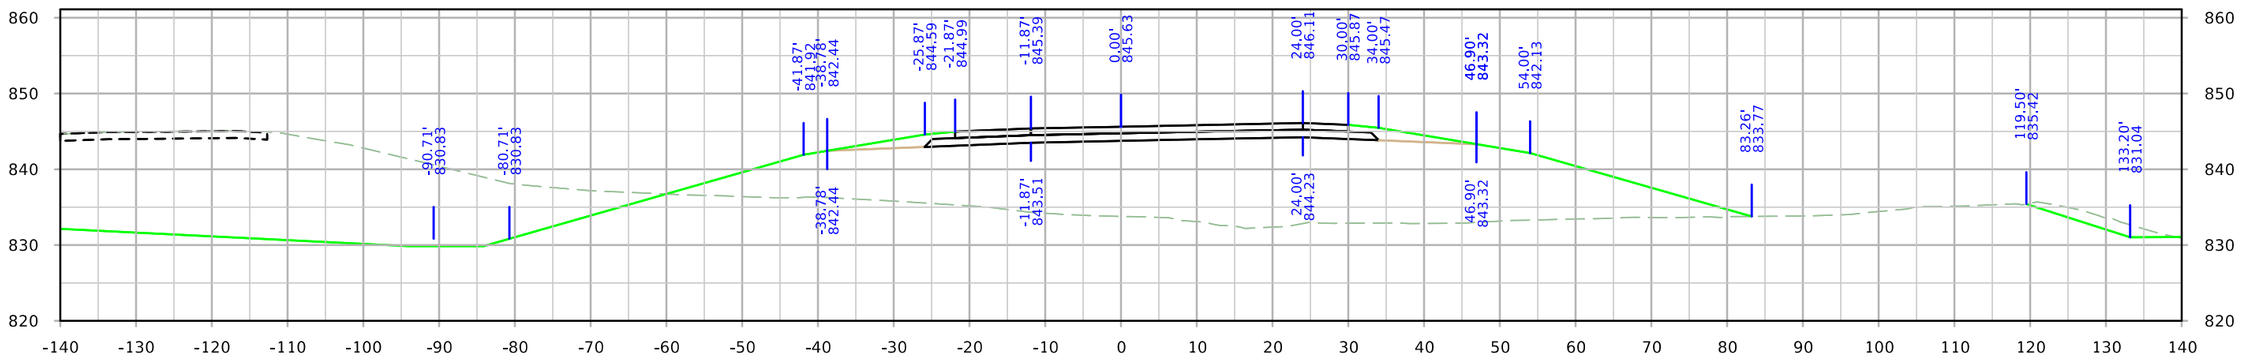

STA. 3101+50.00

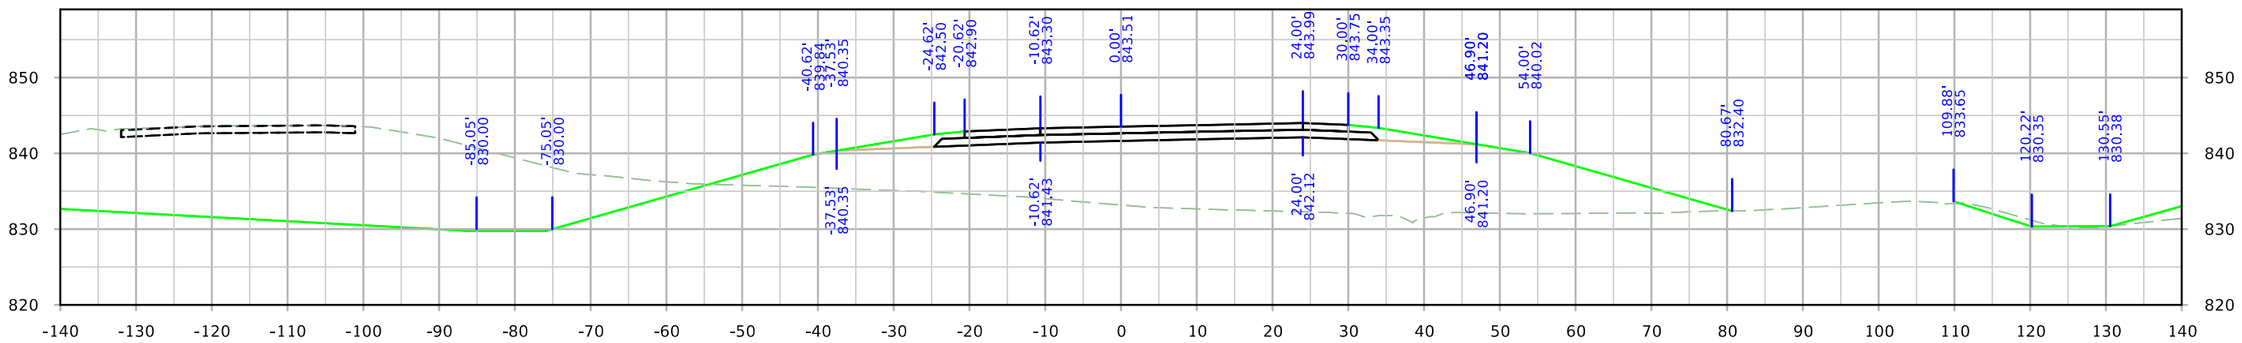


STA. 3101+00.00


FILE NO.	ENGLISH	DESIGN TEAM Holst \ Schrock \ Dudley	Johnson \ Linn COUNTY	PROJECT NUMBER IM-380-6(434)12--13-52	SHEET NUMBER Y.54

3:11:42 PM 10/3/2022 kschroc pw:\\NTPwint1.dot.int.lan:PWMain\Documents\Projects\5238003016\Design_Section3\CADD_Files\Sheet_Files\SHT_52380434_Y30.dgn


RPCWRT

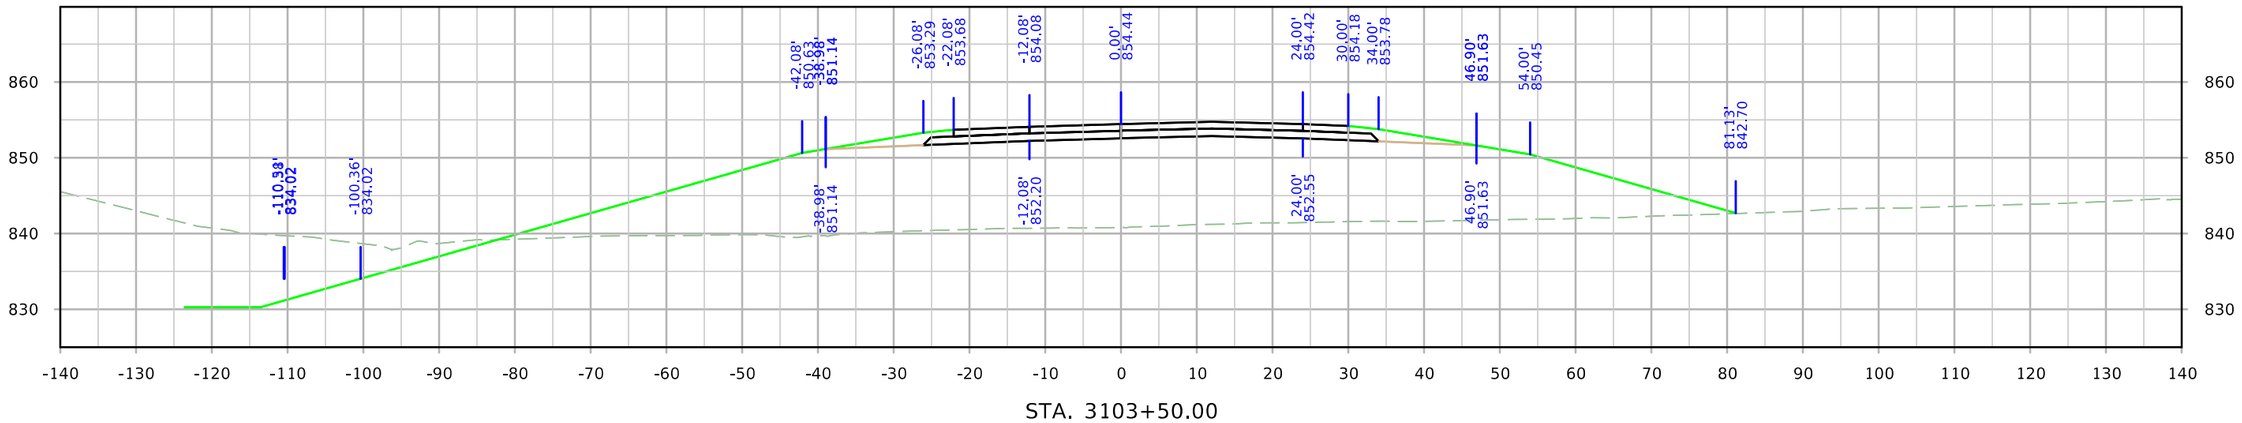

STA. 3103+50.00

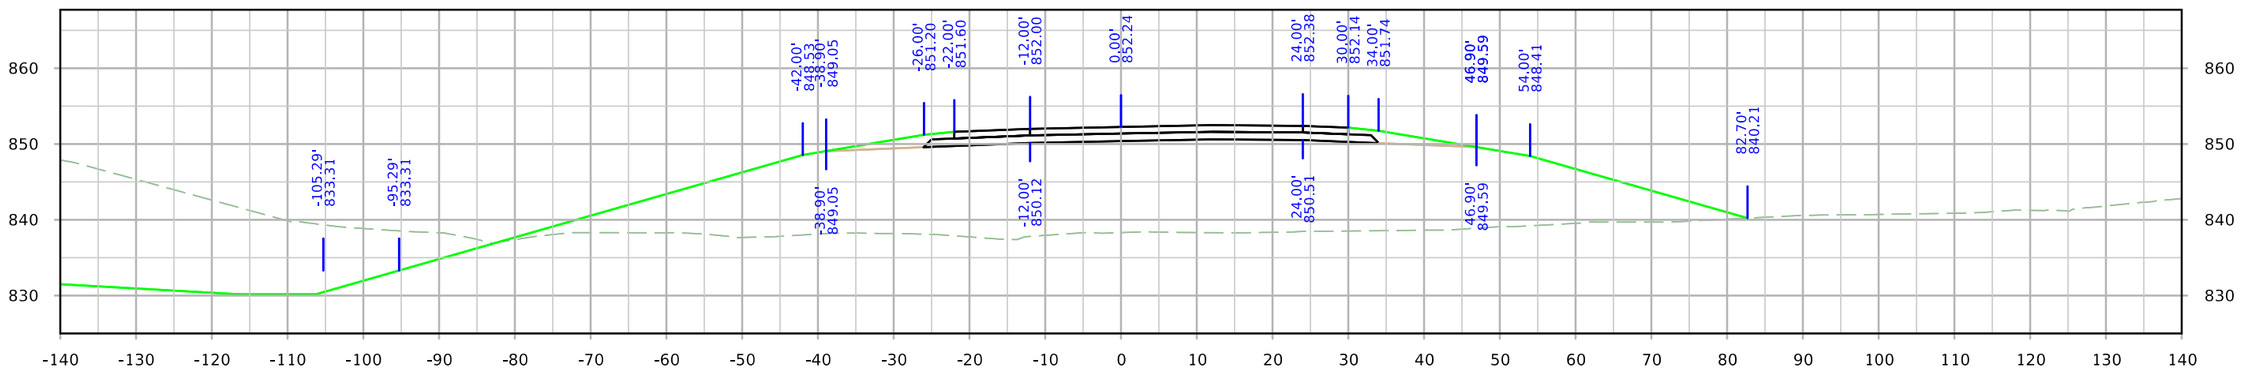


STA. 3103+00.00

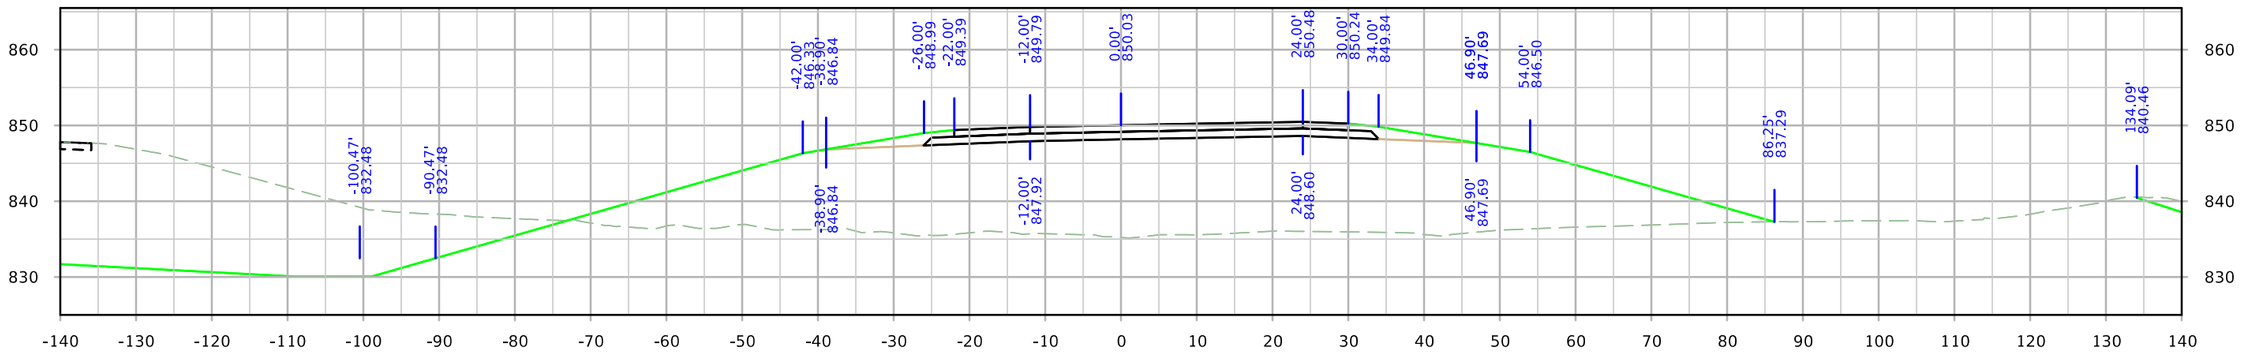


STA. 3102+50.00

FILE NO.	ENGLISH	DESIGN TEAM Holst \ Schrock \ Dudley	Johnson \ Linn COUNTY	PROJECT NUMBER IM-380-6(434)12--13-52	SHEET NUMBER Y.55

RPCWRT

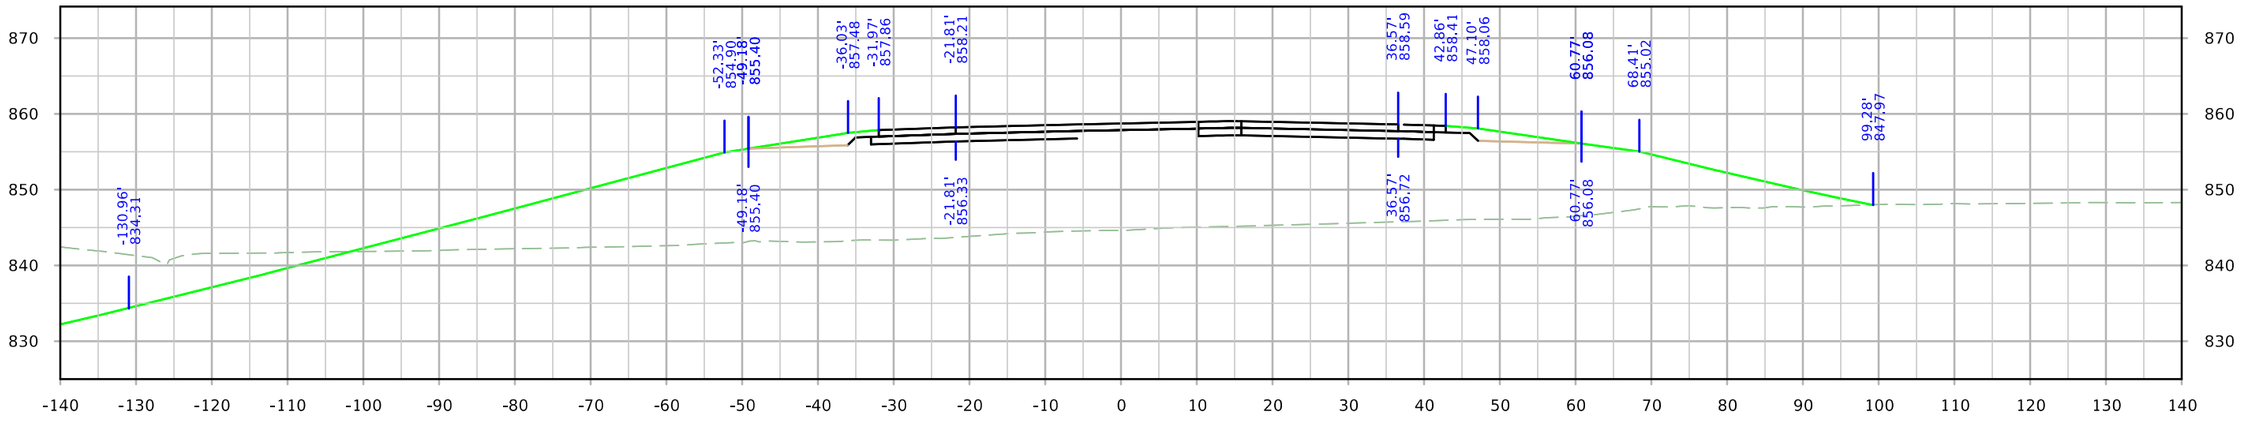

STA. 3104+50.00

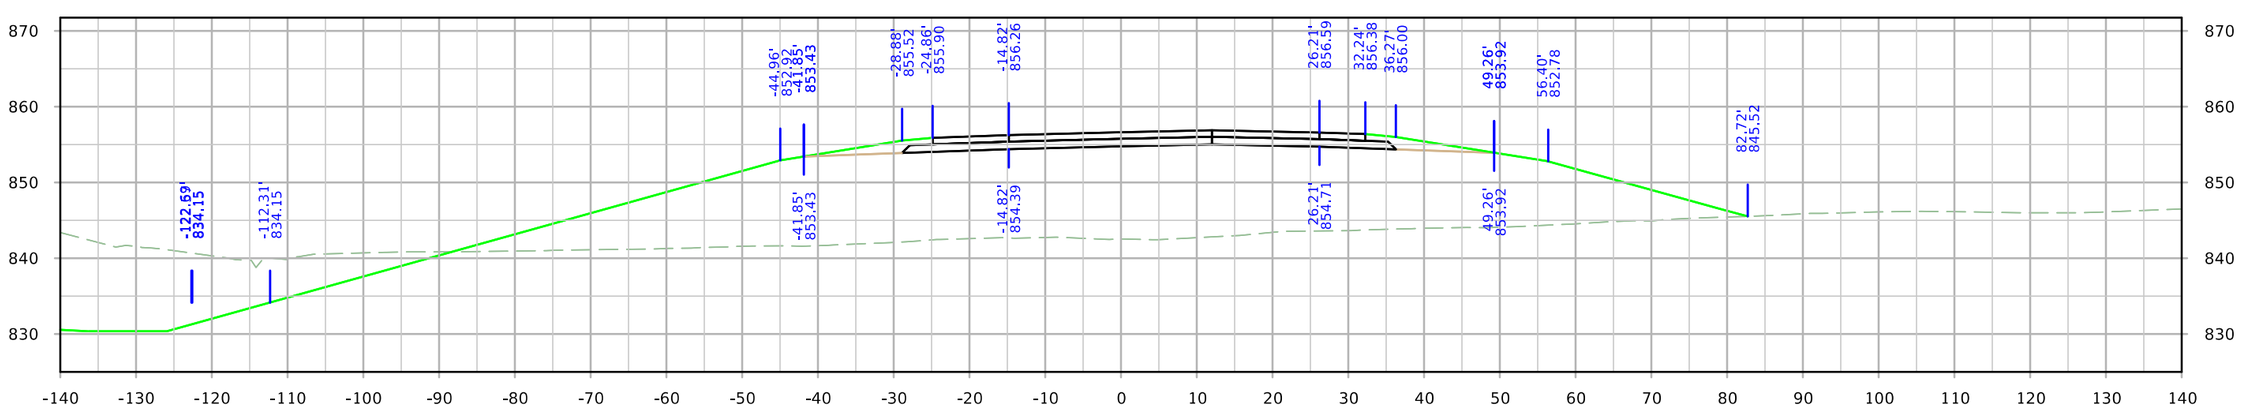


STA. 3104+00.00

FILE NO.	ENGLISH	DESIGN TEAM Holst \ Schrock \ Dudley	Johnson \ Linn COUNTY	PROJECT NUMBER IM-380-6(434)12--13-52	SHEET NUMBER Y.56

3:11:58 PM 10/3/2022 kschroc pw:\\NTPwint1.dot.int.lan:PWMain\Documents\Projects\5238003016\Design_Section3\CADD_Files\Sheet_Files\SHT_52380434_Y30.dgn

RPCWRT

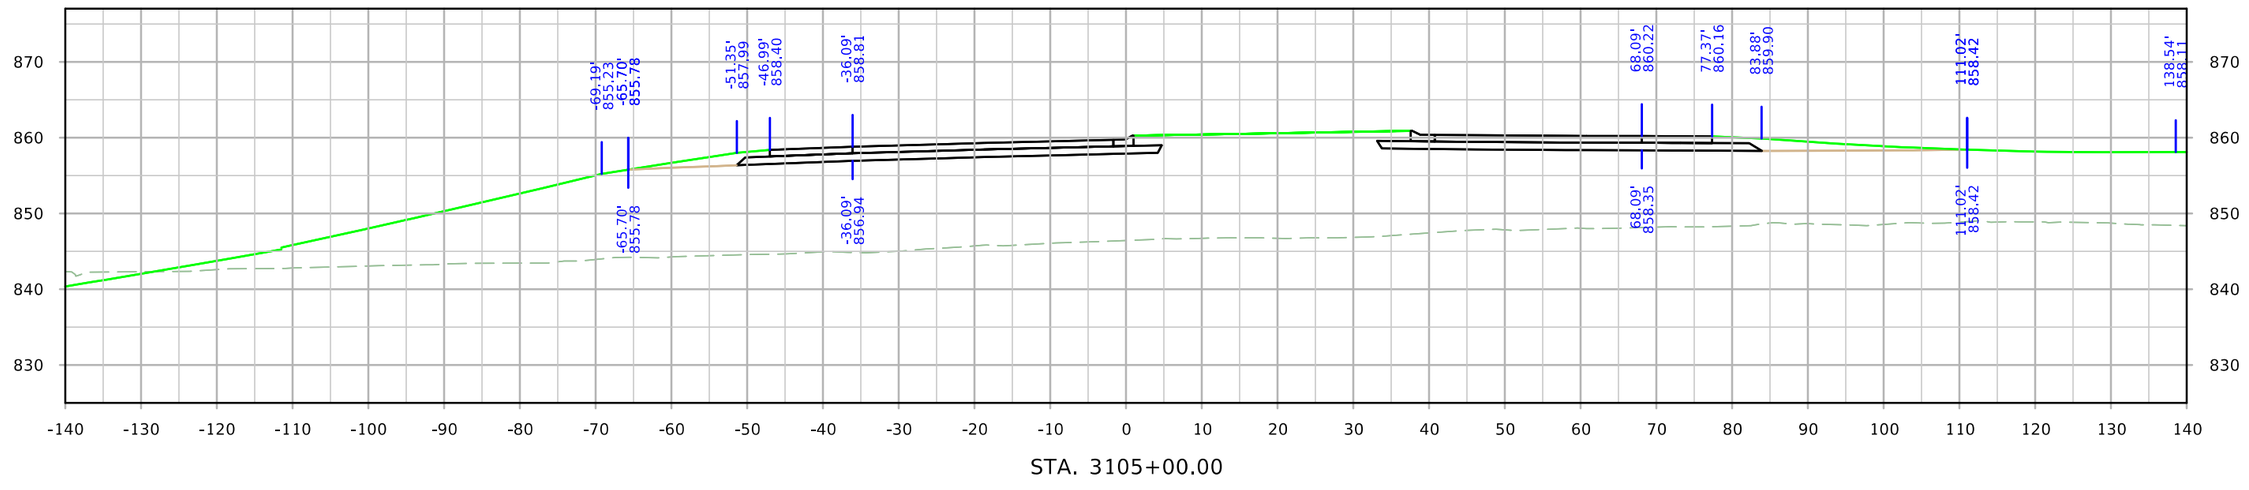


STA. 3105+00.00


FILE NO.	ENGLISH	DESIGN TEAM Holst \ Schrock \ Dudley	Johnson \ Linn COUNTY	PROJECT NUMBER IM-380-6(434)12--13-52	SHEET NUMBER Y.57

3:12:03 PM 10/3/2022 kschroc pw:\\NTPwint1.dot.int.lan:PWMain\Documents\Projects\5238003016\Design_Section3\CADD_Files\Sheet_Files\SHT_52380434_Y30.dgn

RPDWRT

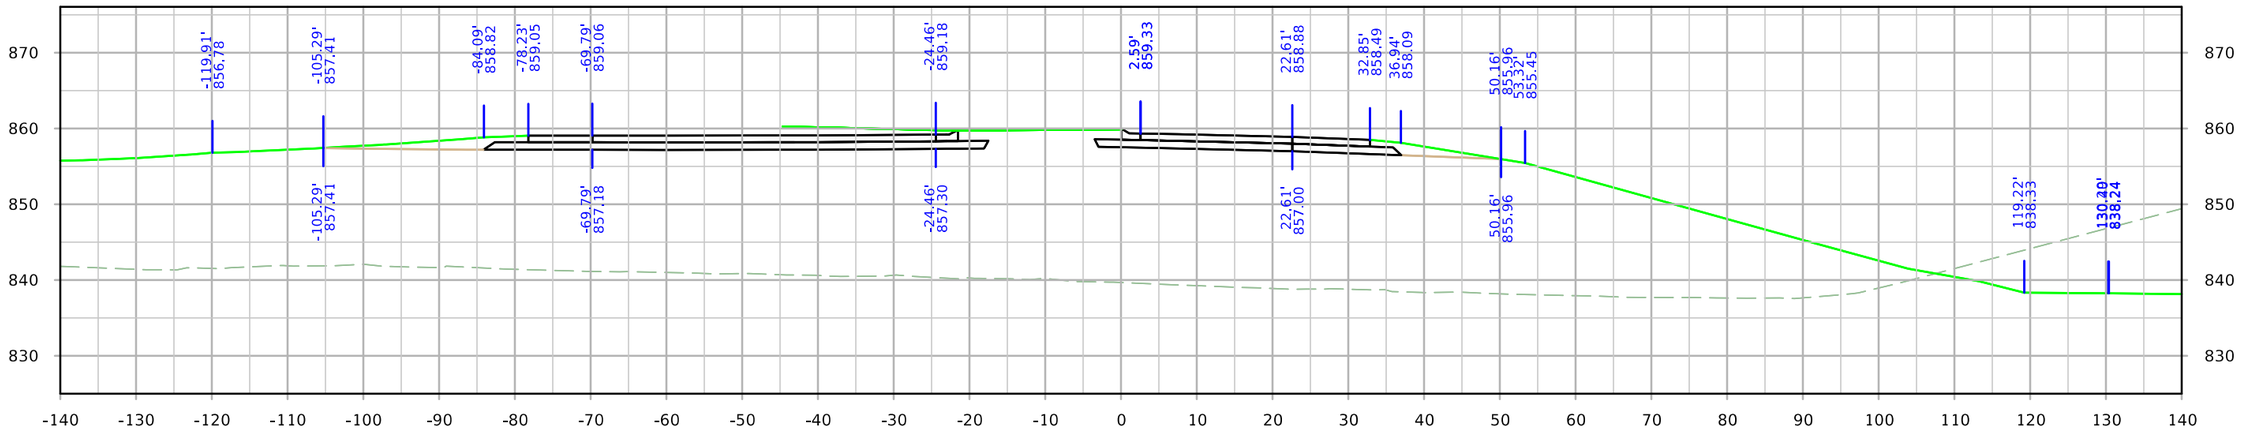

STA. 4107+50.00

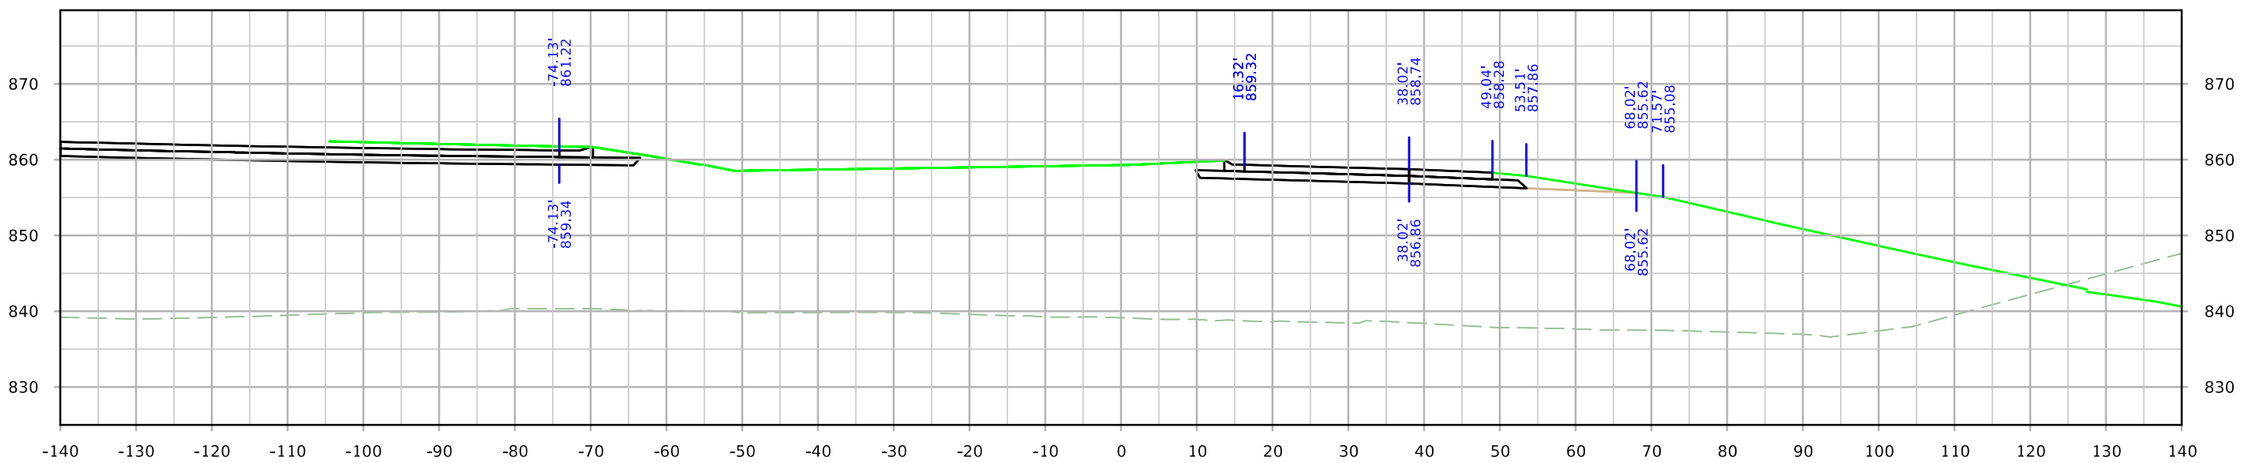


STA. 4107+00.00


FILE NO.	ENGLISH	DESIGN TEAM Holst \ Schrock \ Dudley	Johnson \ Linn COUNTY	PROJECT NUMBER IM-380-6(434)12--13-52	SHEET NUMBER Y.58

3:12:09 PM 10/3/2022 kschroc pw:\\NTPwint1.dot.int.lan:PWMain\Documents\Projects\5238003016\Design_Section3\CADD_Files\Sheet_Files\SHT_52380434_Y30.dgn

RPDWRT

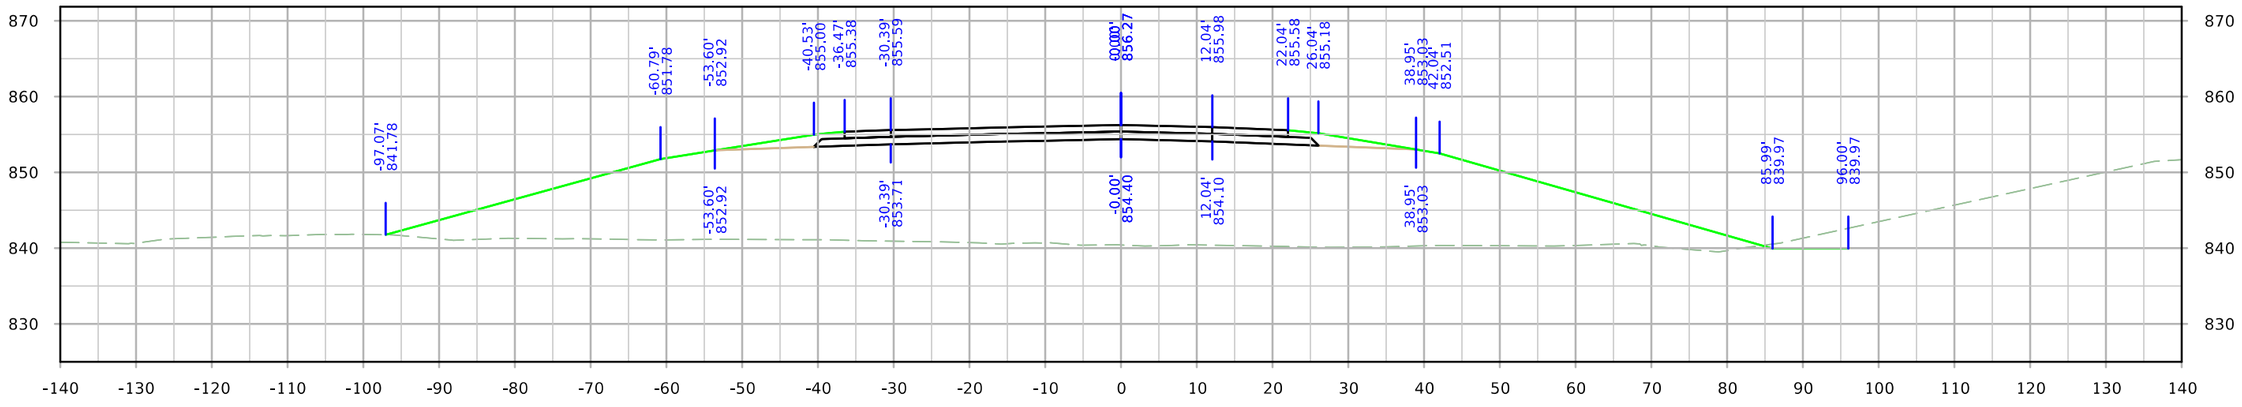

STA. 4108+50.00

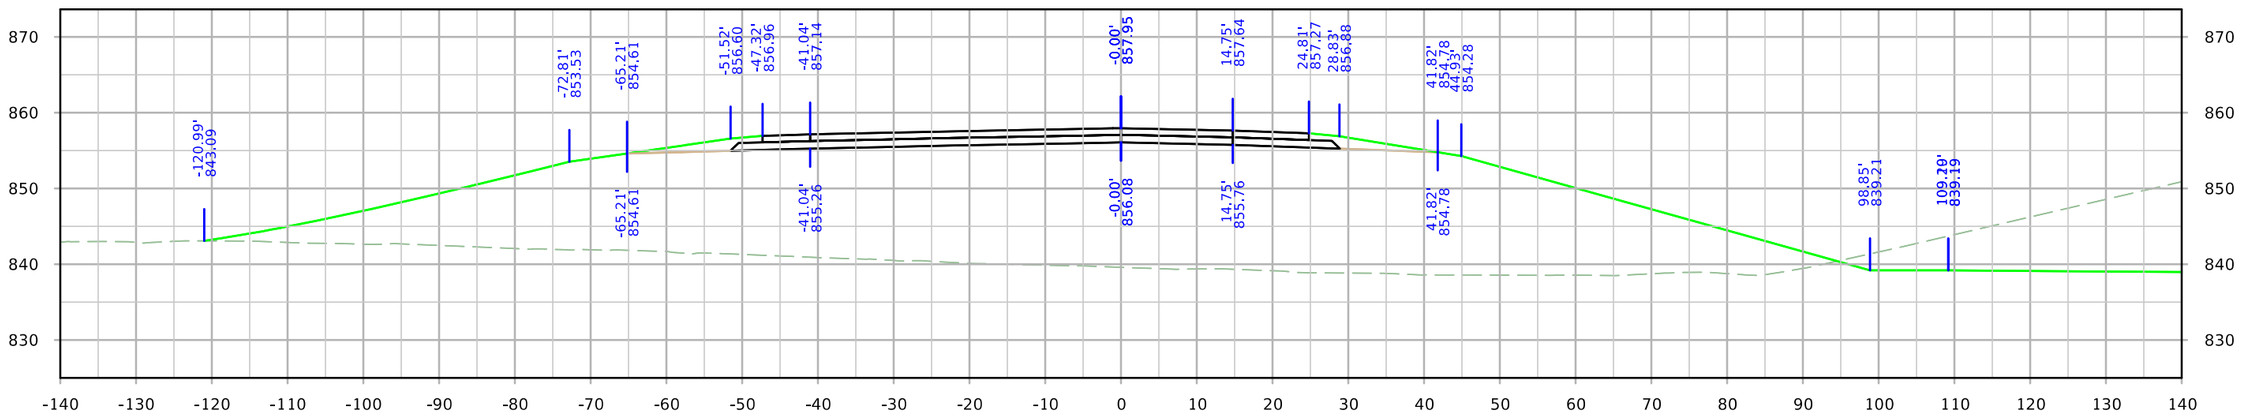


STA. 4108+00.00


FILE NO.	ENGLISH	DESIGN TEAM Holst \ Schrock \ Dudley	Johnson \ Linn COUNTY	PROJECT NUMBER IM-380-6(434)12--13-52	SHEET NUMBER Y.59

3:12:16 PM 10/3/2022 kschroc pw:\\NTPwint1.dot.int.lan:PWMain\Documents\Projects\5238003016\Design_Section3\CADD_Files\Sheet_Files\SHT_52380434_Y30.dgn


RPDWRT

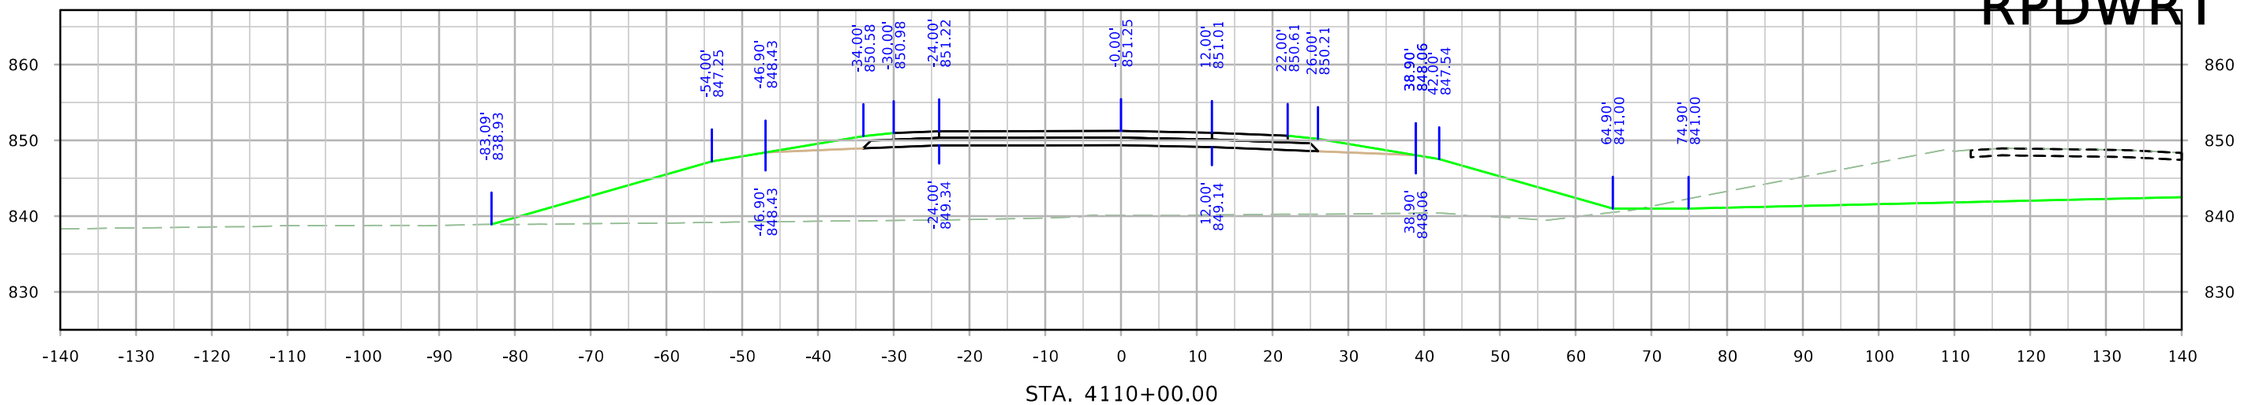

STA. 4110+00.00

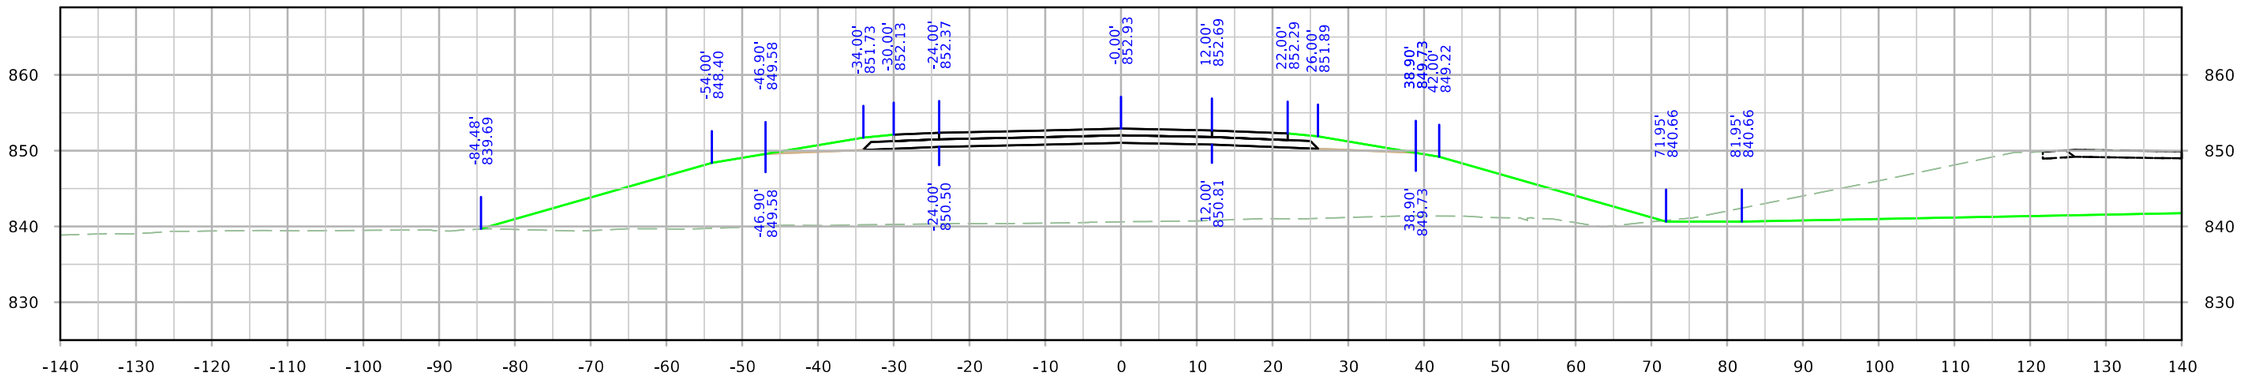

STA. 4109+50.00

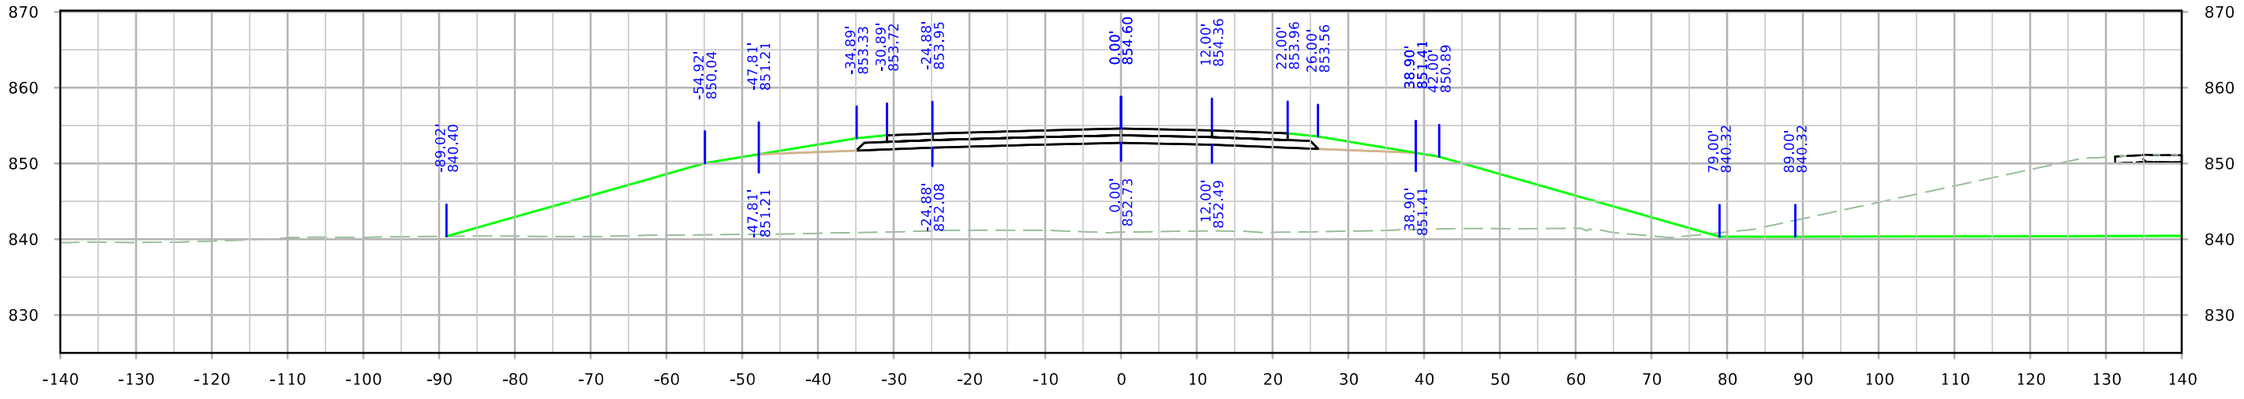


STA. 4109+00.00


FILE NO.	ENGLISH	DESIGN TEAM Holst \ Schrock \ Dudley	Johnson \ Linn COUNTY	PROJECT NUMBER IM-380-6(434)12--13-52	SHEET NUMBER Y.60

3:12:24 PM 10/3/2022 kschroc pw:\\NTPwint1.dot.int.lan:PWMain\Documents\Projects\5238003016\Design_Section3\CADD_Files\Sheet_Files\SHT_52380434_Y30.dgn


RPDWRT

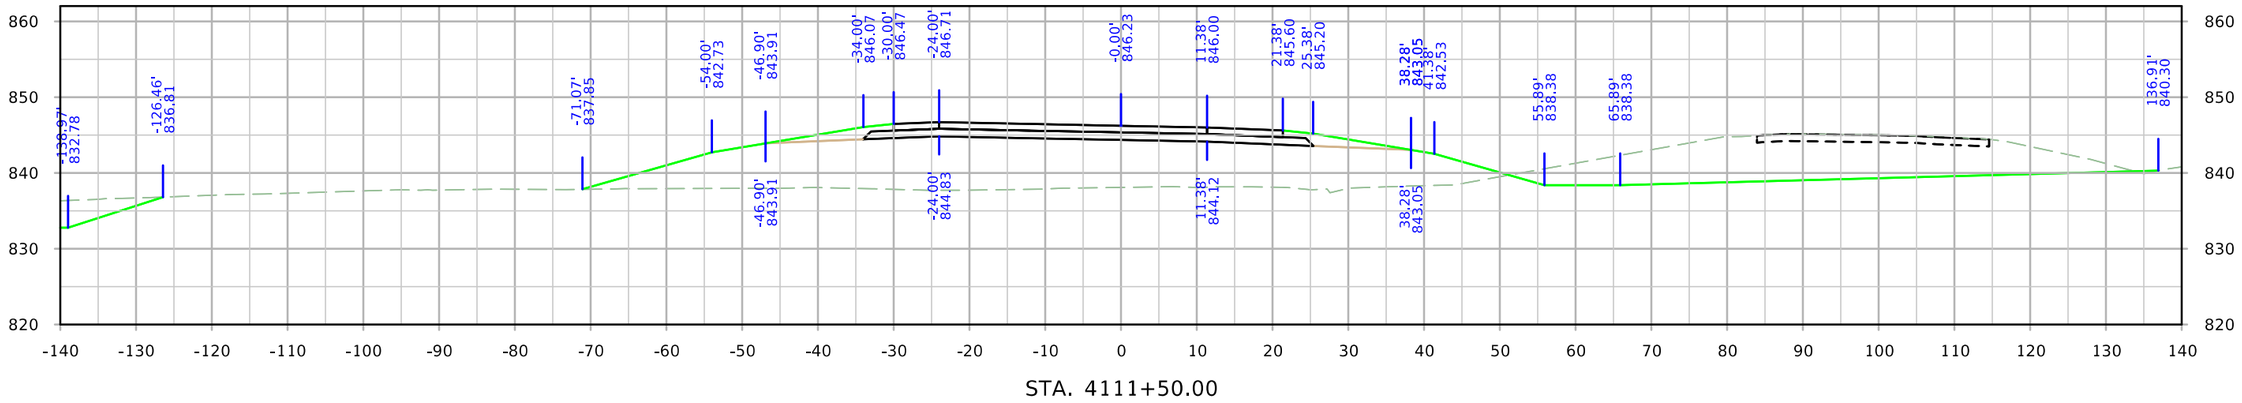

STA. 4111+50.00

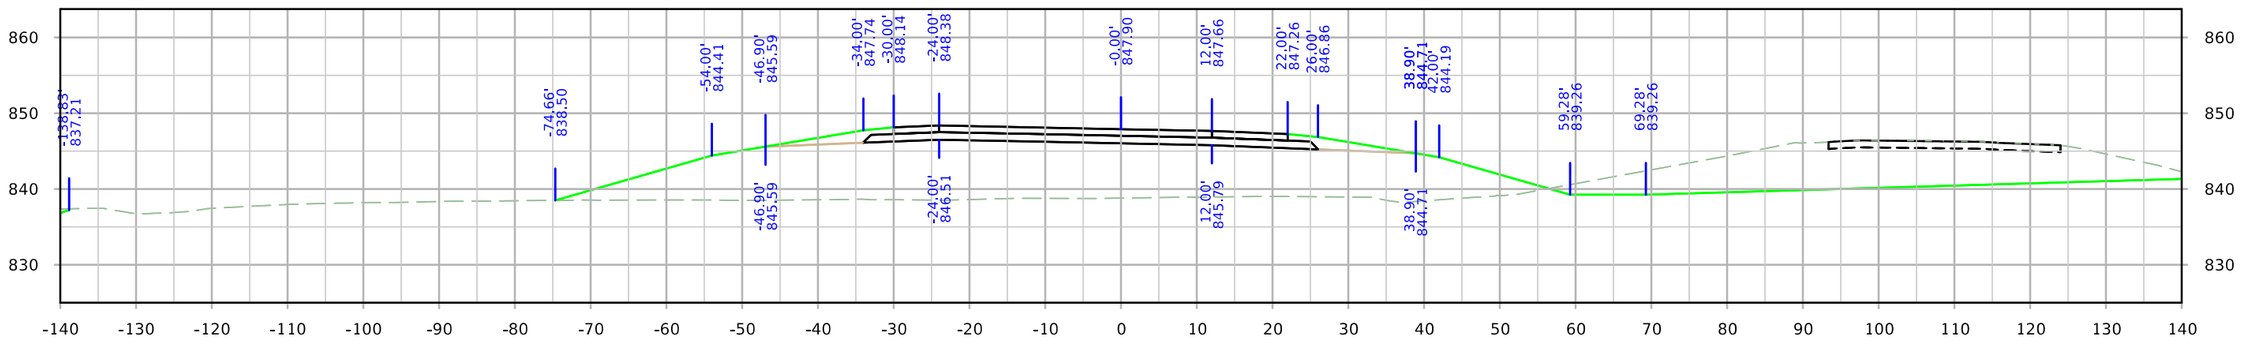

STA. 4111+00.00

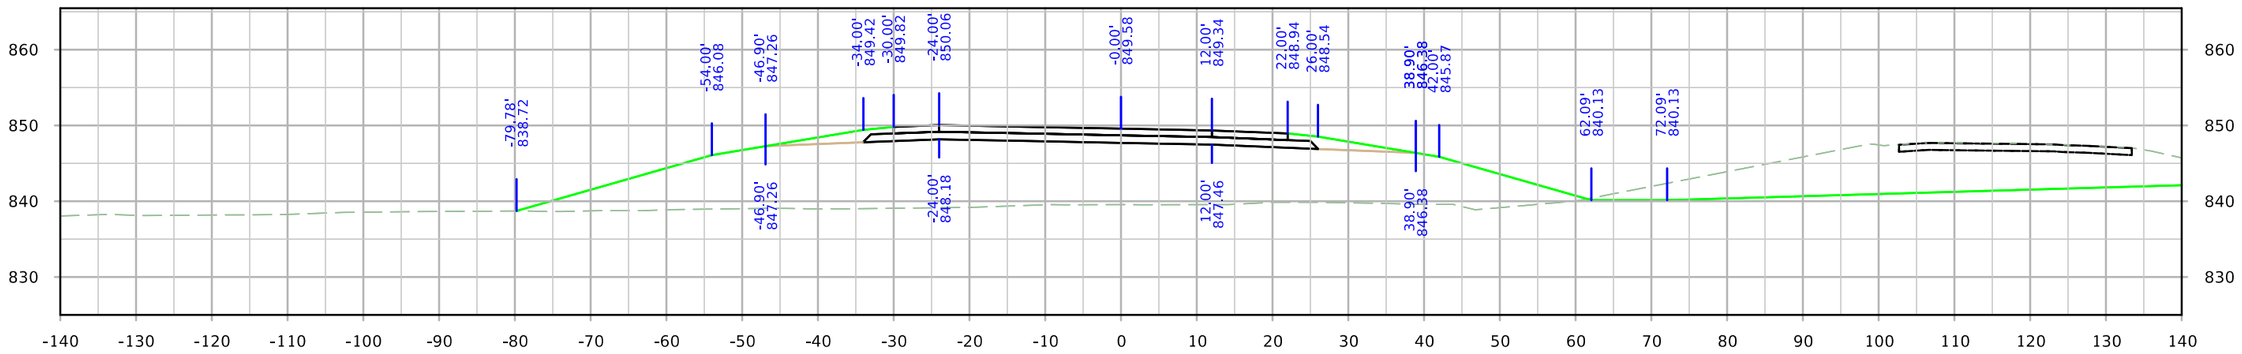


STA. 4110+50.00


FILE NO.	ENGLISH	DESIGN TEAM Holst \ Schrock \ Dudley	Johnson \ Linn COUNTY	PROJECT NUMBER IM-380-6(434)11--13-52	SHEET NUMBER Y.61

3:12:34 PM 10/3/2022 kschroc pw:\\NTPwint1.dot.int.lan:PWMain\Documents\Projects\5238003016\Design_Section3\CADD_Files\Sheet_Files\SHT_52380434_Y30.dgn


RPDWRT

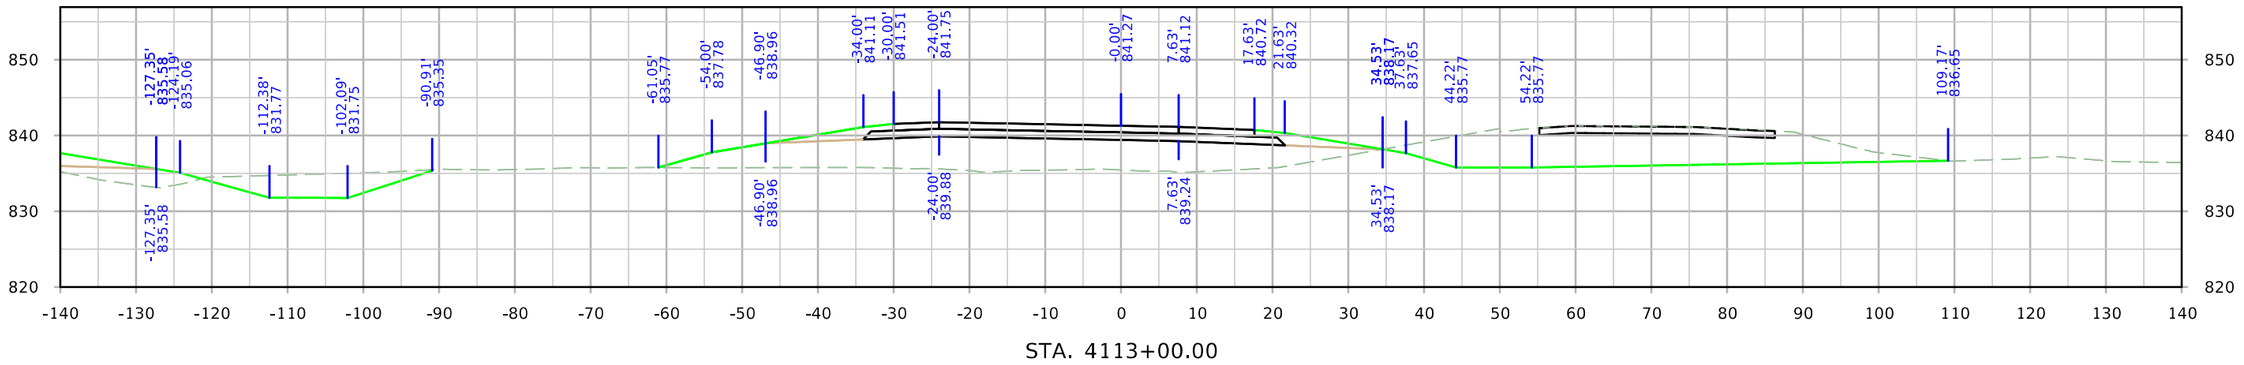

STA. 4113+00.00

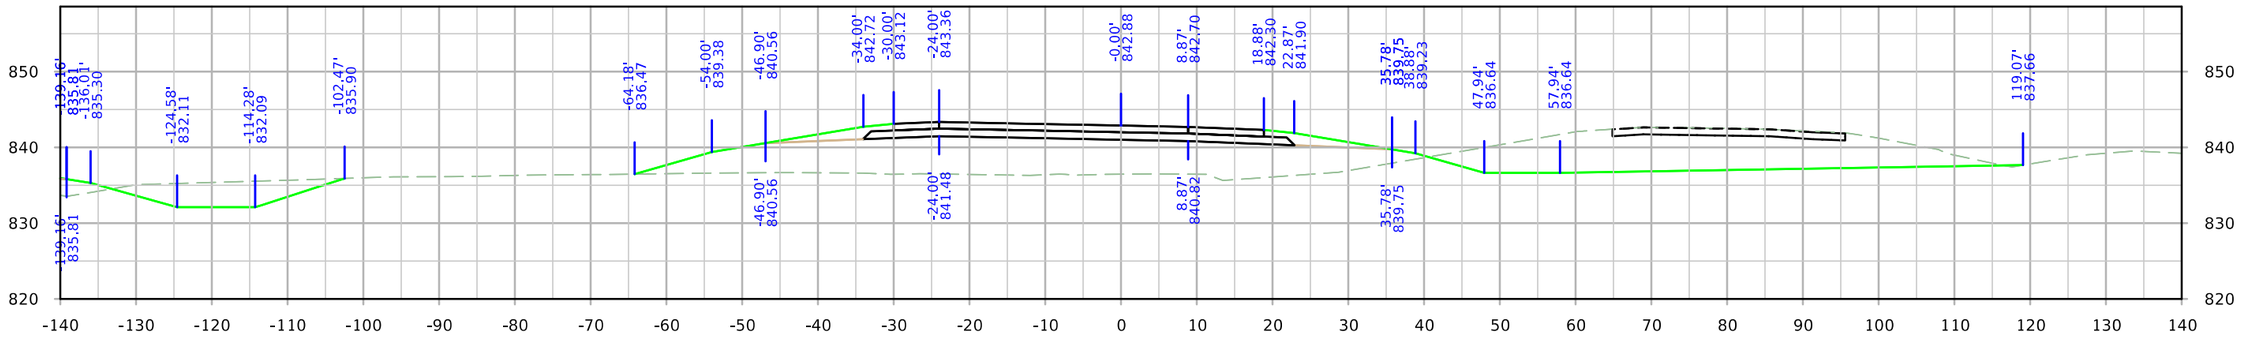

STA. 4112+50.00

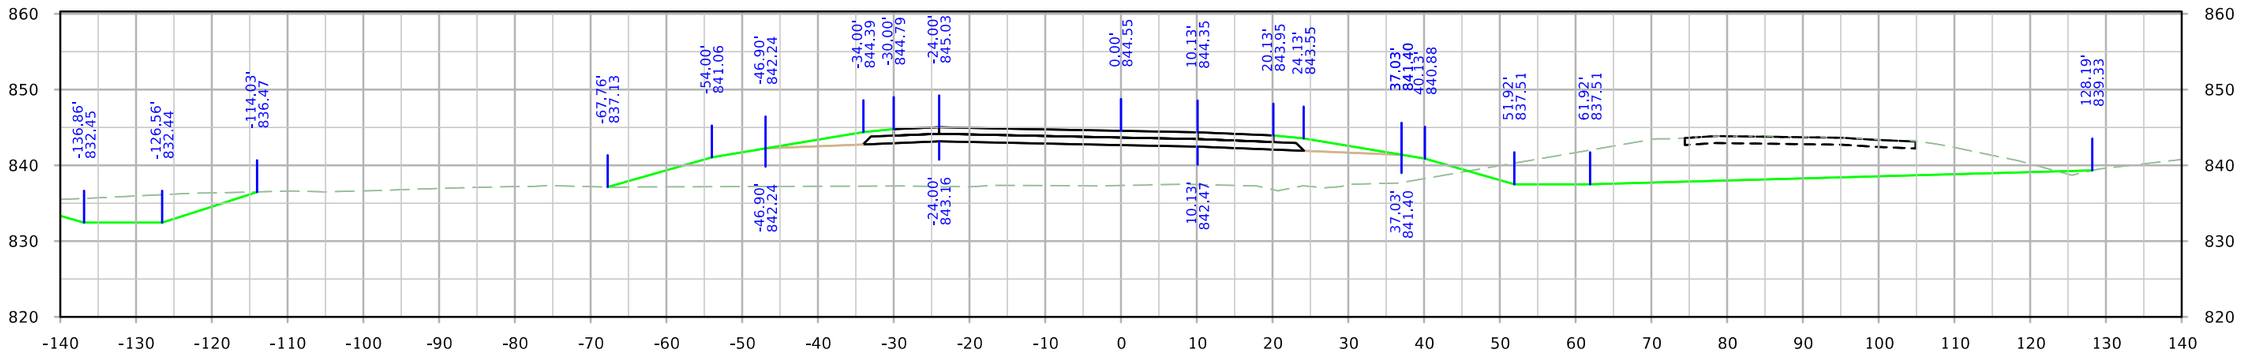


STA. 4112+00.00


FILE NO.	ENGLISH	DESIGN TEAM Holst \ Schrock \ Dudley	Johnson \ Linn COUNTY	PROJECT NUMBER IM-380-6(434)12--13-52	SHEET NUMBER Y.62

3:12:43 PM 10/3/2022 kschroc pw:\\NTPwint1.dot.int.lan:PWMain\Documents\Projects\5238003016\Design_Section3\CADD_Files\Sheet_Files\SHT_52380434_Y30.dgn


RPDWRT

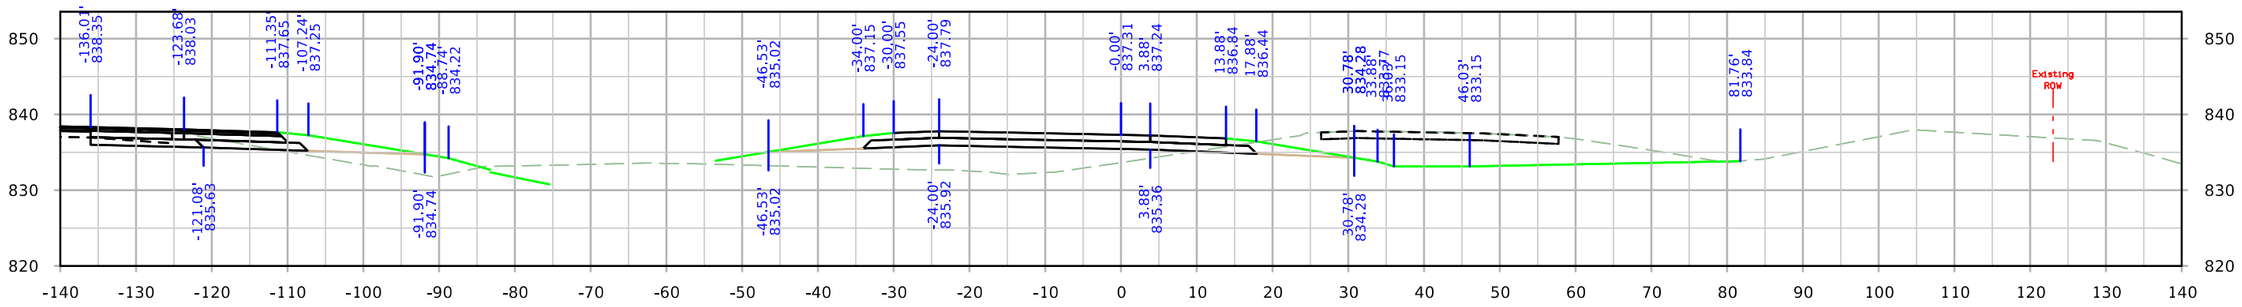

STA. 4114+50.00

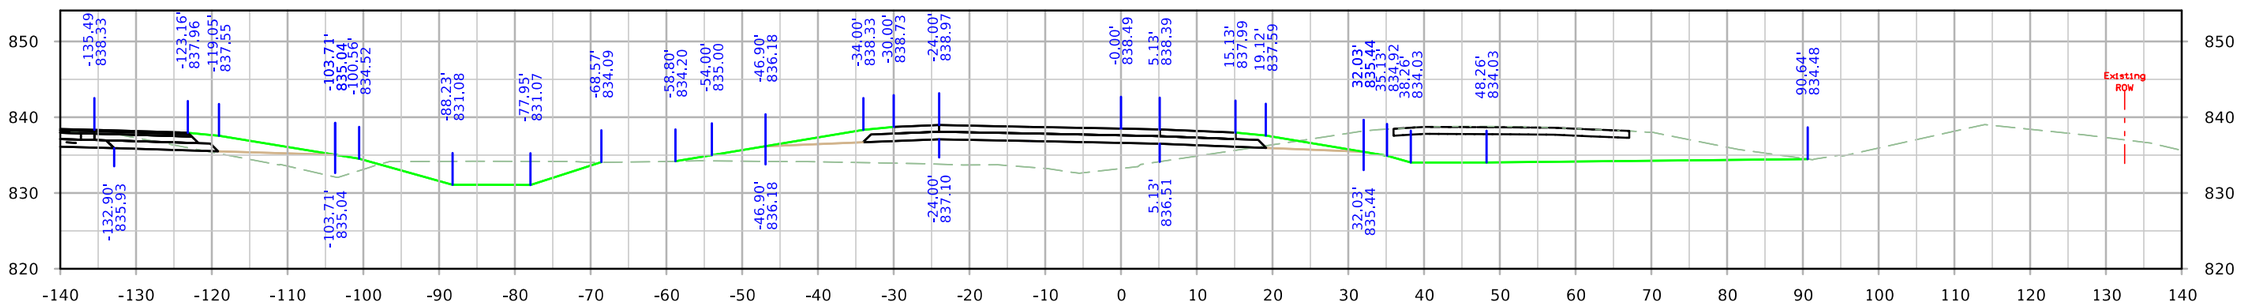

STA. 4114+00.00

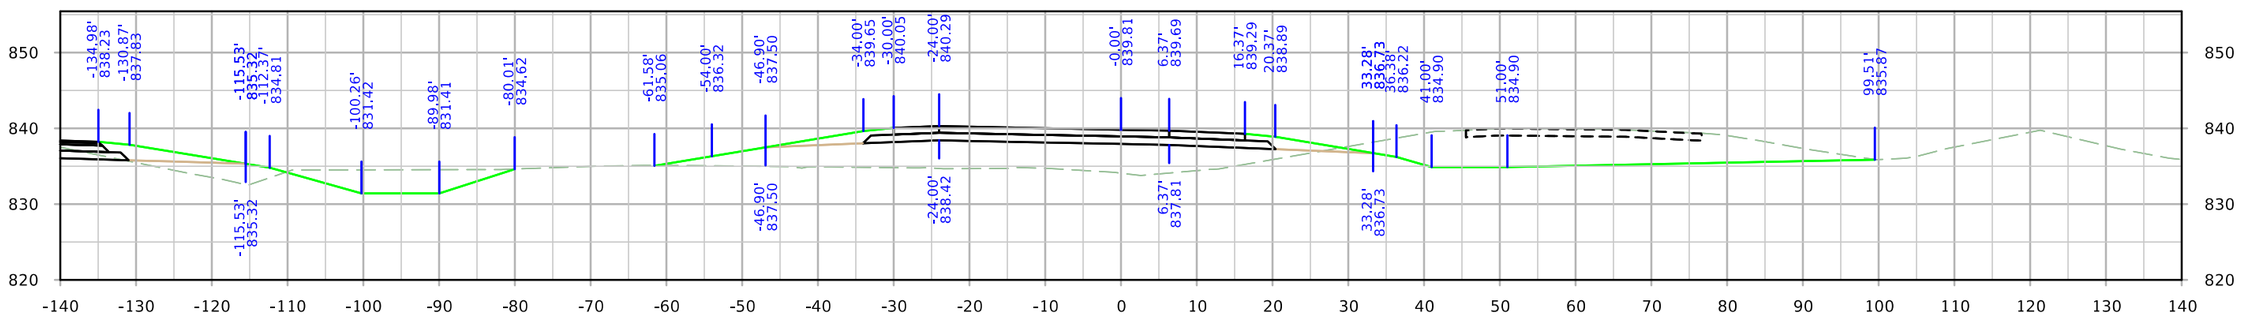


STA. 4113+50.00


FILE NO.	ENGLISH	DESIGN TEAM Holst \ Schrock \ Dudley	Johnson \ Linn COUNTY	PROJECT NUMBER IM-380-6(434)12--13-52	SHEET NUMBER Y.63

3:12:52 PM 10/3/2022 kschroc pw:\\NTPwint1.dot.int.lan:PWMain\Documents\Projects\5238003016\Design_Section3\CADD_Files\Sheet_Files\SHT_52380434_Y30.dgn


RPDWRT

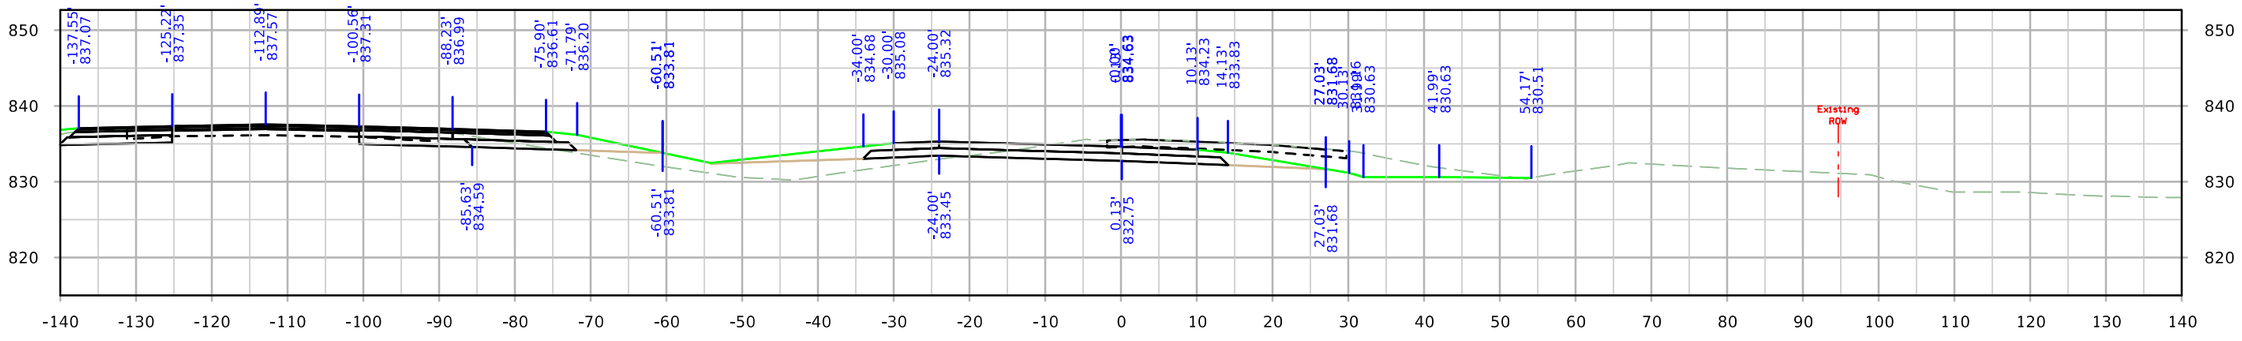

STA. 4116+00.00

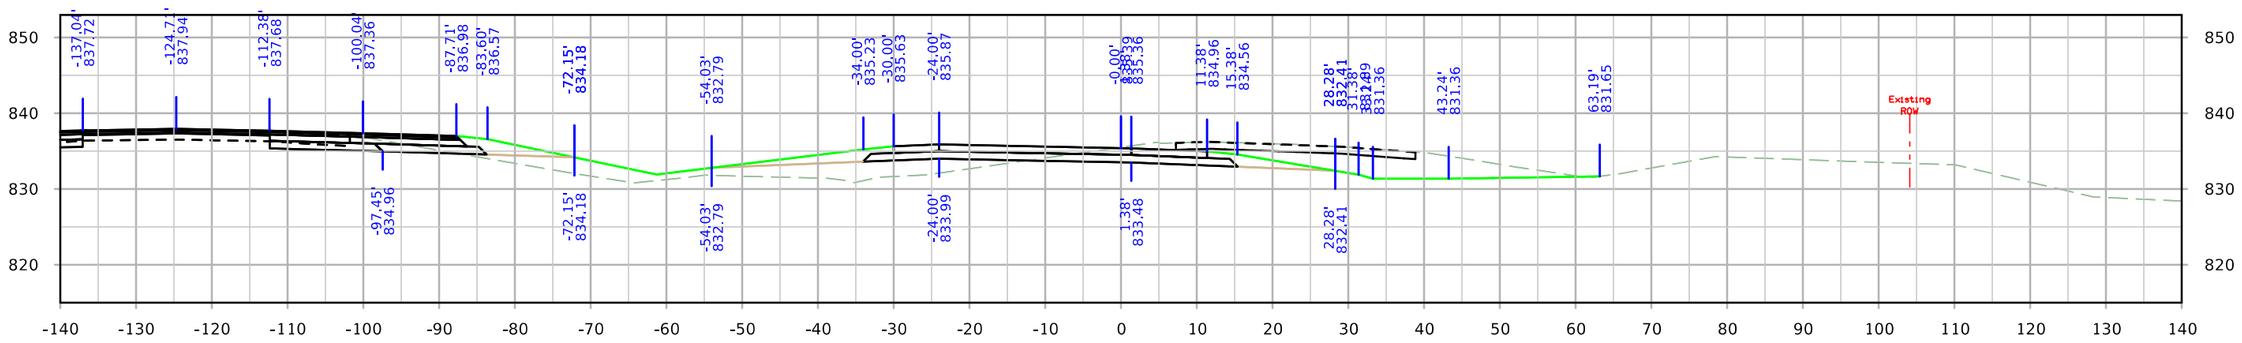

STA. 4115+50.00

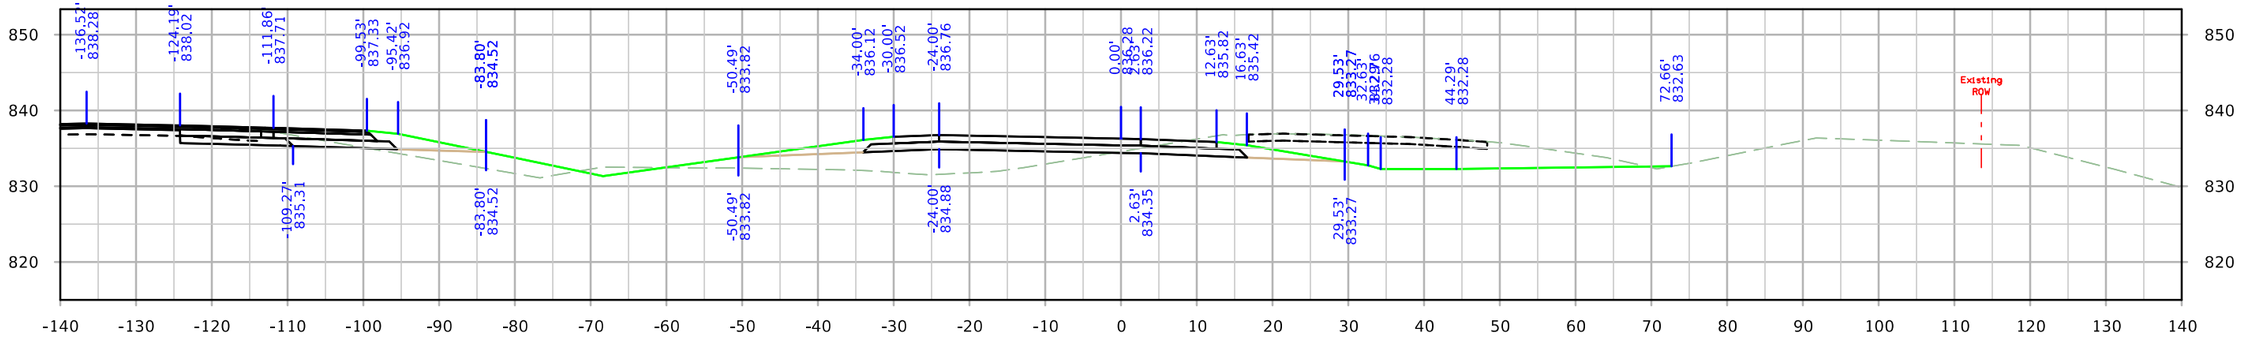


STA. 4115+00.00


FILE NO.	ENGLISH	DESIGN TEAM Holst \ Schrock \ Dudley	Johnson \ Linn COUNTY	PROJECT NUMBER IM-380-6(434)12--13-52	SHEET NUMBER Y.64

3:13:01 PM 10/3/2022 kschroc pw:\\NTPwint1.dot.int.lan:PWMain\Documents\Projects\5238003016\Design_Section3\CADD_Files\Sheet_Files\SHT_52380434_Y30.dgn


RPDWRT

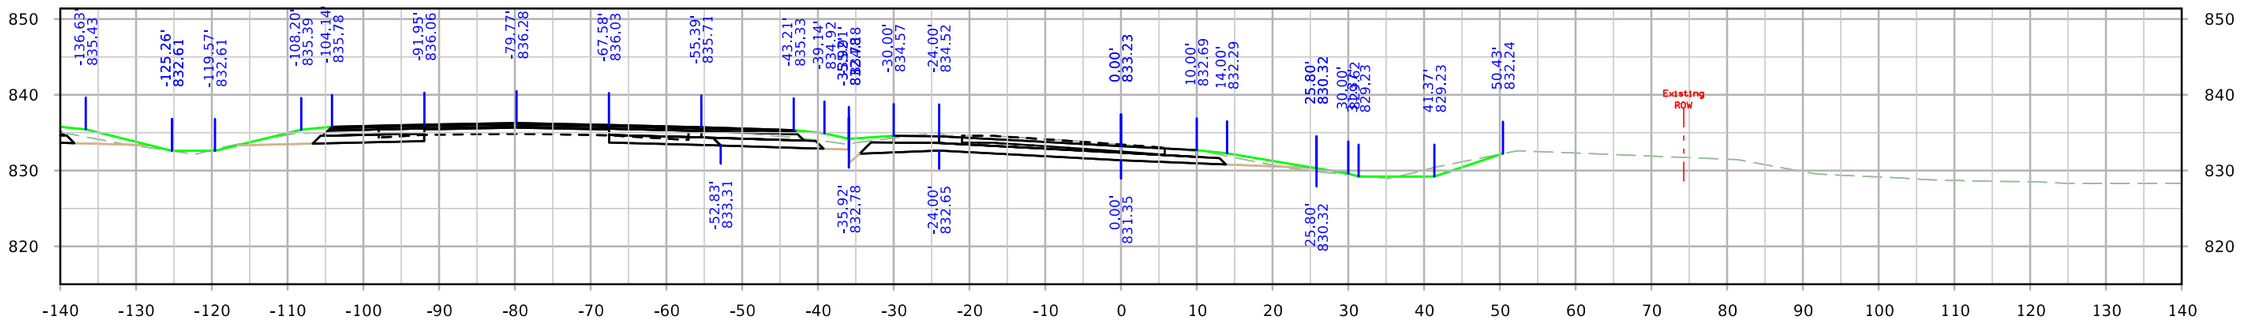

STA. 4117+50.00

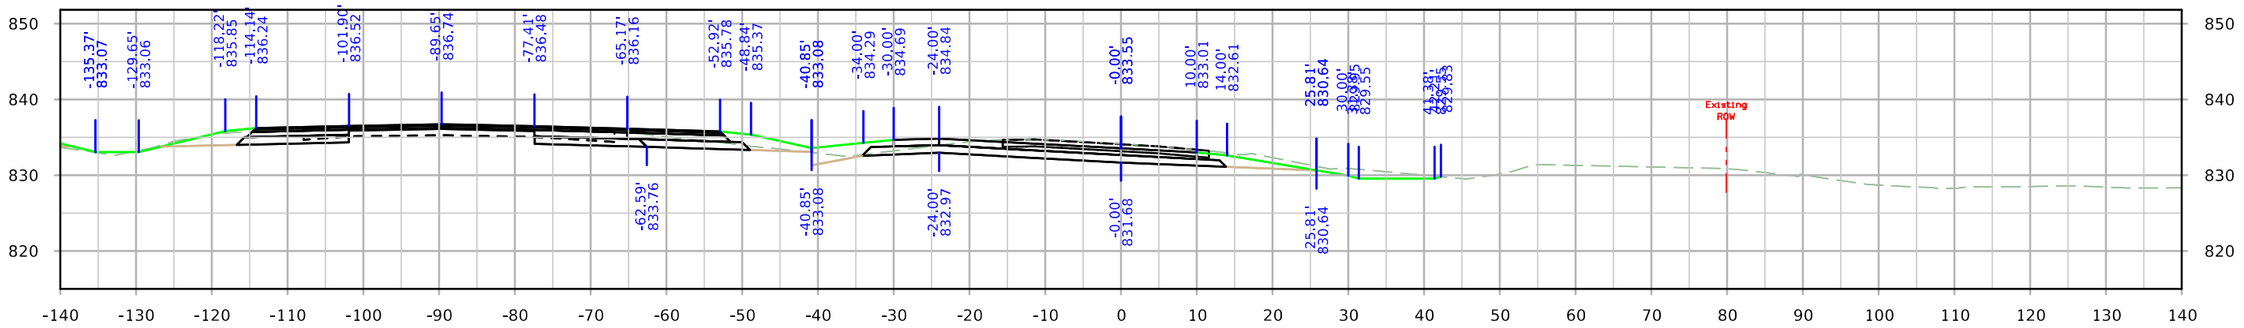

STA. 4117+00.00

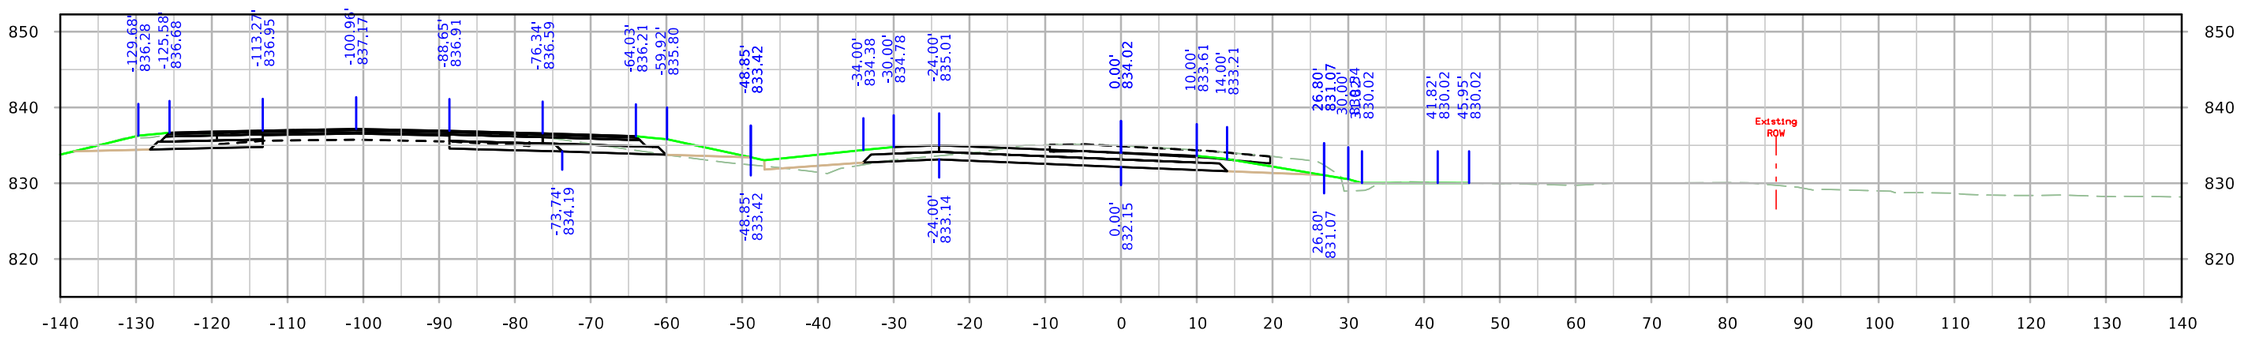


STA. 4116+50.00

FILE NO.	ENGLISH	DESIGN TEAM Holst \ Schrock \ Dudley	Johnson \ Linn COUNTY	PROJECT NUMBER IM-380-6(434)12--13-52	SHEET NUMBER Y.65

3:13:11 PM 10/3/2022 kschroc pw:\\NTPwint1.dot.int.lan:PWMain\Documents\Projects\5238003016\Design_Section3\CADD_Files\Sheet_Files\SHT_52380434_Y30.dgn

RPDWRT

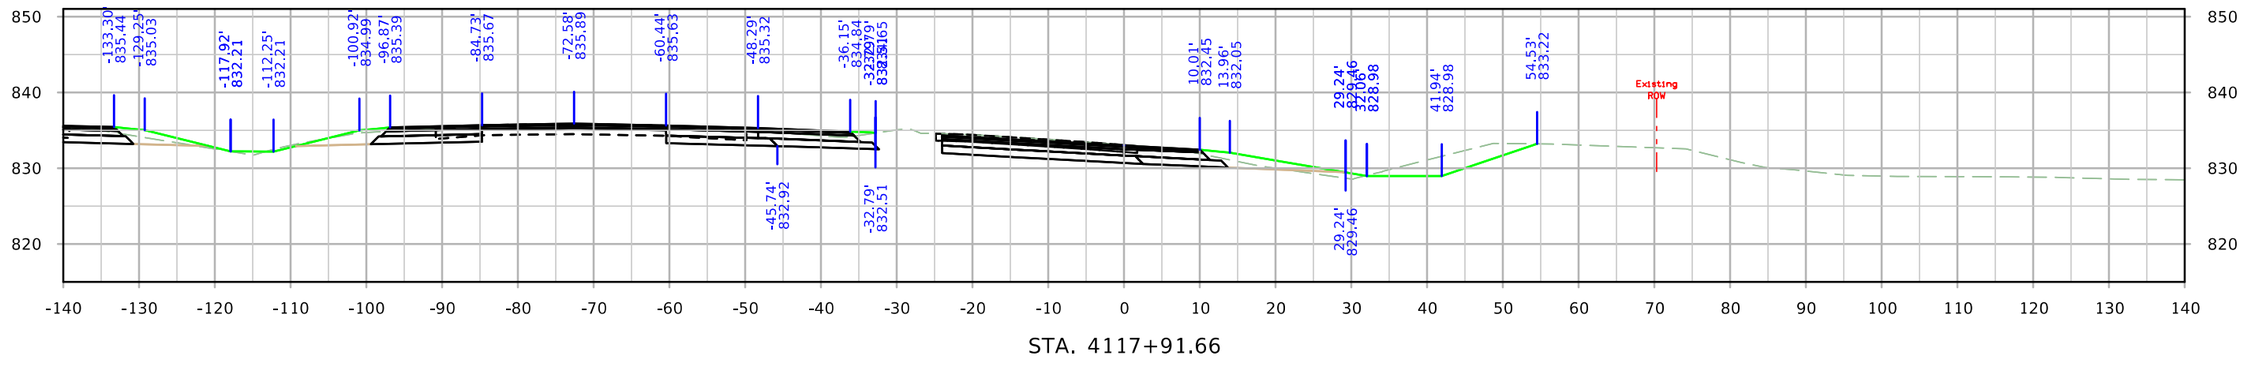


STA. 4117+91.66


FILE NO.	ENGLISH	DESIGN TEAM Holst \ Schrock \ Dudley	Johnson \ Linn COUNTY	PROJECT NUMBER IM-380-6(434)11--13-52	SHEET NUMBER Y.66

3:13:17 PM 10/3/2022 kschroc pw:\\NTPwint1.dot.int.lan:PWMain\Documents\Projects\5238003016\Design_Section3\CADD_Files\Sheet_Files\SHT_52380434_Y30.dgn


RPBUS30

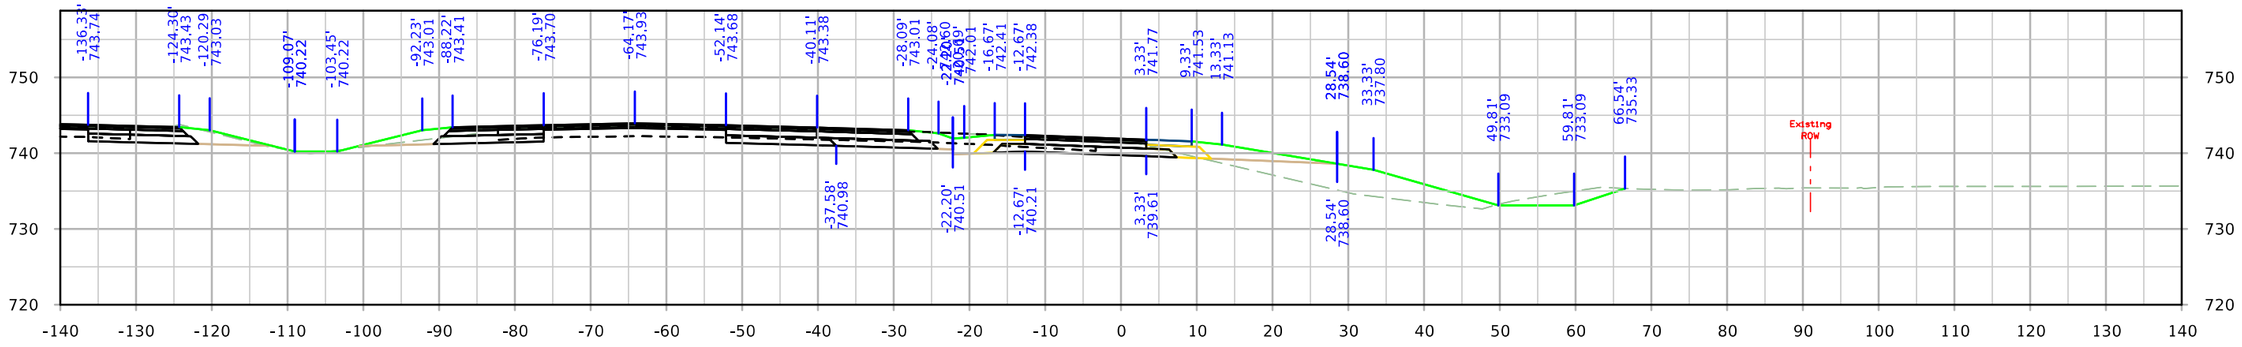

STA. 2226+25.00

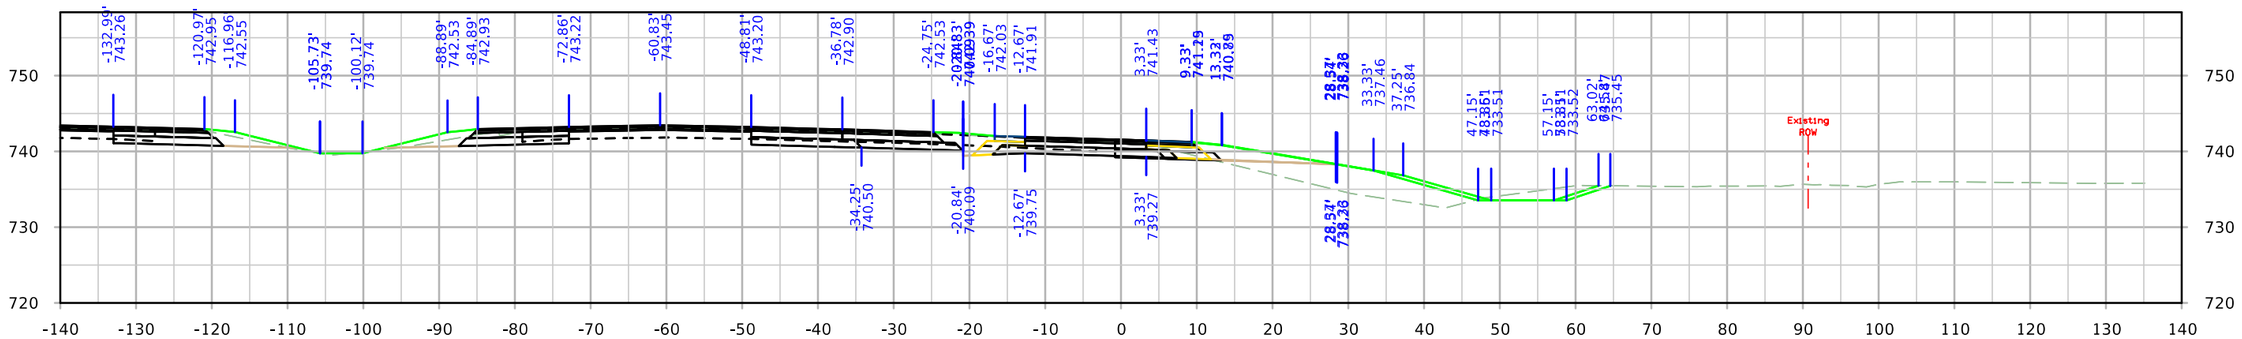

STA. 2225+75.00

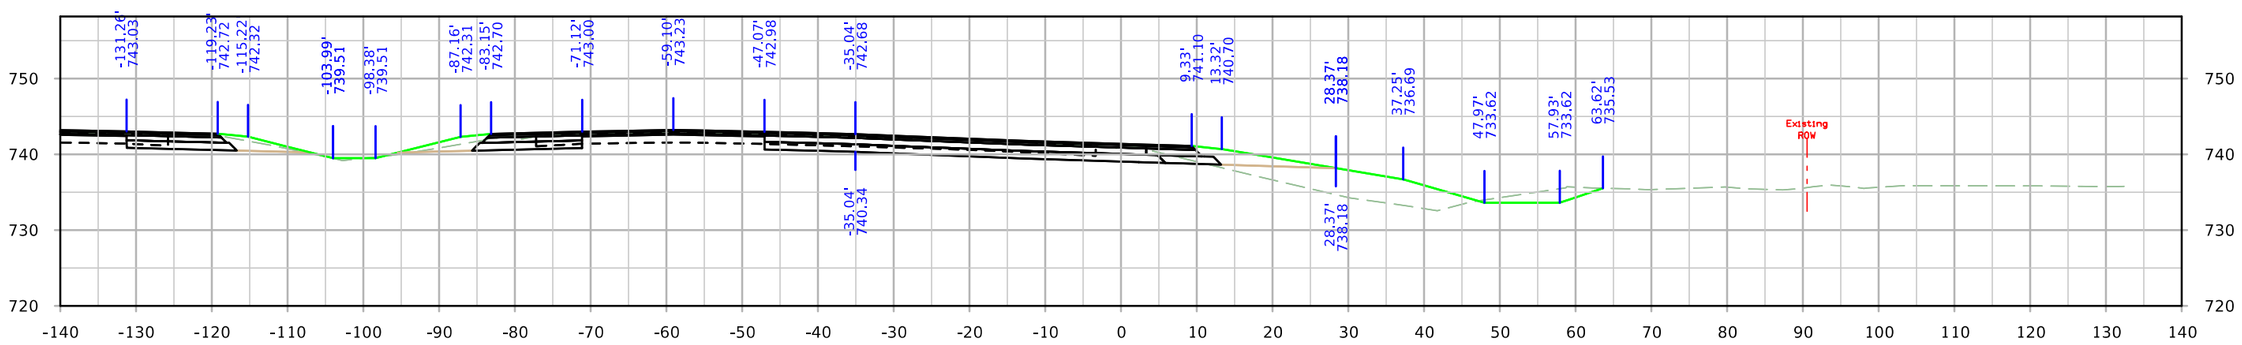


STA. 2225+48.94


FILE NO.	ENGLISH	DESIGN TEAM Holst \ Schrock \ Dudley	Johnson \ Linn COUNTY	PROJECT NUMBER IM-380-6(434)11--13-52	SHEET NUMBER Y.67

3:13:55 PM 10/3/2022 kschroc pw:\\NTPwint1.dot.int.lan:PWMain\Documents\Projects\5238003016\Design_Section3\CADD_Files\Sheet_Files\SHT_52380434_Y67.dgn


RPBUS30

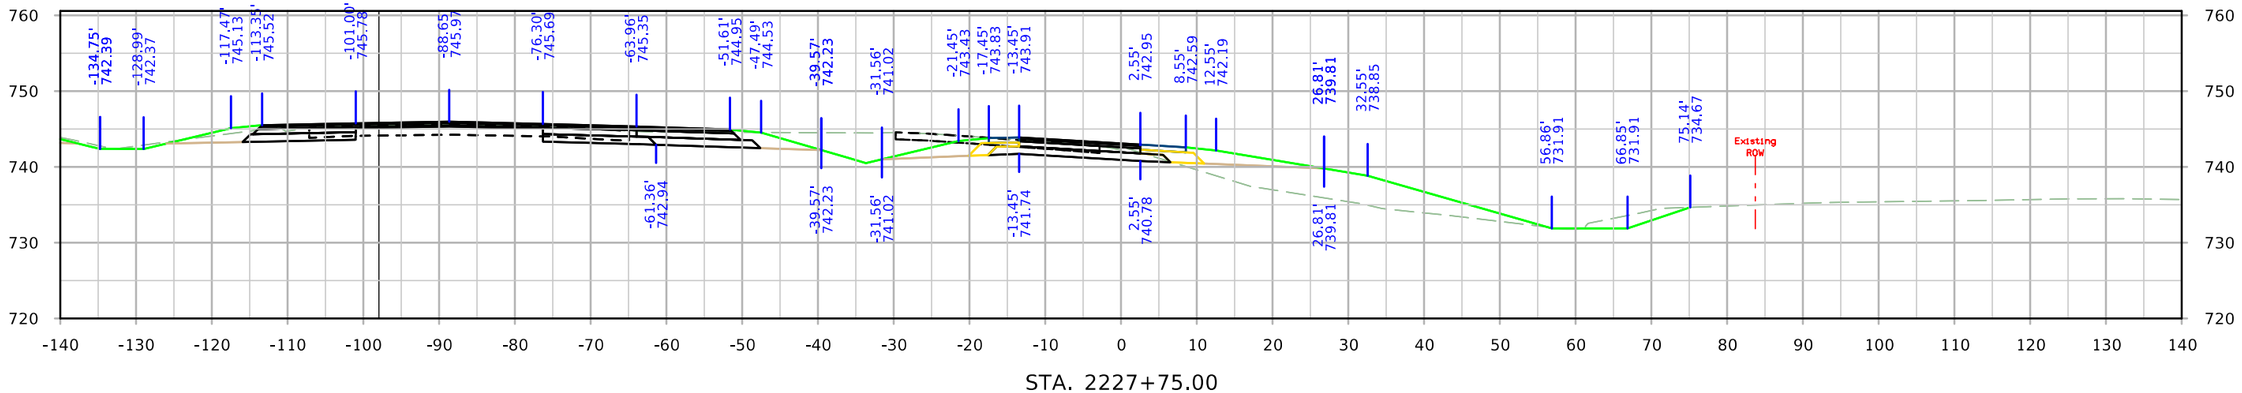

STA. 2227+75.00

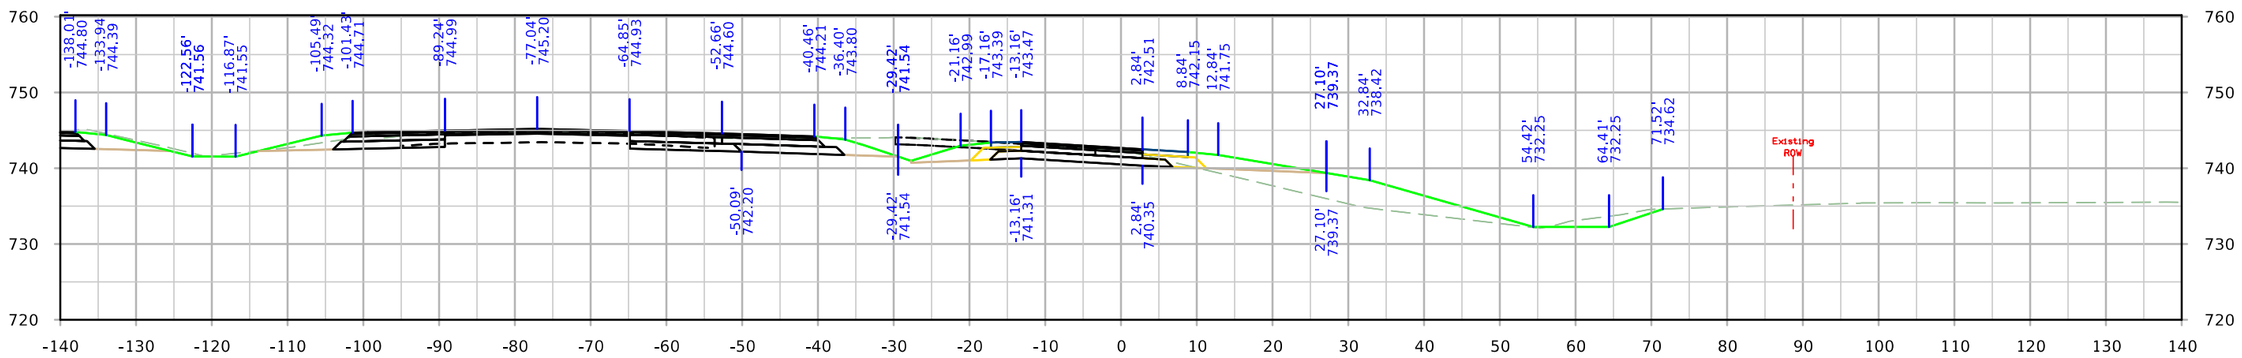

STA. 2227+25.00

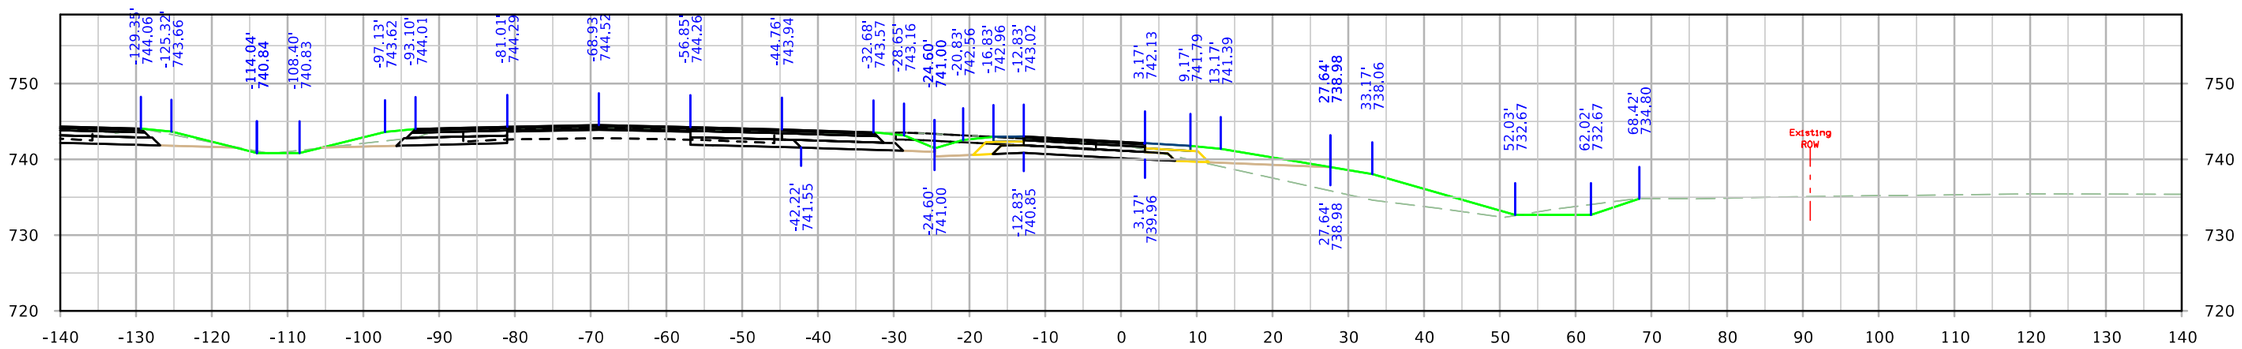


STA. 2226+75.00


FILE NO.	ENGLISH	DESIGN TEAM Holst \ Schrock \ Dudley	Johnson \ Linn COUNTY	PROJECT NUMBER IM-380-6(434)12--13-52	SHEET NUMBER Y.68

3:14:05 PM 10/3/2022 kschroc pw:\\NTPwint1.dot.int.lan:PWMain\Documents\Projects\5238003016\Design_Section3\CADD_Files\Sheet_Files\SHT_52380434_Y67.dgn


RPBUS30

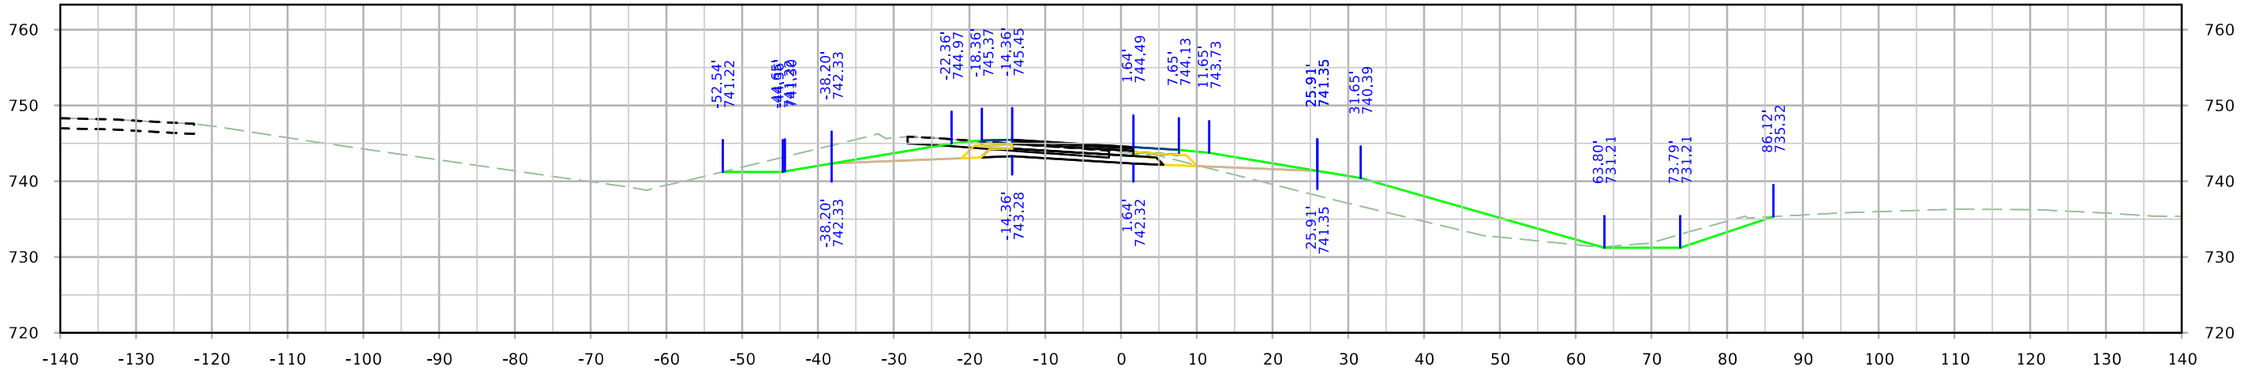

STA. 2229+25.00

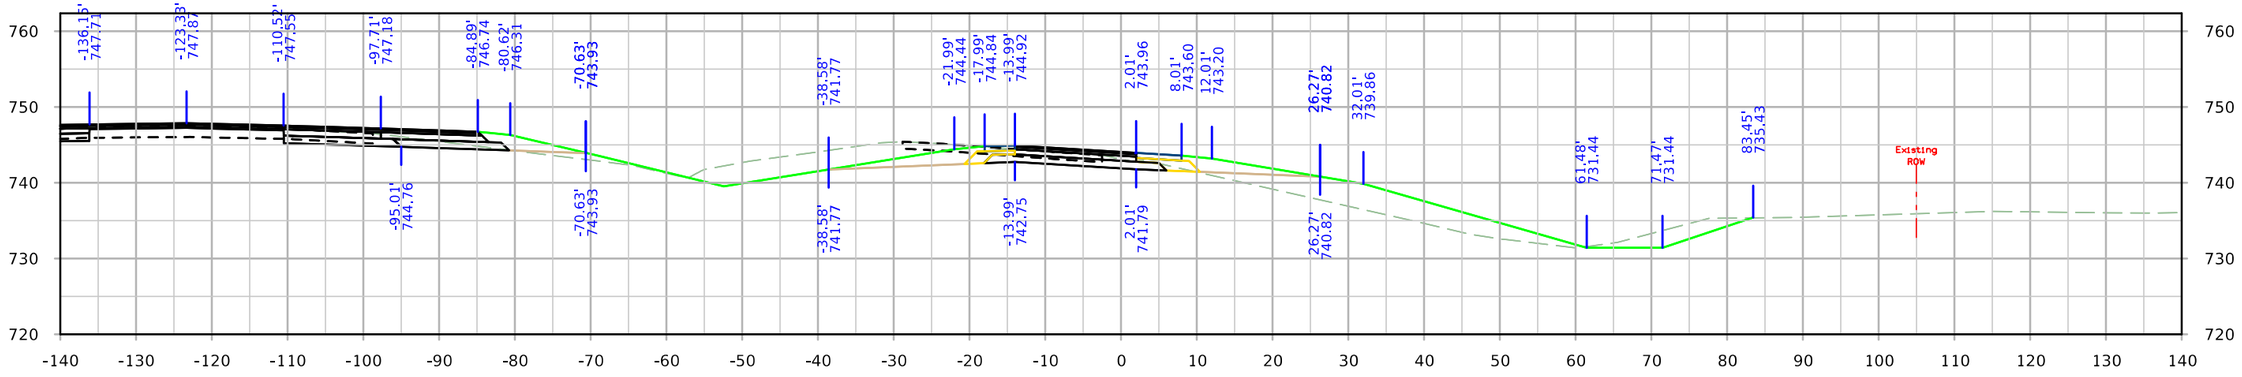

STA. 2228+75.00

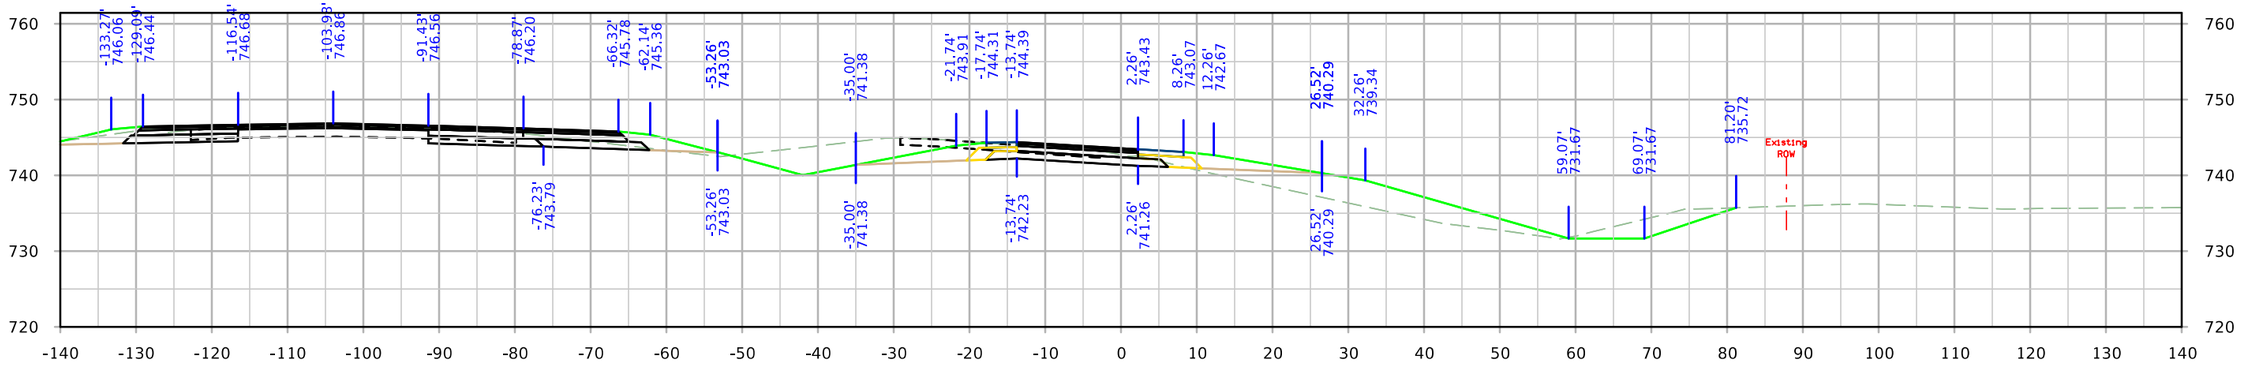


STA. 2228+25.00


FILE NO.	ENGLISH	DESIGN TEAM Holst \ Schrock \ Dudley	Johnson \ Linn COUNTY	PROJECT NUMBER IM-380-6(434)11--13-52	SHEET NUMBER Y.69

3:14:14 PM 10/3/2022 kschroc pw:\\NTPwint1.dot.int.lan:PWMain\Documents\Projects\5238003016\Design_Section3\CADD_Files\Sheet_Files\SHT_52380434_Y67.dgn


RPBUS30

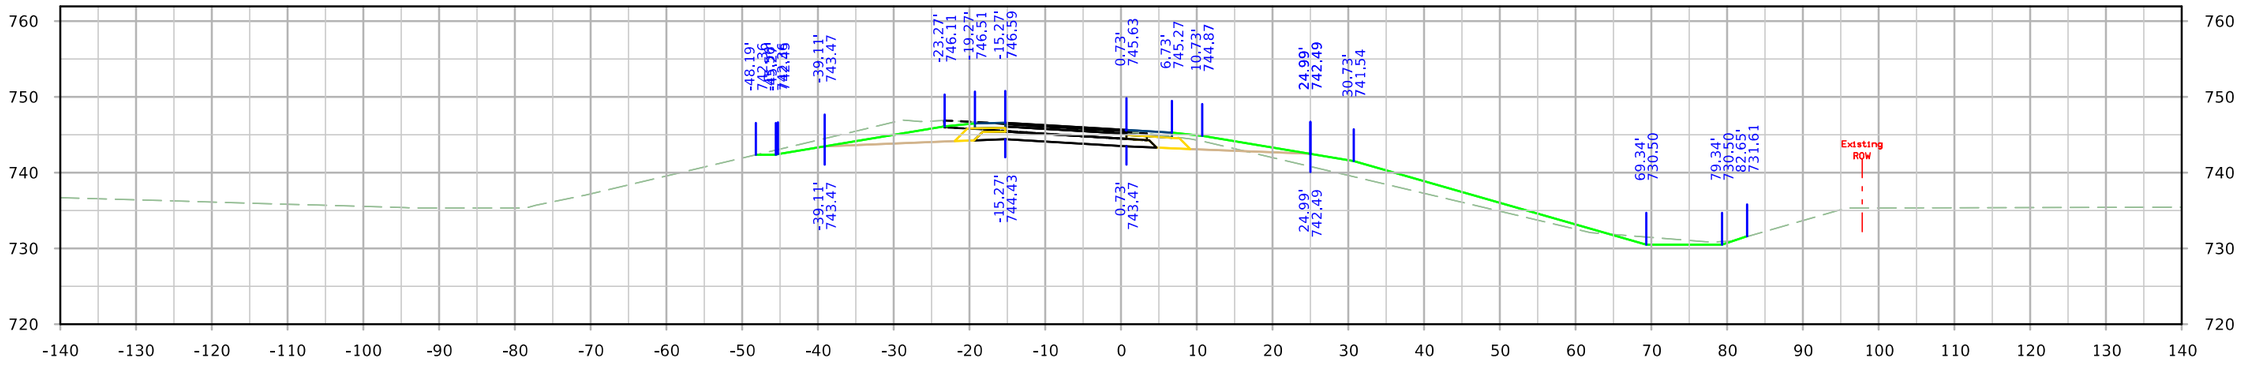

STA. 2230+75.00

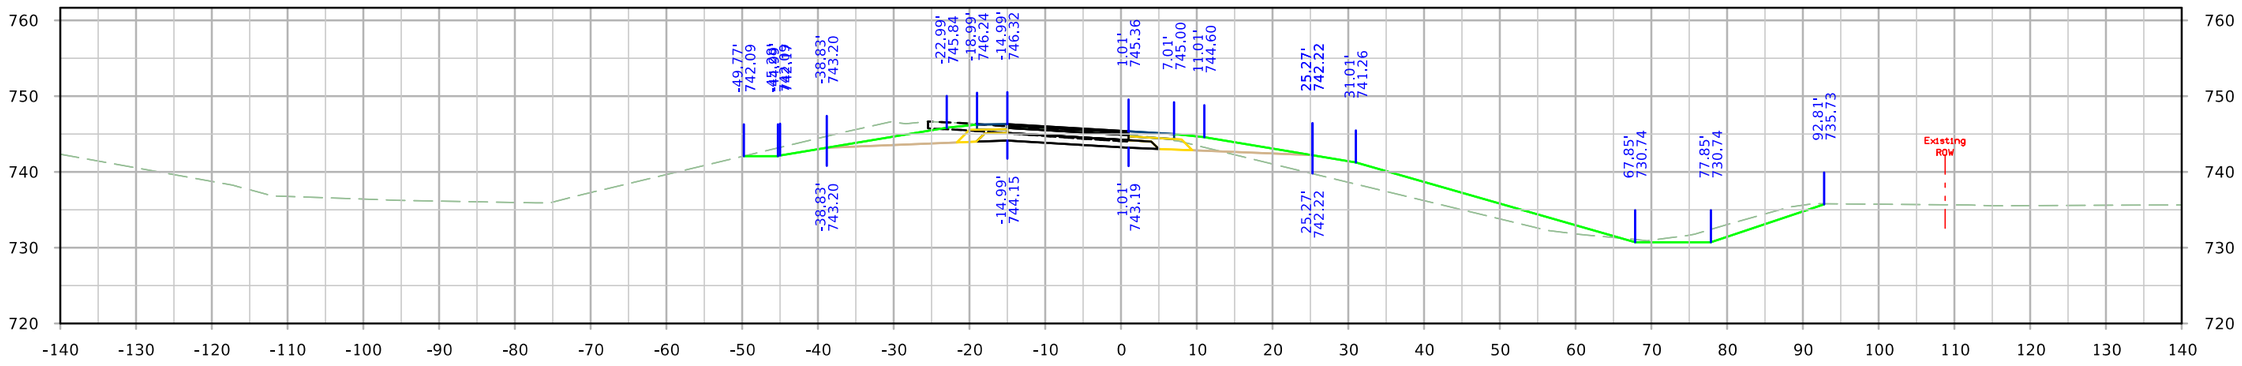

STA. 2230+25.00

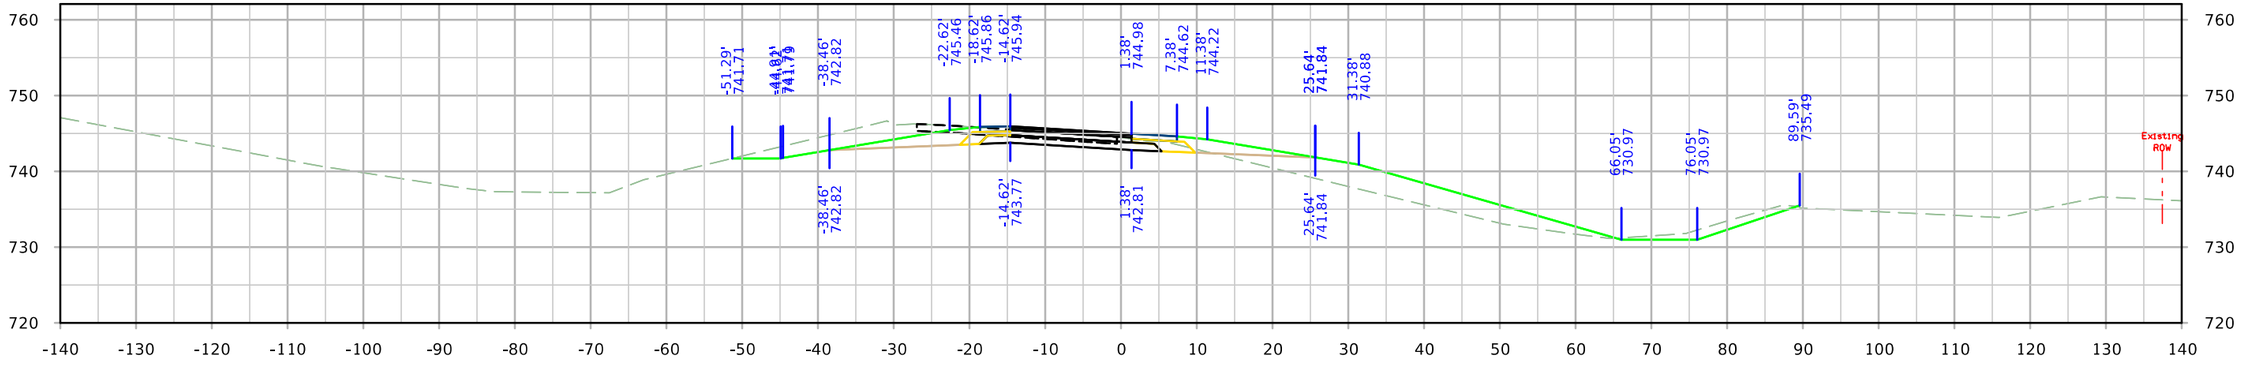


STA. 2229+75.00


FILE NO.	ENGLISH	DESIGN TEAM Holst \ Schrock \ Dudley	Johnson \ Linn COUNTY	PROJECT NUMBER IM-380-6(434)11--13-52	SHEET NUMBER Y.70

3:14:22 PM 10/3/2022 kschroc pw:\\NTPwint1.dot.int.lan:PWMain\Documents\Projects\5238003016\Design_Section3\CADD_Files\Sheet_Files\SHT_52380434_Y67.dgn

RPBUS30

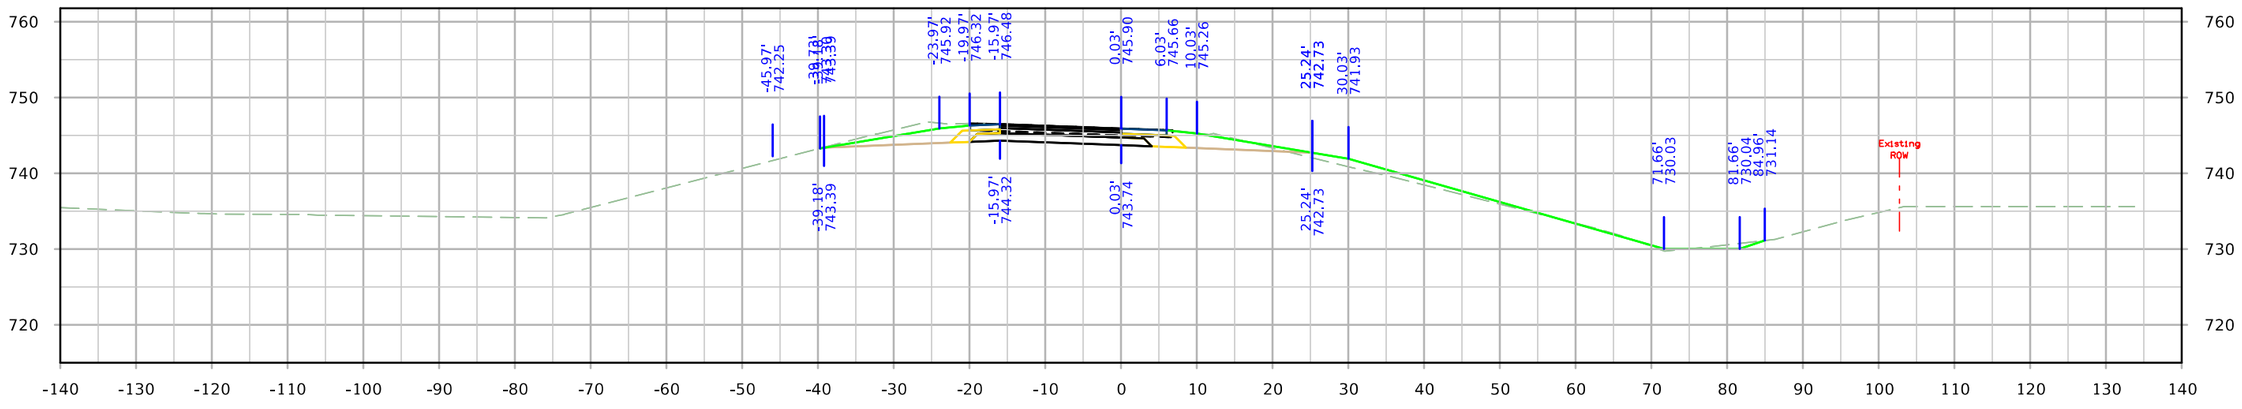

STA. 2231+75.00

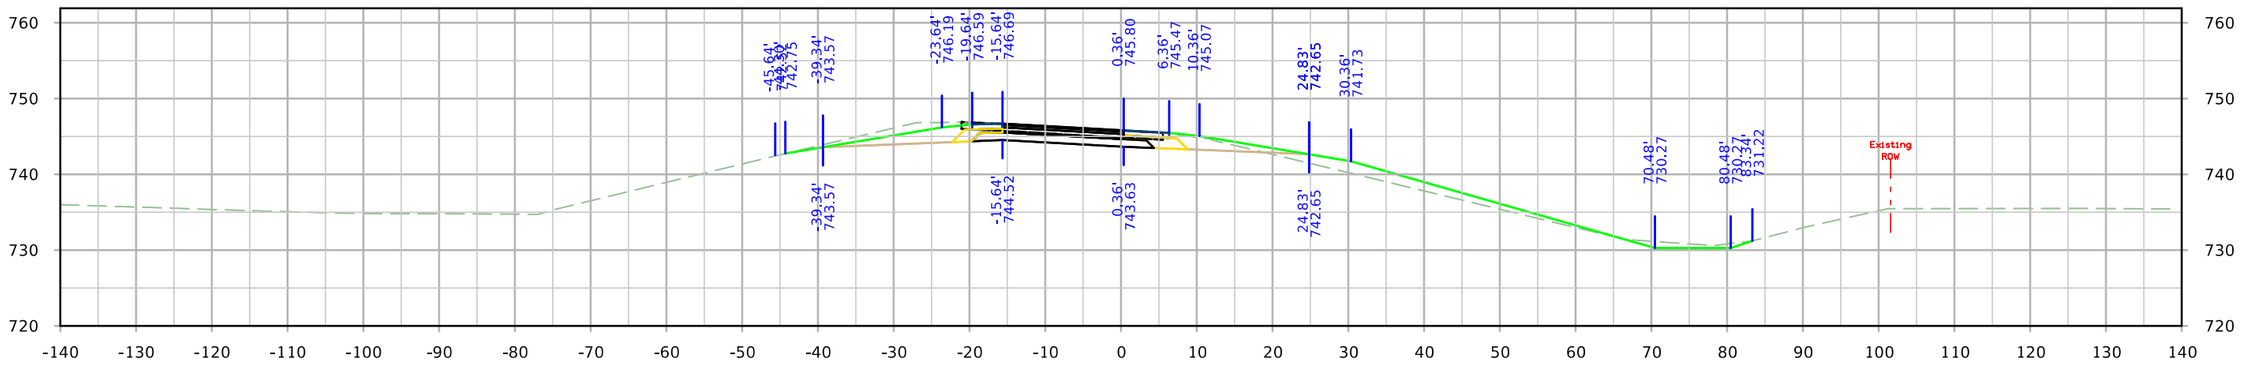


STA. 2231+25.00

FILE NO.	ENGLISH	DESIGN TEAM Holst \ Schrock \ Dudley	Johnson \ Linn COUNTY	PROJECT NUMBER IM-380-6(434)11--13-52	SHEET NUMBER Y.71

3:14:29 PM 10/3/2022 kschroc pw:\\NTPwint1.dot.int.lan:PWMain\Documents\Projects\5238003016\Design_Section3\CADD_Files\Sheet_Files\SHT_52380434_Y67.dgn

RPBUS30

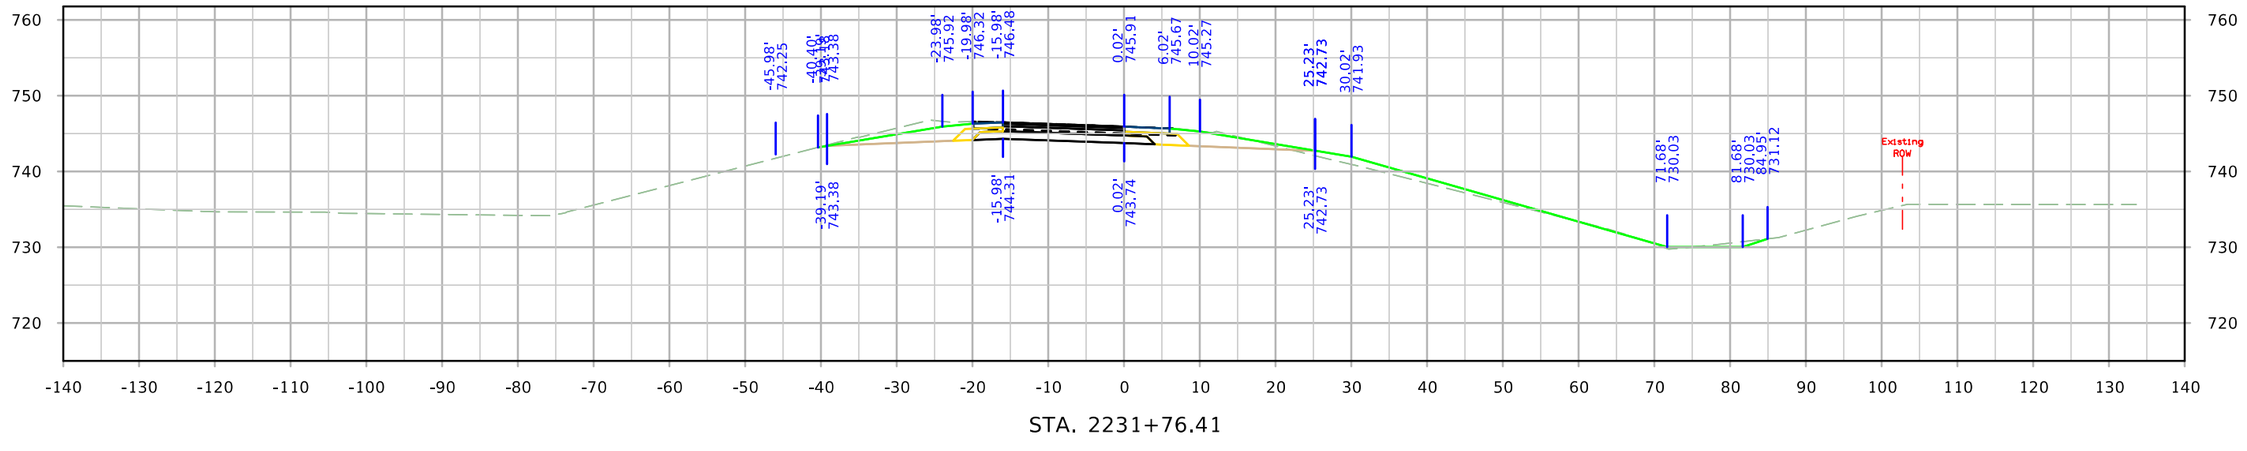


STA. 2231+76.41


FILE NO.	ENGLISH	DESIGN TEAM Holst \ Schrock \ Dudley	Johnson \ Linn COUNTY	PROJECT NUMBER IM-380-6(434)11--13-52	SHEET NUMBER Y.72

3:14:33 PM 10/3/2022 kschroc pw:\\NTPwint1.dot.int.lan:PWMain\Documents\Projects\5238003016\Design_Section3\CADD_Files\Sheet_Files\SHT_52380434_Y67.dgn


RPCUS30

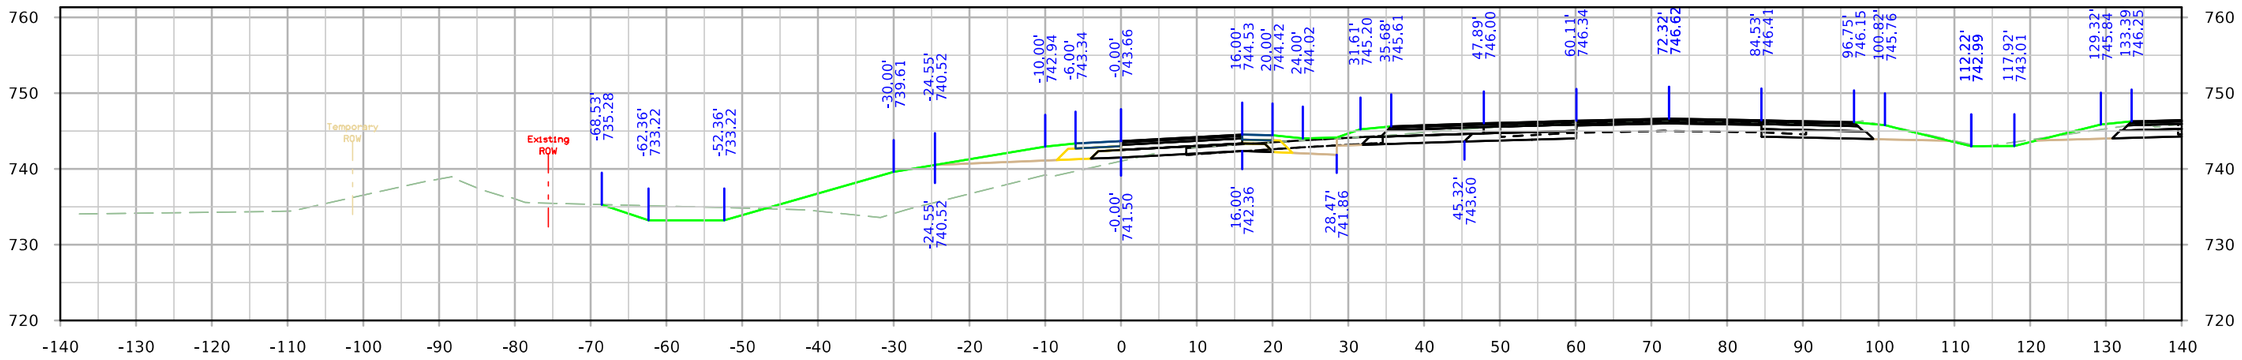

STA. 3228+00.00

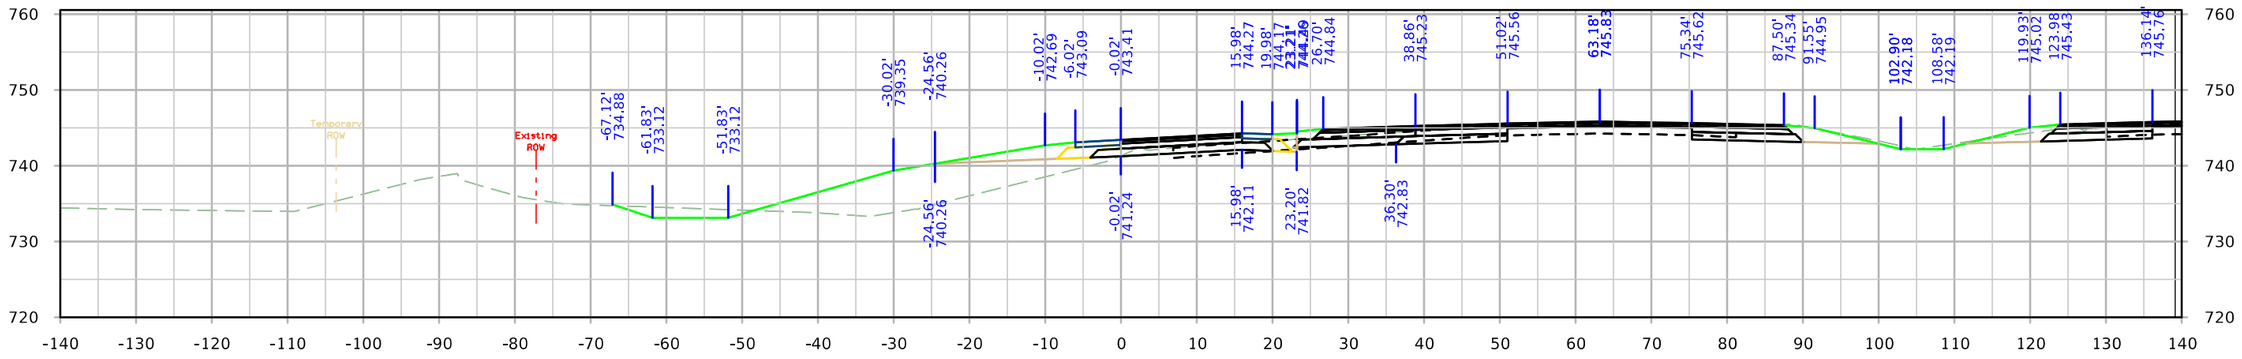

STA. 3227+50.00

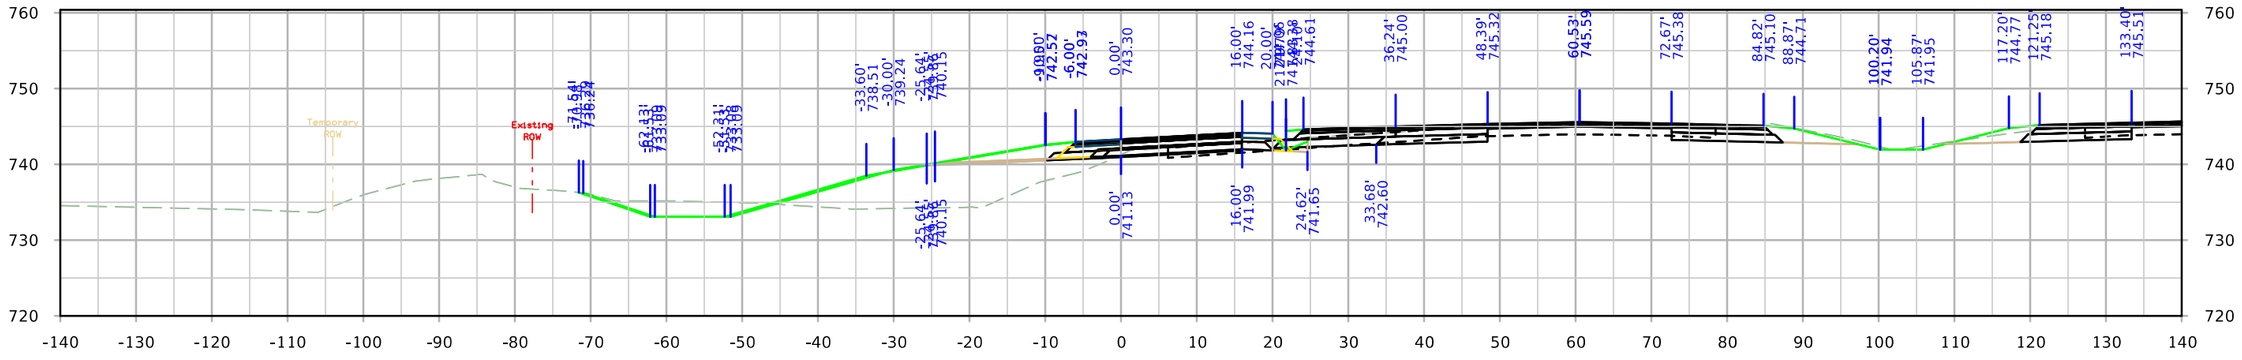


STA. 3227+33.91


FILE NO.	ENGLISH	DESIGN TEAM Holst \ Schrock \ Dudley	Johnson \ Linn COUNTY	PROJECT NUMBER IM-380-6(434)11--13-52	SHEET NUMBER Y.73

3:14:39 PM 10/3/2022 kschroc pw:\\NTPwint1.dot.int.lan:PWMain\Documents\Projects\5238003016\Design_Section3\CADD_Files\Sheet_Files\SHT_52380434_Y67.dgn


RPCUS30

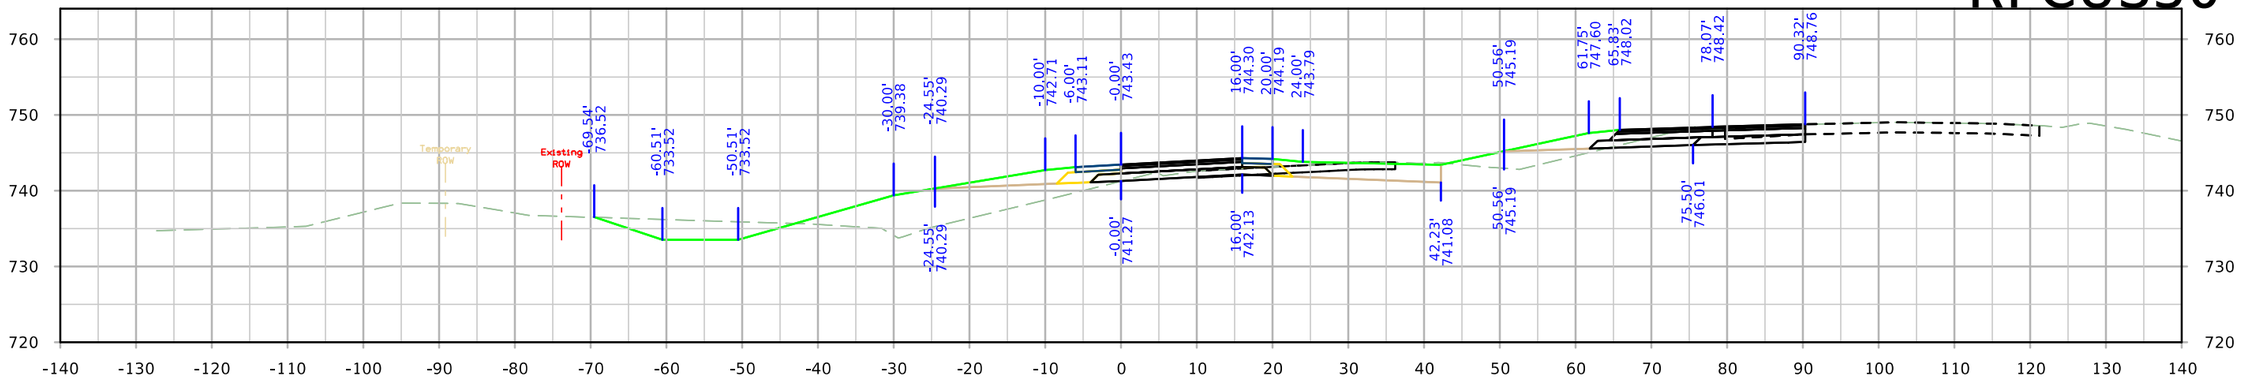

STA. 3229+50.00

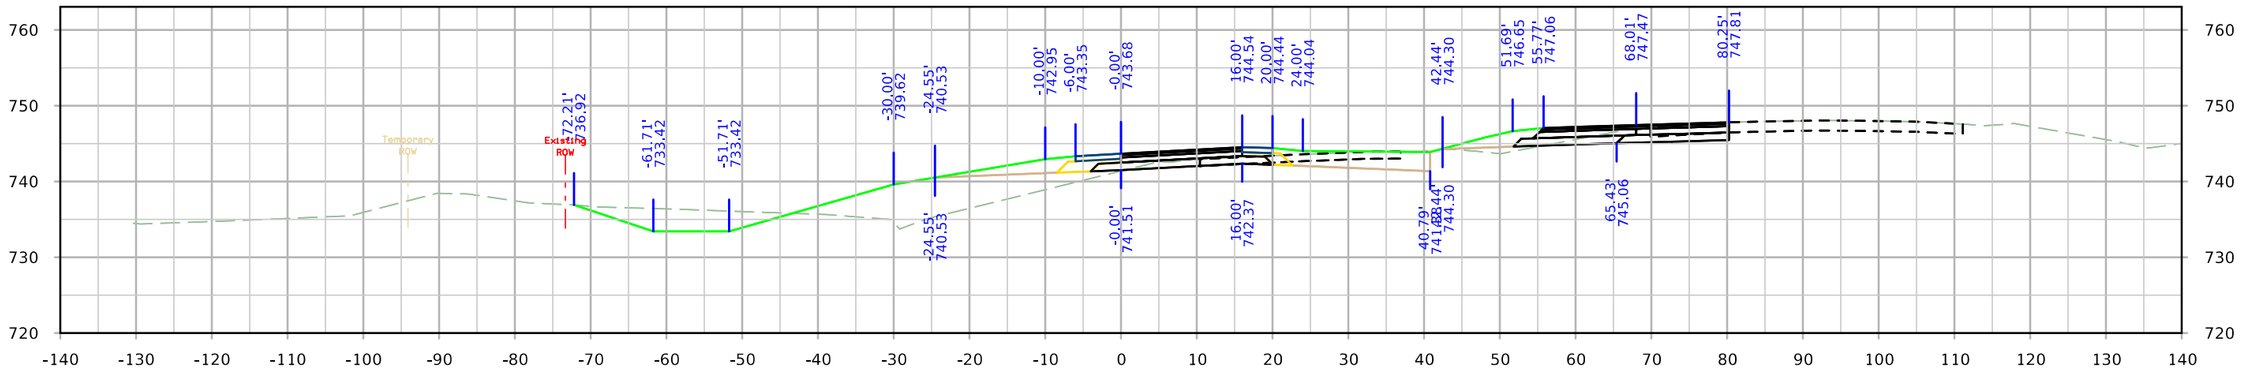

STA. 3229+00.00

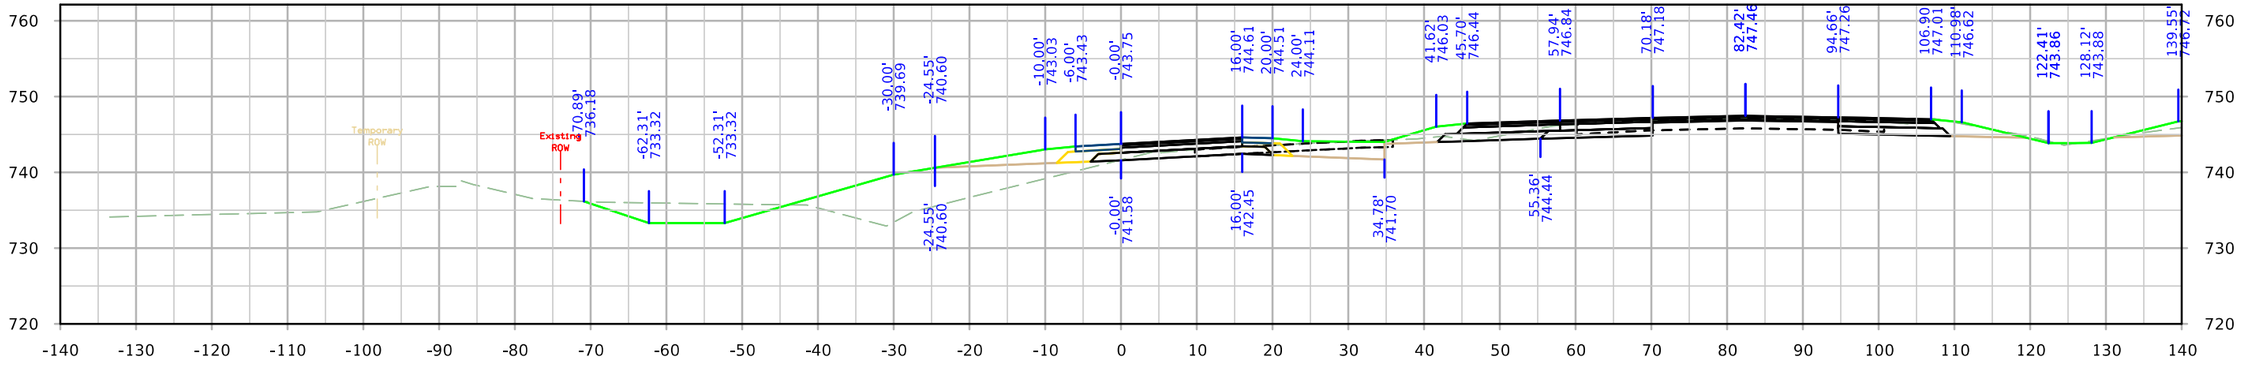


STA. 3228+50.00


FILE NO.	ENGLISH	DESIGN TEAM Holst \ Schrock \ Dudley	Johnson \ Linn COUNTY	PROJECT NUMBER IM-380-6(434)11--13-52	SHEET NUMBER Y.74

3:14:48 PM 10/3/2022 kschroc pw:\\NTPwint1.dot.int.lan:PWMain\Documents\Projects\5238003016\Design_Section3\CADD_Files\Sheet_Files\SHT_52380434_Y67.dgn

RPCUS30

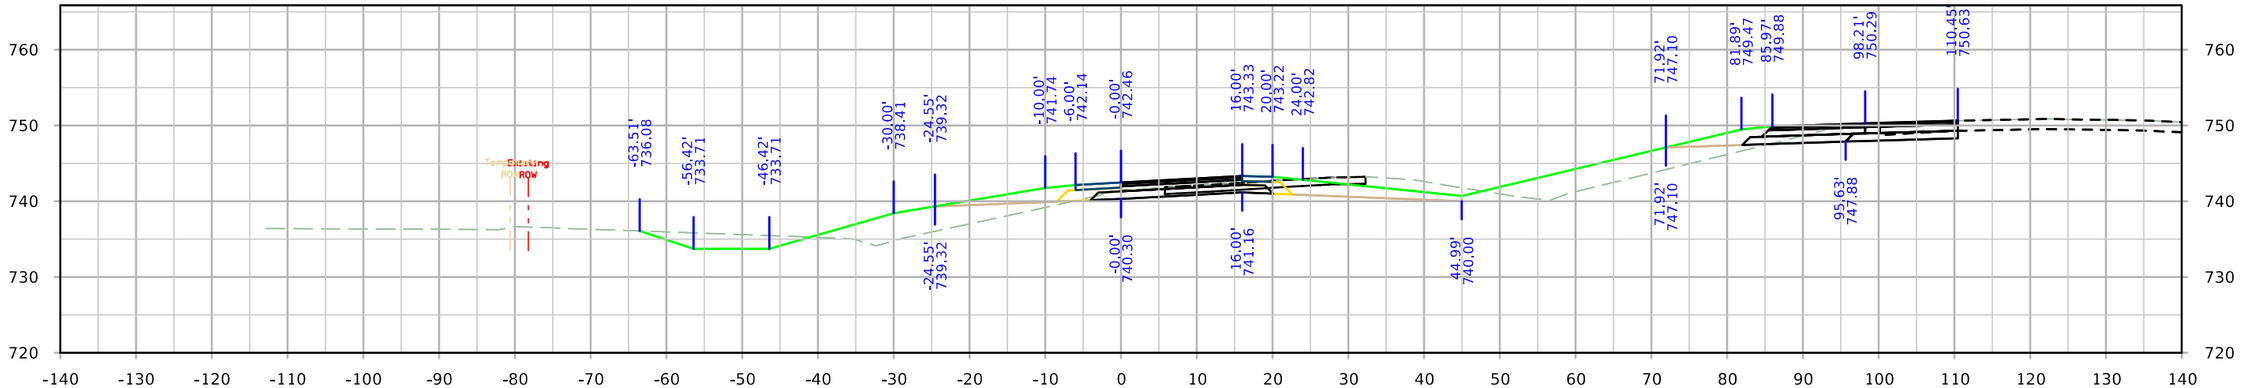

STA. 3230+50.00

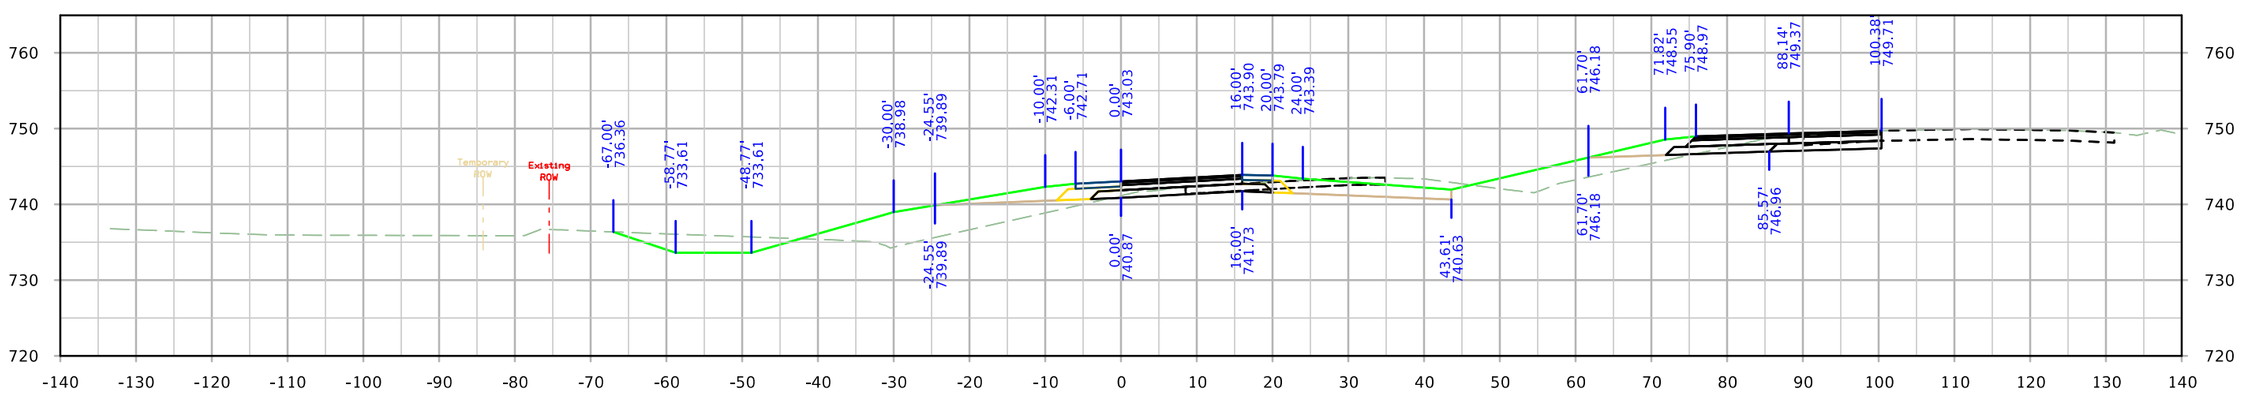


STA. 3230+00.00


FILE NO.	ENGLISH	DESIGN TEAM Holst \ Schrock \ Dudley	Johnson \ Linn COUNTY	PROJECT NUMBER IM-380-6(434)11--13-52	SHEET NUMBER Y.75

3:14:53 PM 10/3/2022 kschroc pw:\\NTPwint1.dot.int.lan:PWMain\Documents\Projects\5238003016\Design_Section3\CADD_Files\Sheet_Files\SHT_52380434_Y67.dgn

RPCUS30

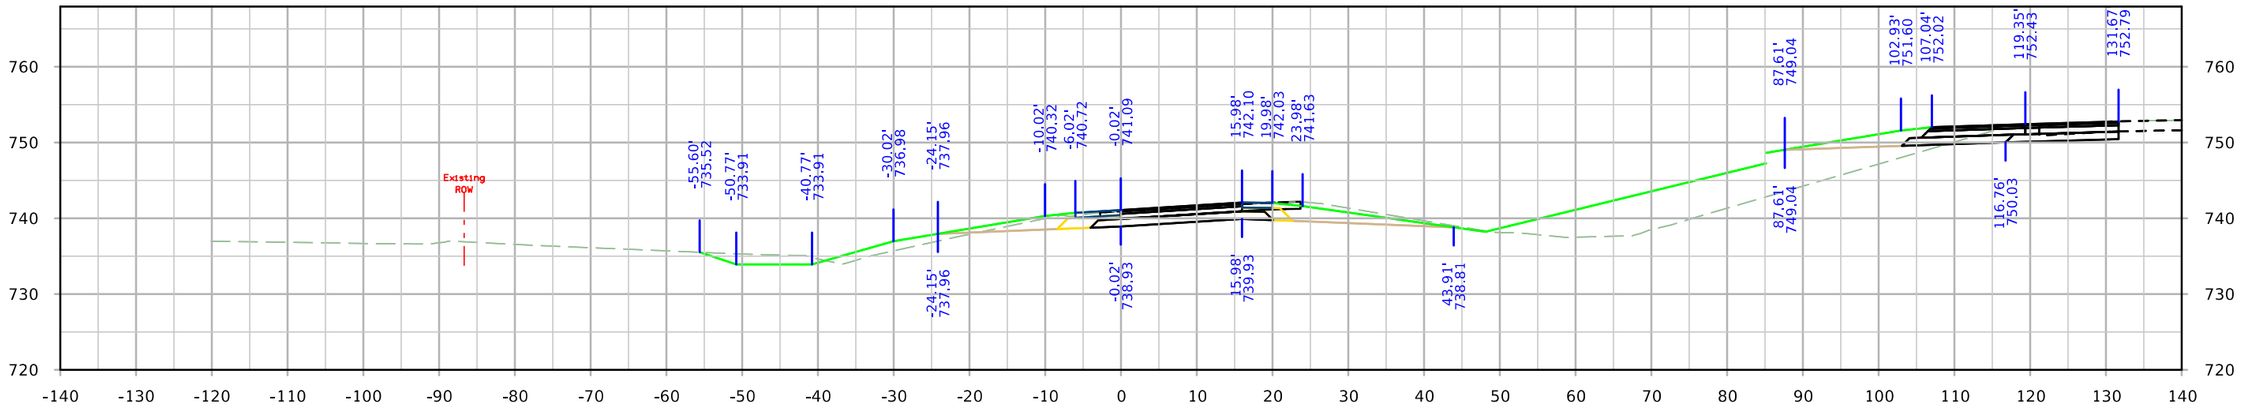

STA. 3231+50.00

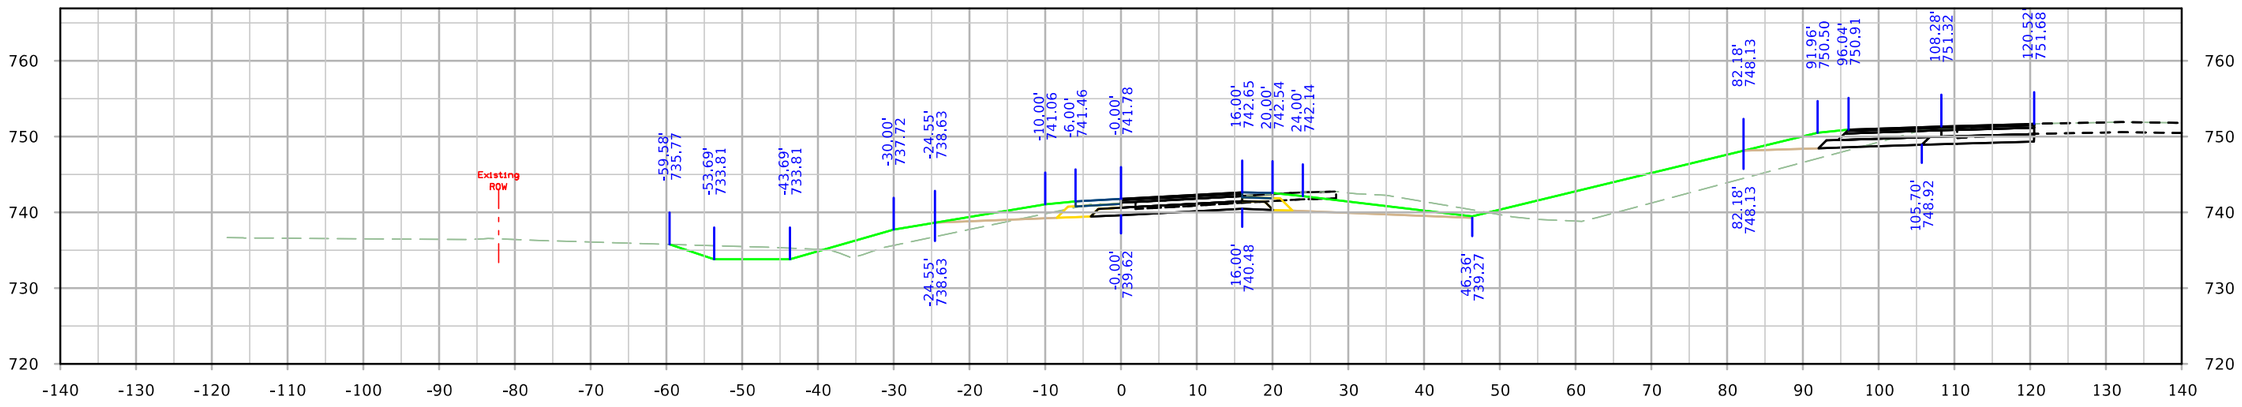


STA. 3231+00.00


FILE NO.	ENGLISH	DESIGN TEAM Holst \ Schrock \ Dudley	Johnson \ Linn COUNTY	PROJECT NUMBER IM-380-6(434)11--13-52	SHEET NUMBER Y.76

3:14:57 PM 10/3/2022 kschroc pw:\\NTPwint1.dot.int.lan:PWMain\Documents\Projects\5238003016\Design_Section3\CADD_Files\Sheet_Files\SHT_52380434_Y67.dgn

RPCUS30

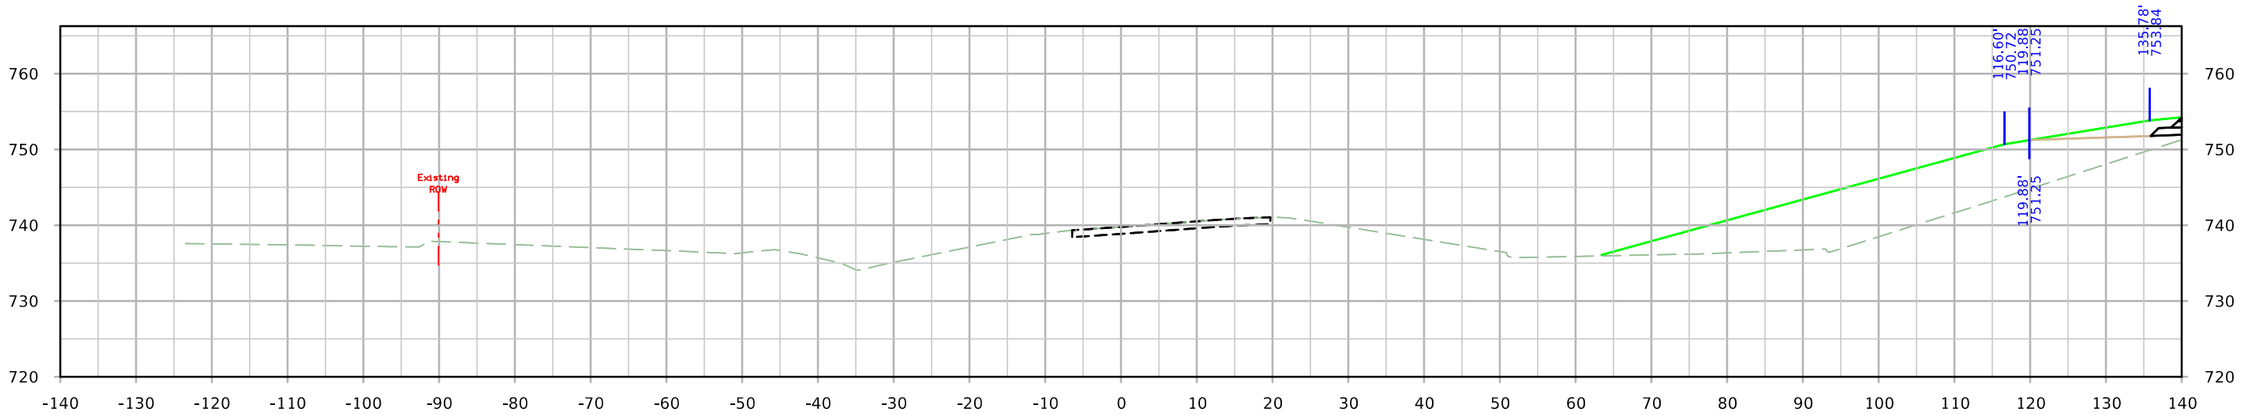

STA. 3232+45.44

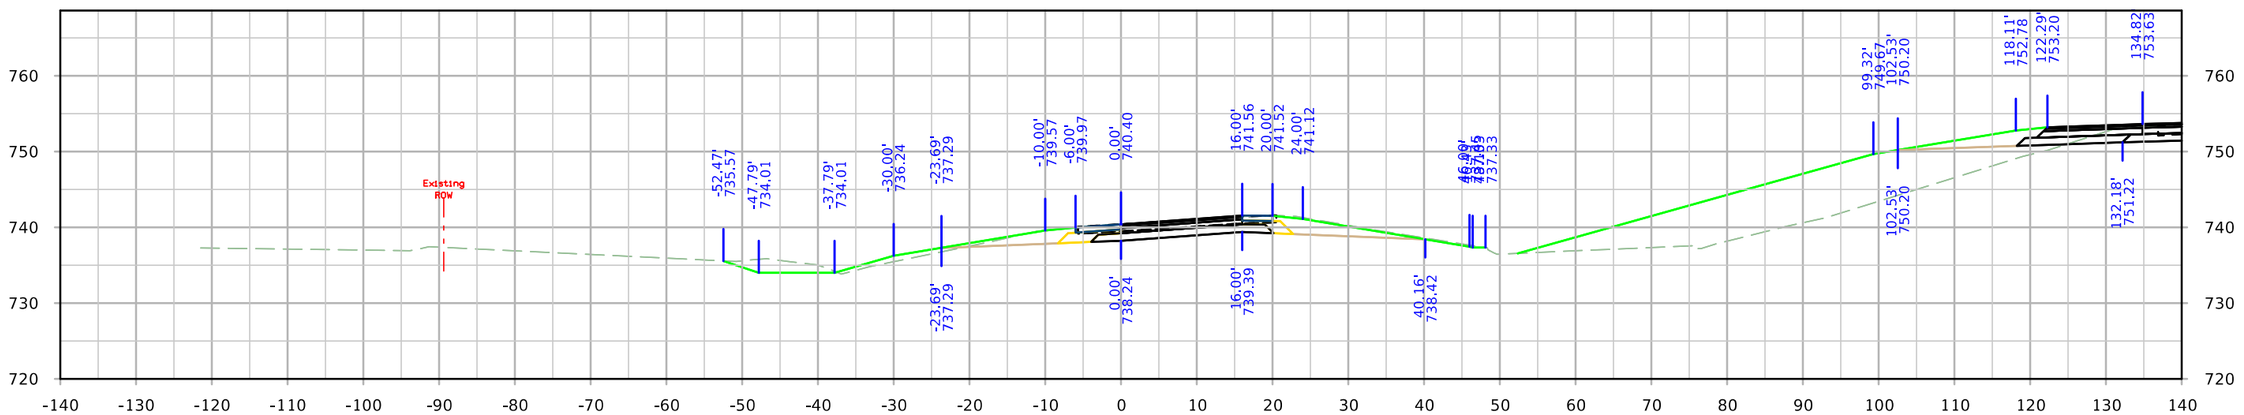

STA. 3232+00.00

FILE NO.	ENGLISH	DESIGN TEAM Holst \ Schrock \ Dudley	Johnson \ Linn COUNTY	PROJECT NUMBER IM-380-6(434)11--13-52	SHEET NUMBER Y.77

3:15:01 PM 10/3/2022 kschroc pw:\\NTPwint1.dot.int.lan:PWMain\Documents\Projects\5238003016\Design_Section3\CADD_Files\Sheet_Files\SHT_52380434_Y67.dgn