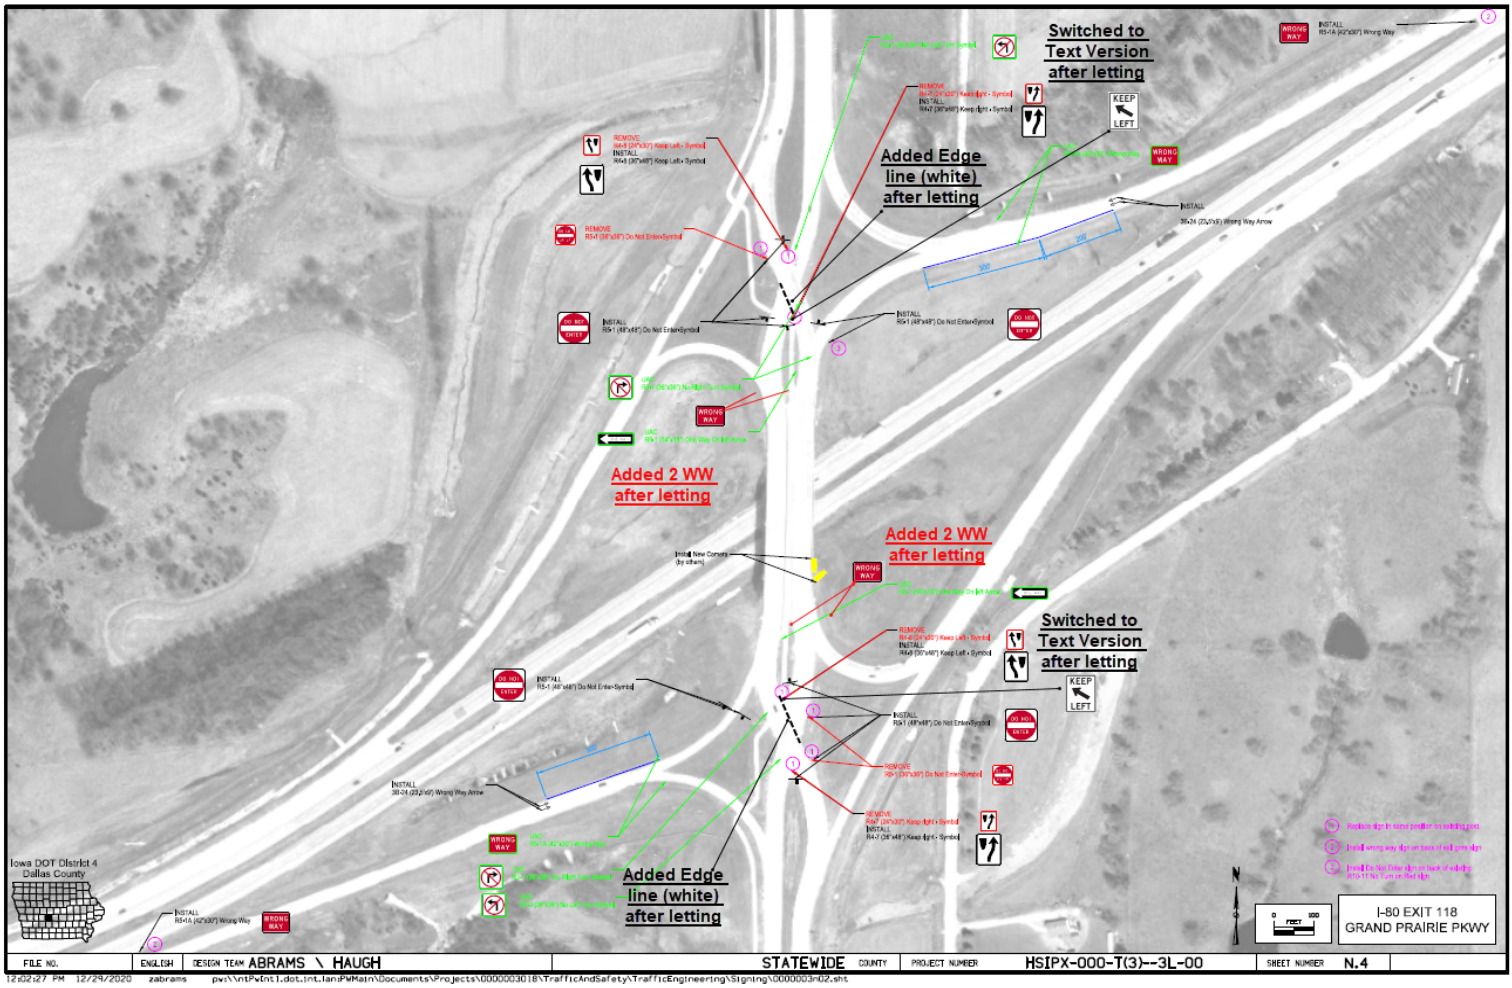
Switched to Text Version after letting
Added Edge line (white) after letting
Added 2 WW after letting
Added 2 WW after letting
Switched to Text Version after letting
Added Edge line (white) after letting
KEEP LEFT
WRONG WAY
DO NOT ENTER
Iowa DOT District 4
Dallas County
I-80 EXIT 118
GRAND PRAIRIE PKWY
FILE NO.
ENGLISH
DESIGN TEAM ABRAMS \ HAUGH
STATEWIDE
COUNTY
PROJECT NUMBER
HSIPX-000-T(3)--3L-00
SHEET NUMBER
N.4
12:02:27 PM 12/29/2020
zabrams
pw:\\ntPwInt1.dot.int.lan:PWMain\Documents\Projects\0000003018\TrafficAndSafety\TrafficEngineering\Signing\0000003n02.sht