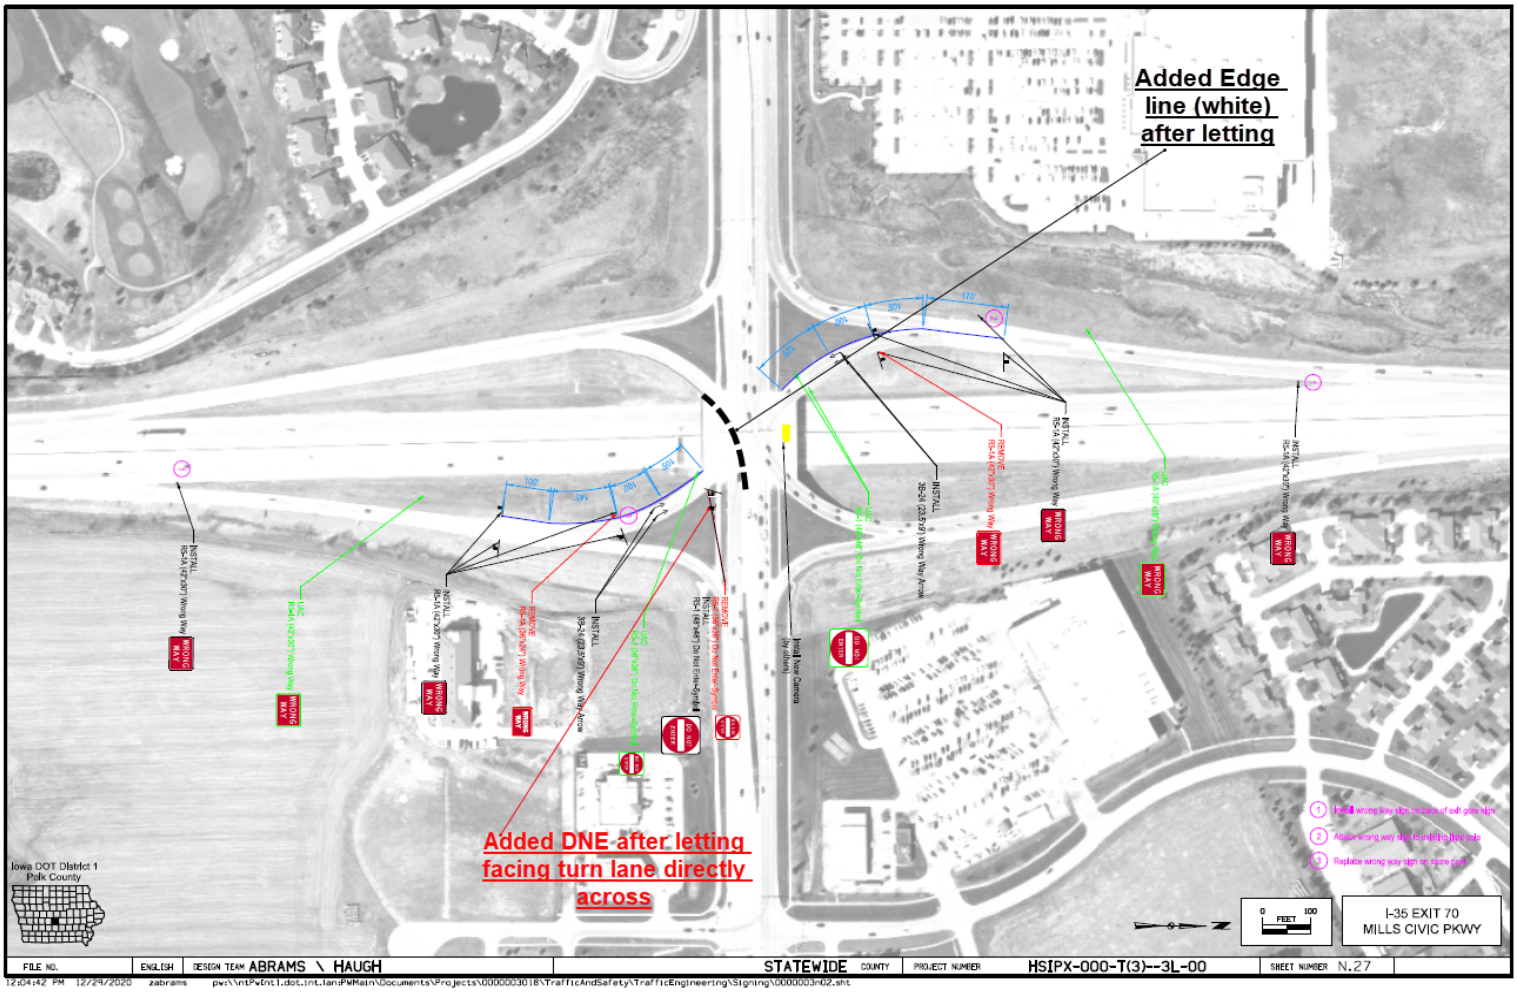
Added Edge line (white) after letting
Added DNE after letting facing turn lane directly across
Iowa DOT District 1
Polk County
I-35 EXIT 70
MILLS CIVIC PKWY
FILE NO.
ENGLISH
DESIGN TEAM ABRAMS \ HAUGH
STATEWIDE
COUNTY
PROJECT NUMBER
HSIPX-000-T(3)--3L-00
SHEET NUMBER N.27
12:04:42 PM 12/29/2020 zabrams pw:\\ntPvDtl.dot.int.lan:PWMain\Documents\Projects\0000003018\TrafficAndSafety\TrafficEngineering\Signing\0000003n02.sht