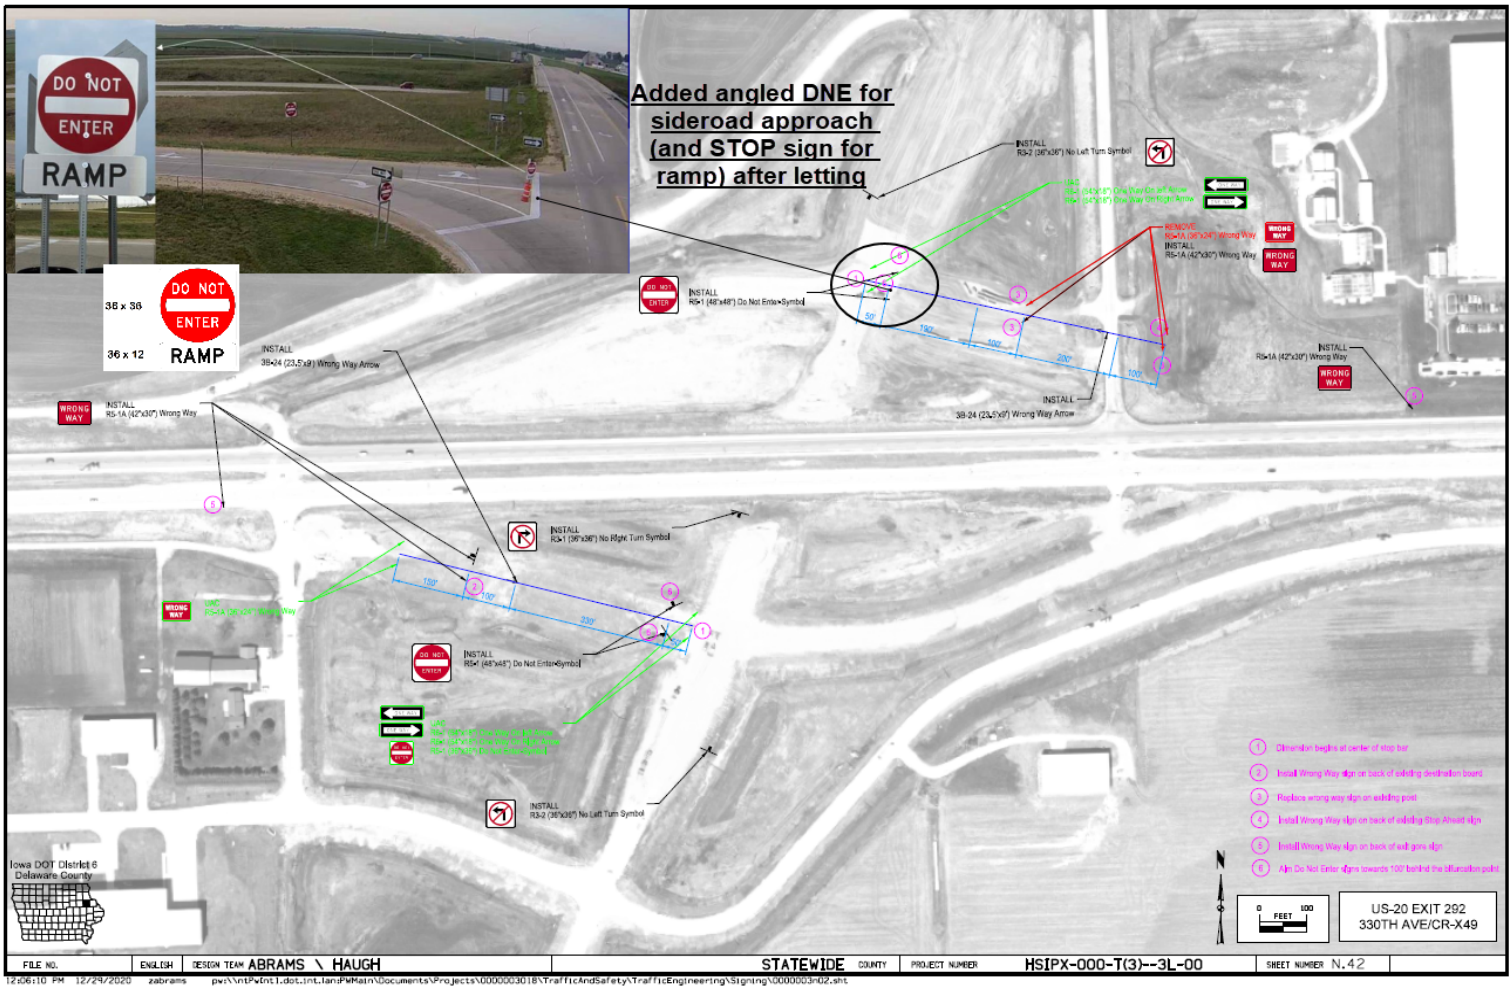
DO NOT
ENTER
RAMP
Added angled DNE for sideroad approach (and STOP sign for ramp) after letting
36 x 36
36 x 12
INSTALL R5-1 (48"x48") Do Not Enter Symbol
INSTALL R3-1 (36"x36") No Left Turn Symbol
INSTALL R3-1 (36"x36") No Right Turn Symbol
INSTALL R3-2 (36"x36") No Left Turn Symbol
INSTALL 36-24 (23.5x9) Wrong Way Arrow
INSTALL R5-1A (42"x30") Wrong Way
REMOVE R5-1A (36"x24") Wrong Way
WRONG WAY
Iowa DOT District 6
Delaware County
1 Dimension begins at center of stop bar
2 Install Wrong Way sign on back of existing destination board
3 Replace wrong way sign on existing post
4 Install Wrong Way sign on back of existing Stop Ahead sign
5 Install Wrong Way sign on back of exit gore sign
6 Aim Do Not Enter signs towards 100' behind the bifurcation point
0 FEET 100
US-20 EXIT 292
330TH AVE/CR-X49
FILE NO.
ENGLISH
DESIGN TEAM ABRAMS \ HAUGH
STATEWIDE COUNTY
PROJECT NUMBER HSIPX-000-T(3)--3L-00
SHEET NUMBER N.42
12:06:10 PM 12/29/2020 zabrams pw:\\ntPwDnt1.dot.int.lan:PWMain\Documents\Projects\0000003018\TrafficAndSafety\TrafficEngineering\Signing\0000003n02.sht