






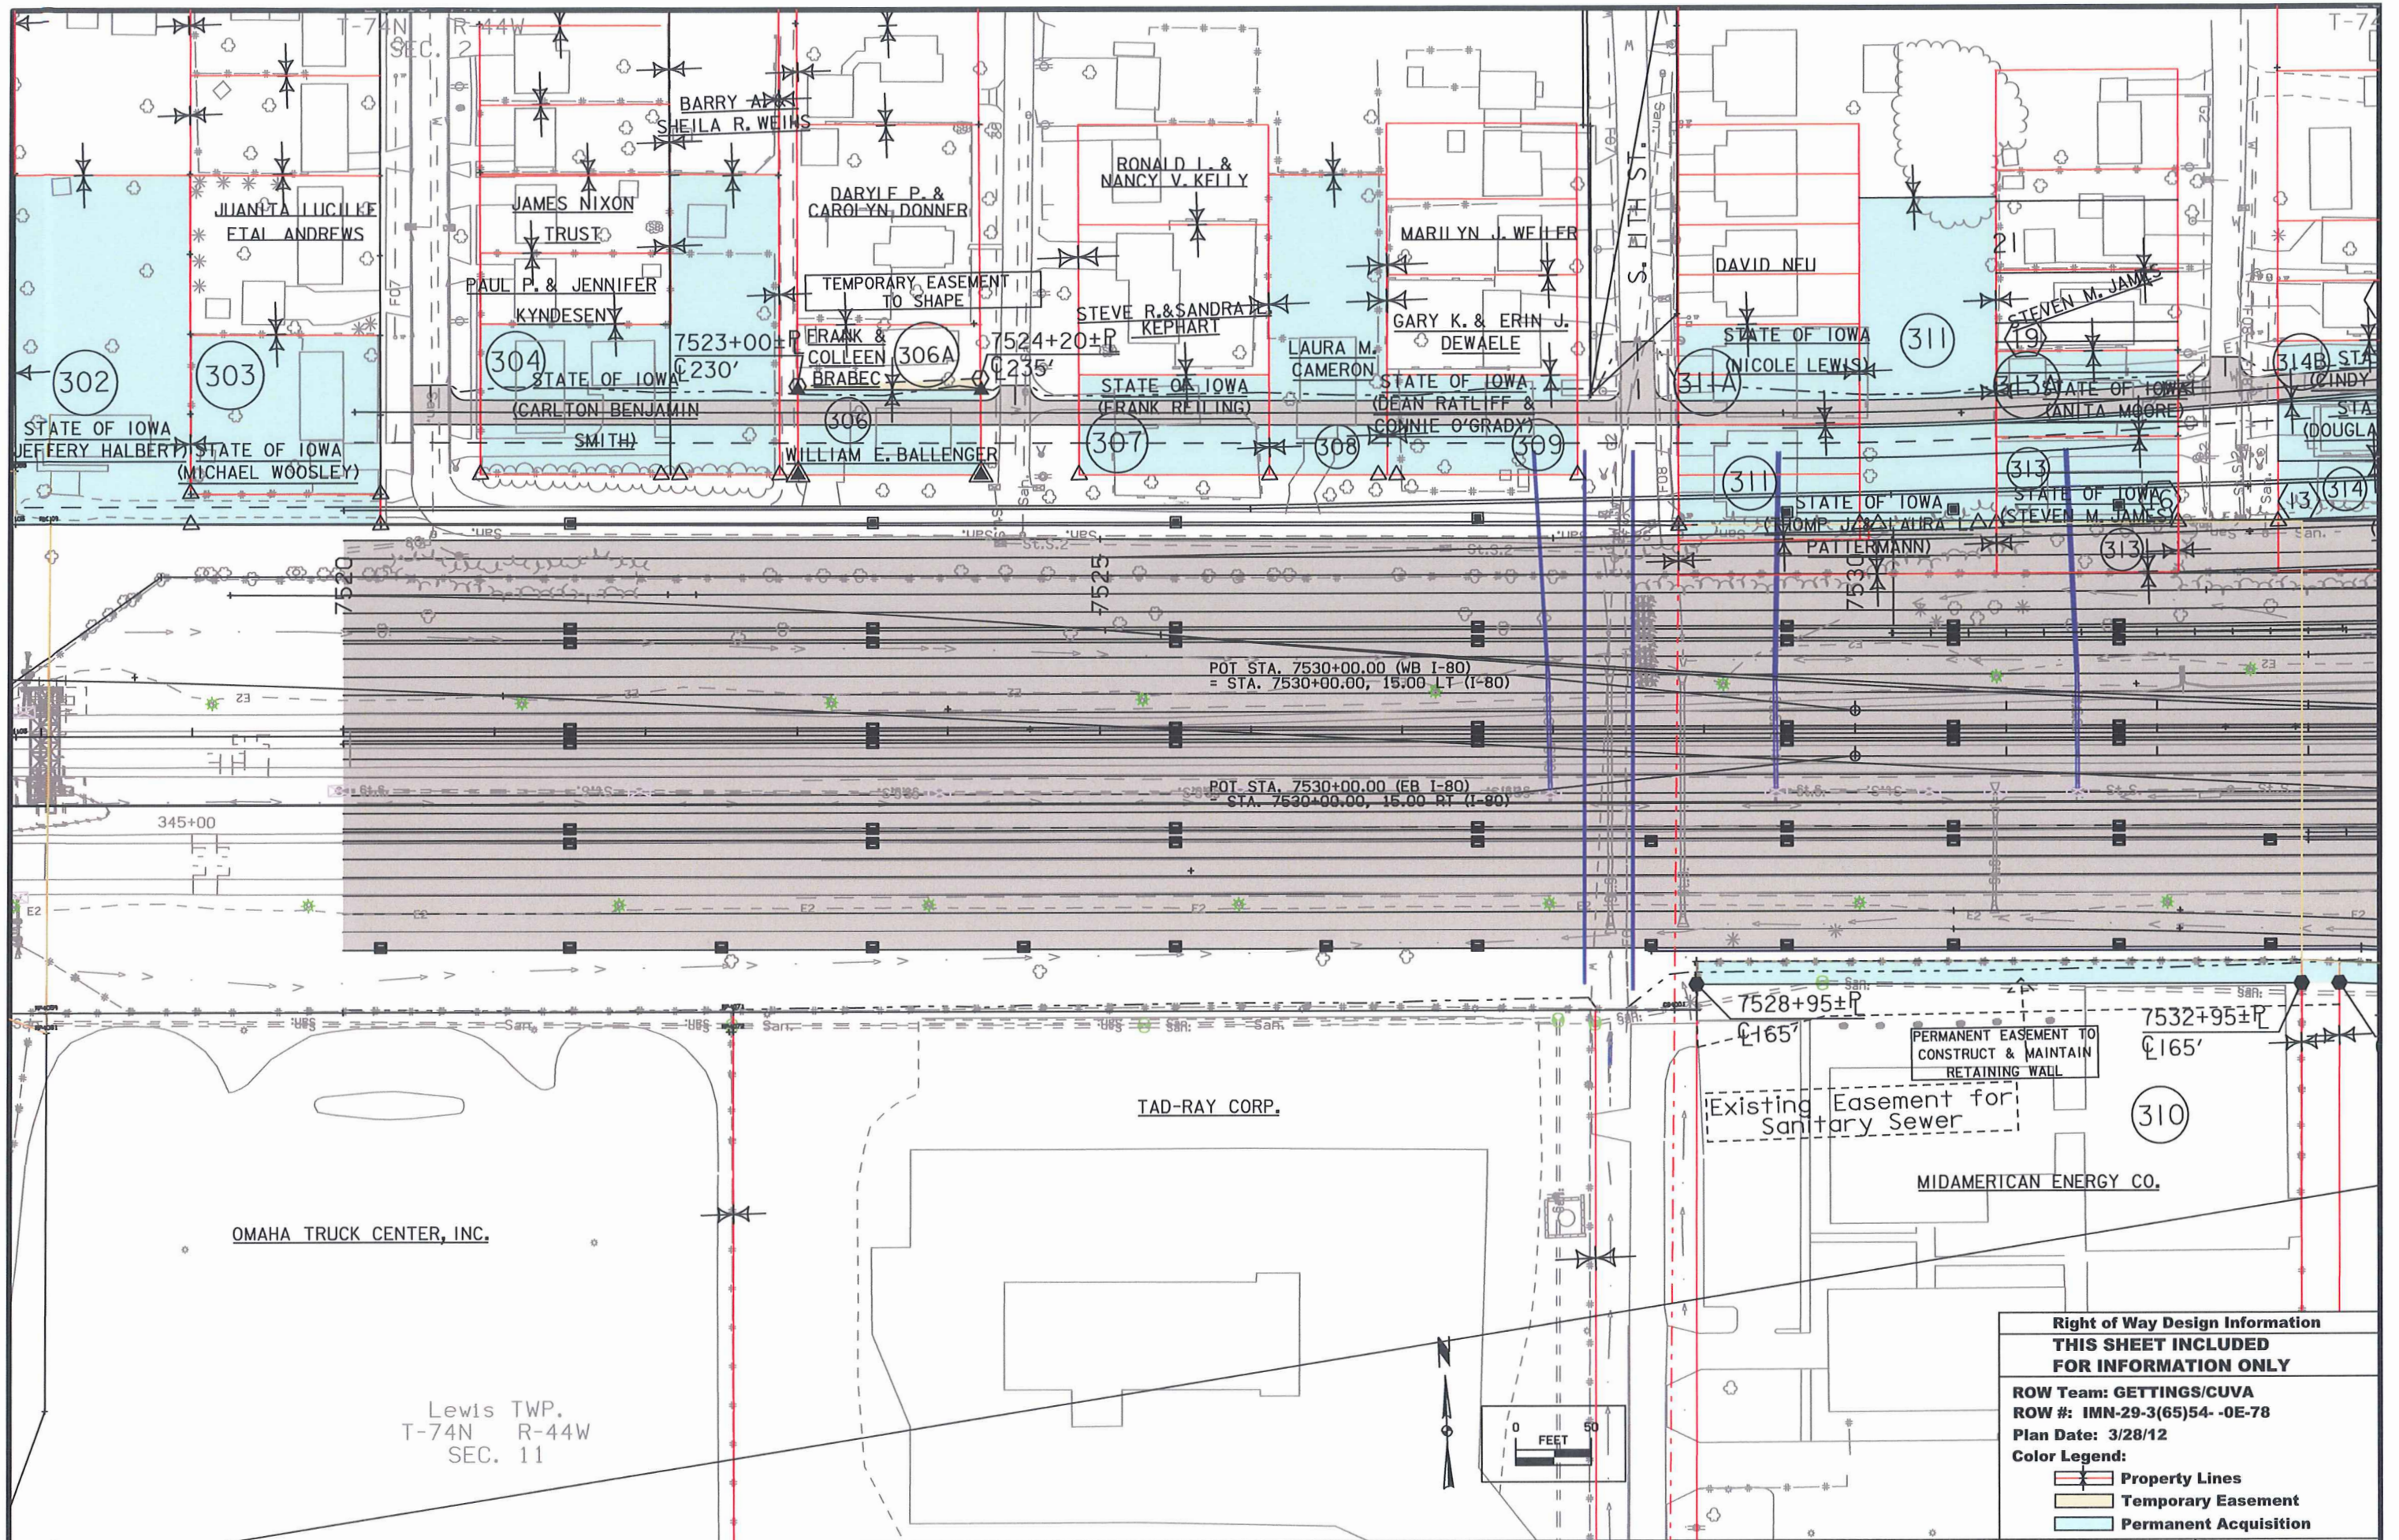


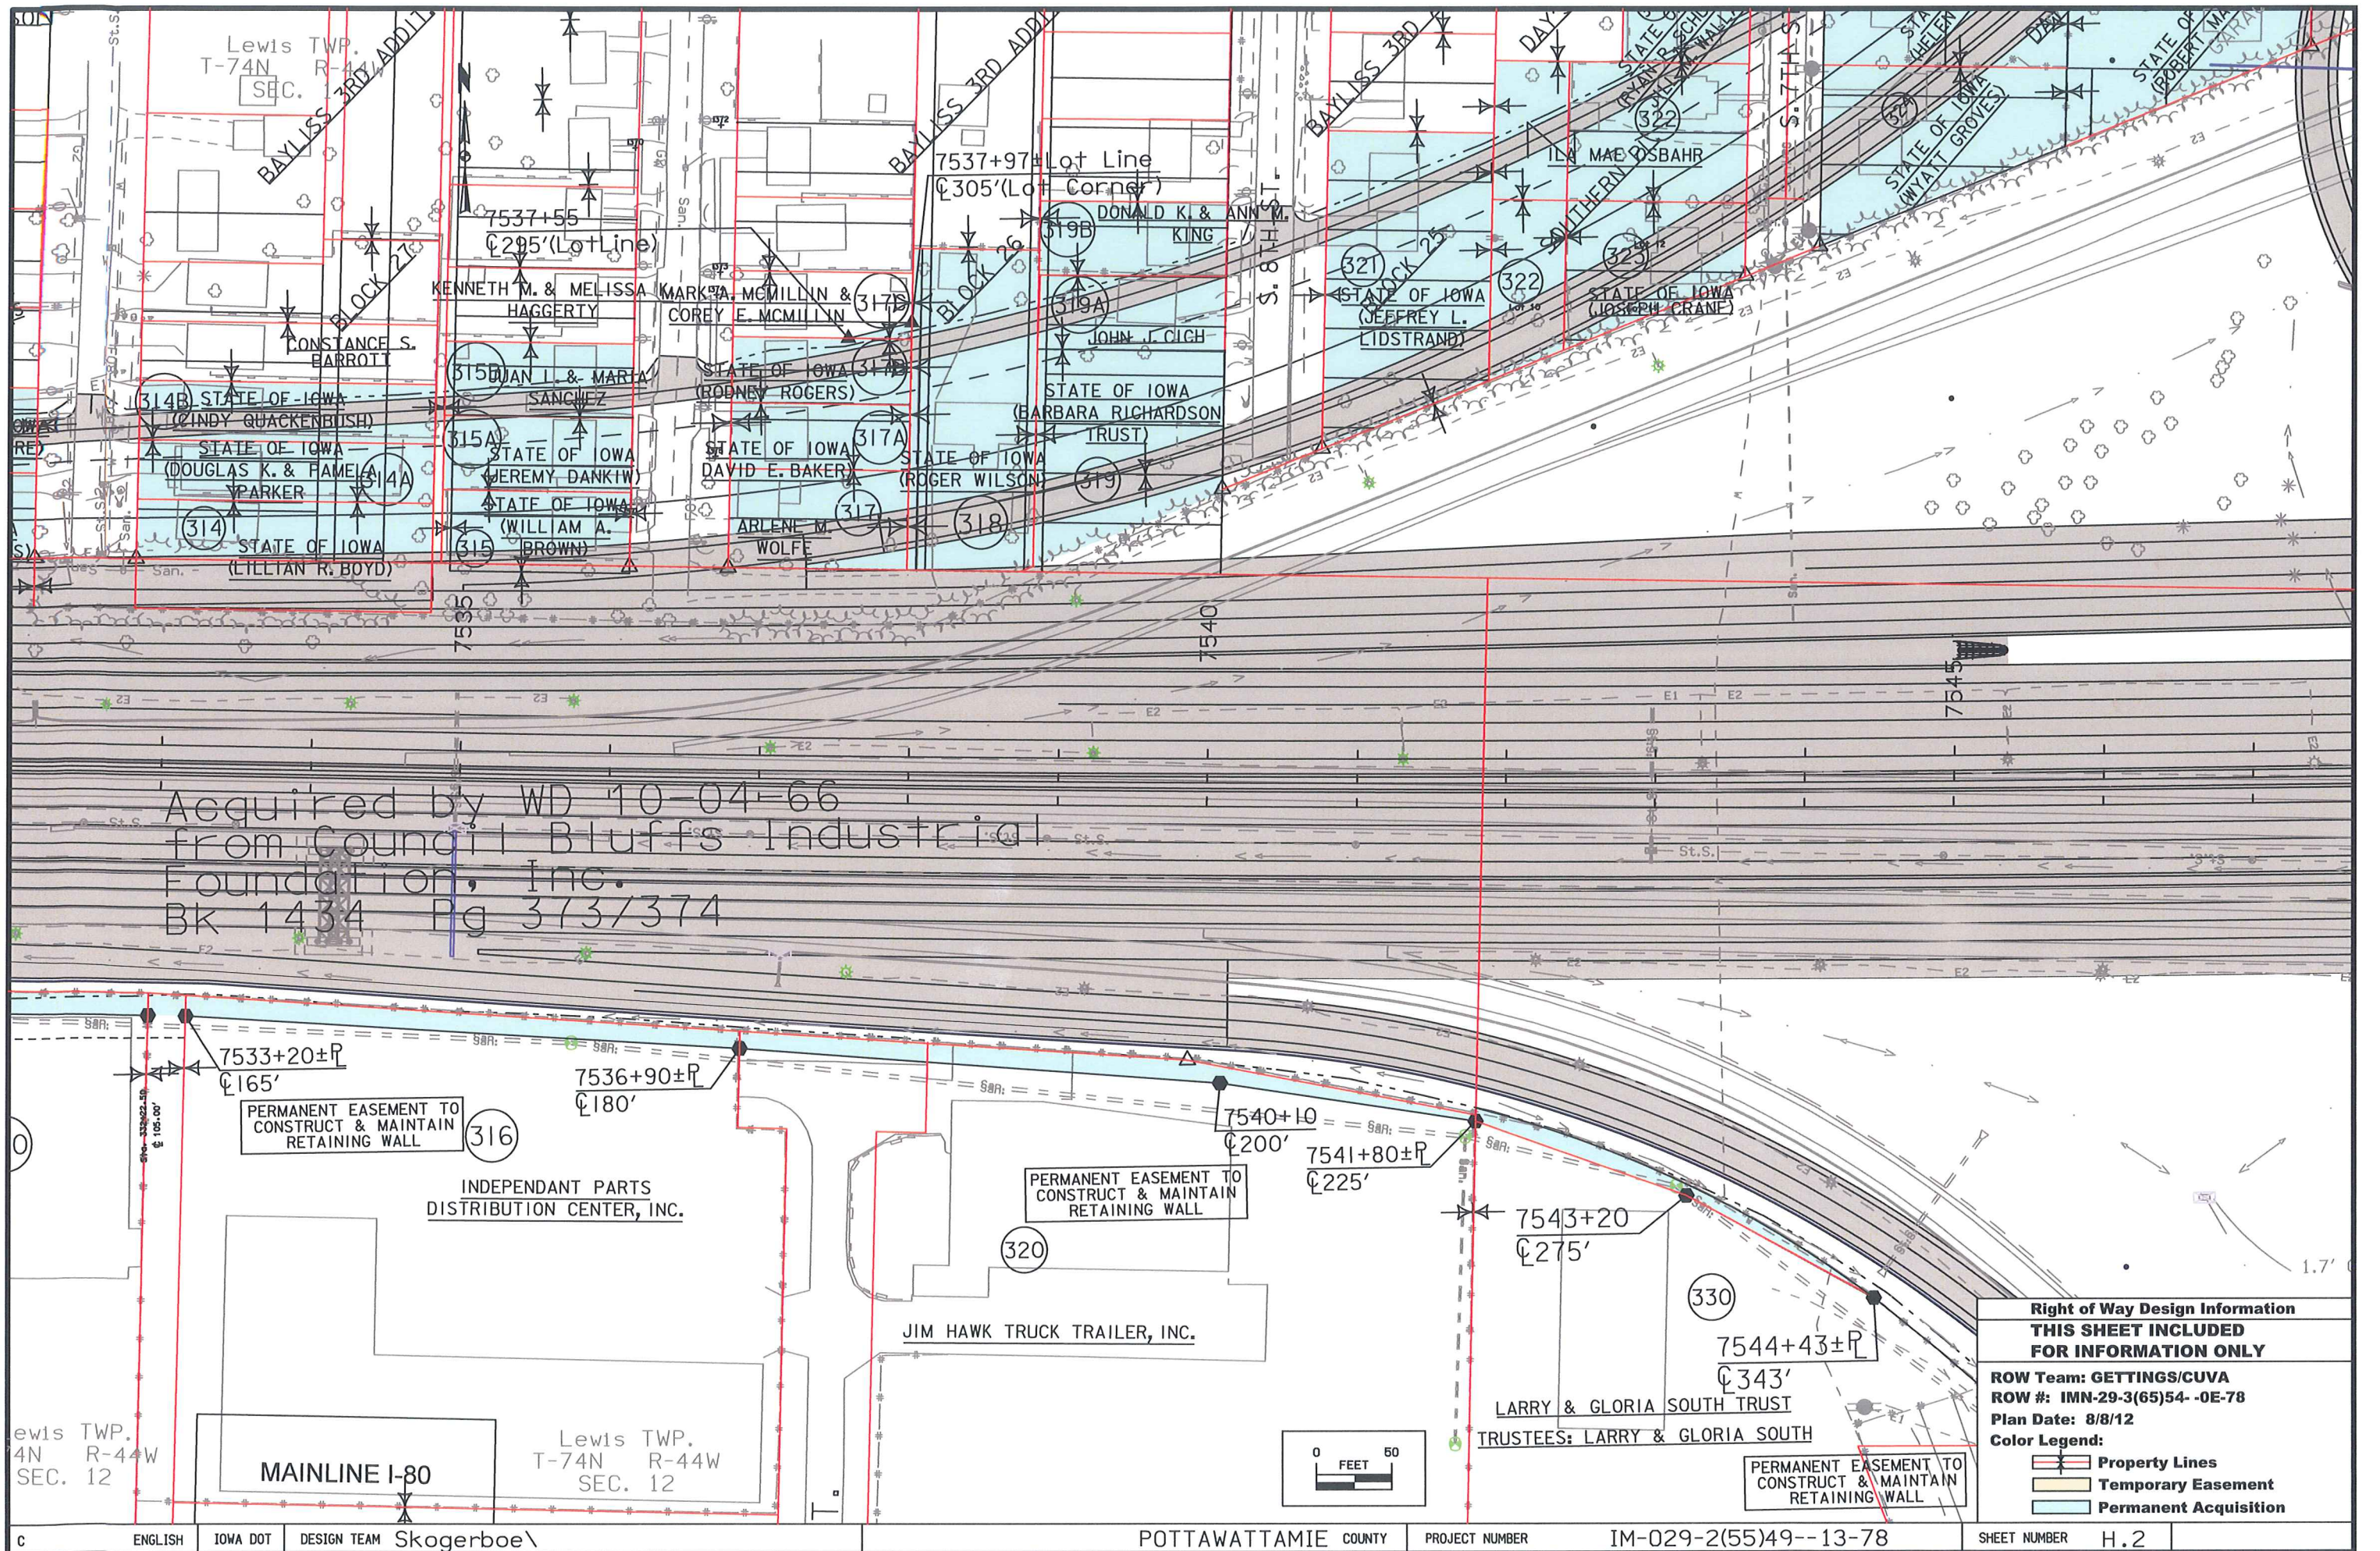


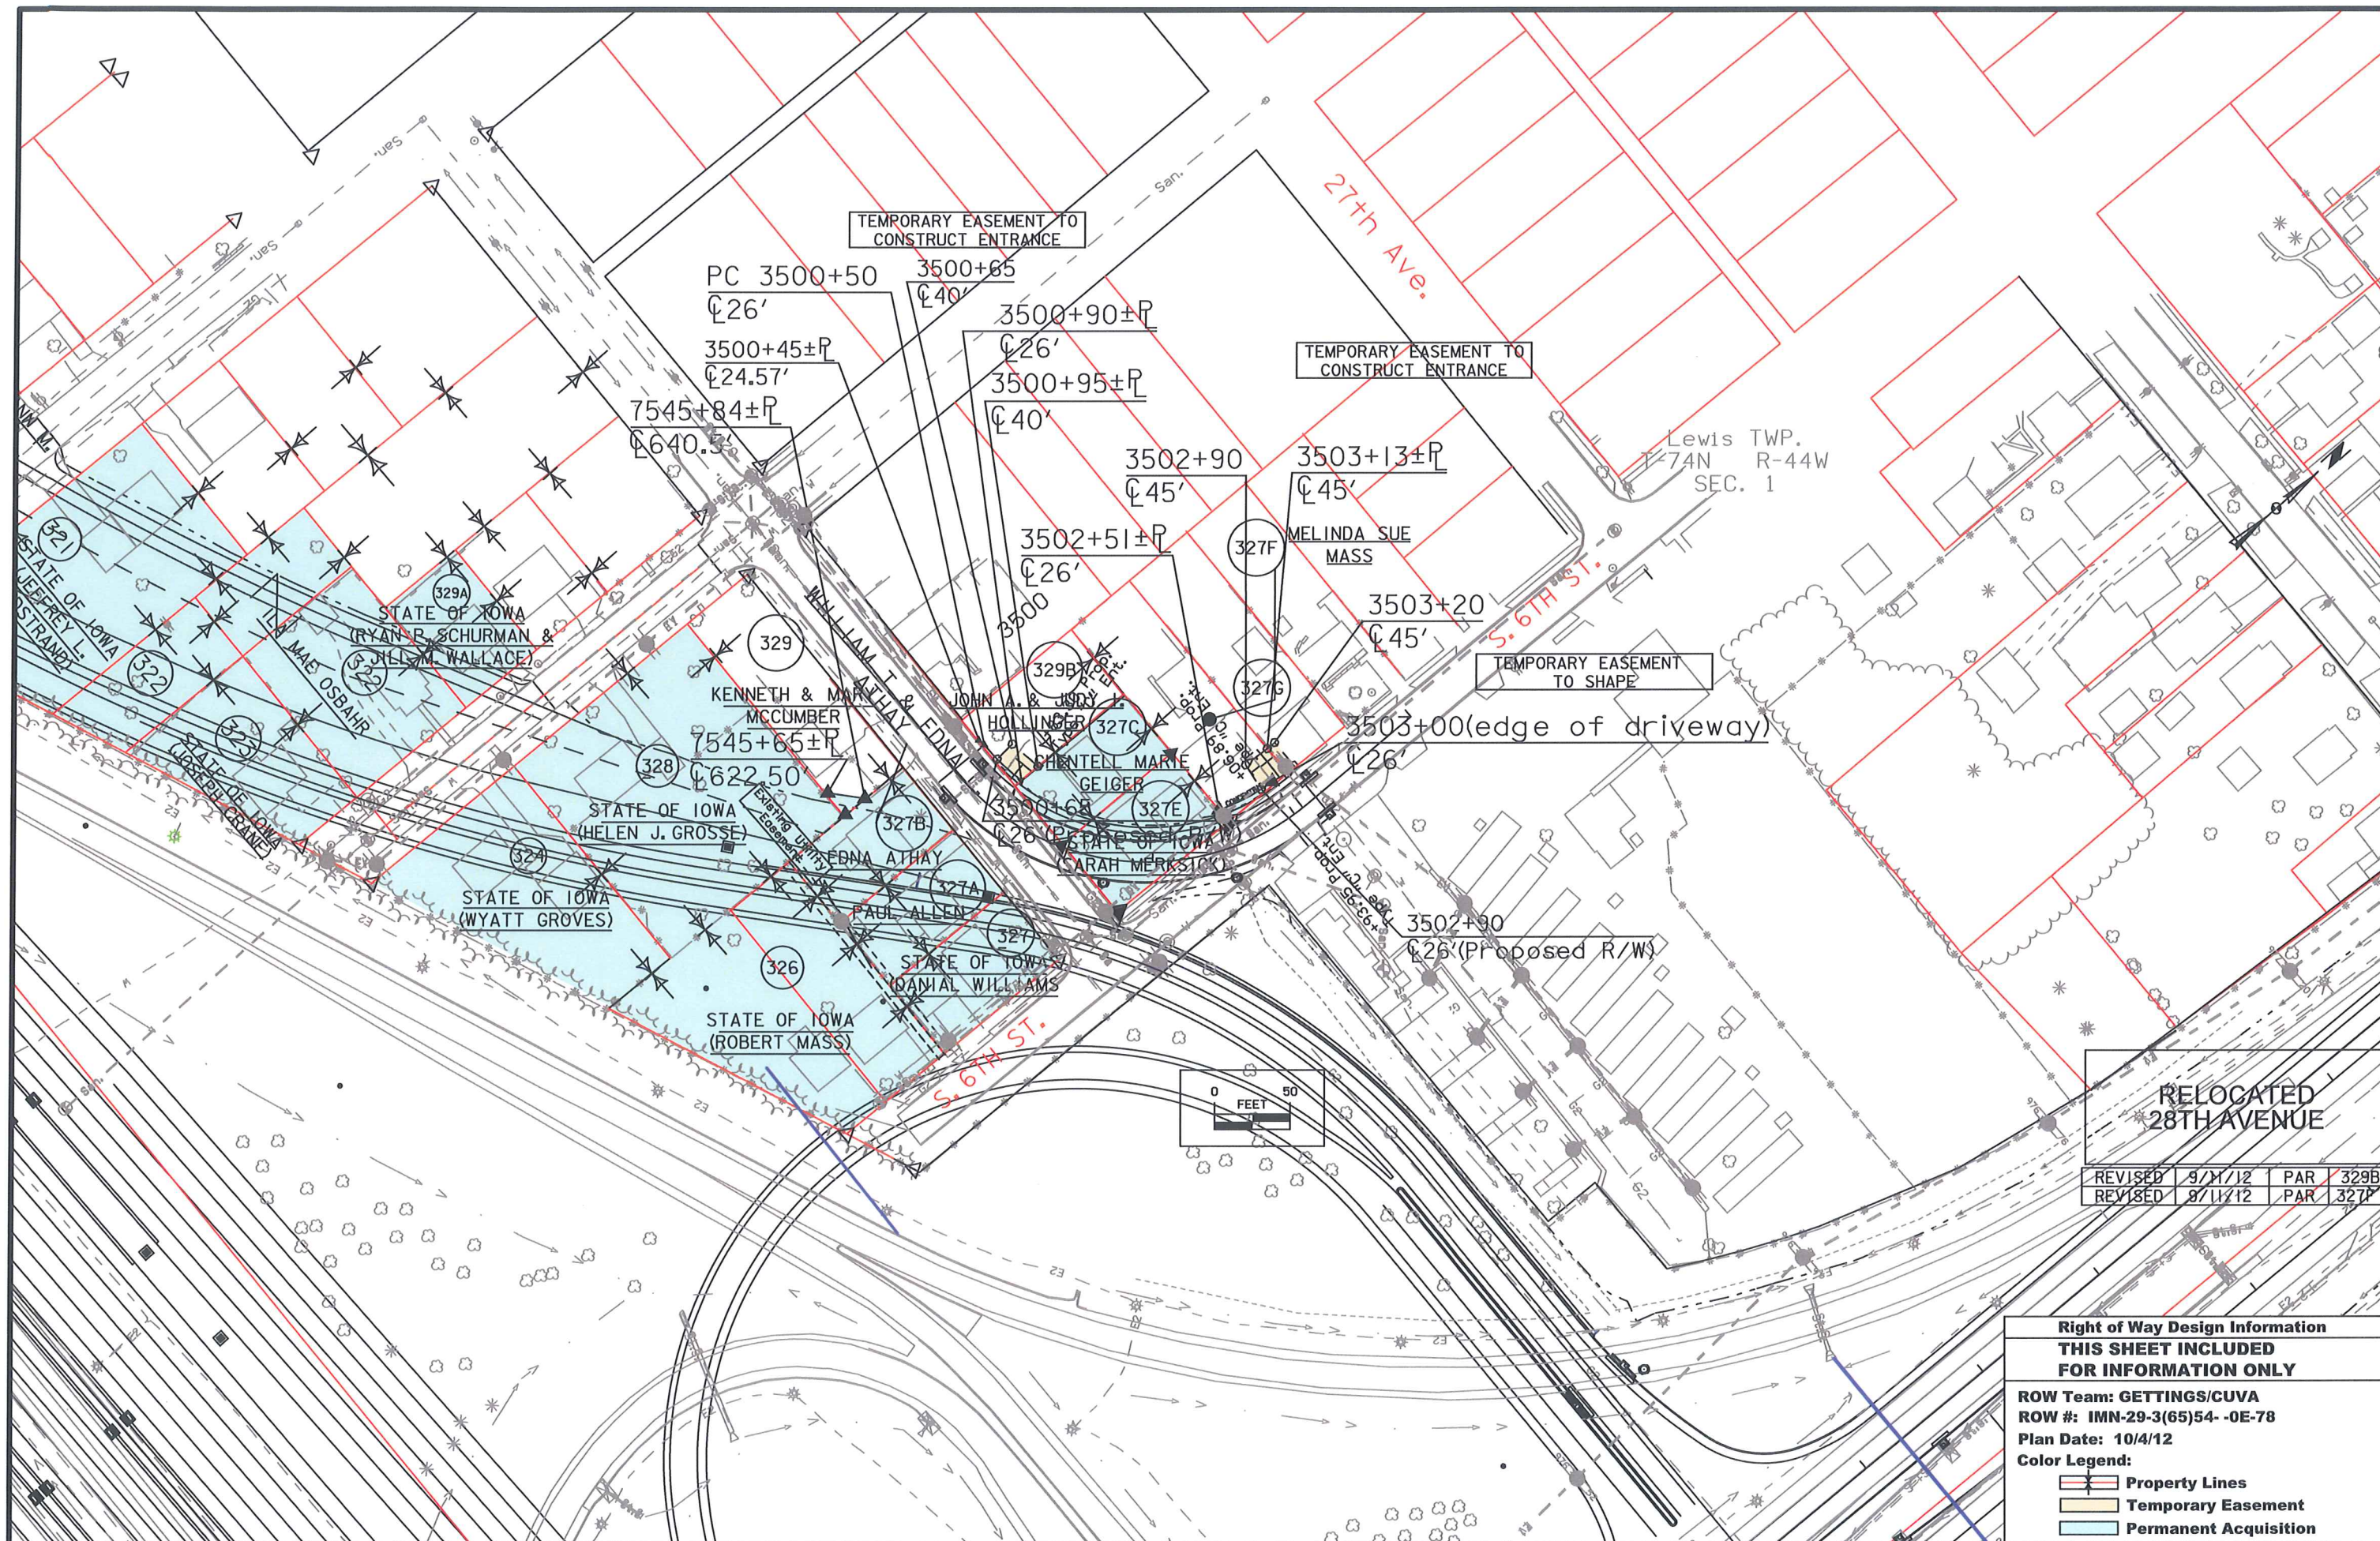


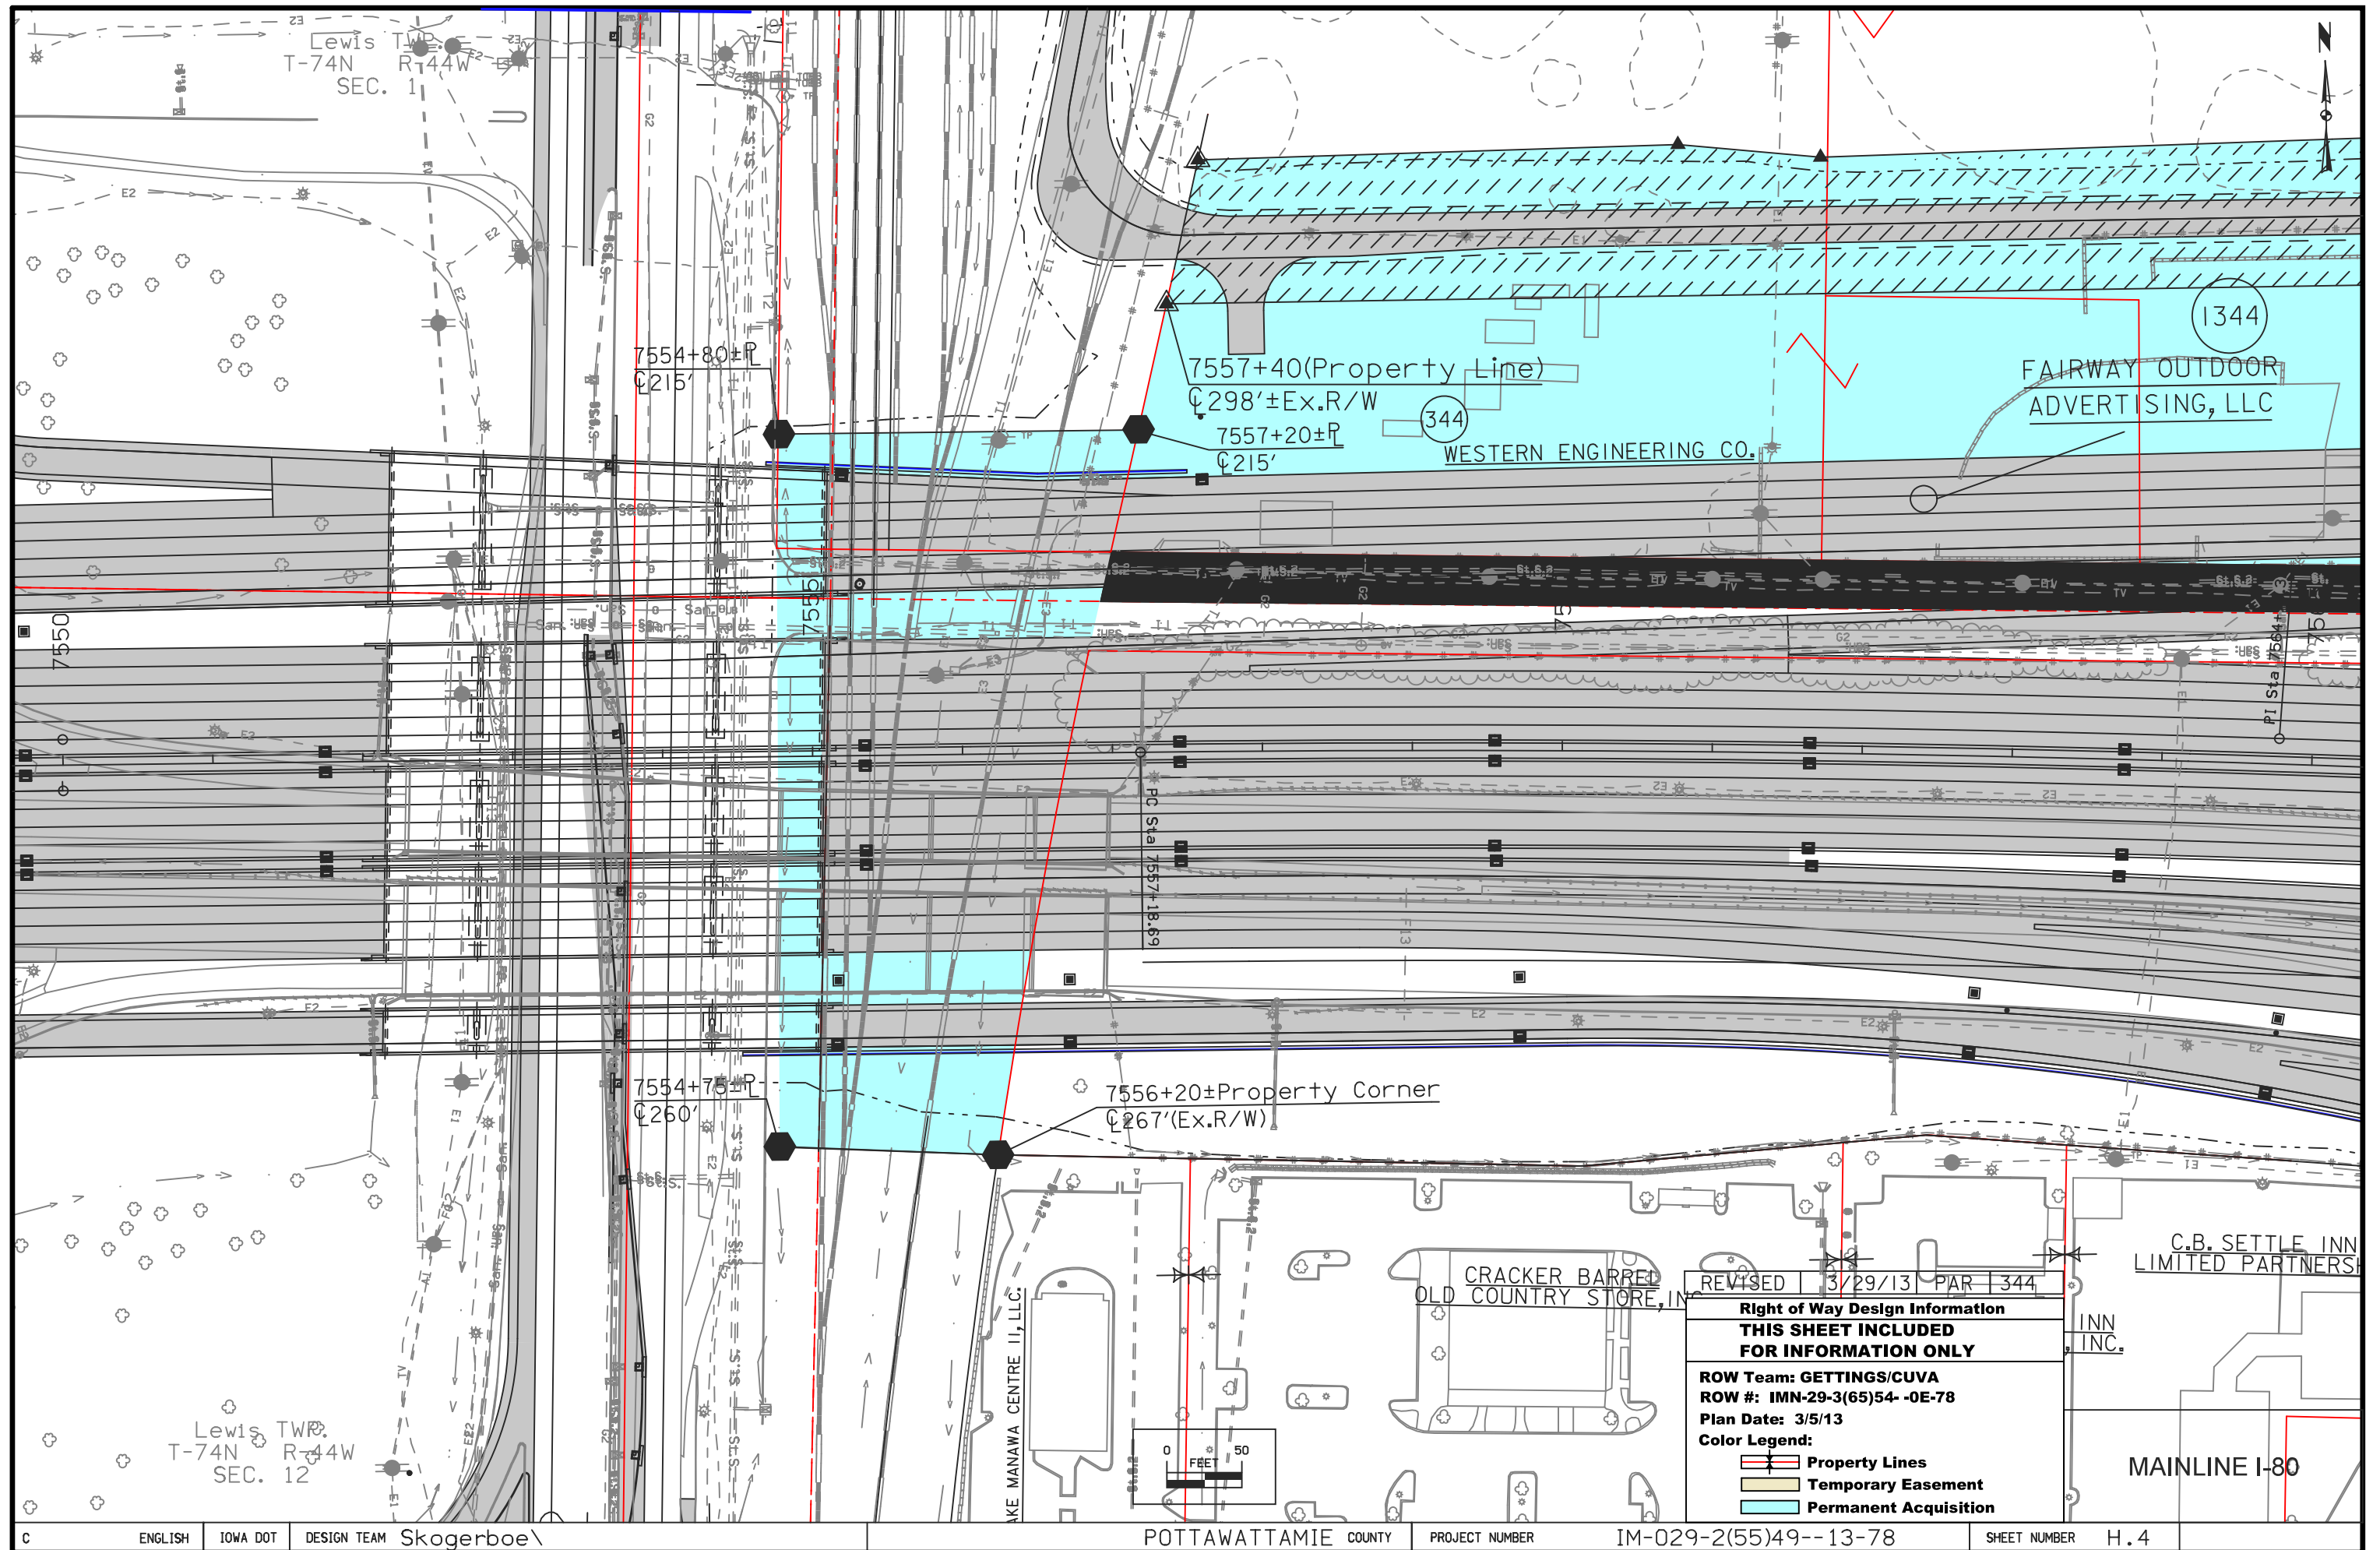

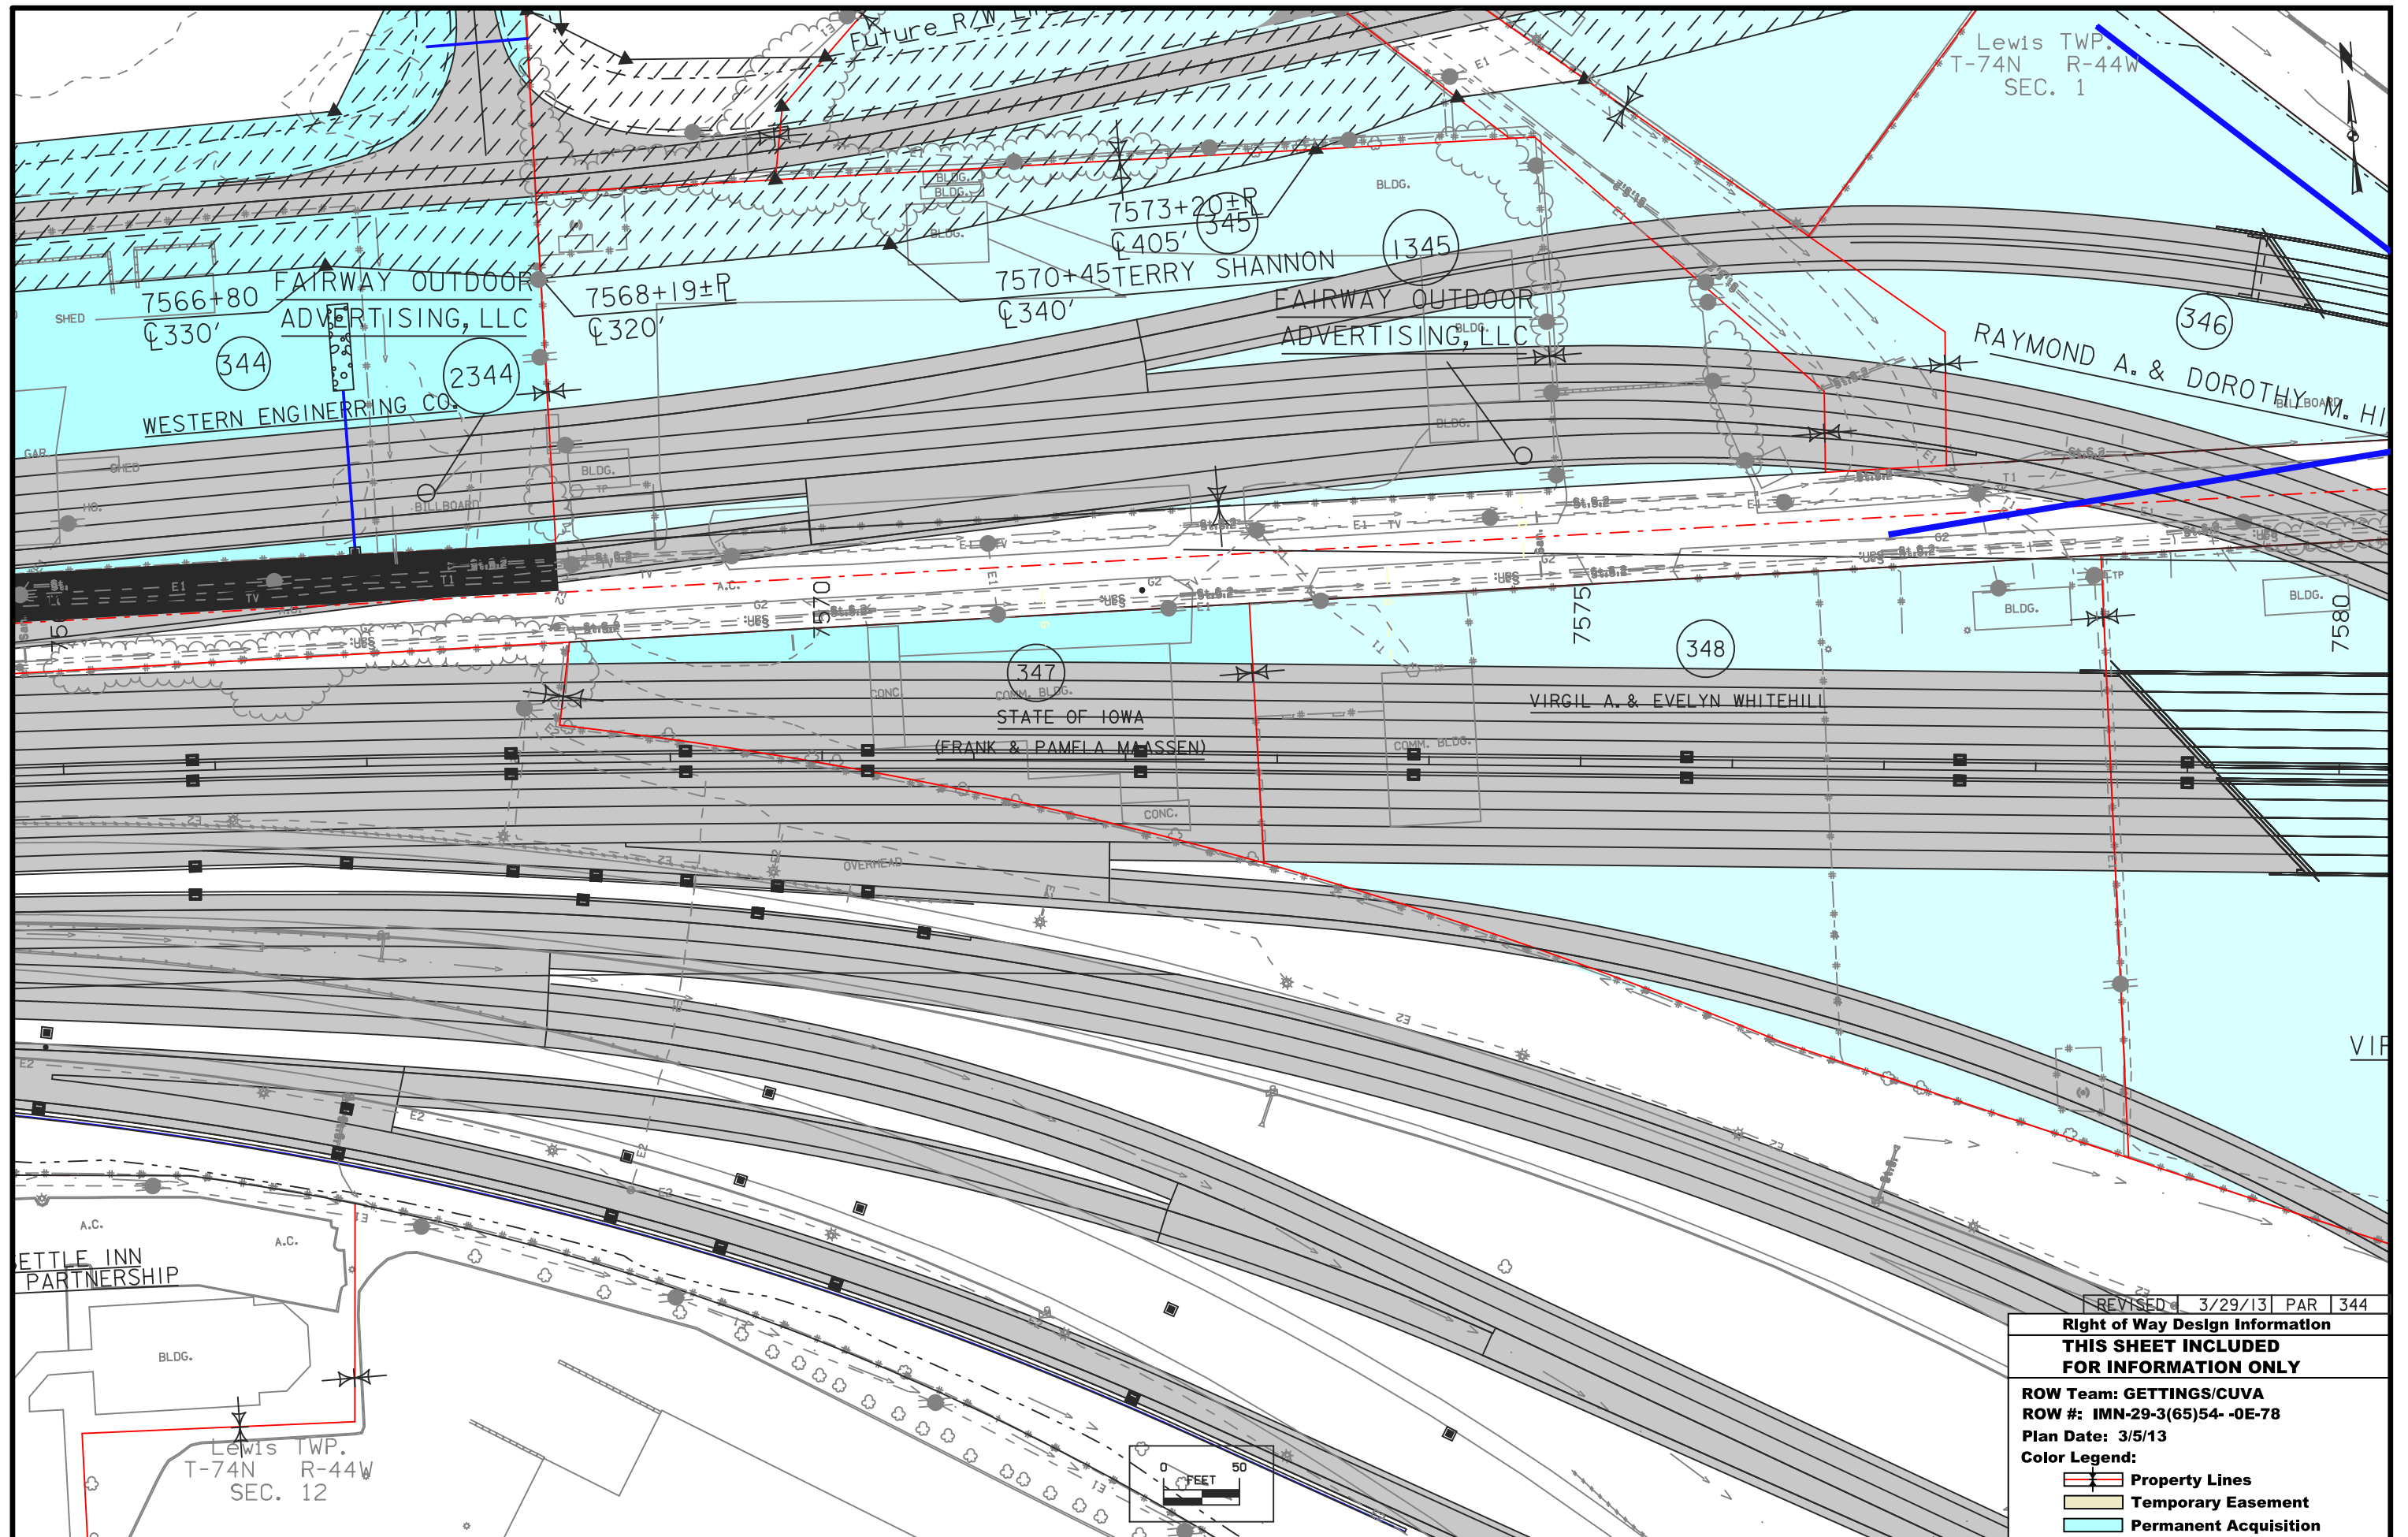

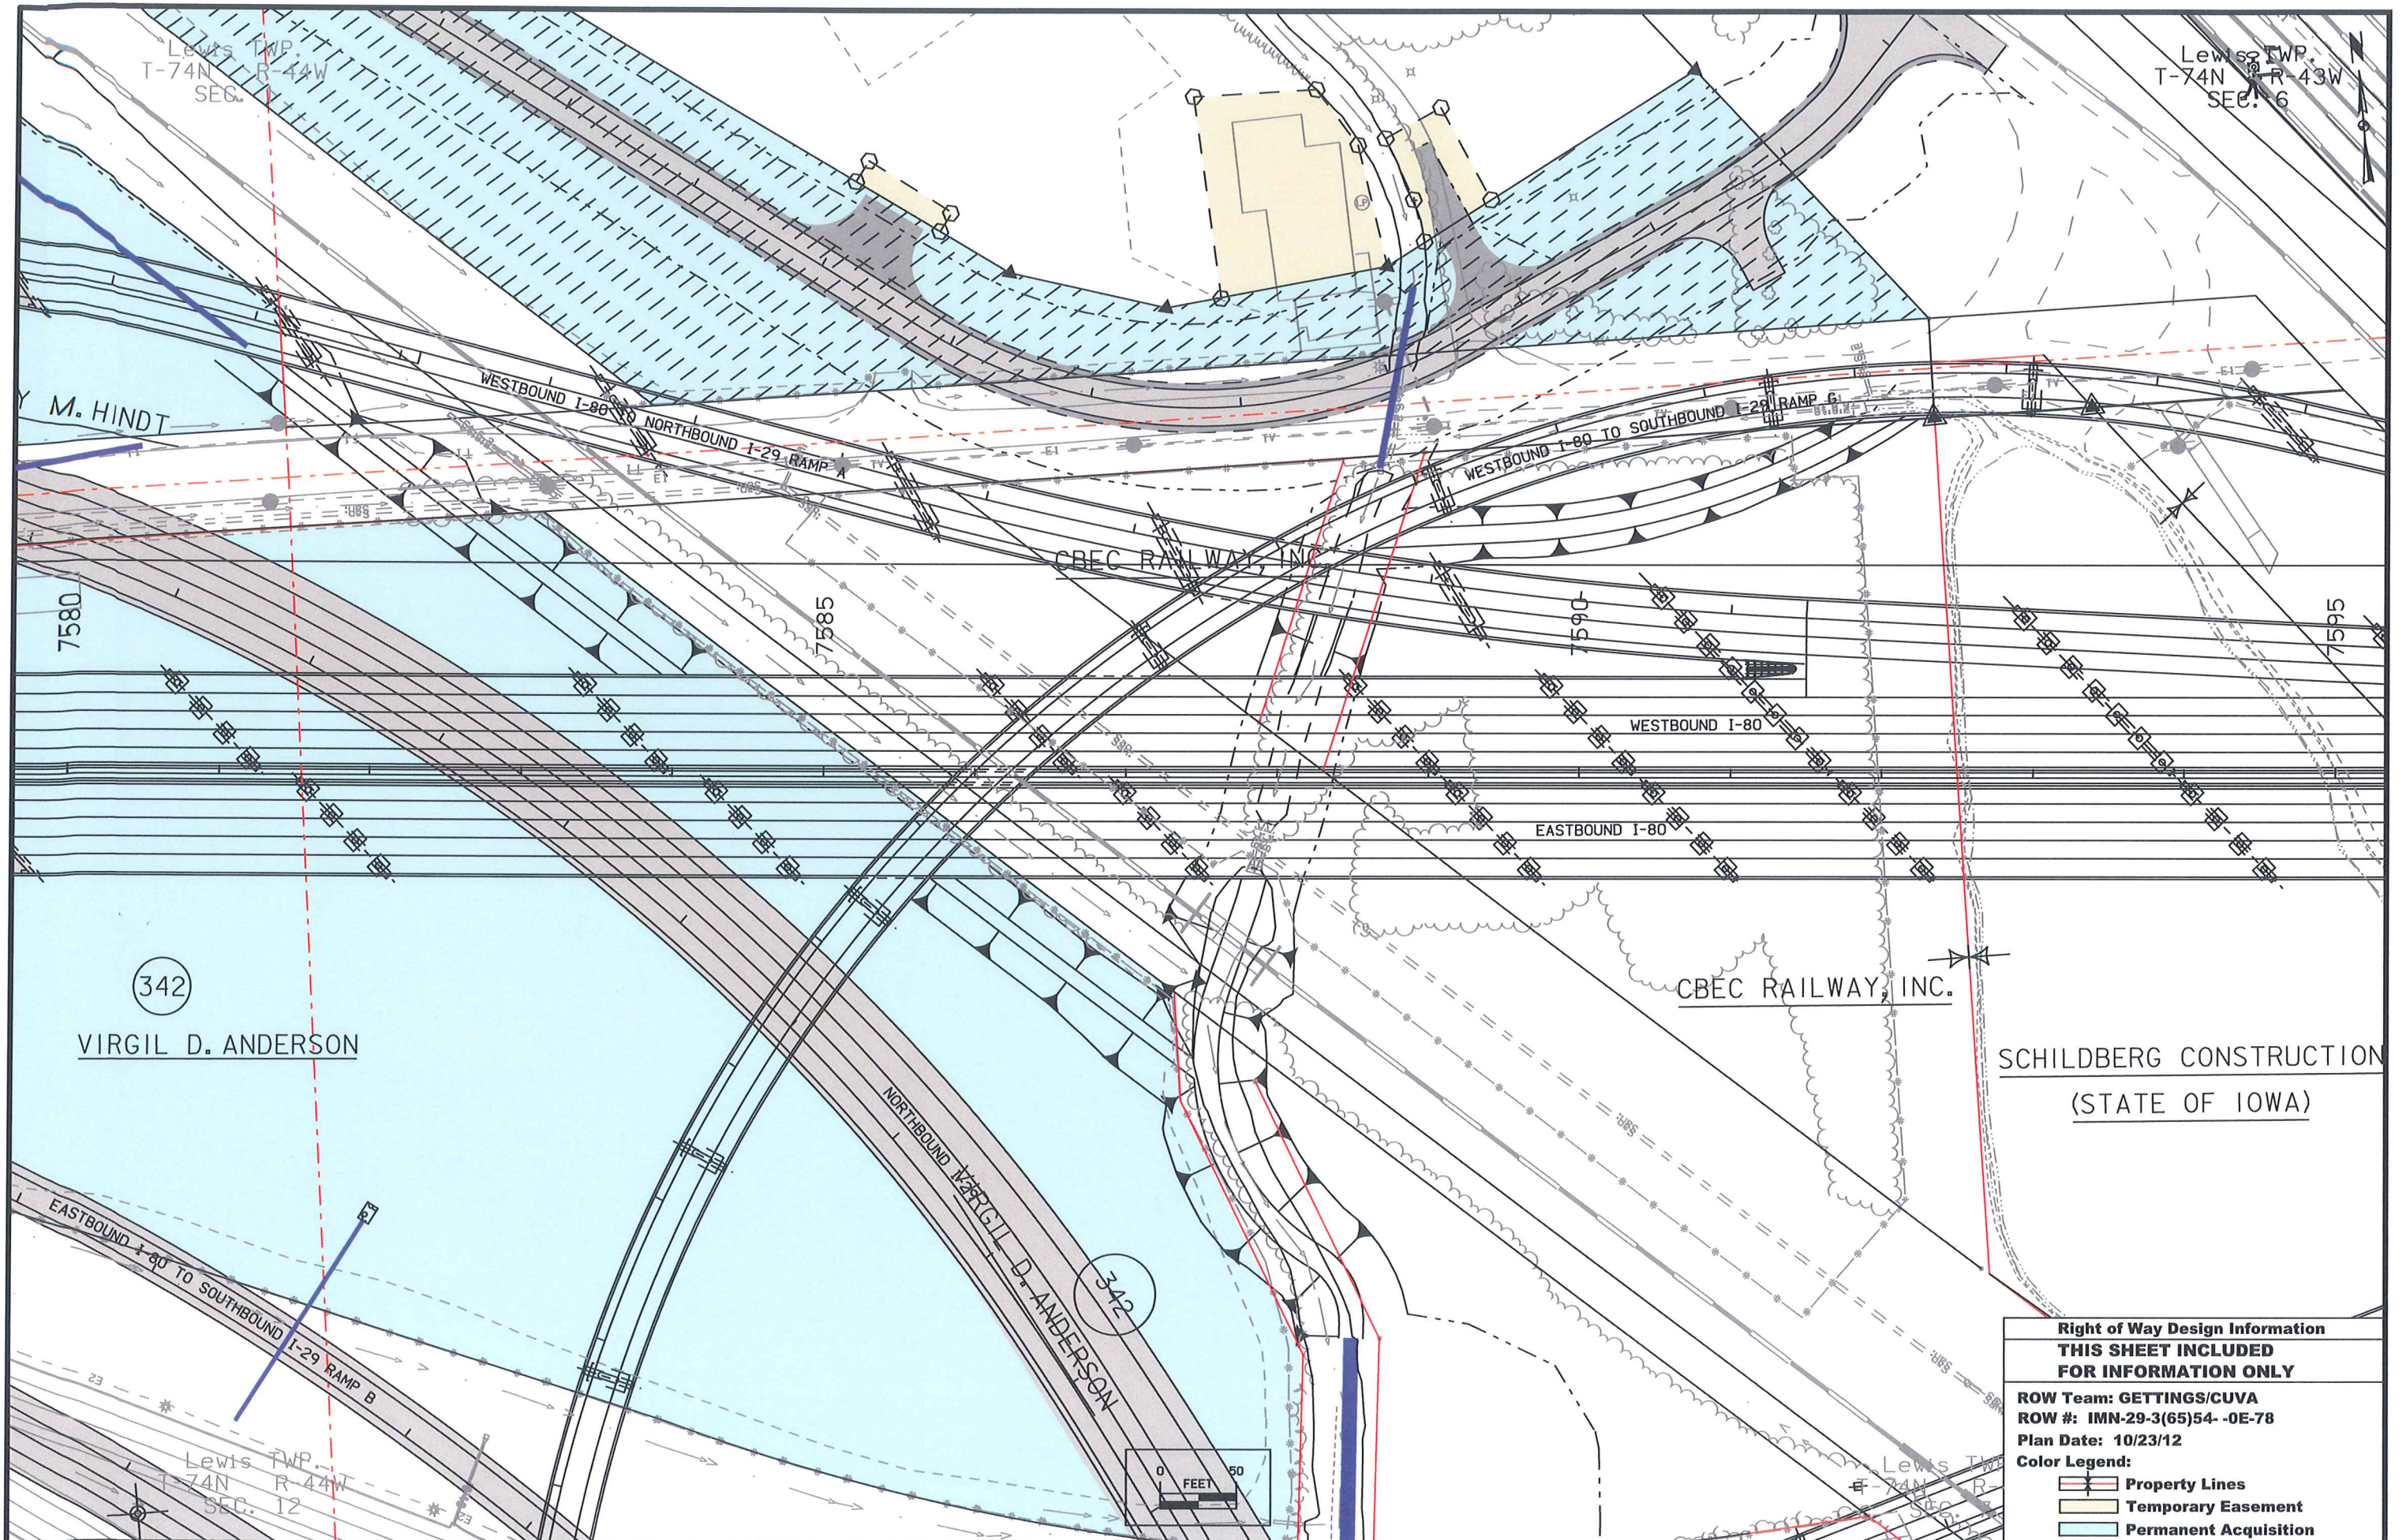

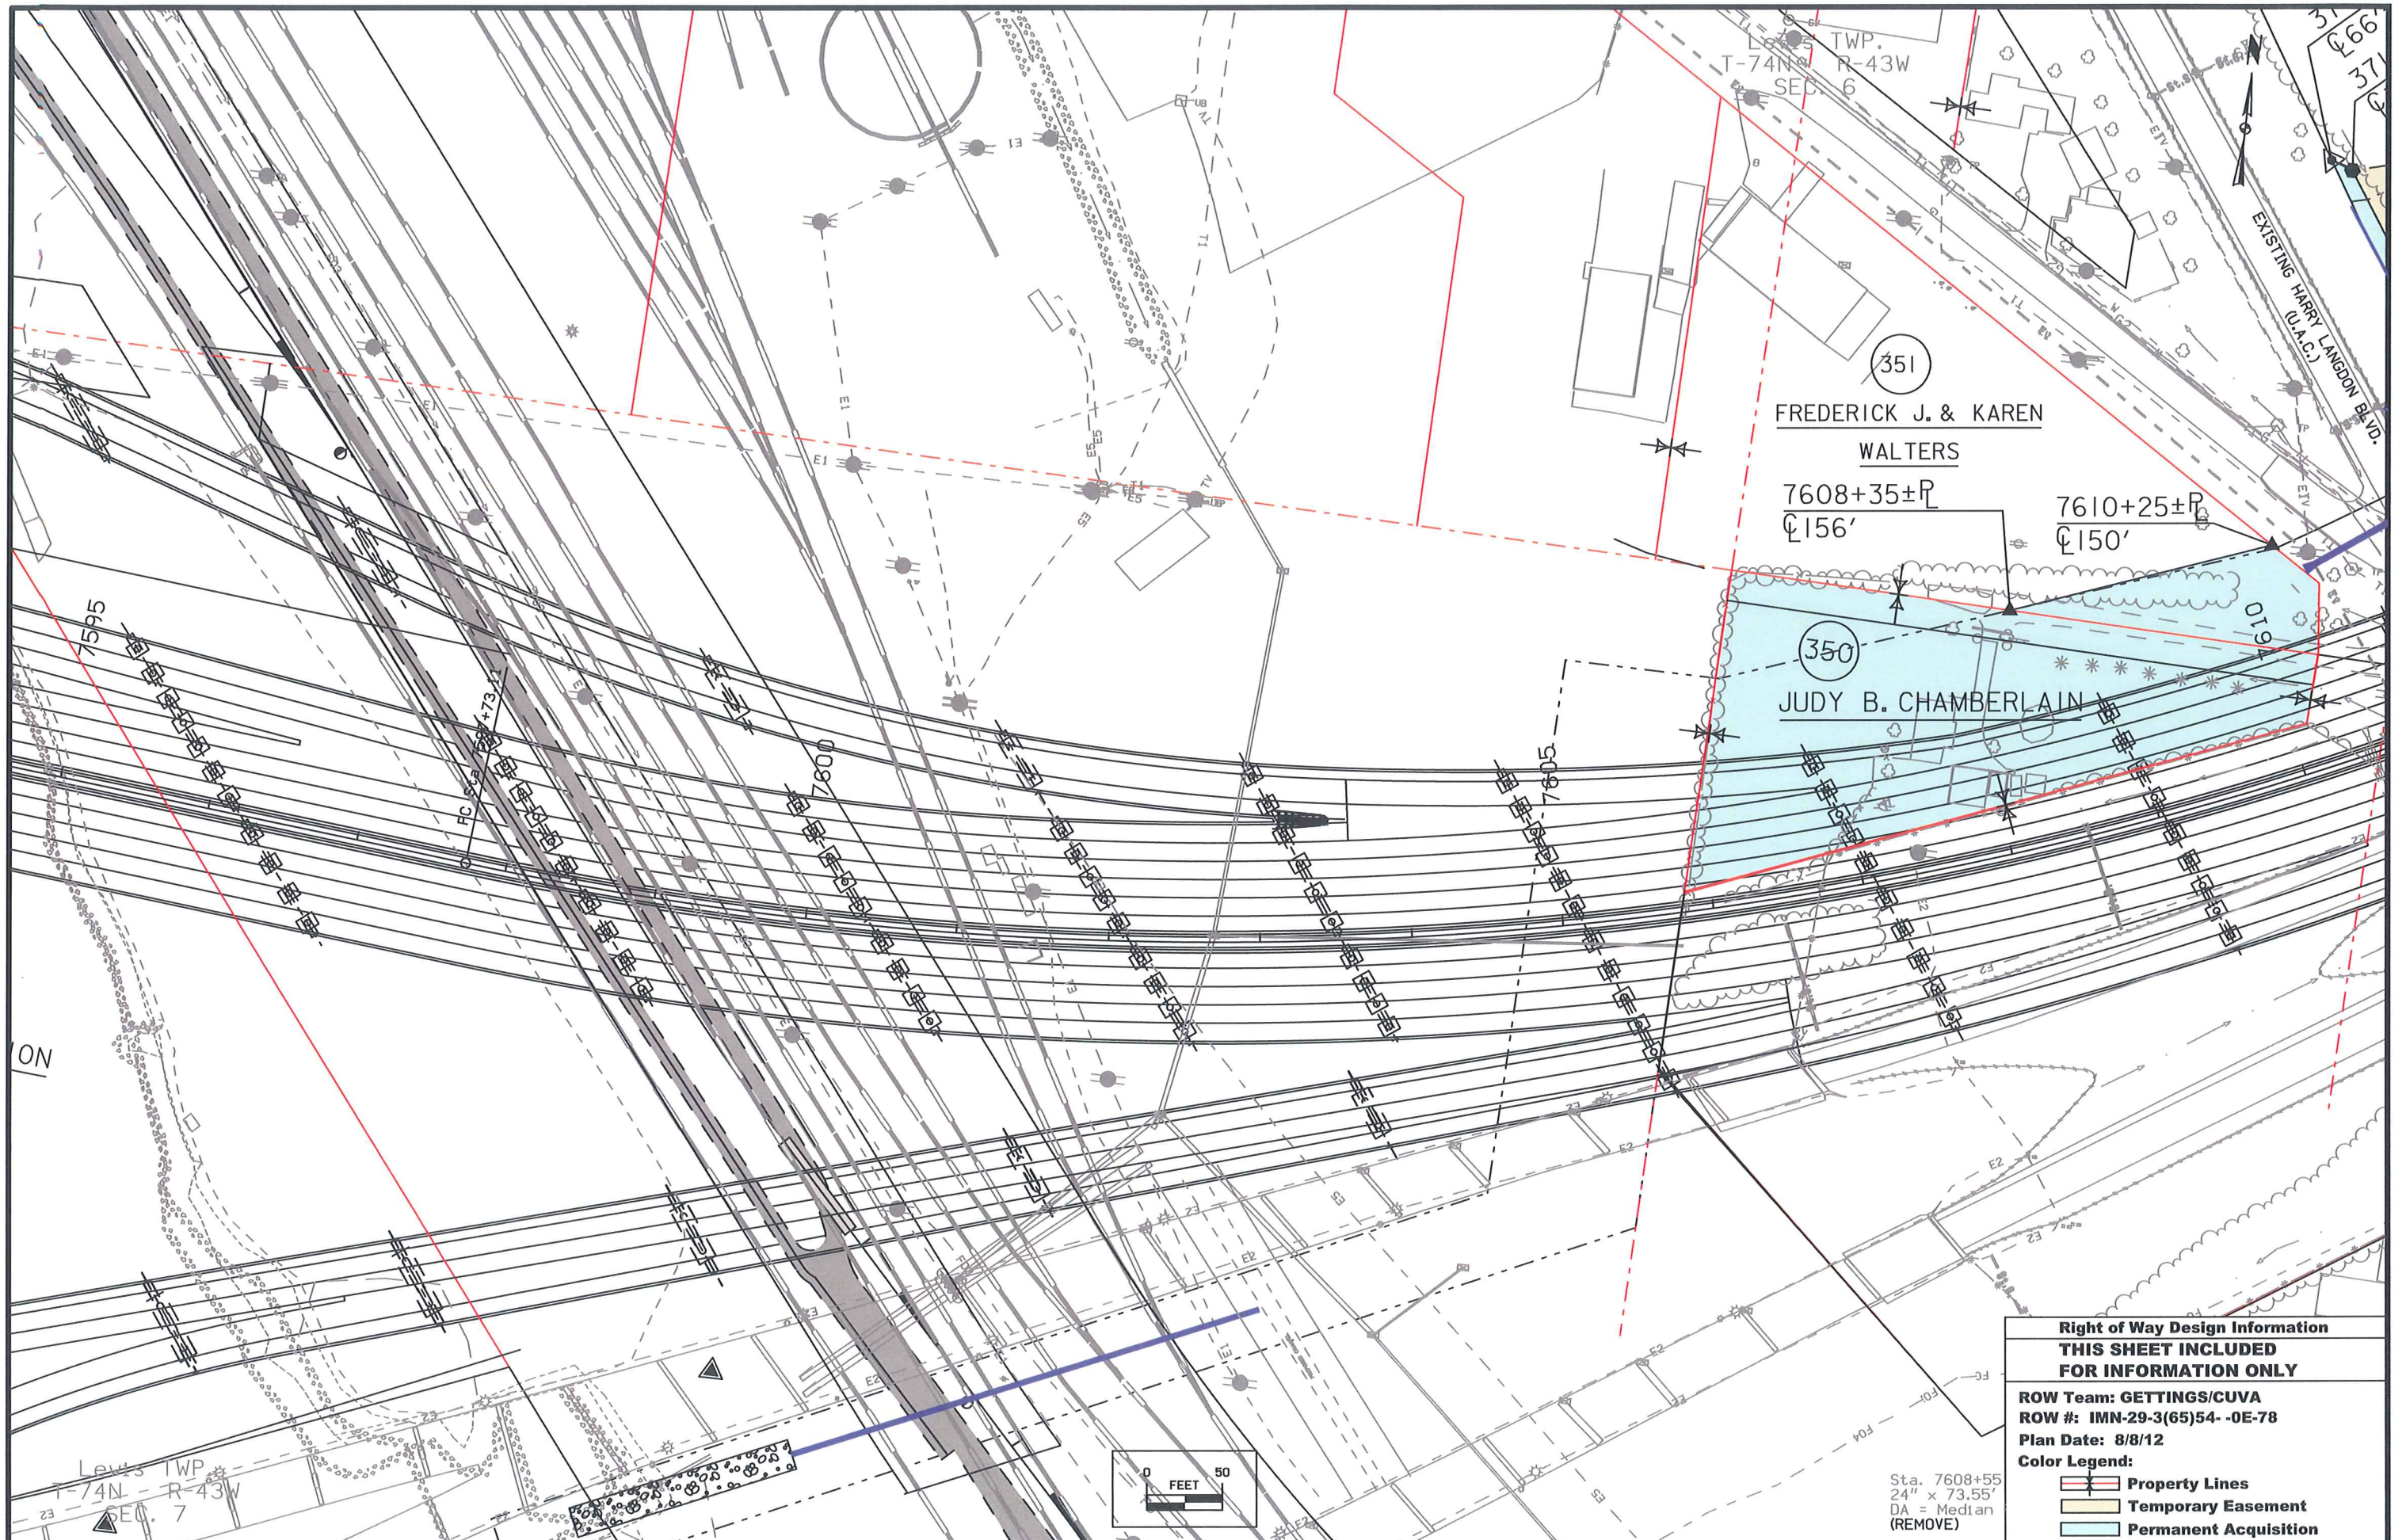

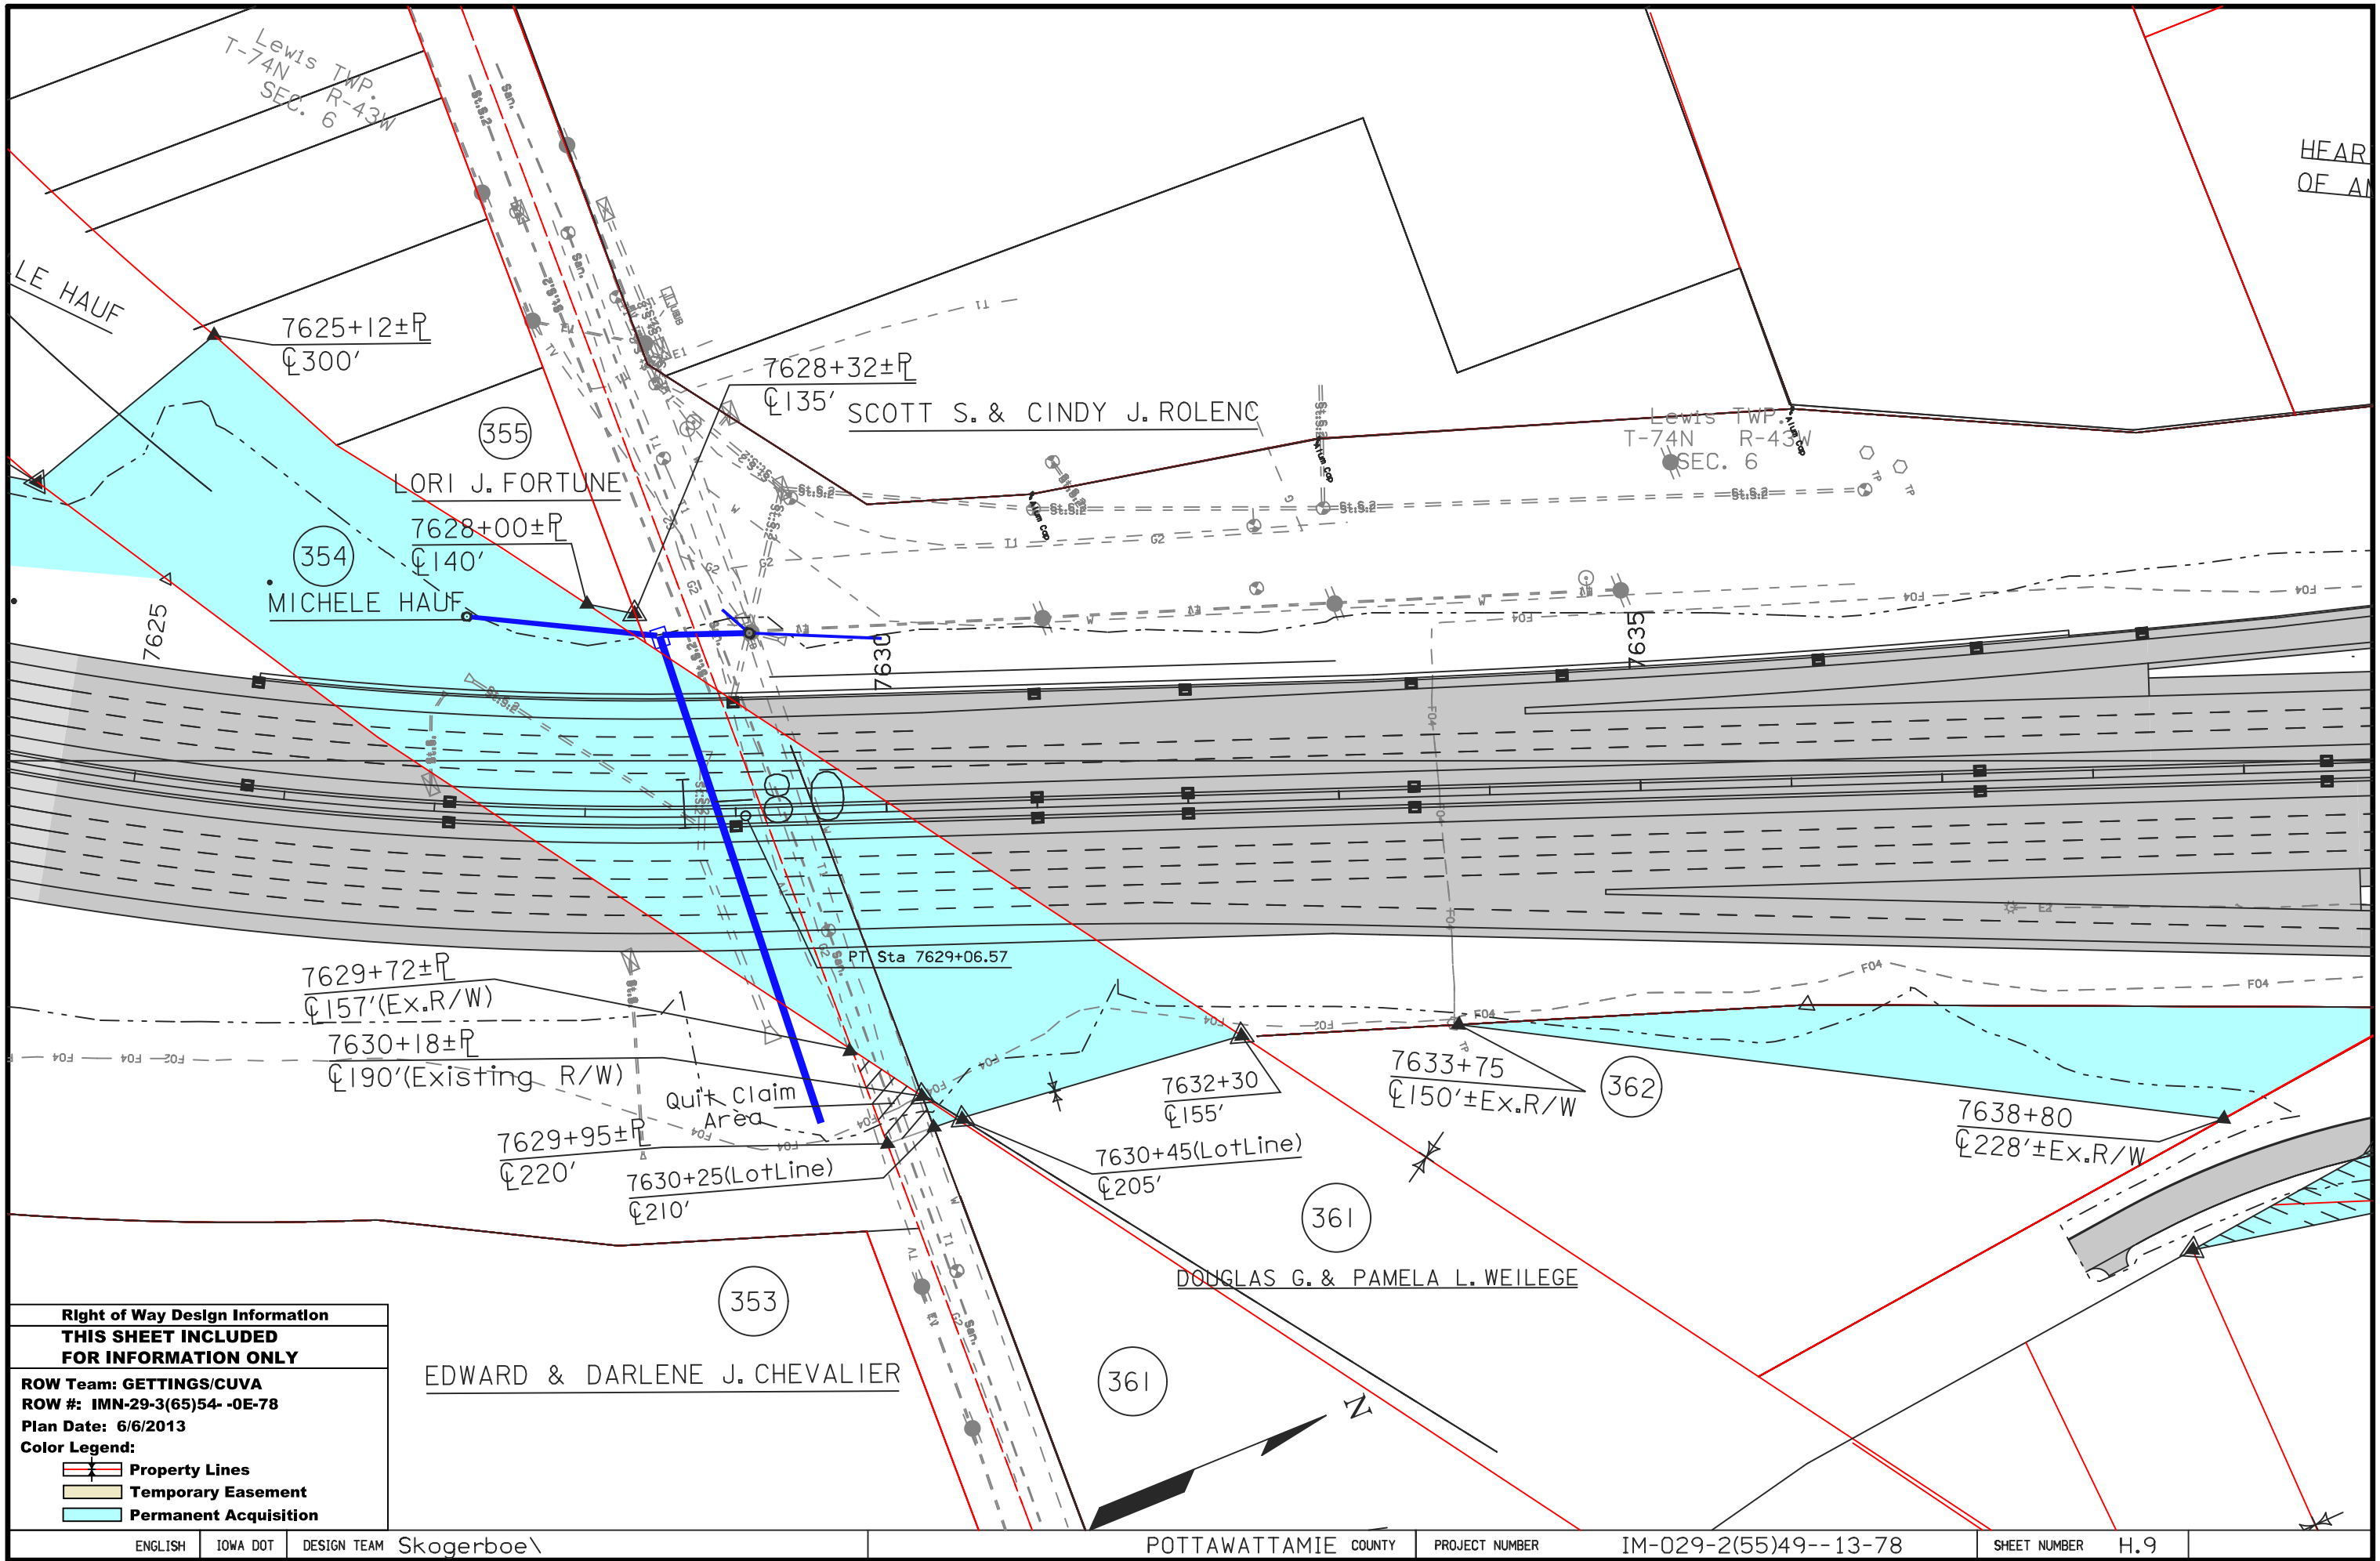

Right of Way Design Information	
THIS SHEET INCLUDED	
FOR INFORMATION ONLY	
ROW Team: GETTINGS/CUVA	
ROW #: IMN-29-3(65)54-0E-78	
Plan Date: 6/6/2013	
Color Legend:	
	Property Lines
	Temporary Easement
	Permanent Acquisition


ARTLAND INNS
AMERICA, LLC

MARATHON INVESTMENTS
THREE, LLC

Right of Way Design Information
THIS SHEET INCLUDED
FOR INFORMATION ONLY


ROW Team: GETTINGS/CUVA
ROW #: IMN-29-3(65)54--0E-78
Plan Date: 10/17/12
Color Legend:

- Property Lines
- Temporary Easement
- Permanent Acquisition

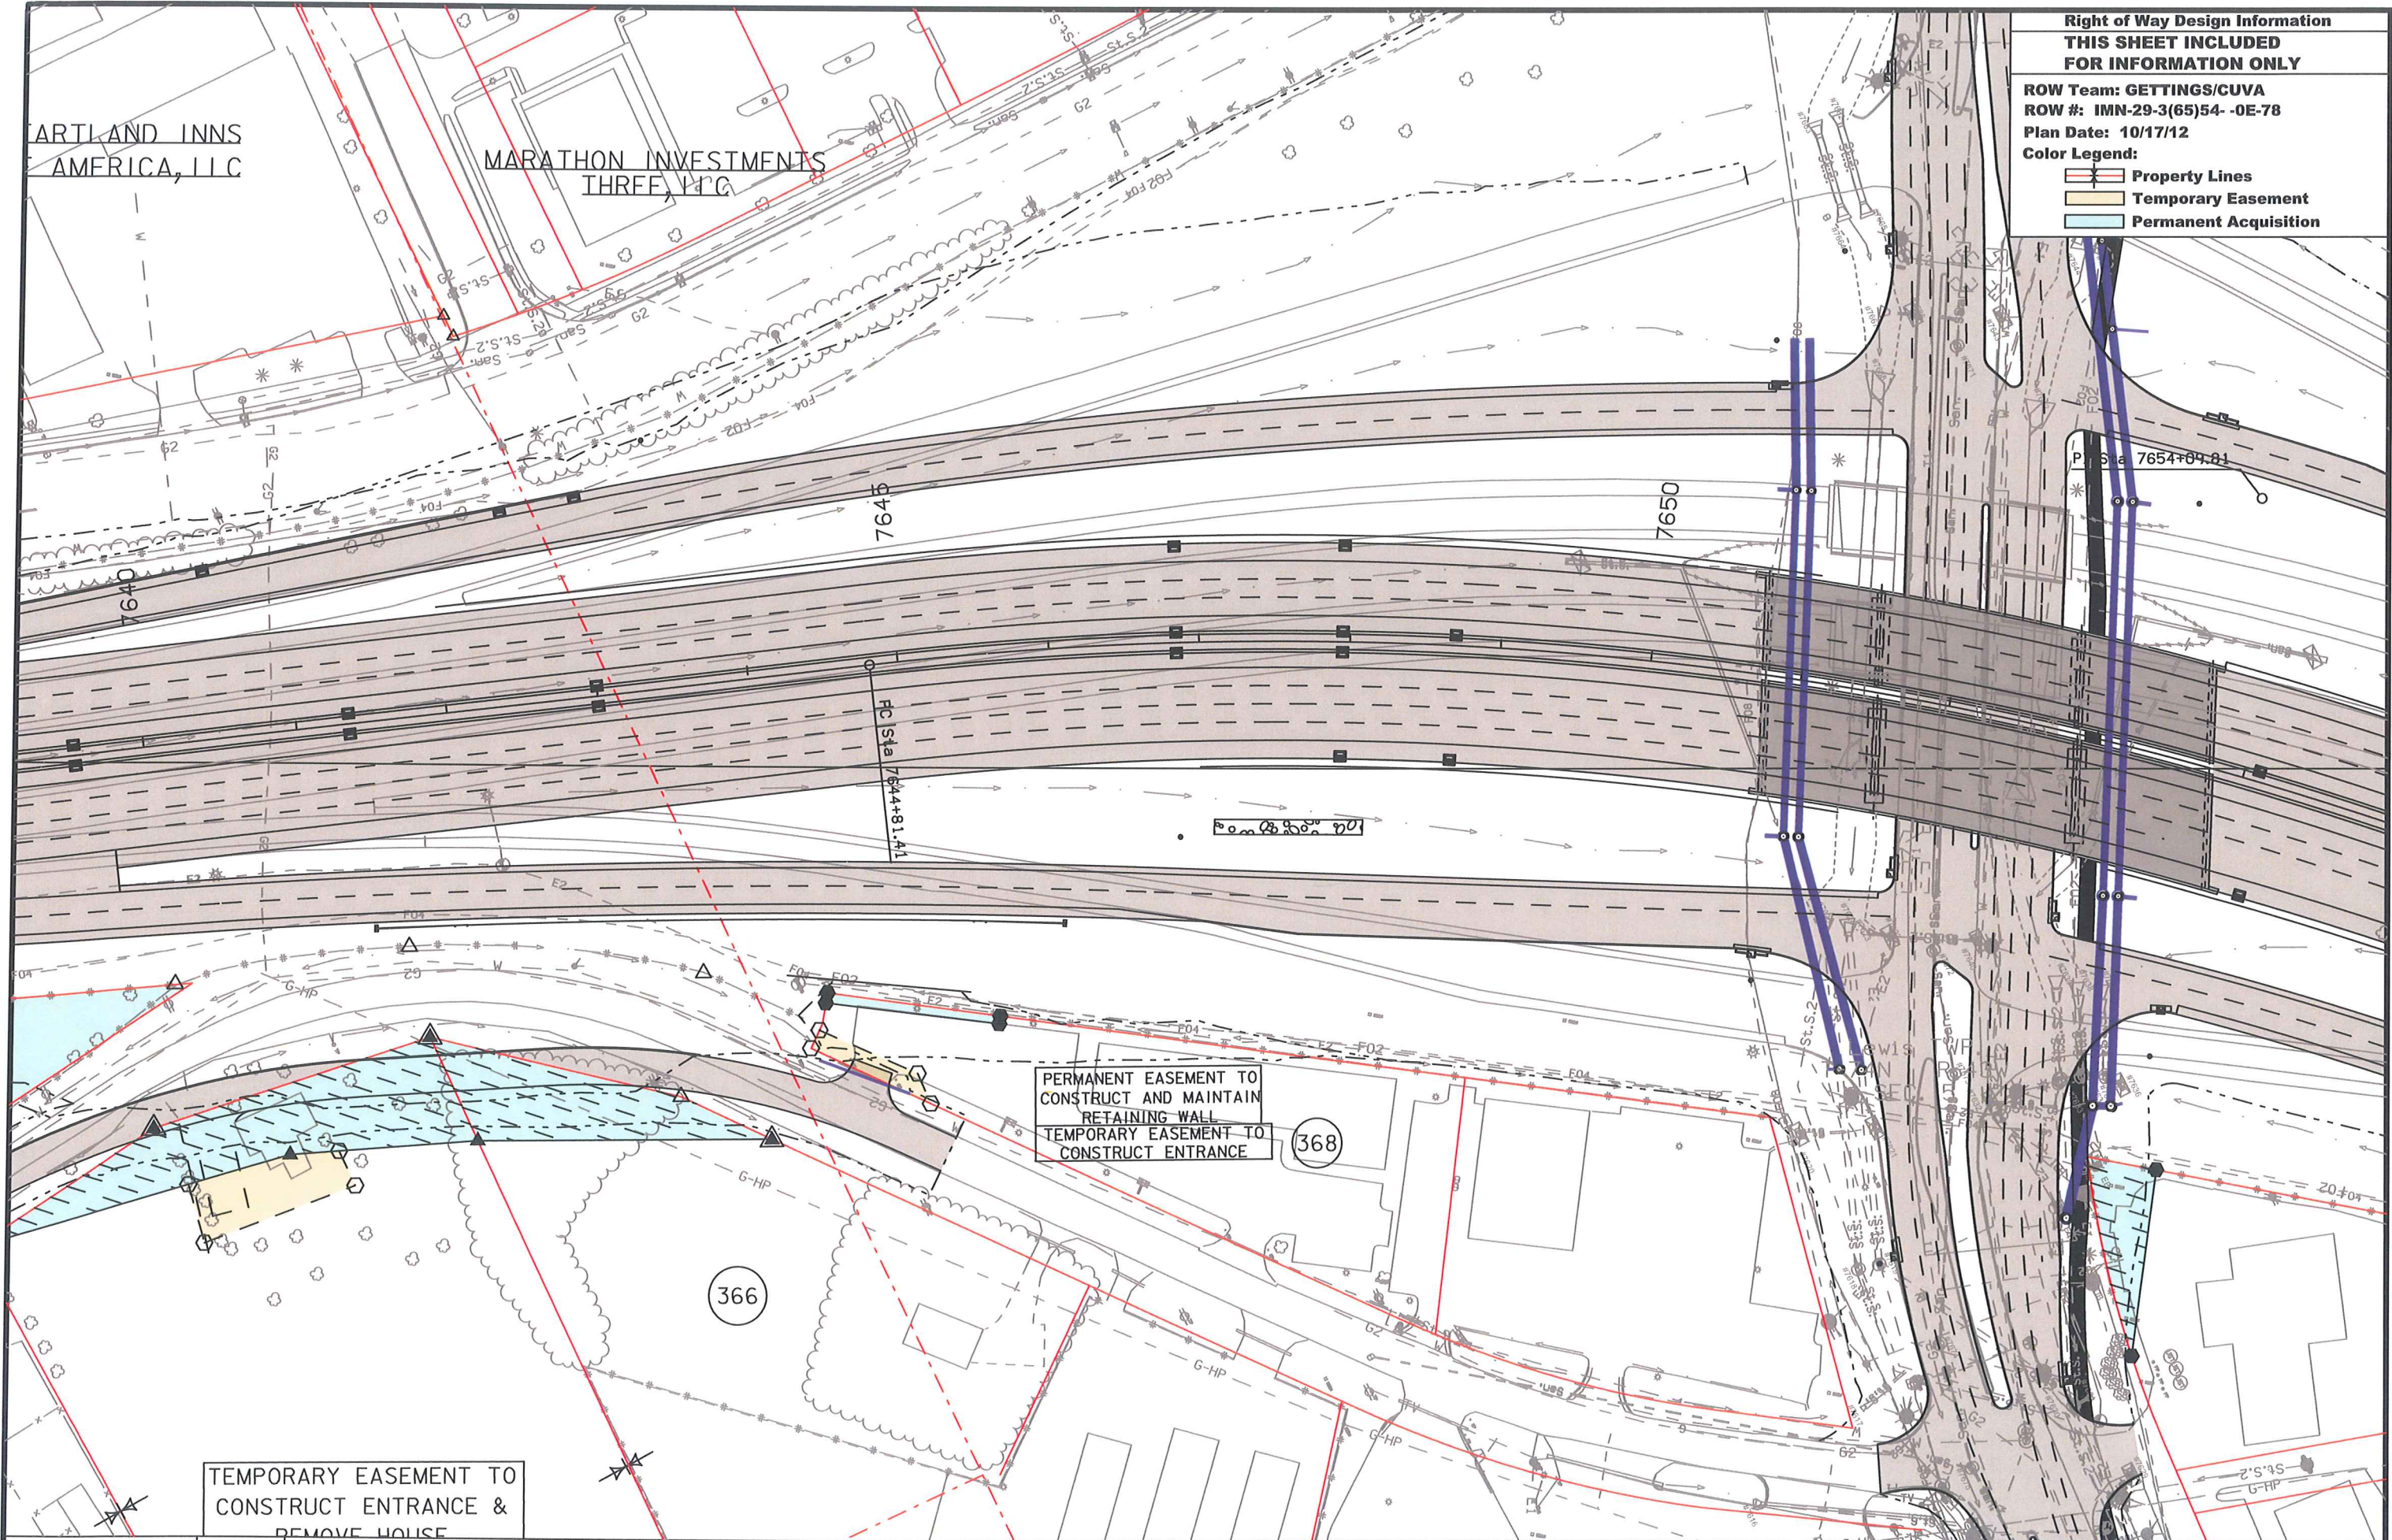

TEMPORARY EASEMENT TO
CONSTRUCT ENTRANCE &
REMOVE HOUSE

PERMANENT EASEMENT TO
CONSTRUCT AND MAINTAIN
RETAINING WALL
TEMPORARY EASEMENT TO
CONSTRUCT ENTRANCE

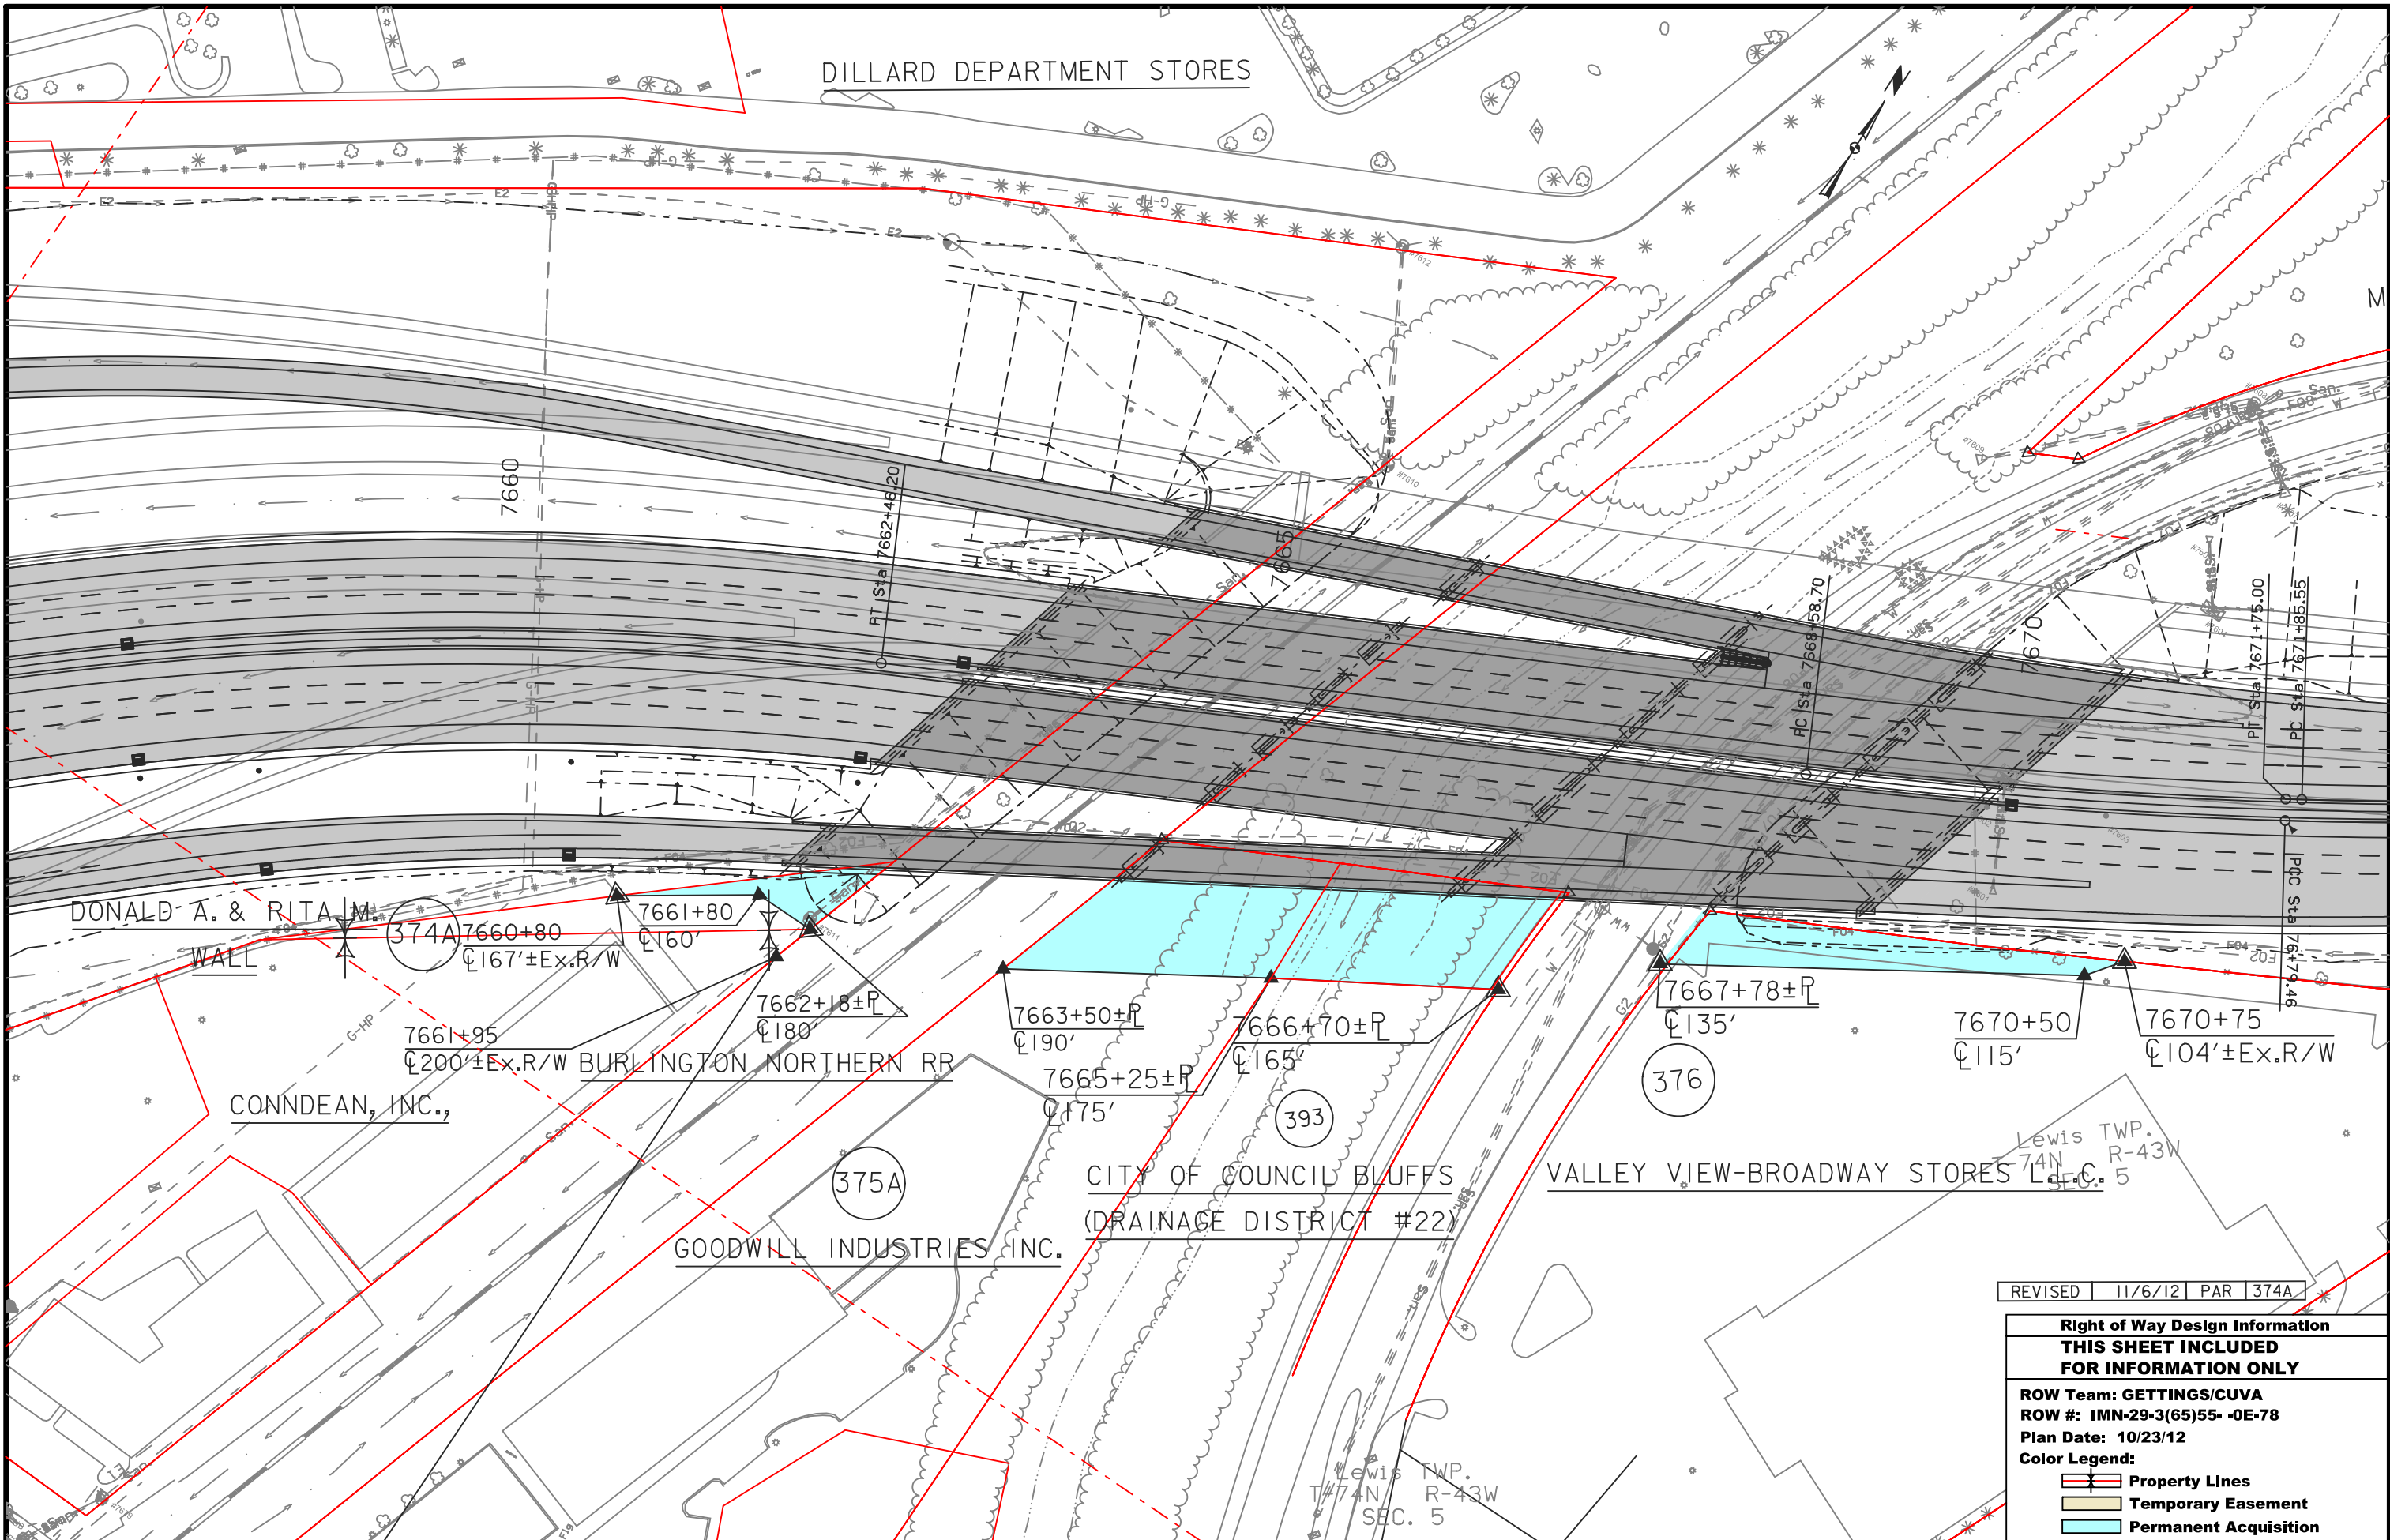

MALL OF THE BLUFFS

BLUFFS HOLDING

Lewis TWP.
T-75N R-43W
SEC. 32

Lewis TWP.
T-75N R-43W
SEC. 32

7675

7680

7685


376A

FEDERAL HOME LOAN
MORTGAGE CORPORATION


Sta. 7682+31, 9 Lt.
24" x 55' RCP
DA = Median F
Sta. 7683+98, 3 Lt.
10' x 4' x 148' RCB
DA = 120 Ac
Design No. 3366


376B


ERIE KIMBALL & MARY JANE
HANER

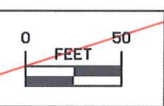



Right of Way Design Information	
THIS SHEET INCLUDED FOR INFORMATION ONLY	
ROW Team: GETTINGS/CUVA	
ROW #: IMN-29-3(65)54--0E-78	
Plan Date: 03/28/12	
Color Legend:	
	Property Lines
	Temporary Easement
	Permanent Acquisition

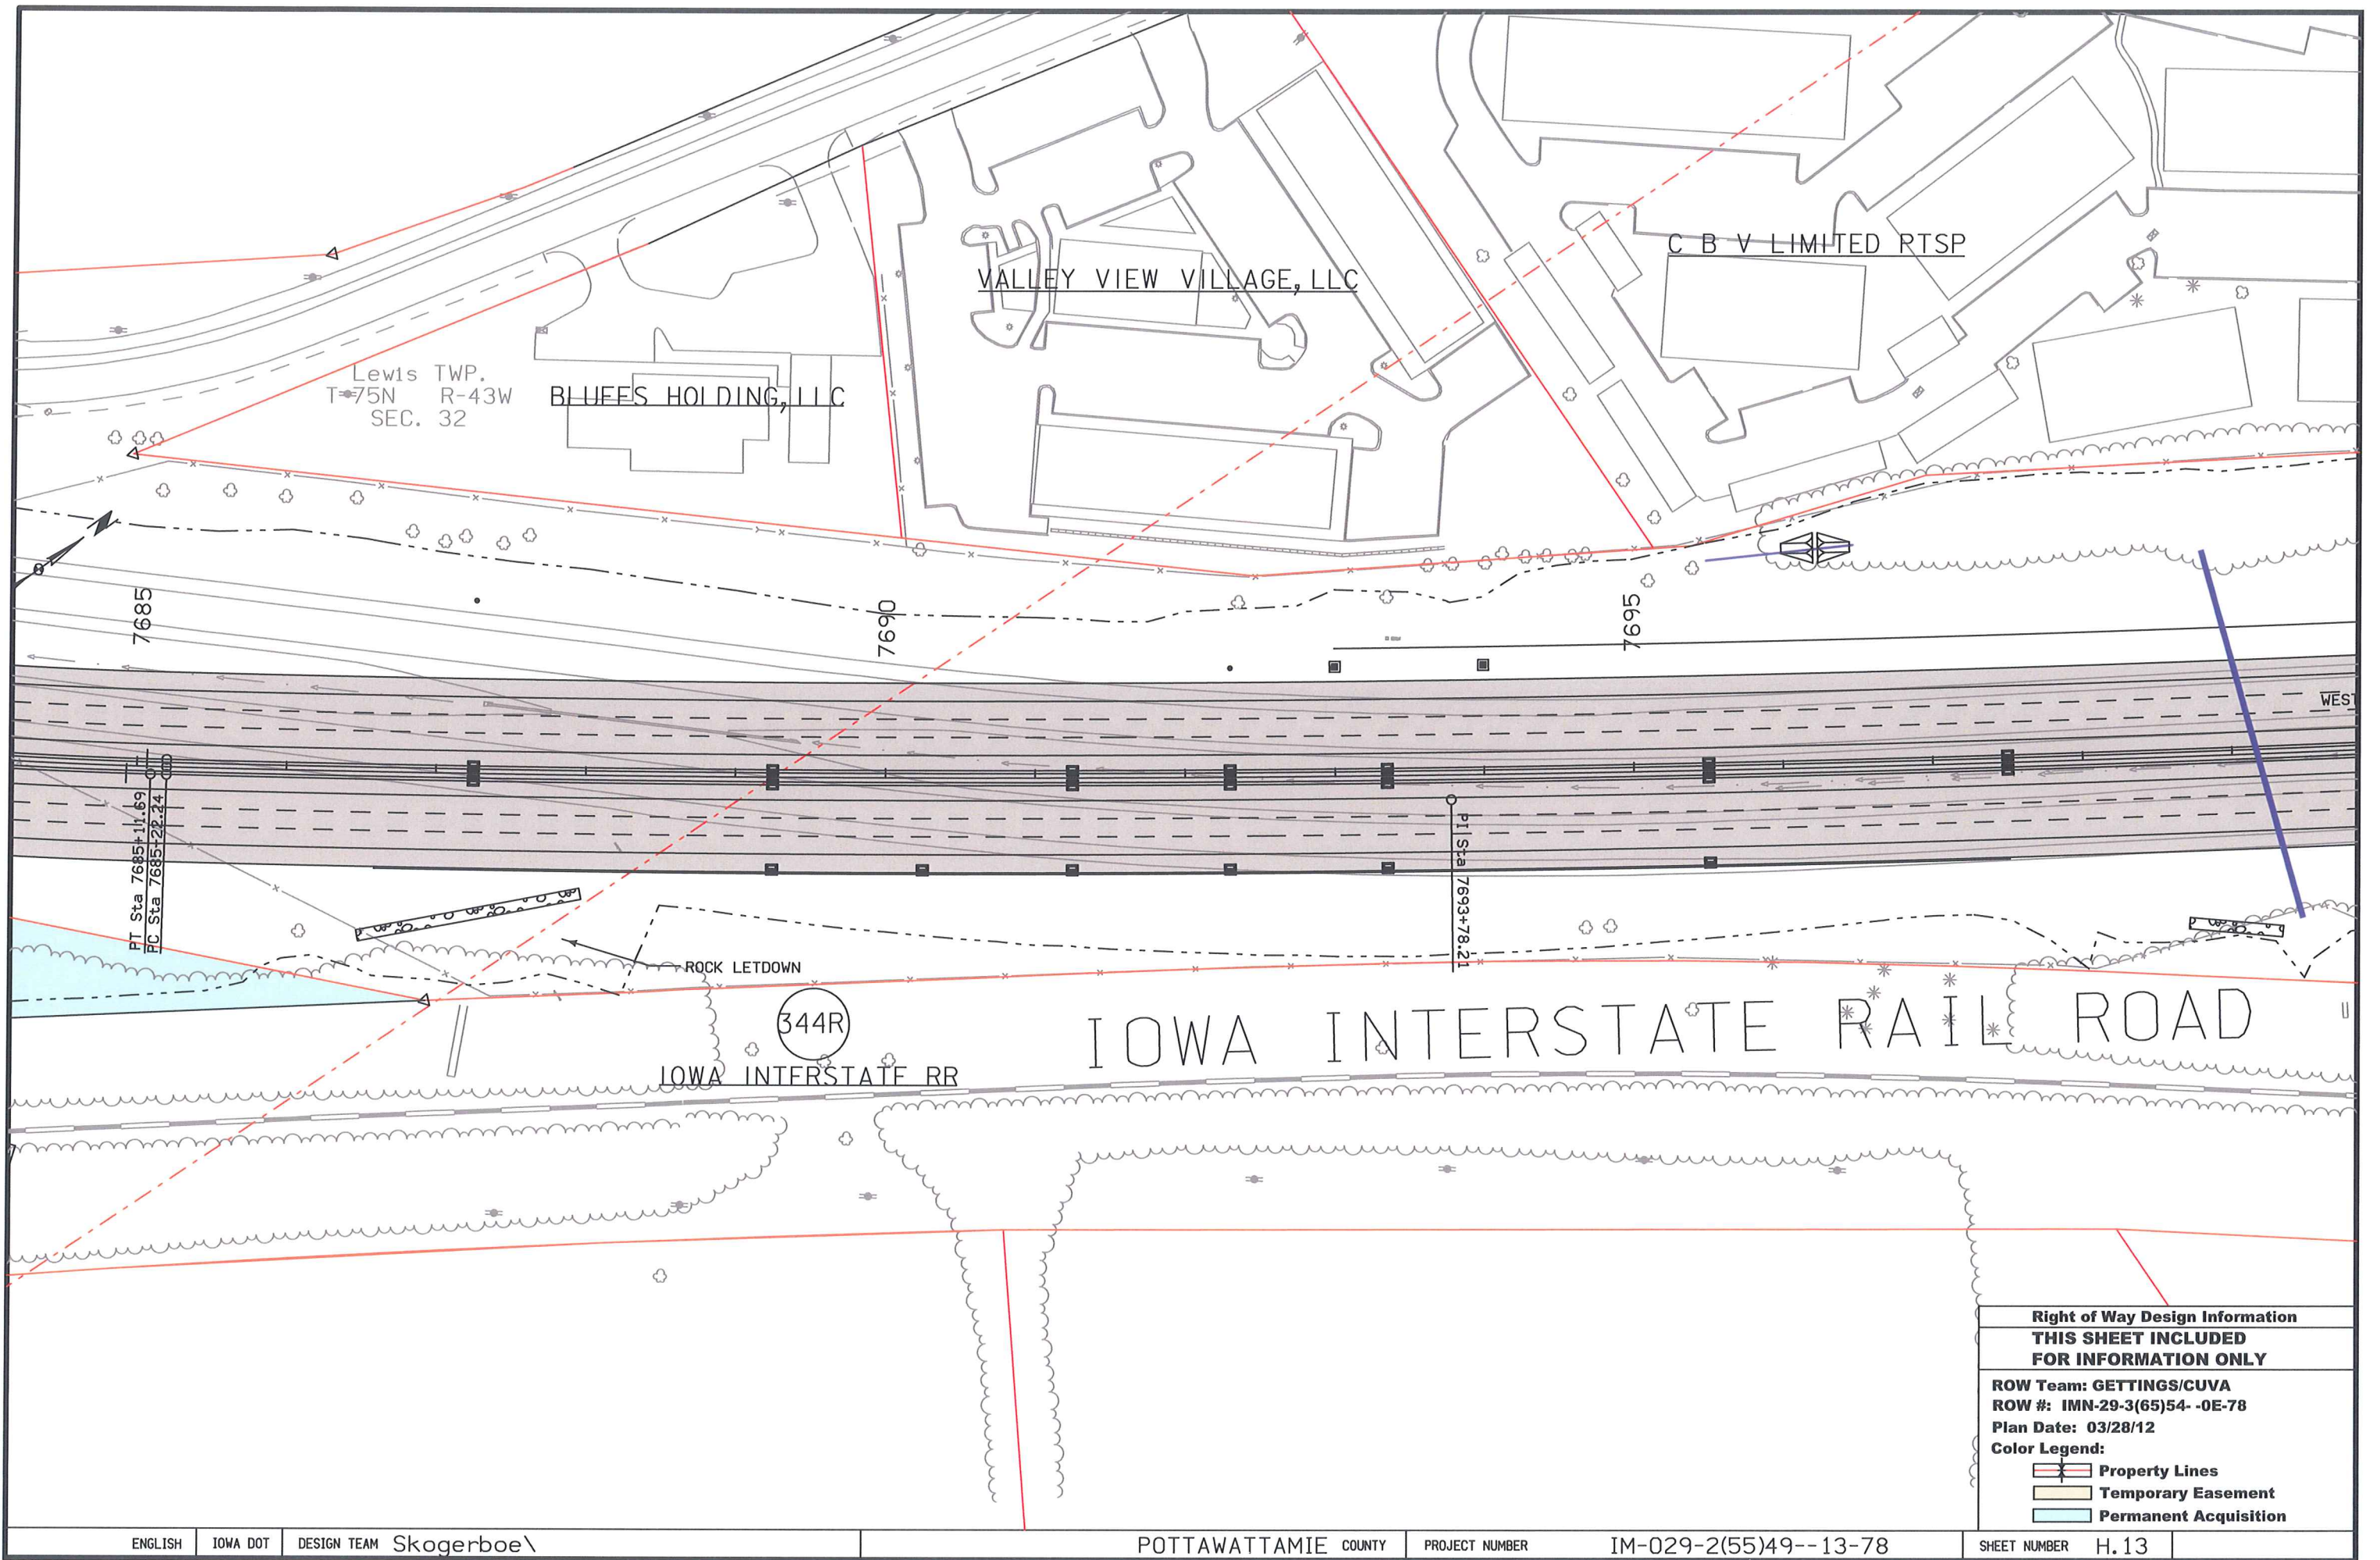

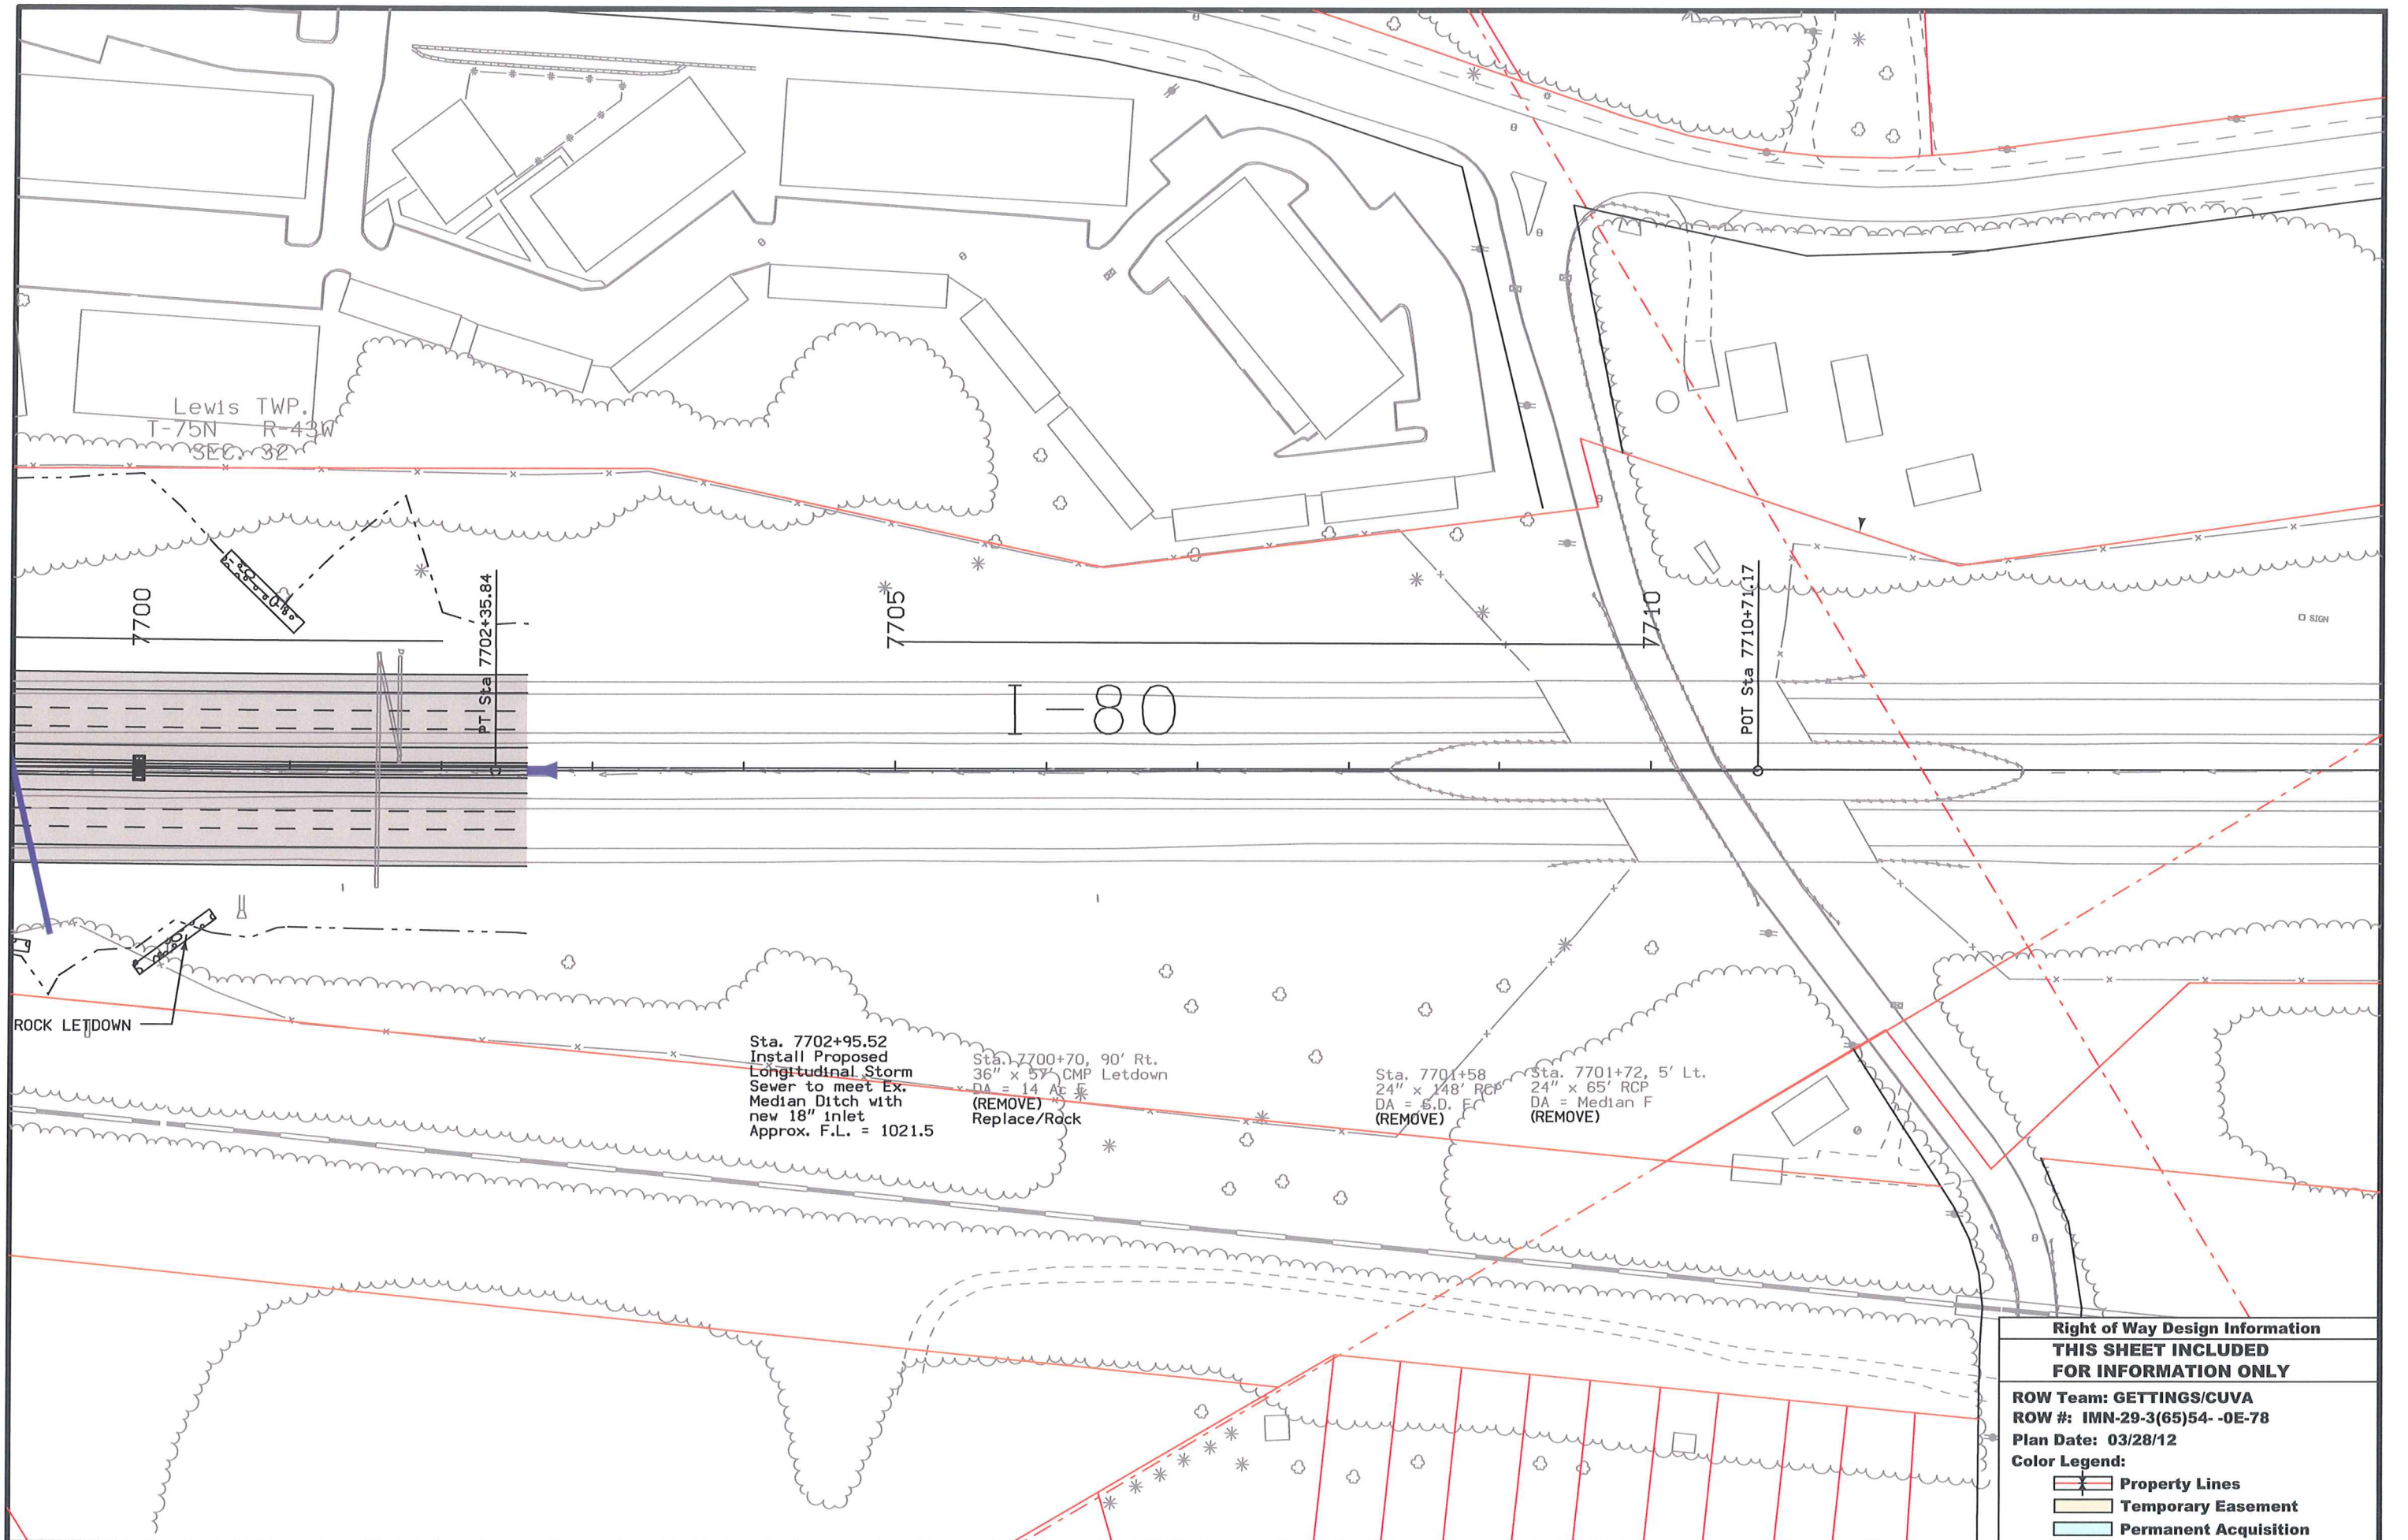

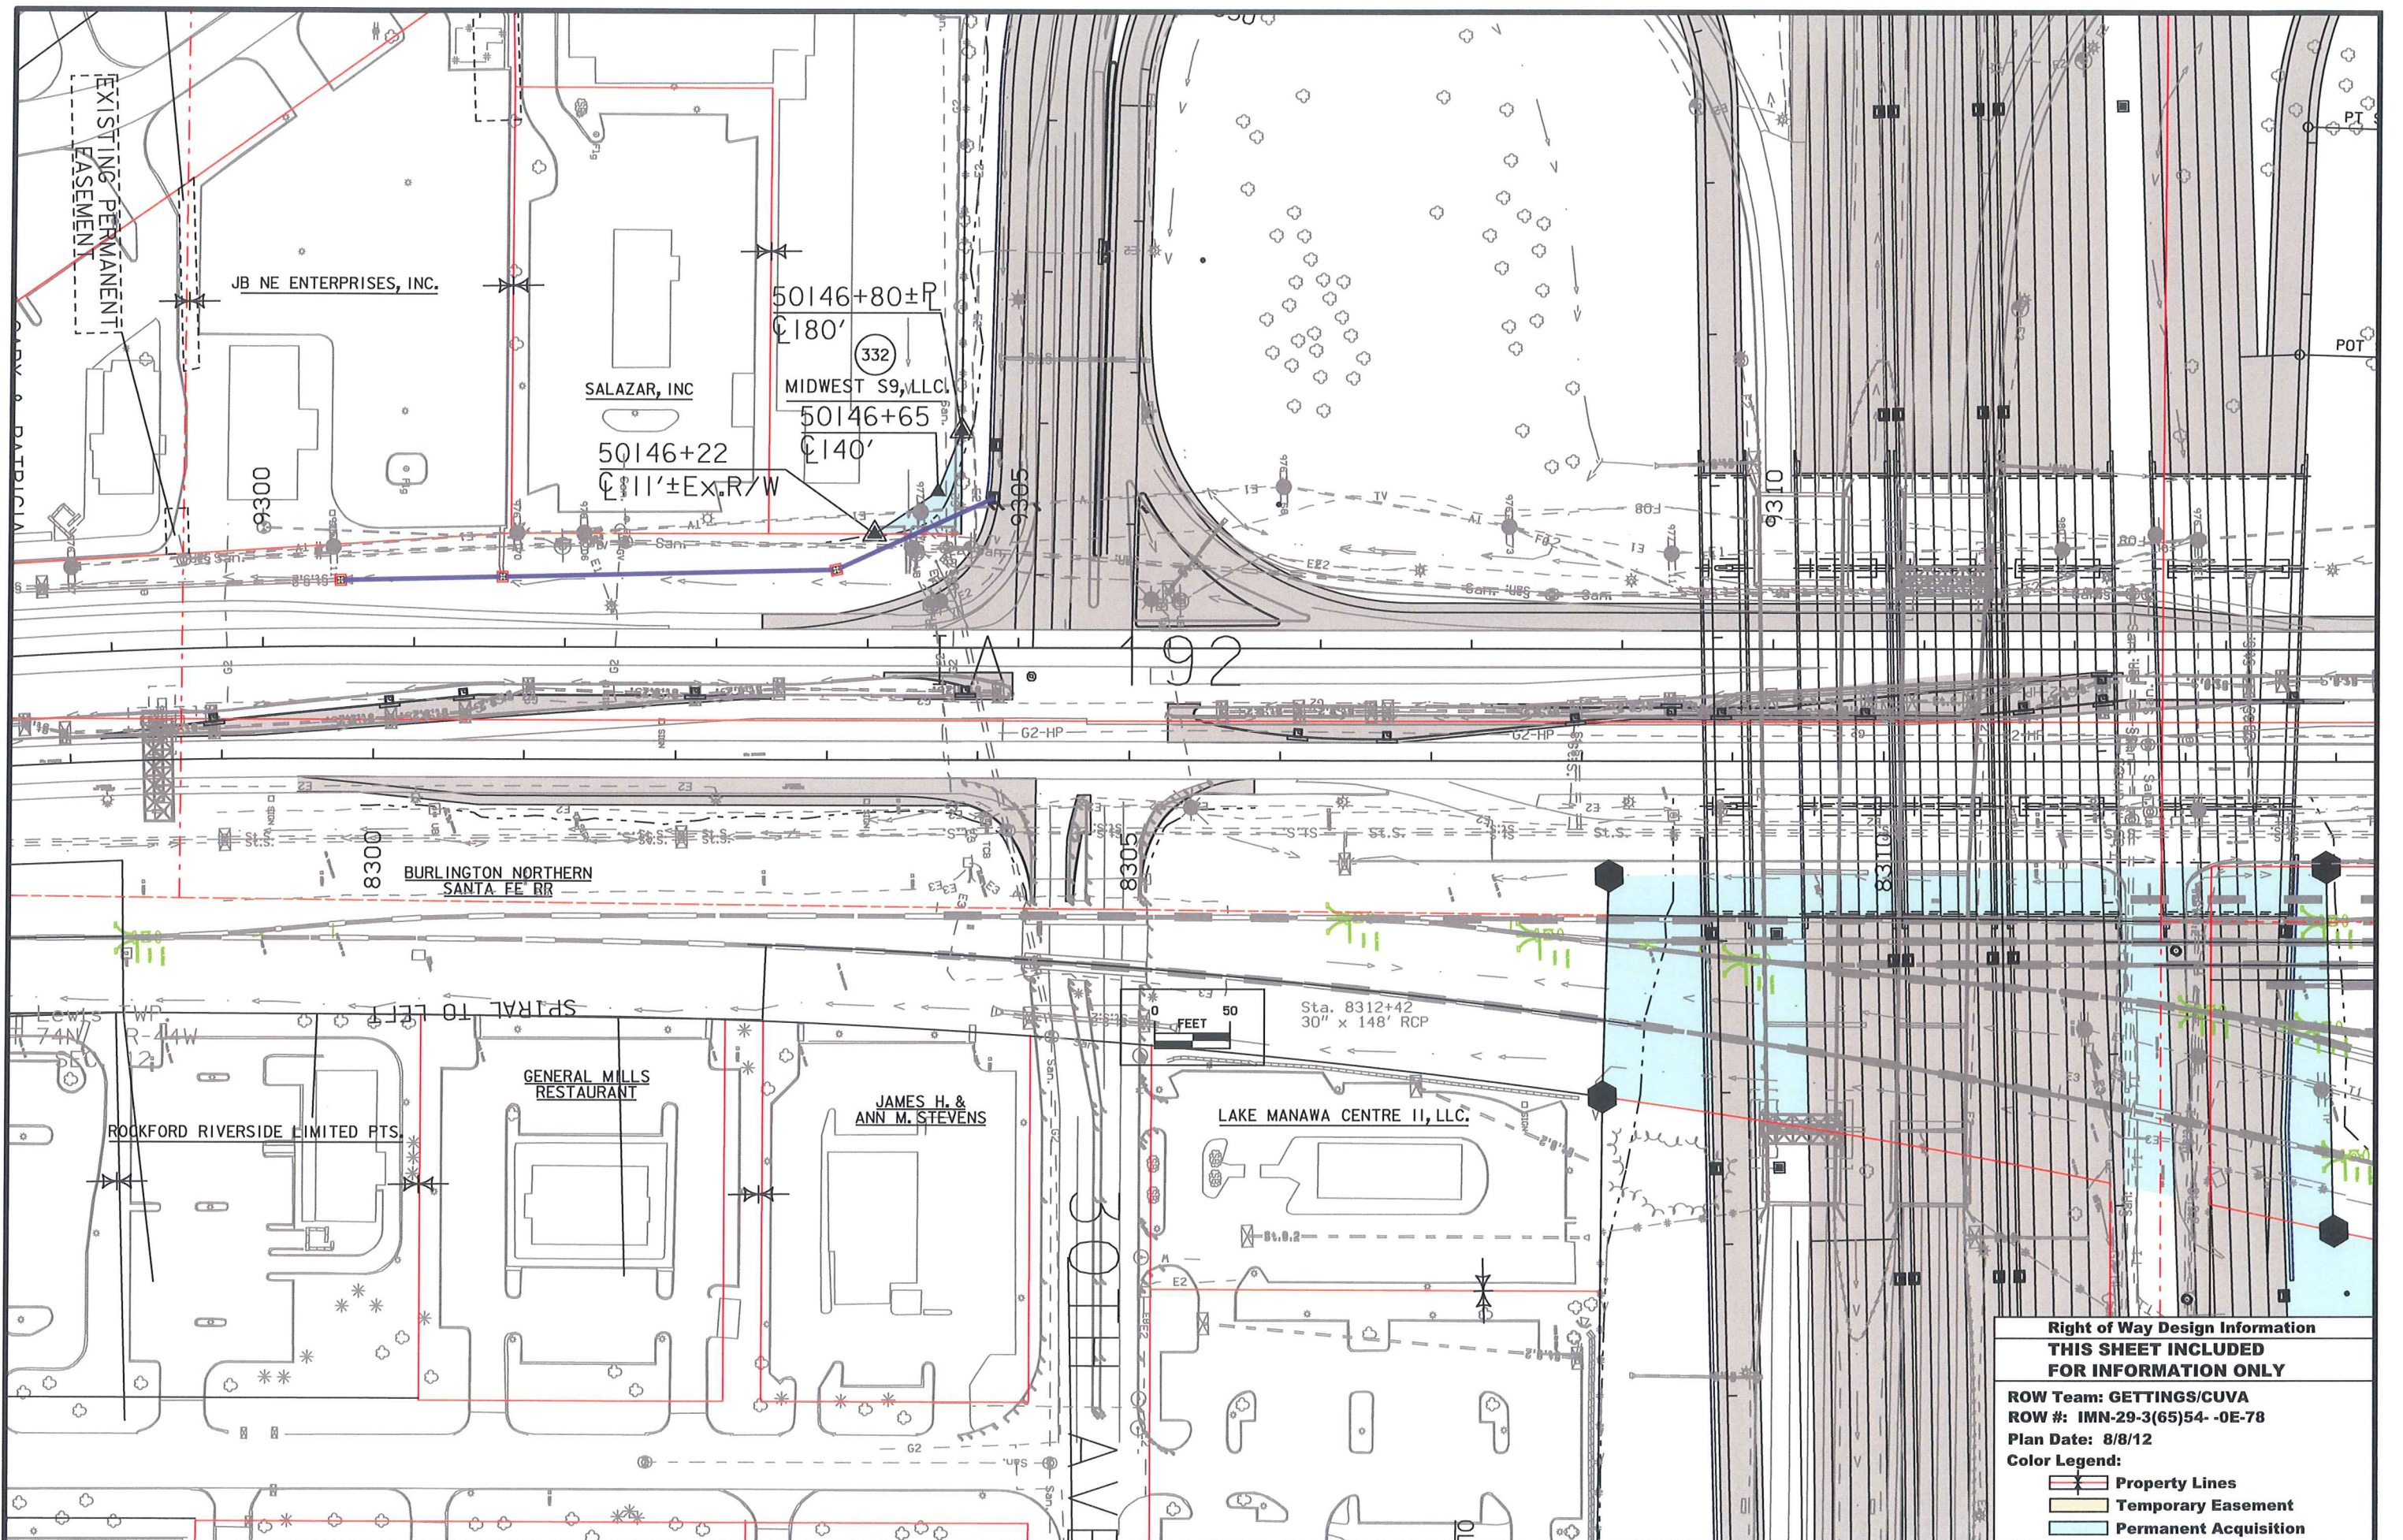

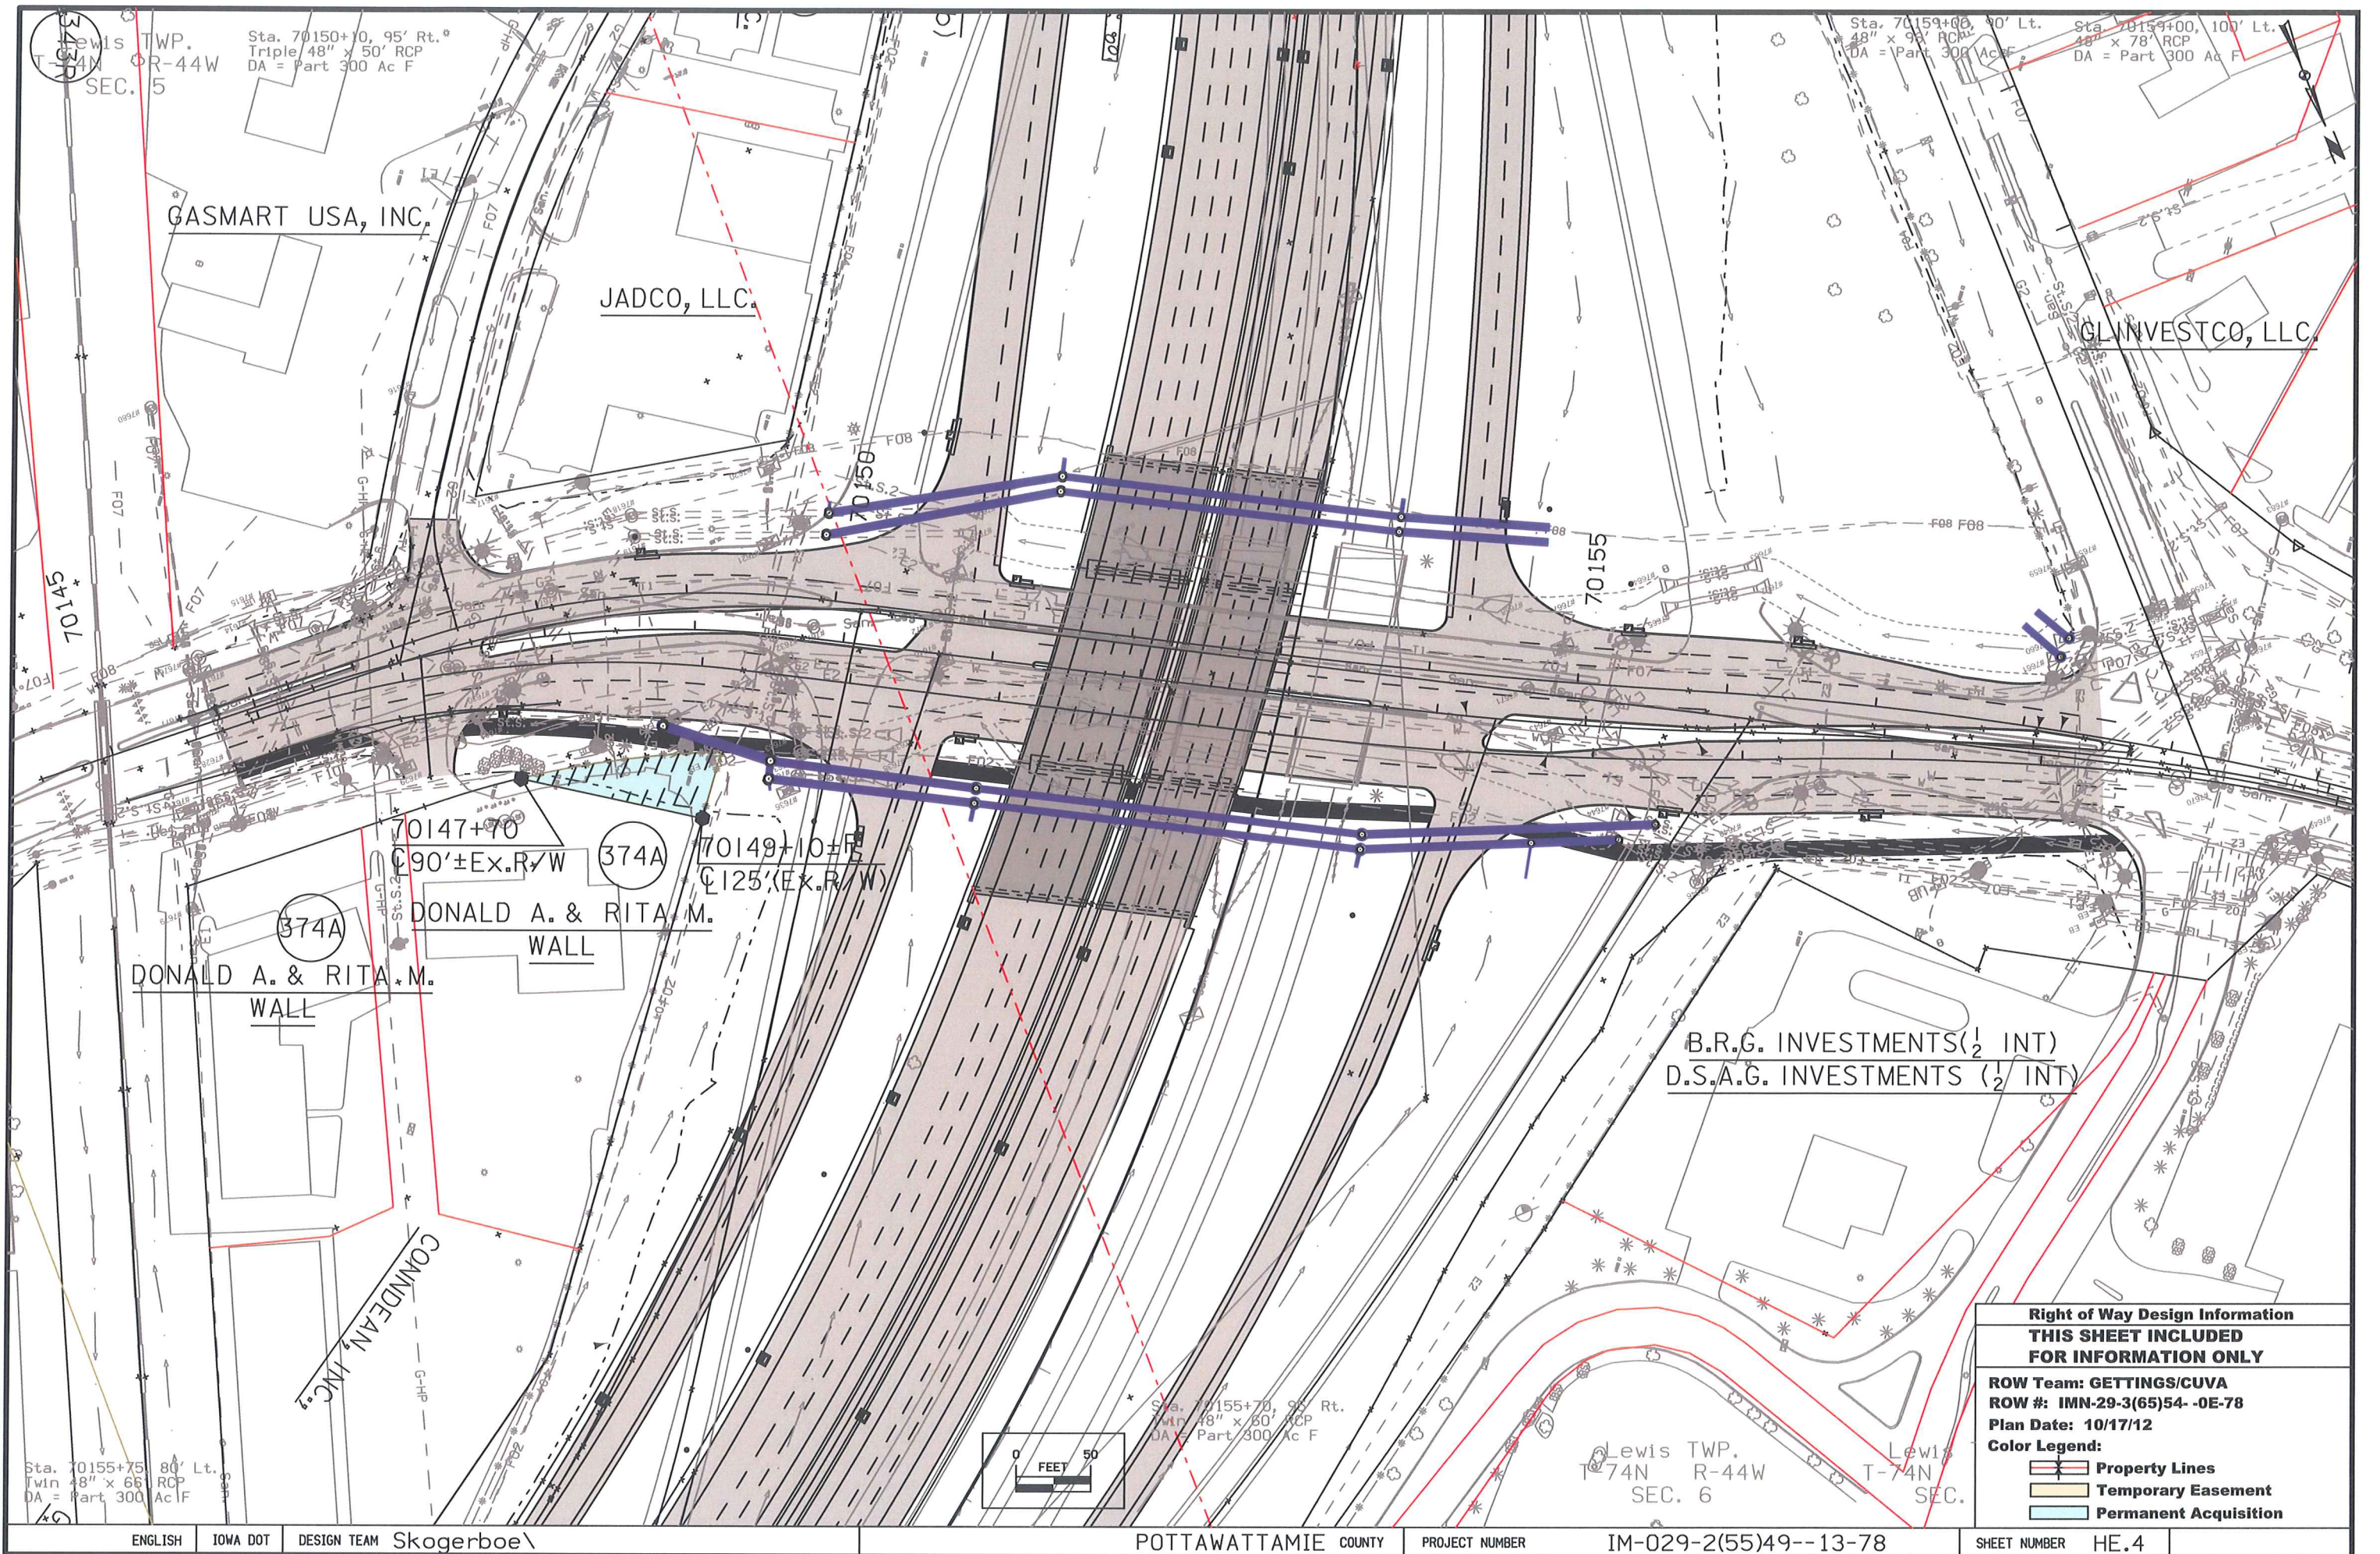

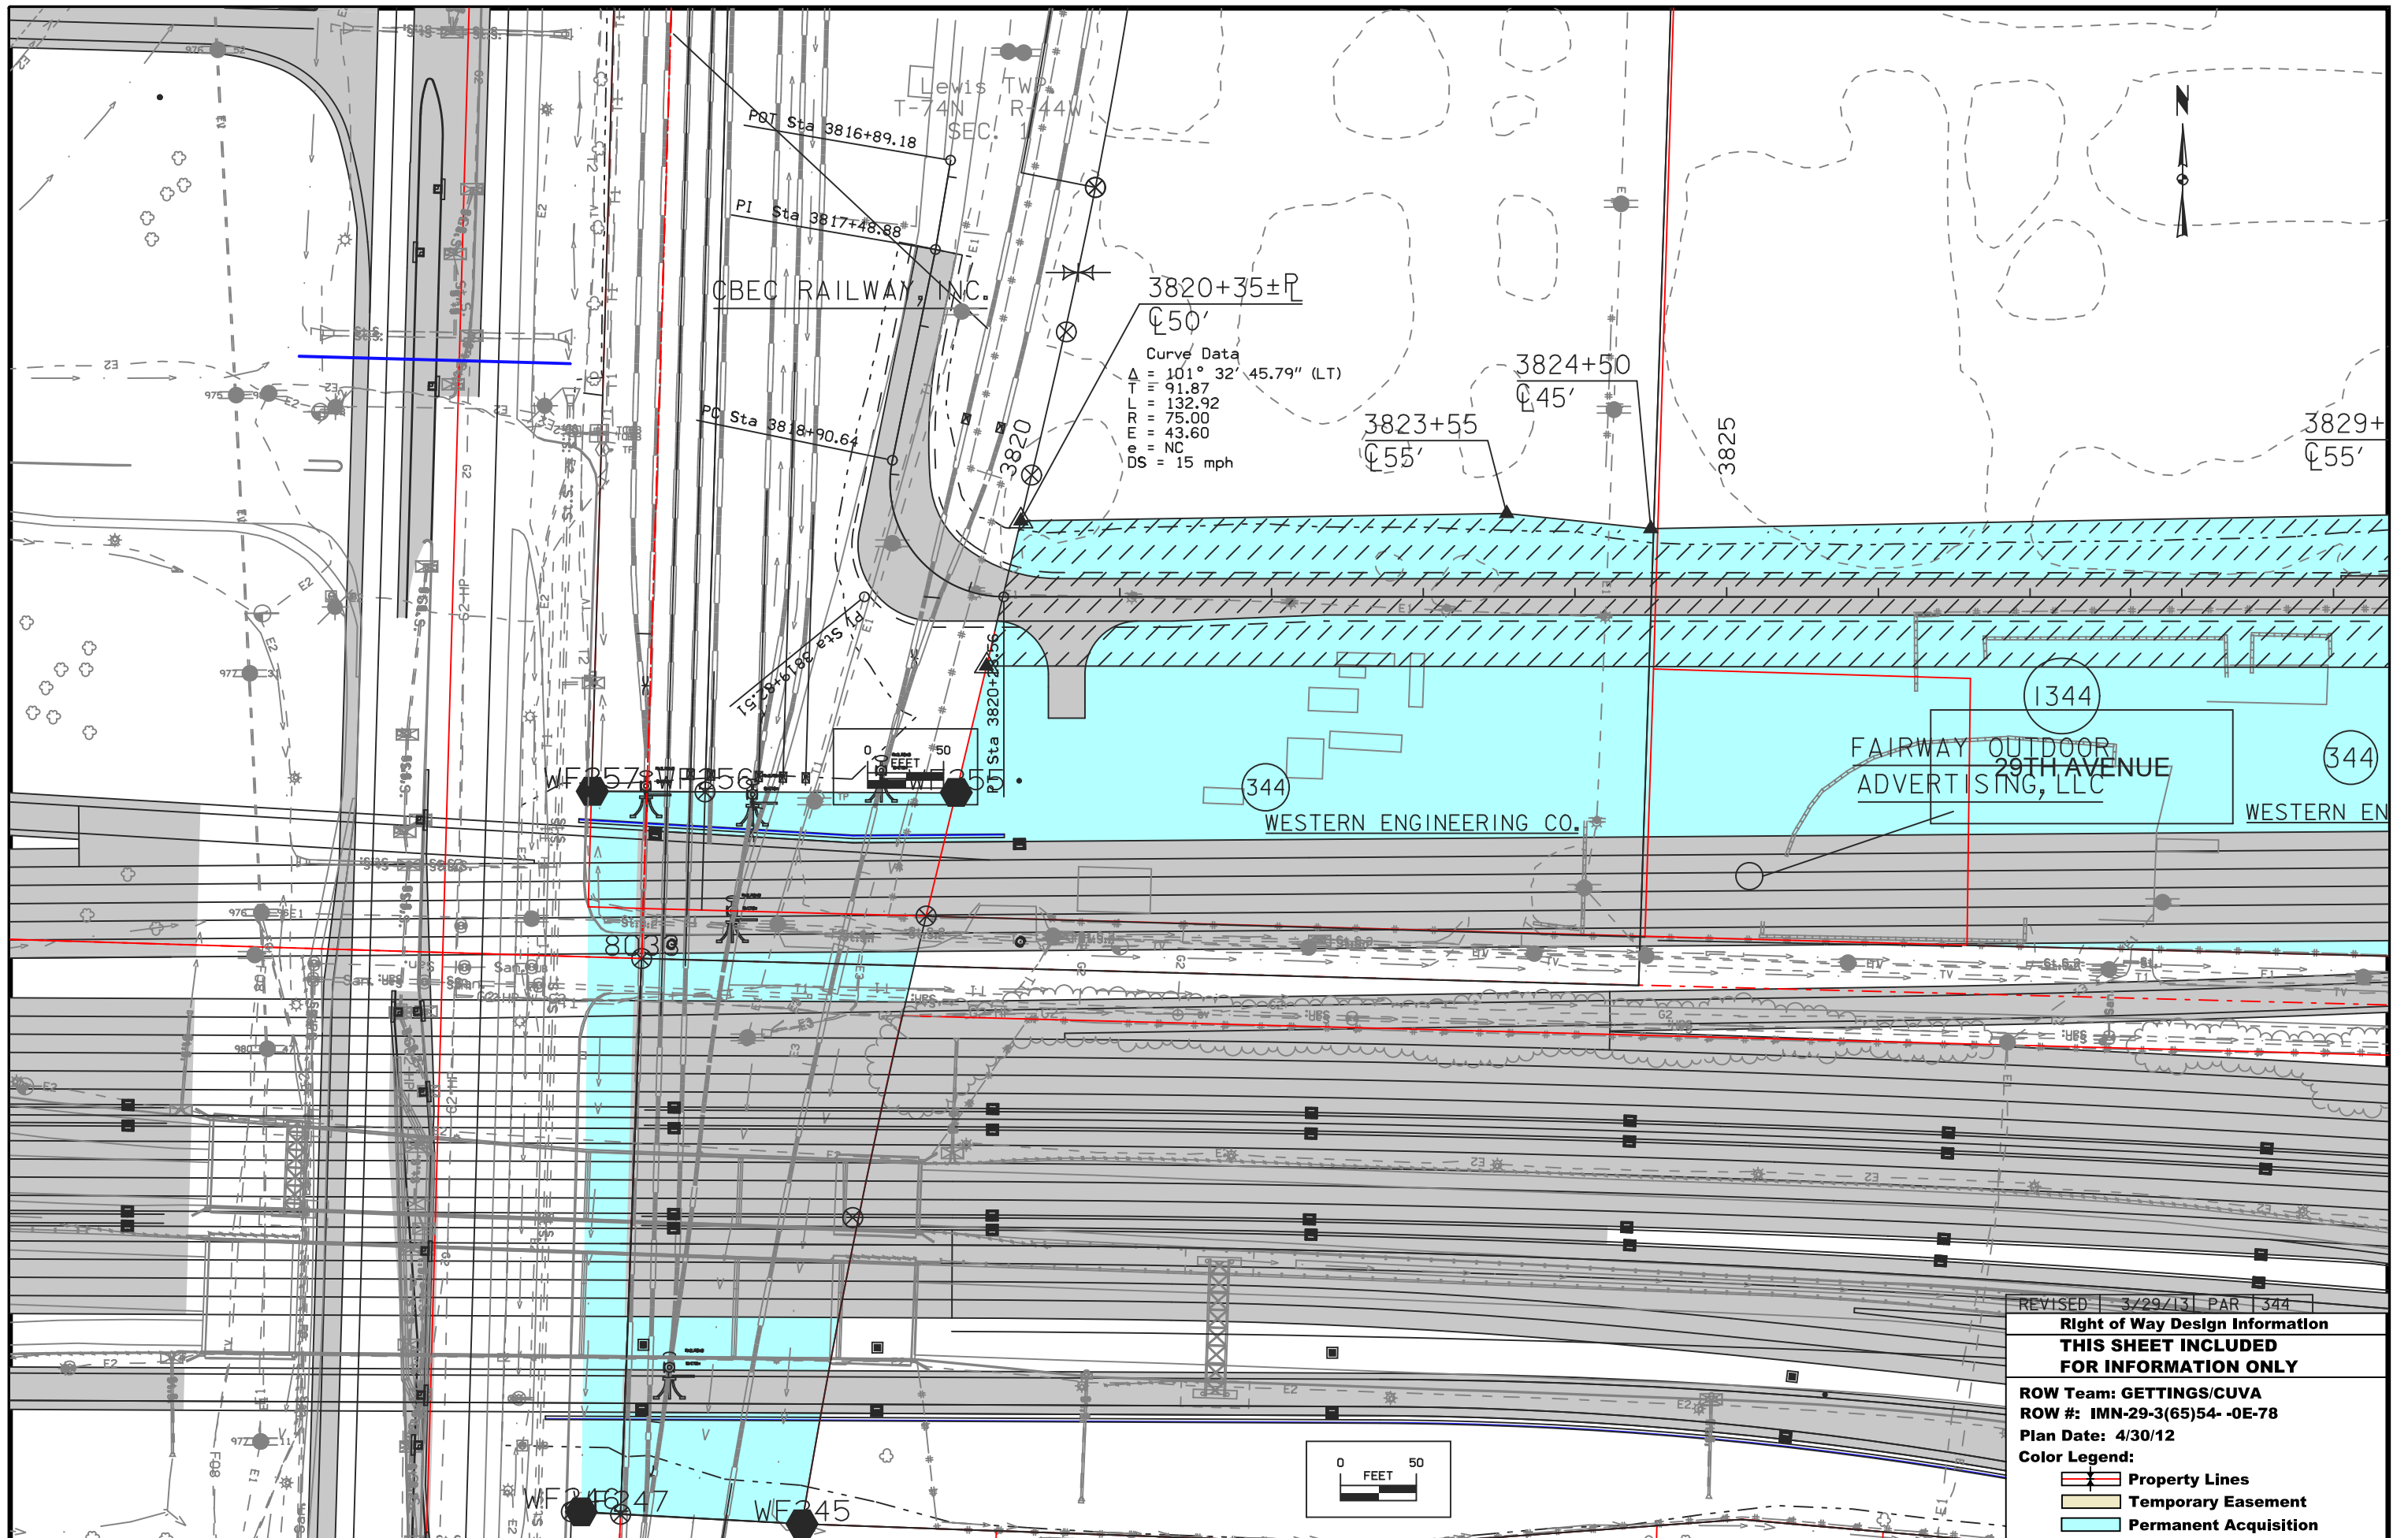

Right of Way Design Information

THIS SHEET INCLUDED FOR INFORMATION ONLY

ROW Team: GETTINGS/CUVA

ROW #: IMN-29-3(65)54--0E-78

Plan Date: 10/23/12

Color Legend:

Property Lines

Temporary Easement

Permanent Acquisition

